

CITY OF RANCHO CORDOVA



CITY COUNCIL MEETING

**5:30 PM – Regular Meeting
David B. Roberts Council Chambers**

In response to Governor's Executive Order N-29-20 and the Resolution Declaring the Existence of a Local Emergency Relating to the COVID-19 Pandemic adopted by the City of Rancho Cordova, the City is following the state guidelines on social distancing until further notice.

This meeting will also be available to the public via the Internet using ZOOM Video Conferencing or Telephone. Please note that if you are attending the meeting via ZOOM or Telephone and you would like to speak under Public Comment, we will only be accepting public comment via email. Members of the public are encouraged to submit their public comment by email to CityClerk@cityofranhocordova.org no later than 5:00 p.m. on Monday, June 1, 2020.

Live video streams and indexed archives of meetings are also available via the Internet. Visit the City's official website at: <https://ranhocordovaca.civicclerk.com/web/home.aspx>

Monday, June 1, 2020

**City Hall
2729 Prospect Park Drive, Rancho Cordova**

**Zoom Meeting Link:
<https://cityofranhocordova.zoom.us/j/91040925903?pwd=eDNUcmppek5Fd0ZZSDh1dENmdVlGdz09>**

or Call in Number: US: +1 669 900 6833 or 888 475 4499 (Toll Free)

**Webinar ID: 910 4092 5903
Password: 838850**

AGENDA

1. REGULAR MEETING - CALL TO ORDER/ROLL CALL

Council Members Budge, Gatewood, McGarvey, Terry and Mayor Sander.

2. METRO CABLE TV TELEVISION ANNOUNCEMENT

The Clerk will announce the meetings video recording and playback schedules.

3. PLEDGE OF ALLEGIANCE

The Mayor will call on someone in attendance to lead the Pledge.

4. INVOCATION

There will be a moment of silence in lieu of an invocation to declare June 1, 2020 as a National Day of Prayer and Lament to both grieve and honor those who have fallen victim to the coronavirus.

5. PRESENTATIONS

- 5.1. Presentation of Proclamation Recognizing Marilyn Phelps on her Retirement from the City of Rancho Cordova.

6. PUBLIC COMMENT

Citizens wishing to address the Council for any matter not on the agenda may do so at this time by completing and submitting a Speaker Card to the City Clerk. For items on the agenda, speakers will be called up to the podium by the Mayor at the point on the agenda when the item will be heard. Speakers are encouraged to keep comments to three minutes or less and to state name and community of residence. Under the provisions of the California Government Code, the City Council is prohibited from discussing or taking immediate action on any item not on the agenda unless it can be demonstrated to be of an emergency nature or the need to take immediate action arose after the posting of the agenda.

Please note that if you are attending the meeting via ZOOM or Telephone and you would like to speak under Public Comment, we will only be accepting public comment via email. Members of the public are encouraged to submit their public comment by email to CityClerk@cityofranchocordova.org no later than 5:00 p.m. on Monday, June 1, 2020.

7. COUNCIL REPORTS

8. CITY MANAGER'S REPORT

9. CONSENT CALENDAR ITEMS - ROLL CALL VOTE

- 9.1. **Subject:** Meeting Minutes from the Regular City Council Meeting of May 18, 2020 and the Special City Council Meeting of May 18, 2020.

Recommendation: Adopt the Minutes.

- 9.2. **Subject:** Treasurer's Report - March 31, 2020

Recommendation: This report is informational only. It is recommended that the City Council receive and file the March 31, 2020 Treasurer's Report.

- 9.3. **Subject:** A Resolution Authorizing the City Manager to Execute a Contract with Central Square Finance Enterprise in an Amount Not to Exceed \$1,378,800.

Recommendation: Adopt the Resolution.

- 9.4. **Subject:** A Resolution Calling the November 3, 2020 General Municipal Election for Three City Council Seats.

Recommendation: Adopt the Resolution calling the November 3, 2020 General Municipal Election and requesting that the Sacramento County Board of Supervisors consolidate the General Municipal Election with the statewide election.

- 9.5. **Subject:** A Resolution of the City Council of the City of Rancho Cordova Declaring its Intention to Transfer Delinquent Refuse Service Charges to the Property Tax Rolls and to Set a Public Hearing for the Same.

Recommendation: Adopt the Resolution.

10. **CONSENT PUBLIC HEARING ITEMS - ROLL CALL VOTE**

- 10.1. **Subject:** Resolutions Approving Proceedings for the Annual Levy and Collection of Charges for the Rancho Cordova Transit Related Services Benefit District; Zone No. 1 for Fiscal Year 2020-2021.

Recommendation: Adopt the Resolution Initiating Proceedings for the Annual Levy and Collection of Charges, Preliminarily Approving the Engineer's Report and Declaring its Intention to Levy the Annual Charges for Fiscal Year 2020-2021 for the Rancho Cordova Transit Related Services Benefit District, Zone No. 1; and adopt the Resolution Amending and/or Confirming the Engineer's Report and establishing the Fiscal Year 2020-2021 Service Charge for the Rancho Cordova Transit Related Services Benefit District, Zone No. 1.

- 10.2. **Subject:** Resolutions Approving Proceedings for the Annual Levy and Collection of Charges for the Rancho Cordova Transit Related Services Benefit District; Zone No. 2 for Fiscal Year 2020-2021.

Recommendation: Adopt the Resolution Initiating Proceedings for the Annual Levy and Collection of Charges, Preliminarily Approving the Engineer's Report, and Declaring its Intention to Levy the Annual Charges for Fiscal Year 2020-2021 for the Rancho Cordova Transit Related Services Benefit District, Zone No. 2; and adopt the Resolution Amending and/or Confirming the Engineer's Report and establishing the Fiscal Year 2020-2021 Service Charges for the Rancho Cordova Transit Related Services Benefit District, Zone No. 2.

- 10.3. **Subject:** A Resolution Approving Proceedings for the Annual Levy and Collection of Assessments for Landscape and Lighting District No. 2005-1 for Fiscal Year 2020-2021.

Recommendation: Adopt the Resolution.

- 10.4. **Subject:** A Resolution Approving Proceedings for the Annual Levy and Collection of Assessments for the Rancho Cordova Lighting District No. 2012-1 for Fiscal Year 2020-2021.

Recommendation: Adopt the Resolution.

- 10.5. **Subject:** Resolutions Approving Proceedings for the Annual Levy and Collection of Assessments for the Rancho Cordova Road Maintenance District for Fiscal Year 2020-2021.

Recommendation: Adopt the Resolution Initiating Proceedings for the Annual Levy and Collection of Assessments, Declaring its Intention to Levy the Annual Assessments and Preliminarily Approving the Engineer's Report for the Rancho Cordova Road Maintenance Assessment District for Fiscal Year 2020-2021; and adopt the Resolution Amending and/or Approving the Annual Engineer's Report and Ordering the Levy and Collection of Assessments within the Rancho Cordova Road Maintenance Assessment District for Fiscal Year 2020-2021.

- 10.6. **Subject:** A Resolution of Intention to form Community Facilities District No. 2020-1 (Landscape Maintenance).

Recommendation: Adopt the Resolution declaring the intention to form the City of Rancho Cordova Community Facilities District No. 2020-1 (Landscape Maintenance).

- 10.7. **Subject:** White Rock Center Major Design Review; Project No. DD9940 - Located at the southwest corner of White Rock Road and Luyung Drive.

Recommendation: Adopt the Resolution approving the Major Design Review for two light industrial office warehouse and associated office space buildings totaling 31,680 square feet that includes parking, lighting, and landscaping.

11. PUBLIC HEARING ITEMS

- 11.1. **Subject:** Ordinance Amending Sections of the Rancho Cordova Municipal Code Related to Title 6 Health and Sanitation, Title 16 Buildings and Construction and Title 23 Zoning Code.

Recommendation: Introduce and waive the first reading of the Ordinance.

- 11.2. **Subject:** Community Development Block Grant Program Amendments to the 2020-2024 Consolidated Plan, 2020 Annual Action Plan, and Citizen Participation Plan for CDBG-COVID Funding.

Recommendation: Approve Resolution of the City Council of the City of Rancho Cordova to submit the amended 2020-2024 Community Development Block Grant (CDBG) 2020-2024 Consolidated Plan, 2020 Annual Action Plan (AAP), and Citizen Participation Plan.

12. REGULAR CALENDAR ITEMS

- 12.1. **Subject:** Discussion and Direction on Potential High-End Coffee Establishment within the Folsom Boulevard Specific Plan.

Recommendation: Receive report on a potential development project and provide staff with direction or modifications that may be needed for a future submittal.

- 12.2. **Subject:** Direction on the Local Early Action Plan (LEAP) Grant Application for Accelerating Housing Production.

Recommendation: Provide direction and approve Resolution authorizing application for, and

receipt of, Local Early Action Planning (LEAP) Grant Program Funds.

12.3. **Subject:** Draft Guidelines for SB 743 Implementation.

Recommendation: Staff recommend that City Council receive the presentation and provide input.

13. COUNCIL REQUESTS FOR FUTURE AGENDA ITEMS

14. ADJOURNMENT

ADDITIONAL INFORMATION

SPECIAL MEETINGS LISTED BELOW ARE SUBJECT TO CHANGE/CANCELLATION WITHOUT FURTHER NOTICE.

UNLESS THE COUNCIL ADOPTS A MOTION TO EXTEND THE MEETING, ANY ITEM THAT IS NOT INITIATED BEFORE 11:00 PM WILL BE CONTINUED TO THE NEXT DAY AT 5:30 PM OR SCHEDULED ON THE NEXT REGULAR MEETING AGENDA OF THE COUNCIL.

Public documents related to items on the open session portion of this agenda, which are distributed to the City Council less than 72 hours prior to the meeting, shall be available for public inspection at the time the documents are distributed to the Council. Documents are available for inspection at the City Clerk's office located in Rancho Cordova City Hall.

The agenda items are accessible on the City's website at www.cityofranchocordova.org on Thursdays or Fridays prior to the Regular City Council Meeting.

UPCOMING MEETINGS

June 15, 2020	5:30 PM Regular Meeting
June 23, 2020	5:30 PM Special Meeting/Work Session
July 6, 2020	4:00 PM Special Meeting/Regular Meeting
August 3, 2020	4:00 PM Special Meeting/Regular Meeting
August 17, 2020	5:30 PM Regular Meeting
August 25, 2020	5:30 PM Special Meeting/Work Session
September 8, 2020	4:00 PM Special Meeting/Regular Meeting
September 21, 2020	5:30 PM Regular Meeting

If you have any technical questions related to the agenda items, please contact City Hall at (916) 851-8700.

The Rancho Cordova City Council meeting will be videotaped in its entirety and will be cablecast without interruption on Metro Cable 14, the Government Affairs Channel on the Comcast, Consolidated Communications and AT&T U-Verse Systems. Closed Captioning will be available on the playback cablecast. A DVD copy is available from the City Clerk's Department and a webcast of this meeting will be available for viewing via video streaming from the City's website within 48 hours of adjournment of this meeting.

In compliance with the Americans with Disabilities Act, if you need a disability-related modification or accommodation, including auxiliary aids or services, to participate in this meeting, please contact the City Clerk's Office at (916) 851-8720 at least 48 hours prior to the meeting.

CERTIFICATION OF POSTING OF AGENDA

I, Stacy Leitner, City Clerk for the City of Rancho Cordova, declare that the foregoing agenda for the June 1, 2020 Special and Regular Meeting of the Rancho Cordova City Council was posted and available for review on May 29, 2020 at City Hall of the City of Rancho Cordova, 2729 Prospect Park Drive, Rancho Cordova, California, 95670. The agenda is also available on the city website at www.cityofranchocordova.org.

Signed May 29, 2020 at Rancho Cordova, California.



Stacy Leitner, CMC
City Clerk

ITEM 9.1.

CITY OF RANCHO CORDOVA



CITY COUNCIL MEETING

5:30 PM – Regular Meeting
David B. Roberts Council Chambers

In response to Governor's Executive Order N-29-20 and the Resolution Declaring the Existence of a Local Emergency Relating to the COVID-19 Pandemic adopted by the City of Rancho Cordova, the City is following the state guidelines on social distancing until further notice.

This meeting will also be available to the public via the Internet using ZOOM Video Conferencing or Telephone. Please note that if you are attending the meeting via ZOOM or Telephone and you would like to speak under Public Comment, we will only be accepting public comment via email. Members of the public are encouraged to submit their public comment by email to CityClerk@cityofranchocordova.org no later than 5:00 p.m. on Monday, May 18, 2020.

Live video streams and indexed archives of meetings are also available via the Internet.

Visit the City's official website at:

<https://ranhocordovaca.civicclerk.com/web/home.aspx>

Monday, May 18, 2020

City Hall
2729 Prospect Park Drive, Rancho Cordova

DRAFT MINUTES

1. REGULAR MEETING - CALL TO ORDER/ROLL CALL

Mayor McGarvey called the Regular meeting to order in the David B. Roberts Council Chambers at 05:36 PM.

Council Members Present: Garrett Gatewood, David Sander, Donald Terry, Robert McGarvey

Council Members Absent: Linda Budge

ITEM 9.1.

Rancho Cordova City Council - DRAFT MINUTES
Meeting of Monday, May 18, 2020

Staff Members Present: Cyrus Abhar, Adam Lindgren, Stacy Leitner and Persephonie Riley

2. METRO CABLE TV TELEVISION ANNOUNCEMENT

The City Clerk read the meetings recordings and playback schedule.

3. PLEDGE OF ALLEGIANCE

Tera Kolvenbach led the pledge.

4. INVOCATION

There was a moment of silence in lieu of an invocation.

5. PRESENTATIONS

None.

6. PUBLIC COMMENT

Mayor Sander opened the public comment period. Seeing no speakers. Mayor Sander closed the public comment period.

7. COUNCIL REPORTS

Council reported on events since the last meeting.

8. CITY MANAGER'S REPORT

City Manager Cyrus Abhar gave his report.

9. CONSENT CALENDAR ITEMS - ROLL CALL VOTE

ACTION: Motion to approve items 9.1 through 9.6 by Terry second by McGarvey;
Motion Passed with a 4:0 vote.

AYES: Gatewood, McGarvey, Terry, and Sander

NOES: None

ABSENT: Budge

ABSTAIN: None

- 9.1. **Subject:** Meeting Minutes from the Regular City Council Meeting of May 4, 2020 and the Special Meeting of May 12, 2020.

Recommendation: Adopt the Minutes.

- 9.2. **Subject:** Resolutions Initiating Proceedings for the Annual Levy and Collection of Assessments for the Landscaping and Lighting District No. 2005-1 for Fiscal Year 2020-2021.

Recommendation: Adopt the Resolution Initiating Proceedings for the Annual Levy and Collection of Assessments for the Landscaping and Lighting District 2005-1 for Fiscal Year 2020-2021; and adopt the Resolution Preliminarily Approving the Engineer's Annual Levy Report and Declaring its Intention to Levy and Collect Annual Assessments for the Landscaping and Lighting District No. 2005-1 for Fiscal Year 2020-2021.

- 9.3. **Subject:** Resolutions Initiating Proceedings for the Annual Levy and Collection of Assessments for the Rancho Cordova Lighting District No. 2012-1 for Fiscal Year 2020-2021.

Recommendation: Adopt the Resolution Initiating Proceedings for the Annual Levy and Collection of Assessments for the Rancho Cordova Lighting District No. 2012-1 for Fiscal Year 2020-2021; and adopt the Resolution Preliminarily Approving the Engineer's Annual Levy Report and Declaring its Intention to Levy and Collect Annual Assessments for the Rancho Cordova Lighting District No. 2012-1 for Fiscal Year 2020-2021.

- 9.4. **Subject:** Citywide Safe Routes to School Master Plan Adoption.

Recommendation: Adopt the Resolution.

ITEM 9.1.

Rancho Cordova City Council - DRAFT MINUTES
Meeting of Monday, May 18, 2020

- 9.5. **Subject:** A Resolution Authorizing the City Manager to Execute Contract Amendment No. 50-2017-1 with Interwest Consulting Group to Extend the Contract Term from June 30, 2020 to June 30, 2022 and Increase to the Contract Amount from \$495,000 to an Amount Not to Exceed \$827,800 for Continued GIS Services.
Recommendation: Adopt the Resolution.
- 9.6. **Subject:** A Resolution Authorizing the City Manager to Award Construction Contract No. 2020-43 in an Amount Not to Exceed \$104,669.00 with Sierra National Construction, Inc for the Sunrise Gateway Monument Sign Project.
Recommendation: Adopt the Resolution.

10. CONSENT PUBLIC HEARING ITEMS - ROLL CALL VOTE

ACTION: Motion to approve items 10.1 through 10.2 by Terry second by Gatewood;
Motion passed with a 4:0 vote.

AYES: Gatewood, McGarvey, Terry, and Sander

NOES: None

ABSENT: Budge

ABSTAIN: None

- 10.1. **Subject:** Costco Gas Station Relocation – Conditional Use Permit and Major Design Review - Project No. DD9890 Located at 11260 White Rock Road.
Recommendation: Determine the project Exempt per Sections 15301 and 15302 of the California Environmental Quality Act (CEQA) Guidelines and adopt the Resolution for the Costco Gas Station Re-Location, CUP and Major Design Review.
- 10.2. **Subject:** A Resolution Declaring a Protest Hearing and Authorizing the Mailing of the Property Owner Ballot Relating to the Imposition of the Annual Stormwater Utility Fee for the Arista Del Sol Project.
Recommendation: Adopt the Resolution.

11. PUBLIC HEARING ITEMS

- 11.1. **Subject:** California Northstate University Dormitory Conditional Use Permit and Major Design Review; Project No. DD9919.
Recommendation: Adopt the Resolution for California Northstate University Dormitory Conditional Use Permit and Major Design Review.

Mayor Sander opened the public comment period. The following individuals submitted comments via email:

1. Millie Bailey
2. Pierre H. Perret
3. Brent Lee
4. Judy Cruz

Mayor Sander closed the public comment period.

ACTION: Motion to continue item 11.1 to the June 15, 2020 City Council Meeting by McGarvey second by Gatewood; Motion passed with a 4:0 Vote.

AYES: Gatewood, McGarvey, Terry, and Sander

NOES: None

ITEM 9.1.

Rancho Cordova City Council - DRAFT MINUTES
Meeting of Monday, May 18, 2020

ABSENT: Budge

ABSTAIN: None

12. REGULAR CALENDAR ITEMS

12.1. **Subject:** Fiscal Year 2020/2021 Community Enhancement Fund Allocations.

Recommendation: Receive presentation and provide direction for project selection and funding amount on the Fiscal Year 2020/2021 Community Enhancement Fund.

Mayor Sander opened the public comment period. The following individuals submitted public comment via email:

1. Kathie Jacobs
2. Ed Fletcher
3. Steven Raspa
4. Paul Somerhausen
5. Andre Leineke
6. Henry Li

The following individuals addressed the Council:

1. Tera Kolvenbach

Seeing no additional speakers, Mayor Sander closed the public comment period.

Council Member Gatewood Recused himself from the following vote due to a conflict of Interest related to a business interest.

ACTION: Motion to affirm staff's preliminary recommendations regarding items 58 And 60 of the Community Enhancement Fund spreadsheet presented at the May 18, 2020 City Council Meeting by Terry second by McGarvey; Motion passed with a 3:0 vote.

AYES: McGarvey, Terry, and Sander

NOES: None

ABSENT: Budge

RECUSED: Gatewood

ACTION: Motion to affirm staff's preliminary recommendations regarding items 10, 20, 22, 31, 46, 55, 78, and 81 of the Community Enhancement Fund spreadsheet presented at the May 18, 2020 City Council Meeting with the addition of \$20,000 to the Arts in Public Places Fund, an additional \$7,000 to item 20 regarding the Sacramento Telangana Association: Festival of Flowers, and an additional \$20,000 to item 24 regarding the FCUSD: Athletic Improvement Plan by McGarvey second by Terry; Motion passed with a 4:0 Vote.

AYES: Gatewood, McGarvey, Terry, and Sander

NOES: None

ITEM 9.1.

Rancho Cordova City Council - DRAFT MINUTES
Meeting of Monday, May 18, 2020

ABSENT: Budge

ABSTAIN: None

- 12.2. **Subject:** Review of Temporary Moratorium on the Eviction of Residential and Commercial Tenants Due to Financial Loss from COVID-19.

Recommendation: Receive information and provide direction.

Mayor Sander opened the public comment period. Seeing no speakers, Mayor Sander closed the public comment period.

ACTION: Motion to Let Temporary Moratorium on the Eviction of Residential and Commercial Tenants Due to Financial Loss from COVID-19 Ordinances Expire on their own by McGarvey second by Terry; motion passed with a 4:0 Vote.

AYES: Gatewood, McGarvey, Terry, and Sander

NOES: None

ABSENT: Budge

ABSTAIN: None

13. **COUNCIL REQUESTS FOR FUTURE AGENDA ITEMS**
None.

14. **ADJOURNMENT**
Mayor Sander adjourned the meeting at 7:36 p.m.

Stacy Leitner, CMC
City Clerk

ITEM 9.1.

CITY OF RANCHO CORDOVA



CITY COUNCIL MEETING

**5:00 PM – Special Meeting
David B. Roberts Council Chambers**

In response to Governor's Executive Order N-29-20 and the Resolution Declaring the Existence of a Local Emergency Relating to the COVID-19 Pandemic adopted by the City of Rancho Cordova, the City is following the state guidelines on social distancing until further notice.

This meeting will also be available to the public via the Internet using ZOOM Video Conferencing or Telephone. Please note that if you are attending the meeting via ZOOM or Telephone and you would like to speak under Public Comment, we will only be accepting public comment via email. Members of the public are encouraged to submit their public comment by email to CityClerk@cityofranchocordova.org no later than 4:30 p.m. on Monday, May 18, 2020.

**Live video streams and indexed archives of meetings are also available via the Internet. Visit the City's official website at:
<https://ranchocordovaca.civicclerk.com/web/home.aspx>**

Monday, May 18, 2020

**City Hall
2729 Prospect Park Drive, Rancho Cordova**

DRAFT MINUTES

1. SPECIAL MEETING - CALL TO ORDER/ROLL CALL

Mayor Sander called the Special meeting to order in the David B. Roberts Council Chambers at 05:02 PM

Council Members Present: Garrett Gatewood, Robert McGarvey, Donald Terry, and David Sander

Council Members Absent: Linda Budge

ITEM 9.1.

Rancho Cordova City Council - DRAFT MINUTES
Meeting of Monday, May 18, 2020

Staff Members Present: Cyrus Abhar, Adam Lindgren, Stacy Leitner and Persephonie Riley

2. PUBLIC COMMENT

Mayor Sander opened the public comment period. Seeing no speakers. Mayor Sander closed the public comment period.

3. ADJOURN TO CLOSED SESSION

Mayor Sander adjourned the meeting to closed session at 5:03 p.m.

4. CLOSED SESSION - CALL TO ORDER/ROLL CALL

Mayor Sander called closed session to order in at 05:03 PM

Council Members Present: Garrett Gatewood, Robert McGarvey, Donald Terry, and David Sander

Council Members Absent: Linda Budge

Staff Members Present: Cyrus Abhar, Adam Lindgren and Micah Runner

5. CLOSED SESSION ITEM

Council will adjourn to closed session to discuss the following item:

CONFERENCE WITH LEGAL COUNSEL: Pursuant to Government Code Section 54956.9(d)(2) Anticipated Litigation. Significant Exposure to Litigation (One Case).

6. OPEN SESSION - REPORT FROM CLOSED SESSION

City Attorney Adam Lindgren reported that Council gave direction and took no reportable action in closed session.

7. ADJOURNMENT

Mayor Sander adjourned the meeting at 5:40 p.m.

Stacy Leitner, CMC
City Clerk

MEMORANDUM



ITEM 9.2.

DATE: June 1, 2020

TO: Honorable Mayor and Council Members

FROM: Kim Juran-Karageorgiou,
Administrative Services Director

SUBJECT: TREASURER'S REPORT – MARCH 31, 2020

RECOMMENDATION

This report is informational only. It is recommended that the City Council receive and file the March 31, 2020 Treasurer's Report.

RESULT OF RECOMMENDED ACTION


The Treasurer's Report is required to be submitted to the City Council at least quarterly in accordance with California Government Code Section 53600 et. seq. The purpose of the Treasurer's Report is to update the City Council and the public on the status of the City's cash balances and investments, and highlight material changes from one period to another. The scope of this report covers the first quarter of this calendar year, ending March 31, 2020, and is in compliance with the State's reporting requirements.

BACKGROUND

Attached is the quarterly Treasurer's Report for the period ending March 31, 2020. Treasurer's Reports are provided to Council on a quarterly basis.

At December 31, 2019, the value of the City's total portfolio was \$174.9 million. Since that time, the balances increased by \$10.9 million with an ending balance of \$185.8 million as of March 31, 2020. The funds are held as follows:

Investment Distribution	Par Value	Market Value
Cash at Banking Institutions	16,189,167	16,189,167
Local Agency Investment Fund (LAIF)	16,072,765	16,072,765
CAMP Investment Pool	70,800,072	70,800,072
CAMP Long-Term Investments	39,913,428	40,911,208
Insight Investment Portfolio	40,398,498	41,819,683
Total	183,373,930	185,792,894

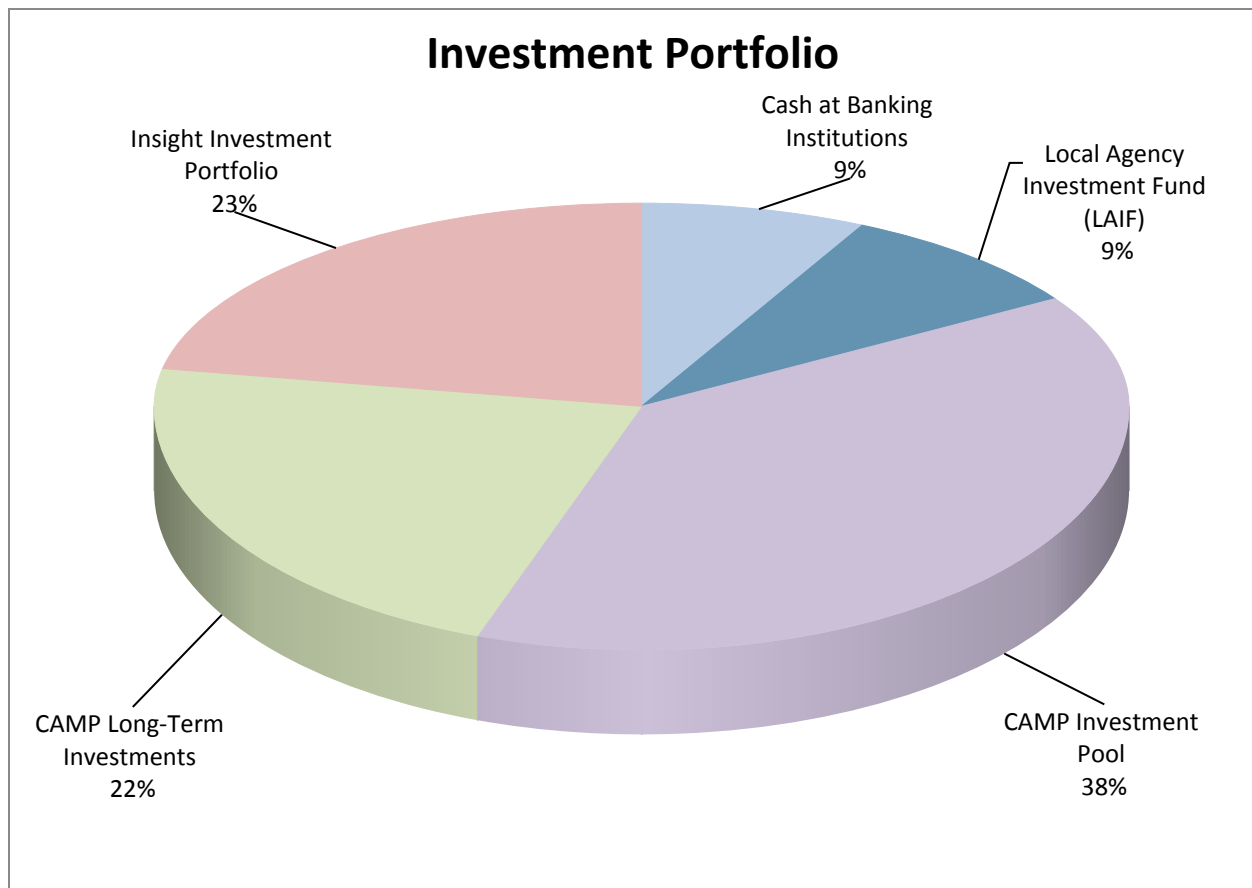

On March 31, 2020 the City's cash balance was allocated by fund type/purpose as follows:



- General Fund: \$33.8 million
- Community Enhancement Fund: \$11.3 million
- Sunrise Development Impact Fees (restricted for specific improvements needed as a result of development in the area): \$33.0 million
- Transportation Funds: \$58.2 million
- Storm Drain Fund: \$15.1 million
- Capital Projects/Grant/Special Revenue Funds: \$32.0 million

The overall portfolio is well diversified with \$82.7 million invested in marketable securities, \$86.9 million is invested in short-term investments that are considered liquid (LAIF, CAMP, and money markets), and another \$16.2 million is on deposit with our banks, which includes \$10.4 million on deposit with two local banks as part of the City's participation in the RISE program. Staff, in conjunction with our financial advisors, periodically reviews the mix of liquid and long-term investments and adjusts the portfolio according to the market conditions and our short-term cash needs.

Staff thoroughly reviews investment statements and makes appropriate inquiries of its investment advisors to confirm the existence and viability of the City's assets. The City invests conservatively in investment policy options in accordance with California State Government Code. The long-term assets are in securities that can be held to maturity, thus are less vulnerable to the

fluctuations of the market. All securities are in compliance with the City's investment policy. There are sufficient funds to meet the City's expenditure requirements for the next six months.

The distributions of investments are displayed in the following charts:

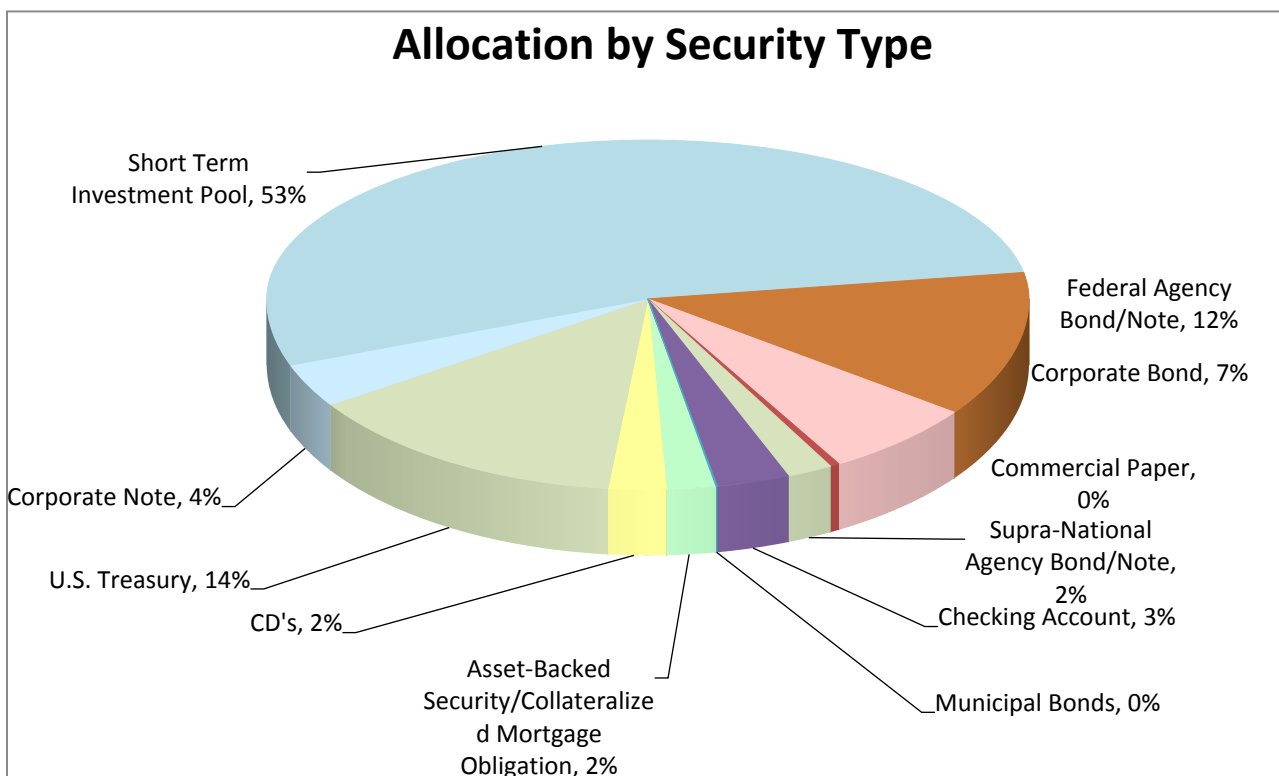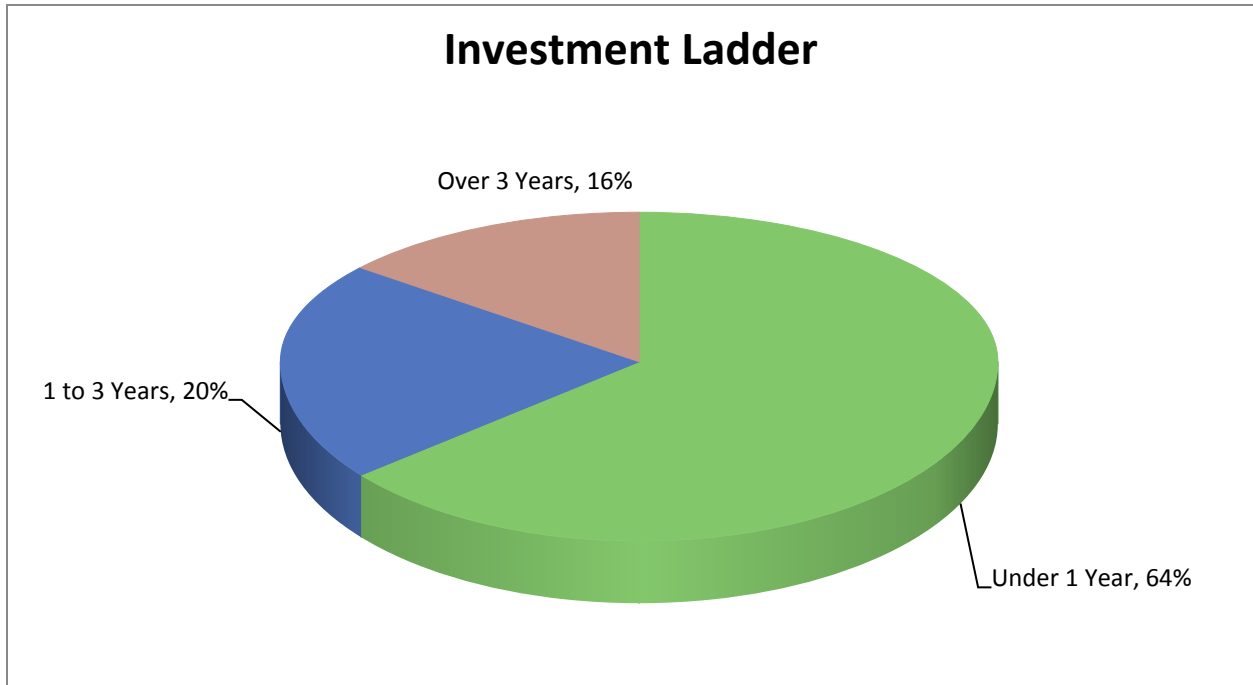

ATTACHMENT(S)

1. City of Rancho Cordova Treasurer's Report as of March 31, 2020

Item 9.2.

City of Rancho Cordova Treasurer's Report March 31,2020

ATTACHMENT 1

Security Held	Coupon	Par Value	Cost	Market Value
Wells Fargo Checking		5,750,710	5,750,710	5,750,710
Wells Fargo Adv Treasury Plus MMF		1,965,498	1,965,498	1,965,498
American River Bank	1.912	5,218,907	5,218,907	5,218,907
Five Star Bank	1.95	5,219,549	5,219,549	5,219,549
Local Agency Investment Fund (LAIF)	2.03	16,072,765	16,072,765	16,072,765
California Asset Management Program (CAMP)		70,800,072	70,800,072	70,800,072
Insight Investment Portfolio				
Pfizer Inc	5.2	800,000	857,616	812,029
American Honda Finance	3.15	600,000	600,720	604,000
Cisco Systems Inc	2.2	850,000	842,019	853,800
Berkshire Hathaway Inc	2.2	600,000	603,558	602,869
Citibank NA	3.4	1,000,000	1,013,890	1,020,495
Caterpillar Finl Service	3.15	1,000,000	1,012,100	1,018,337
Wells Fargo Bank NA	3.625	1,000,000	1,018,780	1,027,392
John Deere Capital Corp	2.65	593,000	601,201	598,776
Toyota Motor Credit Corp	2.6	1,000,000	1,002,090	1,005,152
American Express Credit	2.7	500,000	507,845	498,866
PNC Financial Services	3.3	750,000	771,150	761,061
JPMorgan Chase & Co	3.25	1,000,000	1,014,000	1,031,312
Chevron Corp	3.191	1,100,000	1,143,759	1,149,888
US Bank NA Cincinnati	3.4	650,000	682,091	682,024
Apple Inc.	2.85	400,000	413,260	425,034
Federal Home Loan Bank	1.375	500,000	497,442	501,028
Federal Farm Credit Bank	1.5	950,000	940,196	955,809
Federal Farm Credit Bank	2.5	1,000,000	999,270	1,019,987
Federal Farm Credit Bank	2.54	1,000,000	1,000,960	1,023,086
Federal Home Loan Bank	3.625	800,000	822,176	831,476
Federal Farm Credit Bank	1.9	900,000	904,619	916,577
Fannie Mae	2	1,000,000	992,380	1,028,653
Freddie Mac	2.375	750,000	760,778	776,299
Federal Home Loan Bank	2.5	1,000,000	1,004,720	1,041,517
Fannie Mae	2	1,000,000	988,920	1,036,118
Federal Farm Credit Bank	1.96	1,000,000	1,009,046	1,027,923
Fannie Mae	2.375	980,000	998,228	1,032,820
Federal Farm Credit Bank	2.25	840,000	853,524	874,881
Federal Home Loan Bank	2.75	1,000,000	1,014,968	1,066,656
Federal Farm Credit Bank	2.25	1,000,000	996,160	1,050,377
Freddie Mac	2.75	1,000,000	1,015,570	1,071,318
Fannie Mae	2.875	985,000	1,022,617	1,061,829
Federal Farm Credit Bank	2.3	1,100,000	1,122,682	1,165,950
Federal Farm Credit Bank	2.23	2,100,000	2,129,175	2,230,873
Federal Home Loan Bank	2.875	835,000	881,814	922,399
USA Treasury	2.25	1,000,000	998,988	1,027,578
USA Treasury	1.75	1,000,000	983,164	1,034,375
USA Treasury	1.625	1,000,000	977,855	1,032,813
USA Treasury	1.75	850,000	854,549	888,316
USA Treasury	1.375	1,000,000	987,734	1,036,484
USA Treasury	1.375	1,000,000	985,941	1,037,109
USA Treasury	2.125	1,000,000	1,019,144	1,070,898
		38,433,000	38,846,698	39,854,184

CAMP Long-Term Investments

Item 9.2.

City of Rancho Cordova Treasurer's Report March 31,2020

ATTACHMENT 1

Security Held	Coupon	Par Value	Cost	Market Value
Toyota ABS 2017-B A3	1.76	173,949	173,935	172,299
ALLY ABS 2017-3 A3	1.74	49,070	49,065	49,010
HAROT 2017-3 A3	1.79	44,053	44,048	43,696
ALLY ABS 2017-4 A3	1.75	88,798	88,797	88,502
ALLYA 2017-5 A3	1.99	120,617	120,608	119,216
FORDO 2017-C A3	2.01	349,042	348,979	344,960
Citibank ABS 2017-A3 A3	1.92	700,000	701,869	699,601
TAOT 2018-A A3	2.35	130,533	130,532	130,572
ALLYA 2018-2 A3	2.92	204,081	204,044	204,877
ALLYA 2018-3 A3	3.0	305,781	305,760	304,927
HAROT 2018-4 A3	3.16	350,000	349,948	351,810
CCCIT 2018-A1 A1	2.49	350,000	349,952	351,416
VALET 2018-2 A3	3.25	325,000	324,986	328,230
COMET 2019-A2 A2	1.72	700,000	699,824	692,726
WestPac Banking Corp NY CC	2.05	625,000	625,000	627,309
Bank of Montreal Chicago Cert Depo:	3.19	630,000	630,000	634,941
Sumitomo Mitsui Bank NY Certs Depo:	3.39	360,000	359,510	364,658
Swedbank (New York) Cert Depo:	2.27	700,000	700,000	704,797
Royal Bank of Canada NY CC	3.24	625,000	625,000	640,282
MUFG Bank LTD/NY Cert Depo:	2.98	350,000	350,000	361,800
Nordea Bank ABP New York Cert Depo:	1.85	400,000	400,000	406,405
Skandinav Enskilda Bank LT CC	1.86	400,000	400,000	406,500
DNB Bank ASA/NY LT CC	2.04	400,000	400,000	409,242
MUFG Bank LTD/NY Comm Paper	0	750,000	739,988	744,753
Toyota Motor Credit Corp	1.95	300,000	299,862	300,002
Home Depot Inc Corp Notes	1.8	175,000	174,899	174,950
Caterpillar Finl Service Note	1.85	275,000	274,769	274,321
Paccar Financial Corp Note	2.05	150,000	149,987	150,569
Wal-Mart Stores Inc Corp Note	1.9	350,000	349,493	351,090
IBM Corp Corp Notes	2.65	350,000	349,829	351,223
National Rural Util Coop Note	2.9	150,000	149,834	150,193
National Rural Util Coop Note	2.9	200,000	199,154	200,257
Toyota Motor Credit Corp Notes	2.95	180,000	179,928	180,625
Bank of America Corp Note	2.625	35,000	35,272	35,219
American Express Credit (Callable) Note:	2.25	500,000	502,735	499,995
Hershey Company Corp Notes	3.1	150,000	149,897	150,684
Charles Schwab Corp Notes	3.25	225,000	224,993	225,568
Bank of America Corp (Callable)	2.328	225,000	225,000	222,590
Citigroup Inc Corp (Callable) Note	2.9	350,000	354,165	353,035
John Deere Capital Corp Notes	2.65	250,000	248,898	249,928
Paccar Financial Corp Note	2.85	100,000	99,912	98,340
Bank of America Corp Notes	3.499	90,000	90,000	90,879
JPMorgan Chase & Co Bonds	3.207	375,000	375,000	380,937
PNC Bank NA Corp Notes	3.5	375,000	377,670	389,039
Morgan Stanely Corp Notes	3.875	375,000	396,484	394,590
American Honda Finance Corp Note	2.4	375,000	373,140	369,756
Goldman Sachs Group Inc Bonds	3.85	375,000	392,468	391,445
BB&T Corporation Corp Bond:	2.5	375,000	375,623	367,648
Walt Disney Company	1.75	375,000	373,470	377,750
Bank of NY Mellon Corp	2.1	150,000	150,660	149,641
FHLMC Notes	1.875	700,000	699,328	706,610
FHLB Global Note	1.125	700,000	695,743	706,127
FNA 2018-M5 A2	3.56	164,084	167,348	165,187
FHLMC Series K721 A2	3.09	200,000	201,703	205,712
FHMS KPO5 A	3.203	120,499	120,499	124,343
FHMS KJ27 A1	2.092	117,921	117,918	120,538
FHMS K043 A2	3.062	275,000	288,621	294,805
Inter-American Devel. Bank Note	1.625	700,000	698,341	700,590
Intl Bank of Reconstruction and Dev Note	1.561	850,000	847,960	853,239
Inter-American Development Bank	2.125	700,000	706,488	706,341

Item 9.2.

City of Rancho Cordova Treasurer's Report March 31,2020

ATTACHMENT 1

Security Held	Coupon	Par Value	Cost	Market Value
International Finance Corporation Note	2.635	350,000	349,738	357,329
Inter-American Devel. Bank Note	2.625	215,000	214,527	219,714
Intl Bank of Reconstruction and Dev Note	2.75	750,000	748,245	771,860
Chaffey UHSD, CA Txbl GO Bonds	2.101	100,000	100,000	101,881
U.S. Treasury Notes	1.75	150,000	154,717	151,734
U.S. Treasury Notes	2	235,000	243,491	238,782
U.S. Treasury Notes	1.375	1,250,000	1,217,529	1,266,992
U.S. Treasury Notes	2	125,000	125,376	127,930
U.S. Treasury Notes	2	1,000,000	1,010,898	1,023,438
U.S. Treasury Notes	2	1,150,000	1,156,963	1,176,953
U.S. Treasury Notes	1.25	600,000	588,492	608,813
U.S. Treasury Notes	1.875	350,000	337,723	361,211
U.S. Treasury Notes	1.875	450,000	435,621	464,414
U.S. Treasury Notes	1.875	800,000	789,844	825,625
U.S. Treasury Notes	1.625	425,000	407,170	438,082
U.S. Treasury Notes	2.125	350,000	344,449	367,172
U.S. Treasury N/B Notes	1.625	500,000	481,855	519,688
U.S. Treasury N/B Notes	1.625	500,000	486,387	519,688
U.S. Treasury N/B Notes	1.625	700,000	683,156	727,563
U.S. Treasury N/B Notes	1.625	900,000	892,934	935,438
U.S. Treasury N/B Notes	1.625	850,000	844,389	888,117
U.S. Treasury N/B Notes	1.625	1,000,000	1,005,742	1,044,844
U.S. Treasury N/B Notes	2	450,000	462,217	480,516
U.S. Treasury N/B Notes	2	725,000	760,315	774,164
U.S. Treasury N/B Notes	2	1,000,000	1,014,727	1,067,813
U.S. Treasury N/B Notes	2	2,050,000	2,091,481	2,189,016
U.S. Treasury N/B Notes	2	2,450,000	2,486,750	2,616,141
		39,913,428	39,973,666	40,911,208
TOTAL		183,373,930	183,847,866	185,792,894

MEMORANDUM



ITEM 9.3.

DATE: June 1, 2020

TO: Honorable Mayor and Council Members

FROM: Kim Juran-Karageorgiou,
Administrative Services Director

SUBJECT: **A RESOLUTION AUTHORIZING THE CITY MANAGER TO EXECUTE A CONTRACT WITH CENTRAL SQUARE FINANCE ENTERPRISE IN AN AMOUNT NOT TO EXCEED \$1,378,800**

RECOMMENDATION

Adopt the Resolution.

RESULT OF RECOMMENDED ACTION

Adoption of the Resolution will authorize the City Manager to execute a contract with Central Square Finance Enterprise for the City's new Finance Enterprise Resource Planning System in an Amount Not to Exceed \$1,378,800 through June 30, 2024.

BACKGROUND

The City currently utilizes Microsoft Great Plains for its Finance Enterprise Resource Planning (ERP) system which encompasses the City's General Ledger, Budget, Accounts Payable, Accounts Receivable, and Project Accounting modules. The City implemented its existing Finance ERP system in 2005. While the City's current system satisfied the needs of the City early on, it has not been able to effectively meet the needs of the City as its' operations have become more complex. While several system upgrades and enhancements have been attempted to address these issues over the years, they have been unable to deliver the desired functionality. In addition, the existing, legacy system does not offer a site license that would enable all members of the City team to access the Finance ERP. Procedures that should have been integrated have not been due to system limitations resulting in many isolated, cumbersome, manual activities. As such, the City made the decision in 2019 to move forward with the acquisition and implementation of a new Finance ERP to modernize processes and increase the efficiency of user departments.

The City released a Request for Proposals (RFP) to qualified Finance ERP vendors in the Fall of 2019. This RFP was also posted on the City website which resulted in many inquiries from vendors across the United States. The City received proposals from three vendors and invited the top two vendors to demonstrate their qualifications to a committee comprised of staff from Finance, City Manager's Office, Public Works, and Technology departments. Due to some of the more complex system requirements of the City to accommodate existing project billing practices, the exploration process took several months to work through as both vendors worked to confirm

that they could address the City's needs. At the conclusion of the demonstration and exploration process, the committee unanimously selected Central Square Finance Enterprise solution as the system most capable of meeting the City's needs. Central Square Finance Enterprise offers software solutions that are specifically designed to meet the needs of the public sector. This industry focus allows Central Square to not only offer technology solutions geared to meet the City's needs, but also offer process expertise during the change management stage of a new system implementation.

Upon execution of a contract with Central Square, an implementation project will be initiated. Through collaboration between Central Square personnel and City staff, the implementation of the new system will be complete within 12-18 months. This implementation will include:

- Secure, reliable connection between Central Square Centers and City computers
- Data mapping/profiling and load-up for acceptance testing
- Extensive training of our Functional Leads, Power Users, and End-Users
- Solution customization, guided by best practices and City requirements
- Deployment via desktop computers, tablet computers, and smartphones
- Integration with the City's OnBase Document Management System and OpenGov Budget system
- Interfaces with the City's Land Management System and Kronos Payroll system
- Management reports and dashboards

In total, the contract with Central Square procures the following combined software/services package:

Professional Implementation Services

- o Implementation Services
- o Data Integration Services
- o Training Services
- o Report Development Services

Online Software Modules

- o Accounts Payable
- o Accounts Receivable
- o Fixed Assets
- o Stores Inventory
- o General Ledger
- o Grants Management
- o Job/Project Ledger
- o Project Allocation
- o Punchout
- o Purchasing
- o Bank Reconciliation
- o Budgeting
- o Documents Online
- o Fusion
- o Base Analytics (COGNOS BI)
- o Easy Laser Forms
- o Contract Management
- o Bid and Quote Management
- o Position Budgeting

- o Procurement Cards
- o Citizen Engagement
- o Business Process Review

Software as a Service Hosting for Five Years

- o Software Updates / Upgrades
- o Data Center Management (Server Infrastructure)
- o Systems Integration
- o Application Software Infrastructure (Workflows, Forms, Records, Contacts)
- o Maintenance & Support

FISCAL IMPACT AND FUNDING SOURCE

The contract is for Implementation Fees and five years of Online Software Subscription Fees. The software/services costs for this Five-Year contract break out as follows:

	<u>FY 20/21</u>	<u>FY 21/22</u>	<u>FY 22/23</u>	<u>FY 23/24</u>	<u>FY 24/25</u>	<u>TOTAL</u>
One- Time Implementation Costs	\$333,720	\$265,910				\$599,630
Annual Software as a Services Subscription Costs	\$150,300	\$150,300	\$154,809	\$159,454	\$164,238	\$779,101
Total	\$484,020	\$416,210	\$154,809	\$159,454	\$164,238	\$1,378,731

The City has sufficient funds budgeted for the implementation of this project in the IT Initiatives Capital Project. The ongoing maintenance costs will be budgeted in the City's operating budget.

ATTACHMENT(S)

1. Resolution
2. CentralSquare Agreement

CITY OF RANCHO CORDOVA

RESOLUTION NO. XX-2020

**A RESOLUTION OF THE CITY COUNCIL OF THE CITY OF RANCHO CORDOVA,
STATE OF CALIFORNIA, AUTHORIZING THE CITY MANAGER TO EXECUTE A CONTRACT
WITH CENTRAL SQUARE FINANCE ENTERPRISE IN AN AMOUNT NOT TO EXCEED
\$1,378,800**

WHEREAS, the City utilizes a Finance Enterprise Resource Planning system for many functions across the City including general ledger, accounts payable, accounts receivable, purchasing, budgeting, and project accounting; and

WHEREAS, over the years, the City's current system has not been able to effectively meet the needs of the City as its' operations have become more complex; and

WHEREAS, the City released a Request for Proposals (RFP) to qualified Finance Enterprise Resource Planning system vendors in the Fall of 2019 and received three proposals; and

WHEREAS, a committee comprised of employees from Finance, City Manager's Office, Public Works and Technology departments participated in a selection process to review the proposals; and

WHEREAS, the committee unanimously selected Central Square Finance Enterprise solution as the system most capable of meeting the City's needs and wishes to contract with Central Square Finance Enterprise as its new Finance software system; and

WHEREAS, the agreement will exceed the maximum amount the City Manager has authorization to approve; and

WHEREAS, there are sufficient funds available to cover the costs of the contract.

NOW, THEREFORE, BE IT HEREBY RESOLVED THE CITY COUNCIL OF THE CITY OF RANCHO CORDOVA does authorize the City Manager to execute a contract with Central Square Finance Enterprise for the new Finance Enterprise Resource Planning System, in an amount not to exceed \$1,378,800 and in a form approved by the City Attorney.

PASSED AND ADOPTED by the City Council of the City of Rancho Cordova on the 1st day of June 2020 by following vote:

AYES:

NOES:

ABSENT:

ITEM 9.3.

ATTACHMENT 1

ABSTAIN:

ATTEST:

Stacy Leitner, CMC
City Clerk

David M. Sander, Mayor

CentralSquare Solutions Agreement

This CentralSquare Solutions Agreement (the "**Agreement**"), effective as of the latest date shown on the signature block below (the "**Effective Date**"), is entered into between **CentralSquare Technologies, LLC**, a Delaware Limited Liability Company with its principal place of business in Lake Mary, FL ("**CentralSquare**") and the **City of Rancho Cordova, California** ("**Customer**"), together with CentralSquare, the "**Parties**", and each, a "**Party**".

WHEREAS, CentralSquare licenses and gives access to certain software applications ("**Solutions**") to its customers and also provides maintenance, support, migration, installation and other professional services; and

WHEREAS, Customer desires to license and/or gain access to certain Solutions and receive professional services described herein, and CentralSquare desires to grant and provide Customer license and access to such offerings as well as to support them with professional services, subject to the terms and conditions set forth in this Agreement.

NOW, THEREFORE, in consideration of the mutual covenants, terms, and conditions set forth herein, and for other good and valuable consideration, the receipt and sufficiency of which are hereby acknowledged, by the signatures of their duly authorized representative below, the Parties intending to be legally bound, agree to all of the following provisions and exhibits of this Agreement:

CentralSquare Technologies, LLC	Rancho Cordova
1000 Business Center Dr. Lake Mary, FL 32746	2729 Prospect Park Drive Rancho Cordova, CA 95670
By:	By:
Print Name:	Print Name:
Print Title:	Print Title:
Date Signed:	Date Signed:

1. Solution: Finance Enterprise

2. Term.

2.1. Initial Term. The Initial Term of this Agreement commences as of the Effective Date and will continue in effect for five (5) years from such date unless terminated earlier pursuant to any of the Agreement's express provisions (the "**Initial Term**").

2.2. Renewal Term. This Agreement will automatically renew for no more than three additional successive one (1) year terms unless earlier terminated pursuant to any of the Agreement's provisions (a "**Renewal Term**" and, collectively, with the Initial Term, the "**Term**").

2.3. Non-Renewal. Either party may elect to end renewal of the contract by issuing a notice of non-renewal, in writing, to the other party six (6) months prior to the expiration of the current contract term.

3. Fees. In consideration of the rights and services granted by CentralSquare to Customer under this Agreement, Customer shall make payments to CentralSquare pursuant to the amounts and payment terms outlined in Exhibit 1 (the "**Project Cost Summary**").

4. Definitions. Capitalized terms not otherwise defined in this Agreement have the meanings set forth below:

4.1. "**Action**" means any claim, action, cause of action, demand, lawsuit, arbitration, inquiry, audit, notice of violation, proceeding, litigation, citation, summons, subpoena, or investigation of any nature, civil, criminal, administrative, regulatory or other, whether at law, in equity, or otherwise.

4.2. "**Affiliate**" of a Person means any other Person that directly or indirectly, through one or more intermediaries, controls, is controlled by, or is under common control with, such Person.

4.3. "**Authorized User**" means Customer's employees, consultants, contractors, and agents who are authorized by Customer to access and use the Solutions under the rights granted to Customer pursuant to this Agreement, and for whom access to the Solutions has been purchased.

ITEM 9.3.

ATTACHMENT 2

- 4.4. **"Baseline"** means the version of a Solution updated to the particular time in question through CentralSquare's warranty services and maintenance, but without any other modification whatsoever.
- 4.5. **"Component System"** means any one of the Solutions identified in Exhibit 1, including all copies of Source Code, Object Code and all related specifications, Documentation, technical information, and all corrections, modifications, additions, development work, improvements and enhancements to and all Intellectual Property Rights for such Component System.
- 4.6. **"Customer Data"** means information, data, and content, in any form or medium, collected, downloaded, or otherwise received, directly or indirectly from Customer, an Authorized User or end-users by or through the Solutions, provided the data is not personally identifiable and not identifiable to Customer.
- 4.7. **"Custom Modification"** means a change that CentralSquare has made at Customer's request to any Component System in accordance with a CentralSquare-generated specification, but without any other changes whatsoever by any Person.
- 4.8. **"Customer Systems"** means the Customer's information technology infrastructure, including computers, software, hardware, databases, electronic systems (including database management systems), and networks, whether operated by Customer or through the use of third-party services.
- 4.9. **"Defect"** means a material deviation between the Baseline Solution and its Documentation, for which Defect Customer has given CentralSquare enough information to enable CentralSquare to replicate the deviation on a computer configuration that is both comparable to the Customer Systems and that is under CentralSquare's control. Further, with regard to each Custom Modification, Defect means a material deviation between the Custom Modification and the CentralSquare generated specification and documentation for such Custom Modification, and for which Defect Customer has given CentralSquare enough information to enable CentralSquare to replicate the deviation on a computer configuration that is both comparable to the Customer Systems and that is under CentralSquare's control.
- 4.10. **"Documentation"** means any manuals, instructions, or other documents or materials that CentralSquare provides or makes available to Customer in any form or medium and which describe the functionality, components, features, or requirements of the Solutions, including any aspect of the installation, configuration, integration, operation, use, support, or maintenance thereof.
- 4.11. **"Enhancements"** means general release (as opposed to custom) changes to a Baseline Component System or Custom Modification which increase the functionality of the Baseline Component System or Custom Modification in question.
- 4.12. **"Harmful Code"** means any software, hardware, device or other technology, including any virus, worm, malware, or other malicious computer code, the purpose or effect of which is to (a) permit unauthorized access to, or to destroy, disrupt, disable, distort, or otherwise harm or impede any (i) computer, software, firmware, hardware, system, or network; or (ii) any application or function of any of the foregoing or the security, integrity, confidentiality, or use of any data Processed thereby; or (b) prevent Customer or any Authorized User from accessing or using the Solutions as intended by this Agreement.
- 4.13. **"Intellectual Property Rights"** means any and all registered and unregistered rights granted, applied for, or otherwise now or hereafter in existence under or related to any patent, copyright, trademark, trade secret, database protection, or other intellectual property rights laws, and all similar or equivalent rights or forms of protection, in any part of the world.
- 4.14. **"Maintenance"** means optimization, error correction, modifications, and updates to CentralSquare Systems to correct any known Defects and improve performance. Maintenance will be provided for each Component System, the hours and details of which are described in Exhibit 2 (**"Support Standards"**).
- 4.15. **"New Releases"** means new editions of a Baseline Component System or Custom Modification.
- 4.16. **"Person"** means an individual, corporation, partnership, joint venture, limited liability entity, governmental authority, unincorporated organization, trust, association, or other entity.
- 4.17. **"Personal Information"** means any information that does or can identify a specific individual or by or from which a specific individual may be identified, contacted, or located. Personal Information includes all "nonpublic personal information" as defined under the Gramm-Leach-Bliley Act, "protected health information" as defined under the Health and Insurance Portability and Accountability Act of 1996, "Personal Data" as defined in the EU General Data Protection Regulation (GDPR 2018), "Personal Information" as defined under the Children's Online Privacy Protection Act of 1998, and all rules and regulations issued under any of the foregoing.

ITEM 9.3.

ATTACHMENT 2

- 4.18. **"Professional Services"** means installation, implementation, development work, training or consulting services including custom modification programming, support relating to custom modifications, on-site support services, assistance with data transfers, system restarts and reinstallations provided by CentralSquare.
- 4.19. **"Representatives"** means, with respect to a Party, that Party's employees, officers, directors, agents, subcontractors, and legal advisors.
- 4.20. **"CentralSquare Personnel"** means all individuals involved in the performance of Support Services and Professional Services as employees, agents, Subcontractors or independent contractors of CentralSquare.
- 4.21. **"Solutions"** means the Component Systems, Documentation, Custom Modifications, development work, CentralSquare Systems and any and all other information, data, documents, materials, works, and other content, devices, methods, processes, hardware, software, technologies and inventions, including any deliverables, technical or functional descriptions, requirements, plans, or reports, provided or used by CentralSquare or any Subcontractor in connection with Professional Services or Support Services rendered under this Agreement.
- 4.22. **"CentralSquare Systems"** means the information technology infrastructure used by or on behalf of CentralSquare to deliver Solutions, including all computers, software, hardware, databases, electronic systems (including database management systems), and networks, whether operated directly by CentralSquare or through the use of third-party services.
- 4.23. **"Support Services"** means Maintenance, Enhancements, implementation of New Releases, and general support efforts to respond to incidents reported by Customer in accordance with the detailed Support Standards outlined in Exhibit 2.
- 4.24. **"Third-Party Materials"** means materials and information, in any form or medium, including any software, documents, data, content, specifications, products, related services, equipment, or components of or relating to the Solutions that are not proprietary to CentralSquare.

5. License, Access & Services and Audit.

- 5.1. Access and Scope of Use. Subject to and conditioned on Customer and their Authorized Users' compliance with the terms and conditions of this Agreement, CentralSquare hereby grants Customer a non-exclusive, non-transferable right to access and use the Solutions, solely by Authorized Users. Such use is limited to Customer's internal use. Documentation License. CentralSquare hereby grants to Customer a non-exclusive, non-sublicenseable, non-transferable license to use the Documentation during the Term solely for Customer's internal business purposes in connection with its use of the Solutions.
- 5.2. Audit. Customer shall maintain for a reasonable period of time, but not less than three (3) years after expiration or termination of this Agreement, the systems, books, and records necessary to accurately reflect compliance with software licenses and the use thereof under this Agreement. Upon request, Customer shall permit CentralSquare and its directors, officers, employees, and agents to have on-site access at Customer's premises (or remote access as the case may be) during normal business hours to such systems, books, and records for the purpose of verifying such licensed use the performance of such obligations and amounts. Customer shall render reasonable cooperation to CentralSquare as requested. If as a result of any audit or inspection CentralSquare substantiates a deficiency or non-compliance, Customer shall promptly reimburse CentralSquare for all its costs and expenses incurred to conduct such audit or inspection and be required to pay for any delinquencies in compliance with software licenses.
- 5.3. Service and System Control. Except as otherwise expressly provided in this Agreement:
 - 5.3.1. CentralSquare has and will retain sole control over the operation, provision, maintenance, and management of the Solutions; and
 - 5.3.2. Customer has and will retain sole control over the operation, maintenance, and management of, and all access to and use of, the Customer Systems, and sole responsibility for access to and use of the Solutions by any Person by or through the Customer Systems or other means controlled by Customer or any Authorized User, including any reports or results obtained from any use of the Solutions, and conclusions, decisions, or actions based on such use.
- 5.4. Limitations. Customer must provide CentralSquare with such facilities, equipment and support as are reasonably necessary for CentralSquare to perform its obligations under this Agreement, including, if required by CentralSquare, remote access to the Customer Systems. CentralSquare is not responsible

or liable for any delay or failure of performance caused in whole or in part by any Customer delay or Customer's failure to perform any obligations under this Agreement.

- 5.5. Exceptions. CentralSquare has no obligation to provide Support Services relating to any Defect with the Solutions to the extent that they arise out of or result from any of the following:

- 5.5.1. software, or media on which provided, that is modified or damaged by Customer or third-party;
- 5.5.2. any operation or use of, or other activity relating to, the Solutions other than as specified in the Documentation, including any incorporation, or combination, operation or use of the Solutions in or with, any technology (software, hardware, firmware, system, or network) or service not specified for Customer's use in the Documentation;
- 5.5.3. any negligence, abuse, misapplication, or misuse of the Solution other than by CentralSquare personnel, including any Customer use of the Solution other than as specified in the Documentation or expressly authorized in writing by CentralSquare ;
- 5.5.4. any Customer's failure to promptly install any New Releases that CentralSquare has previously made available to Customer;
- 5.5.5. the operation of, or access to, Customer's or a third-party's system, materials or network;
- 5.5.6. any relocation of the Solution other than by CentralSquare personnel;
- 5.5.7. any beta software, software that CentralSquare makes available for testing or demonstration purposes, temporary software modules, or software for which CentralSquare does not receive a fee;
- 5.5.8. any breach of or noncompliance with any provision of this Agreement by Customer or any of its Representatives or any Force Majeure Event (including abnormal physical or electrical stress).

- 5.6. Reservation of Rights. Except for the specified rights outlined in this Section, nothing in this Agreement grants any right, title, or interest in or to any Intellectual Property Rights in or relating to the Support Services, Professional Services, Solutions, or Third-Party Materials, whether expressly, by implication, estoppel, or otherwise. All right, title, and interest in the Solutions, and the Third-Party Materials are and will remain with CentralSquare and the respective rights holders.

- 5.7. Changes. CentralSquare reserves the right, in its sole discretion, to make any changes to the Support Services and Solutions that it deems necessary or useful to: (a) maintain or enhance the quality or delivery of CentralSquare 's services to its customers, the competitive strength of or market for CentralSquare 's services, or the Support Services' cost efficiency or performance; or (b) to comply with applicable law. Without limiting the foregoing, either Party may, at any time during the Term, request in writing changes to particular Support Services, Professional Services or their product suite of Solutions. The parties shall evaluate and, if agreed, implement all such requested changes. No requested changes will be effective unless and until memorialized in either a CentralSquare issued Add-On Quote signed by the Customer, or a written change order or amendment to this agreement signed by both parties.

- 5.8. Subcontractors. CentralSquare may from time to time in its discretion engage third parties to perform Professional Services or Support Services (each, a "**Subcontractor**").

- 5.9. Security Measures. The Solution may contain technological measures designed to prevent unauthorized or illegal use of the Solution. Customer acknowledges and agrees that: (a) CentralSquare may use these and other lawful measures to verify compliance with the terms of this Agreement and enforce CentralSquare 's rights, including all Intellectual Property Rights, in and to the Solution; (b) CentralSquare may deny any individual access to and/or use of the Solution if CentralSquare , in its reasonable discretion, believes that person's use of the Solution would violate any provision of this Agreement, regardless of whether Customer designated that person as an Authorized User; and (c) CentralSquare may collect, maintain, process, use and disclose technical, diagnostic and related non-identifiable data gathered periodically which may lead to improvements in the performance and security of the Solutions.

6. **Use Restrictions.** Customer shall not, and shall not permit any other Person to, access or use the Solutions except as expressly permitted by this Agreement. For purposes of clarity and without limiting the generality of the foregoing, Customer shall not, except as this Agreement expressly permits:

- 6.1. copy, modify, or create derivative works or improvements of the Solutions, or rent, lease, lend, sell, sublicense, assign, distribute, publish, transfer, or otherwise make available any Solutions to any Person,

including on or in connection with the internet or any time-sharing, service bureau, software as a service, cloud, or other technology or service;

- 6.2. reverse engineer, disassemble, decompile, decode, adapt, or otherwise attempt to derive or gain access to the source code of the Solutions, in whole or in part;
- 6.3. bypass or breach any security device or protection used by Solutions or access or use the Solutions other than by an Authorized User through the use of his or her own then valid access;
- 6.4. input, upload, transmit, or otherwise provide to or through the CentralSquare Systems, any information or materials that are unlawful or injurious, or contain, transmit, or activate any Harmful Code;
- 6.5. damage, destroy, disrupt, disable, impair, interfere with, or otherwise impede or harm in any manner the CentralSquare Systems, or CentralSquare 's provision of services to any third-party, in whole or in part;
- 6.6. remove, delete, alter, or obscure any trademarks, Specifications, Documentation, warranties, or disclaimers, or any copyright, trademark, patent, or other intellectual property or proprietary rights notices from any Documentation or Solutions, including any copy thereof;
- 6.7. access or use the Solutions in any manner or for any purpose that infringes, misappropriates, or otherwise violates any Intellectual Property Right or other right of any third-party, or that violates any applicable law;
- 6.8. access or use the Solutions for purposes of competitive analysis of the Solutions, the development, provision, or use of a competing software service or product or any other purpose that is to CentralSquare 's detriment or commercial disadvantage or otherwise access or use the Solutions beyond the scope of the authorization granted under this Section.

7. **Customer Obligations.**

- 7.1. Customer Systems and Cooperation. Customer shall at all times during the Term: (a) set up, maintain, and operate in good repair all Customer Systems on or through which the Solutions are accessed or used; (b) provide CentralSquare Personnel with such access to Customer's premises and Customer Systems as is necessary and reasonable for CentralSquare to perform the Support Services in accordance with the Support Standards and Specifications; and (c) provide all cooperation as CentralSquare may reasonably request to enable CentralSquare to exercise its rights and perform its obligations under and in connection with this Agreement.
- 7.2. Effect of Customer Failure or Delay. CentralSquare is not responsible or liable for any delay or failure of performance caused by Customer's delay in performing, or failure to perform, any of its obligations under this Agreement.
- 7.3. Corrective Action and Notice. If Customer becomes aware of any actual or threatened activity prohibited by Section 6, Customer shall, and shall cause its Authorized Users to, immediately: (a) take all reasonable and lawful measures within their respective control that are necessary to stop the activity or threatened activity and to mitigate its effects (including, where applicable, by discontinuing and preventing any unauthorized access to the Solutions and permanently erasing from their systems and destroying any data to which any of them gained unauthorized access); and (b) notify CentralSquare of any such actual or threatened activity.

8. **Professional Services.**

- 8.1. Compliance with Customer Policies. While CentralSquare Personnel are performing services at Customer's site, CentralSquare will ensure that such personnel comply with Customer's reasonable security procedures and site policies that are generally applicable to Customer's other suppliers providing similar services and that have been provided to CentralSquare in writing or in advance. Customer shall promptly reimburse CentralSquare for any out-of-pocket costs incurred in complying with such procedures and policies.
- 8.2. Contributed Material. In the process of CentralSquare 's performing Professional Services, Customer may, from time to time, provide CentralSquare with designs, plans, or specifications, improvements, works or other material for inclusion in, or making modifications to, the Solutions, the Documentation or any other deliverables ("**Contributed Material**"). Customer grants to CentralSquare a nonexclusive, irrevocable, perpetual, transferable right, without the payment of any royalties or other compensation of any kind and without the right of attribution, for CentralSquare , CentralSquare 's Affiliates and CentralSquare 's licensees to make, use, sell and create derivative works of the Contributed Material.

9. **Confidentiality. Confidential Information.** Each Party possesses certain non-public proprietary information (including this Agreement), which has economic value and is protected with reasonable safeguards to maintain its secrecy ("**Confidential Information**"). Confidential Information may include, but is not limited to any financial

data, business and other plans, specifications, equipment designs, electronic configurations, design information, product architecture algorithms, quality assurance plans, inventions (whether or not the subject of pending patent applications), ideas, discoveries, formulae, models, requirements, standards, trade and manufacturing secrets, drawings, samples, devices, demonstrations, technical information, as well as any and all intellectual and industrial property rights contained therein or in relation thereto. CentralSquare shall own the copyrights, trade secrets, patent rights and other proprietary rights in and may use without restriction knowledge, information, ideas, methods, know-how, and copyrightable expression learned or acquired. Confidential Information will be disclosed either: (i) in writing and conspicuously marked with a restrictive legend identifying it as being a Party's Confidential Information; or (ii) orally or visually and identified at the time of disclosure as Confidential Information and subsequently confirmed in writing by the disclosing Party within fifteen (15) days after such disclosure specifically identifying that portion of information that is Confidential Information. Customer shall not sell, transfer, publish, disclose or otherwise make available any portion of the Software or its associated documentation to others. Customer shall use its reasonable best efforts to cooperate with and assist CentralSquare in identifying and preventing any unauthorized use, copying or disclosure of the Software or any portion thereof or any of the algorithms or logic contained therein or any other deliverables.

- 9.1. Compelled Disclosures. If either Party or any of its Representatives is compelled by applicable law to disclose any Confidential Information then, to the extent permitted by law, that Party shall: promptly, and prior to such disclosure, notify the other Party in writing of such requirement. If the Disclosing Party waives compliance or, after providing the notice required under this Section, the Receiving Party remains required by law to disclose any Confidential Information, the Receiving Party shall disclose only that portion of the Confidential Information that the Receiving Party is legally required to disclose.
- 9.2. Upon expiration or termination of this Agreement, or upon demand by CentralSquare, Customer shall (i) return to CentralSquare all copies of CentralSquare's Confidential Information in Customer's possession or under CentralSquare's control, or (ii) destroy all copies of CentralSquare's Confidential Information in Customer's possession and so certify such destruction to CentralSquare in writing. Notwithstanding the foregoing, Customer may retain data or records in electronic form containing Confidential Information for the purposes of backup, recovery, contingency planning, or business continuity planning, so long as such data or records, to the extent not permanently deleted or overwritten in the ordinary course of business, are not accessible in the ordinary course of business and are not accessed except as required by Customer only for backup, recovery, contingency planning, or business continuity purposes.

10. Security.

- 10.1. CentralSquare will implement commercially reasonable administrative, technical and physical safeguards designed to ensure the security and confidentiality of Customer Data, protect against any anticipated threats or hazards to the security or integrity of Customer Data, and protect against unauthorized access or use of Customer Data. CentralSquare will review and test such safeguards on no less than an annual basis.
- 10.2. Customer shall maintain, in connection with the operation or use of the Solutions, adequate technical and procedural access controls and system security requirements and devices, necessary for data privacy, confidentiality, integrity, authorization, authentication and non-repudiation and virus detection and eradication.
- 10.3. To the extent that Authorized Users are permitted to have access to the Solutions, Customer shall maintain agreements with such Authorized Users that adequately protect the confidentiality and Intellectual Property Rights of CentralSquare in the Solutions and Documentation, and disclaim any liability or responsibility of CentralSquare with respect to such Authorized Users.

11. Personal Data. If CentralSquare processes or otherwise has access to any personal data or personal information on Customer's behalf when performing CentralSquare's obligations under this Agreement, then:

- 11.1. Customer shall be the data controller (where "**data controller**" means an entity which alone or jointly with others determines purposes for which and the manner in which any personal data are, or are to be, processed) and CentralSquare shall be a data processor (where "**data processor**" means an entity which processes the data only on behalf of the data controller and not for any purposes of its own);
- 11.2. Customer shall ensure that it has obtained all necessary consents and it is entitled to transfer the relevant personal data or personal information to CentralSquare so that CentralSquare may lawfully use, process and transfer the personal data and personal information in accordance with this Agreement on Customer's behalf, which may include CentralSquare processing and transferring the relevant personal

ITEM 9.3.**ATTACHMENT 2**

data or personal information outside the country where Customer and the Authorized Users are located in order for CentralSquare to provide the Solutions and perform its other obligations under this Agreement; and

- 11.3. CentralSquare shall process personal data and information only in accordance with lawful and reasonable instructions given by Customer and as set out in and in accordance with the terms of this Agreement; and
- 11.4. each Party shall take appropriate technical and organizational measures against unauthorized or unlawful processing of the personal data and personal information or its accidental loss, destruction or damage so that, having regard to the state of technological development and the cost of implementing any measures, the measures taken ensure a level of security appropriate to the harm that might result from such unauthorized or unlawful processing or accidental loss, destruction or damage in relation to the personal data and personal information and the nature of the personal data and personal information being protected. If necessary, the parties will cooperate to document these measures taken.

12. Representations and Warranties.

- 12.1. **LIMITED WARRANTY.** CentralSquare warrants that it owns or otherwise has the rights in the Software and has the right to license the Software as described in this Agreement. CentralSquare further warrants and represents that the CentralSquare Software does not contain any "back door", "time bomb", "Trojan horse", "worm", "drop dead device" or other program routine or hardware device inserted and intended by CentralSquare to provide a means of unauthorized access to, or a means of disabling or erasing any computer program or data, or otherwise disabling the CentralSquare Software. Nothing herein shall be deemed to constitute a warranty against viruses. The provisions of section and its subsections below, shall constitute the agreement of the Parties with respect to viruses. Customer's sole remedy with respect to the foregoing warranty shall be to receive an Update to the CentralSquare Software that does not contain any of the above-described routines or devices.

- 12.2. **DISCLAIMER OF WARRANTY.** EXCEPT FOR THE EXPRESS LIMITED WARRANTY SET FORTH ABOVE, CENTRALSQUARE MAKES NO WARRANTIES WHATSOEVER, EXPRESSED OR IMPLIED, WITH REGARD TO THE SOLUTIONS, PROFESSIONAL SERVICES, SUPPORT SERVICES, AND/OR ANY OTHER MATTER RELATING TO THIS AGREEMENT, AND THAT CENTRALSQUARE DISCLAIMS ALL WARRANTIES, WHETHER EXPRESS, IMPLIED, STATUTORY, OR OTHER, INCLUDING ALL WARRANTIES ARISING FROM COURSE OF DEALING, USAGE OR TRADE PRACTICE, AND SPECIFICALLY DISCLAIMS IMPLIED WARRANTIES OF MERCHANTABILITY, FITNESS FOR A PARTICULAR PURPOSE, TITLE, AND NON-INFRINGEMENT. FURTHER, CENTRALSQUARE EXPRESSLY DOES NOT WARRANT THAT A SOLUTION, ANY CUSTOM MODIFICATION OR ANY IMPROVEMENTS WILL BE USABLE BY CUSTOMER IF THE SOLUTION OR CUSTOM MODIFICATION HAS BEEN MODIFIED BY ANYONE OTHER THAN CENTRALSQUARE PERSONNEL, OR WILL BE ERROR FREE, WILL OPERATE WITHOUT INTERRUPTION OR WILL BE COMPATIBLE WITH ANY HARDWARE OR SOFTWARE TO THE EXTENT EXPRESSLY SET FORTH IN THE DOCUMENTATION. ALL THIRD-PARTY MATERIALS ARE PROVIDED "AS-IS" AND ANY REPRESENTATION OR WARRANTY OF OR CONCERNING ANY OF THEM IS STRICTLY BETWEEN CUSTOMER AND THE THIRD-PARTY OWNER. THIS AGREEMENT DOES NOT AMEND, OR MODIFY CENTRALSQUARE'S WARRANTY UNDER ANY AGREEMENT OR ANY CONDITIONS, LIMITATIONS, OR RESTRICTIONS THEREOF.

13. **Notices.** All notices and other communications required or permitted under this Agreement must be in writing and will be deemed given when delivered personally, sent by United States registered or certified mail, return receipt requested; transmitted by facsimile or email confirmed by United States first class mail, or sent by overnight courier. Notices must be sent to a Party at its address shown below, or to such other place as the Party may subsequently designate for its receipt of notices in writing by the other Party.

If to
CentralSquare : **CentralSquare**
1000 Business Center Dr.
Lake Mary, FL 32746
Phone: 407-304-3235 **email: info@CentralSquare.com**
Attention: Senior Counsel / Contracts Department

If to Customer: **Rancho Cordova**
2729 Prospect Park Drive
Rancho Cordova, CA 95670

Phone: *customer to supply email: *customer to supply
Attention: *customer to supply POC

14. Force Majeure. Neither Party shall be responsible for failure to fulfill its obligations hereunder or liable for damages resulting from delay in performance as a result of war, fire, strike, riot or insurrection, natural disaster, delay of carriers, governmental order or regulation, complete or partial shutdown of plant, unavailability of Equipment, software, or services from suppliers, default of a subcontractor or vendor to the Party if such default arises out of causes beyond the reasonable control of such subcontractor or vendor, the acts or omissions of the other Party, or its officers, directors, employees, agents, contractors, or elected officials, and/or other occurrences beyond the Party's reasonable control ("Excusable Delay" hereunder). In the event of such Excusable Delay, performance shall be extended on a day for day basis or as otherwise reasonably necessary to compensate for such delay.

15. Indemnification.

15.1. CentralSquare Indemnification. CentralSquare shall indemnify, defend, and hold harmless Customer from any and all claims, lawsuits or liability, including attorneys' fees and costs, allegedly arising out of, in connection with, or incident to any loss, damage or injury to persons or property or arising solely from a wrongful or negligent act, error or omission of CentralSquare, its employees, agents, contractors, or any subcontractor as a result of CentralSquare's or any subcontractor's performance pursuant to this Agreement.

15.2.

15.3. Sole Remedy. THIS SECTION SETS FORTH CUSTOMER'S SOLE REMEDIES AND CENTRALSQUARE'S SOLE LIABILITY AND OBLIGATION FOR ANY ACTUAL, THREATENED, OR ALLEGED CLAIMS THAT THE SERVICES AND SOLUTIONS OR ANY SUBJECT MATTER OF THIS AGREEMENT INFRINGES, MISAPPROPRIATES, OR OTHERWISE VIOLATES ANY INTELLECTUAL PROPERTY RIGHTS OF ANY THIRD-PARTY.

16. Termination. This Agreement may be terminated:

16.1. For cause by either Party, effective on written notice to the other Party, if the other Party materially breaches this Agreement and: (i) is incapable of cure; or (ii) being capable of cure, remains uncured thirty (30) days after the non-breaching Party provides the breaching Party with written notice of such breach.

16.2. For lack of payment by written notice to Customer, if Customer's failure to pay amounts due under this Agreement has continued more than ninety (90) days after delivery of written notice of non-payment.

17. Effect of Termination or Expiration. On the expiration or earlier termination of this Agreement:

17.1. Upon the expiration or earlier termination of this Agreement, each Party shall continue to hold such Confidential Information in confidence pursuant to Section 9; and

17.2. Upon the expiration of this Agreement, each Party shall pay to the other all amounts accrued prior to and through the date of termination of this Agreement.

18. Assignment. Neither this Agreement nor any rights or obligations hereunder shall be assigned or otherwise transferred by either Party without the prior written consent of the other Party, which consent will not be unreasonably withheld; provided however, that in the event of a merger or acquisition of all or substantially all of CentralSquare's assets, CentralSquare may assign this Agreement to an entity ready, willing and able to perform CentralSquare's executory obligations hereunder, as evidenced by an express written assumption of the obligations hereunder by the assignee.

19. Dispute Resolution. Any dispute, controversy or claim arising out of or relating to this Agreement, including the breach, termination, or validity thereof, shall be resolved by final and binding arbitration.

19.1. Exclusive Dispute Resolution Mechanism. The Parties agree to resolve any dispute, controversy, or claim arising out of or relating to this Agreement (each, a "Dispute"), exclusively under the provisions of this Section. Either Party may seek interim or provisional relief in any court of competent jurisdiction if necessary, to protect the rights or property of that Party pending the appointment of the arbitrator or pending the arbitrator's determination of the merits of the dispute.

19.2. Good Faith Negotiations. The Parties agree to send written notice to the other Party of any Dispute ("Dispute Notice"). After the other Party receives the Dispute Notice, the parties agree to undertake good

ITEM 9.3.**ATTACHMENT 2**

faith negotiation between themselves to resolve the Dispute. Each Party shall be responsible for its associated travel costs. The parties agree to attend no fewer than three negotiation sessions attended Vice Presidents of each Party (or employees of equivalent or superior position).

- 19.3. Escalation to Mediation. If the Parties cannot resolve any Dispute during the good faith negotiations either Party may initiate mediation under Section 19.4.
- 19.4. Mediation. Subject to Sections 19.2 and 19.3, the Parties may escalate a Dispute to a mutually agreed to mediator. Parties agree to act in good faith in selecting a neutral mediator and in scheduling the mediation proceedings. The parties agree to use commercially reasonable efforts in participating in the mediation. The parties agree the mediator's fees and expenses, and the mediator's costs incidental to the mediation will be shared equally between the parties. The parties shall bear their own fees, expenses, and costs.
- 19.5. Confidential Mediation. The Parties further agree all written or oral offers, promises, conduct, and statements made in the course of the mediation are confidential, privileged, and inadmissible for any purpose in any litigation, arbitration or other proceeding involving the Parties. However, evidence that is otherwise admissible or discoverable shall not be rendered inadmissible or non-discoverable as a result of its use in the mediation.
- 19.6. Litigation or Arbitration as a Final Resort. If the Parties cannot resolve a Dispute through mediation, then once an impasse is issued by the mediator either Party may commence binding arbitration in accordance with the provisions of regarding choice of law and arbitration.
- 19.7. Arbitration. The Parties agree that any dispute, controversy, or claim arising out of or related to the Employee's employment with the Company or termination of employment, this Agreement, or any alleged breach of this Agreement shall be governed by the Federal Arbitration Act (FAA) and submitted to and decided by binding arbitration to be held in Florida. Parties agree to hold the deliberations in such arbitration confidential.
- 19.8. Arbitration Procedure. The Parties agree arbitration must be commenced by delivering a notice of arbitration to the other Party. The Notice must set out the nature of the claim(s), and the relief requested. Within thirty (30) days of the receipt of the notice, the receiving Party shall deliver an answer, any counterclaim(s), and relief requested. Arbitration shall be heard by a single arbitrator. Each Party shall pay its own costs of arbitration. The Parties shall confer in good faith to attempt to agree upon a suitable arbitrator, and if unable to do so, they will select an arbitrator from the American Arbitration Association's employment arbitration panel for the area. The arbitrator shall decide the procedures in the arbitration after consultation with the Parties. The arbitrator will have the power to grant any provisional or final remedy or relief it deems appropriate, including conservatory measures and an award of attorneys' fees. The decision of the arbitrator shall be final and binding upon the Parties hereto. The Parties agree that judgment may be entered upon the award by any court having jurisdiction.

20. Waiver/Severability. The failure of any Party to enforce any of the provisions hereof will not be construed to be a waiver of the right of such Party thereafter to enforce such provisions. If any provision of this Agreement is found to be unenforceable, that provision will be enforced to the maximum extent possible, and the validity, legality and enforceability of the remaining provisions will not in any way be affected or impaired thereby.

21. LIABILITY. NOTWITHSTANDING ANY PROVISION WITHIN THIS AGREEMENT TO THE CONTRARY, AND REGARDLESS OF THE NUMBER OF LOSSES, WHETHER IN CONTRACT, EQUITY, STATUTE, TORT, NEGLIGENCE, OR OTHERWISE:

- 21.1. NEITHER PARTY SHALL HAVE LIABILITY TO THE OTHER PARTY FOR ANY SPECIAL, INDIRECT, INCIDENTAL, PUNITIVE, EXEMPLARY, LIQUIDATED, OR CONSEQUENTIAL DAMAGES OF ANY KIND, AND NEITHER PARTY SHALL BE LIABLE TO THE OTHER PARTY FOR LOSSES OF PROFIT, REVENUE, INCOME, BUSINESS, ANTICIPATED SAVINGS, DATA, REPUTATION, AND MORE GENERALLY, ANY LOSSES OF AN ECONOMIC OR FINANCIAL NATURE, REGARDLESS OF WHETHER SUCH LOSSES MAY BE DEEMED AS CONSEQUENTIAL OR ARISING DIRECTLY AND NATURALLY FROM THE INCIDENT GIVING RISE TO THE CLAIM, AND REGARDLESS OF WHETHER SUCH LOSSES ARE FORESEEABLE OR WHETHER EITHER PARTY HAS BEEN ADVISED OF THE POSSIBILITY OF SUCH LOSSES; AND
- 21.2. CENTRALSQUARE'S TOTAL LIABILITY ARISING OUT OF OR IN CONNECTION WITH THIS AGREEMENT SHALL NOT EXCEED THE AMOUNT(S) ACTUALLY PAID BY CUSTOMER TO CENTRALSQUARE HEREUNDER FOR THE LAST TWELVE MONTHS.

- 22. Third-Party Materials.** CentralSquare may from time to time, in its discretion engage third parties to perform services, provide software, or provide equipment. Customer acknowledges and agrees CentralSquare provides front-line support services for third], but these third parties assume all responsibility and liability in connection with the third-party software, equipment, or related services. CentralSquare is not authorized to make any representations or warranties that are binding upon the third-party or to engage in any other acts that are binding upon the third-party, excepting specifically that CentralSquare is authorized to represent third-party fees in the Agreement and to accept payment of such amounts from Customer on behalf of the third-party for as long as such third-party authorizes CentralSquare to do so. As a condition precedent to installing or accessing any third-party Materials, Customer may be required to execute a click-through, shrink-wrap End User License Agreement (EULA) or similar agreement provided by the Third-Party Materials provider. All third-party materials are provided "as-is" and any representation or warranty concerning them is strictly between Customer and the third-party.
- 23. Entire Agreement.** This Agreement, and any Exhibits specifically incorporated therein by reference, constitutes the entire agreement between the Parties with respect to the subject matter. These documents supersede and merge all previous and contemporaneous proposals of sale, communications, representations, understandings and agreements, whether oral or written, between the Parties with respect to the subject hereof. This Agreement may not be modified except by a writing subscribed to by authorized representatives of both Parties.
- 24. No Third-Party Beneficiaries.** This Agreement is for the sole benefit of the Parties and their respective successors and permitted assigns and nothing herein, express or implied, is intended to or shall confer on any other person any legal or equitable right, benefit, or remedy of any nature under or by reason of this Agreement.
- 25. Counterparts.** This Agreement may be executed in several counterparts, each of which when so executed shall be deemed to be an original, and such counterparts shall constitute one and the same instrument. This Amendment shall be considered properly executed by a Party if executed by that Party and transmitted by facsimile or other electronic means including, without limitation, DocuSign, Tagged Image Format Files (TIFF), or Portable Document Format (PDF).
- 26. Material Adverse Change.** If any Law, Regulatory Approval, applicable standard, process, OEM requirement is changed or comes into force after the Effective Date, including but not limited to PCI standards (collectively, a "Material Adverse Change"), which is not explicitly addressed within this Agreement and results in *significant* extra costs for either Party in relation to the performance of this Agreement, both Parties shall promptly meet, discuss in good faith, and agree upon reducing the technical, operational, and/or commercial impact of such Material Adverse Change.
- 27. Cooperative Purchases.** This Contract may be used by other government agencies. CentralSquare has agreed to offer similar services to other agencies under the same terms and conditions as stated herein except that the compensation may be negotiated between CentralSquare and other agencies based on the specific revenue expectations, agency reimbursed costs, and other agency requirements. The Customer will in no way whatsoever incur any liability in relation to specifications, delivery, payment, or any other aspect of purchases by such agencies.
- 28. Order of Precedence.**
- 28.1. In the event of any conflict or inconsistency between this Agreement, the Exhibits, or any purchase order, then the following priority shall prevail:
- 28.1.1. The main body of this Agreement and any associated amendments or change orders.
- 28.1.2. The attached Exhibits to this Agreement.
- 28.1.3. Purchase Orders placed with CentralSquare in accordance with this Agreement.
- Customer's purchase terms and conditions or CentralSquare's sales terms and conditions are not applicable and shall have no force and effect, whether referenced or not in any document in relation to this Agreement.
- 28.2. Incorporated Exhibits to this Agreement:
- Exhibit 1 – Project Cost Summary
- Exhibit 2 - Maintenance & Support Standards
- Exhibit 3 – Travel Expense Guidelines
- Exhibit 4 – Insurance Requirements
- Exhibit 5 – Scope of Work

EXHIBIT 1

Project Cost Summary**Cloud/Hosted Fees**

Product Name	Quantity	Amount
Finance Enterprise: Advanced SaaS Subscription	1	141,000.00
Citizen Engagement SaaS	1	7,500.00
Government Transparency Data Connector – PA	1	1,800.00

Total 150,300.00

Start-up Fees

Product Name	Amount
Finance Enterprise: Advanced SaaS Subscription – Contract Startup Fee	10,000.00
Total	<u>10,000.00</u>

Professional Services Installation & Configuration

Product Name	Amount
Internet Pro Installation	2,160.00
Total	<u>2,160.00</u>

Development & Conversion

Product Name	Amount
Finance Ent Development	16,560.00
Total	<u>16,560.00</u>

Consulting

Product Name	Amount
Finance Ent Consulting	198,000.00
PA Enterprise Finance Business Process Review For Implementation	21,600.00
OnBase Interface Discovery	14,400.00
Kronos Interface Discovery	7,200.00
Government Transparency Data Connector - PA	4,950.00
Technical Services – Rate Table Development	10,800.00
Additional Consulting Services	25,200.00

Total 282,150.00

Training

Product Name	Amount
Finance Ent Training	53,640.00
Internet Pro Training	1,440.00
Total	<u>55,080.00</u>

Project Management

Product Name	Amount
Finance Ent Project Management	47,880.00
PA Enterprise Finance Business Process Review For Implementation	360
All Other Ent Project Management	72,720.00
Internet Pro Project Management	1,440.00
Government Transparency Data Connector - PA	1,280.00
Total	123,680.00

Professional Services Total**489,630.00****Travel & Living Expenses**

Product Name	Amount
Public Admin Travel & Living Expenses Estimate	60,000.00
Total	60,000.00

Summary

Product/Service	Amount
Subscription Fees	1,800.00
Cloud/Hosted Annual Access Fees	148,500.00
Professional Services	489,630.00
Subtotal	639,930.00
Total	639,930.00
Travel & Living Estimate	60,000.00
Total inclusive of any maintenance, travel & living	699,930.00

PAYMENT TERMS:ONE TIME FEES

- Cloud Hosting and Start-Up Fees are due: 100% on the Execution Date.
- CentralSquare Professional Services are due as follows:

“Installation & Configuration” and “Development & Conversion” fees are due 50% on the Execution Date and 50% upon completion.

“Consulting” “Training” and “Project Management” fees are due as incurred and invoiced monthly.

Travel & Living Expenses shall be due as incurred and invoiced monthly.

RECURRING FEES

- The Annual Subscription Fee is due: on the Execution Date for the first year of subscription, and annually thereafter on the anniversary of the Execution Date. The Annual Subscription fee shall be subject to an annual increase, after the second year, at a rate of 3% years 3-5 and 3.5% each year in renewal term..

Subscription Schedule	Year 1	Year 2	Year 3	Year 4	Year 5	Total
Enterprise Finance	\$ 141,000	\$ 141,000	\$ 145,230	\$ 149,587	\$ 154,075	\$ 730,892
Citizen Engagement	\$ 7,500	\$ 7,500	\$ 7,725	\$ 7,957	\$ 8,196	\$ 38,878
Government Data Connector	\$ 1,800	\$ 1,800	\$ 1,854	\$ 1,910	\$ 1,967	\$ 9,331
	\$ 150,300	\$ 150,300	\$ 154,809	\$ 159,454	\$ 164,238	\$ 779,101

ANCILLARY FEES

- d. Reimbursement of travel and living expenses will be governed by Exhibit 3 ("**Travel Expense Guidelines**") attached hereto and will be invoiced monthly in arrears and due within thirty (30) days from date of invoice.
- e. Customer is responsible for paying all taxes relating to this Agreement. Applicable tax amounts (if any) are not included in the fees set forth in this Agreement. If Customer is exempt from the payment of any such taxes, Customer must provide CentralSquare valid proof of exemption; otherwise, CentralSquare will invoice Customer and Customer will pay to CentralSquare all such tax amounts.
- f. If Customer fails to make any payment when due, then CentralSquare may charge interest on the past due amount at the rate of 1.5% per month calculated daily and compounded monthly, or, if lower, the highest rate permitted under applicable law; and If such failure continues for 90 days following written notice thereof, CentralSquare may suspend performance or access until past due amounts have been paid.

EXHIBIT 2

Support Standards

1. CentralSquare Cloud Security Program

- 1.1. Access & Continuity. Logical access restrictions include VLAN data segregation, extensive deny-by-default access control lists, and Multi-Factor authentication required for System Administration. Business continuity is prioritized via daily encrypted backup stored offsite, virtual tape backup technology to counter loss of physical media, and full replication to disaster recovery site, with redundancy and availability through multiple carriers.
- 1.2. Security & Monitoring. SSL and IPSEC VPN with 256 bit encryption, web application firewalls, multi-layered infrastructure model with recorded internal and external CCTV, card access control, best of breed HVAC/fire suppression/physical security, and backed by 24-7 x 365 monitoring by a staffed operations facility for: Intrusion detection & prevention, DDOS mitigation, and automated network incident creation and escalation.
- 1.3. Testing, Audits & Compliance. third-party internal, external, perimeter vulnerability and penetration testing. Centrally managed patching, OS hardening program, and endpoint protection on all servers. Industry standard compliance includes annual completion of: SSAE18/ISAE Data Center Audit, SSAE18 Operations Audit, PCI-DSS Compliance Audit, Vulnerability Testing & CVSS Audit, and Control Self-Assessment Audit.



2. Service Level Commitments

- 2.1. Target. In each Service Period, the target for availability of the Solutions is 99.9% ("Availability Target"). "Service Period" means 24 hours per day Monday through Sunday each calendar month that Customer receives the Solutions, excluding Sundays between 12:00 AM and 12:00 PM Eastern Time for scheduled maintenance. During this time, Customers may experience intermittent interruptions. CentralSquare will make commercially reasonable efforts to minimize the frequency and duration of these interruptions and CentralSquare will notify the Customer if the entire maintenance window will be required.
- 2.2. Support Terms. Beginning on the Execution Date and continuing for twelve (12) months thereafter ("Initial Support Term"), CentralSquare shall provide the ongoing Support Services described herein for the corresponding Fees outlined in Exhibit 1. Upon expiration of the Initial Support Term, ongoing Support Services shall automatically renew, with customer paying for additional annual support periods, each a ("Renewal Support Term"). This renewal will continue until termination of this Agreement provided that, CentralSquare shall not give notice of termination if it would be effective prior to a period equal to two times the Agreement's Initial Term.

2.3. Measurement. Service availability is measured as the total time that the Solutions are available during each Service Period for access by Customer ("**Service Availability**"). Service Availability measurement shall be applied to the production environment, and the points of measurement for all monitoring shall be the servers and the Internet connections at CentralSquare's hosted environment. CentralSquare has technology monitoring, measuring, and recording Service Availability. The Customer, at their discretion, may also employ monitoring tools, not to override CentralSquare's measurements for the purposes of calculating Service Availability. Additionally, the use must be:

2.3.1.1. mutually agreed upon by CentralSquare and the Customer.

2.3.1.2. paid, installed and maintained by the Customer.

2.3.1.3. non-invasive and may not reside on CentralSquare's systems.

2.4. Calculation. Service Availability for a given month shall be calculated using the following calculation:

2.4.1. The total number of minutes which the service was NOT available in a given month shall be subtracted from the total number of minutes available in the given month. The resulting figure is divided by the total number of minutes available in the given month.

2.4.2. Service Availability Targets are subject to change due to the variance of the number of days in a month.

2.4.3. The total number of minutes which the service was NOT available in a given month shall exclude minutes associated with scheduled or emergency maintenance.

2.5. Remedy. If the Service Period target measurement is not met then the Customer shall be entitled to a credit calculated as follows:

Service Availability in the relevant Service Period	Percentage Reduction in Monthly Fee for the Subsequent Service Period
Less than 99.9% but greater than or equal to 99.0%	5%
Less than 99.0% but greater than or equal to 95.0%	10%
Less than 95%	20%

2.6. If not directly reported by CentralSquare, Credit entitlement must be requested by the Customer within sixty (60) days of the failed Target. Customer shall not be entitled to offset any monthly Solutions fee payments, nor withhold fee payments, on account of a pending credit. Customer shall not be eligible for credits for any period where Customer is more than thirty (30) days past due on their account. CentralSquare will provide reporting, showing performance and service levels.

3. Server Performance & Capacity.

3.1. CentralSquare shall provide sufficient server capacity for the duration of this hosting Agreement to meet the reasonable performance requirements for the number of concurrent system users provided for in this Agreement. If the Customer requests, at some later date, to add additional Solutions, increase user licenses, increase storage or processing requirements, and/or request additional environments, these requests will be evaluated and if additional resources are required to support modifications, additional fees may apply.

3.2. "In-network" is defined as any point between which the data packet enters the CentralSquare environment and subsequently departs the CentralSquare environment. Any point of communications outside of the CentralSquare protected network environment shall be deemed as "out-of-network." CentralSquare is not responsible for Internet connectivity and/or performance out-of-network.

4. System Maintenance.

4.1. Solutions maintenance and upgrades. CentralSquare will provide all hosted systems and network maintenance as deemed appropriate and necessary by CentralSquare. Maintenance and upgrades will be scheduled in advance with the Customer's primary contact if they fall outside of the designated hours set aside for this function of Sundays from 12:00AM to 12:00 PM.

4.2. Hardware maintenance and upgrades. Hardware maintenance and upgrades will be performed outside of the Customer's standard business hours of operation and the Customer will be notified prior to the upgrade.

4.3. Emergency maintenance. Emergency situations will be handled on a case-by-case basis in such a manner as to cause the least possible disruption to overall system operations and availability without negatively affecting system stability and integrity. CentralSquare will attempt to notify the Customer promptly, however if no contact can be made, CentralSquare management may deem it necessary to move forward with the emergency maintenance.

5. **Incident Response.** Incidents are defined as interruptions to existing service and can range in priority from urgent to low depending on the impact to the Customer. CentralSquare will make commercially reasonable efforts to respond to Solutions incidents for live production systems using the following guidelines:

Priority Level	Impact	Description	Performance Target	Minimum Performance Goal %
1	Urgent	An Incident that results in loss of Customer connectivity to all of the Solutions or results in loss, corruption or damage to Customer's Data.	CentralSquare will respond within 1 hour of the issue being reported.	95%
2	Critical	An Incident that has an adverse material impact on the performance of the Solutions or materially restricts Customer's day-to-day operations.	CentralSquare will respond within 2 hours of the issue being reported.	95%
3	Non-Critical	An Incident that does not result in a failure of the Solutions but a fault exists that restricts the Customer's use of the Solutions.	CentralSquare will respond within 4 hours of the issue being reported.	95%
4	Minor	An Incident that does not affect or which has minimal adverse impact on the use of the Solutions.	CentralSquare will respond within 24 hours of the issue being reported.	95%

5.1. Measurement. CentralSquare shall track and report on response and resolution time for application and hosting support issues identified by the Customer.

6. **Disaster Recovery.** CentralSquare provides disaster recovery services for Solutions. The costs for these disaster recovery services are included in the monthly fees. In the event that a disaster renders the Customer's data center inaccessible or rendered non-functional, CentralSquare will provide the ability to connect to the appropriate data center using software provided by CentralSquare. This will allow the Customer to connect to their systems from a remote site to the previously identified critical functions, however functionality may be diminished due to lack of access to hardware and/or software located in the Customer's facilities.
7. **Exceptions.** CentralSquare shall not be responsible for failure to carry out its service and maintenance obligations under this Agreement if the failure is caused by adverse impact due to:
- 7.1. defectiveness of the Customer's environment, Customer's systems, or due to Customer corrupt, incomplete, or inaccurate data reported to the Solutions, or documented Defect.
 - 7.2. denial of reasonable access to Customer's system or premises preventing CentralSquare from addressing the issue.
 - 7.3. material changes made to the usage of the Solutions by Customer where CentralSquare has not agreed to such changes in advance and in writing or the modification or alteration, in any way, by Customer or its subcontractors, of communications links necessary to the proper performance of the Solutions.
 - 7.4. a force majeure event, or the negligence, intentional acts, or omissions of Customer or its agents.
8. **Incident Resolution.** Actual response times and resolutions may vary due to issue complexity and priority. For critical impact level and above, CentralSquare provides a continuous resolution effort until the issue is resolved.
9. **Service Requests.** Service requests are new requests that will take less than 8 hours to accomplish. For new requests that require additional time, CentralSquare will prioritize these requests, and determine if extra time is needed to order equipment or software.
10. **Non-Production Environments.** CentralSquare will make commercially reasonable efforts to provide non-production environment(s) during Customer business hours. Non-production environments are not included under the metrics or service credit schedules discussed in this Exhibit.
- 10.1. Maintenance. All forms of maintenance to be performed on non-production environments will follow the exact structure and schedules outlined above in Section 3 for regular System Maintenance.
 - 10.2. Incidents and service requests. Non-production environment incidents are considered priority 3 or 4, dictated by circumstances and will be prioritized and scheduled similar to production service requests.

11. Responsibility Summary Matrix.

Responsibility Summary Matrix		
Description	CentralSquare Responsibility	Customer Responsibility
ASP Server Hardware management	X	
ASP Server File system management	X	
ASP Server OS upgrades and maintenance	X	
ASP Database product upgrades and maintenance	X	
ASP third-party product upgrades and maintenance	X	
Application Update Installation		
Request to install application updates		X
Installation of application updates	X	
ASP Backup Management	X	
Data and or File restoration		
Request to restore data and or files		X
Restoration of data and or files	X	
Network		
ASP Network up to and including the router at CentralSquare 's location	X	
ASP Router at Customer's location	X	
Customer's network up to the router at Customer's location		X
Customer Workstations		X
System Performance	X	X
Add/Change users		
User add/change requests		X
User add/change implementation for System Access	X	
User add/change implementation for Solutions		X
Add/Change Printers		
Printer add/change requests		X
Printer add/change implementation on ASP network	X	
Printer add/change implementation for Solutions		X
Disaster Recovery	X	
Password Management	X	X
Application Management		
Application Configuration		X
Application Security Management		X
Accuracy and Control of Data		X
Security		
Intrusion and Penetration Testing	X	

- 12. Virtual Private Network (VPN) Concentrator.** If Customer's desired system configuration requires the use of a VPN concentrator, including router, this will be provided by CentralSquare . It will reside at Customer's location but is, and shall remain the property of CentralSquare .
- 13. Customer Cooperation.** Customer may be asked to perform problem determination activities as suggested by CentralSquare . Problem determination activities may include capturing error messages, documenting steps taken and collecting configuration information. Customer may also be requested to perform resolution activities including, for example, modification of processes. Customer agrees to cooperate with such requests, if reasonable.
- 14. Training.** Outside the scope of training services purchased, if any, Customer is responsible for the training and organization of its staff in the operation of the Solutions.
- 15. Development Work.** The Support Standards do not include development work either (i) on software not licensed from CentralSquare or (ii) development work for enhancements or features that are outside the documented functionality of the Solutions, except such work as may be specifically purchased and outlined in Exhibit 1. CentralSquare retains all Intellectual Property Rights in development work performed and Customer may request

consulting and development work from CentralSquare as a separate billable service.

16. Telephone Support & Support Portal

- 16.1. Hours. CentralSquare shall provide to Customer, Monday through Friday, 8:00 A.M. to 5:00 P.M. Customer's Local Time within the continental United States, excluding holidays ("5x9"). CentralSquare shall provide to Customer, during the Support Hours, commercially reasonable efforts in solving errors reported by the Customer as well as making available an online support portal. Customer shall provide to CentralSquare reasonably detailed documentation and explanation, together with underlying data, to substantiate errors and to assist CentralSquare in its efforts to diagnose, reproduce and correct the error. This support shall be provided by CentralSquare at Customer location(s) if and when CentralSquare and Customer agree that on-site services are necessary to diagnose or resolve the problem. If a reported error did not, in fact, exist or was not attributable to a defect in the Solutions or an act or omission of CentralSquare, then Customer shall pay for CentralSquare's investigation and related services at CentralSquare's standard professional services rates. Customer must provide CentralSquare with such facilities, equipment and support as are reasonably necessary for CentralSquare to perform its obligations under this Agreement, including remote access to the Specified Configuration
- 16.2. Releases. Customer shall promptly install and/or use any Release provided by CentralSquare to avoid or mitigate a performance problem or infringement claim. All modifications, revisions and updates to the Solutions shall be furnished by means of new Releases of the Solutions and shall be accompanied by updates to the Documentation whenever CentralSquare determines, in its sole discretion, that such updates are necessary.
- 16.3. Case Number. Measured from the moment a Case number is created. As used herein a "Case number" is created when a) a CentralSquare support representative has been directly contacted by Customer either by phone, in person, or through CentralSquare's online support portal, and b) when CentralSquare's support representative assigns a case number and conveys that case number to the Customer.

EXHIBIT 3

Travel Expense Guidelines

CentralSquare will adhere to the following guidelines when incurring travel expenses:

All arrangements for travel are to be made through the CentralSquare Corporate Travel Agent unless other arrangements have been made with the Customer and are documented in writing.

AIR TRAVEL – CentralSquare will use the least expensive class of service available with a minimum of seven (7) day, maximum of thirty (30) day, advance purchase. Upon request, CentralSquare shall provide the travel itinerary as the receipt for reimbursement of the airfare and any fees. Fees not listed on the itinerary will require a receipt for reimbursement.

Trips fewer than 250 miles round are considered local. Unless a flight has been otherwise approved by the Customer, Customer will reimburse the current IRS approved mileage rate for all local trips.

LODGING – CentralSquare will use the most reasonable accommodations possible, dependent on the city. All movies, and phone/internet charges are not reimbursable.

RENTAL CAR – Compact or Intermediate cars will be required unless there are three or more CentralSquare employees sharing the car in which case the use of a full size car is authorized. Gas is reimbursable however, pre-paid gas purchases will not be authorized and all rental cars are to be returned with a full tank of gas. Upon request, receipts for car rental and gas purchases will be submitted to Customer. CentralSquare shall decline all rental car insurance offered by the car rental agency as staff members will be covered under the CentralSquare auto insurance policy. Fines for traffic violations are not reimbursable expenses.

OTHER TRANSPORTATION – CentralSquare staff members are expected to use the most economical means for traveling to and from the airport (Airport bus, hotel shuttle service). Airport taxi or mileage for the employee's personal vehicle (per IRS mileage guidelines) are reimbursable if necessary. Upon request, receipt(s) for the taxi will be submitted to Customer. Proof of mileage may be required and may be documented by a readily available electronic mapping service. The mileage rate will be the then-current IRS mileage guideline rate (subject to change with any change in IRS guidelines).

OTHER BUSINESS EXPENSES – Parking at the airport is reimbursable. Tolls to and from the airport and while traveling at the Customer site are reimbursable. Tipping on cab fare exceeding 15% is not reimbursable. Porter tips are reimbursable, not exceeding \$1.00 per bag. Laundry is reimbursable when travel includes a weekend day or Company Holiday and the hotel stay is four nights or more. Laundry charges must be incurred during the trip and the limit is one shirt and one pair of pants/skirt per day. With the exception of tips, receipts shall be provided to Customer upon request for all of the aforementioned items.

MEALS – Standard per Diem. Subject to change due to cost of living.

EXHIBIT 4

Insurance Coverages

- **Workers' Compensation**, statutory limits, and Employer's Liability with limits no less than \$1,000,000.
- **Commercial General Liability insurance**, covering bodily injury and property damage liability, products & completed operations, with minimum limits \$1,000,000 each occurrence for bodily injury and property damage, \$2,000,000 general aggregate.
- **Business Auto Liability insurance**, covering any vehicle used by vendor in performance of work for CentralSquare or around CentralSquare's premises. Limits no less than \$1,000,000 each accident.
- **Cyber Liability Insurance**, with limits not less than \$2,000,000 per occurrence or claim, \$2,000,000 aggregate. Coverage shall be sufficiently broad to respond to the duties and obligations as is undertaken by Vendor in this agreement and shall include claims involving infringement of intellectual property, infringement of copyright, trademark, trade dress, invasion of privacy violations, information theft, damage to or destruction of electronic information, release of private information, alteration of electronic information, extortion and network security. The policy shall provide coverage for breach response costs as well as regulatory fines and penalties as well as credit monitoring expenses with limits sufficient to respond to these obligations.

EXHIBIT 5
Scope of Work

1.0 Implementation Statement of Work (“SOW”)

This document is the Statement of Work (SOW) and contains the approach for the implementation of CentralSquare’s Technology’s (“CentralSquare”) Finance (“Enterprise Finance”) software and related services with respect to the Solution software expressly identified in the Order (the “Agreement”) for the “Agency”, “State” (the “Customer”). CentralSquare will provide implementation services identified in the Agreement and as further described in this SOW to assist the Customer in implementing the software solution. The SOW is an attachment incorporated as part of the Agreement signed by CentralSquare and the Customer, and all actions directed herein shall be performed in accordance with the aforementioned Agreement.

This SOW is intended to be a planning and control document, not the detailed requirements or design of the solution.

2.0 Scope Overview

The purpose of this project is to upgrade the Customer’s current Financial, software with CentralSquare’s Finance Enterprise, software system, to improve the Customer’s existing administrative processes to take advantage of industry best practices that best leverage the Finance Enterprise, software. The project scope is comprised of the software and services identified in the Agreement and further described throughout this SOW. Anything not specifically designated in the SOW should be considered out of scope and not part of this project.

2.1 Software Scope

Covered software does not include hardware, hardware vendor operating systems and/or other system software, Customer developed software, or third-party software. CentralSquare will deliver computer software and database structure for SQL/Server database.

The following list depicts the software and number of licensed users associated with the Agreement.

Finance Enterprise

- Accounts Payable
- Accounts Receivable
- Fixed Assets
- Stores Inventory
- General Ledger
- Grants Management
- Job/Project Ledger
- Project Allocation
- Punchout

- Purchasing
- Bank Reconciliation
- Budgeting
- Documents Online
- Fusion
- Base Analytics (COGNOS BI)
- Easy Laser Forms
- Contract Management
- Bid and Quote Management
- Position Budgeting
- Procurement Cards
- Citizen Engagement
- Business Process Review

2.2 Services Scope

The following outlines the proposed services for the project management, installation, configuration, training, testing, and other services work necessary for the implementation of the Finance Enterprise, software and represents a good-faith estimate based on our knowledge at time of the Agreement.

Service Description

Engagement	High Level Tasks	Deliverables
Planning/Project Initiation/Analysis	Completion of this following tasks are accomplished through a combination of onsite and remote visits: • Kick-Off Meeting • Formal Discovery Sessions at Start of Project • Detailed Scope and Contract Review ◦ Discovery/Design and Workflow Review ◦ Conversion Scope Review • Assignment of Project Team and Identify Key Team Members • Identify improvement opportunities through a Workflow Analysis • Collaboratively Develop a Roadmap that Drives Implementation	• Decision Workbook
Monitoring and Control/ Configuration	Remote installation tasks consisting of the following: • Software Installation • Application Installation • Network Architecture Review	• Monthly Status Report • Issues Log • Risk Register • Implementation Guide

Engagement	High Level Tasks	Deliverables
	Comprehension design and configuration task for the software solution: • Creation of Workflow • Report Development • System Configuration • Data Converted • Third-party software Integration Remote Data Conversion and Testing: • After Initial Data Load occurred within respective processes, CentralSquare will upload the subsequent rounds of corrected Customer provided legacy extract files into “software”	
Testing	Shared responsibilities for the following tasks: • System Validation • Application Tests • Integration Testing • Parallel Testing Completion of the following tasks are accomplished through a combination of onsite and distance learning sessions: • End User Training • System Administration Training	• Test Workbook
Deployment/ Closeout	Tasks to be completed at or near the end of the implementation project: • Mock Go Live/Readiness Review • Go-live Activities • Post Go-live Onsite Support • Complete Project Documentation • Transition to Support Team • Transition to Customer Success Manager	• Go Live Cutover Plan • Service to Support/Customer Service Team Project Closeout Report

Service Assumptions

- CentralSquare is implementing a Commercially Available Off-the-Shelf solution.
- Customer and CentralSquare will jointly develop a detailed and fully integrated project plan and schedule. Any significant or material changes to the project, once the project plan is finalized, may result in the need for a change order.

- Customer may obtain the services of an additional consultant to provide project review, advice, and consultation at their own cost. CentralSquare will make every attempt to cooperate with the efforts of this consultant within the context of Customer's participation, deliverable review, and approval timeframes identified within this SOW and the Agreement.
 - Both the Customer and CentralSquare will furnish resources with appropriate skills and experience to handle the roles and responsibility described in this SOW.
 - CentralSquare Consultant will utilize Enterprise tools for conversion of data. Customer is responsible for verification of data once converted. (Includes up to 3 iterations CentralSquare is not responsible for quality of Customer's legacy data or for the correction or resolution of data quality issues unless previously agreed upon.
 - CentralSquare is currently working to include integration and support of Azure AD in future releases of Finance Enterprise. Based upon the projected scope of work and implementation timeline for the City of Rancho Cordova, functionality will be available to you upon full implementation.
 - CentralSquare will create a Rate Table, within Enterprise Finance, that allows the ability to call values from this table using recurring calculations. The table will store information for the purpose of recurring billings against projects. Based upon the projected scope of work and implementation timeline for the City of Rancho Cordova, functionality will be available upon full implementation.
-
- **Customer Responsibilities** Customer will change business processes when feasible to maximize efficiencies in the Finance Enterprise system.
 - Customer will make resources available to assist as needed to fulfill the responsibilities herein.
 - Customer will form a Project Team and will make their Project Team members available for meetings; consulting and training sessions; discussions and conference calls; and, other related project tasks or events requested by CentralSquare, or as indicated in the project plan.
 - Customer Project Team members will respond to information requests from CentralSquare staff in a timely manner as to minimize delays in the project.
 - Customer Project Manager, Project Team, Subject Matter Experts, and other key personnel (as determined by Customer) will participate in the Kick-Off Meeting.
 - Customer will cooperate with CentralSquare Project Manager to develop a mutually agreeable schedule and agenda for the workflow discovery.
 - Customer will review recommendations in the Workflow Analysis Report and attend the scheduled presentation of the findings. Customer will submit written questions or requests for clarification/revision to the CentralSquare Project Manager within five (5) business days of the presentation.
 - Customer will participate in planning activities (conference calls, emails) with CentralSquare Application Installation Consultant and Technical Lead.
 - Customer will provide access to servers as required for CentralSquare Technical Lead and Application Installation Consultant to perform installation tasks.
 - Customer will designate a representative as the Project Team's Project Manager. The Project Manager will be the primary point of contact for project coordination throughout the project.
 - Customer will provide adequate breakout and conference space, as well as an adequate workspace for each onsite CentralSquare consultant, with access to network, Wi-Fi, telephone, and close proximity to the Customer Project Team.
 - Customer will provide adequate training space and computers for the scheduled training throughout the project. The training spaces will include fully functioning networked computers, meeting the required CentralSquare hardware standards. CentralSquare may consider alternative meeting options such as WebEx, video conferencing, remote desktop, and conference calls when appropriate.
 - Customer will act as the primary point of contact with non-CentralSquare third parties, including other vendors, state agencies, and local agencies that control products and/or databases with which CentralSquare products are to be interfaced.
 - Customer will provide expertise in third-party data, data mapping, and data validation.
 - Customer will be responsible for validating all data transferred into the Finance Enterprise, and data transferred from Finance Enterprise, into other third-party applications.

- Customer will be responsible to get the legacy data “conversion ready”, meaning it is clean (duplicates, typos, missing information, etc. have been corrected) and in a format that CentralSquare can read for import purposes (Excel spreadsheet, for example).
- Customer staff will provide a Customer data dictionary or equivalent documentation to facilitate mapping data elements between the legacy system and Finance Enterprise databases. If sufficient documentation is not available, Customer will need to provide screenshots of the legacy system to assist in mapping data elements.
- Customer application owners will participate in testing activities.
- Customer will provide verification and validation of the converted data into the designated non-production environment according to the Test Plan.
- Approval to proceed: Customer will provide sign off of the converted data set in a non-production environment, approving the cycle to be completed in a production environment.
- Customer will identify and schedule appropriate personnel to attend training.
- Customer will complete all tasks on the Customer Go-Live preparation checklist in the designated timeframes.
- Customer Project Manager and other key personnel (as determined by Customer) provide support and assistance throughout Go-Live event.
- Final conversion sign off: Customer will provide sign off of the converted data set into the production environment.

3.0 Interfaces and Integrations

The software Integrations and Interfaces identified during the sales process are described below. During the project, further discussion and discovery will take place and the Customer may request that modifications to the integration and/or interface services scope be performed by CentralSquare. If substantial changes to the integration or interface scope is requested to be modified by Customer, it may become the subject of a separately executed Change Order. A Change Order will describe changes in scope of services and payment of fees due for such modified hours/pricing. If the scope change is the result of adding and deleting interfaces, then CentralSquare will determine the net effect of the change during the Change Order process. All Change Orders associated with interfaces will be based on CentralSquare’s Professional Services current hourly rates.

CentralSquare and Customer will conduct the following Integration and Interfaces services as part of this project.

Interfaces Scope

Interfaces are process where data from the system is compiled in a format (stored procedure/batch export) for use into another Customer system. This is typically a single direction data transfer.

Integrations Scope

Integrations allow for the automatic communication and data transfer between systems. Integration development is the joint responsibility of the Customer and CentralSquare. Customer will be responsible for integration development work to/from existing legacy systems. The integrations included in this SOW were identified by CentralSquare based on the RFP and discovery. During the project, further discussion and discovery will take place and the Customer may request that modifications to the integration services scope be performed by CentralSquare. CentralSquare will provide necessary assistance with integration setup, testing, and implementation to verify communications and basic functionality. Upon completion of the Discovery work session(s), CentralSquare will provide the Customer with a list of triggers for extracting data from the CentralSquare database(s) to be submitted to the Customer's third-party vendors and with the configuration details for data import. CentralSquare agrees to answer any database/interface questions and work with Customer's vendors to complete integrations as necessary.

Roles and Responsibilities

CentralSquare:

- CentralSquare consultants will advise and train Customer on using the CentralSquare standard file uploads to complete the data interface if applicable. CentralSquare will assist and advise on data mapping as required. CentralSquare supplies numerous API's for integration the Customer can use should they choose. The API's are part of the Fusion integration tool.
- CentralSquare will assist and advise Customer on API integration.
- CentralSquare will work with the Customer on testing and perfecting the integrations, until Customer signs off on each integration. Customer understands that any delay on their part may have an impact on the overall project schedule. CentralSquare understands that any delay on their part may also have an impact on the overall project schedule.
- Where a CentralSquare relationship exists, work directly with CentralSquare third parties, including other vendors, state agencies, and local agencies that control products and/or databases with which CentralSquare products are to be interfaced.
- Install all interfaces required for Go Live prior to System Integration Testing.
- Training for SME's on functionality and maintenance of each interface as installed and configured.
- Provide Interface Control Documents to Customer upon request.
- Where interfaces are custom, CentralSquare will work with the third-party consultants to receive a detailed statement of work around each custom item. CentralSquare will assist Customer as necessary in performing the integration testing and validation.

Customer:

- Customer will share with CentralSquare the planning and tasks of creating the integrations.
- Act as the primary point of contact with third parties, including other vendors, state agencies, and local agencies that control products and/or databases with which CentralSquare products are to be interfaced.
- Provide detailed schema, protocol, query specifications, as needed, and as available per interface.
- Ensure design decisions are made conclusively and in a timely fashion.
- Provide a Customer point of contact for each interface who is knowledgeable of the workflow and data requirements.
- Provide SME(s) familiar with existing data structures in the legacy system to assist with the interface process.
- Provide expertise in third-party data, data mapping, and data validation.
- Review and provide written feedback on Interface Control Documents within ten (10) business days of delivery.

Assumptions:

- CentralSquare is not responsible for the applicable third-party software, third-party hardware or third-party system software costs which may be required for the development of the interfaces describe
- Additional requests and changes to the scope of the below interfaces will require a change order and may incur additional charges. Changes include any additional requirements including building integration via API and Web Services (if not already listed as the interface method.)
- Following is a description of the interfaces to be provided.

Interface Name	Description of Interface (i.e. what data is expected to interface)	Type of Interface (i.e. API, Web service, Batch)	1=way/2-way/Bi-directional	Standard/Custom	Automated or manual
OnBase	Finance Enterprise uses an API to attach documents in OnBase. All documents are stored in OnBase while Finance Enterprise points back to OnBase for document retrieval. Documents are then related to data in Finance Enterprise and displayed when security allows for those users.	API	One way	Custom	Automated

OpenGov	Data connector will extract information from Finance Enterprise and push that information to the city's OpenGov platform. Customer will then be able to publish that data on their OpenGov transparency area. If the city would like to also use OpenGov's budget preparation platform, the connector will allow that information to be extracted into OpenGov, the city can perform budget planning there and then extract the final budget details and import them back into Finance Enterprise via file upload. Once the budget is uploaded back into Enterprise it will be live and available Enterprise.	API	One way	Custom		
Kronos	Timecard import utility exports the data from Kronos into a comma delimited spreadsheet file. The Finance Enterprise (FE) utility process is used to create a Daily timecard Batch/Set From the comma delimited spreadsheet file provided by the Kronos export.	Batch	One Way	Standard		

	This process imports all of the timecard data into Time and Attendance screen in FE for Payroll. The data can be imported includes General Ledger and Job Ledger information					
Energov	Finance Enterprise supports an API for the creation of both cash receipts and accounts receivables. Should Tyler be unable to utilize those APIs, we also support a flat-file interface and can automate the periodic update of either the general ledger, cash receipts or accounts receivable.		One way	Standard		
Infor Asset Mgmt.	TBD					

4.0 Application Software Implementation

CentralSquare and Customer will conduct the following Installation as part of this project.

SAAS

Tasks	Name	Description	Customer Role	CentralSquare Role
	Installation	Initial Installation of CentralSquare's software	Attend Discovery Call	- Discovery Call - Complete install and data migration

	Test Account Creation	Test Account Creation is the creation of the test account which is cloned from the pre-production environment.	• Validate Account	• Create Test Account
--	-----------------------	--	--	---

Assumptions

- CentralSquare will install the software into our Public Government Cloud environment, managed by our Cloud services team centers and provide access to the Customer through a standard URL. We will also provide a VPN device to access the URL to secure Customer required third-party integration identified for this project.
- CentralSquare will complete all installation remotely.
- CentralSquare will create one (1) Production Account and one (1) Test Account as part of the Agreement. Additional accounts will require additional hours added under separate quote by mutual written agreement at CentralSquare's prevailing rates.

Roles and Responsibilities

CentralSquare:

- Load files and perform initial configuration of all licensed CentralSquare applications, including base and add-on modules, and interfaces to third-party applications. Configuration includes activating appropriate modules, table set up, and selection of mandatory configuration settings based on combination of CentralSquare applications purchased.
- Set up test environment as mirror copy of the production environment.
- Conduct knowledge transfer of installation/set up procedures to Customer IT staff and/or other designated personnel responsible for set up and maintenance of end-user computers (4-6 people maximum).
- Conduct a test to verify that CentralSquare applications have been installed and configured successfully, operating properly, and are ready to begin the implementation and configuration process. Note: Not all CentralSquare components may be ready at this point, for a full test, but a reasonable effort ensures CentralSquare components are ready for the next step in the process. CentralSquare installation services will ensure that all needed components are prepared and ready prior to conducting subsequent activities for the specific application area according to the agreed upon Project Schedule.

Customer:

- Participate in planning activities (conference calls, emails) with CentralSquare Application Installation Consultant and Technical Lead.
- Provide access to Customer's servers (including third-party) as required for CentralSquare Technical Lead and Application Installation Consultant to perform installation and migration tasks.
- Attend knowledge transfer sessions focusing on how to prepare workstations or mobile computers to run CentralSquare applications.

5.0 Project Governance

The purpose of the project governance is to define the resources required to adequately establish the business needs, objectives and priorities of the project, communicate the goals to other Project participants and provide support and guidance to accomplish these goals. Project governance also defines the structure for issue escalation and resolution, change control review and authority, and organizational change management activities.

The preliminary governance structure establishes a clear escalation path when issues and risks require escalation above the Project Manager level. Further refinement to the structure, the process and specific roles and responsibilities may occur throughout the project. Changes to the governance will be mutually agreed upon, properly documented, and communicated to all impacted parties.

Organizational change management plays a vital role in achieving high levels of user adoption and realization of benefits from efficiencies gained during prescriptive process changes throughout the implementation. Managing the organizational change acceptance through the establishment of a formal Change Management Team is a key function that drives project success.

Customer Personnel

Sponsorship Team (ST)

The Customer's ST provides support to the project by allocating resources, providing strategic direction, communicating key issues about the project and the project's overall importance to the organization. When called upon, the ST will also act as the final authority on all escalated project issues. The ST engages in the project, as needed, to provide necessary support, oversight, guidance, and escalation, and may participate in day-to-day activities in their normal job roles. The ST will empower the Product Owner, Project Manager, Change Manager, Project Management Team and the functional team leads to make critical business decisions for the Customer. Specifically, the ST will:

- Understand and support the cultural change necessary for the project
- Oversee the project team and the project as a whole
- Participate in regular meetings so it is current on all project progress, project decisions, and achievement of project milestones
- Communicate the importance of the project to County departments along with other department directors and the Change Manager.
- Be responsible for making timely decisions on critical project or policy issues.

The Project Management Team (PMT)

Customer project team members will work under the direction of the designated Functional Team Leads for each area in the system. The functional leads have detailed subject matter expertise and are empowered to make or obtain from the SC appropriate business process and configuration decisions in their respective areas.

The functional leads are tasked, by the Customer Project Manager, with carrying out all project tasks described in the SOW including business process analysis, configuration, documentation, testing, training, and all other required Customer tasks. The functional leads will be responsible for and empowered to implement the new system in the best interests of the Customer consistent with the project goals, project vision, and direction from the Project Manager, the PMT and the ST.

Product Owner

The Product Owner (PO) is the management level resource that will be responsible for accurately communicating the requirements, assumptions and constraints of the business unit to the team. The work performed by the PO will include the clarification of business requirements, testing and communication of project status to staff. The PO will work closely with the County's PM and Central Square's PM.

- The Customer's Product Owner will communicate and reinforce the vision
- Collaborate with stakeholders and the team to define and communicate the roadmap
- Collaborate with the Change Management Team
- Clarify requirements and priorities with stakeholders and team
- Manage the Functional Team Leads and SMEs

Project Manager

The Customer's Project Manager will:

- Be the primary contact for the project
- Coordinate Customer's project team members
- Coordinate all CentralSquare activities with the CentralSquare Project Manager
- Coordinate the subject matter experts (SMEs) at the County
- Be responsible for reporting to the ST
- Ensure all deliverables are reviewed on a timely basis by the Customer
- Co-manage the overall implementation schedule with the CentralSquare Project Manager
- Collaborate with the Change Management Team

Functional Team Leads

Project team members will work under the direction of the designated functional team leads for each area in the system. The functional leads have detailed subject matter expertise and are empowered to make appropriate business process and configuration decisions in their respective areas.

The functional leads are tasked with carrying out all project tasks described in the SOW including planning, business process analysis, configuration, documentation, testing, training, and all other required Customer tasks. The functional leads will be responsible for and empowered to implement the new system in the best interests of the Customer consistent with the project goals, project vision, and direction from the Project Manager, the PMT and the ST.

Subject Matter Experts (SMEs)

SMEs have special, in-depth knowledge of Customer's current legacy systems and processes. Their opinions will be sought in defining business needs, test requirements, and software functionality. During the implementation, the Customer's SMEs will dedicate a considerable amount of their time to the project because they may be involved in multiple roles, including participating in training and other workshops, conducting end user training, reviewing project deliverables, performing various testing tasks, etc.

Quality Assurance Team (QAT)

The Customer will form a QAT made up of individual(s) who will participate in the review and acceptance of each CentralSquare deliverable and conduct periodic project health checks to ensure tasks are completed on time, on budget and to the satisfaction of the Customer. Furthermore, the QAT will work closely with the Project Manager to ensure all contractual matters are in compliance and services delivered are in accordance with the terms and conditions of the CentralSquare/Customer agreement as well as with the SOW.

Assumptions:

- The Customer may have multiple staff providing the roles outlined above and the same staff providing multiple roles.

CentralSquare Personnel**Project Sponsor**

CentralSquare Project Sponsor will have indirect involvement with the project and is part of the escalation process. The sponsor will offer additional support to the CentralSquare project team and collaborate with other third-party consultants who are involved on this project. Specifically, the Project Sponsor will:

- Provide support to Project Managers in reporting project progress to ST.
- Approve and sign-off on any material changes to project scope or staffing changes.
-

Project Manager

The CentralSquare Project Manager will coordinate all project activities with the Customer and perform the following:

- Serve as the point person for all project issues (the first escalation point)
- Be responsible for project performance, deliverables as they are outlined in the SOW, and the milestones.
- Provide periodic updates to the Customer's ST and the PMT.
- Fulfill Go Live dates
- Support the Customer Project Manager in monitoring and reporting overall implementation progress
- Monitor and report progress on CentralSquare's responsibilities on a weekly basis
- Immediately notify the Customer Project Manager, the PMT and the ST of any issue that could delay the project
- Ensure Software installation occurs as per the project schedule.
- Schedule CentralSquare Staff according to the project plan.
- Facilitate coordination between all CentralSquare departments.
- Monitor the work plan and schedule and make course corrections as necessary.
- Prepare bi-weekly status reports along with notes from meetings and calls.
- Develop meeting agendas.
- Provide issue resolution status, tracking, and procedures.
- Identify personnel, equipment, facilities and resources that will be required to perform services by CentralSquare.

Functional Leads (Consultants, Developers, and Technical resources)

- Install application in agreed upon environments.
- Work with the Customer functional leads and SMEs to design and configure the functional components of the software for optimal long-term use.
- Document decisions made during configuration in the weekly site reports.
- Lead the software configuration with assistance from the Customer's functional leads.
- Check that software operates after configuration as per its documentation.
- Assist with the resolution of issues and tasks.
- Schedule the training of the Customer functional leads and SMEs during the configuration of software.
- Provide and assist with data conversion guides.
- Create and deliver interface programs according to Customer specifications and this SOW.
- Provide training on security and assist with set up.
- Provide training on workflow and assist with set up.
- Provide samples of and training on the creation of forms and reports.

6.0 Quality Assurance

Project Oversight

The CentralSquare Project Management Organization (PMO) will provide Project Oversight throughout the project life cycle.

Assuring a project of this type is progressing as outlined in the project management plan and is achieving the goals of the Customer is critical to overall project success and eventual adoption of the system by all stakeholders. Said oversight includes, but is not necessarily limited to:

- Reviewing project deliverables in Section 2.2 – Service Description for quality and assisting the Project Team in making corrections as required.
- Providing assistance with any areas of high risk identified throughout the project.
- Holding a monthly meeting with the Customer PMT to discuss and assess their view of the project progress.
- Communicating any challenges internally to leadership throughout CentralSquare's organization to assist in resolving issues.
- Providing feedback to CentralSquare project staff and CentralSquare PMO on the results of the oversight activities.
- Helping identify lessons learned that can improve performance on future phases.
- Issues that will impact the quality, timeline, and overall goals will be identified, tracked, resolved and documented in the Issues/Tasks Log. These issues will be presented to the PMT and the SC during the regular cadence meetings as required.

7.0 Deliverable and Milestone Approval & Acceptance

The Customer will review, approve and provide written acceptance for all Milestones outlined in the Agreement by following the below process:

- CentralSquare will submit in writing to the Customer a Deliverable Acceptance form for each completed Deliverable outlined on the table in Section 2.2 – Service Description.

- The Customer will identify in writing any required changes, deficiencies, and/or additions necessary, within ten (10) business days from the form being delivered to the customer for each completed Deliverable, unless the review timeframe is deemed to be insufficient for a proper review. In such cases, the Customer Project Manager will request an extension in writing to the CentralSquare Project Manager, and the parties will mutually agree to a reasonable alternative to the original deadline.
- CentralSquare will review deliverables which are not approved and create a plan to address the deficiencies. Once the deliverable has been corrected or the milestone achieved, a revised completion form will be submitted. The Customer will then review the deliverable or milestone and provide any additional comments on any required changes, deficiencies, and/or additions necessary within ten (10) business days from the updated completion form being delivered to Customer. Again, if the review timeframe is deemed to be insufficient for a proper review, the Customer Project Manager will request an extension in writing to the CentralSquare Project Manager, and the parties will mutually agree to a reasonable alternative to the original deadline. This process will be repeated until the Customer grants approval and signoff on the deliverable or milestone.
- Upon approval of the deliverable or milestone, the Customer Project Manager will sign the completion form and return it to CentralSquare Project Manager.

8.0 Dispute Resolution Procedure

The Customer and CentralSquare should anticipate challenging issues to arise throughout the implementation process due to the complex magnitude of this project. In order for these issues to be remedied in a timely fashion, the Customer and CentralSquare will utilize the following Dispute Resolution Procedure:

All communication regarding the project should be directed to the respective Project Managers of CentralSquare and the Customer to maintain consistent communication between the parties. Scheduled weekly calls/meetings will be maintained between the two Project Managers and the Customer's PMT.

All issues or concerns will be discussed actively and openly between all parties. If issues begin to interfere with the progression of the implementation project, the Customer and/or CentralSquare should escalate issues to CentralSquare management in the sequence below, as needed:

Name and Role	Phone	Email
Michael DiOrio, Sr. Director of Professional Services	407-304-3024	micheal.diorio@centralsquare.com
George Slyman, Sr. Director of Professional Services	360-303-9362	George.Slyman@centralsquare.com
Aydin Asil, VP Professional Services	604-340-1720	Aydin.Asil@CentralSquare.com

Escalation to Customer Management Team should be as follows:

Name and Role	Phone	Email

The Customer and CentralSquare may request a change to this scope of work by following the process outlined in the Agreement.

9.0 Change Requests and Changes to this Statement of Work

Any product or services not explicitly outlined in this SOW will be considered out of scope for this project. The Customer or CentralSquare may request a change to the scope of this project by following the process outlined in this section.

Either party may request changes in scope. Such a request is honored by the parties only if it becomes a formal Change Order. Customer will work with CentralSquare to document all requested changes in a change order request form.

The change order will provide sufficient detail including the following:

- Detailed description of resources (both Customer and CentralSquare) required to perform the change
- Specifications if applicable
- Implementation plans
- Schedule for completion
- Verification and approval criteria
- Impact on current milestones and payment schedule
- Additional milestones (if applicable)
- Impact on project goals and objectives
- Price

Either CentralSquare or Customer management may propose a change by submittal of a Change Request to the other party. The other party has five (5) business days (or as mutually agreed upon) to determine whether it agrees to the Change Request. If both parties agree to the Change Request, the change will become a Change Order documented and signed by both parties. If agreement to pursue a Change Order does not occur in five (5) business days of the initiation of the Change Request (or as mutually agreed upon), it is assumed that the Change Request has been rejected and any remaining issues will be identified on the Issues Log and/or follow the above-mentioned dispute resolution process.

10.0 Acts or Omissions of Customer

If CentralSquare's performance of its obligations under this SOW is prevented or delayed by any act or omission of Customer, any Authorized Service Recipient, or their agents, subcontractors, consultants, or employees outside of CentralSquare's control, CentralSquare Provider shall not be deemed in breach of its obligations under this SOW or otherwise liable for any costs, charges, or losses sustained or incurred by Customer, in each case, or for any delays in delivery of any services, products or deliverables under this SOW to the extent arising directly or indirectly from such prevention or delay. Additionally, if CentralSquare's performance of its obligations under this SOW is prevented or delayed by any act or omission of Customer, and CentralSquare expends reasonable costs, charges, or sustains losses, then Customer is responsible to reimburse CentralSquare for all costs, charges, or sustained losses to the extent they arise directly or indirectly from such prevention or delay.

To avoid penalties associated with cancelation or delay of any deliverables, products, or services that were to be provided in accordance with the terms of this SOW as defined in the mutually agreed upon project schedule, Customer must provide notice of cancellation a minimum of ten (10) business days prior to scheduled event.

MEMORANDUM



ITEM 9.4.

DATE: June 1, 2020
TO: Honorable Mayor and Council Members
FROM: Persephonie Riley, Assistant City Clerk
Stacy Leitner, City Clerk
SUBJECT: **A RESOLUTION CALLING THE NOVEMBER 3, 2020 GENERAL MUNICIPAL ELECTION FOR THREE CITY COUNCIL SEATS**

RECOMMENDATION

Adopt the Resolution calling the November 3, 2020 General Municipal Election and requesting that the Sacramento County Board of Supervisors consolidate the General Municipal Election with the statewide election

RESULT OF RECOMMENDED ACTION

Adoption of the Resolution allows for the consolidation of the general municipal election with the statewide election to be held on November 3, 2020 and to obtain election services from the Sacramento County Voter Registration and Elections Department. The Resolution also adopts the Candidate Statement policy described in the County of Sacramento's Candidates Guide. Exhibits A & B provide the current City map and information on file with the Sacramento Registrar of Voters (ROV). At the general municipal election, three members of the City Council will be elected for full, four-year terms. The Council Member seats currently filled by Robert McGarvey, David Sander, and Donald Terry expire in December 2020.

BACKGROUND

The City's general municipal election will be held on November 3, 2020. In accordance with Elections Code §10403, the City will file the attached Resolution with the County of Sacramento requesting consolidation of the election and setting forth the offices to be voted upon at the election. The City will also request election services from the County Voter Registration and Elections Department.

The filing period for nomination documents and candidate's statement will be July 13, 2020 through August 7, 2020. If nomination documents for an incumbent are not filed by 5:00 PM on August 7, 2020 any qualified person other than the incumbent shall have until 5:00 PM on August 12, 2020 to file nomination documents for the Council seat.

FISCAL IMPACT AND FUNDING SOURCE

There is no Fiscal Impact.

ATTACHMENT(S)

1. Resolution
2. Exhibit A - Rancho Cordova City Map
3. Exhibit B - Rancho Cordova Legal Description

CITY OF RANCHO CORDOVA**RESOLUTION NO. XX-2020****A RESOLUTION OF THE CITY COUNCIL OF THE CITY OF RANCHO CORDOVA,
STATE OF CALIFORNIA, CALLING THE NOVEMBER 3, 2020 GENERAL MUNICIPAL
ELECTION**

WHEREAS, an election will be held within the City of Rancho Cordova on November 3, 2020 for the purpose of electing three members of the City Council for full, four-year terms; and

WHEREAS, a Statewide General Election will be held within the County of Sacramento on the same day; and

WHEREAS, Elections Code §10403 requires jurisdictions to file with the Board of Supervisors, and a copy with the Registrar of Voters, a Resolution requesting consolidation with a Statewide Election.

**NOW, THEREFORE, BE IT HEREBY RESOLVED THE CITY COUNCIL OF THE CITY
OF RANCHO CORDOVA THAT:**

1. The City Council of the City of Rancho Cordova requests the Board of Supervisors of Sacramento County to consolidate the regularly scheduled General Municipal Election with the Presidential General Election to be held on November 3, 2020.
2. The Candidate is to pay for the publication of the candidate's statement, pursuant to Elections Code §13307. The limitation on the number of words that a candidate may use in his/her candidate's statement is 200 words; and the City of Rancho Cordova chooses to adopt the policy for Candidate's Statement preparation as described in the County of Sacramento's Candidates Guide under the heading of "Candidate's Statement."
3. The City map and City information on file with the Registrar of Voters and attached as Exhibits A and B are current depictions of the City.
4. The City of Rancho Cordova agrees to reimburse the Registrar of Voters for actual costs accrued for each election, such costs to be calculated by the proration method set forth in the County's current Election Cost to Allocate Procedures on the basis of the amount of services provided to the City of Rancho Cordova.

PASSED AND ADOPTED by the City Council of the City of Rancho Cordova on the 1st day of June, 2020 by following vote:

AYES:

NOES:

ITEM 9.4.

ATTACHMENT 1

ABSENT:


ABSTAIN:

ATTEST:

Stacy Leitner, CMC
City Clerk

David M. Sander, Mayor

ITEM 9.4.
**CITY OF
RANCHO CORDOVA**

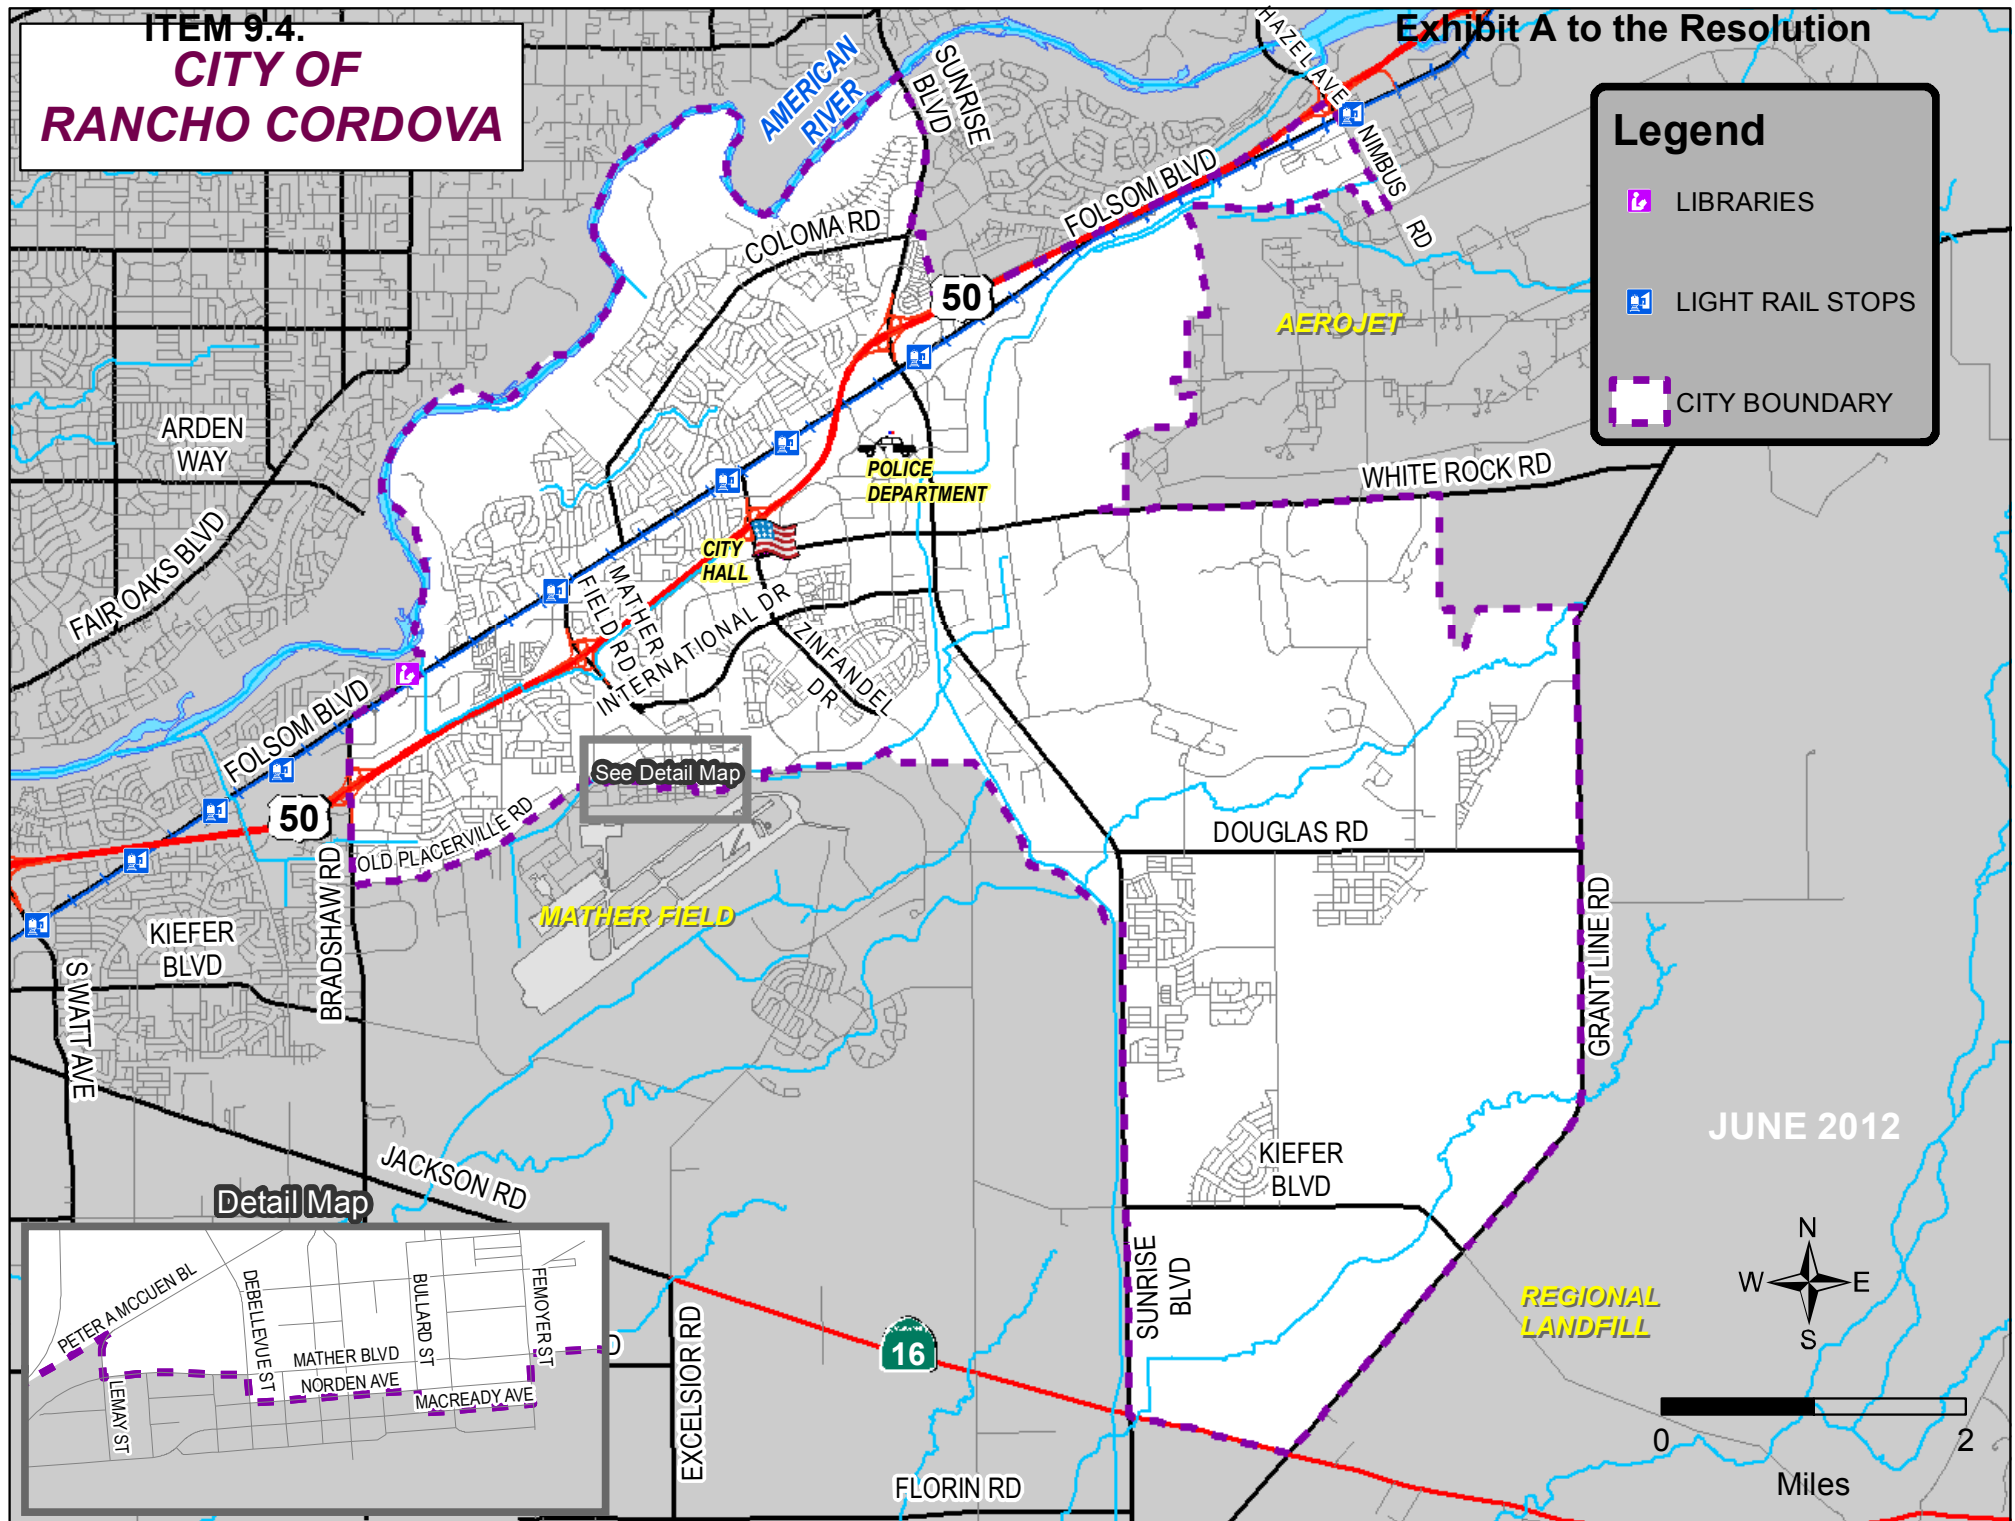

Legal Description describing the City of Rancho Cordova as of July 1, 2010

All those portions of T. 8N., R. 6E., and R. 7E., M.D.B. & M., and all those portions of T. 9N., R. 6E., and R. 7E., M.D.B. & M. and a portion of Rancho Rio De Los Americanos situate in the County of Sacramento, State of California more particularly described as follows:

Beginning at the northwest corner of that certain Parcel Map entitled 'BEING A PORTION OF TRACT 3 AS SHOWN ON "PARTITION OF MAP OF LANDS OF ESTATE OF GEO N. KEY DECEASED" 2 B.M. 28' filed in the office of the Recorder of said County and State in Book 132 of Parcel Maps at Page 20; thence from said Point of beginning along the westerly line of said Parcel Map South 00°57'21" East 3,869.85 feet to the southwest corner of said Parcel Map; thence along the South line of said Parcel Map North 89°05'40" East 466.94 feet; thence South 00°24'30" East 1,520.00 feet to an angle point on the westerly line of Parcel 4 as shown on that certain Parcel Map entitled "PORTION OF RECORD OF SURVEY RECORDED IN 12 R.S. 27" filed in the office of the Recorder of said County and State in Book 29 of Parcel Maps at Page 28; thence along the westerly and northerly boundary line of said Parcel Map the following three (3) courses: 1) North 89°36'00" East 451.50 feet; 2) North 18°48'30" East 1,609.61 feet; and 3) North 89°36'00" East 1,277.31 feet to the northeast corner of said Parcel Map and being the northeast corner of that certain 'AEROJET-GENERAL CORP. 319.5 ACRES' parcel as shown on that certain Record of Survey entitled 'PROPERTY OF AEROJET GENERAL CORPORATION' filed in the office of the Recorder of said County and State in Book 12 of Surveys, Page 27; thence along the northerly and easterly line of said Record of Survey the following two (2) courses: 1) North 89°36'00" East 2,353.15 feet; and 2) South 29°08'30" West 638.25 feet to a point on the East line of Section 3, T. 8N., R. 7E., M.D.M.; thence along said East line of Section 3 South 00° 17'30" East 4,458.00 feet to the southeast corner of said Section 3; thence along the East line of Section 10, T. 8N., R. 7E., M.D.M., as shown on that certain Record of Survey entitled "BEING A PORTION OF THE S.E. SECTION 10, T. 8N. , R. 7E., M.D.M." filed in the office of the Recorder of said County and State in Book 37 of Surveys at Page 27, South 00°16'38" East 5,258.48 feet to the southeast corner of said Section 10; thence along the East line of Section 15, T. 8N., R. 7E., M.D.M., South 00°08'45" East 5,258.48 feet to the southeast corner of said Section 15 as shown on that certain Record of Survey entitled 'PORTIONS OF SECTIONS 15 & 22, T. 8N., R. 7E., M.D.B.&M.' filed in the office of the Recorder, County of Sacramento, State of California in Book 19 of Surveys at Page 11; thence along the easterly and southeasterly line of said Record of Survey the following two (2) courses: 1) South 00°08'45" East 2,010.34 feet; and 2) South 41°01 '00" West 3,744.15 feet; thence along the centerline of Grant Line Road, a County Road as shown on said Record of Survey, South 41 °01'00" West 2,725.12 feet to the intersection of said centerline with the centerline of Middle Jackson Road (a.k.a. Kiefer Road) as shown on said Record of Survey; thence continuing along said centerline of Grant Line Road, South 41 °01 '00" West 9,272 feet, more or less, to the intersection of said centerline of Grant Line Road with the intersection of the centerline of Jackson Highway, a State Highway; thence along the centerline of said Jackson Highway North 77°03'31" West 5,644 feet more or less to a point on the West line of Section 32 T. 8N., R. 7E., M.D.M.; thence along the West line of Sections 32 and 29 as shown on that certain Parcel Map entitled "SOUTH ½ OF SECTION 29, T. 8N., R. 7E., M.D.M." filed in the office of the Recorder of said County and State Book 146 of Parcel Maps, Page 15, North 01 °01 '38" West 7,195.30 feet to the northwest corner of said Section 29; thence along the West line of Section 20, T. 8N., R. 7E., M.D.M. as shown on that certain Record of Survey entitled 'SECTION 20, PORTION OF SECTION 17 & PORTION OF FRACTIONAL SECTION 8, T 8N., R. 7E., M.D.M. filed in the office of the Recorder of said County and State in Book 40 of Surveys, at Page 44, North 00°37' 15" West 5,292.24

feet to the northwest corner of said Section 20; thence along the West line of Section 17, T. 8N. R. 7E., M.D.M. the following two (2) courses: 1) North 00°33'05" West 2,631.92 feet; and 2) North 00°56'25" West 2,329.17 feet to the southeast corner of that certain Parcel of land described in that certain Grant Deed recorded in the office of the Recorder, County of Sacramento, State of California in Book 921118 Official Records, Page 343; thence along the South line of said Parcel the following two (2) courses: 1) South 89°03'34" West 100.00 feet; and 2) North 89°52'31" West 84.15 feet; thence westerly to an angle point on the westerly line of the Tract 3 of U.S.B.R. Folsom South Canal; thence along said Westerly line the following five (5) courses: 1) North 46°35'00" West 1,713.00 feet; 2) along the arc of a curve to the left having a radius of 780.00 feet, said arc being subtended by a chord bearing North 62°29'00" West 427.56 feet; 3) North 78°24'00" West 603.00 feet; 4) along the arc of a curve to the right having a radius of 520.00 feet, said arc being subtended by a chord bearing North 39°02'31" 639.53 feet; and 5) North 00°19'00" East 96.50 feet; thence along the southerly boundary of Rancho Rio De Los Americanos North 89°43'00" West 117.1 feet; thence North 07°19'00" West 565.99 feet to the most southerly corner of Tract 1 of U.S.B.R. Folsom South Canal (Book 700126 Official Records, Page 240); thence along the westerly line of said Tract 1 North 30°09'00" West 2,923.4 feet to the southeast corner of Parcel 7 as said Parcel is shown and so designated on that certain Parcel Map of the "COOK CAPITAL CENTER (BEING THAT RECORD OF SURVEY 39 R.S. 8 AND PARCEL 'A', 33 P.M. 49" filed in the office of the Recorder, County of Sacramento, State of California in Book 84 of Parcel Maps, Page 16; thence along the southerly boundary of said Parcel 7 the following eight (8) courses: 1) South 87°53'21" West 2,817.68 feet; 2) North 36°52'03" West 620.82 feet; 3) South 53°16'20" West 877.55 feet; 4) South 88°06'18" West 1,353.50 feet; 5) South 85°31'31" West 1,645.19 feet; 6) North 37°11'05" West 133.50; 7) South 46°22'21" West 173.82 feet; and 8) South 85°29'23" West 77.98 feet; thence South 10°08'21" East 92.24 feet to a point on the centerline of Mather Boulevard, a County Road; thence along said centerline the following five (5) courses: 1) South 71°55'56" West 57.40 feet; 2) along the arc of a curve to the right having a radius of 400.00 feet, said arc being subtended by a chord bearing North 85°55'53" West 301.45 feet; 3) North 63°47'44" West 219.68 feet; 4) along the arc of a curve to the left having a radius of 300.00 feet said arc being subtended by a chord bearing North 79°01'23" West 157.59 feet; and 5) South 85°44'59" West 617.02 feet to the intersection of said centerline of Mather Boulevard, a County Road, with the centerline of Feymoyer Street, a County Road, as shown on that certain Record of Survey entitled, PORTION OF TRACT WM. E. BRYAN 2,129.33 AC. OF RANCHO RIO DE LOS AMERICANOS, 1 B.M. 2, A PORTION OF THE GEORGE HANLON NO. 1 TRACT, 17 B.M. 28, AND A PORTION OF SECTION 19, T. 8N., R. 7E., M.D.M." filed in said Recorder's office in Book 58 of Surveys, Page 15; thence along said centerline of Feymoyer Street as shown on said Survey, South 04°31'31" East 489.28 feet; thence along the centerline of Macready Avenue, a County Road, as shown on said Survey, South 85°29'57" West 1,112.31 feet; thence along the centerline of Bullard Street, as shown on said Survey North 04°23'13" West 226.87 feet to a point on the centerline of Norden Avenue, a County Road, as shown on said Survey; thence along said centerline, the following four (4) courses: 1) South 85°30'33" West 339.45 feet; 2) South 85°30'46" West 338.12 feet; 3) South 85°30'02" West 275.97 and 4) 85°30'17" West 678.14 feet to a point on the centerline of Debellevue Street, a County Road, as shown on said Survey; thence along said Centerline of Debellevue Street, North 04°27'21" West 276.09 feet to a point on the centerline of Mather Boulevard, a County Road, as shown on said Survey; thence westerly along said centerline of Mather Boulevard the following four (4) courses: 1) along the arc of a curve to the right having a radius of 2,000.00 feet, said arc being subtended by a chord bearing North 87°57'17" West 455.50 feet; 2) along the arc of a curve to the left having a radius of 2,000.00 feet, said arc being subtended by a chord bearing North 87°56'51" West 455.92 feet; 3) South 85°29'42" West 308.85 feet; and 4) along the arc of a curve to the left having a radius of 1,500.00 feet, said arc being subtended by a chord bearing South 81°59'06" West 183.89 feet to the intersection with the centerline of Lemay Street,

a County Road; thence along said centerline the following two (2) courses: 1) North 04°27'17" West 197.25 feet; and 2) along the arc of a curve to the right having a radius of 280.00 feet, said arc being subtended by a chord bearing North 27°27'46" East 296.29 feet to a point on the centerline of Peter A. McCuen Boulevard, a County Road; thence southwesterly along the southwesterly prolongation of said centerline of Peter A. McCuen Boulevard to the intersection with the centerline of Old Placerville Road a County Road, as shown on that certain Parcel Map of "MATHER BUSINESS PARK" filed in the office of the Recorder, County of Sacramento, State of California in Book 70 of Parcel Maps, Page 28; thence southwesterly along said centerline of Old Placerville Road the following three (3) courses: 1) South 56°25'09" West 1,931.42 feet; 2) along the arc of a curve to the left having a radius of 2,000.00 feet, said arc being subtended by a chord bearing South 52°01'29" West 313.50 and 3) South 47°31'46" West 795.58 feet to the intersection of said Centerline of Old Placerville Road with the intersection of Routier Road a County Road thence continuing along said centerline of Old Placerville Road the following two (2) courses: 1) South 47°31'46" West 73.39 feet; and 2) along the arc of a curve to the right having a radius of 2000.00 feet, said arc being subtended by a chord bearing South 57°38'23" West 702.17 feet; thence continuing along said centerline of Old Placerville Road, South 67°45'00" West 463.80 feet to the intersection of said centerline with the centerline of Astral Drive, a County Road; thence continuing along said centerline of Old Placerville Road along the southerly line of that certain Plat of Cordova Palms filed in the office of the Recorder of said County and State in Book 105 of Maps, Map No. 10, South 67°45'00" West 1438.50 feet to the southwest corner of said Map; thence continuing along said centerline of Old Placerville Road, South 67°45'00" West 573.32 feet; thence continuing along said centerline of Old Placerville Road South 84°23'55" West 2,517.22 feet to the intersection with the centerline of Bradshaw Road, a County Road; thence along said centerline the following three (3) courses: 1) North 00°35'01" West 496.34 feet; 2) along the arc of a curve to the right having a radius of 2,000.00 feet, said arc being subtended by a chord bearing North 02°26'11" East 210.73 feet; and 3) along the arc of a curve to the left having a radius of 2,000.00 feet said arc being subtended by a chord bearing North 03°33'09" East 132.87 feet; thence continuing northerly along said centerline of Bradshaw Road to the intersection of said centerline with the centerline of Folsom Boulevard, a County Road; thence northeasterly along Road; thence northeasterly along said centerline of Folsom Boulevard to a point which bears South 32°35'40" East 40.00 feet from the southeast corner Parcel One as said Parcel is shown on that certain Parcel Map entitled "PORTION OF ROUTIER 82-46/100A AND OF BOYD 157-85/100A -RANCHO RIO DE LOS AMERICANOS" filed in the office of the Recorder, County of Sacramento, State of California in Book 16 of Parcel Maps, Page 5; thence North 32°35'40" West 40.00 feet to the southeast corner of said Parcel One; thence along the easterly line of said Parcel One the following eight (8) courses: 1) North 22°20'25" West 83.35 feet; 2) North 00°28'00" 68.00 feet; 3) along the arc of a curve to the right having a radius of 103.00 feet, said arc being subtended by a chord bearing North 20°47'29" East 71.56 feet to a point of reverse curvature; 4) along the arc of a curve to the left having a radius of 60.67 feet, said arc being subtended by a chord bearing North 20°47'39" East 42.15 feet; 5) North 00°28'00" East 397.98 feet; 6) South 89°09'30" West 140.00 feet; 7) North 60°51'46" West 47.00 feet; and 8) North 22°47'47" West 62.00 feet to a point on the North line of said Parcel One; thence North 39°22'08" West 115.63 feet to a point on the westerly line of Parcel Two as shown on said Parcel Map filed in the office of the Recorder, County of Sacramento, State of California in Book 16 of Parcel Maps at Page 5; thence along the westerly of said Parcel Two the following seven (7) courses: 1) North 50°00'00" East 164.75 feet; 2) North 42°30'00" East 252.00 feet; 3) North 05°45'00" East 482.00 feet; 4) North 19°27'00" West 217.00 feet; 5) North 22°27'00" East 267.00 feet; 6) North 12°58'00" East 413.00 feet; and 7) North 13°06'00" East 542.80 feet to the most northerly corner of Parcel 2 as said Parcel is shown on said Parcel Map; thence South 54°52'42" West to a point on the centerline of the American River; thence upstream along meanders of said centerline of the American

River to the southwest corner of Parcel 1 as said Parcel is shown on that certain Record of Survey entitled "SOUTHSIDE AMERICAN RIVER PARKWAY" filed in the office of the Recorder, County of Sacramento, State of California in Book 23 of Surveys at Page 1; thence along the westerly line of said Record of Survey the following thirty six (36) courses: 1) North 15°20'53" West 55.47 feet; 2) North 08°20'43" West 523.00 feet; 3) North 19°59'43" West 231.00 feet; 4) North 36°18'53" West 228.00 feet; 5) North 44°59'43" West 574.42 feet; 6) North 58°35'43" West 378.33 feet; 7) North 31°49'38" West 511.38 feet; 8) North 07°48'23" East 438.06 feet; 9) North 13°14'14" East 504.40 feet; 10) North 28°57'44" East 653.71 feet; 11) North 29°49'24" East 371.41 feet; 12) North 36°41'24" East 349.33 feet; 13) North 46°51'26" East 421.59 feet; 14) North 56°59'29" East 200.16 feet; 15) North 34°23'49" East 318.21 feet; 16) North 50°49'45" East 612.38 feet; 17) North 58°40'07" East 801.94 feet; 18) South 73°21'43" East 503.63 feet; 19) South 63°17'47" East 926.57 feet; 20) North 64°55'57" East 721.52 feet; 21) North 36°16'50" East 842.10 feet; 22) North 43°04'11" East 399.70 feet; 23) North 49°01'50" East 520.00 feet; 24) North 79°57'00" East 324.92 feet; 25) North 88°18'32" East 301.08 feet; 26) North 61°10'02" East 107.97 feet; 27) North 52°42'20" East 840.78 feet; 28) North 30°31'50" East 750.00 feet; 29) North 38°17'26" East 386.86 feet; 30) North 23°22'48" East 1,118.87 feet; 31) North 22°30'52" East 417.85 feet; 32) North 37°57'16" West 697.53 feet; 33) North 32°02'39" West 627.63 feet; 34) North 00°51'06" East 493.12 feet; 35) North 16°18'50" East 652.30 feet; and 36) North 22°29'51" East 826.77 feet; thence North 22°29'51" East 664.04 feet; thence North 47°24'51" East 965.25 feet; thence North 54°17'51" East 407.22 feet; thence South 44°30'00" East 155.40 feet to an angle point on the westerly line of Parcel No.6 as said Parcel is shown on said Record of Survey (Book 23 of Surveys, Page 1); thence along the westerly line of said Record of Survey the following nineteen (19) courses: 1) North 54°46' East 965.70 feet; 2) North 47°26'32" East 597.34 feet; 3) North 57°57'31" East 348.09 feet; 4) North 85°16'51" East 1,044.28 feet; 5) South 63°19'09" East 609.40 feet; 6) South 31°46'37" East 282.33 feet; 7) South 05°18'09" West 335.44 feet; 8) South 37°11'36" West 531.01 feet; 9) South 19°51'18" West 612.41 feet; 10) South 06°16'21" East 832.92 feet; 11) South 33°11'44" East 642.92 feet; 12) South 52°24'52" East 624.66 feet; 13) South 81°35'00" East 395.30 feet; 14) North 59°10'45" East 456.44 feet; 15) North 36°55'58" East 1,017.09 feet; 16) North 34°29'30" East 500.00 feet; 17) North 36°07'42" East 275.96 feet; 18) North 45°17'47" East 1,502.62 and 19) North 43°27'38" East 2,970.33 feet; to the most northerly corner of Parcel No.8 as said Parcel is shown on said Record of Survey; thence along the easterly line of Parcel No.8 and Parcel No. 9 of said Record of Survey, South 25°03'40" East 1,053.67 feet; thence North 64°56'20" East 50.00 feet to a point on the centerline of Sunrise Boulevard, a County Road as shown on that certain Plat of 'GOLD RIVER UNIT NO. 16 A' filed in the office of Recorder, County of Sacramento, State of California in Book 186 of Maps, Map No.6; thence southeasterly along said centerline to the beginning of an arc of a curve to the right having a radius of 1,999.01 feet as shown on said Map, said arc being subtended by a chord bearing South 04°00'00" East 1,206.50 feet; thence continuing along said centerline South 13°33'51" East 1,787.86 feet to the intersection with the centerline of Coloma Road, a County Road; thence along said centerline of Coloma Road as shown on that certain Record of Survey entitled 'A PORTION OF SUBDIVISIONS "THOMAS COX 615 43/100 A. AND HENRY S. MELLER, 176A.", RANCHO RIO DE LOS AMERICANOS, BEING ALSO A PORTION OF PARCEL 'L', BOOK 22 ROS PAGE 16' filed in the office of the Recorder said County and State in Book 39 of Surveys at Page 32, North 79°45'44" East 446.87 feet to the centerline of Citrus Road, a County Road; thence along said centerline of Citrus Road South 11°49'10" West 2,733 feet more or less to a point on the centerline of California State Highway 50; thence along said centerline South 63°00'00" West 1,960 feet more or less to a point on the centerline of Sunrise Boulevard, a County Road; thence southeasterly along said centerline of Sunrise Boulevard to the intersection of said centerline with the centerline of Trade Center Drive, a County Road as shown on that certain Parcel Map entitled "PARCEL 7 OF 47 P.M. 28, AND A PORTION OF LOTS 3 & 4 BLOCK 3 OF NATOMAS CONSOLIDATED OF CALIFORNIA SUBDIVISIONS NO.2, 14 B.M. 20"

filed in the office of the Recorder of said County and State in Book 138 of Parcel Maps, Page 15; thence continuing along said centerline of Sunrise Boulevard the following two (2) courses: 1) South 32°08'30" East 168.54 feet; and 2) along the arc of a curve to the right having a radius of 3,000.00 feet, said arc being subtended by a chord bearing South 19°58'18" East 1257.12 feet; thence continuing along said centerline of Sunrise Boulevard as shown on that certain Parcel Map entitled "LOT 5 AND PORTION OF LOT 4 OF BLOCK 3, LOTS 1 AND 3 AND PORTION LOTS 2, 4 AND 5 OF BLOCK 7, NATOMAS CONSOLIDATED OF CALIFORNIA SUBDIVISION NO.2 RECORDED IN 14 B.M. 20 AND A PORTION OF PROJ. SEC. 36, T. 9N., R. 6E., M.D.M." filed in the office of the Recorder of said County and State in Book 50 of Parcel Maps at Page 26 the following two (2) courses: 1) along the arc of a curve to the right having a radius of 3,000.00 feet said arc being subtended by a chord bearing South 04°38'59" East 342.75 feet; and 2) South 01°22'30" East 3285.21 feet to the intersection of said centerline with the centerline of White Rock Road, a County Road; thence continuing along said centerline of Sunrise Boulevard as shown on that certain Parcel Map of "SUNRISE PARK" filed in the office of the Recorder of said County and State in Book 80 of Parcel Maps at Page 6 South 01°56'36" East 1,174.76 feet to the intersection of Sanders Drive, A County Road as shown on said Parcel Map; thence along said centerline the following five (5) courses: 1) North 88°03'24" East 135.00 feet; 2) along the arc of a curve to the right, said arc being subtended by a chord bearing South 86°46'47" East 180.00 feet to a point of reverse curvature; 3) thence along the arc of a curve to the left having a radius of 1,500.00 feet, said arc being subtended by a chord bearing South 85°26'29" East 200.14 feet; 4) South 89°16'00" East 341.41 feet; and 5) along the arc of a curve to the right having a radius of 1,500.00 feet said arc being subtended by a chord bearing South 86°33'57" East 141.37 feet; thence along the centerline of Gold Valley Drive, a County Road as shown on said Parcel Map the following four (4) courses: 1) along the arc of a curve to the left having a radius of 1,500.00 feet, said arc being subtended by a chord bearing North 00°30'59" West 347.51 feet; 2) North 07°10'06" West 723.51 feet; 3) along the arc of a curve to the right having a radius of 520.00 feet, said arc being subtended by a chord bearing North 03°15'05" West 71.04 feet; and 4) North 00°39'55" East 61.18 feet to a point on the centerline of White Rock Road, a County Road; thence along said centerline as shown on said Parcel Map the following three (3) courses: 1) South 89°20'05" East 113.80 feet; 2) North 76°21'25" East 639.51 feet; and 3) North 80°14'25" East 782.13 feet to the intersection of said centerline with the southerly prolongation of the west line of Parcel 4 as said Parcel is shown on that certain Parcel Map entitled "PORTIONS OF PROJECTED SECTIONS 15, 16, 21, 22 & 31, T. 9N., R. 7E., M.D.M. IN RANCHO RIO DE LOS AMERICANOS" filed in the office of the Recorder of said County and State in Book 87 of Parcel Maps, Page 8; thence North 07°04'40" West 447.80 feet to the northwest corner of said Parcel 4 and being an angle point on the entitled "BEING PROJECTED SECTIONS 22, 23, 28, 29 AND PORTIONS OF PROJECTED SECTIONS 11, 12, 13, 14, 15, 16, 19, 20, 21, 24, 25, 26, 27, 30, 31, 32, 33 AND 34, T. 9N., R. 7E., M.D.M. IN RANCHO RIO DE LOS AMERICANOS TOGETHER WITH PORTIONS OF SECTIONS 13, 24, AND 25 T. 9N., R. 7E., M.D.M." filed in the office the Recorder of said County and State in Book 62 of Surveys, Page 4; thence along the westerly and northerly line of said Area 1 the following seventeen (17) courses: 1) North 07°04'23" West 171.94 feet; 2) North 07°05'02" West 627.11 feet; 3) North 07°03'44" West 1,002.93 feet; 4) North 07°01'54" West 1,032.09 feet; 5) along the arc of a curve concave easterly and having a radius of 5,040.00 feet; thence northeasterly along said curve through a central angle of 17°50'00" an arc distance of 1,568.70 feet; 6) North 10°45'17" East 800.30 feet; 7) along the arc of a concave southeasterly and having a radius of 840.00 feet; thence northeasterly along said curve through a central angle of 12°28'00" an arc distance of 182.77 feet; 8) North 23°13'17" East 508.60 feet 9) along the arc of a curve concave southerly and having a radius of 140.00 feet; thence northeasterly along said curve through a central angle of 64°47'05" an arc distance of 158.30 feet 10) North 88°00'17" East 194.60 feet; 11) North 85°08'17" East 200.20 feet; 12) North 88°00'11" East 149.30 feet; 13) along the arc of a curve concave northerly and having a radius of

450.00 feet; thence northeasterly along said curve through a central angle of 63°44'00", an arc distance of 500.56 feet; 14) North 24°16'17" East 1,147.90 feet; 15) along the arc of a curve concave southeasterly and having a radius of 2,850.00 feet; thence northeasterly along said curve through a central angle of 18°50'00" an arc distance of 907.79 feet; 16) North 42°31'17" East 665.80 feet; and 17) along the arc of a curve concave southeasterly and having a radius of 3,050.00 feet; thence northeasterly along said curve through central angle of 16°42'00", an arc length of 888.00 feet; thence along the westerly and northerly line of Area 'B' as shown on said Record of Survey (Book 62 of Surveys, Page 4) the following five (5) courses: 1) North 30°46'43" West 25.00 feet; 2) along the arc of a curve concave southerly and having a radius of 3,075.00 feet; thence easterly along said curve through a central angle of 14°30'00" an arc distance of 778.20 feet; 3) North 73°43'17" East 669.20 feet; 4) along the arc of a curve concave northwesterly and having a radius of 3,125.00 feet; thence north easterly along said curve through a central angle of 16°53'00" an arc length of 920.84 feet; and 5) North 56°50'17" East 1,001.80 feet; thence along the westerly line of Area 'T' shown on said Record of Survey (Book 62 of Surveys at Page 10) South 26°00'47" East 1,126.40 feet; thence South 09°18'18" East 2,138.66 feet to an angle point on said Westerly line of Area 'T'; thence along said Westerly line of Area 'T' the following eleven (11) courses: 1) South 02°16'21" East 503.45 feet; 2) South 88°02'55" West 698.14 feet; 3) South 01°52'09" West 2,198.89 feet; 4) South 88°06'18" West 532.84 feet; 5) South 02°06'55" East 534.84 feet; 6) North 88°00'50" East 482.80 feet; 7) South 00°01'15" East 989.85 feet; 8) South 73°05'34" West 602.37 feet; 9) North 87°49'41" West 1,094.06 feet; 10) South 62°25'28" West 1,487.32 feet; and 11) South 06°07'27" East 2020.65 feet; thence along the south line of Area 'A' as shown on said Parcel Map South 78°34'13" West 808.76 feet to the most westerly corner of that certain Parcel Map entitled 'A PORTION OF "RECORD OF SURVEY" PORTION OF RANCHO RIO DE LOS AMERICANOS' filed in the office of the Recorder, County of Sacramento State of California in Book 57 of Parcel Map, Page 13; thence along the centerline of White Rock Road a County Road as shown on said Parcel Map the following seven (7) courses: 1) along the arc of a curve to the right having a radius of 1,500.00 feet said arc being subtended by a chord bearing North 86°31'37" East 313.85 feet; 2) South 87°28'04" East 389.84 feet; 3) along the arc of a curve to the left having a radius of 3,000.00 feet, said arc being subtended by a chord bearing North 88°22'18" East 435.31 feet; 4) North 84°12'40" East 1,297.46 feet; 5) along the arc of a curve to the right having a radius of 5,000.00 feet, said arc being subtended by a chord bearing North 86°31'35" East 404.01 feet; 6) North 88°50'31" East 2,409.35 feet; and 7) along the arc of a curve to the left having a radius of 3,000.00 feet said arc being subtended by a chord bearing North 88°15'36" East 60.91 feet; thence South 00°57'22" East 40.54 feet to an angle point on the north line of Parcel 15 as said Parcel is shown on that certain Parcel Map entitled "A PORTION OF RECORD OF SURVEYS 12 R.S. 30 AND 18 R.S. 4 AND ALSO BEING A PORTION OF RANCHO RIO DE LOS AMERICANOS" filed in the office of the Recorder of said County and State in Book 47 of Parcel Maps, Page 13; thence along said North line North 87°02'11" East 6897.60 feet to the point of beginning.

TOGETHER WITH Areas 2, 3, 4, 5, 7, 'G' and 'F' as said Areas are shown on that certain Record of Survey entitled 'BEING PROJECTED SECTIONS 22, 23, 28, 29 AND PORTIONS OF PROJECTED SECTIONS 11, 12, 13, 14, 15, 16, 19, 20, 21, 24, 25, 26, 27, 30, 31, 32, 33, AND 34, T. 9N., R. 7E., M.D.M. IN RANCHO RIO DE LOS AMERICANOS TOGETHER WITH PORTIONS OF SECTIONS 13, 24, AND 25 T. 9N., R. 7E., M.D.M.' filed in the office of the Recorder of said County and State in Book 62 of Surveys, Page 4.

TOGETHER WITH all that certain real property situated in the County of Sacramento, State of California, described as follows:

All that portion of Sections 25 and 36, Township 9 North, Range 6 East, together with all that portion of

Sections 16, 19, 20, 21, 30 and 31, Township 9 North, Range 7 East, Mount Diablo Meridian, described as follows:

Beginning at a point in the City of Rancho Cordova City Limit Line as described within Resolution No. LAFC 1243, being the Resolution of the Sacramento Local Agency Formation Commission making determinations for the approval of the incorporation of Rancho Cordova, California (12-97) with a proposed effective date of July 1, 2003, said point also being the intersection of the centerline of Citrus Road with the intersection of the centerline of California State Highway 50 as described within said Resolution No. LAFC 1243; thence along said centerline of said California State Highway 50 South 63°00'00" West 1960 feet, more or less, to a point on the centerline of Sunrise Boulevard, a county road; thence Southeasterly along said centerline of Sunrise Boulevard to the intersection of said centerline with the centerline of Trade Center Drive, a county road as shown on that certain Parcel Map entitled "Parcel 7 of 47 P.M. 28 and a Portion of Lots 3 & 4 of Block 3 of Natomas Consolidated of California Subdivision No. 2, 14 B.M. 20" filed in the office of the Recorder of said County and State in Book 138 of Parcel Maps, Page 15; thence continuing along said centerline of Sunrise Boulevard the following two (2) courses: (1) South 32°08'30" East 168.54 feet and (2) along the arc of a curve to the right, having a radius of 3000.00 feet, said arc being subtended by a chord bearing South 19°58'18" East 1257.12 feet; thence continuing along said centerline of Sunrise Boulevard as shown on that certain Parcel Map entitled "Lot 5 and Portion of Lot 4 of Block 3, Lots 1 and 3 and Portion of Lots 2, 4 and 5 of Block 7, Natomas Consolidated of California Subdivision No. 2 Recorded in 14 B.M. 20 and a Portion of Proj. Sec. 36, T. 9 N., R. 6 E., M.D.M." filed in the office of the Recorder of said County and State in Book 50 of Parcel Maps, Page 26, the following two (2) courses: (1) along the arc of a curve to the right, having a radius of 3000.00 feet, said arc being subtended by a chord bearing South 04°38'59" East 342.75 feet and (2) South 01°22'30" East 3285.21 feet to the intersection of said centerline with the centerline of White Rock Road, a county road; thence continuing along said centerline of Sunrise Boulevard as shown on that certain Parcel Map of "Sunrise Park" filed in the office of the Recorder of said County and State in Book 80 of Parcel Maps, Page 6, South 01°56'36" East 1174.76 feet to the intersection of Sanders Drive, a county road as shown on said Parcel Map; thence along said centerline the following five (5) courses: (1) North 88°03'24" East 135.00 feet; (2) along the arc of a curve to the right, said arc being subtended by a chord bearing South 86°46'47" East 180.00 feet to a point of reverse curvature; (3) along the arc of a curve to the left, having a radius of 1500.00 feet, said arc being subtended by a chord bearing South 85°26'29" East 200.14 feet; (4) South 89°16'00" East 341.41 feet and (5) along the arc of a curve to the right, having a radius of 1500.00 feet, said arc being subtended by a chord bearing South 86°33'57" East 141.37 feet; thence along the centerline of Gold Valley Drive, a county road as shown on said Parcel Map, the following four (4) courses: (1) along the arc of a curve to the left, having a radius of 1500.00 feet, said arc being subtended by a chord bearing North 00°30'59" West 347.51 feet; (2) North 07°10'06" West 723.51 feet; (3) along the arc of a curve to the right, having a radius of 520.00 feet, said arc being subtended by a chord bearing North 03°15'05" West 71.04 feet and (4) North 00°39'55" East 61.18 feet to a point on the centerline of White Rock Road, a county road; thence along said centerline as shown on said Parcel Map the following three (3) courses: (1) South 89°20'05" East 113.80 feet; (2) North 76°21'25" East 639.51 feet and (3) North 80°14'25" East 782.13 feet to the intersection of said

centerline with the Southerly prolongation of the West line of Parcel 4 as said parcel is shown on that certain Parcel Map entitled "Portions of Projected Sections 15, 16, 21, 22 & 31, T. 9 N., R. 7 E., M.D.M in Rancho Rio De Los Americanos" filed in the office of the Recorder of said County and State in Book 87 of Parcel Maps, Page 8; thence North 07°04'40" West 447.80 feet to the Northwest corner of said Parcel 4 and being an angle point on the Westerly line of Area 1 as shown on that certain Record of Survey entitled "Being Projected Sections 22, 23, 28 and 29 and Portions of Projected Sections 11, 12, 13, 14, 15, 16, 19, 20, 21, 24, 25, 26, 27, 30, 31, 32, 33 and 34, T. 9 N., R. 7 E., M.D.M. in Rancho Rio De Los Americanos Together with Portions of Sections 13, 24 and 25, T. 9 N., R. 7 E., M.D.M." filed in the office of the Recorder of said County and State in Book 62 of Surveys, Page 4; thence along the Westerly and Northerly lines of said Area 1 the following seventeen (17) courses: (1) North 07°04'23" West 171.94 feet; North 07°05'02" West 627.11 feet; (3) North 07°03'44" West 1002.93 feet; (4) North 07°01'54" West 1032.09 feet; (5) along the arc of a curve, concave Easterly and having a radius of 5040.00 feet; thence Northeasterly along said curve, through a central angle of 17°50'00" an arc distance of 1568.70 feet; (6) North 10°45'17" East 800.30 feet; (7) along the arc of a curve, concave Southeasterly and having a radius of 840.00 feet; thence Northeasterly along said curve, through a central angle of 12°28'00" an arc distance of 182.77 feet; (8) North 23°13'17" East 508.60 feet; (9) along the arc of a curve, concave Southerly and having a radius of 140.00 feet; thence Northeasterly along said curve, through a central angle of 64°47'05" an arc distance of 158.30 feet; (10) North 88°00'17" East 194.60 feet; (11) North 85°08'17" East 200.20 feet; (12) North 88°00'17" East 149.30 feet; (13) along the arc of a curve, concave Northerly and having a radius of 450.00 feet; thence Northeasterly along said curve, through a central angle of 63°44'00" an arc distance of 500.56 feet; (14) North 24°16'17" East 1147.90 feet; (15) along the arc of a curve, concave Southeasterly and having a radius of 2850.00 feet; thence Northeasterly along curve, through a central angle of 18°15'00" an arc distance of 907.79 feet; (16) North 42°31'17" East 665.80 feet and (17) along the arc of a curve, concave Southeasterly and having a radius of 3050.00 feet; thence Northeasterly along said curve, through a central angle of 16°42'00" an arc length of 888.99 feet; thence along the Westerly and Northerly lines of Area B as shown on said Record of Survey (Book 62 of Surveys, Page 4) the following five (5) courses: (1) North 30°46'43" West 25.00 feet; (2) along the arc of a curve, concave Southerly and having a radius of 3075.00 feet; thence Easterly along said curve, through a central angle of 14°30'00" an arc distance of 778.20 feet; (3) North 73°43'17" East 669.20 feet; (4) along the arc of a curve, concave Northwesterly and having a radius of 3125.00 feet; thence Northeasterly along said curve, through a central angle of 16°53'00" an arc length of 920.84 feet and (5) North 56°50'17" East 1001.80 feet; thence leaving said City of Rancho Cordova City Limit Line, along the Northwesterly line of Area T as shown on said Record of Survey the following two (2) courses: (1) North 56°50'17" East 344.61 feet and (2) along the arc of a curve to the right, concave Southeasterly, having a radius of 875.00 feet, through a central angle of 02°53'43", having a length of 44.22 feet to a point in the City of Rancho Cordova City Limit Line as described within said Resolution No. LAFC 1243; thence along said City of Rancho Cordova City Limit Line and along the Northerly line of Areas 2, 3 and 5 as shown on said Record of Survey the following twelve (12) courses: (1) along the arc of a curve to the right, concave Southeasterly, having a radius of 875.00 feet, through a central angle of 26°12'16", having a length of 400.18 feet; (2) North 89°43'17" East 151.40 feet; (3) along the arc of a curve to the left, concave Northwesterly, having a radius of 400.00 feet, through a central angle of 55°18'05", having a length of

386.08 feet; (4) North 78°06'49" East 558.24 feet; (5) North 63°53'02" East 436.66 feet; (6) South 46°47'31" East 209.13 feet; (7) North 65°44'49" East 1039.28 feet; (8) North 46°39'35" East 420.22 feet; (9) South 23°11'03" East 151.23 feet; (10) North 63°41'59" East 1364.87 feet; (11) South 26°47'26" East 481.61 feet and (12) North 61°24'52" East 1189.11 feet to the Northeast corner of said Area 5; thence leaving the City Limit Line of the City of Rancho Cordova as described within said Resolution No. LAFC 1243, along the Easterly line of Area E as shown on said Record of Survey North 30°19'16" West 1247.14 feet to the Northeast corner of said Area E; thence along the Northerly line of Area H as shown on said Record of Survey to a point in the prolongation of the centerline of the Hazel Avenue overcrossing; thence along said centerline to the intersection of the centerline of said California State Highway 50; thence Southwesterly along said centerline to the point of beginning.

MEMORANDUM



ITEM 9.5.

DATE: June 1, 2020
TO: Honorable Mayor and Council Members
FROM: Michelle Mingay, Senior Finance Analyst
SUBJECT: **A RESOLUTION OF THE CITY COUNCIL OF THE CITY OF RANCHO CORDOVA DECLARING ITS INTENTION TO TRANSFER DELINQUENT REFUSE SERVICE CHARGES TO THE PROPERTY TAX ROLLS AND TO SET A PUBLIC HEARING FOR THE SAME**

RECOMMENDATION

Adopt the Resolution.

RESULT OF RECOMMENDED ACTION

Adoption of the resolution will begin the process to allow delinquent refuse service charges to be collected on the property tax roll and sets a Public Hearing for July 6, 2020 at 5:30 pm in the City Council Chambers.

BACKGROUND

The Collection Services Contract ("Contract"), between the City of Rancho Cordova and Republic Services, formerly Allied Waste Services, ("Republic"), for residential garbage collection and recycling, allows Republic to take any action legally available to collect past due amounts. Pursuant to Government Code sections 38790.1 and 25831, one such action is for the City to assist Republic by placing the delinquent accounts on the property tax roll.

The City's Municipal Code allows for the property tax rolls to be utilized for collecting delinquent charges but in order for the City to assist Republic, the City Council must approve two separate Resolutions prior to recording a tax levy for delinquent residential solid waste accounts. The first resolution, which is the subject of tonight's meeting, establishes the intent of the City Council to transfer delinquent residential solid waste accounts to the tax rolls, as well as sets a Public Hearing for July 6, 2020 at 5:30 p.m. to take comments and objections from the public regarding the transfer of delinquent residential solid waste accounts to the tax roll. At the conclusion of the Public Hearing, the Council will be asked to adopt the second resolution titled "A Resolution of the City Council of the City of Rancho Cordova Authorizing Delinquent Residential Solid Waste Service Charges to be collected on the Property Tax Roll."

As of May 19, 2020, there are a total of 988 delinquent accounts eligible to be transferred to the tax roll, with a total balance due \$395,867.48. This amount includes a ten percent (10%) penalty which will be added to the tax roll to cover the cost for the City to administer the program.

In order to proceed with the levy of assessments, it is requested that Council adopt A Resolution of Intention of the City Council of the City of Rancho Cordova to Transfer Delinquent Refuse Service Charges to the Tax Roll. Approval of this resolution also sets July 6, 2020 at 5:30 p.m. as the date and time for a public hearing on the issue. Notice of the public hearing will be given by publication at least 10 days prior.

FISCAL IMPACT AND FUNDING SOURCE

The City will receive a 10% administrative fee, based on the final balance transferred to the property tax roll, to cover the cost of administering the program.

ATTACHMENT(S)

1. Resolution
2. Rancho Cordova Levy Data

CITY OF RANCHO CORDOVA

RESOLUTION NO. XX-2020

A RESOLUTION OF INTENTION OF THE CITY COUNCIL OF THE CITY OF RANCHO CORDOVA, STATE OF CALIFORNIA, TO TRANSFER DELINQUENT REFUSE SERVICE CHARGES TO THE 2020-2021 PROPERTY TAX ROLL

WHEREAS, in 2017 the City of Rancho Cordova executed the Collection Services Contract with Allied Waste Services of North America, LLC, a subsidiary of Republic Services ("Republic") for the provision of residential solid waste collection and recycling services; and

WHEREAS, the Collection Services Contract requires Republic to bill residential solid waste accounts for garbage and recycling services; and

WHEREAS, pursuant to Government Code sections 38790.1 and 25831, the City may assist Republic Services in collection of past due accounts; and

WHEREAS, the property tax collection process has been used for many years, by both the City of Rancho Cordova and the County of Sacramento, to collect delinquent utility charges.

NOW, THEREFORE, BE IT HEREBY RESOLVED THE CITY COUNCIL OF THE CITY OF RANCHO CORDOVA that it is the opinion of the Council that the public interest and convenience require, and that it is the intention of this Council to order delinquent refuse charges and late penalties collected on the tax roll at the time and in the manner as the general tax levy for County purposes; and

BE IT FURTHER RESOLVED that this Council hereby gives notice that it sets July 6, 2020 at the hour of 5:30 PM in the Council Chambers located at 2729 Prospect Park Drive in the City of Rancho Cordova, California as the time and place for any and all persons having objections to the proposed collection of delinquent refuse charges and late penalty on the tax roll to appear before the Council and show cause as to why the proposed action herein described should not be carried out in accordance with this Resolution; and

BE IT FURTHER RESOLVED that this Council hereby gives notice that any owner of property liable to be assessed for a delinquent refuse charge may, at any time not later than the hour set for hearing objections to the proposed collection of such delinquent charges on the tax roll, make and file with the City Clerk a written protest against the proposed action herein described and/or against the amount of such charges; and

BE IT FURTHER RESOLVED that the City Clerk shall cause a summary of this Resolution to be published in the Grapevine Independent, a newspaper published and circulated in the City of Rancho Cordova, which said newspaper is hereby designated for that purpose.

PASSED AND ADOPTED by the City Council of the City of Rancho Cordova on the 1st day of June 2020 by following vote:

ITEM 9.5.

ATTACHMENT 1

AYES:

NOES:

ABSENT:

ABSTAIN:

ATTEST:

Stacy Leitner, CMC
City Clerk

David M. Sander, Mayor

ITEM 9.5.

ATTACHMENT 2

City of Rancho Cordova
Residential Refuse Delinquencies
as of May 19, 2020

Account #	Parcel Number	Billing Name	Street #	Street Name/PO BOX	Address 2	City	State	Zip Code	Total Levy
56530	05700920020000	ARYAR RACHOGAN	2525	TRONERO WAY		RANCHO CORDOVA	CA	95670-3609	\$24.39
43960	05804700460000	VICTORIA SMITH	2479	TWIN CT		RANCHO CORDOVA	CA	95670-5225	\$26.13
98033	05602900180000	AYERELL BROWN	11208	BOLD RIVER CT		RANCHO CORDOVA	CA	95670-2901	\$27.44
36726	06705501170000	EMEKA J OKONKWO	11828	LOISDALE WAY		RANCHO CORDOVA	CA	95742-8029	\$29.19
56868	05800430130000	DULCE M CHRISTENSEN	4832	SUNSET TER	APT G	FAIR OAKS	CA	95628-5065	\$29.82
28061	06801320060000	KAREN MCDONALD	51	SHRINE WAY		SACRAMENTO	CA	95827-2021	\$30.61
205934	07201920120000	PATRICIA SYKES	10526	SILVERWOOD WAY		RANCHO CORDOVA	CA	95670-5519	\$31.67
21745	05700630050000	DIANNA L SAMANIEGO	2522	FURMINT WAY		RANCHO CORDOVA	CA	95670-3620	\$31.81
64789	07229900250000	EDWARD FREIDBERG	10958	DISK DR		RANCHO CORDOVA	CA	95670-6281	\$31.81
561055	07703700680000	HARRY LEDIJU	988	S REGATTA DR		VALLEJO	CA	94591-6946	\$32.32
16386	07229902290000	PETER HOUBEN	3119	EADES WAY		RANCHO CORDOVA	CA	95670-6279	\$32.96
91953	06711301290000	POUL CHAD LARSEN	12732	CORDYLINE WAY		RANCHO CORDOVA	CA	95742-6726	\$33.11
51004	06804800530000	FONDA JONES	9946	BEXLEY DR		SACRAMENTO	CA	95827-2335	\$33.59
67061	06704500980000	KENNETH & JENNIFER BANGHART	11764	LILAC CANYON CT		RANCHO CORDOVA	CA	95742-8051	\$34.88
34168	06705400770000	MONICA SAFFOLD	11751	VILLAGE POND WAY		RANCHO CORDOVA	CA	95742-8027	\$36.51
59101	07700400390000	SALAYFO SMITH & SIMONE WATSON	10190	S WHITE ROCK RD		RANCHO CORDOVA	CA	95670-5905	\$37.88
18675	06708000740000	MEGAN CHERINKA	4200	CHOTEAU CIR		RANCHO CORDOVA	CA	95742-7766	\$37.90
91978	06712000410000	RACHEL VENTURA	4086	ARJUNA WAY		RANCHO CORDOVA	CA	95742	\$39.15
92029	06712000440000	ALVIN NGUYEN	4098	ARJUNA WAY		RANCHO CORDOVA	CA	95742	\$39.15
235595	07602350080000	BARBARA J KELLY	2557	LA CUMBRA CIR		RANCHO CORDOVA	CA	95670-3455	\$39.42
155168	06705200830000	CRAIG OSBORN	4398	KELMAN CT		RANCHO CORDOVA	CA	95742-8095	\$41.00
59421	05802130020000	GLORIA & TIMOTHY LOOMIS	2300	MCGREGOR DR		RANCHO CORDOVA	CA	95670-5519	\$41.49
119024	05601350010000	PFINGST REALTY	2521	GARDEN HWY		SACRAMENTO	CA	95833-9709	\$42.75
106580	05603910140000	ALVARO BERGES	1809	KLAMATH RIVER DR		RANCHO CORDOVA	CA	95670-2810	\$46.56
210846	06803640200000	DOROTHY BRIGNOLI	3628	ASTRAL DR		SACRAMENTO	CA	95827-3508	\$46.76
35313	07221000360000	KHUSHWINDER S WARRING	10905	BELLONE WAY		RANCHO CORDOVA	CA	95670-6919	\$49.21
616576	05601010180000	KRISTIA AVILA	10605	AVERELL CT		RANCHO CORDOVA	CA	95670-2304	\$50.20
9382	05601150040000	LISA MUALCHIN	2225	WARRENTON DR		RANCHO CORDOVA	CA	95670-2237	\$51.11
12398	07506800380000	KENN SHOJI	10020	CORDOVA GLEN CT		SACRAMENTO	CA	95827-1402	\$51.11
18826	06705700810000	MANSOOR T ALDULEME	11769	MANI CIR		RANCHO CORDOVA	CA	95742-8040	\$51.11
26787	07229701150000	WANJIKU KAMAU	91	ATTORNEY ST	APT 4A	NEW YORK	NY	10002-5677	\$51.11
28137	06707700690000	MARGARITA KOSTRIKOVA	11836	WINDHAM WAY		RANCHO CORDOVA	CA	95742-8099	\$51.11
28490	06704900020000	AMANPREET S SIDHU	11840	SLATE FALLS WAY		RANCHO CORDOVA	CA	95742-8017	\$51.11
32369	06708800090000	YIAS VANG	4018	PINOCH PEAK WAY		RANCHO CORDOVA	CA	95742-7730	\$51.11
38516	06708800440000	FLORENCE BAILHACHE	12369	MUIR TRAIL WAY		RANCHO CORDOVA	CA	95742-7726	\$51.11
39437	05601520120000	NICKOLAS DIMITRIADIS		PO BOX 1688		FAIR OAKS	CA	95628-1688	\$51.11
40189	06704500960000	ARAMAIS & GOARIK TUMASYAN	11758	LILAC CANYON CT		RANCHO CORDOVA	CA	95742-8051	\$51.11
63019	07500540050000	NORMA TOLMER & ROBERT MENELEY	2620	BRAYADO DR		RANCHO CORDOVA	CA	95670-1904	\$51.11
63866	05601620040000	RICHARD & ALICIA MUNOZ	5025	FLYING C RD		CAMERON PARK	CA	95682-	\$51.11
64308	07601440040000	JEFFERY & MARIA HEATON	2600	EL SEGUNDO DR		RANCHO CORDOVA	CA	95670-3406	\$51.11
64351	07229902350000	TROY JOHNSON	10894	DISK DR		RANCHO CORDOVA	CA	95670-6280	\$51.11
66076	07203200150000	MARIA ARACELI	4036	KALAMATA WAY		RANCHO CORDOVA	CA	95742-8004	\$51.11
67346	07602450110000	DIANA OSEGUERA/ANDREA RODRIGUE	2417	EL ROCCO WAY		RANCHO CORDOVA	CA	95670-3135	\$51.11
68553	06800720090000	JOHN & NICOLE LUCAS	9932	NEBULA WAY		SACRAMENTO	CA	95827-2914	\$51.11
69514	07601350010000	KIMBERLY MACK	10275	COLOMA RD		RANCHO CORDOVA	CA	95670-3656	\$51.11
75988	07229200060000	SUSAN MONTANA	3732	EDINGTON DR		RANCHO CORDOVA	CA	95742-7829	\$51.11
76481	07233000510000	PRAVEEN CHINTA	10971	ARRINGTON DR		RANCHO CORDOVA	CA	95670-8014	\$51.11
89275	06705500620000	TAMMY J LONG	11786	BATTENBURG WAY		RANCHO CORDOVA	CA	95742-8032	\$51.11
89592	06709201120000	WALTER FORD	3975	ARISTOTLE CIR		RANCHO CORDOVA	CA	95742-8105	\$51.11
199384	05803800180000	M E HEINEKE	2253	WINDWARD LN		RANCHO CORDOVA	CA	95670-4219	\$51.11
247332	06800910270000	DALE ANN JONES	9937	REDSTONE DR		SACRAMENTO	CA	95827-3501	\$51.11
40305	06708500420000	JOHN BRIAN	12449	KIBBIE LAKE WAY		RANCHO CORDOVA	CA	95742-7718	\$51.41
54703	07601470040000	ROBERT & TONI A REYES	2620	DAWES ST		RANCHO CORDOVA	CA	95670-3504	\$51.50
227886	07601320100000	JOHNNY B ROBINSON	10336	DOLECETTO DR		RANCHO CORDOVA	CA	95670-3551	\$51.95
80233	05701110400000	VIVIAN F WHITE	2561	RIBIER WAY		RANCHO CORDOVA	CA	95670-3746	\$52.01
91644	06712000390000	DERICK LEE	4078	ARJUNA WAY		RANCHO CORDOVA	CA	95742	\$53.06
114743	05600920140000	LANI JONES	10511	GEORGETOWN DR		RANCHO CORDOVA	CA	95670-2250	\$53.12
66344	07700630020000	NOE CASTRO & JOSEFINA CARRANZA	3203	PORTSMOUTH DR		RANCHO CORDOVA	CA	95670-5324	\$53.25
68457	05604100120000	QUANG T PHAM	11140	RHINE RIVER CT		RANCHO CORDOVA	CA	95670-	\$53.25
66986	07701720140000	WILLIAM H CHISM	2724	ELVRYA WAY	APT 5	SACRAMENTO	CA	95821-5885	\$53.79
16582	07229902320000	PATRICK MIRZA	3125	EADES WAY		RANCHO CORDOVA	CA	95670-6279	\$53.79
122515	06705500180000	THU KHUC		PO BOX 3136		SANTA CLARA	CA	95055-3136	\$53.92
543953	07203200430000	THU KHUC		PO BOX 3136		SANTA CLARA	CA	95055-3136	\$53.92
128303	05602700200000	HELEN HUMMEL	2258	RIVER TRAILS CIR		RANCHO CORDOVA	CA	95670-2257	\$53.94
48574	06707700910000	IRA RESOURCES INCORPORATED	6825	LA JOLLA BLVD		LA JOLLA	CA	92037-6136	\$54.45
189382	05802060110000	ARDITH L FERRIS	2428	GLENFAIRE DR		RANCHO CORDOVA	CA	95670-3948	\$54.48
242934	07701120110000	ERIC D DAVIS	10441	ABINGTON WAY		RANCHO CORDOVA	CA	95670-5805	\$54.49
183202	06705500930000	SANG KIM	11790	BAGOTA WAY		RANCHO CORDOVA	CA	95742-8030	\$55.58
211798	07203640040000	JERRY EDWARDS	10875	PAIUTE WAY		RANCHO CORDOVA	CA	95670-5629	\$56.20
248398	07701520310000	JAMES E ELLIS	1430	VISTA CREEK DR		ROSEVILLE	CA	95661-5466	\$56.57
63337	06708001270000	NICOLAS HERRERA	12189	CONSERVANCY WAY		RANCHO CORDOVA	CA	95742-7769	\$56.61
2757	07229701000000	FORREST O'SULLIVAN	11121	MACE RIVER CT		RANCHO CORDOVA	CA	95670-2944	\$56.91
213471	06803700250000	BOBBY WILLIS	9975	PALM GROVE DR		SACRAMENTO	CA	95827-3458	\$57.21
83045	05601630060000	ALYSSA & JOSEPH JOHNSON	2016	MARYVALE WAY		RANCHO CORDOVA	CA	95670-2145	\$57.22
35953	06706600900000	ROBERT SPENCER	4064	KALAMATA WAY		RANCHO CORDOVA	CA	95742-8004	\$57.42
593986	07501910090000	STEPHEN ANSELMINO	10030	EL PINZON CT		RANCHO CORDOVA	CA	95670-3133	\$57.48
69252	07503120160000	SERA BENESH	2587	CAPITALES DR		RANCHO CORDOVA	CA	95670-3105	\$57.50
528057	05701620220000	ANGEL OLVERA	2605	RIBIER WAY		RANCHO CORDOVA	CA	95670-3715	\$57.50
561725	07219600050000	NORMA ALTERMAN	10932	BIANCO WAY		RANCHO CORDOVA	CA	95670-6901	\$57.59
185885	05801620220000	RICHARD STEWART	2348	SABINE WAY		RANCHO CORDOVA	CA	95670-3944	\$58.18
16190	06704900410000	FRANCISCO SONGCO	4201	TOPAZ VALLEY WAY		RANCHO CORDOVA	CA	95742-8023	\$59.59
58963	06805120260000	COLLEED & MAMIE EARLY	3330	UNION SPRINGS WAY		SACRAMENTO	CA	95827-2716	\$59.81
154228	05800930020000	ADOLPH J LUJAN	10906	ANZA WAY		RANCHO CORDOVA	CA	95670-4102	\$59.89
50923	07600660050000	UGRASEN CHIB	2439	MORAIN CIR		RANCHO CORDOVA	CA	95670-2022	\$60.00
577047	07220200070000	GARY MORRISSETTE	2082	WILLOW BAR CT		GOLD RIVER	CA	95670	\$60.00
610430	07220900120000	HORIZON PROPERTIES	9827	FAIR OAKS BLVD		FAIR OAKS	CA	95628-7062	\$60.41
2583	07600630020000	SUNYE THOMAS	2500	QUEENWOOD DR		RANCHO CORDOVA	CA	95670-5111	\$60.42
5815	07229901780000	ARTURO LOPEZ		PO BOX 375		MONTEBELLO	CA	90640-0375	\$60.42
6324	07213500080000	KERRI NAFUS	3405	MARDI GRAS CT		RANCHO CORDOVA	CA	95670-7335	\$60.42
8927	07201910050000	DON WENIG	10516	SPAULDING WAY		RANCHO CORDOVA	CA	95670-5523	\$60.42
10251	06803500360000	JESUS ESPINOZA	3338	ROUTIER RD		SACRAMENTO	CA	95827-2322	\$60.42

ITEM 9.5.

ATTACHMENT 2

City of Rancho Cordova
Residential Refuse Delinquencies
as of May 19, 2020

Account #	Parcel Number	Billing Name	Street #	Street Name/PO BOX	Address 2	City	State	Zip Code	Total Levy
10571	07230000160000	TONGKAT KIM	10959	THORLEY WAY		RANCHO CORDOVA	CA	95670-6256	\$60.42
19590	05603810100000	MATT GAUGHAN	2220	GORGE RIVER CT		RANCHO CORDOVA	CA	95670-2830	\$60.42
20158	07702340040000	SUMIT & S BATRA LIVING TRUST	5098	FOOTHILLS BLVD	STE 3-197	ROSEVILLE	CA	95747-6526	\$60.42
20159	07702340040000	SUMIT & S BATRA LIVING TRUST	5098	FOOTHILLS BLVD	STE 3-197	ROSEVILLE	CA	95747-6526	\$60.42
21040	05804600140000	SHIRLEY J GIROUX	3608	KRANHOLD WAY		SACRAMENTO	CA	95827-3528	\$60.42
23644	05802210160000	KIMBERLY MARTIN	10624	AUDUBON WAY		RANCHO CORDOVA	CA	95670-3908	\$60.42
23989	06705600040000	HANH N NGUYEN	4327	NIOBE CIR		RANCHO CORDOVA	CA	95742-8043	\$60.42
27547	07226000340000	GREGORY MONTGOMERY	3553	RAINSONG CIR		RANCHO CORDOVA	CA	95670	\$60.42
28169	06801350240000	GILBERT F THOMAS	10049	ATOMIC CT		SACRAMENTO	CA	95827-2921	\$60.42
28202	05805200010000	HORIZON PROPERTIES	9827	FAIR OAKS BLVD	STE D	FAIR OAKS	CA	95628-7062	\$60.42
33495	06805000190000	ALEKSANDR PYANKOV	3653	GOLDSBORO CT		SACRAMENTO	CA	95827-2947	\$60.42
34330	06708000390000	KRISTINE BALLARD	4279	BORDERLANDS DR		RANCHO CORDOVA	CA	95742-7754	\$60.42
39913	06706300510000	LIJIA ZHANG	11853	BLUSHING CIR		RANCHO CORDOVA	CA	95742-8062	\$60.42
39918	05603000460000	KIARI SAVORN	1705	KLAMATH RIVER DR		RANCHO CORDOVA	CA	95670-2715	\$60.42
43808	05804000330000	RICHARD BECKINGER	2436	BERRYWOOD DR		RANCHO CORDOVA	CA	95670-2701	\$60.42
44717	06705000070000	MARK & LUANN COTTER	11862	FIRE AGATE WAY		RANCHO CORDOVA	CA	95742-8068	\$60.42
46561	07701340120000	CHUN LEE	10370	THERESA CT		RANCHO CORDOVA	CA	95670-5333	\$60.42
50973	07602700020000	THEOPOLIS JOHNSON	10109	MALAGA WAY		RANCHO CORDOVA	CA	95670-3311	\$60.42
52331	05602500310000	CALEB B HAYES	2104	PANTAGES CIR		RANCHO CORDOVA	CA	95670	\$60.42
54869	05701130080000	JULIE MAXEY	2529	SARDA WAY		RANCHO CORDOVA	CA	95670-3719	\$60.42
55693	07601110050000	IC HELPING HANDS PROPERTIES	2522	EL CERCO CT		RANCHO CORDOVA	CA	95670-2014	\$60.42
57176	05803600270000	HORIZON PROPERTIES	9827	FAIR OAKS BLVD		FAIR OAKS	CA	95628-7062	\$60.42
57200	06708000040000	SHERGILL HARDEV S TRUST	4247	CHOTEAU CIR		RANCHO CORDOVA	CA	95742-7766	\$60.42
57382	05702040010000	JEFFREY & KRISTINE SAMOIAN	2601	RIESLING WAY		RANCHO CORDOVA	CA	95670-4820	\$60.42
57918	07213500640000	WENDY JOHNS	10722	BASIE WAY		RANCHO CORDOVA	CA	95670-7321	\$60.42
58458	07229000150000	GERALDINE WALKER	12698	EVANSTON WAY		RANCHO CORDOVA	CA	95742-7802	\$60.42
59865	06801430040000	MARIO CARRASCO	8701	MERRIBROOK DR		SACRAMENTO	CA	95826-3129	\$60.42
59888	07701820310000	STUART SAUNDERS	10824	OLSON DR	STE C-365	RANCHO CORDOVA	CA	95670-5651	\$60.42
59889	07701820310000	STUART SAUNDERS	10824	OLSON DR	STE C-365	RANCHO CORDOVA	CA	95670-5651	\$60.42
59920	07701820310000	STUART SAUNDERS	10824	OLSON DR	STE C-365	RANCHO CORDOVA	CA	95670-5651	\$60.42
60172	05701030010000	MICHAEL GARRISON	1820	CABLE RD		CAMINO	CA	95709-9604	\$60.42
60434	05800320070000	LOUIS COSTA	10711	LE ANN DR		RANCHO CORDOVA	CA	95670-5020	\$60.42
65016	05601320090000	TERI SCHSCHAFER	2107	KELLOGG WAY		RANCHO CORDOVA	CA	95670-2436	\$60.42
66022	05801150120000	JAMAL J MAULE	10840	BALLANTRAE WAY		RANCHO CORDOVA	CA	95670-4934	\$60.42
66259	07701540030000	BURMASTER REAL ESTATE		PO BOX 1163		SLOUGHHOUSE	CA	95683-1163	\$60.42
66871	07701710170000	IRINA M PETRASHISHINA	6576	THALIA WAY		CITRUS HEIGHTS	CA	95621-5593	\$60.42
68546	05801130120000	MAUNG M A CHAN	10844	DUNBAR WAY		RANCHO CORDOVA	CA	95670-4945	\$60.42
69378	05804200170000	TRUST OF LEE	2145	W KETTLEMAN LN	APT. 309	LODI	CA	95242-4312	\$60.42
70113	07229400260000	MELANIE HICKS	12574	SOLSBERRY WAY		RANCHO CORDOVA	CA	95742-7786	\$60.42
71854	07228800600000	JENNY LY	3558	EDINGTON DR		RANCHO CORDOVA	CA	95742-7842	\$60.42
74864	07701540270000	RAUL RUIZ	10352	S WHITE ROCK RD	UNIT B	RANCHO CORDOVA	CA	95670-5772	\$60.42
75222	06709200060000	KUANGZHENG LI	9827	FAIR OAKS BLVD		FAIR OAKS	CA	95628-7062	\$60.42
75809	06804200640000	BARBARA A GARCIA	3313	FELTHAM WAY		SACRAMENTO	CA	95827-2313	\$60.42
75992	07601530040000	ALEKSANDR/NADEZHDA/PETR POCHKA	2634	GARRETT WAY		RANCHO CORDOVA	CA	95670-3512	\$60.42
76060	07701540280000	RAUL RUIZ	10352	S WHITE ROCK RD	UNIT B	RANCHO CORDOVA	CA	95670-5772	\$60.42
76443	07233000120000	NAIRA GHAZARYAN	10976	ARRINGTON DR		RANCHO CORDOVA	CA	95670-8014	\$60.42
77366	07229200160000	CAROLYN HOFFMAN	3781	EDINGTON DR		RANCHO CORDOVA	CA	95742-7829	\$60.42
79323	05603100080000	IGOR V KOLOTYUK	2212	BROAD RIVER CT		RANCHO CORDOVA	CA	95670-2702	\$60.42
79854	07213500190000	LEI CAO & SHUANG SUN	10719	BASIE WAY		RANCHO CORDOVA	CA	95670-7321	\$60.42
80477	05800420100000	CARLTON D HALL	10836	GLENHAVEN WAY		RANCHO CORDOVA	CA	95670-4947	\$60.42
80882	06710700270000	PHANTHIP CHULAASORN	12085	TIRESIAS WAY		RANCHO CORDOVA	CA	95742	\$60.42
81450	06800930030000	JAMES T WILSON	9946	REDSTONE DR		SACRAMENTO	CA	95827-3551	\$60.42
82183	05803700490000	MICHAEL & BRENDA POOLE	10943	KELLY RYAN CT		RANCHO CORDOVA	CA	95670-5103	\$60.42
83004	05601530240000	MICHEL FOURCROY	10896	OAKTON WAY		RANCHO CORDOVA	CA	95670-2449	\$60.42
83235	07201350040000	RAUL A VILLAFANE	2943	SHAWN WAY		RANCHO CORDOVA	CA	95670-5436	\$60.42
83531	07230000230000	WALDEZ W R NETO	3105	NOAHLOMQUIST WAY		RANCHO CORDOVA	CA	95670-6254	\$60.42
87415	07702600240000	STEPHEN S RIOLO JR	9280	COOK RIOLO RD		ROSEVILLE	CA	95747-9236	\$60.42
88776	05700910020000	ALLEN L AMES JR	2608	TRONERO WAY		RANCHO CORDOVA	CA	95670-3612	\$60.42
90711	06704600820000	JACK & JENNIFER TRAVER	4142	GOLDEN POND WAY		RANCHO CORDOVA	CA	95742-8014	\$60.42
90945	05701030130000	VICTORIA HARVEY-DETOMA	2537	AUGIBY WAY		RANCHO CORDOVA	CA	95670-3615	\$60.42
101775	07225300200000	STEPHEN HOLTAM	11194	CHACOLI CT		RANCHO CORDOVA	CA	95670-6977	\$60.42
117011	06706600530000	HUMBERTO ROMO CARRILLO	4080	ARAGON WAY		RANCHO CORDOVA	CA	95742-8005	\$60.42
119316	05601510040000	TRUST OF AWALT	9037	THILOW DR		SACRAMENTO	CA	95826-4134	\$60.42
119399	05601510150000	DAVID D BECKER	2040	KELLOGG WAY		RANCHO CORDOVA	CA	95670-2435	\$60.42
120278	07213400490000	HORIZON PROPERTIES	9827	FAIR OAKS BLVD		FAIR OAKS	CA	95628-7062	\$60.42
150398	05800420030000	TRUST OF MASON	10808	GLENHAVEN WAY		RANCHO CORDOVA	CA	95670-4947	\$60.42
159145	06706600930000	STEPHEN J CAPLIS	4052	KALAMATA WAY		RANCHO CORDOVA	CA	95742	\$60.42
160796	06705600120000	JITESH SHAH	4359	NIOBE CIR		RANCHO CORDOVA	CA	95742-8043	\$60.42
175018	06704800470000	STONECREEK PROPERTY MGMT	11344	COLOMA RD	STE 542	GOLD RIVER	CA	95670-4457	\$60.42
187230	05801730110000	MARIA FREDERICK & TERESA TELLE	2365	COOLIDGE WAY		RANCHO CORDOVA	CA	95670-3901	\$60.42
189439	05802110010000	SCOTT HEASTINGS	602	S GRANT ST		SAN MATEO	CA	94402-1340	\$60.42
201522	05804300400000	HORIZON PROPERTIES	9827	FAIR OAKS BLVD		FAIR OAKS	CA	95628-7062	\$60.42
205056	07201720050000	TRUST OF CURRY	2952	HUNT DR		RANCHO CORDOVA	CA	95670-5614	\$60.42
206573	05602700250000	MARCOS ESPINOZA	2268	RIVER TRAILS CIR		RANCHO CORDOVA	CA	95670-2257	\$60.42
208785	06803460210000	KELLEY BITTLE	10016	VANGUARD DR		SACRAMENTO	CA	95827-2329	\$60.42
217985	07502430040000	MARGARET A BEMISS	2282	LA GRAMA DR		RANCHO CORDOVA	CA	95670-3155	\$60.42
219356	06804200840000	ROLAND JENNINGS SR	843	SONNET DR		VACAVILLE	CA	95687-7263	\$60.42
242016	07700820130000	ELETICIA VARGAS		PO BOX 98		SIERRA BLANCA	TX	79851-0098	\$60.42
244747	06800720260000	JEROLD LEE GOODING	9941	ARIES WAY		SACRAMENTO	CA	95827-2901	\$60.42
379212	06805130330000	SHERLEY GOODINGS	9941	ARIES WAY		SACRAMENTO	CA	95827-2901	\$60.42
532297	07703220050000	RODOLFO CASTRO	3321	NUT PLAINS DR		SACRAMENTO	CA	95827-2440	\$60.42
546425	05701630050000	EMILIO RAMIREZ	9461	TWIN LAKES AVE		ORANGEVALE	CA	95662-5422	\$60.42
564973	07219600100000	OCILLE Y PERRY	10912	BIANCO WAY		RANCHO CORDOVA	CA	95670-6901	\$60.42
619913	07220800340000	MICHAEL BEATTIE	3471	FENDANT DR		RANCHO CORDOVA	CA	95670-6936	\$60.42
620680	05801820110000	BARBIE MARES	10924	WALNUTWOOD WAY		RANCHO CORDOVA	CA	95670-5115	\$60.42
53431	07225700420000	JAMES & ANNA LOOK	3490	BOUQUET CT		RANCHO CORDOVA	CA	95670-6419	\$60.70
34839	05604000530000	LAKSHMI VALMETI	1433	KLAMATH RIVER DR		RANCHO CORDOVA	CA	95670-2849	\$60.74
187746	05801820160000	JAMES R MCDONALD	10827	GADSTEN WAY		RANCHO CORDOVA	CA	95670-5101	\$61.00
121418	06803700410000	BENNIE JABAMANI	1501	COPPERFIELD PKWY	APT 1131	COLLEGE STATION	TX	77845-4688	\$61.32
181477	05801210150000	COLLEEN HONESTO	10815	WALNUTWOOD WAY		RANCHO CORDOVA	CA	95670-4902	\$61.82

ITEM 9.5.

ATTACHMENT 2

City of Rancho Cordova
Residential Refuse Delinquencies
as of May 19, 2020

Account #	Parcel Number	Billing Name	Street #	Street Name/PO BOX	Address 2	City	State	Zip Code	Total Levy
23387	05801910080000	DALE MILLER	10669	BISCAY WAY		RANCHO CORDOVA	CA	95670-3959	\$61.92
64383	05601230230000	CINDY STAUSS	2111	FORESTLAKE DR		RANCHO CORDOVA	CA	95670-2408	\$62.22
51900	06704500180000	DAVID ISSEL	11745	AZALEA GARDEN WAY		RANCHO CORDOVA	CA	95742-8047	\$63.04
58304	06707000530000	MARLON CONCLARA	5013	BIRCH VALLEY WAY		RANCHO CORDOVA	CA	95742	\$63.32
245128	07701130260000	GERTRUDE MITCHELL	10425	ABBOTT FORD WAY		RANCHO CORDOVA	CA	95670-5801	\$63.32
42327	06704700270000	LEI LIU	11845	AUTUMN SUNSET WAY		RANCHO CORDOVA	CA	95742-8009	\$63.55
36232	06706000250000	ANNA BAGDASARYAN	4277	THALIA WAY		RANCHO CORDOVA	CA	95742-8035	\$63.57
16864	06706600290000	KEN LIN	79	PYLE LN		MILPITAS	CA	95035-6286	\$63.60
39900	07601730100000	GEORGE MYERS III	2653	PALO VISTA WAY		RANCHO CORDOVA	CA	95670-3428	\$63.60
42859	06708400170000	RUSSELL MCANDREW	4045	BIG MEADOW WAY		RANCHO CORDOVA	CA	95742-7740	\$63.60
45094	07703700270000	GREG TAKEHARA	3520	MISTY MORNING CIR		SACRAMENTO	CA	95827-3056	\$63.60
68499	05600910130000	BEAU P BANKSON	2124	ROSSMOOR DR		RANCHO CORDOVA	CA	95670-2249	\$63.60
68682	05801330040000	TASHA WALLACE & DARIN B OLIVER	2600	QUEENWOOD DR		RANCHO CORDOVA	CA	95670-5113	\$63.60
74165	07601540080000	VANESSA CUEVAS	2658	GILBERT WAY		RANCHO CORDOVA	CA	95670-3539	\$63.60
77482	07225800450000	RANDOLF C MOOG	3426	GRAPPA WAY		RANCHO CORDOVA	CA	95670-6411	\$63.60
116765	05601240010000	DELWIN RAY GRANFIELD	2113	KELLOGG WAY		RANCHO CORDOVA	CA	95670-2436	\$63.60
128078	05602500450000	LORRAINE KRUEGER	7819	CLAYPOOL WAY		CITRUS HEIGHTS	CA	95610-2706	\$63.60
168591	06705700260000	LEON PYLANT	11724	DIONYSUS WAY		RANCHO CORDOVA	CA	95742-8041	\$63.60
548265	05600720250000	JANET M ROTHERMEL	2032	FARNSWORTH WAY		RANCHO CORDOVA	CA	95670-2213	\$63.60
604336	07600430050000	TERRY KELLY	10238	AGNES CIR		RANCHO CORDOVA	CA	95670-2059	\$63.60
228726	07601470210000	RUBY J MITCHELL	2607	LOS AMIGOS DR		RANCHO CORDOVA	CA	95670-3423	\$63.76
16541	07220200620000	BRANDON P JENSEN	10964	BIANCO WAY		RANCHO CORDOVA	CA	95670-6907	\$63.77
56064	05702540080000	LYNETTE LOGAN	10724	ALICANTE WAY		RANCHO CORDOVA	CA	95670-4807	\$63.77
64845	07229700850000	SURENDRA K PENDYALA	3158	BRINDLEY WAY		RANCHO CORDOVA	CA	95670-6259	\$63.77
44189	07220100500000	SHEREEN ALI	10543	SILVERWOOD WAY		RANCHO CORDOVA	CA	95670-5533	\$63.79
231826	07601640300000	KIMBERLEE WILSON	2701	LA LOMA DR		RANCHO CORDOVA	CA	95670-3306	\$63.92
181501	05801210190000	LORI BROOKS	2469	CORDOVA LN		RANCHO CORDOVA	CA	95670-4941	\$64.12
116633	05601230050000	DAVID D DAY	2128	KELLOGG WAY		RANCHO CORDOVA	CA	95670-2437	\$64.20
87552	07228900800000	ANDREA SILVEIRA	3598	DEACON CT		RANCHO CORDOVA	CA	95742-7806	\$64.38
148821	05800210080000	LORAN K CALVERT & MARYANN H	10729	ATWOOD DR		RANCHO CORDOVA	CA	95670-4958	\$64.50
56029	05604270030000	D'MARCO & ERIN JOHNSON	10441	WOOD BRIDGE WAY		RANCHO CORDOVA	CA	95670-2256	\$65.38
91781	07701920020000	ROMAN MITROS	7405	GREENBACK LN	#106	CITRUS HEIGHTS	CA	95610-5653	\$65.39
92134	07701920020000	ROMAN MITROS	7405	GREENBACK LN	#106	CITRUS HEIGHTS	CA	95610-5653	\$65.39
71964	07201310190000	LAGETTA B & CHARLISA D WAYNE	2909	SHAWN WAY		RANCHO CORDOVA	CA	95670-5416	\$65.42
525408	05702020090000	RICHARD SNELL	2708	CABERNET WAY		RANCHO CORDOVA	CA	95670-4812	\$66.67
26790	06704500990000	ANISSA & JOEL WALLACE	11768	LILAC CANYON CT		RANCHO CORDOVA	CA	95742-8051	\$66.93
37146	05805200110000	AJAY & RITU MENGI	810	HAWKCREST CIR		SACRAMENTO	CA	95835-2011	\$66.93
42627	06707700090000	ARTEM NERSESYAN	4314	MOUNT KISCO WAY		RANCHO CORDOVA	CA	95742-8098	\$66.93
79640	07223900110000	DWAYNE BOWKER	3375	TUALATIN WAY		RANCHO CORDOVA	CA	95670-6957	\$66.93
42719	05702850330000	ALBA DEL	2441	NEGRARA WAY		RANCHO CORDOVA	CA	95670-	\$67.07
51691	06707200150000	TARA MEYER	5310	OTTER POND WAY		RANCHO CORDOVA	CA	95742-8172	\$67.28
64799	06804800540000	DOUGLAS R VALLEE	9950	BEXLEY DR		SACRAMENTO	CA	95827-2335	\$67.41
52467	07703240380000	JOSHUA LARSEN	10232	GOINYOUR WAY		SACRAMENTO	CA	95827-2445	\$67.48
639873	07223700310000	BRIAN MCINTIRE	3380	VERDECA WAY		RANCHO CORDOVA	CA	95670-6939	\$67.51
150939	05800470030000	ROSE MCNULTY	10904	ALAN DALE WAY		RANCHO CORDOVA	CA	95670-5123	\$67.52
91627	06709300040000	ANDREW TAE KIM	4012	BRANIGAN LAKE WAY		RANCHO CORDOVA	CA	95742-7774	\$68.37
57908	06707400080000	HERBERT A & BESSIE J HARRISON	4804	CEDAR LANDING WAY		RANCHO CORDOVA	CA	95742-8114	\$68.60
81633	05701010070000	AARON & MAI PHAM		10529 MALAGA WAY		RANCHO CORDOVA	CA	95670-3638	\$69.07
123398	06705100140000	ANTOINETTE BENSON	4294	STECCATO DR		RANCHO CORDOVA	CA	95742-8075	\$70.56
614648	07223500040000	BEATRIZ ALO	11013	FIGURE DR		RANCHO CORDOVA	CA	95670-6945	\$70.82
20850	06705000160000	JAMES & ANNARAIN SHAM	11871	FIRE AGATE WAY		RANCHO CORDOVA	CA	95742-8068	\$70.84
82589	07602040020000	KNEWTON INVESTMENTS LLC	311	OAK ST	#101	OAKLAND	CA	94607-4601	\$71.08
91659	06803500330000	ARA KIRAKOSYAN/KARAPET	3305	ROMFORD WAY		SACRAMENTO	CA	95827-2319	\$71.35
56542	07601100600000	MARSULLO FAMILY TRUST	2524	EL CERCO CT		RANCHO CORDOVA	CA	95670-2014	\$71.36
47463	06707100570000	LISA CHAMBERS	5457	MOSSY STONE WAY		RANCHO CORDOVA	CA	95742-8177	\$71.90
591366	07220800110000	THU KHUC		PO BOX 3136		SANTA CLARA	CA	95055-3136	\$72.69
593224	05601230240000	JERRY L ATTEBERY JR	2107	FORESTLAKE DR		RANCHO CORDOVA	CA	95670-2408	\$74.43
91213	07232600590000	FOLSOM CITY PROPERTY LLC	1992	LARKHALL CIR		FOLSOM	CA	95630-6117	\$75.47
84063	06804440130000	MARTIN RODRIGUEZ/MARIA	3300	VIRGO ST		SACRAMENTO	CA	95827-2823	\$77.12
130043	05700300050000	JEANNETTE RAYM	10464	NEIRETTO CT		RANCHO CORDOVA	CA	95670-2111	\$77.12
80595	05700430080000	SURINDER OBEROI & NI M SUMIATI	10606	BECLAN DR		RANCHO CORDOVA	CA	95670-3807	\$77.49
65640	07232300370000	BRANDI SMITH	3224	GOSPORT WAY		RANCHO CORDOVA	CA	95670-8018	\$77.84
69589	07219600330000	GIFT T T JOJO	10920	PINELLA WAY		RANCHO CORDOVA	CA	95670-6906	\$77.92
128071	05602500420000	WILLIAM DAVID KAGAN	2148	PANTAGES CIR		RANCHO CORDOVA	CA	95670-2421	\$78.42
6060	07229900510000	ARTURO LOPEZ		PO BOX 375		MONTEBELLO	CA	90640-0375	\$79.76
6443	06705400290000	SHELLY SPAETH	11737	BROOK VALLEY WAY		RANCHO CORDOVA	CA	95742-8025	\$79.76
11679	06800840040000	LATEEFAH WEST	5260	WHITTIER DR		SACRAMENTO	CA	95820-6046	\$79.76
15877	07223700090000	ANTHONY HODGES	3533	CAP ROCK WAY		RANCHO CORDOVA	CA	95670-6954	\$79.76
21093	06705000380000	NARINDER K SHERGILL	11879	LARISA WAY		RANCHO CORDOVA	CA	95742-8064	\$79.76
24148	05802020090000	JUAN D BERMUDEZ	10616	BISCAY WAY		RANCHO CORDOVA	CA	95670-3910	\$79.76
26483	05603000300000	LING JING ENTERPRISES LIMITED	3336	BORDEAUX DR		EL DORADO HILLS	CA	95762-3984	\$79.76
49152	06705100150000	LI ZHOU & HONG-CHIN CHEN	9827	FAIR OAKS BLVD		FAIR OAKS	CA	95628-7062	\$79.76
53614	06706600790000	BHARGAVA GURRAM	4009	KALAMATA WAY		RANCHO CORDOVA	CA	95742-8004	\$79.76
54851	06804510210000	DORENA J SKELLY	3592	GRANBY DR		SACRAMENTO	CA	95827-3523	\$79.76
56914	06705200120000	DAVID & TEDDRISA BYRD	11976	PERICLES DR		RANCHO CORDOVA	CA	95742-8078	\$79.76
61160	06708700630000	CRAIG & JAN C BOYCE CLARK	12360	PAWCATUCK WAY		RANCHO CORDOVA	CA	95742-7736	\$79.76
67682	06707200860000	JOHN C & JENNIFER SULLIVAN	5228	MOSSY STONE WAY		RANCHO CORDOVA	CA	95742-8151	\$79.76
68089	07229500300000	JOHN P & CHONGE A TRIBUIANO	12579	BELLMEAD WAY		RANCHO CORDOVA	CA	95742-7793	\$79.76
68565	06706000190000	STEVEN J AMOROSCO	11717	CORINO WAY		RANCHO CORDOVA	CA	95742	\$79.76
68784	05802140040000	LUIS/VICTOR HERNANDEZ-ALVAREZ	10741	CARLOS WAY		RANCHO CORDOVA	CA	95670-4003	\$79.76
74555	07703100550000	GARRY P S BALAGBIS	3319	HARTSELLE WAY		SACRAMENTO	CA	95827-2449	\$79.76
78423	05601230070000	ALEXANDRIA CUMMINS/DUSTIN LAMB	2133	WOODLAWN DR		RANCHO CORDOVA	CA	95670-2446	\$79.76
78986	05701730210000	UWEM I EKANEM	10609	CHARBONO WAY		RANCHO CORDOVA	CA	95670-4813	\$79.76
80379	06801540050000	WILLIAM & JULIE LANDIS	3517	SCORPIO DR		SACRAMENTO	CA	95827-2938	\$79.76
89836	07229100520000	ARAGHANA SINGH	3658	EDINGTON DR		RANCHO CORDOVA	CA	95742-7827	\$79.76
106770	05603920040000	NAJIBEH RYHANABAD	1784	KLAMATH RIVER DR		RANCHO CORDOVA	CA	95670-2735	\$79.76
132987	05700830020000	KIMBERLEE MARSHALL	2541	MOSCANO WAY		RANCHO CORDOVA	CA	95670-3820	\$79.76
192435	06801430010000	ARTHUR MUNAR		PO BOX 292835		SACRAMENTO	CA	95829-2835	\$79.76
197269	05701630060000	ZELDA WESTBURY	10586	MALAGA WAY		RANCHO CORDOVA	CA	95670-3749	\$79.76
209882	07225500130000	GARY JONES	3577	DEBINA WAY		RANCHO CORDOVA	CA	95670-6986	\$79.76

ITEM 9.5.

ATTACHMENT 2

City of Rancho Cordova
Residential Refuse Delinquencies
as of May 19, 2020

Account #	Parcel Number	Billing Name	Street #	Street Name/PO BOX	Address 2	City	State	Zip Code	Total Levy
248112	07701450120000	HORIZON PROPERTIES	9827	FAIR OAKS BLVD		FAIR OAKS	CA	95628-7062	\$79.76
46678	07225300210000	LYUDMILA PETRASHISHINA	3383	MARQUAM WAY		RANCHO CORDOVA	CA	95670-6958	\$79.96
57072	06707600590000	ROBERTO & MARIZA ANDRADE	5021	HEATHER RANCH WAY		RANCHO CORDOVA	CA	95742-8179	\$80.17
220894	07600410150000	MONICA PEREZ	11065	FOLSOM BLVD		RANCHO CORDOVA	CA	95670-6101	\$80.66
28024	07221000060000	ANA VILLALPANDO	3237	ABOTO WAY		RANCHO CORDOVA	CA	95670-6925	\$81.63
91317	05701103400000	CHRISTOPHER SARCONA/AMANDA	10557	MALAGA WAY		RANCHO CORDOVA	CA	95670-3751	\$82.28
37311	06704400760000	ARYAR RACHOGAN	11885	WHITE RAIN WAY		RANCHO CORDOVA	CA	95742-8003	\$82.87
60586	07221000320000	ALEX THOI	10921	BELLONE WAY		RANCHO CORDOVA	CA	95670-6919	\$83.89
6733	06705200580000	JAGJIT KANG	4441	SOPHISTRY DR		RANCHO CORDOVA	CA	95742-8073	\$83.95
22116	06704400120000	MARIEL TORRES	3975	RILEY ANTON WAY		RANCHO CORDOVA	CA	95742-8001	\$83.95
35250	07223800470000	LIZA TIMBOL	3221	OSELOT WAY		RANCHO CORDOVA	CA	95670-6951	\$83.95
247473	06801010010000	JAY BATES	3929	TALMAGE CT		SACRAMENTO	CA	95827-3717	\$83.95
49154	06804330060000	JONATHAN & BRANDY MARINO	9820	WOODHOLLOW WAY		SACRAMENTO	CA	95827-2829	\$84.16
8333	07223900200000	DANIEL LAUSEVIC	3360	TUALATIN WAY		RANCHO CORDOVA	CA	95670-6957	\$84.17
91765	06705400600000	RUZANNA GEVORGYAN	8820	BOLD RULER WAY		FAIR OAKS	CA	95628-6417	\$84.26
235106	07602110030000	PAUL F AYOTTE	2808	PASEO DR		RANCHO CORDOVA	CA	95670-3526	\$84.40
188540	07702800210000	PETER A HARTMAN	11230	GOLD EXPRESS DR	STE 310-395	GOLD RIVER	CA	95670-4484	\$84.48
572109	05603810080000	RICHARD COKER	11075	CILKER RIVER WAY		RANCHO CORDOVA	CA	95670-2852	\$85.10
91212	07601510080000	M & N INVESTMENT PROPERTIES	2632	BENNY WAY		RANCHO CORDOVA	CA	95670-3502	\$86.24
144950	07602630120000	ANNE M CAICO	10563	ZIBIBBA WAY		RANCHO CORDOVA	CA	95670-3826	\$88.35
40830	06801350230000	DIAMOND BAY REALTY PROPERTY	10055	LINCOLN VILLAGE DR		SACRAMENTO	CA	95827-2969	\$88.91
144445	05702340060000	DNA DETOX	2721	BARBERA WAY		RANCHO CORDOVA	CA	95670-4804	\$92.40
41711	06708200440000	MARQUIS BOLDEN	12329	EDYTH LAKE WAY		RANCHO CORDOVA	CA	95742-7702	\$94.08
111113	07224700500000	ARTHUR KARAGADYAN	3581	ENVERO WAY		RANCHO CORDOVA	CA	95670-6961	\$94.99
51041	05703030040000	WEI ZHANG	3815	VENICE PL		CARMICHAEL	CA	95608-2774	\$98.49
46465	07222200090000	CAL VET	3308	VERDECA WAY		RANCHO CORDOVA	CA	95670-6938	\$98.65
569633	06804740070000	JAMES OREY	9849	BEXLEY DR		SACRAMENTO	CA	95827-2337	\$99.99
86104	05601540070000	JERED H JOHNSTON	10809	AMBASSADOR DR		RANCHO CORDOVA	CA	95670-2429	\$102.07
48979	06708000990000	DAVID FLANDERS	12217	CONSERVANCY WAY		RANCHO CORDOVA	CA	95742-7763	\$102.58
49046	05701430070000	CERASIL ARIAS	10451	MALAGA WAY		RANCHO CORDOVA	CA	95670-3648	\$102.65
33336	06707700580000	DENISE DAVIES	4395	MOUNT IVY WAY		RANCHO CORDOVA	CA	95742-8067	\$104.89
42998	07225600110000	JOANN & MICHAEL GROWNEY	3395	OSELOT WAY		RANCHO CORDOVA	CA	95670-8338	\$104.89
65046	05700920170000	LINSEY SLOAN	2627	TRONERO WAY		RANCHO CORDOVA	CA	95670-3611	\$104.89
74171	06706700700000	JAMIE SOLIS	11875	COUNTRY GARDEN DR		RANCHO CORDOVA	CA	95742	\$104.89
87439	07702330220000	LUCIO GONZALEZ/INES REVELES	3100	CHETTENHAM DR		RANCHO CORDOVA	CA	95670-5709	\$104.89
107004	05604260100000	GLENN STILLWAEEL	411	BLUE DOLPHIN WAY		SACRAMENTO	CA	95831-4138	\$104.89
154492	05801020080000	DELORES R JOHNSON	2393	PINTURO WAY		RANCHO CORDOVA	CA	95670-5248	\$104.89
628045	07223700720000	DANIEL ROBINSON	3616	AMICI CT		RANCHO CORDOVA	CA	95670-6955	\$104.89
53093	06803640260000	LORETTA LEWIS	3621	SARAMENT CT		SACRAMENTO	CA	95827-3534	\$105.31
588170	07503101100000	TRUST OF FRANCOIS	9857	DUNDEE CT		NAMPA	ID	83686-3427	\$106.24
589180	07220200270000	ALEXANDER ADAMOV	10977	PELARA WAY		RANCHO CORDOVA	CA	95670-6911	\$106.24
90843	06805130120000	LEONID MAKSYM/IRYNA LUCHKINA	3345	UNION SPRINGS WAY		SACRAMENTO	CA	95827-2715	\$106.52
33049	05601620180000	FRANKLIN CAI	10544	AMBASSADOR DR		RANCHO CORDOVA	CA	95670-2465	\$107.72
19193	07222100560000	NOEL LUKAS	12301	CANYONLANDS DR		RANCHO CORDOVA	CA	95742-7708	\$108.40
65649	07602610030000	FLORENTINA URIE		PO BOX 366		RANCHO CORDOVA	CA	95741-0366	\$108.76
80402	06708800170000	MARK J & MARIA B MACAYAN	4050	PINOCH PEAK WAY		RANCHO CORDOVA	CA	95742-7730	\$109.25
61821	07701910090000	ANDRZEJ KRZYWOSZYJA	10113	SATOW DR		SACRAMENTO	CA	95827-2408	\$110.00
32189	05702400250000	D&A DETOX CENTER	2721	BARBERA WAY		RANCHO CORDOVA	CA	95670-4804	\$111.81
82733	05700830010000	ENRIQUE & KIMBERLY A OCHOA	2551	MOSCANO WAY		RANCHO CORDOVA	CA	95670-3820	\$111.87
469298	07703700910000	CADENCE SONKE	3439	MISTY MORNING CIR		SACRAMENTO	CA	95827-3050	\$112.69
205928	07201920110000	CARL R LOSER	10522	SILVERWOOD WAY		RANCHO CORDOVA	CA	95670-5519	\$113.83
42385	06708600590000	CRYSTAL VARGAS	4182	BORDERLANDS DR		RANCHO CORDOVA	CA	95742-7752	\$115.00
185704	05801530220000	CHARLES J KEENER	2337	BYRD DR		RANCHO CORDOVA	CA	95670-3957	\$115.16
7688	07600740060000	ALLIE & CHRISTIAN MARKHAM	10320	RINDA DR		RANCHO CORDOVA	CA	95670-2033	\$115.78
29254	06706000740000	HONGYAN KUANG	11704	CORINO WAY		RANCHO CORDOVA	CA	95742-8033	\$117.07
90710	06707000420000	OPENDOOR PROPERTY TRUST I	1	POST ST	FL 11	SAN FRANCISCO	CA	94104-5215	\$117.45
90293	07229800300000	ANTHONY STUBBLEFIELD	11059	INTERNATIONAL DR		RANCHO CORDOVA	CA	95670-6252	\$119.44
28999	05603700410000	JEFF GOHEEN	11121	CHESTER RIVER CT		RANCHO CORDOVA	CA	95670-2838	\$120.58
43020	06706600310000	ROSALINDA RODRIGUES	4141	ARAGON WAY		RANCHO CORDOVA	CA	95742-8007	\$120.64
69825	05701620110000	GARY & KATHERINE LING TRUST	2716	ARAMON DR		RANCHO CORDOVA	CA	95670-4802	\$121.04
1923	06705400710000	NILAMA PATEL	11721	VILLAGE POND WAY		RANCHO CORDOVA	CA	95742	\$124.02
17858	07225900230000	JOAN RULLODA	3545	HUSCH WAY		RANCHO CORDOVA	CA	95670-6984	\$124.02
19577	06803620030000	ERIC E ATKINSON	3528	ASTRAL DR		SACRAMENTO	CA	95827-3540	\$124.02
24464	06801430080000	FRANKLIN CAI	10544	AMBASSADOR DR		RANCHO CORDOVA	CA	95670-2465	\$124.02
27892	06800720140000	SETH FELDMAN	9952	NEBULA WAY		SACRAMENTO	CA	95827-2914	\$124.02
30081	05702030010000	CYNTHIA BLUST	2600	RIESLING WAY		RANCHO CORDOVA	CA	95670-4821	\$124.02
32823	06705400860000	YINGHONG SHI	11784	VILLAGE POND WAY		RANCHO CORDOVA	CA	95742-8027	\$124.02
42198	06708500920000	DOUGLAS BOYCE	12475	NOOTKA WAY		RANCHO CORDOVA	CA	95742-7772	\$124.02
45296	07602700120000	THEO JOHNSON		PO BOX 2022		FOLSOM	CA	95763-2022	\$124.02
53088	06805120100000	JORDAN & ERICA SCHMIDT	9753	ASHFORD CT		SACRAMENTO	CA	95827-2701	\$124.02
65657	07503110090000	LUIS F & MARIA G VILLALOBOS	10149	LA ALEGRIA DR		RANCHO CORDOVA	CA	95670-3109	\$124.02
66653	07232600070000	MONICA JACKSON	3235	GOSPORT WAY		RANCHO CORDOVA	CA	95670-8019	\$124.02
68137	07229100160000	KIM RAMIREZ	12598	SOLSBERRY WAY		RANCHO CORDOVA	CA	95742-7820	\$124.02
80992	05803120150000	JEREMY D MCMAHON	11044	GINGERWOOD WAY		RANCHO CORDOVA	CA	95670-5255	\$124.02
83010	06803420100000	ROCHELLE TAYLOR & TRINKA	10047	BROMLEY WAY		SACRAMENTO	CA	95827-2303	\$124.02
87425	07600520020000	CALIFORNIA FAM HM BUYERS LLC	6261	HAZEL AVE	UNIT 1474	ORANGEVALE	CA	95662-7059	\$124.02
112591	05606640120000	ERNEST RAUBACK	2132	FARNSWORTH WAY		RANCHO CORDOVA	CA	95670-2268	\$124.02
140329	05701720230000	JON PAAVOLA	2628	BARBERA WAY		RANCHO CORDOVA	CA	95670-3706	\$124.02
185593	05801530040000	TERRIE VILLEGAS	2320	ZINFANDEL DR		RANCHO CORDOVA	CA	95670-4926	\$124.02
187398	05801740130000	KEVIN L GLANCY	2356	COOLIDGE WAY		RANCHO CORDOVA	CA	95670-3902	\$124.02
199762	05804000560000	CRAIG DONALD NORTHAM	2427	STOKESWOOD WAY		RANCHO CORDOVA	CA	95670-5249	\$124.02
205779	07201910060000	EARL L ARCHIE	10520	SPAULDING WAY		RANCHO CORDOVA	CA	95670-5523	\$124.02
217388	07501520110000	PERRY & SALLY METZGER	10130	LA GLORIA WAY		RANCHO CORDOVA	CA	95670-3113	\$124.02
219508	06804330120000	JOHN D TATMAN	9817	WOODHOLLOW WAY		SACRAMENTO	CA	95827-2828	\$124.02
224126	06804720090000	SONI JOHNSON	9828	BEXLEY DR		SACRAMENTO	CA	95827-2338	\$124.02
233646	07601920020000	GERALD GAIL WEATHERS	10201	COLOMA RD		RANCHO CORDOVA	CA	95670-3605	\$124.02
28401	06801520050000	JOSE GUARDADO	9920	ZION WAY		SACRAMENTO	CA	95827-2943	\$124.36
89627	06711300480000	ALFRED DEMINGUS	4030	MACKERRICHER WAY		RANCHO CORDOVA	CA	95742	\$126.10
36160	06801350170000	JERRIE J SAID SR		PO BOX 277872		SACRAMENTO	CA	95827-7872	\$127.09
65623	07602610030000	FLORENTINA URIE		PO BOX 366		RANCHO CORDOVA	CA	95741-0366	\$127.31

ITEM 9.5.

ATTACHMENT 2

City of Rancho Cordova
Residential Refuse Delinquencies
as of May 19, 2020

Account #	Parcel Number	Billing Name	Street #	Street Name/PO BOX	Address 2	City	State	Zip Code	Total Levy
24465	06801430080000	FRANKLIN CAI	10544	AMBASSADOR DR		RANCHO CORDOVA	CA	95670-2465	\$127.35
35182	06705100220000	JENNIFER WHITING	11924	RUBILITE WAY		RANCHO CORDOVA	CA	95742-8071	\$127.35
71972	05701730080000	CINDYMARIE CRUZ/Franco Asuncio	2635	BARBERA WAY		RANCHO CORDOVA	CA	95670-3705	\$127.35
226744	06805130110000	DURWIN WESGATE & CHUN YAO	10212	GOINYOUR WAY		SACRAMENTO	CA	95827-2445	\$127.35
247735	06801110020000	J N ROBINSON	3306	JUPITER DR		SACRAMENTO	CA	95827-2928	\$127.35
535680	06804350140000	SHARON JACKSON	9825	HEARTWOOD WAY		SACRAMENTO	CA	95827-2812	\$127.35
639916	07701450110000	SHARON JACKSON	9825	HEARTWOOD WAY		SACRAMENTO	CA	95827-2812	\$127.35
205845	07201910160000	JOHN D RUYS	6630	ALMAS LN		ORANGEVALE	CA	95662-3200	\$127.60
59099	07700400390000	SALAYFO SMITH & SIMONE WATSON	10190	S WHITE ROCK RD		RANCHO CORDOVA	CA	95670-5905	\$128.19
137320	05701450170000	ALVIN BOWDEN	10408	CROETTO WAY		RANCHO CORDOVA	CA	95670-3618	\$128.56
59769	05801040030000	GURINDER SINGH	2332	BENITA DR		RANCHO CORDOVA	CA	95670-5242	\$129.69
102815	05603700390000	TAE HUNG MYONG	2342	SUNRISE BLVD	STE 38	GOLD RIVER	CA	95670-4372	\$130.36
61512	07228900380000	RENE OLAGUE	12709	SOLSBERRY WAY		RANCHO CORDOVA	CA	95742	\$130.61
31292	07701540250000	FRANCISCO C & KAREN D RAMIREZ	6615	GRANT AVE		CARMICHAEL	CA	95608-3404	\$130.67
231789	07601640250000	ANDREW J GEORGI	10201	MALAGA WAY		RANCHO CORDOVA	CA	95670-3369	\$131.62
90349	05701720330000	CANDACE ELLISOR	2670	BARBERA WAY		RANCHO CORDOVA	CA	95670-3742	\$131.77
167866	05603500100000	JOHN MCCUNE	1181	QUEBEC RIVER CT		RANCHO CORDOVA	CA	95670-2936	\$132.03
6233	07500530140000	ROHAN REID	718	FOREST PARK BLVD	APT 212	OXNARD	CA	93036-5402	\$132.08
89288	05801520070000	SHANNON PASSAFIUME	2352	BYRD DR		RANCHO CORDOVA	CA	95670-3956	\$132.68
225805	07601010060000	ANWAR I CHOUDHRY	2516	LAS CASAS WAY		RANCHO CORDOVA	CA	95670	\$133.08
107798	07224700370000	NINA YAKIMCHUK	3556	ENVERO WAY		RANCHO CORDOVA	CA	95670-6961	\$134.21
91916	07702500260000	JOHN G LELESY	8857	TAHAN LN		FAIR OAKS	CA	95628-6357	\$135.75
65615	07602610030000	FLORENTINA URIE		PO BOX 366		RANCHO CORDOVA	CA	95741-0366	\$136.02
78582	06707600680000	ROBERT BABCOCK	4823	BIRCH VALLEY WAY		RANCHO CORDOVA	CA	95742-8164	\$138.82
118069	07213400430000	MICHAEL L SIECZKO	10544	RAGTIME CIR		RANCHO CORDOVA	CA	95670-7329	\$141.01
79122	07502440060000	JASON & JENNIFER TREVINO	2216	EL CANTO CIR		RANCHO CORDOVA	CA	95670-3120	\$141.76
140525	05701730180000	SHARON COXE	2677	BARBERA WAY		RANCHO CORDOVA	CA	95670-3743	\$144.18
67801	07500530050000	JODY K RASMUSSEN	115	KASEBERG DR		ROSEVILLE	CA	95678-1104	\$144.59
46910	06705100440000	STEVEN PARK	11867	RUBILITE WAY		RANCHO CORDOVA	CA	95742-8077	\$144.92
37490	06801340050000	GRIGORII AVSENTIEV	10043	NEBULA WAY		SACRAMENTO	CA	95827-2972	\$147.02
33901	06708500800000	CARA ANESSETTI	4018	BORDERLANDS DR		RANCHO CORDOVA	CA	95742	\$147.58
231962	07601710060000	GENEVIEVE CHAPMAN	2648	PASEO DR		RANCHO CORDOVA	CA	95670-3433	\$147.66
45603	07702400470000	TIM BAILEY	10485	SIERRA CREST DR		RANCHO CORDOVA	CA	95670-5862	\$150.86
45654	07702400470000	TIM BAILEY	10485	SIERRA CREST DR		RANCHO CORDOVA	CA	95670-5862	\$150.86
36237	05800830220000	NORMA MENDEZ	2259	EL MANTO DR		RANCHO CORDOVA	CA	95670-4119	\$151.04
71836	07203200100000	CARL & REBECCA GEORGE	10651	OLSON DR		RANCHO CORDOVA	CA	95670-5619	\$154.78
52281	06707600360000	LETICIA MADAN	4831	AZALEA PARK WAY		RANCHO CORDOVA	CA	95742-8181	\$157.31
21369	05600340110000	RAYMOND E MALDONADO	10405	RIVER WOOD WAY		RANCHO CORDOVA	CA	95670-2228	\$157.99
231875	07601640370000	ANGELA R DEHART	2611	EL CINO CT		RANCHO CORDOVA	CA	95670-3303	\$162.44
5673	06707300270000	GREG & YOLANDA BUHAY	5121	OTTER POND WAY		RANCHO CORDOVA	CA	95742-8122	\$163.35
61609	07501920070000	BARBARA REAGAN	2226	W LA LOMA DR		RANCHO CORDOVA	CA	95670-3146	\$163.71
84994	06803500160000	ALAN JOSEPH	3312	CHERTSEY CT		SACRAMENTO	CA	95827-2308	\$163.71
18409	05801810280000	SHANNON CRAWFORD		PO BOX 787		RANCHO CORDOVA	CA	95741	\$164.19
173757	06704800440000	KRISTI O'BRIEN	31	JASMINE		LAKE FOREST	CA	92630-1456	\$166.43
142164	05701920030000	SESHA REDDY	1291	PROMENADE ST		RODEO	CA	94547-2714	\$167.39
75186	07229200670000	EVELYN CASTANEDA	3727	EDINGTON DR		RANCHO CORDOVA	CA	95742-7829	\$167.90
91970	05602900230000	PASCAL KABWIKI/ROSALINE MUKOMA	11209	CEDAR RIVER CT		RANCHO CORDOVA	CA	95670-2902	\$167.95
46183	06708000290000	VLADIMIR & TATYANA RAPPOPORT	4147	CHOTEAU CIR		RANCHO CORDOVA	CA	95742-7765	\$168.12
67010	01101720140000	WILLIAM H CHISM	2724	ELVIRA WAY	APT 5	SACRAMENTO	CA	95821-5885	\$172.95
208802	06803460190000	BONNIE ATKINSON	10024	VANGUARD DR		SACRAMENTO	CA	95827-2329	\$173.88
221246	06804410070000	JULIET MEIGHAN	3208	ALTAWOOD CT		SACRAMENTO	CA	95827-2842	\$174.64
10308	07201910180000	BRETT MYNSTED	10515	SILVERWOOD WAY		RANCHO CORDOVA	CA	95670-5518	\$175.31
46909	06705500510000	RITU MADAN	11742	BATTENBURG WAY		RANCHO CORDOVA	CA	95742-8032	\$180.22
44225	05801340020000	JASON BILLINGTON	2507	QUEENWOOD DR		RANCHO CORDOVA	CA	95670-5110	\$180.29
44225	05801340020000	JASON BILLINGTON	2507	QUEENWOOD DR		RANCHO CORDOVA	CA	95670-5110	\$180.29
81883	07701330160000	ESAM JABER	2995	JOERGER ST		RANCHO CORDOVA	CA	95670-5356	\$180.29
26389	05701440040000	SUE WHITFIELD	10401	CROETTO WAY		RANCHO CORDOVA	CA	95670-3617	\$180.72
497099	07502020010000	DANIEL MEDEIROS	2401	EL PAVO WAY		RANCHO CORDOVA	CA	95670-3131	\$181.23
70222	07700730010000	EPIGEMENIO MARCOS	3156	PORTSMOUTH DR		RANCHO CORDOVA	CA	95670-5346	\$182.37
65631	07602610030000	FLORENTINA URIE		PO BOX 366		RANCHO CORDOVA	CA	95741-0366	\$187.53
70218	07201710050000	AMY PORTER	2948	WESTON WAY		RANCHO CORDOVA	CA	95670-5505	\$188.73
67828	07500530050000	JODY K RASMUSSEN	115	KASEBERG DR		ROSEVILLE	CA	95678-1104	\$190.88
39070	06803460120000	JUAN C BOTELLO	10044	BROMLEY WAY		SACRAMENTO	CA	95827-2304	\$191.31
62014	06801220070000	MIESHA M SANDERS	9923	METEOR DR		SACRAMENTO	CA	95827-2911	\$192.72
8926	07702350060000	PAUL CRISS	5040	LEXINGTON CIR		LOOMIS	CA	95650-7108	\$194.12
10253	05604700360000	STEPHEN R PITTS	11008	CYPRESSWOOD WAY		RANCHO CORDOVA	CA	95670-5210	\$194.12
11281	05803900510008	NAUY HUYNH	2345	BRIDLEWOOD DR		RANCHO CORDOVA	CA	95670-4248	\$194.12
29128	05701310090000	ANTHONY & JOSE BARCELOS	7147	VALERIANA AVE		CITRUS HEIGHTS	CA	95621-1962	\$194.12
31125	05702530060000	CHRISTINE MCVICKER	2713	CABERNET WAY		RANCHO CORDOVA	CA	95670-4811	\$194.12
62722	05601510260000	ELIZABETH MATTINGLY	10844	AMBASSADOR DR		RANCHO CORDOVA	CA	95670-2430	\$194.12
63789	06801350040000	JESSICA ARRIAGA	10044	NEBULA WAY		SACRAMENTO	CA	95827-2974	\$194.12
71325	06708600360000	CHRISTINA & NICHOLAS RATAJCZAK	4135	ETOWAY WAY		RANCHO CORDOVA	CA	95742-7755	\$194.12
121599	05601820050000	ALICE JENO	10543	GEORGETOWN DR		RANCHO CORDOVA	CA	95670-2448	\$194.12
123083	05601970030000	LEE H SAUNDERS	2028	MCGREGOR DR		RANCHO CORDOVA	CA	95670-2417	\$194.12
140610	05701740040000	CHRISTEL J & ROBERT K STAUB	10616	CHARBONO WAY		RANCHO CORDOVA	CA	95670-4814	\$194.12
210255	06803500130000	WILLIE A MARTIN	10010	BEXLEY DR		SACRAMENTO	CA	95827-2302	\$194.12
456154	05601610110000	GREG & JANET SUTTER	10505	AMBASSADOR DR		RANCHO CORDOVA	CA	95670-2401	\$194.12
456411	06804920030000	LYTARSHA ORTIZ	3609	BRADSHAW RD	STE H271	SACRAMENTO	CA	95827-3275	\$194.12
9422	07702350060000	PAUL CRISS & DENYCE SKIFF	5040	LEXINGTON CIR		LOOMIS	CA	95650-7108	\$195.27
13362	06800730010000	LGC PROPERTIES 3LLC	10001	NEBULA WAY		SACRAMENTO	CA	95827-2933	\$197.47
68850	05609201100000	JOSE & ELDI ORTEGA	3009	HANDEL WAY		SACRAMENTO	CA	95826-4230	\$197.94
93826	07703100390000	RUDOLPH SLAGLE		PO BOX 277141		SACRAMENTO	CA	95827-7141	\$197.94
91092	05603200250000	DANIEL & MICHELLE FLANAGAN	11133	EEL RIVER CT		RANCHO CORDOVA	CA	95670-2906	\$199.15
50072	22906800210000	BROOKLYN BARNETT TRUST	4386	MALANA WAY		RANCHO CORDOVA	CA	95742-8059	\$200.11
89349	06801320090000	BONFILIO URAGA	10021	LINCOLN VILLAGE DR		SACRAMENTO	CA	95827-2931	\$200.16
574740	06803480100000	JAY YANG	3374	ROUTIER RD		SACRAMENTO	CA	95827-2322	\$201.11
10715	07230000450000	JANETTE BAJO	10998	DISK DR		RANCHO CORDOVA	CA	95670-6282	\$204.00
85461	05701630170000	MICHAEL MCGREGOR/ZACHARY	10589	MALAGA WAY		RANCHO CORDOVA	CA	95670-3750	\$205.01
233932	07602030070000	DONALD L CASSANOVA	2732	LOS AMIGOS DR		RANCHO CORDOVA	CA	95670-3431	\$205.85
22613	05601510110000	VITALY & LYUDMILA BOBYLEV	2024	KELLOGG WAY		RANCHO CORDOVA	CA	95670-2435	\$209.30

ITEM 9.5.

ATTACHMENT 2

City of Rancho Cordova
Residential Refuse Delinquencies
as of May 19, 2020

Account #	Parcel Number	Billing Name	Street #	Street Name/PO BOX	Address 2	City	State	Zip Code	Total Levy
23415	05700730180000	CHRIS WEST	2524	CHASSELLA WAY		RANCHO CORDOVA	CA	95670-3741	\$211.63
29729	07601740020000	DIANA ARANA	2672	LOS AMIGOS DR		RANCHO CORDOVA	CA	95670-3454	\$213.00
92165	05601430010000	JOAN LAMICA TRUST	2091	EL MANTO DR		RANCHO CORDOVA	CA	95670-2431	\$213.83
8823	06708400990000	PAUL & LINDA ROHRER	12309	MONTAUK WAY		RANCHO CORDOVA	CA	95742-7724	\$215.49
137677	05701610140000	BARBARA DOUGLAS	2637	FURMINT WAY		RANCHO CORDOVA	CA	95670-3625	\$217.90
87337	07229600100000	JARED & CHRISTA MCKEOWN	12565	KIRKLIN CT		RANCHO CORDOVA	CA	95742-6710	\$219.49
128470	07503120170000	ASHOK PAL	2591	CAPITALES DR		RANCHO CORDOVA	CA	95670-3105	\$220.23
36159	06801350170000	JERRIE J SAID SR		PO BOX 277872		SACRAMENTO	CA	95827-7872	\$225.95
82008	07601010180000	ALEXANDRA & SHERRI BENSON	10229	LOS PALOS DR		RANCHO CORDOVA	CA	95670-3425	\$229.43
108166	05604240030000	MARK HOM	2247	PALMWOOD CT		RANCHO CORDOVA	CA	95670-2315	\$229.43
79123	06705500440000	LYLA & IZZIDEEN ABUEBAID	4116	WOOD SPICE WAY		RANCHO CORDOVA	CA	95742-8031	\$232.73
30217	07601010140000	DALE & JOLINE LAYTON	10213	LOS PALOS DR		RANCHO CORDOVA	CA	95670-3425	\$232.99
248330	07701520200000	DORRI VARGAS	10457	ROCKINGHAM DR		RANCHO CORDOVA	CA	95670-5827	\$237.84
10999	05802140030000	DACIA OSTRANDER	10745	CARLOS WAY		RANCHO CORDOVA	CA	95670-4003	\$243.81
104861	05604000420000	CHARLES K EDEN	1408	KLAMATH RIVER DR		RANCHO CORDOVA	CA	95670-2215	\$243.82
114815	05600960010000	JAMES M GONZALES	1108	CHANSFOR AVE		RICHMOND	CA	94801-3546	\$248.12
41446	07501510090000	EMILY HOUSTON	2721	LA CHOVA CT		RANCHO CORDOVA	CA	95670-3111	\$254.35
7596	07220200630000	JACKIE STEINER	10960	BIANCO WAY		RANCHO CORDOVA	CA	95670-6907	\$256.25
58357	05602700690000	RAYMOND & LAURA MILLER	10352	AMBASSADOR DR		RANCHO CORDOVA	CA	95670-2202	\$256.25
349880	05602700100000	WAYNE FLUKE	2222	RIVER TRAILS CIR		RANCHO CORDOVA	CA	95670-2223	\$256.25
87421	06800720280000	TAPAS & SAPTARSHI MAZUMDER	9933	ARIES WAY		SACRAMENTO	CA	95827-2901	\$257.98
458323	05700610010000	SCOTT FAIRBROTHER	10463	DOLECETTO DR		RANCHO CORDOVA	CA	95670-3640	\$258.70
73271	05804200120000	PAMELA HILLMON & ELBERT THOMAS		PO BOX 1026		RANCHO CORDOVA	CA	95741-1026	\$266.40
90372	05601530100000	MTGLQ INVTRS LP	55	BEATTIE PL		GREENVILLE	SC	29601-2165	\$268.50
47421	07229902930000	GULFSTREAM PORTFOLIO MGMT LLC	10836	ATHERSTONE DR		RANCHO CORDOVA	CA	95670-6273	\$270.91
26752	05700630090000	PHILIP R LEIBER	2521	AUGIBI WAY		RANCHO CORDOVA	CA	95670-3615	\$271.00
15298	06705600010000	HOMEPONTE PROPERTY MGMT		PO BOX 221660		SACRAMENTO	CA	95827-8660	\$271.24
26622	06804200830000	PATRICK KELLY	3320	FELTHAM WAY		SACRAMENTO	CA	95827-2314	\$271.24
40051	07222100450000	LAWRENCE DOTSON	10809	BELLONE WAY		RANCHO CORDOVA	CA	95670-6918	\$271.24
44319	06706000610000	MICHAEL MAMO OR MILTON CASTRO	1705	DORNIER CIR		FOLSOM	CA	95630-5320	\$271.24
52703	07503120120000	EDGARD & WISTON LAGUNA	10122	LA ALEGRIA DR		RANCHO CORDOVA	CA	95670-3110	\$271.24
55495	07701520230000	DOMINGO CARDOZA	10480	ABBOTT FORD WAY		RANCHO CORDOVA	CA	95670-5839	\$271.24
67343	07213500030000	LARIN & SUZETTE CISCOE	3412	MARDI GRAS CT		RANCHO CORDOVA	CA	95670-7336	\$271.24
68039	05701430020000	KHALID HAMID	10471	MALAGA WAY		RANCHO CORDOVA	CA	95670-3648	\$271.24
75682	06801350090000	MANUEL S & LETICIA SERRANO	1280	EL CAMINO REAL	STE 212	MILLBRAE	CA	94030-1444	\$271.24
75683	06801350090000	MANUEL S & LETICIA SERRANO	1280	EL CAMINO REAL	STE 212	MILLBRAE	CA	94030-1444	\$271.24
75851	07602520110000	THERON SKYLES	10245	ATLANTIS DR		ELK GROVE	CA	95624-9685	\$271.24
77991	06710700330000	KIMBERLY GRAHAM	4352	ORPHEUS CIR		RANCHO CORDOVA	CA	95742-	\$271.24
78698	05803110130000	TREVOR FERREIRA	10962	HIRSCHFELD WAY		RANCHO CORDOVA	CA	95670-5221	\$271.24
79121	07232900270000	ELIZABETH M & ERIC D STAHL	10989	MERRICK WAY		RANCHO CORDOVA	CA	95670-8030	\$271.24
84748	06704700370000	ANATOLIA INVESTMENTS LLC	11881	COBBLE BROOK DR		RANCHO CORDOVA	CA	95742-8008	\$271.24
97050	07703240330000	CHUN YAO	10212	GOINGYOUR WAY		SACRAMENTO	CA	95827-8123	\$271.24
173955	05804700240000	BRAD NYE	11057	GINGERWOOD WAY		RANCHO CORDOVA	CA	95670-5256	\$271.24
349800	06801140020000	BETH A SAMMS	10006	CIRRUS WAY		SACRAMENTO	CA	95827-2923	\$271.24
624817	07602520210000	RICHARD HARRIS	2353	LA LOMA DR		RANCHO CORDOVA	CA	95670-3166	\$271.24
638699	07223900500000	CHRIS ALLEY	3337	BROLIO CT		RANCHO CORDOVA	CA	95670-6952	\$271.24
62398	07701920220000	AULAH M BOSTICK	3332	GOULD WAY		SACRAMENTO	CA	95827-2458	\$274.98
58898	07601610080000	JEFF BRANDT	2622	SOBRANTE WAY		RANCHO CORDOVA	CA	95670-3316	\$275.39
618158	07502910190000	MICHAEL ROULETTE	2540	EL BURLON CIR		RANCHO CORDOVA	CA	95670-3118	\$275.56
50966	07601440050000	DOUGLAS & BRITTANY TAYLOR	2608	EL SEGUNDO DR		RANCHO CORDOVA	CA	95670-3406	\$283.23
224657	06804910060000	JOHN BADGER III	3582	SCORPIO DR		SACRAMENTO	CA	95827-2976	\$283.31
86766	06709300200000	SATYA VEER SURABHI/DIVYA KUMBUM	4076	BRANIGAN LAKE WAY		RANCHO CORDOVA	CA	95742-7776	\$284.45
62373	07701920220000	AULAH M BOSTICK	3332	GOULD WAY		SACRAMENTO	CA	95827-2458	\$297.37
40464	06708800310000	KELLIE CABRAL	4110	PINOCH PEAK PL		RANCHO CORDOVA	CA	95742-7728	\$298.01
80292	07229800340000	MARY SEDAROUS	11051	INTERNATIONAL DR		RANCHO CORDOVA	CA	95670-6252	\$300.15
547444	05600430040000	SCOT BROWN		PO BOX 5140		SACRAMENTO	CA	95817-0140	\$300.15
79314	05802160080000	TONY & CINDY ZEPEDA	10718	SEGOWIA WAY		RANCHO CORDOVA	CA	95670-4006	\$307.38
242348	07700920180000	BRITA M WEST	3058	RAMSGATE WAY		RANCHO CORDOVA	CA	95670-5341	\$309.21
635567	07600930250000	AMY JOHNSON	10329	NEWTON WAY		RANCHO CORDOVA	CA	95670-2024	\$310.05
550062	07702210270000	TORRES SANDERS	850	BEN INGRAM LN		TRACY	CA	95377-8567	\$310.20
158605	05805100260000	WILMA F BROWN	1208	REGINA ST		ROCKLIN	CA	95765-5418	\$311.89
81517	05601530110000	CHRIS & HEATHER SLATER	10844	OAKTON WAY		RANCHO CORDOVA	CA	95670-2441	\$314.11
223391	07600540080000	CAROL A CAHOON	2225	MAXINE WAY		RANCHO CORDOVA	CA	95670-2018	\$321.22
92166	06705100380000	RAYMOND & RUBI LAWSON	11854	RUBILITE WAY		RANCHO CORDOVA	CA	95742-8077	\$324.07
36720	07601820040000	ERNESTO PAZ	2688	ELLENBROOK DR		RANCHO CORDOVA	CA	95670-3541	\$326.84
67283	06705200720000	KATHLEEN & PATRICK LARKIN	4399	KILROY CT		RANCHO CORDOVA	CA	95742-8096	\$329.38
28240	07223800160000	LARRY KOLOSOV	3300	TUALATIN WAY		RANCHO CORDOVA	CA	95670-6957	\$329.68
580412	06800720150000	VICTOR RAMOZ	9956	NEBULA WAY		SACRAMENTO	CA	95827-2914	\$330.49
217568	07501910110000	DIANE C RAFAEL	2229	W LA LOMA DR		RANCHO CORDOVA	CA	95670-3153	\$335.40
34535	05700610030000	VERONICA GARCIA	10471	DOLECETTO DR		RANCHO CORDOVA	CA	95670-3640	\$337.43
94194	05601250020000	IVAN GUMUCIO	2119	KELLOGG WAY		RANCHO CORDOVA	CA	95670-2452	\$338.82
16510	07229700900000	LEONORA TRAVELLA	3151	LEA STERLING WAY		RANCHO CORDOVA	CA	95670-6261	\$347.46
87373	06804310090000	SECRETARY OF VETERANS AFFAIRS	6101	CONDOR DR		MOORPARK	CA	93021-2602	\$353.18
38649	07703100090000	YURI ZHUKOV & NINA TIMOFEYEV	3242	FOLKLORE WAY		SACRAMENTO	CA	95827-2431	\$354.56
19872	07203200250000	RONNIE WOOD	2936	CALLE DEL SOL WAY		RANCHO CORDOVA	CA	95670-5607	\$354.87
45382	06803460160000	MYLES YDELL	2431	V6 RD		OROVILLE	CA	95966-7013	\$354.87
48268	06707100140000	DORSIE LAKE	5368	OTTER POND WAY		RANCHO CORDOVA	CA	95742-8173	\$354.87
61637	07702500390000	KT & Z VENTURE LLC	10136	COUNTRYSIDE WAY		SACRAMENTO	CA	95827-2416	\$354.87
66441	07600930140000	CECILEE MAUGHAN	10356	DANIEL WAY		RANCHO CORDOVA	CA	95670-2005	\$354.87
69600	06801370010000	NORMA ORTIZ & MARIA GARCIA	1529	36TH ST		SACRAMENTO	CA	95816-6608	\$354.87
69603	06801370010000	NORMA ORTIZ & MARIA GARCIA	1529	36TH ST		SACRAMENTO	CA	95816-6608	\$354.87
128397	07503120170000	ASHOK PAL	2591	CAPITALES DR		RANCHO CORDOVA	CA	95670-3105	\$354.87
77797	06706300350000	ERIC AUGUSTO	11885	BLUSHING CIR		RANCHO CORDOVA	CA	95742-8062	\$355.34
201904	07201340240000	DAVID P PARKER II	10445	SPAULDING WAY		RANCHO CORDOVA	CA	95670-5520	\$359.43
35316	06707300410000	JEREMY P JOHNSON	5106	OTTER POND WAY		RANCHO CORDOVA	CA	95742-8122	\$360.73
11074	05800820190000	DEVIN & RAINY BRUCE	2261	CERVANTES DR		RANCHO CORDOVA	CA	95670-4125	\$363.03
53862	05702510050000	JAMES DEDIEGO	2720	CHASSELLA WAY		RANCHO CORDOVA	CA	95670-4816	\$365.78
80694	05701510010000	FRANCIS T & NANCY L SHULTZ	10482	MALAGA WAY		RANCHO CORDOVA	CA	95670-3646	\$368.06
70208	05601010030000	RAY MULLINS	2216	GLENEYRE CT		RANCHO CORDOVA	CA	95670-2313	\$368.52
172981	06704500810000	CONNIE BUNGARNER	11764	ROSE WIND CT		RANCHO CORDOVA	CA	95742-8050	\$371.07

ITEM 9.5.

ATTACHMENT 2

City of Rancho Cordova
Residential Refuse Delinquencies
as of May 19, 2020

Account #	Parcel Number	Billing Name	Street #	Street Name/PO BOX	Address 2	City	State	Zip Code	Total Levy
58892	06801370040000	STANLEY E LIVINGSTON	10063	NEBULA WAY		SACRAMENTO	CA	95827-2973	\$374.98
201350	06705501260000	ALONA JENNINGS	11861	LOISDALE WAY		RANCHO CORDOVA	CA	95742-8029	\$375.35
181193	05801140250000	BEN AGUILAR	10805	BALLANTRAE WAY		RANCHO CORDOVA	CA	95670-4933	\$375.71
651021	05803500160000	PENNY SANCHEZ	2224	BAYWATER LN		RANCHO CORDOVA	CA	95670-4256	\$379.20
58128	06804800050000	NEAL & JENNIFER BECK	3429	CORBIN WAY		SACRAMENTO	CA	95827-2339	\$380.78
247878	06801120130000	JANIS MAHONE	10067	TERRIER WAY		SACRAMENTO	CA	95827-2940	\$384.66
53897	06707000130000	PEDRO & LUPE TROCHE	5026	MOSSY STONE WAY		RANCHO CORDOVA	CA	95742-8186	\$384.69
528190	06804410170000	ROB CLARK	3153	EXPLORER DR		SACRAMENTO	CA	95827	\$386.01
114494	05600910020000	CHRISTINA LAXTON	2117	FARNSWORTH WAY		RANCHO CORDOVA	CA	95670-2214	\$387.99
13556	07229702090000	KAY WILSON	3143	RUSHALL CT		RANCHO CORDOVA	CA	95670-6270	\$393.73
1433	05700640120000	DAVID BLACK	2521	FURMINT WAY		RANCHO CORDOVA	CA	95670-3619	\$397.80
13049	07229900960000	JENAE ALECHKO	3112	EADES WAY		RANCHO CORDOVA	CA	95670-6279	\$397.80
211755	07225900110000	JOSE MUNOZ	3612	HUSCH WAY		RANCHO CORDOVA	CA	95670-6985	\$397.80
86932	07601740030000	SECRETARY OF VETERANS AFFAIRS	75	BEATTIE PL	STE 300	GREENVILLE	SC	29601-2138	\$404.25
49052	07702900270000	SONG & WOL CHONG	3101	HOGARTH DR		SACRAMENTO	CA	95827-2342	\$405.77
67894	06801420280000	JENNIFER CARTER	9845	LINCOLN VILLAGE DR		SACRAMENTO	CA	95827-3401	\$406.23
58884	06801370040000	WYVETTER LIVINGSTON	10061	NEBULA WAY		SACRAMENTO	CA	95827-2973	\$412.48
84122	05601310050000	SARA M MULLEN	2076	KELLOGG WAY		RANCHO CORDOVA	CA	95670-2451	\$417.70
81508	06706400080000	VIRATH CHHAY	4465	ANATOLIA DR		RANCHO CORDOVA	CA	95742-8054	\$418.35
20256	07229702290000	COLETTE MONTGOMERY	10922	TOWER PARK DR		RANCHO CORDOVA	CA	95670-6270	\$421.51
37575	07226000540000	KHONDKER ALAM	10898	WATERBROOK WAY		RANCHO CORDOVA	CA	95670-6993	\$423.94
78760	06708300450000	ANGELINA H SUN	4028	CUYAMACA CIR		RANCHO CORDOVA	CA	95742-7716	\$423.94
61812	07701910090000	ANDRZEJ KRZYWOSZYJA	10113	SATOW DR		SACRAMENTO	CA	95827-2408	\$426.74
114821	05600960020000	LAWRENCE H ROJAS	10604	VALLEY VIEW DR		RANCHO CORDOVA	CA	95670-2424	\$427.25
130688	05700530020000	JOSEPH PARDO	2506	TANNAT WAY		RANCHO CORDOVA	CA	95670-3629	\$427.98
36235	05802160130000	SONA MINASYAN	10710	CARLOS WAY		RANCHO CORDOVA	CA	95670-4004	\$428.51
7887	05801010130000	SARO DALLAKYAN	2392	PINTURO WAY		RANCHO CORDOVA	CA	95670-5247	\$428.78
48007	05700620030000	HUGO ROJAS & OLGA O NUNEZ	2514	AUGIBI WAY		RANCHO CORDOVA	CA	95670-3616	\$434.52
33693	05601730040000	MARK MCCAULEY	10650	VAN STRALEN WAY		RANCHO CORDOVA	CA	95670-2428	\$438.05
21050	05603920030000	CARLOS & LEA HERNANDEZ	2620	SARDA WAY		RANCHO CORDOVA	CA	95670-3722	\$440.73
615145	05803300130000	ANDLOU INVESTMENTS	166	HAMILTON DR	STE E	NOVATO	CA	94949-5671	\$442.30
64548	07202010060000	TYLER & SHEILA CAMARA	10541	SILVERWOOD WAY		RANCHO CORDOVA	CA	95670-5533	\$442.90
2947	07229800610000	PHIL MCPEEK	3155	NOAH BLOMQUIST WAY		RANCHO CORDOVA	CA	95670-6255	\$445.49
55755	05602040110000	JENNIFER HYPSE	2249	FORESTLAKE DR		RANCHO CORDOVA	CA	95670-2461	\$445.49
59444	05803900550008	DAVID J SCHRUTZ	11038	COBBLESTONE DR		RANCHO CORDOVA	CA	95670-4243	\$445.49
70164	07229400250000	BRITTON SKYES	12578	SOLSBERRY WAY		RANCHO CORDOVA	CA	95742-7786	\$445.49
75691	05803110130000	TREVOR FERREIRAE	10960	HIRSCHFELD WAY		RANCHO CORDOVA	CA	95670-5221	\$445.49
226580	06805120130000	KATHY HOPKINS	9748	ASHFORD CT		SACRAMENTO	CA	95827-2701	\$445.49
58613	07201730070000	SAMANTHA REDSTONE	2953	HUNT DR		RANCHO CORDOVA	CA	95670-5613	\$448.01
61389	06707000810000	MARY HARRIS	5025	COPPER SUNSET WAY		RANCHO CORDOVA	CA	95742-7795	\$450.36
224433	06804800670000	LEAH ZHURKO	9913	BEXLEY DR		SACRAMENTO	CA	95827	\$450.73
83464	05604210030000	NATALIA TEN	10574	HOME RANCH CT		RANCHO CORDOVA	CA	95670-2320	\$451.05
156657	05804700060000	SHERRIE D TRUSLER	11124	GINGERWOOD WAY		RANCHO CORDOVA	CA	95670-5218	\$452.58
90346	07601720030000	WAITER MOBLEY	2648	PAVO VISTA WAY		RANCHO CORDOVA	CA	95670-3429	\$453.16
33057	06706000360000	MICHELLE AND CHRIS WILCOX	4233	THALIA WAY		RANCHO CORDOVA	CA	95742-8035	\$455.23
97509	07702900290000	RHONDA J BALDO	10048	VIEWWOODS CT		SACRAMENTO	CA	95827-2330	\$455.77
20151	05803300020000	JOSHUA A DJUBEK	2202	ELMCREST LN		RANCHO CORDOVA	CA	95670-4208	\$455.78
136972	05701420030000	DONNA HODGE	2644	VERDELLO WAY		RANCHO CORDOVA	CA	95670-3642	\$455.79
53119	07201620020000	BRIDGET T GOMEZ	2904	WESTON WAY		RANCHO CORDOVA	CA	95670-5525	\$458.88
24847	05701410040000	MICHAEL MARTINEZ	2640	TRONERO WAY		RANCHO CORDOVA	CA	95670-3644	\$459.15
67905	05805100250000	ANDREY SOROKOPUD	2434	RASHAWN DR		RANCHO CORDOVA	CA	95670-4258	\$460.26
86458	05701730150000	HAZEL ALIZAGA	2663	BARBERA WAY		RANCHO CORDOVA	CA	95670-3743	\$460.58
5830	06705100490000	JUAN VELASCO	11887	RUBILITE WAY		RANCHO CORDOVA	CA	95742-8077	\$462.61
643716	05701620100000	ANGEL AMAYA	2712	ARAMON DR		RANCHO CORDOVA	CA	95670-4802	\$465.49
24115	05600810030000	SVS ENTS INC	2158	DANBURY WAY		RANCHO CORDOVA	CA	95670-2270	\$467.96
187827	05801910090000	ROBERT D CLARK	10665	BISCAY WAY		RANCHO CORDOVA	CA	95670-3959	\$468.48
136258	05701110230000	WALTER A TAYLOR	2557	VERNAACIA CIR		RANCHO CORDOVA	CA	95670-3723	\$469.40
2890	05801220100000	JOHN & MARY E MCCANTS	2118	STARRLYN WAY		RANCHO CORDOVA	CA	95670-2234	\$470.34
35323	07701540250000	FRANCISCO C & KAREN D RAMIREZ	6615	GRANT AVE		CARMICHAEL	CA	95608-3404	\$470.34
114053	05600750060000	EMILY ANNE FISK	16271	ALBRECHT AVE NE		CEDAR SPRINGS	MI	49319-8688	\$470.34
116386	05601130040000	JOHN MCCANTS	2118	STARRLYN WAY		RANCHO CORDOVA	CA	95670-2234	\$470.34
142122	05701910060000	JOHN MCCANTS	2118	STARRLYN WAY		RANCHO CORDOVA	CA	95670-2234	\$470.34
181027	05801130230000	ANNA L WILBURN	7253	KARI ANN CIR		SACRAMENTO	CA	95824-2146	\$470.34
185202	05801420080000	JAMES A ENNENGA		PO BOX 1733		RANCHO CORDOVA	CA	95741-1733	\$470.34
58754	05703140050000	RAIZYLYN FLORES/ERNANIE HINAHO	10761	PEDRO WAY		RANCHO CORDOVA	CA	95670-4917	\$471.60
181339	07224700330000	ASTGHIK GHARIBYAN	3572	ENVERO WAY		RANCHO CORDOVA	CA	95670-6961	\$473.02
12081	05701630080000	ROMILDA MARTINS	2605	SARDA WAY		RANCHO CORDOVA	CA	95670-3721	\$474.08
64223	05603100450000	ANGELA & JOSEPH RIGDON	10079	KERN RIVER CT		RANCHO CORDOVA	CA	95670-2711	\$474.56
16068	07229901110000	MICHELLE ROSS	3114	LEA STERLING WAY		RANCHO CORDOVA	CA	95670-6260	\$474.75
6922	05702020020000	JOHN & STEPHANIE BROKAW	2606	CABERNET WAY		RANCHO CORDOVA	CA	95670-4810	\$475.55
152173	06705500350000	CONSUELO MENDOZA	11740	LOISDALE WAY		RANCHO CORDOVA	CA	95742-8028	\$475.99
68574	05801260010000	SHANE ENGSTROM	10842	WALNUTWOOD WAY		RANCHO CORDOVA	CA	95670-5143	\$477.08
82722	07507000070000	SAMUEL H UNGERER	2844	TIFFANY WEST WAY		SACRAMENTO	CA	95827-1416	\$477.46
83013	07506900440000	BRANDON & CHELSEA GRIFFITH	2709	TIFFANY WEST WAY		SACRAMENTO	CA	95827-1427	\$482.72
14474	06705900750000	ALAN R GIBLIN	4300	HARTLAND WAY		RANCHO CORDOVA	CA	95742-8082	\$484.05
44228	07225600310000	COLTON WESTMORELAND	11195	PEREL CT		RANCHO CORDOVA	CA	95670-8349	\$484.05
14689	07700920110000	DAVID A WRIGHT	3046	ABBOTT CT		RANCHO CORDOVA	CA	95670-5301	\$485.63
14857	06707300600000	AMY LEUGERS & ERIC WORRELL	5317	DUSTY ROSE WAY		RANCHO CORDOVA	CA	95742-8124	\$486.09
34943	07701030140000	ALBERT E GILDING JR	3028	PORTSMOUTH DR		RANCHO CORDOVA	CA	95670-5321	\$496.31
52285	06800840180000	ADIA E CUNNINGHAM	9915	ZEUS CT		SACRAMENTO	CA	95827-2920	\$497.08
28439	06801520150000	MAISHA L WEARY	3549	GEMINI WAY		SACRAMENTO	CA	95827-2964	\$500.39
28426	06801520130000	ROBERT FRIAS	3557	GEMINI WAY		SACRAMENTO	CA	95827-2964	\$501.23
44403	07507000210000	ROBERT VIN HILLS	2808	BLACK CORAL WAY		SACRAMENTO	CA	95827-1421	\$501.23
193841	05803500020000	ROBERT J ROWAN	2234	CERVANTES DR		RANCHO CORDOVA	CA	95670-4124	\$501.23
205891	07201920050000	LEE FERNAND	10510	SILVERWOOD WAY		RANCHO CORDOVA	CA	95670-5519	\$501.23
436343	06804720170000	SENGPHET PHIMMASENE	3200	SATURN DR		SACRAMENTO	CA	95827-2324	\$501.23
45883	06709300160000	ANJELECA WOOD	4060	BRANIGAN LAKE WAY		RANCHO CORDOVA	CA	95742-7775	\$502.63
45656	07229701580000	QINZHI GONG & XIAOWEN JIANG	3142	LEA STERLING WAY		RANCHO CORDOVA	CA	95670-6261	\$502.91
11939	05801220070000	RAY TOLENTINO	2271	ZINFANDEL DR		RANCHO CORDOVA	CA	95670-5138	\$503.47
158840	07222200070000	THI CHANH KHUC/THU CAM KHUC	3300	VERDECA WAY		RANCHO CORDOVA	CA	95670-6938	\$504.26

ITEM 9.5.

ATTACHMENT 2

City of Rancho Cordova
Residential Refuse Delinquencies
as of May 19, 2020

Account #	Parcel Number	Billing Name	Street #	Street Name/PO BOX	Address 2	City	State	Zip Code	Total Levy
53501	07600830190000	SHON FULGHAM	2432	MORAIN CIR		RANCHO CORDOVA	CA	95670-2023	\$504.33
6337	05803120130000	MARLENE STEVENSON	3476	MONTREY BLVD		SAN LEANDRO	CA	94578-4059	\$506.69
57590	07502430030000	KARRIEM GLASTER	2278	LA GRAMA DR		RANCHO CORDOVA	CA	95670-3155	\$509.80
569601	05700520010000	JIM LEDESMA	10284	COLOMA RD		RANCHO CORDOVA	CA	95670-3657	\$513.67
66298	05800420060000	BRIAN KINDSVATER		PO BOX 725		RANCHO CORDOVA	CA	95741-0925	\$518.14
209482	07203200200000	JOHN E KURAKO & SPENCER KURAKO	2916	CALLE DEL SOL WAY		RANCHO CORDOVA	CA	95670-3508	\$518.71
35446	05801620120000	SHARON CEBRIAN	2320	CANO CT		RANCHO CORDOVA	CA	95670-3916	\$522.96
68328	076-0270-024-0000	ISMAIL AGUILAR	2710	LA VERTA CT		RANCHO CORDOVA	CA	95670-3309	\$533.05
73457	05701720010000	SIERRA PAUL & BRANDON STEEGE	2667	ARAMON DR		RANCHO CORDOVA	CA	95670-3745	\$533.86
12078	06708401100000	ANDY AGANAD	12338	CANYONLANDS DR		RANCHO CORDOVA	CA	95742-7709	\$536.79
77775	07506800130000	LXG FAMILY TRUST	10013	SIERRA GLEN WAY		SACRAMENTO	CA	95827-1410	\$538.64
54211	06705300250000	GURDA S RAM	4361	BINCHY WAY		RANCHO CORDOVA	CA	95742-8091	\$539.03
51895	07701660300000	BENJAMIN JOHNSON & JOHN DAY	3366	GLENMOOR DR		SACRAMENTO	CA	95827-2437	\$541.77
40540	06706300220000	SHAIREE SHAH	4398	MALANA WAY		RANCHO CORDOVA	CA	95742-8059	\$543.93
597322	07222100640000	CHRISTOPHER BUDGE	10729	BELLONE WAY		RANCHO CORDOVA	CA	95670-7709	\$545.96
233451	07601830010000	TRUST OF ANDERMANN	3850	BERRENDO DR		SACRAMENTO	CA	95864-2834	\$546.26
148839	05800210100000	MICHAEL GATUGUTA	10737	ATWOOD DR		RANCHO CORDOVA	CA	95670-4958	\$548.55
78057	07232400360000	CHUNG J CHEN	11008	INTERNATIONAL DR		RANCHO CORDOVA	CA	95670-8004	\$550.14
43516	05603200310000	DUY-PHUONG LE & WILLIAM OLESKY	11138	EEL RIVER CT		RANCHO CORDOVA	CA	95670-2907	\$552.87
140445	05701730060000	MARTA RAYGOZA	2627	BARBERA WAY		RANCHO CORDOVA	CA	95670-3705	\$556.57
77787	06803500280000	LALL HOLDINGS	3320	ROMFORD WAY		SACRAMENTO	CA	95827-2320	\$556.75
450517	05700540040000	GEORGE TUCKER	2518	GANZAN WAY		RANCHO CORDOVA	CA	95670-3624	\$557.12
78768	06705600590000	ARUN SELVARAJ/BHARATHI RAJASEK	11722	KOUROS WAY		RANCHO CORDOVA	CA	95742-8046	\$561.38
15202	06706700580000	PETER PARRENAS	5412	JADE SPRINGS WAY		RANCHO CORDOVA	CA	95742-8133	\$564.47
219490	06804330100000	MARLENE C TUTHILL	9825	WOODHOLLOW WAY		SACRAMENTO	CA	95827-2828	\$566.63
424333	06804350110000	PAUL ROBBINS	9837	HEARTWOOD WAY		SACRAMENTO	CA	95827-2812	\$569.09
61102	07228900350000	THOMAS E GONSALVES	12721	SOLSBERRY WAY		RANCHO CORDOVA	CA	95742-7807	\$569.87
20926	07229902390000	KIM SMITH	10884	DISK DR		RANCHO CORDOVA	CA	95670-6280	\$572.26
30170	05703130060000	TIFFANY AUBEL	2609	LUVETA WAY		RANCHO CORDOVA	CA	95670-4914	\$572.26
153926	05800830170000	DONALD C PETERSON LIVING TRUST	3517	WARNER BLVD	STE 12A	BURBANK	CA	91505-4609	\$572.26
51048	05601620090000	JAMES V ATKINS	2013	MARYVALE WAY		RANCHO CORDOVA	CA	95670-2414	\$573.45
40163	05701510120000	KELLY LINN	2608	MORETTO CT		RANCHO CORDOVA	CA	95670-3625	\$576.18
542027	06804350150000	MATTHEW CUMMINGS	9821	HEARTWOOD WAY		SACRAMENTO	CA	95827-2812	\$576.81
44569	05700950150000	COLFIN AI-CA 5 LLC	2537	TANNAT WAY		RANCHO CORDOVA	CA	95670-3628	\$577.88
32465	05702030090000	DANIEL DIERICKX	2634	RIESLING WAY		RANCHO CORDOVA	CA	95670-4867	\$578.43
9428	05601230180000	GENADI TSATOURYAN	2126	PINETREE CT		RANCHO CORDOVA	CA	95670-2445	\$579.31
71840	07602700050000	ALYA ALNASSIRY	10115	MALAGA WAY		RANCHO CORDOVA	CA	95670-3311	\$580.53
83931	06706900590000	SHANNON HOBSON & BRENT WHITED	5229	HEATHER RANCH WAY		RANCHO CORDOVA	CA	95742-8182	\$585.13
41818	06706900690000	MICHELLE SURACE	5121	HEATHER RANCH WAY		RANCHO CORDOVA	CA	95742-8116	\$588.12
74149	06708400100000	DAVID & MONICA HUIZAR	4077	BIG MEADOW WAY		RANCHO CORDOVA	CA	95742-7741	\$588.12
41423	06705800430000	KE LI & HELEN SHI	4324	KERKYRA CT		RANCHO CORDOVA	CA	95742-8088	\$589.81
206565	07601550100000	JENNIFER LYNN WYGAND	4531	BOMARK WAY		SACRAMENTO	CA	95842	\$590.16
4693	07203610750000	ALAN SPENCER	2909	GWENDOLYN WAY		RANCHO CORDOVA	CA	95670-3508	\$590.30
64627	07228900110000	JOHN P TRIBVIANO	12743	THORNBURG WAY		RANCHO CORDOVA	CA	95742-7804	\$590.34
77645	06705000200000	NORA R & MANUEL GAVINO JR	11887	FIRE AGATE WAY		RANCHO CORDOVA	CA	95742-8068	\$592.08
580243	05804900280000	ARTHUR GRJALVA	2305	BRIDLEWOOD DR		RANCHO CORDOVA	CA	95670-4228	\$592.47
579783	07703000270000	TINA MANNING	3230	HOGARTH DR		SACRAMENTO	CA	95827-2357	\$596.92
32558	06708700050000	PATRICIA & JAMES CRISSEY	4132	BIG MEADOW WAY		RANCHO CORDOVA	CA	95742-7743	\$606.95
34230	06707100790000	KERI KENDALL	5480	COPPER SUNSET WAY		RANCHO CORDOVA	CA	95742-8142	\$606.95
14745	07223900090000	ANGELINA PILUYEV	3367	TUALATIN WAY		RANCHO CORDOVA	CA	95670-6957	\$607.37
19333	07701420010000	JAVIER RAMIREZ	3207	LAURELHURST DR		RANCHO CORDOVA	CA	95670-5814	\$609.39
71636	07229800520000	MILES MIYASATO/ M BELILOVSKAYA	10958	STOURPORT WAY		RANCHO CORDOVA	CA	95670-6249	\$610.31
26067	06705700390000	CHAD R & ERIN N LANGSTRAAT	4159	PYLOS WAY		RANCHO CORDOVA	CA	95742-8039	\$612.61
42976	06704900540000	JAWI CHEN & SUHFN SHYU TRUST	11809	OPAL RIDGE WAY		RANCHO CORDOVA	CA	95742-8020	\$612.61
70124	05702640040000	JUSTIN COTA & KELSEY SANDERS	10562	ZIBIBBA WAY		RANCHO CORDOVA	CA	95670-3827	\$612.61
239227	07700640160000	BENNIE M MANZANARES	10431	BLACKBURN WAY		RANCHO CORDOVA	CA	95670-5305	\$612.61
128041	06704700050000	VENUGOPEL MEPPERLA	11848	COBBLE BROOK DR		RANCHO CORDOVA	CA	95742-8008	\$613.55
226697	06805130030000	JAMES M KRAUS	15265	WINCHESTER BLVD	#7W	LOS GATOS	CA	95030-2359	\$614.55
77515	07229200050000	EISAR ASKARI	3726	EDINGTON DR		RANCHO CORDOVA	CA	95742-7829	\$618.95
42941	05800240130000	ROBERT & AMBER YOUNG	2505	ANGIE WAY		RANCHO CORDOVA	CA	95670-4929	\$619.41
18751	06705300150000	FRANK LIN	4380	BINCHY WAY		RANCHO CORDOVA	CA	95742-8091	\$620.93
81885	07224800490000	BABAK SHALAE	10947	MERITAGE DR		RANCHO CORDOVA	CA	95670-6963	\$624.39
210032	06803410040000	SUSAN SELJUK	3345	CHISWELL WAY		SACRAMENTO	CA	95827-2309	\$627.29
64779	06803660280000	LAURIE SMITH & BARBARA SCHERER	9923	OLD PLACERVILLE RD		SACRAMENTO	CA	95827-3531	\$629.00
242546	07701030040000	JEFF NOYES	10274	CROYDON WAY		RANCHO CORDOVA	CA	95670-5312	\$632.86
38148	07501920080000	PATTY ERHARD	2230	W LA LOMA DR		RANCHO CORDOVA	CA	95670-3146	\$639.06
17100	05701420090000	RICHARD F VANDAGRIFF JR	10431	MALAGA WAY		RANCHO CORDOVA	CA	95670-3649	\$643.05
29935	06706000950000	JEFF MACILRAITH	11817	CORINO WAY		RANCHO CORDOVA	CA	95742-8034	\$646.35
27345	07700640030000	KYLE ROBINSON	10408	WHITE ROCK RD		RANCHO CORDOVA	CA	95670-5427	\$647.48
19575	06803700300000	MARCELL ALADO	9947	PALM GROVE DR		SACRAMENTO	CA	95827-3532	\$656.32
22192	06706700270000	FRANKE WAROUW	5405	CRYSTAL COVE DR		RANCHO CORDOVA	CA	95742-8136	\$656.32
29717	06804530140000	DEBBIE MILLER		PO BOX 279364		SACRAMENTO	CA	95827-9364	\$656.32
239664	07700720160000	YONG C VAN STRATEN	2922	WINCHESTER WAY		RANCHO CORDOVA	CA	95670-5337	\$656.32
61890	05805100160000	ARNESIA CLARK	2451	RASHAWN DR		RANCHO CORDOVA	CA	95670-4272	\$657.34
535025	07213400680000	MELISSA WARDELL	10637	BASIE WAY		RANCHO CORDOVA	CA	95670-7315	\$660.64
201910	07201340250000	SAMUEL REED	2947	EVADNA DR		RANCHO CORDOVA	CA	95670-5406	\$661.07
148357	05703130020000	JACQUELINE A BELOW	8890	PHOENIX AVE		FAIR OAKS	CA	95628-5460	\$661.72
57197	06708700330000	BLAKE C & BROOKE L MILLETT	12372	PAWCATUCK WAY		RANCHO CORDOVA	CA	95742-7736	\$663.72
26552	05803900580002	LATANYA NORSE	2372	COBBLEOAK CT		RANCHO CORDOVA	CA	95670-4230	\$664.07
199395	07201310010000	SCOTT KEREKES	10425	MILLS TOWER DR		RANCHO CORDOVA	CA	95670-5414	\$664.17
83285	05800520050000	OWNER RECORD	2241	LUCIA CT		RANCHO CORDOVA	CA	95670-4011	\$667.49
235080	07602040100000	BETTY J & MERLE E CUNNINGHAM	9391	MIRA DEL RIO DR		SACRAMENTO	CA	95827-1058	\$667.86
56720	05800830130000	JK TRUST	4340	MARSHALL AVE		CARMICHAEL	CA	95608-1937	\$668.13
21708	07225200050000	WAHIDA TANIA	3285	OSELOT WAY		RANCHO CORDOVA	CA	95670-6982	\$668.37
205294	07201740020000	KARIE HULST-MARTINEZ	2945	GRAYSON WAY		RANCHO CORDOVA	CA	95670-5609	\$668.37
22864	05701110290000	CARLOS & LEA HERNANDEZ	2620	SARDA WAY		RANCHO CORDOVA	CA	95670-3722	\$670.04
60070	07232300130000	LESLYE JONES	10958	INTERNATIONAL DR		RANCHO CORDOVA	CA	95670-8000	\$670.38
70076	07229500110000	CHRISTI PERKINS	12555	CORDONIA WAY		RANCHO CORDOVA	CA	95742-7794	\$670.66
224754	06804920090000	DAVID W PETERSON	10052	BRIANTOWN CT		SACRAMENTO	CA	95827-2945	\$672.03
71846	07600810040000	WESLEY CALDWELL	1000	STONECREST DR		ANTIOCH	CA	94531-8009	\$673.54

ITEM 9.5.

ATTACHMENT 2

City of Rancho Cordova
Residential Refuse Delinquencies
as of May 19, 2020

Account #	Parcel Number	Billing Name	Street #	Street Name/PO BOX	Address 2	City	State	Zip Code	Total Levy
71830	07600810040000	WESLEY CALDWELL	1000	STONECREST DR		ANTIOCH	CA	94531-8009	\$673.58
17218	06704600030000	MARSHA DEMAS	11895	AUTUMN SUNSET WAY		RANCHO CORDOVA	CA	95742-8009	\$676.51
28037	06801310010000	JUDY D MILBURN		PO BOX 277341		SACRAMENTO	CA	95827-7341	\$682.82
70162	07213400310000	KELLY DRISKELL	10579	RAGTIME CIR		RANCHO CORDOVA	CA	95670-7331	\$683.22
95064	07702600150000	BENNIE ROBINSON JR	10263	ELLENWOOD AVE		SACRAMENTO	CA	95827-3004	\$685.85
171686	06704400980000	SELENA BRUSUELAS	3974	IRON GATE WAY		RANCHO CORDOVA	CA	95742-8002	\$686.11
80350	07232400620000	DEVIREDDY FAMILY TRUST	10953	MERRICK WAY		RANCHO CORDOVA	CA	95670-8029	\$687.50
56896	07220900250000	NADER & JAYNE KAMAL	3289	BALADA WAY		RANCHO CORDOVA	CA	95670-6922	\$689.86
360099	07202020360000	RUZANNA KARAPETIAN	10538	SILVERWOOD WAY		RANCHO CORDOVA	CA	95670-5532	\$690.17
18906	06704500400000	ESTEBAN & LORRIE LUKE	4454	RUBY LANDING WAY		RANCHO CORDOVA	CA	95742-8049	\$695.28
4092	07229700110000	ANDREW ARMSTRONG	11019	INTERNATIONAL DR		RANCHO CORDOVA	CA	95670-6250	\$696.89
71835	06801430110000	ZHEN ZHANG	3399	EGMONT WAY		SACRAMENTO	CA	95827-2702	\$697.08
58612	06804440140000	WESLEY P WEIGLE	9833	CRIMSONWOOD WAY		SACRAMENTO	CA	95827-2806	\$699.28
609211	07222000120000	TERESA MCTERNAN	3409	NOBLESSA WAY		RANCHO CORDOVA	CA	95670-6931	\$700.47
56	05800920130000	BRAD LITTLEJOHN	10513	GEORGETOWN DR		RANCHO CORDOVA	CA	95670-2250	\$700.66
114347	05600840010000	TOSHIKO CONNER		PO BOX 8531		CITRUS HEIGHTS	CA	95621-8531	\$704.85
71831	06801440020000	VIVEK & VAIDEHI SAPRE	3392	EGMONT WAY		SACRAMENTO	CA	95827-2703	\$705.88
71832	06801440020000	VIVEK & VAIDEHI SAPRE	3394	EGMONT WAY		SACRAMENTO	CA	95827-2703	\$705.88
39144	05701820020000	ANTONE SILVA	2614	CHASSELLA WAY		RANCHO CORDOVA	CA	95670-3739	\$707.02
53230	07703800200000	LOURDES NABABAN	3557	MADDIEWOOD CIR		SACRAMENTO	CA	95827-3067	\$713.56
219335	06804200800000	LARRY W RUSHING	3332	FELTHAM WAY		SACRAMENTO	CA	95827-2314	\$714.21
104058	05603810040000	CHRIS LYON	2221	EGGLE RIVER CT		RANCHO CORDOVA	CA	95670-2831	\$714.73
50945	07229702030000	RYAN HOLLOWAY	3145	MINTURN WAY		RANCHO CORDOVA	CA	95670-6271	\$715.37
33328	06704401020000	AMBER M MORELLI	134	BARNHILL DR		FOLSOM	CA	95630-8736	\$717.54
398518	07203640030000	DIANE DELLAMAGGIORE	10873	PAIUTE WAY		RANCHO CORDOVA	CA	95670-5629	\$717.61
9331	07702500160000	PERNELL RUFFIN III	10105	MONTE VALLO CT		SACRAMENTO	CA	95827-2469	\$717.80
29020	05801040150000	ALEX TEJADA	2337	ROSADO WAY		RANCHO CORDOVA	CA	95670-5231	\$718.24
104508	05603850110000	HERSCHEL MEREDITH	11048	NEW RIVER CIR		RANCHO CORDOVA	CA	95670-2730	\$718.32
13907	07701100300000	AAK INVESTMENTS INC	3238	LAURELHURST DR		RANCHO CORDOVA	CA	95670-5815	\$719.89
64734	06803660150000	VETERANS ADMN	9975	OLD PLACERVILLE RD		SACRAMENTO	CA	95827-3531	\$722.21
119183	05601430040000	FIDEL VAZQUEZ	10804	AMBASSADOR DR		RANCHO CORDOVA	CA	95670-2430	\$722.30
146017	05702640060000	JAMES HERD	251	ASHBURY ST	APT 4	SAN FRANCISCO	CA	94117-2002	\$722.30
405289	06805150060000	CONNIE GREKOFF	9738	WOODHOLLOW WAY		SACRAMENTO	CA	95827-2723	\$722.30
518043	05800610060000	ABGAR SARKISIAN	2248	BENITA DR		RANCHO CORDOVA	CA	95670-4009	\$722.30
531939	07213500680000	DAVID GIN	10706	BASIE WAY		RANCHO CORDOVA	CA	95670-7317	\$722.30
63444	06803610060000	LAMONT DUKES	3537	ASTRAL DR		SACRAMENTO	CA	95827-3505	\$723.55
219638	06804340030000	SHEILA LYN MAYES	9808	HEARTWOOD WAY		SACRAMENTO	CA	95827-2813	\$727.31
22609	07601720010000	DANIEL L HOBBS	610	CHAMPIONS DR		DAYTON	NV	89403-8747	\$728.04
203241	07201520020000	RAED S AWABDEH	10504	GLENVIEW WAY		RANCHO CORDOVA	CA	95670-5511	\$729.53
66057	07701030060000	GERARDO PEREZ	10282	CROYDON WAY		RANCHO CORDOVA	CA	95670-5312	\$737.08
56177	05801710100000	DOUGLAS FIX	10701	CAMPANA WAY		RANCHO CORDOVA	CA	95670-3915	\$737.29
95324	07702600560000	JAMES PEDRO	10216	PISTACHIO WAY		SACRAMENTO	CA	95827-2474	\$737.29
150441	05804400090000	KRISTOPHER MOYER	705	E BIDWELL ST	STE 2	FOLSOM	CA	95630-3315	\$737.69
4668	07701040080000	PATTY BARBA	3017	PORTSMOUTH DR		RANCHO CORDOVA	CA	95670-5320	\$737.85
605263	06804600240000	SUZANNE GEORGE	9849	CULP WAY		SACRAMENTO	CA	95827-5315	\$738.25
21638	07702330040000	ANH L NGUYEN	10417	AUTUMN BREEZE WAY		RANCHO CORDOVA	CA	95670-5706	\$742.10
601424	07602340150000	ROBERT YOUNG	2525	MARTINIO CT		RANCHO CORDOVA	CA	95670-3427	\$745.21
534422	05603200260000	REGINALD VELTEN	11230	GOLD EXPRESS DR	STE #310-114	GOLD RIVER	CA	95670-4484	\$746.45
75806	07230000320000	DINESH RAMANATHAN	3224	PROSPECT PARK DR		RANCHO CORDOVA	CA	95670-6244	\$747.78
469510	07703700110000	RUTHUS W & SHIRLEY A WHITE	3456	MISTY MORNING CIR		SACRAMENTO	CA	95827-3052	\$749.37
132817	05700810080000	BOB WAGG	10644	CHARDONAY DR		RANCHO CORDOVA	CA	95670-3844	\$750.66
36374	06704700020000	DEMING XIAO	11849	COBBLE BROOK DR		RANCHO CORDOVA	CA	95742-8008	\$755.55
16940	06801530010000	ALLA NAUMOV	3504	GEMINI WAY		SACRAMENTO	CA	95827-2926	\$759.07
96953	05602900050000	TRENT E HOSKINS	11232	SAUK RIVER CT		RANCHO CORDOVA	CA	95670-2914	\$761.32
239078	07700610010000	TRUST OF HENDRIX	3243	PORTSMOUTH DR		RANCHO CORDOVA	CA	95670-5352	\$762.77
8092	07700640050000	BETTY DUNHAM	10416	WHITE ROCK RD		RANCHO CORDOVA	CA	95670-5427	\$764.87
42231	06707100860000	TIFFANY BAKER	5448	COPPER SUNSET WAY		RANCHO CORDOVA	CA	95742-8162	\$765.00
224856	06804920230000	BONNIE ANN CARPENTER	10049	STEPHINA CT		SACRAMENTO	CA	95827-2949	\$765.00
238067	07602450060000	PFINGST REALTY	2439	EL ROCCO WAY		RANCHO CORDOVA	CA	95670-	\$765.19
33773	05600720190000	CHRISTINA PRASAD	8528	TROUP AVE		KANSAS CITY	KS	66112-1752	\$765.28
65719	07232600120000	FERNANDA LUCIO	10847	BARDEN DR		RANCHO CORDOVA	CA	95670-8002	\$766.67
73719	05702910070000	PATRICIA DELLOW	667	JEROME ST		DAVIS	CA	95616-2724	\$767.15
119	07702310020000	LISA ZOLFARELLI	3133	CHETTENHAM DR		RANCHO CORDOVA	CA	95670-5708	\$769.10
46777	07224000110000	SUN Y RIVERA	11073	FABER WAY		RANCHO CORDOVA	CA	95670-6929	\$772.34
238026	07602440080000	PFINGST REALTY	2438	EL ROCCO WAY		RANCHO CORDOVA	CA	95670	\$773.62
66870	07701710170000	IRINA M PETRASHISHINA	6576	THALIA WAY		CITRUS HEIGHTS	CA	95621-5593	\$777.39
119926	05601610100000	TRUST OF HAYS	10509	AMBASSADOR DR		RANCHO CORDOVA	CA	95670-2401	\$780.23
163394	05800940010000	ROB DEFEQ	2265	CERVANTES DR		RANCHO CORDOVA	CA	95670-4125	\$780.23
201627	07201310080000	JOSEPH RAMIREZ SR	10453	MILLS TOWER DR		RANCHO CORDOVA	CA	95670-5443	\$780.23
153397	05800730050000	KALATRI M CAISE	2325	PINTURO WAY		RANCHO CORDOVA	CA	95670-5229	\$781.86
63707	07501540060000	ARBIN KUMAR	7593	SANGIOVESE DR		EL DORADO HILLS	CA	95762-7727	\$784.15
63708	07501540060000	ARBIN KUMAR	7593	SANGIOVESE DR		EL DORADO HILLS	CA	95762-7727	\$784.15
77286	06706200540000	LIONEL & ALISA GALLOWAY	11913	PYXIS CIR		RANCHO CORDOVA	CA	95742-8055	\$784.77
537267	05804300480000	SOCORRO MAYORGA	11008	GINGERWOOD WAY		RANCHO CORDOVA	CA	95670-5216	\$784.91
93514	07703000240000	ROBERT O PACHELBEL	1650	CLAYCORD AVE		CONCORD	CA	94521-2217	\$785.44
8335	06801340020000	REBECCA & ROGER HORNER	3417	COMET CT		SACRAMENTO	CA	95827-2924	\$787.41
63268	07706500700000	CHRISTOPHER/JON/PAT MCCUMSEY	3023	SWANSEA WAY		RANCHO CORDOVA	CA	95670-5330	\$787.49
4717	05805000230000	BILLY BARNES	2015	ZINFANDEL DR		RANCHO CORDOVA	CA	95670-4201	\$788.89
10419	06705900570000	ALANA NEWTON	4320	ACCORDIAN WAY		RANCHO CORDOVA	CA	95742-8080	\$791.55
62789	07701130170000	STACEY A BASE	10467	ABBOTT FORD WAY		RANCHO CORDOVA	CA	95670-5801	\$792.90
67014	07202020140000	TIMOTHY BAKER	10556	SILVERWOOD WAY		RANCHO CORDOVA	CA	95670-5532	\$793.39
76823	07703700430000	ELIZABETH LOVING	3567	MISTY MORNING CIR		SACRAMENTO	CA	95827-3060	\$795.27
224402	06804800620000	LYDIA V MAURITS	9933	BEXLEY DR		SACRAMENTO	CA	95827-2333	\$798.28
61070	06707000760000	ESTANISLAO GODINEZ	5005	COPPER SUNSET WAY		RANCHO CORDOVA	CA	95742-7797	\$798.48
231251	07601540110000	COLIN MCELWEE	2647	GARRETT WAY		RANCHO CORDOVA	CA	95670-3533	\$798.48
65230	05700920120000	ANGELA LEE	2616	VERDELLA WAY		RANCHO CORDOVA	CA	95670-3614	\$798.74
154536	05801030010000	TROY J MARILAO	2339	SONATA DR		RANCHO CORDOVA	CA	95670-5246	\$802.21
34262	05801450110000	JOSEPH MANUKYAN	4125	ORZO CT		SACRAMENTO	CA	95826	\$803.82
77760	07701630110000	JOSEPH LOUIS & MARQUEL FOSTER	10160	CRAWFORD WAY		SACRAMENTO	CA	95827-2461	\$804.28
9003	07701320190000	MARIA TERESA VIRGEN	2963	JOERGER ST		RANCHO CORDOVA	CA	95670-5314	\$805.13

ITEM 9.5.

ATTACHMENT 2

City of Rancho Cordova
Residential Refuse Delinquencies
as of May 19, 2020

Account #	Parcel Number	Billing Name	Street #	Street Name/PO BOX	Address 2	City	State	Zip Code	Total Levy
36603	06708400430000	AARON EIGENMAN	4098	TENAJA WAY		RANCHO CORDOVA	CA	95742-7745	\$808.78
235411	07602340050000	SHIRLEY J ANDERS	12694	THORNBERG WAY		RANCHO CORDOVA	CA	95742-7836	\$808.78
128712	05700100320000	ROSA L ELLIOTT	2317	RUDAT CIR		RANCHO CORDOVA	CA	95670-3929	\$808.94
209336	07203100530000	BEVERLY SHAH	2948	KACHINA WAY		RANCHO CORDOVA	CA	95670-5634	\$809.19
185375	05801450160000	IDA F STRINGFELLOW	2271	WHISTLER WAY		RANCHO CORDOVA	CA	95670-3964	\$809.53
60122	05804700150000	WILLIAM & CATHERINE R MOHRING	11088	GINGERWOOD WAY		RANCHO CORDOVA	CA	95670-5255	\$811.47
34486	05801710060000	KARLEN NALBANDYAN	10717	CAMPANA WAY		RANCHO CORDOVA	CA	95670-3915	\$811.90
40069	05603100540000	STEWART A JUDSON	10058	KERN RIVER CT		RANCHO CORDOVA	CA	95670-2712	\$812.16
551892	06805000330000	DENISE LEMONS	10044	CRIMORA CT		SACRAMENTO	CA	95827-2946	\$814.36
347365	07601440170000	JACOB ROSEN	2605	PALO VISTA WAY		RANCHO CORDOVA	CA	95670-3428	\$819.08
14556	07700920070000	NATHAN WENELL	3005	RAMSGATE WAY		RANCHO CORDOVA	CA	95670-5326	\$819.21
25261	07223500110000	ALEXANDER ILYUSHIN	11041	FIORE DR		RANCHO CORDOVA	CA	95670-6945	\$819.21
185016	05801330030000	MARK FEIST	2606	QUEENWOOD DR		RANCHO CORDOVA	CA	95670-5113	\$819.21
622583	07223500230000	JACOB ROUSH	3325	SPANNA CT		RANCHO CORDOVA	CA	95670-6947	\$819.85
14547	06705700110000	NICHOLAS JOHNSON	11790	DIONYSUS WAY		RANCHO CORDOVA	CA	95742-8041	\$823.62
219757	06804350020000	DONACIANO CASTANEDA	9804	CRIMSONWOOD WAY		SACRAMENTO	CA	95827-2807	\$823.83
641864	07223700520000	MARIA MERCADO	10714	BYINGTON WAY		RANCHO CORDOVA	CA	95670-6940	\$826.10
52927	05700710100000	RYAN SPROULL	10547	DOLECETTO DR		RANCHO CORDOVA	CA	95670-3717	\$826.97
55661	06704400340000	THI DO	11838	HERODIAN DR		RANCHO CORDOVA	CA	95742-8000	\$829.28
34449	05602900260000	SHALAINE REDDIC	11204	CEDAR RIVER CT		RANCHO CORDOVA	CA	95670-2902	\$832.24
137379	05701510090000	ASSET INVESTMENT MANAGERS INC	10512	MALAGA WAY		RANCHO CORDOVA	CA	95670-3604	\$833.22
239765	07700730200000	LISA ANDERSON & LORIA MARTIN	3073	SWANSEA WAY		RANCHO CORDOVA	CA	95670-5349	\$834.57
231333	07601550070000	CASTULO MA ROBLES	10213	COLOMA RD		RANCHO CORDOVA	CA	95670-3605	\$835.41
545589	06800720020000	PEGGY COLEMAN		PO BOX 277591		SACRAMENTO	CA	95827-7591	\$836.90
405037	06803470150000	MARIO LOPEZ	10005	VANGUARD DR		SACRAMENTO	CA	95827-2328	\$838.36
22167	07701030260000	NATHAN WENELL	3005	RAMSGATE WAY		RANCHO CORDOVA	CA	95670-5326	\$840.16
84591	05801910140000	GUSTAVO VILLANUEVA	10645	BISCAY WAY		RANCHO CORDOVA	CA	95670-3959	\$840.21
25285	07602340130000	SANDRA KAY ANDERSON	2572	LA CUMBRA CIR		RANCHO CORDOVA	CA	95670-3456	\$840.36
22563	06709200890000	MICHELE KOEHLER	3929	ARISTOTLE CIR		RANCHO CORDOVA	CA	95742	\$841.42
46188	07601210090000	JONATHAN OKEEFFE	10376	HOLMES WAY		RANCHO CORDOVA	CA	95670-2017	\$842.41
153533	05800750030000	ELIZABETH PEARCE	2316	BENITA DR		RANCHO CORDOVA	CA	95670-5242	\$844.85
203816	07201640080000	TRUST OF MARIER	2934	GRAYSON WAY		RANCHO CORDOVA	CA	95670-5610	\$845.00
113721	06705600320000	JOHN ELKINS	4439	NIOBE CIR		RANCHO CORDOVA	CA	95742-8044	\$845.31
228621	07601470080000	JOHN V PALMER	2636	DAWES ST		RANCHO CORDOVA	CA	95670-3504	\$846.39
32652	06708800820000	MARLENE JARAMILLO	12398	CANYONLANDS DR		RANCHO CORDOVA	CA	95742-7711	\$847.30
62133	07701910280000	KENNETH L HOPE	10138	ROCKINGHAM DR		SACRAMENTO	CA	95827-2425	\$847.30
239938	07700810070000	ROY T PICKERING	3079	RAMSGATE WAY		RANCHO CORDOVA	CA	95670-5342	\$847.48
7159	05805200140000	DANIEL J ALVES	11131	WOODKIRK CT		RANCHO CORDOVA	CA	95670-4273	\$848.34
179291	06704501000000	KEENAN HEATH	11772	LILAC CANYON CT		RANCHO CORDOVA	CA	95742-8051	\$849.45
112419	05600610250000	MICHAEL R VILLA	10455	AMBASSADOR DR		RANCHO CORDOVA	CA	95670-2279	\$850.07
28030	05801920160000	ANSEL J ROBINSON	10653	CAMPANA WAY		RANCHO CORDOVA	CA	95670-3913	\$850.87
28099	06801340010000	JAMICA F THOMAS	3423	JUPITER DR		SACRAMENTO	CA	95827-2965	\$851.00
10198	07213500460000	DEBRA DIANO	10794	BASIE WAY		RANCHO CORDOVA	CA	95670-7325	\$851.03
219782	06804350060000	MICHAEL R ANDREW	9820	CRIMSONWOOD WAY		SACRAMENTO	CA	95827-2807	\$851.44
238615	07602700070000	PATRICIA M SMITH		PO BOX 1406		RANCHO CORDOVA	CA	95741-1406	\$851.76
37921	05603100070000	PAUL SALTSMAN/MONICA CAMILLERI	8177	LAURALYN WAY		CITRUS HEIGHTS	CA	95610-2602	\$851.84
568673	06803640430000	KAREN J & DOUGLAS LEARDINI	9910	PALM GROVE DR		SACRAMENTO	CA	95827-3533	\$852.40
29640	05601120060000	ALICE K MATTAR	2125	DANBURY WAY		RANCHO CORDOVA	CA	95670-2206	\$852.59
622123	07222200310000	GREGORY WOLPERT	3341	BALADA WAY		RANCHO CORDOVA	CA	95670-6942	\$853.02
219240	06804200650000	WILLIE VAUGHN	3320	HOGARTH DR		SACRAMENTO	CA	95827-2341	\$853.61
646971	07223700670000	RAZA TOUHIDUR	3601	AMICI CT		RANCHO CORDOVA	CA	95670-6955	\$853.61
114216	05600820030000	BERNARD JACOBS	10482	ROSE HILL CT		RANCHO CORDOVA	CA	95670-2230	\$853.82
215111	06704900160000	MICHAEL OFFIAH	4228	TOPAZ VALLEY WAY		RANCHO CORDOVA	CA	95742-8023	\$853.82
1077635	05601320140000	DAVID LEAL	2071	KELLOGG WAY		RANCHO CORDOVA	CA	95670-2453	\$853.82
347781	07702900030000	RIVERA MARTIN	3145	HOGARTH DR		SACRAMENTO	CA	95827-2343	\$853.83
428	07700710040000	ROBIN SMITH	3051	PORTSMOUTH DR		RANCHO CORDOVA	CA	95670-5354	\$853.85
1088	06705100960000	EMILY SISNEROZ	11859	APOLLO DR		RANCHO CORDOVA	CA	95742-8074	\$853.85
4178	06708001020000	BENJAMIN AVILA	12212	CONSERVANCY WAY		RANCHO CORDOVA	CA	95742-7763	\$853.85
9857	07702900450000	GARRET CHERI RANDALL	10080	BISCANWOODS WAY		SACRAMENTO	CA	95827-2331	\$853.85
11661	07601640330000	ERIN PLETCHER	2621	LA LOMA DR		RANCHO CORDOVA	CA	95670-3304	\$853.85
20422	07702900020000	MICHAEL & MARJORIE KELLEY	3141	HOGARTH DR		SACRAMENTO	CA	95827-2343	\$853.85
75119	07701660070000	GRADY DILLENBURG	10154	DE SOTO WAY		SACRAMENTO	CA	95827-2404	\$853.85
75127	07701660070000	JUDY DILLENBURG	10154	DE SOTO WAY		SACRAMENTO	CA	95827-2404	\$853.85
96306	07225200270000	EDWARD REGAN	3300	OSELOT WAY		RANCHO CORDOVA	CA	95670-6979	\$853.85
100690	05603400320000	KIM GIVENS		PO BOX 266		RANCHO CORDOVA	CA	95741-0266	\$853.85
102433	05603600060000	MICHAEL K JOHNSON	11105	MOOSE RIVER CT		RANCHO CORDOVA	CA	95670-2960	\$853.85
106514	05603910040000	JOHN TENEYUCA	11008	WABASH RIVER CT		RANCHO CORDOVA	CA	95670-2728	\$853.85
119689	05601530060000	JAMES L JOHNSON	10824	OAKTON WAY		RANCHO CORDOVA	CA	95670-2441	\$853.85
121085	05601630070000	TIMOTHY WE MCCANDLESS	2020	MARYVALE WAY		RANCHO CORDOVA	CA	95670-2415	\$853.85
123703	06704500140000	CORNELIA DOSTY	11761	AZALEA GARDEN WAY		RANCHO CORDOVA	CA	95742-8047	\$853.85
140060	05701640060000	DOMINIQUE YANEZ	2694	BARBERA WAY		RANCHO CORDOVA	CA	95670-3742	\$853.85
166041	05702720090000	JAMIE MACH		PO BOX 2764		RANCHO CORDOVA	CA	95741-2764	\$853.85
189048	05801920230000	CARRIE BARBIER	10625	CAMPANA WAY		RANCHO CORDOVA	CA	95670-3913	\$853.85
191268	05802230170000	ROBERT CHA EDWARDS	2371	CORDOVA LN		RANCHO CORDOVA	CA	95670-3917	\$853.85
219130	06804200460000	TERRANCE R & AUDREY L JONES	3309	CAHILL CT		SACRAMENTO	CA	95827-2305	\$853.85
233765	07602010010000	JAMES R HOPKINS	2700	PASEO DR		RANCHO CORDOVA	CA	95670-3435	\$853.85
246950	07701420090000	JERRYLN BURGESS	10434	REYMOUTH AVE		RANCHO CORDOVA	CA	95670-5817	\$853.85
252691	07702700240000	ARBIN C KUMAR	3390	OTTER CT		HAYWARD	CA	94542-2616	\$853.85
343320	07203640080000	NANCY L GRAHAM		PO BOX 578		RANCHO CORDOVA	CA	95741-0578	\$853.85
362842	05702860010000	GREGORY CAMPION	2404	NEGRARA WAY		RANCHO CORDOVA	CA	95670-3823	\$853.85
398065	07201820060000	JOSE CHAVEZ	2980	WINCHESTER DR		RESCUE	CA	95672-9374	\$853.85
433097	06803500050000	ORAWAN SYNHORST	10033	BEXLEY DR		SACRAMENTO	CA	95827-2301	\$853.85
458247	07601030170000	LINDA KAEHLER	2527	EL SEGUNDO DR		RANCHO CORDOVA	CA	95670-3403	\$853.85
523348	06803640290000	ANGEL COVARRUBIAS	3609	SARAMENT CT		SACRAMENTO	CA	95827-3534	\$853.85
528691	05802160160000	CHRIS THOMAS	2321	MCGREGOR DR		RANCHO CORDOVA	CA	95670-3926	\$853.85
548482	07501910030000	BADIE BAHRAM		PO BOX 661471		SACRAMENTO	CA	95866-1471	\$853.85
555365	06804720350000	CHONG M CHON	3244	PEGASUS WAY		SACRAMENTO	CA	95827-2348	\$853.85
587627	07600640020000	NICK RUSSELL	2304	MORAIN CIR		RANCHO CORDOVA	CA	95670-2021	\$853.85
597644	05800310020000	JAIME MIRANDA	2606	BETSY WAY		RANCHO CORDOVA	CA	95670-4940	\$853.85
601836	05700520120000	JENNIFER BOTTIMORE	2512	TORMOLO WAY		RANCHO CORDOVA	CA	95670-3631	\$853.85

ITEM 9.5.

ATTACHMENT 2

City of Rancho Cordova
Residential Refuse Delinquencies
as of May 19, 2020

Account #	Parcel Number	Billing Name	Street #	Street Name/PO BOX	Address 2	City	State	Zip Code	Total Levy
605922	07601210110000	SHANE AKERS	10381	NEWTON WAY		RANCHO CORDOVA	CA	95670-2054	\$853.85
35069	05702850080000	JESSE C PALMER	2424	ARAMON DR		RANCHO CORDOVA	CA	95670-3803	\$853.91
503010	06800820030000	KARAPET BEKARYAN	3418	VIRGO ST		SACRAMENTO	CA	95827-2841	\$853.91
17023	06706200350000	DARLENE M GRAY	2021	E 22ND ST		OAKLAND	CA	94606-4118	\$854.09
246879	07701410040000	KARAPET ELBAKYAN	3220	LAURELHURST DR		RANCHO CORDOVA	CA	95670-5815	\$854.39
500321	07701020020000	BADIE BAHRAM		PO BOX 661471		SACRAMENTO	CA	95866-1471	\$855.20
127983	05602500280000	RICHARD A GIVENS	10641	COLOMA RD		RANCHO CORDOVA	CA	95670-3938	\$856.08
77764	06700300630000	ANDREW N & COURTNEY SHRUM	4347	ORPHEUS CIR		RANCHO CORDOVA	CA	95742-8209	\$864.63
85502	06708700470000	FRANCISCO LOPEZ	12365	PAWCATUCK WAY		RANCHO CORDOVA	CA	95742-7736	\$867.95
90896	07701620100000	JOSE GARCIA-SANCHEZ	3352	GOULD WAY		SACRAMENTO	CA	95827-2459	\$869.68
55564	07701020070000	ARTURO GUEYGER	3024	RAMSGATE WAY		RANCHO CORDOVA	CA	95670-5327	\$871.70
16531	05701610010000	SIMI KREFT	2148	PANTAGES CIR		RANCHO CORDOVA	CA	95670-2421	\$877.01
1611	06704600810000	FRANCISCO HERNANDEZ	4146	GOLDEN POND WAY		RANCHO CORDOVA	CA	95742-8014	\$882.38
82421	07223900050000	REBECCA KRAMER	3351	TUALATIN WAY		RANCHO CORDOVA	CA	95670-6957	\$891.32
28015	06801250040000	FRANKIE LY SINGH	10013	NEBULA WAY		SACRAMENTO	CA	95827-2933	\$905.86
148247	05703110150000	BROOKE KENT	2406	CARIEL CT		RANCHO CORDOVA	CA	95670-4924	\$910.58
60314	05603400420000	DAMIEN HALL	2185	EDEN RIVER CT		RANCHO CORDOVA	CA	95670-2021	\$911.59
114022	05600750020000	TRUST OF WOZNACK	2007	ROSSMOOR DR		RANCHO CORDOVA	CA	95670-2246	\$915.46
71747	05803900530015	BRIE M BENNETT	11012	COBBLESTONE DR		RANCHO CORDOVA	CA	95670-4231	\$918.09
67872	0770141-001-0000	FRANCIS NELSON	3208	LAURELHURST DR		RANCHO CORDOVA	CA	95670-5815	\$923.69
96857	05602800810000	MARK T HOPKINS	3637	EASTERN AVE		SACRAMENTO	CA	95821-3203	\$948.99
62848	07225800480000	GARY VALDEZ	11108	GRACIANO DR		RANCHO CORDOVA	CA	95670-6408	\$952.21
137	06704900120000	JOSEPH DEMITRO	11800	SLATE FALLS WAY		RANCHO CORDOVA	CA	95742-8017	\$957.98
17182	05800230060000	MICHAEL MANOFF	2530	ANGIE WAY		RANCHO CORDOVA	CA	95670-4930	\$962.87
17155	05700610020000	DENISE CRAVEN	10467	DOLECETTO DR		RANCHO CORDOVA	CA	95670-3640	\$966.35
116955	07224700480000	HARRISON LE	3573	ENVERO WAY		RANCHO CORDOVA	CA	95670-6961	\$968.89
28041	06801310030000	ALISA EDWARDS/ALFRED MCDOWELL		PO BOX 278882		SACRAMENTO	CA	95827-8882	\$975.63
3413	06708700510000	BRENDA BUCKANS	4147	BORDERLANDS DR		RANCHO CORDOVA	CA	95742-7751	\$977.83
204370	06705600260000	SCOTT HAYNES	4415	NIOBE CIR		RANCHO CORDOVA	CA	95742-8044	\$981.09
585867	07220200280000	JAMES CANNON	10981	PELARA WAY		RANCHO CORDOVA	CA	95670-6911	\$983.48
223127	07600510010000	JAMES A BAGSHAW	10263	OCTAVIA WAY		RANCHO CORDOVA	CA	95670-2026	\$987.36
549766	05601120080000	TERRY FORTNER	2117	DANBURY WAY		RANCHO CORDOVA	CA	95670-2206	\$995.57
209330	07203100520000	ROBERT E ROSS	2952	KACHINA WAY		RANCHO CORDOVA	CA	95670-5634	\$998.55
195032	06705500170000	QIANG LI	11761	LOISDALE WAY		RANCHO CORDOVA	CA	95742-8028	\$1,002.21
22085	06704501070000	ROBERT RIGGS	11775	JUSTINIAN DR		RANCHO CORDOVA	CA	95742-8052	\$1,010.11
181067	05801140050000	SCOTT WILLIAMS	10816	BERWICK WAY		RANCHO CORDOVA	CA	95670-4936	\$1,010.52
19568	07703700050000	MARISELA GUZMAN	3432	MISTY MORNING CIR		SACRAMENTO	CA	95827-3049	\$1,014.52
40315	05602800740000	MARY GARCIA	11184	KINGS RIVER CT		RANCHO CORDOVA	CA	95670-2909	\$1,018.58
572947	07701220020000	BILL LUCE	10404	ABBOTTFOOD WAY		RANCHO CORDOVA	CA	95670-5802	\$1,023.14
55718	06706800360000	RANDALL OGANS	5521	MOSSY STONE WAY		RANCHO CORDOVA	CA	95742-8184	\$1,023.76
21163	06706800130000	THELMA CASH	6971	MITCHLEN CT		SLOUGHHOUSE	CA	95683-9600	\$1,030.91
250770	07702210260000	LORI MEJIA	3117	CHETTENHAM DR		RANCHO CORDOVA	CA	95670-5708	\$1,033.70
64166	06803480060000	DEREK POINTER	6323	SEYFERTH WAY		SACRAMENTO	CA	95823-4257	\$1,034.47
150818	05800440150000	ROBERT & RHONDA DEAN	10828	SCOTSMAN WAY		RANCHO CORDOVA	CA	95670-5015	\$1,046.18
627945	07223700060000	LINDA HERNANDEZ	3521	CAP ROCK WAY		RANCHO CORDOVA	CA	95670-6954	\$1,047.66
29493	05801030110000	WILLIAM F FECHER JR	2344	ROSADO WAY		RANCHO CORDOVA	CA	95670-5232	\$1,054.62
395027	07703700880000	JOHN BALBUENA	1205	E IBERIA RD		STERLING	VA	20164-2725	\$1,070.39
181720	05801270040000	ROBERT MARCINIAK	181	WHISPERING PINES DR		RANCHO CORDOVA	CA	95670-4347	\$1,072.13
593879	07222100250000	MORGAN MITCHELL	10852	BELLONE WAY		RANCHO CORDOVA	CA	95670-6926	\$1,072.94
34459	07502910030000	ALLEN SCARBROUGH	2418	EL BURLON CIR		RANCHO CORDOVA	CA	95670-3116	\$1,079.98
189910	07701720190000	WAYNE MONTOYA	10413	BUENA PLAZA CIR		RANCHO CORDOVA	CA	95670-5403	\$1,083.46
142229	05701930050000	BETTY J SMITH	2638	CHASSELLA WAY		RANCHO CORDOVA	CA	95670-4833	\$1,092.93
612312	05701610080000	MARIBEL TREJO	2628	RIBIER WAY		RANCHO CORDOVA	CA	95670-3716	\$1,099.37
110016	05601720050000	JOHN CASTORINA	2173	FORESTLAKE DR		RANCHO CORDOVA	CA	95670-2462	\$1,099.39
181875	06705000180000	ANDRE & VONETTA HUDDLESTON	11879	FIRE AGATE WAY		RANCHO CORDOVA	CA	95742-8068	\$1,105.38
398021	05601740040000	JOHN CASTORINA	2173	FORESTLAKE DR		RANCHO CORDOVA	CA	95670-2462	\$1,106.59
32857	07703240040000	CHRIS FRY	10218	ROCKINGHAM DR		SACRAMENTO	CA	95827-2454	\$1,106.85
116561	05601220030000	JOHN CASTORINA	2110	FORESTLAKE DR		RANCHO CORDOVA	CA	95670-2409	\$1,108.61
362920	07601640170000	DAWNIELL KELSCHLL	10223	MALAGA WAY		RANCHO CORDOVA	CA	95670	\$1,116.90
97596	07702900420000	WILLYPHIP MAULIT	3108	HOGARTH DR		SACRAMENTO	CA	95827-2344	\$1,119.38
638648	06803460230000	DEMETRIUS BELLAMY	5050	LAGUNA BLVD	UNIT 112 555	ELK GROVE	CA	95758-4151	\$1,120.66
27605	07703800010000	ALISON BAKER	3633	MADDIEWOOD CIR		SACRAMENTO	CA	95827-3066	\$1,124.10
556663	07502430020000	BETTY KRAUS	2274	LA GRAMA DR		RANCHO CORDOVA	CA	95670-3155	\$1,124.23
28025	06801260050000	CAROLYN THOMAS	10005	LINCOLN VILLAGE DR		SACRAMENTO	CA	95827-2931	\$1,124.64
558433	06805200200000	EBONY ALLEN	3059	EXPLORER DR		SACRAMENTO	CA	95827-2718	\$1,125.60
153982	05800910020000	KENNETH M KLINE	2304	EL MANTO DR		RANCHO CORDOVA	CA	95670-4106	\$1,125.63
5858	06801520090000	RICHARD TALLEY	9936	ZION WAY		SACRAMENTO	CA	95827-2943	\$1,125.82
9479	06704900170000	RICHARD PATTERSON	4224	TOPAZ VALLEY WAY		RANCHO CORDOVA	CA	95742-8023	\$1,127.40
10221	05800180050000	LORI WOOD	10636	COLOMA RD		RANCHO CORDOVA	CA	95670-3937	\$1,127.40
127886	05602500120000	RICHARD AL GIVENS	10641	COLOMA RD		RANCHO CORDOVA	CA	95670-3938	\$1,127.40
142379	05702010010000	JOHNNY S WILSON		PO BOX 35		RANCHO CORDOVA	CA	95741-0035	\$1,127.40
156626	05804700010000	GREGORY SC ELZEA	11117	GINGERWOOD WAY		RANCHO CORDOVA	CA	95670-5254	\$1,127.40
436349	07201830110000	MICHAEL BROWN	10476	SPAULDING WAY		RANCHO CORDOVA	CA	95670-5521	\$1,127.40
485008	06804920270000	JOANN WOOLFOLK	10082	LINCOLN VILLAGE DR		SACRAMENTO	CA	95827-2971	\$1,127.40
38668	07502920030000	CHARLES L BRECK	2419	EL BURLON CIR		RANCHO CORDOVA	CA	95670-3116	\$1,130.44
144146	05702310020000	GREGORY STEPHENSON	2704	RIBIER WAY		RANCHO CORDOVA	CA	95670-4839	\$1,131.65
52	06705200430000	DAISY CASTILLO	4400	YEATES CT		RANCHO CORDOVA	CA	95742-8093	\$1,159.21
136109	05701040120000	ANNE H MATTHEWS	2541	FURMINT WAY		RANCHO CORDOVA	CA	95670-3619	\$1,160.73
392370	05602900370000	TOPORISTE GHERGHINA	2140	KLAMATH RIVER DR		RANCHO CORDOVA	CA	95670-2929	\$1,181.15
77774	07703700100000	TANA J BUNDIRUTAVORN	3452	MISTY MORNING CIR		SACRAMENTO	CA	95827-3052	\$1,189.36
541422	07601330140000	EVELYN GAYFIELD	10370	DOLECETTO DR		RANCHO CORDOVA	CA	95670-3545	\$1,219.72
77798	07702800510000	NOR NORK ENTERPRISES LLC	10180	COUNTRY WAY		SACRAMENTO	CA	95827-2462	\$1,249.13
77780	07703240160000	TELISA S LEAVY	3369	HARTSELLE WAY		SACRAMENTO	CA	95827-2449	\$1,383.66
44721	05600520110000	KINGSTON HAFlich	10513	COLOMA RD		RANCHO CORDOVA	CA	95670-2307	\$1,455.81
412207	05800610080000	DAVE APODACA	2256	BENITA DR		RANCHO CORDOVA	CA	95670-4009	\$1,458.19
222658	06804710290000	KRYSTAL WILLIAMS	3245	PEGASUS WAY		SACRAMENTO	CA	95827-2317	\$1,500.80
77762	07701630110000	JOSEPH LOUIS & MARQUEL FOSTER	10162	CRAWFORD WAY		SACRAMENTO	CA	95827-2461	\$1,669.21

988 accounts

\$395,867.48

MEMORANDUM

ITEM 10.1.



DATE: June 1, 2020

TO: Honorable Mayor and Council Members

FROM: Elizabeth Sparkman, Community Development Director
Jeanette Cervantes, Management Technician

SUBJECT: RESOLUTIONS APPROVING PROCEEDINGS FOR THE ANNUAL LEVY AND COLLECTION OF CHARGES FOR THE RANCHO CORDOVA TRANSIT RELATED SERVICES BENEFIT DISTRICT, ZONE NO. 1 FOR FISCAL YEAR 2020-2021

RECOMMENDATION

Adopt the Resolution Initiating Proceedings for the Annual Levy and Collection of Charges, Preliminarily Approving the Engineer's Report and Declaring its Intention to Levy the Annual Charges for Fiscal Year 2020-2021 for the Rancho Cordova Transit Related Services Benefit District, Zone No. 1; and adopt the Resolution Amending and/or Confirming the Engineer's Report and establishing the Fiscal Year 2020-2021 Service Charge for the Rancho Cordova Transit Related Services Benefit District, Zone No. 1.

RESULT OF RECOMMENDED ACTION

Adoption of the Resolutions will authorize the continuance of the annual levy and collection of service charges in the Transit Related Services Benefit District, Zone No. 1 to provide for a broad range of transportation services within the District as identified in the engineer's report.

BACKGROUND

The purpose of the District is to provide an ongoing financial mechanism to fund a broad range of transportation services intended to benefit property within the District.

In May 2003, the Board of Supervisors of the County of Sacramento formed Benefit Zone No. 1 of County Services Area (CSA) No. 10. to collect annual charges for extended transportation-related services within Benefit Zone No. 1 for the Villages of Zinfandel.

Following the City's incorporation, procedures to detach the district from the County were initiated. On February 15, 2008, LAFCO issued a Certificate of Completion to the City for the detachment from the CSA No. 10 formally detaching the district from the County and transferring service responsibility and funding of the CSA to the City.

The City re-designated the name of County Services Area No. 10 Benefit Zone No. 1 to “**Transit Related Services Benefit District, Zone No. 1**” (hereafter referred to as the “Transit Benefit Zone No. 1” or the “District”). Services include transit shuttle services, transportation planning, educational programs at Navigator Elementary School, a Guaranteed Ride Home Program, vanpools, and infrastructure support.

Transit shuttle services commenced on June 15, 2009 with the implementation of a 3-year demonstration route called the “Rancho CordoVan” which was primarily funded through a grant from the federal Congestion Mitigation and Air Quality (“CMAQ”) program with supplemental funding from Transit Zone 1. The CMAQ funding and demonstration period ended on June 30, 2012. The City has been able to continue to operate the shuttle serving Zone 1 by modifying the previous CordoVan route to focus service to the benefit areas, increase the contribution from the special benefit areas, and expanding service to include Zone 2. The Rancho CordoVan service was rerouted in Stone Creek and Capital Village and in September 2012 was expanded to the Anatolia neighborhood. As part of the service upgrade, the pickup point along RT’s Gold Line was changed to the Zinfandel Station in the Zinfandel Plaza parking field. The City and RT improved the Zinfandel Plaza/RT Connection CordoVan stop with a sheltered bench and solar LED light. Based on customer feedback a five-minute adjustment was implemented to the schedule in April 2013 to better synchronize with the train. The City added a CordoVan vehicle to the service fleet in October 2015. This resulted in the route serving Zone 1 being improved through a concept called “interlining” which takes advantage of switching vehicles among the three. The result added one loop at the end of the morning period and at the end of the evening period. In April 2016, two of the morning routes were adjusted earlier by 25 minutes to better accommodate work arrival times in the business park and the riders heading to Light Rail.

In addition, The City has initiated an effort to augment transit access by partnering with the transportation network company, Lyft. The demonstration project provides a subsidy for rides that are destined to a transit stop in Rancho Cordova. This year long demonstration project, initiated in April of 2019, is funded by the Sacramento Council of Governments, and if successful could be continued using Transit Related Services funding.

State law requires that the City Council hold a public hearing prior to approval and levy of the proposed charges. An Engineer’s Report showing the proposed rates has been prepared, placed on file with the City Clerk, a copy of which is attached as Attachment 3.

Through adoption of the Resolution, Attachment 1, the City is initiating proceedings for the annual levy and collection of charges for certain miscellaneous extended services and preliminarily approves such written report and declares its intention to levy the annual charges for Fiscal Year 2020-2021. The City Clerk has given notice and set today as the time and place to conduct a public hearing on the matter.

The Engineer’s Report prepared by Francisco & Associates, Inc. includes a description of the District boundaries, a description and cost estimates of the services to be provided, the method and apportionment of charges, a District budget, a description of the property to be benefited, and the amount of the charge to each individual property. The proposed Fiscal Year 2020-2021 charge for each land use category is shown in Table 1.

Table 1 - Transit Zone No. 1

Land Use Category	Parcels Levied	Residential Units/Acres	Equivalent Dwelling Units	Proposed Rate	Per Unit/Acre	Fiscal Year 2020/2021 Charge*
Low Density Cluster Residential	359	359 units	359.00	\$76.00	per unit	\$27,284.00
Low Density Residential	1,298	1,298 units	1,298.00	\$76.00	per unit	\$98,648.00
Business Park	4	12.183 acres	268.51	\$1,675.04	per acre	\$20,407.00
Total	1,661					\$146,339.00

*Totals may not foot due to rounding

In order to proceed with the levy of charges, it is appropriate for the Council to conduct the public hearing and adopt the Resolution, Attachment 1, which initiates the proceedings for the District, preliminarily approves the Engineer's Report, and declares its intention to levy and collect service charges for Fiscal Year 2020-2021 and adopt the Resolution, Attachment 2, which amends and/or confirms the Engineer's Report and authorizes the levy and collection of service charges for Fiscal Year 2020-2021.

FISCAL IMPACT AND FUNDING SOURCE

There is no fiscal impact to the City's General Fund.

ATTACHMENTS

1. Resolution Initiating Proceedings for the Annual Levy and Collection of Charges, Preliminarily Approving the Engineer's Report
2. Resolution Amending and/or Confirming the Engineer's Report and establishing the Fiscal Year 2020-2021 Service Charge
3. Engineer's Report

CITY OF RANCHO CORDOVA

RESOLUTION NO. XX-2020

A RESOLUTION OF THE CITY COUNCIL OF THE CITY OF RANCHO CORDOVA, STATE OF CALIFORNIA, INITIATING PROCEEDINGS FOR THE ANNUAL LEVY AND COLLECTION OF CHARGES, PRELIMINARILY APPROVING THE ENGINEER'S REPORT AND DECLARING ITS INTENTION TO LEVY THE ANNUAL CHARGES FOR FISCAL YEAR 2020-2021 FOR THE RANCHO CORDOVA TRANSIT RELATED SERVICES BENEFIT DISTRICT, ZONE NO. 1

WHEREAS, on May 21, 2003, the Board of Supervisors of the County of Sacramento, (the "Board"), pursuant to Title 3, Division 2, Part 2, Chapter 2.2 of the Government Code ("County Service Area Law"), through Resolution No. 2003-0549, ordered the formation of Benefit Zone No. 1 of County Service Area No. 10 ("CSA 10 Benefit Zone 1") during concurrent proceedings to form County Service Area No. 10; on July 16, 2003, the Board adopted Resolution No. 2003-0854, approving the Written Report ("the Formation Report"), ordering the collection of annual charges, commencing with Fiscal Year 2003-2004; and, on July 20, 2004, the Board adopted Ordinance No. 1522 (the "Ordinance") providing a procedure for collection of service charges for extended transportation-related services (the "Services") within CSA 10 Benefit Zone 1; and

WHEREAS, on July 1, 2003, the City of Rancho Cordova (the "City") was incorporated, resulting in all of the territory within CSA 10 Benefit Zone No. 1 to be located within the new City limits; and

WHEREAS, on February 15, 2008, pursuant to Government Code Sections 56886(m) and 56886(t), upon the recordation of the Certificate of Completion issued by the Sacramento Local Agency Formation Commission ("LAFCO") for the detachment of a portion of CSA 10 to the City, subject to the conditions within LAFCO Resolution 1342, the County's authority to continue the annual charges of CSA 10 Benefit Zone 1 was transferred to the City; and

WHEREAS, on August 4, 2008, the City redesignated the name of CSA 10 Benefit Zone 1 to the "Transit Related Services Benefit District, Zone No. 1" (hereafter referred to as the "Transit Benefit Zone No. 1" or the "District"); and

WHEREAS, pursuant to Government Code Section 25210.77a and the Ordinance, the governing jurisdiction shall cause to be prepared annually, a Written Report (hereinafter referred to as the "Engineer's Report" or "Report") containing a description of each parcel of real property receiving a service and the amount of the charge for each parcel, and the Services provided; and

WHEREAS, the City Council has retained Francisco & Associates, Inc. as the Engineer of Work, for the purpose of assisting with the annual levy of the District, and to prepare and file the Engineer's Report with the City Clerk; and

WHEREAS, the Engineer of Work has prepared and filed with the City Clerk said Report in connection with the District and the levy of charges for Fiscal Year 2020-2021 for the period July 1, 2020 to June 30, 2021, pursuant to Government Code Section 25210.77a; and

WHEREAS, the Report provides a description of each parcel of real property receiving a service and the amount of the Fiscal Year 2020-2021 charge for each parcel, and the Services provided, pursuant to Government Code section 25210.77a; and

WHEREAS, the City Council has carefully examined and reviewed the Engineer's Report as presented and, the City Council may approve the Report, as filed, or it may modify the Report and approve it as modified; and

WHEREAS, the City Clerk has given proper notice that a public hearing on these matters is to be held by the City Council on Monday, June 1, 2020 at 5:30 p.m., or as soon thereafter as feasible, at City Hall, 2729 Prospect Park Drive, Rancho Cordova, California by causing the publishing of such notice once a week for two successive weeks, in a newspaper of general circulation, before the date of the hearing, and by posting such notice on the official bulletin board customarily used by the City Clerk for the posting of notices.

NOW, THEREFORE, BE IT HEREBY RESOLVED BY THE CITY COUNCIL OF THE CITY OF RANCHO CORDOVA AS FOLLOWS:

1. The above recitals are true and correct.
2. The Report as presented consists of the following:
 - a. A description of the District.
 - b. A description of the District boundaries.
 - c. The Services to be provided by the District.
 - d. The proposed Annual Budget for the fiscal year (Costs and Expenses).
 - e. The Method of Apportionment of the District that details the method of calculating each parcel's annual charge.
 - f. The Formula for Inflating the Annual Maximum Charge of the District parcels.
 - g. A description of each parcel of real property receiving a Service.
 - h. A Preliminary Charge Roll containing the proposed charge for each Assessor Parcel Number within the District for Fiscal Year 2020-2021.
3. The proposed charges as outlined in the Report are in compliance with County Service Area Law and the provisions of California Constitution Article XIII D.
4. The Report is hereby approved on a preliminary basis, as presented or modified, and ordered to be filed in the Office of the City Clerk as a permanent record and to remain open to public inspection.
5. The City Clerk is hereby directed to enter on the minutes of the City Council any and all modifications to the Report determined and approved by the City Council, and all such changes and/or modifications by reference are incorporated into the Report.

ITEM 10.1.

ATTACHMENT 1

6. The City Council hereby declares its intention to seek the annual levy of the District charges pursuant to County Service Area Law, over and including the land within the District boundaries for Fiscal Year 2020-2021.

7. The boundaries of the District are described in the Report and include the parcels within the District as identified on the Sacramento County Assessor's Secured Roll and the Assessor's Parcel Maps.

8. The proposed charges for Fiscal Year 2020-2021 do not exceed the maximum charge approved through the property owner protest proceedings upon formation of the District.

9. The City Clerk has given proper notice, pursuant to County Service Area Law and Government Code Section 6066, of the public hearing regarding these matters.

PASSED AND ADOPTED by the City Council of the City of Rancho Cordova this 1st day of June, 2020 by the following vote:

AYES:

NOES:

ABSENT:

ABSTAIN:

David M. Sander, Mayor

ATTEST:

Stacy Leitner, CMC
City Clerk

CITY OF RANCHO CORDOVA**RESOLUTION NO. XX-2020****A RESOLUTION OF THE CITY COUNCIL OF THE CITY OF RANCHO CORDOVA, STATE OF CALIFORNIA, AMENDING AND/OR CONFIRMING THE ENGINEER'S REPORT AND ESTABLISHING THE FISCAL YEAR 2020-2021 SERVICE CHARGES FOR THE RANCHO CORDOVA TRANSIT RELATED SERVICES BENEFIT DISTRICT, ZONE NO. 1**

WHEREAS, on May 21, 2003, the Board of Supervisors of the County of Sacramento, (the "Board"), pursuant to Title 3, Division 2, Part 2, Chapter 2.2 of the Government Code ("County Service Area Law"), through Resolution No. 2003-0549, ordered the formation of Benefit Zone No. 1 of County Service Area No. 10 ("CSA 10 Benefit Zone 1") during concurrent proceedings to form County Service Area No. 10; on July 16, 2003, the Board adopted Resolution No. 2003-0854 ordering the collection of annual charges, commencing with Fiscal Year 2003-2004; and, on July 20, 2004, the Board adopted Ordinance No. 1522 (the "Ordinance") providing a procedure for collection of service charges for extended transportation-related services (the "Services") within CSA 10 Benefit Zone 1; and

WHEREAS, on July 1, 2003, the City of Rancho Cordova (the "City") was incorporated, resulting in all of the territory within CSA 10 Benefit Zone No. 1 to be located within the new City limits; and

WHEREAS, on February 15, 2008, pursuant to Government Code Sections 56886(m) and 56886(t), upon the recordation of the Certificate of Completion issued by the Sacramento Local Agency Formation Commission ("LAFCO") for the detachment of a portion of CSA 10 to the City, subject to the conditions within LAFCO Resolution 1342, the County's authority to continue the annual charges of CSA 10 Benefit Zone 1 was transferred to the City; and

WHEREAS, on August 4, 2008, the City Council redesignated the name of CSA 10 Benefit Zone 1 as the "Transit Related Services Benefit District, Zone No. 1" (hereafter referred to as the "Transit Benefit Zone No. 1"); and

WHEREAS, pursuant to Government Code Section 25210.77a and the Ordinance, the governing jurisdiction shall cause to be prepared annually, a written report containing a description of each parcel of real property receiving a service and the amount of the charge for each parcel, and the Services provided; and

WHEREAS, Franciso and Associates, Inc., has prepared a written report for Fiscal Year 2020-2021 (the "Engineer's Report" or the "Report"), styled as an engineer's report, in connection with the District's levy of charges for the period July 1, 2020 to June 30, 2021. The Report has been filed with the City Clerk; and

WHEREAS, by previous resolution, the Report has been preliminarily approved by the City Council; and

WHEREAS, the City Council has carefully examined and reviewed the Engineer's Report as presented (or amended), and is satisfied with the items and documents as set forth therein; and

ITEM 10.1.

ATTACHMENT 2

WHEREAS, the City Clerk has fixed 5:30 p.m. (or as soon thereafter as the matter may be heard) on Monday, June 1, 2020 at City Hall, 2729 Prospect Park Drive, Rancho Cordova, California, as the time, date and place for the public hearing on the Engineer's Report and the proposed charges therein; and

WHEREAS, the notice of the time, date and place for the public hearing has been published for two successive weeks in a newspaper of general circulation pursuant to Government Code section 6066; and

WHEREAS, this City and its legal counsel have reviewed Proposition 218 and found that these charges comply with applicable provisions of Article XIID of the California State Constitution; and,

WHEREAS, upon reasonable written notice by Sacramento County of any claim or challenge, the City of Rancho Cordova agrees to defend with counsel of its choice, indemnify and hold harmless Sacramento County, its Board of Supervisors, officers, officials, agents and employees (collectively "the County"), against the payment of any liabilities, losses, costs and expenses, including attorney fees and court costs, not due to the County's own active negligence or willful misconduct, which the County may incur in the exercise and performance of its powers and duties in placing these charges onto the County roll and tax bills for the City of Rancho Cordova; and

WHEREAS, the City Council has considered the propriety of the Engineer's Report, and has further considered the comments and evidence presented by all interested persons at the public hearing and has determined to act upon the matter.

NOW, THEREFORE, BE IT HEREBY RESOLVED BY THE CITY COUNCIL OF THE CITY OF RANCHO CORDOVA AS FOLLOWS:

1. Confirming the Engineer's Report

- a. Following notice duly given, the City Council has held a full and fair public hearing regarding the District, the levy and collection of the Charges, the Report prepared in connection therewith, and considered all oral and written statements, protests and communications made or filed by interested persons regarding these matters.
- b. The public hearing was duly convened by the City Council at the time, date and place indicated in the notice and all protests received by the City Clerk were presented to the City Council and City Council heard and considered all objections and protests against the Engineer's Report.
- c. The exterior boundaries of Transit Related Services Benefit District, Zone No. 1 are confirmed as those described in the Engineer's Report.
- d. The submitted Engineer's Report as presented, or amended, is hereby confirmed.

2. Fixing Fiscal Year 2020-2021 Service Charges

- a. Service Charges for the miscellaneous extended transportation-related services shall be apportioned to benefiting parcels only, and in proportion to the benefit received. Parcels defined as exempt in the Ordinance are not included in the calculation or collection of the Service Charges. The revenues obtained from the Service Charges shall be dedicated to financing the miscellaneous extended transportation-related services for Transit Benefit Zone No. 1.

ITEM 10.1.

ATTACHMENT 2

- b. The City Council finds and determines that the properties to be charged in Transit Benefit Zone No. 1 will be benefited by the services and activities to be funded by the Service Charges levied thereon.
- c. The City Council hereby fixes the Fiscal Year 2020-2021 Service Charges to only parcels of property within Transit Benefit Zone No. 1 as determined by the City Public Works Director or his/her designee (the "Administrator") to be "developed" as defined in the Ordinance, the Service Charges shall be applied at the maximum charge per unit or acre, as applicable, according to Table 2 of the Engineer's Report for each parcel's corresponding land use type.
- d. The Auditor of the County is hereby directed to enter on the Sacramento County Tax Roll opposite each lot or parcel of land, the Service Charge shown in the Engineer's Report subject to minor modifications as approved by the Administrator.

3. Francisco & Associates, Inc. is hereby designated to file the levy with the County Auditor/Controller on behalf of the City. The City Clerk is directed to deliver a certified copy of this adopted Resolution to Francisco & Associates, Inc. within two weeks of adoption via either e-mail to joef@franciscoandassociates.com or US Mail to: Francisco & Associates, Inc, 231 Market Place, Suite 543, San Ramon, CA 94583 Attn: Joe Francisco.

4. That the above recitals are all true and correct. The City Clerk shall certify to the passage and adoption of this Resolution, and the minutes of this meeting shall so reflect the presentation of and final confirmation of the Report as approved or amended.

PASSED AND ADOPTED by the City Council of the City of Rancho Cordova on the 1st day of June, 2020 by the following vote:

AYES:

NOES:

ABSENT:

ABSTAIN:

David M. Sander, Mayor

ATTEST:

Stacy Leitner, CMC
City Clerk



City of Rancho Cordova Transit Related Services Benefit District, Zone No. 1



Fiscal Year 2020-21
Engineer's Report

June 1, 2020

Prepared by:
Francisco & Associates, Inc.
231 Market Place, Suite 543
San Ramon, CA 94583
(925) 867-3400




Table of Contents

	<u>Page No.</u>
Certificate.....	ii
Section I - Introduction	1
Section II – Engineer’s Report.....	4
Part A. Plans and Specifications	5
Part B. Estimate of Cost	7
Part C. Transit Zone No. 1 Boundaries.....	14
Part D. Method of Apportionment.....	16
Part E. Charge Roll.....	22

ENGINEER'S REPORT
CITY OF RANCHO CORDOVA
TRANSIT RELATED SERVICES BENEFIT DISTRICT, ZONE NO. 1
FISCAL YEAR 2020-21

The undersigned, acting on behalf of Francisco & Associates, Inc. respectfully submits the enclosed Engineer's Report pursuant to the provisions of Article XIID, Section 4 of the California Constitution, and provisions of the County Service Area law of California Government Code (§25210 et seq.). The undersigned certifies that he is a Professional Engineer, registered in the State of California.

Dated: 4/14/2020

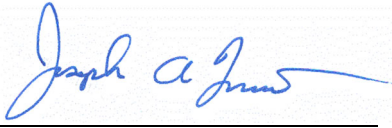By: 
Joseph A. Francisco, P.E.
RCE # 40688

SECTION I

INTRODUCTION

In May of 2003, the Board of Supervisors of the County of Sacramento, State of California (hereafter referred to as the “County”), pursuant to the provisions of the County Service Area law of California Government Code (§25210 et seq.) (hereafter referred to as “County Service Area Law”), and in compliance with the substantive and procedural requirements of the California State Constitution Article XIIIID (hereafter referred to as the “Constitution”) formed a County Service Area designated as: County Service Area No. 10 (hereafter referred to as “the CSA” or “CSA 10”), to provide miscellaneous extended transportation services for trip reduction in the following areas: *Villages of Zinfandel, Sunridge Specific Plan, and Mather Field*. On May 21, 2003, the County formed a benefit zone within a portion of the CSA to be known as: *Benefit Zone No. 1*, to impose an annual charge, commencing Fiscal Year 2003-04, upon all the parcels of land within the subdivision known as: *The Villages of Zinfandel*.

An Engineer’s Report dated February 27, 2003, (hereafter referred to as the “CSA Formation Report”) was prepared in connection with the formation proceedings of the CSA and the concurrent proceedings to form and levy annual charges in Benefit Zone No. 1. Reference is hereby made to the CSA Formation Report concerning the formation of CSA 10 Benefit Zone No. 1, including its structure (organization), proposed services, initial rates, escalation formula, and method of apportionment, as well as the projections of development activity and costs associated with the extended services, all of which have been presented in the CSA Formation Report, and approved by the County of Sacramento. (For reference purposes, the CSA Formation Report was incorporated into the District’s Fiscal Year 2008-09 Engineer’s Report, which was approved through City Council Resolution 81-2008.)

Upon the Incorporation of the City of Rancho Cordova on July 1, 2003, a portion of the territory within CSA No. 10, including all parcels within Benefit Zone Nos. 1 and 2, were then located within the new City limits. Pursuant to County Service Area Law and after meeting all requirements to detach these portions of the CSA from County control and transfer control to the City of Rancho Cordova (hereafter referred to as the “City”), LAFCO issued a Certificate of Completion to the City for the Detachment from County Service Area No. 10, subject to the conditions within LAFCO Resolution 1342. The detaching territory was comprised of the areas known as Benefit Zone No. 1, Benefit Zone No. 2 and a portion of Mather Field.

Upon the recordation of the Certificate of Completion on February 15, 2008, the detachment of those portions of CSA No. 10 lying within the City limits was approved, resulting in the transfer of service responsibility and funding of the CSA to the City, pursuant to Government Code section 56886(m) and 56886(t).

In connection with the above-described detachment proceedings and the resulting transfer and reorganization of CSA 10 Benefit Zone No. 1, the City approved the District's Fiscal Year 2008-09 Engineer's Report to continue the annual levy of charges previously authorized for CSA No. 10 and to re-designate the name of CSA 10 Benefit Zone No. 1 as the:

Transit Related Services Benefit District, Zone No. 1

(hereafter referred to as the "Transit Zone No. 1" or the "District"). It is the City's intention to hold a public hearing and consider an annual resolution to levy annual charges for Fiscal Year 2020-21 in order to provide certain miscellaneous extended transportation services within the District.

Purpose of Transit Zone No. 1

The purpose of Transit Zone No. 1 is to enable the extension of a broad range of miscellaneous transportation services to developing areas within the District boundaries. These extended services are funded by an assessment validated pursuant to the California Constitution Article XIIIID, Section 4. The formation of the former CSA 10 Benefit Zone No. 1 fulfilled certain conditions of development required by the Zinfandel Special Planning Area and related planning documents.

Annual charges through Transit Zone No. 1 for residential and nonresidential development will fund transit shuttle services and/or other supplemental transportation services as determined appropriate by the City Council.

Adoption Proceedings of CSA No. 10, Benefit Zone No. 1

Pursuant to California Constitution Article XIIIID, Section 4, the County conducted a mailed ballot election for the territory known as CSA 10 Benefit Zone No. 1. Each ballot, which was weighted by the amount of the charge for each parcel, was mailed to each owner of record.

The results of the returned ballots determined that a majority protest of the charge and inflator formula did not exist. The County then approved the CSA Zone 1 Formation Report, imposed the maximum allowable charge in Benefit Zone No. 1 for Fiscal Year 2003-04, authorized annual increases in the charge for all subsequent fiscal years up to the amount allowed by the inflator formula and ordered the charge to be placed onto the property tax roll.

Authority for the City to Continue the Charges of CSA 10 Benefit Zone No. 1

According to Government Code section 56886, "Any change of organization or reorganization may provide for, or be made subject to one or more of, the following terms and conditions: (m) the designation of a city, county, or district, as the successor to any local agency that is extinguished as a result of any change of organization or reorganization, for the purpose of succeeding to all of the rights, duties, and obligations of the extinguished local agency with respect to enforcement, performance or other contracts and obligations of the extinguished local agency; and (t) the extension or continuation of any previously authorized charge, fee, assessment, or tax by the local agency or a successor local agency in the affected territory."

Pursuant to the foregoing, the City is duly authorized to continue to levy the charges previously authorized for detached zones within CSA 10, utilizing the procedures prescribed for Counties under County Service Area Law to fix and collect charges for particular extended services. For the remainder of this report, any references to County Service Area Law and the City's authorized capacity to apply the same, the term "City" shall be used in the place of "County".

The word "parcel," for the purposes of this report, refers to an individual property assigned its own number by the Sacramento County Assessor's Office. The Sacramento County Auditor/Controller uses these numbers to identify properties to be charged on the tax roll for district charges, including the charges described in this report.

Compliance with Current Legislation

On November 5, 1996, California voters approved Proposition 218. This Constitutional amendment is one of a series of initiatives altering the revenue-raising discretion of California local agencies. The provisions of the Proposition are set forth in the California Constitution Articles XIIC and XIID.

As relevant to the District, California Constitution Article XIII D, Sections 1 through 5, provide for additional substantive and procedural requirements, as outlined below.

In Proposition 218, "Assessments" are defined as:

"... any levy or charge upon real property by an agency for a special benefit conferred upon the real property. 'Assessment' includes, but is not limited to, 'special assessment,' 'benefit assessment,' 'maintenance assessment' and 'special assessment tax.'" Article XIII D Section 2b.

Although the District's annual service charges are generally collected on the property tax rolls, the District's service charges are not "taxes." Service charges are distinct from the regular one percent (1%) property tax and property tax debt overrides in that assessment rates are not levied on an ad valorem basis. The service charges contained in this report are considered assessments under Proposition 218.

Proposition 218 requires that beginning July 1, 1997, all new and existing assessments (with some exceptions) conform to new substantive and procedural requirements. However, certain assessments are exempted from the conformity requirement until they are increased. Generally, these exemptions include:

- Assessments used exclusively to fund sidewalks, streets, sewers, water, flood control, drainage systems, or vector control.
- Assessments used exclusively for bond repayments, the cessation of which would violate the Contract Impairment Clause of the U.S. Constitution.
- Assessments previously approved by a majority of voters.
- Assessments approved by the persons owning all the property at the time the assessment was initially imposed.

Transit Zone No. 1 was formed after the passage of Proposition 218. As such, Transit Zone No. 1 was formed in accordance with the substantive and procedural requirements and the property owners were balloted for the annual service charges and this successful balloting included an annual Consumer Price Index inflator.

SECTION II
CITY OF RANCHO CORDOVA

TRANSIT RELATED SERVICES BENEFIT DISTRICT, ZONE No. 1
FISCAL YEAR 2020-21
ENGINEER'S REPORT

Pursuant to the County Service Area Law, I, Joseph A. Francisco, the duly appointed Engineer of Work, Assessment Engineer for the City of Rancho Cordova Transit Related Services Benefit District, Zone No. 1 (the "District") submit the following Report, consisting of Section I (Introduction), and this Section II, which consists of five (5) parts as follows:

Part A – PLANS AND SPECIFICATIONS

This part describes the improvements maintained by the District. The District includes those lots and parcels of land within the District that are associated and benefit from the transit related services and associated improvements.

Part B – ESTIMATE OF COST

This part contains an estimate of the annual costs to operate, maintain, and service the District's transit related services and associated improvements. The estimate included herein, is also on file at the City of Rancho Cordova.

Part C – TRANSIT ZONE NO. 1 BOUNDARIES

This part incorporates a diagram of the District showing the exterior boundaries of the District, and the lines and dimensions of each lot or parcel of land within the District. Reference is hereby made to the County Assessor's maps for a detailed description of the lines and dimensions of each lot and parcel of land within the District. This diagram has been prepared by the Engineer of Work and is on file at the City of Rancho Cordova.

Part D – METHOD OF APPORTIONMENT

This part includes a discussion of benefits the improvements and services provide to properties within the District and the method of apportionment used to calculate each property's proportional special benefit and annual assessment.

Part E –CHARGE ROLL

This part contains a listing of the proposed levy amount for each parcel within the District. The proposed amount for each parcel is based on the parcel's proportional special benefit as outlined in the method of apportionment. The Charge Roll is filed in the Office of the City Clerk of the City of Rancho Cordova and is incorporated in this report.

Part A

PLANS AND SPECIFICATIONS

This part of the report describes the properties included in the boundaries of the District and the proposed extended services to be provided by Transit Zone No. 1 to properties within the boundaries of the District.

Transit Zone No. 1 Boundaries

The boundaries of Transit Zone No. 1 and the former CSA 10 Benefit Zone No. 1 are congruent. Transit Zone No. 1 is an irregular shape that covers the Villages of Zinfandel. The Villages of Zinfandel is generally located:

- ♦ South of International Boulevard;
- ♦ North of Mather Boulevard;
- ♦ East of Femoyer Street; and
- ♦ West of the Folsom South Canal.

Reference is made to the diagram shown in Part C of the report.

General Description of Services

Transit Zone No. 1 provides the funding mechanism (annual charges) for transit shuttles and other supplemental transportation services as described in the CSA Formation Report. Transit Zone No. 1 will provide transportation services to both residential and non-residential development within the Zinfandel Special Planning Area. The formation of CSA 10 Benefit Zone No. 1 fulfilled certain conditions of development included in County Ordinance No SCZ 2000-018 for the Zinfandel Special Planning Area and related planning documents, as well as the related Transportation System Management Plan and AQ-15 Plan, for funding shuttle services and provisions of supplemental transportation services.

The charges for residential and non-residential development will fund these specified transportation services as determined appropriate on an annual basis by the City Council. The City Council, in its sole discretion, may discontinue the portion of the service charge used for shuttle service once the City Council determines that Sacramento Regional Transit has provided appropriate service. Alternately, the City Council may maintain such service charge and increase other supplemental transportation services. Supplemental transportation services may include, but are not limited to, the following:

- ♦ Transit Shuttle – shuttle for residents and/or employees between residential areas, employment centers, shopping and service centers and light rail stations and/or other public transit options;
- ♦ Guaranteed Ride Home – free taxi rides and rental cars for ride sharers in case of an emergency;

- ♦ Transit Subsidies – financial assistance to encourage residents and employees to use transit or other alternative transportation measures;
- ♦ Transportation Planning for Employers and/or Resident Groups – plans which guide employers and resident groups on the implementation of trip reduction programs, such as ride share matching or other similar programs;
- ♦ Education Programs – various programs such as education of transit options, home office set up, and alternative commute opportunities;
- ♦ Infrastructure Support – additional bike racks and lockers, transportation alternatives and ride share informational boards/kiosks, and transit facilities;
- ♦ Transportation Coordinator, Training and Support – instruction in mobility (transportation alternatives) for residential groups and work site coordinators;
- ♦ Bicycle and Alternative Fuel Vehicle Incentives – incentives for purchasing new bicycles or alternative fuel vehicles.

Part B

ESTIMATE OF COSTS

The maximum rate per Equivalent Dwelling Unit (“EDU”) shown herein is based on the cost of providing for the District improvements and does not include any other assessments or charges imposed on the properties. The cost estimate within this report identifies the cost to maintain the improvements within Transit Zone No. 1.

The District maintains two separate reserves, one is utilized for working capital purposes (the “Operating Reserve”) and the other for longer-term projects (the “Capital Outlay/Contingency Reserve”). The Operating Reserve provides cash for the ongoing operations and maintenance of the District, as well as providing funding for unanticipated expenditures. The size of the Operating Reserve shall not exceed the estimated costs of maintenance and services from the first day of the fiscal year (July 1) to the date that the City expects to receive the first apportionment of collections from the County. The City has determined that all cost estimates as presented in this report shall be considered as costs to maintain and service the District, or incidental expenses thereof. In addition, Government Code Section 25210.6 allows the City to levy and collect charges to fund capital outlays in the current year or to levy and collect charges to accumulate funds for capital outlay purposes, and Government Code Section 25210.7 allows the City to levy and collect charges for any appropriation for contingencies to be used for expenses for maintenance and operation of any services within the Transit Zone. The Capital Outlay/Contingency Reserve is used to fund capital outlay and any contingency purposes that may be necessary to properly provide services to properties within District.

The cost estimate for the District prepared by the City for Fiscal Year 2020-21 follows on the next page, along with details about additional funding requirements and a brief description of each line item included in the cost estimate.

City of Rancho Cordova	
Transit Related Services Benefit District, Zone No. 1	
Fiscal Year 2020-21 Cost Estimate Summary	
	Cost Estimate
DIRECT COSTS	
Shuttle Services Operations & Planning	\$ 122,200
Transportation Planning and Coordination	\$ 6,000
Outreach and Educational Programs	\$ 4,000
Guaranteed Ride Home	\$ 1,000
Infrastructure Support	\$ 10,000
Transit Subsidies, Incentives and Staff Costs	\$ 15,000
Total Direct Costs	\$ 158,200
ADMINISTRATION COSTS	
District Administration	\$ 14,000
Transit Shuttle Administration	\$ 20,000
County Collection Fees	\$ 1,000
Total Administration Costs	\$ 35,000
Total Direct and Administration Costs	\$ 193,200
MISCELLANEOUS COSTS AND COLLECTIONS/(CREDITS) APPLIED TO LEVY	
Replenishment to/(Use of) Operating Reserve	\$ (46,861)
Contribution to/(Use of) Capital Outlay/Contingency Reserve	\$ -
Miscellaneous Costs and Collections/(Credits) Applied to Levy	\$ (46,861)
Balance to Levy	\$ 146,339
ZONE 1 STATISTICS & ASSESSMENT RATES	
Parcels to be Levied	1,661
Developed Equivalent Dwelling Units (EDU's)	1,926
Rate per EDU to Fully-Fund Zone	\$ 76.00
Maximum Rate per EDU	\$ 76.00
Estimated Maximum Revenue¹	\$ 146,339
Variance above/(below) Maximum Revenue	\$ -
FUND BALANCE INFORMATION	
Operating Reserve Fund Balance	
Beginning Operating Reserve Fund Balance 7-1-2020 (est.)	\$ 285,697
add: Collect from FY 2020-21 Levy	\$ -
less: Use for FY 2020-21 Expenses	\$ (46,861)
Transfer from/(to) Capital Outlay/Contingency Reserve	\$ -
Ending Operating Reserve Fund Balance 6-30-2021 (est.)	\$ 238,836
Capital Outlay/Contingency Reserve Fund Balance	
Beginning Capital Outlay/Contingency Reserve Fund Balance 7-1-2020 (est.)	\$ 142,091
add: Collect from FY 2020-21 Levy	\$ -
less: Use for FY 2020-21 Projects	\$ -
Transfer from/(to) Operating Reserve	\$ -
Ending Capital Outlay/Contingency Reserve Fund Balance 6-30-2021 (est.)	\$ 142,091

(1) The annual levy may differ slightly from the maximum revenue shown due to rounding, because of rounding limitations imposed by the County of Sacramento.

Additional Funding Requirements

The City of Rancho Cordova and Sacramento Regional Transit conducted a joint planning effort in 2008 to identify the operational characteristics of a pilot neighborhood shuttle service. The planning effort resulted in the implementation of a demonstration route (called the “Rancho CordoVan”) on June 15, 2009. A primary benefit of and for the demonstration shuttle service is mitigating the difficult pedestrian access over the Zinfandel/Highway 50 Interchange and providing better connectivity with Regional Transit’s light rail system. The Rancho CordoVan demonstration shuttle was limited to the area between the Cordova Town Center Light Rail station and the businesses and residents just south of Highway 50, along Zinfandel Boulevard.

The primary funding source for the planning effort and the pilot shuttle service was a grant from the federal Congestion Mitigation and Air Quality (“CMAQ”) program with supplemental funding from Transit Zone 1. The CMAQ funding and demonstration period ended on June 30, 2012.

The City has continued to operate the shuttle serving the District by modifying the previous CordoVan route to focus service to the benefit areas, increase the contribution from the special benefit areas, and expanding service to include Zone 2. The Rancho CordoVan service was rerouted in Stone Creek and Capital Village in September 2012 and was expanded to the Anatolia neighborhood. As part of the service upgrade, the pickup point along RT’s Gold Line was changed to the Zinfandel Station in the Zinfandel parking field. The City and RT improved the Zinfandel Plaza/RT Connection CordoVan stop with a sheltered bench and solar LED light. Based on customer feedback, a five-minute adjustment was implemented to the schedule in April 2013 to better synchronize with the train. The City added a CordoVan vehicle to the service fleet in October 2015. This resulted in the route serving Zone 1 being improved through a concept called “interlining”, which takes advantage of switching vehicles. The result added one loop at the end of the morning period and at the end of the evening period. In April 2016, two of the morning routes were adjusted earlier by 25 minutes to better accommodate work arrival times in the business park and the riders heading to light rail.

In addition, The City has initiated an effort to augment transit access by partnering with the transportation network company, Lyft. The demonstration project provides a subsidy for rides that are destined to transit stops in Rancho Cordova. The demonstration project was initiated in April of 2019 is funded by the Sacramento Council of Governments, and if successful may be continue using Transit Related Services funding.

The Fiscal Year 2020-21 cost estimate for Transit Zone No. 1 includes:

- ♦ Shuttle Services Operations & Planning – \$122,200 towards the operations and maintenance of the CordoVan shuttle service.
- ♦ Transportation Planning and Coordination – \$6,000 is allocated for the 50 Corridor TMA to provide outreach and coordination services to continue ridesharing, van pool, and shuttle programs.
- ♦ Outreach and Educational Programs – \$4,000 is allocated to continue safe routes to school education at Navigator Elementary School on alternative mode transportation and encourage students and parents to walk or bicycle to school.

- ♦ Guaranteed Ride Home – \$1,000 is allocated for free taxi rides and rental cars for ride sharers or shuttle riders in the case of an emergency.
- ♦ Infrastructure Support – transit facilities (bus stop signs, shelters, etc.). An allocation of at least \$10,000 is needed for new infrastructure and on-going maintenance of bus stops, shelters, and signs.
- ♦ Transit Subsidies and Incentives – \$15,000 of financial assistance in the form of subsidies is provided to encourage residents and employees to use transit or other alternative transportation measures, including ride sharing, vanpool, and transit shuttle services.

Descriptions of Cost Estimate Items

A description of the terms associated with the services funded through Transit Zone No. 1 in the preceding Cost Estimate table are listed below:

Direct Costs (Services and Operating Costs)

Shuttle Services Operations & Planning - Includes costs to provide transit shuttle services for residents and/or employees between residential areas, employment centers, shopping and service centers and light rail stations, as well as other public transit options.

Transportation Planning and Coordination - Includes the cost of transportation plans for employers and/or resident groups, which can guide employers and resident groups on the implementation of trip reduction programs, such as ride share matching or other similar programs, as well as instruction in mobility (transportation alternatives) for residential groups and work site coordinators. If zero, this line item may not be shown in the cost estimate.

Outreach and Educational Programs - Includes the cost of various programs, such as education of elementary students at Navigator Elementary School on the alternative modes of transportation available and encourages students and parents to walk or bicycle to school. If zero, this line item may not be shown in the cost estimate.

Guaranteed Ride Home - Includes the cost to provide free taxi rides and rental cars for ride sharers in case of an emergency.

Infrastructure Support - Includes the cost of facilities, such as additional bike racks and lockers, transportation alternatives and ride share informational boards and kiosks, and transit facilities.

Transit Subsidies, Incentives, and Staff Costs - includes the cost for financial assistance in the form of subsidies to encourage residents and employees to use transit or other alternative transportation measures, including ride sharing, vanpool, and transit shuttle services.

Administration Costs

District Administration - Includes the estimated cost to coordinate District services including responding to property owner inquiries relating to the service charges and services and contracting with professionals to provide administration, legal, and engineering services to the District that are required on an annual basis. This also includes the costs for the City to account for the funds, the calculation of the service charges, preparation of the annual report, and placing the service charges on the property tax bills.

Transit Shuttle Administration - Includes all or a portion of the administrative costs associated with overseeing the operation of the Transit Shuttle, developing an annual service cost estimate and coordination of the annual approval of the charges.

County Collection Fees - Includes the cost that the County charges to place the service charges onto the Sacramento County Secured Tax Roll.

Miscellaneous Costs and Collections/(Credits) Applied to Levy

Replenishment/(Use) of Operating Reserve - A “replenishment” increases the levy in order to replenish the Operating Reserve. On the other hand, a “use” of the Operating Reserve decreases the levy by drawing funds from the Operating Reserve for current year expenditures. If zero, this line item may not be shown in the cost estimate.

Contribution for/ (Use of) Capital Outlay/Contingency Reserve - A “contribution” increases the levy in order to generate funding for capital outlay contingency purposes. On the other hand, a “use of” of this reserve provides current year funding for capital outlays or contingency purposes from available funds within the Capital Outlay / Contingency Reserve. If zero, this line item may not be shown in the cost estimate. Further information regarding the function of the Capital Outlay / Contingency Reserve is provided under “Reserve Balance Information” below.

Balance to Levy - This is the total amount to be levied and collected through charges for the current fiscal year. The Balance to Levy represents the sum of the Total District Direct and Administration Costs together with any applicable adjustments associated with Miscellaneous Costs and Collections/(Credits) as described above.

Zone 1 Statistics and Assessment Rates

Parcels to be Levied - The total number of parcels that are expected to be charged for the current fiscal year.

Developed Equivalent Dwelling Units (EDU's) - The total number of developed EDU's that are expected to be charged for the current fiscal year.

Maximum Rate per EDU - The maximum rate to be charged to each EDU for the current fiscal year.

Estimated Maximum Revenue – The total amount that can be charged against all parcels within the Transit Zone for the current fiscal year based upon the expected number of EDU's to be charged.

Operating Reserve Fund Balance

Beginning Operating Reserve Fund Balance 7-1-2020 (est.) - The anticipated beginning balance of cash and receivables net of any unpaid prior year obligations. These beginning balances are expected to be used to fund expenditures from July 1, 2020 to December 31, 2020, as the Operating Reserve is used to compensate for the approximate six-month delay between the start of the Transit Zone's fiscal year and the receipt of the collections from the County. All Capital Outlay / Contingency Reserve balances, if any, are excluded from the Operating Reserve balances and shall be shown separately.

Collect from FY 2020-21 Levy - This amount is added to the levy in order to replenish the Operating Reserve. Due to the six-month delay from the Transit Zone's receipt of charge collections, the Operating Reserve balance should be sufficiently funded to provide for expenditures from the period of July 1, 2020 (the beginning of the fiscal year) through December 31, 2020. If zero, this line item may not be shown in the cost estimate.

Use for FY 2020-21 Expenses - The amount of the Operating Reserve to be used to fund Fiscal Year 2020-21 expenses. Portions of the Operating Reserve may be slated for current year expenditures in order to reduce the Ending Operating Reserve Balance to an amount no greater than the expected Transit Zone costs for the period of July 1, 2020 (the beginning of the fiscal year) through December 31, 2020. If zero, this line item may not be shown in the cost estimate.

Transfer from/(to) the Capital Outlay/Contingency Reserve - The amount of Operating Reserve monies to be transferred to or from the Capital Outlay/Contingency Reserve. Periodically, funds held in a Capital Outlay / Contingency Reserve may be needed to respond to changing operational needs or conditions within the Transit Zone. If zero, this line item may not be shown in the cost estimate.

Ending Operating Reserve Fund Balance 6-30-2021 (est.) - This amount represents the anticipated Operating Reserve balance/(deficit) as of June 30, 2020. This balance should be sufficiently funded to provide for the first six- months of budgeted expenses in order to meet ongoing obligations until the first collections are received from the County. All Capital Outlay / Contingency Reserve balances, if any, are excluded from the Operating Reserve balances and shall be shown separately in the Report.

Capital Outlay/Contingency Reserve Fund Balance

Beginning Capital Outlay / Contingency Reserve Fund Balance 7-1-2020 (est.) - The projected balance of funds in the Capital Outlay/Contingency Reserve as of July 1, 2020. Community Service Area Law allows the levy and accumulation of funds in excess of the Transit Zone's operating reserve to fund capital outlays within the current year or to accumulate funds for these purposes. In addition, these funds may be used for any appropriation for contingencies to fund the services or other expenses of the Transit Zone.

Collect from FY 2020-21 Levy - This amount is added to the levy to accumulate funding for future year Capital Outlay / Contingency purposes. If zero, this line item may not be shown in the cost estimate.

Use for FY 2020-21 Capital Outlay/Contingency Purposes - The amount of Capital Outlay/Contingency Reserve monies expected to be transferred out of the Capital Outlay/Contingency Reserve to be used in the current year. If zero, this line item may not be shown in the cost estimate.

Transfer from/(to) the Operating Reserve - The amount of Capital Outlay/Contingency Reserve monies to be transferred to or from the Operating Reserve. Periodically, funds held in a Capital Outlay/Contingency Reserve may be needed to respond to changing operational needs or conditions within the Transit Zone. If zero, this line item may not be shown in the cost estimate.

Ending Capital Outlay/Contingency Reserve Fund Balance 6-30-2021 (est.) - The projected balance of funds in the Capital Outlay/Contingency Reserve as of June 30, 2021. These funds shall be used for future year Capital Outlay/Contingency purposes.

Part C

TRANSIT ZONE NO. 1 BOUNDARIES

The parcels to be charged consist of all lots, parcels and subdivisions of land located within the boundaries of the map designated as “Boundary Map of Transit Related Services Benefit District, Zone No. 1.” The lines and dimensions of each parcel within the District are those lines and dimensions shown on the maps of the Sacramento County Assessor for the year in which this report was prepared and are incorporated herein and made part of this report.

A reduced copy of the boundary map is attached on the following page.

City of Rancho Cordova
Transit Related Services Benefit District, Zone No. 1
Assessment District Diagram



Part D

METHOD OF APPORTIONMENT

County Service Area Law (Government Code Section 25210 et seq), together with Local Agency Formation law (Government Code Sections 56886(m) and 56886(t)), permit a county, or a successor city, in the case of a detached CSA, to levy or collect a tax or charge in any CSA, or zone within a CSA, to fund any one or more of the services mentioned in Part A. A county or successor city may also levy and collect taxes or charges for capital outlay purposes within the respective CSA or detached CSA, for the accumulation of a reserve fund for capital outlay purposes, and for any appropriation for contingencies to be used for expenses for maintenance and operation of any services.

The method of apportionment utilized commonly accepted engineering practices that have been established pursuant to the County Service Area Law and the Constitution.

The remainder of this part describes the methodology, estimated annual revenue, and annual escalation formula for the charge to be levied in Transit Zone No. 1.

Benefit Analysis

The methodology established through CSA 10 Benefit Zone No. 1 and authorized for Transit Zone No. 1 is summarized below.

The Transit Zone No. 1 charges are levied to fund property-related services. These charges comply with County Service Area Law and Article XIIIID Section 4 of the California Constitution, as the charges are to fund property-related services.

The initial rates of CSA 10 Benefit Zone No. 1 were based on the estimated costs to fund supplemental transportation services in Fiscal Year 2003-04 for the Villages of Zinfandel Special Planning Area at build out. The costs of the District are apportioned by a formula or method which fairly distributes the net amount to be assessed among the assessable parcels in proportion to the special benefits received by each such parcel from the services provided by the District and a parcel's assessment may not exceed the reasonable cost of the proportional special benefit conferred on that parcel. Article XIIIID requires that only special benefits are assessable, and that the City shall separate the general benefit from special benefit. A special benefit is a particular and distinct benefit over and above general benefits conferred on the public at large, including real property within the district. The general enhancement of property value does not constitute a special benefit. Each parcel within the District receives special benefits from the services provided due to the distinct nature and proximity of these services.

Specific Benefit

The method of apportionment is based on the premise that each charged parcel receives special benefit from the District services funded by the annual service charges as these services are to be provided to individuals using, visiting or occupying the parcels within the District.

The annual service charges outlined in this report are based on the estimated costs to provide necessary services, improvements, operation and administration required to ensure the satisfactory condition of each improvement and quality of the services provided.

The special benefits associated with the District services, include but are not limited to:

- ♦ Transit Shuttle – shuttle for District residents and/or employees of District businesses;
- ♦ Guaranteed Ride Home – free taxi rides and rental cars for ride sharers, in case of an emergency, for those residing and/or employed within the District;
- ♦ Transit Subsidies – financial assistance to encourage residents and employees working within the District to use transit or other alternative transportation measures;
- ♦ Transportation Planning for employers and/or resident groups working or residing within the District;
- ♦ Education Programs – various programs such as education of transit options, home office set up, and alternative commute opportunities for employers and/or resident groups working or residing within the District;
- ♦ Infrastructure Support – additional bike racks and lockers, transportation alternatives and ride share informational boards/kiosks, and transit facilities within the District;
- ♦ Transportation Coordinator, Training and Support – instruction in mobility (transportation alternatives) for residential groups and employers located in the District;
- ♦ Bicycle and Alternative Fuel Vehicle Incentives – incentives for District residents and/or employees of businesses within the District to purchase new bicycles or alternative fuel vehicles;
- ♦ A reduction of close-proximity car and diesel truck emissions, at ground level, onto District properties.

The preceding special benefits contribute to a special enhancement and desirability of each of the assessed parcels within the District.

General Benefit

In addition to the special benefits received by the parcels within the District, there are incidental general benefits conferred by the District services and improvements. These incidental general benefits conferred by the District improvements include:

- ♦ A general reduction in vehicle traffic in portions of the City.
- ♦ A possible general reduction in the traffic accidents in portions of the City.

Apportionment Methodology

In order to calculate and identify the proportional special benefit received by each parcel and their proportionate share of the service related costs, it is necessary to consider not only the services to be provided, but the relationship each parcel has to those services as compared to other parcels in the District. The benefit formula used to determine the assessment obligation is therefore based upon both the services that benefit the parcels within the District as well as the proposed land use of each property as compared to other parcels that benefit from those specific services.

Equivalent Dwelling Unit Factors

The unit of demand used for the charge is an equivalent dwelling unit (“EDU”). One EDU is the amount of demand for services associated with one (1) low-density residential unit in a single year. The demand for all other land use types reflects a comparison of the demand for service relative to one EDU for a low-density residential unit.

Demand is assumed to be generated by developed residential and non-residential land uses. No demand is associated with undeveloped land and no charge is levied on this land use. Table 1 provides the number of EDUs assigned to each land use type for calculating the maximum charge.

Table 1: Transit Zone No. 1 - EDU's by Land Use	
Land Use	EDU Factor ⁽¹⁾
Developed Acreage	
Residential (per dwelling unit)	
Low Density	1
Medium Density	0.8
High Density	0.6
Nonresidential (per acre)	
Low Density	25.64
Medium Density	22.04
High Density	9.2
Undeveloped Acreage	
All Land Uses	-

⁽¹⁾ EDU Factors as approved for Sacramento County CSA 10, Benefit Zone No. 1, FY 2003-04.

These EDU Factors were determined based upon average daily vehicle trips (“ADT”) per land use type. ADT was used to determine the charge by land use type because vehicle trips are a reasonable measure of demand for the supplemental transportation services immediately available to property owners paying the charge. Demand for services was measured by using average vehicle trip generation rates that vary by type of land use.

Each parcel's charge was calculated by multiplying the cost per EDU by the amount of EDU's assigned to each property according their land use type. This methodology fairly distributes the total cost for services among all parcels based on each parcel's proportional demand for the services immediately available to that parcel. In this manner, each parcel's charge does not exceed the reasonable cost of services to that parcel.

Land Use Definitions

Definition of the land use definitions are as follows:

Developed Parcels -	All single-family detached residential parcels for which a final map has been recorded, and all other parcels for which a building permit has been issued, on or prior to June 30 of the fiscal year preceding the year in which the charge is levied.
Undeveloped Parcels -	All parcels that are not Developed Parcels or Exempt Parcels.
Low Density -	This category includes densities of up to five (5.0) dwelling units per residential acre. Permitted uses in the LD Area as shown in Section 512-215 of the Zoning Code include those uses allowed in the RD-5, RD-4, and RD-3 Land Use Zones.
Low Density Cluster -	This category includes densities of more than five (5.1 and greater) dwelling units per acre and up to 15.0 units per acre. Permitted uses in the Low-Density Cluster area are as shown in Section 512-215, which includes those uses allowed in the RD-7, RD-10, and RD-15 Land Use Zones.
Medium Density -	This category includes densities of more than 15.0 (15.1 and greater) and no more than 20.0 dwelling units per acre. Permitted uses in the Medium Density area are as shown in Section 512-215 of the Zoning Code and include those uses allowed in the RD-15 and RD-20 Land Use Zones.
High Density -	The category includes densities of more than 20.0 (20.1 and greater) units per net residential acre. The uses permitted in a high-density area are as shown and include those uses allowed in the RD-25, RD-30, and RD-40 Land Use Zones.
Retail Commercial -	Permitted uses within the retail commercial areas are as shown in Section 512-215 of the Zoning Code, and are those uses permitted in the Shopping Center, Business and Professional Office Zone, and Residential (RD-10, RD-15, and RD-20) or any other retail category.
	This land use designation further includes all other uses that would generate a high number of average daily trips.

Business Park -

Permitted uses within the Business Park areas as shown in Section 512-215 of the Zoning Code and are those permitted in Business and Professional Office (BP), as listed in Zoning Code Section 225, and Industrial – Office Park (MP) Zone, as listed in Zoning Code Section 230 or any other business park-related land use category.

This land use designation further includes all other uses that would generate a medium number of average daily trips.

Light Industrial -

Permitted uses within the Light Industrial areas as shown in Section 512-215 of the Zoning Code and are those uses permitted in the Light Industrial (M-1) Land Use Zone and the Industrial – Office Park (MP) Zone, as listed in Zoning Code Section 230 or any other industrial-related land use category.

This land use designation further includes all other uses that would generate a low number of average daily trips.

Exempt -

Public parcels including parks, schools, utility parcels, and designated open space parcels are exempt from the service charge because no services funded by Transit Zone No. 1 are provided to these parcels.

Formula for Inflating the Annual Maximum Charge

The formula for inflating the annual maximum charge established through CSA 10 Benefit Zone No. 1, and to be used for Transit Zone No. 1, is summarized as follows.

The property owner balloting that established the maximum charges to CSA 10 Benefit Zone No. 1 included an annual inflator formula. The purpose of establishing an inflator formula was to provide for a reasonable inflationary adjustment to the annual maximum charges without requiring periodic noticing and balloting procedures that would add administrative costs to Transit Zone No. 1. The law implementing Article XIID (Senate Bill 919) of the Constitution, clarifies that an increase in a maximum charge to implement a voter-approved inflator formula is not an increase subject to additional property owner consideration.

This inflator formula allows for annual increases to the maximum allowable charges by the increase in the Consumer Price Index (All Urban Consumers) published for the Sacramento Region by the U.S. Department of Labor (CPI), or six percent (6%), whichever is less. The CPI increase to be used in the inflator formula will be the change in the CPI index from the January two years before the adjustment of the charge to the January in the year preceding adjustment of the charge; beginning in the second fiscal year (Fiscal Year 2004-05), and each fiscal year thereafter, the maximum allowable charge will be recalculated, and a new maximum charge established.

The City may choose to impose less than the maximum allowable charge in any year if service costs warrant the reduction. If the City, or previously the County, has imposed an amount less than the maximum charge, the City may also choose to increase the charge in any year to fully fund services up to the level of the maximum allowable charge for that fiscal year. In this way, the maximum allowable charge is adjusted annually and is calculated independent of the Transit Zone's annual cost estimate.

The U.S. Department of Labor's Bureau of Labor Statistics no longer provides CPI factors for January for the San Francisco-Oakland-San Jose area. The CPI factors are now published bi-monthly on even months only (February, April, June, etc.). Since the February CPI factors include, in part, the data that would have been used to determine the January CPI factors, the City has determined that Transit Zone No. 1 shall now use the CPI data for the month of February.

The percentage increase from the February 2019 CPI to the February 2020 CPI was 2.90598%.

Table 2 provides the Fiscal Year 2020-21 maximum charge per EDU together with the maximum charge by land use.

Table 2: Transit Zone No. 1 - Maximum Charge by Land Use			
Land Use	EDU Factor ⁽¹⁾	Charge Per EDU ⁽²⁾	Maximum Annual Charge Per Unit/Acre
Developed Acreage			
Residential (per dwelling unit)			
Low Density	1	\$ 76.00	\$ 76.00
Medium Density	0.8	\$ 76.00	\$ 60.80
High Density	0.6	\$ 76.00	\$ 45.60
Nonresidential (per acre)			
Retail Commercial	25.64	\$ 76.00	\$1,948.64
Business Park	22.04	\$ 76.00	\$1,675.04
Light Industrial	9.2	\$ 76.00	\$ 699.20
Undeveloped Acreage			
All Land Uses	0	\$ 76.00	\$ 0.00

⁽¹⁾ EDU Factors as approved for Sacramento County CSA 10, Benefit Zone No. 1, FY 2003-04

⁽²⁾ The FY 2020-21 maximum charge per EDU is calculated by increasing the FY 2019-20 maximum charge per EDU of \$73.86 by 2.90598%, the percentage increase in the CPI from February 2019 to February 2020. Rates and percentages in the Report have been rounded for presentation purposes.

Part E
CHARGE ROLL

Parcel identification for each lot or parcel within the District is based on the diagram presented herein and is based on available parcel maps and property data from the County Assessor's Office at the time the Engineer's Report was prepared. A listing of the proposed lots and parcels to be charged within this District along with the amounts is provided herein.

If any parcel submitted for collection is identified by the County Auditor/Controller to be an invalid parcel number for the fiscal year, a corrected parcel number and/or new parcel numbers will be identified and resubmitted to the County Auditor/Controller. The amount to be levied and collected for the resubmitted parcel or parcels shall be based on the method of apportionment and rate described in this report as approved by the City Council. Therefore, if a single parcel is subdivided to multiple parcels, the amount applied to each of the new parcels shall be recalculated and applied according to the approved method of apportionment and rate rather than a proportionate share of the original amount.

The following is a list of the parcels and proposed amounts for each of the parcels within the District as determined by the rates and method of apportionment described herein:

City of Rancho Cordova
ITEM 10.1. Transit Related Services Benefit District, Zone No. 1 **ATTACHMENT 3**
 Fiscal Year 2020-21 Assessment Roll

APN	Development Status	Land Use	EDU	Assessment
072-1960-001-0000	Developed Parcel	Low Density Residential	1.0000	\$ 76.00
072-1960-002-0000	Developed Parcel	Low Density Residential	1.0000	\$ 76.00
072-1960-003-0000	Developed Parcel	Low Density Residential	1.0000	\$ 76.00
072-1960-004-0000	Developed Parcel	Low Density Residential	1.0000	\$ 76.00
072-1960-005-0000	Developed Parcel	Low Density Residential	1.0000	\$ 76.00
072-1960-006-0000	Developed Parcel	Low Density Residential	1.0000	\$ 76.00
072-1960-007-0000	Developed Parcel	Low Density Residential	1.0000	\$ 76.00
072-1960-008-0000	Developed Parcel	Low Density Residential	1.0000	\$ 76.00
072-1960-009-0000	Developed Parcel	Low Density Residential	1.0000	\$ 76.00
072-1960-010-0000	Developed Parcel	Low Density Residential	1.0000	\$ 76.00
072-1960-011-0000	Developed Parcel	Low Density Residential	1.0000	\$ 76.00
072-1960-012-0000	Developed Parcel	Low Density Residential	1.0000	\$ 76.00
072-1960-013-0000	Developed Parcel	Low Density Residential	1.0000	\$ 76.00
072-1960-014-0000	Developed Parcel	Low Density Residential	1.0000	\$ 76.00
072-1960-015-0000	Developed Parcel	Low Density Residential	1.0000	\$ 76.00
072-1960-016-0000	Developed Parcel	Low Density Residential	1.0000	\$ 76.00
072-1960-017-0000	Developed Parcel	Low Density Residential	1.0000	\$ 76.00
072-1960-018-0000	Developed Parcel	Low Density Residential	1.0000	\$ 76.00
072-1960-019-0000	Developed Parcel	Low Density Residential	1.0000	\$ 76.00
072-1960-020-0000	Developed Parcel	Low Density Residential	1.0000	\$ 76.00
072-1960-021-0000	Developed Parcel	Low Density Residential	1.0000	\$ 76.00
072-1960-022-0000	Developed Parcel	Low Density Residential	1.0000	\$ 76.00
072-1960-023-0000	Developed Parcel	Low Density Residential	1.0000	\$ 76.00
072-1960-024-0000	Developed Parcel	Low Density Residential	1.0000	\$ 76.00
072-1960-025-0000	Developed Parcel	Low Density Residential	1.0000	\$ 76.00
072-1960-026-0000	Developed Parcel	Low Density Residential	1.0000	\$ 76.00
072-1960-027-0000	Developed Parcel	Low Density Residential	1.0000	\$ 76.00
072-1960-028-0000	Developed Parcel	Low Density Residential	1.0000	\$ 76.00
072-1960-029-0000	Developed Parcel	Low Density Residential	1.0000	\$ 76.00
072-1960-030-0000	Developed Parcel	Low Density Residential	1.0000	\$ 76.00
072-1960-031-0000	Developed Parcel	Low Density Residential	1.0000	\$ 76.00
072-1960-032-0000	Developed Parcel	Low Density Residential	1.0000	\$ 76.00
072-1960-033-0000	Developed Parcel	Low Density Residential	1.0000	\$ 76.00
072-1960-034-0000	Developed Parcel	Low Density Residential	1.0000	\$ 76.00
072-1960-035-0000	Developed Parcel	Low Density Residential	1.0000	\$ 76.00
072-1960-036-0000	Developed Parcel	Low Density Residential	1.0000	\$ 76.00
072-1960-037-0000	Developed Parcel	Low Density Residential	1.0000	\$ 76.00
072-1960-038-0000	Developed Parcel	Low Density Residential	1.0000	\$ 76.00
072-1960-039-0000	Developed Parcel	Low Density Residential	1.0000	\$ 76.00
072-1960-040-0000	Developed Parcel	Low Density Residential	1.0000	\$ 76.00
072-1960-041-0000	Developed Parcel	Low Density Residential	1.0000	\$ 76.00
072-1960-042-0000	Developed Parcel	Low Density Residential	1.0000	\$ 76.00
072-1960-043-0000	Developed Parcel	Low Density Residential	1.0000	\$ 76.00
072-1960-044-0000	Developed Parcel	Low Density Residential	1.0000	\$ 76.00
072-1960-045-0000	Developed Parcel	Low Density Residential	1.0000	\$ 76.00

City of Rancho Cordova
ITEM 10.1. Transit Related Services Benefit District, Zone No. 1 **ATTACHMENT 3**
 Fiscal Year 2020-21 Assessment Roll

APN	Development Status	Land Use	EDU	Assessment
072-1960-046-0000	Developed Parcel	Low Density Residential	1.0000	\$ 76.00
072-1960-047-0000	Developed Parcel	Low Density Residential	1.0000	\$ 76.00
072-1960-048-0000	Developed Parcel	Low Density Residential	1.0000	\$ 76.00
072-1970-001-0000	Developed Parcel	Low Density Residential	1.0000	\$ 76.00
072-1970-002-0000	Developed Parcel	Low Density Residential	1.0000	\$ 76.00
072-1970-003-0000	Developed Parcel	Low Density Residential	1.0000	\$ 76.00
072-1970-004-0000	Developed Parcel	Low Density Residential	1.0000	\$ 76.00
072-1970-005-0000	Developed Parcel	Low Density Residential	1.0000	\$ 76.00
072-1970-006-0000	Developed Parcel	Low Density Residential	1.0000	\$ 76.00
072-1970-007-0000	Developed Parcel	Low Density Residential	1.0000	\$ 76.00
072-1970-008-0000	Developed Parcel	Low Density Residential	1.0000	\$ 76.00
072-1970-009-0000	Developed Parcel	Low Density Residential	1.0000	\$ 76.00
072-1970-010-0000	Developed Parcel	Low Density Residential	1.0000	\$ 76.00
072-1970-011-0000	Developed Parcel	Low Density Residential	1.0000	\$ 76.00
072-1970-012-0000	Developed Parcel	Low Density Residential	1.0000	\$ 76.00
072-1970-013-0000	Developed Parcel	Low Density Residential	1.0000	\$ 76.00
072-1970-014-0000	Developed Parcel	Low Density Residential	1.0000	\$ 76.00
072-1970-015-0000	Developed Parcel	Low Density Residential	1.0000	\$ 76.00
072-1970-016-0000	Developed Parcel	Low Density Residential	1.0000	\$ 76.00
072-1970-017-0000	Developed Parcel	Low Density Residential	1.0000	\$ 76.00
072-1970-018-0000	Developed Parcel	Low Density Residential	1.0000	\$ 76.00
072-1970-019-0000	Developed Parcel	Low Density Residential	1.0000	\$ 76.00
072-1970-020-0000	Developed Parcel	Low Density Residential	1.0000	\$ 76.00
072-1970-021-0000	Developed Parcel	Low Density Residential	1.0000	\$ 76.00
072-1970-022-0000	Developed Parcel	Low Density Residential	1.0000	\$ 76.00
072-1970-023-0000	Developed Parcel	Low Density Residential	1.0000	\$ 76.00
072-1970-024-0000	Developed Parcel	Low Density Residential	1.0000	\$ 76.00
072-1970-025-0000	Developed Parcel	Low Density Residential	1.0000	\$ 76.00
072-1970-026-0000	Developed Parcel	Low Density Residential	1.0000	\$ 76.00
072-1970-027-0000	Developed Parcel	Low Density Residential	1.0000	\$ 76.00
072-1970-028-0000	Developed Parcel	Low Density Residential	1.0000	\$ 76.00
072-1970-029-0000	Developed Parcel	Low Density Residential	1.0000	\$ 76.00
072-1970-030-0000	Developed Parcel	Low Density Residential	1.0000	\$ 76.00
072-1970-031-0000	Developed Parcel	Low Density Residential	1.0000	\$ 76.00
072-1970-032-0000	Developed Parcel	Low Density Residential	1.0000	\$ 76.00
072-1970-033-0000	Developed Parcel	Low Density Residential	1.0000	\$ 76.00
072-1970-034-0000	Developed Parcel	Low Density Residential	1.0000	\$ 76.00
072-1970-035-0000	Developed Parcel	Low Density Residential	1.0000	\$ 76.00
072-1970-036-0000	Developed Parcel	Low Density Residential	1.0000	\$ 76.00
072-1970-037-0000	Developed Parcel	Low Density Residential	1.0000	\$ 76.00
072-1970-038-0000	Developed Parcel	Low Density Residential	1.0000	\$ 76.00
072-1970-039-0000	Developed Parcel	Low Density Residential	1.0000	\$ 76.00
072-1970-040-0000	Developed Parcel	Low Density Residential	1.0000	\$ 76.00
072-1970-041-0000	Developed Parcel	Low Density Residential	1.0000	\$ 76.00
072-1970-042-0000	Developed Parcel	Low Density Residential	1.0000	\$ 76.00

City of Rancho Cordova
ITEM 10.1. Transit Related Services Benefit District, Zone No. 1 **ATTACHMENT 3**
 Fiscal Year 2020-21 Assessment Roll

APN	Development Status	Land Use	EDU	Assessment
072-1970-043-0000	Developed Parcel	Low Density Residential	1.0000	\$ 76.00
072-1970-044-0000	Developed Parcel	Low Density Residential	1.0000	\$ 76.00
072-1970-045-0000	Developed Parcel	Low Density Residential	1.0000	\$ 76.00
072-1970-046-0000	Developed Parcel	Low Density Residential	1.0000	\$ 76.00
072-2020-001-0000	Developed Parcel	Low Density Residential	1.0000	\$ 76.00
072-2020-002-0000	Developed Parcel	Low Density Residential	1.0000	\$ 76.00
072-2020-003-0000	Developed Parcel	Low Density Residential	1.0000	\$ 76.00
072-2020-004-0000	Developed Parcel	Low Density Residential	1.0000	\$ 76.00
072-2020-005-0000	Developed Parcel	Low Density Residential	1.0000	\$ 76.00
072-2020-006-0000	Developed Parcel	Low Density Residential	1.0000	\$ 76.00
072-2020-007-0000	Developed Parcel	Low Density Residential	1.0000	\$ 76.00
072-2020-008-0000	Developed Parcel	Low Density Residential	1.0000	\$ 76.00
072-2020-009-0000	Developed Parcel	Low Density Residential	1.0000	\$ 76.00
072-2020-010-0000	Developed Parcel	Low Density Residential	1.0000	\$ 76.00
072-2020-011-0000	Developed Parcel	Low Density Residential	1.0000	\$ 76.00
072-2020-012-0000	Developed Parcel	Low Density Residential	1.0000	\$ 76.00
072-2020-013-0000	Developed Parcel	Low Density Residential	1.0000	\$ 76.00
072-2020-014-0000	Developed Parcel	Low Density Residential	1.0000	\$ 76.00
072-2020-015-0000	Developed Parcel	Low Density Residential	1.0000	\$ 76.00
072-2020-016-0000	Developed Parcel	Low Density Residential	1.0000	\$ 76.00
072-2020-017-0000	Developed Parcel	Low Density Residential	1.0000	\$ 76.00
072-2020-018-0000	Developed Parcel	Low Density Residential	1.0000	\$ 76.00
072-2020-019-0000	Developed Parcel	Low Density Residential	1.0000	\$ 76.00
072-2020-020-0000	Developed Parcel	Low Density Residential	1.0000	\$ 76.00
072-2020-021-0000	Developed Parcel	Low Density Residential	1.0000	\$ 76.00
072-2020-022-0000	Developed Parcel	Low Density Residential	1.0000	\$ 76.00
072-2020-023-0000	Developed Parcel	Low Density Residential	1.0000	\$ 76.00
072-2020-024-0000	Developed Parcel	Low Density Residential	1.0000	\$ 76.00
072-2020-025-0000	Developed Parcel	Low Density Residential	1.0000	\$ 76.00
072-2020-026-0000	Developed Parcel	Low Density Residential	1.0000	\$ 76.00
072-2020-027-0000	Developed Parcel	Low Density Residential	1.0000	\$ 76.00
072-2020-028-0000	Developed Parcel	Low Density Residential	1.0000	\$ 76.00
072-2020-029-0000	Developed Parcel	Low Density Residential	1.0000	\$ 76.00
072-2020-030-0000	Developed Parcel	Low Density Residential	1.0000	\$ 76.00
072-2020-031-0000	Developed Parcel	Low Density Residential	1.0000	\$ 76.00
072-2020-032-0000	Developed Parcel	Low Density Residential	1.0000	\$ 76.00
072-2020-033-0000	Developed Parcel	Low Density Residential	1.0000	\$ 76.00
072-2020-034-0000	Developed Parcel	Low Density Residential	1.0000	\$ 76.00
072-2020-035-0000	Developed Parcel	Low Density Residential	1.0000	\$ 76.00
072-2020-036-0000	Developed Parcel	Low Density Residential	1.0000	\$ 76.00
072-2020-037-0000	Developed Parcel	Low Density Residential	1.0000	\$ 76.00
072-2020-038-0000	Developed Parcel	Low Density Residential	1.0000	\$ 76.00
072-2020-039-0000	Developed Parcel	Low Density Residential	1.0000	\$ 76.00
072-2020-040-0000	Developed Parcel	Low Density Residential	1.0000	\$ 76.00
072-2020-041-0000	Developed Parcel	Low Density Residential	1.0000	\$ 76.00

City of Rancho Cordova
ITEM 10.1. Transit Related Services Benefit District, Zone No. 1 **ATTACHMENT 3**
 Fiscal Year 2020-21 Assessment Roll

APN	Development Status	Land Use	EDU	Assessment
072-2020-042-0000	Developed Parcel	Low Density Residential	1.0000	\$ 76.00
072-2020-043-0000	Developed Parcel	Low Density Residential	1.0000	\$ 76.00
072-2020-044-0000	Developed Parcel	Low Density Residential	1.0000	\$ 76.00
072-2020-045-0000	Developed Parcel	Low Density Residential	1.0000	\$ 76.00
072-2020-046-0000	Developed Parcel	Low Density Residential	1.0000	\$ 76.00
072-2020-047-0000	Developed Parcel	Low Density Residential	1.0000	\$ 76.00
072-2020-048-0000	Developed Parcel	Low Density Residential	1.0000	\$ 76.00
072-2020-049-0000	Developed Parcel	Low Density Residential	1.0000	\$ 76.00
072-2020-050-0000	Developed Parcel	Low Density Residential	1.0000	\$ 76.00
072-2020-051-0000	Developed Parcel	Low Density Residential	1.0000	\$ 76.00
072-2020-052-0000	Developed Parcel	Low Density Residential	1.0000	\$ 76.00
072-2020-053-0000	Developed Parcel	Low Density Residential	1.0000	\$ 76.00
072-2020-054-0000	Developed Parcel	Low Density Residential	1.0000	\$ 76.00
072-2020-055-0000	Developed Parcel	Low Density Residential	1.0000	\$ 76.00
072-2020-056-0000	Developed Parcel	Low Density Residential	1.0000	\$ 76.00
072-2020-057-0000	Developed Parcel	Low Density Residential	1.0000	\$ 76.00
072-2020-058-0000	Developed Parcel	Low Density Residential	1.0000	\$ 76.00
072-2020-059-0000	Developed Parcel	Low Density Residential	1.0000	\$ 76.00
072-2020-060-0000	Developed Parcel	Low Density Residential	1.0000	\$ 76.00
072-2020-061-0000	Developed Parcel	Low Density Residential	1.0000	\$ 76.00
072-2020-062-0000	Developed Parcel	Low Density Residential	1.0000	\$ 76.00
072-2020-063-0000	Developed Parcel	Low Density Residential	1.0000	\$ 76.00
072-2070-001-0000	Developed Parcel	Low Density Residential	1.0000	\$ 76.00
072-2070-002-0000	Developed Parcel	Low Density Residential	1.0000	\$ 76.00
072-2070-003-0000	Developed Parcel	Low Density Residential	1.0000	\$ 76.00
072-2070-004-0000	Developed Parcel	Low Density Residential	1.0000	\$ 76.00
072-2070-005-0000	Developed Parcel	Low Density Residential	1.0000	\$ 76.00
072-2070-006-0000	Developed Parcel	Low Density Residential	1.0000	\$ 76.00
072-2070-007-0000	Developed Parcel	Low Density Residential	1.0000	\$ 76.00
072-2070-008-0000	Developed Parcel	Low Density Residential	1.0000	\$ 76.00
072-2070-009-0000	Developed Parcel	Low Density Residential	1.0000	\$ 76.00
072-2070-010-0000	Developed Parcel	Low Density Residential	1.0000	\$ 76.00
072-2070-011-0000	Developed Parcel	Low Density Residential	1.0000	\$ 76.00
072-2070-012-0000	Developed Parcel	Low Density Residential	1.0000	\$ 76.00
072-2070-013-0000	Developed Parcel	Low Density Residential	1.0000	\$ 76.00
072-2070-014-0000	Developed Parcel	Low Density Residential	1.0000	\$ 76.00
072-2070-015-0000	Developed Parcel	Low Density Residential	1.0000	\$ 76.00
072-2070-016-0000	Developed Parcel	Low Density Residential	1.0000	\$ 76.00
072-2070-017-0000	Developed Parcel	Low Density Residential	1.0000	\$ 76.00
072-2070-018-0000	Developed Parcel	Low Density Residential	1.0000	\$ 76.00
072-2070-019-0000	Developed Parcel	Low Density Residential	1.0000	\$ 76.00
072-2070-020-0000	Developed Parcel	Low Density Residential	1.0000	\$ 76.00
072-2070-021-0000	Developed Parcel	Low Density Residential	1.0000	\$ 76.00
072-2070-022-0000	Developed Parcel	Low Density Residential	1.0000	\$ 76.00
072-2070-023-0000	Developed Parcel	Low Density Residential	1.0000	\$ 76.00

City of Rancho Cordova
ITEM 10.1. Transit Related Services Benefit District, Zone No. 1 **ATTACHMENT 3**
 Fiscal Year 2020-21 Assessment Roll

APN	Development Status	Land Use	EDU	Assessment
072-2070-024-0000	Developed Parcel	Low Density Residential	1.0000	\$ 76.00
072-2070-025-0000	Developed Parcel	Low Density Residential	1.0000	\$ 76.00
072-2070-026-0000	Developed Parcel	Low Density Residential	1.0000	\$ 76.00
072-2070-027-0000	Developed Parcel	Low Density Residential	1.0000	\$ 76.00
072-2070-028-0000	Developed Parcel	Low Density Residential	1.0000	\$ 76.00
072-2070-029-0000	Developed Parcel	Low Density Residential	1.0000	\$ 76.00
072-2070-030-0000	Developed Parcel	Low Density Residential	1.0000	\$ 76.00
072-2070-031-0000	Developed Parcel	Low Density Residential	1.0000	\$ 76.00
072-2070-032-0000	Developed Parcel	Low Density Residential	1.0000	\$ 76.00
072-2070-033-0000	Developed Parcel	Low Density Residential	1.0000	\$ 76.00
072-2070-034-0000	Developed Parcel	Low Density Residential	1.0000	\$ 76.00
072-2070-035-0000	Developed Parcel	Low Density Residential	1.0000	\$ 76.00
072-2070-036-0000	Developed Parcel	Low Density Residential	1.0000	\$ 76.00
072-2070-037-0000	Developed Parcel	Low Density Residential	1.0000	\$ 76.00
072-2070-038-0000	Developed Parcel	Low Density Residential	1.0000	\$ 76.00
072-2070-039-0000	Developed Parcel	Low Density Residential	1.0000	\$ 76.00
072-2070-040-0000	Developed Parcel	Low Density Residential	1.0000	\$ 76.00
072-2070-041-0000	Developed Parcel	Low Density Residential	1.0000	\$ 76.00
072-2070-042-0000	Developed Parcel	Low Density Residential	1.0000	\$ 76.00
072-2070-043-0000	Developed Parcel	Low Density Residential	1.0000	\$ 76.00
072-2070-044-0000	Developed Parcel	Low Density Residential	1.0000	\$ 76.00
072-2070-045-0000	Developed Parcel	Low Density Residential	1.0000	\$ 76.00
072-2070-046-0000	Developed Parcel	Low Density Residential	1.0000	\$ 76.00
072-2070-047-0000	Developed Parcel	Low Density Residential	1.0000	\$ 76.00
072-2070-048-0000	Developed Parcel	Low Density Residential	1.0000	\$ 76.00
072-2070-049-0000	Developed Parcel	Low Density Residential	1.0000	\$ 76.00
072-2070-050-0000	Developed Parcel	Low Density Residential	1.0000	\$ 76.00
072-2070-051-0000	Developed Parcel	Low Density Residential	1.0000	\$ 76.00
072-2070-052-0000	Developed Parcel	Low Density Residential	1.0000	\$ 76.00
072-2070-053-0000	Developed Parcel	Low Density Residential	1.0000	\$ 76.00
072-2070-054-0000	Developed Parcel	Low Density Residential	1.0000	\$ 76.00
072-2070-055-0000	Developed Parcel	Low Density Residential	1.0000	\$ 76.00
072-2070-056-0000	Developed Parcel	Low Density Residential	1.0000	\$ 76.00
072-2070-057-0000	Developed Parcel	Low Density Residential	1.0000	\$ 76.00
072-2070-058-0000	Developed Parcel	Low Density Residential	1.0000	\$ 76.00
072-2070-059-0000	Developed Parcel	Low Density Residential	1.0000	\$ 76.00
072-2070-060-0000	Developed Parcel	Low Density Residential	1.0000	\$ 76.00
072-2070-063-0000	Developed Parcel	Low Density Residential	1.0000	\$ 76.00
072-2070-069-0000	Developed Parcel	Low Density Residential	1.0000	\$ 76.00
072-2070-070-0000	Developed Parcel	Low Density Residential	1.0000	\$ 76.00
072-2080-001-0000	Developed Parcel	Low Density Residential	1.0000	\$ 76.00
072-2080-002-0000	Developed Parcel	Low Density Residential	1.0000	\$ 76.00
072-2080-003-0000	Developed Parcel	Low Density Residential	1.0000	\$ 76.00
072-2080-004-0000	Developed Parcel	Low Density Residential	1.0000	\$ 76.00
072-2080-005-0000	Developed Parcel	Low Density Residential	1.0000	\$ 76.00

City of Rancho Cordova
ITEM 10.1. Transit Related Services Benefit District, Zone No. 1 **ATTACHMENT 3**
 Fiscal Year 2020-21 Assessment Roll

APN	Development Status	Land Use	EDU	Assessment
072-2080-006-0000	Developed Parcel	Low Density Residential	1.0000	\$ 76.00
072-2080-007-0000	Developed Parcel	Low Density Residential	1.0000	\$ 76.00
072-2080-008-0000	Developed Parcel	Low Density Residential	1.0000	\$ 76.00
072-2080-009-0000	Developed Parcel	Low Density Residential	1.0000	\$ 76.00
072-2080-010-0000	Developed Parcel	Low Density Residential	1.0000	\$ 76.00
072-2080-011-0000	Developed Parcel	Low Density Residential	1.0000	\$ 76.00
072-2080-012-0000	Developed Parcel	Low Density Residential	1.0000	\$ 76.00
072-2080-013-0000	Developed Parcel	Low Density Residential	1.0000	\$ 76.00
072-2080-014-0000	Developed Parcel	Low Density Residential	1.0000	\$ 76.00
072-2080-015-0000	Developed Parcel	Low Density Residential	1.0000	\$ 76.00
072-2080-016-0000	Developed Parcel	Low Density Residential	1.0000	\$ 76.00
072-2080-017-0000	Developed Parcel	Low Density Residential	1.0000	\$ 76.00
072-2080-018-0000	Developed Parcel	Low Density Residential	1.0000	\$ 76.00
072-2080-019-0000	Developed Parcel	Low Density Residential	1.0000	\$ 76.00
072-2080-020-0000	Developed Parcel	Low Density Residential	1.0000	\$ 76.00
072-2080-021-0000	Developed Parcel	Low Density Residential	1.0000	\$ 76.00
072-2080-023-0000	Developed Parcel	Low Density Residential	1.0000	\$ 76.00
072-2080-024-0000	Developed Parcel	Low Density Residential	1.0000	\$ 76.00
072-2080-025-0000	Developed Parcel	Low Density Residential	1.0000	\$ 76.00
072-2080-026-0000	Developed Parcel	Low Density Residential	1.0000	\$ 76.00
072-2080-030-0000	Developed Parcel	Low Density Residential	1.0000	\$ 76.00
072-2080-031-0000	Developed Parcel	Low Density Residential	1.0000	\$ 76.00
072-2080-032-0000	Developed Parcel	Low Density Residential	1.0000	\$ 76.00
072-2080-033-0000	Developed Parcel	Low Density Residential	1.0000	\$ 76.00
072-2080-034-0000	Developed Parcel	Low Density Residential	1.0000	\$ 76.00
072-2080-035-0000	Developed Parcel	Low Density Residential	1.0000	\$ 76.00
072-2080-036-0000	Developed Parcel	Low Density Residential	1.0000	\$ 76.00
072-2080-037-0000	Developed Parcel	Low Density Residential	1.0000	\$ 76.00
072-2080-038-0000	Developed Parcel	Low Density Residential	1.0000	\$ 76.00
072-2080-039-0000	Developed Parcel	Low Density Residential	1.0000	\$ 76.00
072-2080-040-0000	Developed Parcel	Low Density Residential	1.0000	\$ 76.00
072-2080-041-0000	Developed Parcel	Low Density Residential	1.0000	\$ 76.00
072-2080-042-0000	Developed Parcel	Low Density Residential	1.0000	\$ 76.00
072-2080-043-0000	Developed Parcel	Low Density Residential	1.0000	\$ 76.00
072-2080-044-0000	Developed Parcel	Low Density Residential	1.0000	\$ 76.00
072-2080-045-0000	Developed Parcel	Low Density Residential	1.0000	\$ 76.00
072-2090-001-0000	Developed Parcel	Low Density Residential	1.0000	\$ 76.00
072-2090-002-0000	Developed Parcel	Low Density Residential	1.0000	\$ 76.00
072-2090-003-0000	Developed Parcel	Low Density Residential	1.0000	\$ 76.00
072-2090-004-0000	Developed Parcel	Low Density Residential	1.0000	\$ 76.00
072-2090-005-0000	Developed Parcel	Low Density Residential	1.0000	\$ 76.00
072-2090-006-0000	Developed Parcel	Low Density Residential	1.0000	\$ 76.00
072-2090-007-0000	Developed Parcel	Low Density Residential	1.0000	\$ 76.00
072-2090-008-0000	Developed Parcel	Low Density Residential	1.0000	\$ 76.00
072-2090-009-0000	Developed Parcel	Low Density Residential	1.0000	\$ 76.00

City of Rancho Cordova
ITEM 10.1. Transit Related Services Benefit District, Zone No. 1 **ATTACHMENT 3**
 Fiscal Year 2020-21 Assessment Roll

APN	Development Status	Land Use	EDU	Assessment
072-2090-010-0000	Developed Parcel	Low Density Residential	1.0000	\$ 76.00
072-2090-011-0000	Developed Parcel	Low Density Residential	1.0000	\$ 76.00
072-2090-012-0000	Developed Parcel	Low Density Residential	1.0000	\$ 76.00
072-2090-013-0000	Developed Parcel	Low Density Residential	1.0000	\$ 76.00
072-2090-014-0000	Developed Parcel	Low Density Residential	1.0000	\$ 76.00
072-2090-015-0000	Developed Parcel	Low Density Residential	1.0000	\$ 76.00
072-2090-016-0000	Developed Parcel	Low Density Residential	1.0000	\$ 76.00
072-2090-017-0000	Developed Parcel	Low Density Residential	1.0000	\$ 76.00
072-2090-018-0000	Developed Parcel	Low Density Residential	1.0000	\$ 76.00
072-2090-019-0000	Developed Parcel	Low Density Residential	1.0000	\$ 76.00
072-2090-020-0000	Developed Parcel	Low Density Residential	1.0000	\$ 76.00
072-2090-021-0000	Developed Parcel	Low Density Residential	1.0000	\$ 76.00
072-2090-022-0000	Developed Parcel	Low Density Residential	1.0000	\$ 76.00
072-2090-023-0000	Developed Parcel	Low Density Residential	1.0000	\$ 76.00
072-2090-024-0000	Developed Parcel	Low Density Residential	1.0000	\$ 76.00
072-2090-025-0000	Developed Parcel	Low Density Residential	1.0000	\$ 76.00
072-2090-026-0000	Developed Parcel	Low Density Residential	1.0000	\$ 76.00
072-2090-027-0000	Developed Parcel	Low Density Residential	1.0000	\$ 76.00
072-2090-028-0000	Developed Parcel	Low Density Residential	1.0000	\$ 76.00
072-2090-029-0000	Developed Parcel	Low Density Residential	1.0000	\$ 76.00
072-2090-030-0000	Developed Parcel	Low Density Residential	1.0000	\$ 76.00
072-2090-031-0000	Developed Parcel	Low Density Residential	1.0000	\$ 76.00
072-2090-032-0000	Developed Parcel	Low Density Residential	1.0000	\$ 76.00
072-2090-033-0000	Developed Parcel	Low Density Residential	1.0000	\$ 76.00
072-2090-034-0000	Developed Parcel	Low Density Residential	1.0000	\$ 76.00
072-2090-035-0000	Developed Parcel	Low Density Residential	1.0000	\$ 76.00
072-2090-036-0000	Developed Parcel	Low Density Residential	1.0000	\$ 76.00
072-2090-037-0000	Developed Parcel	Low Density Residential	1.0000	\$ 76.00
072-2090-038-0000	Developed Parcel	Low Density Residential	1.0000	\$ 76.00
072-2090-039-0000	Developed Parcel	Low Density Residential	1.0000	\$ 76.00
072-2090-040-0000	Developed Parcel	Low Density Residential	1.0000	\$ 76.00
072-2090-041-0000	Developed Parcel	Low Density Residential	1.0000	\$ 76.00
072-2090-042-0000	Developed Parcel	Low Density Residential	1.0000	\$ 76.00
072-2090-043-0000	Developed Parcel	Low Density Residential	1.0000	\$ 76.00
072-2090-044-0000	Developed Parcel	Low Density Residential	1.0000	\$ 76.00
072-2090-045-0000	Developed Parcel	Low Density Residential	1.0000	\$ 76.00
072-2090-046-0000	Developed Parcel	Low Density Residential	1.0000	\$ 76.00
072-2090-047-0000	Developed Parcel	Low Density Residential	1.0000	\$ 76.00
072-2090-048-0000	Developed Parcel	Low Density Residential	1.0000	\$ 76.00
072-2090-049-0000	Developed Parcel	Low Density Residential	1.0000	\$ 76.00
072-2090-050-0000	Developed Parcel	Low Density Residential	1.0000	\$ 76.00
072-2090-051-0000	Developed Parcel	Low Density Residential	1.0000	\$ 76.00
072-2090-052-0000	Developed Parcel	Low Density Residential	1.0000	\$ 76.00
072-2090-053-0000	Developed Parcel	Low Density Residential	1.0000	\$ 76.00
072-2090-054-0000	Developed Parcel	Low Density Residential	1.0000	\$ 76.00

City of Rancho Cordova
ITEM 10.1. Transit Related Services Benefit District, Zone No. 1 **ATTACHMENT 3**
 Fiscal Year 2020-21 Assessment Roll

APN	Development Status	Land Use	EDU	Assessment
072-2090-055-0000	Developed Parcel	Low Density Residential	1.0000	\$ 76.00
072-2090-056-0000	Developed Parcel	Low Density Residential	1.0000	\$ 76.00
072-2090-057-0000	Developed Parcel	Low Density Residential	1.0000	\$ 76.00
072-2090-058-0000	Developed Parcel	Low Density Residential	1.0000	\$ 76.00
072-2090-059-0000	Developed Parcel	Low Density Residential	1.0000	\$ 76.00
072-2090-060-0000	Developed Parcel	Low Density Residential	1.0000	\$ 76.00
072-2090-061-0000	Developed Parcel	Low Density Residential	1.0000	\$ 76.00
072-2090-062-0000	Developed Parcel	Low Density Residential	1.0000	\$ 76.00
072-2090-063-0000	Developed Parcel	Low Density Residential	1.0000	\$ 76.00
072-2090-064-0000	Developed Parcel	Low Density Residential	1.0000	\$ 76.00
072-2090-065-0000	Developed Parcel	Low Density Residential	1.0000	\$ 76.00
072-2090-066-0000	Developed Parcel	Low Density Residential	1.0000	\$ 76.00
072-2090-067-0000	Developed Parcel	Low Density Residential	1.0000	\$ 76.00
072-2090-068-0000	Developed Parcel	Low Density Residential	1.0000	\$ 76.00
072-2090-069-0000	Developed Parcel	Low Density Residential	1.0000	\$ 76.00
072-2090-070-0000	Developed Parcel	Low Density Residential	1.0000	\$ 76.00
072-2090-071-0000	Developed Parcel	Low Density Residential	1.0000	\$ 76.00
072-2090-072-0000	Developed Parcel	Low Density Residential	1.0000	\$ 76.00
072-2090-073-0000	Developed Parcel	Low Density Residential	1.0000	\$ 76.00
072-2090-074-0000	Developed Parcel	Low Density Residential	1.0000	\$ 76.00
072-2090-075-0000	Developed Parcel	Low Density Residential	1.0000	\$ 76.00
072-2090-076-0000	Developed Parcel	Low Density Residential	1.0000	\$ 76.00
072-2090-077-0000	Developed Parcel	Low Density Residential	1.0000	\$ 76.00
072-2090-078-0000	Developed Parcel	Low Density Residential	1.0000	\$ 76.00
072-2100-001-0000	Developed Parcel	Low Density Residential	1.0000	\$ 76.00
072-2100-002-0000	Developed Parcel	Low Density Residential	1.0000	\$ 76.00
072-2100-003-0000	Developed Parcel	Low Density Residential	1.0000	\$ 76.00
072-2100-004-0000	Developed Parcel	Low Density Residential	1.0000	\$ 76.00
072-2100-005-0000	Developed Parcel	Low Density Residential	1.0000	\$ 76.00
072-2100-006-0000	Developed Parcel	Low Density Residential	1.0000	\$ 76.00
072-2100-007-0000	Developed Parcel	Low Density Residential	1.0000	\$ 76.00
072-2100-008-0000	Developed Parcel	Low Density Residential	1.0000	\$ 76.00
072-2100-009-0000	Developed Parcel	Low Density Residential	1.0000	\$ 76.00
072-2100-010-0000	Developed Parcel	Low Density Residential	1.0000	\$ 76.00
072-2100-011-0000	Developed Parcel	Low Density Residential	1.0000	\$ 76.00
072-2100-012-0000	Developed Parcel	Low Density Residential	1.0000	\$ 76.00
072-2100-013-0000	Developed Parcel	Low Density Residential	1.0000	\$ 76.00
072-2100-014-0000	Developed Parcel	Low Density Residential	1.0000	\$ 76.00
072-2100-015-0000	Developed Parcel	Low Density Residential	1.0000	\$ 76.00
072-2100-016-0000	Developed Parcel	Low Density Residential	1.0000	\$ 76.00
072-2100-017-0000	Developed Parcel	Low Density Residential	1.0000	\$ 76.00
072-2100-018-0000	Developed Parcel	Low Density Residential	1.0000	\$ 76.00
072-2100-019-0000	Developed Parcel	Low Density Residential	1.0000	\$ 76.00
072-2100-020-0000	Developed Parcel	Low Density Residential	1.0000	\$ 76.00
072-2100-021-0000	Developed Parcel	Low Density Residential	1.0000	\$ 76.00

City of Rancho Cordova
ITEM 10.1. Transit Related Services Benefit District, Zone No. 1 **ATTACHMENT 3**
 Fiscal Year 2020-21 Assessment Roll

APN	Development Status	Land Use	EDU	Assessment
072-2100-022-0000	Developed Parcel	Low Density Residential	1.0000	\$ 76.00
072-2100-023-0000	Developed Parcel	Low Density Residential	1.0000	\$ 76.00
072-2100-024-0000	Developed Parcel	Low Density Residential	1.0000	\$ 76.00
072-2100-025-0000	Developed Parcel	Low Density Residential	1.0000	\$ 76.00
072-2100-026-0000	Developed Parcel	Low Density Residential	1.0000	\$ 76.00
072-2100-027-0000	Developed Parcel	Low Density Residential	1.0000	\$ 76.00
072-2100-028-0000	Developed Parcel	Low Density Residential	1.0000	\$ 76.00
072-2100-029-0000	Developed Parcel	Low Density Residential	1.0000	\$ 76.00
072-2100-030-0000	Developed Parcel	Low Density Residential	1.0000	\$ 76.00
072-2100-031-0000	Developed Parcel	Low Density Residential	1.0000	\$ 76.00
072-2100-032-0000	Developed Parcel	Low Density Residential	1.0000	\$ 76.00
072-2100-033-0000	Developed Parcel	Low Density Residential	1.0000	\$ 76.00
072-2100-034-0000	Developed Parcel	Low Density Residential	1.0000	\$ 76.00
072-2100-035-0000	Developed Parcel	Low Density Residential	1.0000	\$ 76.00
072-2100-036-0000	Developed Parcel	Low Density Residential	1.0000	\$ 76.00
072-2100-037-0000	Developed Parcel	Low Density Residential	1.0000	\$ 76.00
072-2100-038-0000	Developed Parcel	Low Density Residential	1.0000	\$ 76.00
072-2100-039-0000	Developed Parcel	Low Density Residential	1.0000	\$ 76.00
072-2100-040-0000	Developed Parcel	Low Density Residential	1.0000	\$ 76.00
072-2100-041-0000	Developed Parcel	Low Density Residential	1.0000	\$ 76.00
072-2100-042-0000	Developed Parcel	Low Density Residential	1.0000	\$ 76.00
072-2100-043-0000	Developed Parcel	Low Density Residential	1.0000	\$ 76.00
072-2200-001-0000	Developed Parcel	Low Density Residential	1.0000	\$ 76.00
072-2200-002-0000	Developed Parcel	Low Density Residential	1.0000	\$ 76.00
072-2200-003-0000	Developed Parcel	Low Density Residential	1.0000	\$ 76.00
072-2200-004-0000	Developed Parcel	Low Density Residential	1.0000	\$ 76.00
072-2200-005-0000	Developed Parcel	Low Density Residential	1.0000	\$ 76.00
072-2200-006-0000	Developed Parcel	Low Density Residential	1.0000	\$ 76.00
072-2200-007-0000	Developed Parcel	Low Density Residential	1.0000	\$ 76.00
072-2200-008-0000	Developed Parcel	Low Density Residential	1.0000	\$ 76.00
072-2200-009-0000	Developed Parcel	Low Density Residential	1.0000	\$ 76.00
072-2200-010-0000	Developed Parcel	Low Density Residential	1.0000	\$ 76.00
072-2200-011-0000	Developed Parcel	Low Density Residential	1.0000	\$ 76.00
072-2200-012-0000	Developed Parcel	Low Density Residential	1.0000	\$ 76.00
072-2200-013-0000	Developed Parcel	Low Density Residential	1.0000	\$ 76.00
072-2200-014-0000	Developed Parcel	Low Density Residential	1.0000	\$ 76.00
072-2200-015-0000	Developed Parcel	Low Density Residential	1.0000	\$ 76.00
072-2200-016-0000	Developed Parcel	Low Density Residential	1.0000	\$ 76.00
072-2200-017-0000	Developed Parcel	Low Density Residential	1.0000	\$ 76.00
072-2200-018-0000	Developed Parcel	Low Density Residential	1.0000	\$ 76.00
072-2200-019-0000	Developed Parcel	Low Density Residential	1.0000	\$ 76.00
072-2200-020-0000	Developed Parcel	Low Density Residential	1.0000	\$ 76.00
072-2200-021-0000	Developed Parcel	Low Density Residential	1.0000	\$ 76.00
072-2200-022-0000	Developed Parcel	Low Density Residential	1.0000	\$ 76.00
072-2200-023-0000	Developed Parcel	Low Density Residential	1.0000	\$ 76.00

City of Rancho Cordova
ITEM 10.1. Transit Related Services Benefit District, Zone No. 1 **ATTACHMENT 3**
 Fiscal Year 2020-21 Assessment Roll

APN	Development Status	Land Use	EDU	Assessment
072-2200-024-0000	Developed Parcel	Low Density Residential	1.0000	\$ 76.00
072-2200-025-0000	Developed Parcel	Low Density Residential	1.0000	\$ 76.00
072-2200-026-0000	Developed Parcel	Low Density Residential	1.0000	\$ 76.00
072-2200-027-0000	Developed Parcel	Low Density Residential	1.0000	\$ 76.00
072-2200-028-0000	Developed Parcel	Low Density Residential	1.0000	\$ 76.00
072-2200-029-0000	Developed Parcel	Low Density Residential	1.0000	\$ 76.00
072-2200-030-0000	Developed Parcel	Low Density Residential	1.0000	\$ 76.00
072-2200-031-0000	Developed Parcel	Low Density Residential	1.0000	\$ 76.00
072-2200-032-0000	Developed Parcel	Low Density Residential	1.0000	\$ 76.00
072-2200-033-0000	Developed Parcel	Low Density Residential	1.0000	\$ 76.00
072-2200-034-0000	Developed Parcel	Low Density Residential	1.0000	\$ 76.00
072-2200-035-0000	Developed Parcel	Low Density Residential	1.0000	\$ 76.00
072-2200-036-0000	Developed Parcel	Low Density Residential	1.0000	\$ 76.00
072-2200-037-0000	Developed Parcel	Low Density Residential	1.0000	\$ 76.00
072-2200-038-0000	Developed Parcel	Low Density Residential	1.0000	\$ 76.00
072-2200-039-0000	Developed Parcel	Low Density Residential	1.0000	\$ 76.00
072-2200-040-0000	Developed Parcel	Low Density Residential	1.0000	\$ 76.00
072-2200-041-0000	Developed Parcel	Low Density Residential	1.0000	\$ 76.00
072-2200-042-0000	Developed Parcel	Low Density Residential	1.0000	\$ 76.00
072-2200-043-0000	Developed Parcel	Low Density Residential	1.0000	\$ 76.00
072-2200-044-0000	Developed Parcel	Low Density Residential	1.0000	\$ 76.00
072-2200-045-0000	Developed Parcel	Low Density Residential	1.0000	\$ 76.00
072-2200-046-0000	Developed Parcel	Low Density Residential	1.0000	\$ 76.00
072-2200-047-0000	Developed Parcel	Low Density Residential	1.0000	\$ 76.00
072-2200-048-0000	Developed Parcel	Low Density Residential	1.0000	\$ 76.00
072-2200-049-0000	Developed Parcel	Low Density Residential	1.0000	\$ 76.00
072-2200-050-0000	Developed Parcel	Low Density Residential	1.0000	\$ 76.00
072-2200-051-0000	Developed Parcel	Low Density Residential	1.0000	\$ 76.00
072-2200-052-0000	Developed Parcel	Low Density Residential	1.0000	\$ 76.00
072-2200-053-0000	Developed Parcel	Low Density Residential	1.0000	\$ 76.00
072-2210-001-0000	Developed Parcel	Low Density Residential	1.0000	\$ 76.00
072-2210-002-0000	Developed Parcel	Low Density Residential	1.0000	\$ 76.00
072-2210-003-0000	Developed Parcel	Low Density Residential	1.0000	\$ 76.00
072-2210-004-0000	Developed Parcel	Low Density Residential	1.0000	\$ 76.00
072-2210-005-0000	Developed Parcel	Low Density Residential	1.0000	\$ 76.00
072-2210-006-0000	Developed Parcel	Low Density Residential	1.0000	\$ 76.00
072-2210-007-0000	Developed Parcel	Low Density Residential	1.0000	\$ 76.00
072-2210-008-0000	Developed Parcel	Low Density Residential	1.0000	\$ 76.00
072-2210-009-0000	Developed Parcel	Low Density Residential	1.0000	\$ 76.00
072-2210-010-0000	Developed Parcel	Low Density Residential	1.0000	\$ 76.00
072-2210-011-0000	Developed Parcel	Low Density Residential	1.0000	\$ 76.00
072-2210-012-0000	Developed Parcel	Low Density Residential	1.0000	\$ 76.00
072-2210-013-0000	Developed Parcel	Low Density Residential	1.0000	\$ 76.00
072-2210-014-0000	Developed Parcel	Low Density Residential	1.0000	\$ 76.00
072-2210-015-0000	Developed Parcel	Low Density Residential	1.0000	\$ 76.00

City of Rancho Cordova
ITEM 10.1. Transit Related Services Benefit District, Zone No. 1 **ATTACHMENT 3**
 Fiscal Year 2020-21 Assessment Roll

APN	Development Status	Land Use	EDU	Assessment
072-2210-016-0000	Developed Parcel	Low Density Residential	1.0000	\$ 76.00
072-2210-017-0000	Developed Parcel	Low Density Residential	1.0000	\$ 76.00
072-2210-018-0000	Developed Parcel	Low Density Residential	1.0000	\$ 76.00
072-2210-019-0000	Developed Parcel	Low Density Residential	1.0000	\$ 76.00
072-2210-020-0000	Developed Parcel	Low Density Residential	1.0000	\$ 76.00
072-2210-021-0000	Developed Parcel	Low Density Residential	1.0000	\$ 76.00
072-2210-022-0000	Developed Parcel	Low Density Residential	1.0000	\$ 76.00
072-2210-023-0000	Developed Parcel	Low Density Residential	1.0000	\$ 76.00
072-2210-024-0000	Developed Parcel	Low Density Residential	1.0000	\$ 76.00
072-2210-025-0000	Developed Parcel	Low Density Residential	1.0000	\$ 76.00
072-2210-026-0000	Developed Parcel	Low Density Residential	1.0000	\$ 76.00
072-2210-027-0000	Developed Parcel	Low Density Residential	1.0000	\$ 76.00
072-2210-028-0000	Developed Parcel	Low Density Residential	1.0000	\$ 76.00
072-2210-029-0000	Developed Parcel	Low Density Residential	1.0000	\$ 76.00
072-2210-030-0000	Developed Parcel	Low Density Residential	1.0000	\$ 76.00
072-2210-031-0000	Developed Parcel	Low Density Residential	1.0000	\$ 76.00
072-2210-032-0000	Developed Parcel	Low Density Residential	1.0000	\$ 76.00
072-2210-033-0000	Developed Parcel	Low Density Residential	1.0000	\$ 76.00
072-2210-034-0000	Developed Parcel	Low Density Residential	1.0000	\$ 76.00
072-2210-035-0000	Developed Parcel	Low Density Residential	1.0000	\$ 76.00
072-2210-036-0000	Developed Parcel	Low Density Residential	1.0000	\$ 76.00
072-2210-037-0000	Developed Parcel	Low Density Residential	1.0000	\$ 76.00
072-2210-038-0000	Developed Parcel	Low Density Residential	1.0000	\$ 76.00
072-2210-039-0000	Developed Parcel	Low Density Residential	1.0000	\$ 76.00
072-2210-040-0000	Developed Parcel	Low Density Residential	1.0000	\$ 76.00
072-2210-041-0000	Developed Parcel	Low Density Residential	1.0000	\$ 76.00
072-2210-042-0000	Developed Parcel	Low Density Residential	1.0000	\$ 76.00
072-2210-043-0000	Developed Parcel	Low Density Residential	1.0000	\$ 76.00
072-2210-044-0000	Developed Parcel	Low Density Residential	1.0000	\$ 76.00
072-2210-045-0000	Developed Parcel	Low Density Residential	1.0000	\$ 76.00
072-2210-046-0000	Developed Parcel	Low Density Residential	1.0000	\$ 76.00
072-2210-047-0000	Developed Parcel	Low Density Residential	1.0000	\$ 76.00
072-2210-048-0000	Developed Parcel	Low Density Residential	1.0000	\$ 76.00
072-2210-049-0000	Developed Parcel	Low Density Residential	1.0000	\$ 76.00
072-2210-050-0000	Developed Parcel	Low Density Residential	1.0000	\$ 76.00
072-2210-051-0000	Developed Parcel	Low Density Residential	1.0000	\$ 76.00
072-2210-052-0000	Developed Parcel	Low Density Residential	1.0000	\$ 76.00
072-2210-053-0000	Developed Parcel	Low Density Residential	1.0000	\$ 76.00
072-2210-054-0000	Developed Parcel	Low Density Residential	1.0000	\$ 76.00
072-2210-055-0000	Developed Parcel	Low Density Residential	1.0000	\$ 76.00
072-2210-056-0000	Developed Parcel	Low Density Residential	1.0000	\$ 76.00
072-2210-057-0000	Developed Parcel	Low Density Residential	1.0000	\$ 76.00
072-2210-058-0000	Developed Parcel	Low Density Residential	1.0000	\$ 76.00
072-2210-059-0000	Developed Parcel	Low Density Residential	1.0000	\$ 76.00
072-2210-060-0000	Developed Parcel	Low Density Residential	1.0000	\$ 76.00

City of Rancho Cordova
ITEM 10.1. Transit Related Services Benefit District, Zone No. 1 **ATTACHMENT 3**
 Fiscal Year 2020-21 Assessment Roll

APN	Development Status	Land Use	EDU	Assessment
072-2210-061-0000	Developed Parcel	Low Density Residential	1.0000	\$ 76.00
072-2210-062-0000	Developed Parcel	Low Density Residential	1.0000	\$ 76.00
072-2210-063-0000	Developed Parcel	Low Density Residential	1.0000	\$ 76.00
072-2210-064-0000	Developed Parcel	Low Density Residential	1.0000	\$ 76.00
072-2210-065-0000	Developed Parcel	Low Density Residential	1.0000	\$ 76.00
072-2210-066-0000	Developed Parcel	Low Density Residential	1.0000	\$ 76.00
072-2210-067-0000	Developed Parcel	Low Density Residential	1.0000	\$ 76.00
072-2210-068-0000	Developed Parcel	Low Density Residential	1.0000	\$ 76.00
072-2220-001-0000	Developed Parcel	Low Density Residential	1.0000	\$ 76.00
072-2220-002-0000	Developed Parcel	Low Density Residential	1.0000	\$ 76.00
072-2220-003-0000	Developed Parcel	Low Density Residential	1.0000	\$ 76.00
072-2220-004-0000	Developed Parcel	Low Density Residential	1.0000	\$ 76.00
072-2220-005-0000	Developed Parcel	Low Density Residential	1.0000	\$ 76.00
072-2220-006-0000	Developed Parcel	Low Density Residential	1.0000	\$ 76.00
072-2220-007-0000	Developed Parcel	Low Density Residential	1.0000	\$ 76.00
072-2220-008-0000	Developed Parcel	Low Density Residential	1.0000	\$ 76.00
072-2220-009-0000	Developed Parcel	Low Density Residential	1.0000	\$ 76.00
072-2220-010-0000	Developed Parcel	Low Density Residential	1.0000	\$ 76.00
072-2220-011-0000	Developed Parcel	Low Density Residential	1.0000	\$ 76.00
072-2220-012-0000	Developed Parcel	Low Density Residential	1.0000	\$ 76.00
072-2220-013-0000	Developed Parcel	Low Density Residential	1.0000	\$ 76.00
072-2220-014-0000	Developed Parcel	Low Density Residential	1.0000	\$ 76.00
072-2220-015-0000	Developed Parcel	Low Density Residential	1.0000	\$ 76.00
072-2220-016-0000	Developed Parcel	Low Density Residential	1.0000	\$ 76.00
072-2220-017-0000	Developed Parcel	Low Density Residential	1.0000	\$ 76.00
072-2220-018-0000	Developed Parcel	Low Density Residential	1.0000	\$ 76.00
072-2220-019-0000	Developed Parcel	Low Density Residential	1.0000	\$ 76.00
072-2220-020-0000	Developed Parcel	Low Density Residential	1.0000	\$ 76.00
072-2220-021-0000	Developed Parcel	Low Density Residential	1.0000	\$ 76.00
072-2220-022-0000	Developed Parcel	Low Density Residential	1.0000	\$ 76.00
072-2220-023-0000	Developed Parcel	Low Density Residential	1.0000	\$ 76.00
072-2220-024-0000	Developed Parcel	Low Density Residential	1.0000	\$ 76.00
072-2220-025-0000	Developed Parcel	Low Density Residential	1.0000	\$ 76.00
072-2220-026-0000	Developed Parcel	Low Density Residential	1.0000	\$ 76.00
072-2220-027-0000	Developed Parcel	Low Density Residential	1.0000	\$ 76.00
072-2220-028-0000	Developed Parcel	Low Density Residential	1.0000	\$ 76.00
072-2220-029-0000	Developed Parcel	Low Density Residential	1.0000	\$ 76.00
072-2220-030-0000	Developed Parcel	Low Density Residential	1.0000	\$ 76.00
072-2220-031-0000	Developed Parcel	Low Density Residential	1.0000	\$ 76.00
072-2220-032-0000	Developed Parcel	Low Density Residential	1.0000	\$ 76.00
072-2220-033-0000	Developed Parcel	Low Density Residential	1.0000	\$ 76.00
072-2220-034-0000	Developed Parcel	Low Density Residential	1.0000	\$ 76.00
072-2220-035-0000	Developed Parcel	Low Density Residential	1.0000	\$ 76.00
072-2220-036-0000	Developed Parcel	Low Density Residential	1.0000	\$ 76.00
072-2220-037-0000	Developed Parcel	Low Density Residential	1.0000	\$ 76.00

City of Rancho Cordova
ITEM 10.1. Transit Related Services Benefit District, Zone No. 1 **ATTACHMENT 3**
 Fiscal Year 2020-21 Assessment Roll

APN	Development Status	Land Use	EDU	Assessment
072-2220-038-0000	Developed Parcel	Low Density Residential	1.0000	\$ 76.00
072-2220-039-0000	Developed Parcel	Low Density Residential	1.0000	\$ 76.00
072-2220-040-0000	Developed Parcel	Low Density Residential	1.0000	\$ 76.00
072-2220-041-0000	Developed Parcel	Low Density Residential	1.0000	\$ 76.00
072-2220-042-0000	Developed Parcel	Low Density Residential	1.0000	\$ 76.00
072-2220-043-0000	Developed Parcel	Low Density Residential	1.0000	\$ 76.00
072-2220-044-0000	Developed Parcel	Low Density Residential	1.0000	\$ 76.00
072-2220-045-0000	Developed Parcel	Low Density Residential	1.0000	\$ 76.00
072-2220-046-0000	Developed Parcel	Low Density Residential	1.0000	\$ 76.00
072-2220-047-0000	Developed Parcel	Low Density Residential	1.0000	\$ 76.00
072-2220-048-0000	Developed Parcel	Low Density Residential	1.0000	\$ 76.00
072-2220-049-0000	Developed Parcel	Low Density Residential	1.0000	\$ 76.00
072-2220-050-0000	Developed Parcel	Low Density Residential	1.0000	\$ 76.00
072-2220-051-0000	Developed Parcel	Low Density Residential	1.0000	\$ 76.00
072-2220-052-0000	Developed Parcel	Low Density Residential	1.0000	\$ 76.00
072-2220-053-0000	Developed Parcel	Low Density Residential	1.0000	\$ 76.00
072-2220-054-0000	Developed Parcel	Low Density Residential	1.0000	\$ 76.00
072-2220-055-0000	Developed Parcel	Low Density Residential	1.0000	\$ 76.00
072-2220-056-0000	Developed Parcel	Low Density Residential	1.0000	\$ 76.00
072-2220-057-0000	Developed Parcel	Low Density Residential	1.0000	\$ 76.00
072-2220-058-0000	Developed Parcel	Low Density Residential	1.0000	\$ 76.00
072-2220-059-0000	Developed Parcel	Low Density Residential	1.0000	\$ 76.00
072-2220-060-0000	Developed Parcel	Low Density Residential	1.0000	\$ 76.00
072-2220-061-0000	Developed Parcel	Low Density Residential	1.0000	\$ 76.00
072-2220-062-0000	Developed Parcel	Low Density Residential	1.0000	\$ 76.00
072-2220-063-0000	Developed Parcel	Low Density Residential	1.0000	\$ 76.00
072-2220-064-0000	Developed Parcel	Low Density Residential	1.0000	\$ 76.00
072-2220-065-0000	Developed Parcel	Low Density Residential	1.0000	\$ 76.00
072-2220-066-0000	Developed Parcel	Low Density Residential	1.0000	\$ 76.00
072-2220-067-0000	Developed Parcel	Low Density Residential	1.0000	\$ 76.00
072-2220-068-0000	Developed Parcel	Low Density Residential	1.0000	\$ 76.00
072-2220-069-0000	Developed Parcel	Low Density Residential	1.0000	\$ 76.00
072-2220-070-0000	Developed Parcel	Low Density Residential	1.0000	\$ 76.00
072-2350-001-0000	Developed Parcel	Low Density Residential	1.0000	\$ 76.00
072-2350-002-0000	Developed Parcel	Low Density Residential	1.0000	\$ 76.00
072-2350-003-0000	Developed Parcel	Low Density Residential	1.0000	\$ 76.00
072-2350-004-0000	Developed Parcel	Low Density Residential	1.0000	\$ 76.00
072-2350-005-0000	Developed Parcel	Low Density Residential	1.0000	\$ 76.00
072-2350-006-0000	Developed Parcel	Low Density Residential	1.0000	\$ 76.00
072-2350-007-0000	Developed Parcel	Low Density Residential	1.0000	\$ 76.00
072-2350-008-0000	Developed Parcel	Low Density Residential	1.0000	\$ 76.00
072-2350-009-0000	Developed Parcel	Low Density Residential	1.0000	\$ 76.00
072-2350-010-0000	Developed Parcel	Low Density Residential	1.0000	\$ 76.00
072-2350-011-0000	Developed Parcel	Low Density Residential	1.0000	\$ 76.00
072-2350-012-0000	Developed Parcel	Low Density Residential	1.0000	\$ 76.00

City of Rancho Cordova
ITEM 10.1. Transit Related Services Benefit District, Zone No. 1 **ATTACHMENT 3**
 Fiscal Year 2020-21 Assessment Roll

APN	Development Status	Land Use	EDU	Assessment
072-2350-013-0000	Developed Parcel	Low Density Residential	1.0000	\$ 76.00
072-2350-014-0000	Developed Parcel	Low Density Residential	1.0000	\$ 76.00
072-2350-015-0000	Developed Parcel	Low Density Residential	1.0000	\$ 76.00
072-2350-016-0000	Developed Parcel	Low Density Residential	1.0000	\$ 76.00
072-2350-017-0000	Developed Parcel	Low Density Residential	1.0000	\$ 76.00
072-2350-018-0000	Developed Parcel	Low Density Residential	1.0000	\$ 76.00
072-2350-019-0000	Developed Parcel	Low Density Residential	1.0000	\$ 76.00
072-2350-020-0000	Developed Parcel	Low Density Residential	1.0000	\$ 76.00
072-2350-021-0000	Developed Parcel	Low Density Residential	1.0000	\$ 76.00
072-2350-022-0000	Developed Parcel	Low Density Residential	1.0000	\$ 76.00
072-2350-023-0000	Developed Parcel	Low Density Residential	1.0000	\$ 76.00
072-2350-024-0000	Developed Parcel	Low Density Residential	1.0000	\$ 76.00
072-2350-025-0000	Developed Parcel	Low Density Residential	1.0000	\$ 76.00
072-2350-026-0000	Developed Parcel	Low Density Residential	1.0000	\$ 76.00
072-2350-027-0000	Developed Parcel	Low Density Residential	1.0000	\$ 76.00
072-2350-028-0000	Developed Parcel	Low Density Residential	1.0000	\$ 76.00
072-2350-029-0000	Developed Parcel	Low Density Residential	1.0000	\$ 76.00
072-2350-030-0000	Developed Parcel	Low Density Residential	1.0000	\$ 76.00
072-2350-031-0000	Developed Parcel	Low Density Residential	1.0000	\$ 76.00
072-2350-032-0000	Developed Parcel	Low Density Residential	1.0000	\$ 76.00
072-2350-033-0000	Developed Parcel	Low Density Residential	1.0000	\$ 76.00
072-2350-034-0000	Developed Parcel	Low Density Residential	1.0000	\$ 76.00
072-2350-035-0000	Developed Parcel	Low Density Residential	1.0000	\$ 76.00
072-2350-036-0000	Developed Parcel	Low Density Residential	1.0000	\$ 76.00
072-2350-037-0000	Developed Parcel	Low Density Residential	1.0000	\$ 76.00
072-2350-038-0000	Developed Parcel	Low Density Residential	1.0000	\$ 76.00
072-2350-039-0000	Developed Parcel	Low Density Residential	1.0000	\$ 76.00
072-2350-040-0000	Developed Parcel	Low Density Residential	1.0000	\$ 76.00
072-2350-041-0000	Developed Parcel	Low Density Residential	1.0000	\$ 76.00
072-2350-042-0000	Developed Parcel	Low Density Residential	1.0000	\$ 76.00
072-2350-043-0000	Developed Parcel	Low Density Residential	1.0000	\$ 76.00
072-2370-001-0000	Developed Parcel	Low Density Residential	1.0000	\$ 76.00
072-2370-002-0000	Developed Parcel	Low Density Residential	1.0000	\$ 76.00
072-2370-003-0000	Developed Parcel	Low Density Residential	1.0000	\$ 76.00
072-2370-004-0000	Developed Parcel	Low Density Residential	1.0000	\$ 76.00
072-2370-005-0000	Developed Parcel	Low Density Residential	1.0000	\$ 76.00
072-2370-006-0000	Developed Parcel	Low Density Residential	1.0000	\$ 76.00
072-2370-007-0000	Developed Parcel	Low Density Residential	1.0000	\$ 76.00
072-2370-008-0000	Developed Parcel	Low Density Residential	1.0000	\$ 76.00
072-2370-009-0000	Developed Parcel	Low Density Residential	1.0000	\$ 76.00
072-2370-010-0000	Developed Parcel	Low Density Residential	1.0000	\$ 76.00
072-2370-011-0000	Developed Parcel	Low Density Residential	1.0000	\$ 76.00
072-2370-012-0000	Developed Parcel	Low Density Residential	1.0000	\$ 76.00
072-2370-013-0000	Developed Parcel	Low Density Residential	1.0000	\$ 76.00
072-2370-014-0000	Developed Parcel	Low Density Residential	1.0000	\$ 76.00

City of Rancho Cordova
ITEM 10.1. Transit Related Services Benefit District, Zone No. 1 **ATTACHMENT 3**
 Fiscal Year 2020-21 Assessment Roll

APN	Development Status	Land Use	EDU	Assessment
072-2370-015-0000	Developed Parcel	Low Density Residential	1.0000	\$ 76.00
072-2370-016-0000	Developed Parcel	Low Density Residential	1.0000	\$ 76.00
072-2370-017-0000	Developed Parcel	Low Density Residential	1.0000	\$ 76.00
072-2370-018-0000	Developed Parcel	Low Density Residential	1.0000	\$ 76.00
072-2370-019-0000	Developed Parcel	Low Density Residential	1.0000	\$ 76.00
072-2370-020-0000	Developed Parcel	Low Density Residential	1.0000	\$ 76.00
072-2370-021-0000	Developed Parcel	Low Density Residential	1.0000	\$ 76.00
072-2370-022-0000	Developed Parcel	Low Density Residential	1.0000	\$ 76.00
072-2370-023-0000	Developed Parcel	Low Density Residential	1.0000	\$ 76.00
072-2370-024-0000	Developed Parcel	Low Density Residential	1.0000	\$ 76.00
072-2370-025-0000	Developed Parcel	Low Density Residential	1.0000	\$ 76.00
072-2370-026-0000	Developed Parcel	Low Density Residential	1.0000	\$ 76.00
072-2370-027-0000	Developed Parcel	Low Density Residential	1.0000	\$ 76.00
072-2370-028-0000	Developed Parcel	Low Density Residential	1.0000	\$ 76.00
072-2370-029-0000	Developed Parcel	Low Density Residential	1.0000	\$ 76.00
072-2370-030-0000	Developed Parcel	Low Density Residential	1.0000	\$ 76.00
072-2370-031-0000	Developed Parcel	Low Density Residential	1.0000	\$ 76.00
072-2370-032-0000	Developed Parcel	Low Density Residential	1.0000	\$ 76.00
072-2370-033-0000	Developed Parcel	Low Density Residential	1.0000	\$ 76.00
072-2370-034-0000	Developed Parcel	Low Density Residential	1.0000	\$ 76.00
072-2370-035-0000	Developed Parcel	Low Density Residential	1.0000	\$ 76.00
072-2370-036-0000	Developed Parcel	Low Density Residential	1.0000	\$ 76.00
072-2370-037-0000	Developed Parcel	Low Density Residential	1.0000	\$ 76.00
072-2370-038-0000	Developed Parcel	Low Density Residential	1.0000	\$ 76.00
072-2370-039-0000	Developed Parcel	Low Density Residential	1.0000	\$ 76.00
072-2370-040-0000	Developed Parcel	Low Density Residential	1.0000	\$ 76.00
072-2370-041-0000	Developed Parcel	Low Density Residential	1.0000	\$ 76.00
072-2370-042-0000	Developed Parcel	Low Density Residential	1.0000	\$ 76.00
072-2370-043-0000	Developed Parcel	Low Density Residential	1.0000	\$ 76.00
072-2370-044-0000	Developed Parcel	Low Density Residential	1.0000	\$ 76.00
072-2370-045-0000	Developed Parcel	Low Density Residential	1.0000	\$ 76.00
072-2370-046-0000	Developed Parcel	Low Density Residential	1.0000	\$ 76.00
072-2370-047-0000	Developed Parcel	Low Density Residential	1.0000	\$ 76.00
072-2370-048-0000	Developed Parcel	Low Density Residential	1.0000	\$ 76.00
072-2370-049-0000	Developed Parcel	Low Density Residential	1.0000	\$ 76.00
072-2370-050-0000	Developed Parcel	Low Density Residential	1.0000	\$ 76.00
072-2370-051-0000	Developed Parcel	Low Density Residential	1.0000	\$ 76.00
072-2370-052-0000	Developed Parcel	Low Density Residential	1.0000	\$ 76.00
072-2370-053-0000	Developed Parcel	Low Density Residential	1.0000	\$ 76.00
072-2370-054-0000	Developed Parcel	Low Density Residential	1.0000	\$ 76.00
072-2370-055-0000	Developed Parcel	Low Density Residential	1.0000	\$ 76.00
072-2370-056-0000	Developed Parcel	Low Density Residential	1.0000	\$ 76.00
072-2370-057-0000	Developed Parcel	Low Density Residential	1.0000	\$ 76.00
072-2370-058-0000	Developed Parcel	Low Density Residential	1.0000	\$ 76.00
072-2370-059-0000	Developed Parcel	Low Density Residential	1.0000	\$ 76.00

City of Rancho Cordova
ITEM 10.1. Transit Related Services Benefit District, Zone No. 1 **ATTACHMENT 3**
 Fiscal Year 2020-21 Assessment Roll

APN	Development Status	Land Use	EDU	Assessment
072-2370-060-0000	Developed Parcel	Low Density Residential	1.0000	\$ 76.00
072-2370-061-0000	Developed Parcel	Low Density Residential	1.0000	\$ 76.00
072-2370-062-0000	Developed Parcel	Low Density Residential	1.0000	\$ 76.00
072-2370-063-0000	Developed Parcel	Low Density Residential	1.0000	\$ 76.00
072-2370-064-0000	Developed Parcel	Low Density Residential	1.0000	\$ 76.00
072-2370-065-0000	Developed Parcel	Low Density Residential	1.0000	\$ 76.00
072-2370-066-0000	Developed Parcel	Low Density Residential	1.0000	\$ 76.00
072-2370-067-0000	Developed Parcel	Low Density Residential	1.0000	\$ 76.00
072-2370-068-0000	Developed Parcel	Low Density Residential	1.0000	\$ 76.00
072-2370-069-0000	Developed Parcel	Low Density Residential	1.0000	\$ 76.00
072-2370-070-0000	Developed Parcel	Low Density Residential	1.0000	\$ 76.00
072-2370-071-0000	Developed Parcel	Low Density Residential	1.0000	\$ 76.00
072-2370-072-0000	Developed Parcel	Low Density Residential	1.0000	\$ 76.00
072-2380-001-0000	Developed Parcel	Low Density Residential	1.0000	\$ 76.00
072-2380-002-0000	Developed Parcel	Low Density Residential	1.0000	\$ 76.00
072-2380-003-0000	Developed Parcel	Low Density Residential	1.0000	\$ 76.00
072-2380-004-0000	Developed Parcel	Low Density Residential	1.0000	\$ 76.00
072-2380-005-0000	Developed Parcel	Low Density Residential	1.0000	\$ 76.00
072-2380-006-0000	Developed Parcel	Low Density Residential	1.0000	\$ 76.00
072-2380-007-0000	Developed Parcel	Low Density Residential	1.0000	\$ 76.00
072-2380-008-0000	Developed Parcel	Low Density Residential	1.0000	\$ 76.00
072-2380-009-0000	Developed Parcel	Low Density Residential	1.0000	\$ 76.00
072-2380-010-0000	Developed Parcel	Low Density Residential	1.0000	\$ 76.00
072-2380-011-0000	Developed Parcel	Low Density Residential	1.0000	\$ 76.00
072-2380-012-0000	Developed Parcel	Low Density Residential	1.0000	\$ 76.00
072-2380-013-0000	Developed Parcel	Low Density Residential	1.0000	\$ 76.00
072-2380-014-0000	Developed Parcel	Low Density Residential	1.0000	\$ 76.00
072-2380-015-0000	Developed Parcel	Low Density Residential	1.0000	\$ 76.00
072-2380-016-0000	Developed Parcel	Low Density Residential	1.0000	\$ 76.00
072-2380-017-0000	Developed Parcel	Low Density Residential	1.0000	\$ 76.00
072-2380-018-0000	Developed Parcel	Low Density Residential	1.0000	\$ 76.00
072-2380-019-0000	Developed Parcel	Low Density Residential	1.0000	\$ 76.00
072-2380-020-0000	Developed Parcel	Low Density Residential	1.0000	\$ 76.00
072-2380-021-0000	Developed Parcel	Low Density Residential	1.0000	\$ 76.00
072-2380-022-0000	Developed Parcel	Low Density Residential	1.0000	\$ 76.00
072-2380-023-0000	Developed Parcel	Low Density Residential	1.0000	\$ 76.00
072-2380-024-0000	Developed Parcel	Low Density Residential	1.0000	\$ 76.00
072-2380-025-0000	Developed Parcel	Low Density Residential	1.0000	\$ 76.00
072-2380-026-0000	Developed Parcel	Low Density Residential	1.0000	\$ 76.00
072-2380-027-0000	Developed Parcel	Low Density Residential	1.0000	\$ 76.00
072-2380-028-0000	Developed Parcel	Low Density Residential	1.0000	\$ 76.00
072-2380-029-0000	Developed Parcel	Low Density Residential	1.0000	\$ 76.00
072-2380-030-0000	Developed Parcel	Low Density Residential	1.0000	\$ 76.00
072-2380-031-0000	Developed Parcel	Low Density Residential	1.0000	\$ 76.00
072-2380-032-0000	Developed Parcel	Low Density Residential	1.0000	\$ 76.00

City of Rancho Cordova
ITEM 10.1. Transit Related Services Benefit District, Zone No. 1 **ATTACHMENT 3**
 Fiscal Year 2020-21 Assessment Roll

APN	Development Status	Land Use	EDU	Assessment
072-2380-033-0000	Developed Parcel	Low Density Residential	1.0000	\$ 76.00
072-2380-034-0000	Developed Parcel	Low Density Residential	1.0000	\$ 76.00
072-2380-035-0000	Developed Parcel	Low Density Residential	1.0000	\$ 76.00
072-2380-036-0000	Developed Parcel	Low Density Residential	1.0000	\$ 76.00
072-2380-037-0000	Developed Parcel	Low Density Residential	1.0000	\$ 76.00
072-2380-038-0000	Developed Parcel	Low Density Residential	1.0000	\$ 76.00
072-2380-039-0000	Developed Parcel	Low Density Residential	1.0000	\$ 76.00
072-2380-040-0000	Developed Parcel	Low Density Residential	1.0000	\$ 76.00
072-2380-041-0000	Developed Parcel	Low Density Residential	1.0000	\$ 76.00
072-2380-042-0000	Developed Parcel	Low Density Residential	1.0000	\$ 76.00
072-2380-043-0000	Developed Parcel	Low Density Residential	1.0000	\$ 76.00
072-2380-044-0000	Developed Parcel	Low Density Residential	1.0000	\$ 76.00
072-2380-045-0000	Developed Parcel	Low Density Residential	1.0000	\$ 76.00
072-2380-046-0000	Developed Parcel	Low Density Residential	1.0000	\$ 76.00
072-2380-047-0000	Developed Parcel	Low Density Residential	1.0000	\$ 76.00
072-2380-048-0000	Developed Parcel	Low Density Residential	1.0000	\$ 76.00
072-2380-049-0000	Developed Parcel	Low Density Residential	1.0000	\$ 76.00
072-2380-050-0000	Developed Parcel	Low Density Residential	1.0000	\$ 76.00
072-2380-051-0000	Developed Parcel	Low Density Residential	1.0000	\$ 76.00
072-2380-052-0000	Developed Parcel	Low Density Residential	1.0000	\$ 76.00
072-2380-053-0000	Developed Parcel	Low Density Residential	1.0000	\$ 76.00
072-2380-054-0000	Developed Parcel	Low Density Residential	1.0000	\$ 76.00
072-2380-055-0000	Developed Parcel	Low Density Residential	1.0000	\$ 76.00
072-2380-056-0000	Developed Parcel	Low Density Residential	1.0000	\$ 76.00
072-2390-001-0000	Developed Parcel	Low Density Residential	1.0000	\$ 76.00
072-2390-002-0000	Developed Parcel	Low Density Residential	1.0000	\$ 76.00
072-2390-003-0000	Developed Parcel	Low Density Residential	1.0000	\$ 76.00
072-2390-004-0000	Developed Parcel	Low Density Residential	1.0000	\$ 76.00
072-2390-005-0000	Developed Parcel	Low Density Residential	1.0000	\$ 76.00
072-2390-006-0000	Developed Parcel	Low Density Residential	1.0000	\$ 76.00
072-2390-007-0000	Developed Parcel	Low Density Residential	1.0000	\$ 76.00
072-2390-008-0000	Developed Parcel	Low Density Residential	1.0000	\$ 76.00
072-2390-009-0000	Developed Parcel	Low Density Residential	1.0000	\$ 76.00
072-2390-010-0000	Developed Parcel	Low Density Residential	1.0000	\$ 76.00
072-2390-011-0000	Developed Parcel	Low Density Residential	1.0000	\$ 76.00
072-2390-012-0000	Developed Parcel	Low Density Residential	1.0000	\$ 76.00
072-2390-013-0000	Developed Parcel	Low Density Residential	1.0000	\$ 76.00
072-2390-014-0000	Developed Parcel	Low Density Residential	1.0000	\$ 76.00
072-2390-015-0000	Developed Parcel	Low Density Residential	1.0000	\$ 76.00
072-2390-016-0000	Developed Parcel	Low Density Residential	1.0000	\$ 76.00
072-2390-018-0000	Developed Parcel	Low Density Residential	1.0000	\$ 76.00
072-2390-019-0000	Developed Parcel	Low Density Residential	1.0000	\$ 76.00
072-2390-020-0000	Developed Parcel	Low Density Residential	1.0000	\$ 76.00
072-2390-021-0000	Developed Parcel	Low Density Residential	1.0000	\$ 76.00
072-2390-022-0000	Developed Parcel	Low Density Residential	1.0000	\$ 76.00

City of Rancho Cordova
ITEM 10.1. Transit Related Services Benefit District, Zone No. 1 **ATTACHMENT 3**
 Fiscal Year 2020-21 Assessment Roll

APN	Development Status	Land Use	EDU	Assessment
072-2390-023-0000	Developed Parcel	Low Density Residential	1.0000	\$ 76.00
072-2390-024-0000	Developed Parcel	Low Density Residential	1.0000	\$ 76.00
072-2390-025-0000	Developed Parcel	Low Density Residential	1.0000	\$ 76.00
072-2390-026-0000	Developed Parcel	Low Density Residential	1.0000	\$ 76.00
072-2390-027-0000	Developed Parcel	Low Density Residential	1.0000	\$ 76.00
072-2390-028-0000	Developed Parcel	Low Density Residential	1.0000	\$ 76.00
072-2390-029-0000	Developed Parcel	Low Density Residential	1.0000	\$ 76.00
072-2390-030-0000	Developed Parcel	Low Density Residential	1.0000	\$ 76.00
072-2390-031-0000	Developed Parcel	Low Density Residential	1.0000	\$ 76.00
072-2390-032-0000	Developed Parcel	Low Density Residential	1.0000	\$ 76.00
072-2390-033-0000	Developed Parcel	Low Density Residential	1.0000	\$ 76.00
072-2390-034-0000	Developed Parcel	Low Density Residential	1.0000	\$ 76.00
072-2390-036-0000	Developed Parcel	Low Density Residential	1.0000	\$ 76.00
072-2390-037-0000	Developed Parcel	Low Density Residential	1.0000	\$ 76.00
072-2390-038-0000	Developed Parcel	Low Density Residential	1.0000	\$ 76.00
072-2390-039-0000	Developed Parcel	Low Density Residential	1.0000	\$ 76.00
072-2390-040-0000	Developed Parcel	Low Density Residential	1.0000	\$ 76.00
072-2390-041-0000	Developed Parcel	Low Density Residential	1.0000	\$ 76.00
072-2390-042-0000	Developed Parcel	Low Density Residential	1.0000	\$ 76.00
072-2390-043-0000	Developed Parcel	Low Density Residential	1.0000	\$ 76.00
072-2390-044-0000	Developed Parcel	Low Density Residential	1.0000	\$ 76.00
072-2390-045-0000	Developed Parcel	Low Density Residential	1.0000	\$ 76.00
072-2390-046-0000	Developed Parcel	Low Density Residential	1.0000	\$ 76.00
072-2390-047-0000	Developed Parcel	Low Density Residential	1.0000	\$ 76.00
072-2390-048-0000	Developed Parcel	Low Density Residential	1.0000	\$ 76.00
072-2390-049-0000	Developed Parcel	Low Density Residential	1.0000	\$ 76.00
072-2390-050-0000	Developed Parcel	Low Density Residential	1.0000	\$ 76.00
072-2390-051-0000	Developed Parcel	Low Density Residential	1.0000	\$ 76.00
072-2390-052-0000	Developed Parcel	Low Density Residential	1.0000	\$ 76.00
072-2390-053-0000	Developed Parcel	Low Density Residential	1.0000	\$ 76.00
072-2390-054-0000	Developed Parcel	Low Density Residential	1.0000	\$ 76.00
072-2390-055-0000	Developed Parcel	Low Density Residential	1.0000	\$ 76.00
072-2390-056-0000	Developed Parcel	Low Density Residential	1.0000	\$ 76.00
072-2390-057-0000	Developed Parcel	Low Density Residential	1.0000	\$ 76.00
072-2390-058-0000	Developed Parcel	Low Density Residential	1.0000	\$ 76.00
072-2400-001-0000	Developed Parcel	Low Density Residential	1.0000	\$ 76.00
072-2400-002-0000	Developed Parcel	Low Density Residential	1.0000	\$ 76.00
072-2400-003-0000	Developed Parcel	Low Density Residential	1.0000	\$ 76.00
072-2400-004-0000	Developed Parcel	Low Density Residential	1.0000	\$ 76.00
072-2400-005-0000	Developed Parcel	Low Density Residential	1.0000	\$ 76.00
072-2400-006-0000	Developed Parcel	Low Density Residential	1.0000	\$ 76.00
072-2400-007-0000	Developed Parcel	Low Density Residential	1.0000	\$ 76.00
072-2400-008-0000	Developed Parcel	Low Density Residential	1.0000	\$ 76.00
072-2400-009-0000	Developed Parcel	Low Density Residential	1.0000	\$ 76.00
072-2400-010-0000	Developed Parcel	Low Density Residential	1.0000	\$ 76.00

City of Rancho Cordova
ITEM 10.1. Transit Related Services Benefit District, Zone No. 1 **ATTACHMENT 3**
 Fiscal Year 2020-21 Assessment Roll

APN	Development Status	Land Use	EDU	Assessment
072-2400-011-0000	Developed Parcel	Low Density Residential	1.0000	\$ 76.00
072-2400-012-0000	Developed Parcel	Low Density Residential	1.0000	\$ 76.00
072-2400-013-0000	Developed Parcel	Low Density Residential	1.0000	\$ 76.00
072-2400-014-0000	Developed Parcel	Low Density Residential	1.0000	\$ 76.00
072-2400-015-0000	Developed Parcel	Low Density Residential	1.0000	\$ 76.00
072-2400-016-0000	Developed Parcel	Low Density Residential	1.0000	\$ 76.00
072-2400-017-0000	Developed Parcel	Low Density Residential	1.0000	\$ 76.00
072-2400-018-0000	Developed Parcel	Low Density Residential	1.0000	\$ 76.00
072-2400-019-0000	Developed Parcel	Low Density Residential	1.0000	\$ 76.00
072-2400-020-0000	Developed Parcel	Low Density Residential	1.0000	\$ 76.00
072-2400-021-0000	Developed Parcel	Low Density Residential	1.0000	\$ 76.00
072-2400-022-0000	Developed Parcel	Low Density Residential	1.0000	\$ 76.00
072-2400-023-0000	Developed Parcel	Low Density Residential	1.0000	\$ 76.00
072-2400-024-0000	Developed Parcel	Low Density Residential	1.0000	\$ 76.00
072-2400-025-0000	Developed Parcel	Low Density Residential	1.0000	\$ 76.00
072-2400-026-0000	Developed Parcel	Low Density Residential	1.0000	\$ 76.00
072-2400-027-0000	Developed Parcel	Low Density Residential	1.0000	\$ 76.00
072-2400-028-0000	Developed Parcel	Low Density Residential	1.0000	\$ 76.00
072-2400-029-0000	Developed Parcel	Low Density Residential	1.0000	\$ 76.00
072-2400-030-0000	Developed Parcel	Low Density Residential	1.0000	\$ 76.00
072-2400-031-0000	Developed Parcel	Low Density Residential	1.0000	\$ 76.00
072-2400-032-0000	Developed Parcel	Low Density Residential	1.0000	\$ 76.00
072-2400-033-0000	Developed Parcel	Low Density Residential	1.0000	\$ 76.00
072-2400-034-0000	Developed Parcel	Low Density Residential	1.0000	\$ 76.00
072-2400-035-0000	Developed Parcel	Low Density Residential	1.0000	\$ 76.00
072-2400-036-0000	Developed Parcel	Low Density Residential	1.0000	\$ 76.00
072-2400-037-0000	Developed Parcel	Low Density Residential	1.0000	\$ 76.00
072-2400-038-0000	Developed Parcel	Low Density Residential	1.0000	\$ 76.00
072-2400-039-0000	Developed Parcel	Low Density Residential	1.0000	\$ 76.00
072-2400-040-0000	Developed Parcel	Low Density Residential	1.0000	\$ 76.00
072-2400-041-0000	Developed Parcel	Low Density Residential	1.0000	\$ 76.00
072-2400-042-0000	Developed Parcel	Low Density Residential	1.0000	\$ 76.00
072-2400-043-0000	Developed Parcel	Low Density Residential	1.0000	\$ 76.00
072-2400-044-0000	Developed Parcel	Low Density Residential	1.0000	\$ 76.00
072-2460-001-0000	Developed Parcel	Low Density Residential	1.0000	\$ 76.00
072-2460-002-0000	Developed Parcel	Low Density Residential	1.0000	\$ 76.00
072-2460-003-0000	Developed Parcel	Low Density Residential	1.0000	\$ 76.00
072-2460-004-0000	Developed Parcel	Low Density Residential	1.0000	\$ 76.00
072-2460-005-0000	Developed Parcel	Low Density Residential	1.0000	\$ 76.00
072-2460-006-0000	Developed Parcel	Low Density Residential	1.0000	\$ 76.00
072-2460-007-0000	Developed Parcel	Low Density Residential	1.0000	\$ 76.00
072-2460-008-0000	Developed Parcel	Low Density Residential	1.0000	\$ 76.00
072-2460-009-0000	Developed Parcel	Low Density Residential	1.0000	\$ 76.00
072-2460-010-0000	Developed Parcel	Low Density Residential	1.0000	\$ 76.00
072-2460-011-0000	Developed Parcel	Low Density Residential	1.0000	\$ 76.00

City of Rancho Cordova
ITEM 10.1. Transit Related Services Benefit District, Zone No. 1 **ATTACHMENT 3**
 Fiscal Year 2020-21 Assessment Roll

APN	Development Status	Land Use	EDU	Assessment
072-2460-012-0000	Developed Parcel	Low Density Residential	1.0000	\$ 76.00
072-2460-013-0000	Developed Parcel	Low Density Residential	1.0000	\$ 76.00
072-2460-014-0000	Developed Parcel	Low Density Residential	1.0000	\$ 76.00
072-2460-015-0000	Developed Parcel	Low Density Residential	1.0000	\$ 76.00
072-2460-016-0000	Developed Parcel	Low Density Residential	1.0000	\$ 76.00
072-2460-017-0000	Developed Parcel	Low Density Residential	1.0000	\$ 76.00
072-2460-018-0000	Developed Parcel	Low Density Residential	1.0000	\$ 76.00
072-2460-019-0000	Developed Parcel	Low Density Residential	1.0000	\$ 76.00
072-2460-020-0000	Developed Parcel	Low Density Residential	1.0000	\$ 76.00
072-2460-021-0000	Developed Parcel	Low Density Residential	1.0000	\$ 76.00
072-2460-022-0000	Developed Parcel	Low Density Residential	1.0000	\$ 76.00
072-2460-023-0000	Developed Parcel	Low Density Residential	1.0000	\$ 76.00
072-2460-024-0000	Developed Parcel	Low Density Residential	1.0000	\$ 76.00
072-2460-025-0000	Developed Parcel	Low Density Residential	1.0000	\$ 76.00
072-2460-026-0000	Developed Parcel	Low Density Residential	1.0000	\$ 76.00
072-2460-027-0000	Developed Parcel	Low Density Residential	1.0000	\$ 76.00
072-2460-028-0000	Developed Parcel	Low Density Residential	1.0000	\$ 76.00
072-2460-029-0000	Developed Parcel	Low Density Residential	1.0000	\$ 76.00
072-2460-030-0000	Developed Parcel	Low Density Residential	1.0000	\$ 76.00
072-2460-031-0000	Developed Parcel	Low Density Residential	1.0000	\$ 76.00
072-2460-032-0000	Developed Parcel	Low Density Residential	1.0000	\$ 76.00
072-2460-033-0000	Developed Parcel	Low Density Residential	1.0000	\$ 76.00
072-2460-034-0000	Developed Parcel	Low Density Residential	1.0000	\$ 76.00
072-2460-035-0000	Developed Parcel	Low Density Residential	1.0000	\$ 76.00
072-2460-036-0000	Developed Parcel	Low Density Residential	1.0000	\$ 76.00
072-2460-037-0000	Developed Parcel	Low Density Residential	1.0000	\$ 76.00
072-2460-038-0000	Developed Parcel	Low Density Residential	1.0000	\$ 76.00
072-2460-039-0000	Developed Parcel	Low Density Residential	1.0000	\$ 76.00
072-2460-040-0000	Developed Parcel	Low Density Residential	1.0000	\$ 76.00
072-2460-041-0000	Developed Parcel	Low Density Residential	1.0000	\$ 76.00
072-2460-042-0000	Developed Parcel	Low Density Residential	1.0000	\$ 76.00
072-2460-043-0000	Developed Parcel	Low Density Residential	1.0000	\$ 76.00
072-2460-044-0000	Developed Parcel	Low Density Residential	1.0000	\$ 76.00
072-2460-045-0000	Developed Parcel	Low Density Residential	1.0000	\$ 76.00
072-2460-046-0000	Developed Parcel	Low Density Residential	1.0000	\$ 76.00
072-2470-001-0000	Developed Parcel	Low Density Residential	1.0000	\$ 76.00
072-2470-002-0000	Developed Parcel	Low Density Residential	1.0000	\$ 76.00
072-2470-003-0000	Developed Parcel	Low Density Residential	1.0000	\$ 76.00
072-2470-004-0000	Developed Parcel	Low Density Residential	1.0000	\$ 76.00
072-2470-005-0000	Developed Parcel	Low Density Residential	1.0000	\$ 76.00
072-2470-006-0000	Developed Parcel	Low Density Residential	1.0000	\$ 76.00
072-2470-007-0000	Developed Parcel	Low Density Residential	1.0000	\$ 76.00
072-2470-008-0000	Developed Parcel	Low Density Residential	1.0000	\$ 76.00
072-2470-009-0000	Developed Parcel	Low Density Residential	1.0000	\$ 76.00
072-2470-010-0000	Developed Parcel	Low Density Residential	1.0000	\$ 76.00

City of Rancho Cordova
ITEM 10.1. Transit Related Services Benefit District, Zone No. 1 **ATTACHMENT 3**
 Fiscal Year 2020-21 Assessment Roll

APN	Development Status	Land Use	EDU	Assessment
072-2470-011-0000	Developed Parcel	Low Density Residential	1.0000	\$ 76.00
072-2470-012-0000	Developed Parcel	Low Density Residential	1.0000	\$ 76.00
072-2470-013-0000	Developed Parcel	Low Density Residential	1.0000	\$ 76.00
072-2470-014-0000	Developed Parcel	Low Density Residential	1.0000	\$ 76.00
072-2470-015-0000	Developed Parcel	Low Density Residential	1.0000	\$ 76.00
072-2470-016-0000	Developed Parcel	Low Density Residential	1.0000	\$ 76.00
072-2470-017-0000	Developed Parcel	Low Density Residential	1.0000	\$ 76.00
072-2470-018-0000	Developed Parcel	Low Density Residential	1.0000	\$ 76.00
072-2470-019-0000	Developed Parcel	Low Density Residential	1.0000	\$ 76.00
072-2470-020-0000	Developed Parcel	Low Density Residential	1.0000	\$ 76.00
072-2470-021-0000	Developed Parcel	Low Density Residential	1.0000	\$ 76.00
072-2470-022-0000	Developed Parcel	Low Density Residential	1.0000	\$ 76.00
072-2470-023-0000	Developed Parcel	Low Density Residential	1.0000	\$ 76.00
072-2470-024-0000	Developed Parcel	Low Density Residential	1.0000	\$ 76.00
072-2470-025-0000	Developed Parcel	Low Density Residential	1.0000	\$ 76.00
072-2470-026-0000	Developed Parcel	Low Density Residential	1.0000	\$ 76.00
072-2470-027-0000	Developed Parcel	Low Density Residential	1.0000	\$ 76.00
072-2470-028-0000	Developed Parcel	Low Density Residential	1.0000	\$ 76.00
072-2470-029-0000	Developed Parcel	Low Density Residential	1.0000	\$ 76.00
072-2470-030-0000	Developed Parcel	Low Density Residential	1.0000	\$ 76.00
072-2470-031-0000	Developed Parcel	Low Density Residential	1.0000	\$ 76.00
072-2470-032-0000	Developed Parcel	Low Density Residential	1.0000	\$ 76.00
072-2470-033-0000	Developed Parcel	Low Density Residential	1.0000	\$ 76.00
072-2470-034-0000	Developed Parcel	Low Density Residential	1.0000	\$ 76.00
072-2470-035-0000	Developed Parcel	Low Density Residential	1.0000	\$ 76.00
072-2470-036-0000	Developed Parcel	Low Density Residential	1.0000	\$ 76.00
072-2470-037-0000	Developed Parcel	Low Density Residential	1.0000	\$ 76.00
072-2470-038-0000	Developed Parcel	Low Density Residential	1.0000	\$ 76.00
072-2470-039-0000	Developed Parcel	Low Density Residential	1.0000	\$ 76.00
072-2470-040-0000	Developed Parcel	Low Density Residential	1.0000	\$ 76.00
072-2470-041-0000	Developed Parcel	Low Density Residential	1.0000	\$ 76.00
072-2470-042-0000	Developed Parcel	Low Density Residential	1.0000	\$ 76.00
072-2470-043-0000	Developed Parcel	Low Density Residential	1.0000	\$ 76.00
072-2470-044-0000	Developed Parcel	Low Density Residential	1.0000	\$ 76.00
072-2470-045-0000	Developed Parcel	Low Density Residential	1.0000	\$ 76.00
072-2470-046-0000	Developed Parcel	Low Density Residential	1.0000	\$ 76.00
072-2470-047-0000	Developed Parcel	Low Density Residential	1.0000	\$ 76.00
072-2470-048-0000	Developed Parcel	Low Density Residential	1.0000	\$ 76.00
072-2470-049-0000	Developed Parcel	Low Density Residential	1.0000	\$ 76.00
072-2470-050-0000	Developed Parcel	Low Density Residential	1.0000	\$ 76.00
072-2470-051-0000	Developed Parcel	Low Density Residential	1.0000	\$ 76.00
072-2470-052-0000	Developed Parcel	Low Density Residential	1.0000	\$ 76.00
072-2470-053-0000	Developed Parcel	Low Density Residential	1.0000	\$ 76.00
072-2470-054-0000	Developed Parcel	Low Density Residential	1.0000	\$ 76.00
072-2470-055-0000	Developed Parcel	Low Density Residential	1.0000	\$ 76.00

City of Rancho Cordova
ITEM 10.1. Transit Related Services Benefit District, Zone No. 1 **ATTACHMENT 3**
 Fiscal Year 2020-21 Assessment Roll

APN	Development Status	Land Use	EDU	Assessment
072-2470-056-0000	Developed Parcel	Low Density Residential	1.0000	\$ 76.00
072-2470-057-0000	Developed Parcel	Low Density Residential	1.0000	\$ 76.00
072-2470-058-0000	Developed Parcel	Low Density Residential	1.0000	\$ 76.00
072-2470-059-0000	Developed Parcel	Low Density Residential	1.0000	\$ 76.00
072-2470-060-0000	Developed Parcel	Low Density Residential	1.0000	\$ 76.00
072-2480-001-0000	Developed Parcel	Low Density Residential	1.0000	\$ 76.00
072-2480-002-0000	Developed Parcel	Low Density Residential	1.0000	\$ 76.00
072-2480-003-0000	Developed Parcel	Low Density Residential	1.0000	\$ 76.00
072-2480-004-0000	Developed Parcel	Low Density Residential	1.0000	\$ 76.00
072-2480-005-0000	Developed Parcel	Low Density Residential	1.0000	\$ 76.00
072-2480-006-0000	Developed Parcel	Low Density Residential	1.0000	\$ 76.00
072-2480-007-0000	Developed Parcel	Low Density Residential	1.0000	\$ 76.00
072-2480-008-0000	Developed Parcel	Low Density Residential	1.0000	\$ 76.00
072-2480-009-0000	Developed Parcel	Low Density Residential	1.0000	\$ 76.00
072-2480-010-0000	Developed Parcel	Low Density Residential	1.0000	\$ 76.00
072-2480-011-0000	Developed Parcel	Low Density Residential	1.0000	\$ 76.00
072-2480-012-0000	Developed Parcel	Low Density Residential	1.0000	\$ 76.00
072-2480-013-0000	Developed Parcel	Low Density Residential	1.0000	\$ 76.00
072-2480-014-0000	Developed Parcel	Low Density Residential	1.0000	\$ 76.00
072-2480-015-0000	Developed Parcel	Low Density Residential	1.0000	\$ 76.00
072-2480-016-0000	Developed Parcel	Low Density Residential	1.0000	\$ 76.00
072-2480-017-0000	Developed Parcel	Low Density Residential	1.0000	\$ 76.00
072-2480-018-0000	Developed Parcel	Low Density Residential	1.0000	\$ 76.00
072-2480-019-0000	Developed Parcel	Low Density Residential	1.0000	\$ 76.00
072-2480-020-0000	Developed Parcel	Low Density Residential	1.0000	\$ 76.00
072-2480-021-0000	Developed Parcel	Low Density Residential	1.0000	\$ 76.00
072-2480-022-0000	Developed Parcel	Low Density Residential	1.0000	\$ 76.00
072-2480-023-0000	Developed Parcel	Low Density Residential	1.0000	\$ 76.00
072-2480-024-0000	Developed Parcel	Low Density Residential	1.0000	\$ 76.00
072-2480-025-0000	Developed Parcel	Low Density Residential	1.0000	\$ 76.00
072-2480-026-0000	Developed Parcel	Low Density Residential	1.0000	\$ 76.00
072-2480-027-0000	Developed Parcel	Low Density Residential	1.0000	\$ 76.00
072-2480-028-0000	Developed Parcel	Low Density Residential	1.0000	\$ 76.00
072-2480-029-0000	Developed Parcel	Low Density Residential	1.0000	\$ 76.00
072-2480-030-0000	Developed Parcel	Low Density Residential	1.0000	\$ 76.00
072-2480-031-0000	Developed Parcel	Low Density Residential	1.0000	\$ 76.00
072-2480-032-0000	Developed Parcel	Low Density Residential	1.0000	\$ 76.00
072-2480-033-0000	Developed Parcel	Low Density Residential	1.0000	\$ 76.00
072-2480-034-0000	Developed Parcel	Low Density Residential	1.0000	\$ 76.00
072-2480-035-0000	Developed Parcel	Low Density Residential	1.0000	\$ 76.00
072-2480-036-0000	Developed Parcel	Low Density Residential	1.0000	\$ 76.00
072-2480-037-0000	Developed Parcel	Low Density Residential	1.0000	\$ 76.00
072-2480-038-0000	Developed Parcel	Low Density Residential	1.0000	\$ 76.00
072-2480-039-0000	Developed Parcel	Low Density Residential	1.0000	\$ 76.00
072-2480-040-0000	Developed Parcel	Low Density Residential	1.0000	\$ 76.00

City of Rancho Cordova
ITEM 10.1. Transit Related Services Benefit District, Zone No. 1 **ATTACHMENT 3**
 Fiscal Year 2020-21 Assessment Roll

APN	Development Status	Land Use	EDU	Assessment
072-2480-041-0000	Developed Parcel	Low Density Residential	1.0000	\$ 76.00
072-2480-042-0000	Developed Parcel	Low Density Residential	1.0000	\$ 76.00
072-2480-043-0000	Developed Parcel	Low Density Residential	1.0000	\$ 76.00
072-2480-044-0000	Developed Parcel	Low Density Residential	1.0000	\$ 76.00
072-2480-045-0000	Developed Parcel	Low Density Residential	1.0000	\$ 76.00
072-2480-046-0000	Developed Parcel	Low Density Residential	1.0000	\$ 76.00
072-2480-047-0000	Developed Parcel	Low Density Residential	1.0000	\$ 76.00
072-2480-048-0000	Developed Parcel	Low Density Residential	1.0000	\$ 76.00
072-2480-049-0000	Developed Parcel	Low Density Residential	1.0000	\$ 76.00
072-2480-050-0000	Developed Parcel	Low Density Residential	1.0000	\$ 76.00
072-2480-051-0000	Developed Parcel	Low Density Residential	1.0000	\$ 76.00
072-2480-052-0000	Developed Parcel	Low Density Residential	1.0000	\$ 76.00
072-2520-001-0000	Developed Parcel	Low Density Residential	1.0000	\$ 76.00
072-2520-002-0000	Developed Parcel	Low Density Residential	1.0000	\$ 76.00
072-2520-003-0000	Developed Parcel	Low Density Residential	1.0000	\$ 76.00
072-2520-004-0000	Developed Parcel	Low Density Residential	1.0000	\$ 76.00
072-2520-005-0000	Developed Parcel	Low Density Residential	1.0000	\$ 76.00
072-2520-006-0000	Developed Parcel	Low Density Residential	1.0000	\$ 76.00
072-2520-007-0000	Developed Parcel	Low Density Residential	1.0000	\$ 76.00
072-2520-008-0000	Developed Parcel	Low Density Residential	1.0000	\$ 76.00
072-2520-009-0000	Developed Parcel	Low Density Residential	1.0000	\$ 76.00
072-2520-010-0000	Developed Parcel	Low Density Residential	1.0000	\$ 76.00
072-2520-011-0000	Developed Parcel	Low Density Residential	1.0000	\$ 76.00
072-2520-012-0000	Developed Parcel	Low Density Residential	1.0000	\$ 76.00
072-2520-013-0000	Developed Parcel	Low Density Residential	1.0000	\$ 76.00
072-2520-014-0000	Developed Parcel	Low Density Residential	1.0000	\$ 76.00
072-2520-015-0000	Developed Parcel	Low Density Residential	1.0000	\$ 76.00
072-2520-016-0000	Developed Parcel	Low Density Residential	1.0000	\$ 76.00
072-2520-017-0000	Developed Parcel	Low Density Residential	1.0000	\$ 76.00
072-2520-018-0000	Developed Parcel	Low Density Residential	1.0000	\$ 76.00
072-2520-019-0000	Developed Parcel	Low Density Residential	1.0000	\$ 76.00
072-2520-020-0000	Developed Parcel	Low Density Residential	1.0000	\$ 76.00
072-2520-021-0000	Developed Parcel	Low Density Residential	1.0000	\$ 76.00
072-2520-022-0000	Developed Parcel	Low Density Residential	1.0000	\$ 76.00
072-2520-023-0000	Developed Parcel	Low Density Residential	1.0000	\$ 76.00
072-2520-024-0000	Developed Parcel	Low Density Residential	1.0000	\$ 76.00
072-2520-025-0000	Developed Parcel	Low Density Residential	1.0000	\$ 76.00
072-2520-026-0000	Developed Parcel	Low Density Residential	1.0000	\$ 76.00
072-2520-027-0000	Developed Parcel	Low Density Residential	1.0000	\$ 76.00
072-2520-028-0000	Developed Parcel	Low Density Residential	1.0000	\$ 76.00
072-2520-029-0000	Developed Parcel	Low Density Residential	1.0000	\$ 76.00
072-2520-030-0000	Developed Parcel	Low Density Residential	1.0000	\$ 76.00
072-2520-031-0000	Developed Parcel	Low Density Residential	1.0000	\$ 76.00
072-2520-032-0000	Developed Parcel	Low Density Residential	1.0000	\$ 76.00
072-2520-033-0000	Developed Parcel	Low Density Residential	1.0000	\$ 76.00

City of Rancho Cordova
ITEM 10.1. Transit Related Services Benefit District, Zone No. 1 **ATTACHMENT 3**
 Fiscal Year 2020-21 Assessment Roll

APN	Development Status	Land Use	EDU	Assessment
072-2530-001-0000	Developed Parcel	Low Density Residential	1.0000	\$ 76.00
072-2530-002-0000	Developed Parcel	Low Density Residential	1.0000	\$ 76.00
072-2530-003-0000	Developed Parcel	Low Density Residential	1.0000	\$ 76.00
072-2530-004-0000	Developed Parcel	Low Density Residential	1.0000	\$ 76.00
072-2530-005-0000	Developed Parcel	Low Density Residential	1.0000	\$ 76.00
072-2530-006-0000	Developed Parcel	Low Density Residential	1.0000	\$ 76.00
072-2530-007-0000	Developed Parcel	Low Density Residential	1.0000	\$ 76.00
072-2530-008-0000	Developed Parcel	Low Density Residential	1.0000	\$ 76.00
072-2530-009-0000	Developed Parcel	Low Density Residential	1.0000	\$ 76.00
072-2530-010-0000	Developed Parcel	Low Density Residential	1.0000	\$ 76.00
072-2530-011-0000	Developed Parcel	Low Density Residential	1.0000	\$ 76.00
072-2530-012-0000	Developed Parcel	Low Density Residential	1.0000	\$ 76.00
072-2530-013-0000	Developed Parcel	Low Density Residential	1.0000	\$ 76.00
072-2530-014-0000	Developed Parcel	Low Density Residential	1.0000	\$ 76.00
072-2530-015-0000	Developed Parcel	Low Density Residential	1.0000	\$ 76.00
072-2530-016-0000	Developed Parcel	Low Density Residential	1.0000	\$ 76.00
072-2530-017-0000	Developed Parcel	Low Density Residential	1.0000	\$ 76.00
072-2530-018-0000	Developed Parcel	Low Density Residential	1.0000	\$ 76.00
072-2530-019-0000	Developed Parcel	Low Density Residential	1.0000	\$ 76.00
072-2530-020-0000	Developed Parcel	Low Density Residential	1.0000	\$ 76.00
072-2530-021-0000	Developed Parcel	Low Density Residential	1.0000	\$ 76.00
072-2530-022-0000	Developed Parcel	Low Density Residential	1.0000	\$ 76.00
072-2530-023-0000	Developed Parcel	Low Density Residential	1.0000	\$ 76.00
072-2530-024-0000	Developed Parcel	Low Density Residential	1.0000	\$ 76.00
072-2530-025-0000	Developed Parcel	Low Density Residential	1.0000	\$ 76.00
072-2530-026-0000	Developed Parcel	Low Density Residential	1.0000	\$ 76.00
072-2530-027-0000	Developed Parcel	Low Density Residential	1.0000	\$ 76.00
072-2540-001-0000	Developed Parcel	Low Density Residential	1.0000	\$ 76.00
072-2540-002-0000	Developed Parcel	Low Density Residential	1.0000	\$ 76.00
072-2540-003-0000	Developed Parcel	Low Density Residential	1.0000	\$ 76.00
072-2540-004-0000	Developed Parcel	Low Density Residential	1.0000	\$ 76.00
072-2540-005-0000	Developed Parcel	Low Density Residential	1.0000	\$ 76.00
072-2540-006-0000	Developed Parcel	Low Density Residential	1.0000	\$ 76.00
072-2540-007-0000	Developed Parcel	Low Density Residential	1.0000	\$ 76.00
072-2540-008-0000	Developed Parcel	Low Density Residential	1.0000	\$ 76.00
072-2540-009-0000	Developed Parcel	Low Density Residential	1.0000	\$ 76.00
072-2540-010-0000	Developed Parcel	Low Density Residential	1.0000	\$ 76.00
072-2540-011-0000	Developed Parcel	Low Density Residential	1.0000	\$ 76.00
072-2540-012-0000	Developed Parcel	Low Density Residential	1.0000	\$ 76.00
072-2540-013-0000	Developed Parcel	Low Density Residential	1.0000	\$ 76.00
072-2540-014-0000	Developed Parcel	Low Density Residential	1.0000	\$ 76.00
072-2540-015-0000	Developed Parcel	Low Density Residential	1.0000	\$ 76.00
072-2540-016-0000	Developed Parcel	Low Density Residential	1.0000	\$ 76.00
072-2540-017-0000	Developed Parcel	Low Density Residential	1.0000	\$ 76.00
072-2540-018-0000	Developed Parcel	Low Density Residential	1.0000	\$ 76.00

City of Rancho Cordova
ITEM 10.1. Transit Related Services Benefit District, Zone No. 1 **ATTACHMENT 3**
 Fiscal Year 2020-21 Assessment Roll

APN	Development Status	Land Use	EDU	Assessment
072-2540-019-0000	Developed Parcel	Low Density Residential	1.0000	\$ 76.00
072-2540-020-0000	Developed Parcel	Low Density Residential	1.0000	\$ 76.00
072-2540-021-0000	Developed Parcel	Low Density Residential	1.0000	\$ 76.00
072-2540-022-0000	Developed Parcel	Low Density Residential	1.0000	\$ 76.00
072-2540-023-0000	Developed Parcel	Low Density Residential	1.0000	\$ 76.00
072-2540-024-0000	Developed Parcel	Low Density Residential	1.0000	\$ 76.00
072-2540-025-0000	Developed Parcel	Low Density Residential	1.0000	\$ 76.00
072-2540-026-0000	Developed Parcel	Low Density Residential	1.0000	\$ 76.00
072-2540-027-0000	Developed Parcel	Low Density Residential	1.0000	\$ 76.00
072-2540-028-0000	Developed Parcel	Low Density Residential	1.0000	\$ 76.00
072-2540-029-0000	Developed Parcel	Low Density Residential	1.0000	\$ 76.00
072-2540-030-0000	Developed Parcel	Low Density Residential	1.0000	\$ 76.00
072-2540-031-0000	Developed Parcel	Low Density Residential	1.0000	\$ 76.00
072-2540-032-0000	Developed Parcel	Low Density Residential	1.0000	\$ 76.00
072-2540-033-0000	Developed Parcel	Low Density Residential	1.0000	\$ 76.00
072-2540-034-0000	Developed Parcel	Low Density Residential	1.0000	\$ 76.00
072-2540-035-0000	Developed Parcel	Low Density Residential	1.0000	\$ 76.00
072-2540-036-0000	Developed Parcel	Low Density Residential	1.0000	\$ 76.00
072-2540-037-0000	Developed Parcel	Low Density Residential	1.0000	\$ 76.00
072-2540-038-0000	Developed Parcel	Low Density Residential	1.0000	\$ 76.00
072-2540-039-0000	Developed Parcel	Low Density Residential	1.0000	\$ 76.00
072-2540-040-0000	Developed Parcel	Low Density Residential	1.0000	\$ 76.00
072-2540-041-0000	Developed Parcel	Low Density Residential	1.0000	\$ 76.00
072-2540-042-0000	Developed Parcel	Low Density Residential	1.0000	\$ 76.00
072-2540-043-0000	Developed Parcel	Low Density Residential	1.0000	\$ 76.00
072-2540-044-0000	Developed Parcel	Low Density Residential	1.0000	\$ 76.00
072-2540-045-0000	Developed Parcel	Low Density Residential	1.0000	\$ 76.00
072-2540-046-0000	Developed Parcel	Low Density Residential	1.0000	\$ 76.00
072-2540-047-0000	Developed Parcel	Low Density Residential	1.0000	\$ 76.00
072-2540-048-0000	Developed Parcel	Low Density Residential	1.0000	\$ 76.00
072-2550-001-0000	Developed Parcel	Low Density Residential	1.0000	\$ 76.00
072-2550-002-0000	Developed Parcel	Low Density Residential	1.0000	\$ 76.00
072-2550-003-0000	Developed Parcel	Low Density Residential	1.0000	\$ 76.00
072-2550-004-0000	Developed Parcel	Low Density Residential	1.0000	\$ 76.00
072-2550-005-0000	Developed Parcel	Low Density Residential	1.0000	\$ 76.00
072-2550-006-0000	Developed Parcel	Low Density Residential	1.0000	\$ 76.00
072-2550-007-0000	Developed Parcel	Low Density Residential	1.0000	\$ 76.00
072-2550-008-0000	Developed Parcel	Low Density Residential	1.0000	\$ 76.00
072-2550-009-0000	Developed Parcel	Low Density Residential	1.0000	\$ 76.00
072-2550-010-0000	Developed Parcel	Low Density Residential	1.0000	\$ 76.00
072-2550-011-0000	Developed Parcel	Low Density Residential	1.0000	\$ 76.00
072-2550-012-0000	Developed Parcel	Low Density Residential	1.0000	\$ 76.00
072-2550-013-0000	Developed Parcel	Low Density Residential	1.0000	\$ 76.00
072-2550-014-0000	Developed Parcel	Low Density Residential	1.0000	\$ 76.00
072-2550-015-0000	Developed Parcel	Low Density Residential	1.0000	\$ 76.00

City of Rancho Cordova
ITEM 10.1. Transit Related Services Benefit District, Zone No. 1 **ATTACHMENT 3**
 Fiscal Year 2020-21 Assessment Roll

APN	Development Status	Land Use	EDU	Assessment
072-2550-016-0000	Developed Parcel	Low Density Residential	1.0000	\$ 76.00
072-2550-017-0000	Developed Parcel	Low Density Residential	1.0000	\$ 76.00
072-2550-018-0000	Developed Parcel	Low Density Residential	1.0000	\$ 76.00
072-2550-019-0000	Developed Parcel	Low Density Residential	1.0000	\$ 76.00
072-2550-020-0000	Developed Parcel	Low Density Residential	1.0000	\$ 76.00
072-2550-021-0000	Developed Parcel	Low Density Residential	1.0000	\$ 76.00
072-2550-022-0000	Developed Parcel	Low Density Residential	1.0000	\$ 76.00
072-2550-023-0000	Developed Parcel	Low Density Residential	1.0000	\$ 76.00
072-2550-024-0000	Developed Parcel	Low Density Residential	1.0000	\$ 76.00
072-2550-025-0000	Developed Parcel	Low Density Residential	1.0000	\$ 76.00
072-2550-026-0000	Developed Parcel	Low Density Residential	1.0000	\$ 76.00
072-2550-027-0000	Developed Parcel	Low Density Residential	1.0000	\$ 76.00
072-2550-028-0000	Developed Parcel	Low Density Residential	1.0000	\$ 76.00
072-2550-029-0000	Developed Parcel	Low Density Residential	1.0000	\$ 76.00
072-2550-030-0000	Developed Parcel	Low Density Residential	1.0000	\$ 76.00
072-2550-031-0000	Developed Parcel	Low Density Residential	1.0000	\$ 76.00
072-2550-032-0000	Developed Parcel	Low Density Residential	1.0000	\$ 76.00
072-2550-033-0000	Developed Parcel	Low Density Residential	1.0000	\$ 76.00
072-2550-034-0000	Developed Parcel	Low Density Residential	1.0000	\$ 76.00
072-2560-001-0000	Developed Parcel	Low Density Residential	1.0000	\$ 76.00
072-2560-002-0000	Developed Parcel	Low Density Residential	1.0000	\$ 76.00
072-2560-003-0000	Developed Parcel	Low Density Residential	1.0000	\$ 76.00
072-2560-004-0000	Developed Parcel	Low Density Residential	1.0000	\$ 76.00
072-2560-005-0000	Developed Parcel	Low Density Residential	1.0000	\$ 76.00
072-2560-006-0000	Developed Parcel	Low Density Residential	1.0000	\$ 76.00
072-2560-007-0000	Developed Parcel	Low Density Residential	1.0000	\$ 76.00
072-2560-008-0000	Developed Parcel	Low Density Residential	1.0000	\$ 76.00
072-2560-009-0000	Developed Parcel	Low Density Residential	1.0000	\$ 76.00
072-2560-010-0000	Developed Parcel	Low Density Residential	1.0000	\$ 76.00
072-2560-011-0000	Developed Parcel	Low Density Residential	1.0000	\$ 76.00
072-2560-012-0000	Developed Parcel	Low Density Residential	1.0000	\$ 76.00
072-2560-013-0000	Developed Parcel	Low Density Residential	1.0000	\$ 76.00
072-2560-014-0000	Developed Parcel	Low Density Residential	1.0000	\$ 76.00
072-2560-015-0000	Developed Parcel	Low Density Residential	1.0000	\$ 76.00
072-2560-016-0000	Developed Parcel	Low Density Residential	1.0000	\$ 76.00
072-2560-017-0000	Developed Parcel	Low Density Residential	1.0000	\$ 76.00
072-2560-018-0000	Developed Parcel	Low Density Residential	1.0000	\$ 76.00
072-2560-019-0000	Developed Parcel	Low Density Residential	1.0000	\$ 76.00
072-2560-020-0000	Developed Parcel	Low Density Residential	1.0000	\$ 76.00
072-2560-021-0000	Developed Parcel	Low Density Residential	1.0000	\$ 76.00
072-2560-022-0000	Developed Parcel	Low Density Residential	1.0000	\$ 76.00
072-2560-023-0000	Developed Parcel	Low Density Residential	1.0000	\$ 76.00
072-2560-024-0000	Developed Parcel	Low Density Residential	1.0000	\$ 76.00
072-2560-025-0000	Developed Parcel	Low Density Residential	1.0000	\$ 76.00
072-2560-026-0000	Developed Parcel	Low Density Residential	1.0000	\$ 76.00

City of Rancho Cordova
ITEM 10.1. Transit Related Services Benefit District, Zone No. 1 **ATTACHMENT 3**
 Fiscal Year 2020-21 Assessment Roll

APN	Development Status	Land Use	EDU	Assessment
072-2560-027-0000	Developed Parcel	Low Density Residential	1.0000	\$ 76.00
072-2560-028-0000	Developed Parcel	Low Density Residential	1.0000	\$ 76.00
072-2560-029-0000	Developed Parcel	Low Density Residential	1.0000	\$ 76.00
072-2560-030-0000	Developed Parcel	Low Density Residential	1.0000	\$ 76.00
072-2560-031-0000	Developed Parcel	Low Density Residential	1.0000	\$ 76.00
072-2560-032-0000	Developed Parcel	Low Density Residential	1.0000	\$ 76.00
072-2560-033-0000	Developed Parcel	Low Density Residential	1.0000	\$ 76.00
072-2560-034-0000	Developed Parcel	Low Density Residential	1.0000	\$ 76.00
072-2560-035-0000	Developed Parcel	Low Density Residential	1.0000	\$ 76.00
072-2560-036-0000	Developed Parcel	Low Density Residential	1.0000	\$ 76.00
072-2560-037-0000	Developed Parcel	Low Density Residential	1.0000	\$ 76.00
072-2560-038-0000	Developed Parcel	Low Density Residential	1.0000	\$ 76.00
072-2560-039-0000	Developed Parcel	Low Density Residential	1.0000	\$ 76.00
072-2560-040-0000	Developed Parcel	Low Density Residential	1.0000	\$ 76.00
072-2560-041-0000	Developed Parcel	Low Density Residential	1.0000	\$ 76.00
072-2560-042-0000	Developed Parcel	Low Density Residential	1.0000	\$ 76.00
072-2560-043-0000	Developed Parcel	Low Density Residential	1.0000	\$ 76.00
072-2560-044-0000	Developed Parcel	Low Density Residential	1.0000	\$ 76.00
072-2560-045-0000	Developed Parcel	Low Density Residential	1.0000	\$ 76.00
072-2570-001-0000	Developed Parcel	Low Density Residential	1.0000	\$ 76.00
072-2570-002-0000	Developed Parcel	Low Density Residential	1.0000	\$ 76.00
072-2570-003-0000	Developed Parcel	Low Density Residential	1.0000	\$ 76.00
072-2570-004-0000	Developed Parcel	Low Density Residential	1.0000	\$ 76.00
072-2570-005-0000	Developed Parcel	Low Density Residential	1.0000	\$ 76.00
072-2570-006-0000	Developed Parcel	Low Density Residential	1.0000	\$ 76.00
072-2570-007-0000	Developed Parcel	Low Density Residential	1.0000	\$ 76.00
072-2570-008-0000	Developed Parcel	Low Density Residential	1.0000	\$ 76.00
072-2570-009-0000	Developed Parcel	Low Density Residential	1.0000	\$ 76.00
072-2570-010-0000	Developed Parcel	Low Density Residential	1.0000	\$ 76.00
072-2570-011-0000	Developed Parcel	Low Density Residential	1.0000	\$ 76.00
072-2570-012-0000	Developed Parcel	Low Density Residential	1.0000	\$ 76.00
072-2570-013-0000	Developed Parcel	Low Density Residential	1.0000	\$ 76.00
072-2570-014-0000	Developed Parcel	Low Density Residential	1.0000	\$ 76.00
072-2570-015-0000	Developed Parcel	Low Density Residential	1.0000	\$ 76.00
072-2570-016-0000	Developed Parcel	Low Density Residential	1.0000	\$ 76.00
072-2570-017-0000	Developed Parcel	Low Density Residential	1.0000	\$ 76.00
072-2570-018-0000	Developed Parcel	Low Density Residential	1.0000	\$ 76.00
072-2570-019-0000	Developed Parcel	Low Density Residential	1.0000	\$ 76.00
072-2570-020-0000	Developed Parcel	Low Density Residential	1.0000	\$ 76.00
072-2570-021-0000	Developed Parcel	Low Density Residential	1.0000	\$ 76.00
072-2570-022-0000	Developed Parcel	Low Density Residential	1.0000	\$ 76.00
072-2570-023-0000	Developed Parcel	Low Density Residential	1.0000	\$ 76.00
072-2570-024-0000	Developed Parcel	Low Density Residential	1.0000	\$ 76.00
072-2570-025-0000	Developed Parcel	Low Density Residential	1.0000	\$ 76.00
072-2570-026-0000	Developed Parcel	Low Density Residential	1.0000	\$ 76.00

City of Rancho Cordova
ITEM 10.1. Transit Related Services Benefit District, Zone No. 1 **ATTACHMENT 3**
 Fiscal Year 2020-21 Assessment Roll

APN	Development Status	Land Use	EDU	Assessment
072-2570-027-0000	Developed Parcel	Low Density Residential	1.0000	\$ 76.00
072-2570-028-0000	Developed Parcel	Low Density Residential	1.0000	\$ 76.00
072-2570-029-0000	Developed Parcel	Low Density Residential	1.0000	\$ 76.00
072-2570-030-0000	Developed Parcel	Low Density Residential	1.0000	\$ 76.00
072-2570-031-0000	Developed Parcel	Low Density Residential	1.0000	\$ 76.00
072-2570-032-0000	Developed Parcel	Low Density Residential	1.0000	\$ 76.00
072-2570-033-0000	Developed Parcel	Low Density Residential	1.0000	\$ 76.00
072-2570-034-0000	Developed Parcel	Low Density Residential	1.0000	\$ 76.00
072-2570-035-0000	Developed Parcel	Low Density Residential	1.0000	\$ 76.00
072-2570-036-0000	Developed Parcel	Low Density Residential	1.0000	\$ 76.00
072-2570-037-0000	Developed Parcel	Low Density Residential	1.0000	\$ 76.00
072-2570-038-0000	Developed Parcel	Low Density Residential	1.0000	\$ 76.00
072-2570-039-0000	Developed Parcel	Low Density Residential	1.0000	\$ 76.00
072-2570-040-0000	Developed Parcel	Low Density Residential	1.0000	\$ 76.00
072-2570-041-0000	Developed Parcel	Low Density Residential	1.0000	\$ 76.00
072-2570-042-0000	Developed Parcel	Low Density Residential	1.0000	\$ 76.00
072-2570-043-0000	Developed Parcel	Low Density Residential	1.0000	\$ 76.00
072-2570-044-0000	Developed Parcel	Low Density Residential	1.0000	\$ 76.00
072-2570-045-0000	Developed Parcel	Low Density Residential	1.0000	\$ 76.00
072-2580-001-0000	Developed Parcel	Low Density Residential	1.0000	\$ 76.00
072-2580-002-0000	Developed Parcel	Low Density Residential	1.0000	\$ 76.00
072-2580-003-0000	Developed Parcel	Low Density Residential	1.0000	\$ 76.00
072-2580-004-0000	Developed Parcel	Low Density Residential	1.0000	\$ 76.00
072-2580-005-0000	Developed Parcel	Low Density Residential	1.0000	\$ 76.00
072-2580-006-0000	Developed Parcel	Low Density Residential	1.0000	\$ 76.00
072-2580-007-0000	Developed Parcel	Low Density Residential	1.0000	\$ 76.00
072-2580-008-0000	Developed Parcel	Low Density Residential	1.0000	\$ 76.00
072-2580-009-0000	Developed Parcel	Low Density Residential	1.0000	\$ 76.00
072-2580-010-0000	Developed Parcel	Low Density Residential	1.0000	\$ 76.00
072-2580-011-0000	Developed Parcel	Low Density Residential	1.0000	\$ 76.00
072-2580-012-0000	Developed Parcel	Low Density Residential	1.0000	\$ 76.00
072-2580-013-0000	Developed Parcel	Low Density Residential	1.0000	\$ 76.00
072-2580-014-0000	Developed Parcel	Low Density Residential	1.0000	\$ 76.00
072-2580-015-0000	Developed Parcel	Low Density Residential	1.0000	\$ 76.00
072-2580-016-0000	Developed Parcel	Low Density Residential	1.0000	\$ 76.00
072-2580-017-0000	Developed Parcel	Low Density Residential	1.0000	\$ 76.00
072-2580-018-0000	Developed Parcel	Low Density Residential	1.0000	\$ 76.00
072-2580-019-0000	Developed Parcel	Low Density Residential	1.0000	\$ 76.00
072-2580-020-0000	Developed Parcel	Low Density Residential	1.0000	\$ 76.00
072-2580-021-0000	Developed Parcel	Low Density Residential	1.0000	\$ 76.00
072-2580-022-0000	Developed Parcel	Low Density Residential	1.0000	\$ 76.00
072-2580-023-0000	Developed Parcel	Low Density Residential	1.0000	\$ 76.00
072-2580-024-0000	Developed Parcel	Low Density Residential	1.0000	\$ 76.00
072-2580-025-0000	Developed Parcel	Low Density Residential	1.0000	\$ 76.00
072-2580-026-0000	Developed Parcel	Low Density Residential	1.0000	\$ 76.00

City of Rancho Cordova
ITEM 10.1. Transit Related Services Benefit District, Zone No. 1 **ATTACHMENT 3**
 Fiscal Year 2020-21 Assessment Roll

APN	Development Status	Land Use	EDU	Assessment
072-2580-027-0000	Developed Parcel	Low Density Residential	1.0000	\$ 76.00
072-2580-028-0000	Developed Parcel	Low Density Residential	1.0000	\$ 76.00
072-2580-029-0000	Developed Parcel	Low Density Residential	1.0000	\$ 76.00
072-2580-030-0000	Developed Parcel	Low Density Residential	1.0000	\$ 76.00
072-2580-031-0000	Developed Parcel	Low Density Residential	1.0000	\$ 76.00
072-2580-032-0000	Developed Parcel	Low Density Residential	1.0000	\$ 76.00
072-2580-033-0000	Developed Parcel	Low Density Residential	1.0000	\$ 76.00
072-2580-034-0000	Developed Parcel	Low Density Residential	1.0000	\$ 76.00
072-2580-035-0000	Developed Parcel	Low Density Residential	1.0000	\$ 76.00
072-2580-036-0000	Developed Parcel	Low Density Residential	1.0000	\$ 76.00
072-2580-037-0000	Developed Parcel	Low Density Residential	1.0000	\$ 76.00
072-2580-038-0000	Developed Parcel	Low Density Residential	1.0000	\$ 76.00
072-2580-039-0000	Developed Parcel	Low Density Residential	1.0000	\$ 76.00
072-2580-040-0000	Developed Parcel	Low Density Residential	1.0000	\$ 76.00
072-2580-041-0000	Developed Parcel	Low Density Residential	1.0000	\$ 76.00
072-2580-042-0000	Developed Parcel	Low Density Residential	1.0000	\$ 76.00
072-2580-043-0000	Developed Parcel	Low Density Residential	1.0000	\$ 76.00
072-2580-044-0000	Developed Parcel	Low Density Residential	1.0000	\$ 76.00
072-2580-045-0000	Developed Parcel	Low Density Residential	1.0000	\$ 76.00
072-2580-046-0000	Developed Parcel	Low Density Residential	1.0000	\$ 76.00
072-2580-047-0000	Developed Parcel	Low Density Residential	1.0000	\$ 76.00
072-2580-048-0000	Developed Parcel	Low Density Residential	1.0000	\$ 76.00
072-2580-049-0000	Developed Parcel	Low Density Residential	1.0000	\$ 76.00
072-2580-050-0000	Developed Parcel	Low Density Residential	1.0000	\$ 76.00
072-2580-051-0000	Developed Parcel	Low Density Residential	1.0000	\$ 76.00
072-2580-052-0000	Developed Parcel	Low Density Residential	1.0000	\$ 76.00
072-2580-053-0000	Developed Parcel	Low Density Residential	1.0000	\$ 76.00
072-2580-054-0000	Developed Parcel	Low Density Residential	1.0000	\$ 76.00
072-2580-055-0000	Developed Parcel	Low Density Residential	1.0000	\$ 76.00
072-2580-056-0000	Developed Parcel	Low Density Residential	1.0000	\$ 76.00
072-2580-057-0000	Developed Parcel	Low Density Residential	1.0000	\$ 76.00
072-2580-058-0000	Developed Parcel	Low Density Residential	1.0000	\$ 76.00
072-2580-059-0000	Developed Parcel	Low Density Residential	1.0000	\$ 76.00
072-2580-060-0000	Developed Parcel	Low Density Residential	1.0000	\$ 76.00
072-2580-061-0000	Developed Parcel	Low Density Residential	1.0000	\$ 76.00
072-2580-062-0000	Developed Parcel	Low Density Residential	1.0000	\$ 76.00
072-2580-063-0000	Developed Parcel	Low Density Residential	1.0000	\$ 76.00
072-2580-064-0000	Developed Parcel	Low Density Residential	1.0000	\$ 76.00
072-2590-001-0000	Developed Parcel	Low Density Cluster	1.0000	\$ 76.00
072-2590-002-0000	Developed Parcel	Low Density Cluster	1.0000	\$ 76.00
072-2590-003-0000	Developed Parcel	Low Density Cluster	1.0000	\$ 76.00
072-2590-004-0000	Developed Parcel	Low Density Cluster	1.0000	\$ 76.00
072-2590-005-0000	Developed Parcel	Low Density Cluster	1.0000	\$ 76.00
072-2590-006-0000	Developed Parcel	Low Density Cluster	1.0000	\$ 76.00
072-2590-007-0000	Developed Parcel	Low Density Cluster	1.0000	\$ 76.00

City of Rancho Cordova
ITEM 10.1. Transit Related Services Benefit District, Zone No. 1 **ATTACHMENT 3**
 Fiscal Year 2020-21 Assessment Roll

APN	Development Status	Land Use	EDU	Assessment
072-2590-008-0000	Developed Parcel	Low Density Cluster	1.0000	\$ 76.00
072-2590-009-0000	Developed Parcel	Low Density Cluster	1.0000	\$ 76.00
072-2590-010-0000	Developed Parcel	Low Density Cluster	1.0000	\$ 76.00
072-2590-011-0000	Developed Parcel	Low Density Cluster	1.0000	\$ 76.00
072-2590-012-0000	Developed Parcel	Low Density Cluster	1.0000	\$ 76.00
072-2590-013-0000	Developed Parcel	Low Density Cluster	1.0000	\$ 76.00
072-2590-014-0000	Developed Parcel	Low Density Cluster	1.0000	\$ 76.00
072-2590-015-0000	Developed Parcel	Low Density Cluster	1.0000	\$ 76.00
072-2590-016-0000	Developed Parcel	Low Density Cluster	1.0000	\$ 76.00
072-2590-017-0000	Developed Parcel	Low Density Cluster	1.0000	\$ 76.00
072-2590-018-0000	Developed Parcel	Low Density Cluster	1.0000	\$ 76.00
072-2590-019-0000	Developed Parcel	Low Density Cluster	1.0000	\$ 76.00
072-2590-020-0000	Developed Parcel	Low Density Cluster	1.0000	\$ 76.00
072-2590-021-0000	Developed Parcel	Low Density Cluster	1.0000	\$ 76.00
072-2590-022-0000	Developed Parcel	Low Density Cluster	1.0000	\$ 76.00
072-2590-023-0000	Developed Parcel	Low Density Cluster	1.0000	\$ 76.00
072-2590-024-0000	Developed Parcel	Low Density Cluster	1.0000	\$ 76.00
072-2590-025-0000	Developed Parcel	Low Density Cluster	1.0000	\$ 76.00
072-2590-026-0000	Developed Parcel	Low Density Cluster	1.0000	\$ 76.00
072-2590-027-0000	Developed Parcel	Low Density Cluster	1.0000	\$ 76.00
072-2590-028-0000	Developed Parcel	Low Density Cluster	1.0000	\$ 76.00
072-2590-029-0000	Developed Parcel	Low Density Cluster	1.0000	\$ 76.00
072-2590-030-0000	Developed Parcel	Low Density Cluster	1.0000	\$ 76.00
072-2590-031-0000	Developed Parcel	Low Density Cluster	1.0000	\$ 76.00
072-2590-032-0000	Developed Parcel	Low Density Cluster	1.0000	\$ 76.00
072-2590-033-0000	Developed Parcel	Low Density Cluster	1.0000	\$ 76.00
072-2590-034-0000	Developed Parcel	Low Density Cluster	1.0000	\$ 76.00
072-2590-035-0000	Developed Parcel	Low Density Cluster	1.0000	\$ 76.00
072-2590-036-0000	Developed Parcel	Low Density Cluster	1.0000	\$ 76.00
072-2590-037-0000	Developed Parcel	Low Density Cluster	1.0000	\$ 76.00
072-2590-038-0000	Developed Parcel	Low Density Cluster	1.0000	\$ 76.00
072-2590-039-0000	Developed Parcel	Low Density Cluster	1.0000	\$ 76.00
072-2590-040-0000	Developed Parcel	Low Density Cluster	1.0000	\$ 76.00
072-2590-041-0000	Developed Parcel	Low Density Cluster	1.0000	\$ 76.00
072-2590-042-0000	Developed Parcel	Low Density Cluster	1.0000	\$ 76.00
072-2590-043-0000	Developed Parcel	Low Density Cluster	1.0000	\$ 76.00
072-2590-044-0000	Developed Parcel	Low Density Cluster	1.0000	\$ 76.00
072-2590-045-0000	Developed Parcel	Low Density Cluster	1.0000	\$ 76.00
072-2590-046-0000	Developed Parcel	Low Density Cluster	1.0000	\$ 76.00
072-2590-047-0000	Developed Parcel	Low Density Cluster	1.0000	\$ 76.00
072-2590-048-0000	Developed Parcel	Low Density Cluster	1.0000	\$ 76.00
072-2590-049-0000	Developed Parcel	Low Density Cluster	1.0000	\$ 76.00
072-2590-050-0000	Developed Parcel	Low Density Cluster	1.0000	\$ 76.00
072-2590-051-0000	Developed Parcel	Low Density Cluster	1.0000	\$ 76.00
072-2590-052-0000	Developed Parcel	Low Density Cluster	1.0000	\$ 76.00

City of Rancho Cordova
ITEM 10.1. Transit Related Services Benefit District, Zone No. 1 **ATTACHMENT 3**
 Fiscal Year 2020-21 Assessment Roll

APN	Development Status	Land Use	EDU	Assessment
072-2590-053-0000	Developed Parcel	Low Density Cluster	1.0000	\$ 76.00
072-2590-054-0000	Developed Parcel	Low Density Cluster	1.0000	\$ 76.00
072-2590-055-0000	Developed Parcel	Low Density Cluster	1.0000	\$ 76.00
072-2590-056-0000	Developed Parcel	Low Density Cluster	1.0000	\$ 76.00
072-2590-057-0000	Developed Parcel	Low Density Cluster	1.0000	\$ 76.00
072-2590-058-0000	Developed Parcel	Low Density Cluster	1.0000	\$ 76.00
072-2590-059-0000	Developed Parcel	Low Density Cluster	1.0000	\$ 76.00
072-2590-060-0000	Developed Parcel	Low Density Cluster	1.0000	\$ 76.00
072-2590-061-0000	Developed Parcel	Low Density Cluster	1.0000	\$ 76.00
072-2590-062-0000	Developed Parcel	Low Density Cluster	1.0000	\$ 76.00
072-2590-063-0000	Developed Parcel	Low Density Cluster	1.0000	\$ 76.00
072-2590-064-0000	Developed Parcel	Low Density Cluster	1.0000	\$ 76.00
072-2590-065-0000	Developed Parcel	Low Density Cluster	1.0000	\$ 76.00
072-2590-066-0000	Developed Parcel	Low Density Cluster	1.0000	\$ 76.00
072-2590-067-0000	Developed Parcel	Low Density Cluster	1.0000	\$ 76.00
072-2590-068-0000	Developed Parcel	Low Density Cluster	1.0000	\$ 76.00
072-2590-069-0000	Developed Parcel	Low Density Cluster	1.0000	\$ 76.00
072-2590-070-0000	Developed Parcel	Low Density Cluster	1.0000	\$ 76.00
072-2590-071-0000	Developed Parcel	Low Density Cluster	1.0000	\$ 76.00
072-2590-072-0000	Developed Parcel	Low Density Cluster	1.0000	\$ 76.00
072-2590-073-0000	Developed Parcel	Low Density Cluster	1.0000	\$ 76.00
072-2590-074-0000	Developed Parcel	Low Density Cluster	1.0000	\$ 76.00
072-2590-075-0000	Developed Parcel	Low Density Cluster	1.0000	\$ 76.00
072-2590-076-0000	Developed Parcel	Low Density Cluster	1.0000	\$ 76.00
072-2590-077-0000	Developed Parcel	Low Density Cluster	1.0000	\$ 76.00
072-2590-078-0000	Developed Parcel	Low Density Cluster	1.0000	\$ 76.00
072-2590-079-0000	Developed Parcel	Low Density Cluster	1.0000	\$ 76.00
072-2590-080-0000	Developed Parcel	Low Density Cluster	1.0000	\$ 76.00
072-2590-081-0000	Developed Parcel	Low Density Cluster	1.0000	\$ 76.00
072-2590-082-0000	Developed Parcel	Low Density Cluster	1.0000	\$ 76.00
072-2590-083-0000	Developed Parcel	Low Density Cluster	1.0000	\$ 76.00
072-2590-084-0000	Developed Parcel	Low Density Cluster	1.0000	\$ 76.00
072-2590-085-0000	Developed Parcel	Low Density Cluster	1.0000	\$ 76.00
072-2590-086-0000	Developed Parcel	Low Density Cluster	1.0000	\$ 76.00
072-2590-087-0000	Developed Parcel	Low Density Cluster	1.0000	\$ 76.00
072-2590-088-0000	Developed Parcel	Low Density Cluster	1.0000	\$ 76.00
072-2590-089-0000	Developed Parcel	Low Density Cluster	1.0000	\$ 76.00
072-2590-090-0000	Developed Parcel	Low Density Cluster	1.0000	\$ 76.00
072-2590-091-0000	Developed Parcel	Low Density Cluster	1.0000	\$ 76.00
072-2590-092-0000	Developed Parcel	Low Density Cluster	1.0000	\$ 76.00
072-2590-093-0000	Developed Parcel	Low Density Cluster	1.0000	\$ 76.00
072-2590-094-0000	Developed Parcel	Low Density Cluster	1.0000	\$ 76.00
072-2590-095-0000	Developed Parcel	Low Density Cluster	1.0000	\$ 76.00
072-2590-096-0000	Developed Parcel	Low Density Cluster	1.0000	\$ 76.00
072-2590-097-0000	Developed Parcel	Low Density Cluster	1.0000	\$ 76.00

City of Rancho Cordova
ITEM 10.1. Transit Related Services Benefit District, Zone No. 1 **ATTACHMENT 3**
 Fiscal Year 2020-21 Assessment Roll

APN	Development Status	Land Use	EDU	Assessment
072-2590-098-0000	Developed Parcel	Low Density Cluster	1.0000	\$ 76.00
072-2590-099-0000	Developed Parcel	Low Density Cluster	1.0000	\$ 76.00
072-2590-105-0000	Developed Parcel	Business Park	24.6848	\$1,876.04
072-2590-106-0000	Developed Parcel	Business Park	14.8329	\$1,127.30
072-2600-001-0000	Developed Parcel	Low Density Cluster	1.0000	\$ 76.00
072-2600-002-0000	Developed Parcel	Low Density Cluster	1.0000	\$ 76.00
072-2600-003-0000	Developed Parcel	Low Density Cluster	1.0000	\$ 76.00
072-2600-004-0000	Developed Parcel	Low Density Cluster	1.0000	\$ 76.00
072-2600-005-0000	Developed Parcel	Low Density Cluster	1.0000	\$ 76.00
072-2600-006-0000	Developed Parcel	Low Density Cluster	1.0000	\$ 76.00
072-2600-007-0000	Developed Parcel	Low Density Cluster	1.0000	\$ 76.00
072-2600-008-0000	Developed Parcel	Low Density Cluster	1.0000	\$ 76.00
072-2600-009-0000	Developed Parcel	Low Density Cluster	1.0000	\$ 76.00
072-2600-010-0000	Developed Parcel	Low Density Cluster	1.0000	\$ 76.00
072-2600-011-0000	Developed Parcel	Low Density Cluster	1.0000	\$ 76.00
072-2600-012-0000	Developed Parcel	Low Density Cluster	1.0000	\$ 76.00
072-2600-013-0000	Developed Parcel	Low Density Cluster	1.0000	\$ 76.00
072-2600-014-0000	Developed Parcel	Low Density Cluster	1.0000	\$ 76.00
072-2600-015-0000	Developed Parcel	Low Density Cluster	1.0000	\$ 76.00
072-2600-016-0000	Developed Parcel	Low Density Cluster	1.0000	\$ 76.00
072-2600-017-0000	Developed Parcel	Low Density Cluster	1.0000	\$ 76.00
072-2600-018-0000	Developed Parcel	Low Density Cluster	1.0000	\$ 76.00
072-2600-019-0000	Developed Parcel	Low Density Cluster	1.0000	\$ 76.00
072-2600-020-0000	Developed Parcel	Low Density Cluster	1.0000	\$ 76.00
072-2600-021-0000	Developed Parcel	Low Density Cluster	1.0000	\$ 76.00
072-2600-022-0000	Developed Parcel	Low Density Cluster	1.0000	\$ 76.00
072-2600-023-0000	Developed Parcel	Low Density Cluster	1.0000	\$ 76.00
072-2600-024-0000	Developed Parcel	Low Density Cluster	1.0000	\$ 76.00
072-2600-025-0000	Developed Parcel	Low Density Cluster	1.0000	\$ 76.00
072-2600-026-0000	Developed Parcel	Low Density Cluster	1.0000	\$ 76.00
072-2600-027-0000	Developed Parcel	Low Density Cluster	1.0000	\$ 76.00
072-2600-028-0000	Developed Parcel	Low Density Cluster	1.0000	\$ 76.00
072-2600-029-0000	Developed Parcel	Low Density Cluster	1.0000	\$ 76.00
072-2600-030-0000	Developed Parcel	Low Density Cluster	1.0000	\$ 76.00
072-2600-031-0000	Developed Parcel	Low Density Cluster	1.0000	\$ 76.00
072-2600-032-0000	Developed Parcel	Low Density Cluster	1.0000	\$ 76.00
072-2600-033-0000	Developed Parcel	Low Density Cluster	1.0000	\$ 76.00
072-2600-034-0000	Developed Parcel	Low Density Cluster	1.0000	\$ 76.00
072-2600-035-0000	Developed Parcel	Low Density Cluster	1.0000	\$ 76.00
072-2600-036-0000	Developed Parcel	Low Density Cluster	1.0000	\$ 76.00
072-2600-037-0000	Developed Parcel	Low Density Cluster	1.0000	\$ 76.00
072-2600-038-0000	Developed Parcel	Low Density Cluster	1.0000	\$ 76.00
072-2600-039-0000	Developed Parcel	Low Density Cluster	1.0000	\$ 76.00
072-2600-040-0000	Developed Parcel	Low Density Cluster	1.0000	\$ 76.00
072-2600-041-0000	Developed Parcel	Low Density Cluster	1.0000	\$ 76.00

City of Rancho Cordova
ITEM 10.1. Transit Related Services Benefit District, Zone No. 1 **ATTACHMENT 3**
 Fiscal Year 2020-21 Assessment Roll

APN	Development Status	Land Use	EDU	Assessment
072-2600-042-0000	Developed Parcel	Low Density Cluster	1.0000	\$ 76.00
072-2600-043-0000	Developed Parcel	Low Density Cluster	1.0000	\$ 76.00
072-2600-044-0000	Developed Parcel	Low Density Cluster	1.0000	\$ 76.00
072-2600-045-0000	Developed Parcel	Low Density Cluster	1.0000	\$ 76.00
072-2600-046-0000	Developed Parcel	Low Density Cluster	1.0000	\$ 76.00
072-2600-047-0000	Developed Parcel	Low Density Cluster	1.0000	\$ 76.00
072-2600-048-0000	Developed Parcel	Low Density Cluster	1.0000	\$ 76.00
072-2600-049-0000	Developed Parcel	Low Density Cluster	1.0000	\$ 76.00
072-2600-050-0000	Developed Parcel	Low Density Cluster	1.0000	\$ 76.00
072-2600-051-0000	Developed Parcel	Low Density Cluster	1.0000	\$ 76.00
072-2600-052-0000	Developed Parcel	Low Density Cluster	1.0000	\$ 76.00
072-2600-053-0000	Developed Parcel	Low Density Cluster	1.0000	\$ 76.00
072-2600-054-0000	Developed Parcel	Low Density Cluster	1.0000	\$ 76.00
072-2600-055-0000	Developed Parcel	Low Density Cluster	1.0000	\$ 76.00
072-2600-056-0000	Developed Parcel	Low Density Cluster	1.0000	\$ 76.00
072-2600-057-0000	Developed Parcel	Low Density Cluster	1.0000	\$ 76.00
072-2600-058-0000	Developed Parcel	Low Density Cluster	1.0000	\$ 76.00
072-2600-059-0000	Developed Parcel	Low Density Cluster	1.0000	\$ 76.00
072-2600-060-0000	Developed Parcel	Low Density Cluster	1.0000	\$ 76.00
072-2600-061-0000	Developed Parcel	Low Density Cluster	1.0000	\$ 76.00
072-2600-062-0000	Developed Parcel	Low Density Cluster	1.0000	\$ 76.00
072-2600-063-0000	Developed Parcel	Low Density Cluster	1.0000	\$ 76.00
072-2600-064-0000	Developed Parcel	Low Density Cluster	1.0000	\$ 76.00
072-2600-065-0000	Developed Parcel	Low Density Cluster	1.0000	\$ 76.00
072-2600-066-0000	Developed Parcel	Low Density Cluster	1.0000	\$ 76.00
072-2600-067-0000	Developed Parcel	Low Density Cluster	1.0000	\$ 76.00
072-2600-068-0000	Developed Parcel	Low Density Cluster	1.0000	\$ 76.00
072-2600-069-0000	Developed Parcel	Low Density Cluster	1.0000	\$ 76.00
072-2600-070-0000	Developed Parcel	Low Density Cluster	1.0000	\$ 76.00
072-2600-071-0000	Developed Parcel	Low Density Cluster	1.0000	\$ 76.00
072-2600-072-0000	Developed Parcel	Low Density Cluster	1.0000	\$ 76.00
072-2600-073-0000	Developed Parcel	Low Density Cluster	1.0000	\$ 76.00
072-2600-074-0000	Developed Parcel	Low Density Cluster	1.0000	\$ 76.00
072-2600-075-0000	Developed Parcel	Low Density Cluster	1.0000	\$ 76.00
072-2600-076-0000	Developed Parcel	Low Density Cluster	1.0000	\$ 76.00
072-2600-077-0000	Developed Parcel	Low Density Cluster	1.0000	\$ 76.00
072-2600-078-0000	Developed Parcel	Low Density Cluster	1.0000	\$ 76.00
072-2600-079-0000	Developed Parcel	Low Density Cluster	1.0000	\$ 76.00
072-2600-080-0000	Developed Parcel	Low Density Cluster	1.0000	\$ 76.00
072-2600-081-0000	Developed Parcel	Low Density Cluster	1.0000	\$ 76.00
072-2600-082-0000	Developed Parcel	Low Density Cluster	1.0000	\$ 76.00
072-2600-083-0000	Developed Parcel	Low Density Cluster	1.0000	\$ 76.00
072-2600-084-0000	Developed Parcel	Low Density Cluster	1.0000	\$ 76.00
072-2600-085-0000	Developed Parcel	Low Density Cluster	1.0000	\$ 76.00
072-2600-086-0000	Developed Parcel	Low Density Cluster	1.0000	\$ 76.00

City of Rancho Cordova
ITEM 10.1. Transit Related Services Benefit District, Zone No. 1 **ATTACHMENT 3**
 Fiscal Year 2020-21 Assessment Roll

APN	Development Status	Land Use	EDU	Assessment
072-2600-087-0000	Developed Parcel	Low Density Cluster	1.0000	\$ 76.00
072-2600-088-0000	Developed Parcel	Low Density Cluster	1.0000	\$ 76.00
072-2600-089-0000	Developed Parcel	Low Density Cluster	1.0000	\$ 76.00
072-2600-090-0000	Developed Parcel	Low Density Cluster	1.0000	\$ 76.00
072-2600-091-0000	Developed Parcel	Low Density Cluster	1.0000	\$ 76.00
072-2600-092-0000	Developed Parcel	Low Density Cluster	1.0000	\$ 76.00
072-2600-093-0000	Developed Parcel	Low Density Cluster	1.0000	\$ 76.00
072-2600-094-0000	Developed Parcel	Low Density Cluster	1.0000	\$ 76.00
072-2600-095-0000	Developed Parcel	Low Density Cluster	1.0000	\$ 76.00
072-2600-096-0000	Developed Parcel	Low Density Cluster	1.0000	\$ 76.00
072-2600-097-0000	Developed Parcel	Low Density Cluster	1.0000	\$ 76.00
072-2860-023-0000	Developed Parcel	Business Park	141.7172	10,770.50
072-2360-039-0000	Developed Parcel	Business Park	87.2784	\$6,633.16
072-3400-001-0000	Developed Parcel	Low Density Cluster	1.0000	\$ 76.00
072-3400-002-0000	Developed Parcel	Low Density Cluster	1.0000	\$ 76.00
072-3400-003-0000	Developed Parcel	Low Density Cluster	1.0000	\$ 76.00
072-3400-004-0000	Developed Parcel	Low Density Cluster	1.0000	\$ 76.00
072-3400-005-0000	Developed Parcel	Low Density Cluster	1.0000	\$ 76.00
072-3400-006-0000	Developed Parcel	Low Density Cluster	1.0000	\$ 76.00
072-3400-007-0000	Developed Parcel	Low Density Cluster	1.0000	\$ 76.00
072-3400-008-0000	Developed Parcel	Low Density Cluster	1.0000	\$ 76.00
072-3400-009-0000	Developed Parcel	Low Density Cluster	1.0000	\$ 76.00
072-3400-010-0000	Developed Parcel	Low Density Cluster	1.0000	\$ 76.00
072-3400-011-0000	Developed Parcel	Low Density Cluster	1.0000	\$ 76.00
072-3400-012-0000	Developed Parcel	Low Density Cluster	1.0000	\$ 76.00
072-3400-013-0000	Developed Parcel	Low Density Cluster	1.0000	\$ 76.00
072-3400-014-0000	Developed Parcel	Low Density Cluster	1.0000	\$ 76.00
072-3400-015-0000	Developed Parcel	Low Density Cluster	1.0000	\$ 76.00
072-3400-016-0000	Developed Parcel	Low Density Cluster	1.0000	\$ 76.00
072-3400-017-0000	Developed Parcel	Low Density Cluster	1.0000	\$ 76.00
072-3400-018-0000	Developed Parcel	Low Density Cluster	1.0000	\$ 76.00
072-3400-019-0000	Developed Parcel	Low Density Cluster	1.0000	\$ 76.00
072-3400-020-0000	Developed Parcel	Low Density Cluster	1.0000	\$ 76.00
072-3400-021-0000	Developed Parcel	Low Density Cluster	1.0000	\$ 76.00
072-3400-022-0000	Developed Parcel	Low Density Cluster	1.0000	\$ 76.00
072-3400-023-0000	Developed Parcel	Low Density Cluster	1.0000	\$ 76.00
072-3400-024-0000	Developed Parcel	Low Density Cluster	1.0000	\$ 76.00
072-3400-025-0000	Developed Parcel	Low Density Cluster	1.0000	\$ 76.00
072-3400-026-0000	Developed Parcel	Low Density Cluster	1.0000	\$ 76.00
072-3400-027-0000	Developed Parcel	Low Density Cluster	1.0000	\$ 76.00
072-3400-028-0000	Developed Parcel	Low Density Cluster	1.0000	\$ 76.00
072-3400-029-0000	Developed Parcel	Low Density Cluster	1.0000	\$ 76.00
072-3400-030-0000	Developed Parcel	Low Density Cluster	1.0000	\$ 76.00
072-3400-031-0000	Developed Parcel	Low Density Cluster	1.0000	\$ 76.00
072-3400-032-0000	Developed Parcel	Low Density Cluster	1.0000	\$ 76.00

City of Rancho Cordova
ITEM 10.1. Transit Related Services Benefit District, Zone No. 1 **ATTACHMENT 3**
 Fiscal Year 2020-21 Assessment Roll

APN	Development Status	Land Use	EDU	Assessment
072-3400-033-0000	Developed Parcel	Low Density Cluster	1.0000	\$ 76.00
072-3400-034-0000	Developed Parcel	Low Density Cluster	1.0000	\$ 76.00
072-3400-035-0000	Developed Parcel	Low Density Cluster	1.0000	\$ 76.00
072-3400-036-0000	Developed Parcel	Low Density Cluster	1.0000	\$ 76.00
072-3400-037-0000	Developed Parcel	Low Density Cluster	1.0000	\$ 76.00
072-3400-038-0000	Developed Parcel	Low Density Cluster	1.0000	\$ 76.00
072-3400-039-0000	Developed Parcel	Low Density Cluster	1.0000	\$ 76.00
072-3400-040-0000	Developed Parcel	Low Density Cluster	1.0000	\$ 76.00
072-3400-041-0000	Developed Parcel	Low Density Cluster	1.0000	\$ 76.00
072-3400-042-0000	Developed Parcel	Low Density Cluster	1.0000	\$ 76.00
072-3400-043-0000	Developed Parcel	Low Density Cluster	1.0000	\$ 76.00
072-3400-044-0000	Developed Parcel	Low Density Cluster	1.0000	\$ 76.00
072-3400-045-0000	Developed Parcel	Low Density Cluster	1.0000	\$ 76.00
072-3400-046-0000	Developed Parcel	Low Density Cluster	1.0000	\$ 76.00
072-3400-047-0000	Developed Parcel	Low Density Cluster	1.0000	\$ 76.00
072-3400-048-0000	Developed Parcel	Low Density Cluster	1.0000	\$ 76.00
072-3400-049-0000	Developed Parcel	Low Density Cluster	1.0000	\$ 76.00
072-3400-050-0000	Developed Parcel	Low Density Cluster	1.0000	\$ 76.00
072-3400-051-0000	Developed Parcel	Low Density Cluster	1.0000	\$ 76.00
072-3400-052-0000	Developed Parcel	Low Density Cluster	1.0000	\$ 76.00
072-3400-053-0000	Developed Parcel	Low Density Cluster	1.0000	\$ 76.00
072-3400-054-0000	Developed Parcel	Low Density Cluster	1.0000	\$ 76.00
072-3410-001-0000	Developed Parcel	Low Density Cluster	1.0000	\$ 76.00
072-3410-002-0000	Developed Parcel	Low Density Cluster	1.0000	\$ 76.00
072-3410-003-0000	Developed Parcel	Low Density Cluster	1.0000	\$ 76.00
072-3410-004-0000	Developed Parcel	Low Density Cluster	1.0000	\$ 76.00
072-3410-005-0000	Developed Parcel	Low Density Cluster	1.0000	\$ 76.00
072-3410-006-0000	Developed Parcel	Low Density Cluster	1.0000	\$ 76.00
072-3410-007-0000	Developed Parcel	Low Density Cluster	1.0000	\$ 76.00
072-3410-008-0000	Developed Parcel	Low Density Cluster	1.0000	\$ 76.00
072-3410-009-0000	Developed Parcel	Low Density Cluster	1.0000	\$ 76.00
072-3410-010-0000	Developed Parcel	Low Density Cluster	1.0000	\$ 76.00
072-3410-011-0000	Developed Parcel	Low Density Cluster	1.0000	\$ 76.00
072-3410-012-0000	Developed Parcel	Low Density Cluster	1.0000	\$ 76.00
072-3410-013-0000	Developed Parcel	Low Density Cluster	1.0000	\$ 76.00
072-3410-014-0000	Developed Parcel	Low Density Cluster	1.0000	\$ 76.00
072-3410-015-0000	Developed Parcel	Low Density Cluster	1.0000	\$ 76.00
072-3410-016-0000	Developed Parcel	Low Density Cluster	1.0000	\$ 76.00
072-3410-017-0000	Developed Parcel	Low Density Cluster	1.0000	\$ 76.00
072-3410-018-0000	Developed Parcel	Low Density Cluster	1.0000	\$ 76.00
072-3410-019-0000	Developed Parcel	Low Density Cluster	1.0000	\$ 76.00
072-3410-020-0000	Developed Parcel	Low Density Cluster	1.0000	\$ 76.00
072-3410-021-0000	Developed Parcel	Low Density Cluster	1.0000	\$ 76.00
072-3410-022-0000	Developed Parcel	Low Density Cluster	1.0000	\$ 76.00
072-3410-023-0000	Developed Parcel	Low Density Cluster	1.0000	\$ 76.00

City of Rancho Cordova
ITEM 10.1. Transit Related Services Benefit District, Zone No. 1 **ATTACHMENT 3**
 Fiscal Year 2020-21 Assessment Roll

APN	Development Status	Land Use	EDU	Assessment
072-3410-024-0000	Developed Parcel	Low Density Cluster	1.0000	\$ 76.00
072-3410-025-0000	Developed Parcel	Low Density Cluster	1.0000	\$ 76.00
072-3410-026-0000	Developed Parcel	Low Density Cluster	1.0000	\$ 76.00
072-3410-027-0000	Developed Parcel	Low Density Cluster	1.0000	\$ 76.00
072-3410-028-0000	Developed Parcel	Low Density Cluster	1.0000	\$ 76.00
072-3410-029-0000	Developed Parcel	Low Density Cluster	1.0000	\$ 76.00
072-3410-030-0000	Developed Parcel	Low Density Cluster	1.0000	\$ 76.00
072-3410-031-0000	Developed Parcel	Low Density Cluster	1.0000	\$ 76.00
072-3410-032-0000	Developed Parcel	Low Density Cluster	1.0000	\$ 76.00
072-3410-033-0000	Developed Parcel	Low Density Cluster	1.0000	\$ 76.00
072-3410-034-0000	Developed Parcel	Low Density Cluster	1.0000	\$ 76.00
072-3410-035-0000	Developed Parcel	Low Density Cluster	1.0000	\$ 76.00
072-3410-036-0000	Developed Parcel	Low Density Cluster	1.0000	\$ 76.00
072-3410-037-0000	Developed Parcel	Low Density Cluster	1.0000	\$ 76.00
072-3410-038-0000	Developed Parcel	Low Density Cluster	1.0000	\$ 76.00
072-3410-039-0000	Developed Parcel	Low Density Cluster	1.0000	\$ 76.00
072-3410-040-0000	Developed Parcel	Low Density Cluster	1.0000	\$ 76.00
072-3410-041-0000	Developed Parcel	Low Density Cluster	1.0000	\$ 76.00
072-3410-042-0000	Developed Parcel	Low Density Cluster	1.0000	\$ 76.00
072-3410-043-0000	Developed Parcel	Low Density Cluster	1.0000	\$ 76.00
072-3410-044-0000	Developed Parcel	Low Density Cluster	1.0000	\$ 76.00
072-3410-045-0000	Developed Parcel	Low Density Cluster	1.0000	\$ 76.00
072-3410-046-0000	Developed Parcel	Low Density Cluster	1.0000	\$ 76.00
072-3410-047-0000	Developed Parcel	Low Density Cluster	1.0000	\$ 76.00
072-3410-048-0000	Developed Parcel	Low Density Cluster	1.0000	\$ 76.00
072-3410-049-0000	Developed Parcel	Low Density Cluster	1.0000	\$ 76.00
072-3410-050-0000	Developed Parcel	Low Density Cluster	1.0000	\$ 76.00
072-3410-051-0000	Developed Parcel	Low Density Cluster	1.0000	\$ 76.00
072-3410-052-0000	Developed Parcel	Low Density Cluster	1.0000	\$ 76.00
072-3410-053-0000	Developed Parcel	Low Density Cluster	1.0000	\$ 76.00
072-3410-054-0000	Developed Parcel	Low Density Cluster	1.0000	\$ 76.00
072-3410-055-0000	Developed Parcel	Low Density Cluster	1.0000	\$ 76.00
072-3410-056-0000	Developed Parcel	Low Density Cluster	1.0000	\$ 76.00
072-3410-057-0000	Developed Parcel	Low Density Cluster	1.0000	\$ 76.00
072-3410-058-0000	Developed Parcel	Low Density Cluster	1.0000	\$ 76.00
072-3410-059-0000	Developed Parcel	Low Density Cluster	1.0000	\$ 76.00
072-3410-060-0000	Developed Parcel	Low Density Cluster	1.0000	\$ 76.00
072-3410-061-0000	Developed Parcel	Low Density Cluster	1.0000	\$ 76.00
072-3410-062-0000	Developed Parcel	Low Density Cluster	1.0000	\$ 76.00
072-3410-063-0000	Developed Parcel	Low Density Cluster	1.0000	\$ 76.00
072-3420-001-0000	Developed Parcel	Low Density Cluster	1.0000	\$ 76.00
072-3420-002-0000	Developed Parcel	Low Density Cluster	1.0000	\$ 76.00
072-3420-003-0000	Developed Parcel	Low Density Cluster	1.0000	\$ 76.00
072-3420-004-0000	Developed Parcel	Low Density Cluster	1.0000	\$ 76.00
072-3420-005-0000	Developed Parcel	Low Density Cluster	1.0000	\$ 76.00

City of Rancho Cordova
ITEM 10.1. Transit Related Services Benefit District, Zone No. 1 **ATTACHMENT 3**
 Fiscal Year 2020-21 Assessment Roll

APN	Development Status	Land Use	EDU	Assessment
072-3420-006-0000	Developed Parcel	Low Density Cluster	1.0000	\$ 76.00
072-3420-007-0000	Developed Parcel	Low Density Cluster	1.0000	\$ 76.00
072-3420-008-0000	Developed Parcel	Low Density Cluster	1.0000	\$ 76.00
072-3420-009-0000	Developed Parcel	Low Density Cluster	1.0000	\$ 76.00
072-3420-010-0000	Developed Parcel	Low Density Cluster	1.0000	\$ 76.00
072-3420-011-0000	Developed Parcel	Low Density Cluster	1.0000	\$ 76.00
072-3420-012-0000	Developed Parcel	Low Density Cluster	1.0000	\$ 76.00
072-3420-013-0000	Developed Parcel	Low Density Cluster	1.0000	\$ 76.00
072-3420-014-0000	Developed Parcel	Low Density Cluster	1.0000	\$ 76.00
072-3420-015-0000	Developed Parcel	Low Density Cluster	1.0000	\$ 76.00
072-3420-016-0000	Developed Parcel	Low Density Cluster	1.0000	\$ 76.00
072-3420-017-0000	Developed Parcel	Low Density Cluster	1.0000	\$ 76.00
072-3420-018-0000	Developed Parcel	Low Density Cluster	1.0000	\$ 76.00
072-3420-019-0000	Developed Parcel	Low Density Cluster	1.0000	\$ 76.00
072-3420-020-0000	Developed Parcel	Low Density Cluster	1.0000	\$ 76.00
072-3420-021-0000	Developed Parcel	Low Density Cluster	1.0000	\$ 76.00
072-3420-022-0000	Developed Parcel	Low Density Cluster	1.0000	\$ 76.00
072-3420-023-0000	Developed Parcel	Low Density Cluster	1.0000	\$ 76.00
072-3420-024-0000	Developed Parcel	Low Density Cluster	1.0000	\$ 76.00
072-3420-025-0000	Developed Parcel	Low Density Cluster	1.0000	\$ 76.00
072-3420-026-0000	Developed Parcel	Low Density Cluster	1.0000	\$ 76.00
072-3420-027-0000	Developed Parcel	Low Density Cluster	1.0000	\$ 76.00
072-3420-028-0000	Developed Parcel	Low Density Cluster	1.0000	\$ 76.00
072-3420-029-0000	Developed Parcel	Low Density Cluster	1.0000	\$ 76.00
072-3420-030-0000	Developed Parcel	Low Density Cluster	1.0000	\$ 76.00
072-3420-031-0000	Developed Parcel	Low Density Cluster	1.0000	\$ 76.00
072-3420-032-0000	Developed Parcel	Low Density Cluster	1.0000	\$ 76.00
072-3420-033-0000	Developed Parcel	Low Density Cluster	1.0000	\$ 76.00
072-3420-034-0000	Developed Parcel	Low Density Cluster	1.0000	\$ 76.00
072-3420-035-0000	Developed Parcel	Low Density Cluster	1.0000	\$ 76.00
072-3420-036-0000	Developed Parcel	Low Density Cluster	1.0000	\$ 76.00
072-3420-037-0000	Developed Parcel	Low Density Cluster	1.0000	\$ 76.00
072-3420-038-0000	Developed Parcel	Low Density Cluster	1.0000	\$ 76.00
072-3420-039-0000	Developed Parcel	Low Density Cluster	1.0000	\$ 76.00
072-3420-040-0000	Developed Parcel	Low Density Cluster	1.0000	\$ 76.00
072-3420-041-0000	Developed Parcel	Low Density Cluster	1.0000	\$ 76.00
072-3420-042-0000	Developed Parcel	Low Density Cluster	1.0000	\$ 76.00
072-3420-043-0000	Developed Parcel	Low Density Cluster	1.0000	\$ 76.00
072-3420-044-0000	Developed Parcel	Low Density Cluster	1.0000	\$ 76.00
072-3420-045-0000	Developed Parcel	Low Density Cluster	1.0000	\$ 76.00
072-3420-046-0000	Developed Parcel	Low Density Cluster	1.0000	\$ 76.00
1,661 Parcels				\$146,339.00

MEMORANDUM

ITEM 10.2.



DATE: June 1, 2020

TO: Honorable Mayor and Council Members

FROM: Elizabeth Sparkman, Community Development Director
Jeanette Cervantes, Management Technician

SUBJECT: RESOLUTIONS APPROVING PROCEEDINGS FOR THE ANNUAL LEVY AND COLLECTION OF CHARGES FOR THE RANCHO CORDOVA TRANSIT RELATED SERVICES BENEFIT DISTRICT, ZONE NO. 2 FOR FISCAL YEAR 2020-2021

RECOMMENDATION

Adopt the Resolution Initiating Proceedings for the Annual Levy and Collection of Charges, Preliminarily Approving the Engineer's Report, and Declaring its Intention to Levy the Annual Charges for Fiscal Year 2020-2021 for the Rancho Cordova Transit Related Services Benefit District, Zone No. 2; and adopt the Resolution Amending and/or Confirming the Engineer's Report and establishing the Fiscal Year 2020-2021 Service Charges for the Rancho Cordova Transit Related Services Benefit District, Zone No. 2.

RESULT OF RECOMMENDED ACTION

Adoption of the Resolutions will authorize the continuance of the annual levy and collection of service charges in the Transit Related Services Benefit District, Zone No. 2 to provide for a broad range of transportation services within the District as identified in the engineer's report.

BACKGROUND

The purpose of the District is to provide an ongoing financial mechanism to fund a broad range of transportation services intended to benefit the property within the District.

In January 2004, the Board of Supervisors of the County of Sacramento formed Benefit Zone No. 2 of County Services Area (CSA) No. 10. to collect annual charges for extended transportation-related services within Benefit Zone No. 2 for the Sunridge Specific Plan Area.

Following the City's incorporation, procedures to detach the district from the County were initiated. On February 15, 2008, LAFCO issued a Certificate of Completion to the City for the detachment from the County Service Area No. 10 formally detaching the district from the County and transferring service responsibility and funding of the CSA to the City.

The City re-designated the name of County Services Area No. 10 Benefit Zone No. 2 to "Transit Related Services Benefit District, Zone No. 2" (hereafter referred to as the "Transit Benefit Zone No. 2" or the "District"). Services include transit shuttle services, transportation planning,

educational programs at Sunrise and Robert J. McGarvey Elementary schools, a guaranteed ride home program, vanpools, and infrastructure support.

The construction of the International Drive extension to Sunrise Boulevard and the completion of the extension of Zinfandel Drive to Douglas Road provided the opportunity to effectively service the area with shuttle service. The CordoVan shuttle commenced new routing in September 2012 with a service between the Anatolia Club House and the Zinfandel Light Rail Station. The City and RT improved the Zinfandel Plaza/RT Connection CordoVan stop with a sheltered bench and solar LED light. Based on customer feedback a five-minute adjustment was implemented to the schedule in April 2013 to better synchronize with the train. The City added a CordoVan vehicle to the service fleet in October of 2015. The new vehicle connects to the Anatolia Clubhouse and proceeds on to Sunridge Park. The CordoVan that is serving the Anatolia Clubhouse was extended to serve Kavala Ranch. The resulting service to the Anatolia Clubhouse has improved services by reducing headways (intervals between busses) from 45 to 30 minutes. In April 2016, the morning routes were adjusted earlier by 25 minutes to better accommodate work times in the business park and the riders heading to Light Rail. Unused funds of the FY 2020-2021 levy will be retained in reserves for future additional service to the area. In addition, The City has initiated an effort to augment transit access by partnering with the transportation network company, Lyft. The demonstration project provides a subsidy for rides that are destined to transit stop in Rancho Cordova. This year long demonstration project, initiated in April of 2019, is funded by the Sacramento Council of Governments, and if successful could be continued using Transit Related Services funding.

State law requires that the City Council hold a public hearing prior to approval and levy of the proposed charges. An Engineer's Report showing the proposed rates has been prepared, placed on file with the City Clerk, a copy of which is attached as Attachment 3.

Through adoption of the Resolution, Attachment 1, the City is initiating proceedings for the annual levy and collection of charges for certain miscellaneous extended services and preliminarily approves such written report, and declares its intention to levy the annual charges for Fiscal Year 2020-2021. The City Clerk has given notice and set today as the time and place to conduct a public hearing on the matter.

The Engineer's Report prepared by Francisco & Associates, Inc., includes a description of the District boundaries, a description and cost estimates of the services to be provided, the method and apportionment of charges, a District budget, a description of the property to be benefited, and the amount of the charge to each individual property. The proposed Fiscal Year 2020-2021 charges for each land use category are shown in Table 1.

Table 1 - Transit Zone No. 2

Land Use Category	Parcels Levied	Residential Units / Acres	Equivalent Dwelling Units	Proposed Rate	Per Unit / Acre	Fiscal Year 2020/2021 Charges
Low Density Residential	3,492	3,492 units	3,492.00	\$114.20	per unit	\$398,786.40
Medium Density Residential	1,840	1,840	1,472.00	\$91.36	per unit	\$168,102.40
Mixed Commercial	1	4.34	95.65	\$2,516.97	per acre	\$10,924.64
Retail	9	14.805 acres	379.65	\$2,928.09	per acre	\$43,356.16
Total	5,342					\$621,168.60
*Totals may not foot due to rounding.						

In order to proceed with the levy of charges, it is appropriate for the Council to conduct the public hearing and adopt the Resolution, Attachment 1, which initiates the proceedings for the District, preliminarily approves the Engineer's Report, and declares its intention to levy and collect service charges for Fiscal Year 2020-2021. The Resolution, Attachment 2, amends and/or confirms the Engineer's Report and authorizes the levy and collection of service charges for Fiscal Year 2020-2021.

FISCAL IMPACT

There is no fiscal impact to the City's General Fund.

ATTACHMENTS

1. Resolution Initiating Proceedings for the Annual Levy and Collection of Charges, Preliminarily Approving the Engineer's Report
2. Resolution Amending and/or Confirming the Engineer's Report and establishing the Fiscal Year 2020-2021 Service Charges
3. Engineer's Report

CITY OF RANCHO CORDOVA**RESOLUTION NO. XX-2020**

**A RESOLUTION OF THE CITY COUNCIL OF THE CITY OF RANCHO CORDOVA,
STATE OF CALIFORNIA, INITIATING PROCEEDINGS FOR THE ANNUAL LEVY AND
COLLECTION OF CHARGES, PRELIMINARILY APPROVING THE ENGINEER'S REPORT,
AND DECLARING ITS INTENTION TO LEVY THE ANNUAL CHARGES FOR FISCAL YEAR
2020-2021 FOR THE RANCHO CORDOVA TRANSIT RELATED SERVICES BENEFIT
DISTRICT, ZONE NO. 2**

WHEREAS, on July 1, 2003, the City of Rancho Cordova (the "City") was incorporated, resulting in the area known as the Sunridge Specific Plan to be located within the City boundaries; and

WHEREAS, on January 11, 2005, the Board of Supervisors of the County of Sacramento (the "Board"), in coordination with the City, pursuant to Title 3, Division 2, Part 2, Chapter 2.2 of the Government Code ("County Service Area Law"), through Resolution No. 2005-0061, ordered the formation of Benefit Zone No. 2 of County Service Area No. 10 ("CSA 10 Benefit Zone 2"); on March 15, 2005, the Board adopted Resolution No. 2005-0298, approving the Written Report (the "Formation Report"), ordering the collection of annual charges, commencing with Fiscal Year 2005-2006; and, on June 20, 2006, the Board adopted Ordinance No. 1539 (the "Ordinance") providing a procedure for collection of service charges for extended transportation-related services (the "Services") within CSA 10 Benefit Zone 2; and

WHEREAS, on February 15, 2008, pursuant to Government Code Sections 56886(m) and 56886(t), upon the recordation of the Certificate of Completion issued by the Sacramento Local Agency Formation Commission ("LAFCO") for the detachment of portions of CSA 10 to the City, subject to the conditions within LAFCO Resolution 1342, the County's authority to continue the annual charges of CSA 10 Benefit Zone 2 was transferred to the City; and

WHEREAS, on August 4, 2008, the City redesignated the name of CSA 10 Benefit Zone 2 to the "Transit Related Services Benefit District, Zone No. 2" (hereafter referred to as the "Transit Benefit Zone No. 2" or the "District"); and

WHEREAS, Government Code section 25210.77a and the Ordinance require that the governing jurisdiction cause to be prepared annually, a Written Report (hereinafter referred to as the "Engineer's Report" or "Report") containing a description of each parcel of real property receiving a service and the amount of the charge for each parcel, and the Services provided; and

WHEREAS, the City Council has retained Francisco and Associates, Inc., as the Engineer of Work, for the purpose of assisting with the annual levy of the District, and to prepare and file the Engineer's Report with the City Clerk; and

WHEREAS, the Engineer of Work has prepared and filed with the City Clerk said Report in connection with the District and the levy of Charges for Fiscal Year 2020-2021 for the period July 1, 2020 to June 30, 2021, pursuant to Government Code Section 25210.77a; and

WHEREAS, the Report provides a description of each parcel of real property receiving a service and the amount of the Fiscal Year 2020-2021 charge for each parcel, and the Services provided, pursuant to Government Code section 25210.77a; and

WHEREAS, the City Council has carefully examined and reviewed the Engineer's Report as presented and, the City Council may approve the Report, as filed, or it may modify the Report and approve it as modified; and

WHEREAS, the City Clerk has given proper notice that a public hearing on these matters is to be held by the City Council on Monday, June 1, 2020 at 5:30 pm, or as soon thereafter as feasible, at City Hall, 2729 Prospect Park Drive, Rancho Cordova, California by causing the publishing of such notice once a week for two successive weeks, in a newspaper of general circulation, before the date of the hearing, and by posting such notice on the official bulletin board customarily used by the City Clerk for the posting of notices.

NOW, THEREFORE, BE IT HEREBY RESOLVED BY THE CITY COUNCIL OF THE CITY OF RANCHO CORDOVA AS FOLLOWS:

1. The above recitals are true and correct.
2. The Report as presented consists of the following:
 - a. A description of the District.
 - b. A description of the District boundaries.
 - c. The Services to be provided by the District.
 - d. The proposed Annual Budget for the fiscal year (Costs and Expenses).
 - e. The Method of Apportionment of the District that details the method of calculating each parcel's annual charge.
 - f. The Formula for Inflating the Annual Maximum Charge of the District parcels.
 - g. A description of each parcel of real property receiving a Service.
 - h. A Preliminary Charge Roll containing the proposed charge for each Assessor Parcel Number within the District for Fiscal Year 2020-2021.
3. The proposed charges as outlined in the Report are in compliance with County Service Area Law and the provisions of California Constitution Article XIID.
4. The Report is hereby approved on a preliminary basis, as presented or modified, and ordered to be filed in the Office of the City Clerk as a permanent record and to remain open to public inspection.
5. The City Clerk is hereby directed to enter on the minutes of the City Council any and all modifications to the Report determined and approved by the City Council, and all such changes and/or modifications by reference are incorporated into the Report.

ITEM 10.2.

ATTACHMENT 1

6. The City Council hereby declares its intention to seek the annual levy of the District charges pursuant to County Service Area Law, over and including the land within the District boundaries for Fiscal Year 2020-2021.

7. The boundaries of the District are described in the Report and include the parcels within the District as identified on the Sacramento County Assessor's Secured Roll and the Assessor's Parcel Maps.

8. The proposed charges for Fiscal Year 2020-2021 do not exceed the maximum charge approved through the property owner protest proceedings upon formation of the District.

9. The City Clerk has given proper notice, pursuant to County Service Area Law and Government Code Section 6066, of the public hearing regarding these matters.

PASSED AND ADOPTED by the City Council of the City of Rancho Cordova on the 1st day of June, 2020 by the following vote:

AYES:

NOES:

ABSENT:

ABSTAIN:

David M. Sander, Mayor

ATTEST:

Stacy Leitner, CMC
City Clerk

CITY OF RANCHO CORDOVA

RESOLUTION NO. XX-2020

**A RESOLUTION OF THE CITY COUNCIL OF THE CITY OF RANCHO CORDOVA,
STATE OF CALIFORNIA, AMENDING AND/OR CONFIRMING THE ENGINEER'S REPORT
AND ESTABLISHING THE FISCAL YEAR 2020-2021 SERVICE CHARGES FOR WITHIN THE
RANCHO CORDOVA TRANSIT RELATED SERVICES BENEFIT DISTRICT,
ZONE NO. 2**

WHEREAS, on July 1, 2003, the City of Rancho Cordova (the "City") was incorporated, resulting in the area known as the Sunridge Specific Plan to be located within the City boundaries; and

WHEREAS, on January 11, 2005, the Board of Supervisors of the County of Sacramento (the "Board"), in coordination with the City, pursuant to Title 3, Division 2, Part 2, Chapter 2.2 of the Government Code ("County Service Area Law"), through Resolution No. 2005-0061, ordered the formation of Benefit Zone No. 2 of County Service Area No. 10 ("CSA 10 Benefit Zone 2"); on March 15, 2005, the Board adopted Resolution No. 2005-0298 ordering the collection of annual charges, commencing with Fiscal Year 2005-2006; and, on June 20, 2006, the Board adopted Ordinance No. 1539 (the "Ordinance") providing a procedure for collection of service charges for extended transportation-related services (the "Services") within CSA 10 Benefit Zone 2; and

WHEREAS, on February 15, 2008, pursuant to Government Code Sections 56886(m) and 56886(t), upon the recordation of the Certificate of Completion issued by the Sacramento Local Agency Formation Commission ("LAFCO") for the detachment of portions of CSA 10 to the City, subject to the conditions within LAFCO Resolution 1342, the County's authority to continue the annual charges of CSA 10 Benefit Zone 2 was transferred to the City; and

WHEREAS, on August 4, 2008, the City Council redesignated the name of CSA 10 Benefit Zone 2 as the "Transit Related Services Benefit District, Zone No. 2" (hereafter referred to as the "Transit Benefit Zone No. 2"); and

WHEREAS, Pursuant to Government Code Section 25210.77a and the Ordinance, the governing jurisdiction shall cause to be prepared annually, a written report containing a description of each parcel of real property receiving a service and the amount of the charge for each parcel, and the Services provided; and

WHEREAS, Franciso and Associates, Inc., has prepared a written report for Fiscal Year 2020-2021 (the "Engineer's Report" or the "Report"), styled as an engineer's report, in connection with the District's levy of charges for the period July 1, 2020 to June 30, 2021. The Report has been filed with the City Clerk and is attached as "**Attachment 3**"; and

WHEREAS, by previous resolution, the Report has been preliminarily approved by the City Council; and

WHEREAS, the City Council has carefully examined and reviewed the Engineer's Report as presented (or amended), and is satisfied with the items and documents as set forth therein; and

ITEM 10.2.

ATTACHMENT 2

WHEREAS, the City Clerk has fixed 5:30 p.m. (or as soon thereafter as the matter may be heard) on Monday, June 1, 2020 at City Hall, 2729 Prospect Park Drive, Rancho Cordova, California, as the time, date and place for the public hearing on the Engineer's Report and the proposed charges therein; and

WHEREAS, the notice of the time, date and place for the public hearing has been published for two successive weeks in a newspaper of general circulation pursuant to Government Code Section 6066; and

WHEREAS, the City and its legal counsel have reviewed Proposition 218 and found that these charges comply with applicable provisions of Article XIID of the California State Constitution; and

WHEREAS, upon reasonable written notice by Sacramento County of any claim or challenge, the City of Rancho Cordova agrees to defend with counsel of its choice, indemnify and hold harmless Sacramento County, its Board of Supervisors, officers, officials, agents and employees (collectively "the County"), against the payment of any liabilities, losses, costs and expenses, including attorney fees and court costs, not due to the County's own active negligence or willful misconduct, which the County may incur in the exercise and performance of its powers and duties in placing these charges onto the County roll and tax bills for the City of Rancho Cordova; and

WHEREAS, the City Council has considered the propriety of the Engineer's Report, and has further considered the comments and evidence presented by all interested persons at the public hearing and has determined to act upon the matter.

NOW, THEREFORE, BE IT HEREBY RESOLVED BY THE CITY COUNCIL OF THE CITY OF RANCHO CORDOVA AS FOLLOWS:

1. Confirming the Engineer's Report

- a. Following notice duly given, the City Council has held a full and fair public hearing regarding the District, the levy and collection of the charges, the Report prepared in connection therewith, and considered all oral and written statements, protests and communications made or filed by interested persons regarding these matters.
- b. The public hearing was duly convened by the City Council at the time, date and place indicated in the notice and all protests received by the City Clerk were presented to the City Council and City Council heard and considered all objections and protests against the Written Report.
- c. The exterior boundaries of Transit Related Services Benefit District, Zone No. 2 are confirmed as those described in the Engineer's Report.
- d. The submitted Engineer's Report as presented, or amended, is hereby confirmed.

2. Fixing Fiscal Year 2020-2021 Service Charges

- a. Service Charges for the miscellaneous extended transportation-related services shall be apportioned to benefiting parcels only, and in proportion to the benefit received. Parcels defined as exempt in the Ordinance are not included in the calculation or collection of the Service Charges. The revenues obtained from the Service Charges shall be dedicated to financing the miscellaneous extended transportation-related services for Transit Benefit Zone No. 2.

ITEM 10.2.

ATTACHMENT 2

- b. The City Council finds and determines that the properties to be charged in Transit Benefit Zone No. 2 will be benefited by the services and activities to be funded by the Service Charges levied thereon.
- c. The City Council hereby fixes the fiscal year 2020-2021 Service Charges to only parcels of property within Transit Benefit Zone No. 2 as determined by the City Public Works Director or his/her designee (the "Administrator") to be "developed" as defined in the Ordinance, the Service Charges shall be applied at the charge per unit or acre, as applicable, according to Table 2 of the Engineer's Report for each parcel's corresponding land use type.
- d. The Auditor of the County is hereby directed to enter on the Sacramento County Tax Roll opposite each lot or parcel of land, the Service Charge shown in the Engineer's Report subject to minor modifications as approved by the Administrator.

3. Francisco & Associates, Inc., is hereby designated to file the levy with the County Auditor/Controller on behalf of the City. The City Clerk is directed to deliver a certified copy of this adopted Resolution to Francisco & Associates, Inc. within two weeks of adoption via either e-mail to joef@franciscoandassociates.com or US Mail to: Francisco & Associates, Inc., 231 Market Place, Suite 543, San Ramon, CA 94583 Attn: Joe Francisco

4. That the above recitals are all true and correct. The City Clerk shall certify to the passage and adoption of this Resolution, and the minutes of this meeting shall so reflect the presentation of and final confirmation of the Report as approved or amended.

PASSED AND ADOPTED by the City Council of the City of Rancho Cordova on the 1st day of June, 2020 by the following vote:

AYES:

NOES:

ABSENT:

ABSTAINED:

David M. Sander, Mayor

ATTEST:

Stacy Leitner, CMC
City Clerk



City of Rancho Cordova Transit Related Services Benefit District, Zone No. 2



Fiscal Year 2020-21
Engineer's Report

June 1, 2020

Prepared by:
Francisco & Associates, Inc.
231 Market Place, Suite 543
San Ramon, CA 94583
(925) 867-3400




Table of Contents

	<u>Page No.</u>
Certificate	ii
Section I - Introduction	1
Section II – Engineer’s Report.....	5
Part A. Plans and Specifications	6
Part B. Estimate of Cost.....	8
Part C. Assessment District Diagram.....	15
Part D. Method of Apportionment	17
Part E. Charge Roll	22

ENGINEER'S REPORT
CITY OF RANCHO CORDOVA
TRANSIT RELATED SERVICES BENEFIT DISTRICT, ZONE NO. 2
FISCAL YEAR 2020-21

The undersigned, acting on behalf of Francisco & Associates, Inc. respectfully submits the enclosed Engineer's Report pursuant to the provisions of Article XIID, Section 4 of the California Constitution, and provisions of the County Service Area law of California Government Code (§25210 et seq.). The undersigned certifies that he is a Professional Engineer, registered in the State of California.

Dated: 4/14/2020

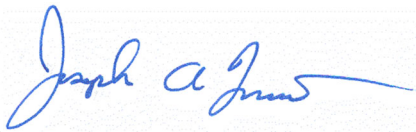By: 
Joseph A. Francisco, P.E.
RCE # 40688

SECTION I

INTRODUCTION

In May of 2003, the Board of Supervisors of the County of Sacramento, State of California (hereafter referred to as the “County”), pursuant to the provisions of the County Service Area law of California Government Code (§25210 et seq.) (hereafter referred to as “County Service Area Law”), and in compliance with the substantive and procedural requirements of the California State Constitution Article XIII D (hereafter referred to as the “Constitution”) formed a County Service Area designated as: County Service Area No. 10 (hereafter referred to as “the CSA” or “CSA 10”) to provide miscellaneous extended transportation services for trip reduction in the following areas: *Villages of Zinfandel*, *Sunridge Specific Plan*, and *Mather Field*. On January 11, 2005, the County, in coordination with the City of Rancho Cordova (hereafter referred to as the “City”), formed a benefit zone within a portion of the CSA to be known as: *Benefit Zone No. 2*, to impose an annual charge, commencing Fiscal Year 2005-06, upon all of the parcels of land within the subdivision known as the: *Sunridge Specific Plan*.

An Engineer’s Report dated November 18, 2004 and noted as “Final (Revised)”, together with the one-page memorandum, dated January 10, 2005, regarding an amendment thereto (hereafter referred to as the “CSA Zone 2 Formation Report”) was prepared in connection with the proceedings to form and levy annual charges in Benefit Zone No. 2. Reference is hereby made to the CSA Formation Report concerning the formation of CSA 10 Benefit Zone No. 2, including its structure (organization), proposed services, initial rates, inflator formula, and method of apportionment and charges, as well as the projections of development activity and cost associated with the extended services, all of which have been presented in the CSA Formation Report, and approved by the County of Sacramento. (For reference purposes, the CSA Formation Report was incorporated into the District’s Fiscal Year 2008-09 Engineer’s Report, which was approved through City Council Resolution 82-2008.)

Upon the Incorporation of the City of Rancho Cordova on July 1, 2003, a portion of the territory within CSA No. 10, including all parcels within the Sunridge Specific Plan, was then located within the new City limits. Pursuant to County Service Area Law and after all requirements to detach the portion of CSA 10 from County control and transfer to the City, LAFCO issued a Certificate of Completion to the City for the Detachment from County Service Area No. 10, subject to the conditions within LAFCO Resolution 1342. The detaching territory was comprised of the areas known as Benefit Zone No. 1, Benefit Zone No. 2 and a portion of Mather Field.

Upon the recordation of the Certificate of Completion on February 15, 2008, the detachment of these portions of CSA No. 10 within the City’s boundary was approved, resulting in the transfer of service responsibility and funding of the CSA to the City, pursuant to Government Code Sections 56886(m) and 56886(t).

In connection with the above-described detachment proceedings and the resulting transfer and reorganization of CSA 10 Benefit Zone No. 2, the City approved the District's Fiscal Year 2008-09 Engineer's Report to continue the annual levy of charges previously authorized for CSA No. 10 and to re-designate the name of CSA 10 Benefit Zone No. 2 as the:

Transit Related Services Benefit District, Zone No. 2

(hereafter referred to as the "Transit Zone No. 2" or the "District"). It is the City's intention to hold a public hearing and consider an annual resolution to levy annual charges for Fiscal Year 2020-21 in order to provide certain miscellaneous extended transportation services within the District.

Purpose of Transit Zone No. 2

The purpose of Benefit Zone No. 2 is to extend certain transportation-related services to developing areas, as described below. These extended services are funded by an assessment validated pursuant to the Constitution Article XIID, Section 4. The formation of Benefit Zone No. 2 fulfills certain conditions of development for the Sunridge Specific Plan and related planning documents.

Annual charges through Transit Zone No. 2 for residential and non-residential development will fund transit shuttle services and/or other supplemental transportation services as determined appropriate by the City Council.

Adoption Proceedings of CSA No. 10, Benefit Zone No. 2

Pursuant to California Constitution Article XIID, Section 4, the County conducted a mailed ballot election for the territory known as CSA 10 Benefit Zone No. 2. Each ballot, which was weighted by the amount of the charge for each parcel, was mailed to each owner of record.

The results of the returned ballots determined that a majority protest of the charge and inflator formula did not exist. The County then approved the CSA Zone 2 Formation Report, imposed the maximum allowable charge in Benefit Zone No. 2 for Fiscal Year 2005-06, authorized annual increases in the charge for all subsequent fiscal years up to the amount allowed by the inflator formula and ordered the charge to be placed onto the property tax roll.

Authority for the City to Continue the Charges of CSA 10 Benefit Zone No. 2

According to Government Code section 56886, "Any change of organization or reorganization may provide for, or be made subject to one or more of, the following terms and conditions: (m) the designation of a city, county, or district, as the successor to any local agency that is extinguished as a result of any change of organization or reorganization, for the purpose of succeeding to all of the rights, duties, and obligations of the extinguished local agency with respect to enforcement, performance or other contracts and obligations of the extinguished local agency; and (t) the extension or continuation of any previously authorized charge, fee, assessment, or tax by the local agency or a successor local agency in the affected territory."

Pursuant to the foregoing, the City is duly authorized to continue to levy the charges previously authorized for the detached zones within CSA 10, utilizing the procedures prescribed for Counties under County Service Area Law to fix and collect charges for particular extended services. For the remainder of this report, any references to County Service Area Law and the City's authorized capacity to apply the same, the term "City" shall be used in the place of "County".

The word "parcel," for the purposes of this report, refers to an individual property assigned its own number by the Sacramento County Assessor's Office. The Sacramento County Auditor/Controller uses these numbers to identify properties to be charged on the tax roll for district charges, including the charges described in this report.

Compliance with Current Legislation

On November 5, 1996, California voters approved Proposition 218. This Constitutional amendment was the latest in a series of initiatives altering the revenue-raising discretion of California local agencies. The provisions of the Proposition are set forth in the California Constitution Articles XIII C and XIII D.

As relevant to the District, California Constitution Article XIII D, Sections 1 through 5, provide for additional substantive and procedural requirements, as outlined below.

In Proposition 218, "Assessments" are defined as:

"... any levy or charge upon real property by an agency for a special benefit conferred upon the real property. 'Assessment' includes, but is not limited to, 'special assessment,' 'benefit assessment,' 'maintenance assessment' and 'special assessment tax.'" Article XIII D Section 2b.

Although the District's annual service charges are generally collected on the property tax rolls, the District's service charges are not "taxes." Service charges are distinct from the regular one percent (1%) property tax and property tax debt overrides in that assessment rates are not levied on an ad valorem basis. The service charges contained in this report are considered assessments under Proposition 218.

Proposition 218 requires that beginning July 1, 1997, all new and existing assessments (with some exceptions) conform to new substantive and procedural requirements. However, certain assessments are exempted from the conformity requirement until they are increased. Generally, these exemptions include:

- Assessments used exclusively to fund sidewalks, streets, sewers, water, flood control, drainage systems, or vector control.
- Assessments used exclusively for bond repayments, the cessation of which would violate the Contract Impairment Clause of the U.S. Constitution.
- Assessments previously approved by a majority of voters.

- Assessments approved by the persons owning all the property at the time the assessment was initially imposed.

Transit Zone No. 2 was formed after the passage of Proposition 218. As such, Transit Zone No. 2 was formed in accordance with the substantive and procedural requirements and the property owners were balloted for the annual service charges and this successful balloting included an annual Consumer Price Index inflator.

SECTION II
CITY OF RANCHO CORDOVA

TRANSIT RELATED SERVICES BENEFIT DISTRICT, ZONE No. 2
FISCAL YEAR 2020-21
ENGINEER'S REPORT

Pursuant to the County Service Area Law, I, Joseph A. Francisco, the duly appointed Engineer of Work, Assessment Engineer for the City of Rancho Cordova Transit Related Services Benefit District, Zone No. 2 (the "District") submit the following report, consisting of Section I (Introduction), and this Section II, which consists of five (5) parts as follows:

Part A – PLANS AND SPECIFICATIONS

This part describes the improvements maintained by the District. The District includes those lots and parcels of land within the District that are associated and benefit from the transit related services and associated improvements.

Part B – ESTIMATE OF COST

This part contains an estimate of the annual costs to operate, maintain, and service the District's transit related services and associated improvements. The estimate included herein, is also on file at the City of Rancho Cordova

Part C – TRANSIT ZONE NO. 2 BOUNDARIES

This part incorporates a diagram of the District showing the exterior boundaries of the District, and the lines and dimensions of each lot or parcel of land within the District. Reference is hereby made to the County Assessor's maps for a detailed description of the lines and dimensions of each lot and parcel of land within the District. This diagram has been prepared by the Engineer of Work and is on file at the City of Rancho Cordova.

Part D – METHOD OF APPORTIONMENT

This part includes a discussion of benefits the improvements and services provide to properties within the District and the method of apportionment used to calculate each property's proportional special benefit and annual assessment.

Part E –CHARGE ROLL

This part contains a listing of the proposed levy amount for each parcel within the District. The proposed amount for each parcel is based on the parcel's proportional special benefit as outlined in the method of apportionment. The Charge Roll is filed in the Office of the City Clerk of the City of Rancho Cordova and is incorporated in this report.

Part A

PLANS AND SPECIFICATIONS

This part of the report describes the properties included in the boundaries of the District and the proposed extended services to be provided by Transit Zone No. 2 to properties within the boundaries of the District.

Transit Zone No. 2 Boundaries

The boundaries of Transit Zone No. 2 and the former CSA 10 Benefit Zone No. 2 are congruent. Benefit Zone No. 2 is an irregular shape that covers the Sunridge Specific Plan. The Sunridge Specific Plan is generally located:

- ♦ South of Douglas Boulevard (plus a small triangular section adjoining to the north);
- ♦ North of Kiefer Boulevard;
- ♦ East of Sunrise Boulevard; and
- ♦ West of Grant Line Road.

Reference is made to the diagrams shown in Part C of the report.

General Description of Services

Transit Zone No. 2 provides the funding mechanism (annual charges) for transit shuttles and other supplemental transportation services as described in the CSA Zone 2 Formation Report. Transit Zone No. 2 will provide transportation services to both residential and non-residential development within the Sunridge Specific Plan. The formation of CSA 10 Benefit Zone No. 2 fulfilled certain conditions of development included in County Ordinance No SCZ 2002-0014 for the Sunridge Specific Plan and related planning documents as well as the related Transportation System Management Plan and AQ-15 Plan, for funding shuttle services and provisions of supplemental transportation services.

In particular, Benefit Zone No. 2 is designed to support implementation of the following zoning condition:

The Sunridge Specific Plan shall have a targeted goal of a 30% reduction in daily vehicle trips. In support of that goal, the Sunridge Specific Plan shall participate in a County Service Area (CSA), or an equivalent funding mechanism to the satisfaction of the Board of Supervisors, or successor city, for the purpose of funding a variety of transportation demand management strategies, including but not limited to a transit shuttle service, which will contribute to Sunridge's targeted 30% reduction in daily vehicle trips.

The charges for residential and non-residential development will fund these transportation services as determined appropriate by the City Council. Supplemental transportation services may include, but are not limited to, the following:

- ♦ Transit Shuttle – shuttle for residents and/or employees between residential areas, employment centers, shopping and service centers and light rail stations and/or other public transit options;
- ♦ Guaranteed Ride Home – free taxi rides and rental cars for ride sharers in case of an emergency;
- ♦ Transit Subsidies – financial assistance to encourage residents and employees to use transit or other alternative transportation measures;
- ♦ Transportation Planning for Employers and/or Resident Groups – plans which guide employers and resident groups on the implementation of trip reduction programs, such as ride share matching or other similar programs;
- ♦ Education Programs – various programs such as education of transit options, home office set up, and alternative commute opportunities;
- ♦ Infrastructure Support – additional bike racks and lockers, transportation alternatives and ride share informational boards/kiosks, and transit facilities;
- ♦ Transportation Coordinator, Training and Support – instruction in mobility (transportation alternatives) for residential groups and work site coordinators;
- ♦ Bicycle and Alternative Fuel Vehicle Incentives – incentives for purchasing new bicycles or alternative fuel vehicles.

Part B

ESTIMATE OF COSTS

The maximum rate per Equivalent Dwelling Unit (“EDU”) shown herein is based on the cost of providing for the District improvements and does not include any other assessments or charges imposed on the properties. The cost estimate within this report identifies the cost to maintain the improvements within Transit Zone No. 2.

The District maintains two separate reserves, one is utilized for working capital purposes (the “Operating Reserve”) and the other for longer-term projects (the “Capital Outlay/Contingency Reserve”). The Operating Reserve provides cash for the ongoing operations and maintenance of the District, as well as providing funding for unanticipated expenditures. The size of the Operating Reserve shall not exceed the estimated costs of maintenance and services from the first day of the fiscal year (July 1) to the date that the City expects to receive the first apportionment of collections from the County. The City has determined that all cost estimates as presented in this report shall be considered as costs to maintain and service the District, or incidental expenses thereof. In addition, Government Code Section 25210.6 allows the City to levy and collect charges to fund capital outlays in the current year or to levy and collect charges to accumulate funds for capital outlay purposes, and Government Code Section 25210.7 allows the City to levy and collect charges for any appropriation for contingencies to be used for expenses for maintenance and operation of any services within the Transit Zone. The Capital Outlay/Contingency Reserve is used to fund capital outlay and any contingency purposes that may be necessary to properly provide services to properties within District.

The cost estimate for the District prepared by the City for Fiscal Year 2020-21 follows on the next page, along with details about additional funding requirements and a brief description of each line item included in the cost estimate.

City of Rancho Cordova Transit Related Services Benefit District, Zone 2 Fiscal Year 2020-21 Cost Estimate Summary		Cost Estimate
DIRECT COSTS		
Shuttle Services Operations	\$	478,667
Transportation Planning and Coordination	\$	15,000
Outreach and Educational Programs	\$	33,500
Guaranteed Ride Home	\$	10,000
Infrastructure Support	\$	20,000
Transit Subsidies, Incentives and Staff Costs	\$	20,000
Total Direct Costs	\$	577,167
ADMINISTRATION COSTS		
District Administration	\$	20,000
Transit Shuttle Administration	\$	20,000
County Collection Fees	\$	4,000
Total Administration Costs	\$	44,000
Total Direct and Administration Costs	\$	621,168
MISCELLANEOUS COSTS AND COLLECTIONS/(CREDITS) APPLIED TO LEVY		
Replenishment to/(Use of) Operating Reserve	\$	-
Contribution to/(Use of) Capital Outlay/Contingency Reserve	\$	-
Miscellaneous Costs and Collections/(Credits) Applied to Levy	\$	-
Balance to Levy¹	\$	621,168
ZONE 2 STATISTICS & ASSESSMENT RATES		
Parcels to be Levied		5,342
Developed Equivalent Dwelling Units (EDU's)		5,439
Rate per EDU to Fully-Fund Zone ²	\$	114.20
Maximum Rate per EDU	\$	118.08
Estimated Maximum Revenue²	\$	642,273
Variance above/(below) Maximum Revenue	\$	(21,105)
FUND BALANCE INFORMATION		
Operating Reserve Fund Balance		
Beginning Operating Reserve Fund Balance 7-1-2020(est.)	\$	969,350
add: Collect from FY 2020-21 Levy	\$	-
less: Use for FY 2020-21 Expenses	\$	-
Transfer from/(to) Capital Outlay/Contingency Reserve	\$	-
Ending Operating Reserve Fund Balance 6-30-2021 (est.)	\$	969,350
Capital Outlay/Contingency Reserve Fund Balance		
Beginning Capital Outlay/Contingency Reserve Fund Balance 7-1-2020 (est.)	\$	2,496,721
add: Collect from FY 2020-21 Levy	\$	-
less: Use for FY 2020-21 Projects	\$	-
Transfer from/(to) Operating Reserve	\$	-
Ending Capital Outlay/Contingency Reserve Fund Balance 6-30-2021 (est.)	\$	2,496,721

(1) The annual levy equals the amount shown for the Balance to Levy. This amount may differ from the revenue shown in the charge roll due to rounding because of rounding limitations imposed by the County of Sacramento.

(2) The rate to be levied per EDU in FY 2020-21.

Additional Funding Requirements

The City of Rancho Cordova and Sacramento Regional Transit conducted a joint planning effort in 2008 to identify the operational characteristics of a pilot neighborhood shuttle service. The planning effort resulted in the implementation of a demonstration route (called the “Rancho CordoVan”) on June 15, 2009. A primary benefit of the demonstration shuttle service was mitigating the difficult pedestrian access over the Zinfandel/Highway 50 Interchange and providing better connectivity with Regional Transit’s light rail system. The Rancho CordoVan demonstration shuttle was limited to the area between the Cordova Town Center Light Rail station and the businesses and residents just south of Highway 50, along Zinfandel Boulevard.

The primary funding source for the planning effort and the pilot shuttle service was a grant from the federal Congestion Mitigation and Air Quality (“CMAQ”) program with supplemental funding from each benefit zone proportional to directly related services in that zone. No funds from CSA 10 Benefit Zone 2 were used to operate this service. The Grant funding and the demonstration period ended on June 30, 2012.

The construction of the International Drive extension to Sunrise Boulevard and the completion of the extension of Zinfandel Drive to Douglas Road provided the opportunity to effectively serve the Sunridge area with shuttle service. The CordoVan shuttle commenced new routing in September 2012 with a service between the Anatolia Club House and the Zinfandel Light Rail Station. The City and RT improved the Zinfandel Plaza/RT Connection CordoVan stop with a sheltered bench and solar LED light. Based on customer feedback a five- minute adjustment was implemented to the schedule in April 2013 to better synchronize with the train. New route changes commenced in September 2015 to extend service to Kavala Ranch. In addition, a third vehicle was added to connect the Anatolia Clubhouse shuttle stop and proceed onto Sunridge Park. This new vehicle provides service along Olson Drive, Folsom Boulevard, Kilgore Road, International Drive and Sunrise Boulevard. In April 2016, the morning routes were adjusted earlier by 25 minutes to better accommodate work times in the business park and the riders heading to the light rail. Then in 2018, the Sunridge Cordovan route was adjusted to avoid small local residential streets. Instead of following Iron Gate Way and Cades Cove Drive from Anatolia Drive to Douglas Road, the route now turns left onto Herodian Drive to Sunrise boulevard and right onto Douglas Road. There were no changes in bus stops as a result of this route modification. We anticipate future adjustments to this route as new roadway connectivity is being provided through the extension of Chrysanthy Drive and Rancho Cordova Parkway. Any unused funds from the annual levies will be retained in reserves for future additional services to the area.

In addition, The City initiated an effort to augment transit access by partnering with the transportation network company, Lyft. The demonstration project provides a subsidy for rides that are destined to transit stops in Rancho Cordova. The demonstration project was initiated in April of 2019 and is funded by the Sacramento Council of Governments, and if successful may be continue using Transit Related Services funding.

The Fiscal Year 2020-21 expenditures for Transit Zone No. 2 include:

- ♦ Shuttle Services Operations - \$478,667 towards the operations and maintenance of the CordoVan shuttle service.
- ♦ Transportation Planning and Coordination – \$15,000 is allocated for the 50 Corridor TMA to provide outreach and coordination services to continue ride sharing, van pool and shuttle programs.
- ♦ Outreach and Educational Programs – \$33,500 is allocated to continue safe routes to school education at Sunrise Elementary School and Robert J. McGarvey in the Anatolia community on alternative mode transportation and encourage students and parents to walk or bicycle to school.
- ♦ Guaranteed Ride Home – \$10,000 is allocated for free taxi rides and rental cars for ride sharers or shuttle riders in the case of an emergency.
- ♦ Infrastructure Support – transit facilities (bus stop signs, shelters, etc.). An allocation of \$20,000 is needed for new infrastructure and on-going maintenance of bus stops, shelters, and signs.
- ♦ Transit Subsidies and Incentives – \$20,000 of financial assistance in the form of subsidies is provided to encourage residents and employees to use transit or other alternative transportation measures, including ride sharing, vanpool, and transit shuttle services.

Descriptions of Cost Estimate Items

A description of the terms associated with the services funded through Transit Zone No. 2 in the preceding cost estimate table are listed below:

Direct Costs (Services and Operating Costs)

Shuttle Services Operations & Planning - Includes costs to provide transit shuttle services for residents and/or employees between residential areas, employment centers, shopping and service centers and light rail stations, as well as other public transit options.

Transportation Planning and Coordination - Includes the cost of transportation plans for employers and/or resident groups, which can guide employers and resident groups on the implementation of trip reduction programs, such as ride share matching or other similar programs, as well as instruction in mobility (transportation alternatives) for residential groups and work site coordinators. If zero, this line item may not be shown in the cost estimate.

Outreach and Educational Programs - Includes the cost of various programs, such as education of elementary students at Sunrise Elementary and Robert J. McGarvey Schools on the alternative modes of transportation available and encourages students and parents to walk or bicycle to school. If zero, this line item may not be shown in the cost estimate.

Guaranteed Ride Home - Includes the cost to provide free taxi rides and rental cars for ride sharers in case of an emergency.

Infrastructure Support - Includes the cost of facilities, such as additional bike racks and lockers, transportation alternatives and ride share informational boards and kiosks, and transit facilities.

Transit Subsidies, Incentives, and Staff Costs - includes the cost for financial assistance in the form of subsidies to encourage residents and employees to use transit or other alternative transportation measures, including ride sharing, vanpool, and transit shuttle services.

Administration Costs

District Administration - Includes the estimated cost to coordinate District services including responding to property owner inquiries relating to the service charges and services and contracting with professionals to provide administration, legal, and engineering services to the District that are required on an annual basis. This also includes the costs for the City to account for the funds, the calculation of the service charges, preparation of the annual report, and placing the service charges on the property tax bills.

Transit Shuttle Administration - Includes all or a portion of the administrative costs associated with overseeing the operation of the Transit Shuttle, developing an annual service cost estimate and coordination of the annual approval of the charges.

County Collection Fees - Includes the cost that the County charges to place the service charges onto the Sacramento County Secured Tax Roll.

Miscellaneous Costs and Collections/(Credits) Applied to Levy

Replenishment/(Use) of Operating Reserve - A “replenishment” increases the levy in order to replenish the Operating Reserve. On the other hand, a “use” of the Operating Reserve decreases the levy by drawing funds from the Operating Reserve for current year expenditures. If zero, this line item may not be shown in the cost estimate.

Contribution for/ (Use of) Capital Outlay/Contingency Reserve - A “contribution” increases the levy in order to generate funding for capital outlay contingency purposes. On the other hand, a “use of” of this reserve provides current year funding for capital outlays or contingency purposes from available funds within the Capital Outlay/Contingency Reserve. If zero, this line item may not be shown in the cost estimate. Further information regarding the function of the Capital Outlay/ Contingency Reserve is provided under “Reserve Balance Information” below.

Balance to Levy - This is the total amount to be levied and collected through charges for the current fiscal year. The Balance to Levy represents the sum of the Total District Direct and Administration Costs together with any applicable adjustments associated with Miscellaneous Costs and Collections/(Credits) as described above.

Zone 2 Statistics and Assessment Rates

Parcels to be Levied – The total number of parcels that are expected to be charged for the current fiscal year.

Developed Equivalent Dwelling Units (EDU's) – The total number of developed EDU's that are expected to be charged for the current fiscal year.

Maximum Rate per EDU – The maximum rate to be charged to each EDU for the current fiscal year.

Estimated Maximum Revenue – The total amount that can be charged against all parcels within the Transit Zone for the current fiscal year based upon the expected number of EDU's to be charged.

Operating Reserve Fund Balance

Beginning Operating Reserve Fund Balance 7-1-2020 (est.) - The anticipated beginning balance of cash and receivables net of any unpaid prior year obligations. These beginning balances are expected to be used to fund expenditures from July 1, 2020 to December 31, 2020, as the Operating Reserve is used to compensate for the approximate six-month delay between the start of the Transit Zone's fiscal year and the receipt of the collections from the County. All Capital Outlay/Contingency Reserve balances, if any, are excluded from the Operating Reserve balances and shall be shown separately.

Collect from FY 2020-21 Levy - This amount is added to the levy in order to replenish the Operating Reserve. Due to the six-month delay from the Transit Zone's receipt of charge collections, the Operating Reserve balance should be sufficiently funded to provide for expenditures from the period of July 1, 2020 (the beginning of the fiscal year) through December 31, 2020. If zero, this line item may not be shown in the cost estimate.

Use for FY 2020-21 Expenses - The amount of the Operating Reserve to be used to fund Fiscal Year 2020-21 expenses. Portions of the Operating Reserve may be slated for current year expenditures in order to reduce the Ending Operating Reserve Balance to an amount no greater than the expected Transit Zone costs for the period of July 1, 2020 (the beginning of the fiscal year) through December 31, 2020. If zero, this line item may not be shown in the cost estimate.

Transfer from/(to) the Capital Outlay/Contingency Reserve - The amount of Operating Reserve monies to be transferred to or from the Capital Outlay/Contingency Reserve. Periodically, funds held in a Capital Outlay / Contingency Reserve may be needed to respond to changing operational needs or conditions within the Transit Zone. If zero, this line item may not be shown in the cost estimate.

Ending Operating Reserve Fund Balance 6-30-2021 (est.) - This amount represents the anticipated Operating Reserve balance/(deficit) as of June 30, 2021. This balance should be sufficiently funded to provide for the first six-months of expenses in order to meet ongoing obligations until the first collections are received from the County. All Capital Outlay/Contingency Reserve balances, if any, are excluded from the Operating Reserve balances and shall be shown separately in the report.

Capital Outlay/Contingency Reserve Fund Balance

Beginning Capital Outlay / Contingency Reserve Fund Balance 7-1-2020 (est.) - The projected balance of funds in the Capital Outlay/Contingency Reserve as of July 1, 2020. Community Service Area Law allows the levy and accumulation of funds in excess of the Transit Zone's operating reserve to fund capital outlays within the current year or to accumulate funds for these purposes. In addition, these funds may be used for any appropriation for contingencies to fund the services or other expenses of the Transit Zone.

Collect from FY 2020-21 Levy - This amount is added to the levy to accumulate funding for future year Capital Outlay / Contingency purposes. If zero, this line item may not be shown in the cost estimate.

Use for FY 2020-21 Capital Outlay/Contingency Purposes - The amount of Capital Outlay/Contingency Reserve monies expected to be transferred out of the Capital Outlay/Contingency Reserve to be used in the current year. If zero, this line item may not be shown in the cost estimate.

Transfer from/(to) the Operating Reserve - The amount of Capital Outlay/Contingency Reserve monies to be transferred to or from the Operating Reserve. Periodically, funds held in a Capital Outlay/Contingency Reserve may be needed to respond to changing operational needs or conditions within the Transit Zone. If zero, this line item may not be shown in the cost estimate.


Ending Capital Outlay/Contingency Reserve Fund Balance 6-30-2021 (est.) - The projected balance of funds in the Capital Outlay/Contingency Reserve as of June 30, 2021. These funds shall be used for future year Capital Outlay/Contingency purposes.

Part C**TRANSIT ZONE NO. 2 BOUNDARIES**

The parcels to be charged consist of all lots, parcels and subdivisions of land located within the boundaries of the map designated as “Boundary Map of Transit Related Services Benefit District, Zone No. 2.” The lines and dimensions of each parcel within the District are those lines and dimensions shown on the maps of the Sacramento County Assessor for the year in which this report was prepared and are incorporated herein and made part of this report.

A reduced copy of the boundary map is attached on the following page.

City of Rancho Cordova
Transit Related Services Benefit District, Zone No. 2
Assessment District Diagram

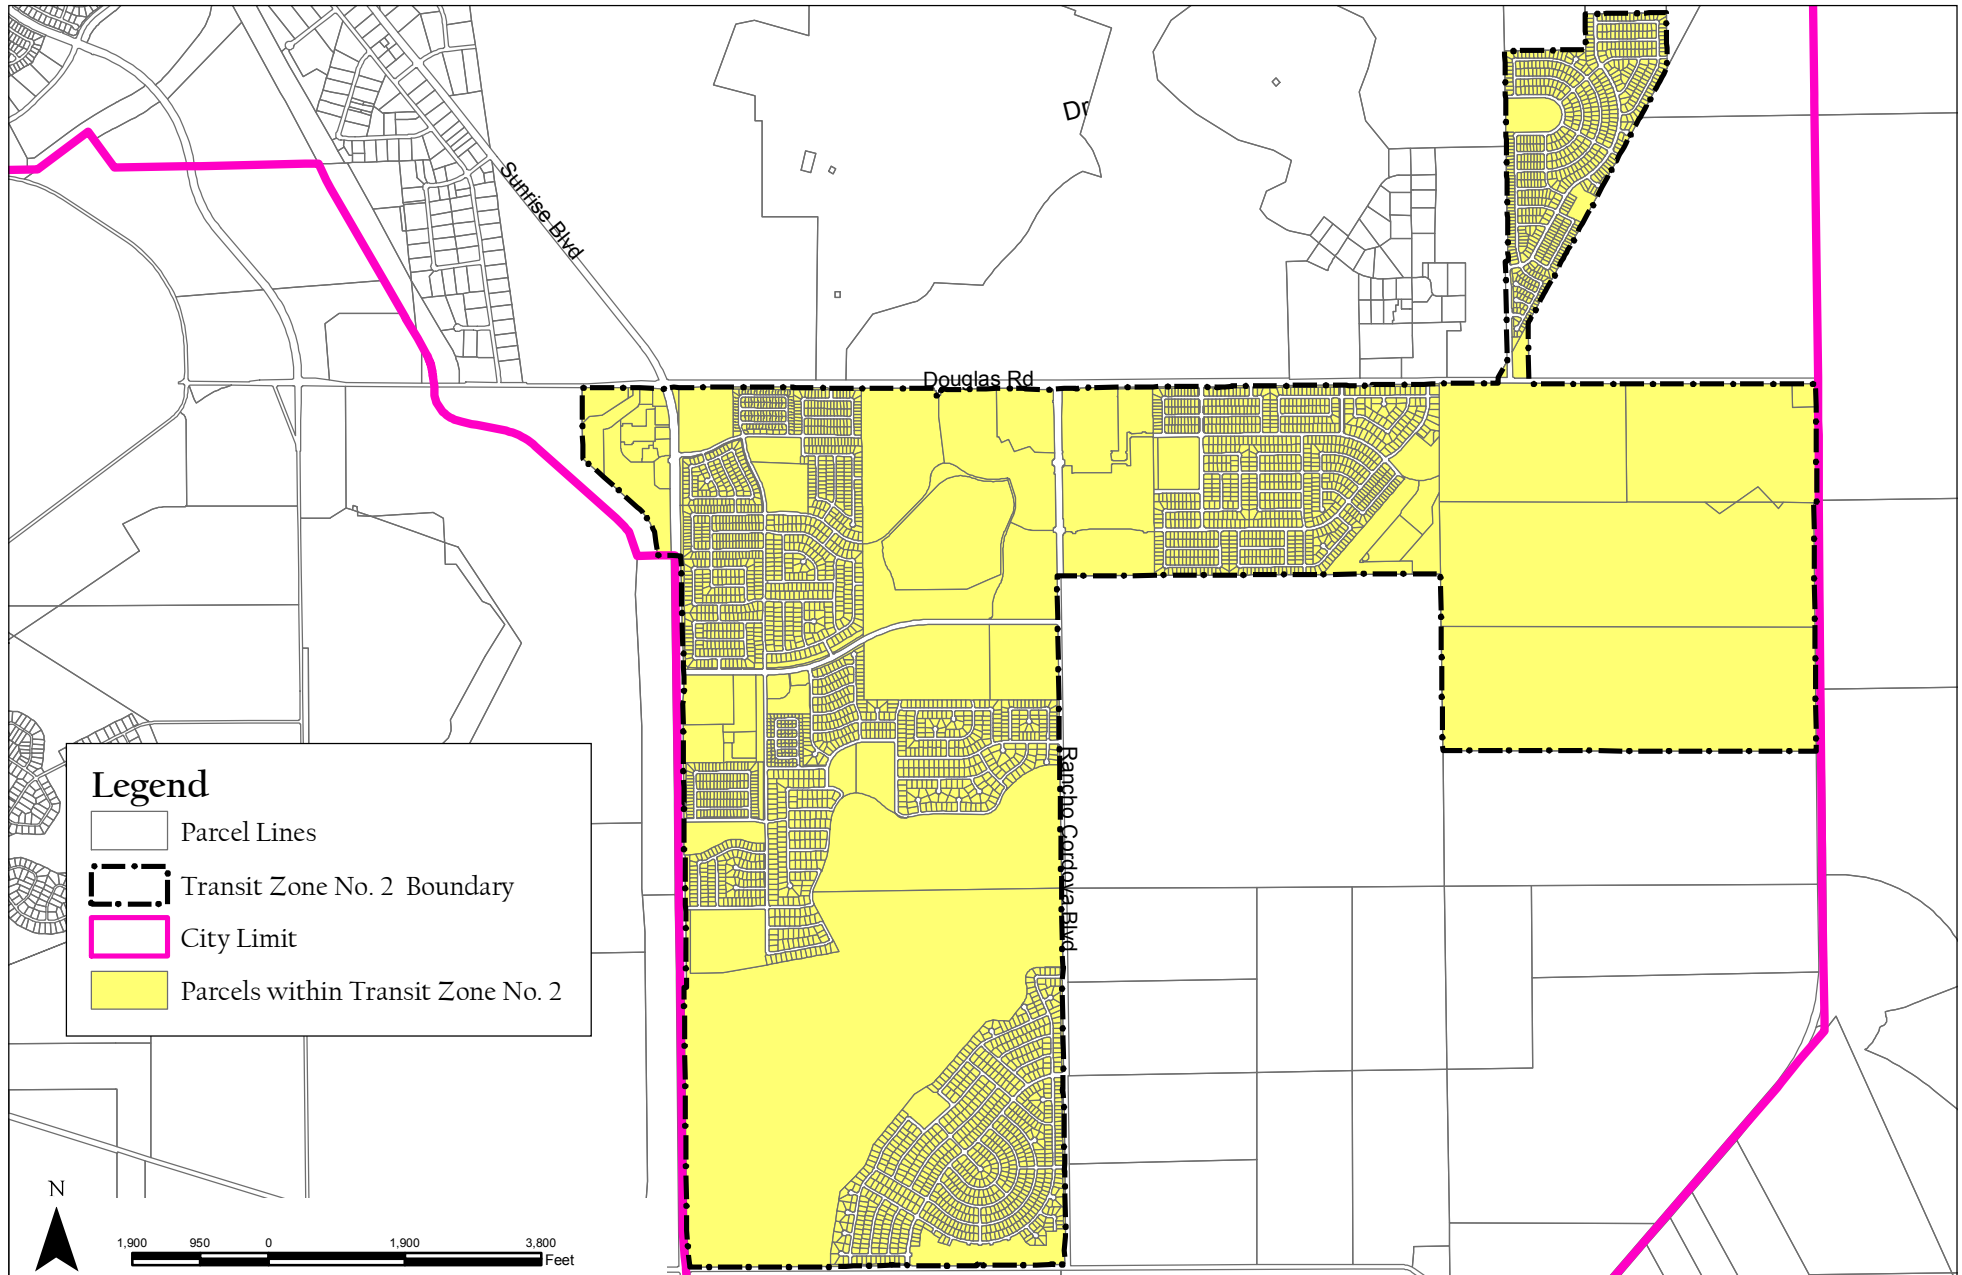

Part D

METHOD OF APPORTIONMENT

County Service Area Law (Government Code Section 25210 et seq), together with Local Agency Formation law (Government Code Sections 56886(m) and 56886(t)), permit a county, or a successor city, in the case of a detached CSA, to levy or collect a tax or charge in any CSA, or zone within a CSA, to fund any one or more of the services mentioned in Part A. A county or successor city may also levy and collect taxes or charges for capital outlay purposes within the respective CSA or detached CSA, for the accumulation of a reserve fund for capital outlay purposes, and for any appropriation for contingencies to be used for expenses for maintenance and operation of any services.

The method of apportionment utilized commonly accepted engineering practices that have been established pursuant to the County Service Area Law and the Constitution.

The remainder of this part describes the methodology, estimated annual revenue, and annual escalation formula for the charge to be levied in Transit Zone No. 2.

Apportionment Methodology

The methodology established through CSA 10 Benefit Zone No. 2 and authorized for Transit Zone No. 2 is summarized below.

The Transit Zone No. 2 charges are levied to fund property-related services. These charges comply with County Service Area Law and Article XIID Section 4 of the California Constitution, as the charges are to fund property-related services.

The initial rates of CSA 10 Benefit Zone No. 2 were based on the estimated costs to fund supplemental transportation services in Fiscal Year 2005-06 for the Sunridge Specific Plan at build out.

In order to calculate and identify the proportional special benefit received by each parcel and their proportionate share of the service related costs, it is necessary to consider not only the services to be provided, but the relationship each parcel has to those services as compared to other parcels in the District. The benefit formula used to determine the assessment obligation is therefore based upon both the services that benefit the parcels within the District as well as the proposed land use of each property as compared to other parcels that benefit from those specific services.

Equivalent Dwelling Unit Factors

The unit of demand used for the charge is an equivalent dwelling unit (“EDU”). One EDU is the amount of demand for services associated with one (1) low-density residential unit in a single year. The demand for all other land use types reflects a comparison of the demand for service relative to one EDU for a low-density residential unit.

The level of service identified for Benefit Zone No. 2 was based on the level of service identified in user surveys conducted by the North Natomas Transportation Management Authority (“NNTMA”). Demand for services was measured using vehicle trip generation rates adjusted for trip length and trip purpose (diverted and pass-by trips versus primary trips) by type of land use.

Demand is assumed to be generated by developed residential and non-residential land uses. No demand is associated with undeveloped land and no charge is levied on this land use. Table 1 provides the number of EDU’s assigned to each land use type for calculating the maximum charge.

Table 1: Transit Zone No. 2 - EDU's by Land Use	
Land Use	EDU Factor ⁽¹⁾
Developed Acreage	
Residential (per dwelling unit)	
Low Density	1.00
Medium Density	0.80
High Density	0.60
Nonresidential (per acre)	
Retail and Service Commercial	25.64
Commercial Mixed Use	22.04
Undeveloped Acreage	
All Land Uses	-

⁽¹⁾ EDU Factors as approved for Sacramento County CSA 10, Benefit Zone No. 2, FY 2005-06.

The EDU factor for each land use is based upon average daily vehicle trips (ADT) per land use type. ADT is used to determine the charge by land use type because vehicle trips are a reasonable measure of demand for the supplemental transportation services immediately available to property owners paying the charge.

Each parcel’s charge is calculated by multiplying the cost per EDU by the amount of EDU’s assigned to each property according to their land use type. This methodology fairly distributes the total cost for services among all parcels based on each parcel’s proportional demand for the services immediately available to that parcel. Each parcel’s charge does not exceed the reasonable cost of services to that parcel.

Land Use Definitions

Definition of the land use definitions are as follows:

- Developed Parcels -** All single-family detached residential parcels for which a final map has been recorded, and all other parcels for which a building permit has been issued, on or prior to June 30 of the fiscal year preceding the year in which the charge is levied.
- Undeveloped Parcels -** All parcels that are not Developed Parcels or Exempt Parcels.
- Low Density Residential -** This category includes densities of up to five (5.0) dwelling units per acre. Uses consistent with the Low Density Residential category include those allowed by in the RD-5 land use zone and other residential zones of lesser maximum density as specified in Title II Chapter 15 of the Rancho Cordova Zoning Code. For purposes of levying the charge in Benefit Zone 2, non-residential uses allowed in these residential zones by conditional use permit are considered to be either Retail Commercial, Commercial Mixed Use, or Exempt as determined by the Planning Director of Rancho Cordova.
- Medium Density Residential -** This category includes densities of more than five (5.1 or greater) dwelling units per acre and up to fifteen (15.0) dwelling units per acre. Uses consistent with the Medium Density Residential category include those allowed by in the RD-7, RD-10, and RD-15 land use zones as specified in Title II Chapter 15 of the Rancho Cordova Zoning Code. For purposes of levying the charge in Benefit Zone 2, non-residential uses allowed in these residential zones by conditional use permit are considered to be either Retail Commercial, Commercial Mixed Use, or Exempt as determined by the Planning Director of Rancho Cordova.
- High Density Residential -** This category includes densities of more than fifteen (15.1 or greater) dwelling units per acre. Uses consistent with the High Density Residential category include those allowed by in the RD-20, RD-25, RD-30, and RD-40 land use zones as specified in Title II Chapter 15 of the Rancho Cordova Zoning Code. For purposes of levying the charge in Benefit Zone 2, non-residential uses allowed in these residential zones by conditional use permit are considered to be either Retail Commercial, Commercial Mixed Use, or Exempt as determined by the Planning Director of Rancho Cordova.

Retail & Service Commercial - This category as designated in the Sunridge Specific Plan includes those non-residential land uses allowed by a use permit in the SC Shopping Center land use zone as specified in Title II Chapter 25 of the Rancho Cordova Zoning Code. This land use category further includes all other non-residential uses that would generate a high number (500 or more) of average daily trips. For purposes of levying the charge in Benefit Zone 2, residential uses allowed in the SC Shopping Center land use zone by development plan review or by conditional use permit are considered to be Low Density, Medium Density, or High Density Residential according to their density as determined by the Planning Director of Rancho Cordova and these definitions.

Commercial Mixed Use - This category as designated in the Sunridge Specific Plan includes those non-residential land uses allowed by a use permit in the LC Limited Commercial land use zone as specified in Title II Chapter 25 of the Rancho Cordova Zoning Code. This land use category further includes all other non-residential uses that would generate a low to medium number (less than 500) of average daily trips. For purposes of levying the charge in Benefit Zone 2, residential uses allowed in the LC Limited Commercial land use zone by development plan review or by conditional use permit are considered to be either Low Density, Medium Density, or High Density Residential according to their actual density in dwelling units per acre as determined by the Planning Director of Rancho Cordova and these definitions.

Exempt - Public parcels including parks, schools, utility parcels, and designated open space parcels are exempt from the service charge because no services funded by Transit Zone No. 2 are provided to these parcels.

Formula for Inflating the Annual Maximum Charge

The formula for inflating the maximum annual charge established through CSA 10 Benefit Zone No. 2, and to be used for Transit Zone No. 2, is summarized as follows.

The property owner balloting that established the maximum charges to CSA 10 Benefit Zone No. 2 included an annual inflator formula. The purpose of establishing an inflator formula was to provide for a reasonable inflationary adjustment to the annual maximum charges without requiring periodic noticing and balloting procedures that would add administrative costs to Benefit Zone No. 2. The law implementing Article XIII D (Senate Bill 919) of the California Constitution clarifies that an increase in a maximum charge to implement a voter-approved inflator formula is not an increase subject to additional property owner consideration.

This inflator formula allows for annual increases to the maximum allowable charges by the increase in the Consumer Price Index (All Urban Consumers) published for the Sacramento Region by the U.S. Department of Labor (CPI), or six percent (6%), whichever is less. The CPI increase to be used in the inflator formula will be the change in the CPI index from the January two years before adjustment of the charge to the January in the year preceding adjustment of the charge; beginning in the second fiscal year (Fiscal Year 2006-07), and each fiscal year thereafter, the maximum allowable charge will be recalculated, and a new maximum charge established.

The City may choose to impose less than the maximum allowable charge in any year if service costs warrant the reduction. If the City, or previously the County, has imposed an amount less than the maximum charge, the City may also choose to increase the charge in any year to fully fund services up to the level of the maximum allowable charge for that fiscal year. In this way, the maximum allowable charge is adjusted annually and is calculated independent of the Transit Zone's annual cost estimate.

The U.S. Department of Labor's Bureau of Labor Statistics no longer provides CPI factors for January for the San Francisco-Oakland-San Jose area. The CPI factors are now published bi-monthly on even months only (February, April, June, etc.). Since the February CPI factors include, in part, the data that would have been used to determine the January CPI factors, the City has determined that Transit Zone No. 2 shall now use the CPI data for the month of February.

The percentage increase from the February 2019 CPI to the February 2020 CPI was 2.90598%.

Table 2 provides the Fiscal Year 2020-21 maximum charge per EDU together with the maximum charge by land use.

Table 2: Transit Zone No. 2 - Maximum Charge by Land Use			
Land Use	EDU Factor ⁽¹⁾	Charge Per EDU ⁽²⁾	Maximum Annual Charge Per Unit/Acre
Developed Acreage			
Residential (per dwelling unit)			
Low Density	1.00	\$118.08	\$118.08
Medium Density	0.8	\$118.08	\$94.46
High Density	0.6	\$118.08	\$70.85
Nonresidential (per acre)			
Retail Commercial	25.64	\$118.08	\$3,027.57
Business Park	22.04	\$118.08	\$2,602.48
Undeveloped Acreage			
All Land Uses	0	\$118.08	\$0.00

⁽¹⁾ EDU Factors as approved for Sacramento County CSA 10, Benefit Zone No. 1, FY 2005-06.

⁽²⁾ The FY 2020-21 maximum charge per EDU is calculated by increasing the FY 2019-20 maximum charge per EDU of \$114.75 by 2.90598%, the percentage increase in the CPI from February 2019 to February 2020. Rates and percentages in the Report have been rounded for presentation purposes. However, in FY 2020-21, the District is levying \$114.20 per EDU, which is less than the maximum rate allowable.

Part E

CHARGE ROLL

Parcel identification for each lot or parcel within the District is based on the diagram presented herein and is based on available parcel maps and property data from the County Assessor's Office at the time the Engineer's Report was prepared. A listing of the proposed lots and parcels to be charged within this District along with the amounts is provided herein.

If any parcel submitted for collection is identified by the County Auditor/Controller to be an invalid parcel number for the fiscal year, a corrected parcel number and/or new parcel numbers will be identified and resubmitted to the County Auditor/Controller. The amount to be levied and collected for the resubmitted parcel or parcels shall be based on the method of apportionment and rate described in this report as approved by the City Council. Therefore, if a single parcel is subdivided to multiple parcels, the amount applied to each of the new parcels shall be recalculated and applied according to the approved method of apportionment and rate rather than a proportionate share of the original amount.

The following is a list of the parcels and proposed amounts for each of the parcels within the District as determined by the rates and method of apportionment described herein:

City of Rancho Cordova
ITEM 10.2. Transit Related Services Benefit District, Zone No. 2 **ATTACHMENT 3**
Fiscal Year 2020-21 Assessment Roll

APN	Development Status	Land Use	EDU	Assessment
067-0030-039-0000	Developed	Retail & Service Commercial	60.5104	\$ 6,910.28
067-0430-041-0000	Developed	Commercial/Business Park	95.6536	\$10,923.64
067-0440-001-0000	Developed	Medium Density	0.8000	\$ 91.36
067-0440-002-0000	Developed	Medium Density	0.8000	\$ 91.36
067-0440-003-0000	Developed	Medium Density	0.8000	\$ 91.36
067-0440-004-0000	Developed	Medium Density	0.8000	\$ 91.36
067-0440-005-0000	Developed	Medium Density	0.8000	\$ 91.36
067-0440-006-0000	Developed	Medium Density	0.8000	\$ 91.36
067-0440-007-0000	Developed	Medium Density	0.8000	\$ 91.36
067-0440-008-0000	Developed	Medium Density	0.8000	\$ 91.36
067-0440-009-0000	Developed	Medium Density	0.8000	\$ 91.36
067-0440-010-0000	Developed	Medium Density	0.8000	\$ 91.36
067-0440-011-0000	Developed	Medium Density	0.8000	\$ 91.36
067-0440-012-0000	Developed	Medium Density	0.8000	\$ 91.36
067-0440-013-0000	Developed	Medium Density	0.8000	\$ 91.36
067-0440-014-0000	Developed	Medium Density	0.8000	\$ 91.36
067-0440-015-0000	Developed	Medium Density	0.8000	\$ 91.36
067-0440-016-0000	Developed	Medium Density	0.8000	\$ 91.36
067-0440-017-0000	Developed	Medium Density	0.8000	\$ 91.36
067-0440-018-0000	Developed	Medium Density	0.8000	\$ 91.36
067-0440-019-0000	Developed	Medium Density	0.8000	\$ 91.36
067-0440-020-0000	Developed	Medium Density	0.8000	\$ 91.36
067-0440-021-0000	Developed	Medium Density	0.8000	\$ 91.36
067-0440-022-0000	Developed	Medium Density	0.8000	\$ 91.36
067-0440-023-0000	Developed	Medium Density	0.8000	\$ 91.36
067-0440-024-0000	Developed	Medium Density	0.8000	\$ 91.36
067-0440-025-0000	Developed	Medium Density	0.8000	\$ 91.36
067-0440-026-0000	Developed	Medium Density	0.8000	\$ 91.36
067-0440-027-0000	Developed	Medium Density	0.8000	\$ 91.36
067-0440-028-0000	Developed	Medium Density	0.8000	\$ 91.36
067-0440-029-0000	Developed	Medium Density	0.8000	\$ 91.36
067-0440-030-0000	Developed	Medium Density	0.8000	\$ 91.36
067-0440-031-0000	Developed	Medium Density	0.8000	\$ 91.36
067-0440-032-0000	Developed	Medium Density	0.8000	\$ 91.36
067-0440-033-0000	Developed	Medium Density	0.8000	\$ 91.36
067-0440-034-0000	Developed	Medium Density	0.8000	\$ 91.36
067-0440-035-0000	Developed	Medium Density	0.8000	\$ 91.36
067-0440-036-0000	Developed	Medium Density	0.8000	\$ 91.36
067-0440-037-0000	Developed	Medium Density	0.8000	\$ 91.36
067-0440-038-0000	Developed	Medium Density	0.8000	\$ 91.36
067-0440-039-0000	Developed	Medium Density	0.8000	\$ 91.36
067-0440-040-0000	Developed	Medium Density	0.8000	\$ 91.36
067-0440-041-0000	Developed	Medium Density	0.8000	\$ 91.36
067-0440-042-0000	Developed	Medium Density	0.8000	\$ 91.36
067-0440-043-0000	Developed	Medium Density	0.8000	\$ 91.36

City of Rancho Cordova
ITEM 10.2. Transit Related Services Benefit District, Zone No. 2 **ATTACHMENT 3**
 Fiscal Year 2020-21 Assessment Roll

APN	Development Status	Land Use	EDU	Assessment
067-0440-044-0000	Developed	Medium Density	0.8000	\$ 91.36
067-0440-045-0000	Developed	Medium Density	0.8000	\$ 91.36
067-0440-046-0000	Developed	Medium Density	0.8000	\$ 91.36
067-0440-047-0000	Developed	Medium Density	0.8000	\$ 91.36
067-0440-048-0000	Developed	Medium Density	0.8000	\$ 91.36
067-0440-049-0000	Developed	Medium Density	0.8000	\$ 91.36
067-0440-050-0000	Developed	Medium Density	0.8000	\$ 91.36
067-0440-051-0000	Developed	Medium Density	0.8000	\$ 91.36
067-0440-052-0000	Developed	Medium Density	0.8000	\$ 91.36
067-0440-053-0000	Developed	Medium Density	0.8000	\$ 91.36
067-0440-054-0000	Developed	Medium Density	0.8000	\$ 91.36
067-0440-055-0000	Developed	Medium Density	0.8000	\$ 91.36
067-0440-056-0000	Developed	Medium Density	0.8000	\$ 91.36
067-0440-057-0000	Developed	Medium Density	0.8000	\$ 91.36
067-0440-058-0000	Developed	Medium Density	0.8000	\$ 91.36
067-0440-059-0000	Developed	Medium Density	0.8000	\$ 91.36
067-0440-060-0000	Developed	Medium Density	0.8000	\$ 91.36
067-0440-061-0000	Developed	Medium Density	0.8000	\$ 91.36
067-0440-062-0000	Developed	Medium Density	0.8000	\$ 91.36
067-0440-063-0000	Developed	Medium Density	0.8000	\$ 91.36
067-0440-064-0000	Developed	Medium Density	0.8000	\$ 91.36
067-0440-065-0000	Developed	Medium Density	0.8000	\$ 91.36
067-0440-066-0000	Developed	Medium Density	0.8000	\$ 91.36
067-0440-067-0000	Developed	Medium Density	0.8000	\$ 91.36
067-0440-068-0000	Developed	Medium Density	0.8000	\$ 91.36
067-0440-069-0000	Developed	Medium Density	0.8000	\$ 91.36
067-0440-070-0000	Developed	Medium Density	0.8000	\$ 91.36
067-0440-071-0000	Developed	Medium Density	0.8000	\$ 91.36
067-0440-072-0000	Developed	Medium Density	0.8000	\$ 91.36
067-0440-073-0000	Developed	Medium Density	0.8000	\$ 91.36
067-0440-074-0000	Developed	Medium Density	0.8000	\$ 91.36
067-0440-075-0000	Developed	Medium Density	0.8000	\$ 91.36
067-0440-076-0000	Developed	Medium Density	0.8000	\$ 91.36
067-0440-077-0000	Developed	Medium Density	0.8000	\$ 91.36
067-0440-078-0000	Developed	Medium Density	0.8000	\$ 91.36
067-0440-079-0000	Developed	Medium Density	0.8000	\$ 91.36
067-0440-080-0000	Developed	Medium Density	0.8000	\$ 91.36
067-0440-081-0000	Developed	Medium Density	0.8000	\$ 91.36
067-0440-082-0000	Developed	Medium Density	0.8000	\$ 91.36
067-0440-083-0000	Developed	Medium Density	0.8000	\$ 91.36
067-0440-084-0000	Developed	Medium Density	0.8000	\$ 91.36
067-0440-085-0000	Developed	Medium Density	0.8000	\$ 91.36
067-0440-086-0000	Developed	Medium Density	0.8000	\$ 91.36
067-0440-087-0000	Developed	Medium Density	0.8000	\$ 91.36
067-0440-088-0000	Developed	Medium Density	0.8000	\$ 91.36

City of Rancho Cordova
ITEM 10.2. Transit Related Services Benefit District, Zone No. 2 **ATTACHMENT 3**
Fiscal Year 2020-21 Assessment Roll

APN	Development Status	Land Use	EDU	Assessment
067-0440-089-0000	Developed	Medium Density	0.8000	\$ 91.36
067-0440-090-0000	Developed	Medium Density	0.8000	\$ 91.36
067-0440-091-0000	Developed	Medium Density	0.8000	\$ 91.36
067-0440-092-0000	Developed	Medium Density	0.8000	\$ 91.36
067-0440-093-0000	Developed	Medium Density	0.8000	\$ 91.36
067-0440-094-0000	Developed	Medium Density	0.8000	\$ 91.36
067-0440-095-0000	Developed	Medium Density	0.8000	\$ 91.36
067-0440-096-0000	Developed	Medium Density	0.8000	\$ 91.36
067-0440-097-0000	Developed	Medium Density	0.8000	\$ 91.36
067-0440-098-0000	Developed	Medium Density	0.8000	\$ 91.36
067-0440-099-0000	Developed	Medium Density	0.8000	\$ 91.36
067-0440-100-0000	Developed	Medium Density	0.8000	\$ 91.36
067-0440-101-0000	Developed	Medium Density	0.8000	\$ 91.36
067-0440-102-0000	Developed	Medium Density	0.8000	\$ 91.36
067-0440-103-0000	Developed	Medium Density	0.8000	\$ 91.36
067-0440-104-0000	Developed	Medium Density	0.8000	\$ 91.36
067-0440-105-0000	Developed	Medium Density	0.8000	\$ 91.36
067-0440-106-0000	Developed	Medium Density	0.8000	\$ 91.36
067-0440-107-0000	Developed	Medium Density	0.8000	\$ 91.36
067-0440-108-0000	Developed	Medium Density	0.8000	\$ 91.36
067-0440-109-0000	Developed	Medium Density	0.8000	\$ 91.36
067-0440-110-0000	Developed	Medium Density	0.8000	\$ 91.36
067-0440-111-0000	Developed	Medium Density	0.8000	\$ 91.36
067-0450-001-0000	Developed	Low Density	1.0000	\$ 114.20
067-0450-002-0000	Developed	Low Density	1.0000	\$ 114.20
067-0450-003-0000	Developed	Low Density	1.0000	\$ 114.20
067-0450-004-0000	Developed	Low Density	1.0000	\$ 114.20
067-0450-005-0000	Developed	Low Density	1.0000	\$ 114.20
067-0450-006-0000	Developed	Low Density	1.0000	\$ 114.20
067-0450-007-0000	Developed	Low Density	1.0000	\$ 114.20
067-0450-008-0000	Developed	Low Density	1.0000	\$ 114.20
067-0450-009-0000	Developed	Low Density	1.0000	\$ 114.20
067-0450-010-0000	Developed	Low Density	1.0000	\$ 114.20
067-0450-011-0000	Developed	Low Density	1.0000	\$ 114.20
067-0450-012-0000	Developed	Low Density	1.0000	\$ 114.20
067-0450-013-0000	Developed	Low Density	1.0000	\$ 114.20
067-0450-014-0000	Developed	Low Density	1.0000	\$ 114.20
067-0450-015-0000	Developed	Low Density	1.0000	\$ 114.20
067-0450-016-0000	Developed	Low Density	1.0000	\$ 114.20
067-0450-017-0000	Developed	Low Density	1.0000	\$ 114.20
067-0450-018-0000	Developed	Low Density	1.0000	\$ 114.20
067-0450-019-0000	Developed	Low Density	1.0000	\$ 114.20
067-0450-020-0000	Developed	Low Density	1.0000	\$ 114.20
067-0450-021-0000	Developed	Low Density	1.0000	\$ 114.20
067-0450-022-0000	Developed	Low Density	1.0000	\$ 114.20

City of Rancho Cordova
ITEM 10.2. Transit Related Services Benefit District, Zone No. 2 **ATTACHMENT 3**
 Fiscal Year 2020-21 Assessment Roll

APN	Development Status	Land Use	EDU	Assessment
067-0450-023-0000	Developed	Low Density	1.0000	\$ 114.20
067-0450-024-0000	Developed	Low Density	1.0000	\$ 114.20
067-0450-025-0000	Developed	Low Density	1.0000	\$ 114.20
067-0450-026-0000	Developed	Low Density	1.0000	\$ 114.20
067-0450-027-0000	Developed	Low Density	1.0000	\$ 114.20
067-0450-028-0000	Developed	Low Density	1.0000	\$ 114.20
067-0450-029-0000	Developed	Low Density	1.0000	\$ 114.20
067-0450-030-0000	Developed	Low Density	1.0000	\$ 114.20
067-0450-031-0000	Developed	Low Density	1.0000	\$ 114.20
067-0450-032-0000	Developed	Low Density	1.0000	\$ 114.20
067-0450-033-0000	Developed	Low Density	1.0000	\$ 114.20
067-0450-034-0000	Developed	Low Density	1.0000	\$ 114.20
067-0450-035-0000	Developed	Low Density	1.0000	\$ 114.20
067-0450-036-0000	Developed	Low Density	1.0000	\$ 114.20
067-0450-037-0000	Developed	Low Density	1.0000	\$ 114.20
067-0450-038-0000	Developed	Low Density	1.0000	\$ 114.20
067-0450-039-0000	Developed	Low Density	1.0000	\$ 114.20
067-0450-040-0000	Developed	Low Density	1.0000	\$ 114.20
067-0450-041-0000	Developed	Low Density	1.0000	\$ 114.20
067-0450-042-0000	Developed	Low Density	1.0000	\$ 114.20
067-0450-043-0000	Developed	Low Density	1.0000	\$ 114.20
067-0450-044-0000	Developed	Low Density	1.0000	\$ 114.20
067-0450-045-0000	Developed	Low Density	1.0000	\$ 114.20
067-0450-046-0000	Developed	Low Density	1.0000	\$ 114.20
067-0450-047-0000	Developed	Low Density	1.0000	\$ 114.20
067-0450-048-0000	Developed	Low Density	1.0000	\$ 114.20
067-0450-049-0000	Developed	Low Density	1.0000	\$ 114.20
067-0450-050-0000	Developed	Low Density	1.0000	\$ 114.20
067-0450-051-0000	Developed	Low Density	1.0000	\$ 114.20
067-0450-052-0000	Developed	Low Density	1.0000	\$ 114.20
067-0450-053-0000	Developed	Low Density	1.0000	\$ 114.20
067-0450-054-0000	Developed	Low Density	1.0000	\$ 114.20
067-0450-055-0000	Developed	Low Density	1.0000	\$ 114.20
067-0450-056-0000	Developed	Low Density	1.0000	\$ 114.20
067-0450-057-0000	Developed	Low Density	1.0000	\$ 114.20
067-0450-058-0000	Developed	Low Density	1.0000	\$ 114.20
067-0450-059-0000	Developed	Low Density	1.0000	\$ 114.20
067-0450-060-0000	Developed	Low Density	1.0000	\$ 114.20
067-0450-061-0000	Developed	Low Density	1.0000	\$ 114.20
067-0450-062-0000	Developed	Low Density	1.0000	\$ 114.20
067-0450-063-0000	Developed	Low Density	1.0000	\$ 114.20
067-0450-064-0000	Developed	Low Density	1.0000	\$ 114.20
067-0450-065-0000	Developed	Low Density	1.0000	\$ 114.20
067-0450-066-0000	Developed	Low Density	1.0000	\$ 114.20
067-0450-067-0000	Developed	Low Density	1.0000	\$ 114.20

City of Rancho Cordova
ITEM 10.2. Transit Related Services Benefit District, Zone No. 2 **ATTACHMENT 3**
 Fiscal Year 2020-21 Assessment Roll

APN	Development Status	Land Use	EDU	Assessment
067-0450-068-0000	Developed	Low Density	1.0000	\$ 114.20
067-0450-069-0000	Developed	Low Density	1.0000	\$ 114.20
067-0450-070-0000	Developed	Low Density	1.0000	\$ 114.20
067-0450-071-0000	Developed	Low Density	1.0000	\$ 114.20
067-0450-072-0000	Developed	Low Density	1.0000	\$ 114.20
067-0450-073-0000	Developed	Low Density	1.0000	\$ 114.20
067-0450-074-0000	Developed	Low Density	1.0000	\$ 114.20
067-0450-075-0000	Developed	Low Density	1.0000	\$ 114.20
067-0450-076-0000	Developed	Low Density	1.0000	\$ 114.20
067-0450-077-0000	Developed	Low Density	1.0000	\$ 114.20
067-0450-078-0000	Developed	Low Density	1.0000	\$ 114.20
067-0450-079-0000	Developed	Low Density	1.0000	\$ 114.20
067-0450-080-0000	Developed	Low Density	1.0000	\$ 114.20
067-0450-081-0000	Developed	Low Density	1.0000	\$ 114.20
067-0450-082-0000	Developed	Low Density	1.0000	\$ 114.20
067-0450-083-0000	Developed	Low Density	1.0000	\$ 114.20
067-0450-084-0000	Developed	Low Density	1.0000	\$ 114.20
067-0450-085-0000	Developed	Low Density	1.0000	\$ 114.20
067-0450-086-0000	Developed	Low Density	1.0000	\$ 114.20
067-0450-087-0000	Developed	Low Density	1.0000	\$ 114.20
067-0450-088-0000	Developed	Low Density	1.0000	\$ 114.20
067-0450-089-0000	Developed	Low Density	1.0000	\$ 114.20
067-0450-090-0000	Developed	Low Density	1.0000	\$ 114.20
067-0450-091-0000	Developed	Low Density	1.0000	\$ 114.20
067-0450-092-0000	Developed	Low Density	1.0000	\$ 114.20
067-0450-093-0000	Developed	Low Density	1.0000	\$ 114.20
067-0450-094-0000	Developed	Low Density	1.0000	\$ 114.20
067-0450-095-0000	Developed	Low Density	1.0000	\$ 114.20
067-0450-096-0000	Developed	Low Density	1.0000	\$ 114.20
067-0450-097-0000	Developed	Low Density	1.0000	\$ 114.20
067-0450-098-0000	Developed	Low Density	1.0000	\$ 114.20
067-0450-099-0000	Developed	Low Density	1.0000	\$ 114.20
067-0450-100-0000	Developed	Low Density	1.0000	\$ 114.20
067-0450-101-0000	Developed	Low Density	1.0000	\$ 114.20
067-0450-102-0000	Developed	Low Density	1.0000	\$ 114.20
067-0450-103-0000	Developed	Low Density	1.0000	\$ 114.20
067-0450-104-0000	Developed	Low Density	1.0000	\$ 114.20
067-0450-105-0000	Developed	Low Density	1.0000	\$ 114.20
067-0450-106-0000	Developed	Low Density	1.0000	\$ 114.20
067-0450-107-0000	Developed	Low Density	1.0000	\$ 114.20
067-0450-108-0000	Developed	Low Density	1.0000	\$ 114.20
067-0450-109-0000	Developed	Low Density	1.0000	\$ 114.20
067-0450-110-0000	Developed	Low Density	1.0000	\$ 114.20
067-0450-111-0000	Developed	Low Density	1.0000	\$ 114.20
067-0450-112-0000	Developed	Low Density	1.0000	\$ 114.20

City of Rancho Cordova
ITEM 10.2. Transit Related Services Benefit District, Zone No. 2 **ATTACHMENT 3**
 Fiscal Year 2020-21 Assessment Roll

APN	Development Status	Land Use	EDU	Assessment
067-0450-113-0000	Developed	Low Density	1.0000	\$ 114.20
067-0450-114-0000	Developed	Low Density	1.0000	\$ 114.20
067-0460-001-0000	Developed	Low Density	1.0000	\$ 114.20
067-0460-002-0000	Developed	Low Density	1.0000	\$ 114.20
067-0460-003-0000	Developed	Low Density	1.0000	\$ 114.20
067-0460-004-0000	Developed	Low Density	1.0000	\$ 114.20
067-0460-005-0000	Developed	Low Density	1.0000	\$ 114.20
067-0460-006-0000	Developed	Low Density	1.0000	\$ 114.20
067-0460-007-0000	Developed	Low Density	1.0000	\$ 114.20
067-0460-008-0000	Developed	Low Density	1.0000	\$ 114.20
067-0460-009-0000	Developed	Low Density	1.0000	\$ 114.20
067-0460-010-0000	Developed	Low Density	1.0000	\$ 114.20
067-0460-011-0000	Developed	Low Density	1.0000	\$ 114.20
067-0460-012-0000	Developed	Low Density	1.0000	\$ 114.20
067-0460-013-0000	Developed	Low Density	1.0000	\$ 114.20
067-0460-014-0000	Developed	Low Density	1.0000	\$ 114.20
067-0460-015-0000	Developed	Low Density	1.0000	\$ 114.20
067-0460-016-0000	Developed	Low Density	1.0000	\$ 114.20
067-0460-017-0000	Developed	Low Density	1.0000	\$ 114.20
067-0460-018-0000	Developed	Low Density	1.0000	\$ 114.20
067-0460-019-0000	Developed	Low Density	1.0000	\$ 114.20
067-0460-020-0000	Developed	Low Density	1.0000	\$ 114.20
067-0460-021-0000	Developed	Low Density	1.0000	\$ 114.20
067-0460-022-0000	Developed	Low Density	1.0000	\$ 114.20
067-0460-023-0000	Developed	Low Density	1.0000	\$ 114.20
067-0460-024-0000	Developed	Low Density	1.0000	\$ 114.20
067-0460-025-0000	Developed	Low Density	1.0000	\$ 114.20
067-0460-026-0000	Developed	Low Density	1.0000	\$ 114.20
067-0460-027-0000	Developed	Low Density	1.0000	\$ 114.20
067-0460-028-0000	Developed	Low Density	1.0000	\$ 114.20
067-0460-029-0000	Developed	Low Density	1.0000	\$ 114.20
067-0460-030-0000	Developed	Low Density	1.0000	\$ 114.20
067-0460-031-0000	Developed	Low Density	1.0000	\$ 114.20
067-0460-032-0000	Developed	Low Density	1.0000	\$ 114.20
067-0460-033-0000	Developed	Low Density	1.0000	\$ 114.20
067-0460-034-0000	Developed	Low Density	1.0000	\$ 114.20
067-0460-035-0000	Developed	Low Density	1.0000	\$ 114.20
067-0460-036-0000	Developed	Low Density	1.0000	\$ 114.20
067-0460-037-0000	Developed	Low Density	1.0000	\$ 114.20
067-0460-038-0000	Developed	Low Density	1.0000	\$ 114.20
067-0460-039-0000	Developed	Low Density	1.0000	\$ 114.20
067-0460-040-0000	Developed	Low Density	1.0000	\$ 114.20
067-0460-041-0000	Developed	Low Density	1.0000	\$ 114.20
067-0460-042-0000	Developed	Low Density	1.0000	\$ 114.20
067-0460-043-0000	Developed	Low Density	1.0000	\$ 114.20

City of Rancho Cordova
ITEM 10.2. Transit Related Services Benefit District, Zone No. 2 **ATTACHMENT 3**
 Fiscal Year 2020-21 Assessment Roll

APN	Development Status	Land Use	EDU	Assessment
067-0460-044-0000	Developed	Low Density	1.0000	\$ 114.20
067-0460-045-0000	Developed	Low Density	1.0000	\$ 114.20
067-0460-046-0000	Developed	Low Density	1.0000	\$ 114.20
067-0460-047-0000	Developed	Low Density	1.0000	\$ 114.20
067-0460-048-0000	Developed	Low Density	1.0000	\$ 114.20
067-0460-049-0000	Developed	Low Density	1.0000	\$ 114.20
067-0460-050-0000	Developed	Low Density	1.0000	\$ 114.20
067-0460-051-0000	Developed	Low Density	1.0000	\$ 114.20
067-0460-052-0000	Developed	Low Density	1.0000	\$ 114.20
067-0460-053-0000	Developed	Low Density	1.0000	\$ 114.20
067-0460-054-0000	Developed	Low Density	1.0000	\$ 114.20
067-0460-055-0000	Developed	Low Density	1.0000	\$ 114.20
067-0460-056-0000	Developed	Low Density	1.0000	\$ 114.20
067-0460-057-0000	Developed	Low Density	1.0000	\$ 114.20
067-0460-058-0000	Developed	Low Density	1.0000	\$ 114.20
067-0460-059-0000	Developed	Low Density	1.0000	\$ 114.20
067-0460-060-0000	Developed	Low Density	1.0000	\$ 114.20
067-0460-061-0000	Developed	Low Density	1.0000	\$ 114.20
067-0460-062-0000	Developed	Low Density	1.0000	\$ 114.20
067-0460-063-0000	Developed	Low Density	1.0000	\$ 114.20
067-0460-064-0000	Developed	Low Density	1.0000	\$ 114.20
067-0460-065-0000	Developed	Low Density	1.0000	\$ 114.20
067-0460-066-0000	Developed	Low Density	1.0000	\$ 114.20
067-0460-067-0000	Developed	Low Density	1.0000	\$ 114.20
067-0460-068-0000	Developed	Low Density	1.0000	\$ 114.20
067-0460-069-0000	Developed	Low Density	1.0000	\$ 114.20
067-0460-070-0000	Developed	Low Density	1.0000	\$ 114.20
067-0460-071-0000	Developed	Low Density	1.0000	\$ 114.20
067-0460-072-0000	Developed	Low Density	1.0000	\$ 114.20
067-0460-073-0000	Developed	Low Density	1.0000	\$ 114.20
067-0460-074-0000	Developed	Low Density	1.0000	\$ 114.20
067-0460-075-0000	Developed	Low Density	1.0000	\$ 114.20
067-0460-076-0000	Developed	Low Density	1.0000	\$ 114.20
067-0460-077-0000	Developed	Low Density	1.0000	\$ 114.20
067-0460-078-0000	Developed	Low Density	1.0000	\$ 114.20
067-0460-079-0000	Developed	Low Density	1.0000	\$ 114.20
067-0460-080-0000	Developed	Low Density	1.0000	\$ 114.20
067-0460-081-0000	Developed	Low Density	1.0000	\$ 114.20
067-0460-082-0000	Developed	Low Density	1.0000	\$ 114.20
067-0460-083-0000	Developed	Low Density	1.0000	\$ 114.20
067-0460-084-0000	Developed	Low Density	1.0000	\$ 114.20
067-0460-085-0000	Developed	Low Density	1.0000	\$ 114.20
067-0460-086-0000	Developed	Low Density	1.0000	\$ 114.20
067-0460-087-0000	Developed	Low Density	1.0000	\$ 114.20
067-0460-088-0000	Developed	Low Density	1.0000	\$ 114.20

City of Rancho Cordova
ITEM 10.2. Transit Related Services Benefit District, Zone No. 2 **ATTACHMENT 3**
 Fiscal Year 2020-21 Assessment Roll

APN	Development Status	Land Use	EDU	Assessment
067-0460-089-0000	Developed	Low Density	1.0000	\$ 114.20
067-0460-090-0000	Developed	Low Density	1.0000	\$ 114.20
067-0460-091-0000	Developed	Low Density	1.0000	\$ 114.20
067-0460-092-0000	Developed	Low Density	1.0000	\$ 114.20
067-0460-093-0000	Developed	Low Density	1.0000	\$ 114.20
067-0460-094-0000	Developed	Low Density	1.0000	\$ 114.20
067-0470-001-0000	Developed	Low Density	1.0000	\$ 114.20
067-0470-002-0000	Developed	Low Density	1.0000	\$ 114.20
067-0470-003-0000	Developed	Low Density	1.0000	\$ 114.20
067-0470-004-0000	Developed	Low Density	1.0000	\$ 114.20
067-0470-005-0000	Developed	Low Density	1.0000	\$ 114.20
067-0470-006-0000	Developed	Low Density	1.0000	\$ 114.20
067-0470-007-0000	Developed	Low Density	1.0000	\$ 114.20
067-0470-008-0000	Developed	Low Density	1.0000	\$ 114.20
067-0470-009-0000	Developed	Low Density	1.0000	\$ 114.20
067-0470-010-0000	Developed	Low Density	1.0000	\$ 114.20
067-0470-011-0000	Developed	Low Density	1.0000	\$ 114.20
067-0470-012-0000	Developed	Low Density	1.0000	\$ 114.20
067-0470-013-0000	Developed	Low Density	1.0000	\$ 114.20
067-0470-014-0000	Developed	Low Density	1.0000	\$ 114.20
067-0470-015-0000	Developed	Low Density	1.0000	\$ 114.20
067-0470-016-0000	Developed	Low Density	1.0000	\$ 114.20
067-0470-017-0000	Developed	Low Density	1.0000	\$ 114.20
067-0470-018-0000	Developed	Low Density	1.0000	\$ 114.20
067-0470-019-0000	Developed	Low Density	1.0000	\$ 114.20
067-0470-020-0000	Developed	Low Density	1.0000	\$ 114.20
067-0470-021-0000	Developed	Low Density	1.0000	\$ 114.20
067-0470-022-0000	Developed	Low Density	1.0000	\$ 114.20
067-0470-023-0000	Developed	Low Density	1.0000	\$ 114.20
067-0470-024-0000	Developed	Low Density	1.0000	\$ 114.20
067-0470-025-0000	Developed	Low Density	1.0000	\$ 114.20
067-0470-026-0000	Developed	Low Density	1.0000	\$ 114.20
067-0470-027-0000	Developed	Low Density	1.0000	\$ 114.20
067-0470-028-0000	Developed	Low Density	1.0000	\$ 114.20
067-0470-029-0000	Developed	Low Density	1.0000	\$ 114.20
067-0470-030-0000	Developed	Low Density	1.0000	\$ 114.20
067-0470-031-0000	Developed	Low Density	1.0000	\$ 114.20
067-0470-032-0000	Developed	Low Density	1.0000	\$ 114.20
067-0470-033-0000	Developed	Low Density	1.0000	\$ 114.20
067-0470-034-0000	Developed	Low Density	1.0000	\$ 114.20
067-0470-035-0000	Developed	Low Density	1.0000	\$ 114.20
067-0470-036-0000	Developed	Low Density	1.0000	\$ 114.20
067-0470-037-0000	Developed	Low Density	1.0000	\$ 114.20
067-0470-038-0000	Developed	Low Density	1.0000	\$ 114.20
067-0470-041-0000	Developed	Low Density	1.0000	\$ 114.20

City of Rancho Cordova
ITEM 10.2. Transit Related Services Benefit District, Zone No. 2 **ATTACHMENT 3**
 Fiscal Year 2020-21 Assessment Roll

APN	Development Status	Land Use	EDU	Assessment
067-0470-042-0000	Developed	Low Density	1.0000	\$ 114.20
067-0470-043-0000	Developed	Low Density	1.0000	\$ 114.20
067-0470-044-0000	Developed	Low Density	1.0000	\$ 114.20
067-0470-045-0000	Developed	Low Density	1.0000	\$ 114.20
067-0470-046-0000	Developed	Low Density	1.0000	\$ 114.20
067-0470-047-0000	Developed	Low Density	1.0000	\$ 114.20
067-0470-048-0000	Developed	Low Density	1.0000	\$ 114.20
067-0470-049-0000	Developed	Low Density	1.0000	\$ 114.20
067-0470-050-0000	Developed	Low Density	1.0000	\$ 114.20
067-0470-051-0000	Developed	Low Density	1.0000	\$ 114.20
067-0470-052-0000	Developed	Low Density	1.0000	\$ 114.20
067-0470-053-0000	Developed	Low Density	1.0000	\$ 114.20
067-0470-054-0000	Developed	Low Density	1.0000	\$ 114.20
067-0470-055-0000	Developed	Low Density	1.0000	\$ 114.20
067-0470-056-0000	Developed	Low Density	1.0000	\$ 114.20
067-0470-057-0000	Developed	Low Density	1.0000	\$ 114.20
067-0480-001-0000	Developed	Low Density	1.0000	\$ 114.20
067-0480-002-0000	Developed	Low Density	1.0000	\$ 114.20
067-0480-003-0000	Developed	Low Density	1.0000	\$ 114.20
067-0480-004-0000	Developed	Low Density	1.0000	\$ 114.20
067-0480-005-0000	Developed	Low Density	1.0000	\$ 114.20
067-0480-006-0000	Developed	Low Density	1.0000	\$ 114.20
067-0480-007-0000	Developed	Low Density	1.0000	\$ 114.20
067-0480-008-0000	Developed	Low Density	1.0000	\$ 114.20
067-0480-009-0000	Developed	Low Density	1.0000	\$ 114.20
067-0480-010-0000	Developed	Low Density	1.0000	\$ 114.20
067-0480-011-0000	Developed	Low Density	1.0000	\$ 114.20
067-0480-012-0000	Developed	Low Density	1.0000	\$ 114.20
067-0480-013-0000	Developed	Low Density	1.0000	\$ 114.20
067-0480-014-0000	Developed	Low Density	1.0000	\$ 114.20
067-0480-015-0000	Developed	Low Density	1.0000	\$ 114.20
067-0480-016-0000	Developed	Low Density	1.0000	\$ 114.20
067-0480-017-0000	Developed	Low Density	1.0000	\$ 114.20
067-0480-018-0000	Developed	Low Density	1.0000	\$ 114.20
067-0480-019-0000	Developed	Low Density	1.0000	\$ 114.20
067-0480-020-0000	Developed	Low Density	1.0000	\$ 114.20
067-0480-021-0000	Developed	Low Density	1.0000	\$ 114.20
067-0480-022-0000	Developed	Low Density	1.0000	\$ 114.20
067-0480-023-0000	Developed	Low Density	1.0000	\$ 114.20
067-0480-024-0000	Developed	Low Density	1.0000	\$ 114.20
067-0480-025-0000	Developed	Low Density	1.0000	\$ 114.20
067-0480-026-0000	Developed	Low Density	1.0000	\$ 114.20
067-0480-027-0000	Developed	Low Density	1.0000	\$ 114.20
067-0480-028-0000	Developed	Low Density	1.0000	\$ 114.20
067-0480-029-0000	Developed	Low Density	1.0000	\$ 114.20

City of Rancho Cordova
ITEM 10.2. Transit Related Services Benefit District, Zone No. 2 **ATTACHMENT 3**
 Fiscal Year 2020-21 Assessment Roll

APN	Development Status	Land Use	EDU	Assessment
067-0480-030-0000	Developed	Low Density	1.0000	\$ 114.20
067-0480-031-0000	Developed	Low Density	1.0000	\$ 114.20
067-0480-032-0000	Developed	Low Density	1.0000	\$ 114.20
067-0480-033-0000	Developed	Low Density	1.0000	\$ 114.20
067-0480-034-0000	Developed	Low Density	1.0000	\$ 114.20
067-0480-035-0000	Developed	Low Density	1.0000	\$ 114.20
067-0480-036-0000	Developed	Low Density	1.0000	\$ 114.20
067-0480-037-0000	Developed	Low Density	1.0000	\$ 114.20
067-0480-038-0000	Developed	Low Density	1.0000	\$ 114.20
067-0480-039-0000	Developed	Low Density	1.0000	\$ 114.20
067-0480-040-0000	Developed	Low Density	1.0000	\$ 114.20
067-0480-041-0000	Developed	Low Density	1.0000	\$ 114.20
067-0480-042-0000	Developed	Low Density	1.0000	\$ 114.20
067-0480-043-0000	Developed	Low Density	1.0000	\$ 114.20
067-0480-044-0000	Developed	Low Density	1.0000	\$ 114.20
067-0480-045-0000	Developed	Low Density	1.0000	\$ 114.20
067-0480-046-0000	Developed	Low Density	1.0000	\$ 114.20
067-0480-047-0000	Developed	Low Density	1.0000	\$ 114.20
067-0480-048-0000	Developed	Low Density	1.0000	\$ 114.20
067-0480-049-0000	Developed	Low Density	1.0000	\$ 114.20
067-0480-050-0000	Developed	Low Density	1.0000	\$ 114.20
067-0480-051-0000	Developed	Low Density	1.0000	\$ 114.20
067-0480-052-0000	Developed	Low Density	1.0000	\$ 114.20
067-0480-053-0000	Developed	Low Density	1.0000	\$ 114.20
067-0480-054-0000	Developed	Low Density	1.0000	\$ 114.20
067-0480-055-0000	Developed	Low Density	1.0000	\$ 114.20
067-0480-056-0000	Developed	Low Density	1.0000	\$ 114.20
067-0480-057-0000	Developed	Low Density	1.0000	\$ 114.20
067-0480-058-0000	Developed	Low Density	1.0000	\$ 114.20
067-0480-059-0000	Developed	Low Density	1.0000	\$ 114.20
067-0490-001-0000	Developed	Low Density	1.0000	\$ 114.20
067-0490-002-0000	Developed	Low Density	1.0000	\$ 114.20
067-0490-003-0000	Developed	Low Density	1.0000	\$ 114.20
067-0490-004-0000	Developed	Low Density	1.0000	\$ 114.20
067-0490-005-0000	Developed	Low Density	1.0000	\$ 114.20
067-0490-006-0000	Developed	Low Density	1.0000	\$ 114.20
067-0490-007-0000	Developed	Low Density	1.0000	\$ 114.20
067-0490-008-0000	Developed	Low Density	1.0000	\$ 114.20
067-0490-009-0000	Developed	Low Density	1.0000	\$ 114.20
067-0490-010-0000	Developed	Low Density	1.0000	\$ 114.20
067-0490-011-0000	Developed	Low Density	1.0000	\$ 114.20
067-0490-012-0000	Developed	Low Density	1.0000	\$ 114.20
067-0490-013-0000	Developed	Low Density	1.0000	\$ 114.20
067-0490-014-0000	Developed	Low Density	1.0000	\$ 114.20
067-0490-015-0000	Developed	Low Density	1.0000	\$ 114.20

City of Rancho Cordova
ITEM 10.2. Transit Related Services Benefit District, Zone No. 2 **ATTACHMENT 3**
 Fiscal Year 2020-21 Assessment Roll

APN	Development Status	Land Use	EDU	Assessment
067-0490-016-0000	Developed	Low Density	1.0000	\$ 114.20
067-0490-017-0000	Developed	Low Density	1.0000	\$ 114.20
067-0490-018-0000	Developed	Low Density	1.0000	\$ 114.20
067-0490-019-0000	Developed	Low Density	1.0000	\$ 114.20
067-0490-020-0000	Developed	Low Density	1.0000	\$ 114.20
067-0490-021-0000	Developed	Low Density	1.0000	\$ 114.20
067-0490-022-0000	Developed	Low Density	1.0000	\$ 114.20
067-0490-023-0000	Developed	Low Density	1.0000	\$ 114.20
067-0490-024-0000	Developed	Low Density	1.0000	\$ 114.20
067-0490-025-0000	Developed	Low Density	1.0000	\$ 114.20
067-0490-026-0000	Developed	Low Density	1.0000	\$ 114.20
067-0490-027-0000	Developed	Low Density	1.0000	\$ 114.20
067-0490-028-0000	Developed	Low Density	1.0000	\$ 114.20
067-0490-029-0000	Developed	Low Density	1.0000	\$ 114.20
067-0490-030-0000	Developed	Low Density	1.0000	\$ 114.20
067-0490-031-0000	Developed	Low Density	1.0000	\$ 114.20
067-0490-032-0000	Developed	Low Density	1.0000	\$ 114.20
067-0490-033-0000	Developed	Low Density	1.0000	\$ 114.20
067-0490-034-0000	Developed	Low Density	1.0000	\$ 114.20
067-0490-035-0000	Developed	Low Density	1.0000	\$ 114.20
067-0490-036-0000	Developed	Low Density	1.0000	\$ 114.20
067-0490-037-0000	Developed	Low Density	1.0000	\$ 114.20
067-0490-038-0000	Developed	Low Density	1.0000	\$ 114.20
067-0490-039-0000	Developed	Low Density	1.0000	\$ 114.20
067-0490-040-0000	Developed	Low Density	1.0000	\$ 114.20
067-0490-041-0000	Developed	Low Density	1.0000	\$ 114.20
067-0490-042-0000	Developed	Low Density	1.0000	\$ 114.20
067-0490-043-0000	Developed	Low Density	1.0000	\$ 114.20
067-0490-044-0000	Developed	Low Density	1.0000	\$ 114.20
067-0490-045-0000	Developed	Low Density	1.0000	\$ 114.20
067-0490-046-0000	Developed	Low Density	1.0000	\$ 114.20
067-0490-047-0000	Developed	Low Density	1.0000	\$ 114.20
067-0490-048-0000	Developed	Low Density	1.0000	\$ 114.20
067-0490-049-0000	Developed	Low Density	1.0000	\$ 114.20
067-0490-050-0000	Developed	Low Density	1.0000	\$ 114.20
067-0490-051-0000	Developed	Low Density	1.0000	\$ 114.20
067-0490-052-0000	Developed	Low Density	1.0000	\$ 114.20
067-0490-053-0000	Developed	Low Density	1.0000	\$ 114.20
067-0490-054-0000	Developed	Low Density	1.0000	\$ 114.20
067-0490-055-0000	Developed	Low Density	1.0000	\$ 114.20
067-0490-056-0000	Developed	Low Density	1.0000	\$ 114.20
067-0490-057-0000	Developed	Low Density	1.0000	\$ 114.20
067-0490-058-0000	Developed	Low Density	1.0000	\$ 114.20
067-0500-001-0000	Developed	Low Density	1.0000	\$ 114.20
067-0500-002-0000	Developed	Low Density	1.0000	\$ 114.20

City of Rancho Cordova
ITEM 10.2. Transit Related Services Benefit District, Zone No. 2 **ATTACHMENT 3**
 Fiscal Year 2020-21 Assessment Roll

APN	Development Status	Land Use	EDU	Assessment
067-0500-003-0000	Developed	Low Density	1.0000	\$ 114.20
067-0500-004-0000	Developed	Low Density	1.0000	\$ 114.20
067-0500-005-0000	Developed	Low Density	1.0000	\$ 114.20
067-0500-006-0000	Developed	Low Density	1.0000	\$ 114.20
067-0500-007-0000	Developed	Low Density	1.0000	\$ 114.20
067-0500-008-0000	Developed	Low Density	1.0000	\$ 114.20
067-0500-009-0000	Developed	Low Density	1.0000	\$ 114.20
067-0500-010-0000	Developed	Low Density	1.0000	\$ 114.20
067-0500-011-0000	Developed	Low Density	1.0000	\$ 114.20
067-0500-012-0000	Developed	Low Density	1.0000	\$ 114.20
067-0500-013-0000	Developed	Low Density	1.0000	\$ 114.20
067-0500-014-0000	Developed	Low Density	1.0000	\$ 114.20
067-0500-015-0000	Developed	Low Density	1.0000	\$ 114.20
067-0500-016-0000	Developed	Low Density	1.0000	\$ 114.20
067-0500-017-0000	Developed	Low Density	1.0000	\$ 114.20
067-0500-018-0000	Developed	Low Density	1.0000	\$ 114.20
067-0500-019-0000	Developed	Low Density	1.0000	\$ 114.20
067-0500-020-0000	Developed	Low Density	1.0000	\$ 114.20
067-0500-021-0000	Developed	Low Density	1.0000	\$ 114.20
067-0500-022-0000	Developed	Low Density	1.0000	\$ 114.20
067-0500-023-0000	Developed	Low Density	1.0000	\$ 114.20
067-0500-024-0000	Developed	Low Density	1.0000	\$ 114.20
067-0500-025-0000	Developed	Low Density	1.0000	\$ 114.20
067-0500-026-0000	Developed	Low Density	1.0000	\$ 114.20
067-0500-027-0000	Developed	Low Density	1.0000	\$ 114.20
067-0500-028-0000	Developed	Low Density	1.0000	\$ 114.20
067-0500-029-0000	Developed	Low Density	1.0000	\$ 114.20
067-0500-030-0000	Developed	Low Density	1.0000	\$ 114.20
067-0500-031-0000	Developed	Low Density	1.0000	\$ 114.20
067-0500-032-0000	Developed	Low Density	1.0000	\$ 114.20
067-0500-033-0000	Developed	Low Density	1.0000	\$ 114.20
067-0500-034-0000	Developed	Low Density	1.0000	\$ 114.20
067-0500-035-0000	Developed	Low Density	1.0000	\$ 114.20
067-0500-036-0000	Developed	Low Density	1.0000	\$ 114.20
067-0500-037-0000	Developed	Low Density	1.0000	\$ 114.20
067-0500-038-0000	Developed	Low Density	1.0000	\$ 114.20
067-0500-039-0000	Developed	Low Density	1.0000	\$ 114.20
067-0500-040-0000	Developed	Low Density	1.0000	\$ 114.20
067-0500-041-0000	Developed	Low Density	1.0000	\$ 114.20
067-0500-042-0000	Developed	Low Density	1.0000	\$ 114.20
067-0500-043-0000	Developed	Low Density	1.0000	\$ 114.20
067-0500-044-0000	Developed	Low Density	1.0000	\$ 114.20
067-0500-045-0000	Developed	Low Density	1.0000	\$ 114.20
067-0500-046-0000	Developed	Low Density	1.0000	\$ 114.20
067-0500-047-0000	Developed	Low Density	1.0000	\$ 114.20

City of Rancho Cordova
ITEM 10.2. Transit Related Services Benefit District, Zone No. 2 **ATTACHMENT 3**
 Fiscal Year 2020-21 Assessment Roll

APN	Development Status	Land Use	EDU	Assessment
067-0500-048-0000	Developed	Low Density	1.0000	\$ 114.20
067-0500-049-0000	Developed	Low Density	1.0000	\$ 114.20
067-0500-050-0000	Developed	Low Density	1.0000	\$ 114.20
067-0500-051-0000	Developed	Low Density	1.0000	\$ 114.20
067-0510-002-0000	Developed	Low Density	1.0000	\$ 114.20
067-0510-003-0000	Developed	Low Density	1.0000	\$ 114.20
067-0510-004-0000	Developed	Low Density	1.0000	\$ 114.20
067-0510-005-0000	Developed	Low Density	1.0000	\$ 114.20
067-0510-008-0000	Developed	Low Density	1.0000	\$ 114.20
067-0510-009-0000	Developed	Low Density	1.0000	\$ 114.20
067-0510-010-0000	Developed	Low Density	1.0000	\$ 114.20
067-0510-011-0000	Developed	Low Density	1.0000	\$ 114.20
067-0510-012-0000	Developed	Low Density	1.0000	\$ 114.20
067-0510-013-0000	Developed	Low Density	1.0000	\$ 114.20
067-0510-014-0000	Developed	Low Density	1.0000	\$ 114.20
067-0510-015-0000	Developed	Low Density	1.0000	\$ 114.20
067-0510-016-0000	Developed	Low Density	1.0000	\$ 114.20
067-0510-017-0000	Developed	Low Density	1.0000	\$ 114.20
067-0510-018-0000	Developed	Low Density	1.0000	\$ 114.20
067-0510-019-0000	Developed	Low Density	1.0000	\$ 114.20
067-0510-020-0000	Developed	Low Density	1.0000	\$ 114.20
067-0510-021-0000	Developed	Low Density	1.0000	\$ 114.20
067-0510-022-0000	Developed	Low Density	1.0000	\$ 114.20
067-0510-023-0000	Developed	Low Density	1.0000	\$ 114.20
067-0510-024-0000	Developed	Low Density	1.0000	\$ 114.20
067-0510-025-0000	Developed	Low Density	1.0000	\$ 114.20
067-0510-026-0000	Developed	Low Density	1.0000	\$ 114.20
067-0510-027-0000	Developed	Low Density	1.0000	\$ 114.20
067-0510-028-0000	Developed	Low Density	1.0000	\$ 114.20
067-0510-029-0000	Developed	Low Density	1.0000	\$ 114.20
067-0510-030-0000	Developed	Low Density	1.0000	\$ 114.20
067-0510-031-0000	Developed	Low Density	1.0000	\$ 114.20
067-0510-032-0000	Developed	Low Density	1.0000	\$ 114.20
067-0510-033-0000	Developed	Low Density	1.0000	\$ 114.20
067-0510-034-0000	Developed	Low Density	1.0000	\$ 114.20
067-0510-035-0000	Developed	Low Density	1.0000	\$ 114.20
067-0510-036-0000	Developed	Low Density	1.0000	\$ 114.20
067-0510-037-0000	Developed	Low Density	1.0000	\$ 114.20
067-0510-038-0000	Developed	Low Density	1.0000	\$ 114.20
067-0510-039-0000	Developed	Low Density	1.0000	\$ 114.20
067-0510-040-0000	Developed	Low Density	1.0000	\$ 114.20
067-0510-041-0000	Developed	Low Density	1.0000	\$ 114.20
067-0510-042-0000	Developed	Low Density	1.0000	\$ 114.20
067-0510-043-0000	Developed	Low Density	1.0000	\$ 114.20
067-0510-044-0000	Developed	Low Density	1.0000	\$ 114.20

City of Rancho Cordova
ITEM 10.2. Transit Related Services Benefit District, Zone No. 2 **ATTACHMENT 3**
Fiscal Year 2020-21 Assessment Roll

APN	Development Status	Land Use	EDU	Assessment
067-0510-045-0000	Developed	Low Density	1.0000	\$ 114.20
067-0510-046-0000	Developed	Low Density	1.0000	\$ 114.20
067-0510-047-0000	Developed	Low Density	1.0000	\$ 114.20
067-0510-048-0000	Developed	Low Density	1.0000	\$ 114.20
067-0510-049-0000	Developed	Low Density	1.0000	\$ 114.20
067-0510-050-0000	Developed	Low Density	1.0000	\$ 114.20
067-0510-051-0000	Developed	Low Density	1.0000	\$ 114.20
067-0510-052-0000	Developed	Low Density	1.0000	\$ 114.20
067-0510-053-0000	Developed	Low Density	1.0000	\$ 114.20
067-0510-054-0000	Developed	Low Density	1.0000	\$ 114.20
067-0510-055-0000	Developed	Low Density	1.0000	\$ 114.20
067-0510-056-0000	Developed	Low Density	1.0000	\$ 114.20
067-0510-057-0000	Developed	Low Density	1.0000	\$ 114.20
067-0510-058-0000	Developed	Low Density	1.0000	\$ 114.20
067-0510-059-0000	Developed	Low Density	1.0000	\$ 114.20
067-0510-060-0000	Developed	Low Density	1.0000	\$ 114.20
067-0510-061-0000	Developed	Low Density	1.0000	\$ 114.20
067-0510-062-0000	Developed	Low Density	1.0000	\$ 114.20
067-0510-063-0000	Developed	Low Density	1.0000	\$ 114.20
067-0510-064-0000	Developed	Low Density	1.0000	\$ 114.20
067-0510-065-0000	Developed	Low Density	1.0000	\$ 114.20
067-0510-066-0000	Developed	Low Density	1.0000	\$ 114.20
067-0510-067-0000	Developed	Low Density	1.0000	\$ 114.20
067-0510-068-0000	Developed	Low Density	1.0000	\$ 114.20
067-0510-069-0000	Developed	Low Density	1.0000	\$ 114.20
067-0510-070-0000	Developed	Low Density	1.0000	\$ 114.20
067-0510-071-0000	Developed	Low Density	1.0000	\$ 114.20
067-0510-072-0000	Developed	Low Density	1.0000	\$ 114.20
067-0510-073-0000	Developed	Low Density	1.0000	\$ 114.20
067-0510-074-0000	Developed	Low Density	1.0000	\$ 114.20
067-0510-075-0000	Developed	Low Density	1.0000	\$ 114.20
067-0510-076-0000	Developed	Low Density	1.0000	\$ 114.20
067-0510-077-0000	Developed	Low Density	1.0000	\$ 114.20
067-0510-078-0000	Developed	Low Density	1.0000	\$ 114.20
067-0510-079-0000	Developed	Low Density	1.0000	\$ 114.20
067-0510-080-0000	Developed	Low Density	1.0000	\$ 114.20
067-0510-081-0000	Developed	Low Density	1.0000	\$ 114.20
067-0510-082-0000	Developed	Low Density	1.0000	\$ 114.20
067-0510-083-0000	Developed	Low Density	1.0000	\$ 114.20
067-0510-084-0000	Developed	Low Density	1.0000	\$ 114.20
067-0510-085-0000	Developed	Low Density	1.0000	\$ 114.20
067-0510-086-0000	Developed	Low Density	1.0000	\$ 114.20
067-0510-087-0000	Developed	Low Density	1.0000	\$ 114.20
067-0510-088-0000	Developed	Low Density	1.0000	\$ 114.20
067-0510-089-0000	Developed	Low Density	1.0000	\$ 114.20

City of Rancho Cordova
ITEM 10.2. Transit Related Services Benefit District, Zone No. 2 **ATTACHMENT 3**
Fiscal Year 2020-21 Assessment Roll

APN	Development Status	Land Use	EDU	Assessment
067-0510-090-0000	Developed	Low Density	1.0000	\$ 114.20
067-0510-091-0000	Developed	Low Density	1.0000	\$ 114.20
067-0510-092-0000	Developed	Low Density	1.0000	\$ 114.20
067-0510-093-0000	Developed	Low Density	1.0000	\$ 114.20
067-0510-094-0000	Developed	Low Density	1.0000	\$ 114.20
067-0510-095-0000	Developed	Low Density	1.0000	\$ 114.20
067-0510-096-0000	Developed	Low Density	1.0000	\$ 114.20
067-0510-097-0000	Developed	Low Density	1.0000	\$ 114.20
067-0510-098-0000	Developed	Low Density	1.0000	\$ 114.20
067-0510-099-0000	Developed	Low Density	1.0000	\$ 114.20
067-0510-100-0000	Developed	Low Density	1.0000	\$ 114.20
067-0510-101-0000	Developed	Low Density	1.0000	\$ 114.20
067-0510-103-0000	Developed	Low Density	1.0000	\$ 114.20
067-0510-104-0000	Developed	Low Density	1.0000	\$ 114.20
067-0520-001-0000	Developed	Low Density	1.0000	\$ 114.20
067-0520-002-0000	Developed	Low Density	1.0000	\$ 114.20
067-0520-003-0000	Developed	Low Density	1.0000	\$ 114.20
067-0520-004-0000	Developed	Low Density	1.0000	\$ 114.20
067-0520-005-0000	Developed	Low Density	1.0000	\$ 114.20
067-0520-006-0000	Developed	Low Density	1.0000	\$ 114.20
067-0520-007-0000	Developed	Low Density	1.0000	\$ 114.20
067-0520-008-0000	Developed	Low Density	1.0000	\$ 114.20
067-0520-009-0000	Developed	Low Density	1.0000	\$ 114.20
067-0520-010-0000	Developed	Low Density	1.0000	\$ 114.20
067-0520-011-0000	Developed	Low Density	1.0000	\$ 114.20
067-0520-012-0000	Developed	Low Density	1.0000	\$ 114.20
067-0520-013-0000	Developed	Low Density	1.0000	\$ 114.20
067-0520-014-0000	Developed	Low Density	1.0000	\$ 114.20
067-0520-015-0000	Developed	Low Density	1.0000	\$ 114.20
067-0520-016-0000	Developed	Low Density	1.0000	\$ 114.20
067-0520-017-0000	Developed	Low Density	1.0000	\$ 114.20
067-0520-018-0000	Developed	Low Density	1.0000	\$ 114.20
067-0520-019-0000	Developed	Low Density	1.0000	\$ 114.20
067-0520-020-0000	Developed	Low Density	1.0000	\$ 114.20
067-0520-021-0000	Developed	Low Density	1.0000	\$ 114.20
067-0520-022-0000	Developed	Low Density	1.0000	\$ 114.20
067-0520-023-0000	Developed	Low Density	1.0000	\$ 114.20
067-0520-024-0000	Developed	Low Density	1.0000	\$ 114.20
067-0520-025-0000	Developed	Low Density	1.0000	\$ 114.20
067-0520-026-0000	Developed	Low Density	1.0000	\$ 114.20
067-0520-027-0000	Developed	Low Density	1.0000	\$ 114.20
067-0520-028-0000	Developed	Low Density	1.0000	\$ 114.20
067-0520-029-0000	Developed	Low Density	1.0000	\$ 114.20
067-0520-030-0000	Developed	Low Density	1.0000	\$ 114.20
067-0520-031-0000	Developed	Low Density	1.0000	\$ 114.20

City of Rancho Cordova
ITEM 10.2. Transit Related Services Benefit District, Zone No. 2 **ATTACHMENT 3**
 Fiscal Year 2020-21 Assessment Roll

APN	Development Status	Land Use	EDU	Assessment
067-0520-032-0000	Developed	Low Density	1.0000	\$ 114.20
067-0520-033-0000	Developed	Low Density	1.0000	\$ 114.20
067-0520-034-0000	Developed	Low Density	1.0000	\$ 114.20
067-0520-035-0000	Developed	Low Density	1.0000	\$ 114.20
067-0520-036-0000	Developed	Low Density	1.0000	\$ 114.20
067-0520-037-0000	Developed	Low Density	1.0000	\$ 114.20
067-0520-038-0000	Developed	Low Density	1.0000	\$ 114.20
067-0520-039-0000	Developed	Low Density	1.0000	\$ 114.20
067-0520-040-0000	Developed	Low Density	1.0000	\$ 114.20
067-0520-041-0000	Developed	Low Density	1.0000	\$ 114.20
067-0520-042-0000	Developed	Low Density	1.0000	\$ 114.20
067-0520-043-0000	Developed	Low Density	1.0000	\$ 114.20
067-0520-044-0000	Developed	Low Density	1.0000	\$ 114.20
067-0520-045-0000	Developed	Low Density	1.0000	\$ 114.20
067-0520-046-0000	Developed	Low Density	1.0000	\$ 114.20
067-0520-047-0000	Developed	Low Density	1.0000	\$ 114.20
067-0520-048-0000	Developed	Low Density	1.0000	\$ 114.20
067-0520-049-0000	Developed	Low Density	1.0000	\$ 114.20
067-0520-050-0000	Developed	Low Density	1.0000	\$ 114.20
067-0520-051-0000	Developed	Low Density	1.0000	\$ 114.20
067-0520-052-0000	Developed	Low Density	1.0000	\$ 114.20
067-0520-053-0000	Developed	Low Density	1.0000	\$ 114.20
067-0520-054-0000	Developed	Low Density	1.0000	\$ 114.20
067-0520-055-0000	Developed	Low Density	1.0000	\$ 114.20
067-0520-056-0000	Developed	Low Density	1.0000	\$ 114.20
067-0520-057-0000	Developed	Low Density	1.0000	\$ 114.20
067-0520-058-0000	Developed	Low Density	1.0000	\$ 114.20
067-0520-059-0000	Developed	Low Density	1.0000	\$ 114.20
067-0520-060-0000	Developed	Low Density	1.0000	\$ 114.20
067-0520-061-0000	Developed	Low Density	1.0000	\$ 114.20
067-0520-062-0000	Developed	Low Density	1.0000	\$ 114.20
067-0520-063-0000	Developed	Low Density	1.0000	\$ 114.20
067-0520-064-0000	Developed	Low Density	1.0000	\$ 114.20
067-0520-065-0000	Developed	Low Density	1.0000	\$ 114.20
067-0520-066-0000	Developed	Low Density	1.0000	\$ 114.20
067-0520-067-0000	Developed	Low Density	1.0000	\$ 114.20
067-0520-068-0000	Developed	Low Density	1.0000	\$ 114.20
067-0520-069-0000	Developed	Low Density	1.0000	\$ 114.20
067-0520-070-0000	Developed	Low Density	1.0000	\$ 114.20
067-0520-071-0000	Developed	Low Density	1.0000	\$ 114.20
067-0520-072-0000	Developed	Low Density	1.0000	\$ 114.20
067-0520-073-0000	Developed	Low Density	1.0000	\$ 114.20
067-0520-074-0000	Developed	Low Density	1.0000	\$ 114.20
067-0520-075-0000	Developed	Low Density	1.0000	\$ 114.20
067-0520-076-0000	Developed	Low Density	1.0000	\$ 114.20

City of Rancho Cordova
ITEM 10.2. Transit Related Services Benefit District, Zone No. 2 **ATTACHMENT 3**
 Fiscal Year 2020-21 Assessment Roll

APN	Development Status	Land Use	EDU	Assessment
067-0520-077-0000	Developed	Low Density	1.0000	\$ 114.20
067-0520-078-0000	Developed	Low Density	1.0000	\$ 114.20
067-0520-079-0000	Developed	Low Density	1.0000	\$ 114.20
067-0520-080-0000	Developed	Low Density	1.0000	\$ 114.20
067-0520-081-0000	Developed	Low Density	1.0000	\$ 114.20
067-0520-082-0000	Developed	Low Density	1.0000	\$ 114.20
067-0520-083-0000	Developed	Low Density	1.0000	\$ 114.20
067-0520-084-0000	Developed	Low Density	1.0000	\$ 114.20
067-0520-085-0000	Developed	Low Density	1.0000	\$ 114.20
067-0520-086-0000	Developed	Low Density	1.0000	\$ 114.20
067-0520-087-0000	Developed	Low Density	1.0000	\$ 114.20
067-0520-088-0000	Developed	Low Density	1.0000	\$ 114.20
067-0520-089-0000	Developed	Low Density	1.0000	\$ 114.20
067-0520-090-0000	Developed	Low Density	1.0000	\$ 114.20
067-0530-001-0000	Developed	Low Density	1.0000	\$ 114.20
067-0530-002-0000	Developed	Low Density	1.0000	\$ 114.20
067-0530-003-0000	Developed	Low Density	1.0000	\$ 114.20
067-0530-004-0000	Developed	Low Density	1.0000	\$ 114.20
067-0530-005-0000	Developed	Low Density	1.0000	\$ 114.20
067-0530-006-0000	Developed	Low Density	1.0000	\$ 114.20
067-0530-007-0000	Developed	Low Density	1.0000	\$ 114.20
067-0530-008-0000	Developed	Low Density	1.0000	\$ 114.20
067-0530-009-0000	Developed	Low Density	1.0000	\$ 114.20
067-0530-010-0000	Developed	Low Density	1.0000	\$ 114.20
067-0530-011-0000	Developed	Low Density	1.0000	\$ 114.20
067-0530-012-0000	Developed	Low Density	1.0000	\$ 114.20
067-0530-013-0000	Developed	Low Density	1.0000	\$ 114.20
067-0530-014-0000	Developed	Low Density	1.0000	\$ 114.20
067-0530-015-0000	Developed	Low Density	1.0000	\$ 114.20
067-0530-016-0000	Developed	Low Density	1.0000	\$ 114.20
067-0530-017-0000	Developed	Low Density	1.0000	\$ 114.20
067-0530-018-0000	Developed	Low Density	1.0000	\$ 114.20
067-0530-019-0000	Developed	Low Density	1.0000	\$ 114.20
067-0530-020-0000	Developed	Low Density	1.0000	\$ 114.20
067-0530-021-0000	Developed	Low Density	1.0000	\$ 114.20
067-0530-022-0000	Developed	Low Density	1.0000	\$ 114.20
067-0530-023-0000	Developed	Low Density	1.0000	\$ 114.20
067-0530-024-0000	Developed	Low Density	1.0000	\$ 114.20
067-0530-025-0000	Developed	Low Density	1.0000	\$ 114.20
067-0530-026-0000	Developed	Low Density	1.0000	\$ 114.20
067-0530-027-0000	Developed	Low Density	1.0000	\$ 114.20
067-0530-028-0000	Developed	Low Density	1.0000	\$ 114.20
067-0530-029-0000	Developed	Low Density	1.0000	\$ 114.20
067-0530-030-0000	Developed	Low Density	1.0000	\$ 114.20
067-0530-031-0000	Developed	Low Density	1.0000	\$ 114.20

City of Rancho Cordova
ITEM 10.2. Transit Related Services Benefit District, Zone No. 2 **ATTACHMENT 3**
Fiscal Year 2020-21 Assessment Roll

APN	Development Status	Land Use	EDU	Assessment
067-0530-032-0000	Developed	Low Density	1.0000	\$ 114.20
067-0530-033-0000	Developed	Low Density	1.0000	\$ 114.20
067-0530-034-0000	Developed	Low Density	1.0000	\$ 114.20
067-0540-001-0000	Developed	Medium Density	0.8000	\$ 91.36
067-0540-002-0000	Developed	Medium Density	0.8000	\$ 91.36
067-0540-003-0000	Developed	Medium Density	0.8000	\$ 91.36
067-0540-004-0000	Developed	Medium Density	0.8000	\$ 91.36
067-0540-005-0000	Developed	Medium Density	0.8000	\$ 91.36
067-0540-006-0000	Developed	Medium Density	0.8000	\$ 91.36
067-0540-007-0000	Developed	Medium Density	0.8000	\$ 91.36
067-0540-008-0000	Developed	Medium Density	0.8000	\$ 91.36
067-0540-009-0000	Developed	Medium Density	0.8000	\$ 91.36
067-0540-010-0000	Developed	Medium Density	0.8000	\$ 91.36
067-0540-011-0000	Developed	Medium Density	0.8000	\$ 91.36
067-0540-012-0000	Developed	Medium Density	0.8000	\$ 91.36
067-0540-013-0000	Developed	Medium Density	0.8000	\$ 91.36
067-0540-014-0000	Developed	Medium Density	0.8000	\$ 91.36
067-0540-015-0000	Developed	Medium Density	0.8000	\$ 91.36
067-0540-016-0000	Developed	Medium Density	0.8000	\$ 91.36
067-0540-017-0000	Developed	Medium Density	0.8000	\$ 91.36
067-0540-018-0000	Developed	Medium Density	0.8000	\$ 91.36
067-0540-019-0000	Developed	Medium Density	0.8000	\$ 91.36
067-0540-020-0000	Developed	Medium Density	0.8000	\$ 91.36
067-0540-021-0000	Developed	Medium Density	0.8000	\$ 91.36
067-0540-022-0000	Developed	Medium Density	0.8000	\$ 91.36
067-0540-023-0000	Developed	Medium Density	0.8000	\$ 91.36
067-0540-024-0000	Developed	Medium Density	0.8000	\$ 91.36
067-0540-025-0000	Developed	Medium Density	0.8000	\$ 91.36
067-0540-026-0000	Developed	Medium Density	0.8000	\$ 91.36
067-0540-027-0000	Developed	Medium Density	0.8000	\$ 91.36
067-0540-028-0000	Developed	Medium Density	0.8000	\$ 91.36
067-0540-029-0000	Developed	Medium Density	0.8000	\$ 91.36
067-0540-030-0000	Developed	Medium Density	0.8000	\$ 91.36
067-0540-031-0000	Developed	Medium Density	0.8000	\$ 91.36
067-0540-032-0000	Developed	Medium Density	0.8000	\$ 91.36
067-0540-033-0000	Developed	Medium Density	0.8000	\$ 91.36
067-0540-034-0000	Developed	Medium Density	0.8000	\$ 91.36
067-0540-035-0000	Developed	Medium Density	0.8000	\$ 91.36
067-0540-036-0000	Developed	Medium Density	0.8000	\$ 91.36
067-0540-037-0000	Developed	Medium Density	0.8000	\$ 91.36
067-0540-038-0000	Developed	Medium Density	0.8000	\$ 91.36
067-0540-039-0000	Developed	Medium Density	0.8000	\$ 91.36
067-0540-040-0000	Developed	Medium Density	0.8000	\$ 91.36
067-0540-041-0000	Developed	Medium Density	0.8000	\$ 91.36
067-0540-042-0000	Developed	Medium Density	0.8000	\$ 91.36

City of Rancho Cordova
ITEM 10.2. Transit Related Services Benefit District, Zone No. 2 **ATTACHMENT 3**
 Fiscal Year 2020-21 Assessment Roll

APN	Development Status	Land Use	EDU	Assessment
067-0540-043-0000	Developed	Medium Density	0.8000	\$ 91.36
067-0540-044-0000	Developed	Medium Density	0.8000	\$ 91.36
067-0540-045-0000	Developed	Medium Density	0.8000	\$ 91.36
067-0540-046-0000	Developed	Medium Density	0.8000	\$ 91.36
067-0540-047-0000	Developed	Medium Density	0.8000	\$ 91.36
067-0540-048-0000	Developed	Medium Density	0.8000	\$ 91.36
067-0540-049-0000	Developed	Medium Density	0.8000	\$ 91.36
067-0540-050-0000	Developed	Medium Density	0.8000	\$ 91.36
067-0540-051-0000	Developed	Medium Density	0.8000	\$ 91.36
067-0540-052-0000	Developed	Medium Density	0.8000	\$ 91.36
067-0540-053-0000	Developed	Medium Density	0.8000	\$ 91.36
067-0540-054-0000	Developed	Medium Density	0.8000	\$ 91.36
067-0540-055-0000	Developed	Medium Density	0.8000	\$ 91.36
067-0540-056-0000	Developed	Medium Density	0.8000	\$ 91.36
067-0540-057-0000	Developed	Medium Density	0.8000	\$ 91.36
067-0540-058-0000	Developed	Medium Density	0.8000	\$ 91.36
067-0540-059-0000	Developed	Medium Density	0.8000	\$ 91.36
067-0540-060-0000	Developed	Medium Density	0.8000	\$ 91.36
067-0540-061-0000	Developed	Medium Density	0.8000	\$ 91.36
067-0540-062-0000	Developed	Medium Density	0.8000	\$ 91.36
067-0540-063-0000	Developed	Medium Density	0.8000	\$ 91.36
067-0540-064-0000	Developed	Medium Density	0.8000	\$ 91.36
067-0540-065-0000	Developed	Medium Density	0.8000	\$ 91.36
067-0540-066-0000	Developed	Medium Density	0.8000	\$ 91.36
067-0540-067-0000	Developed	Medium Density	0.8000	\$ 91.36
067-0540-068-0000	Developed	Medium Density	0.8000	\$ 91.36
067-0540-069-0000	Developed	Medium Density	0.8000	\$ 91.36
067-0540-070-0000	Developed	Medium Density	0.8000	\$ 91.36
067-0540-071-0000	Developed	Medium Density	0.8000	\$ 91.36
067-0540-072-0000	Developed	Medium Density	0.8000	\$ 91.36
067-0540-073-0000	Developed	Medium Density	0.8000	\$ 91.36
067-0540-074-0000	Developed	Medium Density	0.8000	\$ 91.36
067-0540-075-0000	Developed	Medium Density	0.8000	\$ 91.36
067-0540-076-0000	Developed	Medium Density	0.8000	\$ 91.36
067-0540-077-0000	Developed	Medium Density	0.8000	\$ 91.36
067-0540-078-0000	Developed	Medium Density	0.8000	\$ 91.36
067-0540-079-0000	Developed	Medium Density	0.8000	\$ 91.36
067-0540-080-0000	Developed	Medium Density	0.8000	\$ 91.36
067-0540-081-0000	Developed	Medium Density	0.8000	\$ 91.36
067-0540-082-0000	Developed	Medium Density	0.8000	\$ 91.36
067-0540-083-0000	Developed	Medium Density	0.8000	\$ 91.36
067-0540-084-0000	Developed	Medium Density	0.8000	\$ 91.36
067-0540-085-0000	Developed	Medium Density	0.8000	\$ 91.36
067-0540-086-0000	Developed	Medium Density	0.8000	\$ 91.36
067-0540-087-0000	Developed	Medium Density	0.8000	\$ 91.36

City of Rancho Cordova
ITEM 10.2. Transit Related Services Benefit District, Zone No. 2 **ATTACHMENT 3**
Fiscal Year 2020-21 Assessment Roll

APN	Development Status	Land Use	EDU	Assessment
067-0540-088-0000	Developed	Medium Density	0.8000	\$ 91.36
067-0540-089-0000	Developed	Medium Density	0.8000	\$ 91.36
067-0540-090-0000	Developed	Medium Density	0.8000	\$ 91.36
067-0540-091-0000	Developed	Medium Density	0.8000	\$ 91.36
067-0540-092-0000	Developed	Medium Density	0.8000	\$ 91.36
067-0540-093-0000	Developed	Medium Density	0.8000	\$ 91.36
067-0540-094-0000	Developed	Medium Density	0.8000	\$ 91.36
067-0540-095-0000	Developed	Medium Density	0.8000	\$ 91.36
067-0540-096-0000	Developed	Medium Density	0.8000	\$ 91.36
067-0540-097-0000	Developed	Medium Density	0.8000	\$ 91.36
067-0540-098-0000	Developed	Medium Density	0.8000	\$ 91.36
067-0540-099-0000	Developed	Medium Density	0.8000	\$ 91.36
067-0540-100-0000	Developed	Medium Density	0.8000	\$ 91.36
067-0540-101-0000	Developed	Medium Density	0.8000	\$ 91.36
067-0540-102-0000	Developed	Medium Density	0.8000	\$ 91.36
067-0540-103-0000	Developed	Medium Density	0.8000	\$ 91.36
067-0540-104-0000	Developed	Medium Density	0.8000	\$ 91.36
067-0540-105-0000	Developed	Medium Density	0.8000	\$ 91.36
067-0540-106-0000	Developed	Medium Density	0.8000	\$ 91.36
067-0540-107-0000	Developed	Medium Density	0.8000	\$ 91.36
067-0540-108-0000	Developed	Medium Density	0.8000	\$ 91.36
067-0550-001-0000	Developed	Medium Density	0.8000	\$ 91.36
067-0550-002-0000	Developed	Medium Density	0.8000	\$ 91.36
067-0550-003-0000	Developed	Medium Density	0.8000	\$ 91.36
067-0550-004-0000	Developed	Medium Density	0.8000	\$ 91.36
067-0550-005-0000	Developed	Medium Density	0.8000	\$ 91.36
067-0550-006-0000	Developed	Medium Density	0.8000	\$ 91.36
067-0550-007-0000	Developed	Medium Density	0.8000	\$ 91.36
067-0550-008-0000	Developed	Medium Density	0.8000	\$ 91.36
067-0550-009-0000	Developed	Medium Density	0.8000	\$ 91.36
067-0550-010-0000	Developed	Medium Density	0.8000	\$ 91.36
067-0550-011-0000	Developed	Medium Density	0.8000	\$ 91.36
067-0550-012-0000	Developed	Medium Density	0.8000	\$ 91.36
067-0550-013-0000	Developed	Medium Density	0.8000	\$ 91.36
067-0550-014-0000	Developed	Medium Density	0.8000	\$ 91.36
067-0550-015-0000	Developed	Medium Density	0.8000	\$ 91.36
067-0550-016-0000	Developed	Medium Density	0.8000	\$ 91.36
067-0550-017-0000	Developed	Medium Density	0.8000	\$ 91.36
067-0550-018-0000	Developed	Medium Density	0.8000	\$ 91.36
067-0550-019-0000	Developed	Medium Density	0.8000	\$ 91.36
067-0550-020-0000	Developed	Medium Density	0.8000	\$ 91.36
067-0550-021-0000	Developed	Medium Density	0.8000	\$ 91.36
067-0550-022-0000	Developed	Medium Density	0.8000	\$ 91.36
067-0550-023-0000	Developed	Medium Density	0.8000	\$ 91.36
067-0550-024-0000	Developed	Medium Density	0.8000	\$ 91.36

City of Rancho Cordova
ITEM 10.2. Transit Related Services Benefit District, Zone No. 2 **ATTACHMENT 3**
Fiscal Year 2020-21 Assessment Roll

APN	Development Status	Land Use	EDU	Assessment
067-0550-025-0000	Developed	Medium Density	0.8000	\$ 91.36
067-0550-026-0000	Developed	Medium Density	0.8000	\$ 91.36
067-0550-027-0000	Developed	Medium Density	0.8000	\$ 91.36
067-0550-028-0000	Developed	Medium Density	0.8000	\$ 91.36
067-0550-029-0000	Developed	Medium Density	0.8000	\$ 91.36
067-0550-030-0000	Developed	Medium Density	0.8000	\$ 91.36
067-0550-031-0000	Developed	Medium Density	0.8000	\$ 91.36
067-0550-032-0000	Developed	Medium Density	0.8000	\$ 91.36
067-0550-033-0000	Developed	Medium Density	0.8000	\$ 91.36
067-0550-034-0000	Developed	Medium Density	0.8000	\$ 91.36
067-0550-035-0000	Developed	Medium Density	0.8000	\$ 91.36
067-0550-036-0000	Developed	Medium Density	0.8000	\$ 91.36
067-0550-037-0000	Developed	Medium Density	0.8000	\$ 91.36
067-0550-038-0000	Developed	Medium Density	0.8000	\$ 91.36
067-0550-039-0000	Developed	Medium Density	0.8000	\$ 91.36
067-0550-040-0000	Developed	Medium Density	0.8000	\$ 91.36
067-0550-041-0000	Developed	Medium Density	0.8000	\$ 91.36
067-0550-042-0000	Developed	Medium Density	0.8000	\$ 91.36
067-0550-043-0000	Developed	Medium Density	0.8000	\$ 91.36
067-0550-044-0000	Developed	Medium Density	0.8000	\$ 91.36
067-0550-045-0000	Developed	Medium Density	0.8000	\$ 91.36
067-0550-046-0000	Developed	Medium Density	0.8000	\$ 91.36
067-0550-047-0000	Developed	Medium Density	0.8000	\$ 91.36
067-0550-048-0000	Developed	Medium Density	0.8000	\$ 91.36
067-0550-049-0000	Developed	Medium Density	0.8000	\$ 91.36
067-0550-050-0000	Developed	Medium Density	0.8000	\$ 91.36
067-0550-051-0000	Developed	Medium Density	0.8000	\$ 91.36
067-0550-052-0000	Developed	Medium Density	0.8000	\$ 91.36
067-0550-053-0000	Developed	Medium Density	0.8000	\$ 91.36
067-0550-054-0000	Developed	Medium Density	0.8000	\$ 91.36
067-0550-055-0000	Developed	Medium Density	0.8000	\$ 91.36
067-0550-056-0000	Developed	Medium Density	0.8000	\$ 91.36
067-0550-057-0000	Developed	Medium Density	0.8000	\$ 91.36
067-0550-058-0000	Developed	Medium Density	0.8000	\$ 91.36
067-0550-059-0000	Developed	Medium Density	0.8000	\$ 91.36
067-0550-060-0000	Developed	Medium Density	0.8000	\$ 91.36
067-0550-061-0000	Developed	Medium Density	0.8000	\$ 91.36
067-0550-062-0000	Developed	Medium Density	0.8000	\$ 91.36
067-0550-063-0000	Developed	Medium Density	0.8000	\$ 91.36
067-0550-064-0000	Developed	Medium Density	0.8000	\$ 91.36
067-0550-065-0000	Developed	Medium Density	0.8000	\$ 91.36
067-0550-066-0000	Developed	Medium Density	0.8000	\$ 91.36
067-0550-067-0000	Developed	Medium Density	0.8000	\$ 91.36
067-0550-068-0000	Developed	Medium Density	0.8000	\$ 91.36
067-0550-069-0000	Developed	Medium Density	0.8000	\$ 91.36

City of Rancho Cordova
ITEM 10.2. Transit Related Services Benefit District, Zone No. 2 **ATTACHMENT 3**
Fiscal Year 2020-21 Assessment Roll

APN	Development Status	Land Use	EDU	Assessment
067-0550-070-0000	Developed	Medium Density	0.8000	\$ 91.36
067-0550-071-0000	Developed	Medium Density	0.8000	\$ 91.36
067-0550-072-0000	Developed	Medium Density	0.8000	\$ 91.36
067-0550-073-0000	Developed	Medium Density	0.8000	\$ 91.36
067-0550-074-0000	Developed	Medium Density	0.8000	\$ 91.36
067-0550-075-0000	Developed	Medium Density	0.8000	\$ 91.36
067-0550-076-0000	Developed	Medium Density	0.8000	\$ 91.36
067-0550-077-0000	Developed	Medium Density	0.8000	\$ 91.36
067-0550-078-0000	Developed	Medium Density	0.8000	\$ 91.36
067-0550-079-0000	Developed	Medium Density	0.8000	\$ 91.36
067-0550-080-0000	Developed	Medium Density	0.8000	\$ 91.36
067-0550-081-0000	Developed	Medium Density	0.8000	\$ 91.36
067-0550-082-0000	Developed	Medium Density	0.8000	\$ 91.36
067-0550-083-0000	Developed	Medium Density	0.8000	\$ 91.36
067-0550-084-0000	Developed	Medium Density	0.8000	\$ 91.36
067-0550-085-0000	Developed	Medium Density	0.8000	\$ 91.36
067-0550-086-0000	Developed	Medium Density	0.8000	\$ 91.36
067-0550-087-0000	Developed	Medium Density	0.8000	\$ 91.36
067-0550-088-0000	Developed	Medium Density	0.8000	\$ 91.36
067-0550-089-0000	Developed	Medium Density	0.8000	\$ 91.36
067-0550-090-0000	Developed	Medium Density	0.8000	\$ 91.36
067-0550-091-0000	Developed	Medium Density	0.8000	\$ 91.36
067-0550-092-0000	Developed	Medium Density	0.8000	\$ 91.36
067-0550-093-0000	Developed	Medium Density	0.8000	\$ 91.36
067-0550-094-0000	Developed	Medium Density	0.8000	\$ 91.36
067-0550-095-0000	Developed	Medium Density	0.8000	\$ 91.36
067-0550-096-0000	Developed	Medium Density	0.8000	\$ 91.36
067-0550-097-0000	Developed	Medium Density	0.8000	\$ 91.36
067-0550-098-0000	Developed	Medium Density	0.8000	\$ 91.36
067-0550-099-0000	Developed	Medium Density	0.8000	\$ 91.36
067-0550-100-0000	Developed	Medium Density	0.8000	\$ 91.36
067-0550-101-0000	Developed	Medium Density	0.8000	\$ 91.36
067-0550-102-0000	Developed	Medium Density	0.8000	\$ 91.36
067-0550-103-0000	Developed	Medium Density	0.8000	\$ 91.36
067-0550-104-0000	Developed	Medium Density	0.8000	\$ 91.36
067-0550-105-0000	Developed	Medium Density	0.8000	\$ 91.36
067-0550-106-0000	Developed	Medium Density	0.8000	\$ 91.36
067-0550-107-0000	Developed	Medium Density	0.8000	\$ 91.36
067-0550-108-0000	Developed	Medium Density	0.8000	\$ 91.36
067-0550-109-0000	Developed	Medium Density	0.8000	\$ 91.36
067-0550-110-0000	Developed	Medium Density	0.8000	\$ 91.36
067-0550-111-0000	Developed	Medium Density	0.8000	\$ 91.36
067-0550-112-0000	Developed	Medium Density	0.8000	\$ 91.36
067-0550-113-0000	Developed	Medium Density	0.8000	\$ 91.36
067-0550-114-0000	Developed	Medium Density	0.8000	\$ 91.36

City of Rancho Cordova
ITEM 10.2. Transit Related Services Benefit District, Zone No. 2 **ATTACHMENT 3**
Fiscal Year 2020-21 Assessment Roll

APN	Development Status	Land Use	EDU	Assessment
067-0550-115-0000	Developed	Medium Density	0.8000	\$ 91.36
067-0550-116-0000	Developed	Medium Density	0.8000	\$ 91.36
067-0550-117-0000	Developed	Medium Density	0.8000	\$ 91.36
067-0550-118-0000	Developed	Medium Density	0.8000	\$ 91.36
067-0550-119-0000	Developed	Medium Density	0.8000	\$ 91.36
067-0550-120-0000	Developed	Medium Density	0.8000	\$ 91.36
067-0550-121-0000	Developed	Medium Density	0.8000	\$ 91.36
067-0550-122-0000	Developed	Medium Density	0.8000	\$ 91.36
067-0550-123-0000	Developed	Medium Density	0.8000	\$ 91.36
067-0550-124-0000	Developed	Medium Density	0.8000	\$ 91.36
067-0550-125-0000	Developed	Medium Density	0.8000	\$ 91.36
067-0550-126-0000	Developed	Medium Density	0.8000	\$ 91.36
067-0550-127-0000	Developed	Medium Density	0.8000	\$ 91.36
067-0550-128-0000	Developed	Medium Density	0.8000	\$ 91.36
067-0550-129-0000	Developed	Medium Density	0.8000	\$ 91.36
067-0550-130-0000	Developed	Medium Density	0.8000	\$ 91.36
067-0550-131-0000	Developed	Medium Density	0.8000	\$ 91.36
067-0550-132-0000	Developed	Medium Density	0.8000	\$ 91.36
067-0560-001-0000	Developed	Medium Density	0.8000	\$ 91.36
067-0560-002-0000	Developed	Medium Density	0.8000	\$ 91.36
067-0560-003-0000	Developed	Medium Density	0.8000	\$ 91.36
067-0560-004-0000	Developed	Medium Density	0.8000	\$ 91.36
067-0560-005-0000	Developed	Medium Density	0.8000	\$ 91.36
067-0560-006-0000	Developed	Medium Density	0.8000	\$ 91.36
067-0560-007-0000	Developed	Medium Density	0.8000	\$ 91.36
067-0560-008-0000	Developed	Medium Density	0.8000	\$ 91.36
067-0560-009-0000	Developed	Medium Density	0.8000	\$ 91.36
067-0560-010-0000	Developed	Medium Density	0.8000	\$ 91.36
067-0560-011-0000	Developed	Medium Density	0.8000	\$ 91.36
067-0560-012-0000	Developed	Medium Density	0.8000	\$ 91.36
067-0560-013-0000	Developed	Medium Density	0.8000	\$ 91.36
067-0560-014-0000	Developed	Medium Density	0.8000	\$ 91.36
067-0560-015-0000	Developed	Medium Density	0.8000	\$ 91.36
067-0560-016-0000	Developed	Medium Density	0.8000	\$ 91.36
067-0560-017-0000	Developed	Medium Density	0.8000	\$ 91.36
067-0560-018-0000	Developed	Medium Density	0.8000	\$ 91.36
067-0560-019-0000	Developed	Medium Density	0.8000	\$ 91.36
067-0560-020-0000	Developed	Medium Density	0.8000	\$ 91.36
067-0560-021-0000	Developed	Medium Density	0.8000	\$ 91.36
067-0560-022-0000	Developed	Medium Density	0.8000	\$ 91.36
067-0560-023-0000	Developed	Medium Density	0.8000	\$ 91.36
067-0560-024-0000	Developed	Medium Density	0.8000	\$ 91.36
067-0560-025-0000	Developed	Medium Density	0.8000	\$ 91.36
067-0560-026-0000	Developed	Medium Density	0.8000	\$ 91.36
067-0560-027-0000	Developed	Medium Density	0.8000	\$ 91.36

City of Rancho Cordova
ITEM 10.2. Transit Related Services Benefit District, Zone No. 2 **ATTACHMENT 3**
Fiscal Year 2020-21 Assessment Roll

APN	Development Status	Land Use	EDU	Assessment
067-0560-028-0000	Developed	Medium Density	0.8000	\$ 91.36
067-0560-029-0000	Developed	Medium Density	0.8000	\$ 91.36
067-0560-030-0000	Developed	Medium Density	0.8000	\$ 91.36
067-0560-031-0000	Developed	Medium Density	0.8000	\$ 91.36
067-0560-032-0000	Developed	Medium Density	0.8000	\$ 91.36
067-0560-033-0000	Developed	Medium Density	0.8000	\$ 91.36
067-0560-034-0000	Developed	Medium Density	0.8000	\$ 91.36
067-0560-035-0000	Developed	Medium Density	0.8000	\$ 91.36
067-0560-036-0000	Developed	Medium Density	0.8000	\$ 91.36
067-0560-037-0000	Developed	Medium Density	0.8000	\$ 91.36
067-0560-038-0000	Developed	Medium Density	0.8000	\$ 91.36
067-0560-039-0000	Developed	Medium Density	0.8000	\$ 91.36
067-0560-040-0000	Developed	Medium Density	0.8000	\$ 91.36
067-0560-041-0000	Developed	Medium Density	0.8000	\$ 91.36
067-0560-042-0000	Developed	Medium Density	0.8000	\$ 91.36
067-0560-043-0000	Developed	Medium Density	0.8000	\$ 91.36
067-0560-044-0000	Developed	Medium Density	0.8000	\$ 91.36
067-0560-045-0000	Developed	Medium Density	0.8000	\$ 91.36
067-0560-046-0000	Developed	Medium Density	0.8000	\$ 91.36
067-0560-047-0000	Developed	Medium Density	0.8000	\$ 91.36
067-0560-048-0000	Developed	Medium Density	0.8000	\$ 91.36
067-0560-049-0000	Developed	Medium Density	0.8000	\$ 91.36
067-0560-050-0000	Developed	Medium Density	0.8000	\$ 91.36
067-0560-051-0000	Developed	Medium Density	0.8000	\$ 91.36
067-0560-052-0000	Developed	Medium Density	0.8000	\$ 91.36
067-0560-053-0000	Developed	Medium Density	0.8000	\$ 91.36
067-0560-054-0000	Developed	Medium Density	0.8000	\$ 91.36
067-0560-055-0000	Developed	Medium Density	0.8000	\$ 91.36
067-0560-056-0000	Developed	Medium Density	0.8000	\$ 91.36
067-0560-057-0000	Developed	Medium Density	0.8000	\$ 91.36
067-0560-058-0000	Developed	Medium Density	0.8000	\$ 91.36
067-0560-059-0000	Developed	Medium Density	0.8000	\$ 91.36
067-0560-060-0000	Developed	Medium Density	0.8000	\$ 91.36
067-0560-061-0000	Developed	Medium Density	0.8000	\$ 91.36
067-0560-062-0000	Developed	Medium Density	0.8000	\$ 91.36
067-0560-063-0000	Developed	Medium Density	0.8000	\$ 91.36
067-0560-064-0000	Developed	Medium Density	0.8000	\$ 91.36
067-0560-065-0000	Developed	Medium Density	0.8000	\$ 91.36
067-0560-066-0000	Developed	Medium Density	0.8000	\$ 91.36
067-0560-067-0000	Developed	Medium Density	0.8000	\$ 91.36
067-0560-068-0000	Developed	Medium Density	0.8000	\$ 91.36
067-0560-069-0000	Developed	Medium Density	0.8000	\$ 91.36
067-0560-070-0000	Developed	Medium Density	0.8000	\$ 91.36
067-0560-071-0000	Developed	Medium Density	0.8000	\$ 91.36
067-0560-072-0000	Developed	Medium Density	0.8000	\$ 91.36

City of Rancho Cordova
ITEM 10.2. Transit Related Services Benefit District, Zone No. 2 **ATTACHMENT 3**
Fiscal Year 2020-21 Assessment Roll

APN	Development Status	Land Use	EDU	Assessment
067-0560-073-0000	Developed	Medium Density	0.8000	\$ 91.36
067-0560-074-0000	Developed	Medium Density	0.8000	\$ 91.36
067-0560-075-0000	Developed	Medium Density	0.8000	\$ 91.36
067-0560-076-0000	Developed	Medium Density	0.8000	\$ 91.36
067-0560-077-0000	Developed	Medium Density	0.8000	\$ 91.36
067-0560-078-0000	Developed	Medium Density	0.8000	\$ 91.36
067-0560-079-0000	Developed	Medium Density	0.8000	\$ 91.36
067-0560-080-0000	Developed	Medium Density	0.8000	\$ 91.36
067-0560-081-0000	Developed	Medium Density	0.8000	\$ 91.36
067-0560-082-0000	Developed	Medium Density	0.8000	\$ 91.36
067-0560-083-0000	Developed	Medium Density	0.8000	\$ 91.36
067-0560-084-0000	Developed	Medium Density	0.8000	\$ 91.36
067-0560-085-0000	Developed	Medium Density	0.8000	\$ 91.36
067-0560-086-0000	Developed	Medium Density	0.8000	\$ 91.36
067-0560-087-0000	Developed	Medium Density	0.8000	\$ 91.36
067-0560-088-0000	Developed	Medium Density	0.8000	\$ 91.36
067-0560-089-0000	Developed	Medium Density	0.8000	\$ 91.36
067-0560-090-0000	Developed	Medium Density	0.8000	\$ 91.36
067-0560-091-0000	Developed	Medium Density	0.8000	\$ 91.36
067-0560-092-0000	Developed	Medium Density	0.8000	\$ 91.36
067-0560-093-0000	Developed	Medium Density	0.8000	\$ 91.36
067-0560-094-0000	Developed	Medium Density	0.8000	\$ 91.36
067-0560-095-0000	Developed	Medium Density	0.8000	\$ 91.36
067-0560-096-0000	Developed	Medium Density	0.8000	\$ 91.36
067-0560-097-0000	Developed	Medium Density	0.8000	\$ 91.36
067-0560-098-0000	Developed	Medium Density	0.8000	\$ 91.36
067-0560-099-0000	Developed	Medium Density	0.8000	\$ 91.36
067-0560-100-0000	Developed	Medium Density	0.8000	\$ 91.36
067-0560-101-0000	Developed	Medium Density	0.8000	\$ 91.36
067-0560-102-0000	Developed	Medium Density	0.8000	\$ 91.36
067-0560-103-0000	Developed	Medium Density	0.8000	\$ 91.36
067-0560-104-0000	Developed	Medium Density	0.8000	\$ 91.36
067-0560-105-0000	Developed	Medium Density	0.8000	\$ 91.36
067-0560-106-0000	Developed	Medium Density	0.8000	\$ 91.36
067-0560-107-0000	Developed	Medium Density	0.8000	\$ 91.36
067-0560-108-0000	Developed	Medium Density	0.8000	\$ 91.36
067-0560-109-0000	Developed	Medium Density	0.8000	\$ 91.36
067-0560-110-0000	Developed	Medium Density	0.8000	\$ 91.36
067-0560-111-0000	Developed	Medium Density	0.8000	\$ 91.36
067-0560-112-0000	Developed	Medium Density	0.8000	\$ 91.36
067-0560-113-0000	Developed	Medium Density	0.8000	\$ 91.36
067-0560-114-0000	Developed	Medium Density	0.8000	\$ 91.36
067-0560-115-0000	Developed	Medium Density	0.8000	\$ 91.36
067-0560-116-0000	Developed	Medium Density	0.8000	\$ 91.36
067-0560-117-0000	Developed	Medium Density	0.8000	\$ 91.36

City of Rancho Cordova
ITEM 10.2. Transit Related Services Benefit District, Zone No. 2 **ATTACHMENT 3**
Fiscal Year 2020-21 Assessment Roll

APN	Development Status	Land Use	EDU	Assessment
067-0560-118-0000	Developed	Medium Density	0.8000	\$ 91.36
067-0560-119-0000	Developed	Medium Density	0.8000	\$ 91.36
067-0560-120-0000	Developed	Medium Density	0.8000	\$ 91.36
067-0560-121-0000	Developed	Medium Density	0.8000	\$ 91.36
067-0560-122-0000	Developed	Medium Density	0.8000	\$ 91.36
067-0570-001-0000	Developed	Low Density	1.0000	\$ 114.20
067-0570-002-0000	Developed	Low Density	1.0000	\$ 114.20
067-0570-003-0000	Developed	Low Density	1.0000	\$ 114.20
067-0570-004-0000	Developed	Low Density	1.0000	\$ 114.20
067-0570-005-0000	Developed	Low Density	1.0000	\$ 114.20
067-0570-006-0000	Developed	Low Density	1.0000	\$ 114.20
067-0570-007-0000	Developed	Low Density	1.0000	\$ 114.20
067-0570-008-0000	Developed	Low Density	1.0000	\$ 114.20
067-0570-009-0000	Developed	Low Density	1.0000	\$ 114.20
067-0570-010-0000	Developed	Low Density	1.0000	\$ 114.20
067-0570-011-0000	Developed	Low Density	1.0000	\$ 114.20
067-0570-012-0000	Developed	Low Density	1.0000	\$ 114.20
067-0570-013-0000	Developed	Low Density	1.0000	\$ 114.20
067-0570-014-0000	Developed	Low Density	1.0000	\$ 114.20
067-0570-015-0000	Developed	Low Density	1.0000	\$ 114.20
067-0570-016-0000	Developed	Low Density	1.0000	\$ 114.20
067-0570-017-0000	Developed	Low Density	1.0000	\$ 114.20
067-0570-018-0000	Developed	Low Density	1.0000	\$ 114.20
067-0570-019-0000	Developed	Low Density	1.0000	\$ 114.20
067-0570-020-0000	Developed	Low Density	1.0000	\$ 114.20
067-0570-021-0000	Developed	Low Density	1.0000	\$ 114.20
067-0570-022-0000	Developed	Low Density	1.0000	\$ 114.20
067-0570-023-0000	Developed	Low Density	1.0000	\$ 114.20
067-0570-024-0000	Developed	Low Density	1.0000	\$ 114.20
067-0570-025-0000	Developed	Low Density	1.0000	\$ 114.20
067-0570-026-0000	Developed	Low Density	1.0000	\$ 114.20
067-0570-027-0000	Developed	Low Density	1.0000	\$ 114.20
067-0570-028-0000	Developed	Low Density	1.0000	\$ 114.20
067-0570-029-0000	Developed	Low Density	1.0000	\$ 114.20
067-0570-030-0000	Developed	Low Density	1.0000	\$ 114.20
067-0570-031-0000	Developed	Low Density	1.0000	\$ 114.20
067-0570-032-0000	Developed	Low Density	1.0000	\$ 114.20
067-0570-033-0000	Developed	Low Density	1.0000	\$ 114.20
067-0570-034-0000	Developed	Low Density	1.0000	\$ 114.20
067-0570-035-0000	Developed	Low Density	1.0000	\$ 114.20
067-0570-036-0000	Developed	Low Density	1.0000	\$ 114.20
067-0570-037-0000	Developed	Low Density	1.0000	\$ 114.20
067-0570-038-0000	Developed	Low Density	1.0000	\$ 114.20
067-0570-039-0000	Developed	Low Density	1.0000	\$ 114.20
067-0570-040-0000	Developed	Low Density	1.0000	\$ 114.20

City of Rancho Cordova
ITEM 10.2. Transit Related Services Benefit District, Zone No. 2 **ATTACHMENT 3**
 Fiscal Year 2020-21 Assessment Roll

APN	Development Status	Land Use	EDU	Assessment
067-0570-041-0000	Developed	Low Density	1.0000	\$ 114.20
067-0570-042-0000	Developed	Low Density	1.0000	\$ 114.20
067-0570-043-0000	Developed	Low Density	1.0000	\$ 114.20
067-0570-044-0000	Developed	Low Density	1.0000	\$ 114.20
067-0570-045-0000	Developed	Low Density	1.0000	\$ 114.20
067-0570-046-0000	Developed	Low Density	1.0000	\$ 114.20
067-0570-047-0000	Developed	Low Density	1.0000	\$ 114.20
067-0570-048-0000	Developed	Low Density	1.0000	\$ 114.20
067-0570-049-0000	Developed	Low Density	1.0000	\$ 114.20
067-0570-050-0000	Developed	Low Density	1.0000	\$ 114.20
067-0570-051-0000	Developed	Low Density	1.0000	\$ 114.20
067-0570-052-0000	Developed	Low Density	1.0000	\$ 114.20
067-0570-053-0000	Developed	Low Density	1.0000	\$ 114.20
067-0570-054-0000	Developed	Low Density	1.0000	\$ 114.20
067-0570-055-0000	Developed	Low Density	1.0000	\$ 114.20
067-0570-056-0000	Developed	Low Density	1.0000	\$ 114.20
067-0570-057-0000	Developed	Low Density	1.0000	\$ 114.20
067-0570-058-0000	Developed	Low Density	1.0000	\$ 114.20
067-0570-059-0000	Developed	Low Density	1.0000	\$ 114.20
067-0570-060-0000	Developed	Low Density	1.0000	\$ 114.20
067-0570-061-0000	Developed	Low Density	1.0000	\$ 114.20
067-0570-062-0000	Developed	Low Density	1.0000	\$ 114.20
067-0570-063-0000	Developed	Low Density	1.0000	\$ 114.20
067-0570-064-0000	Developed	Low Density	1.0000	\$ 114.20
067-0570-065-0000	Developed	Low Density	1.0000	\$ 114.20
067-0570-066-0000	Developed	Low Density	1.0000	\$ 114.20
067-0570-067-0000	Developed	Low Density	1.0000	\$ 114.20
067-0570-068-0000	Developed	Low Density	1.0000	\$ 114.20
067-0570-069-0000	Developed	Low Density	1.0000	\$ 114.20
067-0570-070-0000	Developed	Low Density	1.0000	\$ 114.20
067-0570-071-0000	Developed	Low Density	1.0000	\$ 114.20
067-0570-072-0000	Developed	Low Density	1.0000	\$ 114.20
067-0570-073-0000	Developed	Low Density	1.0000	\$ 114.20
067-0570-074-0000	Developed	Low Density	1.0000	\$ 114.20
067-0570-075-0000	Developed	Low Density	1.0000	\$ 114.20
067-0570-076-0000	Developed	Low Density	1.0000	\$ 114.20
067-0570-077-0000	Developed	Low Density	1.0000	\$ 114.20
067-0570-078-0000	Developed	Low Density	1.0000	\$ 114.20
067-0570-079-0000	Developed	Low Density	1.0000	\$ 114.20
067-0570-080-0000	Developed	Low Density	1.0000	\$ 114.20
067-0570-081-0000	Developed	Low Density	1.0000	\$ 114.20
067-0570-082-0000	Developed	Low Density	1.0000	\$ 114.20
067-0570-083-0000	Developed	Low Density	1.0000	\$ 114.20
067-0570-084-0000	Developed	Low Density	1.0000	\$ 114.20
067-0570-085-0000	Developed	Low Density	1.0000	\$ 114.20

City of Rancho Cordova
ITEM 10.2. Transit Related Services Benefit District, Zone No. 2 **ATTACHMENT 3**
Fiscal Year 2020-21 Assessment Roll

APN	Development Status	Land Use	EDU	Assessment
067-0570-086-0000	Developed	Low Density	1.0000	\$ 114.20
067-0570-087-0000	Developed	Low Density	1.0000	\$ 114.20
067-0570-088-0000	Developed	Low Density	1.0000	\$ 114.20
067-0570-089-0000	Developed	Low Density	1.0000	\$ 114.20
067-0570-090-0000	Developed	Low Density	1.0000	\$ 114.20
067-0570-091-0000	Developed	Low Density	1.0000	\$ 114.20
067-0570-092-0000	Developed	Low Density	1.0000	\$ 114.20
067-0570-093-0000	Developed	Low Density	1.0000	\$ 114.20
067-0570-094-0000	Developed	Low Density	1.0000	\$ 114.20
067-0570-095-0000	Developed	Low Density	1.0000	\$ 114.20
067-0570-096-0000	Developed	Low Density	1.0000	\$ 114.20
067-0570-097-0000	Developed	Low Density	1.0000	\$ 114.20
067-0570-098-0000	Developed	Low Density	1.0000	\$ 114.20
067-0570-099-0000	Developed	Low Density	1.0000	\$ 114.20
067-0570-100-0000	Developed	Low Density	1.0000	\$ 114.20
067-0570-101-0000	Developed	Low Density	1.0000	\$ 114.20
067-0570-102-0000	Developed	Low Density	1.0000	\$ 114.20
067-0570-103-0000	Developed	Low Density	1.0000	\$ 114.20
067-0580-001-0000	Developed	Low Density	1.0000	\$ 114.20
067-0580-002-0000	Developed	Low Density	1.0000	\$ 114.20
067-0580-003-0000	Developed	Low Density	1.0000	\$ 114.20
067-0580-004-0000	Developed	Low Density	1.0000	\$ 114.20
067-0580-005-0000	Developed	Low Density	1.0000	\$ 114.20
067-0580-006-0000	Developed	Low Density	1.0000	\$ 114.20
067-0580-007-0000	Developed	Low Density	1.0000	\$ 114.20
067-0580-008-0000	Developed	Low Density	1.0000	\$ 114.20
067-0580-009-0000	Developed	Low Density	1.0000	\$ 114.20
067-0580-010-0000	Developed	Low Density	1.0000	\$ 114.20
067-0580-011-0000	Developed	Low Density	1.0000	\$ 114.20
067-0580-012-0000	Developed	Low Density	1.0000	\$ 114.20
067-0580-013-0000	Developed	Low Density	1.0000	\$ 114.20
067-0580-014-0000	Developed	Low Density	1.0000	\$ 114.20
067-0580-015-0000	Developed	Low Density	1.0000	\$ 114.20
067-0580-016-0000	Developed	Low Density	1.0000	\$ 114.20
067-0580-017-0000	Developed	Low Density	1.0000	\$ 114.20
067-0580-018-0000	Developed	Low Density	1.0000	\$ 114.20
067-0580-019-0000	Developed	Low Density	1.0000	\$ 114.20
067-0580-020-0000	Developed	Low Density	1.0000	\$ 114.20
067-0580-021-0000	Developed	Low Density	1.0000	\$ 114.20
067-0580-022-0000	Developed	Low Density	1.0000	\$ 114.20
067-0580-023-0000	Developed	Low Density	1.0000	\$ 114.20
067-0580-024-0000	Developed	Low Density	1.0000	\$ 114.20
067-0580-025-0000	Developed	Low Density	1.0000	\$ 114.20
067-0580-026-0000	Developed	Low Density	1.0000	\$ 114.20
067-0580-027-0000	Developed	Low Density	1.0000	\$ 114.20

City of Rancho Cordova
ITEM 10.2. Transit Related Services Benefit District, Zone No. 2 **ATTACHMENT 3**
 Fiscal Year 2020-21 Assessment Roll

APN	Development Status	Land Use	EDU	Assessment
067-0580-028-0000	Developed	Low Density	1.0000	\$ 114.20
067-0580-029-0000	Developed	Low Density	1.0000	\$ 114.20
067-0580-030-0000	Developed	Low Density	1.0000	\$ 114.20
067-0580-031-0000	Developed	Low Density	1.0000	\$ 114.20
067-0580-032-0000	Developed	Low Density	1.0000	\$ 114.20
067-0580-033-0000	Developed	Low Density	1.0000	\$ 114.20
067-0580-034-0000	Developed	Low Density	1.0000	\$ 114.20
067-0580-035-0000	Developed	Low Density	1.0000	\$ 114.20
067-0580-036-0000	Developed	Low Density	1.0000	\$ 114.20
067-0580-037-0000	Developed	Low Density	1.0000	\$ 114.20
067-0580-038-0000	Developed	Low Density	1.0000	\$ 114.20
067-0580-039-0000	Developed	Low Density	1.0000	\$ 114.20
067-0580-040-0000	Developed	Low Density	1.0000	\$ 114.20
067-0580-041-0000	Developed	Low Density	1.0000	\$ 114.20
067-0580-042-0000	Developed	Low Density	1.0000	\$ 114.20
067-0580-043-0000	Developed	Low Density	1.0000	\$ 114.20
067-0580-044-0000	Developed	Low Density	1.0000	\$ 114.20
067-0580-045-0000	Developed	Low Density	1.0000	\$ 114.20
067-0580-046-0000	Developed	Low Density	1.0000	\$ 114.20
067-0580-047-0000	Developed	Low Density	1.0000	\$ 114.20
067-0580-048-0000	Developed	Low Density	1.0000	\$ 114.20
067-0580-049-0000	Developed	Low Density	1.0000	\$ 114.20
067-0580-050-0000	Developed	Low Density	1.0000	\$ 114.20
067-0580-051-0000	Developed	Low Density	1.0000	\$ 114.20
067-0580-052-0000	Developed	Low Density	1.0000	\$ 114.20
067-0580-053-0000	Developed	Low Density	1.0000	\$ 114.20
067-0580-054-0000	Developed	Low Density	1.0000	\$ 114.20
067-0580-055-0000	Developed	Low Density	1.0000	\$ 114.20
067-0580-056-0000	Developed	Low Density	1.0000	\$ 114.20
067-0590-001-0000	Developed	Low Density	1.0000	\$ 114.20
067-0590-002-0000	Developed	Low Density	1.0000	\$ 114.20
067-0590-003-0000	Developed	Low Density	1.0000	\$ 114.20
067-0590-004-0000	Developed	Low Density	1.0000	\$ 114.20
067-0590-005-0000	Developed	Low Density	1.0000	\$ 114.20
067-0590-006-0000	Developed	Low Density	1.0000	\$ 114.20
067-0590-007-0000	Developed	Low Density	1.0000	\$ 114.20
067-0590-008-0000	Developed	Low Density	1.0000	\$ 114.20
067-0590-009-0000	Developed	Low Density	1.0000	\$ 114.20
067-0590-010-0000	Developed	Low Density	1.0000	\$ 114.20
067-0590-011-0000	Developed	Low Density	1.0000	\$ 114.20
067-0590-012-0000	Developed	Low Density	1.0000	\$ 114.20
067-0590-013-0000	Developed	Low Density	1.0000	\$ 114.20
067-0590-014-0000	Developed	Low Density	1.0000	\$ 114.20
067-0590-015-0000	Developed	Low Density	1.0000	\$ 114.20
067-0590-016-0000	Developed	Low Density	1.0000	\$ 114.20

City of Rancho Cordova
ITEM 10.2. Transit Related Services Benefit District, Zone No. 2 **ATTACHMENT 3**
 Fiscal Year 2020-21 Assessment Roll

APN	Development Status	Land Use	EDU	Assessment
067-0590-017-0000	Developed	Low Density	1.0000	\$ 114.20
067-0590-018-0000	Developed	Low Density	1.0000	\$ 114.20
067-0590-019-0000	Developed	Low Density	1.0000	\$ 114.20
067-0590-020-0000	Developed	Low Density	1.0000	\$ 114.20
067-0590-021-0000	Developed	Low Density	1.0000	\$ 114.20
067-0590-022-0000	Developed	Low Density	1.0000	\$ 114.20
067-0590-023-0000	Developed	Low Density	1.0000	\$ 114.20
067-0590-024-0000	Developed	Low Density	1.0000	\$ 114.20
067-0590-025-0000	Developed	Low Density	1.0000	\$ 114.20
067-0590-026-0000	Developed	Low Density	1.0000	\$ 114.20
067-0590-027-0000	Developed	Low Density	1.0000	\$ 114.20
067-0590-028-0000	Developed	Low Density	1.0000	\$ 114.20
067-0590-029-0000	Developed	Low Density	1.0000	\$ 114.20
067-0590-030-0000	Developed	Low Density	1.0000	\$ 114.20
067-0590-031-0000	Developed	Low Density	1.0000	\$ 114.20
067-0590-032-0000	Developed	Low Density	1.0000	\$ 114.20
067-0590-033-0000	Developed	Low Density	1.0000	\$ 114.20
067-0590-034-0000	Developed	Low Density	1.0000	\$ 114.20
067-0590-035-0000	Developed	Low Density	1.0000	\$ 114.20
067-0590-036-0000	Developed	Low Density	1.0000	\$ 114.20
067-0590-037-0000	Developed	Low Density	1.0000	\$ 114.20
067-0590-038-0000	Developed	Low Density	1.0000	\$ 114.20
067-0590-039-0000	Developed	Low Density	1.0000	\$ 114.20
067-0590-040-0000	Developed	Low Density	1.0000	\$ 114.20
067-0590-041-0000	Developed	Low Density	1.0000	\$ 114.20
067-0590-042-0000	Developed	Low Density	1.0000	\$ 114.20
067-0590-043-0000	Developed	Low Density	1.0000	\$ 114.20
067-0590-044-0000	Developed	Low Density	1.0000	\$ 114.20
067-0590-045-0000	Developed	Low Density	1.0000	\$ 114.20
067-0590-046-0000	Developed	Low Density	1.0000	\$ 114.20
067-0590-047-0000	Developed	Low Density	1.0000	\$ 114.20
067-0590-048-0000	Developed	Low Density	1.0000	\$ 114.20
067-0590-049-0000	Developed	Low Density	1.0000	\$ 114.20
067-0590-050-0000	Developed	Low Density	1.0000	\$ 114.20
067-0590-051-0000	Developed	Low Density	1.0000	\$ 114.20
067-0590-052-0000	Developed	Low Density	1.0000	\$ 114.20
067-0590-053-0000	Developed	Low Density	1.0000	\$ 114.20
067-0590-054-0000	Developed	Low Density	1.0000	\$ 114.20
067-0590-055-0000	Developed	Low Density	1.0000	\$ 114.20
067-0590-056-0000	Developed	Low Density	1.0000	\$ 114.20
067-0590-057-0000	Developed	Low Density	1.0000	\$ 114.20
067-0590-058-0000	Developed	Low Density	1.0000	\$ 114.20
067-0590-059-0000	Developed	Low Density	1.0000	\$ 114.20
067-0590-060-0000	Developed	Low Density	1.0000	\$ 114.20
067-0590-061-0000	Developed	Low Density	1.0000	\$ 114.20

City of Rancho Cordova
ITEM 10.2. Transit Related Services Benefit District, Zone No. 2 **ATTACHMENT 3**
 Fiscal Year 2020-21 Assessment Roll

APN	Development Status	Land Use	EDU	Assessment
067-0590-062-0000	Developed	Low Density	1.0000	\$ 114.20
067-0590-063-0000	Developed	Low Density	1.0000	\$ 114.20
067-0590-064-0000	Developed	Low Density	1.0000	\$ 114.20
067-0590-065-0000	Developed	Low Density	1.0000	\$ 114.20
067-0590-066-0000	Developed	Low Density	1.0000	\$ 114.20
067-0590-067-0000	Developed	Low Density	1.0000	\$ 114.20
067-0590-068-0000	Developed	Low Density	1.0000	\$ 114.20
067-0590-069-0000	Developed	Low Density	1.0000	\$ 114.20
067-0590-070-0000	Developed	Low Density	1.0000	\$ 114.20
067-0590-071-0000	Developed	Low Density	1.0000	\$ 114.20
067-0590-072-0000	Developed	Low Density	1.0000	\$ 114.20
067-0590-073-0000	Developed	Low Density	1.0000	\$ 114.20
067-0590-074-0000	Developed	Low Density	1.0000	\$ 114.20
067-0590-075-0000	Developed	Low Density	1.0000	\$ 114.20
067-0590-076-0000	Developed	Low Density	1.0000	\$ 114.20
067-0590-077-0000	Developed	Low Density	1.0000	\$ 114.20
067-0590-078-0000	Developed	Low Density	1.0000	\$ 114.20
067-0590-079-0000	Developed	Low Density	1.0000	\$ 114.20
067-0590-080-0000	Developed	Low Density	1.0000	\$ 114.20
067-0590-081-0000	Developed	Low Density	1.0000	\$ 114.20
067-0590-082-0000	Developed	Low Density	1.0000	\$ 114.20
067-0590-083-0000	Developed	Low Density	1.0000	\$ 114.20
067-0590-084-0000	Developed	Low Density	1.0000	\$ 114.20
067-0590-085-0000	Developed	Low Density	1.0000	\$ 114.20
067-0590-086-0000	Developed	Low Density	1.0000	\$ 114.20
067-0590-087-0000	Developed	Low Density	1.0000	\$ 114.20
067-0590-088-0000	Developed	Low Density	1.0000	\$ 114.20
067-0590-089-0000	Developed	Low Density	1.0000	\$ 114.20
067-0590-090-0000	Developed	Low Density	1.0000	\$ 114.20
067-0590-091-0000	Developed	Low Density	1.0000	\$ 114.20
067-0590-092-0000	Developed	Low Density	1.0000	\$ 114.20
067-0590-093-0000	Developed	Low Density	1.0000	\$ 114.20
067-0590-094-0000	Developed	Low Density	1.0000	\$ 114.20
067-0590-095-0000	Developed	Low Density	1.0000	\$ 114.20
067-0590-096-0000	Developed	Low Density	1.0000	\$ 114.20
067-0590-097-0000	Developed	Low Density	1.0000	\$ 114.20
067-0590-098-0000	Developed	Low Density	1.0000	\$ 114.20
067-0590-099-0000	Developed	Low Density	1.0000	\$ 114.20
067-0590-100-0000	Developed	Low Density	1.0000	\$ 114.20
067-0590-101-0000	Developed	Low Density	1.0000	\$ 114.20
067-0590-102-0000	Developed	Low Density	1.0000	\$ 114.20
067-0590-103-0000	Developed	Low Density	1.0000	\$ 114.20
067-0590-104-0000	Developed	Low Density	1.0000	\$ 114.20
067-0590-105-0000	Developed	Low Density	1.0000	\$ 114.20
067-0590-106-0000	Developed	Low Density	1.0000	\$ 114.20

City of Rancho Cordova
ITEM 10.2. Transit Related Services Benefit District, Zone No. 2 **ATTACHMENT 3**
 Fiscal Year 2020-21 Assessment Roll

APN	Development Status	Land Use	EDU	Assessment
067-0590-107-0000	Developed	Low Density	1.0000	\$ 114.20
067-0590-108-0000	Developed	Low Density	1.0000	\$ 114.20
067-0590-109-0000	Developed	Low Density	1.0000	\$ 114.20
067-0590-110-0000	Developed	Low Density	1.0000	\$ 114.20
067-0590-111-0000	Developed	Low Density	1.0000	\$ 114.20
067-0590-112-0000	Developed	Low Density	1.0000	\$ 114.20
067-0590-113-0000	Developed	Low Density	1.0000	\$ 114.20
067-0590-114-0000	Developed	Low Density	1.0000	\$ 114.20
067-0590-115-0000	Developed	Low Density	1.0000	\$ 114.20
067-0590-116-0000	Developed	Low Density	1.0000	\$ 114.20
067-0590-117-0000	Developed	Low Density	1.0000	\$ 114.20
067-0600-001-0000	Developed	Low Density	1.0000	\$ 114.20
067-0600-002-0000	Developed	Low Density	1.0000	\$ 114.20
067-0600-003-0000	Developed	Low Density	1.0000	\$ 114.20
067-0600-004-0000	Developed	Low Density	1.0000	\$ 114.20
067-0600-005-0000	Developed	Low Density	1.0000	\$ 114.20
067-0600-006-0000	Developed	Low Density	1.0000	\$ 114.20
067-0600-007-0000	Developed	Low Density	1.0000	\$ 114.20
067-0600-008-0000	Developed	Low Density	1.0000	\$ 114.20
067-0600-009-0000	Developed	Low Density	1.0000	\$ 114.20
067-0600-010-0000	Developed	Low Density	1.0000	\$ 114.20
067-0600-011-0000	Developed	Low Density	1.0000	\$ 114.20
067-0600-012-0000	Developed	Low Density	1.0000	\$ 114.20
067-0600-013-0000	Developed	Low Density	1.0000	\$ 114.20
067-0600-014-0000	Developed	Low Density	1.0000	\$ 114.20
067-0600-015-0000	Developed	Low Density	1.0000	\$ 114.20
067-0600-016-0000	Developed	Low Density	1.0000	\$ 114.20
067-0600-017-0000	Developed	Low Density	1.0000	\$ 114.20
067-0600-018-0000	Developed	Low Density	1.0000	\$ 114.20
067-0600-019-0000	Developed	Low Density	1.0000	\$ 114.20
067-0600-020-0000	Developed	Low Density	1.0000	\$ 114.20
067-0600-021-0000	Developed	Low Density	1.0000	\$ 114.20
067-0600-022-0000	Developed	Low Density	1.0000	\$ 114.20
067-0600-023-0000	Developed	Low Density	1.0000	\$ 114.20
067-0600-024-0000	Developed	Low Density	1.0000	\$ 114.20
067-0600-025-0000	Developed	Low Density	1.0000	\$ 114.20
067-0600-026-0000	Developed	Low Density	1.0000	\$ 114.20
067-0600-027-0000	Developed	Low Density	1.0000	\$ 114.20
067-0600-028-0000	Developed	Low Density	1.0000	\$ 114.20
067-0600-029-0000	Developed	Low Density	1.0000	\$ 114.20
067-0600-030-0000	Developed	Low Density	1.0000	\$ 114.20
067-0600-031-0000	Developed	Low Density	1.0000	\$ 114.20
067-0600-032-0000	Developed	Low Density	1.0000	\$ 114.20
067-0600-033-0000	Developed	Low Density	1.0000	\$ 114.20
067-0600-034-0000	Developed	Low Density	1.0000	\$ 114.20

City of Rancho Cordova
ITEM 10.2. Transit Related Services Benefit District, Zone No. 2 **ATTACHMENT 3**
 Fiscal Year 2020-21 Assessment Roll

APN	Development Status	Land Use	EDU	Assessment
067-0600-035-0000	Developed	Low Density	1.0000	\$ 114.20
067-0600-036-0000	Developed	Low Density	1.0000	\$ 114.20
067-0600-037-0000	Developed	Low Density	1.0000	\$ 114.20
067-0600-038-0000	Developed	Low Density	1.0000	\$ 114.20
067-0600-039-0000	Developed	Low Density	1.0000	\$ 114.20
067-0600-040-0000	Developed	Low Density	1.0000	\$ 114.20
067-0600-041-0000	Developed	Low Density	1.0000	\$ 114.20
067-0600-042-0000	Developed	Low Density	1.0000	\$ 114.20
067-0600-043-0000	Developed	Low Density	1.0000	\$ 114.20
067-0600-044-0000	Developed	Low Density	1.0000	\$ 114.20
067-0600-045-0000	Developed	Low Density	1.0000	\$ 114.20
067-0600-046-0000	Developed	Low Density	1.0000	\$ 114.20
067-0600-047-0000	Developed	Low Density	1.0000	\$ 114.20
067-0600-048-0000	Developed	Low Density	1.0000	\$ 114.20
067-0600-049-0000	Developed	Low Density	1.0000	\$ 114.20
067-0600-050-0000	Developed	Low Density	1.0000	\$ 114.20
067-0600-051-0000	Developed	Low Density	1.0000	\$ 114.20
067-0600-052-0000	Developed	Low Density	1.0000	\$ 114.20
067-0600-053-0000	Developed	Low Density	1.0000	\$ 114.20
067-0600-054-0000	Developed	Low Density	1.0000	\$ 114.20
067-0600-055-0000	Developed	Low Density	1.0000	\$ 114.20
067-0600-056-0000	Developed	Low Density	1.0000	\$ 114.20
067-0600-057-0000	Developed	Low Density	1.0000	\$ 114.20
067-0600-058-0000	Developed	Low Density	1.0000	\$ 114.20
067-0600-059-0000	Developed	Low Density	1.0000	\$ 114.20
067-0600-060-0000	Developed	Low Density	1.0000	\$ 114.20
067-0600-061-0000	Developed	Low Density	1.0000	\$ 114.20
067-0600-062-0000	Developed	Low Density	1.0000	\$ 114.20
067-0600-063-0000	Developed	Low Density	1.0000	\$ 114.20
067-0600-064-0000	Developed	Low Density	1.0000	\$ 114.20
067-0600-065-0000	Developed	Low Density	1.0000	\$ 114.20
067-0600-066-0000	Developed	Low Density	1.0000	\$ 114.20
067-0600-067-0000	Developed	Low Density	1.0000	\$ 114.20
067-0600-068-0000	Developed	Low Density	1.0000	\$ 114.20
067-0600-069-0000	Developed	Low Density	1.0000	\$ 114.20
067-0600-070-0000	Developed	Low Density	1.0000	\$ 114.20
067-0600-071-0000	Developed	Low Density	1.0000	\$ 114.20
067-0600-072-0000	Developed	Low Density	1.0000	\$ 114.20
067-0600-073-0000	Developed	Low Density	1.0000	\$ 114.20
067-0600-074-0000	Developed	Low Density	1.0000	\$ 114.20
067-0600-075-0000	Developed	Low Density	1.0000	\$ 114.20
067-0600-076-0000	Developed	Low Density	1.0000	\$ 114.20
067-0600-077-0000	Developed	Low Density	1.0000	\$ 114.20
067-0600-078-0000	Developed	Low Density	1.0000	\$ 114.20
067-0600-079-0000	Developed	Low Density	1.0000	\$ 114.20

City of Rancho Cordova
ITEM 10.2. Transit Related Services Benefit District, Zone No. 2 **ATTACHMENT 3**
 Fiscal Year 2020-21 Assessment Roll

APN	Development Status	Land Use	EDU	Assessment
067-0600-080-0000	Developed	Low Density	1.0000	\$ 114.20
067-0600-081-0000	Developed	Low Density	1.0000	\$ 114.20
067-0600-082-0000	Developed	Low Density	1.0000	\$ 114.20
067-0600-083-0000	Developed	Low Density	1.0000	\$ 114.20
067-0600-084-0000	Developed	Low Density	1.0000	\$ 114.20
067-0600-085-0000	Developed	Low Density	1.0000	\$ 114.20
067-0600-086-0000	Developed	Low Density	1.0000	\$ 114.20
067-0600-087-0000	Developed	Low Density	1.0000	\$ 114.20
067-0600-088-0000	Developed	Low Density	1.0000	\$ 114.20
067-0600-089-0000	Developed	Low Density	1.0000	\$ 114.20
067-0600-090-0000	Developed	Low Density	1.0000	\$ 114.20
067-0600-091-0000	Developed	Low Density	1.0000	\$ 114.20
067-0600-092-0000	Developed	Low Density	1.0000	\$ 114.20
067-0600-093-0000	Developed	Low Density	1.0000	\$ 114.20
067-0600-094-0000	Developed	Low Density	1.0000	\$ 114.20
067-0600-095-0000	Developed	Low Density	1.0000	\$ 114.20
067-0600-096-0000	Developed	Low Density	1.0000	\$ 114.20
067-0600-097-0000	Developed	Low Density	1.0000	\$ 114.20
067-0600-098-0000	Developed	Low Density	1.0000	\$ 114.20
067-0600-099-0000	Developed	Low Density	1.0000	\$ 114.20
067-0600-100-0000	Developed	Low Density	1.0000	\$ 114.20
067-0600-101-0000	Developed	Low Density	1.0000	\$ 114.20
067-0600-102-0000	Developed	Low Density	1.0000	\$ 114.20
067-0600-103-0000	Developed	Low Density	1.0000	\$ 114.20
067-0600-104-0000	Developed	Low Density	1.0000	\$ 114.20
067-0600-105-0000	Developed	Low Density	1.0000	\$ 114.20
067-0610-001-0000	Developed	Low Density	1.0000	\$ 114.20
067-0610-002-0000	Developed	Low Density	1.0000	\$ 114.20
067-0610-003-0000	Developed	Low Density	1.0000	\$ 114.20
067-0610-004-0000	Developed	Low Density	1.0000	\$ 114.20
067-0610-005-0000	Developed	Low Density	1.0000	\$ 114.20
067-0610-006-0000	Developed	Low Density	1.0000	\$ 114.20
067-0610-007-0000	Developed	Low Density	1.0000	\$ 114.20
067-0610-008-0000	Developed	Low Density	1.0000	\$ 114.20
067-0610-009-0000	Developed	Low Density	1.0000	\$ 114.20
067-0610-010-0000	Developed	Low Density	1.0000	\$ 114.20
067-0610-011-0000	Developed	Low Density	1.0000	\$ 114.20
067-0610-012-0000	Developed	Low Density	1.0000	\$ 114.20
067-0610-013-0000	Developed	Low Density	1.0000	\$ 114.20
067-0610-014-0000	Developed	Low Density	1.0000	\$ 114.20
067-0610-015-0000	Developed	Low Density	1.0000	\$ 114.20
067-0610-016-0000	Developed	Low Density	1.0000	\$ 114.20
067-0610-017-0000	Developed	Low Density	1.0000	\$ 114.20
067-0610-018-0000	Developed	Low Density	1.0000	\$ 114.20
067-0610-019-0000	Developed	Low Density	1.0000	\$ 114.20

City of Rancho Cordova
ITEM 10.2. Transit Related Services Benefit District, Zone No. 2 **ATTACHMENT 3**
Fiscal Year 2020-21 Assessment Roll

APN	Development Status	Land Use	EDU	Assessment
067-0610-020-0000	Developed	Low Density	1.0000	\$ 114.20
067-0610-021-0000	Developed	Low Density	1.0000	\$ 114.20
067-0610-022-0000	Developed	Low Density	1.0000	\$ 114.20
067-0610-023-0000	Developed	Low Density	1.0000	\$ 114.20
067-0610-024-0000	Developed	Low Density	1.0000	\$ 114.20
067-0610-025-0000	Developed	Low Density	1.0000	\$ 114.20
067-0610-026-0000	Developed	Low Density	1.0000	\$ 114.20
067-0610-027-0000	Developed	Low Density	1.0000	\$ 114.20
067-0610-028-0000	Developed	Low Density	1.0000	\$ 114.20
067-0610-029-0000	Developed	Low Density	1.0000	\$ 114.20
067-0610-030-0000	Developed	Low Density	1.0000	\$ 114.20
067-0610-031-0000	Developed	Low Density	1.0000	\$ 114.20
067-0610-032-0000	Developed	Low Density	1.0000	\$ 114.20
067-0610-033-0000	Developed	Low Density	1.0000	\$ 114.20
067-0610-034-0000	Developed	Low Density	1.0000	\$ 114.20
067-0610-035-0000	Developed	Low Density	1.0000	\$ 114.20
067-0610-036-0000	Developed	Low Density	1.0000	\$ 114.20
067-0610-037-0000	Developed	Low Density	1.0000	\$ 114.20
067-0620-001-0000	Developed	Low Density	1.0000	\$ 114.20
067-0620-002-0000	Developed	Low Density	1.0000	\$ 114.20
067-0620-003-0000	Developed	Low Density	1.0000	\$ 114.20
067-0620-004-0000	Developed	Low Density	1.0000	\$ 114.20
067-0620-005-0000	Developed	Low Density	1.0000	\$ 114.20
067-0620-006-0000	Developed	Low Density	1.0000	\$ 114.20
067-0620-007-0000	Developed	Low Density	1.0000	\$ 114.20
067-0620-008-0000	Developed	Low Density	1.0000	\$ 114.20
067-0620-009-0000	Developed	Low Density	1.0000	\$ 114.20
067-0620-010-0000	Developed	Low Density	1.0000	\$ 114.20
067-0620-011-0000	Developed	Low Density	1.0000	\$ 114.20
067-0620-012-0000	Developed	Low Density	1.0000	\$ 114.20
067-0620-013-0000	Developed	Low Density	1.0000	\$ 114.20
067-0620-014-0000	Developed	Low Density	1.0000	\$ 114.20
067-0620-015-0000	Developed	Low Density	1.0000	\$ 114.20
067-0620-016-0000	Developed	Low Density	1.0000	\$ 114.20
067-0620-017-0000	Developed	Low Density	1.0000	\$ 114.20
067-0620-018-0000	Developed	Low Density	1.0000	\$ 114.20
067-0620-019-0000	Developed	Low Density	1.0000	\$ 114.20
067-0620-020-0000	Developed	Low Density	1.0000	\$ 114.20
067-0620-021-0000	Developed	Low Density	1.0000	\$ 114.20
067-0620-022-0000	Developed	Low Density	1.0000	\$ 114.20
067-0620-023-0000	Developed	Low Density	1.0000	\$ 114.20
067-0620-024-0000	Developed	Low Density	1.0000	\$ 114.20
067-0620-025-0000	Developed	Low Density	1.0000	\$ 114.20
067-0620-026-0000	Developed	Low Density	1.0000	\$ 114.20
067-0620-027-0000	Developed	Low Density	1.0000	\$ 114.20

City of Rancho Cordova
ITEM 10.2. Transit Related Services Benefit District, Zone No. 2 **ATTACHMENT 3**
 Fiscal Year 2020-21 Assessment Roll

APN	Development Status	Land Use	EDU	Assessment
067-0620-028-0000	Developed	Low Density	1.0000	\$ 114.20
067-0620-029-0000	Developed	Low Density	1.0000	\$ 114.20
067-0620-030-0000	Developed	Low Density	1.0000	\$ 114.20
067-0620-031-0000	Developed	Low Density	1.0000	\$ 114.20
067-0620-032-0000	Developed	Low Density	1.0000	\$ 114.20
067-0620-033-0000	Developed	Low Density	1.0000	\$ 114.20
067-0620-034-0000	Developed	Low Density	1.0000	\$ 114.20
067-0620-035-0000	Developed	Low Density	1.0000	\$ 114.20
067-0620-036-0000	Developed	Low Density	1.0000	\$ 114.20
067-0620-037-0000	Developed	Low Density	1.0000	\$ 114.20
067-0620-038-0000	Developed	Low Density	1.0000	\$ 114.20
067-0620-039-0000	Developed	Low Density	1.0000	\$ 114.20
067-0620-040-0000	Developed	Low Density	1.0000	\$ 114.20
067-0620-041-0000	Developed	Low Density	1.0000	\$ 114.20
067-0620-042-0000	Developed	Low Density	1.0000	\$ 114.20
067-0620-043-0000	Developed	Low Density	1.0000	\$ 114.20
067-0620-044-0000	Developed	Low Density	1.0000	\$ 114.20
067-0620-045-0000	Developed	Low Density	1.0000	\$ 114.20
067-0620-046-0000	Developed	Low Density	1.0000	\$ 114.20
067-0620-047-0000	Developed	Low Density	1.0000	\$ 114.20
067-0620-048-0000	Developed	Low Density	1.0000	\$ 114.20
067-0620-049-0000	Developed	Low Density	1.0000	\$ 114.20
067-0620-050-0000	Developed	Low Density	1.0000	\$ 114.20
067-0620-051-0000	Developed	Low Density	1.0000	\$ 114.20
067-0620-052-0000	Developed	Low Density	1.0000	\$ 114.20
067-0620-053-0000	Developed	Low Density	1.0000	\$ 114.20
067-0620-054-0000	Developed	Low Density	1.0000	\$ 114.20
067-0620-055-0000	Developed	Low Density	1.0000	\$ 114.20
067-0630-001-0000	Developed	Low Density	1.0000	\$ 114.20
067-0630-002-0000	Developed	Low Density	1.0000	\$ 114.20
067-0630-003-0000	Developed	Low Density	1.0000	\$ 114.20
067-0630-004-0000	Developed	Low Density	1.0000	\$ 114.20
067-0630-005-0000	Developed	Low Density	1.0000	\$ 114.20
067-0630-006-0000	Developed	Low Density	1.0000	\$ 114.20
067-0630-007-0000	Developed	Low Density	1.0000	\$ 114.20
067-0630-008-0000	Developed	Low Density	1.0000	\$ 114.20
067-0630-009-0000	Developed	Low Density	1.0000	\$ 114.20
067-0630-010-0000	Developed	Low Density	1.0000	\$ 114.20
067-0630-011-0000	Developed	Low Density	1.0000	\$ 114.20
067-0630-012-0000	Developed	Low Density	1.0000	\$ 114.20
067-0630-013-0000	Developed	Low Density	1.0000	\$ 114.20
067-0630-014-0000	Developed	Low Density	1.0000	\$ 114.20
067-0630-015-0000	Developed	Low Density	1.0000	\$ 114.20
067-0630-016-0000	Developed	Low Density	1.0000	\$ 114.20
067-0630-017-0000	Developed	Low Density	1.0000	\$ 114.20

City of Rancho Cordova
ITEM 10.2. Transit Related Services Benefit District, Zone No. 2 **ATTACHMENT 3**
Fiscal Year 2020-21 Assessment Roll

APN	Development Status	Land Use	EDU	Assessment
067-0630-018-0000	Developed	Low Density	1.0000	\$ 114.20
067-0630-019-0000	Developed	Low Density	1.0000	\$ 114.20
067-0630-020-0000	Developed	Low Density	1.0000	\$ 114.20
067-0630-021-0000	Developed	Low Density	1.0000	\$ 114.20
067-0630-022-0000	Developed	Low Density	1.0000	\$ 114.20
067-0630-023-0000	Developed	Low Density	1.0000	\$ 114.20
067-0630-024-0000	Developed	Low Density	1.0000	\$ 114.20
067-0630-025-0000	Developed	Low Density	1.0000	\$ 114.20
067-0630-026-0000	Developed	Low Density	1.0000	\$ 114.20
067-0630-027-0000	Developed	Low Density	1.0000	\$ 114.20
067-0630-028-0000	Developed	Low Density	1.0000	\$ 114.20
067-0630-029-0000	Developed	Low Density	1.0000	\$ 114.20
067-0630-030-0000	Developed	Low Density	1.0000	\$ 114.20
067-0630-031-0000	Developed	Low Density	1.0000	\$ 114.20
067-0630-032-0000	Developed	Low Density	1.0000	\$ 114.20
067-0630-033-0000	Developed	Low Density	1.0000	\$ 114.20
067-0630-034-0000	Developed	Low Density	1.0000	\$ 114.20
067-0630-035-0000	Developed	Low Density	1.0000	\$ 114.20
067-0630-036-0000	Developed	Low Density	1.0000	\$ 114.20
067-0630-037-0000	Developed	Low Density	1.0000	\$ 114.20
067-0630-038-0000	Developed	Low Density	1.0000	\$ 114.20
067-0630-039-0000	Developed	Low Density	1.0000	\$ 114.20
067-0630-040-0000	Developed	Low Density	1.0000	\$ 114.20
067-0630-041-0000	Developed	Low Density	1.0000	\$ 114.20
067-0630-042-0000	Developed	Low Density	1.0000	\$ 114.20
067-0630-043-0000	Developed	Low Density	1.0000	\$ 114.20
067-0630-044-0000	Developed	Low Density	1.0000	\$ 114.20
067-0630-045-0000	Developed	Low Density	1.0000	\$ 114.20
067-0630-046-0000	Developed	Low Density	1.0000	\$ 114.20
067-0630-047-0000	Developed	Low Density	1.0000	\$ 114.20
067-0630-048-0000	Developed	Low Density	1.0000	\$ 114.20
067-0630-049-0000	Developed	Low Density	1.0000	\$ 114.20
067-0630-050-0000	Developed	Low Density	1.0000	\$ 114.20
067-0630-051-0000	Developed	Low Density	1.0000	\$ 114.20
067-0630-052-0000	Developed	Low Density	1.0000	\$ 114.20
067-0630-053-0000	Developed	Low Density	1.0000	\$ 114.20
067-0630-054-0000	Developed	Low Density	1.0000	\$ 114.20
067-0630-055-0000	Developed	Low Density	1.0000	\$ 114.20
067-0630-056-0000	Developed	Low Density	1.0000	\$ 114.20
067-0630-057-0000	Developed	Low Density	1.0000	\$ 114.20
067-0630-058-0000	Developed	Low Density	1.0000	\$ 114.20
067-0630-059-0000	Developed	Low Density	1.0000	\$ 114.20
067-0640-001-0000	Developed	Low Density	1.0000	\$ 114.20
067-0640-002-0000	Developed	Low Density	1.0000	\$ 114.20
067-0640-003-0000	Developed	Low Density	1.0000	\$ 114.20

City of Rancho Cordova
ITEM 10.2. Transit Related Services Benefit District, Zone No. 2 **ATTACHMENT 3**
 Fiscal Year 2020-21 Assessment Roll

APN	Development Status	Land Use	EDU	Assessment
067-0640-004-0000	Developed	Low Density	1.0000	\$ 114.20
067-0640-005-0000	Developed	Low Density	1.0000	\$ 114.20
067-0640-006-0000	Developed	Low Density	1.0000	\$ 114.20
067-0640-007-0000	Developed	Low Density	1.0000	\$ 114.20
067-0640-008-0000	Developed	Low Density	1.0000	\$ 114.20
067-0640-009-0000	Developed	Low Density	1.0000	\$ 114.20
067-0640-010-0000	Developed	Low Density	1.0000	\$ 114.20
067-0640-011-0000	Developed	Low Density	1.0000	\$ 114.20
067-0640-012-0000	Developed	Low Density	1.0000	\$ 114.20
067-0640-013-0000	Developed	Low Density	1.0000	\$ 114.20
067-0640-014-0000	Developed	Low Density	1.0000	\$ 114.20
067-0640-015-0000	Developed	Low Density	1.0000	\$ 114.20
067-0640-016-0000	Developed	Low Density	1.0000	\$ 114.20
067-0640-017-0000	Developed	Low Density	1.0000	\$ 114.20
067-0640-018-0000	Developed	Low Density	1.0000	\$ 114.20
067-0640-019-0000	Developed	Low Density	1.0000	\$ 114.20
067-0640-020-0000	Developed	Low Density	1.0000	\$ 114.20
067-0640-021-0000	Developed	Low Density	1.0000	\$ 114.20
067-0640-022-0000	Developed	Low Density	1.0000	\$ 114.20
067-0640-023-0000	Developed	Low Density	1.0000	\$ 114.20
067-0640-024-0000	Developed	Low Density	1.0000	\$ 114.20
067-0640-025-0000	Developed	Low Density	1.0000	\$ 114.20
067-0640-026-0000	Developed	Low Density	1.0000	\$ 114.20
067-0640-027-0000	Developed	Low Density	1.0000	\$ 114.20
067-0640-028-0000	Developed	Low Density	1.0000	\$ 114.20
067-0640-029-0000	Developed	Low Density	1.0000	\$ 114.20
067-0640-030-0000	Developed	Low Density	1.0000	\$ 114.20
067-0640-031-0000	Developed	Low Density	1.0000	\$ 114.20
067-0640-032-0000	Developed	Low Density	1.0000	\$ 114.20
067-0640-033-0000	Developed	Low Density	1.0000	\$ 114.20
067-0640-034-0000	Developed	Low Density	1.0000	\$ 114.20
067-0640-035-0000	Developed	Low Density	1.0000	\$ 114.20
067-0640-036-0000	Developed	Low Density	1.0000	\$ 114.20
067-0640-037-0000	Developed	Low Density	1.0000	\$ 114.20
067-0640-038-0000	Developed	Low Density	1.0000	\$ 114.20
067-0640-039-0000	Developed	Low Density	1.0000	\$ 114.20
067-0640-040-0000	Developed	Low Density	1.0000	\$ 114.20
067-0640-041-0000	Developed	Low Density	1.0000	\$ 114.20
067-0640-042-0000	Developed	Low Density	1.0000	\$ 114.20
067-0640-043-0000	Developed	Low Density	1.0000	\$ 114.20
067-0640-044-0000	Developed	Low Density	1.0000	\$ 114.20
067-0640-045-0000	Developed	Low Density	1.0000	\$ 114.20
067-0660-001-0000	Developed	Low Density	1.0000	\$ 114.20
067-0660-002-0000	Developed	Low Density	1.0000	\$ 114.20
067-0660-003-0000	Developed	Low Density	1.0000	\$ 114.20

City of Rancho Cordova
ITEM 10.2. Transit Related Services Benefit District, Zone No. 2 **ATTACHMENT 3**
 Fiscal Year 2020-21 Assessment Roll

APN	Development Status	Land Use	EDU	Assessment
067-0660-004-0000	Developed	Low Density	1.0000	\$ 114.20
067-0660-005-0000	Developed	Low Density	1.0000	\$ 114.20
067-0660-006-0000	Developed	Low Density	1.0000	\$ 114.20
067-0660-007-0000	Developed	Low Density	1.0000	\$ 114.20
067-0660-008-0000	Developed	Low Density	1.0000	\$ 114.20
067-0660-009-0000	Developed	Low Density	1.0000	\$ 114.20
067-0660-010-0000	Developed	Low Density	1.0000	\$ 114.20
067-0660-011-0000	Developed	Low Density	1.0000	\$ 114.20
067-0660-012-0000	Developed	Low Density	1.0000	\$ 114.20
067-0660-013-0000	Developed	Low Density	1.0000	\$ 114.20
067-0660-014-0000	Developed	Low Density	1.0000	\$ 114.20
067-0660-015-0000	Developed	Low Density	1.0000	\$ 114.20
067-0660-016-0000	Developed	Low Density	1.0000	\$ 114.20
067-0660-017-0000	Developed	Low Density	1.0000	\$ 114.20
067-0660-018-0000	Developed	Low Density	1.0000	\$ 114.20
067-0660-019-0000	Developed	Low Density	1.0000	\$ 114.20
067-0660-020-0000	Developed	Low Density	1.0000	\$ 114.20
067-0660-021-0000	Developed	Low Density	1.0000	\$ 114.20
067-0660-022-0000	Developed	Low Density	1.0000	\$ 114.20
067-0660-023-0000	Developed	Low Density	1.0000	\$ 114.20
067-0660-024-0000	Developed	Low Density	1.0000	\$ 114.20
067-0660-025-0000	Developed	Low Density	1.0000	\$ 114.20
067-0660-026-0000	Developed	Low Density	1.0000	\$ 114.20
067-0660-027-0000	Developed	Low Density	1.0000	\$ 114.20
067-0660-028-0000	Developed	Low Density	1.0000	\$ 114.20
067-0660-029-0000	Developed	Low Density	1.0000	\$ 114.20
067-0660-030-0000	Developed	Low Density	1.0000	\$ 114.20
067-0660-031-0000	Developed	Low Density	1.0000	\$ 114.20
067-0660-032-0000	Developed	Low Density	1.0000	\$ 114.20
067-0660-034-0000	Developed	Low Density	1.0000	\$ 114.20
067-0660-035-0000	Developed	Low Density	1.0000	\$ 114.20
067-0660-036-0000	Developed	Low Density	1.0000	\$ 114.20
067-0660-037-0000	Developed	Low Density	1.0000	\$ 114.20
067-0660-038-0000	Developed	Low Density	1.0000	\$ 114.20
067-0660-039-0000	Developed	Low Density	1.0000	\$ 114.20
067-0660-040-0000	Developed	Low Density	1.0000	\$ 114.20
067-0660-041-0000	Developed	Low Density	1.0000	\$ 114.20
067-0660-042-0000	Developed	Low Density	1.0000	\$ 114.20
067-0660-043-0000	Developed	Low Density	1.0000	\$ 114.20
067-0660-044-0000	Developed	Low Density	1.0000	\$ 114.20
067-0660-045-0000	Developed	Low Density	1.0000	\$ 114.20
067-0660-046-0000	Developed	Low Density	1.0000	\$ 114.20
067-0660-047-0000	Developed	Low Density	1.0000	\$ 114.20
067-0660-048-0000	Developed	Low Density	1.0000	\$ 114.20
067-0660-049-0000	Developed	Low Density	1.0000	\$ 114.20

City of Rancho Cordova
ITEM 10.2. Transit Related Services Benefit District, Zone No. 2 **ATTACHMENT 3**
Fiscal Year 2020-21 Assessment Roll

APN	Development Status	Land Use	EDU	Assessment
067-0660-050-0000	Developed	Low Density	1.0000	\$ 114.20
067-0660-051-0000	Developed	Low Density	1.0000	\$ 114.20
067-0660-052-0000	Developed	Low Density	1.0000	\$ 114.20
067-0660-053-0000	Developed	Low Density	1.0000	\$ 114.20
067-0660-054-0000	Developed	Low Density	1.0000	\$ 114.20
067-0660-055-0000	Developed	Low Density	1.0000	\$ 114.20
067-0660-056-0000	Developed	Low Density	1.0000	\$ 114.20
067-0660-057-0000	Developed	Low Density	1.0000	\$ 114.20
067-0660-058-0000	Developed	Low Density	1.0000	\$ 114.20
067-0660-059-0000	Developed	Low Density	1.0000	\$ 114.20
067-0660-060-0000	Developed	Low Density	1.0000	\$ 114.20
067-0660-061-0000	Developed	Low Density	1.0000	\$ 114.20
067-0660-062-0000	Developed	Low Density	1.0000	\$ 114.20
067-0660-063-0000	Developed	Low Density	1.0000	\$ 114.20
067-0660-064-0000	Developed	Low Density	1.0000	\$ 114.20
067-0660-065-0000	Developed	Low Density	1.0000	\$ 114.20
067-0660-066-0000	Developed	Low Density	1.0000	\$ 114.20
067-0660-067-0000	Developed	Low Density	1.0000	\$ 114.20
067-0660-068-0000	Developed	Low Density	1.0000	\$ 114.20
067-0660-069-0000	Developed	Low Density	1.0000	\$ 114.20
067-0660-070-0000	Developed	Low Density	1.0000	\$ 114.20
067-0660-071-0000	Developed	Low Density	1.0000	\$ 114.20
067-0660-072-0000	Developed	Low Density	1.0000	\$ 114.20
067-0660-073-0000	Developed	Low Density	1.0000	\$ 114.20
067-0660-074-0000	Developed	Low Density	1.0000	\$ 114.20
067-0660-075-0000	Developed	Low Density	1.0000	\$ 114.20
067-0660-076-0000	Developed	Low Density	1.0000	\$ 114.20
067-0660-077-0000	Developed	Low Density	1.0000	\$ 114.20
067-0660-078-0000	Developed	Low Density	1.0000	\$ 114.20
067-0660-079-0000	Developed	Low Density	1.0000	\$ 114.20
067-0660-080-0000	Developed	Low Density	1.0000	\$ 114.20
067-0660-081-0000	Developed	Low Density	1.0000	\$ 114.20
067-0660-082-0000	Developed	Low Density	1.0000	\$ 114.20
067-0660-083-0000	Developed	Low Density	1.0000	\$ 114.20
067-0660-084-0000	Developed	Low Density	1.0000	\$ 114.20
067-0660-085-0000	Developed	Low Density	1.0000	\$ 114.20
067-0660-086-0000	Developed	Low Density	1.0000	\$ 114.20
067-0660-087-0000	Developed	Low Density	1.0000	\$ 114.20
067-0660-088-0000	Developed	Low Density	1.0000	\$ 114.20
067-0660-089-0000	Developed	Low Density	1.0000	\$ 114.20
067-0660-090-0000	Developed	Low Density	1.0000	\$ 114.20
067-0660-091-0000	Developed	Low Density	1.0000	\$ 114.20
067-0660-092-0000	Developed	Low Density	1.0000	\$ 114.20
067-0660-093-0000	Developed	Low Density	1.0000	\$ 114.20
067-0660-094-0000	Developed	Low Density	1.0000	\$ 114.20

City of Rancho Cordova
ITEM 10.2. Transit Related Services Benefit District, Zone No. 2 **ATTACHMENT 3**
 Fiscal Year 2020-21 Assessment Roll

APN	Development Status	Land Use	EDU	Assessment
067-0660-095-0000	Developed	Low Density	1.0000	\$ 114.20
067-0660-096-0000	Developed	Low Density	1.0000	\$ 114.20
067-0660-097-0000	Developed	Low Density	1.0000	\$ 114.20
067-0660-098-0000	Developed	Low Density	1.0000	\$ 114.20
067-0660-099-0000	Developed	Low Density	1.0000	\$ 114.20
067-0660-100-0000	Developed	Low Density	1.0000	\$ 114.20
067-0660-101-0000	Developed	Low Density	1.0000	\$ 114.20
067-0660-102-0000	Developed	Low Density	1.0000	\$ 114.20
067-0660-103-0000	Developed	Low Density	1.0000	\$ 114.20
067-0660-104-0000	Developed	Low Density	1.0000	\$ 114.20
067-0660-105-0000	Developed	Low Density	1.0000	\$ 114.20
067-0660-106-0000	Developed	Low Density	1.0000	\$ 114.20
067-0660-107-0000	Developed	Low Density	1.0000	\$ 114.20
067-0670-001-0000	Developed	Low Density	1.0000	\$ 114.20
067-0670-002-0000	Developed	Low Density	1.0000	\$ 114.20
067-0670-003-0000	Developed	Low Density	1.0000	\$ 114.20
067-0670-004-0000	Developed	Low Density	1.0000	\$ 114.20
067-0670-005-0000	Developed	Low Density	1.0000	\$ 114.20
067-0670-006-0000	Developed	Low Density	1.0000	\$ 114.20
067-0670-007-0000	Developed	Low Density	1.0000	\$ 114.20
067-0670-008-0000	Developed	Low Density	1.0000	\$ 114.20
067-0670-009-0000	Developed	Low Density	1.0000	\$ 114.20
067-0670-010-0000	Developed	Low Density	1.0000	\$ 114.20
067-0670-011-0000	Developed	Low Density	1.0000	\$ 114.20
067-0670-012-0000	Developed	Low Density	1.0000	\$ 114.20
067-0670-013-0000	Developed	Low Density	1.0000	\$ 114.20
067-0670-014-0000	Developed	Low Density	1.0000	\$ 114.20
067-0670-015-0000	Developed	Low Density	1.0000	\$ 114.20
067-0670-016-0000	Developed	Low Density	1.0000	\$ 114.20
067-0670-017-0000	Developed	Low Density	1.0000	\$ 114.20
067-0670-018-0000	Developed	Low Density	1.0000	\$ 114.20
067-0670-019-0000	Developed	Low Density	1.0000	\$ 114.20
067-0670-020-0000	Developed	Low Density	1.0000	\$ 114.20
067-0670-021-0000	Developed	Low Density	1.0000	\$ 114.20
067-0670-022-0000	Developed	Low Density	1.0000	\$ 114.20
067-0670-023-0000	Developed	Low Density	1.0000	\$ 114.20
067-0670-024-0000	Developed	Low Density	1.0000	\$ 114.20
067-0670-025-0000	Developed	Low Density	1.0000	\$ 114.20
067-0670-026-0000	Developed	Low Density	1.0000	\$ 114.20
067-0670-027-0000	Developed	Low Density	1.0000	\$ 114.20
067-0670-028-0000	Developed	Low Density	1.0000	\$ 114.20
067-0670-029-0000	Developed	Low Density	1.0000	\$ 114.20
067-0670-030-0000	Developed	Low Density	1.0000	\$ 114.20
067-0670-031-0000	Developed	Low Density	1.0000	\$ 114.20
067-0670-032-0000	Developed	Low Density	1.0000	\$ 114.20

City of Rancho Cordova
ITEM 10.2. Transit Related Services Benefit District, Zone No. 2 **ATTACHMENT 3**
 Fiscal Year 2020-21 Assessment Roll

APN	Development Status	Land Use	EDU	Assessment
067-0670-033-0000	Developed	Low Density	1.0000	\$ 114.20
067-0670-034-0000	Developed	Low Density	1.0000	\$ 114.20
067-0670-035-0000	Developed	Low Density	1.0000	\$ 114.20
067-0670-036-0000	Developed	Low Density	1.0000	\$ 114.20
067-0670-037-0000	Developed	Low Density	1.0000	\$ 114.20
067-0670-038-0000	Developed	Low Density	1.0000	\$ 114.20
067-0670-039-0000	Developed	Low Density	1.0000	\$ 114.20
067-0670-040-0000	Developed	Low Density	1.0000	\$ 114.20
067-0670-041-0000	Developed	Low Density	1.0000	\$ 114.20
067-0670-042-0000	Developed	Low Density	1.0000	\$ 114.20
067-0670-043-0000	Developed	Low Density	1.0000	\$ 114.20
067-0670-044-0000	Developed	Low Density	1.0000	\$ 114.20
067-0670-045-0000	Developed	Low Density	1.0000	\$ 114.20
067-0670-046-0000	Developed	Low Density	1.0000	\$ 114.20
067-0670-047-0000	Developed	Low Density	1.0000	\$ 114.20
067-0670-048-0000	Developed	Low Density	1.0000	\$ 114.20
067-0670-049-0000	Developed	Low Density	1.0000	\$ 114.20
067-0670-050-0000	Developed	Low Density	1.0000	\$ 114.20
067-0670-051-0000	Developed	Low Density	1.0000	\$ 114.20
067-0670-052-0000	Developed	Low Density	1.0000	\$ 114.20
067-0670-053-0000	Developed	Low Density	1.0000	\$ 114.20
067-0670-054-0000	Developed	Low Density	1.0000	\$ 114.20
067-0670-055-0000	Developed	Low Density	1.0000	\$ 114.20
067-0670-056-0000	Developed	Low Density	1.0000	\$ 114.20
067-0670-057-0000	Developed	Low Density	1.0000	\$ 114.20
067-0670-058-0000	Developed	Low Density	1.0000	\$ 114.20
067-0670-059-0000	Developed	Low Density	1.0000	\$ 114.20
067-0670-060-0000	Developed	Low Density	1.0000	\$ 114.20
067-0670-061-0000	Developed	Low Density	1.0000	\$ 114.20
067-0670-062-0000	Developed	Low Density	1.0000	\$ 114.20
067-0670-063-0000	Developed	Low Density	1.0000	\$ 114.20
067-0670-064-0000	Developed	Low Density	1.0000	\$ 114.20
067-0670-065-0000	Developed	Low Density	1.0000	\$ 114.20
067-0670-066-0000	Developed	Low Density	1.0000	\$ 114.20
067-0670-067-0000	Developed	Low Density	1.0000	\$ 114.20
067-0670-068-0000	Developed	Low Density	1.0000	\$ 114.20
067-0670-069-0000	Developed	Low Density	1.0000	\$ 114.20
067-0670-070-0000	Developed	Low Density	1.0000	\$ 114.20
067-0670-071-0000	Developed	Low Density	1.0000	\$ 114.20
067-0670-072-0000	Developed	Low Density	1.0000	\$ 114.20
067-0670-073-0000	Developed	Low Density	1.0000	\$ 114.20
067-0670-074-0000	Developed	Low Density	1.0000	\$ 114.20
067-0670-075-0000	Developed	Low Density	1.0000	\$ 114.20
067-0670-076-0000	Developed	Low Density	1.0000	\$ 114.20
067-0670-077-0000	Developed	Low Density	1.0000	\$ 114.20

City of Rancho Cordova
ITEM 10.2. Transit Related Services Benefit District, Zone No. 2 **ATTACHMENT 3**
 Fiscal Year 2020-21 Assessment Roll

APN	Development Status	Land Use	EDU	Assessment
067-0670-078-0000	Developed	Low Density	1.0000	\$ 114.20
067-0670-079-0000	Developed	Low Density	1.0000	\$ 114.20
067-0680-001-0000	Developed	Low Density	1.0000	\$ 114.20
067-0680-002-0000	Developed	Low Density	1.0000	\$ 114.20
067-0680-003-0000	Developed	Low Density	1.0000	\$ 114.20
067-0680-004-0000	Developed	Low Density	1.0000	\$ 114.20
067-0680-005-0000	Developed	Low Density	1.0000	\$ 114.20
067-0680-006-0000	Developed	Low Density	1.0000	\$ 114.20
067-0680-007-0000	Developed	Low Density	1.0000	\$ 114.20
067-0680-008-0000	Developed	Low Density	1.0000	\$ 114.20
067-0680-009-0000	Developed	Low Density	1.0000	\$ 114.20
067-0680-010-0000	Developed	Low Density	1.0000	\$ 114.20
067-0680-011-0000	Developed	Low Density	1.0000	\$ 114.20
067-0680-012-0000	Developed	Low Density	1.0000	\$ 114.20
067-0680-013-0000	Developed	Low Density	1.0000	\$ 114.20
067-0680-014-0000	Developed	Low Density	1.0000	\$ 114.20
067-0680-015-0000	Developed	Low Density	1.0000	\$ 114.20
067-0680-016-0000	Developed	Low Density	1.0000	\$ 114.20
067-0680-017-0000	Developed	Low Density	1.0000	\$ 114.20
067-0680-018-0000	Developed	Low Density	1.0000	\$ 114.20
067-0680-019-0000	Developed	Low Density	1.0000	\$ 114.20
067-0680-020-0000	Developed	Low Density	1.0000	\$ 114.20
067-0680-021-0000	Developed	Low Density	1.0000	\$ 114.20
067-0680-022-0000	Developed	Low Density	1.0000	\$ 114.20
067-0680-023-0000	Developed	Low Density	1.0000	\$ 114.20
067-0680-024-0000	Developed	Low Density	1.0000	\$ 114.20
067-0680-025-0000	Developed	Low Density	1.0000	\$ 114.20
067-0680-026-0000	Developed	Low Density	1.0000	\$ 114.20
067-0680-027-0000	Developed	Low Density	1.0000	\$ 114.20
067-0680-028-0000	Developed	Low Density	1.0000	\$ 114.20
067-0680-029-0000	Developed	Low Density	1.0000	\$ 114.20
067-0680-030-0000	Developed	Low Density	1.0000	\$ 114.20
067-0680-031-0000	Developed	Low Density	1.0000	\$ 114.20
067-0680-032-0000	Developed	Low Density	1.0000	\$ 114.20
067-0680-033-0000	Developed	Low Density	1.0000	\$ 114.20
067-0680-034-0000	Developed	Low Density	1.0000	\$ 114.20
067-0680-035-0000	Developed	Low Density	1.0000	\$ 114.20
067-0680-036-0000	Developed	Low Density	1.0000	\$ 114.20
067-0680-037-0000	Developed	Low Density	1.0000	\$ 114.20
067-0680-038-0000	Developed	Low Density	1.0000	\$ 114.20
067-0680-039-0000	Developed	Low Density	1.0000	\$ 114.20
067-0680-040-0000	Developed	Low Density	1.0000	\$ 114.20
067-0680-041-0000	Developed	Low Density	1.0000	\$ 114.20
067-0680-042-0000	Developed	Low Density	1.0000	\$ 114.20
067-0680-043-0000	Developed	Low Density	1.0000	\$ 114.20

City of Rancho Cordova
ITEM 10.2. Transit Related Services Benefit District, Zone No. 2 **ATTACHMENT 3**
 Fiscal Year 2020-21 Assessment Roll

APN	Development Status	Land Use	EDU	Assessment
067-0680-044-0000	Developed	Low Density	1.0000	\$ 114.20
067-0680-045-0000	Developed	Low Density	1.0000	\$ 114.20
067-0680-046-0000	Developed	Low Density	1.0000	\$ 114.20
067-0680-047-0000	Developed	Low Density	1.0000	\$ 114.20
067-0680-048-0000	Developed	Low Density	1.0000	\$ 114.20
067-0680-049-0000	Developed	Low Density	1.0000	\$ 114.20
067-0680-050-0000	Developed	Low Density	1.0000	\$ 114.20
067-0690-001-0000	Developed	Low Density	1.0000	\$ 114.20
067-0690-002-0000	Developed	Low Density	1.0000	\$ 114.20
067-0690-003-0000	Developed	Low Density	1.0000	\$ 114.20
067-0690-004-0000	Developed	Low Density	1.0000	\$ 114.20
067-0690-005-0000	Developed	Low Density	1.0000	\$ 114.20
067-0690-006-0000	Developed	Low Density	1.0000	\$ 114.20
067-0690-007-0000	Developed	Low Density	1.0000	\$ 114.20
067-0690-008-0000	Developed	Low Density	1.0000	\$ 114.20
067-0690-009-0000	Developed	Low Density	1.0000	\$ 114.20
067-0690-010-0000	Developed	Low Density	1.0000	\$ 114.20
067-0690-011-0000	Developed	Low Density	1.0000	\$ 114.20
067-0690-012-0000	Developed	Low Density	1.0000	\$ 114.20
067-0690-013-0000	Developed	Low Density	1.0000	\$ 114.20
067-0690-014-0000	Developed	Low Density	1.0000	\$ 114.20
067-0690-015-0000	Developed	Low Density	1.0000	\$ 114.20
067-0690-016-0000	Developed	Low Density	1.0000	\$ 114.20
067-0690-017-0000	Developed	Low Density	1.0000	\$ 114.20
067-0690-018-0000	Developed	Low Density	1.0000	\$ 114.20
067-0690-019-0000	Developed	Low Density	1.0000	\$ 114.20
067-0690-020-0000	Developed	Low Density	1.0000	\$ 114.20
067-0690-021-0000	Developed	Low Density	1.0000	\$ 114.20
067-0690-022-0000	Developed	Low Density	1.0000	\$ 114.20
067-0690-023-0000	Developed	Low Density	1.0000	\$ 114.20
067-0690-024-0000	Developed	Low Density	1.0000	\$ 114.20
067-0690-025-0000	Developed	Low Density	1.0000	\$ 114.20
067-0690-026-0000	Developed	Low Density	1.0000	\$ 114.20
067-0690-027-0000	Developed	Low Density	1.0000	\$ 114.20
067-0690-028-0000	Developed	Low Density	1.0000	\$ 114.20
067-0690-029-0000	Developed	Low Density	1.0000	\$ 114.20
067-0690-030-0000	Developed	Low Density	1.0000	\$ 114.20
067-0690-031-0000	Developed	Low Density	1.0000	\$ 114.20
067-0690-032-0000	Developed	Low Density	1.0000	\$ 114.20
067-0690-033-0000	Developed	Low Density	1.0000	\$ 114.20
067-0690-034-0000	Developed	Low Density	1.0000	\$ 114.20
067-0690-035-0000	Developed	Low Density	1.0000	\$ 114.20
067-0690-036-0000	Developed	Low Density	1.0000	\$ 114.20
067-0690-037-0000	Developed	Low Density	1.0000	\$ 114.20
067-0690-038-0000	Developed	Low Density	1.0000	\$ 114.20

City of Rancho Cordova
ITEM 10.2. Transit Related Services Benefit District, Zone No. 2 **ATTACHMENT 3**
Fiscal Year 2020-21 Assessment Roll

APN	Development Status	Land Use	EDU	Assessment
067-0690-039-0000	Developed	Low Density	1.0000	\$ 114.20
067-0690-040-0000	Developed	Low Density	1.0000	\$ 114.20
067-0690-041-0000	Developed	Low Density	1.0000	\$ 114.20
067-0690-042-0000	Developed	Low Density	1.0000	\$ 114.20
067-0690-043-0000	Developed	Low Density	1.0000	\$ 114.20
067-0690-044-0000	Developed	Low Density	1.0000	\$ 114.20
067-0690-045-0000	Developed	Low Density	1.0000	\$ 114.20
067-0690-046-0000	Developed	Low Density	1.0000	\$ 114.20
067-0690-047-0000	Developed	Low Density	1.0000	\$ 114.20
067-0690-048-0000	Developed	Low Density	1.0000	\$ 114.20
067-0690-049-0000	Developed	Low Density	1.0000	\$ 114.20
067-0690-050-0000	Developed	Low Density	1.0000	\$ 114.20
067-0690-051-0000	Developed	Low Density	1.0000	\$ 114.20
067-0690-052-0000	Developed	Low Density	1.0000	\$ 114.20
067-0690-053-0000	Developed	Low Density	1.0000	\$ 114.20
067-0690-054-0000	Developed	Low Density	1.0000	\$ 114.20
067-0690-055-0000	Developed	Low Density	1.0000	\$ 114.20
067-0690-056-0000	Developed	Low Density	1.0000	\$ 114.20
067-0690-057-0000	Developed	Low Density	1.0000	\$ 114.20
067-0690-058-0000	Developed	Low Density	1.0000	\$ 114.20
067-0690-059-0000	Developed	Low Density	1.0000	\$ 114.20
067-0690-060-0000	Developed	Low Density	1.0000	\$ 114.20
067-0690-061-0000	Developed	Low Density	1.0000	\$ 114.20
067-0690-062-0000	Developed	Low Density	1.0000	\$ 114.20
067-0690-063-0000	Developed	Low Density	1.0000	\$ 114.20
067-0690-064-0000	Developed	Low Density	1.0000	\$ 114.20
067-0690-065-0000	Developed	Low Density	1.0000	\$ 114.20
067-0690-066-0000	Developed	Low Density	1.0000	\$ 114.20
067-0690-067-0000	Developed	Low Density	1.0000	\$ 114.20
067-0690-068-0000	Developed	Low Density	1.0000	\$ 114.20
067-0690-069-0000	Developed	Low Density	1.0000	\$ 114.20
067-0690-070-0000	Developed	Low Density	1.0000	\$ 114.20
067-0700-001-0000	Developed	Low Density	1.0000	\$ 114.20
067-0700-002-0000	Developed	Low Density	1.0000	\$ 114.20
067-0700-003-0000	Developed	Low Density	1.0000	\$ 114.20
067-0700-004-0000	Developed	Low Density	1.0000	\$ 114.20
067-0700-005-0000	Developed	Low Density	1.0000	\$ 114.20
067-0700-006-0000	Developed	Low Density	1.0000	\$ 114.20
067-0700-007-0000	Developed	Low Density	1.0000	\$ 114.20
067-0700-008-0000	Developed	Low Density	1.0000	\$ 114.20
067-0700-009-0000	Developed	Low Density	1.0000	\$ 114.20
067-0700-010-0000	Developed	Low Density	1.0000	\$ 114.20
067-0700-011-0000	Developed	Low Density	1.0000	\$ 114.20
067-0700-012-0000	Developed	Low Density	1.0000	\$ 114.20
067-0700-013-0000	Developed	Low Density	1.0000	\$ 114.20

City of Rancho Cordova
ITEM 10.2. Transit Related Services Benefit District, Zone No. 2 **ATTACHMENT 3**
 Fiscal Year 2020-21 Assessment Roll

APN	Development Status	Land Use	EDU	Assessment
067-0700-014-0000	Developed	Low Density	1.0000	\$ 114.20
067-0700-015-0000	Developed	Low Density	1.0000	\$ 114.20
067-0700-016-0000	Developed	Low Density	1.0000	\$ 114.20
067-0700-017-0000	Developed	Low Density	1.0000	\$ 114.20
067-0700-018-0000	Developed	Low Density	1.0000	\$ 114.20
067-0700-019-0000	Developed	Low Density	1.0000	\$ 114.20
067-0700-020-0000	Developed	Low Density	1.0000	\$ 114.20
067-0700-021-0000	Developed	Low Density	1.0000	\$ 114.20
067-0700-022-0000	Developed	Low Density	1.0000	\$ 114.20
067-0700-023-0000	Developed	Low Density	1.0000	\$ 114.20
067-0700-024-0000	Developed	Low Density	1.0000	\$ 114.20
067-0700-025-0000	Developed	Low Density	1.0000	\$ 114.20
067-0700-026-0000	Developed	Low Density	1.0000	\$ 114.20
067-0700-027-0000	Developed	Low Density	1.0000	\$ 114.20
067-0700-028-0000	Developed	Low Density	1.0000	\$ 114.20
067-0700-029-0000	Developed	Low Density	1.0000	\$ 114.20
067-0700-030-0000	Developed	Low Density	1.0000	\$ 114.20
067-0700-031-0000	Developed	Low Density	1.0000	\$ 114.20
067-0700-032-0000	Developed	Low Density	1.0000	\$ 114.20
067-0700-033-0000	Developed	Low Density	1.0000	\$ 114.20
067-0700-034-0000	Developed	Low Density	1.0000	\$ 114.20
067-0700-035-0000	Developed	Low Density	1.0000	\$ 114.20
067-0700-036-0000	Developed	Low Density	1.0000	\$ 114.20
067-0700-037-0000	Developed	Low Density	1.0000	\$ 114.20
067-0700-038-0000	Developed	Low Density	1.0000	\$ 114.20
067-0700-039-0000	Developed	Low Density	1.0000	\$ 114.20
067-0700-040-0000	Developed	Low Density	1.0000	\$ 114.20
067-0700-041-0000	Developed	Low Density	1.0000	\$ 114.20
067-0700-042-0000	Developed	Low Density	1.0000	\$ 114.20
067-0700-043-0000	Developed	Low Density	1.0000	\$ 114.20
067-0700-044-0000	Developed	Low Density	1.0000	\$ 114.20
067-0700-045-0000	Developed	Low Density	1.0000	\$ 114.20
067-0700-046-0000	Developed	Low Density	1.0000	\$ 114.20
067-0700-047-0000	Developed	Low Density	1.0000	\$ 114.20
067-0700-048-0000	Developed	Low Density	1.0000	\$ 114.20
067-0700-049-0000	Developed	Low Density	1.0000	\$ 114.20
067-0700-050-0000	Developed	Low Density	1.0000	\$ 114.20
067-0700-051-0000	Developed	Low Density	1.0000	\$ 114.20
067-0700-052-0000	Developed	Low Density	1.0000	\$ 114.20
067-0700-053-0000	Developed	Low Density	1.0000	\$ 114.20
067-0700-054-0000	Developed	Low Density	1.0000	\$ 114.20
067-0700-055-0000	Developed	Low Density	1.0000	\$ 114.20
067-0700-056-0000	Developed	Low Density	1.0000	\$ 114.20
067-0700-057-0000	Developed	Low Density	1.0000	\$ 114.20
067-0700-058-0000	Developed	Low Density	1.0000	\$ 114.20

City of Rancho Cordova
ITEM 10.2. Transit Related Services Benefit District, Zone No. 2 **ATTACHMENT 3**
 Fiscal Year 2020-21 Assessment Roll

APN	Development Status	Land Use	EDU	Assessment
067-0700-059-0000	Developed	Low Density	1.0000	\$ 114.20
067-0700-060-0000	Developed	Low Density	1.0000	\$ 114.20
067-0700-061-0000	Developed	Low Density	1.0000	\$ 114.20
067-0700-062-0000	Developed	Low Density	1.0000	\$ 114.20
067-0700-063-0000	Developed	Low Density	1.0000	\$ 114.20
067-0700-064-0000	Developed	Low Density	1.0000	\$ 114.20
067-0700-065-0000	Developed	Low Density	1.0000	\$ 114.20
067-0700-066-0000	Developed	Low Density	1.0000	\$ 114.20
067-0700-067-0000	Developed	Low Density	1.0000	\$ 114.20
067-0700-068-0000	Developed	Low Density	1.0000	\$ 114.20
067-0700-069-0000	Developed	Low Density	1.0000	\$ 114.20
067-0700-070-0000	Developed	Low Density	1.0000	\$ 114.20
067-0700-071-0000	Developed	Low Density	1.0000	\$ 114.20
067-0700-072-0000	Developed	Low Density	1.0000	\$ 114.20
067-0700-073-0000	Developed	Low Density	1.0000	\$ 114.20
067-0700-074-0000	Developed	Low Density	1.0000	\$ 114.20
067-0700-075-0000	Developed	Low Density	1.0000	\$ 114.20
067-0700-076-0000	Developed	Low Density	1.0000	\$ 114.20
067-0700-077-0000	Developed	Low Density	1.0000	\$ 114.20
067-0700-078-0000	Developed	Low Density	1.0000	\$ 114.20
067-0700-079-0000	Developed	Low Density	1.0000	\$ 114.20
067-0700-080-0000	Developed	Low Density	1.0000	\$ 114.20
067-0700-081-0000	Developed	Low Density	1.0000	\$ 114.20
067-0700-082-0000	Developed	Low Density	1.0000	\$ 114.20
067-0700-083-0000	Developed	Low Density	1.0000	\$ 114.20
067-0700-084-0000	Developed	Low Density	1.0000	\$ 114.20
067-0700-085-0000	Developed	Low Density	1.0000	\$ 114.20
067-0700-086-0000	Developed	Low Density	1.0000	\$ 114.20
067-0700-087-0000	Developed	Low Density	1.0000	\$ 114.20
067-0700-088-0000	Developed	Low Density	1.0000	\$ 114.20
067-0700-089-0000	Developed	Low Density	1.0000	\$ 114.20
067-0700-090-0000	Developed	Low Density	1.0000	\$ 114.20
067-0700-091-0000	Developed	Low Density	1.0000	\$ 114.20
067-0700-092-0000	Developed	Low Density	1.0000	\$ 114.20
067-0700-094-0000	Developed	Low Density	1.0000	\$ 114.20
067-0700-095-0000	Developed	Low Density	1.0000	\$ 114.20
067-0700-096-0000	Developed	Low Density	1.0000	\$ 114.20
067-0700-097-0000	Developed	Low Density	1.0000	\$ 114.20
067-0700-098-0000	Developed	Low Density	1.0000	\$ 114.20
067-0700-099-0000	Developed	Low Density	1.0000	\$ 114.20
067-0710-001-0000	Developed	Low Density	1.0000	\$ 114.20
067-0710-002-0000	Developed	Low Density	1.0000	\$ 114.20
067-0710-003-0000	Developed	Low Density	1.0000	\$ 114.20
067-0710-004-0000	Developed	Low Density	1.0000	\$ 114.20
067-0710-005-0000	Developed	Low Density	1.0000	\$ 114.20

City of Rancho Cordova
ITEM 10.2. Transit Related Services Benefit District, Zone No. 2 **ATTACHMENT 3**
 Fiscal Year 2020-21 Assessment Roll

APN	Development Status	Land Use	EDU	Assessment
067-0710-006-0000	Developed	Low Density	1.0000	\$ 114.20
067-0710-007-0000	Developed	Low Density	1.0000	\$ 114.20
067-0710-008-0000	Developed	Low Density	1.0000	\$ 114.20
067-0710-009-0000	Developed	Low Density	1.0000	\$ 114.20
067-0710-010-0000	Developed	Low Density	1.0000	\$ 114.20
067-0710-011-0000	Developed	Low Density	1.0000	\$ 114.20
067-0710-012-0000	Developed	Low Density	1.0000	\$ 114.20
067-0710-013-0000	Developed	Low Density	1.0000	\$ 114.20
067-0710-014-0000	Developed	Low Density	1.0000	\$ 114.20
067-0710-015-0000	Developed	Low Density	1.0000	\$ 114.20
067-0710-016-0000	Developed	Low Density	1.0000	\$ 114.20
067-0710-017-0000	Developed	Low Density	1.0000	\$ 114.20
067-0710-018-0000	Developed	Low Density	1.0000	\$ 114.20
067-0710-019-0000	Developed	Low Density	1.0000	\$ 114.20
067-0710-020-0000	Developed	Low Density	1.0000	\$ 114.20
067-0710-021-0000	Developed	Low Density	1.0000	\$ 114.20
067-0710-022-0000	Developed	Low Density	1.0000	\$ 114.20
067-0710-023-0000	Developed	Low Density	1.0000	\$ 114.20
067-0710-024-0000	Developed	Low Density	1.0000	\$ 114.20
067-0710-025-0000	Developed	Low Density	1.0000	\$ 114.20
067-0710-026-0000	Developed	Low Density	1.0000	\$ 114.20
067-0710-027-0000	Developed	Low Density	1.0000	\$ 114.20
067-0710-028-0000	Developed	Low Density	1.0000	\$ 114.20
067-0710-029-0000	Developed	Low Density	1.0000	\$ 114.20
067-0710-030-0000	Developed	Low Density	1.0000	\$ 114.20
067-0710-031-0000	Developed	Low Density	1.0000	\$ 114.20
067-0710-032-0000	Developed	Low Density	1.0000	\$ 114.20
067-0710-033-0000	Developed	Low Density	1.0000	\$ 114.20
067-0710-034-0000	Developed	Low Density	1.0000	\$ 114.20
067-0710-035-0000	Developed	Low Density	1.0000	\$ 114.20
067-0710-036-0000	Developed	Low Density	1.0000	\$ 114.20
067-0710-037-0000	Developed	Low Density	1.0000	\$ 114.20
067-0710-038-0000	Developed	Low Density	1.0000	\$ 114.20
067-0710-039-0000	Developed	Low Density	1.0000	\$ 114.20
067-0710-040-0000	Developed	Low Density	1.0000	\$ 114.20
067-0710-041-0000	Developed	Low Density	1.0000	\$ 114.20
067-0710-042-0000	Developed	Low Density	1.0000	\$ 114.20
067-0710-043-0000	Developed	Low Density	1.0000	\$ 114.20
067-0710-044-0000	Developed	Low Density	1.0000	\$ 114.20
067-0710-045-0000	Developed	Low Density	1.0000	\$ 114.20
067-0710-046-0000	Developed	Low Density	1.0000	\$ 114.20
067-0710-047-0000	Developed	Low Density	1.0000	\$ 114.20
067-0710-048-0000	Developed	Low Density	1.0000	\$ 114.20
067-0710-049-0000	Developed	Low Density	1.0000	\$ 114.20
067-0710-050-0000	Developed	Low Density	1.0000	\$ 114.20

City of Rancho Cordova
ITEM 10.2. Transit Related Services Benefit District, Zone No. 2 **ATTACHMENT 3**
 Fiscal Year 2020-21 Assessment Roll

APN	Development Status	Land Use	EDU	Assessment
067-0710-051-0000	Developed	Low Density	1.0000	\$ 114.20
067-0710-052-0000	Developed	Low Density	1.0000	\$ 114.20
067-0710-053-0000	Developed	Low Density	1.0000	\$ 114.20
067-0710-054-0000	Developed	Low Density	1.0000	\$ 114.20
067-0710-055-0000	Developed	Low Density	1.0000	\$ 114.20
067-0710-056-0000	Developed	Low Density	1.0000	\$ 114.20
067-0710-057-0000	Developed	Low Density	1.0000	\$ 114.20
067-0710-058-0000	Developed	Low Density	1.0000	\$ 114.20
067-0710-059-0000	Developed	Low Density	1.0000	\$ 114.20
067-0710-060-0000	Developed	Low Density	1.0000	\$ 114.20
067-0710-061-0000	Developed	Low Density	1.0000	\$ 114.20
067-0710-062-0000	Developed	Low Density	1.0000	\$ 114.20
067-0710-063-0000	Developed	Low Density	1.0000	\$ 114.20
067-0710-064-0000	Developed	Low Density	1.0000	\$ 114.20
067-0710-065-0000	Developed	Low Density	1.0000	\$ 114.20
067-0710-066-0000	Developed	Low Density	1.0000	\$ 114.20
067-0710-067-0000	Developed	Low Density	1.0000	\$ 114.20
067-0710-068-0000	Developed	Low Density	1.0000	\$ 114.20
067-0710-069-0000	Developed	Low Density	1.0000	\$ 114.20
067-0710-070-0000	Developed	Low Density	1.0000	\$ 114.20
067-0710-071-0000	Developed	Low Density	1.0000	\$ 114.20
067-0710-072-0000	Developed	Low Density	1.0000	\$ 114.20
067-0710-073-0000	Developed	Low Density	1.0000	\$ 114.20
067-0710-074-0000	Developed	Low Density	1.0000	\$ 114.20
067-0710-075-0000	Developed	Low Density	1.0000	\$ 114.20
067-0710-076-0000	Developed	Low Density	1.0000	\$ 114.20
067-0710-077-0000	Developed	Low Density	1.0000	\$ 114.20
067-0710-078-0000	Developed	Low Density	1.0000	\$ 114.20
067-0710-079-0000	Developed	Low Density	1.0000	\$ 114.20
067-0710-080-0000	Developed	Low Density	1.0000	\$ 114.20
067-0710-081-0000	Developed	Low Density	1.0000	\$ 114.20
067-0710-082-0000	Developed	Low Density	1.0000	\$ 114.20
067-0710-083-0000	Developed	Low Density	1.0000	\$ 114.20
067-0710-084-0000	Developed	Low Density	1.0000	\$ 114.20
067-0710-085-0000	Developed	Low Density	1.0000	\$ 114.20
067-0710-086-0000	Developed	Low Density	1.0000	\$ 114.20
067-0710-087-0000	Developed	Low Density	1.0000	\$ 114.20
067-0710-088-0000	Developed	Low Density	1.0000	\$ 114.20
067-0710-089-0000	Developed	Low Density	1.0000	\$ 114.20
067-0710-090-0000	Developed	Low Density	1.0000	\$ 114.20
067-0710-091-0000	Developed	Low Density	1.0000	\$ 114.20
067-0710-092-0000	Developed	Low Density	1.0000	\$ 114.20
067-0710-093-0000	Developed	Low Density	1.0000	\$ 114.20
067-0710-094-0000	Developed	Low Density	1.0000	\$ 114.20
067-0710-095-0000	Developed	Low Density	1.0000	\$ 114.20

City of Rancho Cordova
ITEM 10.2. Transit Related Services Benefit District, Zone No. 2 **ATTACHMENT 3**
Fiscal Year 2020-21 Assessment Roll

APN	Development Status	Land Use	EDU	Assessment
067-0710-096-0000	Developed	Low Density	1.0000	\$ 114.20
067-0710-097-0000	Developed	Low Density	1.0000	\$ 114.20
067-0710-098-0000	Developed	Low Density	1.0000	\$ 114.20
067-0710-099-0000	Developed	Low Density	1.0000	\$ 114.20
067-0710-100-0000	Developed	Low Density	1.0000	\$ 114.20
067-0710-101-0000	Developed	Low Density	1.0000	\$ 114.20
067-0710-102-0000	Developed	Low Density	1.0000	\$ 114.20
067-0710-103-0000	Developed	Low Density	1.0000	\$ 114.20
067-0710-104-0000	Developed	Low Density	1.0000	\$ 114.20
067-0710-105-0000	Developed	Low Density	1.0000	\$ 114.20
067-0710-106-0000	Developed	Low Density	1.0000	\$ 114.20
067-0710-107-0000	Developed	Low Density	1.0000	\$ 114.20
067-0710-108-0000	Developed	Low Density	1.0000	\$ 114.20
067-0710-109-0000	Developed	Low Density	1.0000	\$ 114.20
067-0710-110-0000	Developed	Low Density	1.0000	\$ 114.20
067-0710-111-0000	Developed	Low Density	1.0000	\$ 114.20
067-0720-001-0000	Developed	Low Density	1.0000	\$ 114.20
067-0720-002-0000	Developed	Low Density	1.0000	\$ 114.20
067-0720-003-0000	Developed	Low Density	1.0000	\$ 114.20
067-0720-004-0000	Developed	Low Density	1.0000	\$ 114.20
067-0720-005-0000	Developed	Low Density	1.0000	\$ 114.20
067-0720-006-0000	Developed	Low Density	1.0000	\$ 114.20
067-0720-007-0000	Developed	Low Density	1.0000	\$ 114.20
067-0720-008-0000	Developed	Low Density	1.0000	\$ 114.20
067-0720-009-0000	Developed	Low Density	1.0000	\$ 114.20
067-0720-010-0000	Developed	Low Density	1.0000	\$ 114.20
067-0720-011-0000	Developed	Low Density	1.0000	\$ 114.20
067-0720-012-0000	Developed	Low Density	1.0000	\$ 114.20
067-0720-013-0000	Developed	Low Density	1.0000	\$ 114.20
067-0720-014-0000	Developed	Low Density	1.0000	\$ 114.20
067-0720-015-0000	Developed	Low Density	1.0000	\$ 114.20
067-0720-016-0000	Developed	Low Density	1.0000	\$ 114.20
067-0720-017-0000	Developed	Low Density	1.0000	\$ 114.20
067-0720-018-0000	Developed	Low Density	1.0000	\$ 114.20
067-0720-019-0000	Developed	Low Density	1.0000	\$ 114.20
067-0720-020-0000	Developed	Low Density	1.0000	\$ 114.20
067-0720-021-0000	Developed	Low Density	1.0000	\$ 114.20
067-0720-022-0000	Developed	Low Density	1.0000	\$ 114.20
067-0720-023-0000	Developed	Low Density	1.0000	\$ 114.20
067-0720-024-0000	Developed	Low Density	1.0000	\$ 114.20
067-0720-025-0000	Developed	Low Density	1.0000	\$ 114.20
067-0720-026-0000	Developed	Low Density	1.0000	\$ 114.20
067-0720-027-0000	Developed	Low Density	1.0000	\$ 114.20
067-0720-028-0000	Developed	Low Density	1.0000	\$ 114.20
067-0720-029-0000	Developed	Low Density	1.0000	\$ 114.20

City of Rancho Cordova
ITEM 10.2. Transit Related Services Benefit District, Zone No. 2 **ATTACHMENT 3**
Fiscal Year 2020-21 Assessment Roll

APN	Development Status	Land Use	EDU	Assessment
067-0720-030-0000	Developed	Low Density	1.0000	\$ 114.20
067-0720-031-0000	Developed	Low Density	1.0000	\$ 114.20
067-0720-032-0000	Developed	Low Density	1.0000	\$ 114.20
067-0720-033-0000	Developed	Low Density	1.0000	\$ 114.20
067-0720-034-0000	Developed	Low Density	1.0000	\$ 114.20
067-0720-035-0000	Developed	Low Density	1.0000	\$ 114.20
067-0720-036-0000	Developed	Low Density	1.0000	\$ 114.20
067-0720-037-0000	Developed	Low Density	1.0000	\$ 114.20
067-0720-038-0000	Developed	Low Density	1.0000	\$ 114.20
067-0720-039-0000	Developed	Low Density	1.0000	\$ 114.20
067-0720-040-0000	Developed	Low Density	1.0000	\$ 114.20
067-0720-041-0000	Developed	Low Density	1.0000	\$ 114.20
067-0720-042-0000	Developed	Low Density	1.0000	\$ 114.20
067-0720-043-0000	Developed	Low Density	1.0000	\$ 114.20
067-0720-044-0000	Developed	Low Density	1.0000	\$ 114.20
067-0720-045-0000	Developed	Low Density	1.0000	\$ 114.20
067-0720-046-0000	Developed	Low Density	1.0000	\$ 114.20
067-0720-047-0000	Developed	Low Density	1.0000	\$ 114.20
067-0720-048-0000	Developed	Low Density	1.0000	\$ 114.20
067-0720-049-0000	Developed	Low Density	1.0000	\$ 114.20
067-0720-050-0000	Developed	Low Density	1.0000	\$ 114.20
067-0720-051-0000	Developed	Low Density	1.0000	\$ 114.20
067-0720-052-0000	Developed	Low Density	1.0000	\$ 114.20
067-0720-053-0000	Developed	Low Density	1.0000	\$ 114.20
067-0720-054-0000	Developed	Low Density	1.0000	\$ 114.20
067-0720-055-0000	Developed	Low Density	1.0000	\$ 114.20
067-0720-056-0000	Developed	Low Density	1.0000	\$ 114.20
067-0720-057-0000	Developed	Low Density	1.0000	\$ 114.20
067-0720-058-0000	Developed	Low Density	1.0000	\$ 114.20
067-0720-059-0000	Developed	Low Density	1.0000	\$ 114.20
067-0720-060-0000	Developed	Low Density	1.0000	\$ 114.20
067-0720-061-0000	Developed	Low Density	1.0000	\$ 114.20
067-0720-062-0000	Developed	Low Density	1.0000	\$ 114.20
067-0720-063-0000	Developed	Low Density	1.0000	\$ 114.20
067-0720-064-0000	Developed	Low Density	1.0000	\$ 114.20
067-0720-065-0000	Developed	Low Density	1.0000	\$ 114.20
067-0720-066-0000	Developed	Low Density	1.0000	\$ 114.20
067-0720-067-0000	Developed	Low Density	1.0000	\$ 114.20
067-0720-068-0000	Developed	Low Density	1.0000	\$ 114.20
067-0720-069-0000	Developed	Low Density	1.0000	\$ 114.20
067-0720-070-0000	Developed	Low Density	1.0000	\$ 114.20
067-0720-071-0000	Developed	Low Density	1.0000	\$ 114.20
067-0720-072-0000	Developed	Low Density	1.0000	\$ 114.20
067-0720-073-0000	Developed	Low Density	1.0000	\$ 114.20
067-0720-074-0000	Developed	Low Density	1.0000	\$ 114.20

City of Rancho Cordova
ITEM 10.2. Transit Related Services Benefit District, Zone No. 2 **ATTACHMENT 3**
 Fiscal Year 2020-21 Assessment Roll

APN	Development Status	Land Use	EDU	Assessment
067-0720-075-0000	Developed	Low Density	1.0000	\$ 114.20
067-0720-076-0000	Developed	Low Density	1.0000	\$ 114.20
067-0720-077-0000	Developed	Low Density	1.0000	\$ 114.20
067-0720-078-0000	Developed	Low Density	1.0000	\$ 114.20
067-0720-079-0000	Developed	Low Density	1.0000	\$ 114.20
067-0720-080-0000	Developed	Low Density	1.0000	\$ 114.20
067-0720-081-0000	Developed	Low Density	1.0000	\$ 114.20
067-0720-082-0000	Developed	Low Density	1.0000	\$ 114.20
067-0720-083-0000	Developed	Low Density	1.0000	\$ 114.20
067-0720-084-0000	Developed	Low Density	1.0000	\$ 114.20
067-0720-085-0000	Developed	Low Density	1.0000	\$ 114.20
067-0720-086-0000	Developed	Low Density	1.0000	\$ 114.20
067-0720-087-0000	Developed	Low Density	1.0000	\$ 114.20
067-0720-088-0000	Developed	Low Density	1.0000	\$ 114.20
067-0730-001-0000	Developed	Low Density	1.0000	\$ 114.20
067-0730-002-0000	Developed	Low Density	1.0000	\$ 114.20
067-0730-003-0000	Developed	Low Density	1.0000	\$ 114.20
067-0730-004-0000	Developed	Low Density	1.0000	\$ 114.20
067-0730-005-0000	Developed	Low Density	1.0000	\$ 114.20
067-0730-006-0000	Developed	Low Density	1.0000	\$ 114.20
067-0730-007-0000	Developed	Low Density	1.0000	\$ 114.20
067-0730-008-0000	Developed	Low Density	1.0000	\$ 114.20
067-0730-009-0000	Developed	Low Density	1.0000	\$ 114.20
067-0730-010-0000	Developed	Low Density	1.0000	\$ 114.20
067-0730-011-0000	Developed	Low Density	1.0000	\$ 114.20
067-0730-012-0000	Developed	Low Density	1.0000	\$ 114.20
067-0730-013-0000	Developed	Low Density	1.0000	\$ 114.20
067-0730-014-0000	Developed	Low Density	1.0000	\$ 114.20
067-0730-015-0000	Developed	Low Density	1.0000	\$ 114.20
067-0730-016-0000	Developed	Low Density	1.0000	\$ 114.20
067-0730-017-0000	Developed	Low Density	1.0000	\$ 114.20
067-0730-018-0000	Developed	Low Density	1.0000	\$ 114.20
067-0730-019-0000	Developed	Low Density	1.0000	\$ 114.20
067-0730-020-0000	Developed	Low Density	1.0000	\$ 114.20
067-0730-021-0000	Developed	Low Density	1.0000	\$ 114.20
067-0730-022-0000	Developed	Low Density	1.0000	\$ 114.20
067-0730-023-0000	Developed	Low Density	1.0000	\$ 114.20
067-0730-024-0000	Developed	Low Density	1.0000	\$ 114.20
067-0730-025-0000	Developed	Low Density	1.0000	\$ 114.20
067-0730-026-0000	Developed	Low Density	1.0000	\$ 114.20
067-0730-027-0000	Developed	Low Density	1.0000	\$ 114.20
067-0730-028-0000	Developed	Low Density	1.0000	\$ 114.20
067-0730-029-0000	Developed	Low Density	1.0000	\$ 114.20
067-0730-030-0000	Developed	Low Density	1.0000	\$ 114.20
067-0730-031-0000	Developed	Low Density	1.0000	\$ 114.20

City of Rancho Cordova
ITEM 10.2. Transit Related Services Benefit District, Zone No. 2 **ATTACHMENT 3**
 Fiscal Year 2020-21 Assessment Roll

APN	Development Status	Land Use	EDU	Assessment
067-0730-032-0000	Developed	Low Density	1.0000	\$ 114.20
067-0730-033-0000	Developed	Low Density	1.0000	\$ 114.20
067-0730-034-0000	Developed	Low Density	1.0000	\$ 114.20
067-0730-035-0000	Developed	Low Density	1.0000	\$ 114.20
067-0730-036-0000	Developed	Low Density	1.0000	\$ 114.20
067-0730-037-0000	Developed	Low Density	1.0000	\$ 114.20
067-0730-038-0000	Developed	Low Density	1.0000	\$ 114.20
067-0730-039-0000	Developed	Low Density	1.0000	\$ 114.20
067-0730-040-0000	Developed	Low Density	1.0000	\$ 114.20
067-0730-041-0000	Developed	Low Density	1.0000	\$ 114.20
067-0730-042-0000	Developed	Low Density	1.0000	\$ 114.20
067-0730-043-0000	Developed	Low Density	1.0000	\$ 114.20
067-0730-044-0000	Developed	Low Density	1.0000	\$ 114.20
067-0730-045-0000	Developed	Low Density	1.0000	\$ 114.20
067-0730-046-0000	Developed	Low Density	1.0000	\$ 114.20
067-0730-047-0000	Developed	Low Density	1.0000	\$ 114.20
067-0730-048-0000	Developed	Low Density	1.0000	\$ 114.20
067-0730-049-0000	Developed	Low Density	1.0000	\$ 114.20
067-0730-050-0000	Developed	Low Density	1.0000	\$ 114.20
067-0730-051-0000	Developed	Low Density	1.0000	\$ 114.20
067-0730-052-0000	Developed	Low Density	1.0000	\$ 114.20
067-0730-053-0000	Developed	Low Density	1.0000	\$ 114.20
067-0730-054-0000	Developed	Low Density	1.0000	\$ 114.20
067-0730-055-0000	Developed	Low Density	1.0000	\$ 114.20
067-0730-056-0000	Developed	Low Density	1.0000	\$ 114.20
067-0730-057-0000	Developed	Low Density	1.0000	\$ 114.20
067-0730-058-0000	Developed	Low Density	1.0000	\$ 114.20
067-0730-059-0000	Developed	Low Density	1.0000	\$ 114.20
067-0730-060-0000	Developed	Low Density	1.0000	\$ 114.20
067-0730-061-0000	Developed	Low Density	1.0000	\$ 114.20
067-0730-062-0000	Developed	Low Density	1.0000	\$ 114.20
067-0730-063-0000	Developed	Low Density	1.0000	\$ 114.20
067-0730-064-0000	Developed	Low Density	1.0000	\$ 114.20
067-0730-065-0000	Developed	Low Density	1.0000	\$ 114.20
067-0730-066-0000	Developed	Low Density	1.0000	\$ 114.20
067-0730-067-0000	Developed	Low Density	1.0000	\$ 114.20
067-0730-068-0000	Developed	Low Density	1.0000	\$ 114.20
067-0730-069-0000	Developed	Low Density	1.0000	\$ 114.20
067-0730-070-0000	Developed	Low Density	1.0000	\$ 114.20
067-0730-071-0000	Developed	Low Density	1.0000	\$ 114.20
067-0730-072-0000	Developed	Low Density	1.0000	\$ 114.20
067-0730-073-0000	Developed	Low Density	1.0000	\$ 114.20
067-0730-074-0000	Developed	Low Density	1.0000	\$ 114.20
067-0730-075-0000	Developed	Low Density	1.0000	\$ 114.20
067-0730-076-0000	Developed	Low Density	1.0000	\$ 114.20

City of Rancho Cordova
ITEM 10.2. Transit Related Services Benefit District, Zone No. 2 **ATTACHMENT 3**
 Fiscal Year 2020-21 Assessment Roll

APN	Development Status	Land Use	EDU	Assessment
067-0730-077-0000	Developed	Low Density	1.0000	\$ 114.20
067-0730-078-0000	Developed	Low Density	1.0000	\$ 114.20
067-0730-079-0000	Developed	Low Density	1.0000	\$ 114.20
067-0730-080-0000	Developed	Low Density	1.0000	\$ 114.20
067-0730-081-0000	Developed	Low Density	1.0000	\$ 114.20
067-0730-082-0000	Developed	Low Density	1.0000	\$ 114.20
067-0730-083-0000	Developed	Low Density	1.0000	\$ 114.20
067-0730-084-0000	Developed	Low Density	1.0000	\$ 114.20
067-0730-085-0000	Developed	Low Density	1.0000	\$ 114.20
067-0730-086-0000	Developed	Low Density	1.0000	\$ 114.20
067-0730-087-0000	Developed	Low Density	1.0000	\$ 114.20
067-0730-088-0000	Developed	Low Density	1.0000	\$ 114.20
067-0730-089-0000	Developed	Low Density	1.0000	\$ 114.20
067-0730-090-0000	Developed	Low Density	1.0000	\$ 114.20
067-0730-091-0000	Developed	Low Density	1.0000	\$ 114.20
067-0730-092-0000	Developed	Low Density	1.0000	\$ 114.20
067-0730-093-0000	Developed	Low Density	1.0000	\$ 114.20
067-0730-094-0000	Developed	Low Density	1.0000	\$ 114.20
067-0730-095-0000	Developed	Low Density	1.0000	\$ 114.20
067-0730-096-0000	Developed	Low Density	1.0000	\$ 114.20
067-0730-097-0000	Developed	Low Density	1.0000	\$ 114.20
067-0730-098-0000	Developed	Low Density	1.0000	\$ 114.20
067-0730-099-0000	Developed	Low Density	1.0000	\$ 114.20
067-0730-100-0000	Developed	Low Density	1.0000	\$ 114.20
067-0730-101-0000	Developed	Low Density	1.0000	\$ 114.20
067-0740-001-0000	Developed	Low Density	1.0000	\$ 114.20
067-0740-002-0000	Developed	Low Density	1.0000	\$ 114.20
067-0740-003-0000	Developed	Low Density	1.0000	\$ 114.20
067-0740-004-0000	Developed	Low Density	1.0000	\$ 114.20
067-0740-005-0000	Developed	Low Density	1.0000	\$ 114.20
067-0740-006-0000	Developed	Low Density	1.0000	\$ 114.20
067-0740-007-0000	Developed	Low Density	1.0000	\$ 114.20
067-0740-008-0000	Developed	Low Density	1.0000	\$ 114.20
067-0740-009-0000	Developed	Low Density	1.0000	\$ 114.20
067-0740-010-0000	Developed	Low Density	1.0000	\$ 114.20
067-0740-011-0000	Developed	Low Density	1.0000	\$ 114.20
067-0740-012-0000	Developed	Low Density	1.0000	\$ 114.20
067-0740-013-0000	Developed	Low Density	1.0000	\$ 114.20
067-0740-014-0000	Developed	Low Density	1.0000	\$ 114.20
067-0740-015-0000	Developed	Low Density	1.0000	\$ 114.20
067-0740-016-0000	Developed	Low Density	1.0000	\$ 114.20
067-0740-017-0000	Developed	Low Density	1.0000	\$ 114.20
067-0740-018-0000	Developed	Low Density	1.0000	\$ 114.20
067-0740-019-0000	Developed	Low Density	1.0000	\$ 114.20
067-0740-020-0000	Developed	Low Density	1.0000	\$ 114.20

City of Rancho Cordova
ITEM 10.2. Transit Related Services Benefit District, Zone No. 2 **ATTACHMENT 3**
 Fiscal Year 2020-21 Assessment Roll

APN	Development Status	Land Use	EDU	Assessment
067-0740-021-0000	Developed	Low Density	1.0000	\$ 114.20
067-0740-022-0000	Developed	Low Density	1.0000	\$ 114.20
067-0740-023-0000	Developed	Low Density	1.0000	\$ 114.20
067-0740-024-0000	Developed	Low Density	1.0000	\$ 114.20
067-0740-025-0000	Developed	Low Density	1.0000	\$ 114.20
067-0740-026-0000	Developed	Low Density	1.0000	\$ 114.20
067-0740-027-0000	Developed	Low Density	1.0000	\$ 114.20
067-0740-028-0000	Developed	Low Density	1.0000	\$ 114.20
067-0740-029-0000	Developed	Low Density	1.0000	\$ 114.20
067-0740-030-0000	Developed	Low Density	1.0000	\$ 114.20
067-0740-031-0000	Developed	Low Density	1.0000	\$ 114.20
067-0740-032-0000	Developed	Low Density	1.0000	\$ 114.20
067-0740-033-0000	Developed	Low Density	1.0000	\$ 114.20
067-0740-034-0000	Developed	Low Density	1.0000	\$ 114.20
067-0740-035-0000	Developed	Low Density	1.0000	\$ 114.20
067-0740-036-0000	Developed	Low Density	1.0000	\$ 114.20
067-0740-037-0000	Developed	Low Density	1.0000	\$ 114.20
067-0740-038-0000	Developed	Low Density	1.0000	\$ 114.20
067-0740-039-0000	Developed	Low Density	1.0000	\$ 114.20
067-0740-040-0000	Developed	Low Density	1.0000	\$ 114.20
067-0740-041-0000	Developed	Low Density	1.0000	\$ 114.20
067-0740-042-0000	Developed	Low Density	1.0000	\$ 114.20
067-0740-043-0000	Developed	Low Density	1.0000	\$ 114.20
067-0740-044-0000	Developed	Low Density	1.0000	\$ 114.20
067-0740-045-0000	Developed	Low Density	1.0000	\$ 114.20
067-0740-046-0000	Developed	Low Density	1.0000	\$ 114.20
067-0740-047-0000	Developed	Low Density	1.0000	\$ 114.20
067-0740-048-0000	Developed	Low Density	1.0000	\$ 114.20
067-0750-004-0000	Developed	Low Density	1.0000	\$ 114.20
067-0750-005-0000	Developed	Low Density	1.0000	\$ 114.20
067-0750-006-0000	Developed	Low Density	1.0000	\$ 114.20
067-0750-007-0000	Developed	Low Density	1.0000	\$ 114.20
067-0750-008-0000	Developed	Low Density	1.0000	\$ 114.20
067-0750-009-0000	Developed	Low Density	1.0000	\$ 114.20
067-0750-010-0000	Developed	Low Density	1.0000	\$ 114.20
067-0750-011-0000	Developed	Low Density	1.0000	\$ 114.20
067-0750-012-0000	Developed	Low Density	1.0000	\$ 114.20
067-0750-013-0000	Developed	Low Density	1.0000	\$ 114.20
067-0750-014-0000	Developed	Low Density	1.0000	\$ 114.20
067-0750-015-0000	Developed	Low Density	1.0000	\$ 114.20
067-0750-016-0000	Developed	Low Density	1.0000	\$ 114.20
067-0750-017-0000	Developed	Low Density	1.0000	\$ 114.20
067-0750-018-0000	Developed	Low Density	1.0000	\$ 114.20
067-0750-019-0000	Developed	Low Density	1.0000	\$ 114.20
067-0750-020-0000	Developed	Low Density	1.0000	\$ 114.20

City of Rancho Cordova
ITEM 10.2. Transit Related Services Benefit District, Zone No. 2 **ATTACHMENT 3**
 Fiscal Year 2020-21 Assessment Roll

APN	Development Status	Land Use	EDU	Assessment
067-0750-021-0000	Developed	Low Density	1.0000	\$ 114.20
067-0750-022-0000	Developed	Low Density	1.0000	\$ 114.20
067-0750-023-0000	Developed	Low Density	1.0000	\$ 114.20
067-0750-024-0000	Developed	Low Density	1.0000	\$ 114.20
067-0750-025-0000	Developed	Low Density	1.0000	\$ 114.20
067-0750-026-0000	Developed	Low Density	1.0000	\$ 114.20
067-0750-027-0000	Developed	Low Density	1.0000	\$ 114.20
067-0750-028-0000	Developed	Low Density	1.0000	\$ 114.20
067-0750-029-0000	Developed	Low Density	1.0000	\$ 114.20
067-0750-030-0000	Developed	Low Density	1.0000	\$ 114.20
067-0750-031-0000	Developed	Low Density	1.0000	\$ 114.20
067-0750-032-0000	Developed	Low Density	1.0000	\$ 114.20
067-0750-033-0000	Developed	Low Density	1.0000	\$ 114.20
067-0750-034-0000	Developed	Low Density	1.0000	\$ 114.20
067-0750-035-0000	Developed	Low Density	1.0000	\$ 114.20
067-0750-036-0000	Developed	Low Density	1.0000	\$ 114.20
067-0750-037-0000	Developed	Low Density	1.0000	\$ 114.20
067-0750-038-0000	Developed	Low Density	1.0000	\$ 114.20
067-0750-039-0000	Developed	Low Density	1.0000	\$ 114.20
067-0750-040-0000	Developed	Low Density	1.0000	\$ 114.20
067-0750-041-0000	Developed	Low Density	1.0000	\$ 114.20
067-0750-042-0000	Developed	Low Density	1.0000	\$ 114.20
067-0750-043-0000	Developed	Low Density	1.0000	\$ 114.20
067-0750-044-0000	Developed	Low Density	1.0000	\$ 114.20
067-0750-045-0000	Developed	Low Density	1.0000	\$ 114.20
067-0750-046-0000	Developed	Low Density	1.0000	\$ 114.20
067-0750-047-0000	Developed	Low Density	1.0000	\$ 114.20
067-0750-048-0000	Developed	Low Density	1.0000	\$ 114.20
067-0750-049-0000	Developed	Low Density	1.0000	\$ 114.20
067-0750-050-0000	Developed	Low Density	1.0000	\$ 114.20
067-0750-051-0000	Developed	Low Density	1.0000	\$ 114.20
067-0750-052-0000	Developed	Low Density	1.0000	\$ 114.20
067-0750-053-0000	Developed	Low Density	1.0000	\$ 114.20
067-0750-054-0000	Developed	Low Density	1.0000	\$ 114.20
067-0750-055-0000	Developed	Low Density	1.0000	\$ 114.20
067-0750-056-0000	Developed	Low Density	1.0000	\$ 114.20
067-0750-057-0000	Developed	Low Density	1.0000	\$ 114.20
067-0750-058-0000	Developed	Low Density	1.0000	\$ 114.20
067-0750-059-0000	Developed	Low Density	1.0000	\$ 114.20
067-0750-060-0000	Developed	Low Density	1.0000	\$ 114.20
067-0750-061-0000	Developed	Low Density	1.0000	\$ 114.20
067-0750-062-0000	Developed	Low Density	1.0000	\$ 114.20
067-0750-063-0000	Developed	Low Density	1.0000	\$ 114.20
067-0750-064-0000	Developed	Low Density	1.0000	\$ 114.20
067-0750-065-0000	Developed	Low Density	1.0000	\$ 114.20

City of Rancho Cordova
ITEM 10.2. Transit Related Services Benefit District, Zone No. 2 **ATTACHMENT 3**
Fiscal Year 2020-21 Assessment Roll

APN	Development Status	Land Use	EDU	Assessment
067-0750-066-0000	Developed	Low Density	1.0000	\$ 114.20
067-0750-067-0000	Developed	Low Density	1.0000	\$ 114.20
067-0750-068-0000	Developed	Low Density	1.0000	\$ 114.20
067-0750-069-0000	Developed	Low Density	1.0000	\$ 114.20
067-0750-070-0000	Developed	Low Density	1.0000	\$ 114.20
067-0750-071-0000	Developed	Low Density	1.0000	\$ 114.20
067-0760-001-0000	Developed	Low Density	1.0000	\$ 114.20
067-0760-002-0000	Developed	Low Density	1.0000	\$ 114.20
067-0760-003-0000	Developed	Low Density	1.0000	\$ 114.20
067-0760-004-0000	Developed	Low Density	1.0000	\$ 114.20
067-0760-005-0000	Developed	Low Density	1.0000	\$ 114.20
067-0760-006-0000	Developed	Low Density	1.0000	\$ 114.20
067-0760-007-0000	Developed	Low Density	1.0000	\$ 114.20
067-0760-008-0000	Developed	Low Density	1.0000	\$ 114.20
067-0760-009-0000	Developed	Low Density	1.0000	\$ 114.20
067-0760-010-0000	Developed	Low Density	1.0000	\$ 114.20
067-0760-011-0000	Developed	Low Density	1.0000	\$ 114.20
067-0760-012-0000	Developed	Low Density	1.0000	\$ 114.20
067-0760-013-0000	Developed	Low Density	1.0000	\$ 114.20
067-0760-014-0000	Developed	Low Density	1.0000	\$ 114.20
067-0760-015-0000	Developed	Low Density	1.0000	\$ 114.20
067-0760-016-0000	Developed	Low Density	1.0000	\$ 114.20
067-0760-017-0000	Developed	Low Density	1.0000	\$ 114.20
067-0760-018-0000	Developed	Low Density	1.0000	\$ 114.20
067-0760-019-0000	Developed	Low Density	1.0000	\$ 114.20
067-0760-020-0000	Developed	Low Density	1.0000	\$ 114.20
067-0760-021-0000	Developed	Low Density	1.0000	\$ 114.20
067-0760-022-0000	Developed	Low Density	1.0000	\$ 114.20
067-0760-023-0000	Developed	Low Density	1.0000	\$ 114.20
067-0760-024-0000	Developed	Low Density	1.0000	\$ 114.20
067-0760-025-0000	Developed	Low Density	1.0000	\$ 114.20
067-0760-026-0000	Developed	Low Density	1.0000	\$ 114.20
067-0760-027-0000	Developed	Low Density	1.0000	\$ 114.20
067-0760-028-0000	Developed	Low Density	1.0000	\$ 114.20
067-0760-029-0000	Developed	Low Density	1.0000	\$ 114.20
067-0760-030-0000	Developed	Low Density	1.0000	\$ 114.20
067-0760-031-0000	Developed	Low Density	1.0000	\$ 114.20
067-0760-032-0000	Developed	Low Density	1.0000	\$ 114.20
067-0760-033-0000	Developed	Low Density	1.0000	\$ 114.20
067-0760-034-0000	Developed	Low Density	1.0000	\$ 114.20
067-0760-035-0000	Developed	Low Density	1.0000	\$ 114.20
067-0760-036-0000	Developed	Low Density	1.0000	\$ 114.20
067-0760-037-0000	Developed	Low Density	1.0000	\$ 114.20
067-0760-038-0000	Developed	Low Density	1.0000	\$ 114.20
067-0760-039-0000	Developed	Low Density	1.0000	\$ 114.20

City of Rancho Cordova
ITEM 10.2. Transit Related Services Benefit District, Zone No. 2 **ATTACHMENT 3**
 Fiscal Year 2020-21 Assessment Roll

APN	Development Status	Land Use	EDU	Assessment
067-0760-040-0000	Developed	Low Density	1.0000	\$ 114.20
067-0760-041-0000	Developed	Low Density	1.0000	\$ 114.20
067-0760-042-0000	Developed	Low Density	1.0000	\$ 114.20
067-0760-043-0000	Developed	Low Density	1.0000	\$ 114.20
067-0760-044-0000	Developed	Low Density	1.0000	\$ 114.20
067-0760-045-0000	Developed	Low Density	1.0000	\$ 114.20
067-0760-046-0000	Developed	Low Density	1.0000	\$ 114.20
067-0760-047-0000	Developed	Low Density	1.0000	\$ 114.20
067-0760-048-0000	Developed	Low Density	1.0000	\$ 114.20
067-0760-049-0000	Developed	Low Density	1.0000	\$ 114.20
067-0760-050-0000	Developed	Low Density	1.0000	\$ 114.20
067-0760-051-0000	Developed	Low Density	1.0000	\$ 114.20
067-0760-052-0000	Developed	Low Density	1.0000	\$ 114.20
067-0760-053-0000	Developed	Low Density	1.0000	\$ 114.20
067-0760-054-0000	Developed	Low Density	1.0000	\$ 114.20
067-0760-055-0000	Developed	Low Density	1.0000	\$ 114.20
067-0760-056-0000	Developed	Low Density	1.0000	\$ 114.20
067-0760-057-0000	Developed	Low Density	1.0000	\$ 114.20
067-0760-058-0000	Developed	Low Density	1.0000	\$ 114.20
067-0760-059-0000	Developed	Low Density	1.0000	\$ 114.20
067-0760-060-0000	Developed	Low Density	1.0000	\$ 114.20
067-0760-061-0000	Developed	Low Density	1.0000	\$ 114.20
067-0760-062-0000	Developed	Low Density	1.0000	\$ 114.20
067-0760-063-0000	Developed	Low Density	1.0000	\$ 114.20
067-0760-064-0000	Developed	Low Density	1.0000	\$ 114.20
067-0760-065-0000	Developed	Low Density	1.0000	\$ 114.20
067-0760-066-0000	Developed	Low Density	1.0000	\$ 114.20
067-0760-067-0000	Developed	Low Density	1.0000	\$ 114.20
067-0760-068-0000	Developed	Low Density	1.0000	\$ 114.20
067-0760-069-0000	Developed	Low Density	1.0000	\$ 114.20
067-0760-070-0000	Developed	Low Density	1.0000	\$ 114.20
067-0760-071-0000	Developed	Low Density	1.0000	\$ 114.20
067-0760-072-0000	Developed	Low Density	1.0000	\$ 114.20
067-0760-073-0000	Developed	Low Density	1.0000	\$ 114.20
067-0760-074-0000	Developed	Low Density	1.0000	\$ 114.20
067-0760-075-0000	Developed	Low Density	1.0000	\$ 114.20
067-0760-076-0000	Developed	Low Density	1.0000	\$ 114.20
067-0760-077-0000	Developed	Low Density	1.0000	\$ 114.20
067-0760-078-0000	Developed	Low Density	1.0000	\$ 114.20
067-0760-079-0000	Developed	Low Density	1.0000	\$ 114.20
067-0760-080-0000	Developed	Low Density	1.0000	\$ 114.20
067-0760-081-0000	Developed	Low Density	1.0000	\$ 114.20
067-0760-082-0000	Developed	Low Density	1.0000	\$ 114.20
067-0770-001-0000	Developed	Medium Density	0.8000	\$ 91.36
067-0770-002-0000	Developed	Medium Density	0.8000	\$ 91.36

City of Rancho Cordova
ITEM 10.2. Transit Related Services Benefit District, Zone No. 2 **ATTACHMENT 3**
 Fiscal Year 2020-21 Assessment Roll

APN	Development Status	Land Use	EDU	Assessment
067-0770-003-0000	Developed	Medium Density	0.8000	\$ 91.36
067-0770-004-0000	Developed	Medium Density	0.8000	\$ 91.36
067-0770-005-0000	Developed	Medium Density	0.8000	\$ 91.36
067-0770-006-0000	Developed	Medium Density	0.8000	\$ 91.36
067-0770-007-0000	Developed	Medium Density	0.8000	\$ 91.36
067-0770-008-0000	Developed	Medium Density	0.8000	\$ 91.36
067-0770-009-0000	Developed	Medium Density	0.8000	\$ 91.36
067-0770-010-0000	Developed	Medium Density	0.8000	\$ 91.36
067-0770-011-0000	Developed	Medium Density	0.8000	\$ 91.36
067-0770-012-0000	Developed	Medium Density	0.8000	\$ 91.36
067-0770-013-0000	Developed	Medium Density	0.8000	\$ 91.36
067-0770-014-0000	Developed	Medium Density	0.8000	\$ 91.36
067-0770-015-0000	Developed	Medium Density	0.8000	\$ 91.36
067-0770-016-0000	Developed	Medium Density	0.8000	\$ 91.36
067-0770-017-0000	Developed	Medium Density	0.8000	\$ 91.36
067-0770-018-0000	Developed	Medium Density	0.8000	\$ 91.36
067-0770-019-0000	Developed	Medium Density	0.8000	\$ 91.36
067-0770-020-0000	Developed	Medium Density	0.8000	\$ 91.36
067-0770-021-0000	Developed	Medium Density	0.8000	\$ 91.36
067-0770-022-0000	Developed	Medium Density	0.8000	\$ 91.36
067-0770-023-0000	Developed	Medium Density	0.8000	\$ 91.36
067-0770-024-0000	Developed	Medium Density	0.8000	\$ 91.36
067-0770-025-0000	Developed	Medium Density	0.8000	\$ 91.36
067-0770-026-0000	Developed	Medium Density	0.8000	\$ 91.36
067-0770-027-0000	Developed	Medium Density	0.8000	\$ 91.36
067-0770-028-0000	Developed	Medium Density	0.8000	\$ 91.36
067-0770-029-0000	Developed	Medium Density	0.8000	\$ 91.36
067-0770-030-0000	Developed	Medium Density	0.8000	\$ 91.36
067-0770-031-0000	Developed	Medium Density	0.8000	\$ 91.36
067-0770-032-0000	Developed	Medium Density	0.8000	\$ 91.36
067-0770-033-0000	Developed	Medium Density	0.8000	\$ 91.36
067-0770-034-0000	Developed	Medium Density	0.8000	\$ 91.36
067-0770-035-0000	Developed	Medium Density	0.8000	\$ 91.36
067-0770-036-0000	Developed	Medium Density	0.8000	\$ 91.36
067-0770-037-0000	Developed	Medium Density	0.8000	\$ 91.36
067-0770-038-0000	Developed	Medium Density	0.8000	\$ 91.36
067-0770-039-0000	Developed	Medium Density	0.8000	\$ 91.36
067-0770-040-0000	Developed	Medium Density	0.8000	\$ 91.36
067-0770-041-0000	Developed	Medium Density	0.8000	\$ 91.36
067-0770-042-0000	Developed	Medium Density	0.8000	\$ 91.36
067-0770-043-0000	Developed	Medium Density	0.8000	\$ 91.36
067-0770-044-0000	Developed	Medium Density	0.8000	\$ 91.36
067-0770-045-0000	Developed	Medium Density	0.8000	\$ 91.36
067-0770-046-0000	Developed	Medium Density	0.8000	\$ 91.36
067-0770-047-0000	Developed	Medium Density	0.8000	\$ 91.36

City of Rancho Cordova
ITEM 10.2. Transit Related Services Benefit District, Zone No. 2 **ATTACHMENT 3**
Fiscal Year 2020-21 Assessment Roll

APN	Development Status	Land Use	EDU	Assessment
067-0770-048-0000	Developed	Medium Density	0.8000	\$ 91.36
067-0770-049-0000	Developed	Medium Density	0.8000	\$ 91.36
067-0770-050-0000	Developed	Medium Density	0.8000	\$ 91.36
067-0770-051-0000	Developed	Medium Density	0.8000	\$ 91.36
067-0770-052-0000	Developed	Medium Density	0.8000	\$ 91.36
067-0770-053-0000	Developed	Medium Density	0.8000	\$ 91.36
067-0770-054-0000	Developed	Medium Density	0.8000	\$ 91.36
067-0770-055-0000	Developed	Medium Density	0.8000	\$ 91.36
067-0770-056-0000	Developed	Medium Density	0.8000	\$ 91.36
067-0770-057-0000	Developed	Medium Density	0.8000	\$ 91.36
067-0770-058-0000	Developed	Medium Density	0.8000	\$ 91.36
067-0770-059-0000	Developed	Medium Density	0.8000	\$ 91.36
067-0770-060-0000	Developed	Medium Density	0.8000	\$ 91.36
067-0770-061-0000	Developed	Medium Density	0.8000	\$ 91.36
067-0770-062-0000	Developed	Medium Density	0.8000	\$ 91.36
067-0770-063-0000	Developed	Medium Density	0.8000	\$ 91.36
067-0770-064-0000	Developed	Medium Density	0.8000	\$ 91.36
067-0770-065-0000	Developed	Medium Density	0.8000	\$ 91.36
067-0770-066-0000	Developed	Medium Density	0.8000	\$ 91.36
067-0770-067-0000	Developed	Medium Density	0.8000	\$ 91.36
067-0770-068-0000	Developed	Medium Density	0.8000	\$ 91.36
067-0770-069-0000	Developed	Medium Density	0.8000	\$ 91.36
067-0770-070-0000	Developed	Medium Density	0.8000	\$ 91.36
067-0770-071-0000	Developed	Medium Density	0.8000	\$ 91.36
067-0770-072-0000	Developed	Medium Density	0.8000	\$ 91.36
067-0770-073-0000	Developed	Medium Density	0.8000	\$ 91.36
067-0770-074-0000	Developed	Medium Density	0.8000	\$ 91.36
067-0770-075-0000	Developed	Medium Density	0.8000	\$ 91.36
067-0770-076-0000	Developed	Medium Density	0.8000	\$ 91.36
067-0770-077-0000	Developed	Medium Density	0.8000	\$ 91.36
067-0770-078-0000	Developed	Medium Density	0.8000	\$ 91.36
067-0770-079-0000	Developed	Medium Density	0.8000	\$ 91.36
067-0770-080-0000	Developed	Medium Density	0.8000	\$ 91.36
067-0770-081-0000	Developed	Medium Density	0.8000	\$ 91.36
067-0770-082-0000	Developed	Medium Density	0.8000	\$ 91.36
067-0770-083-0000	Developed	Medium Density	0.8000	\$ 91.36
067-0770-084-0000	Developed	Medium Density	0.8000	\$ 91.36
067-0770-085-0000	Developed	Medium Density	0.8000	\$ 91.36
067-0770-086-0000	Developed	Medium Density	0.8000	\$ 91.36
067-0770-087-0000	Developed	Medium Density	0.8000	\$ 91.36
067-0770-088-0000	Developed	Medium Density	0.8000	\$ 91.36
067-0770-089-0000	Developed	Medium Density	0.8000	\$ 91.36
067-0770-090-0000	Developed	Medium Density	0.8000	\$ 91.36
067-0770-091-0000	Developed	Medium Density	0.8000	\$ 91.36
067-0770-092-0000	Developed	Medium Density	0.8000	\$ 91.36

City of Rancho Cordova
ITEM 10.2. Transit Related Services Benefit District, Zone No. 2 **ATTACHMENT 3**
Fiscal Year 2020-21 Assessment Roll

APN	Development Status	Land Use	EDU	Assessment
067-0770-093-0000	Developed	Medium Density	0.8000	\$ 91.36
067-0770-094-0000	Developed	Medium Density	0.8000	\$ 91.36
067-0770-095-0000	Developed	Medium Density	0.8000	\$ 91.36
067-0770-096-0000	Developed	Medium Density	0.8000	\$ 91.36
067-0770-097-0000	Developed	Medium Density	0.8000	\$ 91.36
067-0770-098-0000	Developed	Medium Density	0.8000	\$ 91.36
067-0770-099-0000	Developed	Medium Density	0.8000	\$ 91.36
067-0800-001-0000	Developed	Low Density	1.0000	\$ 114.20
067-0800-002-0000	Developed	Low Density	1.0000	\$ 114.20
067-0800-003-0000	Developed	Low Density	1.0000	\$ 114.20
067-0800-004-0000	Developed	Low Density	1.0000	\$ 114.20
067-0800-005-0000	Developed	Low Density	1.0000	\$ 114.20
067-0800-006-0000	Developed	Low Density	1.0000	\$ 114.20
067-0800-007-0000	Developed	Low Density	1.0000	\$ 114.20
067-0800-008-0000	Developed	Low Density	1.0000	\$ 114.20
067-0800-009-0000	Developed	Low Density	1.0000	\$ 114.20
067-0800-010-0000	Developed	Low Density	1.0000	\$ 114.20
067-0800-011-0000	Developed	Low Density	1.0000	\$ 114.20
067-0800-012-0000	Developed	Low Density	1.0000	\$ 114.20
067-0800-013-0000	Developed	Low Density	1.0000	\$ 114.20
067-0800-014-0000	Developed	Low Density	1.0000	\$ 114.20
067-0800-015-0000	Developed	Low Density	1.0000	\$ 114.20
067-0800-016-0000	Developed	Low Density	1.0000	\$ 114.20
067-0800-017-0000	Developed	Low Density	1.0000	\$ 114.20
067-0800-018-0000	Developed	Low Density	1.0000	\$ 114.20
067-0800-019-0000	Developed	Low Density	1.0000	\$ 114.20
067-0800-020-0000	Developed	Low Density	1.0000	\$ 114.20
067-0800-021-0000	Developed	Low Density	1.0000	\$ 114.20
067-0800-022-0000	Developed	Low Density	1.0000	\$ 114.20
067-0800-023-0000	Developed	Low Density	1.0000	\$ 114.20
067-0800-024-0000	Developed	Low Density	1.0000	\$ 114.20
067-0800-025-0000	Developed	Low Density	1.0000	\$ 114.20
067-0800-026-0000	Developed	Low Density	1.0000	\$ 114.20
067-0800-027-0000	Developed	Low Density	1.0000	\$ 114.20
067-0800-028-0000	Developed	Low Density	1.0000	\$ 114.20
067-0800-029-0000	Developed	Low Density	1.0000	\$ 114.20
067-0800-030-0000	Developed	Low Density	1.0000	\$ 114.20
067-0800-031-0000	Developed	Low Density	1.0000	\$ 114.20
067-0800-032-0000	Developed	Low Density	1.0000	\$ 114.20
067-0800-033-0000	Developed	Low Density	1.0000	\$ 114.20
067-0800-034-0000	Developed	Low Density	1.0000	\$ 114.20
067-0800-035-0000	Developed	Low Density	1.0000	\$ 114.20
067-0800-036-0000	Developed	Low Density	1.0000	\$ 114.20
067-0800-037-0000	Developed	Low Density	1.0000	\$ 114.20
067-0800-038-0000	Developed	Low Density	1.0000	\$ 114.20

City of Rancho Cordova
ITEM 10.2. Transit Related Services Benefit District, Zone No. 2 **ATTACHMENT 3**
 Fiscal Year 2020-21 Assessment Roll

APN	Development Status	Land Use	EDU	Assessment
067-0800-039-0000	Developed	Low Density	1.0000	\$ 114.20
067-0800-040-0000	Developed	Low Density	1.0000	\$ 114.20
067-0800-041-0000	Developed	Low Density	1.0000	\$ 114.20
067-0800-042-0000	Developed	Low Density	1.0000	\$ 114.20
067-0800-043-0000	Developed	Low Density	1.0000	\$ 114.20
067-0800-044-0000	Developed	Low Density	1.0000	\$ 114.20
067-0800-045-0000	Developed	Low Density	1.0000	\$ 114.20
067-0800-046-0000	Developed	Low Density	1.0000	\$ 114.20
067-0800-047-0000	Developed	Low Density	1.0000	\$ 114.20
067-0800-048-0000	Developed	Low Density	1.0000	\$ 114.20
067-0800-049-0000	Developed	Low Density	1.0000	\$ 114.20
067-0800-050-0000	Developed	Low Density	1.0000	\$ 114.20
067-0800-051-0000	Developed	Low Density	1.0000	\$ 114.20
067-0800-052-0000	Developed	Low Density	1.0000	\$ 114.20
067-0800-053-0000	Developed	Low Density	1.0000	\$ 114.20
067-0800-054-0000	Developed	Low Density	1.0000	\$ 114.20
067-0800-055-0000	Developed	Low Density	1.0000	\$ 114.20
067-0800-056-0000	Developed	Low Density	1.0000	\$ 114.20
067-0800-057-0000	Developed	Low Density	1.0000	\$ 114.20
067-0800-058-0000	Developed	Low Density	1.0000	\$ 114.20
067-0800-059-0000	Developed	Low Density	1.0000	\$ 114.20
067-0800-060-0000	Developed	Low Density	1.0000	\$ 114.20
067-0800-061-0000	Developed	Low Density	1.0000	\$ 114.20
067-0800-062-0000	Developed	Low Density	1.0000	\$ 114.20
067-0800-063-0000	Developed	Low Density	1.0000	\$ 114.20
067-0800-064-0000	Developed	Low Density	1.0000	\$ 114.20
067-0800-065-0000	Developed	Low Density	1.0000	\$ 114.20
067-0800-066-0000	Developed	Low Density	1.0000	\$ 114.20
067-0800-067-0000	Developed	Low Density	1.0000	\$ 114.20
067-0800-068-0000	Developed	Low Density	1.0000	\$ 114.20
067-0800-069-0000	Developed	Low Density	1.0000	\$ 114.20
067-0800-070-0000	Developed	Low Density	1.0000	\$ 114.20
067-0800-071-0000	Developed	Low Density	1.0000	\$ 114.20
067-0800-072-0000	Developed	Low Density	1.0000	\$ 114.20
067-0800-073-0000	Developed	Low Density	1.0000	\$ 114.20
067-0800-074-0000	Developed	Low Density	1.0000	\$ 114.20
067-0800-075-0000	Developed	Low Density	1.0000	\$ 114.20
067-0800-076-0000	Developed	Low Density	1.0000	\$ 114.20
067-0800-077-0000	Developed	Low Density	1.0000	\$ 114.20
067-0800-078-0000	Developed	Low Density	1.0000	\$ 114.20
067-0800-079-0000	Developed	Low Density	1.0000	\$ 114.20
067-0800-080-0000	Developed	Low Density	1.0000	\$ 114.20
067-0800-081-0000	Developed	Low Density	1.0000	\$ 114.20
067-0800-082-0000	Developed	Low Density	1.0000	\$ 114.20
067-0800-083-0000	Developed	Low Density	1.0000	\$ 114.20

City of Rancho Cordova
ITEM 10.2. Transit Related Services Benefit District, Zone No. 2 **ATTACHMENT 3**
 Fiscal Year 2020-21 Assessment Roll

APN	Development Status	Land Use	EDU	Assessment
067-0800-084-0000	Developed	Low Density	1.0000	\$ 114.20
067-0800-085-0000	Developed	Low Density	1.0000	\$ 114.20
067-0800-086-0000	Developed	Low Density	1.0000	\$ 114.20
067-0800-087-0000	Developed	Low Density	1.0000	\$ 114.20
067-0800-088-0000	Developed	Low Density	1.0000	\$ 114.20
067-0800-089-0000	Developed	Low Density	1.0000	\$ 114.20
067-0800-090-0000	Developed	Low Density	1.0000	\$ 114.20
067-0800-091-0000	Developed	Low Density	1.0000	\$ 114.20
067-0800-092-0000	Developed	Low Density	1.0000	\$ 114.20
067-0800-093-0000	Developed	Low Density	1.0000	\$ 114.20
067-0800-094-0000	Developed	Low Density	1.0000	\$ 114.20
067-0800-095-0000	Developed	Low Density	1.0000	\$ 114.20
067-0800-096-0000	Developed	Low Density	1.0000	\$ 114.20
067-0800-097-0000	Developed	Low Density	1.0000	\$ 114.20
067-0800-098-0000	Developed	Low Density	1.0000	\$ 114.20
067-0800-099-0000	Developed	Low Density	1.0000	\$ 114.20
067-0800-100-0000	Developed	Low Density	1.0000	\$ 114.20
067-0800-101-0000	Developed	Low Density	1.0000	\$ 114.20
067-0800-102-0000	Developed	Low Density	1.0000	\$ 114.20
067-0800-103-0000	Developed	Low Density	1.0000	\$ 114.20
067-0800-104-0000	Developed	Low Density	1.0000	\$ 114.20
067-0800-105-0000	Developed	Low Density	1.0000	\$ 114.20
067-0800-106-0000	Developed	Low Density	1.0000	\$ 114.20
067-0800-107-0000	Developed	Low Density	1.0000	\$ 114.20
067-0800-108-0000	Developed	Low Density	1.0000	\$ 114.20
067-0800-109-0000	Developed	Low Density	1.0000	\$ 114.20
067-0800-110-0000	Developed	Low Density	1.0000	\$ 114.20
067-0800-111-0000	Developed	Low Density	1.0000	\$ 114.20
067-0800-112-0000	Developed	Low Density	1.0000	\$ 114.20
067-0800-113-0000	Developed	Low Density	1.0000	\$ 114.20
067-0800-114-0000	Developed	Low Density	1.0000	\$ 114.20
067-0800-115-0000	Developed	Low Density	1.0000	\$ 114.20
067-0800-116-0000	Developed	Low Density	1.0000	\$ 114.20
067-0800-117-0000	Developed	Low Density	1.0000	\$ 114.20
067-0800-118-0000	Developed	Low Density	1.0000	\$ 114.20
067-0800-119-0000	Developed	Low Density	1.0000	\$ 114.20
067-0800-120-0000	Developed	Low Density	1.0000	\$ 114.20
067-0800-121-0000	Developed	Low Density	1.0000	\$ 114.20
067-0800-122-0000	Developed	Low Density	1.0000	\$ 114.20
067-0800-123-0000	Developed	Low Density	1.0000	\$ 114.20
067-0800-124-0000	Developed	Low Density	1.0000	\$ 114.20
067-0800-125-0000	Developed	Low Density	1.0000	\$ 114.20
067-0800-126-0000	Developed	Low Density	1.0000	\$ 114.20
067-0800-127-0000	Developed	Low Density	1.0000	\$ 114.20
067-0800-128-0000	Developed	Low Density	1.0000	\$ 114.20

City of Rancho Cordova
ITEM 10.2. Transit Related Services Benefit District, Zone No. 2 **ATTACHMENT 3**
 Fiscal Year 2020-21 Assessment Roll

APN	Development Status	Land Use	EDU	Assessment
067-0800-129-0000	Developed	Low Density	1.0000	\$ 114.20
067-0800-130-0000	Developed	Low Density	1.0000	\$ 114.20
067-0800-131-0000	Developed	Low Density	1.0000	\$ 114.20
067-0800-132-0000	Developed	Low Density	1.0000	\$ 114.20
067-0810-001-0000	Developed	Low Density	1.0000	\$ 114.20
067-0810-002-0000	Developed	Low Density	1.0000	\$ 114.20
067-0810-003-0000	Developed	Low Density	1.0000	\$ 114.20
067-0810-004-0000	Developed	Low Density	1.0000	\$ 114.20
067-0810-005-0000	Developed	Low Density	1.0000	\$ 114.20
067-0810-006-0000	Developed	Low Density	1.0000	\$ 114.20
067-0810-007-0000	Developed	Low Density	1.0000	\$ 114.20
067-0810-008-0000	Developed	Low Density	1.0000	\$ 114.20
067-0810-009-0000	Developed	Low Density	1.0000	\$ 114.20
067-0810-010-0000	Developed	Low Density	1.0000	\$ 114.20
067-0810-011-0000	Developed	Low Density	1.0000	\$ 114.20
067-0810-012-0000	Developed	Low Density	1.0000	\$ 114.20
067-0810-013-0000	Developed	Low Density	1.0000	\$ 114.20
067-0810-014-0000	Developed	Low Density	1.0000	\$ 114.20
067-0810-015-0000	Developed	Low Density	1.0000	\$ 114.20
067-0810-016-0000	Developed	Low Density	1.0000	\$ 114.20
067-0810-017-0000	Developed	Low Density	1.0000	\$ 114.20
067-0810-018-0000	Developed	Low Density	1.0000	\$ 114.20
067-0810-019-0000	Developed	Low Density	1.0000	\$ 114.20
067-0810-020-0000	Developed	Low Density	1.0000	\$ 114.20
067-0810-021-0000	Developed	Low Density	1.0000	\$ 114.20
067-0810-022-0000	Developed	Low Density	1.0000	\$ 114.20
067-0810-023-0000	Developed	Low Density	1.0000	\$ 114.20
067-0810-024-0000	Developed	Low Density	1.0000	\$ 114.20
067-0810-025-0000	Developed	Low Density	1.0000	\$ 114.20
067-0810-026-0000	Developed	Low Density	1.0000	\$ 114.20
067-0810-027-0000	Developed	Low Density	1.0000	\$ 114.20
067-0810-028-0000	Developed	Low Density	1.0000	\$ 114.20
067-0810-029-0000	Developed	Low Density	1.0000	\$ 114.20
067-0810-030-0000	Developed	Low Density	1.0000	\$ 114.20
067-0810-031-0000	Developed	Low Density	1.0000	\$ 114.20
067-0810-032-0000	Developed	Low Density	1.0000	\$ 114.20
067-0810-033-0000	Developed	Low Density	1.0000	\$ 114.20
067-0810-034-0000	Developed	Low Density	1.0000	\$ 114.20
067-0810-035-0000	Developed	Low Density	1.0000	\$ 114.20
067-0810-038-0000	Developed	Low Density	1.0000	\$ 114.20
067-0810-039-0000	Developed	Low Density	1.0000	\$ 114.20
067-0810-040-0000	Developed	Low Density	1.0000	\$ 114.20
067-0810-041-0000	Developed	Low Density	1.0000	\$ 114.20
067-0810-042-0000	Developed	Low Density	1.0000	\$ 114.20
067-0810-043-0000	Developed	Low Density	1.0000	\$ 114.20

City of Rancho Cordova
ITEM 10.2. Transit Related Services Benefit District, Zone No. 2 **ATTACHMENT 3**
Fiscal Year 2020-21 Assessment Roll

APN	Development Status	Land Use	EDU	Assessment
067-0810-044-0000	Developed	Low Density	1.0000	\$ 114.20
067-0810-045-0000	Developed	Low Density	1.0000	\$ 114.20
067-0810-046-0000	Developed	Low Density	1.0000	\$ 114.20
067-0810-047-0000	Developed	Low Density	1.0000	\$ 114.20
067-0810-048-0000	Developed	Low Density	1.0000	\$ 114.20
067-0810-049-0000	Developed	Low Density	1.0000	\$ 114.20
067-0810-050-0000	Developed	Low Density	1.0000	\$ 114.20
067-0810-051-0000	Developed	Low Density	1.0000	\$ 114.20
067-0810-052-0000	Developed	Low Density	1.0000	\$ 114.20
067-0810-053-0000	Developed	Low Density	1.0000	\$ 114.20
067-0810-054-0000	Developed	Low Density	1.0000	\$ 114.20
067-0810-055-0000	Developed	Low Density	1.0000	\$ 114.20
067-0810-056-0000	Developed	Low Density	1.0000	\$ 114.20
067-0810-057-0000	Developed	Low Density	1.0000	\$ 114.20
067-0820-001-0000	Developed	Low Density	1.0000	\$ 114.20
067-0820-002-0000	Developed	Low Density	1.0000	\$ 114.20
067-0820-003-0000	Developed	Low Density	1.0000	\$ 114.20
067-0820-004-0000	Developed	Low Density	1.0000	\$ 114.20
067-0820-005-0000	Developed	Low Density	1.0000	\$ 114.20
067-0820-006-0000	Developed	Low Density	1.0000	\$ 114.20
067-0820-007-0000	Developed	Low Density	1.0000	\$ 114.20
067-0820-008-0000	Developed	Low Density	1.0000	\$ 114.20
067-0820-009-0000	Developed	Low Density	1.0000	\$ 114.20
067-0820-010-0000	Developed	Low Density	1.0000	\$ 114.20
067-0820-011-0000	Developed	Low Density	1.0000	\$ 114.20
067-0820-012-0000	Developed	Low Density	1.0000	\$ 114.20
067-0820-013-0000	Developed	Low Density	1.0000	\$ 114.20
067-0820-014-0000	Developed	Low Density	1.0000	\$ 114.20
067-0820-015-0000	Developed	Low Density	1.0000	\$ 114.20
067-0820-016-0000	Developed	Low Density	1.0000	\$ 114.20
067-0820-017-0000	Developed	Low Density	1.0000	\$ 114.20
067-0820-018-0000	Developed	Low Density	1.0000	\$ 114.20
067-0820-019-0000	Developed	Low Density	1.0000	\$ 114.20
067-0820-020-0000	Developed	Low Density	1.0000	\$ 114.20
067-0820-021-0000	Developed	Low Density	1.0000	\$ 114.20
067-0820-022-0000	Developed	Low Density	1.0000	\$ 114.20
067-0820-023-0000	Developed	Low Density	1.0000	\$ 114.20
067-0820-024-0000	Developed	Low Density	1.0000	\$ 114.20
067-0820-025-0000	Developed	Low Density	1.0000	\$ 114.20
067-0820-026-0000	Developed	Low Density	1.0000	\$ 114.20
067-0820-027-0000	Developed	Low Density	1.0000	\$ 114.20
067-0820-028-0000	Developed	Low Density	1.0000	\$ 114.20
067-0820-029-0000	Developed	Low Density	1.0000	\$ 114.20
067-0820-030-0000	Developed	Low Density	1.0000	\$ 114.20
067-0820-031-0000	Developed	Low Density	1.0000	\$ 114.20

City of Rancho Cordova
ITEM 10.2. Transit Related Services Benefit District, Zone No. 2 **ATTACHMENT 3**
Fiscal Year 2020-21 Assessment Roll

APN	Development Status	Land Use	EDU	Assessment
067-0820-032-0000	Developed	Low Density	1.0000	\$ 114.20
067-0820-033-0000	Developed	Low Density	1.0000	\$ 114.20
067-0820-034-0000	Developed	Low Density	1.0000	\$ 114.20
067-0820-035-0000	Developed	Low Density	1.0000	\$ 114.20
067-0820-036-0000	Developed	Low Density	1.0000	\$ 114.20
067-0820-037-0000	Developed	Low Density	1.0000	\$ 114.20
067-0820-038-0000	Developed	Low Density	1.0000	\$ 114.20
067-0820-039-0000	Developed	Low Density	1.0000	\$ 114.20
067-0820-040-0000	Developed	Low Density	1.0000	\$ 114.20
067-0820-041-0000	Developed	Low Density	1.0000	\$ 114.20
067-0820-042-0000	Developed	Low Density	1.0000	\$ 114.20
067-0820-043-0000	Developed	Low Density	1.0000	\$ 114.20
067-0820-044-0000	Developed	Low Density	1.0000	\$ 114.20
067-0820-045-0000	Developed	Low Density	1.0000	\$ 114.20
067-0820-046-0000	Developed	Low Density	1.0000	\$ 114.20
067-0820-047-0000	Developed	Low Density	1.0000	\$ 114.20
067-0820-048-0000	Developed	Low Density	1.0000	\$ 114.20
067-0820-049-0000	Developed	Low Density	1.0000	\$ 114.20
067-0820-050-0000	Developed	Low Density	1.0000	\$ 114.20
067-0820-051-0000	Developed	Low Density	1.0000	\$ 114.20
067-0820-052-0000	Developed	Low Density	1.0000	\$ 114.20
067-0820-053-0000	Developed	Low Density	1.0000	\$ 114.20
067-0820-054-0000	Developed	Low Density	1.0000	\$ 114.20
067-0820-055-0000	Developed	Low Density	1.0000	\$ 114.20
067-0820-056-0000	Developed	Low Density	1.0000	\$ 114.20
067-0820-057-0000	Developed	Low Density	1.0000	\$ 114.20
067-0820-058-0000	Developed	Low Density	1.0000	\$ 114.20
067-0830-001-0000	Developed	Low Density	1.0000	\$ 114.20
067-0830-002-0000	Developed	Low Density	1.0000	\$ 114.20
067-0830-003-0000	Developed	Low Density	1.0000	\$ 114.20
067-0830-004-0000	Developed	Low Density	1.0000	\$ 114.20
067-0830-005-0000	Developed	Low Density	1.0000	\$ 114.20
067-0830-006-0000	Developed	Low Density	1.0000	\$ 114.20
067-0830-007-0000	Developed	Low Density	1.0000	\$ 114.20
067-0830-008-0000	Developed	Low Density	1.0000	\$ 114.20
067-0830-009-0000	Developed	Low Density	1.0000	\$ 114.20
067-0830-010-0000	Developed	Low Density	1.0000	\$ 114.20
067-0830-011-0000	Developed	Low Density	1.0000	\$ 114.20
067-0830-012-0000	Developed	Low Density	1.0000	\$ 114.20
067-0830-013-0000	Developed	Low Density	1.0000	\$ 114.20
067-0830-014-0000	Developed	Low Density	1.0000	\$ 114.20
067-0830-015-0000	Developed	Low Density	1.0000	\$ 114.20
067-0830-016-0000	Developed	Low Density	1.0000	\$ 114.20
067-0830-017-0000	Developed	Low Density	1.0000	\$ 114.20
067-0830-018-0000	Developed	Low Density	1.0000	\$ 114.20

City of Rancho Cordova
ITEM 10.2. Transit Related Services Benefit District, Zone No. 2 **ATTACHMENT 3**
Fiscal Year 2020-21 Assessment Roll

APN	Development Status	Land Use	EDU	Assessment
067-0830-019-0000	Developed	Low Density	1.0000	\$ 114.20
067-0830-020-0000	Developed	Low Density	1.0000	\$ 114.20
067-0830-021-0000	Developed	Low Density	1.0000	\$ 114.20
067-0830-022-0000	Developed	Low Density	1.0000	\$ 114.20
067-0830-023-0000	Developed	Low Density	1.0000	\$ 114.20
067-0830-024-0000	Developed	Low Density	1.0000	\$ 114.20
067-0830-025-0000	Developed	Low Density	1.0000	\$ 114.20
067-0830-026-0000	Developed	Low Density	1.0000	\$ 114.20
067-0830-027-0000	Developed	Low Density	1.0000	\$ 114.20
067-0830-028-0000	Developed	Low Density	1.0000	\$ 114.20
067-0830-029-0000	Developed	Low Density	1.0000	\$ 114.20
067-0830-030-0000	Developed	Low Density	1.0000	\$ 114.20
067-0830-031-0000	Developed	Low Density	1.0000	\$ 114.20
067-0830-032-0000	Developed	Low Density	1.0000	\$ 114.20
067-0830-033-0000	Developed	Low Density	1.0000	\$ 114.20
067-0830-034-0000	Developed	Low Density	1.0000	\$ 114.20
067-0830-035-0000	Developed	Low Density	1.0000	\$ 114.20
067-0830-036-0000	Developed	Low Density	1.0000	\$ 114.20
067-0830-037-0000	Developed	Low Density	1.0000	\$ 114.20
067-0830-038-0000	Developed	Low Density	1.0000	\$ 114.20
067-0830-039-0000	Developed	Low Density	1.0000	\$ 114.20
067-0830-040-0000	Developed	Low Density	1.0000	\$ 114.20
067-0830-041-0000	Developed	Low Density	1.0000	\$ 114.20
067-0830-042-0000	Developed	Low Density	1.0000	\$ 114.20
067-0830-043-0000	Developed	Low Density	1.0000	\$ 114.20
067-0830-044-0000	Developed	Low Density	1.0000	\$ 114.20
067-0830-045-0000	Developed	Low Density	1.0000	\$ 114.20
067-0830-046-0000	Developed	Low Density	1.0000	\$ 114.20
067-0830-047-0000	Developed	Low Density	1.0000	\$ 114.20
067-0830-048-0000	Developed	Low Density	1.0000	\$ 114.20
067-0830-049-0000	Developed	Low Density	1.0000	\$ 114.20
067-0830-050-0000	Developed	Low Density	1.0000	\$ 114.20
067-0830-051-0000	Developed	Low Density	1.0000	\$ 114.20
067-0830-052-0000	Developed	Low Density	1.0000	\$ 114.20
067-0830-053-0000	Developed	Low Density	1.0000	\$ 114.20
067-0830-054-0000	Developed	Low Density	1.0000	\$ 114.20
067-0830-055-0000	Developed	Low Density	1.0000	\$ 114.20
067-0830-056-0000	Developed	Low Density	1.0000	\$ 114.20
067-0830-057-0000	Developed	Low Density	1.0000	\$ 114.20
067-0830-058-0000	Developed	Low Density	1.0000	\$ 114.20
067-0830-059-0000	Developed	Low Density	1.0000	\$ 114.20
067-0830-060-0000	Developed	Low Density	1.0000	\$ 114.20
067-0830-061-0000	Developed	Low Density	1.0000	\$ 114.20
067-0830-062-0000	Developed	Low Density	1.0000	\$ 114.20
067-0830-063-0000	Developed	Low Density	1.0000	\$ 114.20

City of Rancho Cordova
ITEM 10.2. Transit Related Services Benefit District, Zone No. 2 **ATTACHMENT 3**
 Fiscal Year 2020-21 Assessment Roll

APN	Development Status	Land Use	EDU	Assessment
067-0830-064-0000	Developed	Low Density	1.0000	\$ 114.20
067-0830-065-0000	Developed	Low Density	1.0000	\$ 114.20
067-0830-066-0000	Developed	Low Density	1.0000	\$ 114.20
067-0830-067-0000	Developed	Low Density	1.0000	\$ 114.20
067-0830-068-0000	Developed	Low Density	1.0000	\$ 114.20
067-0830-069-0000	Developed	Low Density	1.0000	\$ 114.20
067-0830-070-0000	Developed	Low Density	1.0000	\$ 114.20
067-0830-071-0000	Developed	Low Density	1.0000	\$ 114.20
067-0830-072-0000	Developed	Low Density	1.0000	\$ 114.20
067-0830-073-0000	Developed	Low Density	1.0000	\$ 114.20
067-0830-074-0000	Developed	Low Density	1.0000	\$ 114.20
067-0830-075-0000	Developed	Low Density	1.0000	\$ 114.20
067-0830-076-0000	Developed	Low Density	1.0000	\$ 114.20
067-0830-077-0000	Developed	Low Density	1.0000	\$ 114.20
067-0830-078-0000	Developed	Low Density	1.0000	\$ 114.20
067-0830-079-0000	Developed	Low Density	1.0000	\$ 114.20
067-0830-080-0000	Developed	Low Density	1.0000	\$ 114.20
067-0840-001-0000	Developed	Low Density	1.0000	\$ 114.20
067-0840-002-0000	Developed	Low Density	1.0000	\$ 114.20
067-0840-003-0000	Developed	Low Density	1.0000	\$ 114.20
067-0840-004-0000	Developed	Low Density	1.0000	\$ 114.20
067-0840-005-0000	Developed	Low Density	1.0000	\$ 114.20
067-0840-006-0000	Developed	Low Density	1.0000	\$ 114.20
067-0840-007-0000	Developed	Low Density	1.0000	\$ 114.20
067-0840-008-0000	Developed	Low Density	1.0000	\$ 114.20
067-0840-009-0000	Developed	Low Density	1.0000	\$ 114.20
067-0840-010-0000	Developed	Low Density	1.0000	\$ 114.20
067-0840-011-0000	Developed	Low Density	1.0000	\$ 114.20
067-0840-012-0000	Developed	Low Density	1.0000	\$ 114.20
067-0840-013-0000	Developed	Low Density	1.0000	\$ 114.20
067-0840-014-0000	Developed	Low Density	1.0000	\$ 114.20
067-0840-015-0000	Developed	Low Density	1.0000	\$ 114.20
067-0840-016-0000	Developed	Low Density	1.0000	\$ 114.20
067-0840-017-0000	Developed	Low Density	1.0000	\$ 114.20
067-0840-018-0000	Developed	Low Density	1.0000	\$ 114.20
067-0840-019-0000	Developed	Low Density	1.0000	\$ 114.20
067-0840-020-0000	Developed	Low Density	1.0000	\$ 114.20
067-0840-021-0000	Developed	Low Density	1.0000	\$ 114.20
067-0840-022-0000	Developed	Low Density	1.0000	\$ 114.20
067-0840-023-0000	Developed	Low Density	1.0000	\$ 114.20
067-0840-024-0000	Developed	Low Density	1.0000	\$ 114.20
067-0840-025-0000	Developed	Low Density	1.0000	\$ 114.20
067-0840-026-0000	Developed	Low Density	1.0000	\$ 114.20
067-0840-027-0000	Developed	Low Density	1.0000	\$ 114.20
067-0840-028-0000	Developed	Low Density	1.0000	\$ 114.20

City of Rancho Cordova
ITEM 10.2. Transit Related Services Benefit District, Zone No. 2 **ATTACHMENT 3**
 Fiscal Year 2020-21 Assessment Roll

APN	Development Status	Land Use	EDU	Assessment
067-0840-029-0000	Developed	Low Density	1.0000	\$ 114.20
067-0840-030-0000	Developed	Low Density	1.0000	\$ 114.20
067-0840-031-0000	Developed	Low Density	1.0000	\$ 114.20
067-0840-032-0000	Developed	Low Density	1.0000	\$ 114.20
067-0840-033-0000	Developed	Low Density	1.0000	\$ 114.20
067-0840-034-0000	Developed	Low Density	1.0000	\$ 114.20
067-0840-035-0000	Developed	Low Density	1.0000	\$ 114.20
067-0840-036-0000	Developed	Low Density	1.0000	\$ 114.20
067-0840-037-0000	Developed	Low Density	1.0000	\$ 114.20
067-0840-038-0000	Developed	Low Density	1.0000	\$ 114.20
067-0840-039-0000	Developed	Low Density	1.0000	\$ 114.20
067-0840-040-0000	Developed	Low Density	1.0000	\$ 114.20
067-0840-041-0000	Developed	Low Density	1.0000	\$ 114.20
067-0840-042-0000	Developed	Low Density	1.0000	\$ 114.20
067-0840-043-0000	Developed	Low Density	1.0000	\$ 114.20
067-0840-044-0000	Developed	Low Density	1.0000	\$ 114.20
067-0840-045-0000	Developed	Low Density	1.0000	\$ 114.20
067-0840-046-0000	Developed	Low Density	1.0000	\$ 114.20
067-0840-047-0000	Developed	Low Density	1.0000	\$ 114.20
067-0840-048-0000	Developed	Low Density	1.0000	\$ 114.20
067-0840-049-0000	Developed	Low Density	1.0000	\$ 114.20
067-0840-050-0000	Developed	Low Density	1.0000	\$ 114.20
067-0840-051-0000	Developed	Low Density	1.0000	\$ 114.20
067-0840-052-0000	Developed	Low Density	1.0000	\$ 114.20
067-0840-053-0000	Developed	Low Density	1.0000	\$ 114.20
067-0840-054-0000	Developed	Low Density	1.0000	\$ 114.20
067-0840-055-0000	Developed	Low Density	1.0000	\$ 114.20
067-0840-056-0000	Developed	Low Density	1.0000	\$ 114.20
067-0840-057-0000	Developed	Low Density	1.0000	\$ 114.20
067-0840-058-0000	Developed	Low Density	1.0000	\$ 114.20
067-0840-059-0000	Developed	Low Density	1.0000	\$ 114.20
067-0840-060-0000	Developed	Low Density	1.0000	\$ 114.20
067-0840-061-0000	Developed	Low Density	1.0000	\$ 114.20
067-0840-062-0000	Developed	Low Density	1.0000	\$ 114.20
067-0840-063-0000	Developed	Low Density	1.0000	\$ 114.20
067-0840-064-0000	Developed	Low Density	1.0000	\$ 114.20
067-0840-065-0000	Developed	Low Density	1.0000	\$ 114.20
067-0840-066-0000	Developed	Low Density	1.0000	\$ 114.20
067-0840-067-0000	Developed	Low Density	1.0000	\$ 114.20
067-0840-068-0000	Developed	Low Density	1.0000	\$ 114.20
067-0840-069-0000	Developed	Low Density	1.0000	\$ 114.20
067-0840-070-0000	Developed	Low Density	1.0000	\$ 114.20
067-0840-071-0000	Developed	Low Density	1.0000	\$ 114.20
067-0840-072-0000	Developed	Low Density	1.0000	\$ 114.20
067-0840-073-0000	Developed	Low Density	1.0000	\$ 114.20

City of Rancho Cordova
ITEM 10.2. Transit Related Services Benefit District, Zone No. 2 **ATTACHMENT 3**
 Fiscal Year 2020-21 Assessment Roll

APN	Development Status	Land Use	EDU	Assessment
067-0840-074-0000	Developed	Low Density	1.0000	\$ 114.20
067-0840-075-0000	Developed	Low Density	1.0000	\$ 114.20
067-0840-076-0000	Developed	Low Density	1.0000	\$ 114.20
067-0840-077-0000	Developed	Low Density	1.0000	\$ 114.20
067-0840-078-0000	Developed	Low Density	1.0000	\$ 114.20
067-0840-079-0000	Developed	Low Density	1.0000	\$ 114.20
067-0840-080-0000	Developed	Low Density	1.0000	\$ 114.20
067-0840-081-0000	Developed	Low Density	1.0000	\$ 114.20
067-0840-082-0000	Developed	Low Density	1.0000	\$ 114.20
067-0840-083-0000	Developed	Low Density	1.0000	\$ 114.20
067-0840-084-0000	Developed	Low Density	1.0000	\$ 114.20
067-0840-085-0000	Developed	Low Density	1.0000	\$ 114.20
067-0840-086-0000	Developed	Low Density	1.0000	\$ 114.20
067-0840-087-0000	Developed	Low Density	1.0000	\$ 114.20
067-0840-088-0000	Developed	Low Density	1.0000	\$ 114.20
067-0840-089-0000	Developed	Low Density	1.0000	\$ 114.20
067-0840-090-0000	Developed	Low Density	1.0000	\$ 114.20
067-0840-091-0000	Developed	Low Density	1.0000	\$ 114.20
067-0840-092-0000	Developed	Low Density	1.0000	\$ 114.20
067-0840-093-0000	Developed	Low Density	1.0000	\$ 114.20
067-0840-094-0000	Developed	Low Density	1.0000	\$ 114.20
067-0840-095-0000	Developed	Low Density	1.0000	\$ 114.20
067-0840-096-0000	Developed	Low Density	1.0000	\$ 114.20
067-0840-097-0000	Developed	Low Density	1.0000	\$ 114.20
067-0840-098-0000	Developed	Low Density	1.0000	\$ 114.20
067-0840-099-0000	Developed	Low Density	1.0000	\$ 114.20
067-0840-100-0000	Developed	Low Density	1.0000	\$ 114.20
067-0840-101-0000	Developed	Low Density	1.0000	\$ 114.20
067-0840-102-0000	Developed	Low Density	1.0000	\$ 114.20
067-0840-103-0000	Developed	Low Density	1.0000	\$ 114.20
067-0840-104-0000	Developed	Low Density	1.0000	\$ 114.20
067-0840-105-0000	Developed	Low Density	1.0000	\$ 114.20
067-0840-106-0000	Developed	Low Density	1.0000	\$ 114.20
067-0840-107-0000	Developed	Low Density	1.0000	\$ 114.20
067-0840-108-0000	Developed	Low Density	1.0000	\$ 114.20
067-0840-109-0000	Developed	Low Density	1.0000	\$ 114.20
067-0840-110-0000	Developed	Low Density	1.0000	\$ 114.20
067-0840-111-0000	Developed	Low Density	1.0000	\$ 114.20
067-0840-112-0000	Developed	Low Density	1.0000	\$ 114.20
067-0840-113-0000	Developed	Low Density	1.0000	\$ 114.20
067-0840-114-0000	Developed	Low Density	1.0000	\$ 114.20
067-0840-115-0000	Developed	Low Density	1.0000	\$ 114.20
067-0840-116-0000	Developed	Low Density	1.0000	\$ 114.20
067-0840-117-0000	Developed	Low Density	1.0000	\$ 114.20
067-0850-001-0000	Developed	Low Density	1.0000	\$ 114.20

City of Rancho Cordova
ITEM 10.2. Transit Related Services Benefit District, Zone No. 2 **ATTACHMENT 3**
 Fiscal Year 2020-21 Assessment Roll

APN	Development Status	Land Use	EDU	Assessment
067-0850-002-0000	Developed	Low Density	1.0000	\$ 114.20
067-0850-003-0000	Developed	Low Density	1.0000	\$ 114.20
067-0850-004-0000	Developed	Low Density	1.0000	\$ 114.20
067-0850-005-0000	Developed	Low Density	1.0000	\$ 114.20
067-0850-006-0000	Developed	Low Density	1.0000	\$ 114.20
067-0850-007-0000	Developed	Low Density	1.0000	\$ 114.20
067-0850-008-0000	Developed	Low Density	1.0000	\$ 114.20
067-0850-009-0000	Developed	Low Density	1.0000	\$ 114.20
067-0850-010-0000	Developed	Low Density	1.0000	\$ 114.20
067-0850-011-0000	Developed	Low Density	1.0000	\$ 114.20
067-0850-012-0000	Developed	Low Density	1.0000	\$ 114.20
067-0850-013-0000	Developed	Low Density	1.0000	\$ 114.20
067-0850-014-0000	Developed	Low Density	1.0000	\$ 114.20
067-0850-015-0000	Developed	Low Density	1.0000	\$ 114.20
067-0850-016-0000	Developed	Low Density	1.0000	\$ 114.20
067-0850-017-0000	Developed	Low Density	1.0000	\$ 114.20
067-0850-018-0000	Developed	Low Density	1.0000	\$ 114.20
067-0850-019-0000	Developed	Low Density	1.0000	\$ 114.20
067-0850-020-0000	Developed	Low Density	1.0000	\$ 114.20
067-0850-021-0000	Developed	Low Density	1.0000	\$ 114.20
067-0850-022-0000	Developed	Low Density	1.0000	\$ 114.20
067-0850-023-0000	Developed	Low Density	1.0000	\$ 114.20
067-0850-024-0000	Developed	Low Density	1.0000	\$ 114.20
067-0850-025-0000	Developed	Low Density	1.0000	\$ 114.20
067-0850-026-0000	Developed	Low Density	1.0000	\$ 114.20
067-0850-027-0000	Developed	Low Density	1.0000	\$ 114.20
067-0850-028-0000	Developed	Low Density	1.0000	\$ 114.20
067-0850-029-0000	Developed	Low Density	1.0000	\$ 114.20
067-0850-030-0000	Developed	Low Density	1.0000	\$ 114.20
067-0850-031-0000	Developed	Low Density	1.0000	\$ 114.20
067-0850-032-0000	Developed	Low Density	1.0000	\$ 114.20
067-0850-033-0000	Developed	Low Density	1.0000	\$ 114.20
067-0850-034-0000	Developed	Low Density	1.0000	\$ 114.20
067-0850-035-0000	Developed	Low Density	1.0000	\$ 114.20
067-0850-036-0000	Developed	Low Density	1.0000	\$ 114.20
067-0850-037-0000	Developed	Low Density	1.0000	\$ 114.20
067-0850-038-0000	Developed	Low Density	1.0000	\$ 114.20
067-0850-039-0000	Developed	Low Density	1.0000	\$ 114.20
067-0850-040-0000	Developed	Low Density	1.0000	\$ 114.20
067-0850-041-0000	Developed	Low Density	1.0000	\$ 114.20
067-0850-042-0000	Developed	Low Density	1.0000	\$ 114.20
067-0850-043-0000	Developed	Low Density	1.0000	\$ 114.20
067-0850-044-0000	Developed	Low Density	1.0000	\$ 114.20
067-0850-045-0000	Developed	Low Density	1.0000	\$ 114.20
067-0850-046-0000	Developed	Low Density	1.0000	\$ 114.20

City of Rancho Cordova
ITEM 10.2. Transit Related Services Benefit District, Zone No. 2 **ATTACHMENT 3**
Fiscal Year 2020-21 Assessment Roll

APN	Development Status	Land Use	EDU	Assessment
067-0850-047-0000	Developed	Low Density	1.0000	\$ 114.20
067-0850-048-0000	Developed	Low Density	1.0000	\$ 114.20
067-0850-049-0000	Developed	Low Density	1.0000	\$ 114.20
067-0850-050-0000	Developed	Low Density	1.0000	\$ 114.20
067-0850-051-0000	Developed	Low Density	1.0000	\$ 114.20
067-0850-052-0000	Developed	Low Density	1.0000	\$ 114.20
067-0850-053-0000	Developed	Low Density	1.0000	\$ 114.20
067-0850-054-0000	Developed	Low Density	1.0000	\$ 114.20
067-0850-055-0000	Developed	Low Density	1.0000	\$ 114.20
067-0850-059-0000	Developed	Low Density	1.0000	\$ 114.20
067-0850-060-0000	Developed	Low Density	1.0000	\$ 114.20
067-0850-061-0000	Developed	Low Density	1.0000	\$ 114.20
067-0850-062-0000	Developed	Low Density	1.0000	\$ 114.20
067-0850-063-0000	Developed	Low Density	1.0000	\$ 114.20
067-0850-064-0000	Developed	Low Density	1.0000	\$ 114.20
067-0850-065-0000	Developed	Low Density	1.0000	\$ 114.20
067-0850-066-0000	Developed	Low Density	1.0000	\$ 114.20
067-0850-067-0000	Developed	Low Density	1.0000	\$ 114.20
067-0850-068-0000	Developed	Low Density	1.0000	\$ 114.20
067-0850-069-0000	Developed	Low Density	1.0000	\$ 114.20
067-0850-070-0000	Developed	Low Density	1.0000	\$ 114.20
067-0850-071-0000	Developed	Low Density	1.0000	\$ 114.20
067-0850-072-0000	Developed	Low Density	1.0000	\$ 114.20
067-0850-073-0000	Developed	Low Density	1.0000	\$ 114.20
067-0850-074-0000	Developed	Low Density	1.0000	\$ 114.20
067-0850-075-0000	Developed	Low Density	1.0000	\$ 114.20
067-0850-076-0000	Developed	Low Density	1.0000	\$ 114.20
067-0850-077-0000	Developed	Low Density	1.0000	\$ 114.20
067-0850-078-0000	Developed	Low Density	1.0000	\$ 114.20
067-0850-079-0000	Developed	Low Density	1.0000	\$ 114.20
067-0850-080-0000	Developed	Low Density	1.0000	\$ 114.20
067-0850-085-0000	Developed	Low Density	1.0000	\$ 114.20
067-0850-086-0000	Developed	Low Density	1.0000	\$ 114.20
067-0850-087-0000	Developed	Low Density	1.0000	\$ 114.20
067-0850-088-0000	Developed	Low Density	1.0000	\$ 114.20
067-0850-089-0000	Developed	Low Density	1.0000	\$ 114.20
067-0850-090-0000	Developed	Low Density	1.0000	\$ 114.20
067-0850-091-0000	Developed	Low Density	1.0000	\$ 114.20
067-0850-092-0000	Developed	Low Density	1.0000	\$ 114.20
067-0850-094-0000	Developed	Low Density	1.0000	\$ 114.20
067-0860-001-0000	Developed	Low Density	1.0000	\$ 114.20
067-0860-002-0000	Developed	Low Density	1.0000	\$ 114.20
067-0860-003-0000	Developed	Low Density	1.0000	\$ 114.20
067-0860-004-0000	Developed	Low Density	1.0000	\$ 114.20
067-0860-005-0000	Developed	Low Density	1.0000	\$ 114.20

City of Rancho Cordova
ITEM 10.2. Transit Related Services Benefit District, Zone No. 2 **ATTACHMENT 3**
 Fiscal Year 2020-21 Assessment Roll

APN	Development Status	Land Use	EDU	Assessment
067-0860-006-0000	Developed	Low Density	1.0000	\$ 114.20
067-0860-007-0000	Developed	Low Density	1.0000	\$ 114.20
067-0860-008-0000	Developed	Low Density	1.0000	\$ 114.20
067-0860-009-0000	Developed	Low Density	1.0000	\$ 114.20
067-0860-010-0000	Developed	Low Density	1.0000	\$ 114.20
067-0860-011-0000	Developed	Low Density	1.0000	\$ 114.20
067-0860-012-0000	Developed	Low Density	1.0000	\$ 114.20
067-0860-013-0000	Developed	Low Density	1.0000	\$ 114.20
067-0860-014-0000	Developed	Low Density	1.0000	\$ 114.20
067-0860-015-0000	Developed	Low Density	1.0000	\$ 114.20
067-0860-016-0000	Developed	Low Density	1.0000	\$ 114.20
067-0860-017-0000	Developed	Low Density	1.0000	\$ 114.20
067-0860-018-0000	Developed	Low Density	1.0000	\$ 114.20
067-0860-019-0000	Developed	Low Density	1.0000	\$ 114.20
067-0860-020-0000	Developed	Low Density	1.0000	\$ 114.20
067-0860-021-0000	Developed	Low Density	1.0000	\$ 114.20
067-0860-022-0000	Developed	Low Density	1.0000	\$ 114.20
067-0860-023-0000	Developed	Low Density	1.0000	\$ 114.20
067-0860-024-0000	Developed	Low Density	1.0000	\$ 114.20
067-0860-025-0000	Developed	Low Density	1.0000	\$ 114.20
067-0860-026-0000	Developed	Low Density	1.0000	\$ 114.20
067-0860-027-0000	Developed	Low Density	1.0000	\$ 114.20
067-0860-028-0000	Developed	Low Density	1.0000	\$ 114.20
067-0860-029-0000	Developed	Low Density	1.0000	\$ 114.20
067-0860-030-0000	Developed	Low Density	1.0000	\$ 114.20
067-0860-031-0000	Developed	Low Density	1.0000	\$ 114.20
067-0860-032-0000	Developed	Low Density	1.0000	\$ 114.20
067-0860-033-0000	Developed	Low Density	1.0000	\$ 114.20
067-0860-034-0000	Developed	Low Density	1.0000	\$ 114.20
067-0860-035-0000	Developed	Low Density	1.0000	\$ 114.20
067-0860-036-0000	Developed	Low Density	1.0000	\$ 114.20
067-0860-037-0000	Developed	Low Density	1.0000	\$ 114.20
067-0860-038-0000	Developed	Low Density	1.0000	\$ 114.20
067-0860-039-0000	Developed	Low Density	1.0000	\$ 114.20
067-0860-040-0000	Developed	Low Density	1.0000	\$ 114.20
067-0860-041-0000	Developed	Low Density	1.0000	\$ 114.20
067-0860-042-0000	Developed	Low Density	1.0000	\$ 114.20
067-0860-043-0000	Developed	Low Density	1.0000	\$ 114.20
067-0860-044-0000	Developed	Low Density	1.0000	\$ 114.20
067-0860-045-0000	Developed	Low Density	1.0000	\$ 114.20
067-0860-046-0000	Developed	Low Density	1.0000	\$ 114.20
067-0860-047-0000	Developed	Low Density	1.0000	\$ 114.20
067-0860-048-0000	Developed	Low Density	1.0000	\$ 114.20
067-0860-049-0000	Developed	Low Density	1.0000	\$ 114.20
067-0860-050-0000	Developed	Low Density	1.0000	\$ 114.20

City of Rancho Cordova
ITEM 10.2. Transit Related Services Benefit District, Zone No. 2 **ATTACHMENT 3**
 Fiscal Year 2020-21 Assessment Roll

APN	Development Status	Land Use	EDU	Assessment
067-0860-051-0000	Developed	Low Density	1.0000	\$ 114.20
067-0860-052-0000	Developed	Low Density	1.0000	\$ 114.20
067-0860-053-0000	Developed	Low Density	1.0000	\$ 114.20
067-0860-054-0000	Developed	Low Density	1.0000	\$ 114.20
067-0860-055-0000	Developed	Low Density	1.0000	\$ 114.20
067-0860-056-0000	Developed	Low Density	1.0000	\$ 114.20
067-0860-057-0000	Developed	Low Density	1.0000	\$ 114.20
067-0860-058-0000	Developed	Low Density	1.0000	\$ 114.20
067-0860-059-0000	Developed	Low Density	1.0000	\$ 114.20
067-0860-060-0000	Developed	Low Density	1.0000	\$ 114.20
067-0860-061-0000	Developed	Low Density	1.0000	\$ 114.20
067-0860-062-0000	Developed	Low Density	1.0000	\$ 114.20
067-0860-063-0000	Developed	Low Density	1.0000	\$ 114.20
067-0860-064-0000	Developed	Low Density	1.0000	\$ 114.20
067-0860-065-0000	Developed	Low Density	1.0000	\$ 114.20
067-0860-066-0000	Developed	Low Density	1.0000	\$ 114.20
067-0860-067-0000	Developed	Low Density	1.0000	\$ 114.20
067-0860-068-0000	Developed	Low Density	1.0000	\$ 114.20
067-0860-069-0000	Developed	Low Density	1.0000	\$ 114.20
067-0860-070-0000	Developed	Low Density	1.0000	\$ 114.20
067-0860-071-0000	Developed	Low Density	1.0000	\$ 114.20
067-0860-072-0000	Developed	Low Density	1.0000	\$ 114.20
067-0860-073-0000	Developed	Low Density	1.0000	\$ 114.20
067-0860-074-0000	Developed	Low Density	1.0000	\$ 114.20
067-0860-075-0000	Developed	Low Density	1.0000	\$ 114.20
067-0860-076-0000	Developed	Low Density	1.0000	\$ 114.20
067-0860-077-0000	Developed	Low Density	1.0000	\$ 114.20
067-0860-078-0000	Developed	Low Density	1.0000	\$ 114.20
067-0860-079-0000	Developed	Low Density	1.0000	\$ 114.20
067-0860-080-0000	Developed	Low Density	1.0000	\$ 114.20
067-0860-081-0000	Developed	Low Density	1.0000	\$ 114.20
067-0860-082-0000	Developed	Low Density	1.0000	\$ 114.20
067-0860-083-0000	Developed	Low Density	1.0000	\$ 114.20
067-0860-084-0000	Developed	Low Density	1.0000	\$ 114.20
067-0860-085-0000	Developed	Low Density	1.0000	\$ 114.20
067-0860-086-0000	Developed	Low Density	1.0000	\$ 114.20
067-0860-087-0000	Developed	Low Density	1.0000	\$ 114.20
067-0860-088-0000	Developed	Low Density	1.0000	\$ 114.20
067-0860-089-0000	Developed	Low Density	1.0000	\$ 114.20
067-0860-090-0000	Developed	Low Density	1.0000	\$ 114.20
067-0870-001-0000	Developed	Low Density	1.0000	\$ 114.20
067-0870-002-0000	Developed	Low Density	1.0000	\$ 114.20
067-0870-003-0000	Developed	Low Density	1.0000	\$ 114.20
067-0870-004-0000	Developed	Low Density	1.0000	\$ 114.20
067-0870-005-0000	Developed	Low Density	1.0000	\$ 114.20

City of Rancho Cordova
ITEM 10.2. Transit Related Services Benefit District, Zone No. 2 **ATTACHMENT 3**
Fiscal Year 2020-21 Assessment Roll

APN	Development Status	Land Use	EDU	Assessment
067-0870-006-0000	Developed	Low Density	1.0000	\$ 114.20
067-0870-007-0000	Developed	Low Density	1.0000	\$ 114.20
067-0870-008-0000	Developed	Low Density	1.0000	\$ 114.20
067-0870-009-0000	Developed	Low Density	1.0000	\$ 114.20
067-0870-010-0000	Developed	Low Density	1.0000	\$ 114.20
067-0870-011-0000	Developed	Low Density	1.0000	\$ 114.20
067-0870-012-0000	Developed	Low Density	1.0000	\$ 114.20
067-0870-013-0000	Developed	Low Density	1.0000	\$ 114.20
067-0870-014-0000	Developed	Low Density	1.0000	\$ 114.20
067-0870-015-0000	Developed	Low Density	1.0000	\$ 114.20
067-0870-016-0000	Developed	Low Density	1.0000	\$ 114.20
067-0870-017-0000	Developed	Low Density	1.0000	\$ 114.20
067-0870-018-0000	Developed	Low Density	1.0000	\$ 114.20
067-0870-019-0000	Developed	Low Density	1.0000	\$ 114.20
067-0870-020-0000	Developed	Low Density	1.0000	\$ 114.20
067-0870-021-0000	Developed	Low Density	1.0000	\$ 114.20
067-0870-022-0000	Developed	Low Density	1.0000	\$ 114.20
067-0870-023-0000	Developed	Low Density	1.0000	\$ 114.20
067-0870-024-0000	Developed	Low Density	1.0000	\$ 114.20
067-0870-025-0000	Developed	Low Density	1.0000	\$ 114.20
067-0870-026-0000	Developed	Low Density	1.0000	\$ 114.20
067-0870-027-0000	Developed	Low Density	1.0000	\$ 114.20
067-0870-028-0000	Developed	Low Density	1.0000	\$ 114.20
067-0870-029-0000	Developed	Low Density	1.0000	\$ 114.20
067-0870-030-0000	Developed	Low Density	1.0000	\$ 114.20
067-0870-031-0000	Developed	Low Density	1.0000	\$ 114.20
067-0870-032-0000	Developed	Low Density	1.0000	\$ 114.20
067-0870-033-0000	Developed	Low Density	1.0000	\$ 114.20
067-0870-034-0000	Developed	Low Density	1.0000	\$ 114.20
067-0870-035-0000	Developed	Low Density	1.0000	\$ 114.20
067-0870-036-0000	Developed	Low Density	1.0000	\$ 114.20
067-0870-037-0000	Developed	Low Density	1.0000	\$ 114.20
067-0870-038-0000	Developed	Low Density	1.0000	\$ 114.20
067-0870-039-0000	Developed	Low Density	1.0000	\$ 114.20
067-0870-040-0000	Developed	Low Density	1.0000	\$ 114.20
067-0870-041-0000	Developed	Low Density	1.0000	\$ 114.20
067-0870-042-0000	Developed	Low Density	1.0000	\$ 114.20
067-0870-043-0000	Developed	Low Density	1.0000	\$ 114.20
067-0870-044-0000	Developed	Low Density	1.0000	\$ 114.20
067-0870-045-0000	Developed	Low Density	1.0000	\$ 114.20
067-0870-046-0000	Developed	Low Density	1.0000	\$ 114.20
067-0870-047-0000	Developed	Low Density	1.0000	\$ 114.20
067-0870-048-0000	Developed	Low Density	1.0000	\$ 114.20
067-0870-049-0000	Developed	Low Density	1.0000	\$ 114.20
067-0870-050-0000	Developed	Low Density	1.0000	\$ 114.20

City of Rancho Cordova
ITEM 10.2. Transit Related Services Benefit District, Zone No. 2 **ATTACHMENT 3**
Fiscal Year 2020-21 Assessment Roll

APN	Development Status	Land Use	EDU	Assessment
067-0870-051-0000	Developed	Low Density	1.0000	\$ 114.20
067-0870-052-0000	Developed	Low Density	1.0000	\$ 114.20
067-0870-053-0000	Developed	Low Density	1.0000	\$ 114.20
067-0870-054-0000	Developed	Low Density	1.0000	\$ 114.20
067-0870-055-0000	Developed	Low Density	1.0000	\$ 114.20
067-0870-056-0000	Developed	Low Density	1.0000	\$ 114.20
067-0870-057-0000	Developed	Low Density	1.0000	\$ 114.20
067-0870-058-0000	Developed	Low Density	1.0000	\$ 114.20
067-0870-059-0000	Developed	Low Density	1.0000	\$ 114.20
067-0870-060-0000	Developed	Low Density	1.0000	\$ 114.20
067-0870-061-0000	Developed	Low Density	1.0000	\$ 114.20
067-0870-062-0000	Developed	Low Density	1.0000	\$ 114.20
067-0870-063-0000	Developed	Low Density	1.0000	\$ 114.20
067-0870-064-0000	Developed	Low Density	1.0000	\$ 114.20
067-0870-065-0000	Developed	Low Density	1.0000	\$ 114.20
067-0870-066-0000	Developed	Low Density	1.0000	\$ 114.20
067-0880-001-0000	Developed	Low Density	1.0000	\$ 114.20
067-0880-002-0000	Developed	Low Density	1.0000	\$ 114.20
067-0880-003-0000	Developed	Low Density	1.0000	\$ 114.20
067-0880-004-0000	Developed	Low Density	1.0000	\$ 114.20
067-0880-005-0000	Developed	Low Density	1.0000	\$ 114.20
067-0880-006-0000	Developed	Low Density	1.0000	\$ 114.20
067-0880-007-0000	Developed	Low Density	1.0000	\$ 114.20
067-0880-008-0000	Developed	Low Density	1.0000	\$ 114.20
067-0880-009-0000	Developed	Low Density	1.0000	\$ 114.20
067-0880-010-0000	Developed	Low Density	1.0000	\$ 114.20
067-0880-011-0000	Developed	Low Density	1.0000	\$ 114.20
067-0880-012-0000	Developed	Low Density	1.0000	\$ 114.20
067-0880-013-0000	Developed	Low Density	1.0000	\$ 114.20
067-0880-014-0000	Developed	Low Density	1.0000	\$ 114.20
067-0880-015-0000	Developed	Low Density	1.0000	\$ 114.20
067-0880-016-0000	Developed	Low Density	1.0000	\$ 114.20
067-0880-017-0000	Developed	Low Density	1.0000	\$ 114.20
067-0880-018-0000	Developed	Low Density	1.0000	\$ 114.20
067-0880-019-0000	Developed	Low Density	1.0000	\$ 114.20
067-0880-020-0000	Developed	Low Density	1.0000	\$ 114.20
067-0880-021-0000	Developed	Low Density	1.0000	\$ 114.20
067-0880-022-0000	Developed	Low Density	1.0000	\$ 114.20
067-0880-023-0000	Developed	Low Density	1.0000	\$ 114.20
067-0880-024-0000	Developed	Low Density	1.0000	\$ 114.20
067-0880-025-0000	Developed	Low Density	1.0000	\$ 114.20
067-0880-026-0000	Developed	Low Density	1.0000	\$ 114.20
067-0880-027-0000	Developed	Low Density	1.0000	\$ 114.20
067-0880-028-0000	Developed	Low Density	1.0000	\$ 114.20
067-0880-029-0000	Developed	Low Density	1.0000	\$ 114.20

City of Rancho Cordova
ITEM 10.2. Transit Related Services Benefit District, Zone No. 2 **ATTACHMENT 3**
 Fiscal Year 2020-21 Assessment Roll

APN	Development Status	Land Use	EDU	Assessment
067-0880-030-0000	Developed	Low Density	1.0000	\$ 114.20
067-0880-031-0000	Developed	Low Density	1.0000	\$ 114.20
067-0880-032-0000	Developed	Low Density	1.0000	\$ 114.20
067-0880-033-0000	Developed	Low Density	1.0000	\$ 114.20
067-0880-034-0000	Developed	Low Density	1.0000	\$ 114.20
067-0880-035-0000	Developed	Low Density	1.0000	\$ 114.20
067-0880-036-0000	Developed	Low Density	1.0000	\$ 114.20
067-0880-037-0000	Developed	Low Density	1.0000	\$ 114.20
067-0880-038-0000	Developed	Low Density	1.0000	\$ 114.20
067-0880-039-0000	Developed	Low Density	1.0000	\$ 114.20
067-0880-040-0000	Developed	Low Density	1.0000	\$ 114.20
067-0880-041-0000	Developed	Low Density	1.0000	\$ 114.20
067-0880-042-0000	Developed	Low Density	1.0000	\$ 114.20
067-0880-043-0000	Developed	Low Density	1.0000	\$ 114.20
067-0880-044-0000	Developed	Low Density	1.0000	\$ 114.20
067-0880-045-0000	Developed	Low Density	1.0000	\$ 114.20
067-0880-046-0000	Developed	Low Density	1.0000	\$ 114.20
067-0880-047-0000	Developed	Low Density	1.0000	\$ 114.20
067-0880-048-0000	Developed	Low Density	1.0000	\$ 114.20
067-0880-049-0000	Developed	Low Density	1.0000	\$ 114.20
067-0880-050-0000	Developed	Low Density	1.0000	\$ 114.20
067-0880-051-0000	Developed	Low Density	1.0000	\$ 114.20
067-0880-052-0000	Developed	Low Density	1.0000	\$ 114.20
067-0880-053-0000	Developed	Low Density	1.0000	\$ 114.20
067-0880-054-0000	Developed	Low Density	1.0000	\$ 114.20
067-0880-055-0000	Developed	Low Density	1.0000	\$ 114.20
067-0880-056-0000	Developed	Low Density	1.0000	\$ 114.20
067-0880-057-0000	Developed	Low Density	1.0000	\$ 114.20
067-0880-058-0000	Developed	Low Density	1.0000	\$ 114.20
067-0880-059-0000	Developed	Low Density	1.0000	\$ 114.20
067-0880-060-0000	Developed	Low Density	1.0000	\$ 114.20
067-0880-061-0000	Developed	Low Density	1.0000	\$ 114.20
067-0880-062-0000	Developed	Low Density	1.0000	\$ 114.20
067-0880-063-0000	Developed	Low Density	1.0000	\$ 114.20
067-0880-064-0000	Developed	Low Density	1.0000	\$ 114.20
067-0880-065-0000	Developed	Low Density	1.0000	\$ 114.20
067-0880-066-0000	Developed	Low Density	1.0000	\$ 114.20
067-0880-067-0000	Developed	Low Density	1.0000	\$ 114.20
067-0880-068-0000	Developed	Low Density	1.0000	\$ 114.20
067-0880-069-0000	Developed	Low Density	1.0000	\$ 114.20
067-0880-070-0000	Developed	Low Density	1.0000	\$ 114.20
067-0880-071-0000	Developed	Low Density	1.0000	\$ 114.20
067-0880-072-0000	Developed	Low Density	1.0000	\$ 114.20
067-0880-073-0000	Developed	Low Density	1.0000	\$ 114.20
067-0880-074-0000	Developed	Low Density	1.0000	\$ 114.20

City of Rancho Cordova
ITEM 10.2. Transit Related Services Benefit District, Zone No. 2 **ATTACHMENT 3**
 Fiscal Year 2020-21 Assessment Roll

APN	Development Status	Land Use	EDU	Assessment
067-0880-075-0000	Developed	Low Density	1.0000	\$ 114.20
067-0880-076-0000	Developed	Low Density	1.0000	\$ 114.20
067-0880-077-0000	Developed	Low Density	1.0000	\$ 114.20
067-0880-078-0000	Developed	Low Density	1.0000	\$ 114.20
067-0880-079-0000	Developed	Low Density	1.0000	\$ 114.20
067-0880-080-0000	Developed	Low Density	1.0000	\$ 114.20
067-0880-081-0000	Developed	Low Density	1.0000	\$ 114.20
067-0880-082-0000	Developed	Low Density	1.0000	\$ 114.20
067-0880-083-0000	Developed	Low Density	1.0000	\$ 114.20
067-0880-084-0000	Developed	Low Density	1.0000	\$ 114.20
067-0880-085-0000	Developed	Low Density	1.0000	\$ 114.20
067-0880-086-0000	Developed	Low Density	1.0000	\$ 114.20
067-0880-087-0000	Developed	Low Density	1.0000	\$ 114.20
067-0880-088-0000	Developed	Low Density	1.0000	\$ 114.20
067-0880-089-0000	Developed	Low Density	1.0000	\$ 114.20
067-0880-090-0000	Developed	Low Density	1.0000	\$ 114.20
067-0880-091-0000	Developed	Low Density	1.0000	\$ 114.20
067-0880-092-0000	Developed	Low Density	1.0000	\$ 114.20
067-0890-001-0000	Developed	Low Density	1.0000	\$ 114.20
067-0890-002-0000	Developed	Low Density	1.0000	\$ 114.20
067-0890-003-0000	Developed	Low Density	1.0000	\$ 114.20
067-0890-004-0000	Developed	Low Density	1.0000	\$ 114.20
067-0890-005-0000	Developed	Low Density	1.0000	\$ 114.20
067-0890-006-0000	Developed	Low Density	1.0000	\$ 114.20
067-0890-007-0000	Developed	Low Density	1.0000	\$ 114.20
067-0890-008-0000	Developed	Low Density	1.0000	\$ 114.20
067-0890-009-0000	Developed	Low Density	1.0000	\$ 114.20
067-0890-010-0000	Developed	Low Density	1.0000	\$ 114.20
067-0890-011-0000	Developed	Low Density	1.0000	\$ 114.20
067-0890-012-0000	Developed	Low Density	1.0000	\$ 114.20
067-0890-013-0000	Developed	Low Density	1.0000	\$ 114.20
067-0890-014-0000	Developed	Low Density	1.0000	\$ 114.20
067-0890-015-0000	Developed	Low Density	1.0000	\$ 114.20
067-0890-016-0000	Developed	Low Density	1.0000	\$ 114.20
067-0890-017-0000	Developed	Low Density	1.0000	\$ 114.20
067-0890-018-0000	Developed	Low Density	1.0000	\$ 114.20
067-0890-019-0000	Developed	Low Density	1.0000	\$ 114.20
067-0890-020-0000	Developed	Low Density	1.0000	\$ 114.20
067-0890-021-0000	Developed	Low Density	1.0000	\$ 114.20
067-0890-022-0000	Developed	Low Density	1.0000	\$ 114.20
067-0890-023-0000	Developed	Low Density	1.0000	\$ 114.20
067-0890-024-0000	Developed	Low Density	1.0000	\$ 114.20
067-0890-025-0000	Developed	Low Density	1.0000	\$ 114.20
067-0890-026-0000	Developed	Low Density	1.0000	\$ 114.20
067-0890-027-0000	Developed	Low Density	1.0000	\$ 114.20

City of Rancho Cordova
ITEM 10.2. Transit Related Services Benefit District, Zone No. 2 **ATTACHMENT 3**
Fiscal Year 2020-21 Assessment Roll

APN	Development Status	Land Use	EDU	Assessment
067-0890-028-0000	Developed	Low Density	1.0000	\$ 114.20
067-0890-029-0000	Developed	Low Density	1.0000	\$ 114.20
067-0890-030-0000	Developed	Low Density	1.0000	\$ 114.20
067-0890-031-0000	Developed	Low Density	1.0000	\$ 114.20
067-0890-032-0000	Developed	Low Density	1.0000	\$ 114.20
067-0890-033-0000	Developed	Low Density	1.0000	\$ 114.20
067-0890-034-0000	Developed	Low Density	1.0000	\$ 114.20
067-0890-035-0000	Developed	Low Density	1.0000	\$ 114.20
067-0890-036-0000	Developed	Low Density	1.0000	\$ 114.20
067-0890-037-0000	Developed	Low Density	1.0000	\$ 114.20
067-0890-038-0000	Developed	Low Density	1.0000	\$ 114.20
067-0890-039-0000	Developed	Low Density	1.0000	\$ 114.20
067-0890-040-0000	Developed	Low Density	1.0000	\$ 114.20
067-0890-041-0000	Developed	Low Density	1.0000	\$ 114.20
067-0890-042-0000	Developed	Low Density	1.0000	\$ 114.20
067-0890-046-0000	Developed	Low Density	1.0000	\$ 114.20
067-0890-047-0000	Developed	Low Density	1.0000	\$ 114.20
067-0890-048-0000	Developed	Low Density	1.0000	\$ 114.20
067-0890-049-0000	Developed	Low Density	1.0000	\$ 114.20
067-0890-050-0000	Developed	Low Density	1.0000	\$ 114.20
067-0890-051-0000	Developed	Low Density	1.0000	\$ 114.20
067-0890-052-0000	Developed	Low Density	1.0000	\$ 114.20
067-0890-053-0000	Developed	Low Density	1.0000	\$ 114.20
067-0900-001-0000	Developed	Low Density	1.0000	\$ 114.20
067-0900-002-0000	Developed	Low Density	1.0000	\$ 114.20
067-0900-003-0000	Developed	Low Density	1.0000	\$ 114.20
067-0900-004-0000	Developed	Low Density	1.0000	\$ 114.20
067-0900-005-0000	Developed	Low Density	1.0000	\$ 114.20
067-0900-006-0000	Developed	Low Density	1.0000	\$ 114.20
067-0900-007-0000	Developed	Low Density	1.0000	\$ 114.20
067-0900-008-0000	Developed	Low Density	1.0000	\$ 114.20
067-0900-009-0000	Developed	Low Density	1.0000	\$ 114.20
067-0900-010-0000	Developed	Low Density	1.0000	\$ 114.20
067-0900-011-0000	Developed	Low Density	1.0000	\$ 114.20
067-0900-012-0000	Developed	Low Density	1.0000	\$ 114.20
067-0900-013-0000	Developed	Low Density	1.0000	\$ 114.20
067-0900-014-0000	Developed	Low Density	1.0000	\$ 114.20
067-0900-015-0000	Developed	Low Density	1.0000	\$ 114.20
067-0900-016-0000	Developed	Low Density	1.0000	\$ 114.20
067-0900-017-0000	Developed	Low Density	1.0000	\$ 114.20
067-0900-018-0000	Developed	Low Density	1.0000	\$ 114.20
067-0900-019-0000	Developed	Low Density	1.0000	\$ 114.20
067-0900-020-0000	Developed	Low Density	1.0000	\$ 114.20
067-0900-021-0000	Developed	Low Density	1.0000	\$ 114.20
067-0900-022-0000	Developed	Low Density	1.0000	\$ 114.20

City of Rancho Cordova
ITEM 10.2. Transit Related Services Benefit District, Zone No. 2 **ATTACHMENT 3**
 Fiscal Year 2020-21 Assessment Roll

APN	Development Status	Land Use	EDU	Assessment
067-0900-023-0000	Developed	Low Density	1.0000	\$ 114.20
067-0900-024-0000	Developed	Low Density	1.0000	\$ 114.20
067-0900-025-0000	Developed	Low Density	1.0000	\$ 114.20
067-0900-026-0000	Developed	Low Density	1.0000	\$ 114.20
067-0900-027-0000	Developed	Low Density	1.0000	\$ 114.20
067-0900-028-0000	Developed	Low Density	1.0000	\$ 114.20
067-0900-029-0000	Developed	Low Density	1.0000	\$ 114.20
067-0900-030-0000	Developed	Low Density	1.0000	\$ 114.20
067-0900-031-0000	Developed	Low Density	1.0000	\$ 114.20
067-0900-032-0000	Developed	Low Density	1.0000	\$ 114.20
067-0900-033-0000	Developed	Low Density	1.0000	\$ 114.20
067-0900-034-0000	Developed	Low Density	1.0000	\$ 114.20
067-0900-035-0000	Developed	Low Density	1.0000	\$ 114.20
067-0900-036-0000	Developed	Low Density	1.0000	\$ 114.20
067-0900-037-0000	Developed	Low Density	1.0000	\$ 114.20
067-0900-038-0000	Developed	Low Density	1.0000	\$ 114.20
067-0900-039-0000	Developed	Low Density	1.0000	\$ 114.20
067-0900-040-0000	Developed	Low Density	1.0000	\$ 114.20
067-0900-041-0000	Developed	Low Density	1.0000	\$ 114.20
067-0900-042-0000	Developed	Low Density	1.0000	\$ 114.20
067-0900-044-0000	Developed	Low Density	1.0000	\$ 114.20
067-0900-045-0000	Developed	Low Density	1.0000	\$ 114.20
067-0900-046-0000	Developed	Low Density	1.0000	\$ 114.20
067-0900-047-0000	Developed	Low Density	1.0000	\$ 114.20
067-0900-048-0000	Developed	Low Density	1.0000	\$ 114.20
067-0900-049-0000	Developed	Low Density	1.0000	\$ 114.20
067-0900-050-0000	Developed	Low Density	1.0000	\$ 114.20
067-0910-001-0000	Developed	Low Density	1.0000	\$ 114.20
067-0910-002-0000	Developed	Low Density	1.0000	\$ 114.20
067-0910-003-0000	Developed	Low Density	1.0000	\$ 114.20
067-0910-004-0000	Developed	Low Density	1.0000	\$ 114.20
067-0910-005-0000	Developed	Low Density	1.0000	\$ 114.20
067-0910-006-0000	Developed	Low Density	1.0000	\$ 114.20
067-0910-007-0000	Developed	Low Density	1.0000	\$ 114.20
067-0910-008-0000	Developed	Low Density	1.0000	\$ 114.20
067-0910-009-0000	Developed	Low Density	1.0000	\$ 114.20
067-0910-010-0000	Developed	Low Density	1.0000	\$ 114.20
067-0910-011-0000	Developed	Low Density	1.0000	\$ 114.20
067-0910-012-0000	Developed	Low Density	1.0000	\$ 114.20
067-0910-013-0000	Developed	Low Density	1.0000	\$ 114.20
067-0910-014-0000	Developed	Low Density	1.0000	\$ 114.20
067-0910-016-0000	Developed	Low Density	1.0000	\$ 114.20
067-0910-017-0000	Developed	Low Density	1.0000	\$ 114.20
067-0910-018-0000	Developed	Low Density	1.0000	\$ 114.20
067-0910-019-0000	Developed	Low Density	1.0000	\$ 114.20

City of Rancho Cordova
ITEM 10.2. Transit Related Services Benefit District, Zone No. 2 **ATTACHMENT 3**
 Fiscal Year 2020-21 Assessment Roll

APN	Development Status	Land Use	EDU	Assessment
067-0910-020-0000	Developed	Low Density	1.0000	\$ 114.20
067-0910-021-0000	Developed	Low Density	1.0000	\$ 114.20
067-0910-022-0000	Developed	Low Density	1.0000	\$ 114.20
067-0910-023-0000	Developed	Low Density	1.0000	\$ 114.20
067-0910-024-0000	Developed	Low Density	1.0000	\$ 114.20
067-0910-025-0000	Developed	Low Density	1.0000	\$ 114.20
067-0910-026-0000	Developed	Low Density	1.0000	\$ 114.20
067-0910-027-0000	Developed	Low Density	1.0000	\$ 114.20
067-0910-028-0000	Developed	Low Density	1.0000	\$ 114.20
067-0910-029-0000	Developed	Low Density	1.0000	\$ 114.20
067-0910-030-0000	Developed	Low Density	1.0000	\$ 114.20
067-0910-031-0000	Developed	Low Density	1.0000	\$ 114.20
067-0910-032-0000	Developed	Low Density	1.0000	\$ 114.20
067-0920-001-0000	Developed	Medium Density	0.8000	\$ 91.36
067-0920-002-0000	Developed	Medium Density	0.8000	\$ 91.36
067-0920-003-0000	Developed	Medium Density	0.8000	\$ 91.36
067-0920-004-0000	Developed	Medium Density	0.8000	\$ 91.36
067-0920-005-0000	Developed	Medium Density	0.8000	\$ 91.36
067-0920-006-0000	Developed	Medium Density	0.8000	\$ 91.36
067-0920-007-0000	Developed	Medium Density	0.8000	\$ 91.36
067-0920-008-0000	Developed	Medium Density	0.8000	\$ 91.36
067-0920-009-0000	Developed	Medium Density	0.8000	\$ 91.36
067-0920-010-0000	Developed	Medium Density	0.8000	\$ 91.36
067-0920-011-0000	Developed	Medium Density	0.8000	\$ 91.36
067-0920-012-0000	Developed	Medium Density	0.8000	\$ 91.36
067-0920-013-0000	Developed	Medium Density	0.8000	\$ 91.36
067-0920-014-0000	Developed	Medium Density	0.8000	\$ 91.36
067-0920-015-0000	Developed	Medium Density	0.8000	\$ 91.36
067-0920-016-0000	Developed	Medium Density	0.8000	\$ 91.36
067-0920-017-0000	Developed	Medium Density	0.8000	\$ 91.36
067-0920-018-0000	Developed	Medium Density	0.8000	\$ 91.36
067-0920-019-0000	Developed	Medium Density	0.8000	\$ 91.36
067-0920-020-0000	Developed	Medium Density	0.8000	\$ 91.36
067-0920-021-0000	Developed	Medium Density	0.8000	\$ 91.36
067-0920-022-0000	Developed	Medium Density	0.8000	\$ 91.36
067-0920-023-0000	Developed	Medium Density	0.8000	\$ 91.36
067-0920-024-0000	Developed	Medium Density	0.8000	\$ 91.36
067-0920-025-0000	Developed	Medium Density	0.8000	\$ 91.36
067-0920-026-0000	Developed	Medium Density	0.8000	\$ 91.36
067-0920-027-0000	Developed	Medium Density	0.8000	\$ 91.36
067-0920-028-0000	Developed	Medium Density	0.8000	\$ 91.36
067-0920-029-0000	Developed	Medium Density	0.8000	\$ 91.36
067-0920-030-0000	Developed	Medium Density	0.8000	\$ 91.36
067-0920-031-0000	Developed	Medium Density	0.8000	\$ 91.36
067-0920-032-0000	Developed	Medium Density	0.8000	\$ 91.36

City of Rancho Cordova
ITEM 10.2. Transit Related Services Benefit District, Zone No. 2 **ATTACHMENT 3**
 Fiscal Year 2020-21 Assessment Roll

APN	Development Status	Land Use	EDU	Assessment
067-0920-033-0000	Developed	Medium Density	0.8000	\$ 91.36
067-0920-034-0000	Developed	Medium Density	0.8000	\$ 91.36
067-0920-035-0000	Developed	Medium Density	0.8000	\$ 91.36
067-0920-036-0000	Developed	Medium Density	0.8000	\$ 91.36
067-0920-037-0000	Developed	Medium Density	0.8000	\$ 91.36
067-0920-038-0000	Developed	Medium Density	0.8000	\$ 91.36
067-0920-039-0000	Developed	Medium Density	0.8000	\$ 91.36
067-0920-040-0000	Developed	Medium Density	0.8000	\$ 91.36
067-0920-041-0000	Developed	Medium Density	0.8000	\$ 91.36
067-0920-042-0000	Developed	Medium Density	0.8000	\$ 91.36
067-0920-043-0000	Developed	Medium Density	0.8000	\$ 91.36
067-0920-044-0000	Developed	Medium Density	0.8000	\$ 91.36
067-0920-045-0000	Developed	Medium Density	0.8000	\$ 91.36
067-0920-046-0000	Developed	Medium Density	0.8000	\$ 91.36
067-0920-047-0000	Developed	Medium Density	0.8000	\$ 91.36
067-0920-048-0000	Developed	Medium Density	0.8000	\$ 91.36
067-0920-049-0000	Developed	Medium Density	0.8000	\$ 91.36
067-0920-050-0000	Developed	Medium Density	0.8000	\$ 91.36
067-0920-051-0000	Developed	Medium Density	0.8000	\$ 91.36
067-0920-052-0000	Developed	Medium Density	0.8000	\$ 91.36
067-0920-053-0000	Developed	Medium Density	0.8000	\$ 91.36
067-0920-054-0000	Developed	Medium Density	0.8000	\$ 91.36
067-0920-055-0000	Developed	Medium Density	0.8000	\$ 91.36
067-0920-056-0000	Developed	Medium Density	0.8000	\$ 91.36
067-0920-057-0000	Developed	Medium Density	0.8000	\$ 91.36
067-0920-058-0000	Developed	Medium Density	0.8000	\$ 91.36
067-0920-059-0000	Developed	Medium Density	0.8000	\$ 91.36
067-0920-060-0000	Developed	Medium Density	0.8000	\$ 91.36
067-0920-061-0000	Developed	Medium Density	0.8000	\$ 91.36
067-0920-062-0000	Developed	Medium Density	0.8000	\$ 91.36
067-0920-063-0000	Developed	Medium Density	0.8000	\$ 91.36
067-0920-064-0000	Developed	Medium Density	0.8000	\$ 91.36
067-0920-065-0000	Developed	Medium Density	0.8000	\$ 91.36
067-0920-066-0000	Developed	Medium Density	0.8000	\$ 91.36
067-0920-067-0000	Developed	Medium Density	0.8000	\$ 91.36
067-0920-068-0000	Developed	Medium Density	0.8000	\$ 91.36
067-0920-069-0000	Developed	Medium Density	0.8000	\$ 91.36
067-0920-070-0000	Developed	Medium Density	0.8000	\$ 91.36
067-0920-071-0000	Developed	Medium Density	0.8000	\$ 91.36
067-0920-072-0000	Developed	Medium Density	0.8000	\$ 91.36
067-0920-073-0000	Developed	Medium Density	0.8000	\$ 91.36
067-0920-074-0000	Developed	Medium Density	0.8000	\$ 91.36
067-0920-075-0000	Developed	Medium Density	0.8000	\$ 91.36
067-0920-076-0000	Developed	Medium Density	0.8000	\$ 91.36
067-0920-077-0000	Developed	Medium Density	0.8000	\$ 91.36

City of Rancho Cordova
ITEM 10.2. Transit Related Services Benefit District, Zone No. 2 **ATTACHMENT 3**
 Fiscal Year 2020-21 Assessment Roll

APN	Development Status	Land Use	EDU	Assessment
067-0920-078-0000	Developed	Medium Density	0.8000	\$ 91.36
067-0920-079-0000	Developed	Medium Density	0.8000	\$ 91.36
067-0920-080-0000	Developed	Medium Density	0.8000	\$ 91.36
067-0920-081-0000	Developed	Medium Density	0.8000	\$ 91.36
067-0920-082-0000	Developed	Medium Density	0.8000	\$ 91.36
067-0920-083-0000	Developed	Medium Density	0.8000	\$ 91.36
067-0920-084-0000	Developed	Medium Density	0.8000	\$ 91.36
067-0920-085-0000	Developed	Medium Density	0.8000	\$ 91.36
067-0920-086-0000	Developed	Medium Density	0.8000	\$ 91.36
067-0920-087-0000	Developed	Medium Density	0.8000	\$ 91.36
067-0920-088-0000	Developed	Medium Density	0.8000	\$ 91.36
067-0920-089-0000	Developed	Medium Density	0.8000	\$ 91.36
067-0920-090-0000	Developed	Medium Density	0.8000	\$ 91.36
067-0920-091-0000	Developed	Medium Density	0.8000	\$ 91.36
067-0920-092-0000	Developed	Medium Density	0.8000	\$ 91.36
067-0920-093-0000	Developed	Medium Density	0.8000	\$ 91.36
067-0920-094-0000	Developed	Medium Density	0.8000	\$ 91.36
067-0920-095-0000	Developed	Medium Density	0.8000	\$ 91.36
067-0920-096-0000	Developed	Medium Density	0.8000	\$ 91.36
067-0920-097-0000	Developed	Medium Density	0.8000	\$ 91.36
067-0920-098-0000	Developed	Medium Density	0.8000	\$ 91.36
067-0920-099-0000	Developed	Medium Density	0.8000	\$ 91.36
067-0920-100-0000	Developed	Medium Density	0.8000	\$ 91.36
067-0920-101-0000	Developed	Medium Density	0.8000	\$ 91.36
067-0920-102-0000	Developed	Medium Density	0.8000	\$ 91.36
067-0920-103-0000	Developed	Medium Density	0.8000	\$ 91.36
067-0920-104-0000	Developed	Medium Density	0.8000	\$ 91.36
067-0920-105-0000	Developed	Medium Density	0.8000	\$ 91.36
067-0920-106-0000	Developed	Medium Density	0.8000	\$ 91.36
067-0920-107-0000	Developed	Medium Density	0.8000	\$ 91.36
067-0920-108-0000	Developed	Medium Density	0.8000	\$ 91.36
067-0920-109-0000	Developed	Medium Density	0.8000	\$ 91.36
067-0920-110-0000	Developed	Medium Density	0.8000	\$ 91.36
067-0920-111-0000	Developed	Medium Density	0.8000	\$ 91.36
067-0920-112-0000	Developed	Medium Density	0.8000	\$ 91.36
067-0920-113-0000	Developed	Medium Density	0.8000	\$ 91.36
067-0920-114-0000	Developed	Medium Density	0.8000	\$ 91.36
067-0920-115-0000	Developed	Medium Density	0.8000	\$ 91.36
067-0920-116-0000	Developed	Medium Density	0.8000	\$ 91.36
067-0920-117-0000	Developed	Medium Density	0.8000	\$ 91.36
067-0920-118-0000	Developed	Medium Density	0.8000	\$ 91.36
067-0930-001-0000	Developed	Medium Density	0.8000	\$ 91.36
067-0930-002-0000	Developed	Medium Density	0.8000	\$ 91.36
067-0930-003-0000	Developed	Medium Density	0.8000	\$ 91.36
067-0930-004-0000	Developed	Medium Density	0.8000	\$ 91.36

City of Rancho Cordova
ITEM 10.2. Transit Related Services Benefit District, Zone No. 2 **ATTACHMENT 3**
Fiscal Year 2020-21 Assessment Roll

APN	Development Status	Land Use	EDU	Assessment
067-0930-005-0000	Developed	Medium Density	0.8000	\$ 91.36
067-0930-006-0000	Developed	Medium Density	0.8000	\$ 91.36
067-0930-007-0000	Developed	Medium Density	0.8000	\$ 91.36
067-0930-008-0000	Developed	Medium Density	0.8000	\$ 91.36
067-0930-009-0000	Developed	Medium Density	0.8000	\$ 91.36
067-0930-010-0000	Developed	Medium Density	0.8000	\$ 91.36
067-0930-011-0000	Developed	Medium Density	0.8000	\$ 91.36
067-0930-012-0000	Developed	Medium Density	0.8000	\$ 91.36
067-0930-013-0000	Developed	Medium Density	0.8000	\$ 91.36
067-0930-014-0000	Developed	Medium Density	0.8000	\$ 91.36
067-0930-015-0000	Developed	Medium Density	0.8000	\$ 91.36
067-0930-016-0000	Developed	Medium Density	0.8000	\$ 91.36
067-0930-017-0000	Developed	Medium Density	0.8000	\$ 91.36
067-0930-018-0000	Developed	Medium Density	0.8000	\$ 91.36
067-0930-019-0000	Developed	Medium Density	0.8000	\$ 91.36
067-0930-020-0000	Developed	Medium Density	0.8000	\$ 91.36
067-0930-021-0000	Developed	Medium Density	0.8000	\$ 91.36
067-0930-022-0000	Developed	Medium Density	0.8000	\$ 91.36
067-0930-023-0000	Developed	Medium Density	0.8000	\$ 91.36
067-0930-024-0000	Developed	Medium Density	0.8000	\$ 91.36
067-0930-025-0000	Developed	Medium Density	0.8000	\$ 91.36
067-0930-026-0000	Developed	Medium Density	0.8000	\$ 91.36
067-0930-027-0000	Developed	Medium Density	0.8000	\$ 91.36
067-0930-028-0000	Developed	Medium Density	0.8000	\$ 91.36
067-0930-029-0000	Developed	Medium Density	0.8000	\$ 91.36
067-0930-030-0000	Developed	Medium Density	0.8000	\$ 91.36
067-0930-031-0000	Developed	Medium Density	0.8000	\$ 91.36
067-0930-032-0000	Developed	Medium Density	0.8000	\$ 91.36
067-0930-033-0000	Developed	Medium Density	0.8000	\$ 91.36
067-0930-034-0000	Developed	Medium Density	0.8000	\$ 91.36
067-0930-035-0000	Developed	Medium Density	0.8000	\$ 91.36
067-0930-036-0000	Developed	Medium Density	0.8000	\$ 91.36
067-0930-037-0000	Developed	Medium Density	0.8000	\$ 91.36
067-0930-038-0000	Developed	Medium Density	0.8000	\$ 91.36
067-0930-039-0000	Developed	Medium Density	0.8000	\$ 91.36
067-0930-040-0000	Developed	Medium Density	0.8000	\$ 91.36
067-0930-041-0000	Developed	Medium Density	0.8000	\$ 91.36
067-0930-042-0000	Developed	Medium Density	0.8000	\$ 91.36
067-0930-043-0000	Developed	Medium Density	0.8000	\$ 91.36
067-1050-001-0000	Developed	Retail & Service Commercial	86.6632	\$ 9,896.94
067-1050-002-0000	Developed	Retail & Service Commercial	33.0756	\$ 3,777.22
067-1050-003-0000	Developed	Retail & Service Commercial	23.2811	\$ 2,658.70
067-1050-004-0000	Developed	Retail & Service Commercial	31.0244	\$ 3,542.98
067-1050-005-0000	Developed	Retail & Service Commercial	24.5888	\$ 2,808.04
067-1050-006-0000	Developed	Retail & Service Commercial	48.2032	\$ 5,504.80

City of Rancho Cordova
ITEM 10.2. Transit Related Services Benefit District, Zone No. 2 **ATTACHMENT 3**
Fiscal Year 2020-21 Assessment Roll

APN	Development Status	Land Use	EDU	Assessment
067-1050-007-0000	Developed	Retail & Service Commercial	42.5624	\$ 4,860.62
067-1050-009-0000	Developed	Retail & Service Commercial	29.7424	\$ 3,396.58
067-1070-001-0000	Developed	Low Density Residential	1.0000	\$ 114.20
067-1070-002-0000	Developed	Low Density Residential	1.0000	\$ 114.20
067-1070-003-0000	Developed	Low Density Residential	1.0000	\$ 114.20
067-1070-004-0000	Developed	Low Density Residential	1.0000	\$ 114.20
067-1070-005-0000	Developed	Low Density Residential	1.0000	\$ 114.20
067-1070-006-0000	Developed	Low Density Residential	1.0000	\$ 114.20
067-1070-007-0000	Developed	Low Density Residential	1.0000	\$ 114.20
067-1070-008-0000	Developed	Low Density Residential	1.0000	\$ 114.20
067-1070-009-0000	Developed	Low Density Residential	1.0000	\$ 114.20
067-1070-010-0000	Developed	Low Density Residential	1.0000	\$ 114.20
067-1070-011-0000	Developed	Low Density Residential	1.0000	\$ 114.20
067-1070-012-0000	Developed	Low Density Residential	1.0000	\$ 114.20
067-1070-013-0000	Developed	Low Density Residential	1.0000	\$ 114.20
067-1070-014-0000	Developed	Low Density Residential	1.0000	\$ 114.20
067-1070-015-0000	Developed	Low Density Residential	1.0000	\$ 114.20
067-1070-016-0000	Developed	Low Density Residential	1.0000	\$ 114.20
067-1070-017-0000	Developed	Low Density Residential	1.0000	\$ 114.20
067-1070-018-0000	Developed	Low Density Residential	1.0000	\$ 114.20
067-1070-019-0000	Developed	Low Density Residential	1.0000	\$ 114.20
067-1070-020-0000	Developed	Low Density Residential	1.0000	\$ 114.20
067-1070-021-0000	Developed	Low Density Residential	1.0000	\$ 114.20
067-1070-022-0000	Developed	Low Density Residential	1.0000	\$ 114.20
067-1070-023-0000	Developed	Low Density Residential	1.0000	\$ 114.20
067-1070-024-0000	Developed	Low Density Residential	1.0000	\$ 114.20
067-1070-025-0000	Developed	Low Density Residential	1.0000	\$ 114.20
067-1070-026-0000	Developed	Low Density Residential	1.0000	\$ 114.20
067-1070-027-0000	Developed	Low Density Residential	1.0000	\$ 114.20
067-1070-028-0000	Developed	Low Density Residential	1.0000	\$ 114.20
067-1070-029-0000	Developed	Low Density Residential	1.0000	\$ 114.20
067-1070-030-0000	Developed	Low Density Residential	1.0000	\$ 114.20
067-1070-031-0000	Developed	Low Density Residential	1.0000	\$ 114.20
067-1070-032-0000	Developed	Low Density Residential	1.0000	\$ 114.20
067-1070-033-0000	Developed	Low Density Residential	1.0000	\$ 114.20
067-1070-034-0000	Developed	Low Density Residential	1.0000	\$ 114.20
067-1070-035-0000	Developed	Low Density Residential	1.0000	\$ 114.20
067-1070-036-0000	Developed	Low Density Residential	1.0000	\$ 114.20
067-1070-037-0000	Developed	Low Density Residential	1.0000	\$ 114.20
067-1070-038-0000	Developed	Low Density Residential	1.0000	\$ 114.20
067-1070-039-0000	Developed	Low Density Residential	1.0000	\$ 114.20
067-1070-040-0000	Developed	Low Density Residential	1.0000	\$ 114.20
067-1070-041-0000	Developed	Low Density Residential	1.0000	\$ 114.20
067-1070-042-0000	Developed	Low Density Residential	1.0000	\$ 114.20
067-1070-043-0000	Developed	Low Density Residential	1.0000	\$ 114.20

City of Rancho Cordova
ITEM 10.2. Transit Related Services Benefit District, Zone No. 2 **ATTACHMENT 3**
Fiscal Year 2020-21 Assessment Roll

APN	Development Status	Land Use	EDU	Assessment
067-1070-044-0000	Developed	Low Density Residential	1.0000	\$ 114.20
067-1070-045-0000	Developed	Low Density Residential	1.0000	\$ 114.20
067-1070-046-0000	Developed	Low Density Residential	1.0000	\$ 114.20
067-1070-047-0000	Developed	Low Density Residential	1.0000	\$ 114.20
067-1070-048-0000	Developed	Low Density Residential	1.0000	\$ 114.20
067-1070-049-0000	Developed	Low Density Residential	1.0000	\$ 114.20
067-1070-050-0000	Developed	Low Density Residential	1.0000	\$ 114.20
067-1070-051-0000	Developed	Low Density Residential	1.0000	\$ 114.20
067-1070-052-0000	Developed	Low Density Residential	1.0000	\$ 114.20
067-1070-053-0000	Developed	Low Density Residential	1.0000	\$ 114.20
067-1070-054-0000	Developed	Low Density Residential	1.0000	\$ 114.20
067-1070-055-0000	Developed	Low Density Residential	1.0000	\$ 114.20
067-1090-001-0000	Developed	Medium Density	0.8000	\$ 91.36
067-1090-002-0000	Developed	Medium Density	0.8000	\$ 91.36
067-1090-003-0000	Developed	Medium Density	0.8000	\$ 91.36
067-1090-004-0000	Developed	Medium Density	0.8000	\$ 91.36
067-1090-005-0000	Developed	Medium Density	0.8000	\$ 91.36
067-1090-006-0000	Developed	Medium Density	0.8000	\$ 91.36
067-1090-007-0000	Developed	Medium Density	0.8000	\$ 91.36
067-1090-008-0000	Developed	Medium Density	0.8000	\$ 91.36
067-1090-009-0000	Developed	Medium Density	0.8000	\$ 91.36
067-1090-010-0000	Developed	Medium Density	0.8000	\$ 91.36
067-1090-011-0000	Developed	Medium Density	0.8000	\$ 91.36
067-1090-012-0000	Developed	Medium Density	0.8000	\$ 91.36
067-1090-013-0000	Developed	Medium Density	0.8000	\$ 91.36
067-1090-014-0000	Developed	Medium Density	0.8000	\$ 91.36
067-1090-015-0000	Developed	Medium Density	0.8000	\$ 91.36
067-1090-016-0000	Developed	Medium Density	0.8000	\$ 91.36
067-1090-017-0000	Developed	Medium Density	0.8000	\$ 91.36
067-1090-018-0000	Developed	Medium Density	0.8000	\$ 91.36
067-1090-019-0000	Developed	Medium Density	0.8000	\$ 91.36
067-1090-020-0000	Developed	Medium Density	0.8000	\$ 91.36
067-1090-021-0000	Developed	Medium Density	0.8000	\$ 91.36
067-1090-022-0000	Developed	Medium Density	0.8000	\$ 91.36
067-1090-023-0000	Developed	Medium Density	0.8000	\$ 91.36
067-1090-024-0000	Developed	Medium Density	0.8000	\$ 91.36
067-1090-025-0000	Developed	Medium Density	0.8000	\$ 91.36
067-1090-026-0000	Developed	Medium Density	0.8000	\$ 91.36
067-1090-027-0000	Developed	Medium Density	0.8000	\$ 91.36
067-1090-028-0000	Developed	Medium Density	0.8000	\$ 91.36
067-1090-029-0000	Developed	Medium Density	0.8000	\$ 91.36
067-1090-030-0000	Developed	Medium Density	0.8000	\$ 91.36
067-1090-031-0000	Developed	Medium Density	0.8000	\$ 91.36
067-1090-032-0000	Developed	Medium Density	0.8000	\$ 91.36
067-1090-033-0000	Developed	Medium Density	0.8000	\$ 91.36

City of Rancho Cordova
ITEM 10.2. Transit Related Services Benefit District, Zone No. 2 **ATTACHMENT 3**
Fiscal Year 2020-21 Assessment Roll

APN	Development Status	Land Use	EDU	Assessment
067-1090-034-0000	Developed	Medium Density	0.8000	\$ 91.36
067-1090-035-0000	Developed	Medium Density	0.8000	\$ 91.36
067-1090-036-0000	Developed	Medium Density	0.8000	\$ 91.36
067-1090-037-0000	Developed	Medium Density	0.8000	\$ 91.36
067-1090-038-0000	Developed	Medium Density	0.8000	\$ 91.36
067-1090-039-0000	Developed	Medium Density	0.8000	\$ 91.36
067-1090-040-0000	Developed	Medium Density	0.8000	\$ 91.36
067-1090-041-0000	Developed	Medium Density	0.8000	\$ 91.36
067-1090-042-0000	Developed	Medium Density	0.8000	\$ 91.36
067-1090-043-0000	Developed	Medium Density	0.8000	\$ 91.36
067-1090-044-0000	Developed	Medium Density	0.8000	\$ 91.36
067-1090-045-0000	Developed	Medium Density	0.8000	\$ 91.36
067-1090-046-0000	Developed	Medium Density	0.8000	\$ 91.36
067-1090-047-0000	Developed	Medium Density	0.8000	\$ 91.36
067-1090-048-0000	Developed	Medium Density	0.8000	\$ 91.36
067-1090-049-0000	Developed	Medium Density	0.8000	\$ 91.36
067-1090-050-0000	Developed	Medium Density	0.8000	\$ 91.36
067-1090-051-0000	Developed	Medium Density	0.8000	\$ 91.36
067-1090-052-0000	Developed	Medium Density	0.8000	\$ 91.36
067-1090-053-0000	Developed	Medium Density	0.8000	\$ 91.36
067-1090-054-0000	Developed	Medium Density	0.8000	\$ 91.36
067-1090-055-0000	Developed	Medium Density	0.8000	\$ 91.36
067-1090-056-0000	Developed	Medium Density	0.8000	\$ 91.36
067-1090-057-0000	Developed	Medium Density	0.8000	\$ 91.36
067-1090-058-0000	Developed	Medium Density	0.8000	\$ 91.36
067-1090-059-0000	Developed	Medium Density	0.8000	\$ 91.36
067-1090-060-0000	Developed	Medium Density	0.8000	\$ 91.36
067-1090-061-0000	Developed	Medium Density	0.8000	\$ 91.36
067-1090-062-0000	Developed	Medium Density	0.8000	\$ 91.36
067-1090-063-0000	Developed	Medium Density	0.8000	\$ 91.36
067-1090-064-0000	Developed	Medium Density	0.8000	\$ 91.36
067-1090-065-0000	Developed	Medium Density	0.8000	\$ 91.36
067-1090-066-0000	Developed	Medium Density	0.8000	\$ 91.36
067-1090-067-0000	Developed	Medium Density	0.8000	\$ 91.36
067-1090-068-0000	Developed	Medium Density	0.8000	\$ 91.36
067-1090-069-0000	Developed	Medium Density	0.8000	\$ 91.36
067-1090-070-0000	Developed	Medium Density	0.8000	\$ 91.36
067-1090-071-0000	Developed	Medium Density	0.8000	\$ 91.36
067-1090-072-0000	Developed	Medium Density	0.8000	\$ 91.36
067-1090-073-0000	Developed	Medium Density	0.8000	\$ 91.36
067-1090-074-0000	Developed	Medium Density	0.8000	\$ 91.36
067-1090-075-0000	Developed	Medium Density	0.8000	\$ 91.36
067-1090-076-0000	Developed	Medium Density	0.8000	\$ 91.36
067-1090-077-0000	Developed	Medium Density	0.8000	\$ 91.36
067-1090-078-0000	Developed	Medium Density	0.8000	\$ 91.36

City of Rancho Cordova
ITEM 10.2. Transit Related Services Benefit District, Zone No. 2 **ATTACHMENT 3**
Fiscal Year 2020-21 Assessment Roll

APN	Development Status	Land Use	EDU	Assessment
067-1090-079-0000	Developed	Medium Density	0.8000	\$ 91.36
067-1090-080-0000	Developed	Medium Density	0.8000	\$ 91.36
067-1090-081-0000	Developed	Medium Density	0.8000	\$ 91.36
067-1090-082-0000	Developed	Medium Density	0.8000	\$ 91.36
067-1090-083-0000	Developed	Medium Density	0.8000	\$ 91.36
067-1090-084-0000	Developed	Medium Density	0.8000	\$ 91.36
067-1120-001-0000	Developed	Medium Density	0.8000	\$ 91.36
067-1120-002-0000	Developed	Medium Density	0.8000	\$ 91.36
067-1120-003-0000	Developed	Medium Density	0.8000	\$ 91.36
067-1120-004-0000	Developed	Medium Density	0.8000	\$ 91.36
067-1120-005-0000	Developed	Medium Density	0.8000	\$ 91.36
067-1120-006-0000	Developed	Medium Density	0.8000	\$ 91.36
067-1120-007-0000	Developed	Medium Density	0.8000	\$ 91.36
067-1120-008-0000	Developed	Medium Density	0.8000	\$ 91.36
067-1120-009-0000	Developed	Medium Density	0.8000	\$ 91.36
067-1120-010-0000	Developed	Medium Density	0.8000	\$ 91.36
067-1120-011-0000	Developed	Medium Density	0.8000	\$ 91.36
067-1120-012-0000	Developed	Medium Density	0.8000	\$ 91.36
067-1120-013-0000	Developed	Medium Density	0.8000	\$ 91.36
067-1120-014-0000	Developed	Medium Density	0.8000	\$ 91.36
067-1120-015-0000	Developed	Medium Density	0.8000	\$ 91.36
067-1120-016-0000	Developed	Medium Density	0.8000	\$ 91.36
067-1120-017-0000	Developed	Medium Density	0.8000	\$ 91.36
067-1120-018-0000	Developed	Medium Density	0.8000	\$ 91.36
067-1120-019-0000	Developed	Medium Density	0.8000	\$ 91.36
067-1120-020-0000	Developed	Medium Density	0.8000	\$ 91.36
067-1120-021-0000	Developed	Medium Density	0.8000	\$ 91.36
067-1120-022-0000	Developed	Medium Density	0.8000	\$ 91.36
067-1120-023-0000	Developed	Medium Density	0.8000	\$ 91.36
067-1130-001-0000	Developed	Medium Density	0.8000	\$ 91.36
067-1130-002-0000	Developed	Medium Density	0.8000	\$ 91.36
067-1130-003-0000	Developed	Medium Density	0.8000	\$ 91.36
067-1130-004-0000	Developed	Medium Density	0.8000	\$ 91.36
067-1130-005-0000	Developed	Medium Density	0.8000	\$ 91.36
067-1130-006-0000	Developed	Medium Density	0.8000	\$ 91.36
067-1130-007-0000	Developed	Medium Density	0.8000	\$ 91.36
067-1130-008-0000	Developed	Medium Density	0.8000	\$ 91.36
067-1130-009-0000	Developed	Medium Density	0.8000	\$ 91.36
067-1130-010-0000	Developed	Medium Density	0.8000	\$ 91.36
067-1130-011-0000	Developed	Medium Density	0.8000	\$ 91.36
067-1130-012-0000	Developed	Medium Density	0.8000	\$ 91.36
067-1130-013-0000	Developed	Medium Density	0.8000	\$ 91.36
067-1130-014-0000	Developed	Medium Density	0.8000	\$ 91.36
067-1130-015-0000	Developed	Medium Density	0.8000	\$ 91.36
067-1130-016-0000	Developed	Medium Density	0.8000	\$ 91.36

City of Rancho Cordova
ITEM 10.2. Transit Related Services Benefit District, Zone No. 2 **ATTACHMENT 3**
 Fiscal Year 2020-21 Assessment Roll

APN	Development Status	Land Use	EDU	Assessment
067-1130-017-0000	Developed	Medium Density	0.8000	\$ 91.36
067-1130-018-0000	Developed	Medium Density	0.8000	\$ 91.36
067-1130-019-0000	Developed	Medium Density	0.8000	\$ 91.36
067-1130-020-0000	Developed	Medium Density	0.8000	\$ 91.36
067-1130-021-0000	Developed	Medium Density	0.8000	\$ 91.36
067-1130-022-0000	Developed	Medium Density	0.8000	\$ 91.36
067-1130-023-0000	Developed	Medium Density	0.8000	\$ 91.36
067-1130-024-0000	Developed	Medium Density	0.8000	\$ 91.36
067-1130-025-0000	Developed	Medium Density	0.8000	\$ 91.36
067-1130-026-0000	Developed	Medium Density	0.8000	\$ 91.36
067-1130-027-0000	Developed	Medium Density	0.8000	\$ 91.36
067-1130-028-0000	Developed	Medium Density	0.8000	\$ 91.36
067-1130-029-0000	Developed	Medium Density	0.8000	\$ 91.36
067-1130-030-0000	Developed	Medium Density	0.8000	\$ 91.36
067-1130-031-0000	Developed	Medium Density	0.8000	\$ 91.36
067-1130-032-0000	Developed	Medium Density	0.8000	\$ 91.36
067-1130-033-0000	Developed	Medium Density	0.8000	\$ 91.36
067-1130-034-0000	Developed	Medium Density	0.8000	\$ 91.36
067-1130-035-0000	Developed	Medium Density	0.8000	\$ 91.36
067-1130-036-0000	Developed	Medium Density	0.8000	\$ 91.36
067-1130-037-0000	Developed	Medium Density	0.8000	\$ 91.36
067-1130-038-0000	Developed	Medium Density	0.8000	\$ 91.36
067-1130-039-0000	Developed	Medium Density	0.8000	\$ 91.36
067-1130-040-0000	Developed	Medium Density	0.8000	\$ 91.36
067-1130-041-0000	Developed	Medium Density	0.8000	\$ 91.36
067-1130-042-0000	Developed	Medium Density	0.8000	\$ 91.36
067-1130-043-0000	Developed	Medium Density	0.8000	\$ 91.36
067-1130-044-0000	Developed	Medium Density	0.8000	\$ 91.36
067-1130-045-0000	Developed	Medium Density	0.8000	\$ 91.36
067-1130-046-0000	Developed	Medium Density	0.8000	\$ 91.36
067-1130-047-0000	Developed	Medium Density	0.8000	\$ 91.36
067-1130-048-0000	Developed	Medium Density	0.8000	\$ 91.36
067-1130-049-0000	Developed	Medium Density	0.8000	\$ 91.36
067-1130-050-0000	Developed	Medium Density	0.8000	\$ 91.36
067-1130-051-0000	Developed	Medium Density	0.8000	\$ 91.36
067-1130-052-0000	Developed	Medium Density	0.8000	\$ 91.36
067-1130-053-0000	Developed	Medium Density	0.8000	\$ 91.36
067-1130-054-0000	Developed	Medium Density	0.8000	\$ 91.36
067-1130-055-0000	Developed	Medium Density	0.8000	\$ 91.36
067-1130-056-0000	Developed	Medium Density	0.8000	\$ 91.36
067-1130-057-0000	Developed	Medium Density	0.8000	\$ 91.36
067-1130-058-0000	Developed	Medium Density	0.8000	\$ 91.36
067-1130-059-0000	Developed	Medium Density	0.8000	\$ 91.36
067-1130-060-0000	Developed	Medium Density	0.8000	\$ 91.36
067-1130-061-0000	Developed	Medium Density	0.8000	\$ 91.36

City of Rancho Cordova
ITEM 10.2. Transit Related Services Benefit District, Zone No. 2 **ATTACHMENT 3**
 Fiscal Year 2020-21 Assessment Roll

APN	Development Status	Land Use	EDU	Assessment
067-1130-062-0000	Developed	Medium Density	0.8000	\$ 91.36
067-1130-063-0000	Developed	Medium Density	0.8000	\$ 91.36
067-1130-064-0000	Developed	Medium Density	0.8000	\$ 91.36
067-1130-065-0000	Developed	Medium Density	0.8000	\$ 91.36
067-1130-066-0000	Developed	Medium Density	0.8000	\$ 91.36
067-1130-067-0000	Developed	Medium Density	0.8000	\$ 91.36
067-1130-068-0000	Developed	Medium Density	0.8000	\$ 91.36
067-1130-069-0000	Developed	Medium Density	0.8000	\$ 91.36
067-1130-070-0000	Developed	Medium Density	0.8000	\$ 91.36
067-1130-071-0000	Developed	Medium Density	0.8000	\$ 91.36
067-1130-072-0000	Developed	Medium Density	0.8000	\$ 91.36
067-1130-073-0000	Developed	Medium Density	0.8000	\$ 91.36
067-1130-074-0000	Developed	Medium Density	0.8000	\$ 91.36
067-1130-075-0000	Developed	Medium Density	0.8000	\$ 91.36
067-1130-076-0000	Developed	Medium Density	0.8000	\$ 91.36
067-1130-077-0000	Developed	Medium Density	0.8000	\$ 91.36
067-1130-078-0000	Developed	Medium Density	0.8000	\$ 91.36
067-1130-079-0000	Developed	Medium Density	0.8000	\$ 91.36
067-1130-080-0000	Developed	Medium Density	0.8000	\$ 91.36
067-1130-081-0000	Developed	Medium Density	0.8000	\$ 91.36
067-1130-082-0000	Developed	Medium Density	0.8000	\$ 91.36
067-1130-083-0000	Developed	Medium Density	0.8000	\$ 91.36
067-1130-084-0000	Developed	Medium Density	0.8000	\$ 91.36
067-1130-085-0000	Developed	Medium Density	0.8000	\$ 91.36
067-1130-086-0000	Developed	Medium Density	0.8000	\$ 91.36
067-1130-087-0000	Developed	Medium Density	0.8000	\$ 91.36
067-1130-088-0000	Developed	Medium Density	0.8000	\$ 91.36
067-1130-089-0000	Developed	Medium Density	0.8000	\$ 91.36
067-1130-090-0000	Developed	Medium Density	0.8000	\$ 91.36
067-1130-091-0000	Developed	Medium Density	0.8000	\$ 91.36
067-1130-092-0000	Developed	Medium Density	0.8000	\$ 91.36
067-1130-093-0000	Developed	Medium Density	0.8000	\$ 91.36
067-1130-094-0000	Developed	Medium Density	0.8000	\$ 91.36
067-1130-095-0000	Developed	Medium Density	0.8000	\$ 91.36
067-1130-096-0000	Developed	Medium Density	0.8000	\$ 91.36
067-1130-097-0000	Developed	Medium Density	0.8000	\$ 91.36
067-1130-098-0000	Developed	Medium Density	0.8000	\$ 91.36
067-1130-099-0000	Developed	Medium Density	0.8000	\$ 91.36
067-1130-100-0000	Developed	Medium Density	0.8000	\$ 91.36
067-1130-101-0000	Developed	Medium Density	0.8000	\$ 91.36
067-1130-102-0000	Developed	Medium Density	0.8000	\$ 91.36
067-1130-103-0000	Developed	Medium Density	0.8000	\$ 91.36
067-1130-104-0000	Developed	Medium Density	0.8000	\$ 91.36
067-1130-105-0000	Developed	Medium Density	0.8000	\$ 91.36
067-1130-106-0000	Developed	Medium Density	0.8000	\$ 91.36

City of Rancho Cordova
ITEM 10.2. Transit Related Services Benefit District, Zone No. 2 **ATTACHMENT 3**
Fiscal Year 2020-21 Assessment Roll

APN	Development Status	Land Use	EDU	Assessment
067-1130-107-0000	Developed	Medium Density	0.8000	\$ 91.36
067-1130-108-0000	Developed	Medium Density	0.8000	\$ 91.36
067-1130-109-0000	Developed	Medium Density	0.8000	\$ 91.36
067-1130-110-0000	Developed	Medium Density	0.8000	\$ 91.36
067-1130-111-0000	Developed	Medium Density	0.8000	\$ 91.36
067-1130-112-0000	Developed	Medium Density	0.8000	\$ 91.36
067-1130-113-0000	Developed	Medium Density	0.8000	\$ 91.36
067-1130-114-0000	Developed	Medium Density	0.8000	\$ 91.36
067-1130-115-0000	Developed	Medium Density	0.8000	\$ 91.36
067-1130-116-0000	Developed	Medium Density	0.8000	\$ 91.36
067-1130-117-0000	Developed	Medium Density	0.8000	\$ 91.36
067-1130-118-0000	Developed	Medium Density	0.8000	\$ 91.36
067-1130-119-0000	Developed	Medium Density	0.8000	\$ 91.36
067-1130-120-0000	Developed	Medium Density	0.8000	\$ 91.36
067-1130-121-0000	Developed	Medium Density	0.8000	\$ 91.36
067-1130-122-0000	Developed	Medium Density	0.8000	\$ 91.36
067-1130-123-0000	Developed	Medium Density	0.8000	\$ 91.36
067-1130-124-0000	Developed	Medium Density	0.8000	\$ 91.36
067-1130-125-0000	Developed	Medium Density	0.8000	\$ 91.36
067-1130-126-0000	Developed	Medium Density	0.8000	\$ 91.36
067-1130-127-0000	Developed	Medium Density	0.8000	\$ 91.36
067-1130-128-0000	Developed	Medium Density	0.8000	\$ 91.36
067-1130-129-0000	Developed	Medium Density	0.8000	\$ 91.36
067-1130-130-0000	Developed	Medium Density	0.8000	\$ 91.36
067-1130-131-0000	Developed	Medium Density	0.8000	\$ 91.36
067-1130-132-0000	Developed	Medium Density	0.8000	\$ 91.36
067-1130-133-0000	Developed	Medium Density	0.8000	\$ 91.36
067-1130-134-0000	Developed	Medium Density	0.8000	\$ 91.36
067-1130-135-0000	Developed	Medium Density	0.8000	\$ 91.36
067-1130-136-0000	Developed	Medium Density	0.8000	\$ 91.36
067-1130-137-0000	Developed	Medium Density	0.8000	\$ 91.36
067-1130-138-0000	Developed	Medium Density	0.8000	\$ 91.36
067-1130-139-0000	Developed	Medium Density	0.8000	\$ 91.36
067-1130-140-0000	Developed	Medium Density	0.8000	\$ 91.36
067-1130-141-0000	Developed	Medium Density	0.8000	\$ 91.36
067-1130-142-0000	Developed	Medium Density	0.8000	\$ 91.36
067-1130-143-0000	Developed	Medium Density	0.8000	\$ 91.36
067-1130-144-0000	Developed	Medium Density	0.8000	\$ 91.36
067-1130-145-0000	Developed	Medium Density	0.8000	\$ 91.36
067-1130-146-0000	Developed	Medium Density	0.8000	\$ 91.36
067-1130-147-0000	Developed	Medium Density	0.8000	\$ 91.36
067-1130-148-0000	Developed	Medium Density	0.8000	\$ 91.36
067-1130-149-0000	Developed	Medium Density	0.8000	\$ 91.36
067-1130-150-0000	Developed	Medium Density	0.8000	\$ 91.36
067-1130-151-0000	Developed	Medium Density	0.8000	\$ 91.36

City of Rancho Cordova
ITEM 10.2. Transit Related Services Benefit District, Zone No. 2 **ATTACHMENT 3**
 Fiscal Year 2020-21 Assessment Roll

APN	Development Status	Land Use	EDU	Assessment
067-1130-152-0000	Developed	Medium Density	0.8000	\$ 91.36
067-1130-153-0000	Developed	Medium Density	0.8000	\$ 91.36
067-1130-154-0000	Developed	Medium Density	0.8000	\$ 91.36
067-1130-155-0000	Developed	Medium Density	0.8000	\$ 91.36
067-1130-156-0000	Developed	Medium Density	0.8000	\$ 91.36
067-1130-157-0000	Developed	Medium Density	0.8000	\$ 91.36
067-1130-158-0000	Developed	Medium Density	0.8000	\$ 91.36
067-1130-159-0000	Developed	Medium Density	0.8000	\$ 91.36
067-1130-160-0000	Developed	Medium Density	0.8000	\$ 91.36
067-1130-161-0000	Developed	Medium Density	0.8000	\$ 91.36
067-1130-162-0000	Developed	Medium Density	0.8000	\$ 91.36
067-1130-163-0000	Developed	Medium Density	0.8000	\$ 91.36
067-1130-164-0000	Developed	Medium Density	0.8000	\$ 91.36
067-1130-165-0000	Developed	Medium Density	0.8000	\$ 91.36
067-1130-166-0000	Developed	Medium Density	0.8000	\$ 91.36
067-1130-167-0000	Developed	Medium Density	0.8000	\$ 91.36
067-1130-168-0000	Developed	Medium Density	0.8000	\$ 91.36
067-1130-169-0000	Developed	Medium Density	0.8000	\$ 91.36
067-1130-170-0000	Developed	Medium Density	0.8000	\$ 91.36
067-1140-001-0000	Developed	Medium Density	0.8000	\$ 91.36
067-1140-002-0000	Developed	Medium Density	0.8000	\$ 91.36
067-1140-003-0000	Developed	Medium Density	0.8000	\$ 91.36
067-1140-004-0000	Developed	Medium Density	0.8000	\$ 91.36
067-1140-005-0000	Developed	Medium Density	0.8000	\$ 91.36
067-1140-006-0000	Developed	Medium Density	0.8000	\$ 91.36
067-1140-007-0000	Developed	Medium Density	0.8000	\$ 91.36
067-1140-008-0000	Developed	Medium Density	0.8000	\$ 91.36
067-1140-009-0000	Developed	Medium Density	0.8000	\$ 91.36
067-1140-010-0000	Developed	Medium Density	0.8000	\$ 91.36
067-1140-011-0000	Developed	Medium Density	0.8000	\$ 91.36
067-1140-012-0000	Developed	Medium Density	0.8000	\$ 91.36
067-1140-013-0000	Developed	Medium Density	0.8000	\$ 91.36
067-1140-014-0000	Developed	Medium Density	0.8000	\$ 91.36
067-1140-015-0000	Developed	Medium Density	0.8000	\$ 91.36
067-1140-016-0000	Developed	Medium Density	0.8000	\$ 91.36
067-1140-017-0000	Developed	Medium Density	0.8000	\$ 91.36
067-1140-018-0000	Developed	Medium Density	0.8000	\$ 91.36
067-1140-019-0000	Developed	Medium Density	0.8000	\$ 91.36
067-1140-020-0000	Developed	Medium Density	0.8000	\$ 91.36
067-1140-021-0000	Developed	Medium Density	0.8000	\$ 91.36
067-1140-022-0000	Developed	Medium Density	0.8000	\$ 91.36
067-1140-023-0000	Developed	Medium Density	0.8000	\$ 91.36
067-1140-024-0000	Developed	Medium Density	0.8000	\$ 91.36
067-1140-025-0000	Developed	Medium Density	0.8000	\$ 91.36
067-1140-026-0000	Developed	Medium Density	0.8000	\$ 91.36

City of Rancho Cordova
ITEM 10.2. Transit Related Services Benefit District, Zone No. 2 **ATTACHMENT 3**
Fiscal Year 2020-21 Assessment Roll

APN	Development Status	Land Use	EDU	Assessment
067-1140-027-0000	Developed	Medium Density	0.8000	\$ 91.36
067-1140-028-0000	Developed	Medium Density	0.8000	\$ 91.36
067-1140-029-0000	Developed	Medium Density	0.8000	\$ 91.36
067-1140-030-0000	Developed	Medium Density	0.8000	\$ 91.36
067-1140-031-0000	Developed	Medium Density	0.8000	\$ 91.36
067-1140-032-0000	Developed	Medium Density	0.8000	\$ 91.36
067-1140-033-0000	Developed	Medium Density	0.8000	\$ 91.36
067-1140-034-0000	Developed	Medium Density	0.8000	\$ 91.36
067-1140-035-0000	Developed	Medium Density	0.8000	\$ 91.36
067-1140-036-0000	Developed	Medium Density	0.8000	\$ 91.36
067-1140-037-0000	Developed	Medium Density	0.8000	\$ 91.36
067-1150-001-0000	Developed	Medium Density	0.8000	\$ 91.36
067-1150-002-0000	Developed	Medium Density	0.8000	\$ 91.36
067-1150-003-0000	Developed	Medium Density	0.8000	\$ 91.36
067-1150-004-0000	Developed	Medium Density	0.8000	\$ 91.36
067-1150-005-0000	Developed	Medium Density	0.8000	\$ 91.36
067-1150-006-0000	Developed	Medium Density	0.8000	\$ 91.36
067-1150-007-0000	Developed	Medium Density	0.8000	\$ 91.36
067-1150-008-0000	Developed	Medium Density	0.8000	\$ 91.36
067-1150-009-0000	Developed	Medium Density	0.8000	\$ 91.36
067-1150-010-0000	Developed	Medium Density	0.8000	\$ 91.36
067-1150-011-0000	Developed	Medium Density	0.8000	\$ 91.36
067-1150-012-0000	Developed	Medium Density	0.8000	\$ 91.36
067-1150-013-0000	Developed	Medium Density	0.8000	\$ 91.36
067-1150-014-0000	Developed	Medium Density	0.8000	\$ 91.36
067-1150-015-0000	Developed	Medium Density	0.8000	\$ 91.36
067-1150-016-0000	Developed	Medium Density	0.8000	\$ 91.36
067-1150-017-0000	Developed	Medium Density	0.8000	\$ 91.36
067-1150-018-0000	Developed	Medium Density	0.8000	\$ 91.36
067-1150-019-0000	Developed	Medium Density	0.8000	\$ 91.36
067-1150-020-0000	Developed	Medium Density	0.8000	\$ 91.36
067-1150-021-0000	Developed	Medium Density	0.8000	\$ 91.36
067-1150-022-0000	Developed	Medium Density	0.8000	\$ 91.36
067-1150-023-0000	Developed	Medium Density	0.8000	\$ 91.36
067-1150-024-0000	Developed	Medium Density	0.8000	\$ 91.36
067-1150-025-0000	Developed	Medium Density	0.8000	\$ 91.36
067-1150-026-0000	Developed	Medium Density	0.8000	\$ 91.36
067-1150-027-0000	Developed	Medium Density	0.8000	\$ 91.36
067-1150-028-0000	Developed	Medium Density	0.8000	\$ 91.36
067-1150-029-0000	Developed	Medium Density	0.8000	\$ 91.36
067-1150-030-0000	Developed	Medium Density	0.8000	\$ 91.36
067-1150-031-0000	Developed	Medium Density	0.8000	\$ 91.36
067-1150-032-0000	Developed	Medium Density	0.8000	\$ 91.36
067-1150-033-0000	Developed	Medium Density	0.8000	\$ 91.36
067-1150-034-0000	Developed	Medium Density	0.8000	\$ 91.36

City of Rancho Cordova
ITEM 10.2. Transit Related Services Benefit District, Zone No. 2 **ATTACHMENT 3**
Fiscal Year 2020-21 Assessment Roll

APN	Development Status	Land Use	EDU	Assessment
067-1150-035-0000	Developed	Medium Density	0.8000	\$ 91.36
067-1150-036-0000	Developed	Medium Density	0.8000	\$ 91.36
067-1150-037-0000	Developed	Medium Density	0.8000	\$ 91.36
067-1150-038-0000	Developed	Medium Density	0.8000	\$ 91.36
067-1150-039-0000	Developed	Medium Density	0.8000	\$ 91.36
067-1150-040-0000	Developed	Medium Density	0.8000	\$ 91.36
067-1150-041-0000	Developed	Medium Density	0.8000	\$ 91.36
067-1150-042-0000	Developed	Medium Density	0.8000	\$ 91.36
067-1150-043-0000	Developed	Medium Density	0.8000	\$ 91.36
067-1150-044-0000	Developed	Medium Density	0.8000	\$ 91.36
067-1150-045-0000	Developed	Medium Density	0.8000	\$ 91.36
067-1150-046-0000	Developed	Medium Density	0.8000	\$ 91.36
067-1150-047-0000	Developed	Medium Density	0.8000	\$ 91.36
067-1150-048-0000	Developed	Medium Density	0.8000	\$ 91.36
067-1150-049-0000	Developed	Medium Density	0.8000	\$ 91.36
067-1150-050-0000	Developed	Medium Density	0.8000	\$ 91.36
067-1150-051-0000	Developed	Medium Density	0.8000	\$ 91.36
067-1150-052-0000	Developed	Medium Density	0.8000	\$ 91.36
067-1150-053-0000	Developed	Medium Density	0.8000	\$ 91.36
067-1150-054-0000	Developed	Medium Density	0.8000	\$ 91.36
067-1150-055-0000	Developed	Medium Density	0.8000	\$ 91.36
067-1150-056-0000	Developed	Medium Density	0.8000	\$ 91.36
067-1150-057-0000	Developed	Medium Density	0.8000	\$ 91.36
067-1150-058-0000	Developed	Medium Density	0.8000	\$ 91.36
067-1150-059-0000	Developed	Medium Density	0.8000	\$ 91.36
067-1150-060-0000	Developed	Medium Density	0.8000	\$ 91.36
067-1150-061-0000	Developed	Medium Density	0.8000	\$ 91.36
067-1150-062-0000	Developed	Medium Density	0.8000	\$ 91.36
067-1150-063-0000	Developed	Medium Density	0.8000	\$ 91.36
067-1150-064-0000	Developed	Medium Density	0.8000	\$ 91.36
067-1150-065-0000	Developed	Medium Density	0.8000	\$ 91.36
067-1150-066-0000	Developed	Medium Density	0.8000	\$ 91.36
067-1150-067-0000	Developed	Medium Density	0.8000	\$ 91.36
067-1150-068-0000	Developed	Medium Density	0.8000	\$ 91.36
067-1150-069-0000	Developed	Medium Density	0.8000	\$ 91.36
067-1150-070-0000	Developed	Medium Density	0.8000	\$ 91.36
067-1150-071-0000	Developed	Medium Density	0.8000	\$ 91.36
067-1150-072-0000	Developed	Medium Density	0.8000	\$ 91.36
067-1150-073-0000	Developed	Medium Density	0.8000	\$ 91.36
067-1150-074-0000	Developed	Medium Density	0.8000	\$ 91.36
067-1150-075-0000	Developed	Medium Density	0.8000	\$ 91.36
067-1150-076-0000	Developed	Medium Density	0.8000	\$ 91.36
067-1150-077-0000	Developed	Medium Density	0.8000	\$ 91.36
067-1150-078-0000	Developed	Medium Density	0.8000	\$ 91.36
067-1150-079-0000	Developed	Medium Density	0.8000	\$ 91.36

City of Rancho Cordova
ITEM 10.2. Transit Related Services Benefit District, Zone No. 2 **ATTACHMENT 3**
 Fiscal Year 2020-21 Assessment Roll

APN	Development Status	Land Use	EDU	Assessment
067-1160-001-0000	Developed	Medium Density	0.8000	\$ 91.36
067-1160-002-0000	Developed	Medium Density	0.8000	\$ 91.36
067-1160-003-0000	Developed	Medium Density	0.8000	\$ 91.36
067-1160-004-0000	Developed	Medium Density	0.8000	\$ 91.36
067-1160-005-0000	Developed	Medium Density	0.8000	\$ 91.36
067-1160-006-0000	Developed	Medium Density	0.8000	\$ 91.36
067-1160-007-0000	Developed	Medium Density	0.8000	\$ 91.36
067-1160-008-0000	Developed	Medium Density	0.8000	\$ 91.36
067-1160-009-0000	Developed	Medium Density	0.8000	\$ 91.36
067-1160-010-0000	Developed	Medium Density	0.8000	\$ 91.36
067-1160-011-0000	Developed	Medium Density	0.8000	\$ 91.36
067-1160-012-0000	Developed	Medium Density	0.8000	\$ 91.36
067-1160-013-0000	Developed	Medium Density	0.8000	\$ 91.36
067-1160-014-0000	Developed	Medium Density	0.8000	\$ 91.36
067-1160-015-0000	Developed	Medium Density	0.8000	\$ 91.36
067-1160-016-0000	Developed	Medium Density	0.8000	\$ 91.36
067-1160-017-0000	Developed	Medium Density	0.8000	\$ 91.36
067-1160-018-0000	Developed	Medium Density	0.8000	\$ 91.36
067-1160-019-0000	Developed	Medium Density	0.8000	\$ 91.36
067-1160-020-0000	Developed	Medium Density	0.8000	\$ 91.36
067-1160-021-0000	Developed	Medium Density	0.8000	\$ 91.36
067-1160-022-0000	Developed	Medium Density	0.8000	\$ 91.36
067-1160-023-0000	Developed	Medium Density	0.8000	\$ 91.36
067-1160-024-0000	Developed	Medium Density	0.8000	\$ 91.36
067-1160-025-0000	Developed	Medium Density	0.8000	\$ 91.36
067-1160-026-0000	Developed	Medium Density	0.8000	\$ 91.36
067-1160-027-0000	Developed	Medium Density	0.8000	\$ 91.36
067-1160-028-0000	Developed	Medium Density	0.8000	\$ 91.36
067-1160-029-0000	Developed	Medium Density	0.8000	\$ 91.36
067-1160-030-0000	Developed	Medium Density	0.8000	\$ 91.36
067-1160-031-0000	Developed	Medium Density	0.8000	\$ 91.36
067-1160-032-0000	Developed	Medium Density	0.8000	\$ 91.36
067-1160-033-0000	Developed	Medium Density	0.8000	\$ 91.36
067-1160-034-0000	Developed	Medium Density	0.8000	\$ 91.36
067-1160-035-0000	Developed	Medium Density	0.8000	\$ 91.36
067-1160-036-0000	Developed	Medium Density	0.8000	\$ 91.36
067-1160-037-0000	Developed	Medium Density	0.8000	\$ 91.36
067-1160-038-0000	Developed	Medium Density	0.8000	\$ 91.36
067-1160-039-0000	Developed	Medium Density	0.8000	\$ 91.36
067-1160-040-0000	Developed	Medium Density	0.8000	\$ 91.36
067-1160-041-0000	Developed	Medium Density	0.8000	\$ 91.36
067-1160-042-0000	Developed	Medium Density	0.8000	\$ 91.36
067-1160-043-0000	Developed	Medium Density	0.8000	\$ 91.36
067-1160-044-0000	Developed	Medium Density	0.8000	\$ 91.36
067-1160-045-0000	Developed	Medium Density	0.8000	\$ 91.36

City of Rancho Cordova
ITEM 10.2. Transit Related Services Benefit District, Zone No. 2 **ATTACHMENT 3**
Fiscal Year 2020-21 Assessment Roll

APN	Development Status	Land Use	EDU	Assessment
067-1160-046-0000	Developed	Medium Density	0.8000	\$ 91.36
067-1160-047-0000	Developed	Medium Density	0.8000	\$ 91.36
067-1160-048-0000	Developed	Medium Density	0.8000	\$ 91.36
067-1160-049-0000	Developed	Medium Density	0.8000	\$ 91.36
067-1160-050-0000	Developed	Medium Density	0.8000	\$ 91.36
067-1160-051-0000	Developed	Medium Density	0.8000	\$ 91.36
067-1160-052-0000	Developed	Medium Density	0.8000	\$ 91.36
067-1160-053-0000	Developed	Medium Density	0.8000	\$ 91.36
067-1160-054-0000	Developed	Medium Density	0.8000	\$ 91.36
067-1160-055-0000	Developed	Medium Density	0.8000	\$ 91.36
067-1160-056-0000	Developed	Medium Density	0.8000	\$ 91.36
067-1160-057-0000	Developed	Medium Density	0.8000	\$ 91.36
067-1160-058-0000	Developed	Medium Density	0.8000	\$ 91.36
067-1160-059-0000	Developed	Medium Density	0.8000	\$ 91.36
067-1160-060-0000	Developed	Medium Density	0.8000	\$ 91.36
067-1160-061-0000	Developed	Medium Density	0.8000	\$ 91.36
067-1160-062-0000	Developed	Medium Density	0.8000	\$ 91.36
067-1160-063-0000	Developed	Medium Density	0.8000	\$ 91.36
067-1160-064-0000	Developed	Medium Density	0.8000	\$ 91.36
067-1160-065-0000	Developed	Medium Density	0.8000	\$ 91.36
067-1170-001-0000	Developed	Medium Density	0.8000	\$ 91.36
067-1170-002-0000	Developed	Medium Density	0.8000	\$ 91.36
067-1170-003-0000	Developed	Medium Density	0.8000	\$ 91.36
067-1170-004-0000	Developed	Medium Density	0.8000	\$ 91.36
067-1170-005-0000	Developed	Medium Density	0.8000	\$ 91.36
067-1170-006-0000	Developed	Medium Density	0.8000	\$ 91.36
067-1170-007-0000	Developed	Medium Density	0.8000	\$ 91.36
067-1170-008-0000	Developed	Medium Density	0.8000	\$ 91.36
067-1170-009-0000	Developed	Medium Density	0.8000	\$ 91.36
067-1170-010-0000	Developed	Medium Density	0.8000	\$ 91.36
067-1170-011-0000	Developed	Medium Density	0.8000	\$ 91.36
067-1170-012-0000	Developed	Medium Density	0.8000	\$ 91.36
067-1170-013-0000	Developed	Medium Density	0.8000	\$ 91.36
067-1170-014-0000	Developed	Medium Density	0.8000	\$ 91.36
067-1170-015-0000	Developed	Medium Density	0.8000	\$ 91.36
067-1170-016-0000	Developed	Medium Density	0.8000	\$ 91.36
067-1170-017-0000	Developed	Medium Density	0.8000	\$ 91.36
067-1170-018-0000	Developed	Medium Density	0.8000	\$ 91.36
067-1170-019-0000	Developed	Medium Density	0.8000	\$ 91.36
067-1170-020-0000	Developed	Medium Density	0.8000	\$ 91.36
067-1170-021-0000	Developed	Medium Density	0.8000	\$ 91.36
067-1170-022-0000	Developed	Medium Density	0.8000	\$ 91.36
067-1170-023-0000	Developed	Medium Density	0.8000	\$ 91.36
067-1170-024-0000	Developed	Medium Density	0.8000	\$ 91.36
067-1170-025-0000	Developed	Medium Density	0.8000	\$ 91.36

City of Rancho Cordova
ITEM 10.2. Transit Related Services Benefit District, Zone No. 2 **ATTACHMENT 3**
Fiscal Year 2020-21 Assessment Roll

APN	Development Status	Land Use	EDU	Assessment
067-1170-026-0000	Developed	Medium Density	0.8000	\$ 91.36
067-1170-027-0000	Developed	Medium Density	0.8000	\$ 91.36
067-1170-028-0000	Developed	Medium Density	0.8000	\$ 91.36
067-1170-029-0000	Developed	Medium Density	0.8000	\$ 91.36
067-1170-030-0000	Developed	Medium Density	0.8000	\$ 91.36
067-1170-031-0000	Developed	Medium Density	0.8000	\$ 91.36
067-1170-032-0000	Developed	Medium Density	0.8000	\$ 91.36
067-1170-033-0000	Developed	Medium Density	0.8000	\$ 91.36
067-1170-034-0000	Developed	Medium Density	0.8000	\$ 91.36
067-1170-035-0000	Developed	Medium Density	0.8000	\$ 91.36
067-1170-036-0000	Developed	Medium Density	0.8000	\$ 91.36
067-1170-037-0000	Developed	Medium Density	0.8000	\$ 91.36
067-1170-038-0000	Developed	Medium Density	0.8000	\$ 91.36
067-1170-039-0000	Developed	Medium Density	0.8000	\$ 91.36
067-1170-040-0000	Developed	Medium Density	0.8000	\$ 91.36
067-1170-041-0000	Developed	Medium Density	0.8000	\$ 91.36
067-1170-042-0000	Developed	Medium Density	0.8000	\$ 91.36
067-1170-043-0000	Developed	Medium Density	0.8000	\$ 91.36
067-1170-044-0000	Developed	Medium Density	0.8000	\$ 91.36
067-1170-045-0000	Developed	Medium Density	0.8000	\$ 91.36
067-1170-046-0000	Developed	Medium Density	0.8000	\$ 91.36
067-1170-047-0000	Developed	Medium Density	0.8000	\$ 91.36
067-1170-048-0000	Developed	Medium Density	0.8000	\$ 91.36
067-1170-049-0000	Developed	Medium Density	0.8000	\$ 91.36
067-1170-050-0000	Developed	Medium Density	0.8000	\$ 91.36
067-1170-051-0000	Developed	Medium Density	0.8000	\$ 91.36
067-1170-052-0000	Developed	Medium Density	0.8000	\$ 91.36
067-1170-053-0000	Developed	Medium Density	0.8000	\$ 91.36
067-1170-054-0000	Developed	Medium Density	0.8000	\$ 91.36
067-1170-055-0000	Developed	Medium Density	0.8000	\$ 91.36
067-1170-056-0000	Developed	Medium Density	0.8000	\$ 91.36
067-1170-057-0000	Developed	Medium Density	0.8000	\$ 91.36
067-1170-058-0000	Developed	Medium Density	0.8000	\$ 91.36
067-1170-059-0000	Developed	Medium Density	0.8000	\$ 91.36
067-1170-060-0000	Developed	Medium Density	0.8000	\$ 91.36
067-1170-061-0000	Developed	Medium Density	0.8000	\$ 91.36
067-1170-062-0000	Developed	Medium Density	0.8000	\$ 91.36
067-1170-063-0000	Developed	Medium Density	0.8000	\$ 91.36
067-1170-064-0000	Developed	Medium Density	0.8000	\$ 91.36
067-1170-065-0000	Developed	Medium Density	0.8000	\$ 91.36
067-1170-066-0000	Developed	Medium Density	0.8000	\$ 91.36
067-1170-067-0000	Developed	Medium Density	0.8000	\$ 91.36
067-1170-068-0000	Developed	Medium Density	0.8000	\$ 91.36
067-1170-069-0000	Developed	Medium Density	0.8000	\$ 91.36
067-1170-070-0000	Developed	Medium Density	0.8000	\$ 91.36

City of Rancho Cordova
ITEM 10.2. Transit Related Services Benefit District, Zone No. 2 **ATTACHMENT 3**
Fiscal Year 2020-21 Assessment Roll

APN	Development Status	Land Use	EDU	Assessment
067-1170-071-0000	Developed	Medium Density	0.8000	\$ 91.36
067-1170-072-0000	Developed	Medium Density	0.8000	\$ 91.36
067-1170-073-0000	Developed	Medium Density	0.8000	\$ 91.36
067-1170-074-0000	Developed	Medium Density	0.8000	\$ 91.36
067-1170-075-0000	Developed	Medium Density	0.8000	\$ 91.36
067-1170-076-0000	Developed	Medium Density	0.8000	\$ 91.36
067-1170-077-0000	Developed	Medium Density	0.8000	\$ 91.36
067-1170-078-0000	Developed	Medium Density	0.8000	\$ 91.36
067-1170-079-0000	Developed	Medium Density	0.8000	\$ 91.36
067-1170-080-0000	Developed	Medium Density	0.8000	\$ 91.36
067-1170-081-0000	Developed	Medium Density	0.8000	\$ 91.36
067-1170-082-0000	Developed	Medium Density	0.8000	\$ 91.36
067-1170-083-0000	Developed	Medium Density	0.8000	\$ 91.36
067-1180-001-0000	Developed	Medium Density	0.8000	\$ 91.36
067-1180-002-0000	Developed	Medium Density	0.8000	\$ 91.36
067-1180-003-0000	Developed	Medium Density	0.8000	\$ 91.36
067-1180-004-0000	Developed	Medium Density	0.8000	\$ 91.36
067-1180-005-0000	Developed	Medium Density	0.8000	\$ 91.36
067-1180-006-0000	Developed	Medium Density	0.8000	\$ 91.36
067-1180-007-0000	Developed	Medium Density	0.8000	\$ 91.36
067-1180-008-0000	Developed	Medium Density	0.8000	\$ 91.36
067-1180-009-0000	Developed	Medium Density	0.8000	\$ 91.36
067-1180-010-0000	Developed	Medium Density	0.8000	\$ 91.36
067-1180-011-0000	Developed	Medium Density	0.8000	\$ 91.36
067-1180-012-0000	Developed	Medium Density	0.8000	\$ 91.36
067-1180-013-0000	Developed	Medium Density	0.8000	\$ 91.36
067-1180-014-0000	Developed	Medium Density	0.8000	\$ 91.36
067-1180-015-0000	Developed	Medium Density	0.8000	\$ 91.36
067-1190-001-0000	Developed	Medium Density	0.8000	\$ 91.36
067-1190-002-0000	Developed	Medium Density	0.8000	\$ 91.36
067-1190-003-0000	Developed	Medium Density	0.8000	\$ 91.36
067-1190-004-0000	Developed	Medium Density	0.8000	\$ 91.36
067-1190-005-0000	Developed	Medium Density	0.8000	\$ 91.36
067-1190-006-0000	Developed	Medium Density	0.8000	\$ 91.36
067-1190-007-0000	Developed	Medium Density	0.8000	\$ 91.36
067-1190-008-0000	Developed	Medium Density	0.8000	\$ 91.36
067-1190-009-0000	Developed	Medium Density	0.8000	\$ 91.36
067-1190-010-0000	Developed	Medium Density	0.8000	\$ 91.36
067-1190-011-0000	Developed	Medium Density	0.8000	\$ 91.36
067-1190-012-0000	Developed	Medium Density	0.8000	\$ 91.36
067-1190-013-0000	Developed	Medium Density	0.8000	\$ 91.36
067-1190-014-0000	Developed	Medium Density	0.8000	\$ 91.36
067-1190-015-0000	Developed	Medium Density	0.8000	\$ 91.36
067-1190-016-0000	Developed	Medium Density	0.8000	\$ 91.36
067-1190-017-0000	Developed	Medium Density	0.8000	\$ 91.36

City of Rancho Cordova
ITEM 10.2. Transit Related Services Benefit District, Zone No. 2 **ATTACHMENT 3**
 Fiscal Year 2020-21 Assessment Roll

APN	Development Status	Land Use	EDU	Assessment
067-1190-018-0000	Developed	Medium Density	0.8000	\$ 91.36
067-1190-019-0000	Developed	Medium Density	0.8000	\$ 91.36
067-1190-020-0000	Developed	Medium Density	0.8000	\$ 91.36
067-1190-021-0000	Developed	Medium Density	0.8000	\$ 91.36
067-1190-022-0000	Developed	Medium Density	0.8000	\$ 91.36
067-1190-023-0000	Developed	Medium Density	0.8000	\$ 91.36
067-1190-024-0000	Developed	Medium Density	0.8000	\$ 91.36
067-1190-025-0000	Developed	Medium Density	0.8000	\$ 91.36
067-1190-026-0000	Developed	Medium Density	0.8000	\$ 91.36
067-1190-027-0000	Developed	Medium Density	0.8000	\$ 91.36
067-1190-028-0000	Developed	Medium Density	0.8000	\$ 91.36
067-1190-029-0000	Developed	Medium Density	0.8000	\$ 91.36
067-1190-030-0000	Developed	Medium Density	0.8000	\$ 91.36
067-1190-031-0000	Developed	Medium Density	0.8000	\$ 91.36
067-1190-032-0000	Developed	Medium Density	0.8000	\$ 91.36
067-1190-033-0000	Developed	Medium Density	0.8000	\$ 91.36
067-1190-034-0000	Developed	Medium Density	0.8000	\$ 91.36
067-1190-035-0000	Developed	Medium Density	0.8000	\$ 91.36
067-1190-036-0000	Developed	Medium Density	0.8000	\$ 91.36
067-1190-037-0000	Developed	Medium Density	0.8000	\$ 91.36
067-1190-038-0000	Developed	Medium Density	0.8000	\$ 91.36
067-1190-039-0000	Developed	Medium Density	0.8000	\$ 91.36
067-1190-040-0000	Developed	Medium Density	0.8000	\$ 91.36
067-1190-041-0000	Developed	Medium Density	0.8000	\$ 91.36
067-1190-042-0000	Developed	Medium Density	0.8000	\$ 91.36
067-1190-043-0000	Developed	Medium Density	0.8000	\$ 91.36
067-1190-044-0000	Developed	Medium Density	0.8000	\$ 91.36
067-1190-045-0000	Developed	Medium Density	0.8000	\$ 91.36
067-1190-046-0000	Developed	Medium Density	0.8000	\$ 91.36
067-1190-047-0000	Developed	Medium Density	0.8000	\$ 91.36
067-1190-048-0000	Developed	Medium Density	0.8000	\$ 91.36
067-1190-049-0000	Developed	Medium Density	0.8000	\$ 91.36
067-1190-050-0000	Developed	Medium Density	0.8000	\$ 91.36
067-1190-051-0000	Developed	Medium Density	0.8000	\$ 91.36
067-1190-052-0000	Developed	Medium Density	0.8000	\$ 91.36
067-1190-053-0000	Developed	Medium Density	0.8000	\$ 91.36
067-1190-054-0000	Developed	Medium Density	0.8000	\$ 91.36
067-1190-055-0000	Developed	Medium Density	0.8000	\$ 91.36
067-1190-056-0000	Developed	Medium Density	0.8000	\$ 91.36
067-1190-057-0000	Developed	Medium Density	0.8000	\$ 91.36
067-1190-058-0000	Developed	Medium Density	0.8000	\$ 91.36
067-1190-059-0000	Developed	Medium Density	0.8000	\$ 91.36
067-1190-060-0000	Developed	Medium Density	0.8000	\$ 91.36
067-1190-061-0000	Developed	Medium Density	0.8000	\$ 91.36
067-1190-062-0000	Developed	Medium Density	0.8000	\$ 91.36

City of Rancho Cordova
ITEM 10.2. Transit Related Services Benefit District, Zone No. 2 **ATTACHMENT 3**
Fiscal Year 2020-21 Assessment Roll

APN	Development Status	Land Use	EDU	Assessment
067-1190-063-0000	Developed	Medium Density	0.8000	\$ 91.36
067-1190-064-0000	Developed	Medium Density	0.8000	\$ 91.36
067-1200-001-0000	Developed	Medium Density	0.8000	\$ 91.36
067-1200-002-0000	Developed	Medium Density	0.8000	\$ 91.36
067-1200-003-0000	Developed	Medium Density	0.8000	\$ 91.36
067-1200-004-0000	Developed	Medium Density	0.8000	\$ 91.36
067-1200-005-0000	Developed	Medium Density	0.8000	\$ 91.36
067-1200-006-0000	Developed	Medium Density	0.8000	\$ 91.36
067-1200-007-0000	Developed	Medium Density	0.8000	\$ 91.36
067-1200-008-0000	Developed	Medium Density	0.8000	\$ 91.36
067-1200-009-0000	Developed	Medium Density	0.8000	\$ 91.36
067-1200-010-0000	Developed	Medium Density	0.8000	\$ 91.36
067-1200-011-0000	Developed	Medium Density	0.8000	\$ 91.36
067-1200-012-0000	Developed	Medium Density	0.8000	\$ 91.36
067-1200-013-0000	Developed	Medium Density	0.8000	\$ 91.36
067-1200-014-0000	Developed	Medium Density	0.8000	\$ 91.36
067-1200-015-0000	Developed	Medium Density	0.8000	\$ 91.36
067-1200-016-0000	Developed	Medium Density	0.8000	\$ 91.36
067-1200-017-0000	Developed	Medium Density	0.8000	\$ 91.36
067-1200-018-0000	Developed	Medium Density	0.8000	\$ 91.36
067-1200-019-0000	Developed	Medium Density	0.8000	\$ 91.36
067-1200-020-0000	Developed	Medium Density	0.8000	\$ 91.36
067-1200-021-0000	Developed	Medium Density	0.8000	\$ 91.36
067-1200-022-0000	Developed	Medium Density	0.8000	\$ 91.36
067-1200-023-0000	Developed	Medium Density	0.8000	\$ 91.36
067-1200-024-0000	Developed	Medium Density	0.8000	\$ 91.36
067-1200-025-0000	Developed	Medium Density	0.8000	\$ 91.36
067-1200-026-0000	Developed	Medium Density	0.8000	\$ 91.36
067-1200-027-0000	Developed	Medium Density	0.8000	\$ 91.36
067-1200-028-0000	Developed	Medium Density	0.8000	\$ 91.36
067-1200-029-0000	Developed	Medium Density	0.8000	\$ 91.36
067-1200-030-0000	Developed	Medium Density	0.8000	\$ 91.36
067-1200-031-0000	Developed	Medium Density	0.8000	\$ 91.36
067-1200-032-0000	Developed	Medium Density	0.8000	\$ 91.36
067-1200-033-0000	Developed	Medium Density	0.8000	\$ 91.36
067-1200-034-0000	Developed	Medium Density	0.8000	\$ 91.36
067-1200-035-0000	Developed	Medium Density	0.8000	\$ 91.36
067-1200-036-0000	Developed	Medium Density	0.8000	\$ 91.36
067-1200-037-0000	Developed	Medium Density	0.8000	\$ 91.36
067-1200-038-0000	Developed	Medium Density	0.8000	\$ 91.36
067-1200-039-0000	Developed	Medium Density	0.8000	\$ 91.36
067-1200-040-0000	Developed	Medium Density	0.8000	\$ 91.36
067-1200-041-0000	Developed	Medium Density	0.8000	\$ 91.36
067-1200-042-0000	Developed	Medium Density	0.8000	\$ 91.36
067-1200-043-0000	Developed	Medium Density	0.8000	\$ 91.36

City of Rancho Cordova
ITEM 10.2. Transit Related Services Benefit District, Zone No. 2 **ATTACHMENT 3**
Fiscal Year 2020-21 Assessment Roll

APN	Development Status	Land Use	EDU	Assessment
067-1200-044-0000	Developed	Medium Density	0.8000	\$ 91.36
067-1200-045-0000	Developed	Medium Density	0.8000	\$ 91.36
067-1200-046-0000	Developed	Medium Density	0.8000	\$ 91.36
067-1200-047-0000	Developed	Medium Density	0.8000	\$ 91.36
067-1200-048-0000	Developed	Medium Density	0.8000	\$ 91.36
067-1200-049-0000	Developed	Medium Density	0.8000	\$ 91.36
067-1200-050-0000	Developed	Medium Density	0.8000	\$ 91.36
067-1200-051-0000	Developed	Medium Density	0.8000	\$ 91.36
067-1200-052-0000	Developed	Medium Density	0.8000	\$ 91.36
067-1210-001-0000	Developed	Medium Density	0.8000	\$ 91.36
067-1210-002-0000	Developed	Medium Density	0.8000	\$ 91.36
067-1210-003-0000	Developed	Medium Density	0.8000	\$ 91.36
067-1210-004-0000	Developed	Medium Density	0.8000	\$ 91.36
067-1210-005-0000	Developed	Medium Density	0.8000	\$ 91.36
067-1210-006-0000	Developed	Medium Density	0.8000	\$ 91.36
067-1210-007-0000	Developed	Medium Density	0.8000	\$ 91.36
067-1210-008-0000	Developed	Medium Density	0.8000	\$ 91.36
067-1210-009-0000	Developed	Medium Density	0.8000	\$ 91.36
067-1210-010-0000	Developed	Medium Density	0.8000	\$ 91.36
067-1210-011-0000	Developed	Medium Density	0.8000	\$ 91.36
067-1210-012-0000	Developed	Medium Density	0.8000	\$ 91.36
067-1210-013-0000	Developed	Medium Density	0.8000	\$ 91.36
067-1210-014-0000	Developed	Medium Density	0.8000	\$ 91.36
067-1210-015-0000	Developed	Medium Density	0.8000	\$ 91.36
067-1210-016-0000	Developed	Medium Density	0.8000	\$ 91.36
067-1210-017-0000	Developed	Medium Density	0.8000	\$ 91.36
067-1210-018-0000	Developed	Medium Density	0.8000	\$ 91.36
067-1210-019-0000	Developed	Medium Density	0.8000	\$ 91.36
067-1210-020-0000	Developed	Medium Density	0.8000	\$ 91.36
067-1210-021-0000	Developed	Medium Density	0.8000	\$ 91.36
067-1210-022-0000	Developed	Medium Density	0.8000	\$ 91.36
067-1210-023-0000	Developed	Medium Density	0.8000	\$ 91.36
067-1210-024-0000	Developed	Medium Density	0.8000	\$ 91.36
067-1210-025-0000	Developed	Medium Density	0.8000	\$ 91.36
067-1210-026-0000	Developed	Medium Density	0.8000	\$ 91.36
067-1210-027-0000	Developed	Medium Density	0.8000	\$ 91.36
067-1210-028-0000	Developed	Medium Density	0.8000	\$ 91.36
067-1210-029-0000	Developed	Medium Density	0.8000	\$ 91.36
067-1210-030-0000	Developed	Medium Density	0.8000	\$ 91.36
067-1210-031-0000	Developed	Medium Density	0.8000	\$ 91.36
067-1210-032-0000	Developed	Medium Density	0.8000	\$ 91.36
067-1210-033-0000	Developed	Medium Density	0.8000	\$ 91.36
067-1210-034-0000	Developed	Medium Density	0.8000	\$ 91.36
067-1210-035-0000	Developed	Medium Density	0.8000	\$ 91.36
067-1210-036-0000	Developed	Medium Density	0.8000	\$ 91.36

City of Rancho Cordova
ITEM 10.2. Transit Related Services Benefit District, Zone No. 2 **ATTACHMENT 3**
Fiscal Year 2020-21 Assessment Roll

APN	Development Status	Land Use	EDU	Assessment
067-1210-037-0000	Developed	Medium Density	0.8000	\$ 91.36
067-1210-038-0000	Developed	Medium Density	0.8000	\$ 91.36
067-1210-039-0000	Developed	Medium Density	0.8000	\$ 91.36
067-1210-040-0000	Developed	Medium Density	0.8000	\$ 91.36
067-1210-041-0000	Developed	Medium Density	0.8000	\$ 91.36
067-1210-042-0000	Developed	Medium Density	0.8000	\$ 91.36
067-1210-043-0000	Developed	Medium Density	0.8000	\$ 91.36
067-1210-044-0000	Developed	Medium Density	0.8000	\$ 91.36
067-1210-045-0000	Developed	Medium Density	0.8000	\$ 91.36
067-1210-046-0000	Developed	Medium Density	0.8000	\$ 91.36
067-1210-047-0000	Developed	Medium Density	0.8000	\$ 91.36
067-1210-048-0000	Developed	Medium Density	0.8000	\$ 91.36
067-1210-049-0000	Developed	Medium Density	0.8000	\$ 91.36
067-1210-050-0000	Developed	Medium Density	0.8000	\$ 91.36
067-1210-051-0000	Developed	Medium Density	0.8000	\$ 91.36
067-1210-052-0000	Developed	Medium Density	0.8000	\$ 91.36
067-1220-001-0000	Developed	Medium Density	0.8000	\$ 91.36
067-1220-002-0000	Developed	Medium Density	0.8000	\$ 91.36
067-1220-003-0000	Developed	Medium Density	0.8000	\$ 91.36
067-1220-004-0000	Developed	Medium Density	0.8000	\$ 91.36
067-1220-005-0000	Developed	Medium Density	0.8000	\$ 91.36
067-1220-006-0000	Developed	Medium Density	0.8000	\$ 91.36
067-1220-007-0000	Developed	Medium Density	0.8000	\$ 91.36
067-1220-008-0000	Developed	Medium Density	0.8000	\$ 91.36
067-1220-009-0000	Developed	Medium Density	0.8000	\$ 91.36
067-1220-010-0000	Developed	Medium Density	0.8000	\$ 91.36
067-1220-011-0000	Developed	Medium Density	0.8000	\$ 91.36
067-1220-012-0000	Developed	Medium Density	0.8000	\$ 91.36
067-1220-013-0000	Developed	Medium Density	0.8000	\$ 91.36
067-1220-014-0000	Developed	Medium Density	0.8000	\$ 91.36
067-1220-015-0000	Developed	Medium Density	0.8000	\$ 91.36
067-1220-016-0000	Developed	Medium Density	0.8000	\$ 91.36
067-1220-017-0000	Developed	Medium Density	0.8000	\$ 91.36
067-1220-018-0000	Developed	Medium Density	0.8000	\$ 91.36
067-1220-019-0000	Developed	Medium Density	0.8000	\$ 91.36
067-1220-020-0000	Developed	Medium Density	0.8000	\$ 91.36
067-1220-021-0000	Developed	Medium Density	0.8000	\$ 91.36
067-1220-022-0000	Developed	Medium Density	0.8000	\$ 91.36
067-1220-023-0000	Developed	Medium Density	0.8000	\$ 91.36
067-1220-024-0000	Developed	Medium Density	0.8000	\$ 91.36
067-1220-025-0000	Developed	Medium Density	0.8000	\$ 91.36
067-1220-026-0000	Developed	Medium Density	0.8000	\$ 91.36
067-1220-027-0000	Developed	Medium Density	0.8000	\$ 91.36
067-1220-028-0000	Developed	Medium Density	0.8000	\$ 91.36
067-1220-029-0000	Developed	Medium Density	0.8000	\$ 91.36

City of Rancho Cordova
ITEM 10.2. Transit Related Services Benefit District, Zone No. 2 **ATTACHMENT 3**
Fiscal Year 2020-21 Assessment Roll

APN	Development Status	Land Use	EDU	Assessment
067-1220-030-0000	Developed	Medium Density	0.8000	\$ 91.36
067-1220-031-0000	Developed	Medium Density	0.8000	\$ 91.36
067-1220-032-0000	Developed	Medium Density	0.8000	\$ 91.36
067-1220-033-0000	Developed	Medium Density	0.8000	\$ 91.36
067-1220-034-0000	Developed	Medium Density	0.8000	\$ 91.36
067-1220-035-0000	Developed	Medium Density	0.8000	\$ 91.36
067-1220-036-0000	Developed	Medium Density	0.8000	\$ 91.36
067-1220-037-0000	Developed	Medium Density	0.8000	\$ 91.36
067-1220-038-0000	Developed	Medium Density	0.8000	\$ 91.36
067-1220-039-0000	Developed	Medium Density	0.8000	\$ 91.36
067-1220-040-0000	Developed	Medium Density	0.8000	\$ 91.36
067-1220-041-0000	Developed	Medium Density	0.8000	\$ 91.36
067-1220-042-0000	Developed	Medium Density	0.8000	\$ 91.36
067-1220-043-0000	Developed	Medium Density	0.8000	\$ 91.36
067-1220-044-0000	Developed	Medium Density	0.8000	\$ 91.36
067-1220-045-0000	Developed	Medium Density	0.8000	\$ 91.36
067-1220-046-0000	Developed	Medium Density	0.8000	\$ 91.36
067-1220-047-0000	Developed	Medium Density	0.8000	\$ 91.36
067-1220-048-0000	Developed	Medium Density	0.8000	\$ 91.36
067-1220-049-0000	Developed	Medium Density	0.8000	\$ 91.36
067-1220-050-0000	Developed	Medium Density	0.8000	\$ 91.36
067-1220-051-0000	Developed	Medium Density	0.8000	\$ 91.36
067-1220-052-0000	Developed	Medium Density	0.8000	\$ 91.36
067-1220-053-0000	Developed	Medium Density	0.8000	\$ 91.36
067-1220-054-0000	Developed	Medium Density	0.8000	\$ 91.36
067-1220-055-0000	Developed	Medium Density	0.8000	\$ 91.36
067-1220-056-0000	Developed	Medium Density	0.8000	\$ 91.36
067-1220-057-0000	Developed	Medium Density	0.8000	\$ 91.36
067-1220-058-0000	Developed	Medium Density	0.8000	\$ 91.36
067-1220-059-0000	Developed	Medium Density	0.8000	\$ 91.36
067-1230-001-0000	Developed	Medium Density	0.8000	\$ 91.36
067-1230-002-0000	Developed	Medium Density	0.8000	\$ 91.36
067-1230-003-0000	Developed	Medium Density	0.8000	\$ 91.36
067-1230-004-0000	Developed	Medium Density	0.8000	\$ 91.36
067-1230-005-0000	Developed	Medium Density	0.8000	\$ 91.36
067-1230-006-0000	Developed	Medium Density	0.8000	\$ 91.36
067-1230-007-0000	Developed	Medium Density	0.8000	\$ 91.36
067-1230-008-0000	Developed	Medium Density	0.8000	\$ 91.36
067-1230-009-0000	Developed	Medium Density	0.8000	\$ 91.36
067-1230-010-0000	Developed	Medium Density	0.8000	\$ 91.36
067-1230-011-0000	Developed	Medium Density	0.8000	\$ 91.36
067-1230-012-0000	Developed	Medium Density	0.8000	\$ 91.36
067-1230-013-0000	Developed	Medium Density	0.8000	\$ 91.36
067-1230-014-0000	Developed	Medium Density	0.8000	\$ 91.36
067-1230-015-0000	Developed	Medium Density	0.8000	\$ 91.36

City of Rancho Cordova
ITEM 10.2. Transit Related Services Benefit District, Zone No. 2 **ATTACHMENT 3**
 Fiscal Year 2020-21 Assessment Roll

APN	Development Status	Land Use	EDU	Assessment
067-1230-016-0000	Developed	Medium Density	0.8000	\$ 91.36
067-1230-017-0000	Developed	Medium Density	0.8000	\$ 91.36
067-1230-018-0000	Developed	Medium Density	0.8000	\$ 91.36
067-1230-019-0000	Developed	Medium Density	0.8000	\$ 91.36
067-1230-020-0000	Developed	Medium Density	0.8000	\$ 91.36
067-1230-021-0000	Developed	Medium Density	0.8000	\$ 91.36
067-1230-022-0000	Developed	Medium Density	0.8000	\$ 91.36
067-1230-023-0000	Developed	Medium Density	0.8000	\$ 91.36
067-1230-024-0000	Developed	Medium Density	0.8000	\$ 91.36
067-1230-025-0000	Developed	Medium Density	0.8000	\$ 91.36
067-1230-026-0000	Developed	Medium Density	0.8000	\$ 91.36
067-1230-027-0000	Developed	Medium Density	0.8000	\$ 91.36
067-1230-028-0000	Developed	Medium Density	0.8000	\$ 91.36
067-1230-029-0000	Developed	Medium Density	0.8000	\$ 91.36
067-1230-030-0000	Developed	Medium Density	0.8000	\$ 91.36
067-1230-031-0000	Developed	Medium Density	0.8000	\$ 91.36
067-1230-032-0000	Developed	Medium Density	0.8000	\$ 91.36
067-1230-033-0000	Developed	Medium Density	0.8000	\$ 91.36
067-1230-034-0000	Developed	Medium Density	0.8000	\$ 91.36
067-1230-035-0000	Developed	Medium Density	0.8000	\$ 91.36
067-1230-036-0000	Developed	Medium Density	0.8000	\$ 91.36
067-1230-037-0000	Developed	Medium Density	0.8000	\$ 91.36
067-1230-038-0000	Developed	Medium Density	0.8000	\$ 91.36
067-1230-039-0000	Developed	Medium Density	0.8000	\$ 91.36
067-1230-040-0000	Developed	Medium Density	0.8000	\$ 91.36
067-1230-041-0000	Developed	Medium Density	0.8000	\$ 91.36
067-1230-042-0000	Developed	Medium Density	0.8000	\$ 91.36
067-1230-043-0000	Developed	Medium Density	0.8000	\$ 91.36
067-1230-044-0000	Developed	Medium Density	0.8000	\$ 91.36
067-1230-045-0000	Developed	Medium Density	0.8000	\$ 91.36
067-1230-046-0000	Developed	Medium Density	0.8000	\$ 91.36
067-1230-047-0000	Developed	Medium Density	0.8000	\$ 91.36
067-1230-048-0000	Developed	Medium Density	0.8000	\$ 91.36
067-1230-049-0000	Developed	Medium Density	0.8000	\$ 91.36
067-1230-050-0000	Developed	Medium Density	0.8000	\$ 91.36
067-1230-051-0000	Developed	Medium Density	0.8000	\$ 91.36
067-1230-052-0000	Developed	Medium Density	0.8000	\$ 91.36
067-1230-053-0000	Developed	Medium Density	0.8000	\$ 91.36
067-1230-054-0000	Developed	Medium Density	0.8000	\$ 91.36
067-1230-055-0000	Developed	Medium Density	0.8000	\$ 91.36
067-1230-056-0000	Developed	Medium Density	0.8000	\$ 91.36
067-1230-057-0000	Developed	Medium Density	0.8000	\$ 91.36
067-1230-058-0000	Developed	Medium Density	0.8000	\$ 91.36
072-2870-001-0000	Developed	Low Density	1.0000	\$ 114.20
072-2870-002-0000	Developed	Low Density	1.0000	\$ 114.20

City of Rancho Cordova
ITEM 10.2. Transit Related Services Benefit District, Zone No. 2 **ATTACHMENT 3**
 Fiscal Year 2020-21 Assessment Roll

APN	Development Status	Land Use	EDU	Assessment
072-2870-003-0000	Developed	Low Density	1.0000	\$ 114.20
072-2870-004-0000	Developed	Low Density	1.0000	\$ 114.20
072-2870-005-0000	Developed	Low Density	1.0000	\$ 114.20
072-2870-006-0000	Developed	Low Density	1.0000	\$ 114.20
072-2870-007-0000	Developed	Low Density	1.0000	\$ 114.20
072-2870-008-0000	Developed	Low Density	1.0000	\$ 114.20
072-2870-009-0000	Developed	Low Density	1.0000	\$ 114.20
072-2870-010-0000	Developed	Low Density	1.0000	\$ 114.20
072-2870-011-0000	Developed	Low Density	1.0000	\$ 114.20
072-2870-012-0000	Developed	Low Density	1.0000	\$ 114.20
072-2870-013-0000	Developed	Low Density	1.0000	\$ 114.20
072-2870-014-0000	Developed	Low Density	1.0000	\$ 114.20
072-2870-015-0000	Developed	Low Density	1.0000	\$ 114.20
072-2870-016-0000	Developed	Low Density	1.0000	\$ 114.20
072-2870-017-0000	Developed	Low Density	1.0000	\$ 114.20
072-2870-018-0000	Developed	Low Density	1.0000	\$ 114.20
072-2870-019-0000	Developed	Low Density	1.0000	\$ 114.20
072-2870-020-0000	Developed	Low Density	1.0000	\$ 114.20
072-2870-021-0000	Developed	Low Density	1.0000	\$ 114.20
072-2870-022-0000	Developed	Low Density	1.0000	\$ 114.20
072-2870-023-0000	Developed	Low Density	1.0000	\$ 114.20
072-2870-024-0000	Developed	Low Density	1.0000	\$ 114.20
072-2870-025-0000	Developed	Low Density	1.0000	\$ 114.20
072-2870-026-0000	Developed	Low Density	1.0000	\$ 114.20
072-2870-027-0000	Developed	Low Density	1.0000	\$ 114.20
072-2870-028-0000	Developed	Low Density	1.0000	\$ 114.20
072-2870-029-0000	Developed	Low Density	1.0000	\$ 114.20
072-2870-030-0000	Developed	Low Density	1.0000	\$ 114.20
072-2870-031-0000	Developed	Low Density	1.0000	\$ 114.20
072-2870-032-0000	Developed	Low Density	1.0000	\$ 114.20
072-2870-033-0000	Developed	Low Density	1.0000	\$ 114.20
072-2870-034-0000	Developed	Low Density	1.0000	\$ 114.20
072-2870-035-0000	Developed	Low Density	1.0000	\$ 114.20
072-2870-036-0000	Developed	Low Density	1.0000	\$ 114.20
072-2870-037-0000	Developed	Low Density	1.0000	\$ 114.20
072-2870-038-0000	Developed	Low Density	1.0000	\$ 114.20
072-2870-039-0000	Developed	Low Density	1.0000	\$ 114.20
072-2870-040-0000	Developed	Low Density	1.0000	\$ 114.20
072-2870-041-0000	Developed	Low Density	1.0000	\$ 114.20
072-2870-042-0000	Developed	Low Density	1.0000	\$ 114.20
072-2870-043-0000	Developed	Low Density	1.0000	\$ 114.20
072-2870-044-0000	Developed	Low Density	1.0000	\$ 114.20
072-2870-045-0000	Developed	Low Density	1.0000	\$ 114.20
072-2870-046-0000	Developed	Low Density	1.0000	\$ 114.20
072-2870-047-0000	Developed	Low Density	1.0000	\$ 114.20

City of Rancho Cordova
ITEM 10.2. Transit Related Services Benefit District, Zone No. 2 **ATTACHMENT 3**
Fiscal Year 2020-21 Assessment Roll

APN	Development Status	Land Use	EDU	Assessment
072-2870-048-0000	Developed	Low Density	1.0000	\$ 114.20
072-2870-049-0000	Developed	Low Density	1.0000	\$ 114.20
072-2870-050-0000	Developed	Low Density	1.0000	\$ 114.20
072-2870-051-0000	Developed	Low Density	1.0000	\$ 114.20
072-2870-052-0000	Developed	Low Density	1.0000	\$ 114.20
072-2870-053-0000	Developed	Low Density	1.0000	\$ 114.20
072-2870-054-0000	Developed	Low Density	1.0000	\$ 114.20
072-2870-055-0000	Developed	Low Density	1.0000	\$ 114.20
072-2870-056-0000	Developed	Low Density	1.0000	\$ 114.20
072-2870-057-0000	Developed	Low Density	1.0000	\$ 114.20
072-2870-058-0000	Developed	Low Density	1.0000	\$ 114.20
072-2870-059-0000	Developed	Low Density	1.0000	\$ 114.20
072-2870-060-0000	Developed	Low Density	1.0000	\$ 114.20
072-2870-061-0000	Developed	Low Density	1.0000	\$ 114.20
072-2870-062-0000	Developed	Low Density	1.0000	\$ 114.20
072-2870-063-0000	Developed	Low Density	1.0000	\$ 114.20
072-2870-064-0000	Developed	Low Density	1.0000	\$ 114.20
072-2870-065-0000	Developed	Low Density	1.0000	\$ 114.20
072-2870-066-0000	Developed	Low Density	1.0000	\$ 114.20
072-2870-067-0000	Developed	Low Density	1.0000	\$ 114.20
072-2870-068-0000	Developed	Low Density	1.0000	\$ 114.20
072-2870-069-0000	Developed	Low Density	1.0000	\$ 114.20
072-2870-070-0000	Developed	Low Density	1.0000	\$ 114.20
072-2870-071-0000	Developed	Low Density	1.0000	\$ 114.20
072-2870-072-0000	Developed	Low Density	1.0000	\$ 114.20
072-2880-001-0000	Developed	Low Density	1.0000	\$ 114.20
072-2880-002-0000	Developed	Low Density	1.0000	\$ 114.20
072-2880-003-0000	Developed	Low Density	1.0000	\$ 114.20
072-2880-004-0000	Developed	Low Density	1.0000	\$ 114.20
072-2880-005-0000	Developed	Low Density	1.0000	\$ 114.20
072-2880-006-0000	Developed	Low Density	1.0000	\$ 114.20
072-2880-007-0000	Developed	Low Density	1.0000	\$ 114.20
072-2880-008-0000	Developed	Low Density	1.0000	\$ 114.20
072-2880-009-0000	Developed	Low Density	1.0000	\$ 114.20
072-2880-010-0000	Developed	Low Density	1.0000	\$ 114.20
072-2880-011-0000	Developed	Low Density	1.0000	\$ 114.20
072-2880-012-0000	Developed	Low Density	1.0000	\$ 114.20
072-2880-013-0000	Developed	Low Density	1.0000	\$ 114.20
072-2880-014-0000	Developed	Low Density	1.0000	\$ 114.20
072-2880-015-0000	Developed	Low Density	1.0000	\$ 114.20
072-2880-016-0000	Developed	Low Density	1.0000	\$ 114.20
072-2880-017-0000	Developed	Low Density	1.0000	\$ 114.20
072-2880-018-0000	Developed	Low Density	1.0000	\$ 114.20
072-2880-019-0000	Developed	Low Density	1.0000	\$ 114.20
072-2880-020-0000	Developed	Low Density	1.0000	\$ 114.20

City of Rancho Cordova
ITEM 10.2. Transit Related Services Benefit District, Zone No. 2 **ATTACHMENT 3**
 Fiscal Year 2020-21 Assessment Roll

APN	Development Status	Land Use	EDU	Assessment
072-2880-021-0000	Developed	Low Density	1.0000	\$ 114.20
072-2880-022-0000	Developed	Low Density	1.0000	\$ 114.20
072-2880-023-0000	Developed	Low Density	1.0000	\$ 114.20
072-2880-024-0000	Developed	Low Density	1.0000	\$ 114.20
072-2880-025-0000	Developed	Low Density	1.0000	\$ 114.20
072-2880-026-0000	Developed	Low Density	1.0000	\$ 114.20
072-2880-027-0000	Developed	Low Density	1.0000	\$ 114.20
072-2880-028-0000	Developed	Low Density	1.0000	\$ 114.20
072-2880-029-0000	Developed	Low Density	1.0000	\$ 114.20
072-2880-030-0000	Developed	Low Density	1.0000	\$ 114.20
072-2880-031-0000	Developed	Low Density	1.0000	\$ 114.20
072-2880-032-0000	Developed	Low Density	1.0000	\$ 114.20
072-2880-033-0000	Developed	Low Density	1.0000	\$ 114.20
072-2880-034-0000	Developed	Low Density	1.0000	\$ 114.20
072-2880-035-0000	Developed	Low Density	1.0000	\$ 114.20
072-2880-036-0000	Developed	Low Density	1.0000	\$ 114.20
072-2880-037-0000	Developed	Low Density	1.0000	\$ 114.20
072-2880-038-0000	Developed	Low Density	1.0000	\$ 114.20
072-2880-039-0000	Developed	Low Density	1.0000	\$ 114.20
072-2880-040-0000	Developed	Low Density	1.0000	\$ 114.20
072-2880-041-0000	Developed	Low Density	1.0000	\$ 114.20
072-2880-042-0000	Developed	Low Density	1.0000	\$ 114.20
072-2880-043-0000	Developed	Low Density	1.0000	\$ 114.20
072-2880-044-0000	Developed	Low Density	1.0000	\$ 114.20
072-2880-045-0000	Developed	Low Density	1.0000	\$ 114.20
072-2880-046-0000	Developed	Low Density	1.0000	\$ 114.20
072-2880-047-0000	Developed	Low Density	1.0000	\$ 114.20
072-2880-048-0000	Developed	Low Density	1.0000	\$ 114.20
072-2880-049-0000	Developed	Low Density	1.0000	\$ 114.20
072-2880-050-0000	Developed	Low Density	1.0000	\$ 114.20
072-2880-051-0000	Developed	Low Density	1.0000	\$ 114.20
072-2880-052-0000	Developed	Low Density	1.0000	\$ 114.20
072-2880-053-0000	Developed	Low Density	1.0000	\$ 114.20
072-2880-054-0000	Developed	Low Density	1.0000	\$ 114.20
072-2880-055-0000	Developed	Low Density	1.0000	\$ 114.20
072-2880-056-0000	Developed	Low Density	1.0000	\$ 114.20
072-2880-057-0000	Developed	Low Density	1.0000	\$ 114.20
072-2880-058-0000	Developed	Low Density	1.0000	\$ 114.20
072-2880-059-0000	Developed	Low Density	1.0000	\$ 114.20
072-2880-060-0000	Developed	Low Density	1.0000	\$ 114.20
072-2880-061-0000	Developed	Low Density	1.0000	\$ 114.20
072-2880-062-0000	Developed	Low Density	1.0000	\$ 114.20
072-2880-063-0000	Developed	Low Density	1.0000	\$ 114.20
072-2880-064-0000	Developed	Low Density	1.0000	\$ 114.20
072-2880-065-0000	Developed	Low Density	1.0000	\$ 114.20

City of Rancho Cordova
ITEM 10.2. Transit Related Services Benefit District, Zone No. 2 **ATTACHMENT 3**
 Fiscal Year 2020-21 Assessment Roll

APN	Development Status	Land Use	EDU	Assessment
072-2880-066-0000	Developed	Low Density	1.0000	\$ 114.20
072-2880-067-0000	Developed	Low Density	1.0000	\$ 114.20
072-2880-068-0000	Developed	Low Density	1.0000	\$ 114.20
072-2880-069-0000	Developed	Low Density	1.0000	\$ 114.20
072-2880-070-0000	Developed	Low Density	1.0000	\$ 114.20
072-2880-071-0000	Developed	Low Density	1.0000	\$ 114.20
072-2880-072-0000	Developed	Low Density	1.0000	\$ 114.20
072-2880-073-0000	Developed	Low Density	1.0000	\$ 114.20
072-2880-074-0000	Developed	Low Density	1.0000	\$ 114.20
072-2880-075-0000	Developed	Low Density	1.0000	\$ 114.20
072-2880-076-0000	Developed	Low Density	1.0000	\$ 114.20
072-2880-077-0000	Developed	Low Density	1.0000	\$ 114.20
072-2880-078-0000	Developed	Low Density	1.0000	\$ 114.20
072-2880-079-0000	Developed	Low Density	1.0000	\$ 114.20
072-2880-080-0000	Developed	Low Density	1.0000	\$ 114.20
072-2880-081-0000	Developed	Low Density	1.0000	\$ 114.20
072-2880-082-0000	Developed	Low Density	1.0000	\$ 114.20
072-2890-001-0000	Developed	Low Density	1.0000	\$ 114.20
072-2890-002-0000	Developed	Low Density	1.0000	\$ 114.20
072-2890-003-0000	Developed	Low Density	1.0000	\$ 114.20
072-2890-004-0000	Developed	Low Density	1.0000	\$ 114.20
072-2890-005-0000	Developed	Low Density	1.0000	\$ 114.20
072-2890-006-0000	Developed	Low Density	1.0000	\$ 114.20
072-2890-007-0000	Developed	Low Density	1.0000	\$ 114.20
072-2890-008-0000	Developed	Low Density	1.0000	\$ 114.20
072-2890-009-0000	Developed	Low Density	1.0000	\$ 114.20
072-2890-010-0000	Developed	Low Density	1.0000	\$ 114.20
072-2890-011-0000	Developed	Low Density	1.0000	\$ 114.20
072-2890-012-0000	Developed	Low Density	1.0000	\$ 114.20
072-2890-013-0000	Developed	Low Density	1.0000	\$ 114.20
072-2890-014-0000	Developed	Low Density	1.0000	\$ 114.20
072-2890-015-0000	Developed	Low Density	1.0000	\$ 114.20
072-2890-016-0000	Developed	Low Density	1.0000	\$ 114.20
072-2890-017-0000	Developed	Low Density	1.0000	\$ 114.20
072-2890-018-0000	Developed	Low Density	1.0000	\$ 114.20
072-2890-019-0000	Developed	Low Density	1.0000	\$ 114.20
072-2890-020-0000	Developed	Low Density	1.0000	\$ 114.20
072-2890-021-0000	Developed	Low Density	1.0000	\$ 114.20
072-2890-022-0000	Developed	Low Density	1.0000	\$ 114.20
072-2890-023-0000	Developed	Low Density	1.0000	\$ 114.20
072-2890-024-0000	Developed	Low Density	1.0000	\$ 114.20
072-2890-025-0000	Developed	Low Density	1.0000	\$ 114.20
072-2890-026-0000	Developed	Low Density	1.0000	\$ 114.20
072-2890-027-0000	Developed	Low Density	1.0000	\$ 114.20
072-2890-028-0000	Developed	Low Density	1.0000	\$ 114.20

City of Rancho Cordova
ITEM 10.2. Transit Related Services Benefit District, Zone No. 2 **ATTACHMENT 3**
 Fiscal Year 2020-21 Assessment Roll

APN	Development Status	Land Use	EDU	Assessment
072-2890-029-0000	Developed	Low Density	1.0000	\$ 114.20
072-2890-030-0000	Developed	Low Density	1.0000	\$ 114.20
072-2890-031-0000	Developed	Low Density	1.0000	\$ 114.20
072-2890-032-0000	Developed	Low Density	1.0000	\$ 114.20
072-2890-033-0000	Developed	Low Density	1.0000	\$ 114.20
072-2890-034-0000	Developed	Low Density	1.0000	\$ 114.20
072-2890-035-0000	Developed	Low Density	1.0000	\$ 114.20
072-2890-036-0000	Developed	Low Density	1.0000	\$ 114.20
072-2890-037-0000	Developed	Low Density	1.0000	\$ 114.20
072-2890-038-0000	Developed	Low Density	1.0000	\$ 114.20
072-2890-039-0000	Developed	Low Density	1.0000	\$ 114.20
072-2890-040-0000	Developed	Low Density	1.0000	\$ 114.20
072-2890-041-0000	Developed	Low Density	1.0000	\$ 114.20
072-2890-042-0000	Developed	Low Density	1.0000	\$ 114.20
072-2890-043-0000	Developed	Low Density	1.0000	\$ 114.20
072-2890-044-0000	Developed	Low Density	1.0000	\$ 114.20
072-2890-045-0000	Developed	Low Density	1.0000	\$ 114.20
072-2890-046-0000	Developed	Low Density	1.0000	\$ 114.20
072-2890-047-0000	Developed	Low Density	1.0000	\$ 114.20
072-2890-048-0000	Developed	Low Density	1.0000	\$ 114.20
072-2890-049-0000	Developed	Low Density	1.0000	\$ 114.20
072-2890-050-0000	Developed	Low Density	1.0000	\$ 114.20
072-2890-051-0000	Developed	Low Density	1.0000	\$ 114.20
072-2890-052-0000	Developed	Low Density	1.0000	\$ 114.20
072-2890-053-0000	Developed	Low Density	1.0000	\$ 114.20
072-2890-054-0000	Developed	Low Density	1.0000	\$ 114.20
072-2890-055-0000	Developed	Low Density	1.0000	\$ 114.20
072-2890-056-0000	Developed	Low Density	1.0000	\$ 114.20
072-2890-057-0000	Developed	Low Density	1.0000	\$ 114.20
072-2890-058-0000	Developed	Low Density	1.0000	\$ 114.20
072-2890-059-0000	Developed	Low Density	1.0000	\$ 114.20
072-2890-060-0000	Developed	Low Density	1.0000	\$ 114.20
072-2890-061-0000	Developed	Low Density	1.0000	\$ 114.20
072-2890-062-0000	Developed	Low Density	1.0000	\$ 114.20
072-2890-063-0000	Developed	Low Density	1.0000	\$ 114.20
072-2890-064-0000	Developed	Low Density	1.0000	\$ 114.20
072-2890-065-0000	Developed	Low Density	1.0000	\$ 114.20
072-2890-066-0000	Developed	Low Density	1.0000	\$ 114.20
072-2890-067-0000	Developed	Low Density	1.0000	\$ 114.20
072-2890-068-0000	Developed	Low Density	1.0000	\$ 114.20
072-2890-069-0000	Developed	Low Density	1.0000	\$ 114.20
072-2890-071-0000	Developed	Low Density	1.0000	\$ 114.20
072-2890-072-0000	Developed	Low Density	1.0000	\$ 114.20
072-2890-073-0000	Developed	Low Density	1.0000	\$ 114.20
072-2890-074-0000	Developed	Low Density	1.0000	\$ 114.20

City of Rancho Cordova
ITEM 10.2. Transit Related Services Benefit District, Zone No. 2 **ATTACHMENT 3**
Fiscal Year 2020-21 Assessment Roll

APN	Development Status	Land Use	EDU	Assessment
072-2890-075-0000	Developed	Low Density	1.0000	\$ 114.20
072-2890-076-0000	Developed	Low Density	1.0000	\$ 114.20
072-2890-077-0000	Developed	Low Density	1.0000	\$ 114.20
072-2890-078-0000	Developed	Low Density	1.0000	\$ 114.20
072-2890-079-0000	Developed	Low Density	1.0000	\$ 114.20
072-2890-080-0000	Developed	Low Density	1.0000	\$ 114.20
072-2890-081-0000	Developed	Low Density	1.0000	\$ 114.20
072-2890-082-0000	Developed	Low Density	1.0000	\$ 114.20
072-2890-083-0000	Developed	Low Density	1.0000	\$ 114.20
072-2890-084-0000	Developed	Low Density	1.0000	\$ 114.20
072-2890-085-0000	Developed	Low Density	1.0000	\$ 114.20
072-2890-086-0000	Developed	Low Density	1.0000	\$ 114.20
072-2890-087-0000	Developed	Low Density	1.0000	\$ 114.20
072-2890-088-0000	Developed	Low Density	1.0000	\$ 114.20
072-2900-001-0000	Developed	Low Density	1.0000	\$ 114.20
072-2900-002-0000	Developed	Low Density	1.0000	\$ 114.20
072-2900-003-0000	Developed	Low Density	1.0000	\$ 114.20
072-2900-004-0000	Developed	Low Density	1.0000	\$ 114.20
072-2900-005-0000	Developed	Low Density	1.0000	\$ 114.20
072-2900-006-0000	Developed	Low Density	1.0000	\$ 114.20
072-2900-007-0000	Developed	Low Density	1.0000	\$ 114.20
072-2900-008-0000	Developed	Low Density	1.0000	\$ 114.20
072-2900-009-0000	Developed	Low Density	1.0000	\$ 114.20
072-2900-010-0000	Developed	Low Density	1.0000	\$ 114.20
072-2900-011-0000	Developed	Low Density	1.0000	\$ 114.20
072-2900-012-0000	Developed	Low Density	1.0000	\$ 114.20
072-2900-013-0000	Developed	Low Density	1.0000	\$ 114.20
072-2900-014-0000	Developed	Low Density	1.0000	\$ 114.20
072-2900-015-0000	Developed	Low Density	1.0000	\$ 114.20
072-2900-016-0000	Developed	Low Density	1.0000	\$ 114.20
072-2900-017-0000	Developed	Low Density	1.0000	\$ 114.20
072-2900-018-0000	Developed	Low Density	1.0000	\$ 114.20
072-2900-019-0000	Developed	Low Density	1.0000	\$ 114.20
072-2900-020-0000	Developed	Low Density	1.0000	\$ 114.20
072-2900-021-0000	Developed	Low Density	1.0000	\$ 114.20
072-2900-022-0000	Developed	Low Density	1.0000	\$ 114.20
072-2900-023-0000	Developed	Low Density	1.0000	\$ 114.20
072-2900-024-0000	Developed	Low Density	1.0000	\$ 114.20
072-2900-025-0000	Developed	Low Density	1.0000	\$ 114.20
072-2900-026-0000	Developed	Low Density	1.0000	\$ 114.20
072-2900-027-0000	Developed	Low Density	1.0000	\$ 114.20
072-2900-028-0000	Developed	Low Density	1.0000	\$ 114.20
072-2900-029-0000	Developed	Low Density	1.0000	\$ 114.20
072-2900-030-0000	Developed	Low Density	1.0000	\$ 114.20
072-2900-031-0000	Developed	Low Density	1.0000	\$ 114.20

City of Rancho Cordova
ITEM 10.2. Transit Related Services Benefit District, Zone No. 2 **ATTACHMENT 3**
Fiscal Year 2020-21 Assessment Roll

APN	Development Status	Land Use	EDU	Assessment
072-2900-032-0000	Developed	Low Density	1.0000	\$ 114.20
072-2900-033-0000	Developed	Low Density	1.0000	\$ 114.20
072-2900-034-0000	Developed	Low Density	1.0000	\$ 114.20
072-2900-035-0000	Developed	Low Density	1.0000	\$ 114.20
072-2900-036-0000	Developed	Low Density	1.0000	\$ 114.20
072-2900-037-0000	Developed	Low Density	1.0000	\$ 114.20
072-2900-038-0000	Developed	Low Density	1.0000	\$ 114.20
072-2900-039-0000	Developed	Low Density	1.0000	\$ 114.20
072-2900-040-0000	Developed	Low Density	1.0000	\$ 114.20
072-2900-041-0000	Developed	Low Density	1.0000	\$ 114.20
072-2900-042-0000	Developed	Low Density	1.0000	\$ 114.20
072-2900-043-0000	Developed	Low Density	1.0000	\$ 114.20
072-2900-044-0000	Developed	Low Density	1.0000	\$ 114.20
072-2900-045-0000	Developed	Low Density	1.0000	\$ 114.20
072-2900-046-0000	Developed	Low Density	1.0000	\$ 114.20
072-2900-047-0000	Developed	Low Density	1.0000	\$ 114.20
072-2900-048-0000	Developed	Low Density	1.0000	\$ 114.20
072-2900-049-0000	Developed	Low Density	1.0000	\$ 114.20
072-2900-050-0000	Developed	Low Density	1.0000	\$ 114.20
072-2900-051-0000	Developed	Low Density	1.0000	\$ 114.20
072-2900-052-0000	Developed	Low Density	1.0000	\$ 114.20
072-2900-053-0000	Developed	Low Density	1.0000	\$ 114.20
072-2900-054-0000	Developed	Low Density	1.0000	\$ 114.20
072-2900-055-0000	Developed	Low Density	1.0000	\$ 114.20
072-2900-056-0000	Developed	Low Density	1.0000	\$ 114.20
072-2900-057-0000	Developed	Low Density	1.0000	\$ 114.20
072-2900-058-0000	Developed	Low Density	1.0000	\$ 114.20
072-2900-059-0000	Developed	Low Density	1.0000	\$ 114.20
072-2900-060-0000	Developed	Low Density	1.0000	\$ 114.20
072-2900-061-0000	Developed	Low Density	1.0000	\$ 114.20
072-2900-062-0000	Developed	Low Density	1.0000	\$ 114.20
072-2900-063-0000	Developed	Low Density	1.0000	\$ 114.20
072-2900-064-0000	Developed	Low Density	1.0000	\$ 114.20
072-2900-065-0000	Developed	Low Density	1.0000	\$ 114.20
072-2900-066-0000	Developed	Low Density	1.0000	\$ 114.20
072-2900-067-0000	Developed	Low Density	1.0000	\$ 114.20
072-2900-068-0000	Developed	Low Density	1.0000	\$ 114.20
072-2900-069-0000	Developed	Low Density	1.0000	\$ 114.20
072-2900-070-0000	Developed	Low Density	1.0000	\$ 114.20
072-2900-071-0000	Developed	Low Density	1.0000	\$ 114.20
072-2900-072-0000	Developed	Low Density	1.0000	\$ 114.20
072-2900-073-0000	Developed	Low Density	1.0000	\$ 114.20
072-2900-074-0000	Developed	Low Density	1.0000	\$ 114.20
072-2900-075-0000	Developed	Low Density	1.0000	\$ 114.20
072-2900-076-0000	Developed	Low Density	1.0000	\$ 114.20

City of Rancho Cordova
ITEM 10.2. Transit Related Services Benefit District, Zone No. 2 **ATTACHMENT 3**
 Fiscal Year 2020-21 Assessment Roll

APN	Development Status	Land Use	EDU	Assessment
072-2900-077-0000	Developed	Low Density	1.0000	\$ 114.20
072-2900-078-0000	Developed	Low Density	1.0000	\$ 114.20
072-2900-079-0000	Developed	Low Density	1.0000	\$ 114.20
072-2900-080-0000	Developed	Low Density	1.0000	\$ 114.20
072-2910-001-0000	Developed	Low Density	1.0000	\$ 114.20
072-2910-002-0000	Developed	Low Density	1.0000	\$ 114.20
072-2910-003-0000	Developed	Low Density	1.0000	\$ 114.20
072-2910-004-0000	Developed	Low Density	1.0000	\$ 114.20
072-2910-005-0000	Developed	Low Density	1.0000	\$ 114.20
072-2910-006-0000	Developed	Low Density	1.0000	\$ 114.20
072-2910-007-0000	Developed	Low Density	1.0000	\$ 114.20
072-2910-008-0000	Developed	Low Density	1.0000	\$ 114.20
072-2910-009-0000	Developed	Low Density	1.0000	\$ 114.20
072-2910-010-0000	Developed	Low Density	1.0000	\$ 114.20
072-2910-011-0000	Developed	Low Density	1.0000	\$ 114.20
072-2910-012-0000	Developed	Low Density	1.0000	\$ 114.20
072-2910-013-0000	Developed	Low Density	1.0000	\$ 114.20
072-2910-014-0000	Developed	Low Density	1.0000	\$ 114.20
072-2910-015-0000	Developed	Low Density	1.0000	\$ 114.20
072-2910-016-0000	Developed	Low Density	1.0000	\$ 114.20
072-2910-017-0000	Developed	Low Density	1.0000	\$ 114.20
072-2910-018-0000	Developed	Low Density	1.0000	\$ 114.20
072-2910-019-0000	Developed	Low Density	1.0000	\$ 114.20
072-2910-020-0000	Developed	Low Density	1.0000	\$ 114.20
072-2910-021-0000	Developed	Low Density	1.0000	\$ 114.20
072-2910-022-0000	Developed	Low Density	1.0000	\$ 114.20
072-2910-023-0000	Developed	Low Density	1.0000	\$ 114.20
072-2910-024-0000	Developed	Low Density	1.0000	\$ 114.20
072-2910-025-0000	Developed	Low Density	1.0000	\$ 114.20
072-2910-026-0000	Developed	Low Density	1.0000	\$ 114.20
072-2910-027-0000	Developed	Low Density	1.0000	\$ 114.20
072-2910-028-0000	Developed	Low Density	1.0000	\$ 114.20
072-2910-029-0000	Developed	Low Density	1.0000	\$ 114.20
072-2910-030-0000	Developed	Low Density	1.0000	\$ 114.20
072-2910-031-0000	Developed	Low Density	1.0000	\$ 114.20
072-2910-032-0000	Developed	Low Density	1.0000	\$ 114.20
072-2910-033-0000	Developed	Low Density	1.0000	\$ 114.20
072-2910-034-0000	Developed	Low Density	1.0000	\$ 114.20
072-2910-035-0000	Developed	Low Density	1.0000	\$ 114.20
072-2910-036-0000	Developed	Low Density	1.0000	\$ 114.20
072-2910-037-0000	Developed	Low Density	1.0000	\$ 114.20
072-2910-038-0000	Developed	Low Density	1.0000	\$ 114.20
072-2910-039-0000	Developed	Low Density	1.0000	\$ 114.20
072-2910-040-0000	Developed	Low Density	1.0000	\$ 114.20
072-2910-041-0000	Developed	Low Density	1.0000	\$ 114.20

City of Rancho Cordova
ITEM 10.2. Transit Related Services Benefit District, Zone No. 2 **ATTACHMENT 3**
Fiscal Year 2020-21 Assessment Roll

APN	Development Status	Land Use	EDU	Assessment
072-2910-042-0000	Developed	Low Density	1.0000	\$ 114.20
072-2910-043-0000	Developed	Low Density	1.0000	\$ 114.20
072-2910-044-0000	Developed	Low Density	1.0000	\$ 114.20
072-2910-045-0000	Developed	Low Density	1.0000	\$ 114.20
072-2910-046-0000	Developed	Low Density	1.0000	\$ 114.20
072-2910-047-0000	Developed	Low Density	1.0000	\$ 114.20
072-2910-048-0000	Developed	Low Density	1.0000	\$ 114.20
072-2910-049-0000	Developed	Low Density	1.0000	\$ 114.20
072-2910-050-0000	Developed	Low Density	1.0000	\$ 114.20
072-2910-051-0000	Developed	Low Density	1.0000	\$ 114.20
072-2910-052-0000	Developed	Low Density	1.0000	\$ 114.20
072-2910-053-0000	Developed	Low Density	1.0000	\$ 114.20
072-2910-054-0000	Developed	Low Density	1.0000	\$ 114.20
072-2910-055-0000	Developed	Low Density	1.0000	\$ 114.20
072-2910-056-0000	Developed	Low Density	1.0000	\$ 114.20
072-2910-057-0000	Developed	Low Density	1.0000	\$ 114.20
072-2910-058-0000	Developed	Low Density	1.0000	\$ 114.20
072-2910-059-0000	Developed	Low Density	1.0000	\$ 114.20
072-2910-060-0000	Developed	Low Density	1.0000	\$ 114.20
072-2910-061-0000	Developed	Low Density	1.0000	\$ 114.20
072-2910-062-0000	Developed	Low Density	1.0000	\$ 114.20
072-2910-063-0000	Developed	Medium Density	0.8000	\$ 91.36
072-2910-064-0000	Developed	Medium Density	0.8000	\$ 91.36
072-2910-065-0000	Developed	Medium Density	0.8000	\$ 91.36
072-2910-066-0000	Developed	Medium Density	0.8000	\$ 91.36
072-2910-067-0000	Developed	Medium Density	0.8000	\$ 91.36
072-2910-068-0000	Developed	Medium Density	0.8000	\$ 91.36
072-2910-069-0000	Developed	Medium Density	0.8000	\$ 91.36
072-2910-070-0000	Developed	Medium Density	0.8000	\$ 91.36
072-2910-071-0000	Developed	Medium Density	0.8000	\$ 91.36
072-2910-072-0000	Developed	Medium Density	0.8000	\$ 91.36
072-2910-073-0000	Developed	Medium Density	0.8000	\$ 91.36
072-2910-074-0000	Developed	Medium Density	0.8000	\$ 91.36
072-2910-075-0000	Developed	Medium Density	0.8000	\$ 91.36
072-2910-076-0000	Developed	Medium Density	0.8000	\$ 91.36
072-2910-077-0000	Developed	Medium Density	0.8000	\$ 91.36
072-2910-078-0000	Developed	Medium Density	0.8000	\$ 91.36
072-2910-079-0000	Developed	Medium Density	0.8000	\$ 91.36
072-2910-080-0000	Developed	Medium Density	0.8000	\$ 91.36
072-2910-081-0000	Developed	Medium Density	0.8000	\$ 91.36
072-2910-082-0000	Developed	Medium Density	0.8000	\$ 91.36
072-2910-083-0000	Developed	Medium Density	0.8000	\$ 91.36
072-2920-001-0000	Developed	Low Density	1.0000	\$ 114.20
072-2920-002-0000	Developed	Low Density	1.0000	\$ 114.20
072-2920-003-0000	Developed	Low Density	1.0000	\$ 114.20

City of Rancho Cordova
ITEM 10.2. Transit Related Services Benefit District, Zone No. 2 **ATTACHMENT 3**
Fiscal Year 2020-21 Assessment Roll

APN	Development Status	Land Use	EDU	Assessment
072-2920-004-0000	Developed	Low Density	1.0000	\$ 114.20
072-2920-005-0000	Developed	Low Density	1.0000	\$ 114.20
072-2920-006-0000	Developed	Low Density	1.0000	\$ 114.20
072-2920-007-0000	Developed	Low Density	1.0000	\$ 114.20
072-2920-008-0000	Developed	Low Density	1.0000	\$ 114.20
072-2920-009-0000	Developed	Low Density	1.0000	\$ 114.20
072-2920-010-0000	Developed	Low Density	1.0000	\$ 114.20
072-2920-011-0000	Developed	Low Density	1.0000	\$ 114.20
072-2920-012-0000	Developed	Low Density	1.0000	\$ 114.20
072-2920-013-0000	Developed	Low Density	1.0000	\$ 114.20
072-2920-014-0000	Developed	Low Density	1.0000	\$ 114.20
072-2920-015-0000	Developed	Low Density	1.0000	\$ 114.20
072-2920-016-0000	Developed	Medium Density	0.8000	\$ 91.36
072-2920-017-0000	Developed	Medium Density	0.8000	\$ 91.36
072-2920-018-0000	Developed	Medium Density	0.8000	\$ 91.36
072-2920-019-0000	Developed	Medium Density	0.8000	\$ 91.36
072-2920-020-0000	Developed	Medium Density	0.8000	\$ 91.36
072-2920-021-0000	Developed	Medium Density	0.8000	\$ 91.36
072-2920-022-0000	Developed	Medium Density	0.8000	\$ 91.36
072-2920-023-0000	Developed	Medium Density	0.8000	\$ 91.36
072-2920-024-0000	Developed	Medium Density	0.8000	\$ 91.36
072-2920-025-0000	Developed	Medium Density	0.8000	\$ 91.36
072-2920-026-0000	Developed	Medium Density	0.8000	\$ 91.36
072-2920-027-0000	Developed	Medium Density	0.8000	\$ 91.36
072-2920-028-0000	Developed	Medium Density	0.8000	\$ 91.36
072-2920-029-0000	Developed	Medium Density	0.8000	\$ 91.36
072-2920-030-0000	Developed	Medium Density	0.8000	\$ 91.36
072-2920-031-0000	Developed	Medium Density	0.8000	\$ 91.36
072-2920-032-0000	Developed	Medium Density	0.8000	\$ 91.36
072-2920-033-0000	Developed	Medium Density	0.8000	\$ 91.36
072-2920-034-0000	Developed	Medium Density	0.8000	\$ 91.36
072-2920-035-0000	Developed	Medium Density	0.8000	\$ 91.36
072-2920-036-0000	Developed	Medium Density	0.8000	\$ 91.36
072-2920-037-0000	Developed	Medium Density	0.8000	\$ 91.36
072-2920-038-0000	Developed	Medium Density	0.8000	\$ 91.36
072-2920-039-0000	Developed	Medium Density	0.8000	\$ 91.36
072-2920-040-0000	Developed	Medium Density	0.8000	\$ 91.36
072-2920-041-0000	Developed	Medium Density	0.8000	\$ 91.36
072-2920-042-0000	Developed	Medium Density	0.8000	\$ 91.36
072-2920-043-0000	Developed	Medium Density	0.8000	\$ 91.36
072-2920-044-0000	Developed	Medium Density	0.8000	\$ 91.36
072-2920-045-0000	Developed	Medium Density	0.8000	\$ 91.36
072-2920-046-0000	Developed	Medium Density	0.8000	\$ 91.36
072-2920-047-0000	Developed	Medium Density	0.8000	\$ 91.36
072-2920-048-0000	Developed	Medium Density	0.8000	\$ 91.36

City of Rancho Cordova
ITEM 10.2. Transit Related Services Benefit District, Zone No. 2 **ATTACHMENT 3**
Fiscal Year 2020-21 Assessment Roll

APN	Development Status	Land Use	EDU	Assessment
072-2920-049-0000	Developed	Medium Density	0.8000	\$ 91.36
072-2920-050-0000	Developed	Medium Density	0.8000	\$ 91.36
072-2920-051-0000	Developed	Medium Density	0.8000	\$ 91.36
072-2920-052-0000	Developed	Medium Density	0.8000	\$ 91.36
072-2920-053-0000	Developed	Medium Density	0.8000	\$ 91.36
072-2920-054-0000	Developed	Medium Density	0.8000	\$ 91.36
072-2920-055-0000	Developed	Medium Density	0.8000	\$ 91.36
072-2920-056-0000	Developed	Medium Density	0.8000	\$ 91.36
072-2920-057-0000	Developed	Medium Density	0.8000	\$ 91.36
072-2920-058-0000	Developed	Medium Density	0.8000	\$ 91.36
072-2920-059-0000	Developed	Medium Density	0.8000	\$ 91.36
072-2920-060-0000	Developed	Medium Density	0.8000	\$ 91.36
072-2920-061-0000	Developed	Medium Density	0.8000	\$ 91.36
072-2920-062-0000	Developed	Medium Density	0.8000	\$ 91.36
072-2920-063-0000	Developed	Medium Density	0.8000	\$ 91.36
072-2920-064-0000	Developed	Medium Density	0.8000	\$ 91.36
072-2920-065-0000	Developed	Medium Density	0.8000	\$ 91.36
072-2920-066-0000	Developed	Medium Density	0.8000	\$ 91.36
072-2920-067-0000	Developed	Medium Density	0.8000	\$ 91.36
072-2920-068-0000	Developed	Medium Density	0.8000	\$ 91.36
072-2920-069-0000	Developed	Medium Density	0.8000	\$ 91.36
072-2940-001-0000	Developed	Medium Density	0.8000	\$ 91.36
072-2940-002-0000	Developed	Medium Density	0.8000	\$ 91.36
072-2940-003-0000	Developed	Medium Density	0.8000	\$ 91.36
072-2940-004-0000	Developed	Medium Density	0.8000	\$ 91.36
072-2940-005-0000	Developed	Medium Density	0.8000	\$ 91.36
072-2940-006-0000	Developed	Medium Density	0.8000	\$ 91.36
072-2940-007-0000	Developed	Medium Density	0.8000	\$ 91.36
072-2940-008-0000	Developed	Medium Density	0.8000	\$ 91.36
072-2940-009-0000	Developed	Medium Density	0.8000	\$ 91.36
072-2940-010-0000	Developed	Medium Density	0.8000	\$ 91.36
072-2940-011-0000	Developed	Medium Density	0.8000	\$ 91.36
072-2940-012-0000	Developed	Medium Density	0.8000	\$ 91.36
072-2940-013-0000	Developed	Medium Density	0.8000	\$ 91.36
072-2940-014-0000	Developed	Medium Density	0.8000	\$ 91.36
072-2940-015-0000	Developed	Medium Density	0.8000	\$ 91.36
072-2940-016-0000	Developed	Medium Density	0.8000	\$ 91.36
072-2940-017-0000	Developed	Medium Density	0.8000	\$ 91.36
072-2940-018-0000	Developed	Medium Density	0.8000	\$ 91.36
072-2940-019-0000	Developed	Medium Density	0.8000	\$ 91.36
072-2940-020-0000	Developed	Medium Density	0.8000	\$ 91.36
072-2940-021-0000	Developed	Medium Density	0.8000	\$ 91.36
072-2940-022-0000	Developed	Medium Density	0.8000	\$ 91.36
072-2940-023-0000	Developed	Medium Density	0.8000	\$ 91.36
072-2940-024-0000	Developed	Medium Density	0.8000	\$ 91.36

City of Rancho Cordova
ITEM 10.2. Transit Related Services Benefit District, Zone No. 2 **ATTACHMENT 3**
Fiscal Year 2020-21 Assessment Roll

APN	Development Status	Land Use	EDU	Assessment
072-2940-025-0000	Developed	Medium Density	0.8000	\$ 91.36
072-2940-026-0000	Developed	Medium Density	0.8000	\$ 91.36
072-2940-027-0000	Developed	Medium Density	0.8000	\$ 91.36
072-2940-028-0000	Developed	Medium Density	0.8000	\$ 91.36
072-2940-029-0000	Developed	Medium Density	0.8000	\$ 91.36
072-2940-030-0000	Developed	Medium Density	0.8000	\$ 91.36
072-2940-031-0000	Developed	Medium Density	0.8000	\$ 91.36
072-2940-032-0000	Developed	Medium Density	0.8000	\$ 91.36
072-2940-033-0000	Developed	Medium Density	0.8000	\$ 91.36
072-2940-034-0000	Developed	Medium Density	0.8000	\$ 91.36
072-2940-035-0000	Developed	Medium Density	0.8000	\$ 91.36
072-2940-036-0000	Developed	Medium Density	0.8000	\$ 91.36
072-2940-037-0000	Developed	Medium Density	0.8000	\$ 91.36
072-2940-038-0000	Developed	Medium Density	0.8000	\$ 91.36
072-2940-039-0000	Developed	Medium Density	0.8000	\$ 91.36
072-2940-040-0000	Developed	Medium Density	0.8000	\$ 91.36
072-2940-041-0000	Developed	Medium Density	0.8000	\$ 91.36
072-2940-042-0000	Developed	Medium Density	0.8000	\$ 91.36
072-2940-043-0000	Developed	Medium Density	0.8000	\$ 91.36
072-2940-044-0000	Developed	Medium Density	0.8000	\$ 91.36
072-2940-045-0000	Developed	Medium Density	0.8000	\$ 91.36
072-2940-046-0000	Developed	Medium Density	0.8000	\$ 91.36
072-2940-047-0000	Developed	Medium Density	0.8000	\$ 91.36
072-2940-048-0000	Developed	Medium Density	0.8000	\$ 91.36
072-2940-049-0000	Developed	Medium Density	0.8000	\$ 91.36
072-2940-050-0000	Developed	Medium Density	0.8000	\$ 91.36
072-2940-051-0000	Developed	Medium Density	0.8000	\$ 91.36
072-2940-052-0000	Developed	Medium Density	0.8000	\$ 91.36
072-2940-053-0000	Developed	Medium Density	0.8000	\$ 91.36
072-2940-054-0000	Developed	Medium Density	0.8000	\$ 91.36
072-2940-055-0000	Developed	Medium Density	0.8000	\$ 91.36
072-2940-056-0000	Developed	Medium Density	0.8000	\$ 91.36
072-2940-057-0000	Developed	Medium Density	0.8000	\$ 91.36
072-2940-058-0000	Developed	Medium Density	0.8000	\$ 91.36
072-2940-059-0000	Developed	Medium Density	0.8000	\$ 91.36
072-2940-060-0000	Developed	Medium Density	0.8000	\$ 91.36
072-2940-061-0000	Developed	Medium Density	0.8000	\$ 91.36
072-2940-062-0000	Developed	Medium Density	0.8000	\$ 91.36
072-2940-063-0000	Developed	Medium Density	0.8000	\$ 91.36
072-2940-064-0000	Developed	Medium Density	0.8000	\$ 91.36
072-2940-065-0000	Developed	Medium Density	0.8000	\$ 91.36
072-2940-066-0000	Developed	Medium Density	0.8000	\$ 91.36
072-2950-001-0000	Developed	Medium Density	0.8000	\$ 91.36
072-2950-002-0000	Developed	Medium Density	0.8000	\$ 91.36
072-2950-003-0000	Developed	Medium Density	0.8000	\$ 91.36

City of Rancho Cordova
ITEM 10.2. Transit Related Services Benefit District, Zone No. 2 **ATTACHMENT 3**
Fiscal Year 2020-21 Assessment Roll

APN	Development Status	Land Use	EDU	Assessment
072-2950-004-0000	Developed	Medium Density	0.8000	\$ 91.36
072-2950-005-0000	Developed	Medium Density	0.8000	\$ 91.36
072-2950-006-0000	Developed	Medium Density	0.8000	\$ 91.36
072-2950-007-0000	Developed	Medium Density	0.8000	\$ 91.36
072-2950-008-0000	Developed	Medium Density	0.8000	\$ 91.36
072-2950-009-0000	Developed	Medium Density	0.8000	\$ 91.36
072-2950-010-0000	Developed	Medium Density	0.8000	\$ 91.36
072-2950-011-0000	Developed	Medium Density	0.8000	\$ 91.36
072-2950-012-0000	Developed	Medium Density	0.8000	\$ 91.36
072-2950-013-0000	Developed	Medium Density	0.8000	\$ 91.36
072-2950-014-0000	Developed	Medium Density	0.8000	\$ 91.36
072-2950-015-0000	Developed	Medium Density	0.8000	\$ 91.36
072-2950-016-0000	Developed	Medium Density	0.8000	\$ 91.36
072-2950-017-0000	Developed	Medium Density	0.8000	\$ 91.36
072-2950-018-0000	Developed	Medium Density	0.8000	\$ 91.36
072-2950-019-0000	Developed	Medium Density	0.8000	\$ 91.36
072-2950-020-0000	Developed	Medium Density	0.8000	\$ 91.36
072-2950-021-0000	Developed	Medium Density	0.8000	\$ 91.36
072-2950-022-0000	Developed	Medium Density	0.8000	\$ 91.36
072-2950-023-0000	Developed	Medium Density	0.8000	\$ 91.36
072-2950-024-0000	Developed	Medium Density	0.8000	\$ 91.36
072-2950-025-0000	Developed	Medium Density	0.8000	\$ 91.36
072-2950-026-0000	Developed	Medium Density	0.8000	\$ 91.36
072-2950-027-0000	Developed	Medium Density	0.8000	\$ 91.36
072-2950-028-0000	Developed	Medium Density	0.8000	\$ 91.36
072-2950-029-0000	Developed	Medium Density	0.8000	\$ 91.36
072-2950-030-0000	Developed	Medium Density	0.8000	\$ 91.36
072-2950-031-0000	Developed	Medium Density	0.8000	\$ 91.36
072-2950-032-0000	Developed	Medium Density	0.8000	\$ 91.36
072-2950-033-0000	Developed	Medium Density	0.8000	\$ 91.36
072-2950-034-0000	Developed	Medium Density	0.8000	\$ 91.36
072-2950-035-0000	Developed	Medium Density	0.8000	\$ 91.36
072-2950-036-0000	Developed	Medium Density	0.8000	\$ 91.36
072-2950-037-0000	Developed	Medium Density	0.8000	\$ 91.36
072-2950-038-0000	Developed	Medium Density	0.8000	\$ 91.36
072-2950-039-0000	Developed	Medium Density	0.8000	\$ 91.36
072-2950-040-0000	Developed	Medium Density	0.8000	\$ 91.36
072-2950-041-0000	Developed	Medium Density	0.8000	\$ 91.36
072-2950-042-0000	Developed	Medium Density	0.8000	\$ 91.36
072-2950-043-0000	Developed	Medium Density	0.8000	\$ 91.36
072-2950-044-0000	Developed	Medium Density	0.8000	\$ 91.36
072-2950-045-0000	Developed	Medium Density	0.8000	\$ 91.36
072-2950-046-0000	Developed	Medium Density	0.8000	\$ 91.36
072-2950-047-0000	Developed	Medium Density	0.8000	\$ 91.36
072-2950-048-0000	Developed	Medium Density	0.8000	\$ 91.36

City of Rancho Cordova
ITEM 10.2. Transit Related Services Benefit District, Zone No. 2 **ATTACHMENT 3**
Fiscal Year 2020-21 Assessment Roll

APN	Development Status	Land Use	EDU	Assessment
072-2950-049-0000	Developed	Medium Density	0.8000	\$ 91.36
072-2950-050-0000	Developed	Medium Density	0.8000	\$ 91.36
072-2950-051-0000	Developed	Medium Density	0.8000	\$ 91.36
072-2950-052-0000	Developed	Medium Density	0.8000	\$ 91.36
072-2950-053-0000	Developed	Medium Density	0.8000	\$ 91.36
072-2950-054-0000	Developed	Medium Density	0.8000	\$ 91.36
072-2950-055-0000	Developed	Medium Density	0.8000	\$ 91.36
072-2950-056-0000	Developed	Medium Density	0.8000	\$ 91.36
072-2950-057-0000	Developed	Medium Density	0.8000	\$ 91.36
072-2950-058-0000	Developed	Medium Density	0.8000	\$ 91.36
072-2950-059-0000	Developed	Medium Density	0.8000	\$ 91.36
072-2950-060-0000	Developed	Medium Density	0.8000	\$ 91.36
072-2950-061-0000	Developed	Medium Density	0.8000	\$ 91.36
072-2950-062-0000	Developed	Medium Density	0.8000	\$ 91.36
072-2950-063-0000	Developed	Medium Density	0.8000	\$ 91.36
072-2960-001-0000	Developed	Medium Density	0.8000	\$ 91.36
072-2960-002-0000	Developed	Medium Density	0.8000	\$ 91.36
072-2960-003-0000	Developed	Medium Density	0.8000	\$ 91.36
072-2960-004-0000	Developed	Medium Density	0.8000	\$ 91.36
072-2960-005-0000	Developed	Medium Density	0.8000	\$ 91.36
072-2960-006-0000	Developed	Medium Density	0.8000	\$ 91.36
072-2960-007-0000	Developed	Medium Density	0.8000	\$ 91.36
072-2960-008-0000	Developed	Medium Density	0.8000	\$ 91.36
072-2960-009-0000	Developed	Medium Density	0.8000	\$ 91.36
072-2960-010-0000	Developed	Medium Density	0.8000	\$ 91.36
072-2960-011-0000	Developed	Medium Density	0.8000	\$ 91.36
072-2960-012-0000	Developed	Medium Density	0.8000	\$ 91.36
072-2960-013-0000	Developed	Medium Density	0.8000	\$ 91.36
072-2960-014-0000	Developed	Medium Density	0.8000	\$ 91.36
072-2960-015-0000	Developed	Medium Density	0.8000	\$ 91.36
072-2960-016-0000	Developed	Medium Density	0.8000	\$ 91.36
072-2960-017-0000	Developed	Medium Density	0.8000	\$ 91.36
072-2960-018-0000	Developed	Medium Density	0.8000	\$ 91.36
072-2960-019-0000	Developed	Medium Density	0.8000	\$ 91.36
072-2960-020-0000	Developed	Medium Density	0.8000	\$ 91.36
072-2960-021-0000	Developed	Medium Density	0.8000	\$ 91.36
072-2960-022-0000	Developed	Medium Density	0.8000	\$ 91.36
072-2960-023-0000	Developed	Medium Density	0.8000	\$ 91.36
072-2960-024-0000	Developed	Medium Density	0.8000	\$ 91.36
072-2960-025-0000	Developed	Medium Density	0.8000	\$ 91.36
072-2960-026-0000	Developed	Medium Density	0.8000	\$ 91.36
072-2960-027-0000	Developed	Medium Density	0.8000	\$ 91.36
072-2960-028-0000	Developed	Medium Density	0.8000	\$ 91.36
072-2960-029-0000	Developed	Medium Density	0.8000	\$ 91.36
072-2960-030-0000	Developed	Medium Density	0.8000	\$ 91.36

City of Rancho Cordova
ITEM 10.2. Transit Related Services Benefit District, Zone No. 2 **ATTACHMENT 3**
 Fiscal Year 2020-21 Assessment Roll

APN	Development Status	Land Use	EDU	Assessment
072-2960-031-0000	Developed	Medium Density	0.8000	\$ 91.36
072-2960-032-0000	Developed	Medium Density	0.8000	\$ 91.36
072-2960-033-0000	Developed	Medium Density	0.8000	\$ 91.36
072-2960-034-0000	Developed	Medium Density	0.8000	\$ 91.36
072-2960-035-0000	Developed	Medium Density	0.8000	\$ 91.36
072-2960-036-0000	Developed	Medium Density	0.8000	\$ 91.36
072-2960-037-0000	Developed	Medium Density	0.8000	\$ 91.36
072-2960-038-0000	Developed	Medium Density	0.8000	\$ 91.36
072-2960-039-0000	Developed	Medium Density	0.8000	\$ 91.36
072-2960-040-0000	Developed	Medium Density	0.8000	\$ 91.36
072-2960-041-0000	Developed	Medium Density	0.8000	\$ 91.36
072-2960-042-0000	Developed	Medium Density	0.8000	\$ 91.36
072-2960-043-0000	Developed	Medium Density	0.8000	\$ 91.36
072-2960-044-0000	Developed	Medium Density	0.8000	\$ 91.36
072-2960-045-0000	Developed	Medium Density	0.8000	\$ 91.36
072-2960-046-0000	Developed	Medium Density	0.8000	\$ 91.36
072-2960-047-0000	Developed	Medium Density	0.8000	\$ 91.36
072-2960-048-0000	Developed	Medium Density	0.8000	\$ 91.36
072-2960-049-0000	Developed	Medium Density	0.8000	\$ 91.36
072-2960-050-0000	Developed	Medium Density	0.8000	\$ 91.36
072-2960-051-0000	Developed	Medium Density	0.8000	\$ 91.36
072-2960-052-0000	Developed	Medium Density	0.8000	\$ 91.36
072-2960-053-0000	Developed	Medium Density	0.8000	\$ 91.36
072-2960-054-0000	Developed	Medium Density	0.8000	\$ 91.36
072-2960-055-0000	Developed	Medium Density	0.8000	\$ 91.36
072-2960-056-0000	Developed	Medium Density	0.8000	\$ 91.36
072-2960-057-0000	Developed	Medium Density	0.8000	\$ 91.36
072-2960-058-0000	Developed	Medium Density	0.8000	\$ 91.36
072-2960-059-0000	Developed	Medium Density	0.8000	\$ 91.36
072-2960-060-0000	Developed	Medium Density	0.8000	\$ 91.36
072-2960-061-0000	Developed	Medium Density	0.8000	\$ 91.36
072-2960-062-0000	Developed	Medium Density	0.8000	\$ 91.36
5,342 Parcels				\$621,168.60

MEMORANDUM



ITEM 10.3.

DATE: June 1, 2020

TO: Honorable Mayor and Council Members

FROM: Elizabeth Sparkman, Community Development Director
Jeanette Cervantes, Management Technician

SUBJECT: **A RESOLUTION APPROVING PROCEEDINGS FOR THE ANNUAL LEVY AND COLLECTION OF ASSESSMENTS FOR LANDSCAPE AND LIGHTING DISTRICT NO. 2005-1 FOR FISCAL YEAR 2020-2021**

RECOMMENDATION

Adopt the Resolution.

RESULT OF RECOMMENDED ACTION

Adoption of the Resolution will authorize the continuance of the annual levy and collection of assessments in the District. There are no new impacts to existing or new residents. No assessments shall increase as a result of this action.

BACKGROUND

On May 18, 2020, the City Council approved Resolutions ordering the preparation of the Engineer's Annual Levy Report and set the public hearing to be held prior to approving and ordering the levy of assessments for Fiscal Year 2020-2021. The assessments fund the ongoing landscape maintenance services in the District. There are no new impacts to existing or new residents. No assessments shall increase as a result of this action.

State law requires the City Council to direct an Engineer's Report to be prepared each year and to hold a public hearing on the Report and the levy of the annual assessments. On May 18, 2020 the City initiated the proceedings for the annual levy and collection of assessments by adopting a Resolution ordering the preparation of the Engineer's Report and a Resolution preliminarily approving the Engineer's Report, declaring its intention to levy and collect annual assessments for Fiscal Year 2020-2021, and set today as the time and place to conduct a public hearing on the matter.

The Engineer's Report includes a diagram of the assessment area, a description of the maintenance services to be provided, a description of the property to be benefited, and the

amount of the assessment to each individual property. The services performed within and funded by LLD 2005-1 include ongoing maintenance, operation and servicing of landscaping and streetscape improvements within the right-of-ways and other public areas within the District at the locations described in the Engineer's Report.

The proposed Fiscal Year 2020-2021 assessment rates do not exceed the rates previously levied by the County since 1994 and are equal to the rates levied by the City in Fiscal Year 2019-2020. The boundaries of each Zone are shown in the district diagram in Part IV of the Engineer's Report and the details for each Zone are listed below:

- Zone 1 of the District is comprised of ninety-seven (97) residential parcels in the Ellenwood subdivision. These parcels are assessed on per a Parcel basis at the maximum rate of \$42.50 per parcel for the median landscape and parkway landscape improvements associated with these parcels.
- Zone 2 of the District is comprised of one hundred fifty-four (154) residential parcels known as California Jazz Unit No. 1 and Unit No. 2. These parcels are assessed on an acreage basis at the maximum rate of \$30.48 per acre for the median landscape and parkway landscape improvements associated with these parcels.
- Zone 3 of the District is comprised of eighteen (18) parcels along Zinfandel Drive between Data Drive and south of International Drive. These parcels are assessed on an acreage basis at the rate of \$1,413.24 per acre for the median landscape improvements within the District.
- Zone 4 is comprised of fifty-two (52) parcels, including a portion of Capital Village, generally bounded by White Rock Road to the west, White Rock Road and Disk Drive to the north, fronting Kilgore Drive to the East, and fronting International Drive to the south. These parcels are assessed at the maximum rate of \$30.48 per gross acre for the median landscape and parkway landscape improvements associated with these parcels.
- Zone 4A is comprised of six hundred eighty-three (783) parcels which are a part of the development known as Capital Village. Zone 4A was created to account for overlapping boundaries with a Landscape Maintenance CFD (LMCFD) formed by the City. The CFD will provide supplemental funding for landscape improvements within and adjacent to the development, including some median landscaping identified herein. Zone 4A shall be assessed at the maximum rate of \$30.48 per gross acre. Any supplemental funds generated by LMCFD that will be used to finance the median landscape improvements that benefit Zone 4A shall be transferred by the CFD to the District as a contribution to Zone 4A.

The Fiscal Year 2020-2021 total assessment is estimated at \$89,037. The District has an established Operating Reserve which provides funding for the operations and maintenance of the District, as well as providing financing for emergency expenditures. A second reserve fund finances special projects such as a central irrigation system, revegetation projects, and other rehabilitation projects or replacements of District improvements.

In July 2006, the County transferred funds previously collected in the County's Zone 4 and 5 to the City, which was deposited to the LLD 2005-1. The City had previously deemed that these transferred funds are to be used exclusively by the District and shall be considered as undesignated reserves within the Zones of the District. Funds from the undesignated reserve can be used to fund costs of any zone(s) that are unable to be funded by the annual assessments.

In order to proceed with the levy of assessments, it is appropriate for the Council to conduct the public hearing and adopt a Resolution which approves the Engineer's Report and authorizes the levy and collection of assessments for Fiscal Year 2020-2021.

FISCAL IMPACT AND FUNDING SOURCE

There is no fiscal impact to the City's General Fund.

ATTACHMENT(S)

1. Resolution
2. Engineer's Report

CITY OF RANCHO CORDOVA

RESOLUTION NO. XX-2020

**A RESOLUTION OF THE CITY COUNCIL OF THE CITY OF RANCHO CORDOVA,
STATE OF CALIFORNIA, APPROVING PROCEEDINGS FOR THE ANNUAL LEVY AND
COLLECTION OF ASSESSMENTS FOR LANDSCAPING AND LIGHTING DISTRICT 2005-1
FOR FISCAL YEAR 2020-2021**

WHEREAS, the City Council has, by previous Resolutions, ordered the preparation of the Engineer's Report for Fiscal Year 2020-2021 for Landscaping and Lighting District 2005-1, (pursuant to the provisions of the Landscaping and Lighting Act of 1972, Part 2 of Division 15 of the Streets and Highways Code of California, beginning with Section 22500 (hereafter referred to as the "Act"); and

WHEREAS, the Engineer's Annual Report has been presented to City Council as required by Chapter 3, Section 22623 of said Act, and as previously directed by Resolution; and

WHEREAS, this City Council has carefully examined and reviewed the Report as presented, and is satisfied with each and all of the items and documents as set forth therein, and is satisfied that the levy has been spread in accordance with the benefits received from the improvements, operation, maintenance and services to be performed, as set forth in said Report; and

WHEREAS, the City and its legal counsel have reviewed Proposition 218 and found that these assessments comply with applicable provisions of Article XIII D of the California State Constitution; and

WHEREAS, upon reasonable written notice by Sacramento County of any claim or challenge, the City of Rancho Cordova agrees to defend with counsel of its choice, indemnify and hold harmless Sacramento County, its Board of Supervisors, officers, officials, agents and employees (collectively "the County"), against the payment of any liabilities, losses, costs and expenses, including attorney fees and court costs, not due to the County's own active negligence or willful misconduct, which the County may incur in the exercise and performance of its powers and duties in placing these assessments onto the County roll and tax bills for the City of Rancho Cordova.

**NOW, THEREFORE, BE IT HEREBY RESOLVED THE CITY COUNCIL OF THE CITY
OF RANCHO CORDOVA:**

1. Following notice duly given, the City Council has held a full and fair public hearing regarding the District, the levy and collection of assessments, the Report prepared in connection therewith, and considered all oral and written statements, protests and communications made or filed by interested persons regarding these matters.

2. Based upon its review (and amendments, as applicable) of the Report, a copy of which has

been presented to the City Council, is hereby approved (as amended), and is ordered to be filed in the Office of the City Clerk as a permanent record and to remain open to public inspection, the City Council hereby finds and determines that:

a. The land within the District will be benefited by the operation, maintenance and servicing of improvements, located within the boundaries of the District, and

b. District includes all of the lands so benefited, and

c. The net amount to be assessed upon the lands within the District in accordance with the assessment for the Fiscal Year commencing July 1, 2020, and ending June 30, 2021, is apportioned by a formula and method which fairly distributes the net amount among all eligible parcels in proportion to the estimated special benefits to be received by each parcel from the improvements and services.

3. The maintenance, operation and servicing of the improvements and appurtenant facilities shall be performed pursuant to the Act. The City Council hereby orders the proposed improvements to be made, which improvements are briefly described as follows: the maintenance and operation of and the furnishing of services and materials for turf, ground cover, shrubs and plants, trees, irrigation and drainage systems, street lighting improvements, equipment, utilities, ornamental lighting, masonry walls or other fencing, hardscape improvements, monuments, and associated appurtenant facilities located within the landscape easements or public right-of-ways.

4. The County Auditor of the County of Sacramento shall enter on the County Assessment Roll opposite each eligible parcel of land the amount of levy so apportioned by the formula and method outlined in the Report, and such levies shall be collected at the same time and in the same manner as the County taxes are collected, pursuant to Chapter 4, Article 2, Section 22646 of the Act. After collection by the County, the net amount of the levy shall be paid to the City Treasurer.

5. The City Treasurer shall deposit all money representing assessments collected by the County for the District to the credit of a fund for the City of Rancho Cordova Landscaping and Lighting District 2005-1 and such money shall be expended only for the maintenance, operation and servicing of the improvements together with all other costs of the District as described in Section 3.

6. The adoption of this Resolution constitutes the District levy for the Fiscal Year commencing July 1, 2020 and ending June 30, 2021.

7. The City Clerk, or their designate, is hereby authorized and directed to file the levy with the County Auditor upon adoption of this Resolution, pursuant to Chapter 4, Article 1, Section 22641 of the Act.

8. Francisco and Associates, Inc. is hereby designated to file the levy with the County Auditor/Controller on behalf of the City. The City Clerk is directed to deliver a certified copy of this adopted Resolution to Francisco and Associates, Inc. within two weeks of adoption via either

ITEM 10.3.

ATTACHMENT 1

e-mail joef@franciscandassociates.com or US Mail to: Francisco and Associates, Inc., 231 Market Place, Suite 543, San Ramon, CA 94583 Attn: Joseph Francisco.

9. That the above recitals are all true and correct. The City Clerk shall certify to the passage and adoption of this Resolution, and the minutes of this meeting shall so reflect the presentation of and final approval of the Report.

PASSED AND ADOPTED by the City Council of the City of Rancho Cordova on the 1st day of June 2020 by following vote:

AYES:

NOES:

ABSENT:

ABSTAIN:

ATTEST:

David M. Sander, Mayor

Stacy Leitner, CMC
City Clerk



City of Rancho Cordova Landscape & Lighting District No. 2005-1



Fiscal Year 2020-21
Final Engineer's Report

June 1, 2020

Prepared by:

Francisco & Associates, Inc.
231 Market Place, Suite 543
San Ramon, CA 94583
(925) 867-3400



Table of Contents

	<u>Page No.</u>
Certificate	ii
Section I - Introduction.....	1
Section II — Engineer's Report.....	3
Part A. Plans and Specifications	5
Part B. Estimate of Cost.....	10
Part C. Assessment District Diagram.....	17
Part D. Method of Apportionment of Assessments.....	19
Part E. Assessment Roll.....	24

ENGINEER'S REPORT
CITY OF RANCHO CORDOVA
LANDSCAPE AND LIGHTING ASSESSMENT DISTRICT NO. 2005-1
FISCAL YEAR 2020-21

The undersigned, acting on behalf of Francisco & Associates, Inc. respectfully submits the enclosed Engineer's Report as directed by the Rancho Cordova City Council pursuant to the provisions of Article XIIIID, Section 4 of the California Constitution, provisions of the Landscaping and Lighting Act of 1972 and Section 22500 et al of the California Streets and Highways Code. The undersigned certifies that he is a Professional Engineer, registered in the State of California.

Dated: 4/24/2020

By: 

Joseph A. Francisco, P.E.
RCE # 40688

SECTION I

INTRODUCTION

Pursuant to the provisions of the Landscaping and Lighting Act of 1972, being Part 2 of Division 15 of the California Streets and Highways Code, commencing with Section 22500 (hereafter referred to as the “1972 Act”), and in compliance with the substantive and procedural requirements of the California State Constitution Article XIII D (hereafter referred to as the “California Constitution”), the City Council of the City of Rancho Cordova, County of Sacramento, State of California (hereafter referred to as “City”), has by resolution initiated proceedings in connection with the ongoing maintenance of the special assessment district designated as:

Landscaping and Lighting District No. 2005-1

(hereafter referred to as “District”), for the purpose of continuing and providing for the ongoing maintenance and operation of landscaping and lighting improvements within the District.

In Fiscal Year 2005-06, as part of the District formation to continue the assessments previously levied by the County as part of the Sacramento Landscape Maintenance District (“SLMD”) Zone 4 and Zone 5 for properties within the boundary of the City, the City conducted a Property Owner Protest Ballot proceeding for the District assessments pursuant to the provisions of the *California Constitution, Article XIII D Section 4*. In conjunction with this ballot proceeding, the City Council also conducted a noticed public hearing to consider public testimonies, comments and written protests regarding the formation of the District and levy of maximum assessments. Upon conclusion of the public hearing, property owner protest ballots received were opened and tabulated to determine whether a majority protest existed (ballots were weighted based upon the assessment amounts), and by resolution the City Council confirmed the results of the ballot tabulation. Tabulation of the ballots indicated that a majority protest did not exist for the continuation and transfer of assessments as presented and described in the Fiscal Year 2005-06 Engineer’s Report. The City Council approved the report, ordered the formation of the District, and approved the levy and collection of Fiscal Year 2005-06 assessments. The Fiscal Year 2005-06 assessments were then submitted to the Sacramento County Auditor/Controller for inclusion on the property tax roll for each parcel.

The improvements and assessments described in this Report are based on the improvements and assessments previously established by the County for SLMD Zone 4 and Zone 5, and represent an estimate of the direct expenditures, incidental expenses, and fund balances associated with the maintenance and servicing of those improvements. The structure of the District (organization), the improvements, the method of apportionment, and assessments described herein have been established to continue the maintenance of the existing improvements and assessments previously established by the County as outlined in the District’s Fiscal Year 2005-06 Engineer’s Report.

For Fiscal Year 2020-21, this Report has been prepared and presented to the City Council describing the District, any changes to the District or improvements, and the proposed cost estimate and assessments for this fiscal year, and the City Council shall hold a noticed public hearing regarding these matters prior to approving and ordering the proposed levy of assessments. Should the proposed annual assessments for the District or portion thereof, exceed the maximum assessments described herein (as approved by the property owners), the new or increased assessment must be confirmed through another property owner protest ballot proceeding before the new or increased assessment may be imposed. It should be noted that an increased assessment to an individual property resulting from changes in development or land use does not constitute an increased assessment.

The word “parcel,” for the purposes of this Report, refers to an individual property assigned its own Assessor’s Parcel Number (APN) by the County Assessor’s Office. The County Auditor/Controller uses Assessor’s Parcel Numbers and specific Fund Numbers to identify properties to be assessed on the tax roll for special benefit assessments.

SECTION II

ENGINEER'S REPORT PREPARED PURSUANT TO THE PROVISIONS OF LANDSCAPING AND LIGHTING ACT OF 1972 SECTION 22500 THROUGH 22679 OF THE CALIFORNIA STREETS AND HIGHWAYS CODE

CITY OF RANCHO CORDOVA

LANDSCAPE AND LIGHTING ASSESSMENT DISTRICT NO. 2005-1 FISCAL YEAR 2020-21

Pursuant to the 1972 Act, and in accordance with the Resolution of Intention, being Resolution No. _____ adopted by the City Council of the City of Rancho Cordova on May 18, 2020, I, Joseph A. Francisco, the duly appointed Engineer of Work, Assessment Engineer for the City of Rancho Cordova Landscape and Lighting Assessment District No. 2005-1 (the "District") submit the following Report, consisting of Section I (Introduction), and this Section II, which consists of five (5) parts as follows:

Part A – PLANS AND SPECIFICATIONS

This part describes the improvements maintained by the District. The District was formed with four (4) benefit zones encompassing all lots and parcels of land within the boundaries of the City. The territory within the District had previously been assessed through Zone 4 and Zone 5 of the SLMD in Fiscal Year 2004-05. The District was first assessed in Fiscal Year 2005-06. Plans and specifications for the improvements are on file at the City of Rancho Cordova, and are incorporated herein by reference.

Part B – ESTIMATE OF COST

This part contains an estimate of the annual costs to operate, maintain, and service the District's landscaping and lighting improvements and facilities. The estimate included herein, is also on file at the City of Rancho Cordova.

Part C – ASSESSMENT DISTRICT DIAGRAM

This part incorporates a diagram of the District showing the exterior boundaries of the District, the boundaries of any zones within the District and the lines and dimensions of each lot or parcel of land within the District. Reference is hereby made to the County Assessor's maps for a detailed description of the lines and dimensions of each lot and parcel of land within the District. This diagram has been prepared by the Engineer of Work and is on file at the City of Rancho Cordova.

Part D – METHOD OF APPORTIONMENT OF ASSESSMENTS

This part includes a discussion of benefits the improvements and services provide to properties within the District and the method of apportionment of assessments used to calculate each property's proportional special benefit and annual assessment.

Part E – ASSESSMENT ROLL

This part contains a listing of the proposed assessment amount for each parcel within the District. The proposed assessment amount for each parcel is based on the parcel's proportional special benefit as outlined in the method of apportionment of assessments. The Assessment Roll is filed in the Office of the City Clerk of the City of Rancho Cordova and is incorporated in this report.

Part A
PLANS AND SPECIFICATIONS

Description of the District

The territory within the District consists of the lots and parcels of land that in Fiscal Year 2004-05 were both within the City and within a portion of Zone 4 and all of Zone 5 of the Sacramento Landscape Maintenance District ("SLMD"). Said territory encompasses an area of land totaling approximately five hundred twelve acres (512 acres) that is centrally located within the City, generally south of Highway 50 and north of the City limits.

Zone 1: That portion of the previous SLMD Zone 4, which at the time of the formation of the District included a total of ninety-seven (97) assessable parcels within the residential subdivision known as Ellenwood Court located south of Ellenwood Avenue. Upon formation of the District, this area was designated as Zone 1 to reflect the special benefit these parcels receive from the District improvements associated with the development located on the south side of Ellenwood Avenue.

Zones 2, 3 and 4: The parcels within previous SLMD Zone 5, which at the time of the formation of the District included a total of six hundred eighty-six (686) assessable parcels generally located south of the American River, east of Mather Field Road, and near Zinfandel Drive and International Drive. Upon formation of the District, this area was designated as Zones 2, 3, 4, and 4A and are further described as follows:

Zone 2 included the one hundred fifty-four (154) assessable parcels within the residential subdivision known as California Jazz Units 1 & 2, generally located east of Data Drive, north of Reserve Drive, south of Capital Center Drive and west of International Drive.

Zone 3 included the eight (8) assessable parcels located on either side of Zinfandel Drive from Data Drive to the southern boundary of the District (approximately 700 feet south of International Drive).

Zone 4 included the remaining parcels that were previously included in SLMD Zone 5 that were not designated as either Zone 2 or Zone 3 of the District. This Zone includes parcels along Data Drive, International Drive, Capital Center Drive, White Rock Road, Quality Drive, Disk Drive, Prospect Park Drive and Kilgore Road.

Zone 4A is the portion of Zone 4 that also lies within the City's Community Facilities District No. 2005-2 ("CFD 2005-2"). Tax Zone 1 of CFD 2005-2 was established to fund, to the extent that funds from CFD 2005-2 are available, maintenance of landscape improvements of the residential subdivision development known as Capital Village. These landscape improvements were installed along the subdivision's rights-of-way and within the median(s) adjacent to the development. The funds from Tax Zone 1 of CFD 2005-2, to the extent available, shall offset all or a portion of the costs within Zone 4A.

Description of Improvements and Services

The purpose of this District is to ensure the ongoing maintenance, operation and servicing of local landscaping and street lighting improvements within the District (improvements that had been previously funded through annual assessments from the SLMD). The improvements may consist of all or a portion of the public landscaped areas, street lighting and appurtenant facilities within and adjacent to the District. These improvements may include, but are not limited to the materials, equipment, utilities, labor, appurtenant facilities and expenses necessary for the ongoing maintenance and operation of public street lighting and landscape improvements, including, but not limited to parkways, medians and other designated easements, rights-of-way or public areas within the District. The improvements to be maintained and funded entirely or partially through the District assessments are generally described as:

Improvements and Services Permitted Pursuant to the 1972 Act

As generally defined by the 1972 Act, the improvements and associated assessments for this District may include now or in the future one or more of the following:

- 1) The installation or planting of landscaping;
- 2) The installation or construction of statuary, fountains, and other ornamental structures and facilities;
- 3) The installation or construction of public lighting facilities including, but not limited to street lights and traffic signals;
- 4) The installation or construction of any facilities which are appurtenant to any of the foregoing or which are necessary or convenient for the maintenance or servicing thereof;
- 5) The installation of park or recreational improvements, including, but not limited to, all the following:
 - a) Land preparation, such as grading, leveling, cutting and filling, sod, landscaping, irrigation systems, sidewalks, and drainage.
 - b) Lights, playground equipment, play courts, and public restrooms.
- 6) The acquisition of land for park, recreational, or open-space purposes or any existing improvement otherwise authorized pursuant to this section.
- 7) The maintenance or servicing, of any of the foregoing including the furnishing of services and materials for the ordinary and usual maintenance, operation, and servicing of any improvement including but not limited to:
 - a) Repair, removal, or replacement of all or any part of any improvements;

- b) Grading, clearing, removal of debris, the installation or construction of curbs, gutters, walls, sidewalks, or paving, or water, irrigation, drainage, or electrical facilities;
 - c) Providing for the life, growth, health, and beauty of landscaping, including cultivation, irrigation, trimming, spraying, fertilizing, or treating for disease or injury;
 - d) The removal of trimmings, rubbish, debris, and other solid waste;
 - e) The cleaning, sandblasting, and painting of walls and other improvements to remove or cover graffiti;
 - f) Electric current or energy, gas, or other illuminating agent for any public lighting facilities or for the lighting or operation of any other improvements;
 - g) Water for the irrigation of any landscaping, the operation of any fountains, or the maintenance of any other improvements.
- 8) Incidental expenses associated with the improvements including, but not limited to:
- a) The cost of preparation of the report, including plans, specifications, estimates, diagram, and assessment;
 - b) The costs of printing, advertising, and the publishing, posting and mailing of notices;
 - c) Compensation payable to the County for collection of assessments;
 - d) Compensation of any engineer or attorney employed to render services;
 - e) Any other expenses incidental to the construction, installation, or maintenance and servicing of the improvements;
 - f) Costs associated with any elections held for the approval of a new or increased assessment.

Landscape Improvements

The landscape improvements for the District may include, but are not limited to turf, ground cover, shrubs and plants, trees, irrigation and drainage systems, ornamental lighting, masonry walls or other fencing, hardscape improvements, monuments, and associated appurtenant facilities located within the landscape easements or public rights-of-way. Zone specific landscape improvements are described generally as follows:

Zone 1: Streetscape (parkway) landscaping along the South side of Ellenwood Avenue east of Routier Road that is within the public rights-of-way or easements dedicated to the City for maintenance. The costs and special benefits of these improvements are shared equally by only the assessable properties within Zone 1 of the District.

Zone 2: Streetscape (parkway) landscaping surrounding and adjacent to the California Jazz subdivision on the north side of Reserve Drive from Data Drive to International Drive; the east side of Data Drive from Reserve Drive north to the end of the subdivision; the west side of Capital Center Drive from International Drive north to the end of the subdivision; and the north side of International Drive from Reserve Drive to Capital Center Drive. The costs and special benefits of these improvements are proportionately shared by only the properties within Zone 2 of the District.

Zone 3: Streetscape (parkway) landscaping on both sides of Zinfandel Drive between International Drive and Data Drive. The costs and special benefits of these improvements are proportionately shared by only the properties within Zone 3 of the District.

Zones 2, 3, 4 and 4A: All median landscape improvements within the District located on International Drive from approximately 570 feet westerly of Data Drive to Kilgore Road and on Zinfandel Drive from Data Drive to International Drive. The costs and special benefits of these improvements are proportionately shared by all the properties within Zone 2, 3, 4 and 4A of the District.

Specifically, the landscape improvement areas for this District generally consist of the following:

- Approximately 9,600 square feet of streetscape (parkway) landscaping and 34 trees within the public rights-of-way located on the south side of Ellenwood Avenue.
- Approximately 11,000 square feet of turf, 28,455 square feet of streetscape (parkway) landscaping including 110 trees, located on the north side of Reserve Drive from Data Drive to International Drive; east side of Data Drive, from Reserve Drive north to end of California Jazz tract Unit No. 1; west side of Capital Center Drive, from International Drive north to the end of California Jazz Tract Unit No. 2; and north side of International Drive, from Reserve Drive to Capital Center Drive.
- Approximately 19,400 square feet of turf, 11,500 square feet of streetscape (parkway) landscaping including 57 trees, located on the west side of Zinfandel Drive, south of International Drive.
- Approximately 152,340 square feet of turf, 55,600 square feet of streetscape and median landscaping including 392 trees along International Drive; and medians on International Drive, west of Data Drive to Kilgore Road.

Specifically, not included as District improvements, are those improvements located on private property, improvements and facilities that may be provided or maintained by an agency other than the City; improvements and facilities that may be provided by another assessment or tax levied by the City or County and any improvement provided and maintained by a Homeowner's Association or similar entity.

Detailed descriptions of the location and extent of the specific improvements to be maintained by the District are on file with the City and by reference are made part of this Report. The net annual cost to provide and maintain the improvements determined to be of special benefit shall be allocated to each property in proportion to the special benefits received.

Public Lighting Improvements

Lighting facilities that may be located within the landscaped areas including safety lights, security lights or ornamental lights installed as part of the landscape improvements are included as part of the landscape maintenance costs.

The lighting improvements may include but shall not be limited to the cost of providing electrical energy and servicing of lighting fixtures, poles, meters, conduits, electrical cable and associated appurtenant facilities associated with the street lighting, safety lighting and/or traffic signals within the District including public lighting facilities on designated arterial and collector streets as well as lighting facilities within residential subdivisions or public areas such as parks. The cost of such improvements shall be allocated based on the proportional special benefits properties receive from these improvements.

Part B
ESTIMATE OF COSTS

The maximum assessment per parcel or acre shown herein is based on the cost of providing for the District improvements and does not include any other assessments or charges imposed on the properties. The cost estimate within this report identifies the cost to maintain the improvements within each specified zone of the District.

Each zone within the District maintains two separate reserves, one is utilized for working capital purposes (the “Operating Reserve”) and the other for longer-term projects (the “Special Projects Reserve”). The Operating Reserve provides cash for the ongoing operations and maintenance of the District, as well as providing funding for unanticipated expenditures. The size of the Operating Reserve for each zone is limited by Streets and Highways Code 22569, which states that an Operating Reserve shall not exceed the estimated costs of maintenance and services from the first day of the fiscal year (July 1) to the date that the agency expects to receive the first apportionment of collections from the County. The City has determined that all cost estimates as presented in this report shall be considered as costs to maintain and service the District, or incidental expenses thereof, as to the application of the Streets and Highways Code 22569.

The Special Projects Reserve can be used to finance the Central Irrigation System (CIS) project and re-vegetation projects, as well as other rehabilitation projects, repairs or replacements of District improvements.

The Cost Estimate for the District prepared by the City for Fiscal Year 2020-21 follows on the next page.

City of Rancho Cordova							
Landscaping and Lighting Maintenance District No. 2005-1							
Fiscal Year 2020-21 Estimate of Cost Summary							
	Zone 1 Budget	Zone 2 Budget	Zone 3 Budget	Zone 4 Budget	Zone 4A Budget	Totals	
DIRECT COSTS							
Contract Maintenance - Landscaping	\$ 7,500	\$ 13,500	\$ 30,000	\$ 17,100	\$ 5,000	\$	73,100
Utilities (Water/Electricity) - Landscaping	\$ 4,000	\$ 7,000	\$ 17,500	\$ 14,000	\$ 4,500	\$	47,000
Utilities (Electricity) - Lighting	\$ 250	\$ 350	\$ 750	\$ 800	\$ 50	\$	2,200
Periodic Repair/Rehabilitation - Landscaping	\$ 300	\$ 500	\$ 1,500	\$ 2,500	\$ 200	\$	5,000
Periodic Repair/Rehabilitation - Lighting	\$ -	\$ -	\$ -	\$ -	\$ -	\$	-
Total Direct Costs	\$ 12,050	\$ 21,350	\$ 49,750	\$ 34,400	\$ 9,750	\$	127,300
Special Project Expenditures	\$ -	\$ -	\$ 15,000	\$ -	\$ -	\$	15,000
Special Project Expenditures (District Reorganization)	\$ -	\$ -	\$ -	\$ -	\$ -	\$	-
Total Special Project Costs	\$ -	\$ -	\$ 15,000	\$ -	\$ -	\$	15,000
ADMINISTRATION COSTS							
District Administration	\$ 1,868	\$ 2,831	\$ 6,257	\$ 4,350	\$ 1,064	\$	16,370
Contract Administration	\$ 949	\$ 1,721	\$ 3,992	\$ 2,670	\$ 668	\$	10,000
County Collection Fees	\$ 143	\$ 227	\$ 27	\$ 77	\$ 1,178	\$	1,652
Other City Administration Costs	\$ 28	\$ 52	\$ 120	\$ 80	\$ 20	\$	300
Total Administration Costs	\$ 2,988	\$ 4,831	\$ 10,396	\$ 7,177	\$ 2,930	\$	28,322
Total Direct and Administration Costs	\$ 15,038	\$ 26,181	\$ 75,146	\$ 41,577	\$ 12,680	\$	170,622
MISCELLANEOUS COSTS AND COLLECTIONS/(CREDITS) APPLIED TO LEVY							
Replenishment/(Use) of Operating Reserve	\$ (10,958)	\$ (25,627)	\$ -	\$ (31,170)	\$ (11,310)	\$	(79,065)
Contribution to/(Use) of Special Projects Reserve		\$ -	\$ (2,520)	\$ -	\$ -	\$	(2,520)
Revenues from Other Sources ⁽¹⁾	\$ -	\$ -	\$ -	\$ -	\$ -	\$	-
Miscellaneous Costs and Collections/(Credits) Applied to Levy	\$ (10,958)	\$ (25,627)	\$ (2,520)	\$ (31,170)	\$ (11,310)	\$	(81,585)
Balance to Levy	\$ 4,080	\$ 554	\$ 72,626	\$ 10,407	\$ 1,370	\$	89,037
DISTRICT STATISTICS & ASSESSMENT RATES							
Number of Assessable Parcels	96	154	18	52	783		1,103
Assessable Acreage	N/A	18.180	51.390	341.429	45.135		456.134
Rate per Parcel to Fully-Fund Zone	\$ 42.50	N/A	N/A	N/A	N/A		
Rate per Acre to Fully-Fund Zone	N/A	\$ 30.48	\$ 1,413.24	\$ 30.48	\$ 30.48		
Maximum Rate per Parcel	\$ 42.50	\$ -	\$ -	\$ -	\$ -		
Maximum Rate per Acre	\$ -	\$ 30.48	\$ 1,413.24	\$ 30.48	\$ 30.48		
Estimated Maximum Assessment Revenue ⁽²⁾	\$ 4,080	\$ 554	\$ 72,626	\$ 10,407	\$ 1,370	\$	89,037
Variance above/(below) Maximum Revenue	\$ -	\$ -	\$ -	\$ -	\$ -	\$	(0)
FUND BALANCE INFORMATION							
Operating Reserve Fund Balance ⁽³⁾							
Beginning Operating Fund Reserve Balance 7-1-2020 (est.)	\$ (22,705)	\$ (55,671)	\$ 59,756	\$ (43,008)	\$ (14,659)	\$	(76,287)
add: Collect from FY 2020-21 Levy	\$ -	\$ -	\$ -	\$ -	\$ -	\$	-
less: Use for FY 2020-21 Expenses	\$ (10,958)	\$ (25,627)	\$ -	\$ (31,170)	\$ (11,310)	\$	(79,065)
Transfer from/(to) Special Projects Reserve	\$ -	\$ -	\$ -	\$ -	\$ -	\$	-
Ending Operating Reserve Fund Balance 6-30-2021 (est.)	\$ (33,663)	\$ (81,298)	\$ 59,756	\$ (74,178)	\$ (25,969)	\$	(155,352)
Special Projects Reserve Fund Balance							
Beginning Special Projects Reserve Fund Balance 7-1-2020 (est.)	\$ -	\$ -	\$ 239,757	\$ -	\$ -	\$	239,757
add: Collect from FY 2020-21 Levy	\$ -	\$ -	\$ -	\$ -	\$ -	\$	-
less: Use for FY 2020-21 Projects	\$ -	\$ -	\$ (2,520)	\$ -	\$ -	\$	(2,520)
Transfer from/(to) Operating Reserve	\$ -	\$ -	\$ -	\$ -	\$ -	\$	-
Ending Special Projects Reserve Fund Balance 6-30-2021 (est.)	\$ -	\$ -	\$ 237,237	\$ -	\$ -	\$	237,237

(1) Contribution from CFD No. 2005-2; Only affects Zone 4A.

(2) The annual levy may differ slightly from the maximum revenue shown due to rounding, because of rounding limitations imposed by the County of Sacramento.

(3) Negative fund balances represent funds that will need to be contributed or loaned from an appropriate funding source outside of the assessment district.

A description of the terms used in the preceding Cost Estimate table are listed below:

Direct Costs (Maintenance and Operation)

Contract Maintenance - Landscaping – Includes all regularly scheduled contract labor, materials, supplies and equipment required to properly maintain and ensure the satisfactory condition or maintenance of all landscaping improvements, irrigation and related drainage systems, as well as maintenance of appurtenant facilities (the “improvements”).

Utilities (Water/Electricity) – Landscaping - The furnishing of water and electricity required for the operation and maintenance of the landscaping related improvements.

Utilities (Electricity) – Lighting - The furnishing of electricity required for the operation of the lighting improvements.

Periodic Repair/Rehabilitation – Landscaping – Expected costs for repair, replacement, installation or planned upgrades of District landscaping improvements.

Periodic Repair/Rehabilitation – Lighting – Expected costs for repair, replacement, installation or planned upgrades of District lighting improvements. If zero, this line item may not be shown in the cost estimate.

Special Project Expenditures – Expected costs for installation, replacement or planned upgrades of District landscaping or lighting improvements for the current year that were previously funded or accumulated in the Special Projects Reserve. The Special Projects Reserve is used to accumulate funds for costs associated with the future rehabilitation, repair or replacement of these District improvements that cannot be conveniently raised from a single year’s assessment. If zero, this line item may not be shown in the cost estimate.

Administration Costs

District Administration – Estimated costs incurred by the City in preparation of the annual cost estimate and the preparation, review, posting and/or publishing of documents and notices required for City Council action to approve the annual assessments. These costs also include contracting with various professionals to provide legal, engineering and district administration services directly related to the District, including the calculation of the annual assessment amounts and the preparation of the Engineer’s Report.

Contract Administration – Estimated costs to coordinate and oversee the maintenance contracts and overall repair, maintenance and replacements of the District Improvements.

County Collection Fees – The fee charged to the District by the County for placing assessments on property tax bills.

Other Administration Expenses – Administration expenses not included above, including the cost to publish public notices required for City Council action relating to the District. If zero, this line item may not be shown in the cost estimate.

Total Direct and Administration Costs – The total expected costs of the District.

Miscellaneous Costs and Collections/(Credits) Applied to Levy

Replenishment/(Use) of Operating Reserve – A “Replenishment” increases the levy in order to replenish the Operating Reserve. On the other hand, a “Use” of the Operating Reserve decreases the levy by drawing funds from the Operating Reserve for current year expenditures. If zero, this line item may not be shown in the cost estimate. Further information regarding the function of the Operating Reserve is provided in the following pages of this section.

Contribution to/(use of) Special Projects Reserve — A “Contribution” increases the levy in order to generate funding for the Special Projects Reserve. This reserve allows for the accumulation of funds for the possible rehabilitation of projects or replacement in future years. On the other hand, a “Use of” the Special Projects Reserve provides current year funding of rehabilitation projects or replacement from available funds within the Special Projects Reserve. If the expenditure of a current year special project is funded entirely by a collection from the current fiscal year levy and/or a transfer from the Undesignated Reserve, this line item may show as zero, which is the net of the two amounts. If zero, this line item may not be shown in the cost estimate. Further information regarding the function of the Special Projects Reserve is provided in the following pages of this section.

Revenues from Other Sources – These amounts represent contributions from CFD No. 2005-2; which only affects Zone 4A. This relationship is more fully described in the previous sections of this report.

Balance to Levy - This is the total amount to be levied and collected through assessments for the current fiscal year for each Zone. The Balance to Levy represents the sum of the Total District Direct and Administration Costs together with any applicable adjustments associated with Miscellaneous Costs and Collections/(Credits) as described above.

District Statistics and Assessment Rates

Number of Assessable Parcels - The total number of parcels within each zone that are expected to be assessed. Non-assessable lots or parcels include government-owned land, public utility-owned property, land principally encumbered by public right-of-way or easements, common areas, and/or parcels within the boundaries of the District that currently do not benefit from the improvements, due possibly to development restrictions.

Assessable Acreage - The total assessable acreage within each zone that are expected to be assessed on an acreage basis for the current fiscal year.

Maximum Rate per Parcel - The maximum assessment rate that can be assessed to each non-exempt parcel within the respective zone for the current fiscal year.

Maximum Rate per Acre - The maximum assessment rate per acre that can be assessed to each non-exempt parcel within the respective zone for the current fiscal year.

Estimated Maximum Assessment Revenue – The total amount that can be assessed to all parcels within each zone for the current fiscal year based upon the expected number of assessable units and acres using the maximum assessment rates.

Operating Reserve Fund Balances

Beginning Reserve Fund Balance 7-1-2020 (est.) - The anticipated beginning balance of cash and receivables, net of any unpaid prior year obligations for each zone. These beginning balances shall be used to fund each zone's expenditures from July 1, 2020 to December 31, 2020, as the Operating Reserve is required to compensate for the approximate six-month delay between the start of the District's fiscal year and the receipt of the collections from the County. The Special Projects Reserve balances, if any, are excluded from the Operating Reserve balances and shall be shown separately in the report.

Add: Collect from FY 2020-21 Levy – This amount is added to the levy in order to replenish the Operating Reserve. Due to the six-month delay from the District's receipt of assessment collections, the Operating Reserve balance shall be sufficiently funded to provide for expenditures from the period of July 1, 2020 (the beginning of the fiscal year) through December 31, 2020. If zero, this line item may not be shown in the cost estimate.

Less: Use for FY 2020-21 Expenses – The amount of the Operating Reserve to be used to fund Fiscal Year 2020-21 expenses. Portions of the Operating Reserve may be slated for current year expenditures in order to reduce the Ending Operating Reserve Fund Balance to an amount no greater than the expected District costs for the period of July 1, 2020 (the beginning of the fiscal year) through December 31, 2020. If zero, this line item may not be shown in the cost estimate.

Transfer from/(to) the Special Projects Reserve - The amount of Operating Reserve monies to be transferred to or from the Special Projects Reserve. Periodically, funds held in a Special Projects Reserve may be needed to respond to changing maintenance needs of the improvements or other factors. Accordingly, any or all funds held in a Special Projects Reserve are subject to transfer into the same zone's Operating Reserve, at the discretion of the Public Works Department, in order to provide for the maintenance and operation of the improvements. If zero, this line item may not be shown in the cost estimate.

Ending Operating Reserve Fund Balance 6-30-2021 (est.) - This amount represents the anticipated Operating Reserve balance/(deficit) for each zone as of June 30, 2021. The size of each zone's Operating Reserve is limited by Streets and Highways Code 22569 which states that an Operating Reserve shall not exceed the estimated costs of maintenance and service from the first day of the fiscal year (July 1) to the date that the City expects to receive the first apportionment of collections from the County, which is estimated to be December 31. Therefore, each zone may retain an Operating Reserve amounting to the District's first six-months of expenses in order to meet ongoing obligations until the first collections are received from the County. Any deficit fund balances will be contributed or loaned to the District from a source outside of the District. All Special Projects Reserve balances, if any, are excluded from the Operating Reserve balances and shall be shown separately in the report.

Special Projects Reserve Fund Balance

Beginning Special Projects Reserve Fund Balance 7-1-2020 (est.) — The projected balance of funds in the Special Projects Reserve as of July 1, 2020. Streets and Highways Code 22660 allows the District to generate and accumulate funds over several years to fund District improvements that cannot be conveniently raised from a single year's assessment.

Add: Collect from FY 2020-21 Levy — This amount is added to the levy to accumulate funding of future year rehabilitation projects, replacements, repairs, restorations or upgrades of District improvements. If zero, this line item may not be shown in the cost estimate.

Less: Use for FY 2020-21 Special Projects – The amount of Special Project Reserve monies expected to be expended for special projects to fund the costs of installation, replacement or planned upgrades of District improvements for the current year. If zero, this line item may not be shown in the cost estimate.

Transfer from/(to) the Operating Reserve — The amount of Special Projects Reserve monies to be transferred to or from the Operating Reserve. Periodically, funds held in a Special Project Reserve may be needed to respond to changing maintenance needs of the improvements or other factors. Accordingly, any or all funds held in a Special Project Reserve are subject to transfer into the same zone's Operating Reserve, at the discretion of the Public Works Department, in order to provide for the maintenance and operation of the improvements. If zero, this line item may not be shown in the cost estimate.

Ending Special Projects Reserve Fund Balance 6-30-2021 (est.) - The projected balance of funds in the Special Projects Reserve as of June 30, 2021. These funds shall be used to provide for future year rehabilitation projects, replacements, restorations or upgrades of District improvements which cannot be conveniently raised from a single year's assessment.

Should the District have no Special Project Reserve or related activity, the Special Project Reserve information may not be presented in the report.

Special Projects Reserve – Capital Improvement Plan

Streets and Highways Code Section 22660 allows the District to generate and accumulate funds over several years to fund District improvements that cannot be conveniently raised from a single year's assessment. Therefore, a multi-year Capital Improvement Plan is shown below for the rehabilitation, restoration, repair and/or replacement of District improvements and other allowable costs for each zone projecting an ending Special Project Reserve balance:

Zone 3:


- Upgrades to irrigation system; replacement and/or enhancement of landscape improvements: \$5,000 in Fiscal Year 2020-21 and \$25,000 in each of Fiscal Years 2021-2022 and 2022-23.
- Upgrades related to drought resistant landscaping: \$10,000 in each of Fiscal Year 2020-21 and \$15,500 in Fiscal Years 2021-22 and 2022-23.
- Projected costs to reorganize district, including costs of re-engineering and balloting: \$25,330 in Fiscal Year 2022-23 for Zone 3's share of costs.

Part C**ASSESSMENT DISTRICT DIAGRAM**

The parcels to be assessed consist of all lots, parcels and subdivisions of land located within the boundaries of the map designated as "Assessment Diagram of Landscaping and Lighting District No. 2005-1." The lines and dimensions of each parcel within the District are those lines and dimensions shown on the maps of the Sacramento County Assessor for the year in which this Report was prepared and are incorporated herein and made part of this Report.

A reduced copy of the Assessment Diagram is attached on the following page.

City of Rancho Cordova
Landscaping and Lighting District No. 2005-1
Assessment District Diagram

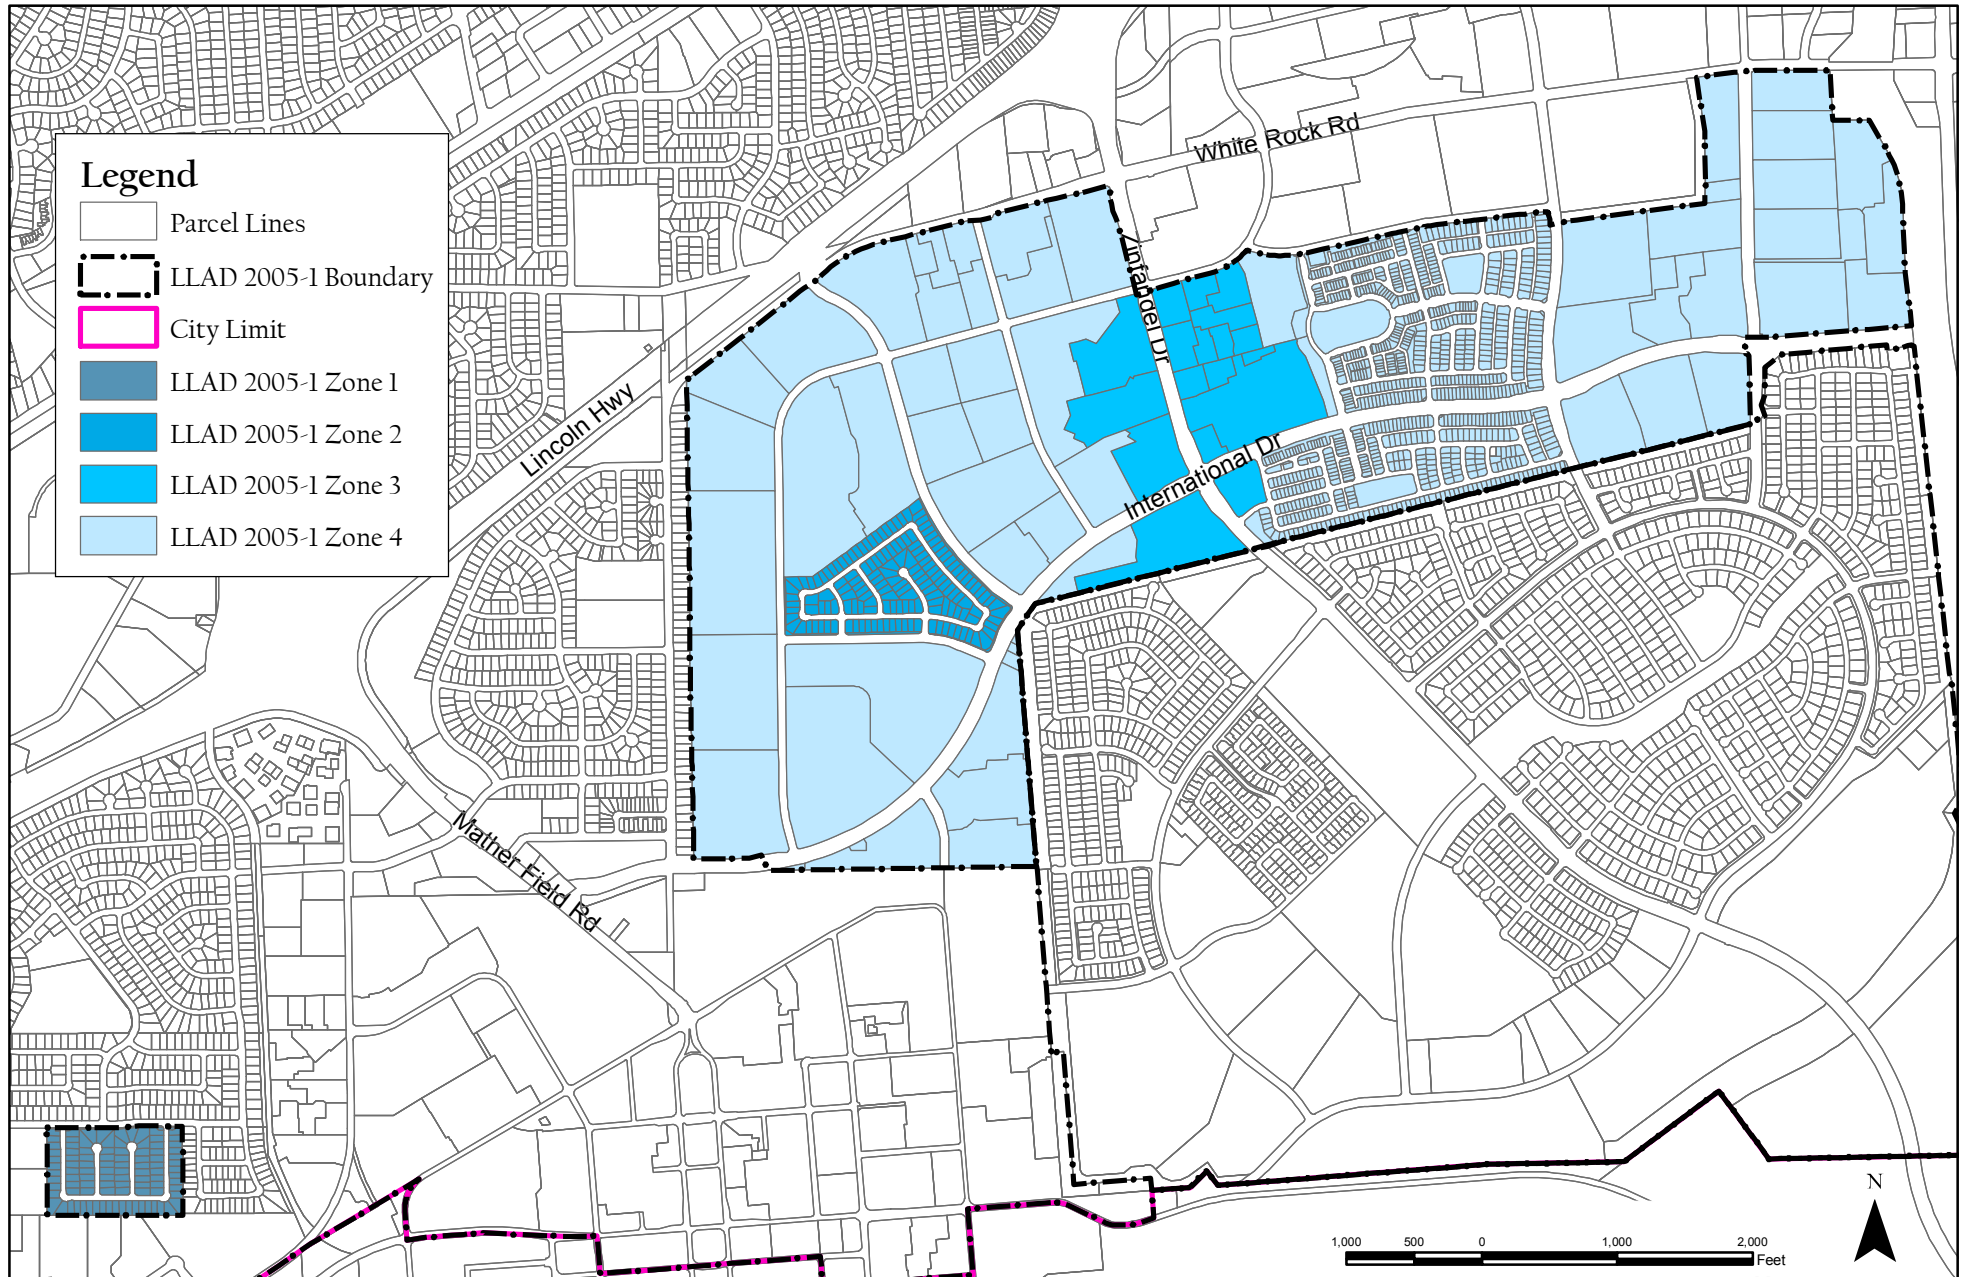

Part D

METHOD OF APPORTIONMENT OF ASSESSMENTS

The 1972 Act permits the establishment of assessment districts by agencies for the purpose of providing certain public improvements, which include the construction, maintenance, and servicing of public lights, landscaping and appurtenant facilities.

The 1972 Act further requires that the cost of these improvements be levied according to benefit rather than assessed value:

“The net amount to be assessed upon lands within an assessment district may be apportioned by any formula or method which fairly distributes the net amount among all assessable lots or parcels in proportion to the estimated benefits to be received by each such lot or parcel from the improvements.”

In conjunction with the provisions of the 1972 Act, the California Constitution Article XIIIID addresses several key criteria for the levy of assessments, notably:

Article XIIIID Section 2d defines District as:

“District means an area determined by an agency to contain all parcels which will receive a special benefit from a proposed public improvement or property-related service”;

Article XIIIID Section 2i defines Special Benefit as:

“Special benefit” means a particular and distinct benefit over and above general benefits conferred on real property located in the district or to the public at large. General enhancement of property value does not constitute “special benefit.”

Article XIIIID Section 4a defines proportional special benefit assessments as:

“An agency which proposes to levy an assessment shall identify all parcels which will have a special benefit conferred upon them and upon which an assessment will be imposed. The proportionate special benefit derived by each identified parcel shall be determined in relationship to the entirety of the capital cost of a public improvement, the maintenance and operation expenses of a public improvement, or the cost of the property related service being provided. No assessment shall be imposed on any parcel which exceeds the reasonable cost of the proportional special benefit conferred on that parcel.”

The method of apportionment described in this Report for allocation of special benefit assessments utilizes commonly accepted engineering practices and have been established pursuant to the 1972 Act and the provisions of the California Constitution. The formulas used for calculating assessments reflects the composition of parcels within the District and the improvements and services provided, to fairly apportion the costs based on the special benefits to each parcel.

Benefit Analysis

Each of the proposed improvements and the associated costs and assessments have been carefully reviewed, identified, and allocated based on special benefit pursuant to the provisions of the California Constitution and 1972 Act.

The improvements provided by the District and for which properties will be assessed have been identified as necessary, required and/or desired for the development of properties within the District and as such, the ongoing operation, servicing and maintenance of these improvements would be the financial obligation of the parcels within the District. Therefore, the improvements and the annual costs of ensuring the maintenance and operation of the improvements are a distinct and special benefit to the properties within the District. Any improvement or portion thereof that is considered to be of general benefit shall be funded by other revenue sources and not included as part of the special benefit assessments allocated to properties within the District.

Special Benefit

The method of apportionment (method of assessment) established herein is based on the premise that each assessed parcel within the District receives special benefits from specific improvements and the desirability and security of those properties is enhanced by the presence of well-maintained improvements in close proximity to those properties. The special benefits associated with landscape improvements are specifically:

- Enhanced desirability of properties through association with the improvements.
- Improved aesthetic appeal of properties providing a positive representation of the area and properties.
- Enhanced adaptation of the urban environment within the natural environment from adequate green space and landscaping.
- Environmental enhancement through improved erosion resistance, dust and debris control, and fire prevention.
- Increased sense of pride in ownership of property within the District resulting from well-maintained improvements associated with the properties.
- Enhanced quality of life through well-maintained green space and landscaped areas.
- Reduced criminal activity and property-related crimes (especially vandalism) against properties in the District through well-maintained surroundings and amenities including abatement of graffiti.
- Enhanced environmental quality of the parcels by moderating temperatures, providing oxygenation and attenuating noise.

The special benefits of street lighting and other public lighting facilities are the convenience, safety, and security of property, improvements, and goods. Specifically:

- Enhanced deterrence of crime and the aid to police protection.
- Increased nighttime safety on roads, streets and public areas.

- Improved ability of pedestrians and motorists to see.
- Improved ingress and egress to property.
- Reduced vandalism and other criminal act and damage to improvements or property.
- Improved traffic circulation and reduced nighttime accidents and personal property loss.

All of the preceding factors contribute to a specific enhancement and desirability of each of the assessed parcels within the District and thereby provide special benefits to the properties. Furthermore, it has been determined that the lack of funding to properly service and maintain the District improvements could have a negative impact on the properties within the District.

General Benefit

In reviewing each of the District improvements, the proximity of those improvements to both properties within the District and those outside the District as well as the reasons for installing and constructing such improvements, it is evident that the improvements are solely for the benefit of properties within the District and the ongoing maintenance and operation of the improvements will directly affect the properties within the District. Although the improvements include public areas, easements, rights-of-way and other amenities available or visible to the public at large, the construction and installation of these improvements were only a direct benefit to the properties within the District and were not required nor necessarily desired by any properties or developments outside the District boundary and any public access or use of the improvements by others is incidental. Therefore, it has been determined that the improvements and the ongoing maintenance, servicing and operation of those improvements provide no measurable general benefit to properties outside the District or to the public at large, but clearly provide distinct and special benefits to properties within the District.

Assessment Methodology

The method of apportionment for the District calculates the receipt of special benefit from the respective improvements based on the actual or proposed land use of the parcels within the District. The special benefit received by each lot or parcel is equated to the overall land use of parcels within the District based on the parcel's actual land use or proposed development.

All costs associated with the improvements shall be fairly distributed among the parcels based upon the special benefit received by each parcel. Additionally, in compliance with the California Constitution, each parcel's assessment may not exceed the reasonable cost of the proportional special benefit conferred to that parcel. The benefit formula used to determine the assessment obligation is therefore based upon both the improvements that benefit the parcels within the District as well as the proposed land use of each property as compared to other parcels that benefit from those specific improvements.

At the time that the District was being formed and to identify and determine the special benefit to be received by each parcel and their proportionate share of the improvement costs, it was necessary to consider the entire scope of improvements to be maintained by the District, as well as individual property development within the District. Upon review of the improvements to be

maintained, it was determined that four (4) distinct areas benefit differently from the improvements within the District and therefore the landscape maintenance and assessments were established as four (4) benefit zones for the allocation of the assessments and proportional special benefit, as described below. Although a portion of Zone 4 was designated as Zone 4A in Fiscal Year 2007-08, as discussed below, Zones 4 and 4A remain as one benefit zone and are assessed at the same maximum rate.

Zones and Assessments:

Zone 1 is comprised of ninety-six (96) assessable residential properties, each of which were assessed on a per parcel basis at the pre-existing rate of \$42.50 per parcel.

Zone 2 is comprised of one hundred fifty-four (154) assessable residential properties within the developments known as California Jazz Unit No.1 and Unit No. 2. Each of the one hundred fifty-four (154) assessable parcels were assessed as residential properties on an acreage basis at the pre-existing rate of \$30.48 per acre for the median landscape improvements and parkway landscape improvements associated with these parcels.

Zone 3 is comprised of eighteen (18) assessable properties, each of which were assessed on an acreage basis at the pre-existing rate of \$30.48 per acre for the median landscaping and \$1,413.24 per acre for the landscaping along the parkways of Zinfandel Drive, totaling \$1,443.72 per acre.

Zone 4 is comprised of fifty-two (52) assessable properties, each of which were assessed on an acreage basis at the pre-existing rate of \$30.48 per acre for the median landscape improvements within the District.

Zone 4A is comprised of a portion of Zone 4. Properties within Zone 4A were re-designated as Zone 4A commencing with the Fiscal Year 2007-08 to account for the Zone 4A parcels lying within a portion of CFD 2005-2, while the remaining Zone 4 parcels are outside of the CFD 2005-2 boundaries. Since the CFD 2005-2 Zone 1, special taxes are to be levied upon Zone 4A parcels, these special taxes are contributed in part to the District for the benefit of Zone 4A. Zone 1 of the CFD provides funding for landscape improvements within and adjacent to the development, including the median landscaping identified herein. Although the CFD may fund median landscaping, the special taxes levied within Capital Village may not provide sufficient funds to maintain both the landscape improvements within the Capital Village development and the median landscape improvements within the District that specially benefit the parcels within Zone 4A. Therefore, Zone 4A is comprised of seven hundred eighty-three (783) assessable properties, each of which were assessed \$30.48 per gross acre until such time that the CFD generates sufficient revenue to fund the median landscape improvements. Any funds generated by the CFD that will be used to finance the median landscape improvements that benefit Zone 4A shall be transferred by the CFD to the District as a contribution to Zone 4A.

Exempt Parcels — Properties within the District that are not assessed for special benefit include but are not limited to:

- Lots or parcels identified as public streets and other roadways (typically not assigned an APN by the County);
- Dedicated public easements including open space areas, utility rights-of-way, greenbelts, parkways, parks or other publicly owned properties that are part of the District improvements or may provide other benefits to private properties within the District;
- Private properties that cannot be developed independently from an adjacent property, such as common areas, sliver parcels or bifurcated lots or properties with very restrictive development use;

These types of parcels are considered to receive little or no benefit from the improvements and are therefore exempted from assessment, but shall be reviewed annually by the assessment engineer to confirm the parcels current development status. Government owned properties or public properties are not necessarily exempt properties and shall be subject to special benefit assessment unless it qualifies for an exempt classification.

Special Cases — In many districts where multiple land uses, and zones exist, the typical property classification and assessment methodology does not accurately identify the special benefits received from the improvements for each and every parcel. For example, in some cases, only a small percentage of the parcel's total acreage can actually be developed. In this case, an appropriate calculation would be based on the net acreage that can be utilized rather than the gross acreage of the parcel. These special circumstances will be reviewed annually by the assessment engineer.

Part E
ASSESSMENT ROLL

Parcel identification for each lot or parcel within the District is based on the Assessment Diagram presented herein and is based on available parcel maps and property data from the County Assessor's Office at the time the Engineer's Report was prepared. A listing of the proposed lots and parcels to be assessed within this District along with the assessment amounts is provided herein.

Non-assessable lots or parcels may include, but are not limited to public streets and other roadways (typically not assigned an APN by the County); dedicated public easements, open space areas, rights-of-way, common areas; landlocked parcels, small parcels vacated by the County, bifurcated lots, and any other property that cannot be developed or has little or no value. These types of parcels are considered to receive little or no benefit from the improvements and are therefore exempted from assessment.

If any parcel submitted for collection is identified by the County Auditor/Controller to be an invalid parcel number for the fiscal year, a corrected parcel number and/or new parcel numbers will be identified and resubmitted to the County Auditor/Controller. The assessment amount to be levied and collected for the resubmitted parcel or parcels shall be based on the method of apportionment and assessment rate described in this Report as approved by the City Council. Therefore, if a single parcel is subdivided to multiple parcels, the assessment amount applied to each of the new parcels shall be recalculated and applied according to the approved method of apportionment and assessment rate rather than a proportionate share of the original assessment.

The following is a list of the parcels and proposed assessment amounts for each of the parcels within the District as determined by the assessment rates and method of apportionment described herein.

ITEM 10.3.

City of Rancho Cordova
Landscape and Lighting District No. 2005-1
Fiscal Year 2020-21 Assessment Roll

ATTACHMENT 2

APN	Zone	Assessment
072-0260-006-0000	4	\$ 117.34
072-0260-051-0000	4	\$ 206.34
072-0260-052-0000	4	\$ 126.18
072-0260-054-0000	4	\$ 144.78
072-0260-055-0000	4	\$ 197.82
072-0260-056-0000	4	\$ 92.04
072-0370-060-0000	4	\$ 381.00
072-0370-063-0000	4	\$ 380.08
072-0680-040-0000	4	\$ 140.20
072-0680-042-0000	4	\$ 285.90
072-0680-043-0000	4	\$ 171.60
072-0680-048-0000	4	\$ 148.44
072-0680-049-0000	4	\$ 201.78
072-0680-050-0000	4	\$ 201.46
072-0680-062-0000	4	\$ 203.60
072-0680-063-0000	4	\$ 131.98
072-0680-064-0000	4	\$ 183.18
072-0680-065-0000	4	\$ 71.92
072-0680-067-0000	4	\$ 213.96
072-0680-068-0000	4	\$ 149.96
072-0680-072-0000	4	\$ 158.18
072-0680-075-0000	3	\$ 2,840.60
072-0690-036-0000	4	\$ 146.90
072-0690-037-0000	4	\$ 141.12
072-0690-038-0000	4	\$ 138.38
072-0690-039-0000	4	\$ 123.44
072-0690-060-0000	4	\$ 181.66
072-0690-061-0000	4	\$ 283.76
072-0690-062-0000	4	\$ 281.64
072-0690-063-0000	4	\$ 485.84
072-0690-064-0000	4	\$ 257.56
072-0690-078-0000	4	\$ 259.08
072-0690-079-0000	4	\$ 47.84
072-0690-080-0000	4	\$ 57.30
072-0690-082-0000	4	\$ 89.00
072-0690-084-0000	4	\$ 410.56
072-0690-085-0000	4	\$ 367.28
072-0690-086-0000	4	\$ 273.10
072-0690-089-0000	4	\$ 311.80
072-0690-090-0000	3	\$ 8,606.62
072-0690-091-0000	3	\$ 7,009.66
072-0690-093-0000	4	\$ 104.54
072-0690-094-0000	4	\$ 117.64
072-0690-095-0000	4	\$ 99.66
072-0690-096-0000	3	\$11,715.76

ITEM 10.3.

City of Rancho Cordova
Landscape and Lighting District No. 2005-1
Fiscal Year 2020-21 Assessment Roll

ATTACHMENT 2

APN	Zone	Assessment
072-0690-098-0000	3	\$ 7,292.32
072-0690-099-0000	4	\$ 164.58
072-0690-104-0000	4	\$ 149.34
072-0690-105-0000	4	\$ 157.28
072-0690-107-0000	4	\$ 610.82
072-0690-108-0000	4	\$ 499.86
072-0690-113-0000	4	\$ 169.46
072-0690-114-0000	4	\$ 221.28
072-0690-115-0000	4	\$ 45.72
072-0690-116-0000	4	\$ 34.72
072-0690-122-0000	4	\$ 108.50
072-0690-123-0000	4	\$ 159.10
072-1340-001-0000	2	\$ 3.98
072-1340-002-0000	2	\$ 3.92
072-1340-003-0000	2	\$ 3.14
072-1340-004-0000	2	\$ 3.14
072-1340-005-0000	2	\$ 3.14
072-1340-006-0000	2	\$ 3.14
072-1340-007-0000	2	\$ 3.14
072-1340-008-0000	2	\$ 3.14
072-1340-009-0000	2	\$ 3.14
072-1340-010-0000	2	\$ 3.14
072-1340-011-0000	2	\$ 3.14
072-1340-012-0000	2	\$ 3.14
072-1340-013-0000	2	\$ 3.86
072-1340-014-0000	2	\$ 4.20
072-1340-015-0000	2	\$ 3.56
072-1340-016-0000	2	\$ 3.04
072-1340-017-0000	2	\$ 3.78
072-1340-018-0000	2	\$ 4.04
072-1340-019-0000	2	\$ 3.50
072-1340-020-0000	2	\$ 3.34
072-1340-021-0000	2	\$ 3.20
072-1340-022-0000	2	\$ 3.14
072-1340-023-0000	2	\$ 3.80
072-1340-024-0000	2	\$ 3.80
072-1340-025-0000	2	\$ 3.44
072-1340-026-0000	2	\$ 4.44
072-1340-027-0000	2	\$ 5.66
072-1340-028-0000	2	\$ 5.18
072-1340-029-0000	2	\$ 4.96
072-1340-030-0000	2	\$ 3.14
072-1340-031-0000	2	\$ 3.14
072-1340-032-0000	2	\$ 4.14
072-1340-033-0000	2	\$ 4.04

ITEM 10.3.

City of Rancho Cordova
Landscape and Lighting District No. 2005-1
Fiscal Year 2020-21 Assessment Roll

ATTACHMENT 2

APN	Zone	Assessment
072-1340-034-0000	2	\$ 3.14
072-1340-035-0000	2	\$ 3.14
072-1340-036-0000	2	\$ 3.14
072-1340-037-0000	2	\$ 3.08
072-1340-038-0000	2	\$ 4.30
072-1340-039-0000	2	\$ 5.48
072-1340-040-0000	2	\$ 4.02
072-1340-041-0000	2	\$ 3.22
072-1340-042-0000	2	\$ 3.28
072-1340-043-0000	2	\$ 3.32
072-1340-044-0000	2	\$ 4.90
072-1340-045-0000	2	\$ 5.24
072-1340-046-0000	2	\$ 3.60
072-1340-047-0000	2	\$ 3.14
072-1340-048-0000	2	\$ 3.78
072-1340-049-0000	2	\$ 3.14
072-1340-050-0000	2	\$ 3.14
072-1340-051-0000	2	\$ 3.14
072-1340-052-0000	2	\$ 3.14
072-1340-053-0000	2	\$ 3.14
072-1340-054-0000	2	\$ 3.14
072-1340-055-0000	2	\$ 3.14
072-1340-056-0000	2	\$ 3.14
072-1340-057-0000	2	\$ 3.14
072-1340-058-0000	2	\$ 3.14
072-1340-059-0000	2	\$ 3.78
072-1340-060-0000	2	\$ 3.14
072-1340-061-0000	2	\$ 3.14
072-1340-062-0000	2	\$ 3.20
072-1340-063-0000	2	\$ 3.46
072-1340-064-0000	2	\$ 4.82
072-1340-065-0000	2	\$ 3.86
072-1340-066-0000	2	\$ 3.14
072-1340-067-0000	2	\$ 3.14
072-1340-068-0000	2	\$ 3.14
072-1340-069-0000	2	\$ 3.14
072-1340-070-0000	2	\$ 4.20
072-1340-071-0000	2	\$ 4.32
072-1340-072-0000	2	\$ 4.38
072-1340-073-0000	2	\$ 4.54
072-1340-074-0000	2	\$ 3.84
072-1350-001-0000	2	\$ 5.42
072-1350-002-0000	2	\$ 3.86
072-1350-003-0000	2	\$ 3.80
072-1350-004-0000	2	\$ 4.14

ITEM 10.3.

City of Rancho Cordova
Landscape and Lighting District No. 2005-1
Fiscal Year 2020-21 Assessment Roll

ATTACHMENT 2

APN	Zone	Assessment
072-1350-005-0000	2	\$ 5.08
072-1350-006-0000	2	\$ 5.18
072-1350-007-0000	2	\$ 5.70
072-1350-008-0000	2	\$ 5.94
072-1350-009-0000	2	\$ 3.40
072-1350-010-0000	2	\$ 3.20
072-1350-011-0000	2	\$ 3.26
072-1350-012-0000	2	\$ 3.34
072-1350-013-0000	2	\$ 4.48
072-1350-014-0000	2	\$ 3.72
072-1350-015-0000	2	\$ 3.10
072-1350-016-0000	2	\$ 3.40
072-1350-017-0000	2	\$ 3.92
072-1350-018-0000	2	\$ 4.04
072-1350-019-0000	2	\$ 4.90
072-1350-020-0000	2	\$ 3.08
072-1350-021-0000	2	\$ 3.34
072-1350-022-0000	2	\$ 3.50
072-1350-023-0000	2	\$ 3.40
072-1350-024-0000	2	\$ 3.34
072-1350-025-0000	2	\$ 3.26
072-1350-026-0000	2	\$ 3.26
072-1350-027-0000	2	\$ 3.22
072-1350-028-0000	2	\$ 3.20
072-1350-029-0000	2	\$ 3.20
072-1350-030-0000	2	\$ 3.20
072-1350-031-0000	2	\$ 3.26
072-1350-032-0000	2	\$ 3.92
072-1350-033-0000	2	\$ 3.10
072-1350-034-0000	2	\$ 3.16
072-1350-035-0000	2	\$ 3.16
072-1350-036-0000	2	\$ 3.14
072-1350-037-0000	2	\$ 3.14
072-1350-038-0000	2	\$ 3.14
072-1350-039-0000	2	\$ 3.14
072-1350-040-0000	2	\$ 3.14
072-1350-041-0000	2	\$ 3.14
072-1350-042-0000	2	\$ 3.14
072-1350-043-0000	2	\$ 3.14
072-1350-044-0000	2	\$ 3.14
072-1350-045-0000	2	\$ 3.14
072-1350-046-0000	2	\$ 3.14
072-1350-047-0000	2	\$ 3.16
072-1350-051-0000	2	\$ 3.14
072-1350-052-0000	2	\$ 3.14

ITEM 10.3.

City of Rancho Cordova
Landscape and Lighting District No. 2005-1
Fiscal Year 2020-21 Assessment Roll

ATTACHMENT 2

APN	Zone	Assessment
072-1350-053-0000	2	\$ 3.16
072-1350-054-0000	2	\$ 3.20
072-1350-055-0000	2	\$ 3.20
072-1350-056-0000	2	\$ 3.20
072-1350-057-0000	2	\$ 3.20
072-1350-058-0000	2	\$ 3.16
072-1350-059-0000	2	\$ 3.16
072-1350-060-0000	2	\$ 3.20
072-1350-061-0000	2	\$ 3.20
072-1350-062-0000	2	\$ 3.20
072-1350-063-0000	2	\$ 3.16
072-1350-064-0000	2	\$ 3.14
072-1350-065-0000	2	\$ 3.14
072-1350-066-0000	2	\$ 3.44
072-1350-067-0000	2	\$ 3.28
072-1350-068-0000	2	\$ 4.66
072-1350-069-0000	2	\$ 5.60
072-1350-070-0000	2	\$ 3.66
072-1350-071-0000	2	\$ 3.28
072-1350-072-0000	2	\$ 3.96
072-1350-073-0000	2	\$ 6.04
072-1350-074-0000	2	\$ 4.24
072-1350-075-0000	2	\$ 3.14
072-1350-076-0000	2	\$ 3.20
072-1350-077-0000	2	\$ 3.14
072-1350-078-0000	2	\$ 3.26
072-1350-079-0000	2	\$ 3.26
072-1350-080-0000	2	\$ 3.26
072-1350-082-0000	2	\$ 3.74
072-1350-084-0000	2	\$ 2.98
072-1350-085-0000	2	\$ 3.54
072-2970-001-0000	4A	\$ 1.86
072-2970-002-0000	4A	\$ 1.68
072-2970-003-0000	4A	\$ 1.68
072-2970-004-0000	4A	\$ 1.68
072-2970-005-0000	4A	\$ 1.68
072-2970-006-0000	4A	\$ 1.68
072-2970-007-0000	4A	\$ 1.68
072-2970-008-0000	4A	\$ 1.68
072-2970-009-0000	4A	\$ 1.68
072-2970-010-0000	4A	\$ 1.68
072-2970-011-0000	4A	\$ 1.68
072-2970-012-0000	4A	\$ 1.68
072-2970-013-0000	4A	\$ 1.68
072-2970-014-0000	4A	\$ 1.68

ITEM 10.3.

City of Rancho Cordova
Landscape and Lighting District No. 2005-1
Fiscal Year 2020-21 Assessment Roll

ATTACHMENT 2

APN	Zone	Assessment
072-2970-015-0000	4A	\$ 1.68
072-2970-016-0000	4A	\$ 1.68
072-2970-017-0000	4A	\$ 1.68
072-2970-024-0000	4A	\$ 1.98
072-2970-025-0000	4A	\$ 1.40
072-2970-026-0000	4A	\$ 1.40
072-2970-027-0000	4A	\$ 1.40
072-2970-028-0000	4A	\$ 1.40
072-2970-029-0000	4A	\$ 1.40
072-2970-030-0000	4A	\$ 1.40
072-2970-031-0000	4A	\$ 1.40
072-2970-032-0000	4A	\$ 1.40
072-2970-033-0000	4A	\$ 1.40
072-2970-034-0000	4A	\$ 1.40
072-2970-035-0000	4A	\$ 1.40
072-2970-036-0000	4A	\$ 1.40
072-2970-037-0000	4A	\$ 1.40
072-2970-038-0000	4A	\$ 1.40
072-2970-039-0000	4A	\$ 1.40
072-2970-040-0000	4A	\$ 1.82
072-2970-053-0000	4A	\$ 2.00
072-2970-054-0000	4A	\$ 1.58
072-2970-055-0000	4A	\$ 1.52
072-2970-056-0000	4A	\$ 1.48
072-2970-057-0000	4A	\$ 1.46
072-2970-058-0000	4A	\$ 1.64
072-2970-059-0000	4A	\$ 1.58
072-2970-060-0000	4A	\$ 1.42
072-2970-061-0000	4A	\$ 1.42
072-2970-062-0000	4A	\$ 1.94
072-2970-063-0000	4A	\$ 2.22
072-2970-064-0000	4A	\$ 1.70
072-2970-065-0000	4A	\$ 1.70
072-2970-066-0000	4A	\$ 1.70
072-2970-067-0000	4A	\$ 1.70
072-2970-068-0000	4A	\$ 1.70
072-2970-069-0000	4A	\$ 1.70
072-2970-070-0000	4A	\$ 2.04
072-2970-071-0000	4A	\$ 2.06
072-2970-072-0000	4A	\$ 1.70
072-2970-073-0000	4A	\$ 1.70
072-2970-074-0000	4A	\$ 1.70
072-2970-075-0000	4A	\$ 1.70
072-2970-076-0000	4A	\$ 1.70
072-2970-077-0000	4A	\$ 1.70

ITEM 10.3.

City of Rancho Cordova
Landscape and Lighting District No. 2005-1
Fiscal Year 2020-21 Assessment Roll

ATTACHMENT 2

APN	Zone	Assessment
072-2970-078-0000	4A	\$ 2.16
072-2970-079-0000	4A	\$ 2.44
072-2970-080-0000	4A	\$ 1.70
072-2970-081-0000	4A	\$ 1.70
072-2970-082-0000	4A	\$ 1.70
072-2970-083-0000	4A	\$ 1.70
072-2970-084-0000	4A	\$ 1.70
072-2970-085-0000	4A	\$ 1.92
072-2970-086-0000	4A	\$ 2.46
072-2970-087-0000	4A	\$ 1.92
072-2970-088-0000	4A	\$ 1.92
072-2970-089-0000	4A	\$ 1.92
072-2970-090-0000	4A	\$ 1.92
072-2970-091-0000	4A	\$ 2.46
072-2970-092-0000	4A	\$ 1.42
072-2970-093-0000	4A	\$ 0.90
072-2970-094-0000	4A	\$ 0.90
072-2970-095-0000	4A	\$ 0.90
072-2970-096-0000	4A	\$ 0.90
072-2970-097-0000	4A	\$ 1.28
072-2970-098-0000	4A	\$ 1.24
072-2970-099-0000	4A	\$ 0.84
072-2970-100-0000	4A	\$ 0.84
072-2970-101-0000	4A	\$ 0.88
072-2970-102-0000	4A	\$ 0.94
072-2970-103-0000	4A	\$ 1.42
072-2970-104-0000	4A	\$ 1.42
072-2970-105-0000	4A	\$ 0.94
072-2970-106-0000	4A	\$ 0.88
072-2970-107-0000	4A	\$ 0.84
072-2970-108-0000	4A	\$ 0.84
072-2970-109-0000	4A	\$ 1.34
072-2970-110-0000	4A	\$ 1.34
072-2970-111-0000	4A	\$ 0.84
072-2970-112-0000	4A	\$ 0.84
072-2970-113-0000	4A	\$ 0.84
072-2970-114-0000	4A	\$ 0.84
072-2970-115-0000	4A	\$ 1.18
072-2970-146-0000	4A	\$ 1.22
072-2970-147-0000	4A	\$ 0.94
072-2970-148-0000	4A	\$ 0.84
072-2970-149-0000	4A	\$ 0.84
072-2970-150-0000	4A	\$ 0.94
072-2970-151-0000	4A	\$ 1.22
072-2970-152-0000	4A	\$ 1.46

ITEM 10.3.

City of Rancho Cordova
Landscape and Lighting District No. 2005-1
Fiscal Year 2020-21 Assessment Roll

ATTACHMENT 2

APN	Zone	Assessment
072-2970-153-0000	4A	\$ 0.94
072-2970-154-0000	4A	\$ 0.84
072-2970-155-0000	4A	\$ 0.94
072-2970-156-0000	4A	\$ 0.94
072-2970-157-0000	4A	\$ 1.22
072-2970-158-0000	4A	\$ 2.74
072-2970-159-0000	4A	\$ 2.06
072-2970-160-0000	4A	\$ 2.04
072-2970-161-0000	4A	\$ 2.06
072-2970-162-0000	4A	\$ 2.06
072-2970-163-0000	4A	\$ 2.06
072-2970-164-0000	4A	\$ 2.06
072-2970-165-0000	4A	\$ 2.04
072-2970-166-0000	4A	\$ 2.70
072-2970-201-0000	4A	\$ 1.18
072-2970-202-0000	4A	\$ 0.90
072-2970-203-0000	4A	\$ 0.90
072-2970-204-0000	4A	\$ 0.90
072-2970-205-0000	4A	\$ 0.98
072-2970-206-0000	4A	\$ 1.34
072-2970-207-0000	4A	\$ 1.18
072-2970-208-0000	4A	\$ 0.84
072-2970-209-0000	4A	\$ 0.90
072-2970-210-0000	4A	\$ 0.84
072-2970-211-0000	4A	\$ 0.90
072-2970-212-0000	4A	\$ 1.18
072-2970-213-0000	4A	\$ 1.34
072-2970-214-0000	4A	\$ 1.00
072-2970-215-0000	4A	\$ 1.06
072-2970-216-0000	4A	\$ 1.06
072-2970-217-0000	4A	\$ 1.00
072-2970-218-0000	4A	\$ 1.40
072-2970-219-0000	4A	\$ 1.40
072-2970-220-0000	4A	\$ 1.00
072-2970-221-0000	4A	\$ 1.00
072-2970-222-0000	4A	\$ 1.00
072-2970-223-0000	4A	\$ 0.98
072-2970-224-0000	4A	\$ 1.28
072-2970-225-0000	4A	\$ 1.28
072-2970-226-0000	4A	\$ 0.90
072-2970-227-0000	4A	\$ 0.98
072-2970-228-0000	4A	\$ 0.90
072-2970-229-0000	4A	\$ 1.00
072-2970-230-0000	4A	\$ 1.46
072-2970-231-0000	4A	\$ 1.24

ITEM 10.3.

City of Rancho Cordova
Landscape and Lighting District No. 2005-1
Fiscal Year 2020-21 Assessment Roll

ATTACHMENT 2

APN	Zone	Assessment
072-2970-232-0000	4A	\$ 0.90
072-2970-233-0000	4A	\$ 0.90
072-2970-234-0000	4A	\$ 0.90
072-2970-235-0000	4A	\$ 0.84
072-2970-236-0000	4A	\$ 1.34
072-2970-237-0000	4A	\$ 1.12
072-2970-238-0000	4A	\$ 0.84
072-2970-239-0000	4A	\$ 0.90
072-2970-240-0000	4A	\$ 0.90
072-2970-241-0000	4A	\$ 0.84
072-2970-242-0000	4A	\$ 1.46
072-2970-243-0000	4A	\$ 1.46
072-2970-244-0000	4A	\$ 1.06
072-2970-245-0000	4A	\$ 1.12
072-2970-246-0000	4A	\$ 1.12
072-2970-247-0000	4A	\$ 1.06
072-2970-248-0000	4A	\$ 1.74
072-2980-001-0000	4A	\$ 3.78
072-2980-002-0000	4A	\$ 2.98
072-2980-003-0000	4A	\$ 2.96
072-2980-004-0000	4A	\$ 2.96
072-2980-005-0000	4A	\$ 2.98
072-2980-006-0000	4A	\$ 2.96
072-2980-007-0000	4A	\$ 3.16
072-2980-008-0000	4A	\$ 2.92
072-2980-009-0000	4A	\$ 3.14
072-2980-010-0000	4A	\$ 3.26
072-2980-011-0000	4A	\$ 3.14
072-2980-012-0000	4A	\$ 3.14
072-2980-013-0000	4A	\$ 3.84
072-2980-017-0000	4A	\$ 1.74
072-2980-018-0000	4A	\$ 1.74
072-2980-019-0000	4A	\$ 1.74
072-2980-020-0000	4A	\$ 1.74
072-2980-021-0000	4A	\$ 1.76
072-2980-022-0000	4A	\$ 1.76
072-2980-023-0000	4A	\$ 1.76
072-2980-024-0000	4A	\$ 1.70
072-2980-025-0000	4A	\$ 1.70
072-2980-026-0000	4A	\$ 1.70
072-2980-027-0000	4A	\$ 1.70
072-2980-028-0000	4A	\$ 1.70
072-2980-029-0000	4A	\$ 1.70
072-2980-030-0000	4A	\$ 1.74
072-2980-031-0000	4A	\$ 1.70

ITEM 10.3.

City of Rancho Cordova
Landscape and Lighting District No. 2005-1
Fiscal Year 2020-21 Assessment Roll

ATTACHMENT 2

APN	Zone	Assessment
072-2980-032-0000	4A	\$ 1.70
072-2980-033-0000	4A	\$ 1.68
072-2980-034-0000	4A	\$ 1.68
072-2980-035-0000	4A	\$ 1.68
072-2980-036-0000	4A	\$ 1.68
072-2980-037-0000	4A	\$ 2.18
072-2980-038-0000	4A	\$ 1.64
072-2980-039-0000	4A	\$ 1.34
072-2980-040-0000	4A	\$ 1.30
072-2980-041-0000	4A	\$ 1.30
072-2980-042-0000	4A	\$ 1.30
072-2980-043-0000	4A	\$ 1.34
072-2980-044-0000	4A	\$ 1.34
072-2980-045-0000	4A	\$ 1.34
072-2980-046-0000	4A	\$ 1.34
072-2980-047-0000	4A	\$ 1.30
072-2980-048-0000	4A	\$ 1.30
072-2980-049-0000	4A	\$ 1.34
072-2980-050-0000	4A	\$ 1.34
072-2980-051-0000	4A	\$ 1.34
072-2980-052-0000	4A	\$ 1.34
072-2980-053-0000	4A	\$ 1.34
072-2980-054-0000	4A	\$ 1.34
072-2980-055-0000	4A	\$ 1.34
072-2980-056-0000	4A	\$ 1.68
072-2980-057-0000	4A	\$ 3.44
072-2980-058-0000	4A	\$ 2.74
072-2980-059-0000	4A	\$ 2.56
072-2980-060-0000	4A	\$ 2.56
072-2980-061-0000	4A	\$ 2.56
072-2980-062-0000	4A	\$ 2.56
072-2980-063-0000	4A	\$ 2.56
072-2980-064-0000	4A	\$ 2.58
072-2980-065-0000	4A	\$ 2.62
072-2980-066-0000	4A	\$ 2.62
072-2980-067-0000	4A	\$ 2.62
072-2980-068-0000	4A	\$ 3.46
072-2980-069-0000	4A	\$ 3.74
072-2980-070-0000	4A	\$ 2.62
072-2980-071-0000	4A	\$ 2.62
072-2980-072-0000	4A	\$ 2.62
072-2980-073-0000	4A	\$ 2.58
072-2980-074-0000	4A	\$ 2.56
072-2980-075-0000	4A	\$ 2.56
072-2980-076-0000	4A	\$ 2.56

ITEM 10.3.

City of Rancho Cordova
Landscape and Lighting District No. 2005-1
Fiscal Year 2020-21 Assessment Roll

ATTACHMENT 2

APN	Zone	Assessment
072-2980-077-0000	4A	\$ 2.56
072-2980-078-0000	4A	\$ 4.14
072-2980-079-0000	4A	\$ 3.84
072-2980-080-0000	4A	\$ 2.50
072-2980-081-0000	4A	\$ 2.50
072-2980-082-0000	4A	\$ 2.50
072-2980-083-0000	4A	\$ 2.50
072-2980-084-0000	4A	\$ 2.50
072-2980-085-0000	4A	\$ 2.52
072-2980-086-0000	4A	\$ 2.56
072-2980-087-0000	4A	\$ 2.56
072-2980-088-0000	4A	\$ 2.52
072-2980-089-0000	4A	\$ 3.66
072-2980-092-0000	4A	\$ 1.74
072-2980-093-0000	4A	\$ 1.74
072-2980-094-0000	4A	\$ 1.88
072-2990-001-0000	4A	\$ 1.30
072-2990-002-0000	4A	\$ 1.30
072-2990-003-0000	4A	\$ 1.30
072-2990-004-0000	4A	\$ 1.30
072-2990-005-0000	4A	\$ 1.30
072-2990-006-0000	4A	\$ 1.30
072-2990-007-0000	4A	\$ 1.30
072-2990-008-0000	4A	\$ 1.30
072-2990-009-0000	4A	\$ 1.76
072-2990-010-0000	4A	\$ 3.26
072-2990-011-0000	4A	\$ 2.92
072-2990-012-0000	4A	\$ 2.52
072-2990-013-0000	4A	\$ 2.52
072-2990-014-0000	4A	\$ 2.52
072-2990-015-0000	4A	\$ 2.52
072-2990-016-0000	4A	\$ 2.52
072-2990-024-0000	4A	\$ 2.92
072-2990-025-0000	4A	\$ 2.92
072-2990-026-0000	4A	\$ 2.92
072-2990-027-0000	4A	\$ 2.92
072-2990-028-0000	4A	\$ 2.92
072-2990-029-0000	4A	\$ 2.92
072-2990-030-0000	4A	\$ 3.16
072-2990-031-0000	4A	\$ 3.26
072-2990-032-0000	4A	\$ 3.14
072-2990-033-0000	4A	\$ 3.74
072-2990-042-0000	4A	\$ 1.30
072-2990-043-0000	4A	\$ 1.30
072-2990-044-0000	4A	\$ 1.30

ITEM 10.3.

City of Rancho Cordova
Landscape and Lighting District No. 2005-1
Fiscal Year 2020-21 Assessment Roll

ATTACHMENT 2

APN	Zone	Assessment
072-2990-045-0000	4A	\$ 1.30
072-2990-046-0000	4A	\$ 1.30
072-2990-047-0000	4A	\$ 1.30
072-2990-050-0000	4A	\$ 0.90
072-2990-051-0000	4A	\$ 0.90
072-2990-096-0000	4A	\$ 1.30
072-2990-097-0000	4A	\$ 1.74
072-2990-098-0000	4A	\$ 1.74
072-2990-099-0000	4A	\$ 1.42
072-2990-106-0000	4A	\$ 1.42
072-2990-107-0000	4A	\$ 1.42
072-2990-108-0000	4A	\$ 1.42
072-2990-109-0000	4A	\$ 1.42
072-2990-110-0000	4A	\$ 1.42
072-2990-111-0000	4A	\$ 2.04
072-2990-176-0000	4A	\$ 1.82
072-2990-177-0000	4A	\$ 0.90
072-2990-178-0000	4A	\$ 0.90
072-2990-179-0000	4A	\$ 1.52
072-2990-202-0000	4A	\$ 1.28
072-2990-203-0000	4A	\$ 0.84
072-2990-204-0000	4A	\$ 0.98
072-2990-205-0000	4A	\$ 0.90
072-2990-206-0000	4A	\$ 0.84
072-2990-207-0000	4A	\$ 1.46
072-2990-209-0000	4A	\$ 1.28
072-2990-210-0000	4A	\$ 0.88
072-2990-211-0000	4A	\$ 0.98
072-2990-212-0000	4A	\$ 0.98
072-2990-213-0000	4A	\$ 0.88
072-2990-214-0000	4A	\$ 1.40
072-2990-215-0000	4A	\$ 1.18
072-2990-216-0000	4A	\$ 0.84
072-2990-217-0000	4A	\$ 0.90
072-2990-220-0000	4A	\$ 1.18
072-2990-221-0000	4A	\$ 1.18
072-2990-222-0000	4A	\$ 0.84
072-2990-223-0000	4A	\$ 0.90
072-2990-224-0000	4A	\$ 0.90
072-2990-225-0000	4A	\$ 0.84
072-2990-226-0000	4A	\$ 1.24
072-2990-227-0000	4A	\$ 1.28
072-2990-228-0000	4A	\$ 0.98
072-2990-229-0000	4A	\$ 0.90
072-2990-230-0000	4A	\$ 0.98

ITEM 10.3.

City of Rancho Cordova
Landscape and Lighting District No. 2005-1
Fiscal Year 2020-21 Assessment Roll

ATTACHMENT 2

APN	Zone	Assessment
072-2990-231-0000	4A	\$ 0.90
072-2990-232-0000	4A	\$ 1.40
072-2990-233-0000	4A	\$ 1.46
072-2990-234-0000	4A	\$ 0.84
072-2990-235-0000	4A	\$ 0.90
072-2990-236-0000	4A	\$ 0.90
072-2990-237-0000	4A	\$ 0.84
072-2990-238-0000	4A	\$ 1.18
072-2990-239-0000	4A	\$ 1.18
072-2990-240-0000	4A	\$ 0.90
072-2990-241-0000	4A	\$ 0.90
072-2990-242-0000	4A	\$ 0.90
072-2990-243-0000	4A	\$ 0.90
072-2990-244-0000	4A	\$ 1.18
072-2990-245-0000	4A	\$ 1.18
072-2990-246-0000	4A	\$ 0.90
072-2990-247-0000	4A	\$ 0.90
072-2990-248-0000	4A	\$ 0.90
072-2990-249-0000	4A	\$ 0.90
072-2990-250-0000	4A	\$ 1.24
072-2990-251-0000	4A	\$ 1.12
072-2990-254-0000	4A	\$ 0.90
072-2990-255-0000	4A	\$ 0.84
072-2990-256-0000	4A	\$ 1.18
072-2990-257-0000	4A	\$ 1.54
072-2990-258-0000	4A	\$ 0.84
072-2990-259-0000	4A	\$ 0.90
072-2990-260-0000	4A	\$ 0.90
072-2990-261-0000	4A	\$ 0.84
072-2990-262-0000	4A	\$ 1.18
072-2990-263-0000	4A	\$ 1.18
072-2990-264-0000	4A	\$ 0.84
072-2990-265-0000	4A	\$ 0.90
072-2990-266-0000	4A	\$ 0.90
072-2990-267-0000	4A	\$ 0.84
072-2990-268-0000	4A	\$ 1.18
072-2990-269-0000	4A	\$ 1.18
072-2990-270-0000	4A	\$ 0.84
072-2990-271-0000	4A	\$ 0.90
072-2990-272-0000	4A	\$ 0.90
072-2990-273-0000	4A	\$ 0.84
072-2990-274-0000	4A	\$ 1.28
072-2990-275-0000	4A	\$ 1.28
072-2990-276-0000	4A	\$ 1.28
072-2990-277-0000	4A	\$ 1.28

ITEM 10.3.

City of Rancho Cordova
Landscape and Lighting District No. 2005-1
Fiscal Year 2020-21 Assessment Roll

ATTACHMENT 2

APN	Zone	Assessment
072-2990-278-0000	4A	\$ 1.28
072-2990-279-0000	4A	\$ 1.28
072-2990-280-0000	4A	\$ 1.28
072-2990-281-0000	4A	\$ 1.28
072-2990-282-0000	4A	\$ 1.94
072-2990-283-0000	4A	\$ 1.82
072-2990-284-0000	4A	\$ 1.28
072-2990-285-0000	4A	\$ 1.28
072-2990-286-0000	4A	\$ 1.28
072-2990-287-0000	4A	\$ 2.10
072-2990-288-0000	4A	\$ 0.90
072-2990-289-0000	4A	\$ 0.90
072-2990-290-0000	4A	\$ 1.30
072-2990-291-0000	4A	\$ 0.88
072-2990-292-0000	4A	\$ 0.94
072-2990-293-0000	4A	\$ 0.94
072-2990-294-0000	4A	\$ 0.94
072-2990-295-0000	4A	\$ 1.28
072-2990-296-0000	4A	\$ 1.30
072-2990-297-0000	4A	\$ 0.98
072-2990-298-0000	4A	\$ 0.98
072-2990-299-0000	4A	\$ 0.90
072-2990-300-0000	4A	\$ 0.98
072-2990-301-0000	4A	\$ 1.30
072-2990-302-0000	4A	\$ 1.24
072-2990-303-0000	4A	\$ 0.88
072-2990-304-0000	4A	\$ 0.94
072-2990-305-0000	4A	\$ 0.94
072-2990-306-0000	4A	\$ 0.88
072-2990-307-0000	4A	\$ 1.10
072-2990-308-0000	4A	\$ 0.90
072-2990-309-0000	4A	\$ 0.88
072-3000-001-0000	4A	\$ 3.96
072-3000-002-0000	4A	\$ 3.04
072-3000-003-0000	4A	\$ 2.76
072-3000-004-0000	4A	\$ 2.76
072-3000-005-0000	4A	\$ 2.76
072-3000-006-0000	4A	\$ 3.84
072-3000-007-0000	4A	\$ 3.80
072-3000-008-0000	4A	\$ 2.76
072-3000-009-0000	4A	\$ 2.76
072-3000-010-0000	4A	\$ 2.76
072-3000-011-0000	4A	\$ 2.90
072-3000-012-0000	4A	\$ 2.86
072-3000-013-0000	4A	\$ 3.68

ITEM 10.3.

City of Rancho Cordova
Landscape and Lighting District No. 2005-1
Fiscal Year 2020-21 Assessment Roll

ATTACHMENT 2

APN	Zone	Assessment
072-3000-014-0000	4A	\$ 3.08
072-3000-015-0000	4A	\$ 2.50
072-3000-016-0000	4A	\$ 2.50
072-3000-017-0000	4A	\$ 2.50
072-3000-018-0000	4A	\$ 2.50
072-3000-019-0000	4A	\$ 2.50
072-3000-020-0000	4A	\$ 2.50
072-3000-021-0000	4A	\$ 3.40
072-3000-022-0000	4A	\$ 3.40
072-3000-023-0000	4A	\$ 2.70
072-3000-024-0000	4A	\$ 2.70
072-3000-025-0000	4A	\$ 2.70
072-3000-026-0000	4A	\$ 2.70
072-3000-027-0000	4A	\$ 2.70
072-3000-028-0000	4A	\$ 2.70
072-3000-029-0000	4A	\$ 3.46
072-3000-030-0000	4A	\$ 3.60
072-3000-031-0000	4A	\$ 2.98
072-3000-032-0000	4A	\$ 3.04
072-3000-033-0000	4A	\$ 3.04
072-3000-034-0000	4A	\$ 3.04
072-3000-035-0000	4A	\$ 3.04
072-3000-036-0000	4A	\$ 3.04
072-3000-037-0000	4A	\$ 3.04
072-3000-038-0000	4A	\$ 3.04
072-3000-039-0000	4A	\$ 3.04
072-3000-040-0000	4A	\$ 3.04
072-3000-041-0000	4A	\$ 3.04
072-3000-042-0000	4A	\$ 3.04
072-3000-043-0000	4A	\$ 3.04
072-3000-044-0000	4A	\$ 2.96
072-3000-045-0000	4A	\$ 3.54
072-3000-046-0000	4A	\$ 2.98
072-3000-047-0000	4A	\$ 2.98
072-3000-048-0000	4A	\$ 2.98
072-3000-049-0000	4A	\$ 2.98
072-3000-050-0000	4A	\$ 2.98
072-3000-051-0000	4A	\$ 2.98
072-3000-052-0000	4A	\$ 3.28
072-3010-001-0000	3	\$16,082.66
072-3010-002-0000	3	\$ 1,256.36
072-3010-003-0000	3	\$ 1,498.02
072-3010-004-0000	3	\$ 1,401.92
072-3010-005-0000	3	\$ 1,300.18
072-3010-006-0000	3	\$ 1,088.18

ITEM 10.3.

City of Rancho Cordova
Landscape and Lighting District No. 2005-1
Fiscal Year 2020-21 Assessment Roll

ATTACHMENT 2

APN	Zone	Assessment
072-3010-007-0000	3	\$ 1,130.58
072-3010-008-0000	3	\$ 2,317.70
072-3010-009-0000	3	\$ 2,148.12
072-3010-010-0000	3	\$ 1,625.22
072-3010-011-0000	3	\$ 2,543.82
072-3010-012-0000	3	\$ 2,232.92
072-3010-013-0000	3	\$ 535.62
072-3230-001-0000	4A	\$ 1.24
072-3230-002-0000	4A	\$ 0.88
072-3230-003-0000	4A	\$ 0.88
072-3230-004-0000	4A	\$ 0.88
072-3230-005-0000	4A	\$ 0.88
072-3230-006-0000	4A	\$ 1.24
072-3230-007-0000	4A	\$ 1.24
072-3230-008-0000	4A	\$ 0.88
072-3230-009-0000	4A	\$ 0.88
072-3230-010-0000	4A	\$ 0.88
072-3230-011-0000	4A	\$ 0.88
072-3230-012-0000	4A	\$ 1.24
072-3230-013-0000	4A	\$ 1.24
072-3230-014-0000	4A	\$ 0.88
072-3230-015-0000	4A	\$ 0.88
072-3230-016-0000	4A	\$ 0.88
072-3230-017-0000	4A	\$ 0.88
072-3230-018-0000	4A	\$ 1.24
072-3230-019-0000	4A	\$ 1.70
072-3230-020-0000	4A	\$ 1.18
072-3230-021-0000	4A	\$ 1.22
072-3230-022-0000	4A	\$ 1.22
072-3230-023-0000	4A	\$ 1.18
072-3230-024-0000	4A	\$ 1.70
072-3230-027-0000	4A	\$ 1.70
072-3230-028-0000	4A	\$ 1.18
072-3230-029-0000	4A	\$ 1.22
072-3230-030-0000	4A	\$ 1.40
072-3230-031-0000	4A	\$ 1.40
072-3230-032-0000	4A	\$ 1.40
072-3230-033-0000	4A	\$ 1.40
072-3230-034-0000	4A	\$ 1.40
072-3230-035-0000	4A	\$ 1.40
072-3230-036-0000	4A	\$ 1.92
072-3230-037-0000	4A	\$ 1.64
072-3230-038-0000	4A	\$ 1.64
072-3230-040-0000	4A	\$ 1.62
072-3230-042-0000	4A	\$ 1.70

ITEM 10.3.

City of Rancho Cordova
Landscape and Lighting District No. 2005-1
Fiscal Year 2020-21 Assessment Roll

ATTACHMENT 2

APN	Zone	Assessment
072-3230-043-0000	4A	\$ 1.42
072-3230-044-0000	4A	\$ 1.42
072-3230-045-0000	4A	\$ 1.42
072-3230-046-0000	4A	\$ 1.42
072-3230-047-0000	4A	\$ 1.42
072-3230-048-0000	4A	\$ 1.42
072-3230-049-0000	4A	\$ 1.42
072-3230-050-0000	4A	\$ 1.42
072-3230-051-0000	4A	\$ 1.42
072-3230-052-0000	4A	\$ 1.42
072-3230-053-0000	4A	\$ 1.42
072-3230-054-0000	4A	\$ 1.74
072-3240-001-0000	4A	\$ 1.80
072-3240-002-0000	4A	\$ 2.22
072-3240-003-0000	4A	\$ 2.28
072-3240-004-0000	4A	\$ 1.92
072-3240-005-0000	4A	\$ 1.92
072-3240-006-0000	4A	\$ 2.22
072-3240-007-0000	4A	\$ 2.96
072-3240-008-0000	4A	\$ 2.52
072-3240-009-0000	4A	\$ 2.52
072-3240-010-0000	4A	\$ 2.52
072-3240-011-0000	4A	\$ 2.52
072-3240-012-0000	4A	\$ 2.52
072-3240-013-0000	4A	\$ 2.52
072-3240-014-0000	4A	\$ 2.52
072-3240-015-0000	4A	\$ 2.92
072-3240-016-0000	4A	\$ 1.64
072-3240-017-0000	4A	\$ 1.30
072-3240-018-0000	4A	\$ 1.30
072-3240-019-0000	4A	\$ 1.30
072-3240-020-0000	4A	\$ 1.30
072-3240-021-0000	4A	\$ 1.30
072-3240-022-0000	4A	\$ 1.30
072-3240-023-0000	4A	\$ 0.94
072-3240-024-0000	4A	\$ 0.94
072-3240-025-0000	4A	\$ 1.30
072-3240-028-0000	4A	\$ 1.30
072-3240-029-0000	4A	\$ 0.94
072-3240-030-0000	4A	\$ 0.94
072-3240-031-0000	4A	\$ 0.94
072-3240-032-0000	4A	\$ 0.94
072-3240-033-0000	4A	\$ 1.36
072-3240-035-0000	4A	\$ 2.40
072-3240-036-0000	4A	\$ 1.74

ITEM 10.3.

City of Rancho Cordova
Landscape and Lighting District No. 2005-1
Fiscal Year 2020-21 Assessment Roll

ATTACHMENT 2

APN	Zone	Assessment
072-3240-037-0000	4A	\$ 1.74
072-3240-038-0000	4A	\$ 1.74
072-3240-039-0000	4A	\$ 1.74
072-3240-040-0000	4A	\$ 1.74
072-3240-041-0000	4A	\$ 1.74
072-3240-042-0000	4A	\$ 1.74
072-3240-043-0000	4A	\$ 1.74
072-3240-044-0000	4A	\$ 1.74
072-3240-045-0000	4A	\$ 1.74
072-3240-046-0000	4A	\$ 1.74
072-3240-047-0000	4A	\$ 1.74
072-3240-048-0000	4A	\$ 1.74
072-3240-049-0000	4A	\$ 1.74
072-3240-050-0000	4A	\$ 1.74
072-3240-051-0000	4A	\$ 2.18
072-3240-054-0000	4A	\$ 1.74
072-3240-055-0000	4A	\$ 1.74
072-3240-056-0000	4A	\$ 1.74
072-3240-057-0000	4A	\$ 1.74
072-3240-058-0000	4A	\$ 1.74
072-3240-059-0000	4A	\$ 3.10
072-3240-060-0000	4A	\$ 2.58
072-3240-061-0000	4A	\$ 2.58
072-3240-062-0000	4A	\$ 2.58
072-3240-063-0000	4A	\$ 1.86
072-3240-064-0000	4A	\$ 2.28
072-3240-065-0000	4A	\$ 2.32
072-3240-066-0000	4A	\$ 1.76
072-3240-067-0000	4A	\$ 1.86
072-3250-001-0000	4A	\$ 1.22
072-3250-002-0000	4A	\$ 1.18
072-3250-003-0000	4A	\$ 1.68
072-3250-005-0000	4A	\$ 1.80
072-3250-006-0000	4A	\$ 1.30
072-3250-007-0000	4A	\$ 1.30
072-3250-008-0000	4A	\$ 1.30
072-3250-009-0000	4A	\$ 1.80
072-3250-010-0000	4A	\$ 1.70
072-3250-011-0000	4A	\$ 1.70
072-3250-012-0000	4A	\$ 1.70
072-3250-014-0000	4A	\$ 1.70
072-3250-015-0000	4A	\$ 1.70
072-3250-016-0000	4A	\$ 1.70
072-3250-017-0000	4A	\$ 1.70
072-3250-018-0000	4A	\$ 1.70

ITEM 10.3.

City of Rancho Cordova
Landscape and Lighting District No. 2005-1
Fiscal Year 2020-21 Assessment Roll

ATTACHMENT 2

APN	Zone	Assessment
072-3250-019-0000	4A	\$ 1.70
072-3250-020-0000	4A	\$ 1.70
072-3250-021-0000	4A	\$ 1.70
072-3250-022-0000	4A	\$ 1.70
072-3250-023-0000	4A	\$ 1.70
072-3250-024-0000	4A	\$ 1.70
072-3250-025-0000	4A	\$ 1.70
072-3250-026-0000	4A	\$ 1.70
072-3250-032-0000	4A	\$ 1.70
072-3250-033-0000	4A	\$ 1.74
072-3250-034-0000	4A	\$ 2.22
072-3250-035-0000	4A	\$ 1.86
072-3250-038-0000	4A	\$ 1.30
072-3250-039-0000	4A	\$ 1.68
072-3250-041-0000	4A	\$ 1.46
072-3250-042-0000	4A	\$ 0.94
072-3250-043-0000	4A	\$ 0.94
072-3250-045-0000	4A	\$ 1.70
072-3250-046-0000	4A	\$ 1.70
072-3250-047-0000	4A	\$ 1.70
072-3250-048-0000	4A	\$ 1.70
072-3250-049-0000	4A	\$ 1.70
072-3250-050-0000	4A	\$ 1.70
072-3250-051-0000	4A	\$ 2.28
072-3250-052-0000	4A	\$ 1.94
072-3250-053-0000	4A	\$ 1.98
072-3250-054-0000	4A	\$ 1.98
072-3250-055-0000	4A	\$ 1.92
072-3250-056-0000	4A	\$ 1.76
072-3250-057-0000	4A	\$ 1.82
072-3250-058-0000	4A	\$ 1.82
072-3250-059-0000	4A	\$ 1.80
072-3250-060-0000	4A	\$ 2.12
072-3250-061-0000	4A	\$ 1.82
072-3250-062-0000	4A	\$ 2.10
072-3250-063-0000	4A	\$ 2.38
072-3250-064-0000	4A	\$ 1.68
072-3250-065-0000	4A	\$ 1.76
072-3250-066-0000	4A	\$ 1.70
072-3260-001-0000	4A	\$ 1.64
072-3260-002-0000	4A	\$ 1.30
072-3260-003-0000	4A	\$ 1.30
072-3260-004-0000	4A	\$ 1.30
072-3260-005-0000	4A	\$ 1.64
072-3260-006-0000	4A	\$ 1.74

ITEM 10.3.

City of Rancho Cordova
Landscape and Lighting District No. 2005-1
Fiscal Year 2020-21 Assessment Roll

ATTACHMENT 2

APN	Zone	Assessment
072-3260-007-0000	4A	\$ 1.40
072-3260-008-0000	4A	\$ 1.74
072-3260-009-0000	4A	\$ 1.42
072-3260-010-0000	4A	\$ 1.42
072-3260-011-0000	4A	\$ 1.42
072-3260-012-0000	4A	\$ 1.42
072-3260-013-0000	4A	\$ 1.42
072-3260-014-0000	4A	\$ 1.42
072-3260-015-0000	4A	\$ 1.42
072-3260-016-0000	4A	\$ 1.42
072-3260-017-0000	4A	\$ 1.42
072-3260-018-0000	4A	\$ 1.42
072-3260-019-0000	4A	\$ 1.42
072-3260-020-0000	4A	\$ 1.70
072-3260-021-0000	4A	\$ 1.70
072-3260-022-0000	4A	\$ 1.42
072-3260-023-0000	4A	\$ 1.42
072-3260-024-0000	4A	\$ 1.42
072-3260-025-0000	4A	\$ 1.42
072-3260-026-0000	4A	\$ 1.42
072-3260-027-0000	4A	\$ 1.42
072-3260-028-0000	4A	\$ 1.42
072-3260-029-0000	4A	\$ 1.42
072-3260-030-0000	4A	\$ 1.42
072-3260-031-0000	4A	\$ 1.42
072-3260-032-0000	4A	\$ 1.42
072-3260-033-0000	4A	\$ 1.70
072-3260-034-0000	4A	\$ 1.70
072-3260-035-0000	4A	\$ 1.42
072-3260-036-0000	4A	\$ 1.42
072-3260-037-0000	4A	\$ 1.42
072-3260-038-0000	4A	\$ 1.42
072-3260-039-0000	4A	\$ 1.42
072-3260-040-0000	4A	\$ 1.42
072-3260-041-0000	4A	\$ 1.42
072-3260-042-0000	4A	\$ 1.42
072-3260-043-0000	4A	\$ 1.42
072-3260-044-0000	4A	\$ 1.42
072-3260-045-0000	4A	\$ 1.42
072-3260-046-0000	4A	\$ 1.74
072-3260-047-0000	4A	\$ 2.18
072-3260-048-0000	4A	\$ 1.86
072-3260-049-0000	4A	\$ 1.86
072-3260-050-0000	4A	\$ 2.06
072-3260-051-0000	4A	\$ 2.62

ITEM 10.3.

City of Rancho Cordova
Landscape and Lighting District No. 2005-1
Fiscal Year 2020-21 Assessment Roll

ATTACHMENT 2

APN	Zone	Assessment
072-3260-052-0000	4A	\$ 2.82
072-3260-053-0000	4A	\$ 2.16
072-3260-054-0000	4A	\$ 1.70
072-3260-055-0000	4A	\$ 1.70
072-3260-056-0000	4A	\$ 1.70
072-3260-057-0000	4A	\$ 1.70
072-3260-058-0000	4A	\$ 1.70
072-3260-059-0000	4A	\$ 1.70
072-3260-060-0000	4A	\$ 1.70
072-3260-061-0000	4A	\$ 1.70
072-3260-062-0000	4A	\$ 1.70
072-3260-063-0000	4A	\$ 1.70
072-3260-064-0000	4A	\$ 1.70
072-3260-065-0000	4A	\$ 1.70
072-3260-066-0000	4A	\$ 1.70
072-3260-067-0000	4A	\$ 1.70
072-3290-001-0000	4A	\$ 1.74
072-3290-002-0000	4A	\$ 1.74
072-3290-003-0000	4A	\$ 1.74
072-3290-004-0000	4A	\$ 1.74
072-3290-005-0000	4A	\$ 1.74
072-3290-006-0000	4A	\$ 1.76
072-3290-007-0000	4A	\$ 1.80
072-3290-008-0000	4A	\$ 1.86
072-3290-009-0000	4A	\$ 1.88
072-3290-010-0000	4A	\$ 1.92
072-3290-011-0000	4A	\$ 1.94
072-3290-012-0000	4A	\$ 1.92
072-3290-013-0000	4A	\$ 1.92
072-3290-014-0000	4A	\$ 1.86
072-3290-015-0000	4A	\$ 1.80
072-3290-016-0000	4A	\$ 1.76
072-3290-017-0000	4A	\$ 2.38
072-3290-019-0000	4A	\$ 3.20
072-3290-020-0000	4A	\$ 2.92
072-3290-021-0000	4A	\$ 2.96
072-3290-022-0000	4A	\$ 3.14
072-3290-023-0000	4A	\$ 3.10
072-3290-024-0000	4A	\$ 3.04
072-3290-025-0000	4A	\$ 2.68
072-3290-026-0000	4A	\$ 2.68
072-3290-027-0000	4A	\$ 3.40
072-3290-028-0000	4A	\$ 2.74
072-3290-029-0000	4A	\$ 2.74
072-3290-030-0000	4A	\$ 2.68

ITEM 10.3.

City of Rancho Cordova
Landscape and Lighting District No. 2005-1
Fiscal Year 2020-21 Assessment Roll

ATTACHMENT 2

APN	Zone	Assessment
072-3290-031-0000	4A	\$ 2.62
072-3290-032-0000	4A	\$ 2.62
072-3290-033-0000	4A	\$ 2.62
072-3290-034-0000	4A	\$ 2.58
072-3290-035-0000	4A	\$ 2.62
072-3300-001-0000	4A	\$ 2.96
072-3300-002-0000	4A	\$ 3.02
072-3300-003-0000	4A	\$ 4.38
072-3300-007-0000	4A	\$ 1.74
072-3300-008-0000	4A	\$ 1.70
072-3300-009-0000	4A	\$ 1.70
072-3300-010-0000	4A	\$ 1.70
072-3300-011-0000	4A	\$ 1.70
072-3300-012-0000	4A	\$ 1.70
072-3300-013-0000	4A	\$ 1.70
072-3300-014-0000	4A	\$ 1.70
072-3300-015-0000	4A	\$ 1.70
072-3300-016-0000	4A	\$ 1.70
072-3300-017-0000	4A	\$ 1.70
072-3300-018-0000	4A	\$ 1.70
072-3300-019-0000	4A	\$ 1.70
072-3300-020-0000	4A	\$ 1.70
072-3300-021-0000	4A	\$ 1.70
072-3300-022-0000	4A	\$ 1.70
072-3300-023-0000	4A	\$ 1.70
072-3300-024-0000	4A	\$ 1.70
072-3300-025-0000	4A	\$ 1.70
072-3300-026-0000	4A	\$ 1.70
072-3300-027-0000	4A	\$ 2.32
072-3300-028-0000	4A	\$ 2.32
072-3300-029-0000	4A	\$ 1.98
072-3300-030-0000	4A	\$ 2.00
072-3300-031-0000	4A	\$ 2.00
072-3300-032-0000	4A	\$ 1.94
072-3300-033-0000	4A	\$ 2.26
072-3300-034-0000	4A	\$ 2.44
072-3300-035-0000	4A	\$ 2.10
072-3300-036-0000	4A	\$ 2.18
072-3300-037-0000	4A	\$ 2.16
072-3300-038-0000	4A	\$ 2.44
072-3300-039-0000	4A	\$ 2.44
072-3300-040-0000	4A	\$ 1.86
072-3300-041-0000	4A	\$ 1.82
072-3300-042-0000	4A	\$ 1.92
072-3300-043-0000	4A	\$ 2.44

ITEM 10.3.

City of Rancho Cordova
Landscape and Lighting District No. 2005-1
Fiscal Year 2020-21 Assessment Roll

ATTACHMENT 2

APN	Zone	Assessment
072-3300-044-0000	4A	\$ 2.74
072-3300-045-0000	4A	\$ 2.12
072-3300-046-0000	4A	\$ 1.70
072-3300-047-0000	4A	\$ 2.10
072-3300-048-0000	4A	\$ 2.06
072-3300-049-0000	4A	\$ 2.00
072-3300-050-0000	4A	\$ 1.94
072-3300-051-0000	4A	\$ 2.56
072-3300-052-0000	4A	\$ 2.96
072-3300-053-0000	4A	\$ 1.98
072-3300-054-0000	4A	\$ 2.06
072-3300-055-0000	4A	\$ 2.18
072-3300-056-0000	4A	\$ 1.76
072-3300-058-0000	4A	\$ 2.68
072-3300-059-0000	4A	\$ 2.68
072-3300-060-0000	4A	\$ 3.60
072-3300-062-0000	4A	\$ 1.80
077-0370-002-0000	1	\$ 42.50
077-0370-003-0000	1	\$ 42.50
077-0370-004-0000	1	\$ 42.50
077-0370-005-0000	1	\$ 42.50
077-0370-006-0000	1	\$ 42.50
077-0370-007-0000	1	\$ 42.50
077-0370-008-0000	1	\$ 42.50
077-0370-009-0000	1	\$ 42.50
077-0370-010-0000	1	\$ 42.50
077-0370-011-0000	1	\$ 42.50
077-0370-012-0000	1	\$ 42.50
077-0370-013-0000	1	\$ 42.50
077-0370-014-0000	1	\$ 42.50
077-0370-015-0000	1	\$ 42.50
077-0370-016-0000	1	\$ 42.50
077-0370-017-0000	1	\$ 42.50
077-0370-018-0000	1	\$ 42.50
077-0370-019-0000	1	\$ 42.50
077-0370-020-0000	1	\$ 42.50
077-0370-021-0000	1	\$ 42.50
077-0370-022-0000	1	\$ 42.50
077-0370-023-0000	1	\$ 42.50
077-0370-024-0000	1	\$ 42.50
077-0370-025-0000	1	\$ 42.50
077-0370-026-0000	1	\$ 42.50
077-0370-027-0000	1	\$ 42.50
077-0370-028-0000	1	\$ 42.50
077-0370-029-0000	1	\$ 42.50

ITEM 10.3.

City of Rancho Cordova
Landscape and Lighting District No. 2005-1
Fiscal Year 2020-21 Assessment Roll

ATTACHMENT 2

APN	Zone	Assessment
077-0370-030-0000	1	\$ 42.50
077-0370-031-0000	1	\$ 42.50
077-0370-032-0000	1	\$ 42.50
077-0370-033-0000	1	\$ 42.50
077-0370-034-0000	1	\$ 42.50
077-0370-035-0000	1	\$ 42.50
077-0370-036-0000	1	\$ 42.50
077-0370-037-0000	1	\$ 42.50
077-0370-038-0000	1	\$ 42.50
077-0370-039-0000	1	\$ 42.50
077-0370-042-0000	1	\$ 42.50
077-0370-043-0000	1	\$ 42.50
077-0370-044-0000	1	\$ 42.50
077-0370-045-0000	1	\$ 42.50
077-0370-046-0000	1	\$ 42.50
077-0370-047-0000	1	\$ 42.50
077-0370-048-0000	1	\$ 42.50
077-0370-049-0000	1	\$ 42.50
077-0370-050-0000	1	\$ 42.50
077-0370-051-0000	1	\$ 42.50
077-0370-052-0000	1	\$ 42.50
077-0370-053-0000	1	\$ 42.50
077-0370-054-0000	1	\$ 42.50
077-0370-055-0000	1	\$ 42.50
077-0370-056-0000	1	\$ 42.50
077-0370-057-0000	1	\$ 42.50
077-0370-058-0000	1	\$ 42.50
077-0370-059-0000	1	\$ 42.50
077-0370-060-0000	1	\$ 42.50
077-0370-061-0000	1	\$ 42.50
077-0370-062-0000	1	\$ 42.50
077-0370-063-0000	1	\$ 42.50
077-0370-064-0000	1	\$ 42.50
077-0370-065-0000	1	\$ 42.50
077-0370-066-0000	1	\$ 42.50
077-0370-067-0000	1	\$ 42.50
077-0370-068-0000	1	\$ 42.50
077-0370-069-0000	1	\$ 42.50
077-0370-070-0000	1	\$ 42.50
077-0370-071-0000	1	\$ 42.50
077-0370-072-0000	1	\$ 42.50
077-0370-073-0000	1	\$ 42.50
077-0370-074-0000	1	\$ 42.50
077-0370-075-0000	1	\$ 42.50
077-0370-076-0000	1	\$ 42.50

ITEM 10.3.

City of Rancho Cordova
Landscape and Lighting District No. 2005-1
Fiscal Year 2020-21 Assessment Roll

ATTACHMENT 2

APN	Zone	Assessment
077-0370-077-0000	1	\$ 42.50
077-0370-078-0000	1	\$ 42.50
077-0370-079-0000	1	\$ 42.50
077-0370-080-0000	1	\$ 42.50
077-0370-081-0000	1	\$ 42.50
077-0370-082-0000	1	\$ 42.50
077-0370-083-0000	1	\$ 42.50
077-0370-084-0000	1	\$ 42.50
077-0370-085-0000	1	\$ 42.50
077-0370-086-0000	1	\$ 42.50
077-0370-087-0000	1	\$ 42.50
077-0370-088-0000	1	\$ 42.50
077-0370-089-0000	1	\$ 42.50
077-0370-090-0000	1	\$ 42.50
077-0370-091-0000	1	\$ 42.50
077-0370-092-0000	1	\$ 42.50
077-0370-093-0000	1	\$ 42.50
077-0370-094-0000	1	\$ 42.50
077-0370-095-0000	1	\$ 42.50
077-0370-096-0000	1	\$ 42.50
077-0370-102-0000	1	\$ 42.50
077-0370-106-0000	1	\$ 42.50
077-0370-109-0000	1	\$ 42.50
1,103 Parcels		\$ 89,037.42

MEMORANDUM



ITEM 10.4.

DATE: June 1, 2020

TO: Honorable Mayor and Council Members

FROM: Elizabeth Sparkman, Community Development Director
Jeanette Cervantes, Management Technician

SUBJECT: **A RESOLUTION APPROVING PROCEEDINGS FOR THE ANNUAL LEVY AND COLLECTION OF ASSESSMENTS FOR THE RANCHO CORDOVA LIGHTING DISTRICT NO. 2012-1 FOR FISCAL YEAR 2020-2021**

RECOMMENDATION

Adopt the Resolution.

RESULT OF RECOMMENDED ACTION

Adoption of the Resolution will authorize the continuance of the annual levy and collection of assessments in the District. There are no new impacts to existing or new residents. No assessment rates shall increase as a result of this action.

BACKGROUND

On May 18, 2020, the City Council approved resolutions ordering the preparation of the Engineer's Annual Levy Report for Rancho Cordova Lighting District No. 2012-1 (hereafter referred to as the "District"), and set the public hearing to be held prior to approving and ordering the levy of assessments for Fiscal Year 2020-2021. The assessments fund the ongoing maintenance, servicing and operation of public lighting improvements (safety lights and street lights) in the District.

County Service Area 1 was created in 1986 by the Sacramento County Board of Supervisors by reorganizing five existing street light maintenance districts. CSA 1 was established to provide street light services to those unincorporated portions of Sacramento County. Since that time, the Board of Supervisors approved the creation of separate zones within CSA 1 for the Cities of Citrus Heights, Elk Grove and Rancho Cordova allowing the cities and the County to supplement CSA 1 revenues specific to those areas; Zone 2 of CSA 1 encompassed all of the City of Rancho Cordova. This action also facilitated the eventual Local Agency Formation Commission (LAFCO) approved detachment of Elk Grove (August 2005), Citrus Heights (June

2006) and Rancho Cordova (June 2012) from CSA 1. The City of Rancho Cordova has been administering the District since the FY 2012-2013 annual levy. In July 2012, the County transferred the remaining CSA 1 Zone 2 funds to the City which was then deposited into the District's Fund.

State law requires that the City Council direct an Engineer's Report to be prepared each year and to hold a public hearing on the Report and the levy of the annual assessments. On May 18, 2020, the City initiated the proceedings for the annual levy and collection of assessments through adoption of a Resolution ordering the preparation of the Engineer's Report and a Resolution preliminarily approving the Engineer's Report, declaring its intention to levy and collect annual assessments for Fiscal Year 2020-2021, and set today as the time and place to conduct a public hearing on the matter.

The Engineer's Report includes a diagram of the assessment area, a description of the improvements and maintenance services to be provided, a description of the property to be benefited, and the amount of the assessment to each individual property. The services performed within and funded by the District include ongoing maintenance, operation and servicing of street lights and safety lights within the right-of-ways and other public areas within the District as described in the Engineer's Report.

The Fiscal Year 2020-2021 total assessment is estimated at \$359,635. These assessment rates are the same rates applied to the district under CSA-1 and have not increased since the passage of Proposition 218 in 1996. The District has established an Operating Reserve which provides funding for the operations and maintenance of the District Improvements, as well as providing financing for emergency expenditures. A Capital Projects Reserve has been established to fund replacements and upgrades of the District Improvements.

In September 2014, the City of Rancho Cordova completed the retrofit of all existing street lights located within the District with new LED street lights. The project was funded from a 1% interest loan from the California Energy Commission (CEC). This project significantly reduced electricity usage and maintenance costs. The electrical and maintenance savings will be used to pay back the loan from the energy commission. The District has historically been underfunded and has been supplemented by Measure A Maintenance funds. Once the CEC loan is paid off in Fiscal Year 2028, the District is projected to generate sufficient revenues to build a reserve to cover the costs of the replacement of the LED street light heads when they need to be replaced in 20 years.

In order to proceed with the levy of assessments, it is appropriate for the Council to conduct the public hearing and adopt the Resolution (Attachment 1) which approves the Engineer's Report (Attachment 2) and authorizes the levy and collection of assessments for Fiscal Year 2020-2021.

FISCAL IMPACT AND FUNDING SOURCE

There is no fiscal impact to the City's General Fund.

ATTACHMENT(S)

1. Resolution
2. Engineer's Report

CITY OF RANCHO CORDOVA

RESOLUTION NO. XX-2020

**A RESOLUTION OF THE CITY COUNCIL OF THE CITY OF RANCHO CORDOVA,
STATE OF CALIFORNIA, APPROVING PROCEEDINGS FOR THE ANNUAL LEVY AND
COLLECTION OF ASSESSMENTS FOR THE RANCHO CORDOVA LIGHTING DISTRICT NO.
2012-1 FOR FISCAL YEAR 2020-2021**

WHEREAS, the City Council has, by previous Resolution, ordered the preparation of the Engineer's Report for Fiscal Year 2020-2021 (hereafter referred to as the "Report" or "Engineer's Report") for said district known and designated as: The Rancho Cordova Lighting District 2012-1 (hereafter referred to as the "District"), pursuant to the provisions of the Landscaping and Lighting Act of 1972, Part 2 of Division 15 of the Streets and Highways Code of California, beginning with Section 22500 (hereafter referred to as the "Act"); and

WHEREAS, there has been presented to this City Council the Engineer's Annual Report as required by Chapter 3, Section 22623 of said Act, and as previously directed by Resolution; and

WHEREAS, this City Council has carefully examined and reviewed the Report as presented, and is satisfied with each and all of the items and documents as set forth therein, and is satisfied that the levy has been spread in accordance with the benefits received from the improvements, operation, maintenance and services to be performed, as set forth in said Report; and

WHEREAS, this City and its legal counsel have reviewed Proposition 218 and found that these assessments comply with applicable provisions of Article XIII D of the California State Constitution; and

WHEREAS, upon reasonable written notice by Sacramento County of any claim or challenge, the City of Rancho Cordova agrees to defend with counsel of its choice, indemnify and hold harmless Sacramento County, its Board of Supervisors, officers, officials, agents and employees (collectively "the County"), against the payment of any liabilities, losses, costs and expenses, including attorney fees and court costs, not due to the County's own active negligence or willful misconduct, which the County may incur in the exercise and performance of its powers and duties in placing these assessments onto the County roll and tax bills for the City of Rancho Cordova.

**NOW, THEREFORE, BE IT HEREBY RESOLVED THE CITY COUNCIL OF THE CITY
OF RANCHO CORDOVA**

1. Following notice duly given, the City Council has held a full and fair public hearing regarding the District, the levy and collection of assessments, the Report prepared in connection therewith, and considered all oral and written statements, protests and communications made or filed by interested persons regarding these matters.

2. Based upon its review (and amendments, as applicable) of the Report, a copy of which has been presented to the City Council, is hereby approved (as amended), and is ordered to be filed in the Office of the City Clerk as a permanent record and to remain open to public inspection, the City Council hereby finds and determines that:

a. The land within the District will be benefited by the operation, maintenance and servicing of improvements, located within the boundaries of the District, and

b. District includes all of the lands so benefited, and

c. The net amount to be assessed upon the lands within the District in accordance with the assessment for the Fiscal Year commencing July 1, 2020 and ending June 30, 2021, is apportioned by a formula and method which fairly distributes the net amount among all eligible parcels in proportion to the estimated special benefits to be received by each parcel from the improvements and services.

3. The maintenance, operation and servicing of the lighting improvements and appurtenant facilities shall be performed pursuant to the Act. The City Council hereby orders the proposed improvements to be made, which improvements are briefly described as follows: the maintenance, operation and servicing of highway safety lights and local street lights located within the public right-of-ways that were previously serviced through CSA-1, Zone 2. Of the District improvements, highway safety lights are those lights located at intersections, on major streets, and along the rear of properties that abut major streets; and street lights are all lights not designated as highway safety lights, primarily consisting of local street lighting.

4. The County Auditor of the County of Sacramento shall enter on the County Assessment Roll opposite each eligible parcel of land the amount of levy so apportioned by the formula and method outlined in the Report, and such levies shall be collected at the same time and in the same manner as the County taxes are collected, pursuant to Chapter 4, Article 2, Section 22646 of the Act. After collection by the County, the net amount of the levy shall be paid to the City Treasurer.

5. The City Treasurer shall deposit all money representing assessments collected by the County for the District to the credit of a fund for the City of Rancho Cordova Lighting District 2012-1 and such money shall be expended only for the maintenance, operation and servicing of the improvements together with all other costs of the District as described in Section 3.

6. The adoption of this Resolution constitutes the District levy for the Fiscal Year commencing July 1, 2020 and ending June 30, 2021.

7. The City Clerk, or their designee, is hereby authorized and directed to file the levy with the County Auditor upon adoption of this Resolution, pursuant to Chapter 4, Article 1, Section 22641 of the Act.

8. Francisco & Associates, Inc. is hereby designated to file the levy with the County Auditor/Controller on behalf of the City. The City Clerk is directed to deliver a certified copy of this adopted Resolution to Francisco & Associates, Inc within two weeks of adoption via either e-mail to joef@franciscoandassociates.com or US Mail to: Francisco & Associates, Inc., 231

ITEM 10.4.

ATTACHMENT 1

Market Place, Suite 543, San Ramon, CA 94583 Attn: Joe Francisco.

9. That the above recitals are true and correct. The City Clerk shall certify to the passage and adoption of this Resolution, and the minutes of this meeting shall so reflect the presentation of and final approval of the Report.

PASSED AND ADOPTED by the City Council of the City of Rancho Cordova on the 1st day of June 2020, by following vote:

AYES:

NOES:

ABSENT:

ABSTAIN:

ATTEST:

David M. Sander, Mayor

Stacy Leitner, CMC
City Clerk



City of Rancho Cordova Lighting District No. 2012-1



**Fiscal Year 2020-21
Final Engineer's Report**

June 1, 2020

Prepared by:

Francisco & Associates, Inc.

231 Market Place, Suite 543

San Ramon, CA 94583

(925) 867-3400



Table of Contents

	<u>Page No.</u>
Certificate	ii
Section I - Introduction	1
Section II – Engineer’s Report.....	3
Part A. Plans and Specifications	5
Part B. Estimate of Cost.....	8
Part C. Assessment District Diagram.....	15
Part D. Method of Apportionment of Assessments.....	17
Part E. Assessment Roll.....	22

ENGINEER'S REPORT
CITY OF RANCHO CORDOVA
LIGHTING ASSESSMENT DISTRICT NO. 2012-1
FISCAL YEAR 2020-21

The undersigned, acting on behalf of Francisco & Associates, Inc. respectfully submits the enclosed Engineer's Report as directed by the Rancho Cordova City Council pursuant to the provisions of Article XIID, Section 4 of the California Constitution, provisions of the Landscaping and Lighting Act of 1972 and Section 22500 et al of the California Streets and Highways Code. The undersigned certifies that he is a Professional Engineer, registered in the State of California.

Dated: 4/24/2020

By: 

Joseph A. Francisco, P.E.
RCE # 40688

SECTION I

INTRODUCTION

Pursuant to the provisions of the Landscape and Lighting Act of 1972, being Part 2 of Division 15 of the California Streets and Highways Code, commencing with Section 22500 (hereafter referred to as the “1972 Act”), the City Council of the City of Rancho Cordova, County of Sacramento, State of California (hereafter referred to as “City”), has by resolution initiated proceedings in connection with the ongoing maintenance and operation of a special benefit assessment district designated as:

Rancho Cordova Lighting District No. 2012-1

(hereafter referred to as “District”), for the purpose of continuing and providing for the ongoing maintenance, servicing and operation of public lighting improvements (safety lights and street lights) within the City that had been administered by the County of Sacramento as Zone 2 of County Service Area 1 (CSA 1) until the Fiscal Year 2012-13 levy.

Prior to the formation of the District, the detachment of those portions of CSA 1 lying within the City limits was approved, resulting in the transfer of the responsibility of the servicing of CSA 1 improvements and related administration to the City. Commencing with the Fiscal Year 2012-13 levy, the City Council formed the District in order to provide ongoing funding for the costs and expenses required to service and maintain the safety light and street light improvements for the benefiting lots and parcels of land within the boundaries of the District. County Service Area 1 was created in 1986 by the Sacramento County Board of Supervisors by reorganizing five existing street light maintenance districts. CSA 1 was established to provide street light services to those unincorporated portions of Sacramento County. Since the establishment of CSA 1, the cities of Citrus Heights, Elk Grove and Rancho Cordova have been incorporated and in July 2005, the Board of Supervisors approved the creation of zones within CSA 1. The creation of these zones allowed the incorporated cities and the County to supplement CSA 1 revenues specific to those areas. This action also facilitated the eventual Local Agency Formation Commission (LAFCO) approved detachment of Elk Grove (August 2005), Citrus Heights (June 2006), and Rancho Cordova (June 2012) from CSA 1.

This Engineer’s Report (hereafter referred to as “Report”) has been prepared in connection with the levy and collection of annual assessments related thereto for Fiscal Year 2020-21, as required pursuant to Chapter 1, Article 4 of the 1972 Act. This Report describes the District, the improvements, and the assessments to be levied on properties within the District in connection with the special benefits the properties receive from the maintenance and servicing of the District improvements. The formation of this District and the annual assessments will provide a continued funding source for the City to fund, in part, the ongoing maintenance, servicing and operation, of the safety lights and street lights that provide special benefits to the properties within the District.

The improvements and assessments described in the Fiscal Year 2012-13 Engineer's Report (hereafter referred to as the "Formation Report") were based on the improvements and assessments previously established by the County of Sacramento for CSA 1 Zone 2. Such assessment revenues will be used to fund, in part, the annual direct expenditures and incidental expenses associated with the maintenance and servicing of the District's improvements. The formation of the District, the structure of the District (organization), the improvements, the method of apportionment, and assessments described in the Formation Report have been established to continue the maintenance of the existing improvements and assessments previously established by the County of Sacramento for CSA 1 and as such are not considered to be new or increased assessments under the provisions of the California Constitution Article XIII D.

As part of the District formation to continue the assessments previously levied by the County of Sacramento as part of CSA 1, in addition to the proceedings conducted by LAFCO for the detachment of the City of Rancho Cordova from CSA 1, the Rancho Cordova City Council conducted a noticed public hearing pursuant to the provisions of the 1972 Act to consider public testimonies, comments and written protests regarding the formation of the District and levy of assessments. At the close of the public hearing, the City Council adopted a Resolution approving the Formation Report and confirming and levying the assessments for Fiscal Year 2012-13.

Each subsequent fiscal year, an Engineer's Report shall be prepared and presented to the City Council describing the District, any changes to the District or improvements, and the proposed cost estimate and assessments for that fiscal year, and the City Council shall hold a noticed public hearing regarding these matters prior to approving and ordering the proposed levy of assessments for that fiscal year. If in any year, the proposed annual assessments for the District exceed the assessments described herein, such an assessment would be considered a new or increased assessment and must be confirmed through property owner protest ballot proceeding before that new or increased assessment may be imposed. It should be noted that an increased assessment to an individual property resulting from changes in development or land use does not constitute an increased assessment.

The word "parcel," for the purposes of this Report, refers to an individual property assigned its own Assessor's Parcel Number (APN) by the Sacramento County Assessor's Office. The Sacramento County Auditor/Controller uses Assessor's Parcel Numbers and specific Fund Numbers to identify properties to be assessed on the tax roll for special benefit assessments.

SECTION II**ENGINEER'S REPORT PREPARED PURSUANT TO THE PROVISIONS OF
LANDSCAPING AND LIGHTING ACT OF 1972 SECTION 22500 THROUGH 22679 OF
THE CALIFORNIA STREETS AND HIGHWAYS CODE****CITY OF RANCHO CORDOVA****LIGHTING ASSESSMENT DISTRICT NO. 2012-1
FISCAL YEAR 2020-21**

Pursuant to the 1972 Act, and in accordance with the Resolution of Intention, being Resolution No. _____ adopted by the City Council of the City of Rancho Cordova on May 18, 2020, I, Joseph A. Francisco, the duly appointed Engineer of Work, Assessment Engineer for the City of Rancho Cordova Lighting Assessment District No. 2012-1 (the "District") submit the following Report, consisting of Section I (Introduction), and this Section II, which consists of five (5) parts as follows:

Part A – PLANS AND SPECIFICATIONS

This part describes the improvements maintained by the District. The District has two (2) designated benefit zones that collectively encompass all lots and parcels of land within the boundaries of the District. The two benefit zones are designated as "Safety Light Only" Zone, which includes those lots and parcels of land within the District that are associated and benefit from only safety light improvements; and the "Safety Light and Street Light" Zone, which includes those lots and parcels of land within the District that are associated and benefit from both safety light improvements and local street light improvements.

Part B – ESTIMATE OF COST

This part contains an estimate of the annual costs to operate, maintain, and service the District's lighting improvements and facilities. The estimate included herein, is also on file at the City of Rancho Cordova.

Part C – ASSESSMENT DISTRICT DIAGRAM

This part incorporates a diagram of the District showing the exterior boundaries of the District, the boundaries of any zones within the District and the lines and dimensions of each lot or parcel of land within the District. Reference is hereby made to the County Assessor's maps for a detailed description of the lines and dimensions of each lot and parcel of land within the District. This diagram has been prepared by the Engineer of Work and is on file at the City of Rancho Cordova.

Part D – METHOD OF APPORTIONMENT OF ASSESSMENTS

This part includes a discussion of benefits the improvements and services provide to properties within the District and the method of apportionment of assessments used to calculate each property's proportional special benefit and annual assessment.

Part E –ASSESSMENT ROLL

This part contains a listing of the proposed assessment amount for each parcel within the District. The proposed assessment amount for each parcel is based on the parcel's proportional special benefit as outlined in the method of apportionment of assessments. The Assessment Roll is filed in the Office of the City Clerk of the City of Rancho Cordova and is incorporated in this report.

Part A
PLANS AND SPECIFICATIONS

Description of the District

The territory within the District consists of all lots and parcels of land within the boundaries of the City of Rancho Cordova that in Fiscal Year 2011-12, were considered to lie within CSA 1 Zone 2. Within these boundaries, parcels are identified and grouped into one of two designated benefit zones based on the special benefits properties receive from the District improvements, namely "Safety Lights Only" or "Safety Lights and Street Lights". The two zones within the District and the benefits associated with the properties therein are described in more detail in Part D (Method of Apportionment of Assessments) of this Report. In addition, the Assessment District Diagram in Part C of the report provides a visual representation of the District showing the exterior boundaries of the District.

Description of Improvements and Services

The purpose of this District is to ensure the ongoing maintenance, operation and servicing of street lighting improvements within the District (improvements that had been previously funded through annual assessments from the CSA 1). The improvements may consist of all or a portion of the public street lighting and appurtenant facilities within and adjacent to the District. These improvements may include, but are not limited to the materials, equipment, utilities, labor, appurtenant facilities and expenses necessary for the ongoing maintenance and operation of public street lighting improvements. The improvements to be maintained and funded entirely or partially through the District assessments are generally described as:

Improvements and Services Authorized by the 1972 Act

As generally defined by the 1972 Act, the improvements and associated assessments for this District may include now or in the future one or more of the following:

- The installation or construction of public lighting facilities including, but not limited to streetlights, safety lights and traffic signals;
- The installation or construction of any facilities which are appurtenant to any of the foregoing or which are necessary or convenient for the maintenance or servicing thereof;
- The maintenance or servicing, of any of the foregoing including the furnishing of services and materials for the ordinary and usual maintenance, operation, and servicing of any improvement including but not limited to:
 - Repair, removal, or replacement of all or any part of any improvements;
 - Grading, clearing, removal of debris, the installation or construction of curbs, gutters, walls, sidewalks, or paving, or water, irrigation, drainage, or electrical facilities;
 - Electric current or energy, gas, or other illuminating agent for any public lighting facilities or for the lighting or operation of any other improvements;

- Incidental expenses associated with the improvements including, but not limited to:
 - The costs of the report preparation, including plans, specifications, cost estimates, diagrams, and assessment;
 - The costs of printing and advertising, and publishing, posting and mailing of notices;
 - Compensation payable to the County for collection of assessments;
 - Compensation of any engineer or attorney employed to render services;
 - Any other expenses incidental to the construction, installation, or maintenance and servicing of the improvements;
 - Costs associated with any elections held for the approval of new or increased assessments.

Public Lighting Improvements

The District's annual assessments will finance in part the maintenance, operation and servicing of the District's lighting improvements (safety lights and street lights) which generally includes the furnishing of labor, materials, equipment and electricity for the ordinary and usual maintenance, operation, and servicing of street lights within the public rights-of-way and easements dedicated to the City, incidental expenses including administrative costs as well as the performance of periodic repairs, replacement and expanded maintenance resulting from damage or vandalism. These services and activities more specifically may include, but are not limited to:

- Payment of the electrical bill for the safety lights and streetlights.
- Maintenance, repair and replacement of light poles and fixtures, including changing light bulbs, painting, photoelectric cell repair or replacement, and repairing damage caused by automobile accidents, vandalism, time, and weather, including principal and interest related to funding of the replacement of the improvements.
- Electrical conduit and pull box repair and replacement due to damage by construction and weather.
- Monitoring of the Underground Service Alert (USA) network, identification of proposed excavation in the vicinity of lighting electrical conduits and marking the location of those underground conduits in the field to prevent damage by excavation.
- Services and maintenance repair and replacement including painting, replacing worn out electrical components and repairing damage due to accidents, vandalism, and weather.
- Remedial projects for major repairs or upgrading of facilities. Construction for such projects are usually performed by contract, however City maintenance workers may execute small projects.
- Streetlight inventory database, pole numbering and mapping to establish the number of streetlights that must be maintained, as well as the condition and location of these streetlights as part of an effective maintenance program.

- Acquisition of land, easements and rights-of-way necessary to maintain the street and safety lighting system.
- Responding to citizens and Council member inquiries and complaints regarding street lighting. Resolving complaints may require an engineering study and possible project.

For the purpose of determining benefit and the proportional assessment of special benefit, the light fixtures to be maintained by the District are defined as either “Street Lights” or “Safety Lights”. Safety Lights are lights located at intersections on major streets and along the rear of properties that abut major streets. All other lights are designated as Street Lights. The following table provides a summary of the safety light and street light inventory within the City upon formation of the District. Detailed maps identifying the location and extent of the District’s Safety Lights and Street Lights at that time are on file in the Public Works Department of the City.

Type of Light	Number of Lights
Safety Lights	428
Street Lights	4,240
Total District Lights	4,668
Decorative Lights ⁽¹⁾	92
Total City Lights	4,760

(1) The 92 decorative lights shown above were contained within a single residential development and these lights are funded by a separate revenue source levied on those parcels. Therefore, these lights are not included as part of the District’s improvements, budget or assessments. Parcels within this residential development are included in the “Safety Light Only” zone.

Part B
ESTIMATE OF COSTS

The maximum assessment revenue shown herein is based on the cost of providing for the District improvements and does not include any other assessments or charges imposed on the properties. The cost estimate within this report identifies the cost to maintain the improvements within each specified zone of the District.

The District maintains two separate reserves, one is utilized for working capital purposes (the “Operating Reserve”) and the other for longer-term projects (the “Capital Projects Reserve”). The Operating Reserve provides cash for the ongoing operations and maintenance of the District, as well as providing funding for unanticipated expenditures. The size of the Operating Reserve is limited by Streets and Highways Code Section 22569, which states that an Operating Reserve shall not exceed the estimated costs of maintenance and services from the first day of the fiscal year (July 1) to the date that the City expects to receive the first apportionment of collections from the County. The City has determined that all cost estimates as presented in this report shall be considered as costs to maintain and service the District, or incidental expenses thereof, as to the application of the Streets and Highways Code Section 22569. In addition, the Capital Projects Reserve can be used to finance rehabilitation projects, repairs or replacement of District improvements.

The cost estimate for the District prepared by the City for Fiscal Year 2020-21 follows on the next page.

City of Rancho Cordova Landscaping and Lighting Maintenance District No. 2012-1 Fiscal Year 2020- 21 Cost Estimate Summary				
	Safety Lights	Street Lights	Total Cost Estimate	
DIRECT COSTS				
Electrical Costs	\$ 35,205	\$ 199,995	\$ 235,200	
Maintenance Costs	\$ 7,725	\$ 43,775	\$ 51,500	
Repairs/Replacements & Capital Expenditures	\$ 3,000	\$ 17,200	\$ 20,200	
USA Markings	\$ 2,250	\$ 12,765	\$ 15,015	
RCLD Loan Principal	\$ 18,737	\$ 106,763	\$ 125,500	
RCLD Loan Interest	\$ 2,016	\$ 11,484	\$ 13,500	
Special Projects	\$ -	\$ 15,000	\$ 15,000	
Total Direct Costs	\$ 68,933	\$ 406,982	\$ 475,915	
ADMINISTRATION COSTS				
District Administration	\$ 3,434	\$ 19,566	\$ 23,000	
Contract Administration	\$ 8,361	\$ 47,639	\$ 56,000	
County Collection Fees	\$ 194	\$ 11,059	\$ 11,253	
Miscellaneous Administrative Expenses	\$ 52	\$ 298	\$ 350	
Total Administration Costs	\$ 12,041	\$ 78,562	\$ 90,603	
Total Direct and Administration Costs	\$ 80,974	\$ 485,544	\$ 566,518	
MISCELLANEOUS COSTS AND COLLECTIONS/(CREDITS) APPLIED TO LEVY				
Replenishment/ (Use) of Operating Reserve	\$ (14,116)	\$ (167,034)	\$ (181,150)	
Contribution/(Use) of Capital Project Reserve	\$ -	\$ (15,000)	\$ (15,000)	
General Benefit Contribution ¹	\$ (10,733)	\$ -	\$ (10,733)	
Other Revenue Contributions	\$ -	\$ -	\$ -	
Miscellaneous Costs and Collections/(Credits) Applied to Levy	\$ (24,849)	\$ (182,034)	\$ (206,883)	
Balance to Levy	\$ 56,126	\$ 303,510	\$ 359,635	
DISTRICT STATISTICS & ASSESSMENT RATES				
Parcels Levied	21,924	13,675	21,924	
Front Footage (Non-Residential)	N/A	581,997	581,997	
Residential Parcels	N/A	10,243	10,243	
Per Parcel Rate - Safety Lights	\$ 2.56	N/A		
Per Parcel Rate - Street Lights (Residential)	N/A	\$ 15.32		
Per Front Foot Rate - Street Lights (Non-Residential)	N/A	\$ 0.2519		
Estimated Maximum Assessment Revenue ²	\$ 56,125	\$ 303,510	\$ 359,635	
Variance above/(below) Maximum Revenue	\$ -	\$ -	\$ -	
FUND BALANCE INFORMATION				
Operating Reserve Fund Balance				
Beginning Operating Reserve Fund Balance 7-1-2020 (est.)	\$ -	\$ -	\$ (129,804)	
Replenishment/ (Use) of Operating Reserve	\$ (14,116)	\$ (167,034)	\$ (181,150)	
Transfer from/ (To) Capital Project Reserve	\$ -	\$ -	\$ -	
Ending Operating Reserve Fund Balance 6-30-2021 (est.)	\$ (14,116)	\$ (167,034)	\$ (310,954)	
Capital Project Reserve Fund Balance				
Beginning Capital Project Reserve Fund Balance 7-1-2020 (est.)	\$ -	\$ -	\$ -	
Replenishment/Use of Capital Project Reserve	\$ -	\$ -	\$ -	
Transfer from/(to) Operating Reserve	\$ -	\$ -	\$ -	
Ending Capital Project Reserve Fund Balance 6-30-2021 (est.)	\$ -	\$ -	\$ -	

(1) The General Benefit Contribution was calculated at 25% of the annual Electrical and Maintenance costs associated with Safety Lighting.

(2) The annual levy may differ slightly from the maximum revenue shown due to rounding because of rounding limitations imposed by the County of Sacramento.

A description of the terms used in the preceding Cost Estimate table are listed below:

Direct Costs (Maintenance and Operation)

Direct Costs includes the regular annual costs of maintaining and servicing lighting improvements. This may include, but is not limited to, the costs for labor, utilities, equipment and supplies that are required to properly maintain the items that provide a direct benefit to the properties within the District. Specific Direct Costs may include, but are not limited to:

Electrical Costs — Includes the cost of providing electricity to the lights. Additionally, some lights may be maintained by the Sacramento Municipal Utility District (“SMUD”) and the cost for maintenance of these lights is included as part of the utility bill for those lights.

Maintenance Costs — Includes the contract labor associated with the maintenance of the lights and the cost of the preparing and maintaining the light inventory.

Repairs/Replacements & Capital Expenditures — Includes but is not limited to activities needed to support the improvements that are not included or considered to be costs associated with the regular annual maintenance, servicing and operation of the District improvements. Additionally, this item may include repairs that are only required periodically, repairs and replacements resulting from damage or vandalism, capital improvement expenditures to rehabilitate or upgrade the improvements, and collection of funding (installments) for future capital improvement projects. The amount collected each fiscal year is based on an estimate of current and future needs but may be limited by available funding (assessment revenues and City contributions).

USA Markings – includes costs associated with marking the location of underground utilities related to the above.

RCLD Loan Principal - Amounts of principal due to repay a low interest California Energy Commission (CEC) loan to fund the retrofitting of existing streetlights located within the District with new LED streetlights which will reduce energy costs.

RCLD Loan Interest - Amounts of interest due to repay a low interest California Energy Commission (CEC) loan to fund the retrofitting of existing streetlights located within the District with new LED streetlights which will reduce energy costs.

Special Projects - Includes costs for minor special project(s) related to annual maintenance and or operation of the improvements not described in the above categories.

Special Capital Projects - Includes costs expected to be incurred in any specific fiscal year for special capital projects shown in the District’s Capital Improvement Plan. Costs in this category do not increase the annual levy as the Capital Improvement Reserve is used to fund these costs. For this reason, these costs may not be shown in the annual cost estimate.

Administration Costs

Annual Administration Costs include incidental District costs not included above that are required on an annual basis. Specific Administration Costs may include, but are not limited to:

District Administration - Includes the estimated cost to coordinate District services including responding to property owner inquiries relating to the assessments and services and contracting with professionals to provide administration, legal, and engineering services to the District that are required on an annual basis. This also includes the costs for the City to account for the funds, the calculation of the assessments, preparation of the annual report, and placing the assessment on the property tax bills.

Contract Administration - Estimated costs to coordinate and oversee the applicable maintenance and operation contracts and overall repair, maintenance, operation and replacements of the District Improvements.

County Collection Fees - Includes the cost that the County charges to place the assessments onto the Sacramento County Secured Tax Roll.

Miscellaneous Administration Expenses - Includes other minor administrative costs such as telephone, copying, noticing, mailing, office supplies and fees related to District Administration.

Total Direct and Administration Costs - This is the total of the Direct and Administration Costs which are the direct and incidental costs for the regular annual maintenance, servicing and operation of the District improvements.

Miscellaneous Costs and Collections/(Credits) Applied to Levy

Miscellaneous Cost and Collections/(Credits) Applied to the Levy represent the expected contributions and funding from sources other than the current year assessments to support the annual costs included for the maintenance, servicing and operation of the District improvements.

Replenishment/(Use) of Operating Reserve - A “Replenishment” increases the levy in order to replenish the Operating Reserve. On the other hand, a “Use” of the Operating Reserve decreases the levy by drawing funds from the Operating Reserve for current year expenditures. If zero, this line item may not be shown in the cost estimate. Further information regarding the function of the Operating Reserve is provided in the following pages of this section.

Contribution/(Use) of Capital Projects Reserve - A “Contribution” increases the levy in order to generate funding for the Capital Projects Reserve. This reserve allows for the accumulation of funds for the possible rehabilitation of projects or replacement in future years. On the other hand, a “Use of” the Capital Projects Reserve provides current year funding of rehabilitation projects or replacement from available funds within the Capital Projects Reserve. If the expenditure of a current year capital project is funded entirely by a collection from the current fiscal year levy and/or a transfer from the Operating Reserve, this line item may show as zero, which is the net of the two amounts. If zero, this line item may not be shown in the cost estimate. Further information regarding the function of the Capital Projects Reserve is provided in the following pages of this section.

General Benefit Contribution – This amount represents funding from the City or other, utilizing revenue sources other than assessment revenues to pay the proportional costs for the regular annual maintenance, servicing and operation of the District improvements that have been determined to be of General Benefit and which cannot be assessed to property owners. This funding may be from the City's General Fund or any other funding sources available.

Other Revenue Contributions - Additional funds designated for use by the District that are not District assessments. Often referred to as a City Contribution, these funds may be from any source available to the City to support the District and reduce the amount to be collected by the District assessments. If the Total Direct and Administration Costs minus any Reserve Fund Transfer and General Benefit Contribution results in an amount greater than the amount that can be collected through the assessments, the City either must reduce expenses or contribute funds to balance the cost estimate.

Balance to Levy - This is the total amount to be levied and collected through assessments for the current fiscal year for each zone. The Balance to Levy represents the sum of the Total District Direct and Administration Costs together with any applicable adjustments associated with Miscellaneous Costs and Collections/(Credits) as described above.

District Statistics and Assessment Rates

Parcels Levied - The total number of parcels within each zone that are expected to be assessed. Non-assessable lots or parcels include government-owned land, public utility-owned property, land principally encumbered by public right-of-way or easements, common areas, and/or parcels within the boundaries of the District that currently do not benefit from the improvements.

Front Footage - The total assessable front footage for non-residential property that are expected to be assessed on a front footage basis for the current fiscal year.

Residential Parcels – The total number of assessable residential parcels subject to the street lighting assessment.

Per Parcel Rate – Safety Lights - The maximum assessment rate that can be assessed to each assessable parcel within the respective zone for the current fiscal year.

Per Parcel Rate – Streetlights (Residential) - The maximum assessment rate that can be assessed to each assessable residential parcel for streetlights for the current fiscal year.

Per Front Foot Rate – Streetlights (Non-Residential) - The maximum assessment rate that can be assessed to each front foot of non-residential property for streetlights for the current fiscal year.

Estimated Maximum Assessment Revenue – The total amount that can be assessed to all parcels within each zone for the current fiscal year based upon the expected number of assessable parcels and front footage using the maximum assessment rates.

Operating Reserve Fund Balance

Beginning Reserve Fund Balance 7-1-2020 (est.) - The anticipated beginning balance of cash and receivables, net of any unpaid prior year obligations. These beginning balances shall be used to fund expenditures from July 1, 2020 to December 31, 2020, as the Operating Reserve is required to compensate for the approximate six-month delay between the start of the District's fiscal year and the receipt of the collections from the County. The Capital Projects Reserve balances, if any, are excluded from the Operating Reserve balances and shall be shown separately in the report.

Replenishment/(Use) of Operating Reserve - Due to the six-month delay from the District's receipt of assessment collections, the Operating Reserve is intended to fund expenditures from the period of July 1, 2020 (the beginning of the fiscal year) through December 31, 2020. If positive, this amount is added to the levy in order to replenish the Operating Reserve. On the other hand, if negative, this portion of the Operating Reserve is used to fund Fiscal Year 2020-21 expenses and therefore reduces the levy amount. If zero, this line item may not be shown in the cost estimate.

Transfer from/(to) the Capital Project Reserve — The amount of Operating Reserve monies to be transferred to or from the Capital Projects Reserve. Periodically, funds held in a Capital Project Reserve may be needed to respond to changing maintenance needs of the improvements or other factors. Accordingly, any or all funds held in a Capital Project Reserve are subject to transfer to the Operating Reserve, at the discretion of the Public Works Department, in order to provide for the maintenance and operation of the improvements. If zero, this line item may not be shown in the cost estimate.

Ending Operating Reserve Fund Balance 6-30-2021 (est.) - This amount represents the anticipated Operating Reserve balance/(deficit) as of June 30, 2021. The size of the Operating Reserve is limited by Streets and Highways Code Section 22569 which states that an Operating Reserve shall not exceed the estimated costs of maintenance and service from the first day of the fiscal year (July 1) to the date that the agency expects to receive the first apportionment of collections from the County, which is estimated to be December 31. Therefore, the District may retain an Operating Reserve amounting to the District's first six-months of expenses in order to meet ongoing obligations until the first collections are received from the County. All Capital Project Reserve balances, if any, are excluded from the Operating Reserve balances and shall be shown separately in the report.

Capital Project Reserve Fund Balance

Beginning Capital Project Reserve Fund Balance 7-1-2020 (est.) — The projected balance of funds in the Capital Project Reserve as of July 1, 2020. Streets and Highways Code Section 22660 allows the District to generate and accumulate funds over several years to fund District improvements that cannot be conveniently raised from a single year's assessment.

Use for FY 2020-21 Capital Projects - The amount expected to be incurred for Capital Projects in Fiscal Year 2020-21 and funded from the Capital Projects Reserve rather than the Fiscal Year 2020-21 levy. If zero, this line item may not be shown in the cost estimate.

Transfer from/(to) the Operating Reserve — The amount of Capital Project Reserve monies to be transferred to or from the Operating Reserve. Periodically, funds held in a Capital Project Reserve may be needed to respond to changing maintenance needs of the improvements or other factors. Accordingly, any or all funds held in a Capital Project Reserve are subject to transfer into the Operating Reserve, at the discretion of the Public Works Department, in order to provide for the maintenance and operation of the improvements. If zero, this line item may not be shown in the cost estimate.

Ending Operating Reserve Fund Balance 6-30-2021 (est.) - The projected balance of funds in the Capital Projects Reserve as of June 30, 2021. These funds shall be used to fund the costs of installation, replacement, repair or upgrading of District improvements which cannot be conveniently raised from a single year's assessment.

Should the District have no Capital Projects Reserve or related activity for the current fiscal year, the Capital Projects Reserve information will not be presented in the report.

Capital Projects Reserve - Capital Improvement Plan

Streets and Highways Code Section 22660 allows the District to generate and accumulate funds over several years to fund District improvements that cannot be conveniently raised from a single year's assessment. The projected fiscal year ending Capital Project Reserve Fund balance will fund the multi-year Capital Improvement Plan, as shown below, in order to fund the installation, replacement, repair or upgrading of District improvements and other allowable costs:

The District expects expenditures for updating, verifying and/or replacing street light/pole numbers and the painting of existing street light poles: \$10,000 in Fiscal Years 2020-21 and 2021-22; the retrofit of poles for electrical outlet upgrade and installation of new sign brackets: \$5,000 in Fiscal Years 2020-21, 2021-22, and 2022-23.


Periodically, funds held in a Capital Projects Reserve may be needed to respond to changing maintenance needs of the improvements or other factors. Accordingly, any or all funds held in a Capital Projects Reserve are subject to transfer into the Operating Reserve, at the discretion of the Public Works Department, in order to provide for the maintenance and operation of the improvements.

Part C**ASSESSMENT DISTRICT DIAGRAM**

The parcels to be assessed consist of all lots, parcels and subdivisions of land located within the boundaries of the map designated as "Assessment Diagram of Rancho Cordova Lighting District No. 2012-1." The lines and dimensions of each parcel within the District are those lines and dimensions shown on the maps of the Sacramento County Assessor for the year in which this report was prepared and are incorporated herein and made part of this report.

A reduced copy of the Assessment Diagram is attached on the following page.

City of Rancho Cordova
Landscaping and Lighting District No. 2012-1
Assessment District Diagram

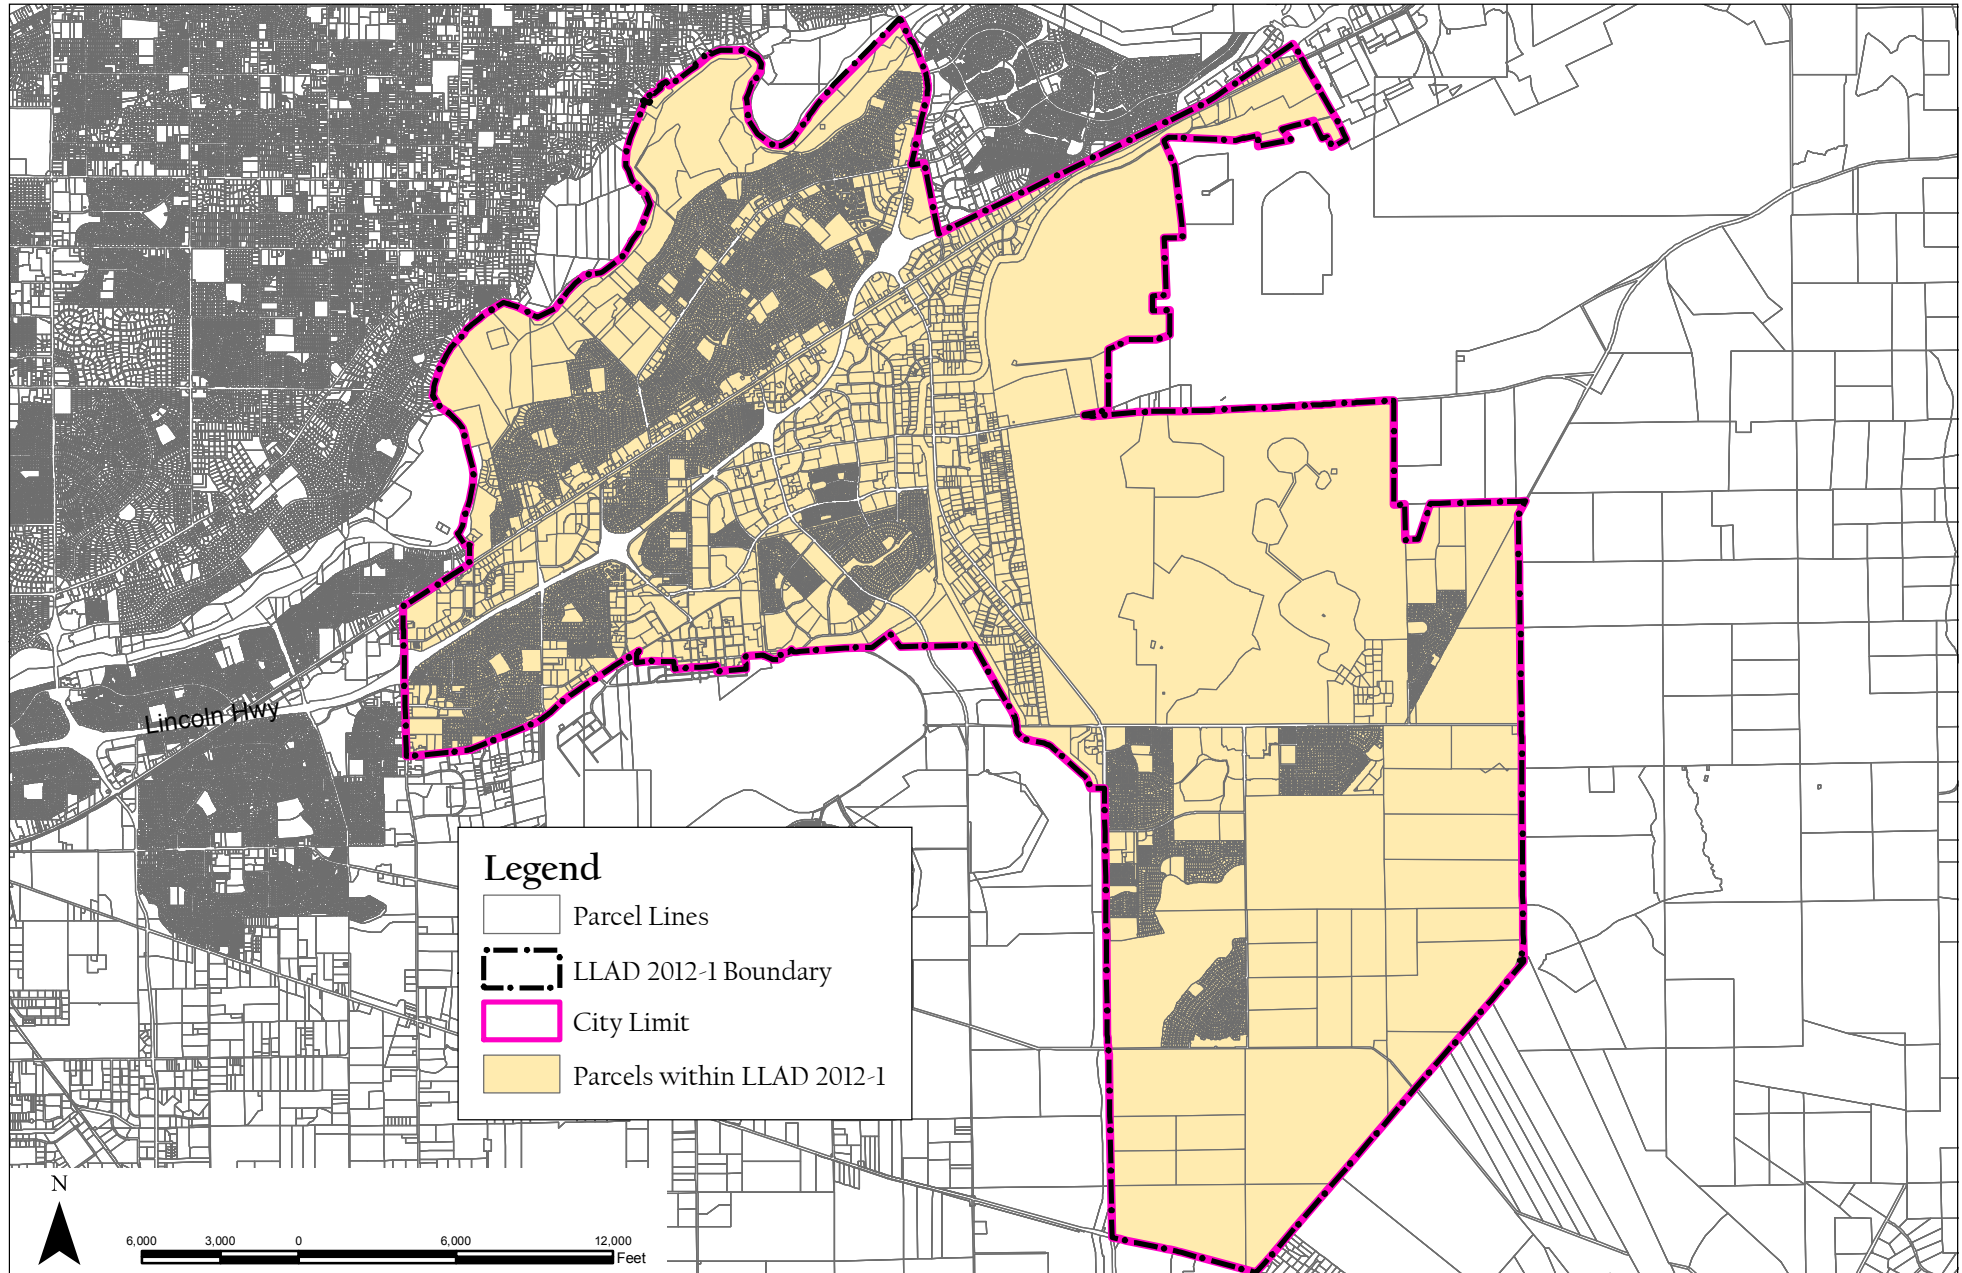

Part D

METHOD OF APPORTIONMENT OF ASSESSMENTS

The 1972 Act permits the establishment of assessment districts by agencies for the purpose of providing certain public improvements, which include but are not limited to the construction, maintenance, operation, and servicing of public street lighting improvements and appurtenant facilities.

The 1972 Act further requires that the cost of these improvements be levied according to benefit rather than assessed value:

“The net amount to be assessed upon lands within an assessment district may be apportioned by any formula or method which fairly distributes the net amount among all assessable lots or parcels in proportion to the estimated benefits to be received by each such lot or parcel from the improvements.”

In conjunction with the provisions of the 1972 Act, the California Constitution Article XIID addresses several key criteria for the levy of assessments, notably:

Article XIID Section 2d defines District as:

“District means an area determined by an agency to contain all parcels which will receive a special benefit from a proposed public improvement or property-related service”.

Article XIID Section 2i defines Special Benefit as:

“Special benefit” means a particular and distinct benefit over and above general benefits conferred on real property located in the district or to the public at large. General enhancement of property value does not constitute “special benefit.”

Article XIID Section 4a defines proportional special benefit assessments as:

“An agency which proposes to levy an assessment shall identify all parcels which will have a special benefit conferred upon them and upon which an assessment will be imposed. The proportionate special benefit derived by each identified parcel shall be determined in relationship to the entirety of the capital cost of a public improvement, the maintenance and operation expenses of a public improvement, or the cost of the property related service being provided. No assessment shall be imposed on any parcel which exceeds the reasonable cost of the proportional special benefit conferred on that parcel.”

The method of apportionment established herein is based on the premise that each assessed property receives special benefits from the maintenance, servicing and operation of either safety lights located throughout the District or both safety lights and local street lights, and these improvements will be funded in part by such assessments, and the assessment obligation for each parcel reflects that parcel's proportional special benefits as compared to other properties that receive such special benefits as outlined in the preceding definitions established in the 1972 Act and the California Constitution.

Benefit Analysis

To identify and determine the proportional special benefit to each parcel within the District, as well as any general benefit associated with the improvements, it is necessary to consider the entire scope of the improvements provided as well as the properties that benefit from those improvements. The District's improvements and the associated costs described in this report, have been carefully reviewed and have been identified and allocated based on a benefit rationale and calculations that proportionally allocate the net cost of only those improvements determined to be of special benefit to properties within the District, and is consistent with the method of apportionment previously established for the assessments as part of CSA 1.

While the California Constitution requires that *"The proportionate special benefit derived by each identified parcel shall be determined in relationship to the entirety of the capital cost of a public improvement or the maintenance and operation expenses of a public improvement..."*; it is reasonable to conclude that the reasons for installing local street lights are often similar, but somewhat different than the reasons for installing safety lights. Therefore, the overall benefits associated with streetlights and safety lights are different, which also suggests that the apportionment of the cost to provide those improvements would be different.

In reviewing the location and extent of the City's Street Light improvements to be funded by District assessments and the relationship these improvements have to properties within the District, it was determined that these lights are entirely local lighting improvements that were installed specifically in connection with the development of nearby properties or were necessary as a precursor to property development and would otherwise not have been necessary or required without the development of the properties near those improvements. As such, these Street Light improvements have a direct and particular relationship to, and provide special benefit to, the properties located in close proximity to those lighting improvements and serve as extension of those properties and developments into the public areas (streets) that serve those properties. These lights clearly provide special benefits that affect these properties in a way that is particular and distinct from its effect on other parcels, and that of real property in general and the public at large do not share. This is most evident in the fact that the District's Street Light improvements are concentrated within the City's various residential developments and developed non-residential areas and the absence of such lights within many portions of the undeveloped areas of the District. The fact that these lights are a direct result of property development and many areas of the City forgo the need of local street lighting, the maintenance and operation costs associated with the Street Light improvements are considered to be solely a special benefit to those properties and developments in close proximity to those lights and have no measurable general benefit to the public at large or to the District as a whole. However, it is also recognized that these lights are not exclusive or typically isolated to a particular parcel but are rather shared and directly affect entire neighborhoods or groups of parcels. In this District, it has been determined that each parcel that is assessed for Street Lights is at least within two-hundred feet (200 feet) of a streetlight although that light may be located across the street from the parcel.

As previously noted, Safety Lights are lights located at intersections on major streets and along the rear of properties that abut major streets. Although the location and extent of these lights are most certainly driven by development of properties in the area (concentrated largely in developed areas of the City), unlike the Street Light improvements which are directly correlated to specific developments and parcels, the District's Safety Lights are not entirely the result of

specific property development, but more the result of overall development throughout the City and in addition to directly benefiting the properties in the District, these Safety Lights provide nighttime traffic illumination to enhance traffic circulation and safety.

Therefore, while the need for such lights is most often facilitated by development in the area and certainly a special benefit to properties within the District, because safety lights promote nighttime traffic illumination and circulation for the general public as well as for properties in the District, these lights obviously provide some measure of benefit to the community as a whole and to the public at large (general benefit). In order to separate general benefits from special benefits, an evaluation of the overall extent and location of the Safety Light in the City, revealed that less than half (approximately 47%) of the Safety Lights within the District are located on major streets that are considered through-traffic corridors, namely Bradshaw Road, Folsom Boulevard and Sunrise Boulevard. The remaining Safety Lights within the City were located on streets and intersections considered internal City traffic routes that provide direct access to the parcels in the District. Therefore, it would be reasonable to conclude that like the local Street Light improvements, the Safety Light improvements located on these internal City traffic routes (approximately 53% of the Safety Lights at the time of formation of the District) are entirely for the special benefit of the properties they serve, while the Safety Lights on the through-traffic corridors provide comparable (proportionately equal) special benefit to properties in the District and general benefit to real property in general and the public at large. Therefore, collectively, it has been determined that no more than 25% of the total direct costs (maintenance and operation costs) of providing Safety Lights would be considered general benefit.

Zones of Benefit

In order to calculate and identify the proportional special benefit received by each parcel and their proportionate share of the improvement costs it is necessary to consider not only the improvements and services to be provided, but the relationship each parcel has to those improvements as compared to other parcels in the District

Article XIIID Section 4a reads in part:

“...The proportionate special benefit derived by each identified parcel shall be determined in relationship to the entirety of the capital cost of a public improvement or the maintenance and operation expenses of a public improvement or for the cost of the property related service being provided. No assessment shall be imposed on any parcel which exceeds the reasonable cost of the proportional special benefit conferred on that parcel.”

In an effort to ensure an appropriate allocation of the estimated annual cost to provide the District improvements based on proportional special benefits, this District has established benefit zones (“Zones”) as authorized pursuant to Chapter 1 Article 4, Section 22574 of the 1972 Act:

“The diagram and assessment may classify various areas within an assessment district into different zones where, by reason of variations in the nature, location, and extent of the improvements, the various areas will receive differing degrees of benefit from the improvements. A zone shall consist of all territory which will receive substantially the same degree of benefit from the improvements.”

Therefore, in order to separate general benefits from special benefits and to ensure each parcel is assessed for only the special benefits received from the improvements, two benefit zones have been established and every parcel in the City is grouped into one of these two Zones:

- “Safety Lights Only” Zone: Includes all parcels that receive special benefits from the maintenance of Safety Lights only, which includes lights located at intersections on major streets and along the rear of properties that abut major streets.
- “Streetlights and Safety Lights” Zone: Includes all remaining parcels within the City that specially benefit from maintenance of Street Lighting (local lights) as well as Safety Lights.

The District cost estimate incorporated herein under Part B of this report, provides a summary of the total estimated cost of providing the street light improvements and the allocation of those costs that are considered general benefit. Details regarding the location and extent of the street lighting improvements within the District and the Zones therein upon formation of the District are on file in the Public Works Department of the City. A diagram showing the exterior boundaries of the District and the location of the two zones therein at the time of formation is attached and incorporated herein under Part C of this report.

Assessment Methodology

In order to calculate and identify the proportional special benefit received by each parcel and their proportionate share of the improvement costs, it is necessary to consider not only the improvements and services to be provided, but the relationship each parcel has to those improvements as compared to other parcels in the District.

Safety Lights and Street Lights, like most public improvements, provides varying degrees of benefit (whether they be general or special) based largely on the extent of such improvements, the location of the improvements in relationship to the properties, the specific use of each property, and the reason or need for such improvements as it relates to individual properties. In this District, these issues were each considered in determining the proportional special benefit to each parcel by the use of benefit zones, the separation of general benefit and special benefit, and County land use designations.

Safety Lights

Safety Lights are located throughout the District and properties throughout the City are considered to benefit proportionally from Safety Lights and are therefore levied a flat rate calculated by the following formula.

$$\text{Net Safety Light Cost} / \text{Total Assessable Parcels} = \text{Levy per Parcel}$$

Streetlights

Only properties that benefit from Street Lights are charged for Street Lights. Parcels are classified based on land use into two categories: Residential and Non-Residential. Residential parcels that have streetlights are levied equally. Non-Residential are levied on a front footage basis. Formulas for both Non-Residential and Residential parcels are illustrated below.

Residential Parcels

Net Residential Street Light Cost / Residential Parcels = Levy per Residential Parcel

Non-Residential Parcels

Net Non-Residential Street Light Cost / Non-Residential Front Footage = Levy per Non-Residential Front Foot

Levy per Non-Residential Front Foot x Non-Residential Parcel Front Footage = Levy per Parcel

Exempt

Exempted from the assessment would be the areas of public streets and other roadways (typically not assigned an APN by the County), dedicated public easements, open space areas and rights-of-ways including public greenbelts and parkways. Also exempted from assessment would be utility rights-of-ways, common areas (such as in condominium complexes), landlocked parcels, small parcels vacated by the County, bifurcated lots, and any other property that cannot be developed. These types of parcels do not benefit from the improvements.

The land use classification for each parcel has been determined and based on the Sacramento County Assessor's most recent secured roll.

Rates

The following Tables show the assessment rates proposed to be levied in Fiscal Year 2020-21 and an estimate of the revenue to be assessed. It is important to note that these rates are the same rates applied to the District parcels under CSA 1 and that these rates have not increased since the passage of Proposition 218 in 1996.

Proposed Fiscal Year 2020-21 Assessment Rates	
Improvement Type	Proposed Rates
Safety Lights	\$ 2.56 per Parcel
Street Lights	\$15.32 per Parcel
Street Lights (Non-Residential)*	\$ 0.2519 per front foot

* Non-Residential parcels include commercial and multi-family properties.

Estimated Fiscal Year 2020-21 Assessment Revenues				
Benefit Classifications	Applied Rates	Parcels	Applied Front Footage	Total Estimated Revenue
Safety Light Only	\$ 2.56 per Parcel	8,249	N/A	\$ 21,117.44
Street and Safety Light (Residential)	\$ 2.56 + \$15.32 per Parcel	10,243	N/A	\$ 183,144.84
Street and Safety Light (Non-Residential)	\$ 2.56 per Parcel + 0.2519 per front foot	3,432	581,997	\$ 155,373.12
Totals		21,924	581,997	\$ 359,635.40

Part E
ASSESSMENT ROLL

Parcel identification for each lot or parcel within the District is based on the Assessment Diagram presented herein and is based on available parcel maps and property data from the County Assessor's Office at the time the Engineer's Report was prepared. A listing of the proposed lots and parcels to be assessed within this District along with the assessment amounts is provided herein.

If any parcel submitted for collection is identified by the County Auditor/Controller to be an invalid parcel number for the fiscal year, a corrected parcel number and/or new parcel numbers will be identified and resubmitted to the County Auditor/Controller. The assessment amount to be levied and collected for the resubmitted parcel or parcels shall be based on the method of apportionment and assessment rate described in this report as approved by the City Council. Therefore, if a single parcel is subdivided to multiple parcels, the assessment amount applied to each of the new parcels shall be recalculated and applied according to the approved method of apportionment and assessment rate rather than a proportionate share of the original assessment.

The following is a list of the parcels and proposed assessment amounts for each of the parcels within the District as determined by the assessment rates and method of apportionment described herein.

ITEM 10.4.

City of Rancho Cordova
Lighting District No. 2012-1
Fiscal Year 2020-21 Assessment Roll

ATTACHMENT 2

APN	District Classification	Street Light Charge	Safety Light Charge	Total Assessment
056-0012-022-0000	SAFETY LIGHTS ONLY	\$ 0.00	\$ 2.56	\$ 2.56
056-0022-001-0000	SAFETY LIGHTS ONLY	\$ 0.00	\$ 2.56	\$ 2.56
056-0022-002-0000	SAFETY LIGHTS ONLY	\$ 0.00	\$ 2.56	\$ 2.56
056-0023-008-0000	SAFETY LIGHTS ONLY	\$ 0.00	\$ 2.56	\$ 2.56
056-0031-001-0000	SAFETY LIGHTS ONLY	\$ 0.00	\$ 2.56	\$ 2.56
056-0031-002-0000	SAFETY LIGHTS ONLY	\$ 0.00	\$ 2.56	\$ 2.56
056-0031-003-0000	SAFETY LIGHTS ONLY	\$ 0.00	\$ 2.56	\$ 2.56
056-0031-004-0000	SAFETY LIGHTS ONLY	\$ 0.00	\$ 2.56	\$ 2.56
056-0031-005-0000	SAFETY LIGHTS ONLY	\$ 0.00	\$ 2.56	\$ 2.56
056-0031-006-0000	SAFETY LIGHTS ONLY	\$ 0.00	\$ 2.56	\$ 2.56
056-0032-001-0000	SAFETY LIGHTS ONLY	\$ 0.00	\$ 2.56	\$ 2.56
056-0032-002-0000	SAFETY LIGHTS ONLY	\$ 0.00	\$ 2.56	\$ 2.56
056-0032-003-0000	SAFETY LIGHTS ONLY	\$ 0.00	\$ 2.56	\$ 2.56
056-0032-004-0000	SAFETY LIGHTS ONLY	\$ 0.00	\$ 2.56	\$ 2.56
056-0032-005-0000	SAFETY LIGHTS ONLY	\$ 0.00	\$ 2.56	\$ 2.56
056-0033-001-0000	SAFETY LIGHTS ONLY	\$ 0.00	\$ 2.56	\$ 2.56
056-0033-002-0000	SAFETY LIGHTS ONLY	\$ 0.00	\$ 2.56	\$ 2.56
056-0033-003-0000	SAFETY LIGHTS ONLY	\$ 0.00	\$ 2.56	\$ 2.56
056-0033-004-0000	SAFETY LIGHTS ONLY	\$ 0.00	\$ 2.56	\$ 2.56
056-0033-005-0000	SAFETY LIGHTS ONLY	\$ 0.00	\$ 2.56	\$ 2.56
056-0033-006-0000	SAFETY LIGHTS ONLY	\$ 0.00	\$ 2.56	\$ 2.56
056-0033-007-0000	SAFETY LIGHTS ONLY	\$ 0.00	\$ 2.56	\$ 2.56
056-0034-001-0000	SAFETY LIGHTS ONLY	\$ 0.00	\$ 2.56	\$ 2.56
056-0034-002-0000	SAFETY LIGHTS ONLY	\$ 0.00	\$ 2.56	\$ 2.56
056-0034-003-0000	SAFETY LIGHTS ONLY	\$ 0.00	\$ 2.56	\$ 2.56
056-0034-004-0000	SAFETY LIGHTS ONLY	\$ 0.00	\$ 2.56	\$ 2.56
056-0034-005-0000	SAFETY LIGHTS ONLY	\$ 0.00	\$ 2.56	\$ 2.56
056-0034-006-0000	SAFETY LIGHTS ONLY	\$ 0.00	\$ 2.56	\$ 2.56
056-0034-007-0000	SAFETY LIGHTS ONLY	\$ 0.00	\$ 2.56	\$ 2.56
056-0034-008-0000	SAFETY LIGHTS ONLY	\$ 0.00	\$ 2.56	\$ 2.56
056-0034-009-0000	SAFETY LIGHTS ONLY	\$ 0.00	\$ 2.56	\$ 2.56
056-0034-010-0000	SAFETY LIGHTS ONLY	\$ 0.00	\$ 2.56	\$ 2.56
056-0034-011-0000	SAFETY LIGHTS ONLY	\$ 0.00	\$ 2.56	\$ 2.56
056-0034-012-0000	SAFETY LIGHTS ONLY	\$ 0.00	\$ 2.56	\$ 2.56
056-0035-001-0000	SAFETY LIGHTS ONLY	\$ 0.00	\$ 2.56	\$ 2.56
056-0035-002-0000	SAFETY LIGHTS ONLY	\$ 0.00	\$ 2.56	\$ 2.56
056-0035-003-0000	SAFETY LIGHTS ONLY	\$ 0.00	\$ 2.56	\$ 2.56
056-0035-004-0000	SAFETY LIGHTS ONLY	\$ 0.00	\$ 2.56	\$ 2.56
056-0035-005-0000	SAFETY LIGHTS ONLY	\$ 0.00	\$ 2.56	\$ 2.56
056-0035-006-0000	SAFETY LIGHTS ONLY	\$ 0.00	\$ 2.56	\$ 2.56
056-0035-007-0000	SAFETY LIGHTS ONLY	\$ 0.00	\$ 2.56	\$ 2.56
056-0035-008-0000	SAFETY LIGHTS ONLY	\$ 0.00	\$ 2.56	\$ 2.56
056-0035-009-0000	SAFETY LIGHTS ONLY	\$ 0.00	\$ 2.56	\$ 2.56
056-0035-010-0000	SAFETY LIGHTS ONLY	\$ 0.00	\$ 2.56	\$ 2.56

ITEM 10.4.

City of Rancho Cordova
Lighting District No. 2012-1
Fiscal Year 2020-21 Assessment Roll

ATTACHMENT 2

APN	District Classification	Street Light Charge	Safety Light Charge	Total Assessment
056-0035-011-0000	SAFETY LIGHTS ONLY	\$ 0.00	\$ 2.56	\$ 2.56
056-0035-012-0000	SAFETY LIGHTS ONLY	\$ 0.00	\$ 2.56	\$ 2.56
056-0035-013-0000	SAFETY LIGHTS ONLY	\$ 0.00	\$ 2.56	\$ 2.56
056-0035-014-0000	SAFETY LIGHTS ONLY	\$ 0.00	\$ 2.56	\$ 2.56
056-0035-015-0000	SAFETY LIGHTS ONLY	\$ 0.00	\$ 2.56	\$ 2.56
056-0035-016-0000	SAFETY LIGHTS ONLY	\$ 0.00	\$ 2.56	\$ 2.56
056-0035-017-0000	SAFETY LIGHTS ONLY	\$ 0.00	\$ 2.56	\$ 2.56
056-0035-018-0000	SAFETY LIGHTS ONLY	\$ 0.00	\$ 2.56	\$ 2.56
056-0035-019-0000	SAFETY LIGHTS ONLY	\$ 0.00	\$ 2.56	\$ 2.56
056-0035-020-0000	SAFETY LIGHTS ONLY	\$ 0.00	\$ 2.56	\$ 2.56
056-0041-001-0000	SAFETY LIGHTS ONLY	\$ 0.00	\$ 2.56	\$ 2.56
056-0041-002-0000	SAFETY LIGHTS ONLY	\$ 0.00	\$ 2.56	\$ 2.56
056-0041-003-0000	SAFETY LIGHTS ONLY	\$ 0.00	\$ 2.56	\$ 2.56
056-0041-004-0000	SAFETY LIGHTS ONLY	\$ 0.00	\$ 2.56	\$ 2.56
056-0041-005-0000	SAFETY LIGHTS ONLY	\$ 0.00	\$ 2.56	\$ 2.56
056-0041-006-0000	SAFETY LIGHTS ONLY	\$ 0.00	\$ 2.56	\$ 2.56
056-0041-007-0000	SAFETY LIGHTS ONLY	\$ 0.00	\$ 2.56	\$ 2.56
056-0041-008-0000	SAFETY LIGHTS ONLY	\$ 0.00	\$ 2.56	\$ 2.56
056-0041-009-0000	SAFETY LIGHTS ONLY	\$ 0.00	\$ 2.56	\$ 2.56
056-0041-010-0000	SAFETY LIGHTS ONLY	\$ 0.00	\$ 2.56	\$ 2.56
056-0041-011-0000	SAFETY LIGHTS ONLY	\$ 0.00	\$ 2.56	\$ 2.56
056-0042-001-0000	SAFETY LIGHTS ONLY	\$ 0.00	\$ 2.56	\$ 2.56
056-0042-002-0000	SAFETY LIGHTS ONLY	\$ 0.00	\$ 2.56	\$ 2.56
056-0042-003-0000	SAFETY LIGHTS ONLY	\$ 0.00	\$ 2.56	\$ 2.56
056-0042-004-0000	SAFETY LIGHTS ONLY	\$ 0.00	\$ 2.56	\$ 2.56
056-0042-005-0000	SAFETY LIGHTS ONLY	\$ 0.00	\$ 2.56	\$ 2.56
056-0042-006-0000	SAFETY LIGHTS ONLY	\$ 0.00	\$ 2.56	\$ 2.56
056-0042-007-0000	SAFETY LIGHTS ONLY	\$ 0.00	\$ 2.56	\$ 2.56
056-0042-008-0000	SAFETY LIGHTS ONLY	\$ 0.00	\$ 2.56	\$ 2.56
056-0042-009-0000	SAFETY LIGHTS ONLY	\$ 0.00	\$ 2.56	\$ 2.56
056-0042-010-0000	SAFETY LIGHTS ONLY	\$ 0.00	\$ 2.56	\$ 2.56
056-0042-011-0000	SAFETY LIGHTS ONLY	\$ 0.00	\$ 2.56	\$ 2.56
056-0042-012-0000	SAFETY LIGHTS ONLY	\$ 0.00	\$ 2.56	\$ 2.56
056-0042-013-0000	SAFETY LIGHTS ONLY	\$ 0.00	\$ 2.56	\$ 2.56
056-0042-014-0000	SAFETY LIGHTS ONLY	\$ 0.00	\$ 2.56	\$ 2.56
056-0042-015-0000	SAFETY LIGHTS ONLY	\$ 0.00	\$ 2.56	\$ 2.56
056-0042-016-0000	SAFETY LIGHTS ONLY	\$ 0.00	\$ 2.56	\$ 2.56
056-0042-017-0000	SAFETY LIGHTS ONLY	\$ 0.00	\$ 2.56	\$ 2.56
056-0043-002-0000	SAFETY LIGHTS ONLY	\$ 0.00	\$ 2.56	\$ 2.56
056-0043-003-0000	SAFETY LIGHTS ONLY	\$ 0.00	\$ 2.56	\$ 2.56
056-0043-004-0000	SAFETY LIGHTS ONLY	\$ 0.00	\$ 2.56	\$ 2.56
056-0043-005-0000	SAFETY LIGHTS ONLY	\$ 0.00	\$ 2.56	\$ 2.56
056-0043-006-0000	SAFETY LIGHTS ONLY	\$ 0.00	\$ 2.56	\$ 2.56
056-0043-007-0000	SAFETY LIGHTS ONLY	\$ 0.00	\$ 2.56	\$ 2.56

ITEM 10.4.

City of Rancho Cordova
Lighting District No. 2012-1
Fiscal Year 2020-21 Assessment Roll

ATTACHMENT 2

APN	District Classification	Street Light Charge	Safety Light Charge	Total Assessment
056-0051-001-0000	SAFETY LIGHTS ONLY	\$ 0.00	\$ 2.56	\$ 2.56
056-0051-002-0000	SAFETY LIGHTS ONLY	\$ 0.00	\$ 2.56	\$ 2.56
056-0051-003-0000	SAFETY LIGHTS ONLY	\$ 0.00	\$ 2.56	\$ 2.56
056-0051-004-0000	SAFETY LIGHTS ONLY	\$ 0.00	\$ 2.56	\$ 2.56
056-0051-005-0000	SAFETY LIGHTS ONLY	\$ 0.00	\$ 2.56	\$ 2.56
056-0051-006-0000	SAFETY LIGHTS ONLY	\$ 0.00	\$ 2.56	\$ 2.56
056-0051-007-0000	SAFETY LIGHTS ONLY	\$ 0.00	\$ 2.56	\$ 2.56
056-0051-008-0000	SAFETY LIGHTS ONLY	\$ 0.00	\$ 2.56	\$ 2.56
056-0051-009-0000	SAFETY LIGHTS ONLY	\$ 0.00	\$ 2.56	\$ 2.56
056-0052-001-0000	SAFETY LIGHTS ONLY	\$ 0.00	\$ 2.56	\$ 2.56
056-0052-002-0000	SAFETY LIGHTS ONLY	\$ 0.00	\$ 2.56	\$ 2.56
056-0052-003-0000	SAFETY LIGHTS ONLY	\$ 0.00	\$ 2.56	\$ 2.56
056-0052-004-0000	SAFETY LIGHTS ONLY	\$ 0.00	\$ 2.56	\$ 2.56
056-0052-005-0000	SAFETY LIGHTS ONLY	\$ 0.00	\$ 2.56	\$ 2.56
056-0052-006-0000	SAFETY LIGHTS ONLY	\$ 0.00	\$ 2.56	\$ 2.56
056-0052-007-0000	SAFETY LIGHTS ONLY	\$ 0.00	\$ 2.56	\$ 2.56
056-0052-008-0000	SAFETY LIGHTS ONLY	\$ 0.00	\$ 2.56	\$ 2.56
056-0052-009-0000	SAFETY LIGHTS ONLY	\$ 0.00	\$ 2.56	\$ 2.56
056-0052-010-0000	SAFETY LIGHTS ONLY	\$ 0.00	\$ 2.56	\$ 2.56
056-0052-011-0000	SAFETY LIGHTS ONLY	\$ 0.00	\$ 2.56	\$ 2.56
056-0052-012-0000	SAFETY LIGHTS ONLY	\$ 0.00	\$ 2.56	\$ 2.56
056-0052-013-0000	SAFETY LIGHTS ONLY	\$ 0.00	\$ 2.56	\$ 2.56
056-0052-014-0000	SAFETY LIGHTS ONLY	\$ 0.00	\$ 2.56	\$ 2.56
056-0052-015-0000	SAFETY LIGHTS ONLY	\$ 0.00	\$ 2.56	\$ 2.56
056-0052-016-0000	SAFETY LIGHTS ONLY	\$ 0.00	\$ 2.56	\$ 2.56
056-0052-017-0000	SAFETY LIGHTS ONLY	\$ 0.00	\$ 2.56	\$ 2.56
056-0052-018-0000	SAFETY LIGHTS ONLY	\$ 0.00	\$ 2.56	\$ 2.56
056-0052-019-0000	SAFETY LIGHTS ONLY	\$ 0.00	\$ 2.56	\$ 2.56
056-0052-020-0000	SAFETY LIGHTS ONLY	\$ 0.00	\$ 2.56	\$ 2.56
056-0052-021-0000	SAFETY LIGHTS ONLY	\$ 0.00	\$ 2.56	\$ 2.56
056-0061-007-0000	SAFETY LIGHTS ONLY	\$ 0.00	\$ 2.56	\$ 2.56
056-0061-014-0000	SAFETY LIGHTS ONLY	\$ 0.00	\$ 2.56	\$ 2.56
056-0061-015-0000	SAFETY LIGHTS ONLY	\$ 0.00	\$ 2.56	\$ 2.56
056-0061-016-0000	SAFETY LIGHTS ONLY	\$ 0.00	\$ 2.56	\$ 2.56
056-0061-017-0000	SAFETY LIGHTS ONLY	\$ 0.00	\$ 2.56	\$ 2.56
056-0061-018-0000	SAFETY LIGHTS ONLY	\$ 0.00	\$ 2.56	\$ 2.56
056-0061-019-0000	SAFETY LIGHTS ONLY	\$ 0.00	\$ 2.56	\$ 2.56
056-0061-020-0000	SAFETY LIGHTS ONLY	\$ 0.00	\$ 2.56	\$ 2.56
056-0061-021-0000	SAFETY LIGHTS ONLY	\$ 0.00	\$ 2.56	\$ 2.56
056-0061-022-0000	SAFETY LIGHTS ONLY	\$ 0.00	\$ 2.56	\$ 2.56
056-0061-023-0000	SAFETY LIGHTS ONLY	\$ 0.00	\$ 2.56	\$ 2.56
056-0061-024-0000	SAFETY LIGHTS ONLY	\$ 0.00	\$ 2.56	\$ 2.56
056-0061-025-0000	SAFETY LIGHTS ONLY	\$ 0.00	\$ 2.56	\$ 2.56
056-0061-026-0000	SAFETY LIGHTS ONLY	\$ 0.00	\$ 2.56	\$ 2.56

ITEM 10.4.

City of Rancho Cordova
Lighting District No. 2012-1
Fiscal Year 2020-21 Assessment Roll

ATTACHMENT 2

APN	District Classification	Street Light Charge	Safety Light Charge	Total Assessment
056-0062-001-0000	SAFETY LIGHTS ONLY	\$ 0.00	\$ 2.56	\$ 2.56
056-0062-002-0000	SAFETY LIGHTS ONLY	\$ 0.00	\$ 2.56	\$ 2.56
056-0062-003-0000	SAFETY LIGHTS ONLY	\$ 0.00	\$ 2.56	\$ 2.56
056-0062-004-0000	SAFETY LIGHTS ONLY	\$ 0.00	\$ 2.56	\$ 2.56
056-0063-001-0000	SAFETY LIGHTS ONLY	\$ 0.00	\$ 2.56	\$ 2.56
056-0063-002-0000	SAFETY LIGHTS ONLY	\$ 0.00	\$ 2.56	\$ 2.56
056-0063-005-0000	SAFETY LIGHTS ONLY	\$ 0.00	\$ 2.56	\$ 2.56
056-0063-006-0000	SAFETY LIGHTS ONLY	\$ 0.00	\$ 2.56	\$ 2.56
056-0063-008-0000	SAFETY LIGHTS ONLY	\$ 0.00	\$ 2.56	\$ 2.56
056-0063-009-0000	SAFETY LIGHTS ONLY	\$ 0.00	\$ 2.56	\$ 2.56
056-0063-010-0000	SAFETY LIGHTS ONLY	\$ 0.00	\$ 2.56	\$ 2.56
056-0063-011-0000	SAFETY LIGHTS ONLY	\$ 0.00	\$ 2.56	\$ 2.56
056-0063-012-0000	SAFETY LIGHTS ONLY	\$ 0.00	\$ 2.56	\$ 2.56
056-0063-013-0000	SAFETY LIGHTS ONLY	\$ 0.00	\$ 2.56	\$ 2.56
056-0063-014-0000	SAFETY LIGHTS ONLY	\$ 0.00	\$ 2.56	\$ 2.56
056-0063-015-0000	SAFETY LIGHTS ONLY	\$ 0.00	\$ 2.56	\$ 2.56
056-0063-016-0000	SAFETY LIGHTS ONLY	\$ 0.00	\$ 2.56	\$ 2.56
056-0064-001-0000	SAFETY LIGHTS ONLY	\$ 0.00	\$ 2.56	\$ 2.56
056-0064-006-0000	SAFETY LIGHTS ONLY	\$ 0.00	\$ 2.56	\$ 2.56
056-0064-007-0000	SAFETY LIGHTS ONLY	\$ 0.00	\$ 2.56	\$ 2.56
056-0064-008-0000	SAFETY LIGHTS ONLY	\$ 0.00	\$ 2.56	\$ 2.56
056-0064-009-0000	SAFETY LIGHTS ONLY	\$ 0.00	\$ 2.56	\$ 2.56
056-0064-010-0000	SAFETY LIGHTS ONLY	\$ 0.00	\$ 2.56	\$ 2.56
056-0064-011-0000	SAFETY LIGHTS ONLY	\$ 0.00	\$ 2.56	\$ 2.56
056-0064-012-0000	SAFETY LIGHTS ONLY	\$ 0.00	\$ 2.56	\$ 2.56
056-0064-013-0000	SAFETY LIGHTS ONLY	\$ 0.00	\$ 2.56	\$ 2.56
056-0064-014-0000	SAFETY LIGHTS ONLY	\$ 0.00	\$ 2.56	\$ 2.56
056-0064-015-0000	SAFETY LIGHTS ONLY	\$ 0.00	\$ 2.56	\$ 2.56
056-0064-016-0000	SAFETY LIGHTS ONLY	\$ 0.00	\$ 2.56	\$ 2.56
056-0064-017-0000	SAFETY LIGHTS ONLY	\$ 0.00	\$ 2.56	\$ 2.56
056-0064-018-0000	SAFETY LIGHTS ONLY	\$ 0.00	\$ 2.56	\$ 2.56
056-0064-019-0000	SAFETY LIGHTS ONLY	\$ 0.00	\$ 2.56	\$ 2.56
056-0064-020-0000	SAFETY LIGHTS ONLY	\$ 0.00	\$ 2.56	\$ 2.56
056-0064-021-0000	SAFETY LIGHTS ONLY	\$ 0.00	\$ 2.56	\$ 2.56
056-0064-022-0000	SAFETY LIGHTS ONLY	\$ 0.00	\$ 2.56	\$ 2.56
056-0071-001-0000	SAFETY LIGHTS ONLY	\$ 0.00	\$ 2.56	\$ 2.56
056-0071-002-0000	SAFETY LIGHTS ONLY	\$ 0.00	\$ 2.56	\$ 2.56
056-0071-003-0000	SAFETY LIGHTS ONLY	\$ 0.00	\$ 2.56	\$ 2.56
056-0071-004-0000	SAFETY LIGHTS ONLY	\$ 0.00	\$ 2.56	\$ 2.56
056-0071-005-0000	SAFETY LIGHTS ONLY	\$ 0.00	\$ 2.56	\$ 2.56
056-0071-006-0000	SAFETY LIGHTS ONLY	\$ 0.00	\$ 2.56	\$ 2.56
056-0071-007-0000	SAFETY LIGHTS ONLY	\$ 0.00	\$ 2.56	\$ 2.56
056-0071-008-0000	SAFETY LIGHTS ONLY	\$ 0.00	\$ 2.56	\$ 2.56
056-0071-009-0000	SAFETY LIGHTS ONLY	\$ 0.00	\$ 2.56	\$ 2.56

ITEM 10.4.

City of Rancho Cordova
Lighting District No. 2012-1
Fiscal Year 2020-21 Assessment Roll

ATTACHMENT 2

APN	District Classification	Street Light Charge	Safety Light Charge	Total Assessment
056-0071-010-0000	SAFETY LIGHTS ONLY	\$ 0.00	\$ 2.56	\$ 2.56
056-0071-011-0000	SAFETY LIGHTS ONLY	\$ 0.00	\$ 2.56	\$ 2.56
056-0071-012-0000	SAFETY LIGHTS ONLY	\$ 0.00	\$ 2.56	\$ 2.56
056-0071-013-0000	SAFETY LIGHTS ONLY	\$ 0.00	\$ 2.56	\$ 2.56
056-0071-014-0000	SAFETY LIGHTS ONLY	\$ 0.00	\$ 2.56	\$ 2.56
056-0071-017-0000	SAFETY LIGHTS ONLY	\$ 0.00	\$ 2.56	\$ 2.56
056-0071-018-0000	SAFETY LIGHTS ONLY	\$ 0.00	\$ 2.56	\$ 2.56
056-0071-019-0000	SAFETY LIGHTS ONLY	\$ 0.00	\$ 2.56	\$ 2.56
056-0071-020-0000	SAFETY LIGHTS ONLY	\$ 0.00	\$ 2.56	\$ 2.56
056-0072-001-0000	SAFETY LIGHTS ONLY	\$ 0.00	\$ 2.56	\$ 2.56
056-0072-002-0000	SAFETY LIGHTS ONLY	\$ 0.00	\$ 2.56	\$ 2.56
056-0072-003-0000	SAFETY LIGHTS ONLY	\$ 0.00	\$ 2.56	\$ 2.56
056-0072-004-0000	SAFETY LIGHTS ONLY	\$ 0.00	\$ 2.56	\$ 2.56
056-0072-005-0000	SAFETY LIGHTS ONLY	\$ 0.00	\$ 2.56	\$ 2.56
056-0072-006-0000	SAFETY LIGHTS ONLY	\$ 0.00	\$ 2.56	\$ 2.56
056-0072-007-0000	SAFETY LIGHTS ONLY	\$ 0.00	\$ 2.56	\$ 2.56
056-0072-008-0000	SAFETY LIGHTS ONLY	\$ 0.00	\$ 2.56	\$ 2.56
056-0072-009-0000	SAFETY LIGHTS ONLY	\$ 0.00	\$ 2.56	\$ 2.56
056-0072-010-0000	SAFETY LIGHTS ONLY	\$ 0.00	\$ 2.56	\$ 2.56
056-0072-011-0000	SAFETY LIGHTS ONLY	\$ 0.00	\$ 2.56	\$ 2.56
056-0072-012-0000	SAFETY LIGHTS ONLY	\$ 0.00	\$ 2.56	\$ 2.56
056-0072-013-0000	SAFETY LIGHTS ONLY	\$ 0.00	\$ 2.56	\$ 2.56
056-0072-014-0000	SAFETY LIGHTS ONLY	\$ 0.00	\$ 2.56	\$ 2.56
056-0072-015-0000	SAFETY LIGHTS ONLY	\$ 0.00	\$ 2.56	\$ 2.56
056-0072-016-0000	SAFETY LIGHTS ONLY	\$ 0.00	\$ 2.56	\$ 2.56
056-0072-017-0000	SAFETY LIGHTS ONLY	\$ 0.00	\$ 2.56	\$ 2.56
056-0072-018-0000	SAFETY LIGHTS ONLY	\$ 0.00	\$ 2.56	\$ 2.56
056-0072-019-0000	SAFETY LIGHTS ONLY	\$ 0.00	\$ 2.56	\$ 2.56
056-0072-020-0000	SAFETY LIGHTS ONLY	\$ 0.00	\$ 2.56	\$ 2.56
056-0072-021-0000	SAFETY LIGHTS ONLY	\$ 0.00	\$ 2.56	\$ 2.56
056-0072-022-0000	SAFETY LIGHTS ONLY	\$ 0.00	\$ 2.56	\$ 2.56
056-0072-023-0000	SAFETY LIGHTS ONLY	\$ 0.00	\$ 2.56	\$ 2.56
056-0072-024-0000	SAFETY LIGHTS ONLY	\$ 0.00	\$ 2.56	\$ 2.56
056-0072-025-0000	SAFETY LIGHTS ONLY	\$ 0.00	\$ 2.56	\$ 2.56
056-0072-026-0000	SAFETY LIGHTS ONLY	\$ 0.00	\$ 2.56	\$ 2.56
056-0072-027-0000	SAFETY LIGHTS ONLY	\$ 0.00	\$ 2.56	\$ 2.56
056-0072-028-0000	SAFETY LIGHTS ONLY	\$ 0.00	\$ 2.56	\$ 2.56
056-0072-029-0000	SAFETY LIGHTS ONLY	\$ 0.00	\$ 2.56	\$ 2.56
056-0072-030-0000	SAFETY LIGHTS ONLY	\$ 0.00	\$ 2.56	\$ 2.56
056-0073-001-0000	SAFETY LIGHTS ONLY	\$ 0.00	\$ 2.56	\$ 2.56
056-0073-002-0000	SAFETY LIGHTS ONLY	\$ 0.00	\$ 2.56	\$ 2.56
056-0073-003-0000	SAFETY LIGHTS ONLY	\$ 0.00	\$ 2.56	\$ 2.56
056-0073-004-0000	SAFETY LIGHTS ONLY	\$ 0.00	\$ 2.56	\$ 2.56
056-0073-005-0000	SAFETY LIGHTS ONLY	\$ 0.00	\$ 2.56	\$ 2.56

ITEM 10.4.

City of Rancho Cordova
Lighting District No. 2012-1
Fiscal Year 2020-21 Assessment Roll

ATTACHMENT 2

APN	District Classification	Street Light Charge	Safety Light Charge	Total Assessment
056-0073-006-0000	SAFETY LIGHTS ONLY	\$ 0.00	\$ 2.56	\$ 2.56
056-0073-007-0000	SAFETY LIGHTS ONLY	\$ 0.00	\$ 2.56	\$ 2.56
056-0073-008-0000	SAFETY LIGHTS ONLY	\$ 0.00	\$ 2.56	\$ 2.56
056-0073-009-0000	SAFETY LIGHTS ONLY	\$ 0.00	\$ 2.56	\$ 2.56
056-0073-010-0000	SAFETY LIGHTS ONLY	\$ 0.00	\$ 2.56	\$ 2.56
056-0073-011-0000	SAFETY LIGHTS ONLY	\$ 0.00	\$ 2.56	\$ 2.56
056-0073-012-0000	SAFETY LIGHTS ONLY	\$ 0.00	\$ 2.56	\$ 2.56
056-0074-001-0000	SAFETY LIGHTS ONLY	\$ 0.00	\$ 2.56	\$ 2.56
056-0075-001-0000	SAFETY LIGHTS ONLY	\$ 0.00	\$ 2.56	\$ 2.56
056-0075-002-0000	SAFETY LIGHTS ONLY	\$ 0.00	\$ 2.56	\$ 2.56
056-0075-003-0000	SAFETY LIGHTS ONLY	\$ 0.00	\$ 2.56	\$ 2.56
056-0075-004-0000	SAFETY LIGHTS ONLY	\$ 0.00	\$ 2.56	\$ 2.56
056-0075-005-0000	SAFETY LIGHTS ONLY	\$ 0.00	\$ 2.56	\$ 2.56
056-0075-006-0000	SAFETY LIGHTS ONLY	\$ 0.00	\$ 2.56	\$ 2.56
056-0075-007-0000	SAFETY LIGHTS ONLY	\$ 0.00	\$ 2.56	\$ 2.56
056-0075-008-0000	SAFETY LIGHTS ONLY	\$ 0.00	\$ 2.56	\$ 2.56
056-0075-009-0000	SAFETY LIGHTS ONLY	\$ 0.00	\$ 2.56	\$ 2.56
056-0075-010-0000	SAFETY LIGHTS ONLY	\$ 0.00	\$ 2.56	\$ 2.56
056-0081-001-0000	SAFETY LIGHTS ONLY	\$ 0.00	\$ 2.56	\$ 2.56
056-0081-002-0000	SAFETY LIGHTS ONLY	\$ 0.00	\$ 2.56	\$ 2.56
056-0081-003-0000	SAFETY LIGHTS ONLY	\$ 0.00	\$ 2.56	\$ 2.56
056-0081-004-0000	SAFETY LIGHTS ONLY	\$ 0.00	\$ 2.56	\$ 2.56
056-0081-005-0000	SAFETY LIGHTS ONLY	\$ 0.00	\$ 2.56	\$ 2.56
056-0081-006-0000	SAFETY LIGHTS ONLY	\$ 0.00	\$ 2.56	\$ 2.56
056-0081-007-0000	SAFETY LIGHTS ONLY	\$ 0.00	\$ 2.56	\$ 2.56
056-0081-008-0000	SAFETY LIGHTS ONLY	\$ 0.00	\$ 2.56	\$ 2.56
056-0081-009-0000	SAFETY LIGHTS ONLY	\$ 0.00	\$ 2.56	\$ 2.56
056-0081-010-0000	SAFETY LIGHTS ONLY	\$ 0.00	\$ 2.56	\$ 2.56
056-0081-011-0000	SAFETY LIGHTS ONLY	\$ 0.00	\$ 2.56	\$ 2.56
056-0081-012-0000	SAFETY LIGHTS ONLY	\$ 0.00	\$ 2.56	\$ 2.56
056-0081-013-0000	SAFETY LIGHTS ONLY	\$ 0.00	\$ 2.56	\$ 2.56
056-0081-014-0000	SAFETY LIGHTS ONLY	\$ 0.00	\$ 2.56	\$ 2.56
056-0081-015-0000	SAFETY LIGHTS ONLY	\$ 0.00	\$ 2.56	\$ 2.56
056-0081-016-0000	SAFETY LIGHTS ONLY	\$ 0.00	\$ 2.56	\$ 2.56
056-0082-001-0000	SAFETY LIGHTS ONLY	\$ 0.00	\$ 2.56	\$ 2.56
056-0082-002-0000	SAFETY LIGHTS ONLY	\$ 0.00	\$ 2.56	\$ 2.56
056-0082-003-0000	SAFETY LIGHTS ONLY	\$ 0.00	\$ 2.56	\$ 2.56
056-0082-004-0000	SAFETY LIGHTS ONLY	\$ 0.00	\$ 2.56	\$ 2.56
056-0082-005-0000	SAFETY LIGHTS ONLY	\$ 0.00	\$ 2.56	\$ 2.56
056-0082-006-0000	SAFETY LIGHTS ONLY	\$ 0.00	\$ 2.56	\$ 2.56
056-0082-007-0000	SAFETY LIGHTS ONLY	\$ 0.00	\$ 2.56	\$ 2.56
056-0082-008-0000	SAFETY LIGHTS ONLY	\$ 0.00	\$ 2.56	\$ 2.56
056-0082-009-0000	SAFETY LIGHTS ONLY	\$ 0.00	\$ 2.56	\$ 2.56
056-0082-010-0000	SAFETY LIGHTS ONLY	\$ 0.00	\$ 2.56	\$ 2.56

ITEM 10.4.

City of Rancho Cordova
Lighting District No. 2012-1
Fiscal Year 2020-21 Assessment Roll

ATTACHMENT 2

APN	District Classification	Street Light Charge	Safety Light Charge	Total Assessment
056-0083-002-0000	SAFETY LIGHTS ONLY	\$ 0.00	\$ 2.56	\$ 2.56
056-0083-004-0000	SAFETY LIGHTS ONLY	\$ 0.00	\$ 2.56	\$ 2.56
056-0083-005-0000	SAFETY LIGHTS ONLY	\$ 0.00	\$ 2.56	\$ 2.56
056-0083-006-0000	SAFETY LIGHTS ONLY	\$ 0.00	\$ 2.56	\$ 2.56
056-0083-007-0000	SAFETY LIGHTS ONLY	\$ 0.00	\$ 2.56	\$ 2.56
056-0083-008-0000	SAFETY LIGHTS ONLY	\$ 0.00	\$ 2.56	\$ 2.56
056-0083-009-0000	SAFETY LIGHTS ONLY	\$ 0.00	\$ 2.56	\$ 2.56
056-0083-010-0000	SAFETY LIGHTS ONLY	\$ 0.00	\$ 2.56	\$ 2.56
056-0083-011-0000	SAFETY LIGHTS ONLY	\$ 0.00	\$ 2.56	\$ 2.56
056-0083-012-0000	SAFETY LIGHTS ONLY	\$ 0.00	\$ 2.56	\$ 2.56
056-0083-015-0000	SAFETY LIGHTS ONLY	\$ 0.00	\$ 2.56	\$ 2.56
056-0083-016-0000	SAFETY LIGHTS ONLY	\$ 0.00	\$ 2.56	\$ 2.56
056-0083-019-0000	SAFETY LIGHTS ONLY	\$ 0.00	\$ 2.56	\$ 2.56
056-0084-001-0000	SAFETY LIGHTS ONLY	\$ 0.00	\$ 2.56	\$ 2.56
056-0084-002-0000	SAFETY LIGHTS ONLY	\$ 0.00	\$ 2.56	\$ 2.56
056-0084-003-0000	SAFETY LIGHTS ONLY	\$ 0.00	\$ 2.56	\$ 2.56
056-0084-004-0000	SAFETY LIGHTS ONLY	\$ 0.00	\$ 2.56	\$ 2.56
056-0084-005-0000	SAFETY LIGHTS ONLY	\$ 0.00	\$ 2.56	\$ 2.56
056-0084-006-0000	SAFETY LIGHTS ONLY	\$ 0.00	\$ 2.56	\$ 2.56
056-0084-007-0000	SAFETY LIGHTS ONLY	\$ 0.00	\$ 2.56	\$ 2.56
056-0084-008-0000	SAFETY LIGHTS ONLY	\$ 0.00	\$ 2.56	\$ 2.56
056-0084-009-0000	SAFETY LIGHTS ONLY	\$ 0.00	\$ 2.56	\$ 2.56
056-0084-010-0000	SAFETY LIGHTS ONLY	\$ 0.00	\$ 2.56	\$ 2.56
056-0085-001-0000	SAFETY LIGHTS ONLY	\$ 0.00	\$ 2.56	\$ 2.56
056-0085-002-0000	SAFETY LIGHTS ONLY	\$ 0.00	\$ 2.56	\$ 2.56
056-0085-003-0000	SAFETY LIGHTS ONLY	\$ 0.00	\$ 2.56	\$ 2.56
056-0085-004-0000	SAFETY LIGHTS ONLY	\$ 0.00	\$ 2.56	\$ 2.56
056-0086-001-0000	SAFETY LIGHTS ONLY	\$ 0.00	\$ 2.56	\$ 2.56
056-0086-002-0000	SAFETY LIGHTS ONLY	\$ 0.00	\$ 2.56	\$ 2.56
056-0086-003-0000	SAFETY LIGHTS ONLY	\$ 0.00	\$ 2.56	\$ 2.56
056-0086-004-0000	SAFETY LIGHTS ONLY	\$ 0.00	\$ 2.56	\$ 2.56
056-0086-005-0000	SAFETY LIGHTS ONLY	\$ 0.00	\$ 2.56	\$ 2.56
056-0086-006-0000	SAFETY LIGHTS ONLY	\$ 0.00	\$ 2.56	\$ 2.56
056-0086-007-0000	SAFETY LIGHTS ONLY	\$ 0.00	\$ 2.56	\$ 2.56
056-0086-008-0000	SAFETY LIGHTS ONLY	\$ 0.00	\$ 2.56	\$ 2.56
056-0086-009-0000	SAFETY LIGHTS ONLY	\$ 0.00	\$ 2.56	\$ 2.56
056-0091-001-0000	SAFETY LIGHTS ONLY	\$ 0.00	\$ 2.56	\$ 2.56
056-0091-002-0000	SAFETY LIGHTS ONLY	\$ 0.00	\$ 2.56	\$ 2.56
056-0091-003-0000	SAFETY LIGHTS ONLY	\$ 0.00	\$ 2.56	\$ 2.56
056-0091-004-0000	SAFETY LIGHTS ONLY	\$ 0.00	\$ 2.56	\$ 2.56
056-0091-005-0000	SAFETY LIGHTS ONLY	\$ 0.00	\$ 2.56	\$ 2.56
056-0091-006-0000	SAFETY LIGHTS ONLY	\$ 0.00	\$ 2.56	\$ 2.56
056-0091-007-0000	SAFETY LIGHTS ONLY	\$ 0.00	\$ 2.56	\$ 2.56
056-0091-008-0000	SAFETY LIGHTS ONLY	\$ 0.00	\$ 2.56	\$ 2.56

ITEM 10.4.

City of Rancho Cordova
Lighting District No. 2012-1
Fiscal Year 2020-21 Assessment Roll

ATTACHMENT 2

APN	District Classification	Street Light Charge	Safety Light Charge	Total Assessment
056-0091-009-0000	SAFETY LIGHTS ONLY	\$ 0.00	\$ 2.56	\$ 2.56
056-0091-010-0000	SAFETY LIGHTS ONLY	\$ 0.00	\$ 2.56	\$ 2.56
056-0091-011-0000	SAFETY LIGHTS ONLY	\$ 0.00	\$ 2.56	\$ 2.56
056-0091-012-0000	SAFETY LIGHTS ONLY	\$ 0.00	\$ 2.56	\$ 2.56
056-0091-013-0000	SAFETY LIGHTS ONLY	\$ 0.00	\$ 2.56	\$ 2.56
056-0091-014-0000	SAFETY LIGHTS ONLY	\$ 0.00	\$ 2.56	\$ 2.56
056-0091-015-0000	SAFETY LIGHTS ONLY	\$ 0.00	\$ 2.56	\$ 2.56
056-0091-016-0000	SAFETY LIGHTS ONLY	\$ 0.00	\$ 2.56	\$ 2.56
056-0091-017-0000	SAFETY LIGHTS ONLY	\$ 0.00	\$ 2.56	\$ 2.56
056-0091-018-0000	SAFETY LIGHTS ONLY	\$ 0.00	\$ 2.56	\$ 2.56
056-0091-019-0000	SAFETY LIGHTS ONLY	\$ 0.00	\$ 2.56	\$ 2.56
056-0091-020-0000	SAFETY LIGHTS ONLY	\$ 0.00	\$ 2.56	\$ 2.56
056-0091-021-0000	SAFETY LIGHTS ONLY	\$ 0.00	\$ 2.56	\$ 2.56
056-0091-022-0000	SAFETY LIGHTS ONLY	\$ 0.00	\$ 2.56	\$ 2.56
056-0091-023-0000	SAFETY LIGHTS ONLY	\$ 0.00	\$ 2.56	\$ 2.56
056-0092-001-0000	SAFETY LIGHTS ONLY	\$ 0.00	\$ 2.56	\$ 2.56
056-0092-002-0000	SAFETY LIGHTS ONLY	\$ 0.00	\$ 2.56	\$ 2.56
056-0092-003-0000	SAFETY LIGHTS ONLY	\$ 0.00	\$ 2.56	\$ 2.56
056-0092-004-0000	SAFETY LIGHTS ONLY	\$ 0.00	\$ 2.56	\$ 2.56
056-0092-005-0000	SAFETY LIGHTS ONLY	\$ 0.00	\$ 2.56	\$ 2.56
056-0092-006-0000	SAFETY LIGHTS ONLY	\$ 0.00	\$ 2.56	\$ 2.56
056-0092-007-0000	SAFETY LIGHTS ONLY	\$ 0.00	\$ 2.56	\$ 2.56
056-0092-008-0000	SAFETY LIGHTS ONLY	\$ 0.00	\$ 2.56	\$ 2.56
056-0092-009-0000	SAFETY LIGHTS ONLY	\$ 0.00	\$ 2.56	\$ 2.56
056-0092-010-0000	SAFETY LIGHTS ONLY	\$ 0.00	\$ 2.56	\$ 2.56
056-0092-011-0000	SAFETY LIGHTS ONLY	\$ 0.00	\$ 2.56	\$ 2.56
056-0092-012-0000	SAFETY LIGHTS ONLY	\$ 0.00	\$ 2.56	\$ 2.56
056-0092-013-0000	SAFETY LIGHTS ONLY	\$ 0.00	\$ 2.56	\$ 2.56
056-0092-014-0000	SAFETY LIGHTS ONLY	\$ 0.00	\$ 2.56	\$ 2.56
056-0092-015-0000	SAFETY LIGHTS ONLY	\$ 0.00	\$ 2.56	\$ 2.56
056-0093-001-0000	SAFETY LIGHTS ONLY	\$ 0.00	\$ 2.56	\$ 2.56
056-0093-005-0000	SAFETY LIGHTS ONLY	\$ 0.00	\$ 2.56	\$ 2.56
056-0093-006-0000	SAFETY LIGHTS ONLY	\$ 0.00	\$ 2.56	\$ 2.56
056-0094-001-0000	SAFETY LIGHTS ONLY	\$ 0.00	\$ 2.56	\$ 2.56
056-0094-002-0000	SAFETY LIGHTS ONLY	\$ 0.00	\$ 2.56	\$ 2.56
056-0094-003-0000	SAFETY LIGHTS ONLY	\$ 0.00	\$ 2.56	\$ 2.56
056-0094-004-0000	SAFETY LIGHTS ONLY	\$ 0.00	\$ 2.56	\$ 2.56
056-0095-001-0000	SAFETY LIGHTS ONLY	\$ 0.00	\$ 2.56	\$ 2.56
056-0095-002-0000	SAFETY LIGHTS ONLY	\$ 0.00	\$ 2.56	\$ 2.56
056-0095-003-0000	SAFETY LIGHTS ONLY	\$ 0.00	\$ 2.56	\$ 2.56
056-0096-001-0000	SAFETY LIGHTS ONLY	\$ 0.00	\$ 2.56	\$ 2.56
056-0096-002-0000	SAFETY LIGHTS ONLY	\$ 0.00	\$ 2.56	\$ 2.56
056-0096-003-0000	SAFETY LIGHTS ONLY	\$ 0.00	\$ 2.56	\$ 2.56
056-0096-004-0000	SAFETY LIGHTS ONLY	\$ 0.00	\$ 2.56	\$ 2.56

ITEM 10.4.

City of Rancho Cordova
Lighting District No. 2012-1
Fiscal Year 2020-21 Assessment Roll

ATTACHMENT 2

APN	District Classification	Street Light Charge	Safety Light Charge	Total Assessment
056-0096-005-0000	SAFETY LIGHTS ONLY	\$ 0.00	\$ 2.56	\$ 2.56
056-0097-001-0000	SAFETY LIGHTS ONLY	\$ 0.00	\$ 2.56	\$ 2.56
056-0097-002-0000	SAFETY LIGHTS ONLY	\$ 0.00	\$ 2.56	\$ 2.56
056-0101-001-0000	SAFETY LIGHTS ONLY	\$ 0.00	\$ 2.56	\$ 2.56
056-0101-002-0000	SAFETY LIGHTS ONLY	\$ 0.00	\$ 2.56	\$ 2.56
056-0101-003-0000	SAFETY LIGHTS ONLY	\$ 0.00	\$ 2.56	\$ 2.56
056-0101-004-0000	SAFETY LIGHTS ONLY	\$ 0.00	\$ 2.56	\$ 2.56
056-0101-005-0000	SAFETY LIGHTS ONLY	\$ 0.00	\$ 2.56	\$ 2.56
056-0101-006-0000	SAFETY LIGHTS ONLY	\$ 0.00	\$ 2.56	\$ 2.56
056-0101-007-0000	SAFETY LIGHTS ONLY	\$ 0.00	\$ 2.56	\$ 2.56
056-0101-008-0000	SAFETY LIGHTS ONLY	\$ 0.00	\$ 2.56	\$ 2.56
056-0101-009-0000	SAFETY LIGHTS ONLY	\$ 0.00	\$ 2.56	\$ 2.56
056-0101-010-0000	SAFETY LIGHTS ONLY	\$ 0.00	\$ 2.56	\$ 2.56
056-0101-011-0000	SAFETY LIGHTS ONLY	\$ 0.00	\$ 2.56	\$ 2.56
056-0101-012-0000	SAFETY LIGHTS ONLY	\$ 0.00	\$ 2.56	\$ 2.56
056-0101-013-0000	SAFETY LIGHTS ONLY	\$ 0.00	\$ 2.56	\$ 2.56
056-0101-014-0000	SAFETY LIGHTS ONLY	\$ 0.00	\$ 2.56	\$ 2.56
056-0101-015-0000	SAFETY LIGHTS ONLY	\$ 0.00	\$ 2.56	\$ 2.56
056-0101-016-0000	SAFETY LIGHTS ONLY	\$ 0.00	\$ 2.56	\$ 2.56
056-0101-017-0000	SAFETY LIGHTS ONLY	\$ 0.00	\$ 2.56	\$ 2.56
056-0101-018-0000	SAFETY LIGHTS ONLY	\$ 0.00	\$ 2.56	\$ 2.56
056-0101-019-0000	SAFETY LIGHTS ONLY	\$ 0.00	\$ 2.56	\$ 2.56
056-0101-020-0000	SAFETY LIGHTS ONLY	\$ 0.00	\$ 2.56	\$ 2.56
056-0101-021-0000	SAFETY LIGHTS ONLY	\$ 0.00	\$ 2.56	\$ 2.56
056-0101-022-0000	SAFETY LIGHTS ONLY	\$ 0.00	\$ 2.56	\$ 2.56
056-0101-023-0000	SAFETY LIGHTS ONLY	\$ 0.00	\$ 2.56	\$ 2.56
056-0101-024-0000	SAFETY LIGHTS ONLY	\$ 0.00	\$ 2.56	\$ 2.56
056-0101-025-0000	SAFETY LIGHTS ONLY	\$ 0.00	\$ 2.56	\$ 2.56
056-0101-026-0000	SAFETY LIGHTS ONLY	\$ 0.00	\$ 2.56	\$ 2.56
056-0101-027-0000	SAFETY LIGHTS ONLY	\$ 0.00	\$ 2.56	\$ 2.56
056-0101-028-0000	SAFETY LIGHTS ONLY	\$ 0.00	\$ 2.56	\$ 2.56
056-0101-029-0000	SAFETY LIGHTS ONLY	\$ 0.00	\$ 2.56	\$ 2.56
056-0101-030-0000	SAFETY LIGHTS ONLY	\$ 0.00	\$ 2.56	\$ 2.56
056-0101-031-0000	SAFETY LIGHTS ONLY	\$ 0.00	\$ 2.56	\$ 2.56
056-0101-032-0000	SAFETY LIGHTS ONLY	\$ 0.00	\$ 2.56	\$ 2.56
056-0102-001-0000	SAFETY LIGHTS ONLY	\$ 0.00	\$ 2.56	\$ 2.56
056-0102-002-0000	SAFETY LIGHTS ONLY	\$ 0.00	\$ 2.56	\$ 2.56
056-0102-003-0000	SAFETY LIGHTS ONLY	\$ 0.00	\$ 2.56	\$ 2.56
056-0102-004-0000	SAFETY LIGHTS ONLY	\$ 0.00	\$ 2.56	\$ 2.56
056-0102-005-0000	SAFETY LIGHTS ONLY	\$ 0.00	\$ 2.56	\$ 2.56
056-0102-006-0000	SAFETY LIGHTS ONLY	\$ 0.00	\$ 2.56	\$ 2.56
056-0102-007-0000	SAFETY LIGHTS ONLY	\$ 0.00	\$ 2.56	\$ 2.56
056-0102-008-0000	SAFETY LIGHTS ONLY	\$ 0.00	\$ 2.56	\$ 2.56
056-0102-009-0000	SAFETY LIGHTS ONLY	\$ 0.00	\$ 2.56	\$ 2.56

ITEM 10.4.

City of Rancho Cordova
Lighting District No. 2012-1
Fiscal Year 2020-21 Assessment Roll

ATTACHMENT 2

APN	District Classification	Street Light Charge	Safety Light Charge	Total Assessment
056-0102-010-0000	SAFETY LIGHTS ONLY	\$ 0.00	\$ 2.56	\$ 2.56
056-0102-011-0000	SAFETY LIGHTS ONLY	\$ 0.00	\$ 2.56	\$ 2.56
056-0111-001-0000	SAFETY LIGHTS ONLY	\$ 0.00	\$ 2.56	\$ 2.56
056-0111-002-0000	SAFETY LIGHTS ONLY	\$ 0.00	\$ 2.56	\$ 2.56
056-0111-009-0000	SAFETY LIGHTS ONLY	\$ 0.00	\$ 2.56	\$ 2.56
056-0111-010-0000	SAFETY LIGHTS ONLY	\$ 0.00	\$ 2.56	\$ 2.56
056-0111-011-0000	SAFETY LIGHTS ONLY	\$ 0.00	\$ 2.56	\$ 2.56
056-0111-012-0000	SAFETY LIGHTS ONLY	\$ 0.00	\$ 2.56	\$ 2.56
056-0111-013-0000	SAFETY LIGHTS ONLY	\$ 0.00	\$ 2.56	\$ 2.56
056-0111-014-0000	SAFETY LIGHTS ONLY	\$ 0.00	\$ 2.56	\$ 2.56
056-0111-015-0000	SAFETY LIGHTS ONLY	\$ 0.00	\$ 2.56	\$ 2.56
056-0111-016-0000	SAFETY LIGHTS ONLY	\$ 0.00	\$ 2.56	\$ 2.56
056-0111-017-0000	SAFETY LIGHTS ONLY	\$ 0.00	\$ 2.56	\$ 2.56
056-0111-018-0000	SAFETY LIGHTS ONLY	\$ 0.00	\$ 2.56	\$ 2.56
056-0111-019-0000	SAFETY LIGHTS ONLY	\$ 0.00	\$ 2.56	\$ 2.56
056-0112-001-0000	SAFETY LIGHTS ONLY	\$ 0.00	\$ 2.56	\$ 2.56
056-0112-002-0000	SAFETY LIGHTS ONLY	\$ 0.00	\$ 2.56	\$ 2.56
056-0112-003-0000	SAFETY LIGHTS ONLY	\$ 0.00	\$ 2.56	\$ 2.56
056-0112-004-0000	SAFETY LIGHTS ONLY	\$ 0.00	\$ 2.56	\$ 2.56
056-0112-005-0000	SAFETY LIGHTS ONLY	\$ 0.00	\$ 2.56	\$ 2.56
056-0112-006-0000	SAFETY LIGHTS ONLY	\$ 0.00	\$ 2.56	\$ 2.56
056-0112-007-0000	SAFETY LIGHTS ONLY	\$ 0.00	\$ 2.56	\$ 2.56
056-0112-008-0000	SAFETY LIGHTS ONLY	\$ 0.00	\$ 2.56	\$ 2.56
056-0112-009-0000	SAFETY LIGHTS ONLY	\$ 0.00	\$ 2.56	\$ 2.56
056-0112-010-0000	SAFETY LIGHTS ONLY	\$ 0.00	\$ 2.56	\$ 2.56
056-0112-011-0000	SAFETY LIGHTS ONLY	\$ 0.00	\$ 2.56	\$ 2.56
056-0112-012-0000	SAFETY LIGHTS ONLY	\$ 0.00	\$ 2.56	\$ 2.56
056-0112-013-0000	SAFETY LIGHTS ONLY	\$ 0.00	\$ 2.56	\$ 2.56
056-0112-014-0000	SAFETY LIGHTS ONLY	\$ 0.00	\$ 2.56	\$ 2.56
056-0112-015-0000	SAFETY LIGHTS ONLY	\$ 0.00	\$ 2.56	\$ 2.56
056-0112-016-0000	SAFETY LIGHTS ONLY	\$ 0.00	\$ 2.56	\$ 2.56
056-0112-017-0000	SAFETY LIGHTS ONLY	\$ 0.00	\$ 2.56	\$ 2.56
056-0112-018-0000	SAFETY LIGHTS ONLY	\$ 0.00	\$ 2.56	\$ 2.56
056-0112-019-0000	SAFETY LIGHTS ONLY	\$ 0.00	\$ 2.56	\$ 2.56
056-0112-020-0000	SAFETY LIGHTS ONLY	\$ 0.00	\$ 2.56	\$ 2.56
056-0112-021-0000	SAFETY LIGHTS ONLY	\$ 0.00	\$ 2.56	\$ 2.56
056-0112-022-0000	SAFETY LIGHTS ONLY	\$ 0.00	\$ 2.56	\$ 2.56
056-0112-023-0000	SAFETY LIGHTS ONLY	\$ 0.00	\$ 2.56	\$ 2.56
056-0112-024-0000	SAFETY LIGHTS ONLY	\$ 0.00	\$ 2.56	\$ 2.56
056-0112-025-0000	SAFETY LIGHTS ONLY	\$ 0.00	\$ 2.56	\$ 2.56
056-0112-026-0000	SAFETY LIGHTS ONLY	\$ 0.00	\$ 2.56	\$ 2.56
056-0112-027-0000	SAFETY LIGHTS ONLY	\$ 0.00	\$ 2.56	\$ 2.56
056-0113-001-0000	SAFETY LIGHTS ONLY	\$ 0.00	\$ 2.56	\$ 2.56
056-0113-002-0000	SAFETY LIGHTS ONLY	\$ 0.00	\$ 2.56	\$ 2.56

ITEM 10.4.

City of Rancho Cordova
Lighting District No. 2012-1
Fiscal Year 2020-21 Assessment Roll

ATTACHMENT 2

APN	District Classification	Street Light Charge	Safety Light Charge	Total Assessment
056-0113-003-0000	SAFETY LIGHTS ONLY	\$ 0.00	\$ 2.56	\$ 2.56
056-0113-004-0000	SAFETY LIGHTS ONLY	\$ 0.00	\$ 2.56	\$ 2.56
056-0113-005-0000	SAFETY LIGHTS ONLY	\$ 0.00	\$ 2.56	\$ 2.56
056-0113-006-0000	SAFETY LIGHTS ONLY	\$ 0.00	\$ 2.56	\$ 2.56
056-0113-007-0000	SAFETY LIGHTS ONLY	\$ 0.00	\$ 2.56	\$ 2.56
056-0114-001-0000	SAFETY LIGHTS ONLY	\$ 0.00	\$ 2.56	\$ 2.56
056-0114-002-0000	SAFETY LIGHTS ONLY	\$ 0.00	\$ 2.56	\$ 2.56
056-0114-003-0000	SAFETY LIGHTS ONLY	\$ 0.00	\$ 2.56	\$ 2.56
056-0114-004-0000	SAFETY LIGHTS ONLY	\$ 0.00	\$ 2.56	\$ 2.56
056-0114-005-0000	SAFETY LIGHTS ONLY	\$ 0.00	\$ 2.56	\$ 2.56
056-0114-006-0000	SAFETY LIGHTS ONLY	\$ 0.00	\$ 2.56	\$ 2.56
056-0114-007-0000	SAFETY LIGHTS ONLY	\$ 0.00	\$ 2.56	\$ 2.56
056-0114-008-0000	SAFETY LIGHTS ONLY	\$ 0.00	\$ 2.56	\$ 2.56
056-0115-001-0000	SAFETY LIGHTS ONLY	\$ 0.00	\$ 2.56	\$ 2.56
056-0115-002-0000	SAFETY LIGHTS ONLY	\$ 0.00	\$ 2.56	\$ 2.56
056-0115-003-0000	SAFETY LIGHTS ONLY	\$ 0.00	\$ 2.56	\$ 2.56
056-0115-004-0000	SAFETY LIGHTS ONLY	\$ 0.00	\$ 2.56	\$ 2.56
056-0115-005-0000	SAFETY LIGHTS ONLY	\$ 0.00	\$ 2.56	\$ 2.56
056-0115-006-0000	SAFETY LIGHTS ONLY	\$ 0.00	\$ 2.56	\$ 2.56
056-0116-001-0000	SAFETY LIGHTS ONLY	\$ 0.00	\$ 2.56	\$ 2.56
056-0116-002-0000	SAFETY LIGHTS ONLY	\$ 0.00	\$ 2.56	\$ 2.56
056-0116-003-0000	SAFETY LIGHTS ONLY	\$ 0.00	\$ 2.56	\$ 2.56
056-0116-004-0000	SAFETY LIGHTS ONLY	\$ 0.00	\$ 2.56	\$ 2.56
056-0116-005-0000	SAFETY LIGHTS ONLY	\$ 0.00	\$ 2.56	\$ 2.56
056-0116-006-0000	SAFETY LIGHTS ONLY	\$ 0.00	\$ 2.56	\$ 2.56
056-0116-007-0000	SAFETY LIGHTS ONLY	\$ 0.00	\$ 2.56	\$ 2.56
056-0116-008-0000	SAFETY LIGHTS ONLY	\$ 0.00	\$ 2.56	\$ 2.56
056-0116-009-0000	SAFETY LIGHTS ONLY	\$ 0.00	\$ 2.56	\$ 2.56
056-0116-010-0000	SAFETY LIGHTS ONLY	\$ 0.00	\$ 2.56	\$ 2.56
056-0122-001-0000	SAFETY LIGHTS ONLY	\$ 0.00	\$ 2.56	\$ 2.56
056-0122-002-0000	SAFETY LIGHTS ONLY	\$ 0.00	\$ 2.56	\$ 2.56
056-0122-003-0000	SAFETY LIGHTS ONLY	\$ 0.00	\$ 2.56	\$ 2.56
056-0122-004-0000	SAFETY LIGHTS ONLY	\$ 0.00	\$ 2.56	\$ 2.56
056-0122-005-0000	SAFETY LIGHTS ONLY	\$ 0.00	\$ 2.56	\$ 2.56
056-0122-006-0000	SAFETY LIGHTS ONLY	\$ 0.00	\$ 2.56	\$ 2.56
056-0122-007-0000	SAFETY LIGHTS ONLY	\$ 0.00	\$ 2.56	\$ 2.56
056-0122-008-0000	SAFETY LIGHTS ONLY	\$ 0.00	\$ 2.56	\$ 2.56
056-0122-009-0000	SAFETY LIGHTS ONLY	\$ 0.00	\$ 2.56	\$ 2.56
056-0123-001-0000	SAFETY LIGHTS ONLY	\$ 0.00	\$ 2.56	\$ 2.56
056-0123-002-0000	SAFETY LIGHTS ONLY	\$ 0.00	\$ 2.56	\$ 2.56
056-0123-003-0000	SAFETY LIGHTS ONLY	\$ 0.00	\$ 2.56	\$ 2.56
056-0123-004-0000	SAFETY LIGHTS ONLY	\$ 0.00	\$ 2.56	\$ 2.56
056-0123-005-0000	SAFETY LIGHTS ONLY	\$ 0.00	\$ 2.56	\$ 2.56
056-0123-006-0000	SAFETY LIGHTS ONLY	\$ 0.00	\$ 2.56	\$ 2.56

ITEM 10.4.

City of Rancho Cordova
Lighting District No. 2012-1
Fiscal Year 2020-21 Assessment Roll

ATTACHMENT 2

APN	District Classification	Street Light Charge	Safety Light Charge	Total Assessment
056-0123-007-0000	SAFETY LIGHTS ONLY	\$ 0.00	\$ 2.56	\$ 2.56
056-0123-008-0000	SAFETY LIGHTS ONLY	\$ 0.00	\$ 2.56	\$ 2.56
056-0123-009-0000	SAFETY LIGHTS ONLY	\$ 0.00	\$ 2.56	\$ 2.56
056-0123-010-0000	SAFETY LIGHTS ONLY	\$ 0.00	\$ 2.56	\$ 2.56
056-0123-011-0000	SAFETY LIGHTS ONLY	\$ 0.00	\$ 2.56	\$ 2.56
056-0123-012-0000	SAFETY LIGHTS ONLY	\$ 0.00	\$ 2.56	\$ 2.56
056-0123-013-0000	SAFETY LIGHTS ONLY	\$ 0.00	\$ 2.56	\$ 2.56
056-0123-014-0000	SAFETY LIGHTS ONLY	\$ 0.00	\$ 2.56	\$ 2.56
056-0123-015-0000	SAFETY LIGHTS ONLY	\$ 0.00	\$ 2.56	\$ 2.56
056-0123-016-0000	SAFETY LIGHTS ONLY	\$ 0.00	\$ 2.56	\$ 2.56
056-0123-017-0000	SAFETY LIGHTS ONLY	\$ 0.00	\$ 2.56	\$ 2.56
056-0123-018-0000	SAFETY LIGHTS ONLY	\$ 0.00	\$ 2.56	\$ 2.56
056-0123-019-0000	SAFETY LIGHTS ONLY	\$ 0.00	\$ 2.56	\$ 2.56
056-0123-020-0000	SAFETY LIGHTS ONLY	\$ 0.00	\$ 2.56	\$ 2.56
056-0123-021-0000	SAFETY LIGHTS ONLY	\$ 0.00	\$ 2.56	\$ 2.56
056-0123-022-0000	SAFETY LIGHTS ONLY	\$ 0.00	\$ 2.56	\$ 2.56
056-0123-023-0000	SAFETY LIGHTS ONLY	\$ 0.00	\$ 2.56	\$ 2.56
056-0123-024-0000	SAFETY LIGHTS ONLY	\$ 0.00	\$ 2.56	\$ 2.56
056-0123-025-0000	SAFETY LIGHTS ONLY	\$ 0.00	\$ 2.56	\$ 2.56
056-0124-001-0000	SAFETY LIGHTS ONLY	\$ 0.00	\$ 2.56	\$ 2.56
056-0125-001-0000	SAFETY LIGHTS ONLY	\$ 0.00	\$ 2.56	\$ 2.56
056-0125-002-0000	SAFETY LIGHTS ONLY	\$ 0.00	\$ 2.56	\$ 2.56
056-0125-003-0000	SAFETY LIGHTS ONLY	\$ 0.00	\$ 2.56	\$ 2.56
056-0127-001-0000	SAFETY LIGHTS ONLY	\$ 0.00	\$ 2.56	\$ 2.56
056-0127-002-0000	SAFETY LIGHTS ONLY	\$ 0.00	\$ 2.56	\$ 2.56
056-0131-001-0000	SAFETY LIGHTS ONLY	\$ 0.00	\$ 2.56	\$ 2.56
056-0131-002-0000	SAFETY LIGHTS ONLY	\$ 0.00	\$ 2.56	\$ 2.56
056-0131-003-0000	SAFETY LIGHTS ONLY	\$ 0.00	\$ 2.56	\$ 2.56
056-0131-004-0000	SAFETY LIGHTS ONLY	\$ 0.00	\$ 2.56	\$ 2.56
056-0131-005-0000	SAFETY LIGHTS ONLY	\$ 0.00	\$ 2.56	\$ 2.56
056-0131-006-0000	SAFETY LIGHTS ONLY	\$ 0.00	\$ 2.56	\$ 2.56
056-0131-007-0000	SAFETY LIGHTS ONLY	\$ 0.00	\$ 2.56	\$ 2.56
056-0131-008-0000	SAFETY LIGHTS ONLY	\$ 0.00	\$ 2.56	\$ 2.56
056-0131-009-0000	SAFETY LIGHTS ONLY	\$ 0.00	\$ 2.56	\$ 2.56
056-0131-010-0000	SAFETY LIGHTS ONLY	\$ 0.00	\$ 2.56	\$ 2.56
056-0131-011-0000	SAFETY LIGHTS ONLY	\$ 0.00	\$ 2.56	\$ 2.56
056-0131-012-0000	SAFETY LIGHTS ONLY	\$ 0.00	\$ 2.56	\$ 2.56
056-0132-001-0000	SAFETY LIGHTS ONLY	\$ 0.00	\$ 2.56	\$ 2.56
056-0132-002-0000	SAFETY LIGHTS ONLY	\$ 0.00	\$ 2.56	\$ 2.56
056-0132-003-0000	SAFETY LIGHTS ONLY	\$ 0.00	\$ 2.56	\$ 2.56
056-0132-004-0000	SAFETY LIGHTS ONLY	\$ 0.00	\$ 2.56	\$ 2.56
056-0132-005-0000	SAFETY LIGHTS ONLY	\$ 0.00	\$ 2.56	\$ 2.56
056-0132-006-0000	SAFETY LIGHTS ONLY	\$ 0.00	\$ 2.56	\$ 2.56
056-0132-007-0000	SAFETY LIGHTS ONLY	\$ 0.00	\$ 2.56	\$ 2.56

ITEM 10.4.

City of Rancho Cordova
Lighting District No. 2012-1
Fiscal Year 2020-21 Assessment Roll

ATTACHMENT 2

APN	District Classification	Street Light Charge	Safety Light Charge	Total Assessment
056-0132-008-0000	SAFETY LIGHTS ONLY	\$ 0.00	\$ 2.56	\$ 2.56
056-0132-009-0000	SAFETY LIGHTS ONLY	\$ 0.00	\$ 2.56	\$ 2.56
056-0132-010-0000	SAFETY LIGHTS ONLY	\$ 0.00	\$ 2.56	\$ 2.56
056-0132-011-0000	SAFETY LIGHTS ONLY	\$ 0.00	\$ 2.56	\$ 2.56
056-0132-012-0000	SAFETY LIGHTS ONLY	\$ 0.00	\$ 2.56	\$ 2.56
056-0132-013-0000	SAFETY LIGHTS ONLY	\$ 0.00	\$ 2.56	\$ 2.56
056-0132-014-0000	SAFETY LIGHTS ONLY	\$ 0.00	\$ 2.56	\$ 2.56
056-0132-015-0000	SAFETY LIGHTS ONLY	\$ 0.00	\$ 2.56	\$ 2.56
056-0132-016-0000	SAFETY LIGHTS ONLY	\$ 0.00	\$ 2.56	\$ 2.56
056-0132-017-0000	SAFETY LIGHTS ONLY	\$ 0.00	\$ 2.56	\$ 2.56
056-0132-018-0000	SAFETY LIGHTS ONLY	\$ 0.00	\$ 2.56	\$ 2.56
056-0133-001-0000	SAFETY LIGHTS ONLY	\$ 0.00	\$ 2.56	\$ 2.56
056-0133-002-0000	SAFETY LIGHTS ONLY	\$ 0.00	\$ 2.56	\$ 2.56
056-0133-003-0000	SAFETY LIGHTS ONLY	\$ 0.00	\$ 2.56	\$ 2.56
056-0133-004-0000	SAFETY LIGHTS ONLY	\$ 0.00	\$ 2.56	\$ 2.56
056-0133-005-0000	SAFETY LIGHTS ONLY	\$ 0.00	\$ 2.56	\$ 2.56
056-0133-006-0000	SAFETY LIGHTS ONLY	\$ 0.00	\$ 2.56	\$ 2.56
056-0133-007-0000	SAFETY LIGHTS ONLY	\$ 0.00	\$ 2.56	\$ 2.56
056-0133-008-0000	SAFETY LIGHTS ONLY	\$ 0.00	\$ 2.56	\$ 2.56
056-0134-001-0000	SAFETY LIGHTS ONLY	\$ 0.00	\$ 2.56	\$ 2.56
056-0135-001-0000	SAFETY LIGHTS ONLY	\$ 0.00	\$ 2.56	\$ 2.56
056-0135-002-0000	SAFETY LIGHTS ONLY	\$ 0.00	\$ 2.56	\$ 2.56
056-0136-001-0000	SAFETY LIGHTS ONLY	\$ 0.00	\$ 2.56	\$ 2.56
056-0141-001-0000	SAFETY LIGHTS ONLY	\$ 0.00	\$ 2.56	\$ 2.56
056-0141-002-0000	SAFETY LIGHTS ONLY	\$ 0.00	\$ 2.56	\$ 2.56
056-0141-003-0000	SAFETY LIGHTS ONLY	\$ 0.00	\$ 2.56	\$ 2.56
056-0141-004-0000	SAFETY LIGHTS ONLY	\$ 0.00	\$ 2.56	\$ 2.56
056-0141-005-0000	SAFETY LIGHTS ONLY	\$ 0.00	\$ 2.56	\$ 2.56
056-0141-006-0000	SAFETY LIGHTS ONLY	\$ 0.00	\$ 2.56	\$ 2.56
056-0141-007-0000	SAFETY LIGHTS ONLY	\$ 0.00	\$ 2.56	\$ 2.56
056-0141-008-0000	SAFETY LIGHTS ONLY	\$ 0.00	\$ 2.56	\$ 2.56
056-0141-009-0000	SAFETY LIGHTS ONLY	\$ 0.00	\$ 2.56	\$ 2.56
056-0141-010-0000	SAFETY LIGHTS ONLY	\$ 0.00	\$ 2.56	\$ 2.56
056-0141-011-0000	SAFETY LIGHTS ONLY	\$ 0.00	\$ 2.56	\$ 2.56
056-0141-012-0000	SAFETY LIGHTS ONLY	\$ 0.00	\$ 2.56	\$ 2.56
056-0141-013-0000	SAFETY LIGHTS ONLY	\$ 0.00	\$ 2.56	\$ 2.56
056-0141-014-0000	SAFETY LIGHTS ONLY	\$ 0.00	\$ 2.56	\$ 2.56
056-0141-015-0000	SAFETY LIGHTS ONLY	\$ 0.00	\$ 2.56	\$ 2.56
056-0141-016-0000	SAFETY LIGHTS ONLY	\$ 0.00	\$ 2.56	\$ 2.56
056-0142-001-0000	SAFETY LIGHTS ONLY	\$ 0.00	\$ 2.56	\$ 2.56
056-0142-002-0000	SAFETY LIGHTS ONLY	\$ 0.00	\$ 2.56	\$ 2.56
056-0142-003-0000	SAFETY LIGHTS ONLY	\$ 0.00	\$ 2.56	\$ 2.56
056-0143-001-0000	SAFETY LIGHTS ONLY	\$ 0.00	\$ 2.56	\$ 2.56
056-0143-002-0000	SAFETY LIGHTS ONLY	\$ 0.00	\$ 2.56	\$ 2.56

ITEM 10.4.

City of Rancho Cordova
Lighting District No. 2012-1
Fiscal Year 2020-21 Assessment Roll

ATTACHMENT 2

APN	District Classification	Street Light Charge	Safety Light Charge	Total Assessment
056-0143-003-0000	SAFETY LIGHTS ONLY	\$ 0.00	\$ 2.56	\$ 2.56
056-0143-004-0000	SAFETY LIGHTS ONLY	\$ 0.00	\$ 2.56	\$ 2.56
056-0144-001-0000	SAFETY LIGHTS ONLY	\$ 0.00	\$ 2.56	\$ 2.56
056-0144-002-0000	SAFETY LIGHTS ONLY	\$ 0.00	\$ 2.56	\$ 2.56
056-0144-003-0000	SAFETY LIGHTS ONLY	\$ 0.00	\$ 2.56	\$ 2.56
056-0144-004-0000	SAFETY LIGHTS ONLY	\$ 0.00	\$ 2.56	\$ 2.56
056-0144-005-0000	SAFETY LIGHTS ONLY	\$ 0.00	\$ 2.56	\$ 2.56
056-0144-006-0000	SAFETY LIGHTS ONLY	\$ 0.00	\$ 2.56	\$ 2.56
056-0144-007-0000	SAFETY LIGHTS ONLY	\$ 0.00	\$ 2.56	\$ 2.56
056-0144-008-0000	SAFETY LIGHTS ONLY	\$ 0.00	\$ 2.56	\$ 2.56
056-0144-009-0000	SAFETY LIGHTS ONLY	\$ 0.00	\$ 2.56	\$ 2.56
056-0144-010-0000	SAFETY LIGHTS ONLY	\$ 0.00	\$ 2.56	\$ 2.56
056-0144-011-0000	SAFETY LIGHTS ONLY	\$ 0.00	\$ 2.56	\$ 2.56
056-0144-012-0000	SAFETY LIGHTS ONLY	\$ 0.00	\$ 2.56	\$ 2.56
056-0144-013-0000	SAFETY LIGHTS ONLY	\$ 0.00	\$ 2.56	\$ 2.56
056-0144-014-0000	SAFETY LIGHTS ONLY	\$ 0.00	\$ 2.56	\$ 2.56
056-0144-015-0000	SAFETY LIGHTS ONLY	\$ 0.00	\$ 2.56	\$ 2.56
056-0144-016-0000	SAFETY LIGHTS ONLY	\$ 0.00	\$ 2.56	\$ 2.56
056-0144-017-0000	SAFETY LIGHTS ONLY	\$ 0.00	\$ 2.56	\$ 2.56
056-0151-001-0000	SAFETY LIGHTS ONLY	\$ 0.00	\$ 2.56	\$ 2.56
056-0151-002-0000	SAFETY LIGHTS ONLY	\$ 0.00	\$ 2.56	\$ 2.56
056-0151-003-0000	SAFETY LIGHTS ONLY	\$ 0.00	\$ 2.56	\$ 2.56
056-0151-004-0000	SAFETY LIGHTS ONLY	\$ 0.00	\$ 2.56	\$ 2.56
056-0151-005-0000	SAFETY LIGHTS ONLY	\$ 0.00	\$ 2.56	\$ 2.56
056-0151-006-0000	SAFETY LIGHTS ONLY	\$ 0.00	\$ 2.56	\$ 2.56
056-0151-007-0000	SAFETY LIGHTS ONLY	\$ 0.00	\$ 2.56	\$ 2.56
056-0151-008-0000	SAFETY LIGHTS ONLY	\$ 0.00	\$ 2.56	\$ 2.56
056-0151-009-0000	SAFETY LIGHTS ONLY	\$ 0.00	\$ 2.56	\$ 2.56
056-0151-010-0000	SAFETY LIGHTS ONLY	\$ 0.00	\$ 2.56	\$ 2.56
056-0151-011-0000	SAFETY LIGHTS ONLY	\$ 0.00	\$ 2.56	\$ 2.56
056-0151-012-0000	SAFETY LIGHTS ONLY	\$ 0.00	\$ 2.56	\$ 2.56
056-0151-013-0000	SAFETY LIGHTS ONLY	\$ 0.00	\$ 2.56	\$ 2.56
056-0151-014-0000	SAFETY LIGHTS ONLY	\$ 0.00	\$ 2.56	\$ 2.56
056-0151-015-0000	SAFETY LIGHTS ONLY	\$ 0.00	\$ 2.56	\$ 2.56
056-0151-016-0000	SAFETY LIGHTS ONLY	\$ 0.00	\$ 2.56	\$ 2.56
056-0151-017-0000	SAFETY LIGHTS ONLY	\$ 0.00	\$ 2.56	\$ 2.56
056-0151-018-0000	SAFETY LIGHTS ONLY	\$ 0.00	\$ 2.56	\$ 2.56
056-0151-019-0000	SAFETY LIGHTS ONLY	\$ 0.00	\$ 2.56	\$ 2.56
056-0151-020-0000	SAFETY LIGHTS ONLY	\$ 0.00	\$ 2.56	\$ 2.56
056-0151-021-0000	SAFETY LIGHTS ONLY	\$ 0.00	\$ 2.56	\$ 2.56
056-0151-022-0000	SAFETY LIGHTS ONLY	\$ 0.00	\$ 2.56	\$ 2.56
056-0151-023-0000	SAFETY LIGHTS ONLY	\$ 0.00	\$ 2.56	\$ 2.56
056-0151-024-0000	SAFETY LIGHTS ONLY	\$ 0.00	\$ 2.56	\$ 2.56
056-0151-025-0000	SAFETY LIGHTS ONLY	\$ 0.00	\$ 2.56	\$ 2.56

ITEM 10.4.

City of Rancho Cordova
Lighting District No. 2012-1
Fiscal Year 2020-21 Assessment Roll

ATTACHMENT 2

APN	District Classification	Street Light Charge	Safety Light Charge	Total Assessment
056-0151-026-0000	SAFETY LIGHTS ONLY	\$ 0.00	\$ 2.56	\$ 2.56
056-0151-027-0000	SAFETY LIGHTS ONLY	\$ 0.00	\$ 2.56	\$ 2.56
056-0151-028-0000	SAFETY LIGHTS ONLY	\$ 0.00	\$ 2.56	\$ 2.56
056-0151-029-0000	SAFETY LIGHTS ONLY	\$ 0.00	\$ 2.56	\$ 2.56
056-0151-030-0000	SAFETY LIGHTS ONLY	\$ 0.00	\$ 2.56	\$ 2.56
056-0151-031-0000	SAFETY LIGHTS ONLY	\$ 0.00	\$ 2.56	\$ 2.56
056-0151-032-0000	SAFETY LIGHTS ONLY	\$ 0.00	\$ 2.56	\$ 2.56
056-0151-033-0000	SAFETY LIGHTS ONLY	\$ 0.00	\$ 2.56	\$ 2.56
056-0151-034-0000	SAFETY LIGHTS ONLY	\$ 0.00	\$ 2.56	\$ 2.56
056-0152-001-0000	SAFETY LIGHTS ONLY	\$ 0.00	\$ 2.56	\$ 2.56
056-0152-002-0000	SAFETY LIGHTS ONLY	\$ 0.00	\$ 2.56	\$ 2.56
056-0152-003-0000	SAFETY LIGHTS ONLY	\$ 0.00	\$ 2.56	\$ 2.56
056-0152-004-0000	SAFETY LIGHTS ONLY	\$ 0.00	\$ 2.56	\$ 2.56
056-0152-005-0000	SAFETY LIGHTS ONLY	\$ 0.00	\$ 2.56	\$ 2.56
056-0152-006-0000	SAFETY LIGHTS ONLY	\$ 0.00	\$ 2.56	\$ 2.56
056-0152-007-0000	SAFETY LIGHTS ONLY	\$ 0.00	\$ 2.56	\$ 2.56
056-0152-008-0000	SAFETY LIGHTS ONLY	\$ 0.00	\$ 2.56	\$ 2.56
056-0152-009-0000	SAFETY LIGHTS ONLY	\$ 0.00	\$ 2.56	\$ 2.56
056-0152-010-0000	SAFETY LIGHTS ONLY	\$ 0.00	\$ 2.56	\$ 2.56
056-0152-011-0000	SAFETY LIGHTS ONLY	\$ 0.00	\$ 2.56	\$ 2.56
056-0152-012-0000	SAFETY LIGHTS ONLY	\$ 0.00	\$ 2.56	\$ 2.56
056-0152-013-0000	SAFETY LIGHTS ONLY	\$ 0.00	\$ 2.56	\$ 2.56
056-0152-014-0000	SAFETY LIGHTS ONLY	\$ 0.00	\$ 2.56	\$ 2.56
056-0152-015-0000	SAFETY LIGHTS ONLY	\$ 0.00	\$ 2.56	\$ 2.56
056-0152-016-0000	SAFETY LIGHTS ONLY	\$ 0.00	\$ 2.56	\$ 2.56
056-0152-017-0000	SAFETY LIGHTS ONLY	\$ 0.00	\$ 2.56	\$ 2.56
056-0152-018-0000	SAFETY LIGHTS ONLY	\$ 0.00	\$ 2.56	\$ 2.56
056-0152-019-0000	SAFETY LIGHTS ONLY	\$ 0.00	\$ 2.56	\$ 2.56
056-0152-020-0000	SAFETY LIGHTS ONLY	\$ 0.00	\$ 2.56	\$ 2.56
056-0152-021-0000	SAFETY LIGHTS ONLY	\$ 0.00	\$ 2.56	\$ 2.56
056-0152-022-0000	SAFETY LIGHTS ONLY	\$ 0.00	\$ 2.56	\$ 2.56
056-0153-001-0000	SAFETY LIGHTS ONLY	\$ 0.00	\$ 2.56	\$ 2.56
056-0153-002-0000	SAFETY LIGHTS ONLY	\$ 0.00	\$ 2.56	\$ 2.56
056-0153-003-0000	SAFETY LIGHTS ONLY	\$ 0.00	\$ 2.56	\$ 2.56
056-0153-004-0000	SAFETY LIGHTS ONLY	\$ 0.00	\$ 2.56	\$ 2.56
056-0153-005-0000	SAFETY LIGHTS ONLY	\$ 0.00	\$ 2.56	\$ 2.56
056-0153-006-0000	SAFETY LIGHTS ONLY	\$ 0.00	\$ 2.56	\$ 2.56
056-0153-007-0000	SAFETY LIGHTS ONLY	\$ 0.00	\$ 2.56	\$ 2.56
056-0153-008-0000	SAFETY LIGHTS ONLY	\$ 0.00	\$ 2.56	\$ 2.56
056-0153-009-0000	SAFETY LIGHTS ONLY	\$ 0.00	\$ 2.56	\$ 2.56
056-0153-010-0000	SAFETY LIGHTS ONLY	\$ 0.00	\$ 2.56	\$ 2.56
056-0153-011-0000	SAFETY LIGHTS ONLY	\$ 0.00	\$ 2.56	\$ 2.56
056-0153-012-0000	SAFETY LIGHTS ONLY	\$ 0.00	\$ 2.56	\$ 2.56
056-0153-013-0000	SAFETY LIGHTS ONLY	\$ 0.00	\$ 2.56	\$ 2.56

ITEM 10.4.

City of Rancho Cordova
Lighting District No. 2012-1
Fiscal Year 2020-21 Assessment Roll

ATTACHMENT 2

APN	District Classification	Street Light Charge	Safety Light Charge	Total Assessment
056-0153-014-0000	SAFETY LIGHTS ONLY	\$ 0.00	\$ 2.56	\$ 2.56
056-0153-015-0000	SAFETY LIGHTS ONLY	\$ 0.00	\$ 2.56	\$ 2.56
056-0153-016-0000	SAFETY LIGHTS ONLY	\$ 0.00	\$ 2.56	\$ 2.56
056-0153-017-0000	SAFETY LIGHTS ONLY	\$ 0.00	\$ 2.56	\$ 2.56
056-0153-018-0000	SAFETY LIGHTS ONLY	\$ 0.00	\$ 2.56	\$ 2.56
056-0153-019-0000	SAFETY LIGHTS ONLY	\$ 0.00	\$ 2.56	\$ 2.56
056-0153-020-0000	SAFETY LIGHTS ONLY	\$ 0.00	\$ 2.56	\$ 2.56
056-0153-021-0000	SAFETY LIGHTS ONLY	\$ 0.00	\$ 2.56	\$ 2.56
056-0153-022-0000	SAFETY LIGHTS ONLY	\$ 0.00	\$ 2.56	\$ 2.56
056-0153-023-0000	SAFETY LIGHTS ONLY	\$ 0.00	\$ 2.56	\$ 2.56
056-0153-024-0000	SAFETY LIGHTS ONLY	\$ 0.00	\$ 2.56	\$ 2.56
056-0153-025-0000	SAFETY LIGHTS ONLY	\$ 0.00	\$ 2.56	\$ 2.56
056-0154-001-0000	SAFETY LIGHTS ONLY	\$ 0.00	\$ 2.56	\$ 2.56
056-0154-002-0000	SAFETY LIGHTS ONLY	\$ 0.00	\$ 2.56	\$ 2.56
056-0154-003-0000	SAFETY LIGHTS ONLY	\$ 0.00	\$ 2.56	\$ 2.56
056-0154-004-0000	SAFETY LIGHTS ONLY	\$ 0.00	\$ 2.56	\$ 2.56
056-0154-005-0000	SAFETY LIGHTS ONLY	\$ 0.00	\$ 2.56	\$ 2.56
056-0154-006-0000	SAFETY LIGHTS ONLY	\$ 0.00	\$ 2.56	\$ 2.56
056-0154-007-0000	SAFETY LIGHTS ONLY	\$ 0.00	\$ 2.56	\$ 2.56
056-0155-001-0000	RESIDENTIAL	\$ 15.32	\$ 2.56	\$ 17.88
056-0155-002-0000	SAFETY LIGHTS ONLY	\$ 0.00	\$ 2.56	\$ 2.56
056-0155-003-0000	SAFETY LIGHTS ONLY	\$ 0.00	\$ 2.56	\$ 2.56
056-0155-004-0000	SAFETY LIGHTS ONLY	\$ 0.00	\$ 2.56	\$ 2.56
056-0155-005-0000	SAFETY LIGHTS ONLY	\$ 0.00	\$ 2.56	\$ 2.56
056-0155-006-0000	SAFETY LIGHTS ONLY	\$ 0.00	\$ 2.56	\$ 2.56
056-0161-001-0000	SAFETY LIGHTS ONLY	\$ 0.00	\$ 2.56	\$ 2.56
056-0161-002-0000	SAFETY LIGHTS ONLY	\$ 0.00	\$ 2.56	\$ 2.56
056-0161-003-0000	SAFETY LIGHTS ONLY	\$ 0.00	\$ 2.56	\$ 2.56
056-0161-004-0000	SAFETY LIGHTS ONLY	\$ 0.00	\$ 2.56	\$ 2.56
056-0161-005-0000	SAFETY LIGHTS ONLY	\$ 0.00	\$ 2.56	\$ 2.56
056-0161-006-0000	SAFETY LIGHTS ONLY	\$ 0.00	\$ 2.56	\$ 2.56
056-0161-007-0000	SAFETY LIGHTS ONLY	\$ 0.00	\$ 2.56	\$ 2.56
056-0161-008-0000	SAFETY LIGHTS ONLY	\$ 0.00	\$ 2.56	\$ 2.56
056-0161-009-0000	SAFETY LIGHTS ONLY	\$ 0.00	\$ 2.56	\$ 2.56
056-0161-010-0000	SAFETY LIGHTS ONLY	\$ 0.00	\$ 2.56	\$ 2.56
056-0161-011-0000	SAFETY LIGHTS ONLY	\$ 0.00	\$ 2.56	\$ 2.56
056-0162-001-0000	SAFETY LIGHTS ONLY	\$ 0.00	\$ 2.56	\$ 2.56
056-0162-002-0000	SAFETY LIGHTS ONLY	\$ 0.00	\$ 2.56	\$ 2.56
056-0162-003-0000	SAFETY LIGHTS ONLY	\$ 0.00	\$ 2.56	\$ 2.56
056-0162-004-0000	SAFETY LIGHTS ONLY	\$ 0.00	\$ 2.56	\$ 2.56
056-0162-005-0000	SAFETY LIGHTS ONLY	\$ 0.00	\$ 2.56	\$ 2.56
056-0162-006-0000	SAFETY LIGHTS ONLY	\$ 0.00	\$ 2.56	\$ 2.56
056-0162-007-0000	SAFETY LIGHTS ONLY	\$ 0.00	\$ 2.56	\$ 2.56
056-0162-008-0000	SAFETY LIGHTS ONLY	\$ 0.00	\$ 2.56	\$ 2.56

ITEM 10.4.

City of Rancho Cordova
Lighting District No. 2012-1
Fiscal Year 2020-21 Assessment Roll

ATTACHMENT 2

APN	District Classification	Street Light Charge	Safety Light Charge	Total Assessment
056-0162-009-0000	SAFETY LIGHTS ONLY	\$ 0.00	\$ 2.56	\$ 2.56
056-0162-010-0000	SAFETY LIGHTS ONLY	\$ 0.00	\$ 2.56	\$ 2.56
056-0162-011-0000	SAFETY LIGHTS ONLY	\$ 0.00	\$ 2.56	\$ 2.56
056-0162-012-0000	SAFETY LIGHTS ONLY	\$ 0.00	\$ 2.56	\$ 2.56
056-0162-013-0000	SAFETY LIGHTS ONLY	\$ 0.00	\$ 2.56	\$ 2.56
056-0162-014-0000	SAFETY LIGHTS ONLY	\$ 0.00	\$ 2.56	\$ 2.56
056-0162-015-0000	SAFETY LIGHTS ONLY	\$ 0.00	\$ 2.56	\$ 2.56
056-0162-018-0000	SAFETY LIGHTS ONLY	\$ 0.00	\$ 2.56	\$ 2.56
056-0162-019-0000	SAFETY LIGHTS ONLY	\$ 0.00	\$ 2.56	\$ 2.56
056-0162-020-0000	SAFETY LIGHTS ONLY	\$ 0.00	\$ 2.56	\$ 2.56
056-0163-001-0000	SAFETY LIGHTS ONLY	\$ 0.00	\$ 2.56	\$ 2.56
056-0163-002-0000	SAFETY LIGHTS ONLY	\$ 0.00	\$ 2.56	\$ 2.56
056-0163-003-0000	SAFETY LIGHTS ONLY	\$ 0.00	\$ 2.56	\$ 2.56
056-0163-004-0000	SAFETY LIGHTS ONLY	\$ 0.00	\$ 2.56	\$ 2.56
056-0163-005-0000	SAFETY LIGHTS ONLY	\$ 0.00	\$ 2.56	\$ 2.56
056-0163-006-0000	SAFETY LIGHTS ONLY	\$ 0.00	\$ 2.56	\$ 2.56
056-0163-007-0000	SAFETY LIGHTS ONLY	\$ 0.00	\$ 2.56	\$ 2.56
056-0163-008-0000	SAFETY LIGHTS ONLY	\$ 0.00	\$ 2.56	\$ 2.56
056-0163-009-0000	SAFETY LIGHTS ONLY	\$ 0.00	\$ 2.56	\$ 2.56
056-0163-010-0000	SAFETY LIGHTS ONLY	\$ 0.00	\$ 2.56	\$ 2.56
056-0163-011-0000	SAFETY LIGHTS ONLY	\$ 0.00	\$ 2.56	\$ 2.56
056-0163-012-0000	SAFETY LIGHTS ONLY	\$ 0.00	\$ 2.56	\$ 2.56
056-0163-013-0000	SAFETY LIGHTS ONLY	\$ 0.00	\$ 2.56	\$ 2.56
056-0164-001-0000	SAFETY LIGHTS ONLY	\$ 0.00	\$ 2.56	\$ 2.56
056-0164-002-0000	SAFETY LIGHTS ONLY	\$ 0.00	\$ 2.56	\$ 2.56
056-0164-003-0000	SAFETY LIGHTS ONLY	\$ 0.00	\$ 2.56	\$ 2.56
056-0164-004-0000	SAFETY LIGHTS ONLY	\$ 0.00	\$ 2.56	\$ 2.56
056-0164-005-0000	SAFETY LIGHTS ONLY	\$ 0.00	\$ 2.56	\$ 2.56
056-0171-001-0000	SAFETY LIGHTS ONLY	\$ 0.00	\$ 2.56	\$ 2.56
056-0172-001-0000	SAFETY LIGHTS ONLY	\$ 0.00	\$ 2.56	\$ 2.56
056-0172-002-0000	SAFETY LIGHTS ONLY	\$ 0.00	\$ 2.56	\$ 2.56
056-0172-003-0000	SAFETY LIGHTS ONLY	\$ 0.00	\$ 2.56	\$ 2.56
056-0172-004-0000	SAFETY LIGHTS ONLY	\$ 0.00	\$ 2.56	\$ 2.56
056-0172-005-0000	SAFETY LIGHTS ONLY	\$ 0.00	\$ 2.56	\$ 2.56
056-0172-006-0000	SAFETY LIGHTS ONLY	\$ 0.00	\$ 2.56	\$ 2.56
056-0172-007-0000	SAFETY LIGHTS ONLY	\$ 0.00	\$ 2.56	\$ 2.56
056-0172-008-0000	SAFETY LIGHTS ONLY	\$ 0.00	\$ 2.56	\$ 2.56
056-0172-009-0000	SAFETY LIGHTS ONLY	\$ 0.00	\$ 2.56	\$ 2.56
056-0172-010-0000	SAFETY LIGHTS ONLY	\$ 0.00	\$ 2.56	\$ 2.56
056-0172-011-0000	SAFETY LIGHTS ONLY	\$ 0.00	\$ 2.56	\$ 2.56
056-0172-012-0000	SAFETY LIGHTS ONLY	\$ 0.00	\$ 2.56	\$ 2.56
056-0172-013-0000	SAFETY LIGHTS ONLY	\$ 0.00	\$ 2.56	\$ 2.56
056-0172-014-0000	SAFETY LIGHTS ONLY	\$ 0.00	\$ 2.56	\$ 2.56
056-0172-015-0000	SAFETY LIGHTS ONLY	\$ 0.00	\$ 2.56	\$ 2.56

ITEM 10.4.

City of Rancho Cordova
Lighting District No. 2012-1
Fiscal Year 2020-21 Assessment Roll

ATTACHMENT 2

APN	District Classification	Street Light Charge	Safety Light Charge	Total Assessment
056-0172-016-0000	SAFETY LIGHTS ONLY	\$ 0.00	\$ 2.56	\$ 2.56
056-0173-001-0000	SAFETY LIGHTS ONLY	\$ 0.00	\$ 2.56	\$ 2.56
056-0173-002-0000	SAFETY LIGHTS ONLY	\$ 0.00	\$ 2.56	\$ 2.56
056-0173-003-0000	SAFETY LIGHTS ONLY	\$ 0.00	\$ 2.56	\$ 2.56
056-0173-004-0000	SAFETY LIGHTS ONLY	\$ 0.00	\$ 2.56	\$ 2.56
056-0173-005-0000	SAFETY LIGHTS ONLY	\$ 0.00	\$ 2.56	\$ 2.56
056-0173-006-0000	SAFETY LIGHTS ONLY	\$ 0.00	\$ 2.56	\$ 2.56
056-0173-007-0000	SAFETY LIGHTS ONLY	\$ 0.00	\$ 2.56	\$ 2.56
056-0173-008-0000	SAFETY LIGHTS ONLY	\$ 0.00	\$ 2.56	\$ 2.56
056-0173-009-0000	SAFETY LIGHTS ONLY	\$ 0.00	\$ 2.56	\$ 2.56
056-0173-010-0000	SAFETY LIGHTS ONLY	\$ 0.00	\$ 2.56	\$ 2.56
056-0173-011-0000	SAFETY LIGHTS ONLY	\$ 0.00	\$ 2.56	\$ 2.56
056-0174-001-0000	SAFETY LIGHTS ONLY	\$ 0.00	\$ 2.56	\$ 2.56
056-0174-002-0000	SAFETY LIGHTS ONLY	\$ 0.00	\$ 2.56	\$ 2.56
056-0174-003-0000	SAFETY LIGHTS ONLY	\$ 0.00	\$ 2.56	\$ 2.56
056-0174-004-0000	SAFETY LIGHTS ONLY	\$ 0.00	\$ 2.56	\$ 2.56
056-0174-005-0000	SAFETY LIGHTS ONLY	\$ 0.00	\$ 2.56	\$ 2.56
056-0174-006-0000	SAFETY LIGHTS ONLY	\$ 0.00	\$ 2.56	\$ 2.56
056-0174-007-0000	SAFETY LIGHTS ONLY	\$ 0.00	\$ 2.56	\$ 2.56
056-0174-008-0000	SAFETY LIGHTS ONLY	\$ 0.00	\$ 2.56	\$ 2.56
056-0174-009-0000	SAFETY LIGHTS ONLY	\$ 0.00	\$ 2.56	\$ 2.56
056-0174-010-0000	SAFETY LIGHTS ONLY	\$ 0.00	\$ 2.56	\$ 2.56
056-0174-011-0000	SAFETY LIGHTS ONLY	\$ 0.00	\$ 2.56	\$ 2.56
056-0174-012-0000	SAFETY LIGHTS ONLY	\$ 0.00	\$ 2.56	\$ 2.56
056-0174-013-0000	SAFETY LIGHTS ONLY	\$ 0.00	\$ 2.56	\$ 2.56
056-0174-014-0000	SAFETY LIGHTS ONLY	\$ 0.00	\$ 2.56	\$ 2.56
056-0174-015-0000	SAFETY LIGHTS ONLY	\$ 0.00	\$ 2.56	\$ 2.56
056-0174-016-0000	SAFETY LIGHTS ONLY	\$ 0.00	\$ 2.56	\$ 2.56
056-0174-017-0000	SAFETY LIGHTS ONLY	\$ 0.00	\$ 2.56	\$ 2.56
056-0174-018-0000	SAFETY LIGHTS ONLY	\$ 0.00	\$ 2.56	\$ 2.56
056-0174-019-0000	SAFETY LIGHTS ONLY	\$ 0.00	\$ 2.56	\$ 2.56
056-0181-001-0000	SAFETY LIGHTS ONLY	\$ 0.00	\$ 2.56	\$ 2.56
056-0181-002-0000	SAFETY LIGHTS ONLY	\$ 0.00	\$ 2.56	\$ 2.56
056-0181-003-0000	SAFETY LIGHTS ONLY	\$ 0.00	\$ 2.56	\$ 2.56
056-0181-004-0000	SAFETY LIGHTS ONLY	\$ 0.00	\$ 2.56	\$ 2.56
056-0181-005-0000	SAFETY LIGHTS ONLY	\$ 0.00	\$ 2.56	\$ 2.56
056-0181-006-0000	SAFETY LIGHTS ONLY	\$ 0.00	\$ 2.56	\$ 2.56
056-0181-007-0000	SAFETY LIGHTS ONLY	\$ 0.00	\$ 2.56	\$ 2.56
056-0181-008-0000	SAFETY LIGHTS ONLY	\$ 0.00	\$ 2.56	\$ 2.56
056-0181-009-0000	SAFETY LIGHTS ONLY	\$ 0.00	\$ 2.56	\$ 2.56
056-0181-010-0000	SAFETY LIGHTS ONLY	\$ 0.00	\$ 2.56	\$ 2.56
056-0181-011-0000	SAFETY LIGHTS ONLY	\$ 0.00	\$ 2.56	\$ 2.56
056-0181-012-0000	SAFETY LIGHTS ONLY	\$ 0.00	\$ 2.56	\$ 2.56
056-0181-013-0000	SAFETY LIGHTS ONLY	\$ 0.00	\$ 2.56	\$ 2.56

ITEM 10.4.

City of Rancho Cordova
Lighting District No. 2012-1
Fiscal Year 2020-21 Assessment Roll

ATTACHMENT 2

APN	District Classification	Street Light Charge	Safety Light Charge	Total Assessment
056-0181-014-0000	SAFETY LIGHTS ONLY	\$ 0.00	\$ 2.56	\$ 2.56
056-0182-001-0000	SAFETY LIGHTS ONLY	\$ 0.00	\$ 2.56	\$ 2.56
056-0182-002-0000	SAFETY LIGHTS ONLY	\$ 0.00	\$ 2.56	\$ 2.56
056-0182-003-0000	SAFETY LIGHTS ONLY	\$ 0.00	\$ 2.56	\$ 2.56
056-0182-004-0000	SAFETY LIGHTS ONLY	\$ 0.00	\$ 2.56	\$ 2.56
056-0182-005-0000	SAFETY LIGHTS ONLY	\$ 0.00	\$ 2.56	\$ 2.56
056-0182-006-0000	SAFETY LIGHTS ONLY	\$ 0.00	\$ 2.56	\$ 2.56
056-0182-007-0000	SAFETY LIGHTS ONLY	\$ 0.00	\$ 2.56	\$ 2.56
056-0182-008-0000	SAFETY LIGHTS ONLY	\$ 0.00	\$ 2.56	\$ 2.56
056-0182-009-0000	SAFETY LIGHTS ONLY	\$ 0.00	\$ 2.56	\$ 2.56
056-0182-010-0000	SAFETY LIGHTS ONLY	\$ 0.00	\$ 2.56	\$ 2.56
056-0182-011-0000	SAFETY LIGHTS ONLY	\$ 0.00	\$ 2.56	\$ 2.56
056-0182-012-0000	SAFETY LIGHTS ONLY	\$ 0.00	\$ 2.56	\$ 2.56
056-0182-013-0000	SAFETY LIGHTS ONLY	\$ 0.00	\$ 2.56	\$ 2.56
056-0182-014-0000	SAFETY LIGHTS ONLY	\$ 0.00	\$ 2.56	\$ 2.56
056-0182-015-0000	SAFETY LIGHTS ONLY	\$ 0.00	\$ 2.56	\$ 2.56
056-0182-016-0000	SAFETY LIGHTS ONLY	\$ 0.00	\$ 2.56	\$ 2.56
056-0182-017-0000	SAFETY LIGHTS ONLY	\$ 0.00	\$ 2.56	\$ 2.56
056-0182-018-0000	SAFETY LIGHTS ONLY	\$ 0.00	\$ 2.56	\$ 2.56
056-0182-019-0000	SAFETY LIGHTS ONLY	\$ 0.00	\$ 2.56	\$ 2.56
056-0182-020-0000	SAFETY LIGHTS ONLY	\$ 0.00	\$ 2.56	\$ 2.56
056-0182-021-0000	SAFETY LIGHTS ONLY	\$ 0.00	\$ 2.56	\$ 2.56
056-0182-022-0000	SAFETY LIGHTS ONLY	\$ 0.00	\$ 2.56	\$ 2.56
056-0183-001-0000	SAFETY LIGHTS ONLY	\$ 0.00	\$ 2.56	\$ 2.56
056-0183-002-0000	SAFETY LIGHTS ONLY	\$ 0.00	\$ 2.56	\$ 2.56
056-0184-001-0000	SAFETY LIGHTS ONLY	\$ 0.00	\$ 2.56	\$ 2.56
056-0184-002-0000	SAFETY LIGHTS ONLY	\$ 0.00	\$ 2.56	\$ 2.56
056-0185-001-0000	SAFETY LIGHTS ONLY	\$ 0.00	\$ 2.56	\$ 2.56
056-0191-001-0000	SAFETY LIGHTS ONLY	\$ 0.00	\$ 2.56	\$ 2.56
056-0191-002-0000	SAFETY LIGHTS ONLY	\$ 0.00	\$ 2.56	\$ 2.56
056-0191-003-0000	SAFETY LIGHTS ONLY	\$ 0.00	\$ 2.56	\$ 2.56
056-0191-004-0000	SAFETY LIGHTS ONLY	\$ 0.00	\$ 2.56	\$ 2.56
056-0191-005-0000	SAFETY LIGHTS ONLY	\$ 0.00	\$ 2.56	\$ 2.56
056-0191-006-0000	SAFETY LIGHTS ONLY	\$ 0.00	\$ 2.56	\$ 2.56
056-0191-007-0000	SAFETY LIGHTS ONLY	\$ 0.00	\$ 2.56	\$ 2.56
056-0191-008-0000	SAFETY LIGHTS ONLY	\$ 0.00	\$ 2.56	\$ 2.56
056-0191-009-0000	SAFETY LIGHTS ONLY	\$ 0.00	\$ 2.56	\$ 2.56
056-0191-010-0000	SAFETY LIGHTS ONLY	\$ 0.00	\$ 2.56	\$ 2.56
056-0192-001-0000	SAFETY LIGHTS ONLY	\$ 0.00	\$ 2.56	\$ 2.56
056-0192-002-0000	SAFETY LIGHTS ONLY	\$ 0.00	\$ 2.56	\$ 2.56
056-0192-003-0000	SAFETY LIGHTS ONLY	\$ 0.00	\$ 2.56	\$ 2.56
056-0192-004-0000	SAFETY LIGHTS ONLY	\$ 0.00	\$ 2.56	\$ 2.56
056-0192-005-0000	SAFETY LIGHTS ONLY	\$ 0.00	\$ 2.56	\$ 2.56
056-0192-006-0000	SAFETY LIGHTS ONLY	\$ 0.00	\$ 2.56	\$ 2.56

ITEM 10.4.

City of Rancho Cordova
Lighting District No. 2012-1
Fiscal Year 2020-21 Assessment Roll

ATTACHMENT 2

APN	District Classification	Street Light Charge	Safety Light Charge	Total Assessment
056-0192-007-0000	SAFETY LIGHTS ONLY	\$ 0.00	\$ 2.56	\$ 2.56
056-0193-001-0000	SAFETY LIGHTS ONLY	\$ 0.00	\$ 2.56	\$ 2.56
056-0193-002-0000	SAFETY LIGHTS ONLY	\$ 0.00	\$ 2.56	\$ 2.56
056-0193-003-0000	SAFETY LIGHTS ONLY	\$ 0.00	\$ 2.56	\$ 2.56
056-0193-004-0000	SAFETY LIGHTS ONLY	\$ 0.00	\$ 2.56	\$ 2.56
056-0193-005-0000	SAFETY LIGHTS ONLY	\$ 0.00	\$ 2.56	\$ 2.56
056-0193-006-0000	SAFETY LIGHTS ONLY	\$ 0.00	\$ 2.56	\$ 2.56
056-0194-001-0000	SAFETY LIGHTS ONLY	\$ 0.00	\$ 2.56	\$ 2.56
056-0194-002-0000	SAFETY LIGHTS ONLY	\$ 0.00	\$ 2.56	\$ 2.56
056-0195-001-0000	SAFETY LIGHTS ONLY	\$ 0.00	\$ 2.56	\$ 2.56
056-0195-002-0000	SAFETY LIGHTS ONLY	\$ 0.00	\$ 2.56	\$ 2.56
056-0195-003-0000	SAFETY LIGHTS ONLY	\$ 0.00	\$ 2.56	\$ 2.56
056-0195-004-0000	SAFETY LIGHTS ONLY	\$ 0.00	\$ 2.56	\$ 2.56
056-0195-005-0000	SAFETY LIGHTS ONLY	\$ 0.00	\$ 2.56	\$ 2.56
056-0195-006-0000	SAFETY LIGHTS ONLY	\$ 0.00	\$ 2.56	\$ 2.56
056-0195-007-0000	SAFETY LIGHTS ONLY	\$ 0.00	\$ 2.56	\$ 2.56
056-0195-008-0000	SAFETY LIGHTS ONLY	\$ 0.00	\$ 2.56	\$ 2.56
056-0195-009-0000	SAFETY LIGHTS ONLY	\$ 0.00	\$ 2.56	\$ 2.56
056-0195-010-0000	SAFETY LIGHTS ONLY	\$ 0.00	\$ 2.56	\$ 2.56
056-0195-011-0000	SAFETY LIGHTS ONLY	\$ 0.00	\$ 2.56	\$ 2.56
056-0195-012-0000	SAFETY LIGHTS ONLY	\$ 0.00	\$ 2.56	\$ 2.56
056-0195-013-0000	SAFETY LIGHTS ONLY	\$ 0.00	\$ 2.56	\$ 2.56
056-0195-014-0000	SAFETY LIGHTS ONLY	\$ 0.00	\$ 2.56	\$ 2.56
056-0195-015-0000	SAFETY LIGHTS ONLY	\$ 0.00	\$ 2.56	\$ 2.56
056-0195-016-0000	SAFETY LIGHTS ONLY	\$ 0.00	\$ 2.56	\$ 2.56
056-0195-017-0000	SAFETY LIGHTS ONLY	\$ 0.00	\$ 2.56	\$ 2.56
056-0196-001-0000	SAFETY LIGHTS ONLY	\$ 0.00	\$ 2.56	\$ 2.56
056-0196-002-0000	SAFETY LIGHTS ONLY	\$ 0.00	\$ 2.56	\$ 2.56
056-0196-003-0000	SAFETY LIGHTS ONLY	\$ 0.00	\$ 2.56	\$ 2.56
056-0196-004-0000	SAFETY LIGHTS ONLY	\$ 0.00	\$ 2.56	\$ 2.56
056-0196-005-0000	SAFETY LIGHTS ONLY	\$ 0.00	\$ 2.56	\$ 2.56
056-0196-006-0000	SAFETY LIGHTS ONLY	\$ 0.00	\$ 2.56	\$ 2.56
056-0196-007-0000	SAFETY LIGHTS ONLY	\$ 0.00	\$ 2.56	\$ 2.56
056-0196-008-0000	SAFETY LIGHTS ONLY	\$ 0.00	\$ 2.56	\$ 2.56
056-0196-009-0000	SAFETY LIGHTS ONLY	\$ 0.00	\$ 2.56	\$ 2.56
056-0197-001-0000	SAFETY LIGHTS ONLY	\$ 0.00	\$ 2.56	\$ 2.56
056-0197-002-0000	SAFETY LIGHTS ONLY	\$ 0.00	\$ 2.56	\$ 2.56
056-0197-003-0000	SAFETY LIGHTS ONLY	\$ 0.00	\$ 2.56	\$ 2.56
056-0197-004-0000	SAFETY LIGHTS ONLY	\$ 0.00	\$ 2.56	\$ 2.56
056-0197-005-0000	SAFETY LIGHTS ONLY	\$ 0.00	\$ 2.56	\$ 2.56
056-0197-006-0000	SAFETY LIGHTS ONLY	\$ 0.00	\$ 2.56	\$ 2.56
056-0198-001-0000	SAFETY LIGHTS ONLY	\$ 0.00	\$ 2.56	\$ 2.56
056-0201-001-0000	SAFETY LIGHTS ONLY	\$ 0.00	\$ 2.56	\$ 2.56
056-0201-002-0000	SAFETY LIGHTS ONLY	\$ 0.00	\$ 2.56	\$ 2.56

ITEM 10.4.

City of Rancho Cordova
Lighting District No. 2012-1
Fiscal Year 2020-21 Assessment Roll

ATTACHMENT 2

APN	District Classification	Street Light Charge	Safety Light Charge	Total Assessment
056-0201-003-0000	SAFETY LIGHTS ONLY	\$ 0.00	\$ 2.56	\$ 2.56
056-0201-004-0000	SAFETY LIGHTS ONLY	\$ 0.00	\$ 2.56	\$ 2.56
056-0201-005-0000	SAFETY LIGHTS ONLY	\$ 0.00	\$ 2.56	\$ 2.56
056-0201-006-0000	SAFETY LIGHTS ONLY	\$ 0.00	\$ 2.56	\$ 2.56
056-0201-007-0000	SAFETY LIGHTS ONLY	\$ 0.00	\$ 2.56	\$ 2.56
056-0202-001-0000	SAFETY LIGHTS ONLY	\$ 0.00	\$ 2.56	\$ 2.56
056-0202-002-0000	SAFETY LIGHTS ONLY	\$ 0.00	\$ 2.56	\$ 2.56
056-0202-003-0000	SAFETY LIGHTS ONLY	\$ 0.00	\$ 2.56	\$ 2.56
056-0202-004-0000	SAFETY LIGHTS ONLY	\$ 0.00	\$ 2.56	\$ 2.56
056-0202-005-0000	SAFETY LIGHTS ONLY	\$ 0.00	\$ 2.56	\$ 2.56
056-0202-006-0000	SAFETY LIGHTS ONLY	\$ 0.00	\$ 2.56	\$ 2.56
056-0202-007-0000	SAFETY LIGHTS ONLY	\$ 0.00	\$ 2.56	\$ 2.56
056-0202-008-0000	SAFETY LIGHTS ONLY	\$ 0.00	\$ 2.56	\$ 2.56
056-0202-009-0000	SAFETY LIGHTS ONLY	\$ 0.00	\$ 2.56	\$ 2.56
056-0202-010-0000	SAFETY LIGHTS ONLY	\$ 0.00	\$ 2.56	\$ 2.56
056-0203-001-0000	SAFETY LIGHTS ONLY	\$ 0.00	\$ 2.56	\$ 2.56
056-0203-002-0000	SAFETY LIGHTS ONLY	\$ 0.00	\$ 2.56	\$ 2.56
056-0203-003-0000	SAFETY LIGHTS ONLY	\$ 0.00	\$ 2.56	\$ 2.56
056-0203-004-0000	SAFETY LIGHTS ONLY	\$ 0.00	\$ 2.56	\$ 2.56
056-0203-005-0000	SAFETY LIGHTS ONLY	\$ 0.00	\$ 2.56	\$ 2.56
056-0203-006-0000	SAFETY LIGHTS ONLY	\$ 0.00	\$ 2.56	\$ 2.56
056-0203-007-0000	SAFETY LIGHTS ONLY	\$ 0.00	\$ 2.56	\$ 2.56
056-0203-008-0000	SAFETY LIGHTS ONLY	\$ 0.00	\$ 2.56	\$ 2.56
056-0203-009-0000	SAFETY LIGHTS ONLY	\$ 0.00	\$ 2.56	\$ 2.56
056-0203-010-0000	SAFETY LIGHTS ONLY	\$ 0.00	\$ 2.56	\$ 2.56
056-0203-011-0000	SAFETY LIGHTS ONLY	\$ 0.00	\$ 2.56	\$ 2.56
056-0203-012-0000	SAFETY LIGHTS ONLY	\$ 0.00	\$ 2.56	\$ 2.56
056-0203-013-0000	SAFETY LIGHTS ONLY	\$ 0.00	\$ 2.56	\$ 2.56
056-0203-014-0000	SAFETY LIGHTS ONLY	\$ 0.00	\$ 2.56	\$ 2.56
056-0203-015-0000	SAFETY LIGHTS ONLY	\$ 0.00	\$ 2.56	\$ 2.56
056-0203-016-0000	SAFETY LIGHTS ONLY	\$ 0.00	\$ 2.56	\$ 2.56
056-0203-017-0000	SAFETY LIGHTS ONLY	\$ 0.00	\$ 2.56	\$ 2.56
056-0203-018-0000	SAFETY LIGHTS ONLY	\$ 0.00	\$ 2.56	\$ 2.56
056-0203-019-0000	SAFETY LIGHTS ONLY	\$ 0.00	\$ 2.56	\$ 2.56
056-0203-020-0000	SAFETY LIGHTS ONLY	\$ 0.00	\$ 2.56	\$ 2.56
056-0203-021-0000	SAFETY LIGHTS ONLY	\$ 0.00	\$ 2.56	\$ 2.56
056-0203-022-0000	SAFETY LIGHTS ONLY	\$ 0.00	\$ 2.56	\$ 2.56
056-0204-001-0000	SAFETY LIGHTS ONLY	\$ 0.00	\$ 2.56	\$ 2.56
056-0204-002-0000	SAFETY LIGHTS ONLY	\$ 0.00	\$ 2.56	\$ 2.56
056-0204-003-0000	SAFETY LIGHTS ONLY	\$ 0.00	\$ 2.56	\$ 2.56
056-0204-004-0000	SAFETY LIGHTS ONLY	\$ 0.00	\$ 2.56	\$ 2.56
056-0204-005-0000	SAFETY LIGHTS ONLY	\$ 0.00	\$ 2.56	\$ 2.56
056-0204-006-0000	SAFETY LIGHTS ONLY	\$ 0.00	\$ 2.56	\$ 2.56
056-0204-007-0000	SAFETY LIGHTS ONLY	\$ 0.00	\$ 2.56	\$ 2.56

ITEM 10.4.

City of Rancho Cordova
Lighting District No. 2012-1
Fiscal Year 2020-21 Assessment Roll

ATTACHMENT 2

APN	District Classification	Street Light Charge	Safety Light Charge	Total Assessment
056-0204-008-0000	SAFETY LIGHTS ONLY	\$ 0.00	\$ 2.56	\$ 2.56
056-0204-009-0000	SAFETY LIGHTS ONLY	\$ 0.00	\$ 2.56	\$ 2.56
056-0204-010-0000	SAFETY LIGHTS ONLY	\$ 0.00	\$ 2.56	\$ 2.56
056-0204-011-0000	SAFETY LIGHTS ONLY	\$ 0.00	\$ 2.56	\$ 2.56
056-0205-001-0000	SAFETY LIGHTS ONLY	\$ 0.00	\$ 2.56	\$ 2.56
056-0205-002-0000	SAFETY LIGHTS ONLY	\$ 0.00	\$ 2.56	\$ 2.56
056-0205-003-0000	SAFETY LIGHTS ONLY	\$ 0.00	\$ 2.56	\$ 2.56
056-0205-004-0000	SAFETY LIGHTS ONLY	\$ 0.00	\$ 2.56	\$ 2.56
056-0205-005-0000	SAFETY LIGHTS ONLY	\$ 0.00	\$ 2.56	\$ 2.56
056-0205-006-0000	SAFETY LIGHTS ONLY	\$ 0.00	\$ 2.56	\$ 2.56
056-0211-001-0001	SAFETY LIGHTS ONLY	\$ 0.00	\$ 2.56	\$ 2.56
056-0211-001-0002	SAFETY LIGHTS ONLY	\$ 0.00	\$ 2.56	\$ 2.56
056-0211-001-0003	SAFETY LIGHTS ONLY	\$ 0.00	\$ 2.56	\$ 2.56
056-0211-001-0004	SAFETY LIGHTS ONLY	\$ 0.00	\$ 2.56	\$ 2.56
056-0211-002-0001	SAFETY LIGHTS ONLY	\$ 0.00	\$ 2.56	\$ 2.56
056-0211-002-0002	SAFETY LIGHTS ONLY	\$ 0.00	\$ 2.56	\$ 2.56
056-0211-002-0003	SAFETY LIGHTS ONLY	\$ 0.00	\$ 2.56	\$ 2.56
056-0211-002-0004	SAFETY LIGHTS ONLY	\$ 0.00	\$ 2.56	\$ 2.56
056-0211-003-0001	SAFETY LIGHTS ONLY	\$ 0.00	\$ 2.56	\$ 2.56
056-0211-003-0002	SAFETY LIGHTS ONLY	\$ 0.00	\$ 2.56	\$ 2.56
056-0211-003-0003	SAFETY LIGHTS ONLY	\$ 0.00	\$ 2.56	\$ 2.56
056-0211-003-0004	SAFETY LIGHTS ONLY	\$ 0.00	\$ 2.56	\$ 2.56
056-0211-004-0001	SAFETY LIGHTS ONLY	\$ 0.00	\$ 2.56	\$ 2.56
056-0211-004-0002	SAFETY LIGHTS ONLY	\$ 0.00	\$ 2.56	\$ 2.56
056-0211-004-0003	SAFETY LIGHTS ONLY	\$ 0.00	\$ 2.56	\$ 2.56
056-0211-004-0004	SAFETY LIGHTS ONLY	\$ 0.00	\$ 2.56	\$ 2.56
056-0211-005-0001	SAFETY LIGHTS ONLY	\$ 0.00	\$ 2.56	\$ 2.56
056-0211-005-0002	SAFETY LIGHTS ONLY	\$ 0.00	\$ 2.56	\$ 2.56
056-0211-005-0003	SAFETY LIGHTS ONLY	\$ 0.00	\$ 2.56	\$ 2.56
056-0211-005-0004	SAFETY LIGHTS ONLY	\$ 0.00	\$ 2.56	\$ 2.56
056-0211-006-0001	SAFETY LIGHTS ONLY	\$ 0.00	\$ 2.56	\$ 2.56
056-0211-006-0002	SAFETY LIGHTS ONLY	\$ 0.00	\$ 2.56	\$ 2.56
056-0211-006-0003	SAFETY LIGHTS ONLY	\$ 0.00	\$ 2.56	\$ 2.56
056-0211-006-0004	SAFETY LIGHTS ONLY	\$ 0.00	\$ 2.56	\$ 2.56
056-0211-007-0001	SAFETY LIGHTS ONLY	\$ 0.00	\$ 2.56	\$ 2.56
056-0211-007-0002	SAFETY LIGHTS ONLY	\$ 0.00	\$ 2.56	\$ 2.56
056-0211-007-0003	SAFETY LIGHTS ONLY	\$ 0.00	\$ 2.56	\$ 2.56
056-0211-007-0004	SAFETY LIGHTS ONLY	\$ 0.00	\$ 2.56	\$ 2.56
056-0211-008-0001	SAFETY LIGHTS ONLY	\$ 0.00	\$ 2.56	\$ 2.56
056-0211-008-0002	SAFETY LIGHTS ONLY	\$ 0.00	\$ 2.56	\$ 2.56
056-0211-008-0003	SAFETY LIGHTS ONLY	\$ 0.00	\$ 2.56	\$ 2.56
056-0211-008-0004	SAFETY LIGHTS ONLY	\$ 0.00	\$ 2.56	\$ 2.56
056-0211-009-0001	SAFETY LIGHTS ONLY	\$ 0.00	\$ 2.56	\$ 2.56
056-0211-009-0002	SAFETY LIGHTS ONLY	\$ 0.00	\$ 2.56	\$ 2.56

ITEM 10.4.

City of Rancho Cordova
Lighting District No. 2012-1
Fiscal Year 2020-21 Assessment Roll

ATTACHMENT 2

APN	District Classification	Street Light Charge	Safety Light Charge	Total Assessment
056-0211-009-0003	SAFETY LIGHTS ONLY	\$ 0.00	\$ 2.56	\$ 2.56
056-0211-009-0004	SAFETY LIGHTS ONLY	\$ 0.00	\$ 2.56	\$ 2.56
056-0211-010-0001	SAFETY LIGHTS ONLY	\$ 0.00	\$ 2.56	\$ 2.56
056-0211-010-0002	SAFETY LIGHTS ONLY	\$ 0.00	\$ 2.56	\$ 2.56
056-0211-010-0003	SAFETY LIGHTS ONLY	\$ 0.00	\$ 2.56	\$ 2.56
056-0211-010-0004	SAFETY LIGHTS ONLY	\$ 0.00	\$ 2.56	\$ 2.56
056-0211-011-0001	SAFETY LIGHTS ONLY	\$ 0.00	\$ 2.56	\$ 2.56
056-0211-011-0002	SAFETY LIGHTS ONLY	\$ 0.00	\$ 2.56	\$ 2.56
056-0211-011-0003	SAFETY LIGHTS ONLY	\$ 0.00	\$ 2.56	\$ 2.56
056-0211-011-0004	SAFETY LIGHTS ONLY	\$ 0.00	\$ 2.56	\$ 2.56
056-0212-001-0001	SAFETY LIGHTS ONLY	\$ 0.00	\$ 2.56	\$ 2.56
056-0212-001-0002	SAFETY LIGHTS ONLY	\$ 0.00	\$ 2.56	\$ 2.56
056-0212-001-0003	SAFETY LIGHTS ONLY	\$ 0.00	\$ 2.56	\$ 2.56
056-0212-001-0004	SAFETY LIGHTS ONLY	\$ 0.00	\$ 2.56	\$ 2.56
056-0212-002-0001	SAFETY LIGHTS ONLY	\$ 0.00	\$ 2.56	\$ 2.56
056-0212-002-0002	SAFETY LIGHTS ONLY	\$ 0.00	\$ 2.56	\$ 2.56
056-0212-002-0003	SAFETY LIGHTS ONLY	\$ 0.00	\$ 2.56	\$ 2.56
056-0212-002-0004	SAFETY LIGHTS ONLY	\$ 0.00	\$ 2.56	\$ 2.56
056-0212-003-0001	SAFETY LIGHTS ONLY	\$ 0.00	\$ 2.56	\$ 2.56
056-0212-003-0002	SAFETY LIGHTS ONLY	\$ 0.00	\$ 2.56	\$ 2.56
056-0212-003-0003	SAFETY LIGHTS ONLY	\$ 0.00	\$ 2.56	\$ 2.56
056-0212-003-0004	SAFETY LIGHTS ONLY	\$ 0.00	\$ 2.56	\$ 2.56
056-0212-004-0001	SAFETY LIGHTS ONLY	\$ 0.00	\$ 2.56	\$ 2.56
056-0212-004-0002	SAFETY LIGHTS ONLY	\$ 0.00	\$ 2.56	\$ 2.56
056-0212-004-0003	SAFETY LIGHTS ONLY	\$ 0.00	\$ 2.56	\$ 2.56
056-0212-004-0004	SAFETY LIGHTS ONLY	\$ 0.00	\$ 2.56	\$ 2.56
056-0212-005-0001	SAFETY LIGHTS ONLY	\$ 0.00	\$ 2.56	\$ 2.56
056-0212-005-0002	SAFETY LIGHTS ONLY	\$ 0.00	\$ 2.56	\$ 2.56
056-0212-005-0003	SAFETY LIGHTS ONLY	\$ 0.00	\$ 2.56	\$ 2.56
056-0212-005-0004	SAFETY LIGHTS ONLY	\$ 0.00	\$ 2.56	\$ 2.56
056-0212-006-0001	SAFETY LIGHTS ONLY	\$ 0.00	\$ 2.56	\$ 2.56
056-0212-006-0002	SAFETY LIGHTS ONLY	\$ 0.00	\$ 2.56	\$ 2.56
056-0212-006-0003	SAFETY LIGHTS ONLY	\$ 0.00	\$ 2.56	\$ 2.56
056-0212-006-0004	SAFETY LIGHTS ONLY	\$ 0.00	\$ 2.56	\$ 2.56
056-0212-007-0001	SAFETY LIGHTS ONLY	\$ 0.00	\$ 2.56	\$ 2.56
056-0212-007-0002	SAFETY LIGHTS ONLY	\$ 0.00	\$ 2.56	\$ 2.56
056-0212-007-0003	SAFETY LIGHTS ONLY	\$ 0.00	\$ 2.56	\$ 2.56
056-0212-007-0004	SAFETY LIGHTS ONLY	\$ 0.00	\$ 2.56	\$ 2.56
056-0212-008-0001	SAFETY LIGHTS ONLY	\$ 0.00	\$ 2.56	\$ 2.56
056-0212-008-0002	SAFETY LIGHTS ONLY	\$ 0.00	\$ 2.56	\$ 2.56
056-0212-008-0003	SAFETY LIGHTS ONLY	\$ 0.00	\$ 2.56	\$ 2.56
056-0212-008-0004	SAFETY LIGHTS ONLY	\$ 0.00	\$ 2.56	\$ 2.56
056-0212-009-0001	SAFETY LIGHTS ONLY	\$ 0.00	\$ 2.56	\$ 2.56
056-0212-009-0002	SAFETY LIGHTS ONLY	\$ 0.00	\$ 2.56	\$ 2.56

ITEM 10.4.

City of Rancho Cordova
Lighting District No. 2012-1
Fiscal Year 2020-21 Assessment Roll

ATTACHMENT 2

APN	District Classification	Street Light Charge	Safety Light Charge	Total Assessment
056-0212-009-0003	SAFETY LIGHTS ONLY	\$ 0.00	\$ 2.56	\$ 2.56
056-0212-009-0004	SAFETY LIGHTS ONLY	\$ 0.00	\$ 2.56	\$ 2.56
056-0212-010-0001	SAFETY LIGHTS ONLY	\$ 0.00	\$ 2.56	\$ 2.56
056-0212-010-0002	SAFETY LIGHTS ONLY	\$ 0.00	\$ 2.56	\$ 2.56
056-0212-010-0003	SAFETY LIGHTS ONLY	\$ 0.00	\$ 2.56	\$ 2.56
056-0212-010-0004	SAFETY LIGHTS ONLY	\$ 0.00	\$ 2.56	\$ 2.56
056-0212-012-0001	NONRES	\$ 13.35	\$ 2.56	\$ 15.90
056-0212-012-0002	NONRES	\$ 13.35	\$ 2.56	\$ 15.90
056-0212-012-0003	NONRES	\$ 13.35	\$ 2.56	\$ 15.90
056-0212-012-0004	NONRES	\$ 13.35	\$ 2.56	\$ 15.90
056-0212-013-0001	NONRES	\$ 3.78	\$ 2.56	\$ 6.34
056-0212-013-0002	NONRES	\$ 3.78	\$ 2.56	\$ 6.34
056-0212-013-0003	NONRES	\$ 3.78	\$ 2.56	\$ 6.34
056-0212-013-0004	NONRES	\$ 3.78	\$ 2.56	\$ 6.34
056-0212-014-0001	SAFETY LIGHTS ONLY	\$ 0.00	\$ 2.56	\$ 2.56
056-0212-014-0002	SAFETY LIGHTS ONLY	\$ 0.00	\$ 2.56	\$ 2.56
056-0212-014-0003	SAFETY LIGHTS ONLY	\$ 0.00	\$ 2.56	\$ 2.56
056-0212-014-0004	SAFETY LIGHTS ONLY	\$ 0.00	\$ 2.56	\$ 2.56
056-0212-015-0001	SAFETY LIGHTS ONLY	\$ 0.00	\$ 2.56	\$ 2.56
056-0212-015-0002	SAFETY LIGHTS ONLY	\$ 0.00	\$ 2.56	\$ 2.56
056-0212-015-0003	SAFETY LIGHTS ONLY	\$ 0.00	\$ 2.56	\$ 2.56
056-0212-015-0004	SAFETY LIGHTS ONLY	\$ 0.00	\$ 2.56	\$ 2.56
056-0212-016-0001	SAFETY LIGHTS ONLY	\$ 0.00	\$ 2.56	\$ 2.56
056-0212-016-0002	SAFETY LIGHTS ONLY	\$ 0.00	\$ 2.56	\$ 2.56
056-0212-016-0003	SAFETY LIGHTS ONLY	\$ 0.00	\$ 2.56	\$ 2.56
056-0212-016-0004	SAFETY LIGHTS ONLY	\$ 0.00	\$ 2.56	\$ 2.56
056-0212-017-0001	SAFETY LIGHTS ONLY	\$ 0.00	\$ 2.56	\$ 2.56
056-0212-017-0002	SAFETY LIGHTS ONLY	\$ 0.00	\$ 2.56	\$ 2.56
056-0212-017-0003	SAFETY LIGHTS ONLY	\$ 0.00	\$ 2.56	\$ 2.56
056-0212-017-0004	SAFETY LIGHTS ONLY	\$ 0.00	\$ 2.56	\$ 2.56
056-0212-018-0001	SAFETY LIGHTS ONLY	\$ 0.00	\$ 2.56	\$ 2.56
056-0212-018-0002	SAFETY LIGHTS ONLY	\$ 0.00	\$ 2.56	\$ 2.56
056-0212-018-0003	SAFETY LIGHTS ONLY	\$ 0.00	\$ 2.56	\$ 2.56
056-0212-018-0004	SAFETY LIGHTS ONLY	\$ 0.00	\$ 2.56	\$ 2.56
056-0212-019-0001	SAFETY LIGHTS ONLY	\$ 0.00	\$ 2.56	\$ 2.56
056-0212-019-0002	SAFETY LIGHTS ONLY	\$ 0.00	\$ 2.56	\$ 2.56
056-0212-019-0003	SAFETY LIGHTS ONLY	\$ 0.00	\$ 2.56	\$ 2.56
056-0212-019-0004	SAFETY LIGHTS ONLY	\$ 0.00	\$ 2.56	\$ 2.56
056-0212-020-0001	SAFETY LIGHTS ONLY	\$ 0.00	\$ 2.56	\$ 2.56
056-0212-020-0002	SAFETY LIGHTS ONLY	\$ 0.00	\$ 2.56	\$ 2.56
056-0212-020-0003	SAFETY LIGHTS ONLY	\$ 0.00	\$ 2.56	\$ 2.56
056-0212-020-0004	SAFETY LIGHTS ONLY	\$ 0.00	\$ 2.56	\$ 2.56
056-0212-021-0001	SAFETY LIGHTS ONLY	\$ 0.00	\$ 2.56	\$ 2.56
056-0212-021-0002	SAFETY LIGHTS ONLY	\$ 0.00	\$ 2.56	\$ 2.56

ITEM 10.4.

City of Rancho Cordova
Lighting District No. 2012-1
Fiscal Year 2020-21 Assessment Roll

ATTACHMENT 2

APN	District Classification	Street Light Charge	Safety Light Charge	Total Assessment
056-0212-021-0003	SAFETY LIGHTS ONLY	\$ 0.00	\$ 2.56	\$ 2.56
056-0212-021-0004	SAFETY LIGHTS ONLY	\$ 0.00	\$ 2.56	\$ 2.56
056-0212-022-0001	SAFETY LIGHTS ONLY	\$ 0.00	\$ 2.56	\$ 2.56
056-0212-022-0002	SAFETY LIGHTS ONLY	\$ 0.00	\$ 2.56	\$ 2.56
056-0212-022-0003	SAFETY LIGHTS ONLY	\$ 0.00	\$ 2.56	\$ 2.56
056-0212-022-0004	SAFETY LIGHTS ONLY	\$ 0.00	\$ 2.56	\$ 2.56
056-0212-023-0001	NONRES	\$ 12.85	\$ 2.56	\$ 15.40
056-0212-023-0002	NONRES	\$ 12.85	\$ 2.56	\$ 15.40
056-0212-023-0003	NONRES	\$ 12.85	\$ 2.56	\$ 15.40
056-0212-023-0004	NONRES	\$ 12.85	\$ 2.56	\$ 15.40
056-0222-004-0000	NONRES	\$ 47.86	\$ 2.56	\$ 50.42
056-0222-020-0000	SAFETY LIGHTS ONLY	\$ 0.00	\$ 2.56	\$ 2.56
056-0222-021-0000	SAFETY LIGHTS ONLY	\$ 0.00	\$ 2.56	\$ 2.56
056-0222-022-0000	SAFETY LIGHTS ONLY	\$ 0.00	\$ 2.56	\$ 2.56
056-0222-023-0000	NONRES	\$ 18.64	\$ 2.56	\$ 21.20
056-0222-024-0000	SAFETY LIGHTS ONLY	\$ 0.00	\$ 2.56	\$ 2.56
056-0222-025-0000	SAFETY LIGHTS ONLY	\$ 0.00	\$ 2.56	\$ 2.56
056-0230-007-0000	SAFETY LIGHTS ONLY	\$ 0.00	\$ 2.56	\$ 2.56
056-0230-008-0000	SAFETY LIGHTS ONLY	\$ 0.00	\$ 2.56	\$ 2.56
056-0230-009-0000	SAFETY LIGHTS ONLY	\$ 0.00	\$ 2.56	\$ 2.56
056-0230-012-0000	NONRES	\$ 38.04	\$ 2.56	\$ 40.60
056-0230-014-0000	SAFETY LIGHTS ONLY	\$ 0.00	\$ 2.56	\$ 2.56
056-0230-015-0000	SAFETY LIGHTS ONLY	\$ 0.00	\$ 2.56	\$ 2.56
056-0230-016-0000	SAFETY LIGHTS ONLY	\$ 0.00	\$ 2.56	\$ 2.56
056-0230-017-0000	SAFETY LIGHTS ONLY	\$ 0.00	\$ 2.56	\$ 2.56
056-0230-018-0000	SAFETY LIGHTS ONLY	\$ 0.00	\$ 2.56	\$ 2.56
056-0230-019-0000	SAFETY LIGHTS ONLY	\$ 0.00	\$ 2.56	\$ 2.56
056-0230-020-0000	SAFETY LIGHTS ONLY	\$ 0.00	\$ 2.56	\$ 2.56
056-0230-021-0000	SAFETY LIGHTS ONLY	\$ 0.00	\$ 2.56	\$ 2.56
056-0230-022-0000	SAFETY LIGHTS ONLY	\$ 0.00	\$ 2.56	\$ 2.56
056-0230-024-0000	SAFETY LIGHTS ONLY	\$ 0.00	\$ 2.56	\$ 2.56
056-0241-001-0001	NONRES	\$ 12.34	\$ 2.56	\$ 14.90
056-0241-001-0002	NONRES	\$ 12.34	\$ 2.56	\$ 14.90
056-0241-001-0003	NONRES	\$ 12.34	\$ 2.56	\$ 14.90
056-0241-001-0004	NONRES	\$ 12.34	\$ 2.56	\$ 14.90
056-0241-002-0001	NONRES	\$ 3.53	\$ 2.56	\$ 6.08
056-0241-002-0002	NONRES	\$ 3.53	\$ 2.56	\$ 6.08
056-0241-002-0003	NONRES	\$ 3.53	\$ 2.56	\$ 6.08
056-0241-002-0004	NONRES	\$ 3.53	\$ 2.56	\$ 6.08
056-0241-003-0001	NONRES	\$ 3.53	\$ 2.56	\$ 6.08
056-0241-003-0002	NONRES	\$ 3.53	\$ 2.56	\$ 6.08
056-0241-003-0003	NONRES	\$ 3.53	\$ 2.56	\$ 6.08
056-0241-003-0004	NONRES	\$ 3.53	\$ 2.56	\$ 6.08
056-0241-004-0001	NONRES	\$ 3.53	\$ 2.56	\$ 6.08

ITEM 10.4.

City of Rancho Cordova
Lighting District No. 2012-1
Fiscal Year 2020-21 Assessment Roll

ATTACHMENT 2

APN	District Classification	Street Light Charge	Safety Light Charge	Total Assessment
056-0241-004-0002	NONRES	\$ 3.53	\$ 2.56	\$ 6.08
056-0241-004-0003	NONRES	\$ 3.53	\$ 2.56	\$ 6.08
056-0241-004-0004	NONRES	\$ 3.53	\$ 2.56	\$ 6.08
056-0241-005-0001	NONRES	\$ 3.53	\$ 2.56	\$ 6.08
056-0241-005-0002	NONRES	\$ 3.53	\$ 2.56	\$ 6.08
056-0241-005-0003	NONRES	\$ 3.53	\$ 2.56	\$ 6.08
056-0241-005-0004	NONRES	\$ 3.53	\$ 2.56	\$ 6.08
056-0241-006-0001	NONRES	\$ 3.53	\$ 2.56	\$ 6.08
056-0241-006-0002	NONRES	\$ 3.53	\$ 2.56	\$ 6.08
056-0241-006-0003	NONRES	\$ 3.53	\$ 2.56	\$ 6.08
056-0241-006-0004	NONRES	\$ 3.53	\$ 2.56	\$ 6.08
056-0241-007-0001	NONRES	\$ 3.53	\$ 2.56	\$ 6.08
056-0241-007-0002	NONRES	\$ 3.53	\$ 2.56	\$ 6.08
056-0241-007-0003	NONRES	\$ 3.53	\$ 2.56	\$ 6.08
056-0241-007-0004	NONRES	\$ 3.53	\$ 2.56	\$ 6.08
056-0241-008-0001	NONRES	\$ 3.53	\$ 2.56	\$ 6.08
056-0241-008-0002	NONRES	\$ 3.53	\$ 2.56	\$ 6.08
056-0241-008-0003	NONRES	\$ 3.53	\$ 2.56	\$ 6.08
056-0241-008-0004	NONRES	\$ 3.53	\$ 2.56	\$ 6.08
056-0241-009-0001	NONRES	\$ 3.53	\$ 2.56	\$ 6.08
056-0241-009-0002	NONRES	\$ 3.53	\$ 2.56	\$ 6.08
056-0241-009-0003	NONRES	\$ 3.53	\$ 2.56	\$ 6.08
056-0241-009-0004	NONRES	\$ 3.53	\$ 2.56	\$ 6.08
056-0241-010-0001	NONRES	\$ 3.53	\$ 2.56	\$ 6.08
056-0241-010-0002	NONRES	\$ 3.53	\$ 2.56	\$ 6.08
056-0241-010-0003	NONRES	\$ 3.53	\$ 2.56	\$ 6.08
056-0241-010-0004	NONRES	\$ 3.53	\$ 2.56	\$ 6.08
056-0241-011-0001	NONRES	\$ 3.53	\$ 2.56	\$ 6.08
056-0241-011-0002	NONRES	\$ 3.53	\$ 2.56	\$ 6.08
056-0241-011-0003	NONRES	\$ 3.53	\$ 2.56	\$ 6.08
056-0241-011-0004	NONRES	\$ 3.53	\$ 2.56	\$ 6.08
056-0241-012-0001	NONRES	\$ 3.53	\$ 2.56	\$ 6.08
056-0241-012-0002	NONRES	\$ 3.53	\$ 2.56	\$ 6.08
056-0241-012-0003	NONRES	\$ 3.53	\$ 2.56	\$ 6.08
056-0241-012-0004	NONRES	\$ 3.53	\$ 2.56	\$ 6.08
056-0241-013-0001	NONRES	\$ 3.53	\$ 2.56	\$ 6.08
056-0241-013-0002	NONRES	\$ 3.53	\$ 2.56	\$ 6.08
056-0241-013-0003	NONRES	\$ 3.53	\$ 2.56	\$ 6.08
056-0241-013-0004	NONRES	\$ 3.53	\$ 2.56	\$ 6.08
056-0241-014-0001	NONRES	\$ 3.53	\$ 2.56	\$ 6.08
056-0241-014-0002	NONRES	\$ 3.53	\$ 2.56	\$ 6.08
056-0241-014-0003	NONRES	\$ 3.53	\$ 2.56	\$ 6.08
056-0241-014-0004	NONRES	\$ 3.53	\$ 2.56	\$ 6.08
056-0241-015-0001	NONRES	\$ 3.53	\$ 2.56	\$ 6.08

ITEM 10.4.

City of Rancho Cordova
Lighting District No. 2012-1
Fiscal Year 2020-21 Assessment Roll

ATTACHMENT 2

APN	District Classification	Street Light Charge	Safety Light Charge	Total Assessment
056-0241-015-0002	NONRES	\$ 3.53	\$ 2.56	\$ 6.08
056-0241-015-0003	NONRES	\$ 3.53	\$ 2.56	\$ 6.08
056-0241-015-0004	NONRES	\$ 3.53	\$ 2.56	\$ 6.08
056-0241-016-0001	NONRES	\$ 3.53	\$ 2.56	\$ 6.08
056-0241-016-0002	NONRES	\$ 3.53	\$ 2.56	\$ 6.08
056-0241-016-0003	NONRES	\$ 3.53	\$ 2.56	\$ 6.08
056-0241-016-0004	NONRES	\$ 3.53	\$ 2.56	\$ 6.08
056-0241-017-0001	NONRES	\$ 3.53	\$ 2.56	\$ 6.08
056-0241-017-0002	NONRES	\$ 3.53	\$ 2.56	\$ 6.08
056-0241-017-0003	NONRES	\$ 3.53	\$ 2.56	\$ 6.08
056-0241-017-0004	NONRES	\$ 3.53	\$ 2.56	\$ 6.08
056-0241-018-0001	NONRES	\$ 3.53	\$ 2.56	\$ 6.08
056-0241-018-0002	NONRES	\$ 3.53	\$ 2.56	\$ 6.08
056-0241-018-0003	NONRES	\$ 3.53	\$ 2.56	\$ 6.08
056-0241-018-0004	NONRES	\$ 3.53	\$ 2.56	\$ 6.08
056-0241-019-0001	NONRES	\$ 2.77	\$ 2.56	\$ 5.32
056-0241-019-0002	NONRES	\$ 2.77	\$ 2.56	\$ 5.32
056-0241-019-0003	NONRES	\$ 2.77	\$ 2.56	\$ 5.32
056-0241-019-0004	NONRES	\$ 2.77	\$ 2.56	\$ 5.32
056-0241-020-0001	NONRES	\$ 1.76	\$ 2.56	\$ 4.32
056-0241-020-0002	NONRES	\$ 1.76	\$ 2.56	\$ 4.32
056-0241-020-0003	NONRES	\$ 1.76	\$ 2.56	\$ 4.32
056-0241-020-0004	NONRES	\$ 1.76	\$ 2.56	\$ 4.32
056-0241-021-0001	NONRES	\$ 2.27	\$ 2.56	\$ 4.82
056-0241-021-0002	NONRES	\$ 2.27	\$ 2.56	\$ 4.82
056-0241-021-0003	NONRES	\$ 2.27	\$ 2.56	\$ 4.82
056-0241-021-0004	NONRES	\$ 2.27	\$ 2.56	\$ 4.82
056-0241-022-0001	NONRES	\$ 3.78	\$ 2.56	\$ 6.34
056-0241-022-0002	NONRES	\$ 3.78	\$ 2.56	\$ 6.34
056-0241-022-0003	NONRES	\$ 3.78	\$ 2.56	\$ 6.34
056-0241-022-0004	NONRES	\$ 3.78	\$ 2.56	\$ 6.34
056-0241-023-0001	NONRES	\$ 3.27	\$ 2.56	\$ 5.82
056-0241-023-0002	NONRES	\$ 3.27	\$ 2.56	\$ 5.82
056-0241-023-0003	NONRES	\$ 3.27	\$ 2.56	\$ 5.82
056-0241-023-0004	NONRES	\$ 3.27	\$ 2.56	\$ 5.82
056-0241-024-0001	NONRES	\$ 4.03	\$ 2.56	\$ 6.58
056-0241-024-0002	NONRES	\$ 4.03	\$ 2.56	\$ 6.58
056-0241-024-0003	NONRES	\$ 4.03	\$ 2.56	\$ 6.58
056-0241-024-0004	NONRES	\$ 4.03	\$ 2.56	\$ 6.58
056-0241-025-0001	NONRES	\$ 11.59	\$ 2.56	\$ 14.14
056-0241-025-0002	NONRES	\$ 11.59	\$ 2.56	\$ 14.14
056-0241-025-0003	NONRES	\$ 11.59	\$ 2.56	\$ 14.14
056-0241-026-0001	NONRES	\$ 3.78	\$ 2.56	\$ 6.34
056-0241-026-0002	NONRES	\$ 3.78	\$ 2.56	\$ 6.34

ITEM 10.4.

City of Rancho Cordova
Lighting District No. 2012-1
Fiscal Year 2020-21 Assessment Roll

ATTACHMENT 2

APN	District Classification	Street Light Charge	Safety Light Charge	Total Assessment
056-0241-026-0003	NONRES	\$ 3.78	\$ 2.56	\$ 6.34
056-0241-026-0004	NONRES	\$ 3.78	\$ 2.56	\$ 6.34
056-0241-027-0001	NONRES	\$ 6.05	\$ 2.56	\$ 8.60
056-0241-027-0002	NONRES	\$ 6.05	\$ 2.56	\$ 8.60
056-0241-027-0003	NONRES	\$ 6.05	\$ 2.56	\$ 8.60
056-0241-027-0004	NONRES	\$ 6.05	\$ 2.56	\$ 8.60
056-0242-033-0001	NONRES	\$ 18.89	\$ 2.56	\$ 21.44
056-0242-033-0002	NONRES	\$ 18.89	\$ 2.56	\$ 21.44
056-0242-033-0003	NONRES	\$ 18.89	\$ 2.56	\$ 21.44
056-0242-033-0004	NONRES	\$ 18.89	\$ 2.56	\$ 21.44
056-0242-034-0001	NONRES	\$ 3.53	\$ 2.56	\$ 6.08
056-0242-034-0002	NONRES	\$ 3.53	\$ 2.56	\$ 6.08
056-0242-034-0003	NONRES	\$ 3.53	\$ 2.56	\$ 6.08
056-0242-034-0004	NONRES	\$ 3.53	\$ 2.56	\$ 6.08
056-0242-035-0001	NONRES	\$ 3.53	\$ 2.56	\$ 6.08
056-0242-035-0002	NONRES	\$ 3.53	\$ 2.56	\$ 6.08
056-0242-035-0003	NONRES	\$ 3.53	\$ 2.56	\$ 6.08
056-0242-035-0004	NONRES	\$ 3.53	\$ 2.56	\$ 6.08
056-0242-036-0001	NONRES	\$ 3.53	\$ 2.56	\$ 6.08
056-0242-036-0002	NONRES	\$ 3.53	\$ 2.56	\$ 6.08
056-0242-036-0003	NONRES	\$ 3.53	\$ 2.56	\$ 6.08
056-0242-036-0004	NONRES	\$ 3.53	\$ 2.56	\$ 6.08
056-0242-037-0001	NONRES	\$ 3.53	\$ 2.56	\$ 6.08
056-0242-037-0002	NONRES	\$ 3.53	\$ 2.56	\$ 6.08
056-0242-037-0003	NONRES	\$ 3.53	\$ 2.56	\$ 6.08
056-0242-037-0004	NONRES	\$ 3.53	\$ 2.56	\$ 6.08
056-0242-038-0001	NONRES	\$ 3.53	\$ 2.56	\$ 6.08
056-0242-038-0002	NONRES	\$ 3.53	\$ 2.56	\$ 6.08
056-0242-038-0003	NONRES	\$ 3.53	\$ 2.56	\$ 6.08
056-0242-038-0004	NONRES	\$ 3.53	\$ 2.56	\$ 6.08
056-0242-039-0001	NONRES	\$ 3.53	\$ 2.56	\$ 6.08
056-0242-039-0002	NONRES	\$ 3.53	\$ 2.56	\$ 6.08
056-0242-039-0003	NONRES	\$ 3.53	\$ 2.56	\$ 6.08
056-0242-039-0004	NONRES	\$ 3.53	\$ 2.56	\$ 6.08
056-0242-040-0001	NONRES	\$ 3.53	\$ 2.56	\$ 6.08
056-0242-040-0002	NONRES	\$ 3.53	\$ 2.56	\$ 6.08
056-0242-040-0003	NONRES	\$ 3.53	\$ 2.56	\$ 6.08
056-0242-040-0004	NONRES	\$ 3.53	\$ 2.56	\$ 6.08
056-0242-041-0001	NONRES	\$ 3.78	\$ 2.56	\$ 6.34
056-0242-041-0002	NONRES	\$ 3.78	\$ 2.56	\$ 6.34
056-0242-041-0003	NONRES	\$ 3.78	\$ 2.56	\$ 6.34
056-0242-041-0004	NONRES	\$ 3.78	\$ 2.56	\$ 6.34
056-0242-042-0001	NONRES	\$ 3.78	\$ 2.56	\$ 6.34
056-0242-042-0002	NONRES	\$ 3.78	\$ 2.56	\$ 6.34

ITEM 10.4.

City of Rancho Cordova
Lighting District No. 2012-1
Fiscal Year 2020-21 Assessment Roll

ATTACHMENT 2

APN	District Classification	Street Light Charge	Safety Light Charge	Total Assessment
056-0242-042-0003	NONRES	\$ 3.78	\$ 2.56	\$ 6.34
056-0242-042-0004	NONRES	\$ 3.78	\$ 2.56	\$ 6.34
056-0242-043-0001	NONRES	\$ 3.78	\$ 2.56	\$ 6.34
056-0242-043-0002	NONRES	\$ 3.78	\$ 2.56	\$ 6.34
056-0242-043-0003	NONRES	\$ 3.78	\$ 2.56	\$ 6.34
056-0242-043-0004	NONRES	\$ 3.78	\$ 2.56	\$ 6.34
056-0242-044-0001	NONRES	\$ 3.78	\$ 2.56	\$ 6.34
056-0242-044-0002	NONRES	\$ 3.78	\$ 2.56	\$ 6.34
056-0242-044-0003	NONRES	\$ 3.78	\$ 2.56	\$ 6.34
056-0242-044-0004	NONRES	\$ 3.78	\$ 2.56	\$ 6.34
056-0242-045-0001	NONRES	\$ 3.78	\$ 2.56	\$ 6.34
056-0242-045-0002	NONRES	\$ 3.78	\$ 2.56	\$ 6.34
056-0242-045-0003	NONRES	\$ 3.78	\$ 2.56	\$ 6.34
056-0242-045-0004	NONRES	\$ 3.78	\$ 2.56	\$ 6.34
056-0242-046-0001	NONRES	\$ 14.61	\$ 2.56	\$ 17.16
056-0242-046-0002	NONRES	\$ 14.61	\$ 2.56	\$ 17.16
056-0242-046-0003	NONRES	\$ 14.61	\$ 2.56	\$ 17.16
056-0242-046-0004	NONRES	\$ 14.61	\$ 2.56	\$ 17.16
056-0242-047-0001	NONRES	\$ 13.35	\$ 2.56	\$ 15.90
056-0242-047-0002	NONRES	\$ 13.35	\$ 2.56	\$ 15.90
056-0242-047-0003	NONRES	\$ 13.35	\$ 2.56	\$ 15.90
056-0242-047-0004	NONRES	\$ 13.35	\$ 2.56	\$ 15.90
056-0242-048-0001	NONRES	\$ 3.53	\$ 2.56	\$ 6.08
056-0242-048-0002	NONRES	\$ 3.53	\$ 2.56	\$ 6.08
056-0242-048-0003	NONRES	\$ 3.53	\$ 2.56	\$ 6.08
056-0242-048-0004	NONRES	\$ 3.53	\$ 2.56	\$ 6.08
056-0242-049-0001	NONRES	\$ 3.53	\$ 2.56	\$ 6.08
056-0242-049-0002	NONRES	\$ 3.53	\$ 2.56	\$ 6.08
056-0242-049-0003	NONRES	\$ 3.53	\$ 2.56	\$ 6.08
056-0242-049-0004	NONRES	\$ 3.53	\$ 2.56	\$ 6.08
056-0242-050-0001	NONRES	\$ 3.53	\$ 2.56	\$ 6.08
056-0242-050-0002	NONRES	\$ 3.53	\$ 2.56	\$ 6.08
056-0242-050-0003	NONRES	\$ 3.53	\$ 2.56	\$ 6.08
056-0242-050-0004	NONRES	\$ 3.53	\$ 2.56	\$ 6.08
056-0242-051-0001	NONRES	\$ 3.53	\$ 2.56	\$ 6.08
056-0242-051-0002	NONRES	\$ 3.53	\$ 2.56	\$ 6.08
056-0242-051-0003	NONRES	\$ 3.53	\$ 2.56	\$ 6.08
056-0242-051-0004	NONRES	\$ 3.53	\$ 2.56	\$ 6.08
056-0242-052-0001	NONRES	\$ 3.53	\$ 2.56	\$ 6.08
056-0242-052-0002	NONRES	\$ 3.53	\$ 2.56	\$ 6.08
056-0242-052-0003	NONRES	\$ 3.53	\$ 2.56	\$ 6.08
056-0242-052-0004	NONRES	\$ 3.53	\$ 2.56	\$ 6.08
056-0242-053-0001	NONRES	\$ 3.53	\$ 2.56	\$ 6.08
056-0242-053-0002	NONRES	\$ 3.53	\$ 2.56	\$ 6.08

ITEM 10.4.

City of Rancho Cordova
Lighting District No. 2012-1
Fiscal Year 2020-21 Assessment Roll

ATTACHMENT 2

APN	District Classification	Street Light Charge	Safety Light Charge	Total Assessment
056-0242-053-0003	NONRES	\$ 3.53	\$ 2.56	\$ 6.08
056-0242-053-0004	NONRES	\$ 3.53	\$ 2.56	\$ 6.08
056-0242-054-0001	NONRES	\$ 3.53	\$ 2.56	\$ 6.08
056-0242-054-0002	NONRES	\$ 3.53	\$ 2.56	\$ 6.08
056-0242-054-0003	NONRES	\$ 3.53	\$ 2.56	\$ 6.08
056-0242-054-0004	NONRES	\$ 3.53	\$ 2.56	\$ 6.08
056-0242-055-0001	NONRES	\$ 3.53	\$ 2.56	\$ 6.08
056-0242-055-0002	NONRES	\$ 3.53	\$ 2.56	\$ 6.08
056-0242-055-0003	NONRES	\$ 3.53	\$ 2.56	\$ 6.08
056-0242-055-0004	NONRES	\$ 3.53	\$ 2.56	\$ 6.08
056-0242-056-0001	NONRES	\$ 3.53	\$ 2.56	\$ 6.08
056-0242-056-0002	NONRES	\$ 3.53	\$ 2.56	\$ 6.08
056-0242-056-0003	NONRES	\$ 3.53	\$ 2.56	\$ 6.08
056-0242-056-0004	NONRES	\$ 3.53	\$ 2.56	\$ 6.08
056-0242-057-0001	NONRES	\$ 3.53	\$ 2.56	\$ 6.08
056-0242-057-0002	NONRES	\$ 3.53	\$ 2.56	\$ 6.08
056-0242-057-0003	NONRES	\$ 3.53	\$ 2.56	\$ 6.08
056-0242-057-0004	NONRES	\$ 3.53	\$ 2.56	\$ 6.08
056-0242-058-0001	NONRES	\$ 3.53	\$ 2.56	\$ 6.08
056-0242-058-0002	NONRES	\$ 3.53	\$ 2.56	\$ 6.08
056-0242-058-0003	NONRES	\$ 3.53	\$ 2.56	\$ 6.08
056-0242-058-0004	NONRES	\$ 3.53	\$ 2.56	\$ 6.08
056-0242-059-0001	NONRES	\$ 3.53	\$ 2.56	\$ 6.08
056-0242-059-0002	NONRES	\$ 3.53	\$ 2.56	\$ 6.08
056-0242-059-0003	NONRES	\$ 3.53	\$ 2.56	\$ 6.08
056-0242-059-0004	NONRES	\$ 3.53	\$ 2.56	\$ 6.08
056-0242-060-0001	NONRES	\$ 3.53	\$ 2.56	\$ 6.08
056-0242-060-0002	NONRES	\$ 3.53	\$ 2.56	\$ 6.08
056-0242-060-0003	NONRES	\$ 3.53	\$ 2.56	\$ 6.08
056-0242-060-0004	NONRES	\$ 3.53	\$ 2.56	\$ 6.08
056-0242-061-0001	NONRES	\$ 3.53	\$ 2.56	\$ 6.08
056-0242-061-0002	NONRES	\$ 3.53	\$ 2.56	\$ 6.08
056-0242-061-0003	NONRES	\$ 3.53	\$ 2.56	\$ 6.08
056-0242-061-0004	NONRES	\$ 3.53	\$ 2.56	\$ 6.08
056-0242-062-0001	NONRES	\$ 12.60	\$ 2.56	\$ 15.16
056-0242-062-0002	NONRES	\$ 12.60	\$ 2.56	\$ 15.16
056-0242-062-0003	NONRES	\$ 12.60	\$ 2.56	\$ 15.16
056-0242-062-0004	NONRES	\$ 12.60	\$ 2.56	\$ 15.16
056-0250-001-0000	SAFETY LIGHTS ONLY	\$ 0.00	\$ 2.56	\$ 2.56
056-0250-002-0000	SAFETY LIGHTS ONLY	\$ 0.00	\$ 2.56	\$ 2.56
056-0250-003-0000	SAFETY LIGHTS ONLY	\$ 0.00	\$ 2.56	\$ 2.56
056-0250-004-0000	SAFETY LIGHTS ONLY	\$ 0.00	\$ 2.56	\$ 2.56
056-0250-005-0000	SAFETY LIGHTS ONLY	\$ 0.00	\$ 2.56	\$ 2.56
056-0250-006-0000	SAFETY LIGHTS ONLY	\$ 0.00	\$ 2.56	\$ 2.56

ITEM 10.4.

City of Rancho Cordova
Lighting District No. 2012-1
Fiscal Year 2020-21 Assessment Roll

ATTACHMENT 2

APN	District Classification	Street Light Charge	Safety Light Charge	Total Assessment
056-0250-007-0000	SAFETY LIGHTS ONLY	\$ 0.00	\$ 2.56	\$ 2.56
056-0250-008-0000	SAFETY LIGHTS ONLY	\$ 0.00	\$ 2.56	\$ 2.56
056-0250-009-0000	SAFETY LIGHTS ONLY	\$ 0.00	\$ 2.56	\$ 2.56
056-0250-010-0000	SAFETY LIGHTS ONLY	\$ 0.00	\$ 2.56	\$ 2.56
056-0250-011-0000	SAFETY LIGHTS ONLY	\$ 0.00	\$ 2.56	\$ 2.56
056-0250-012-0000	SAFETY LIGHTS ONLY	\$ 0.00	\$ 2.56	\$ 2.56
056-0250-013-0000	SAFETY LIGHTS ONLY	\$ 0.00	\$ 2.56	\$ 2.56
056-0250-014-0000	SAFETY LIGHTS ONLY	\$ 0.00	\$ 2.56	\$ 2.56
056-0250-015-0000	SAFETY LIGHTS ONLY	\$ 0.00	\$ 2.56	\$ 2.56
056-0250-016-0000	SAFETY LIGHTS ONLY	\$ 0.00	\$ 2.56	\$ 2.56
056-0250-017-0000	SAFETY LIGHTS ONLY	\$ 0.00	\$ 2.56	\$ 2.56
056-0250-018-0000	SAFETY LIGHTS ONLY	\$ 0.00	\$ 2.56	\$ 2.56
056-0250-019-0000	SAFETY LIGHTS ONLY	\$ 0.00	\$ 2.56	\$ 2.56
056-0250-020-0000	SAFETY LIGHTS ONLY	\$ 0.00	\$ 2.56	\$ 2.56
056-0250-021-0000	SAFETY LIGHTS ONLY	\$ 0.00	\$ 2.56	\$ 2.56
056-0250-022-0000	SAFETY LIGHTS ONLY	\$ 0.00	\$ 2.56	\$ 2.56
056-0250-023-0000	SAFETY LIGHTS ONLY	\$ 0.00	\$ 2.56	\$ 2.56
056-0250-024-0000	SAFETY LIGHTS ONLY	\$ 0.00	\$ 2.56	\$ 2.56
056-0250-025-0000	SAFETY LIGHTS ONLY	\$ 0.00	\$ 2.56	\$ 2.56
056-0250-026-0000	SAFETY LIGHTS ONLY	\$ 0.00	\$ 2.56	\$ 2.56
056-0250-027-0000	SAFETY LIGHTS ONLY	\$ 0.00	\$ 2.56	\$ 2.56
056-0250-028-0000	SAFETY LIGHTS ONLY	\$ 0.00	\$ 2.56	\$ 2.56
056-0250-029-0000	SAFETY LIGHTS ONLY	\$ 0.00	\$ 2.56	\$ 2.56
056-0250-030-0000	SAFETY LIGHTS ONLY	\$ 0.00	\$ 2.56	\$ 2.56
056-0250-031-0000	SAFETY LIGHTS ONLY	\$ 0.00	\$ 2.56	\$ 2.56
056-0250-032-0000	SAFETY LIGHTS ONLY	\$ 0.00	\$ 2.56	\$ 2.56
056-0250-033-0000	SAFETY LIGHTS ONLY	\$ 0.00	\$ 2.56	\$ 2.56
056-0250-034-0000	SAFETY LIGHTS ONLY	\$ 0.00	\$ 2.56	\$ 2.56
056-0250-035-0000	SAFETY LIGHTS ONLY	\$ 0.00	\$ 2.56	\$ 2.56
056-0250-036-0000	SAFETY LIGHTS ONLY	\$ 0.00	\$ 2.56	\$ 2.56
056-0250-037-0000	SAFETY LIGHTS ONLY	\$ 0.00	\$ 2.56	\$ 2.56
056-0250-038-0000	SAFETY LIGHTS ONLY	\$ 0.00	\$ 2.56	\$ 2.56
056-0250-039-0000	SAFETY LIGHTS ONLY	\$ 0.00	\$ 2.56	\$ 2.56
056-0250-040-0000	SAFETY LIGHTS ONLY	\$ 0.00	\$ 2.56	\$ 2.56
056-0250-041-0000	SAFETY LIGHTS ONLY	\$ 0.00	\$ 2.56	\$ 2.56
056-0250-042-0000	SAFETY LIGHTS ONLY	\$ 0.00	\$ 2.56	\$ 2.56
056-0250-043-0000	SAFETY LIGHTS ONLY	\$ 0.00	\$ 2.56	\$ 2.56
056-0250-044-0000	SAFETY LIGHTS ONLY	\$ 0.00	\$ 2.56	\$ 2.56
056-0250-045-0000	SAFETY LIGHTS ONLY	\$ 0.00	\$ 2.56	\$ 2.56
056-0250-046-0000	SAFETY LIGHTS ONLY	\$ 0.00	\$ 2.56	\$ 2.56
056-0250-047-0000	SAFETY LIGHTS ONLY	\$ 0.00	\$ 2.56	\$ 2.56
056-0250-048-0000	SAFETY LIGHTS ONLY	\$ 0.00	\$ 2.56	\$ 2.56
056-0250-049-0000	SAFETY LIGHTS ONLY	\$ 0.00	\$ 2.56	\$ 2.56
056-0250-050-0000	SAFETY LIGHTS ONLY	\$ 0.00	\$ 2.56	\$ 2.56

ITEM 10.4.

City of Rancho Cordova
Lighting District No. 2012-1
Fiscal Year 2020-21 Assessment Roll

ATTACHMENT 2

APN	District Classification	Street Light Charge	Safety Light Charge	Total Assessment
056-0250-051-0000	SAFETY LIGHTS ONLY	\$ 0.00	\$ 2.56	\$ 2.56
056-0250-052-0000	NONRES	\$ 45.09	\$ 2.56	\$ 47.64
056-0260-001-0000	NONRES	\$ 64.99	\$ 2.56	\$ 67.54
056-0260-011-0000	NONRES	\$ 73.30	\$ 2.56	\$ 75.86
056-0260-012-0000	SAFETY LIGHTS ONLY	\$ 0.00	\$ 2.56	\$ 2.56
056-0260-013-0000	SAFETY LIGHTS ONLY	\$ 0.00	\$ 2.56	\$ 2.56
056-0260-014-0000	NONRES	\$ 52.65	\$ 2.56	\$ 55.20
056-0260-015-0000	NONRES	\$ 115.62	\$ 2.56	\$ 118.18
056-0260-016-0000	NONRES	\$ 209.33	\$ 2.56	\$ 211.88
056-0260-019-0000	SAFETY LIGHTS ONLY	\$ 0.00	\$ 2.56	\$ 2.56
056-0270-001-0000	RESIDENTIAL	\$ 15.32	\$ 2.56	\$ 17.88
056-0270-002-0000	RESIDENTIAL	\$ 15.32	\$ 2.56	\$ 17.88
056-0270-003-0000	RESIDENTIAL	\$ 15.32	\$ 2.56	\$ 17.88
056-0270-004-0000	RESIDENTIAL	\$ 15.32	\$ 2.56	\$ 17.88
056-0270-005-0000	RESIDENTIAL	\$ 15.32	\$ 2.56	\$ 17.88
056-0270-006-0000	RESIDENTIAL	\$ 15.32	\$ 2.56	\$ 17.88
056-0270-007-0000	RESIDENTIAL	\$ 15.32	\$ 2.56	\$ 17.88
056-0270-008-0000	RESIDENTIAL	\$ 15.32	\$ 2.56	\$ 17.88
056-0270-009-0000	RESIDENTIAL	\$ 15.32	\$ 2.56	\$ 17.88
056-0270-010-0000	RESIDENTIAL	\$ 15.32	\$ 2.56	\$ 17.88
056-0270-011-0000	RESIDENTIAL	\$ 15.32	\$ 2.56	\$ 17.88
056-0270-012-0000	RESIDENTIAL	\$ 15.32	\$ 2.56	\$ 17.88
056-0270-013-0000	RESIDENTIAL	\$ 15.32	\$ 2.56	\$ 17.88
056-0270-014-0000	RESIDENTIAL	\$ 15.32	\$ 2.56	\$ 17.88
056-0270-015-0000	RESIDENTIAL	\$ 15.32	\$ 2.56	\$ 17.88
056-0270-016-0000	RESIDENTIAL	\$ 15.32	\$ 2.56	\$ 17.88
056-0270-017-0000	RESIDENTIAL	\$ 15.32	\$ 2.56	\$ 17.88
056-0270-018-0000	RESIDENTIAL	\$ 15.32	\$ 2.56	\$ 17.88
056-0270-019-0000	RESIDENTIAL	\$ 15.32	\$ 2.56	\$ 17.88
056-0270-020-0000	RESIDENTIAL	\$ 15.32	\$ 2.56	\$ 17.88
056-0270-021-0000	RESIDENTIAL	\$ 15.32	\$ 2.56	\$ 17.88
056-0270-022-0000	RESIDENTIAL	\$ 15.32	\$ 2.56	\$ 17.88
056-0270-023-0000	RESIDENTIAL	\$ 15.32	\$ 2.56	\$ 17.88
056-0270-024-0000	RESIDENTIAL	\$ 15.32	\$ 2.56	\$ 17.88
056-0270-025-0000	RESIDENTIAL	\$ 15.32	\$ 2.56	\$ 17.88
056-0270-026-0000	RESIDENTIAL	\$ 15.32	\$ 2.56	\$ 17.88
056-0270-027-0000	RESIDENTIAL	\$ 15.32	\$ 2.56	\$ 17.88
056-0270-028-0000	RESIDENTIAL	\$ 15.32	\$ 2.56	\$ 17.88
056-0270-029-0000	RESIDENTIAL	\$ 15.32	\$ 2.56	\$ 17.88
056-0270-030-0000	RESIDENTIAL	\$ 15.32	\$ 2.56	\$ 17.88
056-0270-031-0000	RESIDENTIAL	\$ 15.32	\$ 2.56	\$ 17.88
056-0270-032-0000	RESIDENTIAL	\$ 15.32	\$ 2.56	\$ 17.88
056-0270-033-0000	RESIDENTIAL	\$ 15.32	\$ 2.56	\$ 17.88
056-0270-034-0000	RESIDENTIAL	\$ 15.32	\$ 2.56	\$ 17.88

ITEM 10.4.

City of Rancho Cordova
Lighting District No. 2012-1
Fiscal Year 2020-21 Assessment Roll

ATTACHMENT 2

APN	District Classification	Street Light Charge	Safety Light Charge	Total Assessment
056-0270-035-0000	RESIDENTIAL	\$ 15.32	\$ 2.56	\$ 17.88
056-0270-036-0000	RESIDENTIAL	\$ 15.32	\$ 2.56	\$ 17.88
056-0270-037-0000	RESIDENTIAL	\$ 15.32	\$ 2.56	\$ 17.88
056-0270-038-0000	RESIDENTIAL	\$ 15.32	\$ 2.56	\$ 17.88
056-0270-039-0000	RESIDENTIAL	\$ 15.32	\$ 2.56	\$ 17.88
056-0270-040-0000	RESIDENTIAL	\$ 15.32	\$ 2.56	\$ 17.88
056-0270-041-0000	RESIDENTIAL	\$ 15.32	\$ 2.56	\$ 17.88
056-0270-042-0000	RESIDENTIAL	\$ 15.32	\$ 2.56	\$ 17.88
056-0270-043-0000	RESIDENTIAL	\$ 15.32	\$ 2.56	\$ 17.88
056-0270-044-0000	RESIDENTIAL	\$ 15.32	\$ 2.56	\$ 17.88
056-0270-045-0000	RESIDENTIAL	\$ 15.32	\$ 2.56	\$ 17.88
056-0270-046-0000	RESIDENTIAL	\$ 15.32	\$ 2.56	\$ 17.88
056-0270-047-0000	RESIDENTIAL	\$ 15.32	\$ 2.56	\$ 17.88
056-0270-048-0000	RESIDENTIAL	\$ 15.32	\$ 2.56	\$ 17.88
056-0270-049-0000	RESIDENTIAL	\$ 15.32	\$ 2.56	\$ 17.88
056-0270-050-0000	RESIDENTIAL	\$ 15.32	\$ 2.56	\$ 17.88
056-0270-051-0000	RESIDENTIAL	\$ 15.32	\$ 2.56	\$ 17.88
056-0270-052-0000	RESIDENTIAL	\$ 15.32	\$ 2.56	\$ 17.88
056-0270-053-0000	RESIDENTIAL	\$ 15.32	\$ 2.56	\$ 17.88
056-0270-054-0000	RESIDENTIAL	\$ 15.32	\$ 2.56	\$ 17.88
056-0270-055-0000	RESIDENTIAL	\$ 15.32	\$ 2.56	\$ 17.88
056-0270-056-0000	RESIDENTIAL	\$ 15.32	\$ 2.56	\$ 17.88
056-0270-057-0000	RESIDENTIAL	\$ 15.32	\$ 2.56	\$ 17.88
056-0270-058-0000	RESIDENTIAL	\$ 15.32	\$ 2.56	\$ 17.88
056-0270-059-0000	RESIDENTIAL	\$ 15.32	\$ 2.56	\$ 17.88
056-0270-060-0000	RESIDENTIAL	\$ 15.32	\$ 2.56	\$ 17.88
056-0270-061-0000	RESIDENTIAL	\$ 15.32	\$ 2.56	\$ 17.88
056-0270-062-0000	RESIDENTIAL	\$ 15.32	\$ 2.56	\$ 17.88
056-0270-063-0000	RESIDENTIAL	\$ 15.32	\$ 2.56	\$ 17.88
056-0270-064-0000	RESIDENTIAL	\$ 15.32	\$ 2.56	\$ 17.88
056-0270-065-0000	RESIDENTIAL	\$ 15.32	\$ 2.56	\$ 17.88
056-0270-066-0000	RESIDENTIAL	\$ 15.32	\$ 2.56	\$ 17.88
056-0270-067-0000	RESIDENTIAL	\$ 15.32	\$ 2.56	\$ 17.88
056-0270-068-0000	RESIDENTIAL	\$ 15.32	\$ 2.56	\$ 17.88
056-0270-069-0000	RESIDENTIAL	\$ 15.32	\$ 2.56	\$ 17.88
056-0270-070-0000	RESIDENTIAL	\$ 15.32	\$ 2.56	\$ 17.88
056-0270-071-0000	RESIDENTIAL	\$ 15.32	\$ 2.56	\$ 17.88
056-0270-072-0000	RESIDENTIAL	\$ 15.32	\$ 2.56	\$ 17.88
056-0270-073-0000	RESIDENTIAL	\$ 15.32	\$ 2.56	\$ 17.88
056-0270-074-0000	RESIDENTIAL	\$ 15.32	\$ 2.56	\$ 17.88
056-0270-075-0000	RESIDENTIAL	\$ 15.32	\$ 2.56	\$ 17.88
056-0270-076-0000	RESIDENTIAL	\$ 15.32	\$ 2.56	\$ 17.88
056-0270-077-0000	RESIDENTIAL	\$ 15.32	\$ 2.56	\$ 17.88
056-0270-078-0000	RESIDENTIAL	\$ 15.32	\$ 2.56	\$ 17.88

ITEM 10.4.

City of Rancho Cordova
Lighting District No. 2012-1
Fiscal Year 2020-21 Assessment Roll

ATTACHMENT 2

APN	District Classification	Street Light Charge	Safety Light Charge	Total Assessment
056-0270-079-0000	RESIDENTIAL	\$ 15.32	\$ 2.56	\$ 17.88
056-0270-080-0000	RESIDENTIAL	\$ 15.32	\$ 2.56	\$ 17.88
056-0270-081-0000	RESIDENTIAL	\$ 15.32	\$ 2.56	\$ 17.88
056-0270-082-0000	RESIDENTIAL	\$ 15.32	\$ 2.56	\$ 17.88
056-0280-001-0000	RESIDENTIAL	\$ 15.32	\$ 2.56	\$ 17.88
056-0280-002-0000	RESIDENTIAL	\$ 15.32	\$ 2.56	\$ 17.88
056-0280-003-0000	RESIDENTIAL	\$ 15.32	\$ 2.56	\$ 17.88
056-0280-004-0000	RESIDENTIAL	\$ 15.32	\$ 2.56	\$ 17.88
056-0280-005-0000	RESIDENTIAL	\$ 15.32	\$ 2.56	\$ 17.88
056-0280-006-0000	RESIDENTIAL	\$ 15.32	\$ 2.56	\$ 17.88
056-0280-007-0000	RESIDENTIAL	\$ 15.32	\$ 2.56	\$ 17.88
056-0280-008-0000	RESIDENTIAL	\$ 15.32	\$ 2.56	\$ 17.88
056-0280-009-0000	RESIDENTIAL	\$ 15.32	\$ 2.56	\$ 17.88
056-0280-010-0000	RESIDENTIAL	\$ 15.32	\$ 2.56	\$ 17.88
056-0280-011-0000	RESIDENTIAL	\$ 15.32	\$ 2.56	\$ 17.88
056-0280-012-0000	RESIDENTIAL	\$ 15.32	\$ 2.56	\$ 17.88
056-0280-013-0000	RESIDENTIAL	\$ 15.32	\$ 2.56	\$ 17.88
056-0280-014-0000	RESIDENTIAL	\$ 15.32	\$ 2.56	\$ 17.88
056-0280-015-0000	RESIDENTIAL	\$ 15.32	\$ 2.56	\$ 17.88
056-0280-016-0000	RESIDENTIAL	\$ 15.32	\$ 2.56	\$ 17.88
056-0280-017-0000	RESIDENTIAL	\$ 15.32	\$ 2.56	\$ 17.88
056-0280-018-0000	RESIDENTIAL	\$ 15.32	\$ 2.56	\$ 17.88
056-0280-019-0000	RESIDENTIAL	\$ 15.32	\$ 2.56	\$ 17.88
056-0280-020-0000	RESIDENTIAL	\$ 15.32	\$ 2.56	\$ 17.88
056-0280-021-0000	RESIDENTIAL	\$ 15.32	\$ 2.56	\$ 17.88
056-0280-022-0000	RESIDENTIAL	\$ 15.32	\$ 2.56	\$ 17.88
056-0280-023-0000	RESIDENTIAL	\$ 15.32	\$ 2.56	\$ 17.88
056-0280-024-0000	RESIDENTIAL	\$ 15.32	\$ 2.56	\$ 17.88
056-0280-025-0000	RESIDENTIAL	\$ 15.32	\$ 2.56	\$ 17.88
056-0280-026-0000	RESIDENTIAL	\$ 15.32	\$ 2.56	\$ 17.88
056-0280-027-0000	RESIDENTIAL	\$ 15.32	\$ 2.56	\$ 17.88
056-0280-028-0000	RESIDENTIAL	\$ 15.32	\$ 2.56	\$ 17.88
056-0280-029-0000	RESIDENTIAL	\$ 15.32	\$ 2.56	\$ 17.88
056-0280-030-0000	RESIDENTIAL	\$ 15.32	\$ 2.56	\$ 17.88
056-0280-031-0000	RESIDENTIAL	\$ 15.32	\$ 2.56	\$ 17.88
056-0280-032-0000	RESIDENTIAL	\$ 15.32	\$ 2.56	\$ 17.88
056-0280-033-0000	RESIDENTIAL	\$ 15.32	\$ 2.56	\$ 17.88
056-0280-034-0000	RESIDENTIAL	\$ 15.32	\$ 2.56	\$ 17.88
056-0280-035-0000	RESIDENTIAL	\$ 15.32	\$ 2.56	\$ 17.88
056-0280-036-0000	RESIDENTIAL	\$ 15.32	\$ 2.56	\$ 17.88
056-0280-037-0000	RESIDENTIAL	\$ 15.32	\$ 2.56	\$ 17.88
056-0280-038-0000	RESIDENTIAL	\$ 15.32	\$ 2.56	\$ 17.88
056-0280-039-0000	RESIDENTIAL	\$ 15.32	\$ 2.56	\$ 17.88
056-0280-040-0000	RESIDENTIAL	\$ 15.32	\$ 2.56	\$ 17.88

ITEM 10.4.

City of Rancho Cordova
Lighting District No. 2012-1
Fiscal Year 2020-21 Assessment Roll

ATTACHMENT 2

APN	District Classification	Street Light Charge	Safety Light Charge	Total Assessment
056-0280-041-0000	RESIDENTIAL	\$ 15.32	\$ 2.56	\$ 17.88
056-0280-042-0000	RESIDENTIAL	\$ 15.32	\$ 2.56	\$ 17.88
056-0280-043-0000	RESIDENTIAL	\$ 15.32	\$ 2.56	\$ 17.88
056-0280-044-0000	RESIDENTIAL	\$ 15.32	\$ 2.56	\$ 17.88
056-0280-045-0000	RESIDENTIAL	\$ 15.32	\$ 2.56	\$ 17.88
056-0280-046-0000	RESIDENTIAL	\$ 15.32	\$ 2.56	\$ 17.88
056-0280-047-0000	RESIDENTIAL	\$ 15.32	\$ 2.56	\$ 17.88
056-0280-048-0000	RESIDENTIAL	\$ 15.32	\$ 2.56	\$ 17.88
056-0280-049-0000	RESIDENTIAL	\$ 15.32	\$ 2.56	\$ 17.88
056-0280-050-0000	RESIDENTIAL	\$ 15.32	\$ 2.56	\$ 17.88
056-0280-051-0000	RESIDENTIAL	\$ 15.32	\$ 2.56	\$ 17.88
056-0280-052-0000	RESIDENTIAL	\$ 15.32	\$ 2.56	\$ 17.88
056-0280-053-0000	RESIDENTIAL	\$ 15.32	\$ 2.56	\$ 17.88
056-0280-054-0000	RESIDENTIAL	\$ 15.32	\$ 2.56	\$ 17.88
056-0280-055-0000	RESIDENTIAL	\$ 15.32	\$ 2.56	\$ 17.88
056-0280-056-0000	RESIDENTIAL	\$ 15.32	\$ 2.56	\$ 17.88
056-0280-057-0000	RESIDENTIAL	\$ 15.32	\$ 2.56	\$ 17.88
056-0280-058-0000	RESIDENTIAL	\$ 15.32	\$ 2.56	\$ 17.88
056-0280-059-0000	RESIDENTIAL	\$ 15.32	\$ 2.56	\$ 17.88
056-0280-060-0000	RESIDENTIAL	\$ 15.32	\$ 2.56	\$ 17.88
056-0280-061-0000	RESIDENTIAL	\$ 15.32	\$ 2.56	\$ 17.88
056-0280-062-0000	RESIDENTIAL	\$ 15.32	\$ 2.56	\$ 17.88
056-0280-063-0000	RESIDENTIAL	\$ 15.32	\$ 2.56	\$ 17.88
056-0280-064-0000	RESIDENTIAL	\$ 15.32	\$ 2.56	\$ 17.88
056-0280-065-0000	RESIDENTIAL	\$ 15.32	\$ 2.56	\$ 17.88
056-0280-066-0000	RESIDENTIAL	\$ 15.32	\$ 2.56	\$ 17.88
056-0280-067-0000	RESIDENTIAL	\$ 15.32	\$ 2.56	\$ 17.88
056-0280-068-0000	RESIDENTIAL	\$ 15.32	\$ 2.56	\$ 17.88
056-0280-069-0000	RESIDENTIAL	\$ 15.32	\$ 2.56	\$ 17.88
056-0280-070-0000	RESIDENTIAL	\$ 15.32	\$ 2.56	\$ 17.88
056-0280-071-0000	RESIDENTIAL	\$ 15.32	\$ 2.56	\$ 17.88
056-0280-072-0000	RESIDENTIAL	\$ 15.32	\$ 2.56	\$ 17.88
056-0280-073-0000	RESIDENTIAL	\$ 15.32	\$ 2.56	\$ 17.88
056-0280-074-0000	RESIDENTIAL	\$ 15.32	\$ 2.56	\$ 17.88
056-0280-075-0000	RESIDENTIAL	\$ 15.32	\$ 2.56	\$ 17.88
056-0280-076-0000	RESIDENTIAL	\$ 15.32	\$ 2.56	\$ 17.88
056-0280-077-0000	RESIDENTIAL	\$ 15.32	\$ 2.56	\$ 17.88
056-0280-078-0000	RESIDENTIAL	\$ 15.32	\$ 2.56	\$ 17.88
056-0280-079-0000	RESIDENTIAL	\$ 15.32	\$ 2.56	\$ 17.88
056-0280-080-0000	RESIDENTIAL	\$ 15.32	\$ 2.56	\$ 17.88
056-0280-081-0000	RESIDENTIAL	\$ 15.32	\$ 2.56	\$ 17.88
056-0280-082-0000	RESIDENTIAL	\$ 15.32	\$ 2.56	\$ 17.88
056-0280-083-0000	RESIDENTIAL	\$ 15.32	\$ 2.56	\$ 17.88
056-0280-084-0000	RESIDENTIAL	\$ 15.32	\$ 2.56	\$ 17.88

ITEM 10.4.

City of Rancho Cordova
Lighting District No. 2012-1
Fiscal Year 2020-21 Assessment Roll

ATTACHMENT 2

APN	District Classification	Street Light Charge	Safety Light Charge	Total Assessment
056-0280-085-0000	RESIDENTIAL	\$ 15.32	\$ 2.56	\$ 17.88
056-0280-086-0000	RESIDENTIAL	\$ 15.32	\$ 2.56	\$ 17.88
056-0280-087-0000	RESIDENTIAL	\$ 15.32	\$ 2.56	\$ 17.88
056-0290-002-0000	RESIDENTIAL	\$ 15.32	\$ 2.56	\$ 17.88
056-0290-003-0000	RESIDENTIAL	\$ 15.32	\$ 2.56	\$ 17.88
056-0290-004-0000	RESIDENTIAL	\$ 15.32	\$ 2.56	\$ 17.88
056-0290-005-0000	RESIDENTIAL	\$ 15.32	\$ 2.56	\$ 17.88
056-0290-006-0000	RESIDENTIAL	\$ 15.32	\$ 2.56	\$ 17.88
056-0290-007-0000	RESIDENTIAL	\$ 15.32	\$ 2.56	\$ 17.88
056-0290-008-0000	RESIDENTIAL	\$ 15.32	\$ 2.56	\$ 17.88
056-0290-009-0000	RESIDENTIAL	\$ 15.32	\$ 2.56	\$ 17.88
056-0290-010-0000	RESIDENTIAL	\$ 15.32	\$ 2.56	\$ 17.88
056-0290-011-0000	RESIDENTIAL	\$ 15.32	\$ 2.56	\$ 17.88
056-0290-012-0000	RESIDENTIAL	\$ 15.32	\$ 2.56	\$ 17.88
056-0290-013-0000	RESIDENTIAL	\$ 15.32	\$ 2.56	\$ 17.88
056-0290-014-0000	RESIDENTIAL	\$ 15.32	\$ 2.56	\$ 17.88
056-0290-015-0000	RESIDENTIAL	\$ 15.32	\$ 2.56	\$ 17.88
056-0290-016-0000	RESIDENTIAL	\$ 15.32	\$ 2.56	\$ 17.88
056-0290-017-0000	RESIDENTIAL	\$ 15.32	\$ 2.56	\$ 17.88
056-0290-018-0000	RESIDENTIAL	\$ 15.32	\$ 2.56	\$ 17.88
056-0290-019-0000	RESIDENTIAL	\$ 15.32	\$ 2.56	\$ 17.88
056-0290-020-0000	RESIDENTIAL	\$ 15.32	\$ 2.56	\$ 17.88
056-0290-021-0000	RESIDENTIAL	\$ 15.32	\$ 2.56	\$ 17.88
056-0290-022-0000	RESIDENTIAL	\$ 15.32	\$ 2.56	\$ 17.88
056-0290-023-0000	RESIDENTIAL	\$ 15.32	\$ 2.56	\$ 17.88
056-0290-024-0000	RESIDENTIAL	\$ 15.32	\$ 2.56	\$ 17.88
056-0290-025-0000	RESIDENTIAL	\$ 15.32	\$ 2.56	\$ 17.88
056-0290-026-0000	RESIDENTIAL	\$ 15.32	\$ 2.56	\$ 17.88
056-0290-027-0000	RESIDENTIAL	\$ 15.32	\$ 2.56	\$ 17.88
056-0290-028-0000	RESIDENTIAL	\$ 15.32	\$ 2.56	\$ 17.88
056-0290-029-0000	RESIDENTIAL	\$ 15.32	\$ 2.56	\$ 17.88
056-0290-030-0000	RESIDENTIAL	\$ 15.32	\$ 2.56	\$ 17.88
056-0290-031-0000	RESIDENTIAL	\$ 15.32	\$ 2.56	\$ 17.88
056-0290-032-0000	RESIDENTIAL	\$ 15.32	\$ 2.56	\$ 17.88
056-0290-033-0000	RESIDENTIAL	\$ 15.32	\$ 2.56	\$ 17.88
056-0290-034-0000	RESIDENTIAL	\$ 15.32	\$ 2.56	\$ 17.88
056-0290-035-0000	RESIDENTIAL	\$ 15.32	\$ 2.56	\$ 17.88
056-0290-036-0000	RESIDENTIAL	\$ 15.32	\$ 2.56	\$ 17.88
056-0290-037-0000	RESIDENTIAL	\$ 15.32	\$ 2.56	\$ 17.88
056-0290-038-0000	RESIDENTIAL	\$ 15.32	\$ 2.56	\$ 17.88
056-0290-039-0000	RESIDENTIAL	\$ 15.32	\$ 2.56	\$ 17.88
056-0290-040-0000	RESIDENTIAL	\$ 15.32	\$ 2.56	\$ 17.88
056-0290-041-0000	RESIDENTIAL	\$ 15.32	\$ 2.56	\$ 17.88
056-0290-042-0000	RESIDENTIAL	\$ 15.32	\$ 2.56	\$ 17.88

ITEM 10.4.

City of Rancho Cordova
Lighting District No. 2012-1
Fiscal Year 2020-21 Assessment Roll

ATTACHMENT 2

APN	District Classification	Street Light Charge	Safety Light Charge	Total Assessment
056-0290-043-0000	RESIDENTIAL	\$ 15.32	\$ 2.56	\$ 17.88
056-0290-044-0000	RESIDENTIAL	\$ 15.32	\$ 2.56	\$ 17.88
056-0290-045-0000	RESIDENTIAL	\$ 15.32	\$ 2.56	\$ 17.88
056-0290-046-0000	RESIDENTIAL	\$ 15.32	\$ 2.56	\$ 17.88
056-0290-047-0000	RESIDENTIAL	\$ 15.32	\$ 2.56	\$ 17.88
056-0290-048-0000	RESIDENTIAL	\$ 15.32	\$ 2.56	\$ 17.88
056-0290-049-0000	RESIDENTIAL	\$ 15.32	\$ 2.56	\$ 17.88
056-0290-050-0000	RESIDENTIAL	\$ 15.32	\$ 2.56	\$ 17.88
056-0290-051-0000	RESIDENTIAL	\$ 15.32	\$ 2.56	\$ 17.88
056-0290-052-0000	RESIDENTIAL	\$ 15.32	\$ 2.56	\$ 17.88
056-0290-053-0000	RESIDENTIAL	\$ 15.32	\$ 2.56	\$ 17.88
056-0290-054-0000	RESIDENTIAL	\$ 15.32	\$ 2.56	\$ 17.88
056-0290-055-0000	RESIDENTIAL	\$ 15.32	\$ 2.56	\$ 17.88
056-0290-056-0000	RESIDENTIAL	\$ 15.32	\$ 2.56	\$ 17.88
056-0290-057-0000	RESIDENTIAL	\$ 15.32	\$ 2.56	\$ 17.88
056-0290-058-0000	RESIDENTIAL	\$ 15.32	\$ 2.56	\$ 17.88
056-0290-059-0000	RESIDENTIAL	\$ 15.32	\$ 2.56	\$ 17.88
056-0290-060-0000	RESIDENTIAL	\$ 15.32	\$ 2.56	\$ 17.88
056-0290-061-0000	RESIDENTIAL	\$ 15.32	\$ 2.56	\$ 17.88
056-0290-062-0000	RESIDENTIAL	\$ 15.32	\$ 2.56	\$ 17.88
056-0290-063-0000	RESIDENTIAL	\$ 15.32	\$ 2.56	\$ 17.88
056-0290-064-0000	RESIDENTIAL	\$ 15.32	\$ 2.56	\$ 17.88
056-0290-065-0000	RESIDENTIAL	\$ 15.32	\$ 2.56	\$ 17.88
056-0290-066-0000	RESIDENTIAL	\$ 15.32	\$ 2.56	\$ 17.88
056-0290-067-0000	RESIDENTIAL	\$ 15.32	\$ 2.56	\$ 17.88
056-0290-068-0000	RESIDENTIAL	\$ 15.32	\$ 2.56	\$ 17.88
056-0290-069-0000	RESIDENTIAL	\$ 15.32	\$ 2.56	\$ 17.88
056-0290-072-0000	NONRES	\$ 88.92	\$ 2.56	\$ 91.48
056-0290-073-0000	NONRES	\$ 185.65	\$ 2.56	\$ 188.20
056-0300-001-0000	NONRES	\$ 12.85	\$ 2.56	\$ 15.40
056-0300-003-0000	RESIDENTIAL	\$ 15.32	\$ 2.56	\$ 17.88
056-0300-004-0000	RESIDENTIAL	\$ 15.32	\$ 2.56	\$ 17.88
056-0300-005-0000	RESIDENTIAL	\$ 15.32	\$ 2.56	\$ 17.88
056-0300-006-0000	RESIDENTIAL	\$ 15.32	\$ 2.56	\$ 17.88
056-0300-007-0000	RESIDENTIAL	\$ 15.32	\$ 2.56	\$ 17.88
056-0300-008-0000	RESIDENTIAL	\$ 15.32	\$ 2.56	\$ 17.88
056-0300-009-0000	RESIDENTIAL	\$ 15.32	\$ 2.56	\$ 17.88
056-0300-010-0000	RESIDENTIAL	\$ 15.32	\$ 2.56	\$ 17.88
056-0300-011-0000	RESIDENTIAL	\$ 15.32	\$ 2.56	\$ 17.88
056-0300-012-0000	RESIDENTIAL	\$ 15.32	\$ 2.56	\$ 17.88
056-0300-013-0000	RESIDENTIAL	\$ 15.32	\$ 2.56	\$ 17.88
056-0300-014-0000	RESIDENTIAL	\$ 15.32	\$ 2.56	\$ 17.88
056-0300-015-0000	RESIDENTIAL	\$ 15.32	\$ 2.56	\$ 17.88
056-0300-016-0000	RESIDENTIAL	\$ 15.32	\$ 2.56	\$ 17.88

ITEM 10.4.

City of Rancho Cordova
Lighting District No. 2012-1
Fiscal Year 2020-21 Assessment Roll

ATTACHMENT 2

APN	District Classification	Street Light Charge	Safety Light Charge	Total Assessment
056-0300-017-0000	RESIDENTIAL	\$ 15.32	\$ 2.56	\$ 17.88
056-0300-018-0000	RESIDENTIAL	\$ 15.32	\$ 2.56	\$ 17.88
056-0300-019-0000	RESIDENTIAL	\$ 15.32	\$ 2.56	\$ 17.88
056-0300-020-0000	RESIDENTIAL	\$ 15.32	\$ 2.56	\$ 17.88
056-0300-021-0000	RESIDENTIAL	\$ 15.32	\$ 2.56	\$ 17.88
056-0300-022-0000	RESIDENTIAL	\$ 15.32	\$ 2.56	\$ 17.88
056-0300-023-0000	RESIDENTIAL	\$ 15.32	\$ 2.56	\$ 17.88
056-0300-024-0000	RESIDENTIAL	\$ 15.32	\$ 2.56	\$ 17.88
056-0300-025-0000	RESIDENTIAL	\$ 15.32	\$ 2.56	\$ 17.88
056-0300-027-0000	RESIDENTIAL	\$ 15.32	\$ 2.56	\$ 17.88
056-0300-028-0000	RESIDENTIAL	\$ 15.32	\$ 2.56	\$ 17.88
056-0300-029-0000	RESIDENTIAL	\$ 15.32	\$ 2.56	\$ 17.88
056-0300-030-0000	RESIDENTIAL	\$ 15.32	\$ 2.56	\$ 17.88
056-0300-031-0000	RESIDENTIAL	\$ 15.32	\$ 2.56	\$ 17.88
056-0300-032-0000	RESIDENTIAL	\$ 15.32	\$ 2.56	\$ 17.88
056-0300-033-0000	RESIDENTIAL	\$ 15.32	\$ 2.56	\$ 17.88
056-0300-034-0000	RESIDENTIAL	\$ 15.32	\$ 2.56	\$ 17.88
056-0300-035-0000	RESIDENTIAL	\$ 15.32	\$ 2.56	\$ 17.88
056-0300-036-0000	RESIDENTIAL	\$ 15.32	\$ 2.56	\$ 17.88
056-0300-037-0000	RESIDENTIAL	\$ 15.32	\$ 2.56	\$ 17.88
056-0300-038-0000	RESIDENTIAL	\$ 15.32	\$ 2.56	\$ 17.88
056-0300-039-0000	RESIDENTIAL	\$ 15.32	\$ 2.56	\$ 17.88
056-0300-040-0000	RESIDENTIAL	\$ 15.32	\$ 2.56	\$ 17.88
056-0300-041-0000	RESIDENTIAL	\$ 15.32	\$ 2.56	\$ 17.88
056-0300-042-0000	RESIDENTIAL	\$ 15.32	\$ 2.56	\$ 17.88
056-0300-043-0000	RESIDENTIAL	\$ 15.32	\$ 2.56	\$ 17.88
056-0300-044-0000	RESIDENTIAL	\$ 15.32	\$ 2.56	\$ 17.88
056-0300-045-0000	RESIDENTIAL	\$ 15.32	\$ 2.56	\$ 17.88
056-0300-046-0000	RESIDENTIAL	\$ 15.32	\$ 2.56	\$ 17.88
056-0300-047-0000	RESIDENTIAL	\$ 15.32	\$ 2.56	\$ 17.88
056-0300-048-0000	RESIDENTIAL	\$ 15.32	\$ 2.56	\$ 17.88
056-0300-049-0000	RESIDENTIAL	\$ 15.32	\$ 2.56	\$ 17.88
056-0300-050-0000	RESIDENTIAL	\$ 15.32	\$ 2.56	\$ 17.88
056-0300-051-0000	RESIDENTIAL	\$ 15.32	\$ 2.56	\$ 17.88
056-0300-052-0000	RESIDENTIAL	\$ 15.32	\$ 2.56	\$ 17.88
056-0300-053-0000	RESIDENTIAL	\$ 15.32	\$ 2.56	\$ 17.88
056-0300-054-0000	RESIDENTIAL	\$ 15.32	\$ 2.56	\$ 17.88
056-0300-055-0000	RESIDENTIAL	\$ 15.32	\$ 2.56	\$ 17.88
056-0300-056-0000	RESIDENTIAL	\$ 15.32	\$ 2.56	\$ 17.88
056-0300-057-0000	RESIDENTIAL	\$ 15.32	\$ 2.56	\$ 17.88
056-0300-058-0000	RESIDENTIAL	\$ 15.32	\$ 2.56	\$ 17.88
056-0300-059-0000	RESIDENTIAL	\$ 15.32	\$ 2.56	\$ 17.88
056-0300-060-0000	RESIDENTIAL	\$ 15.32	\$ 2.56	\$ 17.88
056-0300-061-0000	RESIDENTIAL	\$ 15.32	\$ 2.56	\$ 17.88

ITEM 10.4.

City of Rancho Cordova
Lighting District No. 2012-1
Fiscal Year 2020-21 Assessment Roll

ATTACHMENT 2

APN	District Classification	Street Light Charge	Safety Light Charge	Total Assessment
056-0300-062-0000	RESIDENTIAL	\$ 15.32	\$ 2.56	\$ 17.88
056-0300-063-0000	RESIDENTIAL	\$ 15.32	\$ 2.56	\$ 17.88
056-0300-064-0000	RESIDENTIAL	\$ 15.32	\$ 2.56	\$ 17.88
056-0300-065-0000	RESIDENTIAL	\$ 15.32	\$ 2.56	\$ 17.88
056-0300-066-0000	RESIDENTIAL	\$ 15.32	\$ 2.56	\$ 17.88
056-0300-067-0000	RESIDENTIAL	\$ 15.32	\$ 2.56	\$ 17.88
056-0300-068-0000	RESIDENTIAL	\$ 15.32	\$ 2.56	\$ 17.88
056-0300-069-0000	RESIDENTIAL	\$ 15.32	\$ 2.56	\$ 17.88
056-0300-070-0000	RESIDENTIAL	\$ 15.32	\$ 2.56	\$ 17.88
056-0300-071-0000	RESIDENTIAL	\$ 15.32	\$ 2.56	\$ 17.88
056-0300-072-0000	RESIDENTIAL	\$ 15.32	\$ 2.56	\$ 17.88
056-0300-073-0000	RESIDENTIAL	\$ 15.32	\$ 2.56	\$ 17.88
056-0300-074-0000	RESIDENTIAL	\$ 15.32	\$ 2.56	\$ 17.88
056-0300-075-0000	RESIDENTIAL	\$ 15.32	\$ 2.56	\$ 17.88
056-0300-076-0000	RESIDENTIAL	\$ 15.32	\$ 2.56	\$ 17.88
056-0300-077-0000	RESIDENTIAL	\$ 15.32	\$ 2.56	\$ 17.88
056-0300-078-0000	RESIDENTIAL	\$ 15.32	\$ 2.56	\$ 17.88
056-0310-001-0000	RESIDENTIAL	\$ 15.32	\$ 2.56	\$ 17.88
056-0310-002-0000	RESIDENTIAL	\$ 15.32	\$ 2.56	\$ 17.88
056-0310-003-0000	RESIDENTIAL	\$ 15.32	\$ 2.56	\$ 17.88
056-0310-004-0000	RESIDENTIAL	\$ 15.32	\$ 2.56	\$ 17.88
056-0310-005-0000	RESIDENTIAL	\$ 15.32	\$ 2.56	\$ 17.88
056-0310-006-0000	RESIDENTIAL	\$ 15.32	\$ 2.56	\$ 17.88
056-0310-007-0000	RESIDENTIAL	\$ 15.32	\$ 2.56	\$ 17.88
056-0310-008-0000	RESIDENTIAL	\$ 15.32	\$ 2.56	\$ 17.88
056-0310-009-0000	RESIDENTIAL	\$ 15.32	\$ 2.56	\$ 17.88
056-0310-010-0000	RESIDENTIAL	\$ 15.32	\$ 2.56	\$ 17.88
056-0310-011-0000	RESIDENTIAL	\$ 15.32	\$ 2.56	\$ 17.88
056-0310-012-0000	RESIDENTIAL	\$ 15.32	\$ 2.56	\$ 17.88
056-0310-013-0000	RESIDENTIAL	\$ 15.32	\$ 2.56	\$ 17.88
056-0310-014-0000	RESIDENTIAL	\$ 15.32	\$ 2.56	\$ 17.88
056-0310-015-0000	RESIDENTIAL	\$ 15.32	\$ 2.56	\$ 17.88
056-0310-016-0000	RESIDENTIAL	\$ 15.32	\$ 2.56	\$ 17.88
056-0310-017-0000	RESIDENTIAL	\$ 15.32	\$ 2.56	\$ 17.88
056-0310-018-0000	RESIDENTIAL	\$ 15.32	\$ 2.56	\$ 17.88
056-0310-019-0000	RESIDENTIAL	\$ 15.32	\$ 2.56	\$ 17.88
056-0310-020-0000	RESIDENTIAL	\$ 15.32	\$ 2.56	\$ 17.88
056-0310-021-0000	RESIDENTIAL	\$ 15.32	\$ 2.56	\$ 17.88
056-0310-022-0000	RESIDENTIAL	\$ 15.32	\$ 2.56	\$ 17.88
056-0310-023-0000	RESIDENTIAL	\$ 15.32	\$ 2.56	\$ 17.88
056-0310-024-0000	RESIDENTIAL	\$ 15.32	\$ 2.56	\$ 17.88
056-0310-025-0000	RESIDENTIAL	\$ 15.32	\$ 2.56	\$ 17.88
056-0310-026-0000	RESIDENTIAL	\$ 15.32	\$ 2.56	\$ 17.88
056-0310-027-0000	RESIDENTIAL	\$ 15.32	\$ 2.56	\$ 17.88

ITEM 10.4.

City of Rancho Cordova
Lighting District No. 2012-1
Fiscal Year 2020-21 Assessment Roll

ATTACHMENT 2

APN	District Classification	Street Light Charge	Safety Light Charge	Total Assessment
056-0310-028-0000	RESIDENTIAL	\$ 15.32	\$ 2.56	\$ 17.88
056-0310-029-0000	RESIDENTIAL	\$ 15.32	\$ 2.56	\$ 17.88
056-0310-030-0000	RESIDENTIAL	\$ 15.32	\$ 2.56	\$ 17.88
056-0310-031-0000	RESIDENTIAL	\$ 15.32	\$ 2.56	\$ 17.88
056-0310-032-0000	RESIDENTIAL	\$ 15.32	\$ 2.56	\$ 17.88
056-0310-033-0000	RESIDENTIAL	\$ 15.32	\$ 2.56	\$ 17.88
056-0310-034-0000	RESIDENTIAL	\$ 15.32	\$ 2.56	\$ 17.88
056-0310-035-0000	RESIDENTIAL	\$ 15.32	\$ 2.56	\$ 17.88
056-0310-036-0000	RESIDENTIAL	\$ 15.32	\$ 2.56	\$ 17.88
056-0310-037-0000	RESIDENTIAL	\$ 15.32	\$ 2.56	\$ 17.88
056-0310-038-0000	RESIDENTIAL	\$ 15.32	\$ 2.56	\$ 17.88
056-0310-039-0000	RESIDENTIAL	\$ 15.32	\$ 2.56	\$ 17.88
056-0310-040-0000	RESIDENTIAL	\$ 15.32	\$ 2.56	\$ 17.88
056-0310-042-0000	RESIDENTIAL	\$ 15.32	\$ 2.56	\$ 17.88
056-0310-043-0000	RESIDENTIAL	\$ 15.32	\$ 2.56	\$ 17.88
056-0310-044-0000	RESIDENTIAL	\$ 15.32	\$ 2.56	\$ 17.88
056-0310-045-0000	RESIDENTIAL	\$ 15.32	\$ 2.56	\$ 17.88
056-0310-046-0000	RESIDENTIAL	\$ 15.32	\$ 2.56	\$ 17.88
056-0310-047-0000	RESIDENTIAL	\$ 15.32	\$ 2.56	\$ 17.88
056-0310-048-0000	RESIDENTIAL	\$ 15.32	\$ 2.56	\$ 17.88
056-0310-049-0000	RESIDENTIAL	\$ 15.32	\$ 2.56	\$ 17.88
056-0310-050-0000	RESIDENTIAL	\$ 15.32	\$ 2.56	\$ 17.88
056-0310-051-0000	RESIDENTIAL	\$ 15.32	\$ 2.56	\$ 17.88
056-0310-052-0000	RESIDENTIAL	\$ 15.32	\$ 2.56	\$ 17.88
056-0310-053-0000	RESIDENTIAL	\$ 15.32	\$ 2.56	\$ 17.88
056-0310-054-0000	RESIDENTIAL	\$ 15.32	\$ 2.56	\$ 17.88
056-0310-055-0000	RESIDENTIAL	\$ 15.32	\$ 2.56	\$ 17.88
056-0310-056-0000	RESIDENTIAL	\$ 15.32	\$ 2.56	\$ 17.88
056-0310-057-0000	RESIDENTIAL	\$ 15.32	\$ 2.56	\$ 17.88
056-0310-058-0000	RESIDENTIAL	\$ 15.32	\$ 2.56	\$ 17.88
056-0310-059-0000	RESIDENTIAL	\$ 15.32	\$ 2.56	\$ 17.88
056-0310-060-0000	RESIDENTIAL	\$ 15.32	\$ 2.56	\$ 17.88
056-0310-061-0000	RESIDENTIAL	\$ 15.32	\$ 2.56	\$ 17.88
056-0310-062-0000	RESIDENTIAL	\$ 15.32	\$ 2.56	\$ 17.88
056-0310-063-0000	RESIDENTIAL	\$ 15.32	\$ 2.56	\$ 17.88
056-0320-001-0000	RESIDENTIAL	\$ 15.32	\$ 2.56	\$ 17.88
056-0320-002-0000	RESIDENTIAL	\$ 15.32	\$ 2.56	\$ 17.88
056-0320-003-0000	RESIDENTIAL	\$ 15.32	\$ 2.56	\$ 17.88
056-0320-004-0000	RESIDENTIAL	\$ 15.32	\$ 2.56	\$ 17.88
056-0320-005-0000	RESIDENTIAL	\$ 15.32	\$ 2.56	\$ 17.88
056-0320-006-0000	RESIDENTIAL	\$ 15.32	\$ 2.56	\$ 17.88
056-0320-007-0000	RESIDENTIAL	\$ 15.32	\$ 2.56	\$ 17.88
056-0320-008-0000	RESIDENTIAL	\$ 15.32	\$ 2.56	\$ 17.88
056-0320-009-0000	RESIDENTIAL	\$ 15.32	\$ 2.56	\$ 17.88

ITEM 10.4.

City of Rancho Cordova
Lighting District No. 2012-1
Fiscal Year 2020-21 Assessment Roll

ATTACHMENT 2

APN	District Classification	Street Light Charge	Safety Light Charge	Total Assessment
056-0320-010-0000	RESIDENTIAL	\$ 15.32	\$ 2.56	\$ 17.88
056-0320-011-0000	RESIDENTIAL	\$ 15.32	\$ 2.56	\$ 17.88
056-0320-012-0000	RESIDENTIAL	\$ 15.32	\$ 2.56	\$ 17.88
056-0320-013-0000	RESIDENTIAL	\$ 15.32	\$ 2.56	\$ 17.88
056-0320-014-0000	RESIDENTIAL	\$ 15.32	\$ 2.56	\$ 17.88
056-0320-015-0000	RESIDENTIAL	\$ 15.32	\$ 2.56	\$ 17.88
056-0320-016-0000	RESIDENTIAL	\$ 15.32	\$ 2.56	\$ 17.88
056-0320-017-0000	RESIDENTIAL	\$ 15.32	\$ 2.56	\$ 17.88
056-0320-018-0000	RESIDENTIAL	\$ 15.32	\$ 2.56	\$ 17.88
056-0320-019-0000	RESIDENTIAL	\$ 15.32	\$ 2.56	\$ 17.88
056-0320-020-0000	RESIDENTIAL	\$ 15.32	\$ 2.56	\$ 17.88
056-0320-021-0000	RESIDENTIAL	\$ 15.32	\$ 2.56	\$ 17.88
056-0320-022-0000	RESIDENTIAL	\$ 15.32	\$ 2.56	\$ 17.88
056-0320-023-0000	RESIDENTIAL	\$ 15.32	\$ 2.56	\$ 17.88
056-0320-024-0000	RESIDENTIAL	\$ 15.32	\$ 2.56	\$ 17.88
056-0320-025-0000	RESIDENTIAL	\$ 15.32	\$ 2.56	\$ 17.88
056-0320-026-0000	RESIDENTIAL	\$ 15.32	\$ 2.56	\$ 17.88
056-0320-027-0000	RESIDENTIAL	\$ 15.32	\$ 2.56	\$ 17.88
056-0320-028-0000	RESIDENTIAL	\$ 15.32	\$ 2.56	\$ 17.88
056-0320-029-0000	RESIDENTIAL	\$ 15.32	\$ 2.56	\$ 17.88
056-0320-030-0000	RESIDENTIAL	\$ 15.32	\$ 2.56	\$ 17.88
056-0320-031-0000	RESIDENTIAL	\$ 15.32	\$ 2.56	\$ 17.88
056-0320-032-0000	RESIDENTIAL	\$ 15.32	\$ 2.56	\$ 17.88
056-0320-033-0000	RESIDENTIAL	\$ 15.32	\$ 2.56	\$ 17.88
056-0340-001-0000	RESIDENTIAL	\$ 15.32	\$ 2.56	\$ 17.88
056-0340-002-0000	RESIDENTIAL	\$ 15.32	\$ 2.56	\$ 17.88
056-0340-003-0000	RESIDENTIAL	\$ 15.32	\$ 2.56	\$ 17.88
056-0340-004-0000	RESIDENTIAL	\$ 15.32	\$ 2.56	\$ 17.88
056-0340-005-0000	RESIDENTIAL	\$ 15.32	\$ 2.56	\$ 17.88
056-0340-006-0000	RESIDENTIAL	\$ 15.32	\$ 2.56	\$ 17.88
056-0340-007-0000	RESIDENTIAL	\$ 15.32	\$ 2.56	\$ 17.88
056-0340-008-0000	RESIDENTIAL	\$ 15.32	\$ 2.56	\$ 17.88
056-0340-009-0000	RESIDENTIAL	\$ 15.32	\$ 2.56	\$ 17.88
056-0340-010-0000	RESIDENTIAL	\$ 15.32	\$ 2.56	\$ 17.88
056-0340-011-0000	RESIDENTIAL	\$ 15.32	\$ 2.56	\$ 17.88
056-0340-012-0000	RESIDENTIAL	\$ 15.32	\$ 2.56	\$ 17.88
056-0340-013-0000	RESIDENTIAL	\$ 15.32	\$ 2.56	\$ 17.88
056-0340-014-0000	RESIDENTIAL	\$ 15.32	\$ 2.56	\$ 17.88
056-0340-015-0000	RESIDENTIAL	\$ 15.32	\$ 2.56	\$ 17.88
056-0340-016-0000	RESIDENTIAL	\$ 15.32	\$ 2.56	\$ 17.88
056-0340-017-0000	RESIDENTIAL	\$ 15.32	\$ 2.56	\$ 17.88
056-0340-018-0000	RESIDENTIAL	\$ 15.32	\$ 2.56	\$ 17.88
056-0340-019-0000	RESIDENTIAL	\$ 15.32	\$ 2.56	\$ 17.88
056-0340-020-0000	RESIDENTIAL	\$ 15.32	\$ 2.56	\$ 17.88

ITEM 10.4.

City of Rancho Cordova
Lighting District No. 2012-1
Fiscal Year 2020-21 Assessment Roll

ATTACHMENT 2

APN	District Classification	Street Light Charge	Safety Light Charge	Total Assessment
056-0340-021-0000	RESIDENTIAL	\$ 15.32	\$ 2.56	\$ 17.88
056-0340-022-0000	RESIDENTIAL	\$ 15.32	\$ 2.56	\$ 17.88
056-0340-023-0000	RESIDENTIAL	\$ 15.32	\$ 2.56	\$ 17.88
056-0340-024-0000	RESIDENTIAL	\$ 15.32	\$ 2.56	\$ 17.88
056-0340-025-0000	RESIDENTIAL	\$ 15.32	\$ 2.56	\$ 17.88
056-0340-026-0000	RESIDENTIAL	\$ 15.32	\$ 2.56	\$ 17.88
056-0340-027-0000	RESIDENTIAL	\$ 15.32	\$ 2.56	\$ 17.88
056-0340-028-0000	RESIDENTIAL	\$ 15.32	\$ 2.56	\$ 17.88
056-0340-029-0000	RESIDENTIAL	\$ 15.32	\$ 2.56	\$ 17.88
056-0340-030-0000	RESIDENTIAL	\$ 15.32	\$ 2.56	\$ 17.88
056-0340-031-0000	RESIDENTIAL	\$ 15.32	\$ 2.56	\$ 17.88
056-0340-032-0000	RESIDENTIAL	\$ 15.32	\$ 2.56	\$ 17.88
056-0340-033-0000	RESIDENTIAL	\$ 15.32	\$ 2.56	\$ 17.88
056-0340-034-0000	RESIDENTIAL	\$ 15.32	\$ 2.56	\$ 17.88
056-0340-035-0000	RESIDENTIAL	\$ 15.32	\$ 2.56	\$ 17.88
056-0340-036-0000	RESIDENTIAL	\$ 15.32	\$ 2.56	\$ 17.88
056-0340-037-0000	RESIDENTIAL	\$ 15.32	\$ 2.56	\$ 17.88
056-0340-038-0000	RESIDENTIAL	\$ 15.32	\$ 2.56	\$ 17.88
056-0340-039-0000	RESIDENTIAL	\$ 15.32	\$ 2.56	\$ 17.88
056-0340-040-0000	RESIDENTIAL	\$ 15.32	\$ 2.56	\$ 17.88
056-0340-041-0000	RESIDENTIAL	\$ 15.32	\$ 2.56	\$ 17.88
056-0340-042-0000	RESIDENTIAL	\$ 15.32	\$ 2.56	\$ 17.88
056-0340-043-0000	RESIDENTIAL	\$ 15.32	\$ 2.56	\$ 17.88
056-0340-044-0000	RESIDENTIAL	\$ 15.32	\$ 2.56	\$ 17.88
056-0340-045-0000	RESIDENTIAL	\$ 15.32	\$ 2.56	\$ 17.88
056-0340-046-0000	RESIDENTIAL	\$ 15.32	\$ 2.56	\$ 17.88
056-0340-047-0000	RESIDENTIAL	\$ 15.32	\$ 2.56	\$ 17.88
056-0340-048-0000	RESIDENTIAL	\$ 15.32	\$ 2.56	\$ 17.88
056-0340-049-0000	RESIDENTIAL	\$ 15.32	\$ 2.56	\$ 17.88
056-0340-050-0000	RESIDENTIAL	\$ 15.32	\$ 2.56	\$ 17.88
056-0340-051-0000	RESIDENTIAL	\$ 15.32	\$ 2.56	\$ 17.88
056-0340-052-0000	RESIDENTIAL	\$ 15.32	\$ 2.56	\$ 17.88
056-0340-053-0000	RESIDENTIAL	\$ 15.32	\$ 2.56	\$ 17.88
056-0340-054-0000	RESIDENTIAL	\$ 15.32	\$ 2.56	\$ 17.88
056-0340-055-0000	RESIDENTIAL	\$ 15.32	\$ 2.56	\$ 17.88
056-0340-056-0000	RESIDENTIAL	\$ 15.32	\$ 2.56	\$ 17.88
056-0340-057-0000	RESIDENTIAL	\$ 15.32	\$ 2.56	\$ 17.88
056-0340-058-0000	RESIDENTIAL	\$ 15.32	\$ 2.56	\$ 17.88
056-0340-059-0000	RESIDENTIAL	\$ 15.32	\$ 2.56	\$ 17.88
056-0340-060-0000	RESIDENTIAL	\$ 15.32	\$ 2.56	\$ 17.88
056-0340-061-0000	RESIDENTIAL	\$ 15.32	\$ 2.56	\$ 17.88
056-0340-062-0000	RESIDENTIAL	\$ 15.32	\$ 2.56	\$ 17.88
056-0340-063-0000	RESIDENTIAL	\$ 15.32	\$ 2.56	\$ 17.88
056-0340-064-0000	RESIDENTIAL	\$ 15.32	\$ 2.56	\$ 17.88

ITEM 10.4.

City of Rancho Cordova
Lighting District No. 2012-1
Fiscal Year 2020-21 Assessment Roll

ATTACHMENT 2

APN	District Classification	Street Light Charge	Safety Light Charge	Total Assessment
056-0340-065-0000	RESIDENTIAL	\$ 15.32	\$ 2.56	\$ 17.88
056-0340-066-0000	RESIDENTIAL	\$ 15.32	\$ 2.56	\$ 17.88
056-0340-067-0000	RESIDENTIAL	\$ 15.32	\$ 2.56	\$ 17.88
056-0340-068-0000	RESIDENTIAL	\$ 15.32	\$ 2.56	\$ 17.88
056-0340-069-0000	RESIDENTIAL	\$ 15.32	\$ 2.56	\$ 17.88
056-0340-070-0000	RESIDENTIAL	\$ 15.32	\$ 2.56	\$ 17.88
056-0350-001-0000	RESIDENTIAL	\$ 15.32	\$ 2.56	\$ 17.88
056-0350-002-0000	RESIDENTIAL	\$ 15.32	\$ 2.56	\$ 17.88
056-0350-003-0000	RESIDENTIAL	\$ 15.32	\$ 2.56	\$ 17.88
056-0350-004-0000	RESIDENTIAL	\$ 15.32	\$ 2.56	\$ 17.88
056-0350-005-0000	RESIDENTIAL	\$ 15.32	\$ 2.56	\$ 17.88
056-0350-006-0000	RESIDENTIAL	\$ 15.32	\$ 2.56	\$ 17.88
056-0350-007-0000	RESIDENTIAL	\$ 15.32	\$ 2.56	\$ 17.88
056-0350-008-0000	RESIDENTIAL	\$ 15.32	\$ 2.56	\$ 17.88
056-0350-009-0000	RESIDENTIAL	\$ 15.32	\$ 2.56	\$ 17.88
056-0350-010-0000	RESIDENTIAL	\$ 15.32	\$ 2.56	\$ 17.88
056-0350-011-0000	RESIDENTIAL	\$ 15.32	\$ 2.56	\$ 17.88
056-0350-012-0000	RESIDENTIAL	\$ 15.32	\$ 2.56	\$ 17.88
056-0350-013-0000	RESIDENTIAL	\$ 15.32	\$ 2.56	\$ 17.88
056-0350-014-0000	RESIDENTIAL	\$ 15.32	\$ 2.56	\$ 17.88
056-0350-015-0000	RESIDENTIAL	\$ 15.32	\$ 2.56	\$ 17.88
056-0350-016-0000	RESIDENTIAL	\$ 15.32	\$ 2.56	\$ 17.88
056-0350-017-0000	RESIDENTIAL	\$ 15.32	\$ 2.56	\$ 17.88
056-0350-018-0000	RESIDENTIAL	\$ 15.32	\$ 2.56	\$ 17.88
056-0350-019-0000	RESIDENTIAL	\$ 15.32	\$ 2.56	\$ 17.88
056-0350-020-0000	RESIDENTIAL	\$ 15.32	\$ 2.56	\$ 17.88
056-0350-021-0000	RESIDENTIAL	\$ 15.32	\$ 2.56	\$ 17.88
056-0350-022-0000	RESIDENTIAL	\$ 15.32	\$ 2.56	\$ 17.88
056-0350-023-0000	RESIDENTIAL	\$ 15.32	\$ 2.56	\$ 17.88
056-0350-024-0000	RESIDENTIAL	\$ 15.32	\$ 2.56	\$ 17.88
056-0350-025-0000	RESIDENTIAL	\$ 15.32	\$ 2.56	\$ 17.88
056-0350-026-0000	RESIDENTIAL	\$ 15.32	\$ 2.56	\$ 17.88
056-0350-027-0000	RESIDENTIAL	\$ 15.32	\$ 2.56	\$ 17.88
056-0350-028-0000	RESIDENTIAL	\$ 15.32	\$ 2.56	\$ 17.88
056-0350-029-0000	RESIDENTIAL	\$ 15.32	\$ 2.56	\$ 17.88
056-0350-030-0000	RESIDENTIAL	\$ 15.32	\$ 2.56	\$ 17.88
056-0350-031-0000	RESIDENTIAL	\$ 15.32	\$ 2.56	\$ 17.88
056-0350-032-0000	RESIDENTIAL	\$ 15.32	\$ 2.56	\$ 17.88
056-0350-033-0000	RESIDENTIAL	\$ 15.32	\$ 2.56	\$ 17.88
056-0350-034-0000	RESIDENTIAL	\$ 15.32	\$ 2.56	\$ 17.88
056-0350-035-0000	RESIDENTIAL	\$ 15.32	\$ 2.56	\$ 17.88
056-0350-036-0000	RESIDENTIAL	\$ 15.32	\$ 2.56	\$ 17.88
056-0350-037-0000	RESIDENTIAL	\$ 15.32	\$ 2.56	\$ 17.88
056-0350-038-0000	RESIDENTIAL	\$ 15.32	\$ 2.56	\$ 17.88

ITEM 10.4.

City of Rancho Cordova
Lighting District No. 2012-1
Fiscal Year 2020-21 Assessment Roll

ATTACHMENT 2

APN	District Classification	Street Light Charge	Safety Light Charge	Total Assessment
056-0350-039-0000	RESIDENTIAL	\$ 15.32	\$ 2.56	\$ 17.88
056-0350-040-0000	RESIDENTIAL	\$ 15.32	\$ 2.56	\$ 17.88
056-0350-041-0000	RESIDENTIAL	\$ 15.32	\$ 2.56	\$ 17.88
056-0350-042-0000	RESIDENTIAL	\$ 15.32	\$ 2.56	\$ 17.88
056-0350-043-0000	RESIDENTIAL	\$ 15.32	\$ 2.56	\$ 17.88
056-0350-044-0000	RESIDENTIAL	\$ 15.32	\$ 2.56	\$ 17.88
056-0350-045-0000	RESIDENTIAL	\$ 15.32	\$ 2.56	\$ 17.88
056-0350-046-0000	RESIDENTIAL	\$ 15.32	\$ 2.56	\$ 17.88
056-0350-047-0000	RESIDENTIAL	\$ 15.32	\$ 2.56	\$ 17.88
056-0350-048-0000	RESIDENTIAL	\$ 15.32	\$ 2.56	\$ 17.88
056-0350-049-0000	RESIDENTIAL	\$ 15.32	\$ 2.56	\$ 17.88
056-0350-050-0000	RESIDENTIAL	\$ 15.32	\$ 2.56	\$ 17.88
056-0350-051-0000	RESIDENTIAL	\$ 15.32	\$ 2.56	\$ 17.88
056-0350-052-0000	RESIDENTIAL	\$ 15.32	\$ 2.56	\$ 17.88
056-0350-053-0000	RESIDENTIAL	\$ 15.32	\$ 2.56	\$ 17.88
056-0350-054-0000	RESIDENTIAL	\$ 15.32	\$ 2.56	\$ 17.88
056-0350-055-0000	RESIDENTIAL	\$ 15.32	\$ 2.56	\$ 17.88
056-0350-056-0000	RESIDENTIAL	\$ 15.32	\$ 2.56	\$ 17.88
056-0350-057-0000	RESIDENTIAL	\$ 15.32	\$ 2.56	\$ 17.88
056-0350-058-0000	RESIDENTIAL	\$ 15.32	\$ 2.56	\$ 17.88
056-0350-059-0000	RESIDENTIAL	\$ 15.32	\$ 2.56	\$ 17.88
056-0350-060-0000	RESIDENTIAL	\$ 15.32	\$ 2.56	\$ 17.88
056-0350-061-0000	RESIDENTIAL	\$ 15.32	\$ 2.56	\$ 17.88
056-0350-062-0000	RESIDENTIAL	\$ 15.32	\$ 2.56	\$ 17.88
056-0350-063-0000	RESIDENTIAL	\$ 15.32	\$ 2.56	\$ 17.88
056-0350-064-0000	RESIDENTIAL	\$ 15.32	\$ 2.56	\$ 17.88
056-0350-065-0000	RESIDENTIAL	\$ 15.32	\$ 2.56	\$ 17.88
056-0360-001-0000	RESIDENTIAL	\$ 15.32	\$ 2.56	\$ 17.88
056-0360-002-0000	RESIDENTIAL	\$ 15.32	\$ 2.56	\$ 17.88
056-0360-003-0000	RESIDENTIAL	\$ 15.32	\$ 2.56	\$ 17.88
056-0360-004-0000	RESIDENTIAL	\$ 15.32	\$ 2.56	\$ 17.88
056-0360-005-0000	RESIDENTIAL	\$ 15.32	\$ 2.56	\$ 17.88
056-0360-006-0000	RESIDENTIAL	\$ 15.32	\$ 2.56	\$ 17.88
056-0360-007-0000	RESIDENTIAL	\$ 15.32	\$ 2.56	\$ 17.88
056-0360-008-0000	NONRES	\$ 137.54	\$ 2.56	\$ 140.10
056-0360-009-0000	RESIDENTIAL	\$ 15.32	\$ 2.56	\$ 17.88
056-0360-010-0000	RESIDENTIAL	\$ 15.32	\$ 2.56	\$ 17.88
056-0360-011-0000	RESIDENTIAL	\$ 15.32	\$ 2.56	\$ 17.88
056-0360-012-0000	RESIDENTIAL	\$ 15.32	\$ 2.56	\$ 17.88
056-0360-013-0000	RESIDENTIAL	\$ 15.32	\$ 2.56	\$ 17.88
056-0360-014-0000	RESIDENTIAL	\$ 15.32	\$ 2.56	\$ 17.88
056-0360-015-0000	RESIDENTIAL	\$ 15.32	\$ 2.56	\$ 17.88
056-0360-016-0000	RESIDENTIAL	\$ 15.32	\$ 2.56	\$ 17.88
056-0360-017-0000	RESIDENTIAL	\$ 15.32	\$ 2.56	\$ 17.88

ITEM 10.4.

City of Rancho Cordova
Lighting District No. 2012-1
Fiscal Year 2020-21 Assessment Roll

ATTACHMENT 2

APN	District Classification	Street Light Charge	Safety Light Charge	Total Assessment
056-0360-018-0000	RESIDENTIAL	\$ 15.32	\$ 2.56	\$ 17.88
056-0360-019-0000	RESIDENTIAL	\$ 15.32	\$ 2.56	\$ 17.88
056-0360-020-0000	RESIDENTIAL	\$ 15.32	\$ 2.56	\$ 17.88
056-0360-021-0000	RESIDENTIAL	\$ 15.32	\$ 2.56	\$ 17.88
056-0360-022-0000	RESIDENTIAL	\$ 15.32	\$ 2.56	\$ 17.88
056-0360-023-0000	RESIDENTIAL	\$ 15.32	\$ 2.56	\$ 17.88
056-0360-024-0000	RESIDENTIAL	\$ 15.32	\$ 2.56	\$ 17.88
056-0360-025-0000	RESIDENTIAL	\$ 15.32	\$ 2.56	\$ 17.88
056-0360-026-0000	RESIDENTIAL	\$ 15.32	\$ 2.56	\$ 17.88
056-0370-001-0000	RESIDENTIAL	\$ 15.32	\$ 2.56	\$ 17.88
056-0370-002-0000	RESIDENTIAL	\$ 15.32	\$ 2.56	\$ 17.88
056-0370-003-0000	RESIDENTIAL	\$ 15.32	\$ 2.56	\$ 17.88
056-0370-004-0000	RESIDENTIAL	\$ 15.32	\$ 2.56	\$ 17.88
056-0370-005-0000	RESIDENTIAL	\$ 15.32	\$ 2.56	\$ 17.88
056-0370-006-0000	RESIDENTIAL	\$ 15.32	\$ 2.56	\$ 17.88
056-0370-007-0000	RESIDENTIAL	\$ 15.32	\$ 2.56	\$ 17.88
056-0370-008-0000	RESIDENTIAL	\$ 15.32	\$ 2.56	\$ 17.88
056-0370-011-0000	RESIDENTIAL	\$ 15.32	\$ 2.56	\$ 17.88
056-0370-012-0000	RESIDENTIAL	\$ 15.32	\$ 2.56	\$ 17.88
056-0370-013-0000	RESIDENTIAL	\$ 15.32	\$ 2.56	\$ 17.88
056-0370-014-0000	RESIDENTIAL	\$ 15.32	\$ 2.56	\$ 17.88
056-0370-015-0000	RESIDENTIAL	\$ 15.32	\$ 2.56	\$ 17.88
056-0370-016-0000	RESIDENTIAL	\$ 15.32	\$ 2.56	\$ 17.88
056-0370-017-0000	RESIDENTIAL	\$ 15.32	\$ 2.56	\$ 17.88
056-0370-018-0000	RESIDENTIAL	\$ 15.32	\$ 2.56	\$ 17.88
056-0370-019-0000	RESIDENTIAL	\$ 15.32	\$ 2.56	\$ 17.88
056-0370-020-0000	RESIDENTIAL	\$ 15.32	\$ 2.56	\$ 17.88
056-0370-021-0000	RESIDENTIAL	\$ 15.32	\$ 2.56	\$ 17.88
056-0370-022-0000	RESIDENTIAL	\$ 15.32	\$ 2.56	\$ 17.88
056-0370-023-0000	RESIDENTIAL	\$ 15.32	\$ 2.56	\$ 17.88
056-0370-024-0000	RESIDENTIAL	\$ 15.32	\$ 2.56	\$ 17.88
056-0370-025-0000	RESIDENTIAL	\$ 15.32	\$ 2.56	\$ 17.88
056-0370-026-0000	RESIDENTIAL	\$ 15.32	\$ 2.56	\$ 17.88
056-0370-027-0000	RESIDENTIAL	\$ 15.32	\$ 2.56	\$ 17.88
056-0370-028-0000	RESIDENTIAL	\$ 15.32	\$ 2.56	\$ 17.88
056-0370-029-0000	RESIDENTIAL	\$ 15.32	\$ 2.56	\$ 17.88
056-0370-030-0000	RESIDENTIAL	\$ 15.32	\$ 2.56	\$ 17.88
056-0370-031-0000	RESIDENTIAL	\$ 15.32	\$ 2.56	\$ 17.88
056-0370-032-0000	NONRES	\$ 41.06	\$ 2.56	\$ 43.62
056-0370-033-0000	RESIDENTIAL	\$ 15.32	\$ 2.56	\$ 17.88
056-0370-034-0000	RESIDENTIAL	\$ 15.32	\$ 2.56	\$ 17.88
056-0370-035-0000	RESIDENTIAL	\$ 15.32	\$ 2.56	\$ 17.88
056-0370-036-0000	RESIDENTIAL	\$ 15.32	\$ 2.56	\$ 17.88
056-0370-037-0000	RESIDENTIAL	\$ 15.32	\$ 2.56	\$ 17.88

ITEM 10.4.

City of Rancho Cordova
Lighting District No. 2012-1
Fiscal Year 2020-21 Assessment Roll

ATTACHMENT 2

APN	District Classification	Street Light Charge	Safety Light Charge	Total Assessment
056-0370-038-0000	RESIDENTIAL	\$ 15.32	\$ 2.56	\$ 17.88
056-0370-039-0000	RESIDENTIAL	\$ 15.32	\$ 2.56	\$ 17.88
056-0370-040-0000	RESIDENTIAL	\$ 15.32	\$ 2.56	\$ 17.88
056-0370-041-0000	RESIDENTIAL	\$ 15.32	\$ 2.56	\$ 17.88
056-0370-042-0000	RESIDENTIAL	\$ 15.32	\$ 2.56	\$ 17.88
056-0370-043-0000	RESIDENTIAL	\$ 15.32	\$ 2.56	\$ 17.88
056-0370-044-0000	RESIDENTIAL	\$ 15.32	\$ 2.56	\$ 17.88
056-0370-045-0000	RESIDENTIAL	\$ 15.32	\$ 2.56	\$ 17.88
056-0370-046-0000	RESIDENTIAL	\$ 15.32	\$ 2.56	\$ 17.88
056-0370-047-0000	RESIDENTIAL	\$ 15.32	\$ 2.56	\$ 17.88
056-0370-048-0000	RESIDENTIAL	\$ 15.32	\$ 2.56	\$ 17.88
056-0370-049-0000	RESIDENTIAL	\$ 15.32	\$ 2.56	\$ 17.88
056-0370-050-0000	RESIDENTIAL	\$ 15.32	\$ 2.56	\$ 17.88
056-0370-051-0000	RESIDENTIAL	\$ 15.32	\$ 2.56	\$ 17.88
056-0370-052-0000	RESIDENTIAL	\$ 15.32	\$ 2.56	\$ 17.88
056-0370-053-0000	RESIDENTIAL	\$ 15.32	\$ 2.56	\$ 17.88
056-0370-054-0000	RESIDENTIAL	\$ 15.32	\$ 2.56	\$ 17.88
056-0370-055-0000	RESIDENTIAL	\$ 15.32	\$ 2.56	\$ 17.88
056-0370-056-0000	RESIDENTIAL	\$ 15.32	\$ 2.56	\$ 17.88
056-0370-057-0000	RESIDENTIAL	\$ 15.32	\$ 2.56	\$ 17.88
056-0370-058-0000	RESIDENTIAL	\$ 15.32	\$ 2.56	\$ 17.88
056-0370-059-0000	RESIDENTIAL	\$ 15.32	\$ 2.56	\$ 17.88
056-0370-060-0000	RESIDENTIAL	\$ 15.32	\$ 2.56	\$ 17.88
056-0370-061-0000	RESIDENTIAL	\$ 15.32	\$ 2.56	\$ 17.88
056-0370-062-0000	RESIDENTIAL	\$ 15.32	\$ 2.56	\$ 17.88
056-0370-063-0000	RESIDENTIAL	\$ 15.32	\$ 2.56	\$ 17.88
056-0370-064-0000	RESIDENTIAL	\$ 15.32	\$ 2.56	\$ 17.88
056-0370-065-0000	RESIDENTIAL	\$ 15.32	\$ 2.56	\$ 17.88
056-0370-066-0000	RESIDENTIAL	\$ 15.32	\$ 2.56	\$ 17.88
056-0370-067-0000	RESIDENTIAL	\$ 15.32	\$ 2.56	\$ 17.88
056-0370-068-0000	RESIDENTIAL	\$ 15.32	\$ 2.56	\$ 17.88
056-0370-069-0000	RESIDENTIAL	\$ 15.32	\$ 2.56	\$ 17.88
056-0370-070-0000	RESIDENTIAL	\$ 15.32	\$ 2.56	\$ 17.88
056-0370-071-0000	RESIDENTIAL	\$ 15.32	\$ 2.56	\$ 17.88
056-0370-072-0000	RESIDENTIAL	\$ 15.32	\$ 2.56	\$ 17.88
056-0370-073-0000	RESIDENTIAL	\$ 15.32	\$ 2.56	\$ 17.88
056-0370-074-0000	RESIDENTIAL	\$ 15.32	\$ 2.56	\$ 17.88
056-0381-001-0000	RESIDENTIAL	\$ 15.32	\$ 2.56	\$ 17.88
056-0381-002-0000	RESIDENTIAL	\$ 15.32	\$ 2.56	\$ 17.88
056-0381-003-0000	RESIDENTIAL	\$ 15.32	\$ 2.56	\$ 17.88
056-0381-004-0000	RESIDENTIAL	\$ 15.32	\$ 2.56	\$ 17.88
056-0381-005-0000	RESIDENTIAL	\$ 15.32	\$ 2.56	\$ 17.88
056-0381-006-0000	RESIDENTIAL	\$ 15.32	\$ 2.56	\$ 17.88
056-0381-007-0000	RESIDENTIAL	\$ 15.32	\$ 2.56	\$ 17.88

ITEM 10.4.

City of Rancho Cordova
Lighting District No. 2012-1
Fiscal Year 2020-21 Assessment Roll

ATTACHMENT 2

APN	District Classification	Street Light Charge	Safety Light Charge	Total Assessment
056-0381-008-0000	RESIDENTIAL	\$ 15.32	\$ 2.56	\$ 17.88
056-0381-009-0000	RESIDENTIAL	\$ 15.32	\$ 2.56	\$ 17.88
056-0381-010-0000	RESIDENTIAL	\$ 15.32	\$ 2.56	\$ 17.88
056-0381-011-0000	RESIDENTIAL	\$ 15.32	\$ 2.56	\$ 17.88
056-0381-012-0000	RESIDENTIAL	\$ 15.32	\$ 2.56	\$ 17.88
056-0381-013-0000	RESIDENTIAL	\$ 15.32	\$ 2.56	\$ 17.88
056-0381-014-0000	RESIDENTIAL	\$ 15.32	\$ 2.56	\$ 17.88
056-0381-015-0000	RESIDENTIAL	\$ 15.32	\$ 2.56	\$ 17.88
056-0381-016-0000	RESIDENTIAL	\$ 15.32	\$ 2.56	\$ 17.88
056-0381-017-0000	RESIDENTIAL	\$ 15.32	\$ 2.56	\$ 17.88
056-0382-001-0000	RESIDENTIAL	\$ 15.32	\$ 2.56	\$ 17.88
056-0382-002-0000	RESIDENTIAL	\$ 15.32	\$ 2.56	\$ 17.88
056-0382-003-0000	RESIDENTIAL	\$ 15.32	\$ 2.56	\$ 17.88
056-0382-004-0000	RESIDENTIAL	\$ 15.32	\$ 2.56	\$ 17.88
056-0382-005-0000	RESIDENTIAL	\$ 15.32	\$ 2.56	\$ 17.88
056-0383-001-0000	RESIDENTIAL	\$ 15.32	\$ 2.56	\$ 17.88
056-0383-002-0000	RESIDENTIAL	\$ 15.32	\$ 2.56	\$ 17.88
056-0383-003-0000	RESIDENTIAL	\$ 15.32	\$ 2.56	\$ 17.88
056-0383-004-0000	RESIDENTIAL	\$ 15.32	\$ 2.56	\$ 17.88
056-0383-005-0000	RESIDENTIAL	\$ 15.32	\$ 2.56	\$ 17.88
056-0383-006-0000	RESIDENTIAL	\$ 15.32	\$ 2.56	\$ 17.88
056-0383-007-0000	RESIDENTIAL	\$ 15.32	\$ 2.56	\$ 17.88
056-0383-008-0000	RESIDENTIAL	\$ 15.32	\$ 2.56	\$ 17.88
056-0383-009-0000	RESIDENTIAL	\$ 15.32	\$ 2.56	\$ 17.88
056-0383-010-0000	RESIDENTIAL	\$ 15.32	\$ 2.56	\$ 17.88
056-0383-011-0000	RESIDENTIAL	\$ 15.32	\$ 2.56	\$ 17.88
056-0383-012-0000	RESIDENTIAL	\$ 15.32	\$ 2.56	\$ 17.88
056-0383-013-0000	RESIDENTIAL	\$ 15.32	\$ 2.56	\$ 17.88
056-0383-014-0000	RESIDENTIAL	\$ 15.32	\$ 2.56	\$ 17.88
056-0383-015-0000	RESIDENTIAL	\$ 15.32	\$ 2.56	\$ 17.88
056-0383-016-0000	RESIDENTIAL	\$ 15.32	\$ 2.56	\$ 17.88
056-0383-017-0000	RESIDENTIAL	\$ 15.32	\$ 2.56	\$ 17.88
056-0383-018-0000	RESIDENTIAL	\$ 15.32	\$ 2.56	\$ 17.88
056-0383-019-0000	RESIDENTIAL	\$ 15.32	\$ 2.56	\$ 17.88
056-0383-020-0000	RESIDENTIAL	\$ 15.32	\$ 2.56	\$ 17.88
056-0383-021-0000	RESIDENTIAL	\$ 15.32	\$ 2.56	\$ 17.88
056-0383-022-0000	RESIDENTIAL	\$ 15.32	\$ 2.56	\$ 17.88
056-0383-023-0000	RESIDENTIAL	\$ 15.32	\$ 2.56	\$ 17.88
056-0383-024-0000	RESIDENTIAL	\$ 15.32	\$ 2.56	\$ 17.88
056-0383-025-0000	RESIDENTIAL	\$ 15.32	\$ 2.56	\$ 17.88
056-0383-026-0000	RESIDENTIAL	\$ 15.32	\$ 2.56	\$ 17.88
056-0383-027-0000	RESIDENTIAL	\$ 15.32	\$ 2.56	\$ 17.88
056-0383-028-0000	RESIDENTIAL	\$ 15.32	\$ 2.56	\$ 17.88
056-0383-029-0000	RESIDENTIAL	\$ 15.32	\$ 2.56	\$ 17.88

ITEM 10.4.

City of Rancho Cordova
Lighting District No. 2012-1
Fiscal Year 2020-21 Assessment Roll

ATTACHMENT 2

APN	District Classification	Street Light Charge	Safety Light Charge	Total Assessment
056-0383-030-0000	RESIDENTIAL	\$ 15.32	\$ 2.56	\$ 17.88
056-0384-001-0000	RESIDENTIAL	\$ 15.32	\$ 2.56	\$ 17.88
056-0384-002-0000	RESIDENTIAL	\$ 15.32	\$ 2.56	\$ 17.88
056-0384-003-0000	RESIDENTIAL	\$ 15.32	\$ 2.56	\$ 17.88
056-0384-004-0000	RESIDENTIAL	\$ 15.32	\$ 2.56	\$ 17.88
056-0384-005-0000	RESIDENTIAL	\$ 15.32	\$ 2.56	\$ 17.88
056-0384-006-0000	RESIDENTIAL	\$ 15.32	\$ 2.56	\$ 17.88
056-0384-007-0000	RESIDENTIAL	\$ 15.32	\$ 2.56	\$ 17.88
056-0384-008-0000	RESIDENTIAL	\$ 15.32	\$ 2.56	\$ 17.88
056-0384-009-0000	RESIDENTIAL	\$ 15.32	\$ 2.56	\$ 17.88
056-0384-010-0000	RESIDENTIAL	\$ 15.32	\$ 2.56	\$ 17.88
056-0384-011-0000	RESIDENTIAL	\$ 15.32	\$ 2.56	\$ 17.88
056-0384-012-0000	RESIDENTIAL	\$ 15.32	\$ 2.56	\$ 17.88
056-0384-013-0000	RESIDENTIAL	\$ 15.32	\$ 2.56	\$ 17.88
056-0384-014-0000	RESIDENTIAL	\$ 15.32	\$ 2.56	\$ 17.88
056-0385-001-0000	RESIDENTIAL	\$ 15.32	\$ 2.56	\$ 17.88
056-0385-002-0000	RESIDENTIAL	\$ 15.32	\$ 2.56	\$ 17.88
056-0385-003-0000	RESIDENTIAL	\$ 15.32	\$ 2.56	\$ 17.88
056-0385-004-0000	RESIDENTIAL	\$ 15.32	\$ 2.56	\$ 17.88
056-0385-005-0000	RESIDENTIAL	\$ 15.32	\$ 2.56	\$ 17.88
056-0385-006-0000	RESIDENTIAL	\$ 15.32	\$ 2.56	\$ 17.88
056-0385-007-0000	RESIDENTIAL	\$ 15.32	\$ 2.56	\$ 17.88
056-0385-008-0000	RESIDENTIAL	\$ 15.32	\$ 2.56	\$ 17.88
056-0385-009-0000	RESIDENTIAL	\$ 15.32	\$ 2.56	\$ 17.88
056-0385-010-0000	RESIDENTIAL	\$ 15.32	\$ 2.56	\$ 17.88
056-0385-011-0000	RESIDENTIAL	\$ 15.32	\$ 2.56	\$ 17.88
056-0385-012-0000	RESIDENTIAL	\$ 15.32	\$ 2.56	\$ 17.88
056-0385-013-0000	RESIDENTIAL	\$ 15.32	\$ 2.56	\$ 17.88
056-0385-014-0000	RESIDENTIAL	\$ 15.32	\$ 2.56	\$ 17.88
056-0385-015-0000	RESIDENTIAL	\$ 15.32	\$ 2.56	\$ 17.88
056-0385-016-0000	RESIDENTIAL	\$ 15.32	\$ 2.56	\$ 17.88
056-0385-017-0000	RESIDENTIAL	\$ 15.32	\$ 2.56	\$ 17.88
056-0385-018-0000	RESIDENTIAL	\$ 15.32	\$ 2.56	\$ 17.88
056-0385-019-0000	RESIDENTIAL	\$ 15.32	\$ 2.56	\$ 17.88
056-0385-020-0000	RESIDENTIAL	\$ 15.32	\$ 2.56	\$ 17.88
056-0385-021-0000	RESIDENTIAL	\$ 15.32	\$ 2.56	\$ 17.88
056-0385-022-0000	RESIDENTIAL	\$ 15.32	\$ 2.56	\$ 17.88
056-0385-023-0000	RESIDENTIAL	\$ 15.32	\$ 2.56	\$ 17.88
056-0385-024-0000	RESIDENTIAL	\$ 15.32	\$ 2.56	\$ 17.88
056-0391-001-0000	RESIDENTIAL	\$ 15.32	\$ 2.56	\$ 17.88
056-0391-002-0000	RESIDENTIAL	\$ 15.32	\$ 2.56	\$ 17.88
056-0391-003-0000	RESIDENTIAL	\$ 15.32	\$ 2.56	\$ 17.88
056-0391-004-0000	RESIDENTIAL	\$ 15.32	\$ 2.56	\$ 17.88
056-0391-005-0000	RESIDENTIAL	\$ 15.32	\$ 2.56	\$ 17.88

ITEM 10.4.

City of Rancho Cordova
Lighting District No. 2012-1
Fiscal Year 2020-21 Assessment Roll

ATTACHMENT 2

APN	District Classification	Street Light Charge	Safety Light Charge	Total Assessment
056-0391-006-0000	RESIDENTIAL	\$ 15.32	\$ 2.56	\$ 17.88
056-0391-007-0000	RESIDENTIAL	\$ 15.32	\$ 2.56	\$ 17.88
056-0391-008-0000	RESIDENTIAL	\$ 15.32	\$ 2.56	\$ 17.88
056-0391-009-0000	RESIDENTIAL	\$ 15.32	\$ 2.56	\$ 17.88
056-0391-010-0000	RESIDENTIAL	\$ 15.32	\$ 2.56	\$ 17.88
056-0391-011-0000	RESIDENTIAL	\$ 15.32	\$ 2.56	\$ 17.88
056-0391-012-0000	RESIDENTIAL	\$ 15.32	\$ 2.56	\$ 17.88
056-0391-013-0000	RESIDENTIAL	\$ 15.32	\$ 2.56	\$ 17.88
056-0391-014-0000	RESIDENTIAL	\$ 15.32	\$ 2.56	\$ 17.88
056-0391-015-0000	RESIDENTIAL	\$ 15.32	\$ 2.56	\$ 17.88
056-0391-016-0000	RESIDENTIAL	\$ 15.32	\$ 2.56	\$ 17.88
056-0391-019-0000	RESIDENTIAL	\$ 15.32	\$ 2.56	\$ 17.88
056-0391-020-0000	RESIDENTIAL	\$ 15.32	\$ 2.56	\$ 17.88
056-0391-021-0000	RESIDENTIAL	\$ 15.32	\$ 2.56	\$ 17.88
056-0391-022-0000	RESIDENTIAL	\$ 15.32	\$ 2.56	\$ 17.88
056-0391-023-0000	RESIDENTIAL	\$ 15.32	\$ 2.56	\$ 17.88
056-0391-024-0000	RESIDENTIAL	\$ 15.32	\$ 2.56	\$ 17.88
056-0391-025-0000	RESIDENTIAL	\$ 15.32	\$ 2.56	\$ 17.88
056-0391-026-0000	RESIDENTIAL	\$ 15.32	\$ 2.56	\$ 17.88
056-0391-027-0000	RESIDENTIAL	\$ 15.32	\$ 2.56	\$ 17.88
056-0391-028-0000	RESIDENTIAL	\$ 15.32	\$ 2.56	\$ 17.88
056-0391-029-0000	RESIDENTIAL	\$ 15.32	\$ 2.56	\$ 17.88
056-0391-030-0000	RESIDENTIAL	\$ 15.32	\$ 2.56	\$ 17.88
056-0391-031-0000	RESIDENTIAL	\$ 15.32	\$ 2.56	\$ 17.88
056-0391-032-0000	RESIDENTIAL	\$ 15.32	\$ 2.56	\$ 17.88
056-0391-033-0000	RESIDENTIAL	\$ 15.32	\$ 2.56	\$ 17.88
056-0391-034-0000	RESIDENTIAL	\$ 15.32	\$ 2.56	\$ 17.88
056-0391-035-0000	RESIDENTIAL	\$ 15.32	\$ 2.56	\$ 17.88
056-0391-036-0000	RESIDENTIAL	\$ 15.32	\$ 2.56	\$ 17.88
056-0391-037-0000	RESIDENTIAL	\$ 15.32	\$ 2.56	\$ 17.88
056-0391-038-0000	RESIDENTIAL	\$ 15.32	\$ 2.56	\$ 17.88
056-0391-039-0000	RESIDENTIAL	\$ 15.32	\$ 2.56	\$ 17.88
056-0391-040-0000	RESIDENTIAL	\$ 15.32	\$ 2.56	\$ 17.88
056-0391-041-0000	RESIDENTIAL	\$ 15.32	\$ 2.56	\$ 17.88
056-0391-042-0000	RESIDENTIAL	\$ 15.32	\$ 2.56	\$ 17.88
056-0391-043-0000	RESIDENTIAL	\$ 15.32	\$ 2.56	\$ 17.88
056-0391-044-0000	RESIDENTIAL	\$ 15.32	\$ 2.56	\$ 17.88
056-0392-001-0000	RESIDENTIAL	\$ 15.32	\$ 2.56	\$ 17.88
056-0392-002-0000	RESIDENTIAL	\$ 15.32	\$ 2.56	\$ 17.88
056-0392-003-0000	RESIDENTIAL	\$ 15.32	\$ 2.56	\$ 17.88
056-0392-004-0000	RESIDENTIAL	\$ 15.32	\$ 2.56	\$ 17.88
056-0392-005-0000	RESIDENTIAL	\$ 15.32	\$ 2.56	\$ 17.88
056-0392-006-0000	RESIDENTIAL	\$ 15.32	\$ 2.56	\$ 17.88
056-0392-007-0000	RESIDENTIAL	\$ 15.32	\$ 2.56	\$ 17.88

ITEM 10.4.

City of Rancho Cordova
Lighting District No. 2012-1
Fiscal Year 2020-21 Assessment Roll

ATTACHMENT 2

APN	District Classification	Street Light Charge	Safety Light Charge	Total Assessment
056-0392-008-0000	RESIDENTIAL	\$ 15.32	\$ 2.56	\$ 17.88
056-0392-009-0000	RESIDENTIAL	\$ 15.32	\$ 2.56	\$ 17.88
056-0392-010-0000	RESIDENTIAL	\$ 15.32	\$ 2.56	\$ 17.88
056-0392-011-0000	RESIDENTIAL	\$ 15.32	\$ 2.56	\$ 17.88
056-0392-012-0000	RESIDENTIAL	\$ 15.32	\$ 2.56	\$ 17.88
056-0392-013-0000	RESIDENTIAL	\$ 15.32	\$ 2.56	\$ 17.88
056-0392-014-0000	RESIDENTIAL	\$ 15.32	\$ 2.56	\$ 17.88
056-0392-015-0000	RESIDENTIAL	\$ 15.32	\$ 2.56	\$ 17.88
056-0392-016-0000	RESIDENTIAL	\$ 15.32	\$ 2.56	\$ 17.88
056-0392-017-0000	RESIDENTIAL	\$ 15.32	\$ 2.56	\$ 17.88
056-0392-018-0000	RESIDENTIAL	\$ 15.32	\$ 2.56	\$ 17.88
056-0392-019-0000	RESIDENTIAL	\$ 15.32	\$ 2.56	\$ 17.88
056-0392-020-0000	RESIDENTIAL	\$ 15.32	\$ 2.56	\$ 17.88
056-0392-021-0000	RESIDENTIAL	\$ 15.32	\$ 2.56	\$ 17.88
056-0392-022-0000	RESIDENTIAL	\$ 15.32	\$ 2.56	\$ 17.88
056-0392-023-0000	RESIDENTIAL	\$ 15.32	\$ 2.56	\$ 17.88
056-0392-024-0000	RESIDENTIAL	\$ 15.32	\$ 2.56	\$ 17.88
056-0392-025-0000	RESIDENTIAL	\$ 15.32	\$ 2.56	\$ 17.88
056-0392-026-0000	RESIDENTIAL	\$ 15.32	\$ 2.56	\$ 17.88
056-0392-027-0000	RESIDENTIAL	\$ 15.32	\$ 2.56	\$ 17.88
056-0392-028-0000	RESIDENTIAL	\$ 15.32	\$ 2.56	\$ 17.88
056-0392-029-0000	RESIDENTIAL	\$ 15.32	\$ 2.56	\$ 17.88
056-0393-001-0000	RESIDENTIAL	\$ 15.32	\$ 2.56	\$ 17.88
056-0393-002-0000	RESIDENTIAL	\$ 15.32	\$ 2.56	\$ 17.88
056-0393-003-0000	RESIDENTIAL	\$ 15.32	\$ 2.56	\$ 17.88
056-0393-004-0000	RESIDENTIAL	\$ 15.32	\$ 2.56	\$ 17.88
056-0393-005-0000	RESIDENTIAL	\$ 15.32	\$ 2.56	\$ 17.88
056-0400-001-0000	RESIDENTIAL	\$ 15.32	\$ 2.56	\$ 17.88
056-0400-002-0000	RESIDENTIAL	\$ 15.32	\$ 2.56	\$ 17.88
056-0400-003-0000	RESIDENTIAL	\$ 15.32	\$ 2.56	\$ 17.88
056-0400-004-0000	RESIDENTIAL	\$ 15.32	\$ 2.56	\$ 17.88
056-0400-005-0000	RESIDENTIAL	\$ 15.32	\$ 2.56	\$ 17.88
056-0400-006-0000	RESIDENTIAL	\$ 15.32	\$ 2.56	\$ 17.88
056-0400-007-0000	RESIDENTIAL	\$ 15.32	\$ 2.56	\$ 17.88
056-0400-008-0000	RESIDENTIAL	\$ 15.32	\$ 2.56	\$ 17.88
056-0400-009-0000	RESIDENTIAL	\$ 15.32	\$ 2.56	\$ 17.88
056-0400-010-0000	RESIDENTIAL	\$ 15.32	\$ 2.56	\$ 17.88
056-0400-011-0000	RESIDENTIAL	\$ 15.32	\$ 2.56	\$ 17.88
056-0400-012-0000	RESIDENTIAL	\$ 15.32	\$ 2.56	\$ 17.88
056-0400-013-0000	RESIDENTIAL	\$ 15.32	\$ 2.56	\$ 17.88
056-0400-014-0000	RESIDENTIAL	\$ 15.32	\$ 2.56	\$ 17.88
056-0400-015-0000	RESIDENTIAL	\$ 15.32	\$ 2.56	\$ 17.88
056-0400-016-0000	RESIDENTIAL	\$ 15.32	\$ 2.56	\$ 17.88
056-0400-017-0000	RESIDENTIAL	\$ 15.32	\$ 2.56	\$ 17.88

ITEM 10.4.

City of Rancho Cordova
Lighting District No. 2012-1
Fiscal Year 2020-21 Assessment Roll

ATTACHMENT 2

APN	District Classification	Street Light Charge	Safety Light Charge	Total Assessment
056-0400-018-0000	RESIDENTIAL	\$ 15.32	\$ 2.56	\$ 17.88
056-0400-019-0000	RESIDENTIAL	\$ 15.32	\$ 2.56	\$ 17.88
056-0400-020-0000	RESIDENTIAL	\$ 15.32	\$ 2.56	\$ 17.88
056-0400-021-0000	RESIDENTIAL	\$ 15.32	\$ 2.56	\$ 17.88
056-0400-022-0000	RESIDENTIAL	\$ 15.32	\$ 2.56	\$ 17.88
056-0400-023-0000	RESIDENTIAL	\$ 15.32	\$ 2.56	\$ 17.88
056-0400-024-0000	RESIDENTIAL	\$ 15.32	\$ 2.56	\$ 17.88
056-0400-025-0000	RESIDENTIAL	\$ 15.32	\$ 2.56	\$ 17.88
056-0400-026-0000	RESIDENTIAL	\$ 15.32	\$ 2.56	\$ 17.88
056-0400-027-0000	RESIDENTIAL	\$ 15.32	\$ 2.56	\$ 17.88
056-0400-028-0000	RESIDENTIAL	\$ 15.32	\$ 2.56	\$ 17.88
056-0400-029-0000	RESIDENTIAL	\$ 15.32	\$ 2.56	\$ 17.88
056-0400-030-0000	RESIDENTIAL	\$ 15.32	\$ 2.56	\$ 17.88
056-0400-031-0000	RESIDENTIAL	\$ 15.32	\$ 2.56	\$ 17.88
056-0400-032-0000	RESIDENTIAL	\$ 15.32	\$ 2.56	\$ 17.88
056-0400-033-0000	RESIDENTIAL	\$ 15.32	\$ 2.56	\$ 17.88
056-0400-034-0000	RESIDENTIAL	\$ 15.32	\$ 2.56	\$ 17.88
056-0400-035-0000	RESIDENTIAL	\$ 15.32	\$ 2.56	\$ 17.88
056-0400-036-0000	RESIDENTIAL	\$ 15.32	\$ 2.56	\$ 17.88
056-0400-037-0000	RESIDENTIAL	\$ 15.32	\$ 2.56	\$ 17.88
056-0400-038-0000	RESIDENTIAL	\$ 15.32	\$ 2.56	\$ 17.88
056-0400-039-0000	RESIDENTIAL	\$ 15.32	\$ 2.56	\$ 17.88
056-0400-040-0000	RESIDENTIAL	\$ 15.32	\$ 2.56	\$ 17.88
056-0400-041-0000	RESIDENTIAL	\$ 15.32	\$ 2.56	\$ 17.88
056-0400-042-0000	RESIDENTIAL	\$ 15.32	\$ 2.56	\$ 17.88
056-0400-043-0000	RESIDENTIAL	\$ 15.32	\$ 2.56	\$ 17.88
056-0400-044-0000	RESIDENTIAL	\$ 15.32	\$ 2.56	\$ 17.88
056-0400-045-0000	RESIDENTIAL	\$ 15.32	\$ 2.56	\$ 17.88
056-0400-046-0000	RESIDENTIAL	\$ 15.32	\$ 2.56	\$ 17.88
056-0400-047-0000	RESIDENTIAL	\$ 15.32	\$ 2.56	\$ 17.88
056-0400-048-0000	RESIDENTIAL	\$ 15.32	\$ 2.56	\$ 17.88
056-0400-049-0000	RESIDENTIAL	\$ 15.32	\$ 2.56	\$ 17.88
056-0400-050-0000	RESIDENTIAL	\$ 15.32	\$ 2.56	\$ 17.88
056-0400-051-0000	RESIDENTIAL	\$ 15.32	\$ 2.56	\$ 17.88
056-0400-052-0000	RESIDENTIAL	\$ 15.32	\$ 2.56	\$ 17.88
056-0400-053-0000	RESIDENTIAL	\$ 15.32	\$ 2.56	\$ 17.88
056-0400-054-0000	RESIDENTIAL	\$ 15.32	\$ 2.56	\$ 17.88
056-0400-055-0000	RESIDENTIAL	\$ 15.32	\$ 2.56	\$ 17.88
056-0400-056-0000	RESIDENTIAL	\$ 15.32	\$ 2.56	\$ 17.88
056-0400-057-0000	RESIDENTIAL	\$ 15.32	\$ 2.56	\$ 17.88
056-0400-058-0000	RESIDENTIAL	\$ 15.32	\$ 2.56	\$ 17.88
056-0400-059-0000	RESIDENTIAL	\$ 15.32	\$ 2.56	\$ 17.88
056-0400-060-0000	RESIDENTIAL	\$ 15.32	\$ 2.56	\$ 17.88
056-0400-061-0000	RESIDENTIAL	\$ 15.32	\$ 2.56	\$ 17.88

ITEM 10.4.

City of Rancho Cordova
Lighting District No. 2012-1
Fiscal Year 2020-21 Assessment Roll

ATTACHMENT 2

APN	District Classification	Street Light Charge	Safety Light Charge	Total Assessment
056-0400-062-0000	RESIDENTIAL	\$ 15.32	\$ 2.56	\$ 17.88
056-0400-063-0000	RESIDENTIAL	\$ 15.32	\$ 2.56	\$ 17.88
056-0400-064-0000	RESIDENTIAL	\$ 15.32	\$ 2.56	\$ 17.88
056-0400-065-0000	RESIDENTIAL	\$ 15.32	\$ 2.56	\$ 17.88
056-0400-066-0000	RESIDENTIAL	\$ 15.32	\$ 2.56	\$ 17.88
056-0400-067-0000	RESIDENTIAL	\$ 15.32	\$ 2.56	\$ 17.88
056-0400-068-0000	RESIDENTIAL	\$ 15.32	\$ 2.56	\$ 17.88
056-0400-069-0000	RESIDENTIAL	\$ 15.32	\$ 2.56	\$ 17.88
056-0400-070-0000	RESIDENTIAL	\$ 15.32	\$ 2.56	\$ 17.88
056-0400-071-0000	RESIDENTIAL	\$ 15.32	\$ 2.56	\$ 17.88
056-0400-072-0000	RESIDENTIAL	\$ 15.32	\$ 2.56	\$ 17.88
056-0400-073-0000	RESIDENTIAL	\$ 15.32	\$ 2.56	\$ 17.88
056-0400-074-0000	RESIDENTIAL	\$ 15.32	\$ 2.56	\$ 17.88
056-0400-075-0000	RESIDENTIAL	\$ 15.32	\$ 2.56	\$ 17.88
056-0400-076-0000	RESIDENTIAL	\$ 15.32	\$ 2.56	\$ 17.88
056-0400-077-0000	RESIDENTIAL	\$ 15.32	\$ 2.56	\$ 17.88
056-0400-078-0000	RESIDENTIAL	\$ 15.32	\$ 2.56	\$ 17.88
056-0400-079-0000	RESIDENTIAL	\$ 15.32	\$ 2.56	\$ 17.88
056-0400-080-0000	RESIDENTIAL	\$ 15.32	\$ 2.56	\$ 17.88
056-0400-081-0000	RESIDENTIAL	\$ 15.32	\$ 2.56	\$ 17.88
056-0400-082-0000	RESIDENTIAL	\$ 15.32	\$ 2.56	\$ 17.88
056-0410-001-0000	RESIDENTIAL	\$ 15.32	\$ 2.56	\$ 17.88
056-0410-002-0000	RESIDENTIAL	\$ 15.32	\$ 2.56	\$ 17.88
056-0410-003-0000	RESIDENTIAL	\$ 15.32	\$ 2.56	\$ 17.88
056-0410-004-0000	RESIDENTIAL	\$ 15.32	\$ 2.56	\$ 17.88
056-0410-005-0000	RESIDENTIAL	\$ 15.32	\$ 2.56	\$ 17.88
056-0410-006-0000	RESIDENTIAL	\$ 15.32	\$ 2.56	\$ 17.88
056-0410-007-0000	RESIDENTIAL	\$ 15.32	\$ 2.56	\$ 17.88
056-0410-008-0000	RESIDENTIAL	\$ 15.32	\$ 2.56	\$ 17.88
056-0410-009-0000	RESIDENTIAL	\$ 15.32	\$ 2.56	\$ 17.88
056-0410-010-0000	RESIDENTIAL	\$ 15.32	\$ 2.56	\$ 17.88
056-0410-011-0000	RESIDENTIAL	\$ 15.32	\$ 2.56	\$ 17.88
056-0410-012-0000	RESIDENTIAL	\$ 15.32	\$ 2.56	\$ 17.88
056-0410-013-0000	RESIDENTIAL	\$ 15.32	\$ 2.56	\$ 17.88
056-0410-014-0000	RESIDENTIAL	\$ 15.32	\$ 2.56	\$ 17.88
056-0410-015-0000	RESIDENTIAL	\$ 15.32	\$ 2.56	\$ 17.88
056-0410-016-0000	RESIDENTIAL	\$ 15.32	\$ 2.56	\$ 17.88
056-0410-017-0000	RESIDENTIAL	\$ 15.32	\$ 2.56	\$ 17.88
056-0410-018-0000	RESIDENTIAL	\$ 15.32	\$ 2.56	\$ 17.88
056-0410-019-0000	RESIDENTIAL	\$ 15.32	\$ 2.56	\$ 17.88
056-0410-020-0000	RESIDENTIAL	\$ 15.32	\$ 2.56	\$ 17.88
056-0410-021-0000	RESIDENTIAL	\$ 15.32	\$ 2.56	\$ 17.88
056-0410-022-0000	RESIDENTIAL	\$ 15.32	\$ 2.56	\$ 17.88
056-0410-023-0000	RESIDENTIAL	\$ 15.32	\$ 2.56	\$ 17.88

ITEM 10.4.

City of Rancho Cordova
Lighting District No. 2012-1
Fiscal Year 2020-21 Assessment Roll

ATTACHMENT 2

APN	District Classification	Street Light Charge	Safety Light Charge	Total Assessment
056-0410-024-0000	RESIDENTIAL	\$ 15.32	\$ 2.56	\$ 17.88
056-0410-025-0000	RESIDENTIAL	\$ 15.32	\$ 2.56	\$ 17.88
056-0410-026-0000	RESIDENTIAL	\$ 15.32	\$ 2.56	\$ 17.88
056-0410-027-0000	RESIDENTIAL	\$ 15.32	\$ 2.56	\$ 17.88
056-0410-028-0000	RESIDENTIAL	\$ 15.32	\$ 2.56	\$ 17.88
056-0410-029-0000	RESIDENTIAL	\$ 15.32	\$ 2.56	\$ 17.88
056-0410-030-0000	RESIDENTIAL	\$ 15.32	\$ 2.56	\$ 17.88
056-0410-031-0000	RESIDENTIAL	\$ 15.32	\$ 2.56	\$ 17.88
056-0410-032-0000	RESIDENTIAL	\$ 15.32	\$ 2.56	\$ 17.88
056-0410-033-0000	RESIDENTIAL	\$ 15.32	\$ 2.56	\$ 17.88
056-0410-034-0000	RESIDENTIAL	\$ 15.32	\$ 2.56	\$ 17.88
056-0410-035-0000	RESIDENTIAL	\$ 15.32	\$ 2.56	\$ 17.88
056-0410-036-0000	RESIDENTIAL	\$ 15.32	\$ 2.56	\$ 17.88
056-0410-037-0000	RESIDENTIAL	\$ 15.32	\$ 2.56	\$ 17.88
056-0410-038-0000	RESIDENTIAL	\$ 15.32	\$ 2.56	\$ 17.88
056-0410-039-0000	RESIDENTIAL	\$ 15.32	\$ 2.56	\$ 17.88
056-0410-040-0000	RESIDENTIAL	\$ 15.32	\$ 2.56	\$ 17.88
056-0410-041-0000	RESIDENTIAL	\$ 15.32	\$ 2.56	\$ 17.88
056-0410-042-0000	RESIDENTIAL	\$ 15.32	\$ 2.56	\$ 17.88
056-0410-043-0000	RESIDENTIAL	\$ 15.32	\$ 2.56	\$ 17.88
056-0410-044-0000	RESIDENTIAL	\$ 15.32	\$ 2.56	\$ 17.88
056-0410-045-0000	RESIDENTIAL	\$ 15.32	\$ 2.56	\$ 17.88
056-0410-046-0000	RESIDENTIAL	\$ 15.32	\$ 2.56	\$ 17.88
056-0410-047-0000	RESIDENTIAL	\$ 15.32	\$ 2.56	\$ 17.88
056-0410-048-0000	RESIDENTIAL	\$ 15.32	\$ 2.56	\$ 17.88
056-0410-049-0000	RESIDENTIAL	\$ 15.32	\$ 2.56	\$ 17.88
056-0410-050-0000	RESIDENTIAL	\$ 15.32	\$ 2.56	\$ 17.88
056-0410-051-0000	RESIDENTIAL	\$ 15.32	\$ 2.56	\$ 17.88
056-0410-052-0000	RESIDENTIAL	\$ 15.32	\$ 2.56	\$ 17.88
056-0410-053-0000	RESIDENTIAL	\$ 15.32	\$ 2.56	\$ 17.88
056-0410-054-0000	RESIDENTIAL	\$ 15.32	\$ 2.56	\$ 17.88
056-0410-055-0000	RESIDENTIAL	\$ 15.32	\$ 2.56	\$ 17.88
056-0421-001-0000	RESIDENTIAL	\$ 15.32	\$ 2.56	\$ 17.88
056-0421-002-0000	RESIDENTIAL	\$ 15.32	\$ 2.56	\$ 17.88
056-0421-003-0000	RESIDENTIAL	\$ 15.32	\$ 2.56	\$ 17.88
056-0421-004-0000	RESIDENTIAL	\$ 15.32	\$ 2.56	\$ 17.88
056-0421-005-0000	RESIDENTIAL	\$ 15.32	\$ 2.56	\$ 17.88
056-0421-006-0000	RESIDENTIAL	\$ 15.32	\$ 2.56	\$ 17.88
056-0421-007-0000	RESIDENTIAL	\$ 15.32	\$ 2.56	\$ 17.88
056-0421-008-0000	RESIDENTIAL	\$ 15.32	\$ 2.56	\$ 17.88
056-0421-009-0000	RESIDENTIAL	\$ 15.32	\$ 2.56	\$ 17.88
056-0421-010-0000	RESIDENTIAL	\$ 15.32	\$ 2.56	\$ 17.88
056-0421-011-0000	RESIDENTIAL	\$ 15.32	\$ 2.56	\$ 17.88
056-0421-012-0000	RESIDENTIAL	\$ 15.32	\$ 2.56	\$ 17.88

ITEM 10.4.

City of Rancho Cordova
Lighting District No. 2012-1
Fiscal Year 2020-21 Assessment Roll

ATTACHMENT 2

APN	District Classification	Street Light Charge	Safety Light Charge	Total Assessment
056-0421-013-0000	RESIDENTIAL	\$ 15.32	\$ 2.56	\$ 17.88
056-0421-014-0000	RESIDENTIAL	\$ 15.32	\$ 2.56	\$ 17.88
056-0421-015-0000	RESIDENTIAL	\$ 15.32	\$ 2.56	\$ 17.88
056-0421-016-0000	RESIDENTIAL	\$ 15.32	\$ 2.56	\$ 17.88
056-0421-017-0000	RESIDENTIAL	\$ 15.32	\$ 2.56	\$ 17.88
056-0421-018-0000	RESIDENTIAL	\$ 15.32	\$ 2.56	\$ 17.88
056-0421-019-0000	RESIDENTIAL	\$ 15.32	\$ 2.56	\$ 17.88
056-0422-001-0000	RESIDENTIAL	\$ 15.32	\$ 2.56	\$ 17.88
056-0422-002-0000	RESIDENTIAL	\$ 15.32	\$ 2.56	\$ 17.88
056-0422-003-0000	RESIDENTIAL	\$ 15.32	\$ 2.56	\$ 17.88
056-0422-004-0000	RESIDENTIAL	\$ 15.32	\$ 2.56	\$ 17.88
056-0422-005-0000	RESIDENTIAL	\$ 15.32	\$ 2.56	\$ 17.88
056-0422-006-0000	RESIDENTIAL	\$ 15.32	\$ 2.56	\$ 17.88
056-0423-001-0000	RESIDENTIAL	\$ 15.32	\$ 2.56	\$ 17.88
056-0423-002-0000	RESIDENTIAL	\$ 15.32	\$ 2.56	\$ 17.88
056-0423-003-0000	RESIDENTIAL	\$ 15.32	\$ 2.56	\$ 17.88
056-0423-004-0000	RESIDENTIAL	\$ 15.32	\$ 2.56	\$ 17.88
056-0423-005-0000	RESIDENTIAL	\$ 15.32	\$ 2.56	\$ 17.88
056-0423-006-0000	RESIDENTIAL	\$ 15.32	\$ 2.56	\$ 17.88
056-0424-001-0000	RESIDENTIAL	\$ 15.32	\$ 2.56	\$ 17.88
056-0424-002-0000	RESIDENTIAL	\$ 15.32	\$ 2.56	\$ 17.88
056-0424-003-0000	RESIDENTIAL	\$ 15.32	\$ 2.56	\$ 17.88
056-0424-004-0000	RESIDENTIAL	\$ 15.32	\$ 2.56	\$ 17.88
056-0424-005-0000	RESIDENTIAL	\$ 15.32	\$ 2.56	\$ 17.88
056-0424-006-0000	RESIDENTIAL	\$ 15.32	\$ 2.56	\$ 17.88
056-0424-007-0000	RESIDENTIAL	\$ 15.32	\$ 2.56	\$ 17.88
056-0424-008-0000	RESIDENTIAL	\$ 15.32	\$ 2.56	\$ 17.88
056-0424-009-0000	RESIDENTIAL	\$ 15.32	\$ 2.56	\$ 17.88
056-0424-010-0000	RESIDENTIAL	\$ 15.32	\$ 2.56	\$ 17.88
056-0424-011-0000	RESIDENTIAL	\$ 15.32	\$ 2.56	\$ 17.88
056-0424-012-0000	RESIDENTIAL	\$ 15.32	\$ 2.56	\$ 17.88
056-0424-013-0000	RESIDENTIAL	\$ 15.32	\$ 2.56	\$ 17.88
056-0424-014-0000	RESIDENTIAL	\$ 15.32	\$ 2.56	\$ 17.88
056-0424-015-0000	RESIDENTIAL	\$ 15.32	\$ 2.56	\$ 17.88
056-0424-016-0000	RESIDENTIAL	\$ 15.32	\$ 2.56	\$ 17.88
056-0424-017-0000	RESIDENTIAL	\$ 15.32	\$ 2.56	\$ 17.88
056-0424-018-0000	RESIDENTIAL	\$ 15.32	\$ 2.56	\$ 17.88
056-0424-019-0000	RESIDENTIAL	\$ 15.32	\$ 2.56	\$ 17.88
056-0424-020-0000	RESIDENTIAL	\$ 15.32	\$ 2.56	\$ 17.88
056-0424-021-0000	RESIDENTIAL	\$ 15.32	\$ 2.56	\$ 17.88
056-0424-022-0000	RESIDENTIAL	\$ 15.32	\$ 2.56	\$ 17.88
056-0424-023-0000	RESIDENTIAL	\$ 15.32	\$ 2.56	\$ 17.88
056-0424-024-0000	RESIDENTIAL	\$ 15.32	\$ 2.56	\$ 17.88
056-0424-025-0000	RESIDENTIAL	\$ 15.32	\$ 2.56	\$ 17.88

ITEM 10.4.

City of Rancho Cordova
Lighting District No. 2012-1
Fiscal Year 2020-21 Assessment Roll

ATTACHMENT 2

APN	District Classification	Street Light Charge	Safety Light Charge	Total Assessment
056-0424-026-0000	RESIDENTIAL	\$ 15.32	\$ 2.56	\$ 17.88
056-0424-027-0000	RESIDENTIAL	\$ 15.32	\$ 2.56	\$ 17.88
056-0424-028-0000	RESIDENTIAL	\$ 15.32	\$ 2.56	\$ 17.88
056-0424-029-0000	RESIDENTIAL	\$ 15.32	\$ 2.56	\$ 17.88
056-0424-030-0000	RESIDENTIAL	\$ 15.32	\$ 2.56	\$ 17.88
056-0424-031-0000	RESIDENTIAL	\$ 15.32	\$ 2.56	\$ 17.88
056-0424-032-0000	RESIDENTIAL	\$ 15.32	\$ 2.56	\$ 17.88
056-0424-033-0000	RESIDENTIAL	\$ 15.32	\$ 2.56	\$ 17.88
056-0424-034-0000	RESIDENTIAL	\$ 15.32	\$ 2.56	\$ 17.88
056-0424-035-0000	RESIDENTIAL	\$ 15.32	\$ 2.56	\$ 17.88
056-0424-036-0000	RESIDENTIAL	\$ 15.32	\$ 2.56	\$ 17.88
056-0424-037-0000	RESIDENTIAL	\$ 15.32	\$ 2.56	\$ 17.88
056-0425-001-0000	RESIDENTIAL	\$ 15.32	\$ 2.56	\$ 17.88
056-0425-002-0000	RESIDENTIAL	\$ 15.32	\$ 2.56	\$ 17.88
056-0425-003-0000	RESIDENTIAL	\$ 15.32	\$ 2.56	\$ 17.88
056-0425-004-0000	RESIDENTIAL	\$ 15.32	\$ 2.56	\$ 17.88
056-0425-005-0000	RESIDENTIAL	\$ 15.32	\$ 2.56	\$ 17.88
056-0425-006-0000	RESIDENTIAL	\$ 15.32	\$ 2.56	\$ 17.88
056-0425-007-0000	RESIDENTIAL	\$ 15.32	\$ 2.56	\$ 17.88
056-0425-008-0000	RESIDENTIAL	\$ 15.32	\$ 2.56	\$ 17.88
056-0425-009-0000	RESIDENTIAL	\$ 15.32	\$ 2.56	\$ 17.88
056-0425-010-0000	RESIDENTIAL	\$ 15.32	\$ 2.56	\$ 17.88
056-0425-011-0000	RESIDENTIAL	\$ 15.32	\$ 2.56	\$ 17.88
056-0425-012-0000	RESIDENTIAL	\$ 15.32	\$ 2.56	\$ 17.88
056-0425-013-0000	RESIDENTIAL	\$ 15.32	\$ 2.56	\$ 17.88
056-0425-014-0000	RESIDENTIAL	\$ 15.32	\$ 2.56	\$ 17.88
056-0425-015-0000	RESIDENTIAL	\$ 15.32	\$ 2.56	\$ 17.88
056-0425-016-0000	RESIDENTIAL	\$ 15.32	\$ 2.56	\$ 17.88
056-0426-001-0000	RESIDENTIAL	\$ 15.32	\$ 2.56	\$ 17.88
056-0426-002-0000	RESIDENTIAL	\$ 15.32	\$ 2.56	\$ 17.88
056-0426-003-0000	RESIDENTIAL	\$ 15.32	\$ 2.56	\$ 17.88
056-0426-004-0000	RESIDENTIAL	\$ 15.32	\$ 2.56	\$ 17.88
056-0426-005-0000	RESIDENTIAL	\$ 15.32	\$ 2.56	\$ 17.88
056-0426-006-0000	RESIDENTIAL	\$ 15.32	\$ 2.56	\$ 17.88
056-0426-007-0000	RESIDENTIAL	\$ 15.32	\$ 2.56	\$ 17.88
056-0426-008-0000	RESIDENTIAL	\$ 15.32	\$ 2.56	\$ 17.88
056-0426-009-0000	RESIDENTIAL	\$ 15.32	\$ 2.56	\$ 17.88
056-0426-010-0000	RESIDENTIAL	\$ 15.32	\$ 2.56	\$ 17.88
056-0426-011-0000	RESIDENTIAL	\$ 15.32	\$ 2.56	\$ 17.88
056-0427-001-0000	RESIDENTIAL	\$ 15.32	\$ 2.56	\$ 17.88
056-0427-002-0000	RESIDENTIAL	\$ 15.32	\$ 2.56	\$ 17.88
056-0427-003-0000	RESIDENTIAL	\$ 15.32	\$ 2.56	\$ 17.88
056-0427-004-0000	RESIDENTIAL	\$ 15.32	\$ 2.56	\$ 17.88
056-0427-005-0000	RESIDENTIAL	\$ 15.32	\$ 2.56	\$ 17.88

ITEM 10.4.

City of Rancho Cordova
Lighting District No. 2012-1
Fiscal Year 2020-21 Assessment Roll

ATTACHMENT 2

APN	District Classification	Street Light Charge	Safety Light Charge	Total Assessment
056-0427-006-0000	RESIDENTIAL	\$ 15.32	\$ 2.56	\$ 17.88
056-0427-007-0000	RESIDENTIAL	\$ 15.32	\$ 2.56	\$ 17.88
056-0427-008-0000	RESIDENTIAL	\$ 15.32	\$ 2.56	\$ 17.88
056-0427-009-0000	RESIDENTIAL	\$ 15.32	\$ 2.56	\$ 17.88
056-0427-010-0000	RESIDENTIAL	\$ 15.32	\$ 2.56	\$ 17.88
056-0430-001-0000	NONRES	\$ 132.25	\$ 2.56	\$ 134.80
056-0430-002-0000	NONRES	\$ 77.59	\$ 2.56	\$ 80.14
056-0430-003-0000	NONRES	\$ 79.35	\$ 2.56	\$ 81.90
056-0430-005-0000	NONRES	\$ 78.09	\$ 2.56	\$ 80.64
056-0430-006-0000	NONRES	\$ 345.86	\$ 2.56	\$ 348.42
056-0430-008-0001	NONRES	\$ 2.77	\$ 2.56	\$ 5.32
056-0430-008-0002	NONRES	\$ 2.77	\$ 2.56	\$ 5.32
056-0430-008-0003	NONRES	\$ 2.77	\$ 2.56	\$ 5.32
056-0430-008-0004	NONRES	\$ 2.77	\$ 2.56	\$ 5.32
056-0430-008-0005	NONRES	\$ 2.77	\$ 2.56	\$ 5.32
056-0430-008-0006	NONRES	\$ 2.77	\$ 2.56	\$ 5.32
056-0430-008-0007	NONRES	\$ 2.77	\$ 2.56	\$ 5.32
056-0430-008-0008	NONRES	\$ 2.77	\$ 2.56	\$ 5.32
056-0430-008-0009	NONRES	\$ 2.77	\$ 2.56	\$ 5.32
056-0430-008-0010	NONRES	\$ 2.77	\$ 2.56	\$ 5.32
056-0430-008-0011	NONRES	\$ 2.77	\$ 2.56	\$ 5.32
056-0430-008-0012	NONRES	\$ 2.77	\$ 2.56	\$ 5.32
056-0430-008-0013	NONRES	\$ 2.77	\$ 2.56	\$ 5.32
056-0430-008-0014	NONRES	\$ 2.77	\$ 2.56	\$ 5.32
056-0430-008-0015	NONRES	\$ 2.77	\$ 2.56	\$ 5.32
056-0430-008-0016	NONRES	\$ 2.77	\$ 2.56	\$ 5.32
056-0430-008-0017	NONRES	\$ 2.77	\$ 2.56	\$ 5.32
056-0430-008-0018	NONRES	\$ 2.77	\$ 2.56	\$ 5.32
056-0430-008-0019	NONRES	\$ 2.77	\$ 2.56	\$ 5.32
056-0430-008-0020	NONRES	\$ 2.77	\$ 2.56	\$ 5.32
056-0430-009-0001	NONRES	\$ 2.77	\$ 2.56	\$ 5.32
056-0430-009-0002	NONRES	\$ 2.77	\$ 2.56	\$ 5.32
056-0430-009-0003	NONRES	\$ 2.77	\$ 2.56	\$ 5.32
056-0430-009-0004	NONRES	\$ 2.77	\$ 2.56	\$ 5.32
056-0430-009-0005	NONRES	\$ 2.77	\$ 2.56	\$ 5.32
056-0430-009-0006	NONRES	\$ 2.77	\$ 2.56	\$ 5.32
056-0430-009-0007	NONRES	\$ 2.77	\$ 2.56	\$ 5.32
056-0430-009-0008	NONRES	\$ 2.77	\$ 2.56	\$ 5.32
056-0430-009-0009	NONRES	\$ 2.77	\$ 2.56	\$ 5.32
056-0430-009-0010	NONRES	\$ 2.77	\$ 2.56	\$ 5.32
056-0430-009-0011	NONRES	\$ 2.77	\$ 2.56	\$ 5.32
056-0430-009-0012	NONRES	\$ 2.77	\$ 2.56	\$ 5.32
056-0430-009-0013	NONRES	\$ 2.77	\$ 2.56	\$ 5.32
056-0430-009-0014	NONRES	\$ 2.77	\$ 2.56	\$ 5.32

ITEM 10.4.

City of Rancho Cordova
Lighting District No. 2012-1
Fiscal Year 2020-21 Assessment Roll

ATTACHMENT 2

APN	District Classification	Street Light Charge	Safety Light Charge	Total Assessment
056-0430-009-0015	NONRES	\$ 2.77	\$ 2.56	\$ 5.32
056-0430-009-0016	NONRES	\$ 2.77	\$ 2.56	\$ 5.32
056-0430-009-0017	NONRES	\$ 2.77	\$ 2.56	\$ 5.32
056-0430-009-0018	NONRES	\$ 2.77	\$ 2.56	\$ 5.32
056-0430-009-0019	NONRES	\$ 2.77	\$ 2.56	\$ 5.32
056-0430-009-0020	NONRES	\$ 2.77	\$ 2.56	\$ 5.32
056-0430-009-0021	NONRES	\$ 2.77	\$ 2.56	\$ 5.32
056-0430-009-0022	NONRES	\$ 2.77	\$ 2.56	\$ 5.32
056-0430-009-0023	NONRES	\$ 2.77	\$ 2.56	\$ 5.32
056-0430-009-0024	NONRES	\$ 2.77	\$ 2.56	\$ 5.32
056-0430-009-0025	NONRES	\$ 2.77	\$ 2.56	\$ 5.32
056-0430-009-0026	NONRES	\$ 2.77	\$ 2.56	\$ 5.32
056-0430-009-0027	NONRES	\$ 2.77	\$ 2.56	\$ 5.32
056-0430-009-0028	NONRES	\$ 2.77	\$ 2.56	\$ 5.32
056-0430-011-0001	NONRES	\$ 2.77	\$ 2.56	\$ 5.32
056-0430-011-0002	NONRES	\$ 2.77	\$ 2.56	\$ 5.32
056-0430-011-0003	NONRES	\$ 2.77	\$ 2.56	\$ 5.32
056-0430-011-0004	NONRES	\$ 2.77	\$ 2.56	\$ 5.32
056-0430-011-0005	NONRES	\$ 2.77	\$ 2.56	\$ 5.32
056-0430-011-0006	NONRES	\$ 2.77	\$ 2.56	\$ 5.32
056-0430-011-0007	NONRES	\$ 2.77	\$ 2.56	\$ 5.32
056-0430-011-0008	NONRES	\$ 2.77	\$ 2.56	\$ 5.32
056-0430-011-0009	NONRES	\$ 2.77	\$ 2.56	\$ 5.32
056-0430-011-0010	NONRES	\$ 2.77	\$ 2.56	\$ 5.32
056-0430-011-0011	NONRES	\$ 2.77	\$ 2.56	\$ 5.32
056-0430-011-0012	NONRES	\$ 2.77	\$ 2.56	\$ 5.32
056-0430-011-0013	NONRES	\$ 2.77	\$ 2.56	\$ 5.32
056-0430-011-0014	NONRES	\$ 2.77	\$ 2.56	\$ 5.32
056-0430-011-0015	NONRES	\$ 2.77	\$ 2.56	\$ 5.32
056-0430-011-0016	NONRES	\$ 2.77	\$ 2.56	\$ 5.32
056-0430-011-0017	NONRES	\$ 2.77	\$ 2.56	\$ 5.32
056-0430-011-0018	NONRES	\$ 2.77	\$ 2.56	\$ 5.32
056-0430-011-0019	NONRES	\$ 2.77	\$ 2.56	\$ 5.32
056-0430-011-0020	NONRES	\$ 2.77	\$ 2.56	\$ 5.32
056-0430-011-0021	NONRES	\$ 2.77	\$ 2.56	\$ 5.32
056-0430-011-0022	NONRES	\$ 2.77	\$ 2.56	\$ 5.32
056-0430-011-0023	NONRES	\$ 2.77	\$ 2.56	\$ 5.32
056-0430-011-0024	NONRES	\$ 2.77	\$ 2.56	\$ 5.32
056-0430-011-0025	NONRES	\$ 2.77	\$ 2.56	\$ 5.32
056-0430-011-0026	NONRES	\$ 2.77	\$ 2.56	\$ 5.32
056-0430-011-0027	NONRES	\$ 2.77	\$ 2.56	\$ 5.32
056-0430-011-0028	NONRES	\$ 2.77	\$ 2.56	\$ 5.32
056-0430-011-0029	NONRES	\$ 2.77	\$ 2.56	\$ 5.32
056-0430-011-0030	NONRES	\$ 2.77	\$ 2.56	\$ 5.32

ITEM 10.4.

City of Rancho Cordova
Lighting District No. 2012-1
Fiscal Year 2020-21 Assessment Roll

ATTACHMENT 2

APN	District Classification	Street Light Charge	Safety Light Charge	Total Assessment
056-0430-011-0031	NONRES	\$ 2.77	\$ 2.56	\$ 5.32
056-0430-011-0032	NONRES	\$ 2.77	\$ 2.56	\$ 5.32
056-0430-011-0033	NONRES	\$ 2.77	\$ 2.56	\$ 5.32
056-0430-011-0034	NONRES	\$ 2.77	\$ 2.56	\$ 5.32
056-0430-011-0035	NONRES	\$ 2.77	\$ 2.56	\$ 5.32
056-0430-011-0036	NONRES	\$ 2.77	\$ 2.56	\$ 5.32
056-0430-012-0001	NONRES	\$ 1.76	\$ 2.56	\$ 4.32
056-0430-012-0002	NONRES	\$ 1.76	\$ 2.56	\$ 4.32
056-0430-012-0003	NONRES	\$ 1.76	\$ 2.56	\$ 4.32
056-0430-012-0004	NONRES	\$ 1.76	\$ 2.56	\$ 4.32
056-0430-012-0005	NONRES	\$ 1.76	\$ 2.56	\$ 4.32
056-0430-012-0006	NONRES	\$ 1.76	\$ 2.56	\$ 4.32
056-0430-012-0007	NONRES	\$ 1.76	\$ 2.56	\$ 4.32
056-0430-012-0008	NONRES	\$ 1.76	\$ 2.56	\$ 4.32
056-0430-012-0009	NONRES	\$ 1.76	\$ 2.56	\$ 4.32
056-0430-012-0010	NONRES	\$ 1.76	\$ 2.56	\$ 4.32
056-0430-012-0011	NONRES	\$ 1.76	\$ 2.56	\$ 4.32
056-0430-012-0012	NONRES	\$ 1.76	\$ 2.56	\$ 4.32
056-0430-012-0013	NONRES	\$ 1.76	\$ 2.56	\$ 4.32
056-0430-012-0014	NONRES	\$ 1.76	\$ 2.56	\$ 4.32
056-0430-012-0015	NONRES	\$ 1.76	\$ 2.56	\$ 4.32
056-0430-012-0016	NONRES	\$ 1.76	\$ 2.56	\$ 4.32
056-0430-012-0017	NONRES	\$ 1.76	\$ 2.56	\$ 4.32
056-0430-012-0018	NONRES	\$ 1.76	\$ 2.56	\$ 4.32
056-0430-012-0019	NONRES	\$ 1.76	\$ 2.56	\$ 4.32
056-0430-012-0020	NONRES	\$ 1.76	\$ 2.56	\$ 4.32
056-0430-012-0021	NONRES	\$ 1.76	\$ 2.56	\$ 4.32
056-0430-012-0022	NONRES	\$ 1.76	\$ 2.56	\$ 4.32
056-0430-012-0023	NONRES	\$ 1.76	\$ 2.56	\$ 4.32
056-0430-012-0024	NONRES	\$ 1.76	\$ 2.56	\$ 4.32
056-0430-012-0025	NONRES	\$ 1.76	\$ 2.56	\$ 4.32
056-0430-012-0026	NONRES	\$ 1.76	\$ 2.56	\$ 4.32
056-0430-012-0027	NONRES	\$ 1.76	\$ 2.56	\$ 4.32
056-0430-012-0028	NONRES	\$ 1.76	\$ 2.56	\$ 4.32
056-0430-012-0029	NONRES	\$ 1.76	\$ 2.56	\$ 4.32
056-0430-012-0030	NONRES	\$ 1.76	\$ 2.56	\$ 4.32
056-0430-012-0031	NONRES	\$ 1.76	\$ 2.56	\$ 4.32
056-0430-012-0032	NONRES	\$ 1.76	\$ 2.56	\$ 4.32
056-0430-012-0033	NONRES	\$ 1.76	\$ 2.56	\$ 4.32
056-0430-012-0034	NONRES	\$ 1.76	\$ 2.56	\$ 4.32
056-0430-012-0035	NONRES	\$ 1.76	\$ 2.56	\$ 4.32
056-0430-012-0036	NONRES	\$ 1.76	\$ 2.56	\$ 4.32
056-0430-012-0037	NONRES	\$ 1.76	\$ 2.56	\$ 4.32
056-0430-012-0038	NONRES	\$ 1.76	\$ 2.56	\$ 4.32

ITEM 10.4.

City of Rancho Cordova
Lighting District No. 2012-1
Fiscal Year 2020-21 Assessment Roll

ATTACHMENT 2

APN	District Classification	Street Light Charge	Safety Light Charge	Total Assessment
056-0430-012-0039	NONRES	\$ 1.76	\$ 2.56	\$ 4.32
056-0430-012-0040	NONRES	\$ 1.76	\$ 2.56	\$ 4.32
056-0430-013-0001	NONRES	\$ 2.52	\$ 2.56	\$ 5.08
056-0430-013-0002	NONRES	\$ 2.52	\$ 2.56	\$ 5.08
056-0430-013-0003	NONRES	\$ 2.52	\$ 2.56	\$ 5.08
056-0430-013-0004	NONRES	\$ 2.52	\$ 2.56	\$ 5.08
056-0430-013-0005	NONRES	\$ 2.52	\$ 2.56	\$ 5.08
056-0430-013-0006	NONRES	\$ 2.52	\$ 2.56	\$ 5.08
056-0430-013-0007	NONRES	\$ 2.52	\$ 2.56	\$ 5.08
056-0430-013-0008	NONRES	\$ 2.52	\$ 2.56	\$ 5.08
056-0430-013-0009	NONRES	\$ 2.52	\$ 2.56	\$ 5.08
056-0430-013-0010	NONRES	\$ 2.52	\$ 2.56	\$ 5.08
056-0430-013-0011	NONRES	\$ 2.52	\$ 2.56	\$ 5.08
056-0430-013-0012	NONRES	\$ 2.52	\$ 2.56	\$ 5.08
056-0430-013-0013	NONRES	\$ 2.52	\$ 2.56	\$ 5.08
056-0430-013-0014	NONRES	\$ 2.52	\$ 2.56	\$ 5.08
056-0430-013-0015	NONRES	\$ 2.52	\$ 2.56	\$ 5.08
056-0430-013-0016	NONRES	\$ 2.52	\$ 2.56	\$ 5.08
056-0430-013-0017	NONRES	\$ 2.52	\$ 2.56	\$ 5.08
056-0430-013-0018	NONRES	\$ 2.52	\$ 2.56	\$ 5.08
056-0430-013-0019	NONRES	\$ 2.52	\$ 2.56	\$ 5.08
056-0430-013-0020	NONRES	\$ 2.52	\$ 2.56	\$ 5.08
056-0430-013-0021	NONRES	\$ 2.52	\$ 2.56	\$ 5.08
056-0430-013-0022	NONRES	\$ 2.52	\$ 2.56	\$ 5.08
056-0430-013-0023	NONRES	\$ 2.52	\$ 2.56	\$ 5.08
056-0430-013-0024	NONRES	\$ 2.52	\$ 2.56	\$ 5.08
056-0430-013-0025	NONRES	\$ 2.52	\$ 2.56	\$ 5.08
056-0430-013-0026	NONRES	\$ 2.52	\$ 2.56	\$ 5.08
056-0430-013-0027	NONRES	\$ 2.52	\$ 2.56	\$ 5.08
056-0430-013-0028	NONRES	\$ 2.52	\$ 2.56	\$ 5.08
056-0430-014-0000	NONRES	\$ 128.47	\$ 2.56	\$ 131.02
056-0430-015-0000	NONRES	\$ 26.45	\$ 2.56	\$ 29.00
056-0440-001-0000	RESIDENTIAL	\$ 15.32	\$ 2.56	\$ 17.88
056-0440-002-0000	RESIDENTIAL	\$ 15.32	\$ 2.56	\$ 17.88
056-0440-003-0000	RESIDENTIAL	\$ 15.32	\$ 2.56	\$ 17.88
056-0440-004-0000	RESIDENTIAL	\$ 15.32	\$ 2.56	\$ 17.88
056-0440-005-0000	RESIDENTIAL	\$ 15.32	\$ 2.56	\$ 17.88
056-0440-006-0000	RESIDENTIAL	\$ 15.32	\$ 2.56	\$ 17.88
056-0440-007-0000	RESIDENTIAL	\$ 15.32	\$ 2.56	\$ 17.88
056-0440-008-0000	RESIDENTIAL	\$ 15.32	\$ 2.56	\$ 17.88
056-0440-009-0000	RESIDENTIAL	\$ 15.32	\$ 2.56	\$ 17.88
056-0440-010-0000	RESIDENTIAL	\$ 15.32	\$ 2.56	\$ 17.88
056-0440-011-0000	RESIDENTIAL	\$ 15.32	\$ 2.56	\$ 17.88
056-0440-012-0000	RESIDENTIAL	\$ 15.32	\$ 2.56	\$ 17.88

ITEM 10.4.

City of Rancho Cordova
Lighting District No. 2012-1
Fiscal Year 2020-21 Assessment Roll

ATTACHMENT 2

APN	District Classification	Street Light Charge	Safety Light Charge	Total Assessment
056-0440-013-0000	RESIDENTIAL	\$ 15.32	\$ 2.56	\$ 17.88
056-0440-014-0000	RESIDENTIAL	\$ 15.32	\$ 2.56	\$ 17.88
056-0440-015-0000	RESIDENTIAL	\$ 15.32	\$ 2.56	\$ 17.88
056-0440-016-0000	RESIDENTIAL	\$ 15.32	\$ 2.56	\$ 17.88
056-0440-017-0000	RESIDENTIAL	\$ 15.32	\$ 2.56	\$ 17.88
056-0440-018-0000	RESIDENTIAL	\$ 15.32	\$ 2.56	\$ 17.88
056-0440-019-0000	RESIDENTIAL	\$ 15.32	\$ 2.56	\$ 17.88
056-0440-020-0000	RESIDENTIAL	\$ 15.32	\$ 2.56	\$ 17.88
056-0440-021-0000	RESIDENTIAL	\$ 15.32	\$ 2.56	\$ 17.88
056-0440-022-0000	RESIDENTIAL	\$ 15.32	\$ 2.56	\$ 17.88
056-0440-023-0000	RESIDENTIAL	\$ 15.32	\$ 2.56	\$ 17.88
056-0440-026-0000	RESIDENTIAL	\$ 15.32	\$ 2.56	\$ 17.88
056-0440-027-0000	RESIDENTIAL	\$ 15.32	\$ 2.56	\$ 17.88
056-0440-030-0000	RESIDENTIAL	\$ 15.32	\$ 2.56	\$ 17.88
056-0440-031-0000	RESIDENTIAL	\$ 15.32	\$ 2.56	\$ 17.88
056-0440-032-0000	RESIDENTIAL	\$ 15.32	\$ 2.56	\$ 17.88
056-0440-033-0000	RESIDENTIAL	\$ 15.32	\$ 2.56	\$ 17.88
056-0440-034-0000	RESIDENTIAL	\$ 15.32	\$ 2.56	\$ 17.88
056-0440-035-0000	RESIDENTIAL	\$ 15.32	\$ 2.56	\$ 17.88
056-0440-036-0000	RESIDENTIAL	\$ 15.32	\$ 2.56	\$ 17.88
056-0440-037-0000	RESIDENTIAL	\$ 15.32	\$ 2.56	\$ 17.88
056-0440-038-0000	RESIDENTIAL	\$ 15.32	\$ 2.56	\$ 17.88
056-0440-039-0000	RESIDENTIAL	\$ 15.32	\$ 2.56	\$ 17.88
056-0440-040-0000	RESIDENTIAL	\$ 15.32	\$ 2.56	\$ 17.88
056-0440-041-0000	RESIDENTIAL	\$ 15.32	\$ 2.56	\$ 17.88
056-0440-042-0000	RESIDENTIAL	\$ 15.32	\$ 2.56	\$ 17.88
056-0440-043-0000	RESIDENTIAL	\$ 15.32	\$ 2.56	\$ 17.88
056-0440-044-0000	RESIDENTIAL	\$ 15.32	\$ 2.56	\$ 17.88
056-0440-045-0000	RESIDENTIAL	\$ 15.32	\$ 2.56	\$ 17.88
056-0440-046-0000	RESIDENTIAL	\$ 15.32	\$ 2.56	\$ 17.88
056-0440-047-0000	RESIDENTIAL	\$ 15.32	\$ 2.56	\$ 17.88
056-0440-048-0000	RESIDENTIAL	\$ 15.32	\$ 2.56	\$ 17.88
056-0440-049-0000	NONRES	\$ 100.00	\$ 2.56	\$ 102.56
056-0440-050-0000	NONRES	\$ 98.24	\$ 2.56	\$ 100.80
056-0450-001-0000	NONRES	\$ 111.09	\$ 2.56	\$ 113.64
056-0450-002-0000	NONRES	\$ 42.32	\$ 2.56	\$ 44.88
057-0010-030-0000	NONRES	\$ 47.11	\$ 2.56	\$ 49.66
057-0010-031-0000	NONRES	\$ 47.11	\$ 2.56	\$ 49.66
057-0010-032-0000	RESIDENTIAL	\$ 15.32	\$ 2.56	\$ 17.88
057-0010-033-0000	RESIDENTIAL	\$ 15.32	\$ 2.56	\$ 17.88
057-0010-034-0000	RESIDENTIAL	\$ 15.32	\$ 2.56	\$ 17.88
057-0010-035-0000	RESIDENTIAL	\$ 15.32	\$ 2.56	\$ 17.88
057-0010-036-0000	RESIDENTIAL	\$ 15.32	\$ 2.56	\$ 17.88
057-0010-037-0000	RESIDENTIAL	\$ 15.32	\$ 2.56	\$ 17.88

ITEM 10.4.

City of Rancho Cordova
Lighting District No. 2012-1
Fiscal Year 2020-21 Assessment Roll

ATTACHMENT 2

APN	District Classification	Street Light Charge	Safety Light Charge	Total Assessment
057-0010-038-0000	RESIDENTIAL	\$ 15.32	\$ 2.56	\$ 17.88
057-0010-039-0000	RESIDENTIAL	\$ 15.32	\$ 2.56	\$ 17.88
057-0010-040-0000	RESIDENTIAL	\$ 15.32	\$ 2.56	\$ 17.88
057-0010-041-0000	RESIDENTIAL	\$ 15.32	\$ 2.56	\$ 17.88
057-0010-042-0000	RESIDENTIAL	\$ 15.32	\$ 2.56	\$ 17.88
057-0010-043-0000	RESIDENTIAL	\$ 15.32	\$ 2.56	\$ 17.88
057-0010-044-0000	RESIDENTIAL	\$ 15.32	\$ 2.56	\$ 17.88
057-0010-045-0000	RESIDENTIAL	\$ 15.32	\$ 2.56	\$ 17.88
057-0010-046-0000	RESIDENTIAL	\$ 15.32	\$ 2.56	\$ 17.88
057-0010-047-0000	RESIDENTIAL	\$ 15.32	\$ 2.56	\$ 17.88
057-0010-048-0000	RESIDENTIAL	\$ 15.32	\$ 2.56	\$ 17.88
057-0010-049-0000	RESIDENTIAL	\$ 15.32	\$ 2.56	\$ 17.88
057-0010-050-0000	RESIDENTIAL	\$ 15.32	\$ 2.56	\$ 17.88
057-0010-051-0000	RESIDENTIAL	\$ 15.32	\$ 2.56	\$ 17.88
057-0010-052-0000	RESIDENTIAL	\$ 15.32	\$ 2.56	\$ 17.88
057-0010-053-0000	RESIDENTIAL	\$ 15.32	\$ 2.56	\$ 17.88
057-0010-054-0000	RESIDENTIAL	\$ 15.32	\$ 2.56	\$ 17.88
057-0010-055-0000	RESIDENTIAL	\$ 15.32	\$ 2.56	\$ 17.88
057-0010-056-0000	RESIDENTIAL	\$ 15.32	\$ 2.56	\$ 17.88
057-0010-057-0000	RESIDENTIAL	\$ 15.32	\$ 2.56	\$ 17.88
057-0010-058-0000	RESIDENTIAL	\$ 15.32	\$ 2.56	\$ 17.88
057-0010-059-0000	RESIDENTIAL	\$ 15.32	\$ 2.56	\$ 17.88
057-0010-060-0000	RESIDENTIAL	\$ 15.32	\$ 2.56	\$ 17.88
057-0010-061-0000	RESIDENTIAL	\$ 15.32	\$ 2.56	\$ 17.88
057-0010-062-0000	RESIDENTIAL	\$ 15.32	\$ 2.56	\$ 17.88
057-0010-063-0000	RESIDENTIAL	\$ 15.32	\$ 2.56	\$ 17.88
057-0010-064-0000	RESIDENTIAL	\$ 15.32	\$ 2.56	\$ 17.88
057-0010-065-0000	RESIDENTIAL	\$ 15.32	\$ 2.56	\$ 17.88
057-0010-066-0000	RESIDENTIAL	\$ 15.32	\$ 2.56	\$ 17.88
057-0010-067-0000	RESIDENTIAL	\$ 15.32	\$ 2.56	\$ 17.88
057-0010-068-0000	RESIDENTIAL	\$ 15.32	\$ 2.56	\$ 17.88
057-0010-069-0000	RESIDENTIAL	\$ 15.32	\$ 2.56	\$ 17.88
057-0010-070-0000	RESIDENTIAL	\$ 15.32	\$ 2.56	\$ 17.88
057-0010-071-0000	RESIDENTIAL	\$ 15.32	\$ 2.56	\$ 17.88
057-0010-072-0000	RESIDENTIAL	\$ 15.32	\$ 2.56	\$ 17.88
057-0020-007-0000	NONRES	\$ 50.38	\$ 2.56	\$ 52.94
057-0020-008-0000	SAFETY LIGHTS ONLY	\$ 0.00	\$ 2.56	\$ 2.56
057-0020-009-0000	SAFETY LIGHTS ONLY	\$ 0.00	\$ 2.56	\$ 2.56
057-0020-010-0000	SAFETY LIGHTS ONLY	\$ 0.00	\$ 2.56	\$ 2.56
057-0020-012-0000	SAFETY LIGHTS ONLY	\$ 0.00	\$ 2.56	\$ 2.56
057-0020-013-0000	NONRES	\$ 68.01	\$ 2.56	\$ 70.56
057-0020-020-0000	SAFETY LIGHTS ONLY	\$ 0.00	\$ 2.56	\$ 2.56
057-0020-021-0000	SAFETY LIGHTS ONLY	\$ 0.00	\$ 2.56	\$ 2.56
057-0020-024-0000	SAFETY LIGHTS ONLY	\$ 0.00	\$ 2.56	\$ 2.56

ITEM 10.4.

City of Rancho Cordova
Lighting District No. 2012-1
Fiscal Year 2020-21 Assessment Roll

ATTACHMENT 2

APN	District Classification	Street Light Charge	Safety Light Charge	Total Assessment
057-0020-025-0000	NONRES	\$ 26.45	\$ 2.56	\$ 29.00
057-0020-026-0000	SAFETY LIGHTS ONLY	\$ 0.00	\$ 2.56	\$ 2.56
057-0020-031-0000	NONRES	\$ 40.30	\$ 2.56	\$ 42.86
057-0020-034-0000	SAFETY LIGHTS ONLY	\$ 0.00	\$ 2.56	\$ 2.56
057-0020-035-0000	NONRES	\$ 67.51	\$ 2.56	\$ 70.06
057-0020-036-0000	NONRES	\$ 94.46	\$ 2.56	\$ 97.02
057-0030-001-0000	SAFETY LIGHTS ONLY	\$ 0.00	\$ 2.56	\$ 2.56
057-0030-002-0000	SAFETY LIGHTS ONLY	\$ 0.00	\$ 2.56	\$ 2.56
057-0030-003-0000	SAFETY LIGHTS ONLY	\$ 0.00	\$ 2.56	\$ 2.56
057-0030-004-0000	SAFETY LIGHTS ONLY	\$ 0.00	\$ 2.56	\$ 2.56
057-0030-005-0000	SAFETY LIGHTS ONLY	\$ 0.00	\$ 2.56	\$ 2.56
057-0030-006-0000	SAFETY LIGHTS ONLY	\$ 0.00	\$ 2.56	\$ 2.56
057-0030-007-0000	SAFETY LIGHTS ONLY	\$ 0.00	\$ 2.56	\$ 2.56
057-0030-008-0000	SAFETY LIGHTS ONLY	\$ 0.00	\$ 2.56	\$ 2.56
057-0030-009-0000	SAFETY LIGHTS ONLY	\$ 0.00	\$ 2.56	\$ 2.56
057-0030-010-0000	SAFETY LIGHTS ONLY	\$ 0.00	\$ 2.56	\$ 2.56
057-0030-011-0000	SAFETY LIGHTS ONLY	\$ 0.00	\$ 2.56	\$ 2.56
057-0030-012-0000	RESIDENTIAL	\$ 15.32	\$ 2.56	\$ 17.88
057-0030-013-0000	SAFETY LIGHTS ONLY	\$ 0.00	\$ 2.56	\$ 2.56
057-0030-014-0000	SAFETY LIGHTS ONLY	\$ 0.00	\$ 2.56	\$ 2.56
057-0030-015-0000	SAFETY LIGHTS ONLY	\$ 0.00	\$ 2.56	\$ 2.56
057-0030-016-0000	SAFETY LIGHTS ONLY	\$ 0.00	\$ 2.56	\$ 2.56
057-0030-017-0000	SAFETY LIGHTS ONLY	\$ 0.00	\$ 2.56	\$ 2.56
057-0030-018-0000	SAFETY LIGHTS ONLY	\$ 0.00	\$ 2.56	\$ 2.56
057-0030-019-0000	RESIDENTIAL	\$ 15.32	\$ 2.56	\$ 17.88
057-0030-020-0000	SAFETY LIGHTS ONLY	\$ 0.00	\$ 2.56	\$ 2.56
057-0030-021-0000	SAFETY LIGHTS ONLY	\$ 0.00	\$ 2.56	\$ 2.56
057-0030-022-0000	SAFETY LIGHTS ONLY	\$ 0.00	\$ 2.56	\$ 2.56
057-0030-023-0000	SAFETY LIGHTS ONLY	\$ 0.00	\$ 2.56	\$ 2.56
057-0041-001-0000	SAFETY LIGHTS ONLY	\$ 0.00	\$ 2.56	\$ 2.56
057-0041-002-0000	RESIDENTIAL	\$ 15.32	\$ 2.56	\$ 17.88
057-0041-009-0000	SAFETY LIGHTS ONLY	\$ 0.00	\$ 2.56	\$ 2.56
057-0041-010-0000	SAFETY LIGHTS ONLY	\$ 0.00	\$ 2.56	\$ 2.56
057-0041-011-0000	SAFETY LIGHTS ONLY	\$ 0.00	\$ 2.56	\$ 2.56
057-0041-012-0000	SAFETY LIGHTS ONLY	\$ 0.00	\$ 2.56	\$ 2.56
057-0041-013-0000	SAFETY LIGHTS ONLY	\$ 0.00	\$ 2.56	\$ 2.56
057-0041-014-0000	SAFETY LIGHTS ONLY	\$ 0.00	\$ 2.56	\$ 2.56
057-0041-015-0000	SAFETY LIGHTS ONLY	\$ 0.00	\$ 2.56	\$ 2.56
057-0041-016-0000	SAFETY LIGHTS ONLY	\$ 0.00	\$ 2.56	\$ 2.56
057-0041-017-0000	SAFETY LIGHTS ONLY	\$ 0.00	\$ 2.56	\$ 2.56
057-0041-018-0000	SAFETY LIGHTS ONLY	\$ 0.00	\$ 2.56	\$ 2.56
057-0041-019-0000	SAFETY LIGHTS ONLY	\$ 0.00	\$ 2.56	\$ 2.56
057-0041-020-0000	SAFETY LIGHTS ONLY	\$ 0.00	\$ 2.56	\$ 2.56
057-0041-021-0000	SAFETY LIGHTS ONLY	\$ 0.00	\$ 2.56	\$ 2.56

ITEM 10.4.

City of Rancho Cordova
Lighting District No. 2012-1
Fiscal Year 2020-21 Assessment Roll

ATTACHMENT 2

APN	District Classification	Street Light Charge	Safety Light Charge	Total Assessment
057-0041-022-0000	SAFETY LIGHTS ONLY	\$ 0.00	\$ 2.56	\$ 2.56
057-0041-024-0000	SAFETY LIGHTS ONLY	\$ 0.00	\$ 2.56	\$ 2.56
057-0041-025-0000	SAFETY LIGHTS ONLY	\$ 0.00	\$ 2.56	\$ 2.56
057-0041-026-0000	SAFETY LIGHTS ONLY	\$ 0.00	\$ 2.56	\$ 2.56
057-0041-027-0000	SAFETY LIGHTS ONLY	\$ 0.00	\$ 2.56	\$ 2.56
057-0041-028-0000	SAFETY LIGHTS ONLY	\$ 0.00	\$ 2.56	\$ 2.56
057-0041-029-0000	SAFETY LIGHTS ONLY	\$ 0.00	\$ 2.56	\$ 2.56
057-0041-030-0000	SAFETY LIGHTS ONLY	\$ 0.00	\$ 2.56	\$ 2.56
057-0041-031-0000	RESIDENTIAL	\$ 15.32	\$ 2.56	\$ 17.88
057-0041-032-0000	RESIDENTIAL	\$ 15.32	\$ 2.56	\$ 17.88
057-0042-001-0000	SAFETY LIGHTS ONLY	\$ 0.00	\$ 2.56	\$ 2.56
057-0042-002-0000	SAFETY LIGHTS ONLY	\$ 0.00	\$ 2.56	\$ 2.56
057-0042-003-0000	SAFETY LIGHTS ONLY	\$ 0.00	\$ 2.56	\$ 2.56
057-0042-004-0000	SAFETY LIGHTS ONLY	\$ 0.00	\$ 2.56	\$ 2.56
057-0042-005-0000	SAFETY LIGHTS ONLY	\$ 0.00	\$ 2.56	\$ 2.56
057-0042-006-0000	SAFETY LIGHTS ONLY	\$ 0.00	\$ 2.56	\$ 2.56
057-0042-007-0000	SAFETY LIGHTS ONLY	\$ 0.00	\$ 2.56	\$ 2.56
057-0043-001-0000	SAFETY LIGHTS ONLY	\$ 0.00	\$ 2.56	\$ 2.56
057-0043-002-0000	SAFETY LIGHTS ONLY	\$ 0.00	\$ 2.56	\$ 2.56
057-0043-003-0000	SAFETY LIGHTS ONLY	\$ 0.00	\$ 2.56	\$ 2.56
057-0043-004-0000	SAFETY LIGHTS ONLY	\$ 0.00	\$ 2.56	\$ 2.56
057-0043-005-0000	SAFETY LIGHTS ONLY	\$ 0.00	\$ 2.56	\$ 2.56
057-0043-006-0000	SAFETY LIGHTS ONLY	\$ 0.00	\$ 2.56	\$ 2.56
057-0043-007-0000	SAFETY LIGHTS ONLY	\$ 0.00	\$ 2.56	\$ 2.56
057-0043-008-0000	SAFETY LIGHTS ONLY	\$ 0.00	\$ 2.56	\$ 2.56
057-0043-009-0000	SAFETY LIGHTS ONLY	\$ 0.00	\$ 2.56	\$ 2.56
057-0043-010-0000	SAFETY LIGHTS ONLY	\$ 0.00	\$ 2.56	\$ 2.56
057-0043-011-0000	SAFETY LIGHTS ONLY	\$ 0.00	\$ 2.56	\$ 2.56
057-0043-012-0000	SAFETY LIGHTS ONLY	\$ 0.00	\$ 2.56	\$ 2.56
057-0043-013-0000	SAFETY LIGHTS ONLY	\$ 0.00	\$ 2.56	\$ 2.56
057-0043-014-0000	SAFETY LIGHTS ONLY	\$ 0.00	\$ 2.56	\$ 2.56
057-0043-015-0000	SAFETY LIGHTS ONLY	\$ 0.00	\$ 2.56	\$ 2.56
057-0043-016-0000	SAFETY LIGHTS ONLY	\$ 0.00	\$ 2.56	\$ 2.56
057-0043-017-0000	SAFETY LIGHTS ONLY	\$ 0.00	\$ 2.56	\$ 2.56
057-0044-001-0000	SAFETY LIGHTS ONLY	\$ 0.00	\$ 2.56	\$ 2.56
057-0044-002-0000	SAFETY LIGHTS ONLY	\$ 0.00	\$ 2.56	\$ 2.56
057-0044-003-0000	SAFETY LIGHTS ONLY	\$ 0.00	\$ 2.56	\$ 2.56
057-0044-004-0000	SAFETY LIGHTS ONLY	\$ 0.00	\$ 2.56	\$ 2.56
057-0044-005-0000	SAFETY LIGHTS ONLY	\$ 0.00	\$ 2.56	\$ 2.56
057-0044-006-0000	SAFETY LIGHTS ONLY	\$ 0.00	\$ 2.56	\$ 2.56
057-0051-001-0000	SAFETY LIGHTS ONLY	\$ 0.00	\$ 2.56	\$ 2.56
057-0051-002-0000	SAFETY LIGHTS ONLY	\$ 0.00	\$ 2.56	\$ 2.56
057-0051-003-0000	SAFETY LIGHTS ONLY	\$ 0.00	\$ 2.56	\$ 2.56
057-0051-004-0000	SAFETY LIGHTS ONLY	\$ 0.00	\$ 2.56	\$ 2.56

ITEM 10.4.

City of Rancho Cordova
Lighting District No. 2012-1
Fiscal Year 2020-21 Assessment Roll

ATTACHMENT 2

APN	District Classification	Street Light Charge	Safety Light Charge	Total Assessment
057-0051-005-0000	SAFETY LIGHTS ONLY	\$ 0.00	\$ 2.56	\$ 2.56
057-0051-006-0000	SAFETY LIGHTS ONLY	\$ 0.00	\$ 2.56	\$ 2.56
057-0051-007-0000	SAFETY LIGHTS ONLY	\$ 0.00	\$ 2.56	\$ 2.56
057-0051-008-0000	SAFETY LIGHTS ONLY	\$ 0.00	\$ 2.56	\$ 2.56
057-0051-009-0000	SAFETY LIGHTS ONLY	\$ 0.00	\$ 2.56	\$ 2.56
057-0051-010-0000	SAFETY LIGHTS ONLY	\$ 0.00	\$ 2.56	\$ 2.56
057-0051-011-0000	SAFETY LIGHTS ONLY	\$ 0.00	\$ 2.56	\$ 2.56
057-0051-012-0000	SAFETY LIGHTS ONLY	\$ 0.00	\$ 2.56	\$ 2.56
057-0051-013-0000	SAFETY LIGHTS ONLY	\$ 0.00	\$ 2.56	\$ 2.56
057-0051-014-0000	SAFETY LIGHTS ONLY	\$ 0.00	\$ 2.56	\$ 2.56
057-0051-015-0000	SAFETY LIGHTS ONLY	\$ 0.00	\$ 2.56	\$ 2.56
057-0051-016-0000	SAFETY LIGHTS ONLY	\$ 0.00	\$ 2.56	\$ 2.56
057-0052-001-0000	RESIDENTIAL	\$ 15.32	\$ 2.56	\$ 17.88
057-0052-002-0000	RESIDENTIAL	\$ 15.32	\$ 2.56	\$ 17.88
057-0052-003-0000	SAFETY LIGHTS ONLY	\$ 0.00	\$ 2.56	\$ 2.56
057-0052-004-0000	SAFETY LIGHTS ONLY	\$ 0.00	\$ 2.56	\$ 2.56
057-0052-005-0000	SAFETY LIGHTS ONLY	\$ 0.00	\$ 2.56	\$ 2.56
057-0052-006-0000	SAFETY LIGHTS ONLY	\$ 0.00	\$ 2.56	\$ 2.56
057-0052-007-0000	SAFETY LIGHTS ONLY	\$ 0.00	\$ 2.56	\$ 2.56
057-0052-008-0000	SAFETY LIGHTS ONLY	\$ 0.00	\$ 2.56	\$ 2.56
057-0052-009-0000	SAFETY LIGHTS ONLY	\$ 0.00	\$ 2.56	\$ 2.56
057-0052-010-0000	SAFETY LIGHTS ONLY	\$ 0.00	\$ 2.56	\$ 2.56
057-0052-011-0000	SAFETY LIGHTS ONLY	\$ 0.00	\$ 2.56	\$ 2.56
057-0052-012-0000	SAFETY LIGHTS ONLY	\$ 0.00	\$ 2.56	\$ 2.56
057-0052-013-0000	SAFETY LIGHTS ONLY	\$ 0.00	\$ 2.56	\$ 2.56
057-0052-014-0000	SAFETY LIGHTS ONLY	\$ 0.00	\$ 2.56	\$ 2.56
057-0052-015-0000	SAFETY LIGHTS ONLY	\$ 0.00	\$ 2.56	\$ 2.56
057-0052-016-0000	SAFETY LIGHTS ONLY	\$ 0.00	\$ 2.56	\$ 2.56
057-0052-017-0000	SAFETY LIGHTS ONLY	\$ 0.00	\$ 2.56	\$ 2.56
057-0052-018-0000	SAFETY LIGHTS ONLY	\$ 0.00	\$ 2.56	\$ 2.56
057-0052-019-0000	SAFETY LIGHTS ONLY	\$ 0.00	\$ 2.56	\$ 2.56
057-0053-001-0000	SAFETY LIGHTS ONLY	\$ 0.00	\$ 2.56	\$ 2.56
057-0053-002-0000	SAFETY LIGHTS ONLY	\$ 0.00	\$ 2.56	\$ 2.56
057-0053-003-0000	SAFETY LIGHTS ONLY	\$ 0.00	\$ 2.56	\$ 2.56
057-0053-004-0000	SAFETY LIGHTS ONLY	\$ 0.00	\$ 2.56	\$ 2.56
057-0053-005-0000	SAFETY LIGHTS ONLY	\$ 0.00	\$ 2.56	\$ 2.56
057-0053-006-0000	SAFETY LIGHTS ONLY	\$ 0.00	\$ 2.56	\$ 2.56
057-0053-007-0000	SAFETY LIGHTS ONLY	\$ 0.00	\$ 2.56	\$ 2.56
057-0053-008-0000	SAFETY LIGHTS ONLY	\$ 0.00	\$ 2.56	\$ 2.56
057-0053-009-0000	SAFETY LIGHTS ONLY	\$ 0.00	\$ 2.56	\$ 2.56
057-0053-010-0000	SAFETY LIGHTS ONLY	\$ 0.00	\$ 2.56	\$ 2.56
057-0053-011-0000	SAFETY LIGHTS ONLY	\$ 0.00	\$ 2.56	\$ 2.56
057-0053-012-0000	SAFETY LIGHTS ONLY	\$ 0.00	\$ 2.56	\$ 2.56
057-0054-001-0000	SAFETY LIGHTS ONLY	\$ 0.00	\$ 2.56	\$ 2.56

ITEM 10.4.

City of Rancho Cordova
Lighting District No. 2012-1
Fiscal Year 2020-21 Assessment Roll

ATTACHMENT 2

APN	District Classification	Street Light Charge	Safety Light Charge	Total Assessment
057-0054-002-0000	SAFETY LIGHTS ONLY	\$ 0.00	\$ 2.56	\$ 2.56
057-0054-003-0000	SAFETY LIGHTS ONLY	\$ 0.00	\$ 2.56	\$ 2.56
057-0054-004-0000	SAFETY LIGHTS ONLY	\$ 0.00	\$ 2.56	\$ 2.56
057-0054-005-0000	SAFETY LIGHTS ONLY	\$ 0.00	\$ 2.56	\$ 2.56
057-0054-006-0000	SAFETY LIGHTS ONLY	\$ 0.00	\$ 2.56	\$ 2.56
057-0054-007-0000	SAFETY LIGHTS ONLY	\$ 0.00	\$ 2.56	\$ 2.56
057-0054-008-0000	SAFETY LIGHTS ONLY	\$ 0.00	\$ 2.56	\$ 2.56
057-0054-009-0000	SAFETY LIGHTS ONLY	\$ 0.00	\$ 2.56	\$ 2.56
057-0054-010-0000	SAFETY LIGHTS ONLY	\$ 0.00	\$ 2.56	\$ 2.56
057-0054-011-0000	SAFETY LIGHTS ONLY	\$ 0.00	\$ 2.56	\$ 2.56
057-0054-012-0000	SAFETY LIGHTS ONLY	\$ 0.00	\$ 2.56	\$ 2.56
057-0061-001-0000	SAFETY LIGHTS ONLY	\$ 0.00	\$ 2.56	\$ 2.56
057-0061-002-0000	SAFETY LIGHTS ONLY	\$ 0.00	\$ 2.56	\$ 2.56
057-0061-003-0000	SAFETY LIGHTS ONLY	\$ 0.00	\$ 2.56	\$ 2.56
057-0061-004-0000	SAFETY LIGHTS ONLY	\$ 0.00	\$ 2.56	\$ 2.56
057-0061-005-0000	SAFETY LIGHTS ONLY	\$ 0.00	\$ 2.56	\$ 2.56
057-0061-006-0000	SAFETY LIGHTS ONLY	\$ 0.00	\$ 2.56	\$ 2.56
057-0061-007-0000	SAFETY LIGHTS ONLY	\$ 0.00	\$ 2.56	\$ 2.56
057-0061-008-0000	SAFETY LIGHTS ONLY	\$ 0.00	\$ 2.56	\$ 2.56
057-0061-009-0000	SAFETY LIGHTS ONLY	\$ 0.00	\$ 2.56	\$ 2.56
057-0061-010-0000	SAFETY LIGHTS ONLY	\$ 0.00	\$ 2.56	\$ 2.56
057-0061-011-0000	SAFETY LIGHTS ONLY	\$ 0.00	\$ 2.56	\$ 2.56
057-0061-012-0000	SAFETY LIGHTS ONLY	\$ 0.00	\$ 2.56	\$ 2.56
057-0061-013-0000	SAFETY LIGHTS ONLY	\$ 0.00	\$ 2.56	\$ 2.56
057-0062-001-0000	SAFETY LIGHTS ONLY	\$ 0.00	\$ 2.56	\$ 2.56
057-0062-002-0000	SAFETY LIGHTS ONLY	\$ 0.00	\$ 2.56	\$ 2.56
057-0062-003-0000	SAFETY LIGHTS ONLY	\$ 0.00	\$ 2.56	\$ 2.56
057-0062-004-0000	SAFETY LIGHTS ONLY	\$ 0.00	\$ 2.56	\$ 2.56
057-0062-005-0000	SAFETY LIGHTS ONLY	\$ 0.00	\$ 2.56	\$ 2.56
057-0062-006-0000	SAFETY LIGHTS ONLY	\$ 0.00	\$ 2.56	\$ 2.56
057-0062-007-0000	SAFETY LIGHTS ONLY	\$ 0.00	\$ 2.56	\$ 2.56
057-0062-008-0000	SAFETY LIGHTS ONLY	\$ 0.00	\$ 2.56	\$ 2.56
057-0062-009-0000	SAFETY LIGHTS ONLY	\$ 0.00	\$ 2.56	\$ 2.56
057-0062-010-0000	SAFETY LIGHTS ONLY	\$ 0.00	\$ 2.56	\$ 2.56
057-0062-011-0000	SAFETY LIGHTS ONLY	\$ 0.00	\$ 2.56	\$ 2.56
057-0062-012-0000	SAFETY LIGHTS ONLY	\$ 0.00	\$ 2.56	\$ 2.56
057-0063-001-0000	SAFETY LIGHTS ONLY	\$ 0.00	\$ 2.56	\$ 2.56
057-0063-002-0000	SAFETY LIGHTS ONLY	\$ 0.00	\$ 2.56	\$ 2.56
057-0063-003-0000	SAFETY LIGHTS ONLY	\$ 0.00	\$ 2.56	\$ 2.56
057-0063-004-0000	SAFETY LIGHTS ONLY	\$ 0.00	\$ 2.56	\$ 2.56
057-0063-005-0000	SAFETY LIGHTS ONLY	\$ 0.00	\$ 2.56	\$ 2.56
057-0063-006-0000	SAFETY LIGHTS ONLY	\$ 0.00	\$ 2.56	\$ 2.56
057-0063-007-0000	SAFETY LIGHTS ONLY	\$ 0.00	\$ 2.56	\$ 2.56
057-0063-008-0000	SAFETY LIGHTS ONLY	\$ 0.00	\$ 2.56	\$ 2.56

ITEM 10.4.

City of Rancho Cordova
Lighting District No. 2012-1
Fiscal Year 2020-21 Assessment Roll

ATTACHMENT 2

APN	District Classification	Street Light Charge	Safety Light Charge	Total Assessment
057-0063-009-0000	SAFETY LIGHTS ONLY	\$ 0.00	\$ 2.56	\$ 2.56
057-0063-010-0000	SAFETY LIGHTS ONLY	\$ 0.00	\$ 2.56	\$ 2.56
057-0063-011-0000	SAFETY LIGHTS ONLY	\$ 0.00	\$ 2.56	\$ 2.56
057-0063-012-0000	SAFETY LIGHTS ONLY	\$ 0.00	\$ 2.56	\$ 2.56
057-0063-013-0000	SAFETY LIGHTS ONLY	\$ 0.00	\$ 2.56	\$ 2.56
057-0063-014-0000	SAFETY LIGHTS ONLY	\$ 0.00	\$ 2.56	\$ 2.56
057-0064-001-0000	SAFETY LIGHTS ONLY	\$ 0.00	\$ 2.56	\$ 2.56
057-0064-002-0000	SAFETY LIGHTS ONLY	\$ 0.00	\$ 2.56	\$ 2.56
057-0064-003-0000	SAFETY LIGHTS ONLY	\$ 0.00	\$ 2.56	\$ 2.56
057-0064-004-0000	SAFETY LIGHTS ONLY	\$ 0.00	\$ 2.56	\$ 2.56
057-0064-005-0000	SAFETY LIGHTS ONLY	\$ 0.00	\$ 2.56	\$ 2.56
057-0064-006-0000	SAFETY LIGHTS ONLY	\$ 0.00	\$ 2.56	\$ 2.56
057-0064-007-0000	SAFETY LIGHTS ONLY	\$ 0.00	\$ 2.56	\$ 2.56
057-0064-008-0000	SAFETY LIGHTS ONLY	\$ 0.00	\$ 2.56	\$ 2.56
057-0064-009-0000	SAFETY LIGHTS ONLY	\$ 0.00	\$ 2.56	\$ 2.56
057-0064-010-0000	SAFETY LIGHTS ONLY	\$ 0.00	\$ 2.56	\$ 2.56
057-0064-011-0000	SAFETY LIGHTS ONLY	\$ 0.00	\$ 2.56	\$ 2.56
057-0064-012-0000	SAFETY LIGHTS ONLY	\$ 0.00	\$ 2.56	\$ 2.56
057-0064-013-0000	SAFETY LIGHTS ONLY	\$ 0.00	\$ 2.56	\$ 2.56
057-0064-014-0000	SAFETY LIGHTS ONLY	\$ 0.00	\$ 2.56	\$ 2.56
057-0064-015-0000	SAFETY LIGHTS ONLY	\$ 0.00	\$ 2.56	\$ 2.56
057-0064-016-0000	SAFETY LIGHTS ONLY	\$ 0.00	\$ 2.56	\$ 2.56
057-0064-017-0000	SAFETY LIGHTS ONLY	\$ 0.00	\$ 2.56	\$ 2.56
057-0071-001-0000	SAFETY LIGHTS ONLY	\$ 0.00	\$ 2.56	\$ 2.56
057-0071-002-0000	SAFETY LIGHTS ONLY	\$ 0.00	\$ 2.56	\$ 2.56
057-0071-003-0000	SAFETY LIGHTS ONLY	\$ 0.00	\$ 2.56	\$ 2.56
057-0071-004-0000	SAFETY LIGHTS ONLY	\$ 0.00	\$ 2.56	\$ 2.56
057-0071-005-0000	SAFETY LIGHTS ONLY	\$ 0.00	\$ 2.56	\$ 2.56
057-0071-006-0000	SAFETY LIGHTS ONLY	\$ 0.00	\$ 2.56	\$ 2.56
057-0071-007-0000	SAFETY LIGHTS ONLY	\$ 0.00	\$ 2.56	\$ 2.56
057-0071-008-0000	SAFETY LIGHTS ONLY	\$ 0.00	\$ 2.56	\$ 2.56
057-0071-009-0000	SAFETY LIGHTS ONLY	\$ 0.00	\$ 2.56	\$ 2.56
057-0071-010-0000	SAFETY LIGHTS ONLY	\$ 0.00	\$ 2.56	\$ 2.56
057-0071-011-0000	SAFETY LIGHTS ONLY	\$ 0.00	\$ 2.56	\$ 2.56
057-0071-012-0000	SAFETY LIGHTS ONLY	\$ 0.00	\$ 2.56	\$ 2.56
057-0071-013-0000	SAFETY LIGHTS ONLY	\$ 0.00	\$ 2.56	\$ 2.56
057-0071-014-0000	SAFETY LIGHTS ONLY	\$ 0.00	\$ 2.56	\$ 2.56
057-0071-015-0000	SAFETY LIGHTS ONLY	\$ 0.00	\$ 2.56	\$ 2.56
057-0071-016-0000	SAFETY LIGHTS ONLY	\$ 0.00	\$ 2.56	\$ 2.56
057-0072-001-0000	SAFETY LIGHTS ONLY	\$ 0.00	\$ 2.56	\$ 2.56
057-0072-002-0000	SAFETY LIGHTS ONLY	\$ 0.00	\$ 2.56	\$ 2.56
057-0072-003-0000	SAFETY LIGHTS ONLY	\$ 0.00	\$ 2.56	\$ 2.56
057-0072-004-0000	SAFETY LIGHTS ONLY	\$ 0.00	\$ 2.56	\$ 2.56
057-0072-005-0000	SAFETY LIGHTS ONLY	\$ 0.00	\$ 2.56	\$ 2.56

ITEM 10.4.

City of Rancho Cordova
Lighting District No. 2012-1
Fiscal Year 2020-21 Assessment Roll

ATTACHMENT 2

APN	District Classification	Street Light Charge	Safety Light Charge	Total Assessment
057-0072-006-0000	SAFETY LIGHTS ONLY	\$ 0.00	\$ 2.56	\$ 2.56
057-0072-007-0000	SAFETY LIGHTS ONLY	\$ 0.00	\$ 2.56	\$ 2.56
057-0072-008-0000	SAFETY LIGHTS ONLY	\$ 0.00	\$ 2.56	\$ 2.56
057-0072-009-0000	SAFETY LIGHTS ONLY	\$ 0.00	\$ 2.56	\$ 2.56
057-0072-010-0000	SAFETY LIGHTS ONLY	\$ 0.00	\$ 2.56	\$ 2.56
057-0072-011-0000	SAFETY LIGHTS ONLY	\$ 0.00	\$ 2.56	\$ 2.56
057-0072-012-0000	SAFETY LIGHTS ONLY	\$ 0.00	\$ 2.56	\$ 2.56
057-0072-013-0000	SAFETY LIGHTS ONLY	\$ 0.00	\$ 2.56	\$ 2.56
057-0072-014-0000	SAFETY LIGHTS ONLY	\$ 0.00	\$ 2.56	\$ 2.56
057-0072-015-0000	SAFETY LIGHTS ONLY	\$ 0.00	\$ 2.56	\$ 2.56
057-0072-016-0000	SAFETY LIGHTS ONLY	\$ 0.00	\$ 2.56	\$ 2.56
057-0072-017-0000	SAFETY LIGHTS ONLY	\$ 0.00	\$ 2.56	\$ 2.56
057-0072-018-0000	SAFETY LIGHTS ONLY	\$ 0.00	\$ 2.56	\$ 2.56
057-0072-019-0000	SAFETY LIGHTS ONLY	\$ 0.00	\$ 2.56	\$ 2.56
057-0072-020-0000	SAFETY LIGHTS ONLY	\$ 0.00	\$ 2.56	\$ 2.56
057-0072-021-0000	SAFETY LIGHTS ONLY	\$ 0.00	\$ 2.56	\$ 2.56
057-0072-022-0000	SAFETY LIGHTS ONLY	\$ 0.00	\$ 2.56	\$ 2.56
057-0072-023-0000	SAFETY LIGHTS ONLY	\$ 0.00	\$ 2.56	\$ 2.56
057-0072-024-0000	SAFETY LIGHTS ONLY	\$ 0.00	\$ 2.56	\$ 2.56
057-0072-025-0000	SAFETY LIGHTS ONLY	\$ 0.00	\$ 2.56	\$ 2.56
057-0072-026-0000	SAFETY LIGHTS ONLY	\$ 0.00	\$ 2.56	\$ 2.56
057-0072-027-0000	SAFETY LIGHTS ONLY	\$ 0.00	\$ 2.56	\$ 2.56
057-0072-028-0000	SAFETY LIGHTS ONLY	\$ 0.00	\$ 2.56	\$ 2.56
057-0073-001-0000	SAFETY LIGHTS ONLY	\$ 0.00	\$ 2.56	\$ 2.56
057-0073-004-0000	SAFETY LIGHTS ONLY	\$ 0.00	\$ 2.56	\$ 2.56
057-0073-005-0000	SAFETY LIGHTS ONLY	\$ 0.00	\$ 2.56	\$ 2.56
057-0073-006-0000	SAFETY LIGHTS ONLY	\$ 0.00	\$ 2.56	\$ 2.56
057-0073-007-0000	SAFETY LIGHTS ONLY	\$ 0.00	\$ 2.56	\$ 2.56
057-0073-008-0000	SAFETY LIGHTS ONLY	\$ 0.00	\$ 2.56	\$ 2.56
057-0073-009-0000	SAFETY LIGHTS ONLY	\$ 0.00	\$ 2.56	\$ 2.56
057-0073-010-0000	SAFETY LIGHTS ONLY	\$ 0.00	\$ 2.56	\$ 2.56
057-0073-011-0000	SAFETY LIGHTS ONLY	\$ 0.00	\$ 2.56	\$ 2.56
057-0073-012-0000	SAFETY LIGHTS ONLY	\$ 0.00	\$ 2.56	\$ 2.56
057-0073-013-0000	SAFETY LIGHTS ONLY	\$ 0.00	\$ 2.56	\$ 2.56
057-0073-014-0000	SAFETY LIGHTS ONLY	\$ 0.00	\$ 2.56	\$ 2.56
057-0073-015-0000	SAFETY LIGHTS ONLY	\$ 0.00	\$ 2.56	\$ 2.56
057-0073-016-0000	SAFETY LIGHTS ONLY	\$ 0.00	\$ 2.56	\$ 2.56
057-0073-017-0000	SAFETY LIGHTS ONLY	\$ 0.00	\$ 2.56	\$ 2.56
057-0073-018-0000	SAFETY LIGHTS ONLY	\$ 0.00	\$ 2.56	\$ 2.56
057-0073-021-0000	SAFETY LIGHTS ONLY	\$ 0.00	\$ 2.56	\$ 2.56
057-0073-022-0000	SAFETY LIGHTS ONLY	\$ 0.00	\$ 2.56	\$ 2.56
057-0073-023-0000	SAFETY LIGHTS ONLY	\$ 0.00	\$ 2.56	\$ 2.56
057-0073-026-0000	SAFETY LIGHTS ONLY	\$ 0.00	\$ 2.56	\$ 2.56
057-0073-027-0000	SAFETY LIGHTS ONLY	\$ 0.00	\$ 2.56	\$ 2.56

ITEM 10.4.

City of Rancho Cordova
Lighting District No. 2012-1
Fiscal Year 2020-21 Assessment Roll

ATTACHMENT 2

APN	District Classification	Street Light Charge	Safety Light Charge	Total Assessment
057-0073-028-0000	SAFETY LIGHTS ONLY	\$ 0.00	\$ 2.56	\$ 2.56
057-0073-029-0000	SAFETY LIGHTS ONLY	\$ 0.00	\$ 2.56	\$ 2.56
057-0073-030-0000	SAFETY LIGHTS ONLY	\$ 0.00	\$ 2.56	\$ 2.56
057-0073-031-0000	SAFETY LIGHTS ONLY	\$ 0.00	\$ 2.56	\$ 2.56
057-0073-032-0000	SAFETY LIGHTS ONLY	\$ 0.00	\$ 2.56	\$ 2.56
057-0073-033-0000	SAFETY LIGHTS ONLY	\$ 0.00	\$ 2.56	\$ 2.56
057-0073-034-0000	SAFETY LIGHTS ONLY	\$ 0.00	\$ 2.56	\$ 2.56
057-0073-035-0000	SAFETY LIGHTS ONLY	\$ 0.00	\$ 2.56	\$ 2.56
057-0073-036-0000	SAFETY LIGHTS ONLY	\$ 0.00	\$ 2.56	\$ 2.56
057-0073-037-0000	SAFETY LIGHTS ONLY	\$ 0.00	\$ 2.56	\$ 2.56
057-0073-038-0000	SAFETY LIGHTS ONLY	\$ 0.00	\$ 2.56	\$ 2.56
057-0073-039-0000	SAFETY LIGHTS ONLY	\$ 0.00	\$ 2.56	\$ 2.56
057-0073-040-0000	SAFETY LIGHTS ONLY	\$ 0.00	\$ 2.56	\$ 2.56
057-0074-001-0000	SAFETY LIGHTS ONLY	\$ 0.00	\$ 2.56	\$ 2.56
057-0074-002-0000	SAFETY LIGHTS ONLY	\$ 0.00	\$ 2.56	\$ 2.56
057-0074-003-0000	SAFETY LIGHTS ONLY	\$ 0.00	\$ 2.56	\$ 2.56
057-0074-004-0000	SAFETY LIGHTS ONLY	\$ 0.00	\$ 2.56	\$ 2.56
057-0074-005-0000	SAFETY LIGHTS ONLY	\$ 0.00	\$ 2.56	\$ 2.56
057-0074-006-0000	SAFETY LIGHTS ONLY	\$ 0.00	\$ 2.56	\$ 2.56
057-0074-007-0000	SAFETY LIGHTS ONLY	\$ 0.00	\$ 2.56	\$ 2.56
057-0074-008-0000	SAFETY LIGHTS ONLY	\$ 0.00	\$ 2.56	\$ 2.56
057-0074-009-0000	SAFETY LIGHTS ONLY	\$ 0.00	\$ 2.56	\$ 2.56
057-0074-010-0000	SAFETY LIGHTS ONLY	\$ 0.00	\$ 2.56	\$ 2.56
057-0075-001-0000	SAFETY LIGHTS ONLY	\$ 0.00	\$ 2.56	\$ 2.56
057-0075-002-0000	SAFETY LIGHTS ONLY	\$ 0.00	\$ 2.56	\$ 2.56
057-0075-003-0000	SAFETY LIGHTS ONLY	\$ 0.00	\$ 2.56	\$ 2.56
057-0075-004-0000	SAFETY LIGHTS ONLY	\$ 0.00	\$ 2.56	\$ 2.56
057-0075-005-0000	SAFETY LIGHTS ONLY	\$ 0.00	\$ 2.56	\$ 2.56
057-0075-006-0000	SAFETY LIGHTS ONLY	\$ 0.00	\$ 2.56	\$ 2.56
057-0075-007-0000	SAFETY LIGHTS ONLY	\$ 0.00	\$ 2.56	\$ 2.56
057-0075-008-0000	SAFETY LIGHTS ONLY	\$ 0.00	\$ 2.56	\$ 2.56
057-0075-009-0000	SAFETY LIGHTS ONLY	\$ 0.00	\$ 2.56	\$ 2.56
057-0075-010-0000	SAFETY LIGHTS ONLY	\$ 0.00	\$ 2.56	\$ 2.56
057-0075-011-0000	SAFETY LIGHTS ONLY	\$ 0.00	\$ 2.56	\$ 2.56
057-0081-001-0000	SAFETY LIGHTS ONLY	\$ 0.00	\$ 2.56	\$ 2.56
057-0081-002-0000	SAFETY LIGHTS ONLY	\$ 0.00	\$ 2.56	\$ 2.56
057-0081-003-0000	SAFETY LIGHTS ONLY	\$ 0.00	\$ 2.56	\$ 2.56
057-0081-004-0000	SAFETY LIGHTS ONLY	\$ 0.00	\$ 2.56	\$ 2.56
057-0081-005-0000	SAFETY LIGHTS ONLY	\$ 0.00	\$ 2.56	\$ 2.56
057-0081-006-0000	SAFETY LIGHTS ONLY	\$ 0.00	\$ 2.56	\$ 2.56
057-0081-007-0000	SAFETY LIGHTS ONLY	\$ 0.00	\$ 2.56	\$ 2.56
057-0081-008-0000	SAFETY LIGHTS ONLY	\$ 0.00	\$ 2.56	\$ 2.56
057-0081-009-0000	SAFETY LIGHTS ONLY	\$ 0.00	\$ 2.56	\$ 2.56
057-0081-012-0000	SAFETY LIGHTS ONLY	\$ 0.00	\$ 2.56	\$ 2.56

ITEM 10.4.

City of Rancho Cordova
Lighting District No. 2012-1
Fiscal Year 2020-21 Assessment Roll

ATTACHMENT 2

APN	District Classification	Street Light Charge	Safety Light Charge	Total Assessment
057-0081-013-0000	SAFETY LIGHTS ONLY	\$ 0.00	\$ 2.56	\$ 2.56
057-0081-014-0000	SAFETY LIGHTS ONLY	\$ 0.00	\$ 2.56	\$ 2.56
057-0081-015-0000	SAFETY LIGHTS ONLY	\$ 0.00	\$ 2.56	\$ 2.56
057-0082-001-0000	SAFETY LIGHTS ONLY	\$ 0.00	\$ 2.56	\$ 2.56
057-0082-002-0000	SAFETY LIGHTS ONLY	\$ 0.00	\$ 2.56	\$ 2.56
057-0082-003-0000	SAFETY LIGHTS ONLY	\$ 0.00	\$ 2.56	\$ 2.56
057-0082-004-0000	SAFETY LIGHTS ONLY	\$ 0.00	\$ 2.56	\$ 2.56
057-0082-005-0000	SAFETY LIGHTS ONLY	\$ 0.00	\$ 2.56	\$ 2.56
057-0082-006-0000	SAFETY LIGHTS ONLY	\$ 0.00	\$ 2.56	\$ 2.56
057-0082-007-0000	SAFETY LIGHTS ONLY	\$ 0.00	\$ 2.56	\$ 2.56
057-0082-008-0000	SAFETY LIGHTS ONLY	\$ 0.00	\$ 2.56	\$ 2.56
057-0082-009-0000	SAFETY LIGHTS ONLY	\$ 0.00	\$ 2.56	\$ 2.56
057-0082-010-0000	SAFETY LIGHTS ONLY	\$ 0.00	\$ 2.56	\$ 2.56
057-0082-011-0000	SAFETY LIGHTS ONLY	\$ 0.00	\$ 2.56	\$ 2.56
057-0082-012-0000	SAFETY LIGHTS ONLY	\$ 0.00	\$ 2.56	\$ 2.56
057-0082-013-0000	SAFETY LIGHTS ONLY	\$ 0.00	\$ 2.56	\$ 2.56
057-0082-014-0000	SAFETY LIGHTS ONLY	\$ 0.00	\$ 2.56	\$ 2.56
057-0082-015-0000	SAFETY LIGHTS ONLY	\$ 0.00	\$ 2.56	\$ 2.56
057-0082-016-0000	SAFETY LIGHTS ONLY	\$ 0.00	\$ 2.56	\$ 2.56
057-0082-017-0000	SAFETY LIGHTS ONLY	\$ 0.00	\$ 2.56	\$ 2.56
057-0082-018-0000	SAFETY LIGHTS ONLY	\$ 0.00	\$ 2.56	\$ 2.56
057-0083-001-0000	SAFETY LIGHTS ONLY	\$ 0.00	\$ 2.56	\$ 2.56
057-0083-002-0000	SAFETY LIGHTS ONLY	\$ 0.00	\$ 2.56	\$ 2.56
057-0083-003-0000	SAFETY LIGHTS ONLY	\$ 0.00	\$ 2.56	\$ 2.56
057-0083-004-0000	SAFETY LIGHTS ONLY	\$ 0.00	\$ 2.56	\$ 2.56
057-0083-005-0000	SAFETY LIGHTS ONLY	\$ 0.00	\$ 2.56	\$ 2.56
057-0083-006-0000	SAFETY LIGHTS ONLY	\$ 0.00	\$ 2.56	\$ 2.56
057-0083-007-0000	SAFETY LIGHTS ONLY	\$ 0.00	\$ 2.56	\$ 2.56
057-0083-008-0000	SAFETY LIGHTS ONLY	\$ 0.00	\$ 2.56	\$ 2.56
057-0083-009-0000	SAFETY LIGHTS ONLY	\$ 0.00	\$ 2.56	\$ 2.56
057-0083-010-0000	SAFETY LIGHTS ONLY	\$ 0.00	\$ 2.56	\$ 2.56
057-0083-011-0000	SAFETY LIGHTS ONLY	\$ 0.00	\$ 2.56	\$ 2.56
057-0083-012-0000	SAFETY LIGHTS ONLY	\$ 0.00	\$ 2.56	\$ 2.56
057-0083-013-0000	SAFETY LIGHTS ONLY	\$ 0.00	\$ 2.56	\$ 2.56
057-0083-014-0000	SAFETY LIGHTS ONLY	\$ 0.00	\$ 2.56	\$ 2.56
057-0083-015-0000	SAFETY LIGHTS ONLY	\$ 0.00	\$ 2.56	\$ 2.56
057-0083-016-0000	SAFETY LIGHTS ONLY	\$ 0.00	\$ 2.56	\$ 2.56
057-0083-017-0000	SAFETY LIGHTS ONLY	\$ 0.00	\$ 2.56	\$ 2.56
057-0083-018-0000	SAFETY LIGHTS ONLY	\$ 0.00	\$ 2.56	\$ 2.56
057-0083-019-0000	SAFETY LIGHTS ONLY	\$ 0.00	\$ 2.56	\$ 2.56
057-0084-001-0000	SAFETY LIGHTS ONLY	\$ 0.00	\$ 2.56	\$ 2.56
057-0084-002-0000	SAFETY LIGHTS ONLY	\$ 0.00	\$ 2.56	\$ 2.56
057-0084-003-0000	SAFETY LIGHTS ONLY	\$ 0.00	\$ 2.56	\$ 2.56
057-0084-004-0000	SAFETY LIGHTS ONLY	\$ 0.00	\$ 2.56	\$ 2.56

ITEM 10.4.

City of Rancho Cordova
Lighting District No. 2012-1
Fiscal Year 2020-21 Assessment Roll

ATTACHMENT 2

APN	District Classification	Street Light Charge	Safety Light Charge	Total Assessment
057-0084-005-0000	SAFETY LIGHTS ONLY	\$ 0.00	\$ 2.56	\$ 2.56
057-0084-006-0000	SAFETY LIGHTS ONLY	\$ 0.00	\$ 2.56	\$ 2.56
057-0084-007-0000	SAFETY LIGHTS ONLY	\$ 0.00	\$ 2.56	\$ 2.56
057-0085-001-0000	SAFETY LIGHTS ONLY	\$ 0.00	\$ 2.56	\$ 2.56
057-0085-002-0000	SAFETY LIGHTS ONLY	\$ 0.00	\$ 2.56	\$ 2.56
057-0091-001-0000	SAFETY LIGHTS ONLY	\$ 0.00	\$ 2.56	\$ 2.56
057-0091-002-0000	SAFETY LIGHTS ONLY	\$ 0.00	\$ 2.56	\$ 2.56
057-0091-003-0000	SAFETY LIGHTS ONLY	\$ 0.00	\$ 2.56	\$ 2.56
057-0091-004-0000	SAFETY LIGHTS ONLY	\$ 0.00	\$ 2.56	\$ 2.56
057-0091-005-0000	SAFETY LIGHTS ONLY	\$ 0.00	\$ 2.56	\$ 2.56
057-0091-006-0000	SAFETY LIGHTS ONLY	\$ 0.00	\$ 2.56	\$ 2.56
057-0091-007-0000	SAFETY LIGHTS ONLY	\$ 0.00	\$ 2.56	\$ 2.56
057-0091-008-0000	SAFETY LIGHTS ONLY	\$ 0.00	\$ 2.56	\$ 2.56
057-0091-009-0000	SAFETY LIGHTS ONLY	\$ 0.00	\$ 2.56	\$ 2.56
057-0091-010-0000	SAFETY LIGHTS ONLY	\$ 0.00	\$ 2.56	\$ 2.56
057-0091-011-0000	SAFETY LIGHTS ONLY	\$ 0.00	\$ 2.56	\$ 2.56
057-0091-012-0000	SAFETY LIGHTS ONLY	\$ 0.00	\$ 2.56	\$ 2.56
057-0092-001-0000	SAFETY LIGHTS ONLY	\$ 0.00	\$ 2.56	\$ 2.56
057-0092-002-0000	SAFETY LIGHTS ONLY	\$ 0.00	\$ 2.56	\$ 2.56
057-0092-003-0000	SAFETY LIGHTS ONLY	\$ 0.00	\$ 2.56	\$ 2.56
057-0092-004-0000	SAFETY LIGHTS ONLY	\$ 0.00	\$ 2.56	\$ 2.56
057-0092-005-0000	SAFETY LIGHTS ONLY	\$ 0.00	\$ 2.56	\$ 2.56
057-0092-006-0000	SAFETY LIGHTS ONLY	\$ 0.00	\$ 2.56	\$ 2.56
057-0092-007-0000	SAFETY LIGHTS ONLY	\$ 0.00	\$ 2.56	\$ 2.56
057-0092-008-0000	SAFETY LIGHTS ONLY	\$ 0.00	\$ 2.56	\$ 2.56
057-0092-009-0000	SAFETY LIGHTS ONLY	\$ 0.00	\$ 2.56	\$ 2.56
057-0092-010-0000	SAFETY LIGHTS ONLY	\$ 0.00	\$ 2.56	\$ 2.56
057-0092-011-0000	SAFETY LIGHTS ONLY	\$ 0.00	\$ 2.56	\$ 2.56
057-0092-012-0000	SAFETY LIGHTS ONLY	\$ 0.00	\$ 2.56	\$ 2.56
057-0092-013-0000	SAFETY LIGHTS ONLY	\$ 0.00	\$ 2.56	\$ 2.56
057-0092-014-0000	SAFETY LIGHTS ONLY	\$ 0.00	\$ 2.56	\$ 2.56
057-0092-015-0000	SAFETY LIGHTS ONLY	\$ 0.00	\$ 2.56	\$ 2.56
057-0092-016-0000	SAFETY LIGHTS ONLY	\$ 0.00	\$ 2.56	\$ 2.56
057-0092-017-0000	SAFETY LIGHTS ONLY	\$ 0.00	\$ 2.56	\$ 2.56
057-0092-018-0000	SAFETY LIGHTS ONLY	\$ 0.00	\$ 2.56	\$ 2.56
057-0092-019-0000	SAFETY LIGHTS ONLY	\$ 0.00	\$ 2.56	\$ 2.56
057-0092-020-0000	SAFETY LIGHTS ONLY	\$ 0.00	\$ 2.56	\$ 2.56
057-0092-021-0000	SAFETY LIGHTS ONLY	\$ 0.00	\$ 2.56	\$ 2.56
057-0092-022-0000	SAFETY LIGHTS ONLY	\$ 0.00	\$ 2.56	\$ 2.56
057-0093-001-0000	SAFETY LIGHTS ONLY	\$ 0.00	\$ 2.56	\$ 2.56
057-0093-002-0000	SAFETY LIGHTS ONLY	\$ 0.00	\$ 2.56	\$ 2.56
057-0093-003-0000	SAFETY LIGHTS ONLY	\$ 0.00	\$ 2.56	\$ 2.56
057-0093-004-0000	SAFETY LIGHTS ONLY	\$ 0.00	\$ 2.56	\$ 2.56
057-0093-005-0000	SAFETY LIGHTS ONLY	\$ 0.00	\$ 2.56	\$ 2.56

ITEM 10.4.

City of Rancho Cordova
Lighting District No. 2012-1
Fiscal Year 2020-21 Assessment Roll

ATTACHMENT 2

APN	District Classification	Street Light Charge	Safety Light Charge	Total Assessment
057-0093-006-0000	SAFETY LIGHTS ONLY	\$ 0.00	\$ 2.56	\$ 2.56
057-0093-007-0000	SAFETY LIGHTS ONLY	\$ 0.00	\$ 2.56	\$ 2.56
057-0093-008-0000	SAFETY LIGHTS ONLY	\$ 0.00	\$ 2.56	\$ 2.56
057-0093-009-0000	SAFETY LIGHTS ONLY	\$ 0.00	\$ 2.56	\$ 2.56
057-0093-010-0000	SAFETY LIGHTS ONLY	\$ 0.00	\$ 2.56	\$ 2.56
057-0093-011-0000	SAFETY LIGHTS ONLY	\$ 0.00	\$ 2.56	\$ 2.56
057-0094-001-0000	SAFETY LIGHTS ONLY	\$ 0.00	\$ 2.56	\$ 2.56
057-0094-002-0000	SAFETY LIGHTS ONLY	\$ 0.00	\$ 2.56	\$ 2.56
057-0094-003-0000	SAFETY LIGHTS ONLY	\$ 0.00	\$ 2.56	\$ 2.56
057-0094-004-0000	SAFETY LIGHTS ONLY	\$ 0.00	\$ 2.56	\$ 2.56
057-0094-005-0000	SAFETY LIGHTS ONLY	\$ 0.00	\$ 2.56	\$ 2.56
057-0094-006-0000	SAFETY LIGHTS ONLY	\$ 0.00	\$ 2.56	\$ 2.56
057-0094-007-0000	SAFETY LIGHTS ONLY	\$ 0.00	\$ 2.56	\$ 2.56
057-0094-008-0000	SAFETY LIGHTS ONLY	\$ 0.00	\$ 2.56	\$ 2.56
057-0094-009-0000	SAFETY LIGHTS ONLY	\$ 0.00	\$ 2.56	\$ 2.56
057-0094-010-0000	SAFETY LIGHTS ONLY	\$ 0.00	\$ 2.56	\$ 2.56
057-0094-011-0000	SAFETY LIGHTS ONLY	\$ 0.00	\$ 2.56	\$ 2.56
057-0094-012-0000	SAFETY LIGHTS ONLY	\$ 0.00	\$ 2.56	\$ 2.56
057-0094-013-0000	SAFETY LIGHTS ONLY	\$ 0.00	\$ 2.56	\$ 2.56
057-0094-014-0000	SAFETY LIGHTS ONLY	\$ 0.00	\$ 2.56	\$ 2.56
057-0094-015-0000	SAFETY LIGHTS ONLY	\$ 0.00	\$ 2.56	\$ 2.56
057-0094-016-0000	SAFETY LIGHTS ONLY	\$ 0.00	\$ 2.56	\$ 2.56
057-0094-017-0000	SAFETY LIGHTS ONLY	\$ 0.00	\$ 2.56	\$ 2.56
057-0095-001-0000	SAFETY LIGHTS ONLY	\$ 0.00	\$ 2.56	\$ 2.56
057-0095-002-0000	SAFETY LIGHTS ONLY	\$ 0.00	\$ 2.56	\$ 2.56
057-0095-003-0000	SAFETY LIGHTS ONLY	\$ 0.00	\$ 2.56	\$ 2.56
057-0095-004-0000	SAFETY LIGHTS ONLY	\$ 0.00	\$ 2.56	\$ 2.56
057-0095-005-0000	SAFETY LIGHTS ONLY	\$ 0.00	\$ 2.56	\$ 2.56
057-0095-006-0000	SAFETY LIGHTS ONLY	\$ 0.00	\$ 2.56	\$ 2.56
057-0095-007-0000	SAFETY LIGHTS ONLY	\$ 0.00	\$ 2.56	\$ 2.56
057-0095-008-0000	SAFETY LIGHTS ONLY	\$ 0.00	\$ 2.56	\$ 2.56
057-0095-009-0000	SAFETY LIGHTS ONLY	\$ 0.00	\$ 2.56	\$ 2.56
057-0095-010-0000	SAFETY LIGHTS ONLY	\$ 0.00	\$ 2.56	\$ 2.56
057-0095-011-0000	SAFETY LIGHTS ONLY	\$ 0.00	\$ 2.56	\$ 2.56
057-0095-012-0000	SAFETY LIGHTS ONLY	\$ 0.00	\$ 2.56	\$ 2.56
057-0095-013-0000	SAFETY LIGHTS ONLY	\$ 0.00	\$ 2.56	\$ 2.56
057-0095-014-0000	SAFETY LIGHTS ONLY	\$ 0.00	\$ 2.56	\$ 2.56
057-0095-015-0000	SAFETY LIGHTS ONLY	\$ 0.00	\$ 2.56	\$ 2.56
057-0095-016-0000	SAFETY LIGHTS ONLY	\$ 0.00	\$ 2.56	\$ 2.56
057-0095-017-0000	SAFETY LIGHTS ONLY	\$ 0.00	\$ 2.56	\$ 2.56
057-0095-018-0000	SAFETY LIGHTS ONLY	\$ 0.00	\$ 2.56	\$ 2.56
057-0101-001-0000	SAFETY LIGHTS ONLY	\$ 0.00	\$ 2.56	\$ 2.56
057-0101-002-0000	SAFETY LIGHTS ONLY	\$ 0.00	\$ 2.56	\$ 2.56
057-0101-003-0000	SAFETY LIGHTS ONLY	\$ 0.00	\$ 2.56	\$ 2.56

ITEM 10.4.

City of Rancho Cordova
Lighting District No. 2012-1
Fiscal Year 2020-21 Assessment Roll

ATTACHMENT 2

APN	District Classification	Street Light Charge	Safety Light Charge	Total Assessment
057-0101-004-0000	SAFETY LIGHTS ONLY	\$ 0.00	\$ 2.56	\$ 2.56
057-0101-005-0000	SAFETY LIGHTS ONLY	\$ 0.00	\$ 2.56	\$ 2.56
057-0101-006-0000	SAFETY LIGHTS ONLY	\$ 0.00	\$ 2.56	\$ 2.56
057-0101-007-0000	SAFETY LIGHTS ONLY	\$ 0.00	\$ 2.56	\$ 2.56
057-0101-008-0000	SAFETY LIGHTS ONLY	\$ 0.00	\$ 2.56	\$ 2.56
057-0101-009-0000	SAFETY LIGHTS ONLY	\$ 0.00	\$ 2.56	\$ 2.56
057-0101-010-0000	SAFETY LIGHTS ONLY	\$ 0.00	\$ 2.56	\$ 2.56
057-0101-011-0000	SAFETY LIGHTS ONLY	\$ 0.00	\$ 2.56	\$ 2.56
057-0101-012-0000	SAFETY LIGHTS ONLY	\$ 0.00	\$ 2.56	\$ 2.56
057-0101-013-0000	SAFETY LIGHTS ONLY	\$ 0.00	\$ 2.56	\$ 2.56
057-0101-014-0000	SAFETY LIGHTS ONLY	\$ 0.00	\$ 2.56	\$ 2.56
057-0102-001-0000	SAFETY LIGHTS ONLY	\$ 0.00	\$ 2.56	\$ 2.56
057-0102-002-0000	SAFETY LIGHTS ONLY	\$ 0.00	\$ 2.56	\$ 2.56
057-0102-003-0000	SAFETY LIGHTS ONLY	\$ 0.00	\$ 2.56	\$ 2.56
057-0102-004-0000	SAFETY LIGHTS ONLY	\$ 0.00	\$ 2.56	\$ 2.56
057-0102-005-0000	SAFETY LIGHTS ONLY	\$ 0.00	\$ 2.56	\$ 2.56
057-0102-006-0000	SAFETY LIGHTS ONLY	\$ 0.00	\$ 2.56	\$ 2.56
057-0102-007-0000	SAFETY LIGHTS ONLY	\$ 0.00	\$ 2.56	\$ 2.56
057-0102-008-0000	SAFETY LIGHTS ONLY	\$ 0.00	\$ 2.56	\$ 2.56
057-0102-009-0000	SAFETY LIGHTS ONLY	\$ 0.00	\$ 2.56	\$ 2.56
057-0102-010-0000	SAFETY LIGHTS ONLY	\$ 0.00	\$ 2.56	\$ 2.56
057-0102-011-0000	SAFETY LIGHTS ONLY	\$ 0.00	\$ 2.56	\$ 2.56
057-0102-012-0000	SAFETY LIGHTS ONLY	\$ 0.00	\$ 2.56	\$ 2.56
057-0102-013-0000	SAFETY LIGHTS ONLY	\$ 0.00	\$ 2.56	\$ 2.56
057-0103-001-0000	SAFETY LIGHTS ONLY	\$ 0.00	\$ 2.56	\$ 2.56
057-0103-002-0000	SAFETY LIGHTS ONLY	\$ 0.00	\$ 2.56	\$ 2.56
057-0103-003-0000	SAFETY LIGHTS ONLY	\$ 0.00	\$ 2.56	\$ 2.56
057-0103-004-0000	SAFETY LIGHTS ONLY	\$ 0.00	\$ 2.56	\$ 2.56
057-0103-005-0000	SAFETY LIGHTS ONLY	\$ 0.00	\$ 2.56	\$ 2.56
057-0103-006-0000	SAFETY LIGHTS ONLY	\$ 0.00	\$ 2.56	\$ 2.56
057-0103-007-0000	SAFETY LIGHTS ONLY	\$ 0.00	\$ 2.56	\$ 2.56
057-0103-008-0000	SAFETY LIGHTS ONLY	\$ 0.00	\$ 2.56	\$ 2.56
057-0103-009-0000	SAFETY LIGHTS ONLY	\$ 0.00	\$ 2.56	\$ 2.56
057-0103-010-0000	SAFETY LIGHTS ONLY	\$ 0.00	\$ 2.56	\$ 2.56
057-0103-011-0000	SAFETY LIGHTS ONLY	\$ 0.00	\$ 2.56	\$ 2.56
057-0103-012-0000	SAFETY LIGHTS ONLY	\$ 0.00	\$ 2.56	\$ 2.56
057-0103-013-0000	SAFETY LIGHTS ONLY	\$ 0.00	\$ 2.56	\$ 2.56
057-0103-014-0000	SAFETY LIGHTS ONLY	\$ 0.00	\$ 2.56	\$ 2.56
057-0103-015-0000	SAFETY LIGHTS ONLY	\$ 0.00	\$ 2.56	\$ 2.56
057-0104-001-0000	SAFETY LIGHTS ONLY	\$ 0.00	\$ 2.56	\$ 2.56
057-0104-002-0000	SAFETY LIGHTS ONLY	\$ 0.00	\$ 2.56	\$ 2.56
057-0104-003-0000	SAFETY LIGHTS ONLY	\$ 0.00	\$ 2.56	\$ 2.56
057-0104-004-0000	SAFETY LIGHTS ONLY	\$ 0.00	\$ 2.56	\$ 2.56
057-0104-005-0000	SAFETY LIGHTS ONLY	\$ 0.00	\$ 2.56	\$ 2.56

ITEM 10.4.

City of Rancho Cordova
Lighting District No. 2012-1
Fiscal Year 2020-21 Assessment Roll

ATTACHMENT 2

APN	District Classification	Street Light Charge	Safety Light Charge	Total Assessment
057-0104-006-0000	SAFETY LIGHTS ONLY	\$ 0.00	\$ 2.56	\$ 2.56
057-0104-007-0000	SAFETY LIGHTS ONLY	\$ 0.00	\$ 2.56	\$ 2.56
057-0104-008-0000	SAFETY LIGHTS ONLY	\$ 0.00	\$ 2.56	\$ 2.56
057-0104-009-0000	SAFETY LIGHTS ONLY	\$ 0.00	\$ 2.56	\$ 2.56
057-0104-010-0000	SAFETY LIGHTS ONLY	\$ 0.00	\$ 2.56	\$ 2.56
057-0104-011-0000	SAFETY LIGHTS ONLY	\$ 0.00	\$ 2.56	\$ 2.56
057-0104-012-0000	SAFETY LIGHTS ONLY	\$ 0.00	\$ 2.56	\$ 2.56
057-0104-013-0000	SAFETY LIGHTS ONLY	\$ 0.00	\$ 2.56	\$ 2.56
057-0104-014-0000	SAFETY LIGHTS ONLY	\$ 0.00	\$ 2.56	\$ 2.56
057-0111-001-0000	SAFETY LIGHTS ONLY	\$ 0.00	\$ 2.56	\$ 2.56
057-0111-002-0000	SAFETY LIGHTS ONLY	\$ 0.00	\$ 2.56	\$ 2.56
057-0111-003-0000	SAFETY LIGHTS ONLY	\$ 0.00	\$ 2.56	\$ 2.56
057-0111-004-0000	SAFETY LIGHTS ONLY	\$ 0.00	\$ 2.56	\$ 2.56
057-0111-005-0000	SAFETY LIGHTS ONLY	\$ 0.00	\$ 2.56	\$ 2.56
057-0111-006-0000	SAFETY LIGHTS ONLY	\$ 0.00	\$ 2.56	\$ 2.56
057-0111-007-0000	SAFETY LIGHTS ONLY	\$ 0.00	\$ 2.56	\$ 2.56
057-0111-008-0000	SAFETY LIGHTS ONLY	\$ 0.00	\$ 2.56	\$ 2.56
057-0111-009-0000	SAFETY LIGHTS ONLY	\$ 0.00	\$ 2.56	\$ 2.56
057-0111-010-0000	SAFETY LIGHTS ONLY	\$ 0.00	\$ 2.56	\$ 2.56
057-0111-011-0000	SAFETY LIGHTS ONLY	\$ 0.00	\$ 2.56	\$ 2.56
057-0111-012-0000	SAFETY LIGHTS ONLY	\$ 0.00	\$ 2.56	\$ 2.56
057-0111-013-0000	SAFETY LIGHTS ONLY	\$ 0.00	\$ 2.56	\$ 2.56
057-0111-014-0000	SAFETY LIGHTS ONLY	\$ 0.00	\$ 2.56	\$ 2.56
057-0111-015-0000	SAFETY LIGHTS ONLY	\$ 0.00	\$ 2.56	\$ 2.56
057-0111-016-0000	SAFETY LIGHTS ONLY	\$ 0.00	\$ 2.56	\$ 2.56
057-0111-017-0000	SAFETY LIGHTS ONLY	\$ 0.00	\$ 2.56	\$ 2.56
057-0111-018-0000	SAFETY LIGHTS ONLY	\$ 0.00	\$ 2.56	\$ 2.56
057-0111-019-0000	SAFETY LIGHTS ONLY	\$ 0.00	\$ 2.56	\$ 2.56
057-0111-020-0000	SAFETY LIGHTS ONLY	\$ 0.00	\$ 2.56	\$ 2.56
057-0111-021-0000	SAFETY LIGHTS ONLY	\$ 0.00	\$ 2.56	\$ 2.56
057-0111-022-0000	SAFETY LIGHTS ONLY	\$ 0.00	\$ 2.56	\$ 2.56
057-0111-023-0000	SAFETY LIGHTS ONLY	\$ 0.00	\$ 2.56	\$ 2.56
057-0111-024-0000	SAFETY LIGHTS ONLY	\$ 0.00	\$ 2.56	\$ 2.56
057-0111-025-0000	SAFETY LIGHTS ONLY	\$ 0.00	\$ 2.56	\$ 2.56
057-0111-026-0000	SAFETY LIGHTS ONLY	\$ 0.00	\$ 2.56	\$ 2.56
057-0111-027-0000	SAFETY LIGHTS ONLY	\$ 0.00	\$ 2.56	\$ 2.56
057-0111-028-0000	SAFETY LIGHTS ONLY	\$ 0.00	\$ 2.56	\$ 2.56
057-0111-029-0000	SAFETY LIGHTS ONLY	\$ 0.00	\$ 2.56	\$ 2.56
057-0111-030-0000	SAFETY LIGHTS ONLY	\$ 0.00	\$ 2.56	\$ 2.56
057-0111-031-0000	SAFETY LIGHTS ONLY	\$ 0.00	\$ 2.56	\$ 2.56
057-0111-032-0000	SAFETY LIGHTS ONLY	\$ 0.00	\$ 2.56	\$ 2.56
057-0111-033-0000	SAFETY LIGHTS ONLY	\$ 0.00	\$ 2.56	\$ 2.56
057-0111-034-0000	SAFETY LIGHTS ONLY	\$ 0.00	\$ 2.56	\$ 2.56
057-0111-035-0000	SAFETY LIGHTS ONLY	\$ 0.00	\$ 2.56	\$ 2.56

ITEM 10.4.

City of Rancho Cordova
Lighting District No. 2012-1
Fiscal Year 2020-21 Assessment Roll

ATTACHMENT 2

APN	District Classification	Street Light Charge	Safety Light Charge	Total Assessment
057-0111-036-0000	SAFETY LIGHTS ONLY	\$ 0.00	\$ 2.56	\$ 2.56
057-0111-037-0000	SAFETY LIGHTS ONLY	\$ 0.00	\$ 2.56	\$ 2.56
057-0111-038-0000	SAFETY LIGHTS ONLY	\$ 0.00	\$ 2.56	\$ 2.56
057-0111-039-0000	SAFETY LIGHTS ONLY	\$ 0.00	\$ 2.56	\$ 2.56
057-0111-040-0000	SAFETY LIGHTS ONLY	\$ 0.00	\$ 2.56	\$ 2.56
057-0111-041-0000	SAFETY LIGHTS ONLY	\$ 0.00	\$ 2.56	\$ 2.56
057-0111-042-0000	SAFETY LIGHTS ONLY	\$ 0.00	\$ 2.56	\$ 2.56
057-0111-043-0000	SAFETY LIGHTS ONLY	\$ 0.00	\$ 2.56	\$ 2.56
057-0112-001-0000	SAFETY LIGHTS ONLY	\$ 0.00	\$ 2.56	\$ 2.56
057-0112-002-0000	SAFETY LIGHTS ONLY	\$ 0.00	\$ 2.56	\$ 2.56
057-0112-003-0000	SAFETY LIGHTS ONLY	\$ 0.00	\$ 2.56	\$ 2.56
057-0112-004-0000	SAFETY LIGHTS ONLY	\$ 0.00	\$ 2.56	\$ 2.56
057-0112-005-0000	SAFETY LIGHTS ONLY	\$ 0.00	\$ 2.56	\$ 2.56
057-0112-006-0000	SAFETY LIGHTS ONLY	\$ 0.00	\$ 2.56	\$ 2.56
057-0112-007-0000	SAFETY LIGHTS ONLY	\$ 0.00	\$ 2.56	\$ 2.56
057-0112-008-0000	SAFETY LIGHTS ONLY	\$ 0.00	\$ 2.56	\$ 2.56
057-0112-009-0000	SAFETY LIGHTS ONLY	\$ 0.00	\$ 2.56	\$ 2.56
057-0112-010-0000	SAFETY LIGHTS ONLY	\$ 0.00	\$ 2.56	\$ 2.56
057-0113-001-0000	SAFETY LIGHTS ONLY	\$ 0.00	\$ 2.56	\$ 2.56
057-0113-002-0000	SAFETY LIGHTS ONLY	\$ 0.00	\$ 2.56	\$ 2.56
057-0113-003-0000	SAFETY LIGHTS ONLY	\$ 0.00	\$ 2.56	\$ 2.56
057-0113-004-0000	SAFETY LIGHTS ONLY	\$ 0.00	\$ 2.56	\$ 2.56
057-0113-006-0000	SAFETY LIGHTS ONLY	\$ 0.00	\$ 2.56	\$ 2.56
057-0113-007-0000	SAFETY LIGHTS ONLY	\$ 0.00	\$ 2.56	\$ 2.56
057-0113-008-0000	SAFETY LIGHTS ONLY	\$ 0.00	\$ 2.56	\$ 2.56
057-0113-009-0000	SAFETY LIGHTS ONLY	\$ 0.00	\$ 2.56	\$ 2.56
057-0113-010-0000	SAFETY LIGHTS ONLY	\$ 0.00	\$ 2.56	\$ 2.56
057-0113-011-0000	SAFETY LIGHTS ONLY	\$ 0.00	\$ 2.56	\$ 2.56
057-0120-001-0000	SAFETY LIGHTS ONLY	\$ 0.00	\$ 2.56	\$ 2.56
057-0120-002-0000	SAFETY LIGHTS ONLY	\$ 0.00	\$ 2.56	\$ 2.56
057-0131-001-0000	SAFETY LIGHTS ONLY	\$ 0.00	\$ 2.56	\$ 2.56
057-0131-002-0000	SAFETY LIGHTS ONLY	\$ 0.00	\$ 2.56	\$ 2.56
057-0131-003-0000	SAFETY LIGHTS ONLY	\$ 0.00	\$ 2.56	\$ 2.56
057-0131-004-0000	SAFETY LIGHTS ONLY	\$ 0.00	\$ 2.56	\$ 2.56
057-0131-005-0000	SAFETY LIGHTS ONLY	\$ 0.00	\$ 2.56	\$ 2.56
057-0131-006-0000	SAFETY LIGHTS ONLY	\$ 0.00	\$ 2.56	\$ 2.56
057-0131-007-0000	SAFETY LIGHTS ONLY	\$ 0.00	\$ 2.56	\$ 2.56
057-0131-008-0000	SAFETY LIGHTS ONLY	\$ 0.00	\$ 2.56	\$ 2.56
057-0131-009-0000	SAFETY LIGHTS ONLY	\$ 0.00	\$ 2.56	\$ 2.56
057-0131-010-0000	SAFETY LIGHTS ONLY	\$ 0.00	\$ 2.56	\$ 2.56
057-0131-011-0000	SAFETY LIGHTS ONLY	\$ 0.00	\$ 2.56	\$ 2.56
057-0131-012-0000	SAFETY LIGHTS ONLY	\$ 0.00	\$ 2.56	\$ 2.56
057-0131-013-0000	SAFETY LIGHTS ONLY	\$ 0.00	\$ 2.56	\$ 2.56
057-0132-001-0000	SAFETY LIGHTS ONLY	\$ 0.00	\$ 2.56	\$ 2.56

ITEM 10.4.

City of Rancho Cordova
Lighting District No. 2012-1
Fiscal Year 2020-21 Assessment Roll

ATTACHMENT 2

APN	District Classification	Street Light Charge	Safety Light Charge	Total Assessment
057-0132-003-0000	SAFETY LIGHTS ONLY	\$ 0.00	\$ 2.56	\$ 2.56
057-0132-004-0000	SAFETY LIGHTS ONLY	\$ 0.00	\$ 2.56	\$ 2.56
057-0132-005-0000	SAFETY LIGHTS ONLY	\$ 0.00	\$ 2.56	\$ 2.56
057-0132-006-0000	SAFETY LIGHTS ONLY	\$ 0.00	\$ 2.56	\$ 2.56
057-0132-007-0000	RESIDENTIAL	\$ 15.32	\$ 2.56	\$ 17.88
057-0132-008-0000	RESIDENTIAL	\$ 15.32	\$ 2.56	\$ 17.88
057-0133-001-0000	SAFETY LIGHTS ONLY	\$ 0.00	\$ 2.56	\$ 2.56
057-0133-002-0000	SAFETY LIGHTS ONLY	\$ 0.00	\$ 2.56	\$ 2.56
057-0133-003-0000	SAFETY LIGHTS ONLY	\$ 0.00	\$ 2.56	\$ 2.56
057-0133-004-0000	SAFETY LIGHTS ONLY	\$ 0.00	\$ 2.56	\$ 2.56
057-0133-011-0000	SAFETY LIGHTS ONLY	\$ 0.00	\$ 2.56	\$ 2.56
057-0133-012-0000	SAFETY LIGHTS ONLY	\$ 0.00	\$ 2.56	\$ 2.56
057-0134-001-0000	RESIDENTIAL	\$ 15.32	\$ 2.56	\$ 17.88
057-0134-002-0000	SAFETY LIGHTS ONLY	\$ 0.00	\$ 2.56	\$ 2.56
057-0134-003-0000	SAFETY LIGHTS ONLY	\$ 0.00	\$ 2.56	\$ 2.56
057-0134-004-0000	SAFETY LIGHTS ONLY	\$ 0.00	\$ 2.56	\$ 2.56
057-0134-005-0000	SAFETY LIGHTS ONLY	\$ 0.00	\$ 2.56	\$ 2.56
057-0134-006-0000	SAFETY LIGHTS ONLY	\$ 0.00	\$ 2.56	\$ 2.56
057-0134-007-0000	RESIDENTIAL	\$ 15.32	\$ 2.56	\$ 17.88
057-0135-001-0000	SAFETY LIGHTS ONLY	\$ 0.00	\$ 2.56	\$ 2.56
057-0135-002-0000	SAFETY LIGHTS ONLY	\$ 0.00	\$ 2.56	\$ 2.56
057-0135-003-0000	SAFETY LIGHTS ONLY	\$ 0.00	\$ 2.56	\$ 2.56
057-0135-004-0000	SAFETY LIGHTS ONLY	\$ 0.00	\$ 2.56	\$ 2.56
057-0135-005-0000	SAFETY LIGHTS ONLY	\$ 0.00	\$ 2.56	\$ 2.56
057-0135-006-0000	SAFETY LIGHTS ONLY	\$ 0.00	\$ 2.56	\$ 2.56
057-0135-007-0000	RESIDENTIAL	\$ 15.32	\$ 2.56	\$ 17.88
057-0137-001-0000	SAFETY LIGHTS ONLY	\$ 0.00	\$ 2.56	\$ 2.56
057-0137-002-0000	SAFETY LIGHTS ONLY	\$ 0.00	\$ 2.56	\$ 2.56
057-0141-001-0000	SAFETY LIGHTS ONLY	\$ 0.00	\$ 2.56	\$ 2.56
057-0141-002-0000	SAFETY LIGHTS ONLY	\$ 0.00	\$ 2.56	\$ 2.56
057-0141-003-0000	SAFETY LIGHTS ONLY	\$ 0.00	\$ 2.56	\$ 2.56
057-0141-004-0000	SAFETY LIGHTS ONLY	\$ 0.00	\$ 2.56	\$ 2.56
057-0141-005-0000	SAFETY LIGHTS ONLY	\$ 0.00	\$ 2.56	\$ 2.56
057-0141-006-0000	SAFETY LIGHTS ONLY	\$ 0.00	\$ 2.56	\$ 2.56
057-0141-007-0000	SAFETY LIGHTS ONLY	\$ 0.00	\$ 2.56	\$ 2.56
057-0141-008-0000	SAFETY LIGHTS ONLY	\$ 0.00	\$ 2.56	\$ 2.56
057-0141-009-0000	SAFETY LIGHTS ONLY	\$ 0.00	\$ 2.56	\$ 2.56
057-0141-010-0000	SAFETY LIGHTS ONLY	\$ 0.00	\$ 2.56	\$ 2.56
057-0141-011-0000	SAFETY LIGHTS ONLY	\$ 0.00	\$ 2.56	\$ 2.56
057-0141-012-0000	SAFETY LIGHTS ONLY	\$ 0.00	\$ 2.56	\$ 2.56
057-0141-013-0000	RESIDENTIAL	\$ 15.32	\$ 2.56	\$ 17.88
057-0141-014-0000	SAFETY LIGHTS ONLY	\$ 0.00	\$ 2.56	\$ 2.56
057-0141-015-0000	SAFETY LIGHTS ONLY	\$ 0.00	\$ 2.56	\$ 2.56
057-0141-016-0000	SAFETY LIGHTS ONLY	\$ 0.00	\$ 2.56	\$ 2.56

ITEM 10.4.

City of Rancho Cordova
Lighting District No. 2012-1
Fiscal Year 2020-21 Assessment Roll

ATTACHMENT 2

APN	District Classification	Street Light Charge	Safety Light Charge	Total Assessment
057-0141-017-0000	SAFETY LIGHTS ONLY	\$ 0.00	\$ 2.56	\$ 2.56
057-0141-018-0000	SAFETY LIGHTS ONLY	\$ 0.00	\$ 2.56	\$ 2.56
057-0141-019-0000	SAFETY LIGHTS ONLY	\$ 0.00	\$ 2.56	\$ 2.56
057-0141-020-0000	SAFETY LIGHTS ONLY	\$ 0.00	\$ 2.56	\$ 2.56
057-0141-021-0000	SAFETY LIGHTS ONLY	\$ 0.00	\$ 2.56	\$ 2.56
057-0141-022-0000	SAFETY LIGHTS ONLY	\$ 0.00	\$ 2.56	\$ 2.56
057-0141-023-0000	SAFETY LIGHTS ONLY	\$ 0.00	\$ 2.56	\$ 2.56
057-0141-024-0000	SAFETY LIGHTS ONLY	\$ 0.00	\$ 2.56	\$ 2.56
057-0142-001-0000	SAFETY LIGHTS ONLY	\$ 0.00	\$ 2.56	\$ 2.56
057-0142-002-0000	SAFETY LIGHTS ONLY	\$ 0.00	\$ 2.56	\$ 2.56
057-0142-003-0000	SAFETY LIGHTS ONLY	\$ 0.00	\$ 2.56	\$ 2.56
057-0142-004-0000	SAFETY LIGHTS ONLY	\$ 0.00	\$ 2.56	\$ 2.56
057-0142-005-0000	SAFETY LIGHTS ONLY	\$ 0.00	\$ 2.56	\$ 2.56
057-0142-006-0000	SAFETY LIGHTS ONLY	\$ 0.00	\$ 2.56	\$ 2.56
057-0142-007-0000	SAFETY LIGHTS ONLY	\$ 0.00	\$ 2.56	\$ 2.56
057-0142-008-0000	SAFETY LIGHTS ONLY	\$ 0.00	\$ 2.56	\$ 2.56
057-0142-009-0000	SAFETY LIGHTS ONLY	\$ 0.00	\$ 2.56	\$ 2.56
057-0142-010-0000	SAFETY LIGHTS ONLY	\$ 0.00	\$ 2.56	\$ 2.56
057-0142-011-0000	SAFETY LIGHTS ONLY	\$ 0.00	\$ 2.56	\$ 2.56
057-0142-012-0000	SAFETY LIGHTS ONLY	\$ 0.00	\$ 2.56	\$ 2.56
057-0142-013-0000	SAFETY LIGHTS ONLY	\$ 0.00	\$ 2.56	\$ 2.56
057-0142-014-0000	SAFETY LIGHTS ONLY	\$ 0.00	\$ 2.56	\$ 2.56
057-0142-015-0000	SAFETY LIGHTS ONLY	\$ 0.00	\$ 2.56	\$ 2.56
057-0142-016-0000	SAFETY LIGHTS ONLY	\$ 0.00	\$ 2.56	\$ 2.56
057-0142-017-0000	SAFETY LIGHTS ONLY	\$ 0.00	\$ 2.56	\$ 2.56
057-0142-018-0000	SAFETY LIGHTS ONLY	\$ 0.00	\$ 2.56	\$ 2.56
057-0143-001-0000	SAFETY LIGHTS ONLY	\$ 0.00	\$ 2.56	\$ 2.56
057-0143-002-0000	SAFETY LIGHTS ONLY	\$ 0.00	\$ 2.56	\$ 2.56
057-0143-003-0000	SAFETY LIGHTS ONLY	\$ 0.00	\$ 2.56	\$ 2.56
057-0143-004-0000	SAFETY LIGHTS ONLY	\$ 0.00	\$ 2.56	\$ 2.56
057-0143-005-0000	SAFETY LIGHTS ONLY	\$ 0.00	\$ 2.56	\$ 2.56
057-0143-006-0000	SAFETY LIGHTS ONLY	\$ 0.00	\$ 2.56	\$ 2.56
057-0143-007-0000	SAFETY LIGHTS ONLY	\$ 0.00	\$ 2.56	\$ 2.56
057-0143-008-0000	SAFETY LIGHTS ONLY	\$ 0.00	\$ 2.56	\$ 2.56
057-0143-009-0000	SAFETY LIGHTS ONLY	\$ 0.00	\$ 2.56	\$ 2.56
057-0143-010-0000	SAFETY LIGHTS ONLY	\$ 0.00	\$ 2.56	\$ 2.56
057-0143-011-0000	SAFETY LIGHTS ONLY	\$ 0.00	\$ 2.56	\$ 2.56
057-0143-012-0000	SAFETY LIGHTS ONLY	\$ 0.00	\$ 2.56	\$ 2.56
057-0143-013-0000	SAFETY LIGHTS ONLY	\$ 0.00	\$ 2.56	\$ 2.56
057-0143-014-0000	SAFETY LIGHTS ONLY	\$ 0.00	\$ 2.56	\$ 2.56
057-0144-001-0000	SAFETY LIGHTS ONLY	\$ 0.00	\$ 2.56	\$ 2.56
057-0144-002-0000	SAFETY LIGHTS ONLY	\$ 0.00	\$ 2.56	\$ 2.56
057-0144-003-0000	SAFETY LIGHTS ONLY	\$ 0.00	\$ 2.56	\$ 2.56
057-0144-004-0000	SAFETY LIGHTS ONLY	\$ 0.00	\$ 2.56	\$ 2.56

ITEM 10.4.

City of Rancho Cordova
Lighting District No. 2012-1
Fiscal Year 2020-21 Assessment Roll

ATTACHMENT 2

APN	District Classification	Street Light Charge	Safety Light Charge	Total Assessment
057-0144-005-0000	SAFETY LIGHTS ONLY	\$ 0.00	\$ 2.56	\$ 2.56
057-0145-001-0000	SAFETY LIGHTS ONLY	\$ 0.00	\$ 2.56	\$ 2.56
057-0145-002-0000	RESIDENTIAL	\$ 15.32	\$ 2.56	\$ 17.88
057-0145-003-0000	RESIDENTIAL	\$ 15.32	\$ 2.56	\$ 17.88
057-0145-004-0000	SAFETY LIGHTS ONLY	\$ 0.00	\$ 2.56	\$ 2.56
057-0145-005-0000	SAFETY LIGHTS ONLY	\$ 0.00	\$ 2.56	\$ 2.56
057-0145-006-0000	SAFETY LIGHTS ONLY	\$ 0.00	\$ 2.56	\$ 2.56
057-0145-007-0000	SAFETY LIGHTS ONLY	\$ 0.00	\$ 2.56	\$ 2.56
057-0145-008-0000	SAFETY LIGHTS ONLY	\$ 0.00	\$ 2.56	\$ 2.56
057-0145-009-0000	SAFETY LIGHTS ONLY	\$ 0.00	\$ 2.56	\$ 2.56
057-0145-010-0000	SAFETY LIGHTS ONLY	\$ 0.00	\$ 2.56	\$ 2.56
057-0145-011-0000	SAFETY LIGHTS ONLY	\$ 0.00	\$ 2.56	\$ 2.56
057-0145-012-0000	SAFETY LIGHTS ONLY	\$ 0.00	\$ 2.56	\$ 2.56
057-0145-013-0000	SAFETY LIGHTS ONLY	\$ 0.00	\$ 2.56	\$ 2.56
057-0145-014-0000	SAFETY LIGHTS ONLY	\$ 0.00	\$ 2.56	\$ 2.56
057-0145-015-0000	SAFETY LIGHTS ONLY	\$ 0.00	\$ 2.56	\$ 2.56
057-0145-016-0000	SAFETY LIGHTS ONLY	\$ 0.00	\$ 2.56	\$ 2.56
057-0145-017-0000	SAFETY LIGHTS ONLY	\$ 0.00	\$ 2.56	\$ 2.56
057-0145-018-0000	SAFETY LIGHTS ONLY	\$ 0.00	\$ 2.56	\$ 2.56
057-0151-001-0000	SAFETY LIGHTS ONLY	\$ 0.00	\$ 2.56	\$ 2.56
057-0151-002-0000	SAFETY LIGHTS ONLY	\$ 0.00	\$ 2.56	\$ 2.56
057-0151-003-0000	SAFETY LIGHTS ONLY	\$ 0.00	\$ 2.56	\$ 2.56
057-0151-004-0000	SAFETY LIGHTS ONLY	\$ 0.00	\$ 2.56	\$ 2.56
057-0151-005-0000	SAFETY LIGHTS ONLY	\$ 0.00	\$ 2.56	\$ 2.56
057-0151-006-0000	SAFETY LIGHTS ONLY	\$ 0.00	\$ 2.56	\$ 2.56
057-0151-007-0000	SAFETY LIGHTS ONLY	\$ 0.00	\$ 2.56	\$ 2.56
057-0151-008-0000	SAFETY LIGHTS ONLY	\$ 0.00	\$ 2.56	\$ 2.56
057-0151-009-0000	SAFETY LIGHTS ONLY	\$ 0.00	\$ 2.56	\$ 2.56
057-0151-010-0000	SAFETY LIGHTS ONLY	\$ 0.00	\$ 2.56	\$ 2.56
057-0151-011-0000	SAFETY LIGHTS ONLY	\$ 0.00	\$ 2.56	\$ 2.56
057-0151-012-0000	SAFETY LIGHTS ONLY	\$ 0.00	\$ 2.56	\$ 2.56
057-0151-013-0000	SAFETY LIGHTS ONLY	\$ 0.00	\$ 2.56	\$ 2.56
057-0151-014-0000	SAFETY LIGHTS ONLY	\$ 0.00	\$ 2.56	\$ 2.56
057-0151-015-0000	SAFETY LIGHTS ONLY	\$ 0.00	\$ 2.56	\$ 2.56
057-0151-016-0000	SAFETY LIGHTS ONLY	\$ 0.00	\$ 2.56	\$ 2.56
057-0151-017-0000	SAFETY LIGHTS ONLY	\$ 0.00	\$ 2.56	\$ 2.56
057-0151-018-0000	SAFETY LIGHTS ONLY	\$ 0.00	\$ 2.56	\$ 2.56
057-0151-019-0000	SAFETY LIGHTS ONLY	\$ 0.00	\$ 2.56	\$ 2.56
057-0151-020-0000	SAFETY LIGHTS ONLY	\$ 0.00	\$ 2.56	\$ 2.56
057-0151-021-0000	SAFETY LIGHTS ONLY	\$ 0.00	\$ 2.56	\$ 2.56
057-0151-022-0000	SAFETY LIGHTS ONLY	\$ 0.00	\$ 2.56	\$ 2.56
057-0151-023-0000	SAFETY LIGHTS ONLY	\$ 0.00	\$ 2.56	\$ 2.56
057-0151-024-0000	SAFETY LIGHTS ONLY	\$ 0.00	\$ 2.56	\$ 2.56
057-0151-025-0000	SAFETY LIGHTS ONLY	\$ 0.00	\$ 2.56	\$ 2.56

ITEM 10.4.

City of Rancho Cordova
Lighting District No. 2012-1
Fiscal Year 2020-21 Assessment Roll

ATTACHMENT 2

APN	District Classification	Street Light Charge	Safety Light Charge	Total Assessment
057-0151-026-0000	SAFETY LIGHTS ONLY	\$ 0.00	\$ 2.56	\$ 2.56
057-0151-027-0000	SAFETY LIGHTS ONLY	\$ 0.00	\$ 2.56	\$ 2.56
057-0151-028-0000	SAFETY LIGHTS ONLY	\$ 0.00	\$ 2.56	\$ 2.56
057-0151-029-0000	SAFETY LIGHTS ONLY	\$ 0.00	\$ 2.56	\$ 2.56
057-0151-030-0000	SAFETY LIGHTS ONLY	\$ 0.00	\$ 2.56	\$ 2.56
057-0152-001-0000	SAFETY LIGHTS ONLY	\$ 0.00	\$ 2.56	\$ 2.56
057-0152-002-0000	SAFETY LIGHTS ONLY	\$ 0.00	\$ 2.56	\$ 2.56
057-0152-003-0000	SAFETY LIGHTS ONLY	\$ 0.00	\$ 2.56	\$ 2.56
057-0152-004-0000	SAFETY LIGHTS ONLY	\$ 0.00	\$ 2.56	\$ 2.56
057-0152-005-0000	SAFETY LIGHTS ONLY	\$ 0.00	\$ 2.56	\$ 2.56
057-0152-006-0000	SAFETY LIGHTS ONLY	\$ 0.00	\$ 2.56	\$ 2.56
057-0152-007-0000	SAFETY LIGHTS ONLY	\$ 0.00	\$ 2.56	\$ 2.56
057-0152-008-0000	SAFETY LIGHTS ONLY	\$ 0.00	\$ 2.56	\$ 2.56
057-0152-009-0000	SAFETY LIGHTS ONLY	\$ 0.00	\$ 2.56	\$ 2.56
057-0152-010-0000	SAFETY LIGHTS ONLY	\$ 0.00	\$ 2.56	\$ 2.56
057-0152-011-0000	SAFETY LIGHTS ONLY	\$ 0.00	\$ 2.56	\$ 2.56
057-0152-016-0000	SAFETY LIGHTS ONLY	\$ 0.00	\$ 2.56	\$ 2.56
057-0152-017-0000	SAFETY LIGHTS ONLY	\$ 0.00	\$ 2.56	\$ 2.56
057-0161-001-0000	SAFETY LIGHTS ONLY	\$ 0.00	\$ 2.56	\$ 2.56
057-0161-002-0000	SAFETY LIGHTS ONLY	\$ 0.00	\$ 2.56	\$ 2.56
057-0161-003-0000	SAFETY LIGHTS ONLY	\$ 0.00	\$ 2.56	\$ 2.56
057-0161-004-0000	SAFETY LIGHTS ONLY	\$ 0.00	\$ 2.56	\$ 2.56
057-0161-005-0000	SAFETY LIGHTS ONLY	\$ 0.00	\$ 2.56	\$ 2.56
057-0161-006-0000	SAFETY LIGHTS ONLY	\$ 0.00	\$ 2.56	\$ 2.56
057-0161-007-0000	SAFETY LIGHTS ONLY	\$ 0.00	\$ 2.56	\$ 2.56
057-0161-008-0000	SAFETY LIGHTS ONLY	\$ 0.00	\$ 2.56	\$ 2.56
057-0161-009-0000	SAFETY LIGHTS ONLY	\$ 0.00	\$ 2.56	\$ 2.56
057-0161-010-0000	SAFETY LIGHTS ONLY	\$ 0.00	\$ 2.56	\$ 2.56
057-0161-011-0000	SAFETY LIGHTS ONLY	\$ 0.00	\$ 2.56	\$ 2.56
057-0161-012-0000	SAFETY LIGHTS ONLY	\$ 0.00	\$ 2.56	\$ 2.56
057-0161-013-0000	SAFETY LIGHTS ONLY	\$ 0.00	\$ 2.56	\$ 2.56
057-0161-014-0000	SAFETY LIGHTS ONLY	\$ 0.00	\$ 2.56	\$ 2.56
057-0161-015-0000	SAFETY LIGHTS ONLY	\$ 0.00	\$ 2.56	\$ 2.56
057-0161-016-0000	SAFETY LIGHTS ONLY	\$ 0.00	\$ 2.56	\$ 2.56
057-0161-017-0000	SAFETY LIGHTS ONLY	\$ 0.00	\$ 2.56	\$ 2.56
057-0161-018-0000	SAFETY LIGHTS ONLY	\$ 0.00	\$ 2.56	\$ 2.56
057-0161-019-0000	SAFETY LIGHTS ONLY	\$ 0.00	\$ 2.56	\$ 2.56
057-0161-020-0000	SAFETY LIGHTS ONLY	\$ 0.00	\$ 2.56	\$ 2.56
057-0161-021-0000	SAFETY LIGHTS ONLY	\$ 0.00	\$ 2.56	\$ 2.56
057-0161-022-0000	SAFETY LIGHTS ONLY	\$ 0.00	\$ 2.56	\$ 2.56
057-0162-001-0000	SAFETY LIGHTS ONLY	\$ 0.00	\$ 2.56	\$ 2.56
057-0162-002-0000	SAFETY LIGHTS ONLY	\$ 0.00	\$ 2.56	\$ 2.56
057-0162-003-0000	SAFETY LIGHTS ONLY	\$ 0.00	\$ 2.56	\$ 2.56
057-0162-004-0000	SAFETY LIGHTS ONLY	\$ 0.00	\$ 2.56	\$ 2.56

ITEM 10.4.

City of Rancho Cordova
Lighting District No. 2012-1
Fiscal Year 2020-21 Assessment Roll

ATTACHMENT 2

APN	District Classification	Street Light Charge	Safety Light Charge	Total Assessment
057-0162-005-0000	SAFETY LIGHTS ONLY	\$ 0.00	\$ 2.56	\$ 2.56
057-0162-006-0000	SAFETY LIGHTS ONLY	\$ 0.00	\$ 2.56	\$ 2.56
057-0162-007-0000	SAFETY LIGHTS ONLY	\$ 0.00	\$ 2.56	\$ 2.56
057-0162-008-0000	SAFETY LIGHTS ONLY	\$ 0.00	\$ 2.56	\$ 2.56
057-0162-009-0000	SAFETY LIGHTS ONLY	\$ 0.00	\$ 2.56	\$ 2.56
057-0162-010-0000	SAFETY LIGHTS ONLY	\$ 0.00	\$ 2.56	\$ 2.56
057-0162-011-0000	SAFETY LIGHTS ONLY	\$ 0.00	\$ 2.56	\$ 2.56
057-0162-012-0000	SAFETY LIGHTS ONLY	\$ 0.00	\$ 2.56	\$ 2.56
057-0162-013-0000	SAFETY LIGHTS ONLY	\$ 0.00	\$ 2.56	\$ 2.56
057-0162-014-0000	SAFETY LIGHTS ONLY	\$ 0.00	\$ 2.56	\$ 2.56
057-0162-015-0000	SAFETY LIGHTS ONLY	\$ 0.00	\$ 2.56	\$ 2.56
057-0162-016-0000	SAFETY LIGHTS ONLY	\$ 0.00	\$ 2.56	\$ 2.56
057-0162-017-0000	SAFETY LIGHTS ONLY	\$ 0.00	\$ 2.56	\$ 2.56
057-0162-018-0000	SAFETY LIGHTS ONLY	\$ 0.00	\$ 2.56	\$ 2.56
057-0162-019-0000	SAFETY LIGHTS ONLY	\$ 0.00	\$ 2.56	\$ 2.56
057-0162-020-0000	SAFETY LIGHTS ONLY	\$ 0.00	\$ 2.56	\$ 2.56
057-0162-021-0000	SAFETY LIGHTS ONLY	\$ 0.00	\$ 2.56	\$ 2.56
057-0162-022-0000	SAFETY LIGHTS ONLY	\$ 0.00	\$ 2.56	\$ 2.56
057-0162-023-0000	SAFETY LIGHTS ONLY	\$ 0.00	\$ 2.56	\$ 2.56
057-0163-001-0000	SAFETY LIGHTS ONLY	\$ 0.00	\$ 2.56	\$ 2.56
057-0163-002-0000	SAFETY LIGHTS ONLY	\$ 0.00	\$ 2.56	\$ 2.56
057-0163-003-0000	SAFETY LIGHTS ONLY	\$ 0.00	\$ 2.56	\$ 2.56
057-0163-004-0000	SAFETY LIGHTS ONLY	\$ 0.00	\$ 2.56	\$ 2.56
057-0163-005-0000	SAFETY LIGHTS ONLY	\$ 0.00	\$ 2.56	\$ 2.56
057-0163-006-0000	SAFETY LIGHTS ONLY	\$ 0.00	\$ 2.56	\$ 2.56
057-0163-007-0000	SAFETY LIGHTS ONLY	\$ 0.00	\$ 2.56	\$ 2.56
057-0163-008-0000	SAFETY LIGHTS ONLY	\$ 0.00	\$ 2.56	\$ 2.56
057-0163-009-0000	SAFETY LIGHTS ONLY	\$ 0.00	\$ 2.56	\$ 2.56
057-0163-010-0000	SAFETY LIGHTS ONLY	\$ 0.00	\$ 2.56	\$ 2.56
057-0163-011-0000	SAFETY LIGHTS ONLY	\$ 0.00	\$ 2.56	\$ 2.56
057-0163-012-0000	SAFETY LIGHTS ONLY	\$ 0.00	\$ 2.56	\$ 2.56
057-0163-013-0000	SAFETY LIGHTS ONLY	\$ 0.00	\$ 2.56	\$ 2.56
057-0163-014-0000	SAFETY LIGHTS ONLY	\$ 0.00	\$ 2.56	\$ 2.56
057-0163-015-0000	SAFETY LIGHTS ONLY	\$ 0.00	\$ 2.56	\$ 2.56
057-0163-016-0000	SAFETY LIGHTS ONLY	\$ 0.00	\$ 2.56	\$ 2.56
057-0163-017-0000	SAFETY LIGHTS ONLY	\$ 0.00	\$ 2.56	\$ 2.56
057-0163-018-0000	SAFETY LIGHTS ONLY	\$ 0.00	\$ 2.56	\$ 2.56
057-0163-019-0000	SAFETY LIGHTS ONLY	\$ 0.00	\$ 2.56	\$ 2.56
057-0164-001-0000	SAFETY LIGHTS ONLY	\$ 0.00	\$ 2.56	\$ 2.56
057-0164-002-0000	SAFETY LIGHTS ONLY	\$ 0.00	\$ 2.56	\$ 2.56
057-0164-003-0000	SAFETY LIGHTS ONLY	\$ 0.00	\$ 2.56	\$ 2.56
057-0164-004-0000	SAFETY LIGHTS ONLY	\$ 0.00	\$ 2.56	\$ 2.56
057-0164-005-0000	SAFETY LIGHTS ONLY	\$ 0.00	\$ 2.56	\$ 2.56
057-0164-006-0000	SAFETY LIGHTS ONLY	\$ 0.00	\$ 2.56	\$ 2.56

ITEM 10.4.

City of Rancho Cordova
Lighting District No. 2012-1
Fiscal Year 2020-21 Assessment Roll

ATTACHMENT 2

APN	District Classification	Street Light Charge	Safety Light Charge	Total Assessment
057-0164-007-0000	SAFETY LIGHTS ONLY	\$ 0.00	\$ 2.56	\$ 2.56
057-0164-008-0000	SAFETY LIGHTS ONLY	\$ 0.00	\$ 2.56	\$ 2.56
057-0164-009-0000	SAFETY LIGHTS ONLY	\$ 0.00	\$ 2.56	\$ 2.56
057-0164-010-0000	SAFETY LIGHTS ONLY	\$ 0.00	\$ 2.56	\$ 2.56
057-0164-011-0000	SAFETY LIGHTS ONLY	\$ 0.00	\$ 2.56	\$ 2.56
057-0164-012-0000	SAFETY LIGHTS ONLY	\$ 0.00	\$ 2.56	\$ 2.56
057-0164-013-0000	SAFETY LIGHTS ONLY	\$ 0.00	\$ 2.56	\$ 2.56
057-0164-014-0000	SAFETY LIGHTS ONLY	\$ 0.00	\$ 2.56	\$ 2.56
057-0171-001-0000	SAFETY LIGHTS ONLY	\$ 0.00	\$ 2.56	\$ 2.56
057-0171-002-0000	SAFETY LIGHTS ONLY	\$ 0.00	\$ 2.56	\$ 2.56
057-0171-003-0000	SAFETY LIGHTS ONLY	\$ 0.00	\$ 2.56	\$ 2.56
057-0171-004-0000	SAFETY LIGHTS ONLY	\$ 0.00	\$ 2.56	\$ 2.56
057-0171-005-0000	SAFETY LIGHTS ONLY	\$ 0.00	\$ 2.56	\$ 2.56
057-0171-006-0000	SAFETY LIGHTS ONLY	\$ 0.00	\$ 2.56	\$ 2.56
057-0171-007-0000	SAFETY LIGHTS ONLY	\$ 0.00	\$ 2.56	\$ 2.56
057-0171-008-0000	SAFETY LIGHTS ONLY	\$ 0.00	\$ 2.56	\$ 2.56
057-0171-009-0000	SAFETY LIGHTS ONLY	\$ 0.00	\$ 2.56	\$ 2.56
057-0171-010-0000	SAFETY LIGHTS ONLY	\$ 0.00	\$ 2.56	\$ 2.56
057-0171-011-0000	SAFETY LIGHTS ONLY	\$ 0.00	\$ 2.56	\$ 2.56
057-0172-001-0000	SAFETY LIGHTS ONLY	\$ 0.00	\$ 2.56	\$ 2.56
057-0172-002-0000	SAFETY LIGHTS ONLY	\$ 0.00	\$ 2.56	\$ 2.56
057-0172-003-0000	SAFETY LIGHTS ONLY	\$ 0.00	\$ 2.56	\$ 2.56
057-0172-004-0000	SAFETY LIGHTS ONLY	\$ 0.00	\$ 2.56	\$ 2.56
057-0172-005-0000	SAFETY LIGHTS ONLY	\$ 0.00	\$ 2.56	\$ 2.56
057-0172-006-0000	SAFETY LIGHTS ONLY	\$ 0.00	\$ 2.56	\$ 2.56
057-0172-007-0000	SAFETY LIGHTS ONLY	\$ 0.00	\$ 2.56	\$ 2.56
057-0172-008-0000	SAFETY LIGHTS ONLY	\$ 0.00	\$ 2.56	\$ 2.56
057-0172-009-0000	SAFETY LIGHTS ONLY	\$ 0.00	\$ 2.56	\$ 2.56
057-0172-010-0000	SAFETY LIGHTS ONLY	\$ 0.00	\$ 2.56	\$ 2.56
057-0172-011-0000	SAFETY LIGHTS ONLY	\$ 0.00	\$ 2.56	\$ 2.56
057-0172-012-0000	SAFETY LIGHTS ONLY	\$ 0.00	\$ 2.56	\$ 2.56
057-0172-013-0000	SAFETY LIGHTS ONLY	\$ 0.00	\$ 2.56	\$ 2.56
057-0172-014-0000	SAFETY LIGHTS ONLY	\$ 0.00	\$ 2.56	\$ 2.56
057-0172-015-0000	SAFETY LIGHTS ONLY	\$ 0.00	\$ 2.56	\$ 2.56
057-0172-016-0000	SAFETY LIGHTS ONLY	\$ 0.00	\$ 2.56	\$ 2.56
057-0172-017-0000	SAFETY LIGHTS ONLY	\$ 0.00	\$ 2.56	\$ 2.56
057-0172-018-0000	SAFETY LIGHTS ONLY	\$ 0.00	\$ 2.56	\$ 2.56
057-0172-019-0000	SAFETY LIGHTS ONLY	\$ 0.00	\$ 2.56	\$ 2.56
057-0172-020-0000	SAFETY LIGHTS ONLY	\$ 0.00	\$ 2.56	\$ 2.56
057-0172-021-0000	SAFETY LIGHTS ONLY	\$ 0.00	\$ 2.56	\$ 2.56
057-0172-022-0000	SAFETY LIGHTS ONLY	\$ 0.00	\$ 2.56	\$ 2.56
057-0172-023-0000	SAFETY LIGHTS ONLY	\$ 0.00	\$ 2.56	\$ 2.56
057-0172-024-0000	SAFETY LIGHTS ONLY	\$ 0.00	\$ 2.56	\$ 2.56
057-0172-025-0000	SAFETY LIGHTS ONLY	\$ 0.00	\$ 2.56	\$ 2.56

ITEM 10.4.

City of Rancho Cordova
Lighting District No. 2012-1
Fiscal Year 2020-21 Assessment Roll

ATTACHMENT 2

APN	District Classification	Street Light Charge	Safety Light Charge	Total Assessment
057-0172-026-0000	SAFETY LIGHTS ONLY	\$ 0.00	\$ 2.56	\$ 2.56
057-0172-027-0000	SAFETY LIGHTS ONLY	\$ 0.00	\$ 2.56	\$ 2.56
057-0172-028-0000	SAFETY LIGHTS ONLY	\$ 0.00	\$ 2.56	\$ 2.56
057-0172-029-0000	SAFETY LIGHTS ONLY	\$ 0.00	\$ 2.56	\$ 2.56
057-0172-030-0000	SAFETY LIGHTS ONLY	\$ 0.00	\$ 2.56	\$ 2.56
057-0172-031-0000	SAFETY LIGHTS ONLY	\$ 0.00	\$ 2.56	\$ 2.56
057-0172-032-0000	SAFETY LIGHTS ONLY	\$ 0.00	\$ 2.56	\$ 2.56
057-0172-033-0000	SAFETY LIGHTS ONLY	\$ 0.00	\$ 2.56	\$ 2.56
057-0172-034-0000	SAFETY LIGHTS ONLY	\$ 0.00	\$ 2.56	\$ 2.56
057-0173-001-0000	SAFETY LIGHTS ONLY	\$ 0.00	\$ 2.56	\$ 2.56
057-0173-002-0000	SAFETY LIGHTS ONLY	\$ 0.00	\$ 2.56	\$ 2.56
057-0173-003-0000	SAFETY LIGHTS ONLY	\$ 0.00	\$ 2.56	\$ 2.56
057-0173-004-0000	SAFETY LIGHTS ONLY	\$ 0.00	\$ 2.56	\$ 2.56
057-0173-005-0000	SAFETY LIGHTS ONLY	\$ 0.00	\$ 2.56	\$ 2.56
057-0173-006-0000	SAFETY LIGHTS ONLY	\$ 0.00	\$ 2.56	\$ 2.56
057-0173-007-0000	SAFETY LIGHTS ONLY	\$ 0.00	\$ 2.56	\$ 2.56
057-0173-008-0000	SAFETY LIGHTS ONLY	\$ 0.00	\$ 2.56	\$ 2.56
057-0173-009-0000	SAFETY LIGHTS ONLY	\$ 0.00	\$ 2.56	\$ 2.56
057-0173-010-0000	SAFETY LIGHTS ONLY	\$ 0.00	\$ 2.56	\$ 2.56
057-0173-011-0000	SAFETY LIGHTS ONLY	\$ 0.00	\$ 2.56	\$ 2.56
057-0173-012-0000	SAFETY LIGHTS ONLY	\$ 0.00	\$ 2.56	\$ 2.56
057-0173-013-0000	SAFETY LIGHTS ONLY	\$ 0.00	\$ 2.56	\$ 2.56
057-0173-014-0000	SAFETY LIGHTS ONLY	\$ 0.00	\$ 2.56	\$ 2.56
057-0173-015-0000	SAFETY LIGHTS ONLY	\$ 0.00	\$ 2.56	\$ 2.56
057-0173-016-0000	SAFETY LIGHTS ONLY	\$ 0.00	\$ 2.56	\$ 2.56
057-0173-017-0000	SAFETY LIGHTS ONLY	\$ 0.00	\$ 2.56	\$ 2.56
057-0173-018-0000	SAFETY LIGHTS ONLY	\$ 0.00	\$ 2.56	\$ 2.56
057-0173-019-0000	SAFETY LIGHTS ONLY	\$ 0.00	\$ 2.56	\$ 2.56
057-0173-020-0000	SAFETY LIGHTS ONLY	\$ 0.00	\$ 2.56	\$ 2.56
057-0173-021-0000	SAFETY LIGHTS ONLY	\$ 0.00	\$ 2.56	\$ 2.56
057-0173-022-0000	SAFETY LIGHTS ONLY	\$ 0.00	\$ 2.56	\$ 2.56
057-0173-025-0000	SAFETY LIGHTS ONLY	\$ 0.00	\$ 2.56	\$ 2.56
057-0173-026-0000	SAFETY LIGHTS ONLY	\$ 0.00	\$ 2.56	\$ 2.56
057-0173-027-0000	SAFETY LIGHTS ONLY	\$ 0.00	\$ 2.56	\$ 2.56
057-0173-028-0000	SAFETY LIGHTS ONLY	\$ 0.00	\$ 2.56	\$ 2.56
057-0173-030-0000	SAFETY LIGHTS ONLY	\$ 0.00	\$ 2.56	\$ 2.56
057-0173-031-0000	SAFETY LIGHTS ONLY	\$ 0.00	\$ 2.56	\$ 2.56
057-0174-001-0000	SAFETY LIGHTS ONLY	\$ 0.00	\$ 2.56	\$ 2.56
057-0174-002-0000	SAFETY LIGHTS ONLY	\$ 0.00	\$ 2.56	\$ 2.56
057-0174-003-0000	SAFETY LIGHTS ONLY	\$ 0.00	\$ 2.56	\$ 2.56
057-0174-004-0000	SAFETY LIGHTS ONLY	\$ 0.00	\$ 2.56	\$ 2.56
057-0174-005-0000	SAFETY LIGHTS ONLY	\$ 0.00	\$ 2.56	\$ 2.56
057-0174-006-0000	SAFETY LIGHTS ONLY	\$ 0.00	\$ 2.56	\$ 2.56
057-0174-007-0000	SAFETY LIGHTS ONLY	\$ 0.00	\$ 2.56	\$ 2.56

ITEM 10.4.

City of Rancho Cordova
Lighting District No. 2012-1
Fiscal Year 2020-21 Assessment Roll

ATTACHMENT 2

APN	District Classification	Street Light Charge	Safety Light Charge	Total Assessment
057-0174-008-0000	SAFETY LIGHTS ONLY	\$ 0.00	\$ 2.56	\$ 2.56
057-0174-009-0000	SAFETY LIGHTS ONLY	\$ 0.00	\$ 2.56	\$ 2.56
057-0181-001-0000	SAFETY LIGHTS ONLY	\$ 0.00	\$ 2.56	\$ 2.56
057-0182-001-0000	SAFETY LIGHTS ONLY	\$ 0.00	\$ 2.56	\$ 2.56
057-0182-002-0000	SAFETY LIGHTS ONLY	\$ 0.00	\$ 2.56	\$ 2.56
057-0182-003-0000	SAFETY LIGHTS ONLY	\$ 0.00	\$ 2.56	\$ 2.56
057-0182-004-0000	SAFETY LIGHTS ONLY	\$ 0.00	\$ 2.56	\$ 2.56
057-0182-005-0000	SAFETY LIGHTS ONLY	\$ 0.00	\$ 2.56	\$ 2.56
057-0183-001-0000	SAFETY LIGHTS ONLY	\$ 0.00	\$ 2.56	\$ 2.56
057-0183-002-0000	SAFETY LIGHTS ONLY	\$ 0.00	\$ 2.56	\$ 2.56
057-0183-003-0000	SAFETY LIGHTS ONLY	\$ 0.00	\$ 2.56	\$ 2.56
057-0183-004-0000	SAFETY LIGHTS ONLY	\$ 0.00	\$ 2.56	\$ 2.56
057-0183-005-0000	SAFETY LIGHTS ONLY	\$ 0.00	\$ 2.56	\$ 2.56
057-0183-006-0000	SAFETY LIGHTS ONLY	\$ 0.00	\$ 2.56	\$ 2.56
057-0183-007-0000	SAFETY LIGHTS ONLY	\$ 0.00	\$ 2.56	\$ 2.56
057-0183-008-0000	SAFETY LIGHTS ONLY	\$ 0.00	\$ 2.56	\$ 2.56
057-0183-009-0000	SAFETY LIGHTS ONLY	\$ 0.00	\$ 2.56	\$ 2.56
057-0183-010-0000	SAFETY LIGHTS ONLY	\$ 0.00	\$ 2.56	\$ 2.56
057-0183-011-0000	SAFETY LIGHTS ONLY	\$ 0.00	\$ 2.56	\$ 2.56
057-0183-012-0000	SAFETY LIGHTS ONLY	\$ 0.00	\$ 2.56	\$ 2.56
057-0183-013-0000	SAFETY LIGHTS ONLY	\$ 0.00	\$ 2.56	\$ 2.56
057-0183-014-0000	SAFETY LIGHTS ONLY	\$ 0.00	\$ 2.56	\$ 2.56
057-0183-015-0000	SAFETY LIGHTS ONLY	\$ 0.00	\$ 2.56	\$ 2.56
057-0183-016-0000	SAFETY LIGHTS ONLY	\$ 0.00	\$ 2.56	\$ 2.56
057-0183-017-0000	SAFETY LIGHTS ONLY	\$ 0.00	\$ 2.56	\$ 2.56
057-0183-018-0000	SAFETY LIGHTS ONLY	\$ 0.00	\$ 2.56	\$ 2.56
057-0183-019-0000	SAFETY LIGHTS ONLY	\$ 0.00	\$ 2.56	\$ 2.56
057-0184-001-0000	SAFETY LIGHTS ONLY	\$ 0.00	\$ 2.56	\$ 2.56
057-0184-002-0000	SAFETY LIGHTS ONLY	\$ 0.00	\$ 2.56	\$ 2.56
057-0184-003-0000	SAFETY LIGHTS ONLY	\$ 0.00	\$ 2.56	\$ 2.56
057-0184-004-0000	SAFETY LIGHTS ONLY	\$ 0.00	\$ 2.56	\$ 2.56
057-0184-005-0000	SAFETY LIGHTS ONLY	\$ 0.00	\$ 2.56	\$ 2.56
057-0184-006-0000	SAFETY LIGHTS ONLY	\$ 0.00	\$ 2.56	\$ 2.56
057-0184-007-0000	SAFETY LIGHTS ONLY	\$ 0.00	\$ 2.56	\$ 2.56
057-0184-008-0000	SAFETY LIGHTS ONLY	\$ 0.00	\$ 2.56	\$ 2.56
057-0184-009-0000	SAFETY LIGHTS ONLY	\$ 0.00	\$ 2.56	\$ 2.56
057-0184-010-0000	SAFETY LIGHTS ONLY	\$ 0.00	\$ 2.56	\$ 2.56
057-0184-011-0000	SAFETY LIGHTS ONLY	\$ 0.00	\$ 2.56	\$ 2.56
057-0184-012-0000	SAFETY LIGHTS ONLY	\$ 0.00	\$ 2.56	\$ 2.56
057-0184-013-0000	SAFETY LIGHTS ONLY	\$ 0.00	\$ 2.56	\$ 2.56
057-0184-014-0000	SAFETY LIGHTS ONLY	\$ 0.00	\$ 2.56	\$ 2.56
057-0184-015-0000	SAFETY LIGHTS ONLY	\$ 0.00	\$ 2.56	\$ 2.56
057-0184-016-0000	SAFETY LIGHTS ONLY	\$ 0.00	\$ 2.56	\$ 2.56
057-0184-017-0000	SAFETY LIGHTS ONLY	\$ 0.00	\$ 2.56	\$ 2.56

ITEM 10.4.

City of Rancho Cordova
Lighting District No. 2012-1
Fiscal Year 2020-21 Assessment Roll

ATTACHMENT 2

APN	District Classification	Street Light Charge	Safety Light Charge	Total Assessment
057-0184-018-0000	SAFETY LIGHTS ONLY	\$ 0.00	\$ 2.56	\$ 2.56
057-0184-019-0000	SAFETY LIGHTS ONLY	\$ 0.00	\$ 2.56	\$ 2.56
057-0185-001-0000	SAFETY LIGHTS ONLY	\$ 0.00	\$ 2.56	\$ 2.56
057-0185-002-0000	SAFETY LIGHTS ONLY	\$ 0.00	\$ 2.56	\$ 2.56
057-0185-003-0000	SAFETY LIGHTS ONLY	\$ 0.00	\$ 2.56	\$ 2.56
057-0185-004-0000	SAFETY LIGHTS ONLY	\$ 0.00	\$ 2.56	\$ 2.56
057-0185-006-0000	SAFETY LIGHTS ONLY	\$ 0.00	\$ 2.56	\$ 2.56
057-0185-007-0000	SAFETY LIGHTS ONLY	\$ 0.00	\$ 2.56	\$ 2.56
057-0185-008-0000	SAFETY LIGHTS ONLY	\$ 0.00	\$ 2.56	\$ 2.56
057-0185-009-0000	SAFETY LIGHTS ONLY	\$ 0.00	\$ 2.56	\$ 2.56
057-0185-012-0000	SAFETY LIGHTS ONLY	\$ 0.00	\$ 2.56	\$ 2.56
057-0185-013-0000	SAFETY LIGHTS ONLY	\$ 0.00	\$ 2.56	\$ 2.56
057-0185-014-0000	SAFETY LIGHTS ONLY	\$ 0.00	\$ 2.56	\$ 2.56
057-0185-015-0000	SAFETY LIGHTS ONLY	\$ 0.00	\$ 2.56	\$ 2.56
057-0185-018-0000	SAFETY LIGHTS ONLY	\$ 0.00	\$ 2.56	\$ 2.56
057-0185-019-0000	SAFETY LIGHTS ONLY	\$ 0.00	\$ 2.56	\$ 2.56
057-0186-001-0000	SAFETY LIGHTS ONLY	\$ 0.00	\$ 2.56	\$ 2.56
057-0186-002-0000	SAFETY LIGHTS ONLY	\$ 0.00	\$ 2.56	\$ 2.56
057-0186-003-0000	SAFETY LIGHTS ONLY	\$ 0.00	\$ 2.56	\$ 2.56
057-0186-004-0000	SAFETY LIGHTS ONLY	\$ 0.00	\$ 2.56	\$ 2.56
057-0186-005-0000	SAFETY LIGHTS ONLY	\$ 0.00	\$ 2.56	\$ 2.56
057-0187-001-0000	SAFETY LIGHTS ONLY	\$ 0.00	\$ 2.56	\$ 2.56
057-0187-002-0000	SAFETY LIGHTS ONLY	\$ 0.00	\$ 2.56	\$ 2.56
057-0187-003-0000	SAFETY LIGHTS ONLY	\$ 0.00	\$ 2.56	\$ 2.56
057-0187-004-0000	SAFETY LIGHTS ONLY	\$ 0.00	\$ 2.56	\$ 2.56
057-0191-001-0000	SAFETY LIGHTS ONLY	\$ 0.00	\$ 2.56	\$ 2.56
057-0191-002-0000	SAFETY LIGHTS ONLY	\$ 0.00	\$ 2.56	\$ 2.56
057-0191-003-0000	SAFETY LIGHTS ONLY	\$ 0.00	\$ 2.56	\$ 2.56
057-0191-004-0000	SAFETY LIGHTS ONLY	\$ 0.00	\$ 2.56	\$ 2.56
057-0191-005-0000	SAFETY LIGHTS ONLY	\$ 0.00	\$ 2.56	\$ 2.56
057-0191-006-0000	SAFETY LIGHTS ONLY	\$ 0.00	\$ 2.56	\$ 2.56
057-0191-007-0000	SAFETY LIGHTS ONLY	\$ 0.00	\$ 2.56	\$ 2.56
057-0191-008-0000	SAFETY LIGHTS ONLY	\$ 0.00	\$ 2.56	\$ 2.56
057-0191-009-0000	SAFETY LIGHTS ONLY	\$ 0.00	\$ 2.56	\$ 2.56
057-0191-010-0000	SAFETY LIGHTS ONLY	\$ 0.00	\$ 2.56	\$ 2.56
057-0192-001-0000	SAFETY LIGHTS ONLY	\$ 0.00	\$ 2.56	\$ 2.56
057-0192-002-0000	SAFETY LIGHTS ONLY	\$ 0.00	\$ 2.56	\$ 2.56
057-0192-003-0000	SAFETY LIGHTS ONLY	\$ 0.00	\$ 2.56	\$ 2.56
057-0192-004-0000	SAFETY LIGHTS ONLY	\$ 0.00	\$ 2.56	\$ 2.56
057-0192-005-0000	SAFETY LIGHTS ONLY	\$ 0.00	\$ 2.56	\$ 2.56
057-0192-006-0000	SAFETY LIGHTS ONLY	\$ 0.00	\$ 2.56	\$ 2.56
057-0192-007-0000	SAFETY LIGHTS ONLY	\$ 0.00	\$ 2.56	\$ 2.56
057-0192-008-0000	SAFETY LIGHTS ONLY	\$ 0.00	\$ 2.56	\$ 2.56
057-0192-009-0000	SAFETY LIGHTS ONLY	\$ 0.00	\$ 2.56	\$ 2.56

ITEM 10.4.

City of Rancho Cordova
Lighting District No. 2012-1
Fiscal Year 2020-21 Assessment Roll

ATTACHMENT 2

APN	District Classification	Street Light Charge	Safety Light Charge	Total Assessment
057-0193-001-0000	SAFETY LIGHTS ONLY	\$ 0.00	\$ 2.56	\$ 2.56
057-0193-002-0000	SAFETY LIGHTS ONLY	\$ 0.00	\$ 2.56	\$ 2.56
057-0193-003-0000	SAFETY LIGHTS ONLY	\$ 0.00	\$ 2.56	\$ 2.56
057-0193-004-0000	SAFETY LIGHTS ONLY	\$ 0.00	\$ 2.56	\$ 2.56
057-0193-005-0000	SAFETY LIGHTS ONLY	\$ 0.00	\$ 2.56	\$ 2.56
057-0193-006-0000	SAFETY LIGHTS ONLY	\$ 0.00	\$ 2.56	\$ 2.56
057-0193-007-0000	SAFETY LIGHTS ONLY	\$ 0.00	\$ 2.56	\$ 2.56
057-0193-008-0000	SAFETY LIGHTS ONLY	\$ 0.00	\$ 2.56	\$ 2.56
057-0193-009-0000	SAFETY LIGHTS ONLY	\$ 0.00	\$ 2.56	\$ 2.56
057-0193-010-0000	SAFETY LIGHTS ONLY	\$ 0.00	\$ 2.56	\$ 2.56
057-0193-011-0000	SAFETY LIGHTS ONLY	\$ 0.00	\$ 2.56	\$ 2.56
057-0193-012-0000	SAFETY LIGHTS ONLY	\$ 0.00	\$ 2.56	\$ 2.56
057-0193-013-0000	SAFETY LIGHTS ONLY	\$ 0.00	\$ 2.56	\$ 2.56
057-0193-014-0000	SAFETY LIGHTS ONLY	\$ 0.00	\$ 2.56	\$ 2.56
057-0193-015-0000	SAFETY LIGHTS ONLY	\$ 0.00	\$ 2.56	\$ 2.56
057-0193-016-0000	SAFETY LIGHTS ONLY	\$ 0.00	\$ 2.56	\$ 2.56
057-0193-017-0000	SAFETY LIGHTS ONLY	\$ 0.00	\$ 2.56	\$ 2.56
057-0193-018-0000	SAFETY LIGHTS ONLY	\$ 0.00	\$ 2.56	\$ 2.56
057-0193-019-0000	SAFETY LIGHTS ONLY	\$ 0.00	\$ 2.56	\$ 2.56
057-0193-020-0000	SAFETY LIGHTS ONLY	\$ 0.00	\$ 2.56	\$ 2.56
057-0193-021-0000	SAFETY LIGHTS ONLY	\$ 0.00	\$ 2.56	\$ 2.56
057-0193-022-0000	SAFETY LIGHTS ONLY	\$ 0.00	\$ 2.56	\$ 2.56
057-0193-023-0000	SAFETY LIGHTS ONLY	\$ 0.00	\$ 2.56	\$ 2.56
057-0193-024-0000	SAFETY LIGHTS ONLY	\$ 0.00	\$ 2.56	\$ 2.56
057-0193-025-0000	SAFETY LIGHTS ONLY	\$ 0.00	\$ 2.56	\$ 2.56
057-0193-026-0000	SAFETY LIGHTS ONLY	\$ 0.00	\$ 2.56	\$ 2.56
057-0201-001-0000	SAFETY LIGHTS ONLY	\$ 0.00	\$ 2.56	\$ 2.56
057-0201-002-0000	SAFETY LIGHTS ONLY	\$ 0.00	\$ 2.56	\$ 2.56
057-0201-003-0000	SAFETY LIGHTS ONLY	\$ 0.00	\$ 2.56	\$ 2.56
057-0201-004-0000	SAFETY LIGHTS ONLY	\$ 0.00	\$ 2.56	\$ 2.56
057-0201-005-0000	SAFETY LIGHTS ONLY	\$ 0.00	\$ 2.56	\$ 2.56
057-0201-006-0000	SAFETY LIGHTS ONLY	\$ 0.00	\$ 2.56	\$ 2.56
057-0201-007-0000	SAFETY LIGHTS ONLY	\$ 0.00	\$ 2.56	\$ 2.56
057-0201-008-0000	SAFETY LIGHTS ONLY	\$ 0.00	\$ 2.56	\$ 2.56
057-0201-009-0000	SAFETY LIGHTS ONLY	\$ 0.00	\$ 2.56	\$ 2.56
057-0201-010-0000	SAFETY LIGHTS ONLY	\$ 0.00	\$ 2.56	\$ 2.56
057-0201-011-0000	SAFETY LIGHTS ONLY	\$ 0.00	\$ 2.56	\$ 2.56
057-0201-012-0000	SAFETY LIGHTS ONLY	\$ 0.00	\$ 2.56	\$ 2.56
057-0201-013-0000	SAFETY LIGHTS ONLY	\$ 0.00	\$ 2.56	\$ 2.56
057-0201-014-0000	SAFETY LIGHTS ONLY	\$ 0.00	\$ 2.56	\$ 2.56
057-0201-015-0000	SAFETY LIGHTS ONLY	\$ 0.00	\$ 2.56	\$ 2.56
057-0201-016-0000	SAFETY LIGHTS ONLY	\$ 0.00	\$ 2.56	\$ 2.56
057-0201-017-0000	SAFETY LIGHTS ONLY	\$ 0.00	\$ 2.56	\$ 2.56
057-0201-018-0000	SAFETY LIGHTS ONLY	\$ 0.00	\$ 2.56	\$ 2.56

ITEM 10.4.

City of Rancho Cordova
Lighting District No. 2012-1
Fiscal Year 2020-21 Assessment Roll

ATTACHMENT 2

APN	District Classification	Street Light Charge	Safety Light Charge	Total Assessment
057-0201-019-0000	SAFETY LIGHTS ONLY	\$ 0.00	\$ 2.56	\$ 2.56
057-0201-020-0000	SAFETY LIGHTS ONLY	\$ 0.00	\$ 2.56	\$ 2.56
057-0201-021-0000	SAFETY LIGHTS ONLY	\$ 0.00	\$ 2.56	\$ 2.56
057-0201-022-0000	SAFETY LIGHTS ONLY	\$ 0.00	\$ 2.56	\$ 2.56
057-0201-023-0000	SAFETY LIGHTS ONLY	\$ 0.00	\$ 2.56	\$ 2.56
057-0202-001-0000	SAFETY LIGHTS ONLY	\$ 0.00	\$ 2.56	\$ 2.56
057-0202-002-0000	SAFETY LIGHTS ONLY	\$ 0.00	\$ 2.56	\$ 2.56
057-0202-003-0000	SAFETY LIGHTS ONLY	\$ 0.00	\$ 2.56	\$ 2.56
057-0202-004-0000	SAFETY LIGHTS ONLY	\$ 0.00	\$ 2.56	\$ 2.56
057-0202-005-0000	SAFETY LIGHTS ONLY	\$ 0.00	\$ 2.56	\$ 2.56
057-0202-006-0000	SAFETY LIGHTS ONLY	\$ 0.00	\$ 2.56	\$ 2.56
057-0202-007-0000	SAFETY LIGHTS ONLY	\$ 0.00	\$ 2.56	\$ 2.56
057-0202-008-0000	SAFETY LIGHTS ONLY	\$ 0.00	\$ 2.56	\$ 2.56
057-0202-009-0000	SAFETY LIGHTS ONLY	\$ 0.00	\$ 2.56	\$ 2.56
057-0202-010-0000	SAFETY LIGHTS ONLY	\$ 0.00	\$ 2.56	\$ 2.56
057-0202-011-0000	SAFETY LIGHTS ONLY	\$ 0.00	\$ 2.56	\$ 2.56
057-0202-012-0000	SAFETY LIGHTS ONLY	\$ 0.00	\$ 2.56	\$ 2.56
057-0202-013-0000	SAFETY LIGHTS ONLY	\$ 0.00	\$ 2.56	\$ 2.56
057-0202-014-0000	SAFETY LIGHTS ONLY	\$ 0.00	\$ 2.56	\$ 2.56
057-0202-015-0000	SAFETY LIGHTS ONLY	\$ 0.00	\$ 2.56	\$ 2.56
057-0202-016-0000	SAFETY LIGHTS ONLY	\$ 0.00	\$ 2.56	\$ 2.56
057-0202-017-0000	SAFETY LIGHTS ONLY	\$ 0.00	\$ 2.56	\$ 2.56
057-0202-018-0000	SAFETY LIGHTS ONLY	\$ 0.00	\$ 2.56	\$ 2.56
057-0202-019-0000	SAFETY LIGHTS ONLY	\$ 0.00	\$ 2.56	\$ 2.56
057-0203-001-0000	SAFETY LIGHTS ONLY	\$ 0.00	\$ 2.56	\$ 2.56
057-0203-002-0000	SAFETY LIGHTS ONLY	\$ 0.00	\$ 2.56	\$ 2.56
057-0203-003-0000	SAFETY LIGHTS ONLY	\$ 0.00	\$ 2.56	\$ 2.56
057-0203-004-0000	SAFETY LIGHTS ONLY	\$ 0.00	\$ 2.56	\$ 2.56
057-0203-005-0000	SAFETY LIGHTS ONLY	\$ 0.00	\$ 2.56	\$ 2.56
057-0203-006-0000	SAFETY LIGHTS ONLY	\$ 0.00	\$ 2.56	\$ 2.56
057-0203-007-0000	SAFETY LIGHTS ONLY	\$ 0.00	\$ 2.56	\$ 2.56
057-0203-008-0000	SAFETY LIGHTS ONLY	\$ 0.00	\$ 2.56	\$ 2.56
057-0203-009-0000	SAFETY LIGHTS ONLY	\$ 0.00	\$ 2.56	\$ 2.56
057-0203-010-0000	SAFETY LIGHTS ONLY	\$ 0.00	\$ 2.56	\$ 2.56
057-0203-011-0000	SAFETY LIGHTS ONLY	\$ 0.00	\$ 2.56	\$ 2.56
057-0203-012-0000	SAFETY LIGHTS ONLY	\$ 0.00	\$ 2.56	\$ 2.56
057-0203-013-0000	SAFETY LIGHTS ONLY	\$ 0.00	\$ 2.56	\$ 2.56
057-0203-014-0000	SAFETY LIGHTS ONLY	\$ 0.00	\$ 2.56	\$ 2.56
057-0203-015-0000	SAFETY LIGHTS ONLY	\$ 0.00	\$ 2.56	\$ 2.56
057-0203-016-0000	SAFETY LIGHTS ONLY	\$ 0.00	\$ 2.56	\$ 2.56
057-0203-017-0000	SAFETY LIGHTS ONLY	\$ 0.00	\$ 2.56	\$ 2.56
057-0203-018-0000	SAFETY LIGHTS ONLY	\$ 0.00	\$ 2.56	\$ 2.56
057-0203-019-0000	SAFETY LIGHTS ONLY	\$ 0.00	\$ 2.56	\$ 2.56
057-0203-020-0000	SAFETY LIGHTS ONLY	\$ 0.00	\$ 2.56	\$ 2.56

ITEM 10.4.

City of Rancho Cordova
Lighting District No. 2012-1
Fiscal Year 2020-21 Assessment Roll

ATTACHMENT 2

APN	District Classification	Street Light Charge	Safety Light Charge	Total Assessment
057-0203-021-0000	SAFETY LIGHTS ONLY	\$ 0.00	\$ 2.56	\$ 2.56
057-0203-022-0000	SAFETY LIGHTS ONLY	\$ 0.00	\$ 2.56	\$ 2.56
057-0203-023-0000	SAFETY LIGHTS ONLY	\$ 0.00	\$ 2.56	\$ 2.56
057-0204-001-0000	SAFETY LIGHTS ONLY	\$ 0.00	\$ 2.56	\$ 2.56
057-0204-002-0000	SAFETY LIGHTS ONLY	\$ 0.00	\$ 2.56	\$ 2.56
057-0204-003-0000	SAFETY LIGHTS ONLY	\$ 0.00	\$ 2.56	\$ 2.56
057-0204-004-0000	SAFETY LIGHTS ONLY	\$ 0.00	\$ 2.56	\$ 2.56
057-0204-005-0000	SAFETY LIGHTS ONLY	\$ 0.00	\$ 2.56	\$ 2.56
057-0204-006-0000	SAFETY LIGHTS ONLY	\$ 0.00	\$ 2.56	\$ 2.56
057-0204-007-0000	SAFETY LIGHTS ONLY	\$ 0.00	\$ 2.56	\$ 2.56
057-0204-008-0000	SAFETY LIGHTS ONLY	\$ 0.00	\$ 2.56	\$ 2.56
057-0204-009-0000	SAFETY LIGHTS ONLY	\$ 0.00	\$ 2.56	\$ 2.56
057-0204-010-0000	SAFETY LIGHTS ONLY	\$ 0.00	\$ 2.56	\$ 2.56
057-0204-011-0000	SAFETY LIGHTS ONLY	\$ 0.00	\$ 2.56	\$ 2.56
057-0204-012-0000	SAFETY LIGHTS ONLY	\$ 0.00	\$ 2.56	\$ 2.56
057-0211-002-0000	SAFETY LIGHTS ONLY	\$ 0.00	\$ 2.56	\$ 2.56
057-0211-003-0000	SAFETY LIGHTS ONLY	\$ 0.00	\$ 2.56	\$ 2.56
057-0211-004-0000	NONRES	\$ 82.62	\$ 2.56	\$ 85.18
057-0211-005-0000	NONRES	\$ 105.04	\$ 2.56	\$ 107.60
057-0211-006-0000	NONRES	\$ 35.27	\$ 2.56	\$ 37.82
057-0211-017-0000	SAFETY LIGHTS ONLY	\$ 0.00	\$ 2.56	\$ 2.56
057-0211-021-0000	SAFETY LIGHTS ONLY	\$ 0.00	\$ 2.56	\$ 2.56
057-0211-022-0000	NONRES	\$ 67.26	\$ 2.56	\$ 69.82
057-0211-023-0000	NONRES	\$ 21.66	\$ 2.56	\$ 24.22
057-0211-027-0000	NONRES	\$ 15.62	\$ 2.56	\$ 18.18
057-0211-028-0000	NONRES	\$ 18.89	\$ 2.56	\$ 21.44
057-0211-029-0000	NONRES	\$ 18.89	\$ 2.56	\$ 21.44
057-0211-034-0000	NONRES	\$ 27.71	\$ 2.56	\$ 30.26
057-0211-035-0000	NONRES	\$ 19.40	\$ 2.56	\$ 21.96
057-0211-038-0000	SAFETY LIGHTS ONLY	\$ 0.00	\$ 2.56	\$ 2.56
057-0211-039-0000	NONRES	\$ 25.19	\$ 2.56	\$ 27.74
057-0211-040-0000	SAFETY LIGHTS ONLY	\$ 0.00	\$ 2.56	\$ 2.56
057-0212-004-0000	SAFETY LIGHTS ONLY	\$ 0.00	\$ 2.56	\$ 2.56
057-0212-005-0000	SAFETY LIGHTS ONLY	\$ 0.00	\$ 2.56	\$ 2.56
057-0212-008-0000	NONRES	\$ 195.47	\$ 2.56	\$ 198.02
057-0212-009-0000	SAFETY LIGHTS ONLY	\$ 0.00	\$ 2.56	\$ 2.56
057-0221-001-0000	SAFETY LIGHTS ONLY	\$ 0.00	\$ 2.56	\$ 2.56
057-0221-002-0000	SAFETY LIGHTS ONLY	\$ 0.00	\$ 2.56	\$ 2.56
057-0221-007-0000	SAFETY LIGHTS ONLY	\$ 0.00	\$ 2.56	\$ 2.56
057-0221-008-0000	SAFETY LIGHTS ONLY	\$ 0.00	\$ 2.56	\$ 2.56
057-0221-012-0000	SAFETY LIGHTS ONLY	\$ 0.00	\$ 2.56	\$ 2.56
057-0221-013-0000	SAFETY LIGHTS ONLY	\$ 0.00	\$ 2.56	\$ 2.56
057-0221-014-0000	NONRES	\$ 48.36	\$ 2.56	\$ 50.92
057-0221-021-0000	SAFETY LIGHTS ONLY	\$ 0.00	\$ 2.56	\$ 2.56

ITEM 10.4.

City of Rancho Cordova
Lighting District No. 2012-1
Fiscal Year 2020-21 Assessment Roll

ATTACHMENT 2

APN	District Classification	Street Light Charge	Safety Light Charge	Total Assessment
057-0221-022-0000	SAFETY LIGHTS ONLY	\$ 0.00	\$ 2.56	\$ 2.56
057-0222-003-0000	SAFETY LIGHTS ONLY	\$ 0.00	\$ 2.56	\$ 2.56
057-0222-004-0000	SAFETY LIGHTS ONLY	\$ 0.00	\$ 2.56	\$ 2.56
057-0222-017-0000	SAFETY LIGHTS ONLY	\$ 0.00	\$ 2.56	\$ 2.56
057-0223-008-0000	SAFETY LIGHTS ONLY	\$ 0.00	\$ 2.56	\$ 2.56
057-0223-011-0000	SAFETY LIGHTS ONLY	\$ 0.00	\$ 2.56	\$ 2.56
057-0223-013-0000	SAFETY LIGHTS ONLY	\$ 0.00	\$ 2.56	\$ 2.56
057-0223-014-0000	SAFETY LIGHTS ONLY	\$ 0.00	\$ 2.56	\$ 2.56
057-0223-015-0000	SAFETY LIGHTS ONLY	\$ 0.00	\$ 2.56	\$ 2.56
057-0223-016-0000	SAFETY LIGHTS ONLY	\$ 0.00	\$ 2.56	\$ 2.56
057-0223-017-0000	NONRES	\$ 47.61	\$ 2.56	\$ 50.16
057-0223-019-0000	NONRES	\$ 38.04	\$ 2.56	\$ 40.60
057-0223-020-0000	SAFETY LIGHTS ONLY	\$ 0.00	\$ 2.56	\$ 2.56
057-0223-022-0000	SAFETY LIGHTS ONLY	\$ 0.00	\$ 2.56	\$ 2.56
057-0223-023-0000	SAFETY LIGHTS ONLY	\$ 0.00	\$ 2.56	\$ 2.56
057-0231-001-0000	SAFETY LIGHTS ONLY	\$ 0.00	\$ 2.56	\$ 2.56
057-0231-002-0000	SAFETY LIGHTS ONLY	\$ 0.00	\$ 2.56	\$ 2.56
057-0231-003-0000	SAFETY LIGHTS ONLY	\$ 0.00	\$ 2.56	\$ 2.56
057-0231-004-0000	SAFETY LIGHTS ONLY	\$ 0.00	\$ 2.56	\$ 2.56
057-0231-005-0000	SAFETY LIGHTS ONLY	\$ 0.00	\$ 2.56	\$ 2.56
057-0231-006-0000	SAFETY LIGHTS ONLY	\$ 0.00	\$ 2.56	\$ 2.56
057-0231-007-0000	SAFETY LIGHTS ONLY	\$ 0.00	\$ 2.56	\$ 2.56
057-0231-011-0000	SAFETY LIGHTS ONLY	\$ 0.00	\$ 2.56	\$ 2.56
057-0231-012-0000	SAFETY LIGHTS ONLY	\$ 0.00	\$ 2.56	\$ 2.56
057-0231-013-0000	NONRES	\$ 14.86	\$ 2.56	\$ 17.42
057-0231-016-0000	NONRES	\$ 58.69	\$ 2.56	\$ 61.24
057-0231-019-0000	SAFETY LIGHTS ONLY	\$ 0.00	\$ 2.56	\$ 2.56
057-0231-022-0000	NONRES	\$ 50.38	\$ 2.56	\$ 52.94
057-0232-001-0000	SAFETY LIGHTS ONLY	\$ 0.00	\$ 2.56	\$ 2.56
057-0232-002-0000	SAFETY LIGHTS ONLY	\$ 0.00	\$ 2.56	\$ 2.56
057-0232-003-0000	SAFETY LIGHTS ONLY	\$ 0.00	\$ 2.56	\$ 2.56
057-0232-004-0000	SAFETY LIGHTS ONLY	\$ 0.00	\$ 2.56	\$ 2.56
057-0232-005-0000	SAFETY LIGHTS ONLY	\$ 0.00	\$ 2.56	\$ 2.56
057-0232-006-0000	SAFETY LIGHTS ONLY	\$ 0.00	\$ 2.56	\$ 2.56
057-0232-007-0000	SAFETY LIGHTS ONLY	\$ 0.00	\$ 2.56	\$ 2.56
057-0232-008-0000	SAFETY LIGHTS ONLY	\$ 0.00	\$ 2.56	\$ 2.56
057-0232-009-0000	SAFETY LIGHTS ONLY	\$ 0.00	\$ 2.56	\$ 2.56
057-0232-010-0000	SAFETY LIGHTS ONLY	\$ 0.00	\$ 2.56	\$ 2.56
057-0232-011-0000	SAFETY LIGHTS ONLY	\$ 0.00	\$ 2.56	\$ 2.56
057-0232-012-0000	SAFETY LIGHTS ONLY	\$ 0.00	\$ 2.56	\$ 2.56
057-0232-013-0000	SAFETY LIGHTS ONLY	\$ 0.00	\$ 2.56	\$ 2.56
057-0232-014-0000	SAFETY LIGHTS ONLY	\$ 0.00	\$ 2.56	\$ 2.56
057-0233-001-0000	SAFETY LIGHTS ONLY	\$ 0.00	\$ 2.56	\$ 2.56
057-0233-002-0000	SAFETY LIGHTS ONLY	\$ 0.00	\$ 2.56	\$ 2.56

ITEM 10.4.

City of Rancho Cordova
Lighting District No. 2012-1
Fiscal Year 2020-21 Assessment Roll

ATTACHMENT 2

APN	District Classification	Street Light Charge	Safety Light Charge	Total Assessment
057-0233-003-0000	SAFETY LIGHTS ONLY	\$ 0.00	\$ 2.56	\$ 2.56
057-0233-004-0000	SAFETY LIGHTS ONLY	\$ 0.00	\$ 2.56	\$ 2.56
057-0233-005-0000	SAFETY LIGHTS ONLY	\$ 0.00	\$ 2.56	\$ 2.56
057-0233-006-0000	RESIDENTIAL	\$ 15.32	\$ 2.56	\$ 17.88
057-0233-007-0000	SAFETY LIGHTS ONLY	\$ 0.00	\$ 2.56	\$ 2.56
057-0233-008-0000	SAFETY LIGHTS ONLY	\$ 0.00	\$ 2.56	\$ 2.56
057-0233-009-0000	SAFETY LIGHTS ONLY	\$ 0.00	\$ 2.56	\$ 2.56
057-0233-010-0000	SAFETY LIGHTS ONLY	\$ 0.00	\$ 2.56	\$ 2.56
057-0233-011-0000	SAFETY LIGHTS ONLY	\$ 0.00	\$ 2.56	\$ 2.56
057-0233-012-0000	SAFETY LIGHTS ONLY	\$ 0.00	\$ 2.56	\$ 2.56
057-0233-013-0000	SAFETY LIGHTS ONLY	\$ 0.00	\$ 2.56	\$ 2.56
057-0234-001-0000	SAFETY LIGHTS ONLY	\$ 0.00	\$ 2.56	\$ 2.56
057-0234-002-0000	SAFETY LIGHTS ONLY	\$ 0.00	\$ 2.56	\$ 2.56
057-0234-003-0000	SAFETY LIGHTS ONLY	\$ 0.00	\$ 2.56	\$ 2.56
057-0234-004-0000	SAFETY LIGHTS ONLY	\$ 0.00	\$ 2.56	\$ 2.56
057-0234-005-0000	RESIDENTIAL	\$ 15.32	\$ 2.56	\$ 17.88
057-0234-006-0000	RESIDENTIAL	\$ 15.32	\$ 2.56	\$ 17.88
057-0240-001-0000	NONRES	\$ 72.55	\$ 2.56	\$ 75.10
057-0240-006-0000	SAFETY LIGHTS ONLY	\$ 0.00	\$ 2.56	\$ 2.56
057-0240-019-0000	NONRES	\$ 37.79	\$ 2.56	\$ 40.34
057-0240-020-0000	NONRES	\$ 77.84	\$ 2.56	\$ 80.40
057-0240-025-0000	NONRES	\$ 52.90	\$ 2.56	\$ 55.46
057-0240-030-0000	NONRES	\$ 56.17	\$ 2.56	\$ 58.72
057-0240-031-0000	NONRES	\$ 53.65	\$ 2.56	\$ 56.20
057-0240-032-0000	NONRES	\$ 46.10	\$ 2.56	\$ 48.66
057-0240-033-0000	NONRES	\$ 172.55	\$ 2.56	\$ 175.10
057-0240-034-0000	SAFETY LIGHTS ONLY	\$ 0.00	\$ 2.56	\$ 2.56
057-0251-001-0000	SAFETY LIGHTS ONLY	\$ 0.00	\$ 2.56	\$ 2.56
057-0251-002-0000	SAFETY LIGHTS ONLY	\$ 0.00	\$ 2.56	\$ 2.56
057-0251-003-0000	SAFETY LIGHTS ONLY	\$ 0.00	\$ 2.56	\$ 2.56
057-0251-004-0000	SAFETY LIGHTS ONLY	\$ 0.00	\$ 2.56	\$ 2.56
057-0251-005-0000	SAFETY LIGHTS ONLY	\$ 0.00	\$ 2.56	\$ 2.56
057-0251-006-0000	SAFETY LIGHTS ONLY	\$ 0.00	\$ 2.56	\$ 2.56
057-0251-007-0000	NONRES	\$ 45.59	\$ 2.56	\$ 48.14
057-0252-001-0000	SAFETY LIGHTS ONLY	\$ 0.00	\$ 2.56	\$ 2.56
057-0252-002-0000	SAFETY LIGHTS ONLY	\$ 0.00	\$ 2.56	\$ 2.56
057-0252-003-0000	SAFETY LIGHTS ONLY	\$ 0.00	\$ 2.56	\$ 2.56
057-0252-004-0000	NONRES	\$ 62.22	\$ 2.56	\$ 64.78
057-0252-005-0000	SAFETY LIGHTS ONLY	\$ 0.00	\$ 2.56	\$ 2.56
057-0252-006-0000	SAFETY LIGHTS ONLY	\$ 0.00	\$ 2.56	\$ 2.56
057-0253-001-0000	SAFETY LIGHTS ONLY	\$ 0.00	\$ 2.56	\$ 2.56
057-0253-002-0000	SAFETY LIGHTS ONLY	\$ 0.00	\$ 2.56	\$ 2.56
057-0253-003-0000	SAFETY LIGHTS ONLY	\$ 0.00	\$ 2.56	\$ 2.56
057-0253-004-0000	SAFETY LIGHTS ONLY	\$ 0.00	\$ 2.56	\$ 2.56

ITEM 10.4.

City of Rancho Cordova
Lighting District No. 2012-1
Fiscal Year 2020-21 Assessment Roll

ATTACHMENT 2

APN	District Classification	Street Light Charge	Safety Light Charge	Total Assessment
057-0253-005-0000	SAFETY LIGHTS ONLY	\$ 0.00	\$ 2.56	\$ 2.56
057-0253-006-0000	SAFETY LIGHTS ONLY	\$ 0.00	\$ 2.56	\$ 2.56
057-0254-006-0000	SAFETY LIGHTS ONLY	\$ 0.00	\$ 2.56	\$ 2.56
057-0254-007-0000	SAFETY LIGHTS ONLY	\$ 0.00	\$ 2.56	\$ 2.56
057-0254-008-0000	SAFETY LIGHTS ONLY	\$ 0.00	\$ 2.56	\$ 2.56
057-0254-009-0000	SAFETY LIGHTS ONLY	\$ 0.00	\$ 2.56	\$ 2.56
057-0254-010-0000	SAFETY LIGHTS ONLY	\$ 0.00	\$ 2.56	\$ 2.56
057-0254-022-0000	SAFETY LIGHTS ONLY	\$ 0.00	\$ 2.56	\$ 2.56
057-0254-023-0000	SAFETY LIGHTS ONLY	\$ 0.00	\$ 2.56	\$ 2.56
057-0254-024-0000	SAFETY LIGHTS ONLY	\$ 0.00	\$ 2.56	\$ 2.56
057-0254-025-0000	SAFETY LIGHTS ONLY	\$ 0.00	\$ 2.56	\$ 2.56
057-0255-001-0000	SAFETY LIGHTS ONLY	\$ 0.00	\$ 2.56	\$ 2.56
057-0255-002-0000	SAFETY LIGHTS ONLY	\$ 0.00	\$ 2.56	\$ 2.56
057-0255-003-0000	SAFETY LIGHTS ONLY	\$ 0.00	\$ 2.56	\$ 2.56
057-0261-001-0000	SAFETY LIGHTS ONLY	\$ 0.00	\$ 2.56	\$ 2.56
057-0261-002-0000	SAFETY LIGHTS ONLY	\$ 0.00	\$ 2.56	\$ 2.56
057-0261-003-0000	SAFETY LIGHTS ONLY	\$ 0.00	\$ 2.56	\$ 2.56
057-0261-004-0000	SAFETY LIGHTS ONLY	\$ 0.00	\$ 2.56	\$ 2.56
057-0261-005-0000	SAFETY LIGHTS ONLY	\$ 0.00	\$ 2.56	\$ 2.56
057-0261-006-0000	SAFETY LIGHTS ONLY	\$ 0.00	\$ 2.56	\$ 2.56
057-0261-007-0000	SAFETY LIGHTS ONLY	\$ 0.00	\$ 2.56	\$ 2.56
057-0261-008-0000	SAFETY LIGHTS ONLY	\$ 0.00	\$ 2.56	\$ 2.56
057-0261-009-0000	SAFETY LIGHTS ONLY	\$ 0.00	\$ 2.56	\$ 2.56
057-0261-010-0000	SAFETY LIGHTS ONLY	\$ 0.00	\$ 2.56	\$ 2.56
057-0261-011-0000	SAFETY LIGHTS ONLY	\$ 0.00	\$ 2.56	\$ 2.56
057-0262-001-0000	SAFETY LIGHTS ONLY	\$ 0.00	\$ 2.56	\$ 2.56
057-0262-002-0000	SAFETY LIGHTS ONLY	\$ 0.00	\$ 2.56	\$ 2.56
057-0262-003-0000	SAFETY LIGHTS ONLY	\$ 0.00	\$ 2.56	\$ 2.56
057-0262-004-0000	SAFETY LIGHTS ONLY	\$ 0.00	\$ 2.56	\$ 2.56
057-0262-005-0000	SAFETY LIGHTS ONLY	\$ 0.00	\$ 2.56	\$ 2.56
057-0262-006-0000	SAFETY LIGHTS ONLY	\$ 0.00	\$ 2.56	\$ 2.56
057-0262-007-0000	SAFETY LIGHTS ONLY	\$ 0.00	\$ 2.56	\$ 2.56
057-0262-008-0000	SAFETY LIGHTS ONLY	\$ 0.00	\$ 2.56	\$ 2.56
057-0262-009-0000	SAFETY LIGHTS ONLY	\$ 0.00	\$ 2.56	\$ 2.56
057-0262-010-0000	SAFETY LIGHTS ONLY	\$ 0.00	\$ 2.56	\$ 2.56
057-0262-011-0000	SAFETY LIGHTS ONLY	\$ 0.00	\$ 2.56	\$ 2.56
057-0262-012-0000	SAFETY LIGHTS ONLY	\$ 0.00	\$ 2.56	\$ 2.56
057-0262-013-0000	SAFETY LIGHTS ONLY	\$ 0.00	\$ 2.56	\$ 2.56
057-0263-001-0000	SAFETY LIGHTS ONLY	\$ 0.00	\$ 2.56	\$ 2.56
057-0263-002-0000	SAFETY LIGHTS ONLY	\$ 0.00	\$ 2.56	\$ 2.56
057-0263-003-0000	SAFETY LIGHTS ONLY	\$ 0.00	\$ 2.56	\$ 2.56
057-0263-004-0000	SAFETY LIGHTS ONLY	\$ 0.00	\$ 2.56	\$ 2.56
057-0263-005-0000	SAFETY LIGHTS ONLY	\$ 0.00	\$ 2.56	\$ 2.56
057-0263-006-0000	SAFETY LIGHTS ONLY	\$ 0.00	\$ 2.56	\$ 2.56

ITEM 10.4.

City of Rancho Cordova
Lighting District No. 2012-1
Fiscal Year 2020-21 Assessment Roll

ATTACHMENT 2

APN	District Classification	Street Light Charge	Safety Light Charge	Total Assessment
057-0263-007-0000	SAFETY LIGHTS ONLY	\$ 0.00	\$ 2.56	\$ 2.56
057-0263-008-0000	SAFETY LIGHTS ONLY	\$ 0.00	\$ 2.56	\$ 2.56
057-0263-009-0000	SAFETY LIGHTS ONLY	\$ 0.00	\$ 2.56	\$ 2.56
057-0263-010-0000	SAFETY LIGHTS ONLY	\$ 0.00	\$ 2.56	\$ 2.56
057-0263-011-0000	SAFETY LIGHTS ONLY	\$ 0.00	\$ 2.56	\$ 2.56
057-0263-012-0000	SAFETY LIGHTS ONLY	\$ 0.00	\$ 2.56	\$ 2.56
057-0263-013-0000	SAFETY LIGHTS ONLY	\$ 0.00	\$ 2.56	\$ 2.56
057-0263-014-0000	SAFETY LIGHTS ONLY	\$ 0.00	\$ 2.56	\$ 2.56
057-0263-015-0000	SAFETY LIGHTS ONLY	\$ 0.00	\$ 2.56	\$ 2.56
057-0263-016-0000	SAFETY LIGHTS ONLY	\$ 0.00	\$ 2.56	\$ 2.56
057-0264-001-0000	SAFETY LIGHTS ONLY	\$ 0.00	\$ 2.56	\$ 2.56
057-0264-002-0000	SAFETY LIGHTS ONLY	\$ 0.00	\$ 2.56	\$ 2.56
057-0264-003-0000	SAFETY LIGHTS ONLY	\$ 0.00	\$ 2.56	\$ 2.56
057-0264-004-0000	SAFETY LIGHTS ONLY	\$ 0.00	\$ 2.56	\$ 2.56
057-0264-005-0000	SAFETY LIGHTS ONLY	\$ 0.00	\$ 2.56	\$ 2.56
057-0264-006-0000	SAFETY LIGHTS ONLY	\$ 0.00	\$ 2.56	\$ 2.56
057-0264-007-0000	SAFETY LIGHTS ONLY	\$ 0.00	\$ 2.56	\$ 2.56
057-0264-008-0000	SAFETY LIGHTS ONLY	\$ 0.00	\$ 2.56	\$ 2.56
057-0264-009-0000	SAFETY LIGHTS ONLY	\$ 0.00	\$ 2.56	\$ 2.56
057-0264-010-0000	SAFETY LIGHTS ONLY	\$ 0.00	\$ 2.56	\$ 2.56
057-0264-011-0000	SAFETY LIGHTS ONLY	\$ 0.00	\$ 2.56	\$ 2.56
057-0264-012-0000	SAFETY LIGHTS ONLY	\$ 0.00	\$ 2.56	\$ 2.56
057-0264-013-0000	SAFETY LIGHTS ONLY	\$ 0.00	\$ 2.56	\$ 2.56
057-0265-001-0000	SAFETY LIGHTS ONLY	\$ 0.00	\$ 2.56	\$ 2.56
057-0265-002-0000	SAFETY LIGHTS ONLY	\$ 0.00	\$ 2.56	\$ 2.56
057-0265-003-0000	SAFETY LIGHTS ONLY	\$ 0.00	\$ 2.56	\$ 2.56
057-0265-004-0000	SAFETY LIGHTS ONLY	\$ 0.00	\$ 2.56	\$ 2.56
057-0265-005-0000	SAFETY LIGHTS ONLY	\$ 0.00	\$ 2.56	\$ 2.56
057-0271-001-0000	RESIDENTIAL	\$ 15.32	\$ 2.56	\$ 17.88
057-0271-002-0000	SAFETY LIGHTS ONLY	\$ 0.00	\$ 2.56	\$ 2.56
057-0271-003-0000	SAFETY LIGHTS ONLY	\$ 0.00	\$ 2.56	\$ 2.56
057-0271-004-0000	SAFETY LIGHTS ONLY	\$ 0.00	\$ 2.56	\$ 2.56
057-0271-005-0000	SAFETY LIGHTS ONLY	\$ 0.00	\$ 2.56	\$ 2.56
057-0272-001-0000	SAFETY LIGHTS ONLY	\$ 0.00	\$ 2.56	\$ 2.56
057-0272-002-0000	SAFETY LIGHTS ONLY	\$ 0.00	\$ 2.56	\$ 2.56
057-0272-003-0000	SAFETY LIGHTS ONLY	\$ 0.00	\$ 2.56	\$ 2.56
057-0272-004-0000	SAFETY LIGHTS ONLY	\$ 0.00	\$ 2.56	\$ 2.56
057-0272-005-0000	SAFETY LIGHTS ONLY	\$ 0.00	\$ 2.56	\$ 2.56
057-0272-006-0000	SAFETY LIGHTS ONLY	\$ 0.00	\$ 2.56	\$ 2.56
057-0272-007-0000	SAFETY LIGHTS ONLY	\$ 0.00	\$ 2.56	\$ 2.56
057-0272-008-0000	SAFETY LIGHTS ONLY	\$ 0.00	\$ 2.56	\$ 2.56
057-0272-009-0000	SAFETY LIGHTS ONLY	\$ 0.00	\$ 2.56	\$ 2.56
057-0272-010-0000	SAFETY LIGHTS ONLY	\$ 0.00	\$ 2.56	\$ 2.56
057-0272-011-0000	SAFETY LIGHTS ONLY	\$ 0.00	\$ 2.56	\$ 2.56

ITEM 10.4.

City of Rancho Cordova
Lighting District No. 2012-1
Fiscal Year 2020-21 Assessment Roll

ATTACHMENT 2

APN	District Classification	Street Light Charge	Safety Light Charge	Total Assessment
057-0272-012-0000	SAFETY LIGHTS ONLY	\$ 0.00	\$ 2.56	\$ 2.56
057-0272-013-0000	SAFETY LIGHTS ONLY	\$ 0.00	\$ 2.56	\$ 2.56
057-0272-014-0000	SAFETY LIGHTS ONLY	\$ 0.00	\$ 2.56	\$ 2.56
057-0273-001-0000	SAFETY LIGHTS ONLY	\$ 0.00	\$ 2.56	\$ 2.56
057-0273-002-0000	SAFETY LIGHTS ONLY	\$ 0.00	\$ 2.56	\$ 2.56
057-0274-001-0000	SAFETY LIGHTS ONLY	\$ 0.00	\$ 2.56	\$ 2.56
057-0274-002-0000	SAFETY LIGHTS ONLY	\$ 0.00	\$ 2.56	\$ 2.56
057-0281-001-0000	SAFETY LIGHTS ONLY	\$ 0.00	\$ 2.56	\$ 2.56
057-0281-002-0000	SAFETY LIGHTS ONLY	\$ 0.00	\$ 2.56	\$ 2.56
057-0281-003-0000	SAFETY LIGHTS ONLY	\$ 0.00	\$ 2.56	\$ 2.56
057-0281-004-0000	SAFETY LIGHTS ONLY	\$ 0.00	\$ 2.56	\$ 2.56
057-0281-005-0000	SAFETY LIGHTS ONLY	\$ 0.00	\$ 2.56	\$ 2.56
057-0281-006-0000	SAFETY LIGHTS ONLY	\$ 0.00	\$ 2.56	\$ 2.56
057-0281-007-0000	SAFETY LIGHTS ONLY	\$ 0.00	\$ 2.56	\$ 2.56
057-0281-008-0000	SAFETY LIGHTS ONLY	\$ 0.00	\$ 2.56	\$ 2.56
057-0281-009-0000	SAFETY LIGHTS ONLY	\$ 0.00	\$ 2.56	\$ 2.56
057-0281-010-0000	SAFETY LIGHTS ONLY	\$ 0.00	\$ 2.56	\$ 2.56
057-0281-011-0000	SAFETY LIGHTS ONLY	\$ 0.00	\$ 2.56	\$ 2.56
057-0281-012-0000	SAFETY LIGHTS ONLY	\$ 0.00	\$ 2.56	\$ 2.56
057-0281-013-0000	SAFETY LIGHTS ONLY	\$ 0.00	\$ 2.56	\$ 2.56
057-0281-014-0000	SAFETY LIGHTS ONLY	\$ 0.00	\$ 2.56	\$ 2.56
057-0281-015-0000	SAFETY LIGHTS ONLY	\$ 0.00	\$ 2.56	\$ 2.56
057-0282-001-0000	SAFETY LIGHTS ONLY	\$ 0.00	\$ 2.56	\$ 2.56
057-0282-002-0000	SAFETY LIGHTS ONLY	\$ 0.00	\$ 2.56	\$ 2.56
057-0282-003-0000	SAFETY LIGHTS ONLY	\$ 0.00	\$ 2.56	\$ 2.56
057-0282-004-0000	SAFETY LIGHTS ONLY	\$ 0.00	\$ 2.56	\$ 2.56
057-0282-005-0000	SAFETY LIGHTS ONLY	\$ 0.00	\$ 2.56	\$ 2.56
057-0282-006-0000	SAFETY LIGHTS ONLY	\$ 0.00	\$ 2.56	\$ 2.56
057-0282-007-0000	SAFETY LIGHTS ONLY	\$ 0.00	\$ 2.56	\$ 2.56
057-0282-008-0000	SAFETY LIGHTS ONLY	\$ 0.00	\$ 2.56	\$ 2.56
057-0282-009-0000	SAFETY LIGHTS ONLY	\$ 0.00	\$ 2.56	\$ 2.56
057-0282-010-0000	SAFETY LIGHTS ONLY	\$ 0.00	\$ 2.56	\$ 2.56
057-0282-011-0000	SAFETY LIGHTS ONLY	\$ 0.00	\$ 2.56	\$ 2.56
057-0282-012-0000	SAFETY LIGHTS ONLY	\$ 0.00	\$ 2.56	\$ 2.56
057-0282-013-0000	SAFETY LIGHTS ONLY	\$ 0.00	\$ 2.56	\$ 2.56
057-0282-014-0000	SAFETY LIGHTS ONLY	\$ 0.00	\$ 2.56	\$ 2.56
057-0283-001-0000	SAFETY LIGHTS ONLY	\$ 0.00	\$ 2.56	\$ 2.56
057-0283-002-0000	SAFETY LIGHTS ONLY	\$ 0.00	\$ 2.56	\$ 2.56
057-0283-003-0000	SAFETY LIGHTS ONLY	\$ 0.00	\$ 2.56	\$ 2.56
057-0283-004-0000	SAFETY LIGHTS ONLY	\$ 0.00	\$ 2.56	\$ 2.56
057-0284-001-0000	SAFETY LIGHTS ONLY	\$ 0.00	\$ 2.56	\$ 2.56
057-0284-002-0000	SAFETY LIGHTS ONLY	\$ 0.00	\$ 2.56	\$ 2.56
057-0284-003-0000	SAFETY LIGHTS ONLY	\$ 0.00	\$ 2.56	\$ 2.56
057-0284-004-0000	SAFETY LIGHTS ONLY	\$ 0.00	\$ 2.56	\$ 2.56

ITEM 10.4.

City of Rancho Cordova
Lighting District No. 2012-1
Fiscal Year 2020-21 Assessment Roll

ATTACHMENT 2

APN	District Classification	Street Light Charge	Safety Light Charge	Total Assessment
057-0285-001-0000	SAFETY LIGHTS ONLY	\$ 0.00	\$ 2.56	\$ 2.56
057-0285-002-0000	SAFETY LIGHTS ONLY	\$ 0.00	\$ 2.56	\$ 2.56
057-0285-003-0000	SAFETY LIGHTS ONLY	\$ 0.00	\$ 2.56	\$ 2.56
057-0285-004-0000	SAFETY LIGHTS ONLY	\$ 0.00	\$ 2.56	\$ 2.56
057-0285-005-0000	SAFETY LIGHTS ONLY	\$ 0.00	\$ 2.56	\$ 2.56
057-0285-006-0000	SAFETY LIGHTS ONLY	\$ 0.00	\$ 2.56	\$ 2.56
057-0285-007-0000	SAFETY LIGHTS ONLY	\$ 0.00	\$ 2.56	\$ 2.56
057-0285-008-0000	SAFETY LIGHTS ONLY	\$ 0.00	\$ 2.56	\$ 2.56
057-0285-013-0000	SAFETY LIGHTS ONLY	\$ 0.00	\$ 2.56	\$ 2.56
057-0285-014-0000	SAFETY LIGHTS ONLY	\$ 0.00	\$ 2.56	\$ 2.56
057-0285-015-0000	SAFETY LIGHTS ONLY	\$ 0.00	\$ 2.56	\$ 2.56
057-0285-016-0000	SAFETY LIGHTS ONLY	\$ 0.00	\$ 2.56	\$ 2.56
057-0285-017-0000	SAFETY LIGHTS ONLY	\$ 0.00	\$ 2.56	\$ 2.56
057-0285-018-0000	SAFETY LIGHTS ONLY	\$ 0.00	\$ 2.56	\$ 2.56
057-0285-024-0000	SAFETY LIGHTS ONLY	\$ 0.00	\$ 2.56	\$ 2.56
057-0285-025-0000	SAFETY LIGHTS ONLY	\$ 0.00	\$ 2.56	\$ 2.56
057-0285-026-0000	SAFETY LIGHTS ONLY	\$ 0.00	\$ 2.56	\$ 2.56
057-0285-027-0000	SAFETY LIGHTS ONLY	\$ 0.00	\$ 2.56	\$ 2.56
057-0285-028-0000	SAFETY LIGHTS ONLY	\$ 0.00	\$ 2.56	\$ 2.56
057-0285-029-0000	SAFETY LIGHTS ONLY	\$ 0.00	\$ 2.56	\$ 2.56
057-0285-030-0000	SAFETY LIGHTS ONLY	\$ 0.00	\$ 2.56	\$ 2.56
057-0285-031-0000	SAFETY LIGHTS ONLY	\$ 0.00	\$ 2.56	\$ 2.56
057-0285-032-0000	SAFETY LIGHTS ONLY	\$ 0.00	\$ 2.56	\$ 2.56
057-0285-033-0000	SAFETY LIGHTS ONLY	\$ 0.00	\$ 2.56	\$ 2.56
057-0285-035-0000	SAFETY LIGHTS ONLY	\$ 0.00	\$ 2.56	\$ 2.56
057-0285-036-0000	SAFETY LIGHTS ONLY	\$ 0.00	\$ 2.56	\$ 2.56
057-0285-037-0000	SAFETY LIGHTS ONLY	\$ 0.00	\$ 2.56	\$ 2.56
057-0286-001-0000	SAFETY LIGHTS ONLY	\$ 0.00	\$ 2.56	\$ 2.56
057-0286-002-0000	SAFETY LIGHTS ONLY	\$ 0.00	\$ 2.56	\$ 2.56
057-0286-003-0000	SAFETY LIGHTS ONLY	\$ 0.00	\$ 2.56	\$ 2.56
057-0286-004-0000	SAFETY LIGHTS ONLY	\$ 0.00	\$ 2.56	\$ 2.56
057-0286-005-0000	SAFETY LIGHTS ONLY	\$ 0.00	\$ 2.56	\$ 2.56
057-0286-006-0000	SAFETY LIGHTS ONLY	\$ 0.00	\$ 2.56	\$ 2.56
057-0286-007-0000	SAFETY LIGHTS ONLY	\$ 0.00	\$ 2.56	\$ 2.56
057-0286-008-0000	SAFETY LIGHTS ONLY	\$ 0.00	\$ 2.56	\$ 2.56
057-0291-007-0000	SAFETY LIGHTS ONLY	\$ 0.00	\$ 2.56	\$ 2.56
057-0291-008-0000	SAFETY LIGHTS ONLY	\$ 0.00	\$ 2.56	\$ 2.56
057-0291-009-0000	SAFETY LIGHTS ONLY	\$ 0.00	\$ 2.56	\$ 2.56
057-0291-010-0000	SAFETY LIGHTS ONLY	\$ 0.00	\$ 2.56	\$ 2.56
057-0291-011-0000	SAFETY LIGHTS ONLY	\$ 0.00	\$ 2.56	\$ 2.56
057-0291-012-0000	SAFETY LIGHTS ONLY	\$ 0.00	\$ 2.56	\$ 2.56
057-0291-013-0000	NONRES	\$ 48.11	\$ 2.56	\$ 50.66
057-0292-002-0000	SAFETY LIGHTS ONLY	\$ 0.00	\$ 2.56	\$ 2.56
057-0292-003-0000	SAFETY LIGHTS ONLY	\$ 0.00	\$ 2.56	\$ 2.56

ITEM 10.4.

City of Rancho Cordova
Lighting District No. 2012-1
Fiscal Year 2020-21 Assessment Roll

ATTACHMENT 2

APN	District Classification	Street Light Charge	Safety Light Charge	Total Assessment
057-0292-004-0000	SAFETY LIGHTS ONLY	\$ 0.00	\$ 2.56	\$ 2.56
057-0292-005-0000	SAFETY LIGHTS ONLY	\$ 0.00	\$ 2.56	\$ 2.56
057-0292-006-0000	SAFETY LIGHTS ONLY	\$ 0.00	\$ 2.56	\$ 2.56
057-0292-007-0000	NONRES	\$ 64.23	\$ 2.56	\$ 66.78
057-0292-010-0000	NONRES	\$ 15.11	\$ 2.56	\$ 17.66
057-0292-011-0000	NONRES	\$ 41.31	\$ 2.56	\$ 43.86
057-0292-016-0000	SAFETY LIGHTS ONLY	\$ 0.00	\$ 2.56	\$ 2.56
057-0292-017-0000	NONRES	\$ 15.37	\$ 2.56	\$ 17.92
057-0292-018-0000	NONRES	\$ 16.37	\$ 2.56	\$ 18.92
057-0292-019-0000	SAFETY LIGHTS ONLY	\$ 0.00	\$ 2.56	\$ 2.56
057-0293-001-0000	NONRES	\$ 71.79	\$ 2.56	\$ 74.34
057-0293-004-0000	NONRES	\$ 31.74	\$ 2.56	\$ 34.30
057-0293-005-0000	NONRES	\$ 31.49	\$ 2.56	\$ 34.04
057-0293-006-0000	SAFETY LIGHTS ONLY	\$ 0.00	\$ 2.56	\$ 2.56
057-0293-007-0000	NONRES	\$ 27.46	\$ 2.56	\$ 30.02
057-0294-004-0000	SAFETY LIGHTS ONLY	\$ 0.00	\$ 2.56	\$ 2.56
057-0294-006-0000	NONRES	\$ 80.10	\$ 2.56	\$ 82.66
057-0294-007-0000	NONRES	\$ 210.84	\$ 2.56	\$ 213.40
057-0301-001-0000	SAFETY LIGHTS ONLY	\$ 0.00	\$ 2.56	\$ 2.56
057-0301-002-0000	SAFETY LIGHTS ONLY	\$ 0.00	\$ 2.56	\$ 2.56
057-0301-003-0000	SAFETY LIGHTS ONLY	\$ 0.00	\$ 2.56	\$ 2.56
057-0301-004-0000	SAFETY LIGHTS ONLY	\$ 0.00	\$ 2.56	\$ 2.56
057-0301-005-0000	SAFETY LIGHTS ONLY	\$ 0.00	\$ 2.56	\$ 2.56
057-0301-006-0000	SAFETY LIGHTS ONLY	\$ 0.00	\$ 2.56	\$ 2.56
057-0301-007-0000	SAFETY LIGHTS ONLY	\$ 0.00	\$ 2.56	\$ 2.56
057-0301-008-0000	SAFETY LIGHTS ONLY	\$ 0.00	\$ 2.56	\$ 2.56
057-0302-001-0000	SAFETY LIGHTS ONLY	\$ 0.00	\$ 2.56	\$ 2.56
057-0302-002-0000	SAFETY LIGHTS ONLY	\$ 0.00	\$ 2.56	\$ 2.56
057-0302-003-0000	SAFETY LIGHTS ONLY	\$ 0.00	\$ 2.56	\$ 2.56
057-0302-004-0000	SAFETY LIGHTS ONLY	\$ 0.00	\$ 2.56	\$ 2.56
057-0302-005-0000	SAFETY LIGHTS ONLY	\$ 0.00	\$ 2.56	\$ 2.56
057-0302-006-0000	SAFETY LIGHTS ONLY	\$ 0.00	\$ 2.56	\$ 2.56
057-0302-007-0000	SAFETY LIGHTS ONLY	\$ 0.00	\$ 2.56	\$ 2.56
057-0302-008-0000	SAFETY LIGHTS ONLY	\$ 0.00	\$ 2.56	\$ 2.56
057-0302-009-0000	SAFETY LIGHTS ONLY	\$ 0.00	\$ 2.56	\$ 2.56
057-0302-010-0000	SAFETY LIGHTS ONLY	\$ 0.00	\$ 2.56	\$ 2.56
057-0303-001-0000	SAFETY LIGHTS ONLY	\$ 0.00	\$ 2.56	\$ 2.56
057-0303-002-0000	SAFETY LIGHTS ONLY	\$ 0.00	\$ 2.56	\$ 2.56
057-0303-003-0000	SAFETY LIGHTS ONLY	\$ 0.00	\$ 2.56	\$ 2.56
057-0303-004-0000	SAFETY LIGHTS ONLY	\$ 0.00	\$ 2.56	\$ 2.56
057-0303-005-0000	SAFETY LIGHTS ONLY	\$ 0.00	\$ 2.56	\$ 2.56
057-0303-006-0000	SAFETY LIGHTS ONLY	\$ 0.00	\$ 2.56	\$ 2.56
057-0303-007-0000	SAFETY LIGHTS ONLY	\$ 0.00	\$ 2.56	\$ 2.56
057-0303-008-0000	SAFETY LIGHTS ONLY	\$ 0.00	\$ 2.56	\$ 2.56

ITEM 10.4.

City of Rancho Cordova
Lighting District No. 2012-1
Fiscal Year 2020-21 Assessment Roll

ATTACHMENT 2

APN	District Classification	Street Light Charge	Safety Light Charge	Total Assessment
057-0303-009-0000	SAFETY LIGHTS ONLY	\$ 0.00	\$ 2.56	\$ 2.56
057-0303-010-0000	SAFETY LIGHTS ONLY	\$ 0.00	\$ 2.56	\$ 2.56
057-0303-011-0000	SAFETY LIGHTS ONLY	\$ 0.00	\$ 2.56	\$ 2.56
057-0303-012-0000	SAFETY LIGHTS ONLY	\$ 0.00	\$ 2.56	\$ 2.56
057-0303-013-0000	SAFETY LIGHTS ONLY	\$ 0.00	\$ 2.56	\$ 2.56
057-0303-014-0000	SAFETY LIGHTS ONLY	\$ 0.00	\$ 2.56	\$ 2.56
057-0303-015-0000	SAFETY LIGHTS ONLY	\$ 0.00	\$ 2.56	\$ 2.56
057-0303-016-0000	SAFETY LIGHTS ONLY	\$ 0.00	\$ 2.56	\$ 2.56
057-0304-003-0000	SAFETY LIGHTS ONLY	\$ 0.00	\$ 2.56	\$ 2.56
057-0304-004-0000	SAFETY LIGHTS ONLY	\$ 0.00	\$ 2.56	\$ 2.56
057-0304-005-0000	SAFETY LIGHTS ONLY	\$ 0.00	\$ 2.56	\$ 2.56
057-0304-006-0000	SAFETY LIGHTS ONLY	\$ 0.00	\$ 2.56	\$ 2.56
057-0304-007-0000	SAFETY LIGHTS ONLY	\$ 0.00	\$ 2.56	\$ 2.56
057-0304-010-0000	SAFETY LIGHTS ONLY	\$ 0.00	\$ 2.56	\$ 2.56
057-0304-011-0000	SAFETY LIGHTS ONLY	\$ 0.00	\$ 2.56	\$ 2.56
057-0304-012-0000	SAFETY LIGHTS ONLY	\$ 0.00	\$ 2.56	\$ 2.56
057-0304-013-0000	SAFETY LIGHTS ONLY	\$ 0.00	\$ 2.56	\$ 2.56
057-0304-014-0000	SAFETY LIGHTS ONLY	\$ 0.00	\$ 2.56	\$ 2.56
057-0311-001-0000	SAFETY LIGHTS ONLY	\$ 0.00	\$ 2.56	\$ 2.56
057-0311-002-0000	SAFETY LIGHTS ONLY	\$ 0.00	\$ 2.56	\$ 2.56
057-0311-003-0000	SAFETY LIGHTS ONLY	\$ 0.00	\$ 2.56	\$ 2.56
057-0311-004-0000	SAFETY LIGHTS ONLY	\$ 0.00	\$ 2.56	\$ 2.56
057-0311-005-0000	SAFETY LIGHTS ONLY	\$ 0.00	\$ 2.56	\$ 2.56
057-0311-006-0000	SAFETY LIGHTS ONLY	\$ 0.00	\$ 2.56	\$ 2.56
057-0311-007-0000	SAFETY LIGHTS ONLY	\$ 0.00	\$ 2.56	\$ 2.56
057-0311-008-0000	SAFETY LIGHTS ONLY	\$ 0.00	\$ 2.56	\$ 2.56
057-0311-009-0000	SAFETY LIGHTS ONLY	\$ 0.00	\$ 2.56	\$ 2.56
057-0311-010-0000	SAFETY LIGHTS ONLY	\$ 0.00	\$ 2.56	\$ 2.56
057-0311-011-0000	SAFETY LIGHTS ONLY	\$ 0.00	\$ 2.56	\$ 2.56
057-0311-012-0000	SAFETY LIGHTS ONLY	\$ 0.00	\$ 2.56	\$ 2.56
057-0311-013-0000	SAFETY LIGHTS ONLY	\$ 0.00	\$ 2.56	\$ 2.56
057-0311-014-0000	SAFETY LIGHTS ONLY	\$ 0.00	\$ 2.56	\$ 2.56
057-0311-015-0000	SAFETY LIGHTS ONLY	\$ 0.00	\$ 2.56	\$ 2.56
057-0311-016-0000	SAFETY LIGHTS ONLY	\$ 0.00	\$ 2.56	\$ 2.56
057-0311-017-0000	SAFETY LIGHTS ONLY	\$ 0.00	\$ 2.56	\$ 2.56
057-0311-018-0000	SAFETY LIGHTS ONLY	\$ 0.00	\$ 2.56	\$ 2.56
057-0312-001-0000	SAFETY LIGHTS ONLY	\$ 0.00	\$ 2.56	\$ 2.56
057-0312-002-0000	SAFETY LIGHTS ONLY	\$ 0.00	\$ 2.56	\$ 2.56
057-0312-003-0000	SAFETY LIGHTS ONLY	\$ 0.00	\$ 2.56	\$ 2.56
057-0312-004-0000	SAFETY LIGHTS ONLY	\$ 0.00	\$ 2.56	\$ 2.56
057-0312-005-0000	SAFETY LIGHTS ONLY	\$ 0.00	\$ 2.56	\$ 2.56
057-0312-006-0000	SAFETY LIGHTS ONLY	\$ 0.00	\$ 2.56	\$ 2.56
057-0312-007-0000	SAFETY LIGHTS ONLY	\$ 0.00	\$ 2.56	\$ 2.56
057-0312-008-0000	SAFETY LIGHTS ONLY	\$ 0.00	\$ 2.56	\$ 2.56

ITEM 10.4.

City of Rancho Cordova
Lighting District No. 2012-1
Fiscal Year 2020-21 Assessment Roll

ATTACHMENT 2

APN	District Classification	Street Light Charge	Safety Light Charge	Total Assessment
057-0312-009-0000	SAFETY LIGHTS ONLY	\$ 0.00	\$ 2.56	\$ 2.56
057-0312-010-0000	SAFETY LIGHTS ONLY	\$ 0.00	\$ 2.56	\$ 2.56
057-0312-011-0000	SAFETY LIGHTS ONLY	\$ 0.00	\$ 2.56	\$ 2.56
057-0312-012-0000	SAFETY LIGHTS ONLY	\$ 0.00	\$ 2.56	\$ 2.56
057-0312-013-0000	SAFETY LIGHTS ONLY	\$ 0.00	\$ 2.56	\$ 2.56
057-0313-001-0000	SAFETY LIGHTS ONLY	\$ 0.00	\$ 2.56	\$ 2.56
057-0313-002-0000	SAFETY LIGHTS ONLY	\$ 0.00	\$ 2.56	\$ 2.56
057-0313-003-0000	SAFETY LIGHTS ONLY	\$ 0.00	\$ 2.56	\$ 2.56
057-0313-004-0000	SAFETY LIGHTS ONLY	\$ 0.00	\$ 2.56	\$ 2.56
057-0313-005-0000	SAFETY LIGHTS ONLY	\$ 0.00	\$ 2.56	\$ 2.56
057-0313-006-0000	SAFETY LIGHTS ONLY	\$ 0.00	\$ 2.56	\$ 2.56
057-0313-007-0000	SAFETY LIGHTS ONLY	\$ 0.00	\$ 2.56	\$ 2.56
057-0313-008-0000	SAFETY LIGHTS ONLY	\$ 0.00	\$ 2.56	\$ 2.56
057-0313-009-0000	SAFETY LIGHTS ONLY	\$ 0.00	\$ 2.56	\$ 2.56
057-0314-001-0000	SAFETY LIGHTS ONLY	\$ 0.00	\$ 2.56	\$ 2.56
057-0314-002-0000	SAFETY LIGHTS ONLY	\$ 0.00	\$ 2.56	\$ 2.56
057-0314-003-0000	SAFETY LIGHTS ONLY	\$ 0.00	\$ 2.56	\$ 2.56
057-0314-004-0000	SAFETY LIGHTS ONLY	\$ 0.00	\$ 2.56	\$ 2.56
057-0314-005-0000	SAFETY LIGHTS ONLY	\$ 0.00	\$ 2.56	\$ 2.56
057-0314-006-0000	SAFETY LIGHTS ONLY	\$ 0.00	\$ 2.56	\$ 2.56
057-0314-007-0000	SAFETY LIGHTS ONLY	\$ 0.00	\$ 2.56	\$ 2.56
057-0314-008-0000	SAFETY LIGHTS ONLY	\$ 0.00	\$ 2.56	\$ 2.56
057-0314-009-0000	SAFETY LIGHTS ONLY	\$ 0.00	\$ 2.56	\$ 2.56
057-0314-010-0000	SAFETY LIGHTS ONLY	\$ 0.00	\$ 2.56	\$ 2.56
057-0314-013-0000	SAFETY LIGHTS ONLY	\$ 0.00	\$ 2.56	\$ 2.56
057-0314-014-0000	SAFETY LIGHTS ONLY	\$ 0.00	\$ 2.56	\$ 2.56
057-0314-015-0000	SAFETY LIGHTS ONLY	\$ 0.00	\$ 2.56	\$ 2.56
057-0314-016-0000	SAFETY LIGHTS ONLY	\$ 0.00	\$ 2.56	\$ 2.56
057-0314-017-0000	SAFETY LIGHTS ONLY	\$ 0.00	\$ 2.56	\$ 2.56
057-0314-018-0000	SAFETY LIGHTS ONLY	\$ 0.00	\$ 2.56	\$ 2.56
057-0314-019-0000	SAFETY LIGHTS ONLY	\$ 0.00	\$ 2.56	\$ 2.56
057-0314-021-0000	SAFETY LIGHTS ONLY	\$ 0.00	\$ 2.56	\$ 2.56
057-0315-001-0000	SAFETY LIGHTS ONLY	\$ 0.00	\$ 2.56	\$ 2.56
057-0315-002-0000	SAFETY LIGHTS ONLY	\$ 0.00	\$ 2.56	\$ 2.56
057-0315-003-0000	SAFETY LIGHTS ONLY	\$ 0.00	\$ 2.56	\$ 2.56
057-0315-004-0000	SAFETY LIGHTS ONLY	\$ 0.00	\$ 2.56	\$ 2.56
057-0315-005-0000	SAFETY LIGHTS ONLY	\$ 0.00	\$ 2.56	\$ 2.56
057-0315-006-0000	SAFETY LIGHTS ONLY	\$ 0.00	\$ 2.56	\$ 2.56
057-0315-007-0000	SAFETY LIGHTS ONLY	\$ 0.00	\$ 2.56	\$ 2.56
057-0315-008-0000	SAFETY LIGHTS ONLY	\$ 0.00	\$ 2.56	\$ 2.56
057-0315-009-0000	SAFETY LIGHTS ONLY	\$ 0.00	\$ 2.56	\$ 2.56
057-0315-010-0000	SAFETY LIGHTS ONLY	\$ 0.00	\$ 2.56	\$ 2.56
057-0315-011-0000	SAFETY LIGHTS ONLY	\$ 0.00	\$ 2.56	\$ 2.56
057-0315-012-0000	SAFETY LIGHTS ONLY	\$ 0.00	\$ 2.56	\$ 2.56

ITEM 10.4.

City of Rancho Cordova
Lighting District No. 2012-1
Fiscal Year 2020-21 Assessment Roll

ATTACHMENT 2

APN	District Classification	Street Light Charge	Safety Light Charge	Total Assessment
057-0315-013-0000	SAFETY LIGHTS ONLY	\$ 0.00	\$ 2.56	\$ 2.56
057-0315-014-0000	SAFETY LIGHTS ONLY	\$ 0.00	\$ 2.56	\$ 2.56
057-0315-015-0000	SAFETY LIGHTS ONLY	\$ 0.00	\$ 2.56	\$ 2.56
057-0316-001-0000	SAFETY LIGHTS ONLY	\$ 0.00	\$ 2.56	\$ 2.56
057-0316-002-0000	SAFETY LIGHTS ONLY	\$ 0.00	\$ 2.56	\$ 2.56
057-0316-003-0000	SAFETY LIGHTS ONLY	\$ 0.00	\$ 2.56	\$ 2.56
057-0316-004-0000	SAFETY LIGHTS ONLY	\$ 0.00	\$ 2.56	\$ 2.56
057-0316-005-0000	SAFETY LIGHTS ONLY	\$ 0.00	\$ 2.56	\$ 2.56
057-0316-006-0000	SAFETY LIGHTS ONLY	\$ 0.00	\$ 2.56	\$ 2.56
057-0321-001-0000	SAFETY LIGHTS ONLY	\$ 0.00	\$ 2.56	\$ 2.56
057-0322-002-0000	SAFETY LIGHTS ONLY	\$ 0.00	\$ 2.56	\$ 2.56
057-0322-005-0000	SAFETY LIGHTS ONLY	\$ 0.00	\$ 2.56	\$ 2.56
057-0322-006-0000	SAFETY LIGHTS ONLY	\$ 0.00	\$ 2.56	\$ 2.56
057-0322-007-0000	SAFETY LIGHTS ONLY	\$ 0.00	\$ 2.56	\$ 2.56
057-0322-008-0000	SAFETY LIGHTS ONLY	\$ 0.00	\$ 2.56	\$ 2.56
057-0322-009-0000	SAFETY LIGHTS ONLY	\$ 0.00	\$ 2.56	\$ 2.56
057-0322-010-0000	SAFETY LIGHTS ONLY	\$ 0.00	\$ 2.56	\$ 2.56
057-0322-011-0000	SAFETY LIGHTS ONLY	\$ 0.00	\$ 2.56	\$ 2.56
057-0323-001-0000	SAFETY LIGHTS ONLY	\$ 0.00	\$ 2.56	\$ 2.56
057-0323-006-0000	SAFETY LIGHTS ONLY	\$ 0.00	\$ 2.56	\$ 2.56
057-0323-007-0000	SAFETY LIGHTS ONLY	\$ 0.00	\$ 2.56	\$ 2.56
058-0018-001-0000	NONRES	\$ 185.40	\$ 2.56	\$ 187.96
058-0018-003-0000	RESIDENTIAL	\$ 15.32	\$ 2.56	\$ 17.88
058-0018-004-0000	RESIDENTIAL	\$ 15.32	\$ 2.56	\$ 17.88
058-0018-005-0000	RESIDENTIAL	\$ 15.32	\$ 2.56	\$ 17.88
058-0018-006-0000	RESIDENTIAL	\$ 15.32	\$ 2.56	\$ 17.88
058-0018-007-0000	SAFETY LIGHTS ONLY	\$ 0.00	\$ 2.56	\$ 2.56
058-0018-008-0000	SAFETY LIGHTS ONLY	\$ 0.00	\$ 2.56	\$ 2.56
058-0018-009-0000	NONRES	\$ 19.65	\$ 2.56	\$ 22.20
058-0018-010-0000	SAFETY LIGHTS ONLY	\$ 0.00	\$ 2.56	\$ 2.56
058-0021-001-0000	SAFETY LIGHTS ONLY	\$ 0.00	\$ 2.56	\$ 2.56
058-0021-002-0000	SAFETY LIGHTS ONLY	\$ 0.00	\$ 2.56	\$ 2.56
058-0021-003-0000	SAFETY LIGHTS ONLY	\$ 0.00	\$ 2.56	\$ 2.56
058-0021-004-0000	SAFETY LIGHTS ONLY	\$ 0.00	\$ 2.56	\$ 2.56
058-0021-005-0000	SAFETY LIGHTS ONLY	\$ 0.00	\$ 2.56	\$ 2.56
058-0021-006-0000	SAFETY LIGHTS ONLY	\$ 0.00	\$ 2.56	\$ 2.56
058-0021-007-0000	SAFETY LIGHTS ONLY	\$ 0.00	\$ 2.56	\$ 2.56
058-0021-008-0000	SAFETY LIGHTS ONLY	\$ 0.00	\$ 2.56	\$ 2.56
058-0021-009-0000	SAFETY LIGHTS ONLY	\$ 0.00	\$ 2.56	\$ 2.56
058-0021-010-0000	SAFETY LIGHTS ONLY	\$ 0.00	\$ 2.56	\$ 2.56
058-0021-011-0000	RESIDENTIAL	\$ 15.32	\$ 2.56	\$ 17.88
058-0021-012-0000	SAFETY LIGHTS ONLY	\$ 0.00	\$ 2.56	\$ 2.56
058-0021-013-0000	SAFETY LIGHTS ONLY	\$ 0.00	\$ 2.56	\$ 2.56
058-0022-001-0000	SAFETY LIGHTS ONLY	\$ 0.00	\$ 2.56	\$ 2.56

ITEM 10.4.

City of Rancho Cordova
Lighting District No. 2012-1
Fiscal Year 2020-21 Assessment Roll

ATTACHMENT 2

APN	District Classification	Street Light Charge	Safety Light Charge	Total Assessment
058-0022-002-0000	SAFETY LIGHTS ONLY	\$ 0.00	\$ 2.56	\$ 2.56
058-0022-003-0000	SAFETY LIGHTS ONLY	\$ 0.00	\$ 2.56	\$ 2.56
058-0022-004-0000	SAFETY LIGHTS ONLY	\$ 0.00	\$ 2.56	\$ 2.56
058-0022-005-0000	SAFETY LIGHTS ONLY	\$ 0.00	\$ 2.56	\$ 2.56
058-0022-006-0000	SAFETY LIGHTS ONLY	\$ 0.00	\$ 2.56	\$ 2.56
058-0023-001-0000	SAFETY LIGHTS ONLY	\$ 0.00	\$ 2.56	\$ 2.56
058-0023-002-0000	SAFETY LIGHTS ONLY	\$ 0.00	\$ 2.56	\$ 2.56
058-0023-003-0000	SAFETY LIGHTS ONLY	\$ 0.00	\$ 2.56	\$ 2.56
058-0023-004-0000	SAFETY LIGHTS ONLY	\$ 0.00	\$ 2.56	\$ 2.56
058-0023-005-0000	SAFETY LIGHTS ONLY	\$ 0.00	\$ 2.56	\$ 2.56
058-0023-006-0000	SAFETY LIGHTS ONLY	\$ 0.00	\$ 2.56	\$ 2.56
058-0023-007-0000	SAFETY LIGHTS ONLY	\$ 0.00	\$ 2.56	\$ 2.56
058-0023-008-0000	SAFETY LIGHTS ONLY	\$ 0.00	\$ 2.56	\$ 2.56
058-0023-009-0000	SAFETY LIGHTS ONLY	\$ 0.00	\$ 2.56	\$ 2.56
058-0023-010-0000	SAFETY LIGHTS ONLY	\$ 0.00	\$ 2.56	\$ 2.56
058-0023-011-0000	SAFETY LIGHTS ONLY	\$ 0.00	\$ 2.56	\$ 2.56
058-0023-012-0000	SAFETY LIGHTS ONLY	\$ 0.00	\$ 2.56	\$ 2.56
058-0023-013-0000	SAFETY LIGHTS ONLY	\$ 0.00	\$ 2.56	\$ 2.56
058-0024-001-0000	SAFETY LIGHTS ONLY	\$ 0.00	\$ 2.56	\$ 2.56
058-0024-002-0000	SAFETY LIGHTS ONLY	\$ 0.00	\$ 2.56	\$ 2.56
058-0024-003-0000	SAFETY LIGHTS ONLY	\$ 0.00	\$ 2.56	\$ 2.56
058-0024-004-0000	SAFETY LIGHTS ONLY	\$ 0.00	\$ 2.56	\$ 2.56
058-0024-005-0000	SAFETY LIGHTS ONLY	\$ 0.00	\$ 2.56	\$ 2.56
058-0024-006-0000	SAFETY LIGHTS ONLY	\$ 0.00	\$ 2.56	\$ 2.56
058-0024-007-0000	SAFETY LIGHTS ONLY	\$ 0.00	\$ 2.56	\$ 2.56
058-0024-008-0000	SAFETY LIGHTS ONLY	\$ 0.00	\$ 2.56	\$ 2.56
058-0024-009-0000	SAFETY LIGHTS ONLY	\$ 0.00	\$ 2.56	\$ 2.56
058-0024-010-0000	SAFETY LIGHTS ONLY	\$ 0.00	\$ 2.56	\$ 2.56
058-0024-011-0000	SAFETY LIGHTS ONLY	\$ 0.00	\$ 2.56	\$ 2.56
058-0024-012-0000	SAFETY LIGHTS ONLY	\$ 0.00	\$ 2.56	\$ 2.56
058-0024-013-0000	SAFETY LIGHTS ONLY	\$ 0.00	\$ 2.56	\$ 2.56
058-0024-014-0000	SAFETY LIGHTS ONLY	\$ 0.00	\$ 2.56	\$ 2.56
058-0024-015-0000	SAFETY LIGHTS ONLY	\$ 0.00	\$ 2.56	\$ 2.56
058-0031-001-0000	SAFETY LIGHTS ONLY	\$ 0.00	\$ 2.56	\$ 2.56
058-0031-002-0000	SAFETY LIGHTS ONLY	\$ 0.00	\$ 2.56	\$ 2.56
058-0031-003-0000	SAFETY LIGHTS ONLY	\$ 0.00	\$ 2.56	\$ 2.56
058-0031-004-0000	SAFETY LIGHTS ONLY	\$ 0.00	\$ 2.56	\$ 2.56
058-0031-005-0000	SAFETY LIGHTS ONLY	\$ 0.00	\$ 2.56	\$ 2.56
058-0031-006-0000	SAFETY LIGHTS ONLY	\$ 0.00	\$ 2.56	\$ 2.56
058-0032-001-0000	SAFETY LIGHTS ONLY	\$ 0.00	\$ 2.56	\$ 2.56
058-0032-002-0000	SAFETY LIGHTS ONLY	\$ 0.00	\$ 2.56	\$ 2.56
058-0032-003-0000	SAFETY LIGHTS ONLY	\$ 0.00	\$ 2.56	\$ 2.56
058-0032-004-0000	SAFETY LIGHTS ONLY	\$ 0.00	\$ 2.56	\$ 2.56
058-0032-005-0000	SAFETY LIGHTS ONLY	\$ 0.00	\$ 2.56	\$ 2.56

ITEM 10.4.

City of Rancho Cordova
Lighting District No. 2012-1
Fiscal Year 2020-21 Assessment Roll

ATTACHMENT 2

APN	District Classification	Street Light Charge	Safety Light Charge	Total Assessment
058-0032-006-0000	SAFETY LIGHTS ONLY	\$ 0.00	\$ 2.56	\$ 2.56
058-0032-007-0000	SAFETY LIGHTS ONLY	\$ 0.00	\$ 2.56	\$ 2.56
058-0032-008-0000	SAFETY LIGHTS ONLY	\$ 0.00	\$ 2.56	\$ 2.56
058-0032-009-0000	SAFETY LIGHTS ONLY	\$ 0.00	\$ 2.56	\$ 2.56
058-0032-010-0000	SAFETY LIGHTS ONLY	\$ 0.00	\$ 2.56	\$ 2.56
058-0032-011-0000	SAFETY LIGHTS ONLY	\$ 0.00	\$ 2.56	\$ 2.56
058-0032-012-0000	SAFETY LIGHTS ONLY	\$ 0.00	\$ 2.56	\$ 2.56
058-0033-001-0000	SAFETY LIGHTS ONLY	\$ 0.00	\$ 2.56	\$ 2.56
058-0033-002-0000	SAFETY LIGHTS ONLY	\$ 0.00	\$ 2.56	\$ 2.56
058-0033-003-0000	SAFETY LIGHTS ONLY	\$ 0.00	\$ 2.56	\$ 2.56
058-0033-004-0000	SAFETY LIGHTS ONLY	\$ 0.00	\$ 2.56	\$ 2.56
058-0033-005-0000	SAFETY LIGHTS ONLY	\$ 0.00	\$ 2.56	\$ 2.56
058-0033-006-0000	SAFETY LIGHTS ONLY	\$ 0.00	\$ 2.56	\$ 2.56
058-0033-007-0000	SAFETY LIGHTS ONLY	\$ 0.00	\$ 2.56	\$ 2.56
058-0033-008-0000	SAFETY LIGHTS ONLY	\$ 0.00	\$ 2.56	\$ 2.56
058-0033-009-0000	SAFETY LIGHTS ONLY	\$ 0.00	\$ 2.56	\$ 2.56
058-0033-010-0000	SAFETY LIGHTS ONLY	\$ 0.00	\$ 2.56	\$ 2.56
058-0033-011-0000	SAFETY LIGHTS ONLY	\$ 0.00	\$ 2.56	\$ 2.56
058-0033-012-0000	SAFETY LIGHTS ONLY	\$ 0.00	\$ 2.56	\$ 2.56
058-0034-005-0000	SAFETY LIGHTS ONLY	\$ 0.00	\$ 2.56	\$ 2.56
058-0034-006-0000	SAFETY LIGHTS ONLY	\$ 0.00	\$ 2.56	\$ 2.56
058-0034-007-0000	SAFETY LIGHTS ONLY	\$ 0.00	\$ 2.56	\$ 2.56
058-0034-008-0000	NONRES	\$ 243.08	\$ 2.56	\$ 245.64
058-0034-009-0000	NONRES	\$ 62.98	\$ 2.56	\$ 65.54
058-0041-001-0000	SAFETY LIGHTS ONLY	\$ 0.00	\$ 2.56	\$ 2.56
058-0041-002-0000	SAFETY LIGHTS ONLY	\$ 0.00	\$ 2.56	\$ 2.56
058-0041-003-0000	SAFETY LIGHTS ONLY	\$ 0.00	\$ 2.56	\$ 2.56
058-0041-004-0000	SAFETY LIGHTS ONLY	\$ 0.00	\$ 2.56	\$ 2.56
058-0041-005-0000	SAFETY LIGHTS ONLY	\$ 0.00	\$ 2.56	\$ 2.56
058-0041-006-0000	SAFETY LIGHTS ONLY	\$ 0.00	\$ 2.56	\$ 2.56
058-0041-007-0000	SAFETY LIGHTS ONLY	\$ 0.00	\$ 2.56	\$ 2.56
058-0041-008-0000	SAFETY LIGHTS ONLY	\$ 0.00	\$ 2.56	\$ 2.56
058-0041-009-0000	SAFETY LIGHTS ONLY	\$ 0.00	\$ 2.56	\$ 2.56
058-0041-010-0000	SAFETY LIGHTS ONLY	\$ 0.00	\$ 2.56	\$ 2.56
058-0041-011-0000	SAFETY LIGHTS ONLY	\$ 0.00	\$ 2.56	\$ 2.56
058-0041-012-0000	SAFETY LIGHTS ONLY	\$ 0.00	\$ 2.56	\$ 2.56
058-0041-013-0000	SAFETY LIGHTS ONLY	\$ 0.00	\$ 2.56	\$ 2.56
058-0041-015-0000	SAFETY LIGHTS ONLY	\$ 0.00	\$ 2.56	\$ 2.56
058-0042-001-0000	SAFETY LIGHTS ONLY	\$ 0.00	\$ 2.56	\$ 2.56
058-0042-002-0000	SAFETY LIGHTS ONLY	\$ 0.00	\$ 2.56	\$ 2.56
058-0042-003-0000	SAFETY LIGHTS ONLY	\$ 0.00	\$ 2.56	\$ 2.56
058-0042-004-0000	SAFETY LIGHTS ONLY	\$ 0.00	\$ 2.56	\$ 2.56
058-0042-005-0000	SAFETY LIGHTS ONLY	\$ 0.00	\$ 2.56	\$ 2.56
058-0042-006-0000	SAFETY LIGHTS ONLY	\$ 0.00	\$ 2.56	\$ 2.56

ITEM 10.4.

City of Rancho Cordova
Lighting District No. 2012-1
Fiscal Year 2020-21 Assessment Roll

ATTACHMENT 2

APN	District Classification	Street Light Charge	Safety Light Charge	Total Assessment
058-0042-007-0000	SAFETY LIGHTS ONLY	\$ 0.00	\$ 2.56	\$ 2.56
058-0042-008-0000	SAFETY LIGHTS ONLY	\$ 0.00	\$ 2.56	\$ 2.56
058-0042-009-0000	SAFETY LIGHTS ONLY	\$ 0.00	\$ 2.56	\$ 2.56
058-0042-010-0000	SAFETY LIGHTS ONLY	\$ 0.00	\$ 2.56	\$ 2.56
058-0042-011-0000	SAFETY LIGHTS ONLY	\$ 0.00	\$ 2.56	\$ 2.56
058-0042-012-0000	SAFETY LIGHTS ONLY	\$ 0.00	\$ 2.56	\$ 2.56
058-0042-013-0000	SAFETY LIGHTS ONLY	\$ 0.00	\$ 2.56	\$ 2.56
058-0042-014-0000	SAFETY LIGHTS ONLY	\$ 0.00	\$ 2.56	\$ 2.56
058-0042-015-0000	SAFETY LIGHTS ONLY	\$ 0.00	\$ 2.56	\$ 2.56
058-0042-016-0000	SAFETY LIGHTS ONLY	\$ 0.00	\$ 2.56	\$ 2.56
058-0042-017-0000	SAFETY LIGHTS ONLY	\$ 0.00	\$ 2.56	\$ 2.56
058-0042-018-0000	SAFETY LIGHTS ONLY	\$ 0.00	\$ 2.56	\$ 2.56
058-0042-019-0000	SAFETY LIGHTS ONLY	\$ 0.00	\$ 2.56	\$ 2.56
058-0042-020-0000	SAFETY LIGHTS ONLY	\$ 0.00	\$ 2.56	\$ 2.56
058-0042-021-0000	SAFETY LIGHTS ONLY	\$ 0.00	\$ 2.56	\$ 2.56
058-0042-022-0000	SAFETY LIGHTS ONLY	\$ 0.00	\$ 2.56	\$ 2.56
058-0042-023-0000	SAFETY LIGHTS ONLY	\$ 0.00	\$ 2.56	\$ 2.56
058-0042-024-0000	SAFETY LIGHTS ONLY	\$ 0.00	\$ 2.56	\$ 2.56
058-0042-025-0000	SAFETY LIGHTS ONLY	\$ 0.00	\$ 2.56	\$ 2.56
058-0042-026-0000	SAFETY LIGHTS ONLY	\$ 0.00	\$ 2.56	\$ 2.56
058-0042-027-0000	SAFETY LIGHTS ONLY	\$ 0.00	\$ 2.56	\$ 2.56
058-0042-028-0000	SAFETY LIGHTS ONLY	\$ 0.00	\$ 2.56	\$ 2.56
058-0042-029-0000	SAFETY LIGHTS ONLY	\$ 0.00	\$ 2.56	\$ 2.56
058-0043-001-0000	SAFETY LIGHTS ONLY	\$ 0.00	\$ 2.56	\$ 2.56
058-0043-002-0000	SAFETY LIGHTS ONLY	\$ 0.00	\$ 2.56	\$ 2.56
058-0043-003-0000	SAFETY LIGHTS ONLY	\$ 0.00	\$ 2.56	\$ 2.56
058-0043-004-0000	SAFETY LIGHTS ONLY	\$ 0.00	\$ 2.56	\$ 2.56
058-0043-005-0000	SAFETY LIGHTS ONLY	\$ 0.00	\$ 2.56	\$ 2.56
058-0043-006-0000	SAFETY LIGHTS ONLY	\$ 0.00	\$ 2.56	\$ 2.56
058-0043-007-0000	SAFETY LIGHTS ONLY	\$ 0.00	\$ 2.56	\$ 2.56
058-0043-008-0000	SAFETY LIGHTS ONLY	\$ 0.00	\$ 2.56	\$ 2.56
058-0043-009-0000	SAFETY LIGHTS ONLY	\$ 0.00	\$ 2.56	\$ 2.56
058-0043-010-0000	SAFETY LIGHTS ONLY	\$ 0.00	\$ 2.56	\$ 2.56
058-0043-011-0000	SAFETY LIGHTS ONLY	\$ 0.00	\$ 2.56	\$ 2.56
058-0043-012-0000	SAFETY LIGHTS ONLY	\$ 0.00	\$ 2.56	\$ 2.56
058-0043-013-0000	SAFETY LIGHTS ONLY	\$ 0.00	\$ 2.56	\$ 2.56
058-0043-014-0000	SAFETY LIGHTS ONLY	\$ 0.00	\$ 2.56	\$ 2.56
058-0043-015-0000	SAFETY LIGHTS ONLY	\$ 0.00	\$ 2.56	\$ 2.56
058-0043-016-0000	SAFETY LIGHTS ONLY	\$ 0.00	\$ 2.56	\$ 2.56
058-0043-017-0000	SAFETY LIGHTS ONLY	\$ 0.00	\$ 2.56	\$ 2.56
058-0043-018-0000	SAFETY LIGHTS ONLY	\$ 0.00	\$ 2.56	\$ 2.56
058-0043-019-0000	SAFETY LIGHTS ONLY	\$ 0.00	\$ 2.56	\$ 2.56
058-0043-020-0000	SAFETY LIGHTS ONLY	\$ 0.00	\$ 2.56	\$ 2.56
058-0043-021-0000	SAFETY LIGHTS ONLY	\$ 0.00	\$ 2.56	\$ 2.56

ITEM 10.4.

City of Rancho Cordova
Lighting District No. 2012-1
Fiscal Year 2020-21 Assessment Roll

ATTACHMENT 2

APN	District Classification	Street Light Charge	Safety Light Charge	Total Assessment
058-0043-022-0000	SAFETY LIGHTS ONLY	\$ 0.00	\$ 2.56	\$ 2.56
058-0043-023-0000	SAFETY LIGHTS ONLY	\$ 0.00	\$ 2.56	\$ 2.56
058-0044-001-0000	SAFETY LIGHTS ONLY	\$ 0.00	\$ 2.56	\$ 2.56
058-0044-002-0000	SAFETY LIGHTS ONLY	\$ 0.00	\$ 2.56	\$ 2.56
058-0044-003-0000	SAFETY LIGHTS ONLY	\$ 0.00	\$ 2.56	\$ 2.56
058-0044-004-0000	SAFETY LIGHTS ONLY	\$ 0.00	\$ 2.56	\$ 2.56
058-0044-005-0000	SAFETY LIGHTS ONLY	\$ 0.00	\$ 2.56	\$ 2.56
058-0044-006-0000	SAFETY LIGHTS ONLY	\$ 0.00	\$ 2.56	\$ 2.56
058-0044-007-0000	SAFETY LIGHTS ONLY	\$ 0.00	\$ 2.56	\$ 2.56
058-0044-008-0000	SAFETY LIGHTS ONLY	\$ 0.00	\$ 2.56	\$ 2.56
058-0044-009-0000	SAFETY LIGHTS ONLY	\$ 0.00	\$ 2.56	\$ 2.56
058-0044-010-0000	SAFETY LIGHTS ONLY	\$ 0.00	\$ 2.56	\$ 2.56
058-0044-011-0000	SAFETY LIGHTS ONLY	\$ 0.00	\$ 2.56	\$ 2.56
058-0044-012-0000	SAFETY LIGHTS ONLY	\$ 0.00	\$ 2.56	\$ 2.56
058-0044-013-0000	SAFETY LIGHTS ONLY	\$ 0.00	\$ 2.56	\$ 2.56
058-0044-014-0000	SAFETY LIGHTS ONLY	\$ 0.00	\$ 2.56	\$ 2.56
058-0044-015-0000	SAFETY LIGHTS ONLY	\$ 0.00	\$ 2.56	\$ 2.56
058-0044-016-0000	SAFETY LIGHTS ONLY	\$ 0.00	\$ 2.56	\$ 2.56
058-0044-017-0000	SAFETY LIGHTS ONLY	\$ 0.00	\$ 2.56	\$ 2.56
058-0044-018-0000	SAFETY LIGHTS ONLY	\$ 0.00	\$ 2.56	\$ 2.56
058-0044-019-0000	SAFETY LIGHTS ONLY	\$ 0.00	\$ 2.56	\$ 2.56
058-0044-020-0000	SAFETY LIGHTS ONLY	\$ 0.00	\$ 2.56	\$ 2.56
058-0044-021-0000	SAFETY LIGHTS ONLY	\$ 0.00	\$ 2.56	\$ 2.56
058-0044-022-0000	SAFETY LIGHTS ONLY	\$ 0.00	\$ 2.56	\$ 2.56
058-0044-023-0000	SAFETY LIGHTS ONLY	\$ 0.00	\$ 2.56	\$ 2.56
058-0044-024-0000	SAFETY LIGHTS ONLY	\$ 0.00	\$ 2.56	\$ 2.56
058-0045-004-0000	SAFETY LIGHTS ONLY	\$ 0.00	\$ 2.56	\$ 2.56
058-0045-005-0000	SAFETY LIGHTS ONLY	\$ 0.00	\$ 2.56	\$ 2.56
058-0046-001-0000	SAFETY LIGHTS ONLY	\$ 0.00	\$ 2.56	\$ 2.56
058-0046-005-0000	SAFETY LIGHTS ONLY	\$ 0.00	\$ 2.56	\$ 2.56
058-0046-006-0000	SAFETY LIGHTS ONLY	\$ 0.00	\$ 2.56	\$ 2.56
058-0046-008-0000	SAFETY LIGHTS ONLY	\$ 0.00	\$ 2.56	\$ 2.56
058-0047-001-0000	SAFETY LIGHTS ONLY	\$ 0.00	\$ 2.56	\$ 2.56
058-0047-002-0000	SAFETY LIGHTS ONLY	\$ 0.00	\$ 2.56	\$ 2.56
058-0047-003-0000	RESIDENTIAL	\$ 15.32	\$ 2.56	\$ 17.88
058-0048-001-0000	SAFETY LIGHTS ONLY	\$ 0.00	\$ 2.56	\$ 2.56
058-0051-002-0000	SAFETY LIGHTS ONLY	\$ 0.00	\$ 2.56	\$ 2.56
058-0051-003-0000	SAFETY LIGHTS ONLY	\$ 0.00	\$ 2.56	\$ 2.56
058-0051-004-0000	SAFETY LIGHTS ONLY	\$ 0.00	\$ 2.56	\$ 2.56
058-0051-008-0000	NONRES	\$ 141.06	\$ 2.56	\$ 143.62
058-0052-001-0000	NONRES	\$ 180.61	\$ 2.56	\$ 183.16
058-0052-002-0000	SAFETY LIGHTS ONLY	\$ 0.00	\$ 2.56	\$ 2.56
058-0052-003-0000	SAFETY LIGHTS ONLY	\$ 0.00	\$ 2.56	\$ 2.56
058-0052-004-0000	SAFETY LIGHTS ONLY	\$ 0.00	\$ 2.56	\$ 2.56

ITEM 10.4.

City of Rancho Cordova
Lighting District No. 2012-1
Fiscal Year 2020-21 Assessment Roll

ATTACHMENT 2

APN	District Classification	Street Light Charge	Safety Light Charge	Total Assessment
058-0052-005-0000	SAFETY LIGHTS ONLY	\$ 0.00	\$ 2.56	\$ 2.56
058-0052-006-0000	SAFETY LIGHTS ONLY	\$ 0.00	\$ 2.56	\$ 2.56
058-0052-007-0000	SAFETY LIGHTS ONLY	\$ 0.00	\$ 2.56	\$ 2.56
058-0052-008-0000	SAFETY LIGHTS ONLY	\$ 0.00	\$ 2.56	\$ 2.56
058-0052-009-0000	SAFETY LIGHTS ONLY	\$ 0.00	\$ 2.56	\$ 2.56
058-0052-010-0000	SAFETY LIGHTS ONLY	\$ 0.00	\$ 2.56	\$ 2.56
058-0052-011-0000	SAFETY LIGHTS ONLY	\$ 0.00	\$ 2.56	\$ 2.56
058-0052-012-0000	SAFETY LIGHTS ONLY	\$ 0.00	\$ 2.56	\$ 2.56
058-0052-013-0000	SAFETY LIGHTS ONLY	\$ 0.00	\$ 2.56	\$ 2.56
058-0052-014-0000	SAFETY LIGHTS ONLY	\$ 0.00	\$ 2.56	\$ 2.56
058-0052-015-0000	SAFETY LIGHTS ONLY	\$ 0.00	\$ 2.56	\$ 2.56
058-0052-016-0000	SAFETY LIGHTS ONLY	\$ 0.00	\$ 2.56	\$ 2.56
058-0052-017-0000	NONRES	\$ 52.65	\$ 2.56	\$ 55.20
058-0052-018-0000	NONRES	\$ 94.97	\$ 2.56	\$ 97.52
058-0061-001-0000	SAFETY LIGHTS ONLY	\$ 0.00	\$ 2.56	\$ 2.56
058-0061-002-0000	SAFETY LIGHTS ONLY	\$ 0.00	\$ 2.56	\$ 2.56
058-0061-003-0000	SAFETY LIGHTS ONLY	\$ 0.00	\$ 2.56	\$ 2.56
058-0061-004-0000	SAFETY LIGHTS ONLY	\$ 0.00	\$ 2.56	\$ 2.56
058-0061-005-0000	SAFETY LIGHTS ONLY	\$ 0.00	\$ 2.56	\$ 2.56
058-0061-006-0000	SAFETY LIGHTS ONLY	\$ 0.00	\$ 2.56	\$ 2.56
058-0061-007-0000	SAFETY LIGHTS ONLY	\$ 0.00	\$ 2.56	\$ 2.56
058-0061-008-0000	SAFETY LIGHTS ONLY	\$ 0.00	\$ 2.56	\$ 2.56
058-0061-009-0000	SAFETY LIGHTS ONLY	\$ 0.00	\$ 2.56	\$ 2.56
058-0061-010-0000	SAFETY LIGHTS ONLY	\$ 0.00	\$ 2.56	\$ 2.56
058-0061-011-0000	SAFETY LIGHTS ONLY	\$ 0.00	\$ 2.56	\$ 2.56
058-0061-012-0000	SAFETY LIGHTS ONLY	\$ 0.00	\$ 2.56	\$ 2.56
058-0061-013-0000	SAFETY LIGHTS ONLY	\$ 0.00	\$ 2.56	\$ 2.56
058-0061-014-0000	SAFETY LIGHTS ONLY	\$ 0.00	\$ 2.56	\$ 2.56
058-0061-015-0000	SAFETY LIGHTS ONLY	\$ 0.00	\$ 2.56	\$ 2.56
058-0061-016-0000	SAFETY LIGHTS ONLY	\$ 0.00	\$ 2.56	\$ 2.56
058-0061-017-0000	SAFETY LIGHTS ONLY	\$ 0.00	\$ 2.56	\$ 2.56
058-0061-018-0000	SAFETY LIGHTS ONLY	\$ 0.00	\$ 2.56	\$ 2.56
058-0062-001-0000	SAFETY LIGHTS ONLY	\$ 0.00	\$ 2.56	\$ 2.56
058-0062-002-0000	SAFETY LIGHTS ONLY	\$ 0.00	\$ 2.56	\$ 2.56
058-0062-003-0000	SAFETY LIGHTS ONLY	\$ 0.00	\$ 2.56	\$ 2.56
058-0062-004-0000	SAFETY LIGHTS ONLY	\$ 0.00	\$ 2.56	\$ 2.56
058-0062-005-0000	SAFETY LIGHTS ONLY	\$ 0.00	\$ 2.56	\$ 2.56
058-0062-006-0000	SAFETY LIGHTS ONLY	\$ 0.00	\$ 2.56	\$ 2.56
058-0063-001-0000	SAFETY LIGHTS ONLY	\$ 0.00	\$ 2.56	\$ 2.56
058-0071-001-0000	SAFETY LIGHTS ONLY	\$ 0.00	\$ 2.56	\$ 2.56
058-0071-002-0000	SAFETY LIGHTS ONLY	\$ 0.00	\$ 2.56	\$ 2.56
058-0071-003-0000	SAFETY LIGHTS ONLY	\$ 0.00	\$ 2.56	\$ 2.56
058-0071-004-0000	SAFETY LIGHTS ONLY	\$ 0.00	\$ 2.56	\$ 2.56
058-0071-005-0000	SAFETY LIGHTS ONLY	\$ 0.00	\$ 2.56	\$ 2.56

ITEM 10.4.

City of Rancho Cordova
Lighting District No. 2012-1
Fiscal Year 2020-21 Assessment Roll

ATTACHMENT 2

APN	District Classification	Street Light Charge	Safety Light Charge	Total Assessment
058-0071-006-0000	SAFETY LIGHTS ONLY	\$ 0.00	\$ 2.56	\$ 2.56
058-0071-007-0000	SAFETY LIGHTS ONLY	\$ 0.00	\$ 2.56	\$ 2.56
058-0071-008-0000	SAFETY LIGHTS ONLY	\$ 0.00	\$ 2.56	\$ 2.56
058-0071-009-0000	SAFETY LIGHTS ONLY	\$ 0.00	\$ 2.56	\$ 2.56
058-0071-010-0000	SAFETY LIGHTS ONLY	\$ 0.00	\$ 2.56	\$ 2.56
058-0071-011-0000	SAFETY LIGHTS ONLY	\$ 0.00	\$ 2.56	\$ 2.56
058-0071-012-0000	SAFETY LIGHTS ONLY	\$ 0.00	\$ 2.56	\$ 2.56
058-0071-013-0000	SAFETY LIGHTS ONLY	\$ 0.00	\$ 2.56	\$ 2.56
058-0072-001-0000	SAFETY LIGHTS ONLY	\$ 0.00	\$ 2.56	\$ 2.56
058-0072-002-0000	SAFETY LIGHTS ONLY	\$ 0.00	\$ 2.56	\$ 2.56
058-0072-003-0000	SAFETY LIGHTS ONLY	\$ 0.00	\$ 2.56	\$ 2.56
058-0072-004-0000	SAFETY LIGHTS ONLY	\$ 0.00	\$ 2.56	\$ 2.56
058-0073-001-0000	SAFETY LIGHTS ONLY	\$ 0.00	\$ 2.56	\$ 2.56
058-0073-002-0000	SAFETY LIGHTS ONLY	\$ 0.00	\$ 2.56	\$ 2.56
058-0073-003-0000	SAFETY LIGHTS ONLY	\$ 0.00	\$ 2.56	\$ 2.56
058-0073-004-0000	SAFETY LIGHTS ONLY	\$ 0.00	\$ 2.56	\$ 2.56
058-0073-005-0000	SAFETY LIGHTS ONLY	\$ 0.00	\$ 2.56	\$ 2.56
058-0073-006-0000	SAFETY LIGHTS ONLY	\$ 0.00	\$ 2.56	\$ 2.56
058-0073-007-0000	SAFETY LIGHTS ONLY	\$ 0.00	\$ 2.56	\$ 2.56
058-0073-008-0000	SAFETY LIGHTS ONLY	\$ 0.00	\$ 2.56	\$ 2.56
058-0073-009-0000	SAFETY LIGHTS ONLY	\$ 0.00	\$ 2.56	\$ 2.56
058-0073-010-0000	SAFETY LIGHTS ONLY	\$ 0.00	\$ 2.56	\$ 2.56
058-0073-011-0000	SAFETY LIGHTS ONLY	\$ 0.00	\$ 2.56	\$ 2.56
058-0073-012-0000	SAFETY LIGHTS ONLY	\$ 0.00	\$ 2.56	\$ 2.56
058-0073-013-0000	SAFETY LIGHTS ONLY	\$ 0.00	\$ 2.56	\$ 2.56
058-0073-014-0000	SAFETY LIGHTS ONLY	\$ 0.00	\$ 2.56	\$ 2.56
058-0073-015-0000	SAFETY LIGHTS ONLY	\$ 0.00	\$ 2.56	\$ 2.56
058-0073-016-0000	SAFETY LIGHTS ONLY	\$ 0.00	\$ 2.56	\$ 2.56
058-0073-017-0000	SAFETY LIGHTS ONLY	\$ 0.00	\$ 2.56	\$ 2.56
058-0073-018-0000	SAFETY LIGHTS ONLY	\$ 0.00	\$ 2.56	\$ 2.56
058-0073-019-0000	SAFETY LIGHTS ONLY	\$ 0.00	\$ 2.56	\$ 2.56
058-0073-020-0000	SAFETY LIGHTS ONLY	\$ 0.00	\$ 2.56	\$ 2.56
058-0073-021-0000	SAFETY LIGHTS ONLY	\$ 0.00	\$ 2.56	\$ 2.56
058-0074-001-0000	SAFETY LIGHTS ONLY	\$ 0.00	\$ 2.56	\$ 2.56
058-0074-002-0000	SAFETY LIGHTS ONLY	\$ 0.00	\$ 2.56	\$ 2.56
058-0074-003-0000	SAFETY LIGHTS ONLY	\$ 0.00	\$ 2.56	\$ 2.56
058-0075-001-0000	SAFETY LIGHTS ONLY	\$ 0.00	\$ 2.56	\$ 2.56
058-0075-002-0000	SAFETY LIGHTS ONLY	\$ 0.00	\$ 2.56	\$ 2.56
058-0075-003-0000	SAFETY LIGHTS ONLY	\$ 0.00	\$ 2.56	\$ 2.56
058-0075-004-0000	SAFETY LIGHTS ONLY	\$ 0.00	\$ 2.56	\$ 2.56
058-0075-005-0000	SAFETY LIGHTS ONLY	\$ 0.00	\$ 2.56	\$ 2.56
058-0075-006-0000	SAFETY LIGHTS ONLY	\$ 0.00	\$ 2.56	\$ 2.56
058-0075-007-0000	SAFETY LIGHTS ONLY	\$ 0.00	\$ 2.56	\$ 2.56
058-0075-008-0000	SAFETY LIGHTS ONLY	\$ 0.00	\$ 2.56	\$ 2.56

ITEM 10.4.

City of Rancho Cordova
Lighting District No. 2012-1
Fiscal Year 2020-21 Assessment Roll

ATTACHMENT 2

APN	District Classification	Street Light Charge	Safety Light Charge	Total Assessment
058-0075-009-0000	SAFETY LIGHTS ONLY	\$ 0.00	\$ 2.56	\$ 2.56
058-0075-010-0000	SAFETY LIGHTS ONLY	\$ 0.00	\$ 2.56	\$ 2.56
058-0076-001-0000	SAFETY LIGHTS ONLY	\$ 0.00	\$ 2.56	\$ 2.56
058-0077-001-0000	SAFETY LIGHTS ONLY	\$ 0.00	\$ 2.56	\$ 2.56
058-0077-002-0000	SAFETY LIGHTS ONLY	\$ 0.00	\$ 2.56	\$ 2.56
058-0077-003-0000	SAFETY LIGHTS ONLY	\$ 0.00	\$ 2.56	\$ 2.56
058-0081-001-0000	RESIDENTIAL	\$ 15.32	\$ 2.56	\$ 17.88
058-0081-002-0000	SAFETY LIGHTS ONLY	\$ 0.00	\$ 2.56	\$ 2.56
058-0081-003-0000	SAFETY LIGHTS ONLY	\$ 0.00	\$ 2.56	\$ 2.56
058-0081-004-0000	SAFETY LIGHTS ONLY	\$ 0.00	\$ 2.56	\$ 2.56
058-0081-005-0000	SAFETY LIGHTS ONLY	\$ 0.00	\$ 2.56	\$ 2.56
058-0081-006-0000	SAFETY LIGHTS ONLY	\$ 0.00	\$ 2.56	\$ 2.56
058-0081-007-0000	SAFETY LIGHTS ONLY	\$ 0.00	\$ 2.56	\$ 2.56
058-0081-008-0000	SAFETY LIGHTS ONLY	\$ 0.00	\$ 2.56	\$ 2.56
058-0081-009-0000	SAFETY LIGHTS ONLY	\$ 0.00	\$ 2.56	\$ 2.56
058-0081-010-0000	SAFETY LIGHTS ONLY	\$ 0.00	\$ 2.56	\$ 2.56
058-0081-011-0000	SAFETY LIGHTS ONLY	\$ 0.00	\$ 2.56	\$ 2.56
058-0081-012-0000	SAFETY LIGHTS ONLY	\$ 0.00	\$ 2.56	\$ 2.56
058-0081-013-0000	SAFETY LIGHTS ONLY	\$ 0.00	\$ 2.56	\$ 2.56
058-0081-014-0000	SAFETY LIGHTS ONLY	\$ 0.00	\$ 2.56	\$ 2.56
058-0081-015-0000	SAFETY LIGHTS ONLY	\$ 0.00	\$ 2.56	\$ 2.56
058-0082-001-0000	SAFETY LIGHTS ONLY	\$ 0.00	\$ 2.56	\$ 2.56
058-0082-002-0000	SAFETY LIGHTS ONLY	\$ 0.00	\$ 2.56	\$ 2.56
058-0082-003-0000	SAFETY LIGHTS ONLY	\$ 0.00	\$ 2.56	\$ 2.56
058-0082-004-0000	SAFETY LIGHTS ONLY	\$ 0.00	\$ 2.56	\$ 2.56
058-0082-005-0000	SAFETY LIGHTS ONLY	\$ 0.00	\$ 2.56	\$ 2.56
058-0082-006-0000	SAFETY LIGHTS ONLY	\$ 0.00	\$ 2.56	\$ 2.56
058-0082-007-0000	SAFETY LIGHTS ONLY	\$ 0.00	\$ 2.56	\$ 2.56
058-0082-008-0000	SAFETY LIGHTS ONLY	\$ 0.00	\$ 2.56	\$ 2.56
058-0082-009-0000	SAFETY LIGHTS ONLY	\$ 0.00	\$ 2.56	\$ 2.56
058-0082-010-0000	SAFETY LIGHTS ONLY	\$ 0.00	\$ 2.56	\$ 2.56
058-0082-011-0000	SAFETY LIGHTS ONLY	\$ 0.00	\$ 2.56	\$ 2.56
058-0082-012-0000	SAFETY LIGHTS ONLY	\$ 0.00	\$ 2.56	\$ 2.56
058-0082-013-0000	SAFETY LIGHTS ONLY	\$ 0.00	\$ 2.56	\$ 2.56
058-0082-014-0000	SAFETY LIGHTS ONLY	\$ 0.00	\$ 2.56	\$ 2.56
058-0082-015-0000	SAFETY LIGHTS ONLY	\$ 0.00	\$ 2.56	\$ 2.56
058-0082-016-0000	SAFETY LIGHTS ONLY	\$ 0.00	\$ 2.56	\$ 2.56
058-0082-017-0000	SAFETY LIGHTS ONLY	\$ 0.00	\$ 2.56	\$ 2.56
058-0082-018-0000	RESIDENTIAL	\$ 15.32	\$ 2.56	\$ 17.88
058-0082-019-0000	RESIDENTIAL	\$ 15.32	\$ 2.56	\$ 17.88
058-0083-001-0000	SAFETY LIGHTS ONLY	\$ 0.00	\$ 2.56	\$ 2.56
058-0083-002-0000	SAFETY LIGHTS ONLY	\$ 0.00	\$ 2.56	\$ 2.56
058-0083-003-0000	SAFETY LIGHTS ONLY	\$ 0.00	\$ 2.56	\$ 2.56
058-0083-004-0000	SAFETY LIGHTS ONLY	\$ 0.00	\$ 2.56	\$ 2.56

ITEM 10.4.

City of Rancho Cordova
Lighting District No. 2012-1
Fiscal Year 2020-21 Assessment Roll

ATTACHMENT 2

APN	District Classification	Street Light Charge	Safety Light Charge	Total Assessment
058-0083-005-0000	SAFETY LIGHTS ONLY	\$ 0.00	\$ 2.56	\$ 2.56
058-0083-006-0000	SAFETY LIGHTS ONLY	\$ 0.00	\$ 2.56	\$ 2.56
058-0083-007-0000	SAFETY LIGHTS ONLY	\$ 0.00	\$ 2.56	\$ 2.56
058-0083-008-0000	SAFETY LIGHTS ONLY	\$ 0.00	\$ 2.56	\$ 2.56
058-0083-009-0000	SAFETY LIGHTS ONLY	\$ 0.00	\$ 2.56	\$ 2.56
058-0083-010-0000	SAFETY LIGHTS ONLY	\$ 0.00	\$ 2.56	\$ 2.56
058-0083-011-0000	SAFETY LIGHTS ONLY	\$ 0.00	\$ 2.56	\$ 2.56
058-0083-012-0000	SAFETY LIGHTS ONLY	\$ 0.00	\$ 2.56	\$ 2.56
058-0083-013-0000	SAFETY LIGHTS ONLY	\$ 0.00	\$ 2.56	\$ 2.56
058-0083-014-0000	SAFETY LIGHTS ONLY	\$ 0.00	\$ 2.56	\$ 2.56
058-0083-015-0000	SAFETY LIGHTS ONLY	\$ 0.00	\$ 2.56	\$ 2.56
058-0083-016-0000	SAFETY LIGHTS ONLY	\$ 0.00	\$ 2.56	\$ 2.56
058-0083-017-0000	SAFETY LIGHTS ONLY	\$ 0.00	\$ 2.56	\$ 2.56
058-0083-018-0000	SAFETY LIGHTS ONLY	\$ 0.00	\$ 2.56	\$ 2.56
058-0083-019-0000	SAFETY LIGHTS ONLY	\$ 0.00	\$ 2.56	\$ 2.56
058-0083-020-0000	SAFETY LIGHTS ONLY	\$ 0.00	\$ 2.56	\$ 2.56
058-0083-021-0000	SAFETY LIGHTS ONLY	\$ 0.00	\$ 2.56	\$ 2.56
058-0083-022-0000	SAFETY LIGHTS ONLY	\$ 0.00	\$ 2.56	\$ 2.56
058-0083-023-0000	SAFETY LIGHTS ONLY	\$ 0.00	\$ 2.56	\$ 2.56
058-0083-024-0000	SAFETY LIGHTS ONLY	\$ 0.00	\$ 2.56	\$ 2.56
058-0091-001-0000	SAFETY LIGHTS ONLY	\$ 0.00	\$ 2.56	\$ 2.56
058-0091-002-0000	SAFETY LIGHTS ONLY	\$ 0.00	\$ 2.56	\$ 2.56
058-0091-003-0000	SAFETY LIGHTS ONLY	\$ 0.00	\$ 2.56	\$ 2.56
058-0091-004-0000	SAFETY LIGHTS ONLY	\$ 0.00	\$ 2.56	\$ 2.56
058-0091-005-0000	SAFETY LIGHTS ONLY	\$ 0.00	\$ 2.56	\$ 2.56
058-0091-006-0000	SAFETY LIGHTS ONLY	\$ 0.00	\$ 2.56	\$ 2.56
058-0091-007-0000	SAFETY LIGHTS ONLY	\$ 0.00	\$ 2.56	\$ 2.56
058-0092-001-0000	SAFETY LIGHTS ONLY	\$ 0.00	\$ 2.56	\$ 2.56
058-0092-002-0000	SAFETY LIGHTS ONLY	\$ 0.00	\$ 2.56	\$ 2.56
058-0092-003-0000	SAFETY LIGHTS ONLY	\$ 0.00	\$ 2.56	\$ 2.56
058-0092-004-0000	SAFETY LIGHTS ONLY	\$ 0.00	\$ 2.56	\$ 2.56
058-0092-005-0000	SAFETY LIGHTS ONLY	\$ 0.00	\$ 2.56	\$ 2.56
058-0092-006-0000	SAFETY LIGHTS ONLY	\$ 0.00	\$ 2.56	\$ 2.56
058-0092-007-0000	SAFETY LIGHTS ONLY	\$ 0.00	\$ 2.56	\$ 2.56
058-0092-008-0000	SAFETY LIGHTS ONLY	\$ 0.00	\$ 2.56	\$ 2.56
058-0092-009-0000	SAFETY LIGHTS ONLY	\$ 0.00	\$ 2.56	\$ 2.56
058-0092-010-0000	SAFETY LIGHTS ONLY	\$ 0.00	\$ 2.56	\$ 2.56
058-0092-011-0000	SAFETY LIGHTS ONLY	\$ 0.00	\$ 2.56	\$ 2.56
058-0092-012-0000	SAFETY LIGHTS ONLY	\$ 0.00	\$ 2.56	\$ 2.56
058-0092-013-0000	SAFETY LIGHTS ONLY	\$ 0.00	\$ 2.56	\$ 2.56
058-0092-014-0000	SAFETY LIGHTS ONLY	\$ 0.00	\$ 2.56	\$ 2.56
058-0092-015-0000	SAFETY LIGHTS ONLY	\$ 0.00	\$ 2.56	\$ 2.56
058-0092-016-0000	SAFETY LIGHTS ONLY	\$ 0.00	\$ 2.56	\$ 2.56
058-0092-017-0000	SAFETY LIGHTS ONLY	\$ 0.00	\$ 2.56	\$ 2.56

ITEM 10.4.

City of Rancho Cordova
Lighting District No. 2012-1
Fiscal Year 2020-21 Assessment Roll

ATTACHMENT 2

APN	District Classification	Street Light Charge	Safety Light Charge	Total Assessment
058-0092-018-0000	SAFETY LIGHTS ONLY	\$ 0.00	\$ 2.56	\$ 2.56
058-0092-019-0000	SAFETY LIGHTS ONLY	\$ 0.00	\$ 2.56	\$ 2.56
058-0092-020-0000	SAFETY LIGHTS ONLY	\$ 0.00	\$ 2.56	\$ 2.56
058-0092-021-0000	RESIDENTIAL	\$ 15.32	\$ 2.56	\$ 17.88
058-0092-022-0000	RESIDENTIAL	\$ 15.32	\$ 2.56	\$ 17.88
058-0092-023-0000	RESIDENTIAL	\$ 15.32	\$ 2.56	\$ 17.88
058-0092-024-0000	RESIDENTIAL	\$ 15.32	\$ 2.56	\$ 17.88
058-0092-025-0000	RESIDENTIAL	\$ 15.32	\$ 2.56	\$ 17.88
058-0092-026-0000	RESIDENTIAL	\$ 15.32	\$ 2.56	\$ 17.88
058-0092-027-0000	RESIDENTIAL	\$ 15.32	\$ 2.56	\$ 17.88
058-0092-028-0000	RESIDENTIAL	\$ 15.32	\$ 2.56	\$ 17.88
058-0092-029-0000	RESIDENTIAL	\$ 15.32	\$ 2.56	\$ 17.88
058-0092-030-0000	RESIDENTIAL	\$ 15.32	\$ 2.56	\$ 17.88
058-0092-031-0000	RESIDENTIAL	\$ 15.32	\$ 2.56	\$ 17.88
058-0093-001-0000	SAFETY LIGHTS ONLY	\$ 0.00	\$ 2.56	\$ 2.56
058-0093-002-0000	RESIDENTIAL	\$ 15.32	\$ 2.56	\$ 17.88
058-0093-003-0000	RESIDENTIAL	\$ 15.32	\$ 2.56	\$ 17.88
058-0093-004-0000	RESIDENTIAL	\$ 15.32	\$ 2.56	\$ 17.88
058-0093-005-0000	RESIDENTIAL	\$ 15.32	\$ 2.56	\$ 17.88
058-0093-006-0000	RESIDENTIAL	\$ 15.32	\$ 2.56	\$ 17.88
058-0093-007-0000	RESIDENTIAL	\$ 15.32	\$ 2.56	\$ 17.88
058-0093-008-0000	RESIDENTIAL	\$ 15.32	\$ 2.56	\$ 17.88
058-0093-009-0000	RESIDENTIAL	\$ 15.32	\$ 2.56	\$ 17.88
058-0094-001-0000	RESIDENTIAL	\$ 15.32	\$ 2.56	\$ 17.88
058-0094-002-0000	RESIDENTIAL	\$ 15.32	\$ 2.56	\$ 17.88
058-0094-003-0000	RESIDENTIAL	\$ 15.32	\$ 2.56	\$ 17.88
058-0094-004-0000	RESIDENTIAL	\$ 15.32	\$ 2.56	\$ 17.88
058-0094-005-0000	RESIDENTIAL	\$ 15.32	\$ 2.56	\$ 17.88
058-0094-006-0000	RESIDENTIAL	\$ 15.32	\$ 2.56	\$ 17.88
058-0094-007-0000	RESIDENTIAL	\$ 15.32	\$ 2.56	\$ 17.88
058-0094-008-0000	RESIDENTIAL	\$ 15.32	\$ 2.56	\$ 17.88
058-0101-001-0000	SAFETY LIGHTS ONLY	\$ 0.00	\$ 2.56	\$ 2.56
058-0101-002-0000	SAFETY LIGHTS ONLY	\$ 0.00	\$ 2.56	\$ 2.56
058-0101-003-0000	SAFETY LIGHTS ONLY	\$ 0.00	\$ 2.56	\$ 2.56
058-0101-004-0000	SAFETY LIGHTS ONLY	\$ 0.00	\$ 2.56	\$ 2.56
058-0101-005-0000	SAFETY LIGHTS ONLY	\$ 0.00	\$ 2.56	\$ 2.56
058-0101-006-0000	SAFETY LIGHTS ONLY	\$ 0.00	\$ 2.56	\$ 2.56
058-0101-007-0000	SAFETY LIGHTS ONLY	\$ 0.00	\$ 2.56	\$ 2.56
058-0101-008-0000	SAFETY LIGHTS ONLY	\$ 0.00	\$ 2.56	\$ 2.56
058-0101-009-0000	SAFETY LIGHTS ONLY	\$ 0.00	\$ 2.56	\$ 2.56
058-0101-010-0000	SAFETY LIGHTS ONLY	\$ 0.00	\$ 2.56	\$ 2.56
058-0101-011-0000	SAFETY LIGHTS ONLY	\$ 0.00	\$ 2.56	\$ 2.56
058-0101-012-0000	SAFETY LIGHTS ONLY	\$ 0.00	\$ 2.56	\$ 2.56
058-0101-013-0000	SAFETY LIGHTS ONLY	\$ 0.00	\$ 2.56	\$ 2.56

ITEM 10.4.

City of Rancho Cordova
Lighting District No. 2012-1
Fiscal Year 2020-21 Assessment Roll

ATTACHMENT 2

APN	District Classification	Street Light Charge	Safety Light Charge	Total Assessment
058-0101-014-0000	SAFETY LIGHTS ONLY	\$ 0.00	\$ 2.56	\$ 2.56
058-0101-015-0000	SAFETY LIGHTS ONLY	\$ 0.00	\$ 2.56	\$ 2.56
058-0101-016-0000	SAFETY LIGHTS ONLY	\$ 0.00	\$ 2.56	\$ 2.56
058-0101-017-0000	SAFETY LIGHTS ONLY	\$ 0.00	\$ 2.56	\$ 2.56
058-0101-018-0000	SAFETY LIGHTS ONLY	\$ 0.00	\$ 2.56	\$ 2.56
058-0101-019-0000	SAFETY LIGHTS ONLY	\$ 0.00	\$ 2.56	\$ 2.56
058-0101-020-0000	SAFETY LIGHTS ONLY	\$ 0.00	\$ 2.56	\$ 2.56
058-0102-001-0000	SAFETY LIGHTS ONLY	\$ 0.00	\$ 2.56	\$ 2.56
058-0102-002-0000	SAFETY LIGHTS ONLY	\$ 0.00	\$ 2.56	\$ 2.56
058-0102-003-0000	SAFETY LIGHTS ONLY	\$ 0.00	\$ 2.56	\$ 2.56
058-0102-004-0000	SAFETY LIGHTS ONLY	\$ 0.00	\$ 2.56	\$ 2.56
058-0102-005-0000	SAFETY LIGHTS ONLY	\$ 0.00	\$ 2.56	\$ 2.56
058-0102-006-0000	SAFETY LIGHTS ONLY	\$ 0.00	\$ 2.56	\$ 2.56
058-0102-007-0000	SAFETY LIGHTS ONLY	\$ 0.00	\$ 2.56	\$ 2.56
058-0102-008-0000	SAFETY LIGHTS ONLY	\$ 0.00	\$ 2.56	\$ 2.56
058-0102-009-0000	SAFETY LIGHTS ONLY	\$ 0.00	\$ 2.56	\$ 2.56
058-0102-010-0000	SAFETY LIGHTS ONLY	\$ 0.00	\$ 2.56	\$ 2.56
058-0102-011-0000	SAFETY LIGHTS ONLY	\$ 0.00	\$ 2.56	\$ 2.56
058-0102-012-0000	SAFETY LIGHTS ONLY	\$ 0.00	\$ 2.56	\$ 2.56
058-0102-013-0000	SAFETY LIGHTS ONLY	\$ 0.00	\$ 2.56	\$ 2.56
058-0102-014-0000	SAFETY LIGHTS ONLY	\$ 0.00	\$ 2.56	\$ 2.56
058-0102-015-0000	SAFETY LIGHTS ONLY	\$ 0.00	\$ 2.56	\$ 2.56
058-0103-001-0000	SAFETY LIGHTS ONLY	\$ 0.00	\$ 2.56	\$ 2.56
058-0103-002-0000	SAFETY LIGHTS ONLY	\$ 0.00	\$ 2.56	\$ 2.56
058-0103-003-0000	SAFETY LIGHTS ONLY	\$ 0.00	\$ 2.56	\$ 2.56
058-0103-004-0000	SAFETY LIGHTS ONLY	\$ 0.00	\$ 2.56	\$ 2.56
058-0103-005-0000	SAFETY LIGHTS ONLY	\$ 0.00	\$ 2.56	\$ 2.56
058-0103-006-0000	SAFETY LIGHTS ONLY	\$ 0.00	\$ 2.56	\$ 2.56
058-0103-007-0000	SAFETY LIGHTS ONLY	\$ 0.00	\$ 2.56	\$ 2.56
058-0103-008-0000	SAFETY LIGHTS ONLY	\$ 0.00	\$ 2.56	\$ 2.56
058-0103-009-0000	SAFETY LIGHTS ONLY	\$ 0.00	\$ 2.56	\$ 2.56
058-0103-010-0000	SAFETY LIGHTS ONLY	\$ 0.00	\$ 2.56	\$ 2.56
058-0103-011-0000	SAFETY LIGHTS ONLY	\$ 0.00	\$ 2.56	\$ 2.56
058-0103-012-0000	SAFETY LIGHTS ONLY	\$ 0.00	\$ 2.56	\$ 2.56
058-0103-013-0000	SAFETY LIGHTS ONLY	\$ 0.00	\$ 2.56	\$ 2.56
058-0103-014-0000	SAFETY LIGHTS ONLY	\$ 0.00	\$ 2.56	\$ 2.56
058-0103-015-0000	SAFETY LIGHTS ONLY	\$ 0.00	\$ 2.56	\$ 2.56
058-0103-016-0000	SAFETY LIGHTS ONLY	\$ 0.00	\$ 2.56	\$ 2.56
058-0103-017-0000	SAFETY LIGHTS ONLY	\$ 0.00	\$ 2.56	\$ 2.56
058-0103-018-0000	RESIDENTIAL	\$ 15.32	\$ 2.56	\$ 17.88
058-0103-019-0000	SAFETY LIGHTS ONLY	\$ 0.00	\$ 2.56	\$ 2.56
058-0103-020-0000	SAFETY LIGHTS ONLY	\$ 0.00	\$ 2.56	\$ 2.56
058-0103-021-0000	SAFETY LIGHTS ONLY	\$ 0.00	\$ 2.56	\$ 2.56
058-0103-022-0000	SAFETY LIGHTS ONLY	\$ 0.00	\$ 2.56	\$ 2.56

ITEM 10.4.

City of Rancho Cordova
Lighting District No. 2012-1
Fiscal Year 2020-21 Assessment Roll

ATTACHMENT 2

APN	District Classification	Street Light Charge	Safety Light Charge	Total Assessment
058-0103-023-0000	SAFETY LIGHTS ONLY	\$ 0.00	\$ 2.56	\$ 2.56
058-0103-024-0000	SAFETY LIGHTS ONLY	\$ 0.00	\$ 2.56	\$ 2.56
058-0103-025-0000	SAFETY LIGHTS ONLY	\$ 0.00	\$ 2.56	\$ 2.56
058-0103-026-0000	SAFETY LIGHTS ONLY	\$ 0.00	\$ 2.56	\$ 2.56
058-0103-027-0000	SAFETY LIGHTS ONLY	\$ 0.00	\$ 2.56	\$ 2.56
058-0103-028-0000	SAFETY LIGHTS ONLY	\$ 0.00	\$ 2.56	\$ 2.56
058-0103-029-0000	SAFETY LIGHTS ONLY	\$ 0.00	\$ 2.56	\$ 2.56
058-0103-030-0000	SAFETY LIGHTS ONLY	\$ 0.00	\$ 2.56	\$ 2.56
058-0103-031-0000	SAFETY LIGHTS ONLY	\$ 0.00	\$ 2.56	\$ 2.56
058-0103-032-0000	SAFETY LIGHTS ONLY	\$ 0.00	\$ 2.56	\$ 2.56
058-0103-033-0000	SAFETY LIGHTS ONLY	\$ 0.00	\$ 2.56	\$ 2.56
058-0103-034-0000	SAFETY LIGHTS ONLY	\$ 0.00	\$ 2.56	\$ 2.56
058-0103-035-0000	SAFETY LIGHTS ONLY	\$ 0.00	\$ 2.56	\$ 2.56
058-0104-001-0000	SAFETY LIGHTS ONLY	\$ 0.00	\$ 2.56	\$ 2.56
058-0104-002-0000	SAFETY LIGHTS ONLY	\$ 0.00	\$ 2.56	\$ 2.56
058-0104-003-0000	SAFETY LIGHTS ONLY	\$ 0.00	\$ 2.56	\$ 2.56
058-0104-004-0000	SAFETY LIGHTS ONLY	\$ 0.00	\$ 2.56	\$ 2.56
058-0104-005-0000	SAFETY LIGHTS ONLY	\$ 0.00	\$ 2.56	\$ 2.56
058-0104-006-0000	SAFETY LIGHTS ONLY	\$ 0.00	\$ 2.56	\$ 2.56
058-0104-007-0000	SAFETY LIGHTS ONLY	\$ 0.00	\$ 2.56	\$ 2.56
058-0104-008-0000	SAFETY LIGHTS ONLY	\$ 0.00	\$ 2.56	\$ 2.56
058-0104-009-0000	SAFETY LIGHTS ONLY	\$ 0.00	\$ 2.56	\$ 2.56
058-0104-010-0000	SAFETY LIGHTS ONLY	\$ 0.00	\$ 2.56	\$ 2.56
058-0104-011-0000	SAFETY LIGHTS ONLY	\$ 0.00	\$ 2.56	\$ 2.56
058-0104-012-0000	SAFETY LIGHTS ONLY	\$ 0.00	\$ 2.56	\$ 2.56
058-0104-013-0000	SAFETY LIGHTS ONLY	\$ 0.00	\$ 2.56	\$ 2.56
058-0104-014-0000	SAFETY LIGHTS ONLY	\$ 0.00	\$ 2.56	\$ 2.56
058-0104-015-0000	SAFETY LIGHTS ONLY	\$ 0.00	\$ 2.56	\$ 2.56
058-0104-016-0000	SAFETY LIGHTS ONLY	\$ 0.00	\$ 2.56	\$ 2.56
058-0104-017-0000	SAFETY LIGHTS ONLY	\$ 0.00	\$ 2.56	\$ 2.56
058-0104-018-0000	SAFETY LIGHTS ONLY	\$ 0.00	\$ 2.56	\$ 2.56
058-0104-019-0000	SAFETY LIGHTS ONLY	\$ 0.00	\$ 2.56	\$ 2.56
058-0104-020-0000	SAFETY LIGHTS ONLY	\$ 0.00	\$ 2.56	\$ 2.56
058-0105-001-0000	SAFETY LIGHTS ONLY	\$ 0.00	\$ 2.56	\$ 2.56
058-0105-002-0000	SAFETY LIGHTS ONLY	\$ 0.00	\$ 2.56	\$ 2.56
058-0105-003-0000	SAFETY LIGHTS ONLY	\$ 0.00	\$ 2.56	\$ 2.56
058-0105-004-0000	SAFETY LIGHTS ONLY	\$ 0.00	\$ 2.56	\$ 2.56
058-0105-005-0000	SAFETY LIGHTS ONLY	\$ 0.00	\$ 2.56	\$ 2.56
058-0105-006-0000	SAFETY LIGHTS ONLY	\$ 0.00	\$ 2.56	\$ 2.56
058-0105-007-0000	SAFETY LIGHTS ONLY	\$ 0.00	\$ 2.56	\$ 2.56
058-0105-008-0000	SAFETY LIGHTS ONLY	\$ 0.00	\$ 2.56	\$ 2.56
058-0105-009-0000	SAFETY LIGHTS ONLY	\$ 0.00	\$ 2.56	\$ 2.56
058-0105-010-0000	SAFETY LIGHTS ONLY	\$ 0.00	\$ 2.56	\$ 2.56
058-0105-011-0000	SAFETY LIGHTS ONLY	\$ 0.00	\$ 2.56	\$ 2.56

ITEM 10.4.

City of Rancho Cordova
Lighting District No. 2012-1
Fiscal Year 2020-21 Assessment Roll

ATTACHMENT 2

APN	District Classification	Street Light Charge	Safety Light Charge	Total Assessment
058-0105-012-0000	SAFETY LIGHTS ONLY	\$ 0.00	\$ 2.56	\$ 2.56
058-0105-013-0000	SAFETY LIGHTS ONLY	\$ 0.00	\$ 2.56	\$ 2.56
058-0105-014-0000	RESIDENTIAL	\$ 15.32	\$ 2.56	\$ 17.88
058-0105-015-0000	SAFETY LIGHTS ONLY	\$ 0.00	\$ 2.56	\$ 2.56
058-0111-001-0000	SAFETY LIGHTS ONLY	\$ 0.00	\$ 2.56	\$ 2.56
058-0111-002-0000	SAFETY LIGHTS ONLY	\$ 0.00	\$ 2.56	\$ 2.56
058-0111-003-0000	SAFETY LIGHTS ONLY	\$ 0.00	\$ 2.56	\$ 2.56
058-0111-004-0000	SAFETY LIGHTS ONLY	\$ 0.00	\$ 2.56	\$ 2.56
058-0112-001-0000	SAFETY LIGHTS ONLY	\$ 0.00	\$ 2.56	\$ 2.56
058-0112-002-0000	SAFETY LIGHTS ONLY	\$ 0.00	\$ 2.56	\$ 2.56
058-0112-003-0000	SAFETY LIGHTS ONLY	\$ 0.00	\$ 2.56	\$ 2.56
058-0112-004-0000	SAFETY LIGHTS ONLY	\$ 0.00	\$ 2.56	\$ 2.56
058-0112-005-0000	SAFETY LIGHTS ONLY	\$ 0.00	\$ 2.56	\$ 2.56
058-0112-006-0000	SAFETY LIGHTS ONLY	\$ 0.00	\$ 2.56	\$ 2.56
058-0112-007-0000	SAFETY LIGHTS ONLY	\$ 0.00	\$ 2.56	\$ 2.56
058-0113-001-0000	SAFETY LIGHTS ONLY	\$ 0.00	\$ 2.56	\$ 2.56
058-0113-002-0000	SAFETY LIGHTS ONLY	\$ 0.00	\$ 2.56	\$ 2.56
058-0113-003-0000	SAFETY LIGHTS ONLY	\$ 0.00	\$ 2.56	\$ 2.56
058-0113-004-0000	SAFETY LIGHTS ONLY	\$ 0.00	\$ 2.56	\$ 2.56
058-0113-005-0000	SAFETY LIGHTS ONLY	\$ 0.00	\$ 2.56	\$ 2.56
058-0113-006-0000	SAFETY LIGHTS ONLY	\$ 0.00	\$ 2.56	\$ 2.56
058-0113-007-0000	SAFETY LIGHTS ONLY	\$ 0.00	\$ 2.56	\$ 2.56
058-0113-008-0000	SAFETY LIGHTS ONLY	\$ 0.00	\$ 2.56	\$ 2.56
058-0113-009-0000	SAFETY LIGHTS ONLY	\$ 0.00	\$ 2.56	\$ 2.56
058-0113-010-0000	SAFETY LIGHTS ONLY	\$ 0.00	\$ 2.56	\$ 2.56
058-0113-011-0000	SAFETY LIGHTS ONLY	\$ 0.00	\$ 2.56	\$ 2.56
058-0113-012-0000	SAFETY LIGHTS ONLY	\$ 0.00	\$ 2.56	\$ 2.56
058-0113-013-0000	SAFETY LIGHTS ONLY	\$ 0.00	\$ 2.56	\$ 2.56
058-0113-014-0000	SAFETY LIGHTS ONLY	\$ 0.00	\$ 2.56	\$ 2.56
058-0113-015-0000	SAFETY LIGHTS ONLY	\$ 0.00	\$ 2.56	\$ 2.56
058-0113-016-0000	SAFETY LIGHTS ONLY	\$ 0.00	\$ 2.56	\$ 2.56
058-0113-017-0000	SAFETY LIGHTS ONLY	\$ 0.00	\$ 2.56	\$ 2.56
058-0113-018-0000	SAFETY LIGHTS ONLY	\$ 0.00	\$ 2.56	\$ 2.56
058-0113-019-0000	SAFETY LIGHTS ONLY	\$ 0.00	\$ 2.56	\$ 2.56
058-0113-020-0000	SAFETY LIGHTS ONLY	\$ 0.00	\$ 2.56	\$ 2.56
058-0113-021-0000	SAFETY LIGHTS ONLY	\$ 0.00	\$ 2.56	\$ 2.56
058-0113-022-0000	SAFETY LIGHTS ONLY	\$ 0.00	\$ 2.56	\$ 2.56
058-0113-023-0000	SAFETY LIGHTS ONLY	\$ 0.00	\$ 2.56	\$ 2.56
058-0113-024-0000	SAFETY LIGHTS ONLY	\$ 0.00	\$ 2.56	\$ 2.56
058-0113-025-0000	SAFETY LIGHTS ONLY	\$ 0.00	\$ 2.56	\$ 2.56
058-0114-001-0000	SAFETY LIGHTS ONLY	\$ 0.00	\$ 2.56	\$ 2.56
058-0114-002-0000	SAFETY LIGHTS ONLY	\$ 0.00	\$ 2.56	\$ 2.56
058-0114-003-0000	SAFETY LIGHTS ONLY	\$ 0.00	\$ 2.56	\$ 2.56
058-0114-004-0000	SAFETY LIGHTS ONLY	\$ 0.00	\$ 2.56	\$ 2.56

ITEM 10.4.

City of Rancho Cordova
Lighting District No. 2012-1
Fiscal Year 2020-21 Assessment Roll

ATTACHMENT 2

APN	District Classification	Street Light Charge	Safety Light Charge	Total Assessment
058-0114-005-0000	SAFETY LIGHTS ONLY	\$ 0.00	\$ 2.56	\$ 2.56
058-0114-006-0000	SAFETY LIGHTS ONLY	\$ 0.00	\$ 2.56	\$ 2.56
058-0114-007-0000	SAFETY LIGHTS ONLY	\$ 0.00	\$ 2.56	\$ 2.56
058-0114-008-0000	SAFETY LIGHTS ONLY	\$ 0.00	\$ 2.56	\$ 2.56
058-0114-009-0000	SAFETY LIGHTS ONLY	\$ 0.00	\$ 2.56	\$ 2.56
058-0114-010-0000	SAFETY LIGHTS ONLY	\$ 0.00	\$ 2.56	\$ 2.56
058-0114-011-0000	SAFETY LIGHTS ONLY	\$ 0.00	\$ 2.56	\$ 2.56
058-0114-012-0000	SAFETY LIGHTS ONLY	\$ 0.00	\$ 2.56	\$ 2.56
058-0114-013-0000	SAFETY LIGHTS ONLY	\$ 0.00	\$ 2.56	\$ 2.56
058-0114-014-0000	SAFETY LIGHTS ONLY	\$ 0.00	\$ 2.56	\$ 2.56
058-0114-015-0000	SAFETY LIGHTS ONLY	\$ 0.00	\$ 2.56	\$ 2.56
058-0114-016-0000	SAFETY LIGHTS ONLY	\$ 0.00	\$ 2.56	\$ 2.56
058-0114-017-0000	SAFETY LIGHTS ONLY	\$ 0.00	\$ 2.56	\$ 2.56
058-0114-018-0000	SAFETY LIGHTS ONLY	\$ 0.00	\$ 2.56	\$ 2.56
058-0114-019-0000	SAFETY LIGHTS ONLY	\$ 0.00	\$ 2.56	\$ 2.56
058-0114-020-0000	SAFETY LIGHTS ONLY	\$ 0.00	\$ 2.56	\$ 2.56
058-0114-021-0000	SAFETY LIGHTS ONLY	\$ 0.00	\$ 2.56	\$ 2.56
058-0114-022-0000	SAFETY LIGHTS ONLY	\$ 0.00	\$ 2.56	\$ 2.56
058-0114-023-0000	SAFETY LIGHTS ONLY	\$ 0.00	\$ 2.56	\$ 2.56
058-0114-024-0000	SAFETY LIGHTS ONLY	\$ 0.00	\$ 2.56	\$ 2.56
058-0114-025-0000	SAFETY LIGHTS ONLY	\$ 0.00	\$ 2.56	\$ 2.56
058-0114-026-0000	SAFETY LIGHTS ONLY	\$ 0.00	\$ 2.56	\$ 2.56
058-0115-001-0000	SAFETY LIGHTS ONLY	\$ 0.00	\$ 2.56	\$ 2.56
058-0115-002-0000	SAFETY LIGHTS ONLY	\$ 0.00	\$ 2.56	\$ 2.56
058-0115-003-0000	SAFETY LIGHTS ONLY	\$ 0.00	\$ 2.56	\$ 2.56
058-0115-004-0000	SAFETY LIGHTS ONLY	\$ 0.00	\$ 2.56	\$ 2.56
058-0115-005-0000	SAFETY LIGHTS ONLY	\$ 0.00	\$ 2.56	\$ 2.56
058-0115-006-0000	SAFETY LIGHTS ONLY	\$ 0.00	\$ 2.56	\$ 2.56
058-0115-007-0000	SAFETY LIGHTS ONLY	\$ 0.00	\$ 2.56	\$ 2.56
058-0115-008-0000	SAFETY LIGHTS ONLY	\$ 0.00	\$ 2.56	\$ 2.56
058-0115-009-0000	SAFETY LIGHTS ONLY	\$ 0.00	\$ 2.56	\$ 2.56
058-0115-010-0000	SAFETY LIGHTS ONLY	\$ 0.00	\$ 2.56	\$ 2.56
058-0115-011-0000	SAFETY LIGHTS ONLY	\$ 0.00	\$ 2.56	\$ 2.56
058-0115-012-0000	SAFETY LIGHTS ONLY	\$ 0.00	\$ 2.56	\$ 2.56
058-0115-016-0000	SAFETY LIGHTS ONLY	\$ 0.00	\$ 2.56	\$ 2.56
058-0115-017-0000	SAFETY LIGHTS ONLY	\$ 0.00	\$ 2.56	\$ 2.56
058-0116-001-0000	SAFETY LIGHTS ONLY	\$ 0.00	\$ 2.56	\$ 2.56
058-0116-002-0000	SAFETY LIGHTS ONLY	\$ 0.00	\$ 2.56	\$ 2.56
058-0116-003-0000	SAFETY LIGHTS ONLY	\$ 0.00	\$ 2.56	\$ 2.56
058-0116-004-0000	SAFETY LIGHTS ONLY	\$ 0.00	\$ 2.56	\$ 2.56
058-0116-005-0000	SAFETY LIGHTS ONLY	\$ 0.00	\$ 2.56	\$ 2.56
058-0116-006-0000	SAFETY LIGHTS ONLY	\$ 0.00	\$ 2.56	\$ 2.56
058-0116-007-0000	SAFETY LIGHTS ONLY	\$ 0.00	\$ 2.56	\$ 2.56
058-0116-008-0000	SAFETY LIGHTS ONLY	\$ 0.00	\$ 2.56	\$ 2.56

ITEM 10.4.

City of Rancho Cordova
Lighting District No. 2012-1
Fiscal Year 2020-21 Assessment Roll

ATTACHMENT 2

APN	District Classification	Street Light Charge	Safety Light Charge	Total Assessment
058-0116-009-0000	SAFETY LIGHTS ONLY	\$ 0.00	\$ 2.56	\$ 2.56
058-0116-010-0000	SAFETY LIGHTS ONLY	\$ 0.00	\$ 2.56	\$ 2.56
058-0116-011-0000	SAFETY LIGHTS ONLY	\$ 0.00	\$ 2.56	\$ 2.56
058-0116-012-0000	SAFETY LIGHTS ONLY	\$ 0.00	\$ 2.56	\$ 2.56
058-0116-013-0000	SAFETY LIGHTS ONLY	\$ 0.00	\$ 2.56	\$ 2.56
058-0116-014-0000	SAFETY LIGHTS ONLY	\$ 0.00	\$ 2.56	\$ 2.56
058-0116-015-0000	SAFETY LIGHTS ONLY	\$ 0.00	\$ 2.56	\$ 2.56
058-0121-001-0000	SAFETY LIGHTS ONLY	\$ 0.00	\$ 2.56	\$ 2.56
058-0121-002-0000	SAFETY LIGHTS ONLY	\$ 0.00	\$ 2.56	\$ 2.56
058-0121-003-0000	SAFETY LIGHTS ONLY	\$ 0.00	\$ 2.56	\$ 2.56
058-0121-004-0000	SAFETY LIGHTS ONLY	\$ 0.00	\$ 2.56	\$ 2.56
058-0121-005-0000	SAFETY LIGHTS ONLY	\$ 0.00	\$ 2.56	\$ 2.56
058-0121-006-0000	SAFETY LIGHTS ONLY	\$ 0.00	\$ 2.56	\$ 2.56
058-0121-007-0000	SAFETY LIGHTS ONLY	\$ 0.00	\$ 2.56	\$ 2.56
058-0121-008-0000	SAFETY LIGHTS ONLY	\$ 0.00	\$ 2.56	\$ 2.56
058-0121-009-0000	RESIDENTIAL	\$ 15.32	\$ 2.56	\$ 17.88
058-0121-010-0000	SAFETY LIGHTS ONLY	\$ 0.00	\$ 2.56	\$ 2.56
058-0121-011-0000	SAFETY LIGHTS ONLY	\$ 0.00	\$ 2.56	\$ 2.56
058-0121-012-0000	SAFETY LIGHTS ONLY	\$ 0.00	\$ 2.56	\$ 2.56
058-0121-013-0000	SAFETY LIGHTS ONLY	\$ 0.00	\$ 2.56	\$ 2.56
058-0121-014-0000	SAFETY LIGHTS ONLY	\$ 0.00	\$ 2.56	\$ 2.56
058-0121-015-0000	SAFETY LIGHTS ONLY	\$ 0.00	\$ 2.56	\$ 2.56
058-0121-016-0000	SAFETY LIGHTS ONLY	\$ 0.00	\$ 2.56	\$ 2.56
058-0121-017-0000	SAFETY LIGHTS ONLY	\$ 0.00	\$ 2.56	\$ 2.56
058-0121-018-0000	SAFETY LIGHTS ONLY	\$ 0.00	\$ 2.56	\$ 2.56
058-0121-019-0000	SAFETY LIGHTS ONLY	\$ 0.00	\$ 2.56	\$ 2.56
058-0121-020-0000	SAFETY LIGHTS ONLY	\$ 0.00	\$ 2.56	\$ 2.56
058-0121-021-0000	SAFETY LIGHTS ONLY	\$ 0.00	\$ 2.56	\$ 2.56
058-0122-001-0000	RESIDENTIAL	\$ 15.32	\$ 2.56	\$ 17.88
058-0122-002-0000	RESIDENTIAL	\$ 15.32	\$ 2.56	\$ 17.88
058-0122-003-0000	SAFETY LIGHTS ONLY	\$ 0.00	\$ 2.56	\$ 2.56
058-0122-004-0000	SAFETY LIGHTS ONLY	\$ 0.00	\$ 2.56	\$ 2.56
058-0122-005-0000	SAFETY LIGHTS ONLY	\$ 0.00	\$ 2.56	\$ 2.56
058-0122-006-0000	SAFETY LIGHTS ONLY	\$ 0.00	\$ 2.56	\$ 2.56
058-0122-007-0000	SAFETY LIGHTS ONLY	\$ 0.00	\$ 2.56	\$ 2.56
058-0122-008-0000	SAFETY LIGHTS ONLY	\$ 0.00	\$ 2.56	\$ 2.56
058-0122-009-0000	SAFETY LIGHTS ONLY	\$ 0.00	\$ 2.56	\$ 2.56
058-0122-010-0000	SAFETY LIGHTS ONLY	\$ 0.00	\$ 2.56	\$ 2.56
058-0122-011-0000	SAFETY LIGHTS ONLY	\$ 0.00	\$ 2.56	\$ 2.56
058-0122-012-0000	SAFETY LIGHTS ONLY	\$ 0.00	\$ 2.56	\$ 2.56
058-0122-013-0000	SAFETY LIGHTS ONLY	\$ 0.00	\$ 2.56	\$ 2.56
058-0122-014-0000	SAFETY LIGHTS ONLY	\$ 0.00	\$ 2.56	\$ 2.56
058-0122-015-0000	SAFETY LIGHTS ONLY	\$ 0.00	\$ 2.56	\$ 2.56
058-0122-016-0000	RESIDENTIAL	\$ 15.32	\$ 2.56	\$ 17.88

ITEM 10.4.

City of Rancho Cordova
Lighting District No. 2012-1
Fiscal Year 2020-21 Assessment Roll

ATTACHMENT 2

APN	District Classification	Street Light Charge	Safety Light Charge	Total Assessment
058-0123-001-0000	SAFETY LIGHTS ONLY	\$ 0.00	\$ 2.56	\$ 2.56
058-0123-002-0000	SAFETY LIGHTS ONLY	\$ 0.00	\$ 2.56	\$ 2.56
058-0123-003-0000	SAFETY LIGHTS ONLY	\$ 0.00	\$ 2.56	\$ 2.56
058-0124-001-0000	SAFETY LIGHTS ONLY	\$ 0.00	\$ 2.56	\$ 2.56
058-0125-003-0000	SAFETY LIGHTS ONLY	\$ 0.00	\$ 2.56	\$ 2.56
058-0125-004-0000	SAFETY LIGHTS ONLY	\$ 0.00	\$ 2.56	\$ 2.56
058-0125-005-0000	SAFETY LIGHTS ONLY	\$ 0.00	\$ 2.56	\$ 2.56
058-0125-007-0000	SAFETY LIGHTS ONLY	\$ 0.00	\$ 2.56	\$ 2.56
058-0125-008-0000	SAFETY LIGHTS ONLY	\$ 0.00	\$ 2.56	\$ 2.56
058-0126-001-0000	RESIDENTIAL	\$ 15.32	\$ 2.56	\$ 17.88
058-0126-002-0000	SAFETY LIGHTS ONLY	\$ 0.00	\$ 2.56	\$ 2.56
058-0126-003-0000	SAFETY LIGHTS ONLY	\$ 0.00	\$ 2.56	\$ 2.56
058-0126-004-0000	SAFETY LIGHTS ONLY	\$ 0.00	\$ 2.56	\$ 2.56
058-0126-006-0000	SAFETY LIGHTS ONLY	\$ 0.00	\$ 2.56	\$ 2.56
058-0127-001-0000	SAFETY LIGHTS ONLY	\$ 0.00	\$ 2.56	\$ 2.56
058-0127-002-0000	SAFETY LIGHTS ONLY	\$ 0.00	\$ 2.56	\$ 2.56
058-0127-003-0000	SAFETY LIGHTS ONLY	\$ 0.00	\$ 2.56	\$ 2.56
058-0127-004-0000	SAFETY LIGHTS ONLY	\$ 0.00	\$ 2.56	\$ 2.56
058-0127-005-0000	RESIDENTIAL	\$ 15.32	\$ 2.56	\$ 17.88
058-0131-001-0000	SAFETY LIGHTS ONLY	\$ 0.00	\$ 2.56	\$ 2.56
058-0131-002-0000	SAFETY LIGHTS ONLY	\$ 0.00	\$ 2.56	\$ 2.56
058-0131-007-0000	SAFETY LIGHTS ONLY	\$ 0.00	\$ 2.56	\$ 2.56
058-0131-014-0000	SAFETY LIGHTS ONLY	\$ 0.00	\$ 2.56	\$ 2.56
058-0131-015-0000	SAFETY LIGHTS ONLY	\$ 0.00	\$ 2.56	\$ 2.56
058-0131-016-0000	SAFETY LIGHTS ONLY	\$ 0.00	\$ 2.56	\$ 2.56
058-0131-017-0000	SAFETY LIGHTS ONLY	\$ 0.00	\$ 2.56	\$ 2.56
058-0131-018-0000	SAFETY LIGHTS ONLY	\$ 0.00	\$ 2.56	\$ 2.56
058-0131-019-0000	SAFETY LIGHTS ONLY	\$ 0.00	\$ 2.56	\$ 2.56
058-0131-020-0000	SAFETY LIGHTS ONLY	\$ 0.00	\$ 2.56	\$ 2.56
058-0131-021-0000	SAFETY LIGHTS ONLY	\$ 0.00	\$ 2.56	\$ 2.56
058-0131-022-0000	SAFETY LIGHTS ONLY	\$ 0.00	\$ 2.56	\$ 2.56
058-0131-023-0000	SAFETY LIGHTS ONLY	\$ 0.00	\$ 2.56	\$ 2.56
058-0131-024-0000	SAFETY LIGHTS ONLY	\$ 0.00	\$ 2.56	\$ 2.56
058-0131-025-0000	SAFETY LIGHTS ONLY	\$ 0.00	\$ 2.56	\$ 2.56
058-0131-026-0000	SAFETY LIGHTS ONLY	\$ 0.00	\$ 2.56	\$ 2.56
058-0131-027-0000	SAFETY LIGHTS ONLY	\$ 0.00	\$ 2.56	\$ 2.56
058-0131-028-0000	SAFETY LIGHTS ONLY	\$ 0.00	\$ 2.56	\$ 2.56
058-0131-029-0000	SAFETY LIGHTS ONLY	\$ 0.00	\$ 2.56	\$ 2.56
058-0131-032-0000	SAFETY LIGHTS ONLY	\$ 0.00	\$ 2.56	\$ 2.56
058-0131-033-0000	SAFETY LIGHTS ONLY	\$ 0.00	\$ 2.56	\$ 2.56
058-0131-034-0000	SAFETY LIGHTS ONLY	\$ 0.00	\$ 2.56	\$ 2.56
058-0131-035-0000	SAFETY LIGHTS ONLY	\$ 0.00	\$ 2.56	\$ 2.56
058-0131-036-0000	SAFETY LIGHTS ONLY	\$ 0.00	\$ 2.56	\$ 2.56
058-0131-037-0000	SAFETY LIGHTS ONLY	\$ 0.00	\$ 2.56	\$ 2.56

ITEM 10.4.

City of Rancho Cordova
Lighting District No. 2012-1
Fiscal Year 2020-21 Assessment Roll

ATTACHMENT 2

APN	District Classification	Street Light Charge	Safety Light Charge	Total Assessment
058-0131-038-0000	SAFETY LIGHTS ONLY	\$ 0.00	\$ 2.56	\$ 2.56
058-0131-039-0000	SAFETY LIGHTS ONLY	\$ 0.00	\$ 2.56	\$ 2.56
058-0132-014-0000	SAFETY LIGHTS ONLY	\$ 0.00	\$ 2.56	\$ 2.56
058-0132-016-0000	SAFETY LIGHTS ONLY	\$ 0.00	\$ 2.56	\$ 2.56
058-0132-017-0000	SAFETY LIGHTS ONLY	\$ 0.00	\$ 2.56	\$ 2.56
058-0132-018-0000	SAFETY LIGHTS ONLY	\$ 0.00	\$ 2.56	\$ 2.56
058-0132-019-0000	SAFETY LIGHTS ONLY	\$ 0.00	\$ 2.56	\$ 2.56
058-0132-020-0000	SAFETY LIGHTS ONLY	\$ 0.00	\$ 2.56	\$ 2.56
058-0132-021-0000	SAFETY LIGHTS ONLY	\$ 0.00	\$ 2.56	\$ 2.56
058-0132-022-0000	SAFETY LIGHTS ONLY	\$ 0.00	\$ 2.56	\$ 2.56
058-0132-024-0000	SAFETY LIGHTS ONLY	\$ 0.00	\$ 2.56	\$ 2.56
058-0132-025-0000	SAFETY LIGHTS ONLY	\$ 0.00	\$ 2.56	\$ 2.56
058-0132-026-0000	SAFETY LIGHTS ONLY	\$ 0.00	\$ 2.56	\$ 2.56
058-0132-027-0000	SAFETY LIGHTS ONLY	\$ 0.00	\$ 2.56	\$ 2.56
058-0132-028-0000	SAFETY LIGHTS ONLY	\$ 0.00	\$ 2.56	\$ 2.56
058-0133-001-0000	SAFETY LIGHTS ONLY	\$ 0.00	\$ 2.56	\$ 2.56
058-0133-002-0000	SAFETY LIGHTS ONLY	\$ 0.00	\$ 2.56	\$ 2.56
058-0133-003-0000	SAFETY LIGHTS ONLY	\$ 0.00	\$ 2.56	\$ 2.56
058-0133-004-0000	SAFETY LIGHTS ONLY	\$ 0.00	\$ 2.56	\$ 2.56
058-0134-001-0000	SAFETY LIGHTS ONLY	\$ 0.00	\$ 2.56	\$ 2.56
058-0134-002-0000	SAFETY LIGHTS ONLY	\$ 0.00	\$ 2.56	\$ 2.56
058-0134-003-0000	SAFETY LIGHTS ONLY	\$ 0.00	\$ 2.56	\$ 2.56
058-0134-004-0000	SAFETY LIGHTS ONLY	\$ 0.00	\$ 2.56	\$ 2.56
058-0134-005-0000	SAFETY LIGHTS ONLY	\$ 0.00	\$ 2.56	\$ 2.56
058-0134-006-0000	SAFETY LIGHTS ONLY	\$ 0.00	\$ 2.56	\$ 2.56
058-0134-007-0000	SAFETY LIGHTS ONLY	\$ 0.00	\$ 2.56	\$ 2.56
058-0134-008-0000	SAFETY LIGHTS ONLY	\$ 0.00	\$ 2.56	\$ 2.56
058-0134-009-0000	SAFETY LIGHTS ONLY	\$ 0.00	\$ 2.56	\$ 2.56
058-0134-010-0000	SAFETY LIGHTS ONLY	\$ 0.00	\$ 2.56	\$ 2.56
058-0134-011-0000	SAFETY LIGHTS ONLY	\$ 0.00	\$ 2.56	\$ 2.56
058-0134-012-0000	SAFETY LIGHTS ONLY	\$ 0.00	\$ 2.56	\$ 2.56
058-0134-013-0000	SAFETY LIGHTS ONLY	\$ 0.00	\$ 2.56	\$ 2.56
058-0141-001-0000	SAFETY LIGHTS ONLY	\$ 0.00	\$ 2.56	\$ 2.56
058-0141-002-0000	SAFETY LIGHTS ONLY	\$ 0.00	\$ 2.56	\$ 2.56
058-0141-003-0000	SAFETY LIGHTS ONLY	\$ 0.00	\$ 2.56	\$ 2.56
058-0141-004-0000	SAFETY LIGHTS ONLY	\$ 0.00	\$ 2.56	\$ 2.56
058-0141-005-0000	SAFETY LIGHTS ONLY	\$ 0.00	\$ 2.56	\$ 2.56
058-0141-006-0000	SAFETY LIGHTS ONLY	\$ 0.00	\$ 2.56	\$ 2.56
058-0141-007-0000	SAFETY LIGHTS ONLY	\$ 0.00	\$ 2.56	\$ 2.56
058-0142-001-0000	SAFETY LIGHTS ONLY	\$ 0.00	\$ 2.56	\$ 2.56
058-0142-002-0000	SAFETY LIGHTS ONLY	\$ 0.00	\$ 2.56	\$ 2.56
058-0142-003-0000	SAFETY LIGHTS ONLY	\$ 0.00	\$ 2.56	\$ 2.56
058-0142-004-0000	SAFETY LIGHTS ONLY	\$ 0.00	\$ 2.56	\$ 2.56
058-0142-005-0000	SAFETY LIGHTS ONLY	\$ 0.00	\$ 2.56	\$ 2.56

ITEM 10.4.

City of Rancho Cordova
Lighting District No. 2012-1
Fiscal Year 2020-21 Assessment Roll

ATTACHMENT 2

APN	District Classification	Street Light Charge	Safety Light Charge	Total Assessment
058-0142-006-0000	SAFETY LIGHTS ONLY	\$ 0.00	\$ 2.56	\$ 2.56
058-0142-007-0000	SAFETY LIGHTS ONLY	\$ 0.00	\$ 2.56	\$ 2.56
058-0142-008-0000	SAFETY LIGHTS ONLY	\$ 0.00	\$ 2.56	\$ 2.56
058-0142-009-0000	SAFETY LIGHTS ONLY	\$ 0.00	\$ 2.56	\$ 2.56
058-0142-010-0000	SAFETY LIGHTS ONLY	\$ 0.00	\$ 2.56	\$ 2.56
058-0142-011-0000	SAFETY LIGHTS ONLY	\$ 0.00	\$ 2.56	\$ 2.56
058-0142-012-0000	RESIDENTIAL	\$ 15.32	\$ 2.56	\$ 17.88
058-0142-013-0000	SAFETY LIGHTS ONLY	\$ 0.00	\$ 2.56	\$ 2.56
058-0143-001-0000	SAFETY LIGHTS ONLY	\$ 0.00	\$ 2.56	\$ 2.56
058-0143-002-0000	SAFETY LIGHTS ONLY	\$ 0.00	\$ 2.56	\$ 2.56
058-0143-003-0000	SAFETY LIGHTS ONLY	\$ 0.00	\$ 2.56	\$ 2.56
058-0143-004-0000	SAFETY LIGHTS ONLY	\$ 0.00	\$ 2.56	\$ 2.56
058-0143-005-0000	SAFETY LIGHTS ONLY	\$ 0.00	\$ 2.56	\$ 2.56
058-0143-006-0000	SAFETY LIGHTS ONLY	\$ 0.00	\$ 2.56	\$ 2.56
058-0144-001-0000	SAFETY LIGHTS ONLY	\$ 0.00	\$ 2.56	\$ 2.56
058-0144-002-0000	SAFETY LIGHTS ONLY	\$ 0.00	\$ 2.56	\$ 2.56
058-0145-001-0000	SAFETY LIGHTS ONLY	\$ 0.00	\$ 2.56	\$ 2.56
058-0145-002-0000	SAFETY LIGHTS ONLY	\$ 0.00	\$ 2.56	\$ 2.56
058-0145-003-0000	SAFETY LIGHTS ONLY	\$ 0.00	\$ 2.56	\$ 2.56
058-0145-004-0000	SAFETY LIGHTS ONLY	\$ 0.00	\$ 2.56	\$ 2.56
058-0145-005-0000	SAFETY LIGHTS ONLY	\$ 0.00	\$ 2.56	\$ 2.56
058-0145-006-0000	SAFETY LIGHTS ONLY	\$ 0.00	\$ 2.56	\$ 2.56
058-0145-007-0000	SAFETY LIGHTS ONLY	\$ 0.00	\$ 2.56	\$ 2.56
058-0145-008-0000	SAFETY LIGHTS ONLY	\$ 0.00	\$ 2.56	\$ 2.56
058-0145-009-0000	SAFETY LIGHTS ONLY	\$ 0.00	\$ 2.56	\$ 2.56
058-0145-010-0000	RESIDENTIAL	\$ 15.32	\$ 2.56	\$ 17.88
058-0145-011-0000	SAFETY LIGHTS ONLY	\$ 0.00	\$ 2.56	\$ 2.56
058-0145-012-0000	SAFETY LIGHTS ONLY	\$ 0.00	\$ 2.56	\$ 2.56
058-0145-013-0000	SAFETY LIGHTS ONLY	\$ 0.00	\$ 2.56	\$ 2.56
058-0145-014-0000	SAFETY LIGHTS ONLY	\$ 0.00	\$ 2.56	\$ 2.56
058-0145-015-0000	SAFETY LIGHTS ONLY	\$ 0.00	\$ 2.56	\$ 2.56
058-0145-016-0000	SAFETY LIGHTS ONLY	\$ 0.00	\$ 2.56	\$ 2.56
058-0145-017-0000	SAFETY LIGHTS ONLY	\$ 0.00	\$ 2.56	\$ 2.56
058-0145-018-0000	SAFETY LIGHTS ONLY	\$ 0.00	\$ 2.56	\$ 2.56
058-0145-019-0000	SAFETY LIGHTS ONLY	\$ 0.00	\$ 2.56	\$ 2.56
058-0145-020-0000	SAFETY LIGHTS ONLY	\$ 0.00	\$ 2.56	\$ 2.56
058-0145-021-0000	SAFETY LIGHTS ONLY	\$ 0.00	\$ 2.56	\$ 2.56
058-0151-001-0000	SAFETY LIGHTS ONLY	\$ 0.00	\$ 2.56	\$ 2.56
058-0151-002-0000	SAFETY LIGHTS ONLY	\$ 0.00	\$ 2.56	\$ 2.56
058-0151-003-0000	SAFETY LIGHTS ONLY	\$ 0.00	\$ 2.56	\$ 2.56
058-0151-004-0000	SAFETY LIGHTS ONLY	\$ 0.00	\$ 2.56	\$ 2.56
058-0151-005-0000	SAFETY LIGHTS ONLY	\$ 0.00	\$ 2.56	\$ 2.56
058-0151-006-0000	RESIDENTIAL	\$ 15.32	\$ 2.56	\$ 17.88
058-0151-007-0000	SAFETY LIGHTS ONLY	\$ 0.00	\$ 2.56	\$ 2.56

ITEM 10.4.

City of Rancho Cordova
Lighting District No. 2012-1
Fiscal Year 2020-21 Assessment Roll

ATTACHMENT 2

APN	District Classification	Street Light Charge	Safety Light Charge	Total Assessment
058-0151-008-0000	SAFETY LIGHTS ONLY	\$ 0.00	\$ 2.56	\$ 2.56
058-0151-009-0000	SAFETY LIGHTS ONLY	\$ 0.00	\$ 2.56	\$ 2.56
058-0151-010-0000	SAFETY LIGHTS ONLY	\$ 0.00	\$ 2.56	\$ 2.56
058-0152-001-0000	SAFETY LIGHTS ONLY	\$ 0.00	\$ 2.56	\$ 2.56
058-0152-002-0000	SAFETY LIGHTS ONLY	\$ 0.00	\$ 2.56	\$ 2.56
058-0152-003-0000	SAFETY LIGHTS ONLY	\$ 0.00	\$ 2.56	\$ 2.56
058-0152-004-0000	SAFETY LIGHTS ONLY	\$ 0.00	\$ 2.56	\$ 2.56
058-0152-005-0000	SAFETY LIGHTS ONLY	\$ 0.00	\$ 2.56	\$ 2.56
058-0152-006-0000	SAFETY LIGHTS ONLY	\$ 0.00	\$ 2.56	\$ 2.56
058-0152-007-0000	SAFETY LIGHTS ONLY	\$ 0.00	\$ 2.56	\$ 2.56
058-0152-008-0000	SAFETY LIGHTS ONLY	\$ 0.00	\$ 2.56	\$ 2.56
058-0152-009-0000	SAFETY LIGHTS ONLY	\$ 0.00	\$ 2.56	\$ 2.56
058-0152-010-0000	SAFETY LIGHTS ONLY	\$ 0.00	\$ 2.56	\$ 2.56
058-0152-011-0000	SAFETY LIGHTS ONLY	\$ 0.00	\$ 2.56	\$ 2.56
058-0153-001-0000	SAFETY LIGHTS ONLY	\$ 0.00	\$ 2.56	\$ 2.56
058-0153-002-0000	SAFETY LIGHTS ONLY	\$ 0.00	\$ 2.56	\$ 2.56
058-0153-003-0000	SAFETY LIGHTS ONLY	\$ 0.00	\$ 2.56	\$ 2.56
058-0153-004-0000	SAFETY LIGHTS ONLY	\$ 0.00	\$ 2.56	\$ 2.56
058-0153-005-0000	SAFETY LIGHTS ONLY	\$ 0.00	\$ 2.56	\$ 2.56
058-0153-006-0000	RESIDENTIAL	\$ 15.32	\$ 2.56	\$ 17.88
058-0153-007-0000	RESIDENTIAL	\$ 15.32	\$ 2.56	\$ 17.88
058-0153-008-0000	RESIDENTIAL	\$ 15.32	\$ 2.56	\$ 17.88
058-0153-009-0000	RESIDENTIAL	\$ 15.32	\$ 2.56	\$ 17.88
058-0153-010-0000	SAFETY LIGHTS ONLY	\$ 0.00	\$ 2.56	\$ 2.56
058-0153-011-0000	SAFETY LIGHTS ONLY	\$ 0.00	\$ 2.56	\$ 2.56
058-0153-012-0000	SAFETY LIGHTS ONLY	\$ 0.00	\$ 2.56	\$ 2.56
058-0153-013-0000	SAFETY LIGHTS ONLY	\$ 0.00	\$ 2.56	\$ 2.56
058-0153-014-0000	SAFETY LIGHTS ONLY	\$ 0.00	\$ 2.56	\$ 2.56
058-0153-015-0000	SAFETY LIGHTS ONLY	\$ 0.00	\$ 2.56	\$ 2.56
058-0153-016-0000	SAFETY LIGHTS ONLY	\$ 0.00	\$ 2.56	\$ 2.56
058-0153-017-0000	SAFETY LIGHTS ONLY	\$ 0.00	\$ 2.56	\$ 2.56
058-0153-018-0000	SAFETY LIGHTS ONLY	\$ 0.00	\$ 2.56	\$ 2.56
058-0153-019-0000	SAFETY LIGHTS ONLY	\$ 0.00	\$ 2.56	\$ 2.56
058-0153-020-0000	SAFETY LIGHTS ONLY	\$ 0.00	\$ 2.56	\$ 2.56
058-0153-021-0000	SAFETY LIGHTS ONLY	\$ 0.00	\$ 2.56	\$ 2.56
058-0153-022-0000	SAFETY LIGHTS ONLY	\$ 0.00	\$ 2.56	\$ 2.56
058-0153-023-0000	SAFETY LIGHTS ONLY	\$ 0.00	\$ 2.56	\$ 2.56
058-0153-024-0000	SAFETY LIGHTS ONLY	\$ 0.00	\$ 2.56	\$ 2.56
058-0161-001-0000	SAFETY LIGHTS ONLY	\$ 0.00	\$ 2.56	\$ 2.56
058-0162-001-0000	SAFETY LIGHTS ONLY	\$ 0.00	\$ 2.56	\$ 2.56
058-0162-002-0000	SAFETY LIGHTS ONLY	\$ 0.00	\$ 2.56	\$ 2.56
058-0162-003-0000	SAFETY LIGHTS ONLY	\$ 0.00	\$ 2.56	\$ 2.56
058-0162-004-0000	SAFETY LIGHTS ONLY	\$ 0.00	\$ 2.56	\$ 2.56
058-0162-005-0000	SAFETY LIGHTS ONLY	\$ 0.00	\$ 2.56	\$ 2.56

ITEM 10.4.

City of Rancho Cordova
Lighting District No. 2012-1
Fiscal Year 2020-21 Assessment Roll

ATTACHMENT 2

APN	District Classification	Street Light Charge	Safety Light Charge	Total Assessment
058-0162-006-0000	SAFETY LIGHTS ONLY	\$ 0.00	\$ 2.56	\$ 2.56
058-0162-007-0000	SAFETY LIGHTS ONLY	\$ 0.00	\$ 2.56	\$ 2.56
058-0162-008-0000	SAFETY LIGHTS ONLY	\$ 0.00	\$ 2.56	\$ 2.56
058-0162-009-0000	SAFETY LIGHTS ONLY	\$ 0.00	\$ 2.56	\$ 2.56
058-0162-010-0000	SAFETY LIGHTS ONLY	\$ 0.00	\$ 2.56	\$ 2.56
058-0162-011-0000	SAFETY LIGHTS ONLY	\$ 0.00	\$ 2.56	\$ 2.56
058-0162-012-0000	SAFETY LIGHTS ONLY	\$ 0.00	\$ 2.56	\$ 2.56
058-0162-013-0000	SAFETY LIGHTS ONLY	\$ 0.00	\$ 2.56	\$ 2.56
058-0162-014-0000	SAFETY LIGHTS ONLY	\$ 0.00	\$ 2.56	\$ 2.56
058-0162-015-0000	SAFETY LIGHTS ONLY	\$ 0.00	\$ 2.56	\$ 2.56
058-0162-016-0000	SAFETY LIGHTS ONLY	\$ 0.00	\$ 2.56	\$ 2.56
058-0162-017-0000	SAFETY LIGHTS ONLY	\$ 0.00	\$ 2.56	\$ 2.56
058-0162-018-0000	SAFETY LIGHTS ONLY	\$ 0.00	\$ 2.56	\$ 2.56
058-0162-019-0000	SAFETY LIGHTS ONLY	\$ 0.00	\$ 2.56	\$ 2.56
058-0162-020-0000	SAFETY LIGHTS ONLY	\$ 0.00	\$ 2.56	\$ 2.56
058-0162-021-0000	SAFETY LIGHTS ONLY	\$ 0.00	\$ 2.56	\$ 2.56
058-0162-022-0000	SAFETY LIGHTS ONLY	\$ 0.00	\$ 2.56	\$ 2.56
058-0162-023-0000	SAFETY LIGHTS ONLY	\$ 0.00	\$ 2.56	\$ 2.56
058-0162-024-0000	SAFETY LIGHTS ONLY	\$ 0.00	\$ 2.56	\$ 2.56
058-0163-001-0000	SAFETY LIGHTS ONLY	\$ 0.00	\$ 2.56	\$ 2.56
058-0163-002-0000	SAFETY LIGHTS ONLY	\$ 0.00	\$ 2.56	\$ 2.56
058-0163-003-0000	SAFETY LIGHTS ONLY	\$ 0.00	\$ 2.56	\$ 2.56
058-0163-004-0000	SAFETY LIGHTS ONLY	\$ 0.00	\$ 2.56	\$ 2.56
058-0163-005-0000	SAFETY LIGHTS ONLY	\$ 0.00	\$ 2.56	\$ 2.56
058-0163-006-0000	SAFETY LIGHTS ONLY	\$ 0.00	\$ 2.56	\$ 2.56
058-0163-007-0000	SAFETY LIGHTS ONLY	\$ 0.00	\$ 2.56	\$ 2.56
058-0163-008-0000	SAFETY LIGHTS ONLY	\$ 0.00	\$ 2.56	\$ 2.56
058-0163-009-0000	SAFETY LIGHTS ONLY	\$ 0.00	\$ 2.56	\$ 2.56
058-0163-010-0000	SAFETY LIGHTS ONLY	\$ 0.00	\$ 2.56	\$ 2.56
058-0163-011-0000	SAFETY LIGHTS ONLY	\$ 0.00	\$ 2.56	\$ 2.56
058-0163-012-0000	SAFETY LIGHTS ONLY	\$ 0.00	\$ 2.56	\$ 2.56
058-0163-013-0000	SAFETY LIGHTS ONLY	\$ 0.00	\$ 2.56	\$ 2.56
058-0163-014-0000	SAFETY LIGHTS ONLY	\$ 0.00	\$ 2.56	\$ 2.56
058-0163-015-0000	SAFETY LIGHTS ONLY	\$ 0.00	\$ 2.56	\$ 2.56
058-0163-016-0000	SAFETY LIGHTS ONLY	\$ 0.00	\$ 2.56	\$ 2.56
058-0163-017-0000	SAFETY LIGHTS ONLY	\$ 0.00	\$ 2.56	\$ 2.56
058-0163-018-0000	SAFETY LIGHTS ONLY	\$ 0.00	\$ 2.56	\$ 2.56
058-0171-001-0000	SAFETY LIGHTS ONLY	\$ 0.00	\$ 2.56	\$ 2.56
058-0171-002-0000	SAFETY LIGHTS ONLY	\$ 0.00	\$ 2.56	\$ 2.56
058-0171-003-0000	SAFETY LIGHTS ONLY	\$ 0.00	\$ 2.56	\$ 2.56
058-0171-004-0000	SAFETY LIGHTS ONLY	\$ 0.00	\$ 2.56	\$ 2.56
058-0171-005-0000	SAFETY LIGHTS ONLY	\$ 0.00	\$ 2.56	\$ 2.56
058-0171-006-0000	SAFETY LIGHTS ONLY	\$ 0.00	\$ 2.56	\$ 2.56
058-0171-007-0000	SAFETY LIGHTS ONLY	\$ 0.00	\$ 2.56	\$ 2.56

ITEM 10.4.

City of Rancho Cordova
Lighting District No. 2012-1
Fiscal Year 2020-21 Assessment Roll

ATTACHMENT 2

APN	District Classification	Street Light Charge	Safety Light Charge	Total Assessment
058-0171-008-0000	SAFETY LIGHTS ONLY	\$ 0.00	\$ 2.56	\$ 2.56
058-0171-009-0000	SAFETY LIGHTS ONLY	\$ 0.00	\$ 2.56	\$ 2.56
058-0171-010-0000	SAFETY LIGHTS ONLY	\$ 0.00	\$ 2.56	\$ 2.56
058-0172-001-0000	SAFETY LIGHTS ONLY	\$ 0.00	\$ 2.56	\$ 2.56
058-0172-002-0000	SAFETY LIGHTS ONLY	\$ 0.00	\$ 2.56	\$ 2.56
058-0172-003-0000	SAFETY LIGHTS ONLY	\$ 0.00	\$ 2.56	\$ 2.56
058-0172-004-0000	SAFETY LIGHTS ONLY	\$ 0.00	\$ 2.56	\$ 2.56
058-0172-005-0000	SAFETY LIGHTS ONLY	\$ 0.00	\$ 2.56	\$ 2.56
058-0172-006-0000	SAFETY LIGHTS ONLY	\$ 0.00	\$ 2.56	\$ 2.56
058-0172-007-0000	SAFETY LIGHTS ONLY	\$ 0.00	\$ 2.56	\$ 2.56
058-0172-008-0000	SAFETY LIGHTS ONLY	\$ 0.00	\$ 2.56	\$ 2.56
058-0172-009-0000	SAFETY LIGHTS ONLY	\$ 0.00	\$ 2.56	\$ 2.56
058-0172-010-0000	SAFETY LIGHTS ONLY	\$ 0.00	\$ 2.56	\$ 2.56
058-0172-011-0000	SAFETY LIGHTS ONLY	\$ 0.00	\$ 2.56	\$ 2.56
058-0172-012-0000	SAFETY LIGHTS ONLY	\$ 0.00	\$ 2.56	\$ 2.56
058-0173-001-0000	SAFETY LIGHTS ONLY	\$ 0.00	\$ 2.56	\$ 2.56
058-0173-002-0000	SAFETY LIGHTS ONLY	\$ 0.00	\$ 2.56	\$ 2.56
058-0173-003-0000	SAFETY LIGHTS ONLY	\$ 0.00	\$ 2.56	\$ 2.56
058-0173-004-0000	SAFETY LIGHTS ONLY	\$ 0.00	\$ 2.56	\$ 2.56
058-0173-005-0000	SAFETY LIGHTS ONLY	\$ 0.00	\$ 2.56	\$ 2.56
058-0173-006-0000	SAFETY LIGHTS ONLY	\$ 0.00	\$ 2.56	\$ 2.56
058-0173-007-0000	SAFETY LIGHTS ONLY	\$ 0.00	\$ 2.56	\$ 2.56
058-0173-008-0000	SAFETY LIGHTS ONLY	\$ 0.00	\$ 2.56	\$ 2.56
058-0173-009-0000	SAFETY LIGHTS ONLY	\$ 0.00	\$ 2.56	\$ 2.56
058-0173-010-0000	SAFETY LIGHTS ONLY	\$ 0.00	\$ 2.56	\$ 2.56
058-0173-011-0000	SAFETY LIGHTS ONLY	\$ 0.00	\$ 2.56	\$ 2.56
058-0173-012-0000	SAFETY LIGHTS ONLY	\$ 0.00	\$ 2.56	\$ 2.56
058-0173-013-0000	SAFETY LIGHTS ONLY	\$ 0.00	\$ 2.56	\$ 2.56
058-0173-014-0000	SAFETY LIGHTS ONLY	\$ 0.00	\$ 2.56	\$ 2.56
058-0173-015-0000	SAFETY LIGHTS ONLY	\$ 0.00	\$ 2.56	\$ 2.56
058-0173-016-0000	SAFETY LIGHTS ONLY	\$ 0.00	\$ 2.56	\$ 2.56
058-0173-017-0000	SAFETY LIGHTS ONLY	\$ 0.00	\$ 2.56	\$ 2.56
058-0173-018-0000	SAFETY LIGHTS ONLY	\$ 0.00	\$ 2.56	\$ 2.56
058-0173-019-0000	SAFETY LIGHTS ONLY	\$ 0.00	\$ 2.56	\$ 2.56
058-0173-020-0000	SAFETY LIGHTS ONLY	\$ 0.00	\$ 2.56	\$ 2.56
058-0173-021-0000	SAFETY LIGHTS ONLY	\$ 0.00	\$ 2.56	\$ 2.56
058-0173-022-0000	SAFETY LIGHTS ONLY	\$ 0.00	\$ 2.56	\$ 2.56
058-0173-023-0000	SAFETY LIGHTS ONLY	\$ 0.00	\$ 2.56	\$ 2.56
058-0173-024-0000	SAFETY LIGHTS ONLY	\$ 0.00	\$ 2.56	\$ 2.56
058-0173-025-0000	SAFETY LIGHTS ONLY	\$ 0.00	\$ 2.56	\$ 2.56
058-0173-026-0000	SAFETY LIGHTS ONLY	\$ 0.00	\$ 2.56	\$ 2.56
058-0173-027-0000	SAFETY LIGHTS ONLY	\$ 0.00	\$ 2.56	\$ 2.56
058-0174-001-0000	SAFETY LIGHTS ONLY	\$ 0.00	\$ 2.56	\$ 2.56
058-0174-002-0000	SAFETY LIGHTS ONLY	\$ 0.00	\$ 2.56	\$ 2.56

ITEM 10.4.

City of Rancho Cordova
Lighting District No. 2012-1
Fiscal Year 2020-21 Assessment Roll

ATTACHMENT 2

APN	District Classification	Street Light Charge	Safety Light Charge	Total Assessment
058-0174-003-0000	SAFETY LIGHTS ONLY	\$ 0.00	\$ 2.56	\$ 2.56
058-0174-004-0000	SAFETY LIGHTS ONLY	\$ 0.00	\$ 2.56	\$ 2.56
058-0174-005-0000	SAFETY LIGHTS ONLY	\$ 0.00	\$ 2.56	\$ 2.56
058-0174-006-0000	SAFETY LIGHTS ONLY	\$ 0.00	\$ 2.56	\$ 2.56
058-0174-007-0000	SAFETY LIGHTS ONLY	\$ 0.00	\$ 2.56	\$ 2.56
058-0174-008-0000	SAFETY LIGHTS ONLY	\$ 0.00	\$ 2.56	\$ 2.56
058-0174-009-0000	SAFETY LIGHTS ONLY	\$ 0.00	\$ 2.56	\$ 2.56
058-0174-010-0000	SAFETY LIGHTS ONLY	\$ 0.00	\$ 2.56	\$ 2.56
058-0174-011-0000	SAFETY LIGHTS ONLY	\$ 0.00	\$ 2.56	\$ 2.56
058-0174-012-0000	SAFETY LIGHTS ONLY	\$ 0.00	\$ 2.56	\$ 2.56
058-0174-013-0000	SAFETY LIGHTS ONLY	\$ 0.00	\$ 2.56	\$ 2.56
058-0174-014-0000	SAFETY LIGHTS ONLY	\$ 0.00	\$ 2.56	\$ 2.56
058-0174-015-0000	SAFETY LIGHTS ONLY	\$ 0.00	\$ 2.56	\$ 2.56
058-0174-016-0000	SAFETY LIGHTS ONLY	\$ 0.00	\$ 2.56	\$ 2.56
058-0174-017-0000	SAFETY LIGHTS ONLY	\$ 0.00	\$ 2.56	\$ 2.56
058-0174-018-0000	SAFETY LIGHTS ONLY	\$ 0.00	\$ 2.56	\$ 2.56
058-0174-019-0000	SAFETY LIGHTS ONLY	\$ 0.00	\$ 2.56	\$ 2.56
058-0174-020-0000	SAFETY LIGHTS ONLY	\$ 0.00	\$ 2.56	\$ 2.56
058-0174-021-0000	SAFETY LIGHTS ONLY	\$ 0.00	\$ 2.56	\$ 2.56
058-0174-022-0000	SAFETY LIGHTS ONLY	\$ 0.00	\$ 2.56	\$ 2.56
058-0174-023-0000	SAFETY LIGHTS ONLY	\$ 0.00	\$ 2.56	\$ 2.56
058-0174-024-0000	SAFETY LIGHTS ONLY	\$ 0.00	\$ 2.56	\$ 2.56
058-0174-025-0000	SAFETY LIGHTS ONLY	\$ 0.00	\$ 2.56	\$ 2.56
058-0181-001-0000	RESIDENTIAL	\$ 15.32	\$ 2.56	\$ 17.88
058-0181-002-0000	SAFETY LIGHTS ONLY	\$ 0.00	\$ 2.56	\$ 2.56
058-0181-003-0000	SAFETY LIGHTS ONLY	\$ 0.00	\$ 2.56	\$ 2.56
058-0181-004-0000	SAFETY LIGHTS ONLY	\$ 0.00	\$ 2.56	\$ 2.56
058-0181-005-0000	SAFETY LIGHTS ONLY	\$ 0.00	\$ 2.56	\$ 2.56
058-0181-006-0000	SAFETY LIGHTS ONLY	\$ 0.00	\$ 2.56	\$ 2.56
058-0181-007-0000	SAFETY LIGHTS ONLY	\$ 0.00	\$ 2.56	\$ 2.56
058-0181-008-0000	SAFETY LIGHTS ONLY	\$ 0.00	\$ 2.56	\$ 2.56
058-0181-009-0000	SAFETY LIGHTS ONLY	\$ 0.00	\$ 2.56	\$ 2.56
058-0181-010-0000	SAFETY LIGHTS ONLY	\$ 0.00	\$ 2.56	\$ 2.56
058-0181-011-0000	SAFETY LIGHTS ONLY	\$ 0.00	\$ 2.56	\$ 2.56
058-0181-012-0000	SAFETY LIGHTS ONLY	\$ 0.00	\$ 2.56	\$ 2.56
058-0181-013-0000	SAFETY LIGHTS ONLY	\$ 0.00	\$ 2.56	\$ 2.56
058-0181-014-0000	SAFETY LIGHTS ONLY	\$ 0.00	\$ 2.56	\$ 2.56
058-0181-015-0000	SAFETY LIGHTS ONLY	\$ 0.00	\$ 2.56	\$ 2.56
058-0181-016-0000	SAFETY LIGHTS ONLY	\$ 0.00	\$ 2.56	\$ 2.56
058-0181-017-0000	SAFETY LIGHTS ONLY	\$ 0.00	\$ 2.56	\$ 2.56
058-0181-018-0000	SAFETY LIGHTS ONLY	\$ 0.00	\$ 2.56	\$ 2.56
058-0181-019-0000	SAFETY LIGHTS ONLY	\$ 0.00	\$ 2.56	\$ 2.56
058-0181-020-0000	SAFETY LIGHTS ONLY	\$ 0.00	\$ 2.56	\$ 2.56
058-0181-021-0000	SAFETY LIGHTS ONLY	\$ 0.00	\$ 2.56	\$ 2.56

ITEM 10.4.

City of Rancho Cordova
Lighting District No. 2012-1
Fiscal Year 2020-21 Assessment Roll

ATTACHMENT 2

APN	District Classification	Street Light Charge	Safety Light Charge	Total Assessment
058-0181-022-0000	SAFETY LIGHTS ONLY	\$ 0.00	\$ 2.56	\$ 2.56
058-0181-023-0000	SAFETY LIGHTS ONLY	\$ 0.00	\$ 2.56	\$ 2.56
058-0181-024-0000	SAFETY LIGHTS ONLY	\$ 0.00	\$ 2.56	\$ 2.56
058-0181-025-0000	SAFETY LIGHTS ONLY	\$ 0.00	\$ 2.56	\$ 2.56
058-0181-026-0000	SAFETY LIGHTS ONLY	\$ 0.00	\$ 2.56	\$ 2.56
058-0181-027-0000	SAFETY LIGHTS ONLY	\$ 0.00	\$ 2.56	\$ 2.56
058-0181-028-0000	SAFETY LIGHTS ONLY	\$ 0.00	\$ 2.56	\$ 2.56
058-0181-029-0000	SAFETY LIGHTS ONLY	\$ 0.00	\$ 2.56	\$ 2.56
058-0181-030-0000	SAFETY LIGHTS ONLY	\$ 0.00	\$ 2.56	\$ 2.56
058-0182-001-0000	SAFETY LIGHTS ONLY	\$ 0.00	\$ 2.56	\$ 2.56
058-0182-002-0000	SAFETY LIGHTS ONLY	\$ 0.00	\$ 2.56	\$ 2.56
058-0182-003-0000	SAFETY LIGHTS ONLY	\$ 0.00	\$ 2.56	\$ 2.56
058-0182-004-0000	SAFETY LIGHTS ONLY	\$ 0.00	\$ 2.56	\$ 2.56
058-0182-005-0000	SAFETY LIGHTS ONLY	\$ 0.00	\$ 2.56	\$ 2.56
058-0182-006-0000	SAFETY LIGHTS ONLY	\$ 0.00	\$ 2.56	\$ 2.56
058-0182-007-0000	SAFETY LIGHTS ONLY	\$ 0.00	\$ 2.56	\$ 2.56
058-0182-008-0000	SAFETY LIGHTS ONLY	\$ 0.00	\$ 2.56	\$ 2.56
058-0182-009-0000	SAFETY LIGHTS ONLY	\$ 0.00	\$ 2.56	\$ 2.56
058-0182-010-0000	SAFETY LIGHTS ONLY	\$ 0.00	\$ 2.56	\$ 2.56
058-0182-011-0000	SAFETY LIGHTS ONLY	\$ 0.00	\$ 2.56	\$ 2.56
058-0182-012-0000	SAFETY LIGHTS ONLY	\$ 0.00	\$ 2.56	\$ 2.56
058-0182-013-0000	SAFETY LIGHTS ONLY	\$ 0.00	\$ 2.56	\$ 2.56
058-0182-014-0000	SAFETY LIGHTS ONLY	\$ 0.00	\$ 2.56	\$ 2.56
058-0182-015-0000	SAFETY LIGHTS ONLY	\$ 0.00	\$ 2.56	\$ 2.56
058-0182-016-0000	SAFETY LIGHTS ONLY	\$ 0.00	\$ 2.56	\$ 2.56
058-0182-017-0000	SAFETY LIGHTS ONLY	\$ 0.00	\$ 2.56	\$ 2.56
058-0182-018-0000	SAFETY LIGHTS ONLY	\$ 0.00	\$ 2.56	\$ 2.56
058-0182-019-0000	SAFETY LIGHTS ONLY	\$ 0.00	\$ 2.56	\$ 2.56
058-0182-020-0000	SAFETY LIGHTS ONLY	\$ 0.00	\$ 2.56	\$ 2.56
058-0182-021-0000	SAFETY LIGHTS ONLY	\$ 0.00	\$ 2.56	\$ 2.56
058-0191-001-0000	SAFETY LIGHTS ONLY	\$ 0.00	\$ 2.56	\$ 2.56
058-0191-002-0000	SAFETY LIGHTS ONLY	\$ 0.00	\$ 2.56	\$ 2.56
058-0191-003-0000	SAFETY LIGHTS ONLY	\$ 0.00	\$ 2.56	\$ 2.56
058-0191-004-0000	SAFETY LIGHTS ONLY	\$ 0.00	\$ 2.56	\$ 2.56
058-0191-005-0000	SAFETY LIGHTS ONLY	\$ 0.00	\$ 2.56	\$ 2.56
058-0191-006-0000	SAFETY LIGHTS ONLY	\$ 0.00	\$ 2.56	\$ 2.56
058-0191-007-0000	SAFETY LIGHTS ONLY	\$ 0.00	\$ 2.56	\$ 2.56
058-0191-008-0000	SAFETY LIGHTS ONLY	\$ 0.00	\$ 2.56	\$ 2.56
058-0191-009-0000	SAFETY LIGHTS ONLY	\$ 0.00	\$ 2.56	\$ 2.56
058-0191-010-0000	SAFETY LIGHTS ONLY	\$ 0.00	\$ 2.56	\$ 2.56
058-0191-011-0000	SAFETY LIGHTS ONLY	\$ 0.00	\$ 2.56	\$ 2.56
058-0191-012-0000	SAFETY LIGHTS ONLY	\$ 0.00	\$ 2.56	\$ 2.56
058-0191-013-0000	SAFETY LIGHTS ONLY	\$ 0.00	\$ 2.56	\$ 2.56
058-0191-014-0000	SAFETY LIGHTS ONLY	\$ 0.00	\$ 2.56	\$ 2.56

ITEM 10.4.

City of Rancho Cordova
Lighting District No. 2012-1
Fiscal Year 2020-21 Assessment Roll

ATTACHMENT 2

APN	District Classification	Street Light Charge	Safety Light Charge	Total Assessment
058-0191-015-0000	SAFETY LIGHTS ONLY	\$ 0.00	\$ 2.56	\$ 2.56
058-0191-016-0000	SAFETY LIGHTS ONLY	\$ 0.00	\$ 2.56	\$ 2.56
058-0191-017-0000	SAFETY LIGHTS ONLY	\$ 0.00	\$ 2.56	\$ 2.56
058-0191-018-0000	SAFETY LIGHTS ONLY	\$ 0.00	\$ 2.56	\$ 2.56
058-0191-019-0000	SAFETY LIGHTS ONLY	\$ 0.00	\$ 2.56	\$ 2.56
058-0191-020-0000	SAFETY LIGHTS ONLY	\$ 0.00	\$ 2.56	\$ 2.56
058-0192-001-0000	SAFETY LIGHTS ONLY	\$ 0.00	\$ 2.56	\$ 2.56
058-0192-002-0000	SAFETY LIGHTS ONLY	\$ 0.00	\$ 2.56	\$ 2.56
058-0192-003-0000	SAFETY LIGHTS ONLY	\$ 0.00	\$ 2.56	\$ 2.56
058-0192-004-0000	SAFETY LIGHTS ONLY	\$ 0.00	\$ 2.56	\$ 2.56
058-0192-005-0000	SAFETY LIGHTS ONLY	\$ 0.00	\$ 2.56	\$ 2.56
058-0192-006-0000	SAFETY LIGHTS ONLY	\$ 0.00	\$ 2.56	\$ 2.56
058-0192-007-0000	SAFETY LIGHTS ONLY	\$ 0.00	\$ 2.56	\$ 2.56
058-0192-008-0000	SAFETY LIGHTS ONLY	\$ 0.00	\$ 2.56	\$ 2.56
058-0192-009-0000	SAFETY LIGHTS ONLY	\$ 0.00	\$ 2.56	\$ 2.56
058-0192-010-0000	SAFETY LIGHTS ONLY	\$ 0.00	\$ 2.56	\$ 2.56
058-0192-011-0000	SAFETY LIGHTS ONLY	\$ 0.00	\$ 2.56	\$ 2.56
058-0192-012-0000	SAFETY LIGHTS ONLY	\$ 0.00	\$ 2.56	\$ 2.56
058-0192-013-0000	SAFETY LIGHTS ONLY	\$ 0.00	\$ 2.56	\$ 2.56
058-0192-014-0000	SAFETY LIGHTS ONLY	\$ 0.00	\$ 2.56	\$ 2.56
058-0192-015-0000	SAFETY LIGHTS ONLY	\$ 0.00	\$ 2.56	\$ 2.56
058-0192-016-0000	SAFETY LIGHTS ONLY	\$ 0.00	\$ 2.56	\$ 2.56
058-0192-017-0000	SAFETY LIGHTS ONLY	\$ 0.00	\$ 2.56	\$ 2.56
058-0192-018-0000	SAFETY LIGHTS ONLY	\$ 0.00	\$ 2.56	\$ 2.56
058-0192-019-0000	SAFETY LIGHTS ONLY	\$ 0.00	\$ 2.56	\$ 2.56
058-0192-020-0000	SAFETY LIGHTS ONLY	\$ 0.00	\$ 2.56	\$ 2.56
058-0192-021-0000	SAFETY LIGHTS ONLY	\$ 0.00	\$ 2.56	\$ 2.56
058-0192-022-0000	SAFETY LIGHTS ONLY	\$ 0.00	\$ 2.56	\$ 2.56
058-0192-023-0000	SAFETY LIGHTS ONLY	\$ 0.00	\$ 2.56	\$ 2.56
058-0193-001-0000	SAFETY LIGHTS ONLY	\$ 0.00	\$ 2.56	\$ 2.56
058-0193-002-0000	SAFETY LIGHTS ONLY	\$ 0.00	\$ 2.56	\$ 2.56
058-0193-003-0000	SAFETY LIGHTS ONLY	\$ 0.00	\$ 2.56	\$ 2.56
058-0193-004-0000	SAFETY LIGHTS ONLY	\$ 0.00	\$ 2.56	\$ 2.56
058-0193-005-0000	SAFETY LIGHTS ONLY	\$ 0.00	\$ 2.56	\$ 2.56
058-0193-006-0000	SAFETY LIGHTS ONLY	\$ 0.00	\$ 2.56	\$ 2.56
058-0193-007-0000	SAFETY LIGHTS ONLY	\$ 0.00	\$ 2.56	\$ 2.56
058-0193-008-0000	SAFETY LIGHTS ONLY	\$ 0.00	\$ 2.56	\$ 2.56
058-0193-009-0000	SAFETY LIGHTS ONLY	\$ 0.00	\$ 2.56	\$ 2.56
058-0193-010-0000	SAFETY LIGHTS ONLY	\$ 0.00	\$ 2.56	\$ 2.56
058-0193-011-0000	SAFETY LIGHTS ONLY	\$ 0.00	\$ 2.56	\$ 2.56
058-0193-012-0000	SAFETY LIGHTS ONLY	\$ 0.00	\$ 2.56	\$ 2.56
058-0193-013-0000	SAFETY LIGHTS ONLY	\$ 0.00	\$ 2.56	\$ 2.56
058-0193-014-0000	SAFETY LIGHTS ONLY	\$ 0.00	\$ 2.56	\$ 2.56
058-0193-015-0000	SAFETY LIGHTS ONLY	\$ 0.00	\$ 2.56	\$ 2.56

ITEM 10.4.

City of Rancho Cordova
Lighting District No. 2012-1
Fiscal Year 2020-21 Assessment Roll

ATTACHMENT 2

APN	District Classification	Street Light Charge	Safety Light Charge	Total Assessment
058-0193-016-0000	SAFETY LIGHTS ONLY	\$ 0.00	\$ 2.56	\$ 2.56
058-0193-017-0000	SAFETY LIGHTS ONLY	\$ 0.00	\$ 2.56	\$ 2.56
058-0201-001-0000	SAFETY LIGHTS ONLY	\$ 0.00	\$ 2.56	\$ 2.56
058-0201-002-0000	SAFETY LIGHTS ONLY	\$ 0.00	\$ 2.56	\$ 2.56
058-0201-003-0000	SAFETY LIGHTS ONLY	\$ 0.00	\$ 2.56	\$ 2.56
058-0202-001-0000	SAFETY LIGHTS ONLY	\$ 0.00	\$ 2.56	\$ 2.56
058-0202-002-0000	SAFETY LIGHTS ONLY	\$ 0.00	\$ 2.56	\$ 2.56
058-0202-003-0000	SAFETY LIGHTS ONLY	\$ 0.00	\$ 2.56	\$ 2.56
058-0202-004-0000	SAFETY LIGHTS ONLY	\$ 0.00	\$ 2.56	\$ 2.56
058-0202-005-0000	SAFETY LIGHTS ONLY	\$ 0.00	\$ 2.56	\$ 2.56
058-0202-006-0000	SAFETY LIGHTS ONLY	\$ 0.00	\$ 2.56	\$ 2.56
058-0202-007-0000	SAFETY LIGHTS ONLY	\$ 0.00	\$ 2.56	\$ 2.56
058-0202-008-0000	SAFETY LIGHTS ONLY	\$ 0.00	\$ 2.56	\$ 2.56
058-0202-009-0000	SAFETY LIGHTS ONLY	\$ 0.00	\$ 2.56	\$ 2.56
058-0202-010-0000	SAFETY LIGHTS ONLY	\$ 0.00	\$ 2.56	\$ 2.56
058-0202-011-0000	SAFETY LIGHTS ONLY	\$ 0.00	\$ 2.56	\$ 2.56
058-0203-001-0000	SAFETY LIGHTS ONLY	\$ 0.00	\$ 2.56	\$ 2.56
058-0203-002-0000	SAFETY LIGHTS ONLY	\$ 0.00	\$ 2.56	\$ 2.56
058-0203-003-0000	SAFETY LIGHTS ONLY	\$ 0.00	\$ 2.56	\$ 2.56
058-0204-001-0000	SAFETY LIGHTS ONLY	\$ 0.00	\$ 2.56	\$ 2.56
058-0204-002-0000	SAFETY LIGHTS ONLY	\$ 0.00	\$ 2.56	\$ 2.56
058-0204-003-0000	SAFETY LIGHTS ONLY	\$ 0.00	\$ 2.56	\$ 2.56
058-0204-004-0000	SAFETY LIGHTS ONLY	\$ 0.00	\$ 2.56	\$ 2.56
058-0204-005-0000	SAFETY LIGHTS ONLY	\$ 0.00	\$ 2.56	\$ 2.56
058-0204-006-0000	SAFETY LIGHTS ONLY	\$ 0.00	\$ 2.56	\$ 2.56
058-0205-001-0000	SAFETY LIGHTS ONLY	\$ 0.00	\$ 2.56	\$ 2.56
058-0205-002-0000	SAFETY LIGHTS ONLY	\$ 0.00	\$ 2.56	\$ 2.56
058-0206-001-0000	SAFETY LIGHTS ONLY	\$ 0.00	\$ 2.56	\$ 2.56
058-0206-002-0000	SAFETY LIGHTS ONLY	\$ 0.00	\$ 2.56	\$ 2.56
058-0206-003-0000	SAFETY LIGHTS ONLY	\$ 0.00	\$ 2.56	\$ 2.56
058-0206-004-0000	SAFETY LIGHTS ONLY	\$ 0.00	\$ 2.56	\$ 2.56
058-0206-005-0000	SAFETY LIGHTS ONLY	\$ 0.00	\$ 2.56	\$ 2.56
058-0206-006-0000	SAFETY LIGHTS ONLY	\$ 0.00	\$ 2.56	\$ 2.56
058-0206-007-0000	SAFETY LIGHTS ONLY	\$ 0.00	\$ 2.56	\$ 2.56
058-0206-008-0000	RESIDENTIAL	\$ 15.32	\$ 2.56	\$ 17.88
058-0206-009-0000	SAFETY LIGHTS ONLY	\$ 0.00	\$ 2.56	\$ 2.56
058-0206-010-0000	SAFETY LIGHTS ONLY	\$ 0.00	\$ 2.56	\$ 2.56
058-0206-011-0000	SAFETY LIGHTS ONLY	\$ 0.00	\$ 2.56	\$ 2.56
058-0206-012-0000	SAFETY LIGHTS ONLY	\$ 0.00	\$ 2.56	\$ 2.56
058-0206-013-0000	SAFETY LIGHTS ONLY	\$ 0.00	\$ 2.56	\$ 2.56
058-0206-014-0000	SAFETY LIGHTS ONLY	\$ 0.00	\$ 2.56	\$ 2.56
058-0206-015-0000	SAFETY LIGHTS ONLY	\$ 0.00	\$ 2.56	\$ 2.56
058-0206-016-0000	SAFETY LIGHTS ONLY	\$ 0.00	\$ 2.56	\$ 2.56
058-0206-017-0000	SAFETY LIGHTS ONLY	\$ 0.00	\$ 2.56	\$ 2.56

ITEM 10.4.

City of Rancho Cordova
Lighting District No. 2012-1
Fiscal Year 2020-21 Assessment Roll

ATTACHMENT 2

APN	District Classification	Street Light Charge	Safety Light Charge	Total Assessment
058-0206-018-0000	SAFETY LIGHTS ONLY	\$ 0.00	\$ 2.56	\$ 2.56
058-0211-001-0000	RESIDENTIAL	\$ 15.32	\$ 2.56	\$ 17.88
058-0211-002-0000	SAFETY LIGHTS ONLY	\$ 0.00	\$ 2.56	\$ 2.56
058-0212-001-0000	SAFETY LIGHTS ONLY	\$ 0.00	\$ 2.56	\$ 2.56
058-0212-002-0000	SAFETY LIGHTS ONLY	\$ 0.00	\$ 2.56	\$ 2.56
058-0213-001-0000	SAFETY LIGHTS ONLY	\$ 0.00	\$ 2.56	\$ 2.56
058-0213-002-0000	SAFETY LIGHTS ONLY	\$ 0.00	\$ 2.56	\$ 2.56
058-0213-003-0000	SAFETY LIGHTS ONLY	\$ 0.00	\$ 2.56	\$ 2.56
058-0213-004-0000	SAFETY LIGHTS ONLY	\$ 0.00	\$ 2.56	\$ 2.56
058-0213-005-0000	SAFETY LIGHTS ONLY	\$ 0.00	\$ 2.56	\$ 2.56
058-0213-006-0000	SAFETY LIGHTS ONLY	\$ 0.00	\$ 2.56	\$ 2.56
058-0214-001-0000	SAFETY LIGHTS ONLY	\$ 0.00	\$ 2.56	\$ 2.56
058-0214-002-0000	SAFETY LIGHTS ONLY	\$ 0.00	\$ 2.56	\$ 2.56
058-0214-003-0000	SAFETY LIGHTS ONLY	\$ 0.00	\$ 2.56	\$ 2.56
058-0214-004-0000	SAFETY LIGHTS ONLY	\$ 0.00	\$ 2.56	\$ 2.56
058-0214-005-0000	SAFETY LIGHTS ONLY	\$ 0.00	\$ 2.56	\$ 2.56
058-0214-006-0000	SAFETY LIGHTS ONLY	\$ 0.00	\$ 2.56	\$ 2.56
058-0214-007-0000	SAFETY LIGHTS ONLY	\$ 0.00	\$ 2.56	\$ 2.56
058-0214-008-0000	SAFETY LIGHTS ONLY	\$ 0.00	\$ 2.56	\$ 2.56
058-0214-009-0000	SAFETY LIGHTS ONLY	\$ 0.00	\$ 2.56	\$ 2.56
058-0214-010-0000	SAFETY LIGHTS ONLY	\$ 0.00	\$ 2.56	\$ 2.56
058-0214-011-0000	SAFETY LIGHTS ONLY	\$ 0.00	\$ 2.56	\$ 2.56
058-0214-012-0000	SAFETY LIGHTS ONLY	\$ 0.00	\$ 2.56	\$ 2.56
058-0214-013-0000	SAFETY LIGHTS ONLY	\$ 0.00	\$ 2.56	\$ 2.56
058-0214-014-0000	SAFETY LIGHTS ONLY	\$ 0.00	\$ 2.56	\$ 2.56
058-0215-001-0000	SAFETY LIGHTS ONLY	\$ 0.00	\$ 2.56	\$ 2.56
058-0215-002-0000	SAFETY LIGHTS ONLY	\$ 0.00	\$ 2.56	\$ 2.56
058-0215-003-0000	SAFETY LIGHTS ONLY	\$ 0.00	\$ 2.56	\$ 2.56
058-0215-004-0000	SAFETY LIGHTS ONLY	\$ 0.00	\$ 2.56	\$ 2.56
058-0215-005-0000	SAFETY LIGHTS ONLY	\$ 0.00	\$ 2.56	\$ 2.56
058-0215-006-0000	SAFETY LIGHTS ONLY	\$ 0.00	\$ 2.56	\$ 2.56
058-0215-007-0000	SAFETY LIGHTS ONLY	\$ 0.00	\$ 2.56	\$ 2.56
058-0215-008-0000	SAFETY LIGHTS ONLY	\$ 0.00	\$ 2.56	\$ 2.56
058-0215-009-0000	SAFETY LIGHTS ONLY	\$ 0.00	\$ 2.56	\$ 2.56
058-0215-010-0000	SAFETY LIGHTS ONLY	\$ 0.00	\$ 2.56	\$ 2.56
058-0215-011-0000	SAFETY LIGHTS ONLY	\$ 0.00	\$ 2.56	\$ 2.56
058-0215-012-0000	SAFETY LIGHTS ONLY	\$ 0.00	\$ 2.56	\$ 2.56
058-0215-013-0000	SAFETY LIGHTS ONLY	\$ 0.00	\$ 2.56	\$ 2.56
058-0215-014-0000	SAFETY LIGHTS ONLY	\$ 0.00	\$ 2.56	\$ 2.56
058-0215-015-0000	SAFETY LIGHTS ONLY	\$ 0.00	\$ 2.56	\$ 2.56
058-0215-016-0000	SAFETY LIGHTS ONLY	\$ 0.00	\$ 2.56	\$ 2.56
058-0215-017-0000	SAFETY LIGHTS ONLY	\$ 0.00	\$ 2.56	\$ 2.56
058-0215-018-0000	SAFETY LIGHTS ONLY	\$ 0.00	\$ 2.56	\$ 2.56
058-0215-019-0000	SAFETY LIGHTS ONLY	\$ 0.00	\$ 2.56	\$ 2.56

ITEM 10.4.

City of Rancho Cordova
Lighting District No. 2012-1
Fiscal Year 2020-21 Assessment Roll

ATTACHMENT 2

APN	District Classification	Street Light Charge	Safety Light Charge	Total Assessment
058-0216-001-0000	SAFETY LIGHTS ONLY	\$ 0.00	\$ 2.56	\$ 2.56
058-0216-002-0000	SAFETY LIGHTS ONLY	\$ 0.00	\$ 2.56	\$ 2.56
058-0216-003-0000	SAFETY LIGHTS ONLY	\$ 0.00	\$ 2.56	\$ 2.56
058-0216-004-0000	SAFETY LIGHTS ONLY	\$ 0.00	\$ 2.56	\$ 2.56
058-0216-005-0000	SAFETY LIGHTS ONLY	\$ 0.00	\$ 2.56	\$ 2.56
058-0216-006-0000	SAFETY LIGHTS ONLY	\$ 0.00	\$ 2.56	\$ 2.56
058-0216-007-0000	SAFETY LIGHTS ONLY	\$ 0.00	\$ 2.56	\$ 2.56
058-0216-008-0000	SAFETY LIGHTS ONLY	\$ 0.00	\$ 2.56	\$ 2.56
058-0216-009-0000	SAFETY LIGHTS ONLY	\$ 0.00	\$ 2.56	\$ 2.56
058-0216-010-0000	SAFETY LIGHTS ONLY	\$ 0.00	\$ 2.56	\$ 2.56
058-0216-011-0000	SAFETY LIGHTS ONLY	\$ 0.00	\$ 2.56	\$ 2.56
058-0216-012-0000	SAFETY LIGHTS ONLY	\$ 0.00	\$ 2.56	\$ 2.56
058-0216-013-0000	SAFETY LIGHTS ONLY	\$ 0.00	\$ 2.56	\$ 2.56
058-0216-014-0000	SAFETY LIGHTS ONLY	\$ 0.00	\$ 2.56	\$ 2.56
058-0216-015-0000	SAFETY LIGHTS ONLY	\$ 0.00	\$ 2.56	\$ 2.56
058-0216-016-0000	SAFETY LIGHTS ONLY	\$ 0.00	\$ 2.56	\$ 2.56
058-0216-017-0000	SAFETY LIGHTS ONLY	\$ 0.00	\$ 2.56	\$ 2.56
058-0216-018-0000	SAFETY LIGHTS ONLY	\$ 0.00	\$ 2.56	\$ 2.56
058-0221-001-0000	SAFETY LIGHTS ONLY	\$ 0.00	\$ 2.56	\$ 2.56
058-0221-002-0000	SAFETY LIGHTS ONLY	\$ 0.00	\$ 2.56	\$ 2.56
058-0221-003-0000	SAFETY LIGHTS ONLY	\$ 0.00	\$ 2.56	\$ 2.56
058-0221-004-0000	SAFETY LIGHTS ONLY	\$ 0.00	\$ 2.56	\$ 2.56
058-0221-005-0000	SAFETY LIGHTS ONLY	\$ 0.00	\$ 2.56	\$ 2.56
058-0221-006-0000	SAFETY LIGHTS ONLY	\$ 0.00	\$ 2.56	\$ 2.56
058-0221-007-0000	SAFETY LIGHTS ONLY	\$ 0.00	\$ 2.56	\$ 2.56
058-0221-008-0000	SAFETY LIGHTS ONLY	\$ 0.00	\$ 2.56	\$ 2.56
058-0221-009-0000	SAFETY LIGHTS ONLY	\$ 0.00	\$ 2.56	\$ 2.56
058-0221-010-0000	SAFETY LIGHTS ONLY	\$ 0.00	\$ 2.56	\$ 2.56
058-0221-011-0000	SAFETY LIGHTS ONLY	\$ 0.00	\$ 2.56	\$ 2.56
058-0221-012-0000	SAFETY LIGHTS ONLY	\$ 0.00	\$ 2.56	\$ 2.56
058-0221-013-0000	SAFETY LIGHTS ONLY	\$ 0.00	\$ 2.56	\$ 2.56
058-0221-014-0000	SAFETY LIGHTS ONLY	\$ 0.00	\$ 2.56	\$ 2.56
058-0221-015-0000	SAFETY LIGHTS ONLY	\$ 0.00	\$ 2.56	\$ 2.56
058-0221-016-0000	SAFETY LIGHTS ONLY	\$ 0.00	\$ 2.56	\$ 2.56
058-0221-017-0000	SAFETY LIGHTS ONLY	\$ 0.00	\$ 2.56	\$ 2.56
058-0221-018-0000	SAFETY LIGHTS ONLY	\$ 0.00	\$ 2.56	\$ 2.56
058-0221-019-0000	SAFETY LIGHTS ONLY	\$ 0.00	\$ 2.56	\$ 2.56
058-0221-020-0000	SAFETY LIGHTS ONLY	\$ 0.00	\$ 2.56	\$ 2.56
058-0221-021-0000	SAFETY LIGHTS ONLY	\$ 0.00	\$ 2.56	\$ 2.56
058-0221-022-0000	SAFETY LIGHTS ONLY	\$ 0.00	\$ 2.56	\$ 2.56
058-0221-023-0000	SAFETY LIGHTS ONLY	\$ 0.00	\$ 2.56	\$ 2.56
058-0221-024-0000	SAFETY LIGHTS ONLY	\$ 0.00	\$ 2.56	\$ 2.56
058-0221-025-0000	SAFETY LIGHTS ONLY	\$ 0.00	\$ 2.56	\$ 2.56
058-0221-026-0000	SAFETY LIGHTS ONLY	\$ 0.00	\$ 2.56	\$ 2.56

ITEM 10.4.

City of Rancho Cordova
Lighting District No. 2012-1
Fiscal Year 2020-21 Assessment Roll

ATTACHMENT 2

APN	District Classification	Street Light Charge	Safety Light Charge	Total Assessment
058-0221-027-0000	SAFETY LIGHTS ONLY	\$ 0.00	\$ 2.56	\$ 2.56
058-0221-028-0000	SAFETY LIGHTS ONLY	\$ 0.00	\$ 2.56	\$ 2.56
058-0221-029-0000	SAFETY LIGHTS ONLY	\$ 0.00	\$ 2.56	\$ 2.56
058-0221-030-0000	SAFETY LIGHTS ONLY	\$ 0.00	\$ 2.56	\$ 2.56
058-0222-001-0000	SAFETY LIGHTS ONLY	\$ 0.00	\$ 2.56	\$ 2.56
058-0222-002-0000	SAFETY LIGHTS ONLY	\$ 0.00	\$ 2.56	\$ 2.56
058-0222-003-0000	SAFETY LIGHTS ONLY	\$ 0.00	\$ 2.56	\$ 2.56
058-0222-004-0000	SAFETY LIGHTS ONLY	\$ 0.00	\$ 2.56	\$ 2.56
058-0222-005-0000	SAFETY LIGHTS ONLY	\$ 0.00	\$ 2.56	\$ 2.56
058-0222-006-0000	SAFETY LIGHTS ONLY	\$ 0.00	\$ 2.56	\$ 2.56
058-0222-007-0000	SAFETY LIGHTS ONLY	\$ 0.00	\$ 2.56	\$ 2.56
058-0222-008-0000	SAFETY LIGHTS ONLY	\$ 0.00	\$ 2.56	\$ 2.56
058-0222-009-0000	SAFETY LIGHTS ONLY	\$ 0.00	\$ 2.56	\$ 2.56
058-0222-010-0000	SAFETY LIGHTS ONLY	\$ 0.00	\$ 2.56	\$ 2.56
058-0222-011-0000	SAFETY LIGHTS ONLY	\$ 0.00	\$ 2.56	\$ 2.56
058-0222-012-0000	SAFETY LIGHTS ONLY	\$ 0.00	\$ 2.56	\$ 2.56
058-0222-013-0000	SAFETY LIGHTS ONLY	\$ 0.00	\$ 2.56	\$ 2.56
058-0222-014-0000	SAFETY LIGHTS ONLY	\$ 0.00	\$ 2.56	\$ 2.56
058-0222-015-0000	SAFETY LIGHTS ONLY	\$ 0.00	\$ 2.56	\$ 2.56
058-0222-016-0000	SAFETY LIGHTS ONLY	\$ 0.00	\$ 2.56	\$ 2.56
058-0222-017-0000	SAFETY LIGHTS ONLY	\$ 0.00	\$ 2.56	\$ 2.56
058-0222-018-0000	SAFETY LIGHTS ONLY	\$ 0.00	\$ 2.56	\$ 2.56
058-0222-019-0000	SAFETY LIGHTS ONLY	\$ 0.00	\$ 2.56	\$ 2.56
058-0222-020-0000	SAFETY LIGHTS ONLY	\$ 0.00	\$ 2.56	\$ 2.56
058-0222-021-0000	SAFETY LIGHTS ONLY	\$ 0.00	\$ 2.56	\$ 2.56
058-0223-001-0000	SAFETY LIGHTS ONLY	\$ 0.00	\$ 2.56	\$ 2.56
058-0223-002-0000	SAFETY LIGHTS ONLY	\$ 0.00	\$ 2.56	\$ 2.56
058-0223-003-0000	SAFETY LIGHTS ONLY	\$ 0.00	\$ 2.56	\$ 2.56
058-0223-004-0000	SAFETY LIGHTS ONLY	\$ 0.00	\$ 2.56	\$ 2.56
058-0223-005-0000	SAFETY LIGHTS ONLY	\$ 0.00	\$ 2.56	\$ 2.56
058-0223-006-0000	SAFETY LIGHTS ONLY	\$ 0.00	\$ 2.56	\$ 2.56
058-0223-007-0000	SAFETY LIGHTS ONLY	\$ 0.00	\$ 2.56	\$ 2.56
058-0223-008-0000	SAFETY LIGHTS ONLY	\$ 0.00	\$ 2.56	\$ 2.56
058-0223-009-0000	SAFETY LIGHTS ONLY	\$ 0.00	\$ 2.56	\$ 2.56
058-0223-010-0000	SAFETY LIGHTS ONLY	\$ 0.00	\$ 2.56	\$ 2.56
058-0223-011-0000	SAFETY LIGHTS ONLY	\$ 0.00	\$ 2.56	\$ 2.56
058-0223-012-0000	SAFETY LIGHTS ONLY	\$ 0.00	\$ 2.56	\$ 2.56
058-0223-013-0000	RESIDENTIAL	\$ 15.32	\$ 2.56	\$ 17.88
058-0223-014-0000	RESIDENTIAL	\$ 15.32	\$ 2.56	\$ 17.88
058-0223-015-0000	RESIDENTIAL	\$ 15.32	\$ 2.56	\$ 17.88
058-0223-016-0000	RESIDENTIAL	\$ 15.32	\$ 2.56	\$ 17.88
058-0223-017-0000	SAFETY LIGHTS ONLY	\$ 0.00	\$ 2.56	\$ 2.56
058-0223-018-0000	SAFETY LIGHTS ONLY	\$ 0.00	\$ 2.56	\$ 2.56
058-0223-019-0000	RESIDENTIAL	\$ 15.32	\$ 2.56	\$ 17.88

ITEM 10.4.

City of Rancho Cordova
Lighting District No. 2012-1
Fiscal Year 2020-21 Assessment Roll

ATTACHMENT 2

APN	District Classification	Street Light Charge	Safety Light Charge	Total Assessment
058-0223-020-0000	RESIDENTIAL	\$ 15.32	\$ 2.56	\$ 17.88
058-0223-021-0000	SAFETY LIGHTS ONLY	\$ 0.00	\$ 2.56	\$ 2.56
058-0223-022-0000	SAFETY LIGHTS ONLY	\$ 0.00	\$ 2.56	\$ 2.56
058-0224-001-0000	SAFETY LIGHTS ONLY	\$ 0.00	\$ 2.56	\$ 2.56
058-0224-002-0000	SAFETY LIGHTS ONLY	\$ 0.00	\$ 2.56	\$ 2.56
058-0224-003-0000	SAFETY LIGHTS ONLY	\$ 0.00	\$ 2.56	\$ 2.56
058-0224-004-0000	SAFETY LIGHTS ONLY	\$ 0.00	\$ 2.56	\$ 2.56
058-0224-005-0000	SAFETY LIGHTS ONLY	\$ 0.00	\$ 2.56	\$ 2.56
058-0224-006-0000	SAFETY LIGHTS ONLY	\$ 0.00	\$ 2.56	\$ 2.56
058-0224-007-0000	SAFETY LIGHTS ONLY	\$ 0.00	\$ 2.56	\$ 2.56
058-0224-008-0000	SAFETY LIGHTS ONLY	\$ 0.00	\$ 2.56	\$ 2.56
058-0224-009-0000	SAFETY LIGHTS ONLY	\$ 0.00	\$ 2.56	\$ 2.56
058-0224-010-0000	SAFETY LIGHTS ONLY	\$ 0.00	\$ 2.56	\$ 2.56
058-0224-011-0000	SAFETY LIGHTS ONLY	\$ 0.00	\$ 2.56	\$ 2.56
058-0224-012-0000	SAFETY LIGHTS ONLY	\$ 0.00	\$ 2.56	\$ 2.56
058-0224-013-0000	SAFETY LIGHTS ONLY	\$ 0.00	\$ 2.56	\$ 2.56
058-0224-014-0000	SAFETY LIGHTS ONLY	\$ 0.00	\$ 2.56	\$ 2.56
058-0224-015-0000	SAFETY LIGHTS ONLY	\$ 0.00	\$ 2.56	\$ 2.56
058-0224-016-0000	SAFETY LIGHTS ONLY	\$ 0.00	\$ 2.56	\$ 2.56
058-0224-017-0000	SAFETY LIGHTS ONLY	\$ 0.00	\$ 2.56	\$ 2.56
058-0224-018-0000	SAFETY LIGHTS ONLY	\$ 0.00	\$ 2.56	\$ 2.56
058-0230-005-0000	NONRES	\$ 84.39	\$ 2.56	\$ 86.94
058-0230-011-0000	NONRES	\$ 41.56	\$ 2.56	\$ 44.12
058-0230-013-0000	SAFETY LIGHTS ONLY	\$ 0.00	\$ 2.56	\$ 2.56
058-0230-014-0000	NONRES	\$ 80.36	\$ 2.56	\$ 82.92
058-0230-015-0000	NONRES	\$ 89.42	\$ 2.56	\$ 91.98
058-0230-016-0000	SAFETY LIGHTS ONLY	\$ 0.00	\$ 2.56	\$ 2.56
058-0241-021-0000	SAFETY LIGHTS ONLY	\$ 0.00	\$ 2.56	\$ 2.56
058-0241-022-0000	SAFETY LIGHTS ONLY	\$ 0.00	\$ 2.56	\$ 2.56
058-0241-023-0000	SAFETY LIGHTS ONLY	\$ 0.00	\$ 2.56	\$ 2.56
058-0241-024-0000	SAFETY LIGHTS ONLY	\$ 0.00	\$ 2.56	\$ 2.56
058-0241-025-0000	SAFETY LIGHTS ONLY	\$ 0.00	\$ 2.56	\$ 2.56
058-0241-026-0000	SAFETY LIGHTS ONLY	\$ 0.00	\$ 2.56	\$ 2.56
058-0241-027-0000	SAFETY LIGHTS ONLY	\$ 0.00	\$ 2.56	\$ 2.56
058-0241-028-0000	NONRES	\$ 42.57	\$ 2.56	\$ 45.12
058-0241-029-0000	NONRES	\$ 31.74	\$ 2.56	\$ 34.30
058-0241-030-0000	NONRES	\$ 22.92	\$ 2.56	\$ 25.48
058-0241-031-0000	SAFETY LIGHTS ONLY	\$ 0.00	\$ 2.56	\$ 2.56
058-0242-007-0000	NONRES	\$ 57.43	\$ 2.56	\$ 59.98
058-0242-008-0000	NONRES	\$ 74.06	\$ 2.56	\$ 76.62
058-0242-009-0000	SAFETY LIGHTS ONLY	\$ 0.00	\$ 2.56	\$ 2.56
058-0242-010-0000	SAFETY LIGHTS ONLY	\$ 0.00	\$ 2.56	\$ 2.56
058-0242-011-0000	SAFETY LIGHTS ONLY	\$ 0.00	\$ 2.56	\$ 2.56
058-0242-012-0000	SAFETY LIGHTS ONLY	\$ 0.00	\$ 2.56	\$ 2.56

ITEM 10.4.

City of Rancho Cordova
Lighting District No. 2012-1
Fiscal Year 2020-21 Assessment Roll

ATTACHMENT 2

APN	District Classification	Street Light Charge	Safety Light Charge	Total Assessment
058-0242-013-0000	NONRES	\$ 14.61	\$ 2.56	\$ 17.16
058-0242-014-0000	NONRES	\$ 14.61	\$ 2.56	\$ 17.16
058-0242-015-0000	NONRES	\$ 30.73	\$ 2.56	\$ 33.28
058-0243-001-0000	SAFETY LIGHTS ONLY	\$ 0.00	\$ 2.56	\$ 2.56
058-0243-002-0000	SAFETY LIGHTS ONLY	\$ 0.00	\$ 2.56	\$ 2.56
058-0243-003-0000	SAFETY LIGHTS ONLY	\$ 0.00	\$ 2.56	\$ 2.56
058-0251-001-0000	SAFETY LIGHTS ONLY	\$ 0.00	\$ 2.56	\$ 2.56
058-0251-003-0000	NONRES	\$ 130.74	\$ 2.56	\$ 133.30
058-0251-006-0000	SAFETY LIGHTS ONLY	\$ 0.00	\$ 2.56	\$ 2.56
058-0252-006-0000	NONRES	\$ 40.81	\$ 2.56	\$ 43.36
058-0252-007-0000	NONRES	\$ 36.27	\$ 2.56	\$ 38.82
058-0252-013-0000	NONRES	\$ 253.92	\$ 2.56	\$ 256.48
058-0261-002-0000	NONRES	\$ 109.83	\$ 2.56	\$ 112.38
058-0261-011-0000	NONRES	\$ 74.81	\$ 2.56	\$ 77.36
058-0261-017-0000	NONRES	\$ 94.97	\$ 2.56	\$ 97.52
058-0261-021-0000	NONRES	\$ 100.76	\$ 2.56	\$ 103.32
058-0261-023-0000	NONRES	\$ 164.99	\$ 2.56	\$ 167.54
058-0261-028-0000	NONRES	\$ 164.49	\$ 2.56	\$ 167.04
058-0261-030-0000	NONRES	\$ 394.48	\$ 2.56	\$ 397.04
058-0261-032-0000	NONRES	\$ 50.38	\$ 2.56	\$ 52.94
058-0261-033-0000	NONRES	\$ 68.01	\$ 2.56	\$ 70.56
058-0261-037-0000	NONRES	\$ 118.90	\$ 2.56	\$ 121.46
058-0261-039-0000	NONRES	\$ 47.36	\$ 2.56	\$ 49.92
058-0261-040-0000	NONRES	\$ 70.53	\$ 2.56	\$ 73.08
058-0261-044-0000	NONRES	\$ 201.02	\$ 2.56	\$ 203.58
058-0261-047-0000	NONRES	\$ 153.91	\$ 2.56	\$ 156.46
058-0261-048-0000	SAFETY LIGHTS ONLY	\$ 0.00	\$ 2.56	\$ 2.56
058-0261-049-0000	NONRES	\$ 49.62	\$ 2.56	\$ 52.18
058-0261-050-0000	SAFETY LIGHTS ONLY	\$ 0.00	\$ 2.56	\$ 2.56
058-0261-051-0000	NONRES	\$ 85.65	\$ 2.56	\$ 88.20
058-0261-054-0000	SAFETY LIGHTS ONLY	\$ 0.00	\$ 2.56	\$ 2.56
058-0261-055-0000	SAFETY LIGHTS ONLY	\$ 0.00	\$ 2.56	\$ 2.56
058-0261-056-0000	NONRES	\$ 119.90	\$ 2.56	\$ 122.46
058-0262-001-0000	SAFETY LIGHTS ONLY	\$ 0.00	\$ 2.56	\$ 2.56
058-0262-006-0000	SAFETY LIGHTS ONLY	\$ 0.00	\$ 2.56	\$ 2.56
058-0262-012-0000	NONRES	\$ 52.90	\$ 2.56	\$ 55.46
058-0262-013-0000	SAFETY LIGHTS ONLY	\$ 0.00	\$ 2.56	\$ 2.56
058-0262-014-0000	SAFETY LIGHTS ONLY	\$ 0.00	\$ 2.56	\$ 2.56
058-0262-015-0000	SAFETY LIGHTS ONLY	\$ 0.00	\$ 2.56	\$ 2.56
058-0262-016-0000	SAFETY LIGHTS ONLY	\$ 0.00	\$ 2.56	\$ 2.56
058-0262-017-0000	SAFETY LIGHTS ONLY	\$ 0.00	\$ 2.56	\$ 2.56
058-0262-018-0000	SAFETY LIGHTS ONLY	\$ 0.00	\$ 2.56	\$ 2.56
058-0262-019-0000	SAFETY LIGHTS ONLY	\$ 0.00	\$ 2.56	\$ 2.56
058-0262-020-0000	SAFETY LIGHTS ONLY	\$ 0.00	\$ 2.56	\$ 2.56

ITEM 10.4.

City of Rancho Cordova
Lighting District No. 2012-1
Fiscal Year 2020-21 Assessment Roll

ATTACHMENT 2

APN	District Classification	Street Light Charge	Safety Light Charge	Total Assessment
058-0262-021-0000	SAFETY LIGHTS ONLY	\$ 0.00	\$ 2.56	\$ 2.56
058-0270-004-0000	SAFETY LIGHTS ONLY	\$ 0.00	\$ 2.56	\$ 2.56
058-0270-024-0000	NONRES	\$ 104.29	\$ 2.56	\$ 106.84
058-0270-029-0000	NONRES	\$ 65.49	\$ 2.56	\$ 68.04
058-0270-030-0000	NONRES	\$ 71.04	\$ 2.56	\$ 73.60
058-0270-031-0000	NONRES	\$ 45.59	\$ 2.56	\$ 48.14
058-0270-034-0000	NONRES	\$ 71.04	\$ 2.56	\$ 73.60
058-0270-035-0000	NONRES	\$ 83.63	\$ 2.56	\$ 86.18
058-0270-041-0000	SAFETY LIGHTS ONLY	\$ 0.00	\$ 2.56	\$ 2.56
058-0270-045-0000	SAFETY LIGHTS ONLY	\$ 0.00	\$ 2.56	\$ 2.56
058-0270-049-0000	NONRES	\$ 53.91	\$ 2.56	\$ 56.46
058-0270-050-0000	NONRES	\$ 157.69	\$ 2.56	\$ 160.24
058-0270-058-0000	NONRES	\$ 154.67	\$ 2.56	\$ 157.22
058-0270-059-0000	NONRES	\$ 100.76	\$ 2.56	\$ 103.32
058-0270-060-0000	NONRES	\$ 257.19	\$ 2.56	\$ 259.74
058-0270-061-0000	NONRES	\$ 57.94	\$ 2.56	\$ 60.50
058-0270-062-0000	NONRES	\$ 206.05	\$ 2.56	\$ 208.60
058-0280-004-0000	NONRES	\$ 38.79	\$ 2.56	\$ 41.34
058-0280-008-0000	NONRES	\$ 57.94	\$ 2.56	\$ 60.50
058-0280-010-0000	SAFETY LIGHTS ONLY	\$ 0.00	\$ 2.56	\$ 2.56
058-0280-011-0000	NONRES	\$ 32.75	\$ 2.56	\$ 35.30
058-0280-012-0000	NONRES	\$ 19.90	\$ 2.56	\$ 22.46
058-0280-016-0000	SAFETY LIGHTS ONLY	\$ 0.00	\$ 2.56	\$ 2.56
058-0280-019-0000	NONRES	\$ 28.97	\$ 2.56	\$ 31.52
058-0280-021-0000	SAFETY LIGHTS ONLY	\$ 0.00	\$ 2.56	\$ 2.56
058-0280-023-0000	SAFETY LIGHTS ONLY	\$ 0.00	\$ 2.56	\$ 2.56
058-0280-024-0000	SAFETY LIGHTS ONLY	\$ 0.00	\$ 2.56	\$ 2.56
058-0280-027-0000	NONRES	\$ 55.17	\$ 2.56	\$ 57.72
058-0291-003-0000	SAFETY LIGHTS ONLY	\$ 0.00	\$ 2.56	\$ 2.56
058-0291-004-0000	NONRES	\$ 53.91	\$ 2.56	\$ 56.46
058-0291-005-0000	NONRES	\$ 56.68	\$ 2.56	\$ 59.24
058-0291-007-0000	NONRES	\$ 108.82	\$ 2.56	\$ 111.38
058-0300-001-0000	SAFETY LIGHTS ONLY	\$ 0.00	\$ 2.56	\$ 2.56
058-0311-002-0000	NONRES	\$ 16.88	\$ 2.56	\$ 19.44
058-0311-003-0000	NONRES	\$ 16.88	\$ 2.56	\$ 19.44
058-0311-004-0000	NONRES	\$ 16.88	\$ 2.56	\$ 19.44
058-0311-005-0000	NONRES	\$ 16.88	\$ 2.56	\$ 19.44
058-0311-006-0000	NONRES	\$ 16.88	\$ 2.56	\$ 19.44
058-0311-007-0000	NONRES	\$ 16.88	\$ 2.56	\$ 19.44
058-0311-008-0000	NONRES	\$ 15.37	\$ 2.56	\$ 17.92
058-0311-009-0000	NONRES	\$ 15.37	\$ 2.56	\$ 17.92
058-0311-010-0000	NONRES	\$ 15.37	\$ 2.56	\$ 17.92
058-0311-011-0000	NONRES	\$ 49.37	\$ 2.56	\$ 51.92
058-0311-012-0000	NONRES	\$ 9.82	\$ 2.56	\$ 12.38

ITEM 10.4.

City of Rancho Cordova
Lighting District No. 2012-1
Fiscal Year 2020-21 Assessment Roll

ATTACHMENT 2

APN	District Classification	Street Light Charge	Safety Light Charge	Total Assessment
058-0311-013-0000	NONRES	\$ 9.82	\$ 2.56	\$ 12.38
058-0311-014-0000	NONRES	\$ 10.33	\$ 2.56	\$ 12.88
058-0311-015-0000	NONRES	\$ 48.36	\$ 2.56	\$ 50.92
058-0311-016-0000	RESIDENTIAL	\$ 15.32	\$ 2.56	\$ 17.88
058-0311-017-0000	RESIDENTIAL	\$ 15.32	\$ 2.56	\$ 17.88
058-0311-018-0000	RESIDENTIAL	\$ 15.32	\$ 2.56	\$ 17.88
058-0311-019-0000	RESIDENTIAL	\$ 15.32	\$ 2.56	\$ 17.88
058-0311-020-0000	RESIDENTIAL	\$ 15.32	\$ 2.56	\$ 17.88
058-0311-021-0000	RESIDENTIAL	\$ 15.32	\$ 2.56	\$ 17.88
058-0311-022-0000	RESIDENTIAL	\$ 15.32	\$ 2.56	\$ 17.88
058-0311-023-0000	RESIDENTIAL	\$ 15.32	\$ 2.56	\$ 17.88
058-0311-024-0000	RESIDENTIAL	\$ 15.32	\$ 2.56	\$ 17.88
058-0311-025-0000	RESIDENTIAL	\$ 15.32	\$ 2.56	\$ 17.88
058-0311-026-0000	RESIDENTIAL	\$ 15.32	\$ 2.56	\$ 17.88
058-0311-027-0000	RESIDENTIAL	\$ 15.32	\$ 2.56	\$ 17.88
058-0311-028-0000	RESIDENTIAL	\$ 15.32	\$ 2.56	\$ 17.88
058-0311-029-0000	RESIDENTIAL	\$ 15.32	\$ 2.56	\$ 17.88
058-0311-030-0000	RESIDENTIAL	\$ 15.32	\$ 2.56	\$ 17.88
058-0311-031-0000	RESIDENTIAL	\$ 15.32	\$ 2.56	\$ 17.88
058-0311-032-0000	RESIDENTIAL	\$ 15.32	\$ 2.56	\$ 17.88
058-0311-033-0000	NONRES	\$ 28.21	\$ 2.56	\$ 30.76
058-0312-001-0000	RESIDENTIAL	\$ 15.32	\$ 2.56	\$ 17.88
058-0312-002-0000	NONRES	\$ 17.13	\$ 2.56	\$ 19.68
058-0312-003-0000	NONRES	\$ 17.13	\$ 2.56	\$ 19.68
058-0312-004-0000	NONRES	\$ 17.13	\$ 2.56	\$ 19.68
058-0312-005-0000	NONRES	\$ 17.13	\$ 2.56	\$ 19.68
058-0312-006-0000	NONRES	\$ 23.43	\$ 2.56	\$ 25.98
058-0312-007-0000	NONRES	\$ 20.91	\$ 2.56	\$ 23.46
058-0312-008-0000	NONRES	\$ 17.38	\$ 2.56	\$ 19.94
058-0312-009-0000	NONRES	\$ 17.38	\$ 2.56	\$ 19.94
058-0312-010-0000	NONRES	\$ 17.38	\$ 2.56	\$ 19.94
058-0312-011-0000	NONRES	\$ 17.38	\$ 2.56	\$ 19.94
058-0312-012-0000	NONRES	\$ 16.88	\$ 2.56	\$ 19.44
058-0312-013-0000	NONRES	\$ 39.04	\$ 2.56	\$ 41.60
058-0312-014-0000	RESIDENTIAL	\$ 15.32	\$ 2.56	\$ 17.88
058-0312-015-0000	RESIDENTIAL	\$ 15.32	\$ 2.56	\$ 17.88
058-0312-016-0000	RESIDENTIAL	\$ 15.32	\$ 2.56	\$ 17.88
058-0320-001-0000	SAFETY LIGHTS ONLY	\$ 0.00	\$ 2.56	\$ 2.56
058-0320-002-0000	SAFETY LIGHTS ONLY	\$ 0.00	\$ 2.56	\$ 2.56
058-0320-003-0000	SAFETY LIGHTS ONLY	\$ 0.00	\$ 2.56	\$ 2.56
058-0320-004-0000	SAFETY LIGHTS ONLY	\$ 0.00	\$ 2.56	\$ 2.56
058-0320-005-0000	SAFETY LIGHTS ONLY	\$ 0.00	\$ 2.56	\$ 2.56
058-0320-006-0000	SAFETY LIGHTS ONLY	\$ 0.00	\$ 2.56	\$ 2.56
058-0320-007-0000	SAFETY LIGHTS ONLY	\$ 0.00	\$ 2.56	\$ 2.56

ITEM 10.4.

City of Rancho Cordova
Lighting District No. 2012-1
Fiscal Year 2020-21 Assessment Roll

ATTACHMENT 2

APN	District Classification	Street Light Charge	Safety Light Charge	Total Assessment
058-0320-008-0000	SAFETY LIGHTS ONLY	\$ 0.00	\$ 2.56	\$ 2.56
058-0320-009-0000	SAFETY LIGHTS ONLY	\$ 0.00	\$ 2.56	\$ 2.56
058-0320-010-0000	SAFETY LIGHTS ONLY	\$ 0.00	\$ 2.56	\$ 2.56
058-0320-011-0000	SAFETY LIGHTS ONLY	\$ 0.00	\$ 2.56	\$ 2.56
058-0320-012-0000	SAFETY LIGHTS ONLY	\$ 0.00	\$ 2.56	\$ 2.56
058-0320-013-0000	SAFETY LIGHTS ONLY	\$ 0.00	\$ 2.56	\$ 2.56
058-0320-014-0000	SAFETY LIGHTS ONLY	\$ 0.00	\$ 2.56	\$ 2.56
058-0320-015-0000	SAFETY LIGHTS ONLY	\$ 0.00	\$ 2.56	\$ 2.56
058-0320-016-0000	SAFETY LIGHTS ONLY	\$ 0.00	\$ 2.56	\$ 2.56
058-0330-001-0000	NONRES	\$ 6.05	\$ 2.56	\$ 8.60
058-0330-002-0000	NONRES	\$ 6.05	\$ 2.56	\$ 8.60
058-0330-003-0000	NONRES	\$ 6.05	\$ 2.56	\$ 8.60
058-0330-004-0000	NONRES	\$ 6.05	\$ 2.56	\$ 8.60
058-0330-005-0000	NONRES	\$ 6.05	\$ 2.56	\$ 8.60
058-0330-006-0000	NONRES	\$ 6.05	\$ 2.56	\$ 8.60
058-0330-007-0000	NONRES	\$ 6.05	\$ 2.56	\$ 8.60
058-0330-008-0000	NONRES	\$ 6.05	\$ 2.56	\$ 8.60
058-0330-009-0000	NONRES	\$ 6.05	\$ 2.56	\$ 8.60
058-0330-010-0000	NONRES	\$ 6.05	\$ 2.56	\$ 8.60
058-0330-011-0000	NONRES	\$ 6.05	\$ 2.56	\$ 8.60
058-0330-012-0000	NONRES	\$ 6.05	\$ 2.56	\$ 8.60
058-0330-013-0000	NONRES	\$ 6.05	\$ 2.56	\$ 8.60
058-0330-014-0000	NONRES	\$ 6.05	\$ 2.56	\$ 8.60
058-0330-015-0000	NONRES	\$ 6.05	\$ 2.56	\$ 8.60
058-0330-016-0000	NONRES	\$ 6.05	\$ 2.56	\$ 8.60
058-0330-017-0000	NONRES	\$ 6.05	\$ 2.56	\$ 8.60
058-0330-018-0000	NONRES	\$ 6.05	\$ 2.56	\$ 8.60
058-0330-019-0000	NONRES	\$ 6.05	\$ 2.56	\$ 8.60
058-0330-020-0000	NONRES	\$ 6.05	\$ 2.56	\$ 8.60
058-0330-021-0000	NONRES	\$ 6.05	\$ 2.56	\$ 8.60
058-0330-022-0000	NONRES	\$ 6.05	\$ 2.56	\$ 8.60
058-0330-023-0000	NONRES	\$ 6.05	\$ 2.56	\$ 8.60
058-0330-024-0000	NONRES	\$ 6.05	\$ 2.56	\$ 8.60
058-0340-001-0000	NONRES	\$ 6.05	\$ 2.56	\$ 8.60
058-0340-002-0000	NONRES	\$ 6.05	\$ 2.56	\$ 8.60
058-0340-003-0000	NONRES	\$ 6.05	\$ 2.56	\$ 8.60
058-0340-004-0000	NONRES	\$ 6.05	\$ 2.56	\$ 8.60
058-0340-005-0000	NONRES	\$ 6.05	\$ 2.56	\$ 8.60
058-0340-006-0000	NONRES	\$ 6.05	\$ 2.56	\$ 8.60
058-0340-007-0000	NONRES	\$ 6.05	\$ 2.56	\$ 8.60
058-0340-008-0000	NONRES	\$ 6.05	\$ 2.56	\$ 8.60
058-0340-009-0000	NONRES	\$ 6.05	\$ 2.56	\$ 8.60
058-0340-010-0000	NONRES	\$ 6.05	\$ 2.56	\$ 8.60
058-0340-011-0000	NONRES	\$ 6.05	\$ 2.56	\$ 8.60

ITEM 10.4.

City of Rancho Cordova
Lighting District No. 2012-1
Fiscal Year 2020-21 Assessment Roll

ATTACHMENT 2

APN	District Classification	Street Light Charge	Safety Light Charge	Total Assessment
058-0340-012-0000	NONRES	\$ 6.05	\$ 2.56	\$ 8.60
058-0340-013-0000	NONRES	\$ 6.05	\$ 2.56	\$ 8.60
058-0340-014-0000	NONRES	\$ 6.05	\$ 2.56	\$ 8.60
058-0340-015-0000	NONRES	\$ 6.05	\$ 2.56	\$ 8.60
058-0340-016-0000	NONRES	\$ 6.05	\$ 2.56	\$ 8.60
058-0340-017-0000	NONRES	\$ 6.05	\$ 2.56	\$ 8.60
058-0340-018-0000	NONRES	\$ 6.05	\$ 2.56	\$ 8.60
058-0340-019-0000	NONRES	\$ 6.05	\$ 2.56	\$ 8.60
058-0340-020-0000	NONRES	\$ 6.05	\$ 2.56	\$ 8.60
058-0340-021-0000	NONRES	\$ 6.05	\$ 2.56	\$ 8.60
058-0340-022-0000	NONRES	\$ 6.05	\$ 2.56	\$ 8.60
058-0340-023-0000	NONRES	\$ 6.05	\$ 2.56	\$ 8.60
058-0340-024-0000	NONRES	\$ 6.05	\$ 2.56	\$ 8.60
058-0350-002-0000	NONRES	\$ 6.05	\$ 2.56	\$ 8.60
058-0350-003-0000	NONRES	\$ 6.05	\$ 2.56	\$ 8.60
058-0350-004-0000	NONRES	\$ 6.05	\$ 2.56	\$ 8.60
058-0350-005-0000	NONRES	\$ 6.05	\$ 2.56	\$ 8.60
058-0350-006-0000	NONRES	\$ 6.05	\$ 2.56	\$ 8.60
058-0350-007-0000	NONRES	\$ 6.05	\$ 2.56	\$ 8.60
058-0350-008-0000	NONRES	\$ 6.05	\$ 2.56	\$ 8.60
058-0350-009-0000	NONRES	\$ 6.05	\$ 2.56	\$ 8.60
058-0350-010-0000	NONRES	\$ 6.05	\$ 2.56	\$ 8.60
058-0350-011-0000	NONRES	\$ 6.05	\$ 2.56	\$ 8.60
058-0350-012-0000	NONRES	\$ 6.05	\$ 2.56	\$ 8.60
058-0350-013-0000	NONRES	\$ 6.05	\$ 2.56	\$ 8.60
058-0350-014-0000	NONRES	\$ 6.05	\$ 2.56	\$ 8.60
058-0350-015-0000	NONRES	\$ 6.05	\$ 2.56	\$ 8.60
058-0350-016-0000	NONRES	\$ 6.05	\$ 2.56	\$ 8.60
058-0350-017-0000	NONRES	\$ 6.05	\$ 2.56	\$ 8.60
058-0350-018-0000	NONRES	\$ 6.05	\$ 2.56	\$ 8.60
058-0350-019-0000	NONRES	\$ 6.05	\$ 2.56	\$ 8.60
058-0350-020-0000	NONRES	\$ 6.05	\$ 2.56	\$ 8.60
058-0350-021-0000	NONRES	\$ 6.05	\$ 2.56	\$ 8.60
058-0360-002-0000	NONRES	\$ 6.05	\$ 2.56	\$ 8.60
058-0360-003-0000	NONRES	\$ 6.05	\$ 2.56	\$ 8.60
058-0360-004-0000	NONRES	\$ 6.05	\$ 2.56	\$ 8.60
058-0360-005-0000	NONRES	\$ 6.05	\$ 2.56	\$ 8.60
058-0360-006-0000	NONRES	\$ 6.05	\$ 2.56	\$ 8.60
058-0360-007-0000	NONRES	\$ 6.05	\$ 2.56	\$ 8.60
058-0360-008-0000	NONRES	\$ 6.05	\$ 2.56	\$ 8.60
058-0360-009-0000	NONRES	\$ 6.05	\$ 2.56	\$ 8.60
058-0360-010-0000	NONRES	\$ 6.05	\$ 2.56	\$ 8.60
058-0360-011-0000	NONRES	\$ 6.05	\$ 2.56	\$ 8.60
058-0360-012-0000	NONRES	\$ 6.05	\$ 2.56	\$ 8.60

ITEM 10.4.

City of Rancho Cordova
Lighting District No. 2012-1
Fiscal Year 2020-21 Assessment Roll

ATTACHMENT 2

APN	District Classification	Street Light Charge	Safety Light Charge	Total Assessment
058-0360-013-0000	NONRES	\$ 6.05	\$ 2.56	\$ 8.60
058-0360-014-0000	NONRES	\$ 6.05	\$ 2.56	\$ 8.60
058-0360-015-0000	NONRES	\$ 6.05	\$ 2.56	\$ 8.60
058-0360-016-0000	NONRES	\$ 6.05	\$ 2.56	\$ 8.60
058-0360-017-0000	NONRES	\$ 6.05	\$ 2.56	\$ 8.60
058-0360-018-0000	NONRES	\$ 6.05	\$ 2.56	\$ 8.60
058-0360-019-0000	NONRES	\$ 6.05	\$ 2.56	\$ 8.60
058-0360-020-0000	NONRES	\$ 6.05	\$ 2.56	\$ 8.60
058-0360-021-0000	NONRES	\$ 6.05	\$ 2.56	\$ 8.60
058-0360-022-0000	NONRES	\$ 6.05	\$ 2.56	\$ 8.60
058-0360-023-0000	NONRES	\$ 6.05	\$ 2.56	\$ 8.60
058-0360-024-0000	NONRES	\$ 6.05	\$ 2.56	\$ 8.60
058-0360-025-0000	NONRES	\$ 6.05	\$ 2.56	\$ 8.60
058-0360-026-0000	NONRES	\$ 6.05	\$ 2.56	\$ 8.60
058-0360-027-0000	NONRES	\$ 6.05	\$ 2.56	\$ 8.60
058-0360-028-0000	NONRES	\$ 6.05	\$ 2.56	\$ 8.60
058-0360-029-0000	NONRES	\$ 6.05	\$ 2.56	\$ 8.60
058-0360-030-0000	NONRES	\$ 6.05	\$ 2.56	\$ 8.60
058-0360-031-0000	NONRES	\$ 6.05	\$ 2.56	\$ 8.60
058-0360-032-0000	NONRES	\$ 6.05	\$ 2.56	\$ 8.60
058-0360-033-0000	NONRES	\$ 6.05	\$ 2.56	\$ 8.60
058-0360-034-0000	NONRES	\$ 6.05	\$ 2.56	\$ 8.60
058-0360-035-0000	NONRES	\$ 6.05	\$ 2.56	\$ 8.60
058-0360-036-0000	NONRES	\$ 6.05	\$ 2.56	\$ 8.60
058-0360-037-0000	NONRES	\$ 6.05	\$ 2.56	\$ 8.60
058-0360-038-0000	NONRES	\$ 6.05	\$ 2.56	\$ 8.60
058-0370-001-0000	RESIDENTIAL	\$ 15.32	\$ 2.56	\$ 17.88
058-0370-002-0000	RESIDENTIAL	\$ 15.32	\$ 2.56	\$ 17.88
058-0370-003-0000	RESIDENTIAL	\$ 15.32	\$ 2.56	\$ 17.88
058-0370-004-0000	RESIDENTIAL	\$ 15.32	\$ 2.56	\$ 17.88
058-0370-005-0000	RESIDENTIAL	\$ 15.32	\$ 2.56	\$ 17.88
058-0370-006-0000	RESIDENTIAL	\$ 15.32	\$ 2.56	\$ 17.88
058-0370-007-0000	RESIDENTIAL	\$ 15.32	\$ 2.56	\$ 17.88
058-0370-008-0000	RESIDENTIAL	\$ 15.32	\$ 2.56	\$ 17.88
058-0370-009-0000	RESIDENTIAL	\$ 15.32	\$ 2.56	\$ 17.88
058-0370-010-0000	RESIDENTIAL	\$ 15.32	\$ 2.56	\$ 17.88
058-0370-011-0000	RESIDENTIAL	\$ 15.32	\$ 2.56	\$ 17.88
058-0370-012-0000	RESIDENTIAL	\$ 15.32	\$ 2.56	\$ 17.88
058-0370-013-0000	RESIDENTIAL	\$ 15.32	\$ 2.56	\$ 17.88
058-0370-014-0000	NONRES	\$ 44.33	\$ 2.56	\$ 46.88
058-0370-015-0000	NONRES	\$ 18.64	\$ 2.56	\$ 21.20
058-0370-016-0000	RESIDENTIAL	\$ 15.32	\$ 2.56	\$ 17.88
058-0370-017-0000	RESIDENTIAL	\$ 15.32	\$ 2.56	\$ 17.88
058-0370-018-0000	RESIDENTIAL	\$ 15.32	\$ 2.56	\$ 17.88

ITEM 10.4.

City of Rancho Cordova
Lighting District No. 2012-1
Fiscal Year 2020-21 Assessment Roll

ATTACHMENT 2

APN	District Classification	Street Light Charge	Safety Light Charge	Total Assessment
058-0370-019-0000	RESIDENTIAL	\$ 15.32	\$ 2.56	\$ 17.88
058-0370-020-0000	NONRES	\$ 18.64	\$ 2.56	\$ 21.20
058-0370-021-0000	NONRES	\$ 18.14	\$ 2.56	\$ 20.70
058-0370-022-0000	NONRES	\$ 18.14	\$ 2.56	\$ 20.70
058-0370-023-0000	NONRES	\$ 18.14	\$ 2.56	\$ 20.70
058-0370-024-0000	NONRES	\$ 18.14	\$ 2.56	\$ 20.70
058-0370-025-0000	NONRES	\$ 45.34	\$ 2.56	\$ 47.90
058-0370-026-0000	RESIDENTIAL	\$ 15.32	\$ 2.56	\$ 17.88
058-0370-027-0000	RESIDENTIAL	\$ 15.32	\$ 2.56	\$ 17.88
058-0370-028-0000	RESIDENTIAL	\$ 15.32	\$ 2.56	\$ 17.88
058-0370-029-0000	RESIDENTIAL	\$ 15.32	\$ 2.56	\$ 17.88
058-0370-030-0000	RESIDENTIAL	\$ 15.32	\$ 2.56	\$ 17.88
058-0370-031-0000	RESIDENTIAL	\$ 15.32	\$ 2.56	\$ 17.88
058-0370-032-0000	RESIDENTIAL	\$ 15.32	\$ 2.56	\$ 17.88
058-0370-033-0000	RESIDENTIAL	\$ 15.32	\$ 2.56	\$ 17.88
058-0370-034-0000	RESIDENTIAL	\$ 15.32	\$ 2.56	\$ 17.88
058-0370-035-0000	RESIDENTIAL	\$ 15.32	\$ 2.56	\$ 17.88
058-0370-036-0000	RESIDENTIAL	\$ 15.32	\$ 2.56	\$ 17.88
058-0370-037-0000	RESIDENTIAL	\$ 15.32	\$ 2.56	\$ 17.88
058-0370-038-0000	RESIDENTIAL	\$ 15.32	\$ 2.56	\$ 17.88
058-0370-039-0000	RESIDENTIAL	\$ 15.32	\$ 2.56	\$ 17.88
058-0370-040-0000	RESIDENTIAL	\$ 15.32	\$ 2.56	\$ 17.88
058-0370-041-0000	RESIDENTIAL	\$ 15.32	\$ 2.56	\$ 17.88
058-0370-042-0000	RESIDENTIAL	\$ 15.32	\$ 2.56	\$ 17.88
058-0370-043-0000	RESIDENTIAL	\$ 15.32	\$ 2.56	\$ 17.88
058-0370-044-0000	RESIDENTIAL	\$ 15.32	\$ 2.56	\$ 17.88
058-0370-045-0000	RESIDENTIAL	\$ 15.32	\$ 2.56	\$ 17.88
058-0370-046-0000	RESIDENTIAL	\$ 15.32	\$ 2.56	\$ 17.88
058-0370-047-0000	RESIDENTIAL	\$ 15.32	\$ 2.56	\$ 17.88
058-0370-048-0000	RESIDENTIAL	\$ 15.32	\$ 2.56	\$ 17.88
058-0370-049-0000	RESIDENTIAL	\$ 15.32	\$ 2.56	\$ 17.88
058-0370-050-0000	RESIDENTIAL	\$ 15.32	\$ 2.56	\$ 17.88
058-0370-051-0000	RESIDENTIAL	\$ 15.32	\$ 2.56	\$ 17.88
058-0370-052-0000	RESIDENTIAL	\$ 15.32	\$ 2.56	\$ 17.88
058-0370-053-0000	RESIDENTIAL	\$ 15.32	\$ 2.56	\$ 17.88
058-0370-054-0000	NONRES	\$ 18.64	\$ 2.56	\$ 21.20
058-0370-055-0000	NONRES	\$ 19.14	\$ 2.56	\$ 21.70
058-0370-056-0000	NONRES	\$ 55.17	\$ 2.56	\$ 57.72
058-0370-057-0000	NONRES	\$ 16.63	\$ 2.56	\$ 19.18
058-0370-058-0000	NONRES	\$ 10.83	\$ 2.56	\$ 13.38
058-0370-059-0000	NONRES	\$ 12.60	\$ 2.56	\$ 15.16
058-0370-060-0000	NONRES	\$ 16.12	\$ 2.56	\$ 18.68
058-0370-061-0000	NONRES	\$ 16.12	\$ 2.56	\$ 18.68
058-0370-062-0000	NONRES	\$ 17.88	\$ 2.56	\$ 20.44

ITEM 10.4.

City of Rancho Cordova
Lighting District No. 2012-1
Fiscal Year 2020-21 Assessment Roll

ATTACHMENT 2

APN	District Classification	Street Light Charge	Safety Light Charge	Total Assessment
058-0370-063-0000	NONRES	\$ 18.14	\$ 2.56	\$ 20.70
058-0370-064-0000	NONRES	\$ 18.14	\$ 2.56	\$ 20.70
058-0370-065-0000	NONRES	\$ 45.34	\$ 2.56	\$ 47.90
058-0370-066-0000	NONRES	\$ 16.12	\$ 2.56	\$ 18.68
058-0370-067-0000	NONRES	\$ 16.12	\$ 2.56	\$ 18.68
058-0370-068-0000	NONRES	\$ 23.43	\$ 2.56	\$ 25.98
058-0370-069-0000	RESIDENTIAL	\$ 15.32	\$ 2.56	\$ 17.88
058-0370-070-0000	RESIDENTIAL	\$ 15.32	\$ 2.56	\$ 17.88
058-0380-003-0000	NONRES	\$ 6.05	\$ 2.56	\$ 8.60
058-0380-004-0000	NONRES	\$ 6.05	\$ 2.56	\$ 8.60
058-0380-005-0000	NONRES	\$ 6.05	\$ 2.56	\$ 8.60
058-0380-006-0000	NONRES	\$ 6.05	\$ 2.56	\$ 8.60
058-0380-007-0000	NONRES	\$ 6.05	\$ 2.56	\$ 8.60
058-0380-008-0000	NONRES	\$ 6.05	\$ 2.56	\$ 8.60
058-0380-009-0000	NONRES	\$ 6.05	\$ 2.56	\$ 8.60
058-0380-010-0000	NONRES	\$ 6.05	\$ 2.56	\$ 8.60
058-0380-011-0000	NONRES	\$ 6.05	\$ 2.56	\$ 8.60
058-0380-012-0000	NONRES	\$ 6.05	\$ 2.56	\$ 8.60
058-0380-013-0000	NONRES	\$ 6.05	\$ 2.56	\$ 8.60
058-0380-014-0000	NONRES	\$ 6.05	\$ 2.56	\$ 8.60
058-0380-015-0000	NONRES	\$ 6.05	\$ 2.56	\$ 8.60
058-0380-016-0000	NONRES	\$ 6.05	\$ 2.56	\$ 8.60
058-0380-017-0000	NONRES	\$ 6.05	\$ 2.56	\$ 8.60
058-0380-018-0000	NONRES	\$ 6.05	\$ 2.56	\$ 8.60
058-0380-019-0000	NONRES	\$ 6.05	\$ 2.56	\$ 8.60
058-0390-051-0001	NONRES	\$ 11.34	\$ 2.56	\$ 13.90
058-0390-051-0002	NONRES	\$ 11.34	\$ 2.56	\$ 13.90
058-0390-051-0003	NONRES	\$ 11.34	\$ 2.56	\$ 13.90
058-0390-051-0004	NONRES	\$ 11.34	\$ 2.56	\$ 13.90
058-0390-051-0005	NONRES	\$ 11.34	\$ 2.56	\$ 13.90
058-0390-051-0006	NONRES	\$ 11.34	\$ 2.56	\$ 13.90
058-0390-051-0007	NONRES	\$ 11.34	\$ 2.56	\$ 13.90
058-0390-051-0008	NONRES	\$ 11.34	\$ 2.56	\$ 13.90
058-0390-052-0001	NONRES	\$ 11.34	\$ 2.56	\$ 13.90
058-0390-052-0002	NONRES	\$ 11.34	\$ 2.56	\$ 13.90
058-0390-052-0003	NONRES	\$ 11.34	\$ 2.56	\$ 13.90
058-0390-052-0004	NONRES	\$ 11.34	\$ 2.56	\$ 13.90
058-0390-052-0005	NONRES	\$ 11.34	\$ 2.56	\$ 13.90
058-0390-052-0006	NONRES	\$ 11.34	\$ 2.56	\$ 13.90
058-0390-052-0007	NONRES	\$ 11.34	\$ 2.56	\$ 13.90
058-0390-052-0008	NONRES	\$ 11.34	\$ 2.56	\$ 13.90
058-0390-052-0009	NONRES	\$ 11.34	\$ 2.56	\$ 13.90
058-0390-052-0010	NONRES	\$ 11.34	\$ 2.56	\$ 13.90
058-0390-052-0011	NONRES	\$ 11.34	\$ 2.56	\$ 13.90

ITEM 10.4.

City of Rancho Cordova
Lighting District No. 2012-1
Fiscal Year 2020-21 Assessment Roll

ATTACHMENT 2

APN	District Classification	Street Light Charge	Safety Light Charge	Total Assessment
058-0390-052-0012	NONRES	\$ 11.34	\$ 2.56	\$ 13.90
058-0390-053-0001	NONRES	\$ 11.34	\$ 2.56	\$ 13.90
058-0390-053-0002	NONRES	\$ 11.34	\$ 2.56	\$ 13.90
058-0390-053-0003	NONRES	\$ 11.34	\$ 2.56	\$ 13.90
058-0390-053-0004	NONRES	\$ 11.34	\$ 2.56	\$ 13.90
058-0390-053-0005	NONRES	\$ 11.34	\$ 2.56	\$ 13.90
058-0390-053-0006	NONRES	\$ 11.34	\$ 2.56	\$ 13.90
058-0390-053-0007	NONRES	\$ 11.34	\$ 2.56	\$ 13.90
058-0390-053-0008	NONRES	\$ 11.34	\$ 2.56	\$ 13.90
058-0390-053-0009	NONRES	\$ 11.34	\$ 2.56	\$ 13.90
058-0390-053-0010	NONRES	\$ 11.34	\$ 2.56	\$ 13.90
058-0390-053-0011	NONRES	\$ 11.34	\$ 2.56	\$ 13.90
058-0390-053-0012	NONRES	\$ 11.34	\$ 2.56	\$ 13.90
058-0390-053-0013	NONRES	\$ 11.34	\$ 2.56	\$ 13.90
058-0390-053-0014	NONRES	\$ 11.34	\$ 2.56	\$ 13.90
058-0390-053-0015	NONRES	\$ 11.34	\$ 2.56	\$ 13.90
058-0390-053-0016	NONRES	\$ 11.34	\$ 2.56	\$ 13.90
058-0390-054-0001	NONRES	\$ 11.34	\$ 2.56	\$ 13.90
058-0390-054-0002	NONRES	\$ 11.34	\$ 2.56	\$ 13.90
058-0390-054-0003	NONRES	\$ 11.34	\$ 2.56	\$ 13.90
058-0390-054-0004	NONRES	\$ 11.34	\$ 2.56	\$ 13.90
058-0390-055-0001	NONRES	\$ 11.34	\$ 2.56	\$ 13.90
058-0390-055-0002	NONRES	\$ 11.34	\$ 2.56	\$ 13.90
058-0390-055-0003	NONRES	\$ 11.34	\$ 2.56	\$ 13.90
058-0390-055-0004	NONRES	\$ 11.34	\$ 2.56	\$ 13.90
058-0390-055-0005	NONRES	\$ 11.34	\$ 2.56	\$ 13.90
058-0390-055-0006	NONRES	\$ 11.34	\$ 2.56	\$ 13.90
058-0390-055-0007	NONRES	\$ 11.34	\$ 2.56	\$ 13.90
058-0390-055-0008	NONRES	\$ 11.34	\$ 2.56	\$ 13.90
058-0390-055-0009	NONRES	\$ 11.34	\$ 2.56	\$ 13.90
058-0390-055-0010	NONRES	\$ 11.34	\$ 2.56	\$ 13.90
058-0390-055-0011	NONRES	\$ 11.34	\$ 2.56	\$ 13.90
058-0390-055-0012	NONRES	\$ 11.34	\$ 2.56	\$ 13.90
058-0390-055-0013	NONRES	\$ 11.34	\$ 2.56	\$ 13.90
058-0390-055-0014	NONRES	\$ 11.34	\$ 2.56	\$ 13.90
058-0390-055-0015	NONRES	\$ 11.34	\$ 2.56	\$ 13.90
058-0390-055-0016	NONRES	\$ 11.34	\$ 2.56	\$ 13.90
058-0390-055-0017	NONRES	\$ 11.34	\$ 2.56	\$ 13.90
058-0390-055-0018	NONRES	\$ 11.34	\$ 2.56	\$ 13.90
058-0390-055-0019	NONRES	\$ 11.34	\$ 2.56	\$ 13.90
058-0390-055-0020	NONRES	\$ 11.34	\$ 2.56	\$ 13.90
058-0390-056-0001	NONRES	\$ 11.34	\$ 2.56	\$ 13.90
058-0390-056-0002	NONRES	\$ 11.34	\$ 2.56	\$ 13.90
058-0390-056-0003	NONRES	\$ 11.34	\$ 2.56	\$ 13.90

ITEM 10.4.

City of Rancho Cordova
Lighting District No. 2012-1
Fiscal Year 2020-21 Assessment Roll

ATTACHMENT 2

APN	District Classification	Street Light Charge	Safety Light Charge	Total Assessment
058-0390-056-0004	NONRES	\$ 11.34	\$ 2.56	\$ 13.90
058-0390-057-0001	NONRES	\$ 11.34	\$ 2.56	\$ 13.90
058-0390-057-0002	NONRES	\$ 11.34	\$ 2.56	\$ 13.90
058-0390-057-0003	NONRES	\$ 11.34	\$ 2.56	\$ 13.90
058-0390-057-0004	NONRES	\$ 11.34	\$ 2.56	\$ 13.90
058-0390-057-0005	NONRES	\$ 11.34	\$ 2.56	\$ 13.90
058-0390-057-0006	NONRES	\$ 11.34	\$ 2.56	\$ 13.90
058-0390-057-0007	NONRES	\$ 11.34	\$ 2.56	\$ 13.90
058-0390-057-0008	NONRES	\$ 11.34	\$ 2.56	\$ 13.90
058-0390-057-0009	NONRES	\$ 11.34	\$ 2.56	\$ 13.90
058-0390-057-0010	NONRES	\$ 11.34	\$ 2.56	\$ 13.90
058-0390-057-0011	NONRES	\$ 11.34	\$ 2.56	\$ 13.90
058-0390-057-0012	NONRES	\$ 11.34	\$ 2.56	\$ 13.90
058-0390-057-0013	NONRES	\$ 11.34	\$ 2.56	\$ 13.90
058-0390-057-0014	NONRES	\$ 11.34	\$ 2.56	\$ 13.90
058-0390-057-0015	NONRES	\$ 11.34	\$ 2.56	\$ 13.90
058-0390-057-0016	NONRES	\$ 11.34	\$ 2.56	\$ 13.90
058-0390-058-0001	NONRES	\$ 11.34	\$ 2.56	\$ 13.90
058-0390-058-0002	NONRES	\$ 11.34	\$ 2.56	\$ 13.90
058-0390-058-0003	NONRES	\$ 11.34	\$ 2.56	\$ 13.90
058-0390-058-0004	NONRES	\$ 11.34	\$ 2.56	\$ 13.90
058-0390-058-0005	NONRES	\$ 11.34	\$ 2.56	\$ 13.90
058-0390-058-0006	NONRES	\$ 11.34	\$ 2.56	\$ 13.90
058-0390-058-0007	NONRES	\$ 11.34	\$ 2.56	\$ 13.90
058-0390-058-0008	NONRES	\$ 11.34	\$ 2.56	\$ 13.90
058-0390-058-0009	NONRES	\$ 11.34	\$ 2.56	\$ 13.90
058-0390-058-0010	NONRES	\$ 11.34	\$ 2.56	\$ 13.90
058-0390-058-0011	NONRES	\$ 11.34	\$ 2.56	\$ 13.90
058-0390-058-0012	NONRES	\$ 11.34	\$ 2.56	\$ 13.90
058-0390-058-0013	NONRES	\$ 11.34	\$ 2.56	\$ 13.90
058-0390-058-0014	NONRES	\$ 11.34	\$ 2.56	\$ 13.90
058-0390-058-0015	NONRES	\$ 11.34	\$ 2.56	\$ 13.90
058-0390-058-0016	NONRES	\$ 11.34	\$ 2.56	\$ 13.90
058-0390-058-0017	NONRES	\$ 11.34	\$ 2.56	\$ 13.90
058-0390-058-0018	NONRES	\$ 11.34	\$ 2.56	\$ 13.90
058-0390-058-0019	NONRES	\$ 11.34	\$ 2.56	\$ 13.90
058-0390-058-0020	NONRES	\$ 11.34	\$ 2.56	\$ 13.90
058-0400-001-0000	SAFETY LIGHTS ONLY	\$ 0.00	\$ 2.56	\$ 2.56
058-0400-002-0000	NONRES	\$ 46.60	\$ 2.56	\$ 49.16
058-0400-003-0000	NONRES	\$ 17.63	\$ 2.56	\$ 20.18
058-0400-004-0000	NONRES	\$ 17.13	\$ 2.56	\$ 19.68
058-0400-005-0000	NONRES	\$ 17.38	\$ 2.56	\$ 19.94
058-0400-010-0000	NONRES	\$ 13.60	\$ 2.56	\$ 16.16
058-0400-011-0000	NONRES	\$ 13.60	\$ 2.56	\$ 16.16

ITEM 10.4.

City of Rancho Cordova
Lighting District No. 2012-1
Fiscal Year 2020-21 Assessment Roll

ATTACHMENT 2

APN	District Classification	Street Light Charge	Safety Light Charge	Total Assessment
058-0400-012-0000	NONRES	\$ 13.85	\$ 2.56	\$ 16.40
058-0400-013-0000	NONRES	\$ 9.82	\$ 2.56	\$ 12.38
058-0400-014-0000	NONRES	\$ 8.56	\$ 2.56	\$ 11.12
058-0400-015-0000	NONRES	\$ 11.34	\$ 2.56	\$ 13.90
058-0400-016-0000	NONRES	\$ 13.60	\$ 2.56	\$ 16.16
058-0400-017-0000	NONRES	\$ 13.60	\$ 2.56	\$ 16.16
058-0400-018-0000	NONRES	\$ 14.36	\$ 2.56	\$ 16.92
058-0400-019-0000	NONRES	\$ 13.85	\$ 2.56	\$ 16.40
058-0400-020-0000	NONRES	\$ 18.39	\$ 2.56	\$ 20.94
058-0400-021-0000	NONRES	\$ 13.60	\$ 2.56	\$ 16.16
058-0400-022-0000	NONRES	\$ 44.59	\$ 2.56	\$ 47.14
058-0400-027-0000	NONRES	\$ 16.88	\$ 2.56	\$ 19.44
058-0400-028-0000	NONRES	\$ 16.88	\$ 2.56	\$ 19.44
058-0400-029-0000	RESIDENTIAL	\$ 15.32	\$ 2.56	\$ 17.88
058-0400-030-0000	RESIDENTIAL	\$ 15.32	\$ 2.56	\$ 17.88
058-0400-031-0000	RESIDENTIAL	\$ 15.32	\$ 2.56	\$ 17.88
058-0400-032-0000	RESIDENTIAL	\$ 15.32	\$ 2.56	\$ 17.88
058-0400-033-0000	RESIDENTIAL	\$ 15.32	\$ 2.56	\$ 17.88
058-0400-034-0000	RESIDENTIAL	\$ 15.32	\$ 2.56	\$ 17.88
058-0400-035-0000	RESIDENTIAL	\$ 15.32	\$ 2.56	\$ 17.88
058-0400-036-0000	RESIDENTIAL	\$ 15.32	\$ 2.56	\$ 17.88
058-0400-037-0000	RESIDENTIAL	\$ 15.32	\$ 2.56	\$ 17.88
058-0400-038-0000	RESIDENTIAL	\$ 15.32	\$ 2.56	\$ 17.88
058-0400-039-0000	RESIDENTIAL	\$ 15.32	\$ 2.56	\$ 17.88
058-0400-040-0000	RESIDENTIAL	\$ 15.32	\$ 2.56	\$ 17.88
058-0400-041-0000	RESIDENTIAL	\$ 15.32	\$ 2.56	\$ 17.88
058-0400-043-0000	RESIDENTIAL	\$ 15.32	\$ 2.56	\$ 17.88
058-0400-044-0000	RESIDENTIAL	\$ 15.32	\$ 2.56	\$ 17.88
058-0400-046-0000	RESIDENTIAL	\$ 15.32	\$ 2.56	\$ 17.88
058-0400-047-0000	RESIDENTIAL	\$ 15.32	\$ 2.56	\$ 17.88
058-0400-048-0000	RESIDENTIAL	\$ 15.32	\$ 2.56	\$ 17.88
058-0400-049-0000	RESIDENTIAL	\$ 15.32	\$ 2.56	\$ 17.88
058-0400-050-0000	RESIDENTIAL	\$ 15.32	\$ 2.56	\$ 17.88
058-0400-051-0000	RESIDENTIAL	\$ 15.32	\$ 2.56	\$ 17.88
058-0400-052-0000	RESIDENTIAL	\$ 15.32	\$ 2.56	\$ 17.88
058-0400-053-0000	RESIDENTIAL	\$ 15.32	\$ 2.56	\$ 17.88
058-0400-054-0000	RESIDENTIAL	\$ 15.32	\$ 2.56	\$ 17.88
058-0400-055-0000	RESIDENTIAL	\$ 15.32	\$ 2.56	\$ 17.88
058-0400-056-0000	RESIDENTIAL	\$ 15.32	\$ 2.56	\$ 17.88
058-0400-057-0000	RESIDENTIAL	\$ 15.32	\$ 2.56	\$ 17.88
058-0400-058-0000	RESIDENTIAL	\$ 15.32	\$ 2.56	\$ 17.88
058-0400-059-0000	RESIDENTIAL	\$ 15.32	\$ 2.56	\$ 17.88
058-0400-060-0000	RESIDENTIAL	\$ 15.32	\$ 2.56	\$ 17.88
058-0400-061-0000	RESIDENTIAL	\$ 15.32	\$ 2.56	\$ 17.88

ITEM 10.4.

City of Rancho Cordova
Lighting District No. 2012-1
Fiscal Year 2020-21 Assessment Roll

ATTACHMENT 2

APN	District Classification	Street Light Charge	Safety Light Charge	Total Assessment
058-0400-062-0000	RESIDENTIAL	\$ 15.32	\$ 2.56	\$ 17.88
058-0400-063-0000	RESIDENTIAL	\$ 15.32	\$ 2.56	\$ 17.88
058-0400-064-0000	RESIDENTIAL	\$ 15.32	\$ 2.56	\$ 17.88
058-0400-065-0000	RESIDENTIAL	\$ 15.32	\$ 2.56	\$ 17.88
058-0400-066-0000	NONRES	\$ 42.82	\$ 2.56	\$ 45.38
058-0400-067-0000	NONRES	\$ 17.38	\$ 2.56	\$ 19.94
058-0400-068-0000	NONRES	\$ 43.07	\$ 2.56	\$ 45.62
058-0400-069-0000	RESIDENTIAL	\$ 15.32	\$ 2.56	\$ 17.88
058-0400-070-0000	RESIDENTIAL	\$ 15.32	\$ 2.56	\$ 17.88
058-0400-071-0000	RESIDENTIAL	\$ 15.32	\$ 2.56	\$ 17.88
058-0400-072-0000	SAFETY LIGHTS ONLY	\$ 0.00	\$ 2.56	\$ 2.56
058-0400-073-0000	NONRES	\$ 41.31	\$ 2.56	\$ 43.86
058-0400-074-0000	NONRES	\$ 16.88	\$ 2.56	\$ 19.44
058-0400-075-0000	NONRES	\$ 18.89	\$ 2.56	\$ 21.44
058-0400-076-0000	NONRES	\$ 42.07	\$ 2.56	\$ 44.62
058-0400-077-0000	NONRES	\$ 13.60	\$ 2.56	\$ 16.16
058-0400-078-0000	NONRES	\$ 13.60	\$ 2.56	\$ 16.16
058-0400-080-0000	SAFETY LIGHTS ONLY	\$ 0.00	\$ 2.56	\$ 2.56
058-0400-081-0000	SAFETY LIGHTS ONLY	\$ 0.00	\$ 2.56	\$ 2.56
058-0410-001-0000	NONRES	\$ 6.05	\$ 2.56	\$ 8.60
058-0410-002-0000	NONRES	\$ 6.05	\$ 2.56	\$ 8.60
058-0410-003-0000	NONRES	\$ 6.05	\$ 2.56	\$ 8.60
058-0410-004-0000	NONRES	\$ 6.05	\$ 2.56	\$ 8.60
058-0410-005-0000	NONRES	\$ 6.05	\$ 2.56	\$ 8.60
058-0410-006-0000	NONRES	\$ 6.05	\$ 2.56	\$ 8.60
058-0410-007-0000	NONRES	\$ 6.05	\$ 2.56	\$ 8.60
058-0410-008-0000	NONRES	\$ 6.05	\$ 2.56	\$ 8.60
058-0410-009-0000	NONRES	\$ 6.05	\$ 2.56	\$ 8.60
058-0410-010-0000	NONRES	\$ 6.05	\$ 2.56	\$ 8.60
058-0410-011-0000	NONRES	\$ 6.05	\$ 2.56	\$ 8.60
058-0410-012-0000	NONRES	\$ 6.05	\$ 2.56	\$ 8.60
058-0410-013-0000	NONRES	\$ 6.05	\$ 2.56	\$ 8.60
058-0410-014-0000	NONRES	\$ 6.05	\$ 2.56	\$ 8.60
058-0410-015-0000	NONRES	\$ 6.05	\$ 2.56	\$ 8.60
058-0410-016-0000	NONRES	\$ 6.05	\$ 2.56	\$ 8.60
058-0410-017-0000	NONRES	\$ 6.05	\$ 2.56	\$ 8.60
058-0410-018-0000	NONRES	\$ 6.05	\$ 2.56	\$ 8.60
058-0410-019-0000	NONRES	\$ 6.05	\$ 2.56	\$ 8.60
058-0410-020-0000	NONRES	\$ 6.05	\$ 2.56	\$ 8.60
058-0410-021-0000	NONRES	\$ 6.05	\$ 2.56	\$ 8.60
058-0410-022-0000	NONRES	\$ 6.05	\$ 2.56	\$ 8.60
058-0410-023-0000	NONRES	\$ 6.05	\$ 2.56	\$ 8.60
058-0410-024-0000	NONRES	\$ 6.05	\$ 2.56	\$ 8.60
058-0410-025-0000	NONRES	\$ 6.05	\$ 2.56	\$ 8.60

ITEM 10.4.

City of Rancho Cordova
Lighting District No. 2012-1
Fiscal Year 2020-21 Assessment Roll

ATTACHMENT 2

APN	District Classification	Street Light Charge	Safety Light Charge	Total Assessment
058-0410-026-0000	NONRES	\$ 6.05	\$ 2.56	\$ 8.60
058-0420-001-0000	NONRES	\$ 14.86	\$ 2.56	\$ 17.42
058-0420-002-0000	NONRES	\$ 14.61	\$ 2.56	\$ 17.16
058-0420-003-0000	NONRES	\$ 14.61	\$ 2.56	\$ 17.16
058-0420-004-0000	NONRES	\$ 14.61	\$ 2.56	\$ 17.16
058-0420-005-0000	NONRES	\$ 14.61	\$ 2.56	\$ 17.16
058-0420-006-0000	NONRES	\$ 14.61	\$ 2.56	\$ 17.16
058-0420-007-0000	NONRES	\$ 75.57	\$ 2.56	\$ 78.12
058-0420-008-0000	NONRES	\$ 38.79	\$ 2.56	\$ 41.34
058-0420-009-0000	NONRES	\$ 14.61	\$ 2.56	\$ 17.16
058-0420-010-0000	NONRES	\$ 14.61	\$ 2.56	\$ 17.16
058-0420-011-0000	NONRES	\$ 14.61	\$ 2.56	\$ 17.16
058-0420-012-0000	NONRES	\$ 14.61	\$ 2.56	\$ 17.16
058-0420-013-0000	NONRES	\$ 14.86	\$ 2.56	\$ 17.42
058-0420-014-0000	NONRES	\$ 9.32	\$ 2.56	\$ 11.88
058-0420-015-0000	NONRES	\$ 9.57	\$ 2.56	\$ 12.12
058-0420-016-0000	NONRES	\$ 14.86	\$ 2.56	\$ 17.42
058-0420-017-0000	NONRES	\$ 14.61	\$ 2.56	\$ 17.16
058-0420-018-0000	NONRES	\$ 14.61	\$ 2.56	\$ 17.16
058-0420-019-0000	NONRES	\$ 14.61	\$ 2.56	\$ 17.16
058-0420-020-0000	NONRES	\$ 14.61	\$ 2.56	\$ 17.16
058-0420-021-0000	NONRES	\$ 14.61	\$ 2.56	\$ 17.16
058-0420-022-0000	NONRES	\$ 14.61	\$ 2.56	\$ 17.16
058-0420-023-0000	NONRES	\$ 14.86	\$ 2.56	\$ 17.42
058-0420-024-0000	NONRES	\$ 8.82	\$ 2.56	\$ 11.38
058-0420-025-0000	NONRES	\$ 14.86	\$ 2.56	\$ 17.42
058-0420-026-0000	NONRES	\$ 25.69	\$ 2.56	\$ 28.24
058-0420-027-0000	NONRES	\$ 38.04	\$ 2.56	\$ 40.60
058-0420-028-0000	NONRES	\$ 13.35	\$ 2.56	\$ 15.90
058-0420-029-0000	NONRES	\$ 14.36	\$ 2.56	\$ 16.92
058-0420-030-0000	NONRES	\$ 14.61	\$ 2.56	\$ 17.16
058-0420-031-0000	NONRES	\$ 8.31	\$ 2.56	\$ 10.86
058-0420-032-0000	NONRES	\$ 29.72	\$ 2.56	\$ 32.28
058-0420-033-0000	NONRES	\$ 29.47	\$ 2.56	\$ 32.02
058-0420-034-0000	NONRES	\$ 53.40	\$ 2.56	\$ 55.96
058-0420-035-0000	NONRES	\$ 38.29	\$ 2.56	\$ 40.84
058-0420-036-0000	NONRES	\$ 18.14	\$ 2.56	\$ 20.70
058-0420-037-0000	NONRES	\$ 38.29	\$ 2.56	\$ 40.84
058-0420-038-0000	NONRES	\$ 13.60	\$ 2.56	\$ 16.16
058-0420-039-0000	NONRES	\$ 13.60	\$ 2.56	\$ 16.16
058-0420-040-0000	NONRES	\$ 54.66	\$ 2.56	\$ 57.22
058-0420-041-0000	NONRES	\$ 41.82	\$ 2.56	\$ 44.38
058-0430-001-0000	RESIDENTIAL	\$ 15.32	\$ 2.56	\$ 17.88
058-0430-002-0000	RESIDENTIAL	\$ 15.32	\$ 2.56	\$ 17.88

ITEM 10.4.

City of Rancho Cordova
Lighting District No. 2012-1
Fiscal Year 2020-21 Assessment Roll

ATTACHMENT 2

APN	District Classification	Street Light Charge	Safety Light Charge	Total Assessment
058-0430-003-0000	RESIDENTIAL	\$ 15.32	\$ 2.56	\$ 17.88
058-0430-007-0000	RESIDENTIAL	\$ 15.32	\$ 2.56	\$ 17.88
058-0430-008-0000	RESIDENTIAL	\$ 15.32	\$ 2.56	\$ 17.88
058-0430-009-0000	RESIDENTIAL	\$ 15.32	\$ 2.56	\$ 17.88
058-0430-010-0000	RESIDENTIAL	\$ 15.32	\$ 2.56	\$ 17.88
058-0430-011-0000	RESIDENTIAL	\$ 15.32	\$ 2.56	\$ 17.88
058-0430-012-0000	RESIDENTIAL	\$ 15.32	\$ 2.56	\$ 17.88
058-0430-013-0000	RESIDENTIAL	\$ 15.32	\$ 2.56	\$ 17.88
058-0430-014-0000	RESIDENTIAL	\$ 15.32	\$ 2.56	\$ 17.88
058-0430-015-0000	RESIDENTIAL	\$ 15.32	\$ 2.56	\$ 17.88
058-0430-016-0000	RESIDENTIAL	\$ 15.32	\$ 2.56	\$ 17.88
058-0430-017-0000	RESIDENTIAL	\$ 15.32	\$ 2.56	\$ 17.88
058-0430-018-0000	RESIDENTIAL	\$ 15.32	\$ 2.56	\$ 17.88
058-0430-019-0000	RESIDENTIAL	\$ 15.32	\$ 2.56	\$ 17.88
058-0430-020-0000	RESIDENTIAL	\$ 15.32	\$ 2.56	\$ 17.88
058-0430-021-0000	RESIDENTIAL	\$ 15.32	\$ 2.56	\$ 17.88
058-0430-022-0000	RESIDENTIAL	\$ 15.32	\$ 2.56	\$ 17.88
058-0430-023-0000	RESIDENTIAL	\$ 15.32	\$ 2.56	\$ 17.88
058-0430-024-0000	RESIDENTIAL	\$ 15.32	\$ 2.56	\$ 17.88
058-0430-025-0000	RESIDENTIAL	\$ 15.32	\$ 2.56	\$ 17.88
058-0430-026-0000	RESIDENTIAL	\$ 15.32	\$ 2.56	\$ 17.88
058-0430-027-0000	RESIDENTIAL	\$ 15.32	\$ 2.56	\$ 17.88
058-0430-028-0000	RESIDENTIAL	\$ 15.32	\$ 2.56	\$ 17.88
058-0430-029-0000	RESIDENTIAL	\$ 15.32	\$ 2.56	\$ 17.88
058-0430-030-0000	RESIDENTIAL	\$ 15.32	\$ 2.56	\$ 17.88
058-0430-031-0000	RESIDENTIAL	\$ 15.32	\$ 2.56	\$ 17.88
058-0430-032-0000	RESIDENTIAL	\$ 15.32	\$ 2.56	\$ 17.88
058-0430-033-0000	RESIDENTIAL	\$ 15.32	\$ 2.56	\$ 17.88
058-0430-034-0000	RESIDENTIAL	\$ 15.32	\$ 2.56	\$ 17.88
058-0430-035-0000	RESIDENTIAL	\$ 15.32	\$ 2.56	\$ 17.88
058-0430-036-0000	RESIDENTIAL	\$ 15.32	\$ 2.56	\$ 17.88
058-0430-037-0000	RESIDENTIAL	\$ 15.32	\$ 2.56	\$ 17.88
058-0430-038-0000	RESIDENTIAL	\$ 15.32	\$ 2.56	\$ 17.88
058-0430-039-0000	RESIDENTIAL	\$ 15.32	\$ 2.56	\$ 17.88
058-0430-040-0000	RESIDENTIAL	\$ 15.32	\$ 2.56	\$ 17.88
058-0430-041-0000	RESIDENTIAL	\$ 15.32	\$ 2.56	\$ 17.88
058-0430-042-0000	RESIDENTIAL	\$ 15.32	\$ 2.56	\$ 17.88
058-0430-043-0000	RESIDENTIAL	\$ 15.32	\$ 2.56	\$ 17.88
058-0430-044-0000	RESIDENTIAL	\$ 15.32	\$ 2.56	\$ 17.88
058-0430-045-0000	RESIDENTIAL	\$ 15.32	\$ 2.56	\$ 17.88
058-0430-046-0000	RESIDENTIAL	\$ 15.32	\$ 2.56	\$ 17.88
058-0430-047-0000	RESIDENTIAL	\$ 15.32	\$ 2.56	\$ 17.88
058-0430-048-0000	RESIDENTIAL	\$ 15.32	\$ 2.56	\$ 17.88
058-0430-049-0000	RESIDENTIAL	\$ 15.32	\$ 2.56	\$ 17.88

ITEM 10.4.

City of Rancho Cordova
Lighting District No. 2012-1
Fiscal Year 2020-21 Assessment Roll

ATTACHMENT 2

APN	District Classification	Street Light Charge	Safety Light Charge	Total Assessment
058-0430-050-0000	RESIDENTIAL	\$ 15.32	\$ 2.56	\$ 17.88
058-0430-053-0000	RESIDENTIAL	\$ 15.32	\$ 2.56	\$ 17.88
058-0430-054-0000	RESIDENTIAL	\$ 15.32	\$ 2.56	\$ 17.88
058-0440-001-0000	NONRES	\$ 6.05	\$ 2.56	\$ 8.60
058-0440-002-0000	NONRES	\$ 6.05	\$ 2.56	\$ 8.60
058-0440-003-0000	NONRES	\$ 6.05	\$ 2.56	\$ 8.60
058-0440-004-0000	NONRES	\$ 6.05	\$ 2.56	\$ 8.60
058-0440-005-0000	NONRES	\$ 6.05	\$ 2.56	\$ 8.60
058-0440-006-0000	NONRES	\$ 6.05	\$ 2.56	\$ 8.60
058-0440-007-0000	NONRES	\$ 6.05	\$ 2.56	\$ 8.60
058-0440-008-0000	NONRES	\$ 6.05	\$ 2.56	\$ 8.60
058-0440-009-0000	NONRES	\$ 6.05	\$ 2.56	\$ 8.60
058-0440-010-0000	NONRES	\$ 6.05	\$ 2.56	\$ 8.60
058-0440-011-0000	NONRES	\$ 6.05	\$ 2.56	\$ 8.60
058-0440-012-0000	NONRES	\$ 6.05	\$ 2.56	\$ 8.60
058-0440-013-0000	NONRES	\$ 6.05	\$ 2.56	\$ 8.60
058-0440-014-0000	NONRES	\$ 6.05	\$ 2.56	\$ 8.60
058-0440-015-0000	NONRES	\$ 6.05	\$ 2.56	\$ 8.60
058-0440-016-0000	NONRES	\$ 6.05	\$ 2.56	\$ 8.60
058-0440-017-0000	NONRES	\$ 6.05	\$ 2.56	\$ 8.60
058-0440-018-0000	NONRES	\$ 6.05	\$ 2.56	\$ 8.60
058-0440-019-0000	NONRES	\$ 6.05	\$ 2.56	\$ 8.60
058-0440-020-0000	NONRES	\$ 6.05	\$ 2.56	\$ 8.60
058-0440-021-0000	NONRES	\$ 6.05	\$ 2.56	\$ 8.60
058-0450-001-0000	NONRES	\$ 6.05	\$ 2.56	\$ 8.60
058-0450-002-0000	NONRES	\$ 6.05	\$ 2.56	\$ 8.60
058-0450-003-0000	NONRES	\$ 6.05	\$ 2.56	\$ 8.60
058-0450-004-0000	NONRES	\$ 6.05	\$ 2.56	\$ 8.60
058-0450-005-0000	NONRES	\$ 6.05	\$ 2.56	\$ 8.60
058-0450-006-0000	NONRES	\$ 6.05	\$ 2.56	\$ 8.60
058-0450-007-0000	NONRES	\$ 6.05	\$ 2.56	\$ 8.60
058-0450-008-0000	NONRES	\$ 6.05	\$ 2.56	\$ 8.60
058-0450-009-0000	NONRES	\$ 6.05	\$ 2.56	\$ 8.60
058-0450-010-0000	NONRES	\$ 6.05	\$ 2.56	\$ 8.60
058-0450-011-0000	NONRES	\$ 6.05	\$ 2.56	\$ 8.60
058-0450-012-0000	NONRES	\$ 6.05	\$ 2.56	\$ 8.60
058-0450-013-0000	NONRES	\$ 6.05	\$ 2.56	\$ 8.60
058-0450-014-0000	NONRES	\$ 6.05	\$ 2.56	\$ 8.60
058-0450-015-0000	NONRES	\$ 6.05	\$ 2.56	\$ 8.60
058-0450-016-0000	NONRES	\$ 6.05	\$ 2.56	\$ 8.60
058-0450-017-0000	NONRES	\$ 6.05	\$ 2.56	\$ 8.60
058-0450-018-0000	NONRES	\$ 6.05	\$ 2.56	\$ 8.60
058-0450-019-0000	NONRES	\$ 6.05	\$ 2.56	\$ 8.60
058-0450-020-0000	NONRES	\$ 6.05	\$ 2.56	\$ 8.60

ITEM 10.4.

City of Rancho Cordova
Lighting District No. 2012-1
Fiscal Year 2020-21 Assessment Roll

ATTACHMENT 2

APN	District Classification	Street Light Charge	Safety Light Charge	Total Assessment
058-0450-021-0000	NONRES	\$ 6.05	\$ 2.56	\$ 8.60
058-0460-001-0000	NONRES	\$ 42.82	\$ 2.56	\$ 45.38
058-0460-002-0000	NONRES	\$ 12.34	\$ 2.56	\$ 14.90
058-0460-003-0000	NONRES	\$ 12.85	\$ 2.56	\$ 15.40
058-0460-004-0000	NONRES	\$ 13.85	\$ 2.56	\$ 16.40
058-0460-005-0000	NONRES	\$ 14.61	\$ 2.56	\$ 17.16
058-0460-006-0000	NONRES	\$ 17.13	\$ 2.56	\$ 19.68
058-0460-007-0000	NONRES	\$ 8.06	\$ 2.56	\$ 10.62
058-0460-008-0000	NONRES	\$ 8.31	\$ 2.56	\$ 10.86
058-0460-009-0000	NONRES	\$ 8.31	\$ 2.56	\$ 10.86
058-0460-010-0000	NONRES	\$ 9.57	\$ 2.56	\$ 12.12
058-0460-011-0000	NONRES	\$ 18.64	\$ 2.56	\$ 21.20
058-0460-012-0000	NONRES	\$ 14.86	\$ 2.56	\$ 17.42
058-0460-013-0000	NONRES	\$ 20.40	\$ 2.56	\$ 22.96
058-0460-014-0000	NONRES	\$ 41.82	\$ 2.56	\$ 44.38
058-0460-015-0000	NONRES	\$ 14.61	\$ 2.56	\$ 17.16
058-0460-016-0000	NONRES	\$ 38.29	\$ 2.56	\$ 40.84
058-0460-017-0000	NONRES	\$ 9.32	\$ 2.56	\$ 11.88
058-0460-018-0000	NONRES	\$ 10.58	\$ 2.56	\$ 13.14
058-0460-019-0000	NONRES	\$ 8.56	\$ 2.56	\$ 11.12
058-0460-020-0000	NONRES	\$ 42.57	\$ 2.56	\$ 45.12
058-0460-021-0000	NONRES	\$ 14.61	\$ 2.56	\$ 17.16
058-0460-022-0000	NONRES	\$ 15.11	\$ 2.56	\$ 17.66
058-0460-023-0000	NONRES	\$ 8.31	\$ 2.56	\$ 10.86
058-0470-001-0000	RESIDENTIAL	\$ 15.32	\$ 2.56	\$ 17.88
058-0470-002-0000	RESIDENTIAL	\$ 15.32	\$ 2.56	\$ 17.88
058-0470-003-0000	RESIDENTIAL	\$ 15.32	\$ 2.56	\$ 17.88
058-0470-004-0000	RESIDENTIAL	\$ 15.32	\$ 2.56	\$ 17.88
058-0470-005-0000	RESIDENTIAL	\$ 15.32	\$ 2.56	\$ 17.88
058-0470-006-0000	RESIDENTIAL	\$ 15.32	\$ 2.56	\$ 17.88
058-0470-007-0000	RESIDENTIAL	\$ 15.32	\$ 2.56	\$ 17.88
058-0470-008-0000	RESIDENTIAL	\$ 15.32	\$ 2.56	\$ 17.88
058-0470-009-0000	RESIDENTIAL	\$ 15.32	\$ 2.56	\$ 17.88
058-0470-010-0000	RESIDENTIAL	\$ 15.32	\$ 2.56	\$ 17.88
058-0470-011-0000	RESIDENTIAL	\$ 15.32	\$ 2.56	\$ 17.88
058-0470-012-0000	RESIDENTIAL	\$ 15.32	\$ 2.56	\$ 17.88
058-0470-013-0000	RESIDENTIAL	\$ 15.32	\$ 2.56	\$ 17.88
058-0470-014-0000	RESIDENTIAL	\$ 15.32	\$ 2.56	\$ 17.88
058-0470-015-0000	RESIDENTIAL	\$ 15.32	\$ 2.56	\$ 17.88
058-0470-016-0000	RESIDENTIAL	\$ 15.32	\$ 2.56	\$ 17.88
058-0470-017-0000	RESIDENTIAL	\$ 15.32	\$ 2.56	\$ 17.88
058-0470-018-0000	RESIDENTIAL	\$ 15.32	\$ 2.56	\$ 17.88
058-0470-019-0000	RESIDENTIAL	\$ 15.32	\$ 2.56	\$ 17.88
058-0470-020-0000	RESIDENTIAL	\$ 15.32	\$ 2.56	\$ 17.88

ITEM 10.4.

City of Rancho Cordova
Lighting District No. 2012-1
Fiscal Year 2020-21 Assessment Roll

ATTACHMENT 2

APN	District Classification	Street Light Charge	Safety Light Charge	Total Assessment
058-0470-021-0000	RESIDENTIAL	\$ 15.32	\$ 2.56	\$ 17.88
058-0470-022-0000	RESIDENTIAL	\$ 15.32	\$ 2.56	\$ 17.88
058-0470-023-0000	RESIDENTIAL	\$ 15.32	\$ 2.56	\$ 17.88
058-0470-024-0000	RESIDENTIAL	\$ 15.32	\$ 2.56	\$ 17.88
058-0470-025-0000	RESIDENTIAL	\$ 15.32	\$ 2.56	\$ 17.88
058-0470-026-0000	RESIDENTIAL	\$ 15.32	\$ 2.56	\$ 17.88
058-0470-027-0000	RESIDENTIAL	\$ 15.32	\$ 2.56	\$ 17.88
058-0470-028-0000	RESIDENTIAL	\$ 15.32	\$ 2.56	\$ 17.88
058-0470-029-0000	RESIDENTIAL	\$ 15.32	\$ 2.56	\$ 17.88
058-0470-030-0000	RESIDENTIAL	\$ 15.32	\$ 2.56	\$ 17.88
058-0470-031-0000	RESIDENTIAL	\$ 15.32	\$ 2.56	\$ 17.88
058-0470-032-0000	RESIDENTIAL	\$ 15.32	\$ 2.56	\$ 17.88
058-0470-033-0000	RESIDENTIAL	\$ 15.32	\$ 2.56	\$ 17.88
058-0470-034-0000	RESIDENTIAL	\$ 15.32	\$ 2.56	\$ 17.88
058-0470-035-0000	RESIDENTIAL	\$ 15.32	\$ 2.56	\$ 17.88
058-0470-036-0000	RESIDENTIAL	\$ 15.32	\$ 2.56	\$ 17.88
058-0470-037-0000	RESIDENTIAL	\$ 15.32	\$ 2.56	\$ 17.88
058-0470-038-0000	NONRES	\$ 16.88	\$ 2.56	\$ 19.44
058-0470-039-0000	NONRES	\$ 17.13	\$ 2.56	\$ 19.68
058-0470-040-0000	NONRES	\$ 14.36	\$ 2.56	\$ 16.92
058-0470-041-0000	NONRES	\$ 10.08	\$ 2.56	\$ 12.64
058-0470-042-0000	NONRES	\$ 10.08	\$ 2.56	\$ 12.64
058-0470-043-0000	NONRES	\$ 9.82	\$ 2.56	\$ 12.38
058-0470-044-0000	NONRES	\$ 17.88	\$ 2.56	\$ 20.44
058-0470-045-0000	NONRES	\$ 16.88	\$ 2.56	\$ 19.44
058-0470-046-0000	NONRES	\$ 51.89	\$ 2.56	\$ 54.44
058-0480-001-0000	NONRES	\$ 6.05	\$ 2.56	\$ 8.60
058-0480-002-0000	NONRES	\$ 6.05	\$ 2.56	\$ 8.60
058-0480-003-0000	NONRES	\$ 6.05	\$ 2.56	\$ 8.60
058-0480-004-0000	NONRES	\$ 6.05	\$ 2.56	\$ 8.60
058-0480-005-0000	NONRES	\$ 6.05	\$ 2.56	\$ 8.60
058-0480-006-0000	NONRES	\$ 6.05	\$ 2.56	\$ 8.60
058-0480-007-0000	NONRES	\$ 6.05	\$ 2.56	\$ 8.60
058-0480-008-0000	NONRES	\$ 6.05	\$ 2.56	\$ 8.60
058-0480-009-0000	NONRES	\$ 6.05	\$ 2.56	\$ 8.60
058-0480-010-0000	NONRES	\$ 6.05	\$ 2.56	\$ 8.60
058-0480-011-0000	NONRES	\$ 6.05	\$ 2.56	\$ 8.60
058-0480-012-0000	NONRES	\$ 6.05	\$ 2.56	\$ 8.60
058-0480-013-0000	NONRES	\$ 6.05	\$ 2.56	\$ 8.60
058-0480-014-0000	NONRES	\$ 6.05	\$ 2.56	\$ 8.60
058-0480-015-0000	NONRES	\$ 6.05	\$ 2.56	\$ 8.60
058-0480-016-0000	NONRES	\$ 6.05	\$ 2.56	\$ 8.60
058-0480-017-0000	NONRES	\$ 6.05	\$ 2.56	\$ 8.60
058-0480-018-0000	NONRES	\$ 6.05	\$ 2.56	\$ 8.60

ITEM 10.4.

City of Rancho Cordova
Lighting District No. 2012-1
Fiscal Year 2020-21 Assessment Roll

ATTACHMENT 2

APN	District Classification	Street Light Charge	Safety Light Charge	Total Assessment
058-0480-019-0000	NONRES	\$ 6.05	\$ 2.56	\$ 8.60
058-0480-020-0000	NONRES	\$ 6.05	\$ 2.56	\$ 8.60
058-0480-021-0000	NONRES	\$ 6.05	\$ 2.56	\$ 8.60
058-0490-002-0000	NONRES	\$ 6.05	\$ 2.56	\$ 8.60
058-0490-003-0000	NONRES	\$ 6.05	\$ 2.56	\$ 8.60
058-0490-004-0000	NONRES	\$ 6.05	\$ 2.56	\$ 8.60
058-0490-005-0000	NONRES	\$ 6.05	\$ 2.56	\$ 8.60
058-0490-006-0000	NONRES	\$ 6.05	\$ 2.56	\$ 8.60
058-0490-007-0000	NONRES	\$ 6.05	\$ 2.56	\$ 8.60
058-0490-008-0000	NONRES	\$ 6.05	\$ 2.56	\$ 8.60
058-0490-009-0000	NONRES	\$ 6.05	\$ 2.56	\$ 8.60
058-0490-011-0000	NONRES	\$ 6.05	\$ 2.56	\$ 8.60
058-0490-012-0000	NONRES	\$ 6.05	\$ 2.56	\$ 8.60
058-0490-013-0000	NONRES	\$ 6.05	\$ 2.56	\$ 8.60
058-0490-014-0000	NONRES	\$ 6.05	\$ 2.56	\$ 8.60
058-0490-015-0000	NONRES	\$ 6.05	\$ 2.56	\$ 8.60
058-0490-016-0000	NONRES	\$ 6.05	\$ 2.56	\$ 8.60
058-0490-017-0000	NONRES	\$ 6.05	\$ 2.56	\$ 8.60
058-0490-018-0000	NONRES	\$ 6.05	\$ 2.56	\$ 8.60
058-0490-019-0000	NONRES	\$ 6.05	\$ 2.56	\$ 8.60
058-0490-020-0000	NONRES	\$ 6.05	\$ 2.56	\$ 8.60
058-0490-021-0000	NONRES	\$ 6.05	\$ 2.56	\$ 8.60
058-0490-022-0000	NONRES	\$ 6.05	\$ 2.56	\$ 8.60
058-0490-023-0000	NONRES	\$ 6.05	\$ 2.56	\$ 8.60
058-0490-024-0000	NONRES	\$ 6.05	\$ 2.56	\$ 8.60
058-0490-025-0000	NONRES	\$ 6.05	\$ 2.56	\$ 8.60
058-0490-026-0000	NONRES	\$ 6.05	\$ 2.56	\$ 8.60
058-0490-027-0000	NONRES	\$ 6.05	\$ 2.56	\$ 8.60
058-0490-028-0000	NONRES	\$ 6.05	\$ 2.56	\$ 8.60
058-0490-029-0000	NONRES	\$ 6.05	\$ 2.56	\$ 8.60
058-0490-030-0000	NONRES	\$ 6.05	\$ 2.56	\$ 8.60
058-0490-031-0000	NONRES	\$ 6.05	\$ 2.56	\$ 8.60
058-0490-032-0000	NONRES	\$ 6.05	\$ 2.56	\$ 8.60
058-0490-033-0000	NONRES	\$ 6.05	\$ 2.56	\$ 8.60
058-0490-034-0000	NONRES	\$ 6.05	\$ 2.56	\$ 8.60
058-0490-040-0000	NONRES	\$ 6.05	\$ 2.56	\$ 8.60
058-0490-041-0000	NONRES	\$ 6.05	\$ 2.56	\$ 8.60
058-0500-001-0000	NONRES	\$ 38.29	\$ 2.56	\$ 40.84
058-0500-002-0000	NONRES	\$ 6.80	\$ 2.56	\$ 9.36
058-0500-003-0000	NONRES	\$ 7.81	\$ 2.56	\$ 10.36
058-0500-004-0000	NONRES	\$ 6.80	\$ 2.56	\$ 9.36
058-0500-005-0000	NONRES	\$ 6.80	\$ 2.56	\$ 9.36
058-0500-006-0000	NONRES	\$ 7.81	\$ 2.56	\$ 10.36
058-0500-007-0000	NONRES	\$ 9.82	\$ 2.56	\$ 12.38

ITEM 10.4.

City of Rancho Cordova
Lighting District No. 2012-1
Fiscal Year 2020-21 Assessment Roll

ATTACHMENT 2

APN	District Classification	Street Light Charge	Safety Light Charge	Total Assessment
058-0500-008-0000	NONRES	\$ 6.80	\$ 2.56	\$ 9.36
058-0500-009-0000	NONRES	\$ 6.80	\$ 2.56	\$ 9.36
058-0500-010-0000	NONRES	\$ 7.81	\$ 2.56	\$ 10.36
058-0500-011-0000	NONRES	\$ 6.80	\$ 2.56	\$ 9.36
058-0500-012-0000	NONRES	\$ 6.80	\$ 2.56	\$ 9.36
058-0500-013-0000	NONRES	\$ 37.03	\$ 2.56	\$ 39.58
058-0500-014-0000	NONRES	\$ 37.03	\$ 2.56	\$ 39.58
058-0500-015-0000	NONRES	\$ 37.03	\$ 2.56	\$ 39.58
058-0500-016-0000	NONRES	\$ 6.80	\$ 2.56	\$ 9.36
058-0500-017-0000	NONRES	\$ 7.81	\$ 2.56	\$ 10.36
058-0500-018-0000	NONRES	\$ 6.80	\$ 2.56	\$ 9.36
058-0500-019-0000	NONRES	\$ 6.80	\$ 2.56	\$ 9.36
058-0500-020-0000	NONRES	\$ 9.82	\$ 2.56	\$ 12.38
058-0500-021-0000	NONRES	\$ 9.82	\$ 2.56	\$ 12.38
058-0500-022-0000	NONRES	\$ 6.80	\$ 2.56	\$ 9.36
058-0500-023-0000	NONRES	\$ 6.80	\$ 2.56	\$ 9.36
058-0500-024-0000	NONRES	\$ 7.81	\$ 2.56	\$ 10.36
058-0500-025-0000	NONRES	\$ 6.80	\$ 2.56	\$ 9.36
058-0500-026-0000	NONRES	\$ 37.03	\$ 2.56	\$ 39.58
058-0510-001-0000	NONRES	\$ 4.03	\$ 2.56	\$ 6.58
058-0510-002-0000	NONRES	\$ 4.03	\$ 2.56	\$ 6.58
058-0510-003-0000	NONRES	\$ 4.03	\$ 2.56	\$ 6.58
058-0510-004-0000	NONRES	\$ 4.03	\$ 2.56	\$ 6.58
058-0510-005-0000	NONRES	\$ 9.82	\$ 2.56	\$ 12.38
058-0510-006-0000	NONRES	\$ 6.80	\$ 2.56	\$ 9.36
058-0510-007-0000	NONRES	\$ 6.80	\$ 2.56	\$ 9.36
058-0510-008-0000	NONRES	\$ 6.80	\$ 2.56	\$ 9.36
058-0510-009-0000	NONRES	\$ 6.80	\$ 2.56	\$ 9.36
058-0510-010-0000	NONRES	\$ 6.80	\$ 2.56	\$ 9.36
058-0510-011-0000	NONRES	\$ 8.06	\$ 2.56	\$ 10.62
058-0510-012-0000	NONRES	\$ 6.05	\$ 2.56	\$ 8.60
058-0510-013-0000	NONRES	\$ 4.79	\$ 2.56	\$ 7.34
058-0510-014-0000	NONRES	\$ 3.53	\$ 2.56	\$ 6.08
058-0510-015-0000	NONRES	\$ 3.02	\$ 2.56	\$ 5.58
058-0510-016-0000	NONRES	\$ 5.04	\$ 2.56	\$ 7.60
058-0510-017-0000	NONRES	\$ 5.29	\$ 2.56	\$ 7.84
058-0510-018-0000	NONRES	\$ 4.53	\$ 2.56	\$ 7.08
058-0510-019-0000	NONRES	\$ 3.78	\$ 2.56	\$ 6.34
058-0510-020-0000	NONRES	\$ 4.28	\$ 2.56	\$ 6.84
058-0510-021-0000	NONRES	\$ 4.28	\$ 2.56	\$ 6.84
058-0510-022-0000	NONRES	\$ 6.80	\$ 2.56	\$ 9.36
058-0510-023-0000	NONRES	\$ 7.81	\$ 2.56	\$ 10.36
058-0510-024-0000	NONRES	\$ 7.81	\$ 2.56	\$ 10.36
058-0510-025-0000	NONRES	\$ 6.80	\$ 2.56	\$ 9.36

ITEM 10.4.

City of Rancho Cordova
Lighting District No. 2012-1
Fiscal Year 2020-21 Assessment Roll

ATTACHMENT 2

APN	District Classification	Street Light Charge	Safety Light Charge	Total Assessment
058-0510-026-0000	NONRES	\$ 6.80	\$ 2.56	\$ 9.36
058-0510-027-0000	NONRES	\$ 7.81	\$ 2.56	\$ 10.36
058-0520-001-0000	NONRES	\$ 8.31	\$ 2.56	\$ 10.86
058-0520-002-0000	NONRES	\$ 5.04	\$ 2.56	\$ 7.60
058-0520-003-0000	NONRES	\$ 6.80	\$ 2.56	\$ 9.36
058-0520-004-0000	NONRES	\$ 9.82	\$ 2.56	\$ 12.38
058-0520-005-0000	NONRES	\$ 9.82	\$ 2.56	\$ 12.38
058-0520-006-0000	NONRES	\$ 6.80	\$ 2.56	\$ 9.36
058-0520-007-0000	NONRES	\$ 6.80	\$ 2.56	\$ 9.36
058-0520-008-0000	NONRES	\$ 7.81	\$ 2.56	\$ 10.36
058-0520-009-0000	NONRES	\$ 7.81	\$ 2.56	\$ 10.36
058-0520-010-0000	NONRES	\$ 5.29	\$ 2.56	\$ 7.84
058-0520-011-0000	NONRES	\$ 8.06	\$ 2.56	\$ 10.62
058-0520-012-0000	NONRES	\$ 6.80	\$ 2.56	\$ 9.36
058-0520-013-0000	NONRES	\$ 8.82	\$ 2.56	\$ 11.38
058-0520-014-0000	NONRES	\$ 5.29	\$ 2.56	\$ 7.84
058-0520-015-0000	NONRES	\$ 3.02	\$ 2.56	\$ 5.58
058-0520-016-0000	NONRES	\$ 4.03	\$ 2.56	\$ 6.58
058-0520-017-0000	NONRES	\$ 4.03	\$ 2.56	\$ 6.58
058-0520-018-0000	NONRES	\$ 3.78	\$ 2.56	\$ 6.34
058-0520-019-0000	NONRES	\$ 7.56	\$ 2.56	\$ 10.12
058-0520-020-0000	NONRES	\$ 6.05	\$ 2.56	\$ 8.60
058-0520-021-0000	NONRES	\$ 9.82	\$ 2.56	\$ 12.38
058-0520-022-0000	NONRES	\$ 7.56	\$ 2.56	\$ 10.12
058-0520-023-0000	NONRES	\$ 40.81	\$ 2.56	\$ 43.36
058-0520-024-0000	NONRES	\$ 17.63	\$ 2.56	\$ 20.18
058-0520-025-0000	NONRES	\$ 7.05	\$ 2.56	\$ 9.60
058-0520-026-0000	NONRES	\$ 4.28	\$ 2.56	\$ 6.84
058-0520-027-0000	NONRES	\$ 4.03	\$ 2.56	\$ 6.58
058-0530-001-0000	SAFETY LIGHTS ONLY	\$ 0.00	\$ 2.56	\$ 2.56
058-0530-002-0000	SAFETY LIGHTS ONLY	\$ 0.00	\$ 2.56	\$ 2.56
058-0540-001-0000	NONRES	\$ 91.44	\$ 2.56	\$ 94.00
058-0540-002-0000	NONRES	\$ 9.07	\$ 2.56	\$ 11.62
058-0540-003-0000	NONRES	\$ 77.84	\$ 2.56	\$ 80.40
058-0540-004-0000	NONRES	\$ 72.04	\$ 2.56	\$ 74.60
058-0540-005-0000	NONRES	\$ 34.51	\$ 2.56	\$ 37.06
058-0540-006-0000	NONRES	\$ 37.79	\$ 2.56	\$ 40.34
058-0540-007-0000	NONRES	\$ 49.37	\$ 2.56	\$ 51.92
058-0540-008-0000	NONRES	\$ 55.92	\$ 2.56	\$ 58.48
058-0540-009-0000	NONRES	\$ 0.00	\$ 2.56	\$ 2.56
067-0010-012-0000	NONRES	\$ 83.13	\$ 2.56	\$ 85.68
067-0010-019-0000	NONRES	\$ 373.57	\$ 2.56	\$ 376.12
067-0010-020-0000	NONRES	\$ 146.10	\$ 2.56	\$ 148.66
067-0010-022-0000	NONRES	\$ 146.10	\$ 2.56	\$ 148.66

ITEM 10.4.

City of Rancho Cordova
Lighting District No. 2012-1
Fiscal Year 2020-21 Assessment Roll

ATTACHMENT 2

APN	District Classification	Street Light Charge	Safety Light Charge	Total Assessment
067-0010-027-0000	NONRES	\$ 79.35	\$ 2.56	\$ 81.90
067-0010-036-0000	NONRES	\$ 163.74	\$ 2.56	\$ 166.30
067-0010-038-0000	NONRES	\$ 453.42	\$ 2.56	\$ 455.98
067-0010-039-0000	NONRES	\$ 251.90	\$ 2.56	\$ 254.46
067-0010-047-0000	NONRES	\$ 222.93	\$ 2.56	\$ 225.48
067-0010-048-0000	NONRES	\$ 201.52	\$ 2.56	\$ 204.08
067-0010-055-0000	NONRES	\$ 352.66	\$ 2.56	\$ 355.22
067-0010-056-0000	NONRES	\$ 277.09	\$ 2.56	\$ 279.64
067-0010-060-0000	NONRES	\$ 295.98	\$ 2.56	\$ 298.54
067-0010-061-0000	NONRES	\$ 241.82	\$ 2.56	\$ 244.38
067-0010-068-0000	NONRES	\$ 324.45	\$ 2.56	\$ 327.00
067-0010-074-0000	NONRES	\$ 126.71	\$ 2.56	\$ 129.26
067-0010-077-0000	SAFETY LIGHTS ONLY	\$ 0.00	\$ 2.56	\$ 2.56
067-0010-078-0000	NONRES	\$ 75.57	\$ 2.56	\$ 78.12
067-0010-080-0000	NONRES	\$ 49.12	\$ 2.56	\$ 51.68
067-0010-081-0000	SAFETY LIGHTS ONLY	\$ 0.00	\$ 2.56	\$ 2.56
067-0010-086-0000	SAFETY LIGHTS ONLY	\$ 0.00	\$ 2.56	\$ 2.56
067-0010-088-0000	NONRES	\$ 0.00	\$ 2.56	\$ 2.56
067-0010-094-0000	NONRES	\$ 0.00	\$ 2.56	\$ 2.56
067-0010-095-0000	NONRES	\$ 172.55	\$ 2.56	\$ 175.10
067-0010-100-0000	NONRES	\$ 0.00	\$ 2.56	\$ 2.56
067-0030-002-0000	SAFETY LIGHTS ONLY	\$ 0.00	\$ 2.56	\$ 2.56
067-0030-021-0000	SAFETY LIGHTS ONLY	\$ 0.00	\$ 2.56	\$ 2.56
067-0030-022-0000	SAFETY LIGHTS ONLY	\$ 0.00	\$ 2.56	\$ 2.56
067-0030-039-0000	NONRES	\$ 109.58	\$ 2.56	\$ 112.14
067-0030-040-0000	SAFETY LIGHTS ONLY	\$ 0.00	\$ 2.56	\$ 2.56
067-0030-051-0000	SAFETY LIGHTS ONLY	\$ 0.00	\$ 2.56	\$ 2.56
067-0030-078-0000	SAFETY LIGHTS ONLY	\$ 0.00	\$ 2.56	\$ 2.56
067-0040-003-0000	SAFETY LIGHTS ONLY	\$ 0.00	\$ 2.56	\$ 2.56
067-0040-006-0000	SAFETY LIGHTS ONLY	\$ 0.00	\$ 2.56	\$ 2.56
067-0040-008-0000	SAFETY LIGHTS ONLY	\$ 0.00	\$ 2.56	\$ 2.56
067-0040-010-0000	SAFETY LIGHTS ONLY	\$ 0.00	\$ 2.56	\$ 2.56
067-0040-013-0000	SAFETY LIGHTS ONLY	\$ 0.00	\$ 2.56	\$ 2.56
067-0040-017-0000	SAFETY LIGHTS ONLY	\$ 0.00	\$ 2.56	\$ 2.56
067-0040-018-0000	SAFETY LIGHTS ONLY	\$ 0.00	\$ 2.56	\$ 2.56
067-0040-026-0000	SAFETY LIGHTS ONLY	\$ 0.00	\$ 2.56	\$ 2.56
067-0090-026-0000	SAFETY LIGHTS ONLY	\$ 0.00	\$ 2.56	\$ 2.56
067-0090-030-0000	SAFETY LIGHTS ONLY	\$ 0.00	\$ 2.56	\$ 2.56
067-0090-031-0000	SAFETY LIGHTS ONLY	\$ 0.00	\$ 2.56	\$ 2.56
067-0090-032-0000	SAFETY LIGHTS ONLY	\$ 0.00	\$ 2.56	\$ 2.56
067-0090-033-0000	SAFETY LIGHTS ONLY	\$ 0.00	\$ 2.56	\$ 2.56
067-0090-039-0000	RESIDENTIAL	\$ 15.32	\$ 2.56	\$ 17.88
067-0100-005-0000	SAFETY LIGHTS ONLY	\$ 0.00	\$ 2.56	\$ 2.56
067-0100-006-0000	SAFETY LIGHTS ONLY	\$ 0.00	\$ 2.56	\$ 2.56

ITEM 10.4.

City of Rancho Cordova
Lighting District No. 2012-1
Fiscal Year 2020-21 Assessment Roll

ATTACHMENT 2

APN	District Classification	Street Light Charge	Safety Light Charge	Total Assessment
067-0100-008-0000	SAFETY LIGHTS ONLY	\$ 0.00	\$ 2.56	\$ 2.56
067-0100-015-0000	SAFETY LIGHTS ONLY	\$ 0.00	\$ 2.56	\$ 2.56
067-0100-017-0000	SAFETY LIGHTS ONLY	\$ 0.00	\$ 2.56	\$ 2.56
067-0100-018-0000	SAFETY LIGHTS ONLY	\$ 0.00	\$ 2.56	\$ 2.56
067-0100-020-0000	SAFETY LIGHTS ONLY	\$ 0.00	\$ 2.56	\$ 2.56
067-0100-021-0000	SAFETY LIGHTS ONLY	\$ 0.00	\$ 2.56	\$ 2.56
067-0100-023-0000	SAFETY LIGHTS ONLY	\$ 0.00	\$ 2.56	\$ 2.56
067-0100-024-0000	SAFETY LIGHTS ONLY	\$ 0.00	\$ 2.56	\$ 2.56
067-0100-025-0000	SAFETY LIGHTS ONLY	\$ 0.00	\$ 2.56	\$ 2.56
067-0100-026-0000	SAFETY LIGHTS ONLY	\$ 0.00	\$ 2.56	\$ 2.56
067-0120-063-0000	SAFETY LIGHTS ONLY	\$ 0.00	\$ 2.56	\$ 2.56
067-0120-064-0000	SAFETY LIGHTS ONLY	\$ 0.00	\$ 2.56	\$ 2.56
067-0430-001-0000	SAFETY LIGHTS ONLY	\$ 0.00	\$ 2.56	\$ 2.56
067-0430-018-0000	NONRES	\$ 345.35	\$ 2.56	\$ 347.90
067-0430-023-0000	NONRES	\$ 336.03	\$ 2.56	\$ 338.58
067-0430-024-0000	NONRES	\$ 328.73	\$ 2.56	\$ 331.28
067-0430-026-0000	NONRES	\$ 273.06	\$ 2.56	\$ 275.62
067-0430-027-0000	NONRES	\$ 383.39	\$ 2.56	\$ 385.94
067-0430-029-0000	NONRES	\$ 643.60	\$ 2.56	\$ 646.16
067-0430-032-0000	NONRES	\$ 100.76	\$ 2.56	\$ 103.32
067-0430-033-0000	NONRES	\$ 151.14	\$ 2.56	\$ 153.70
067-0430-035-0000	SAFETY LIGHTS ONLY	\$ 0.00	\$ 2.56	\$ 2.56
067-0430-041-0000	NONRES	\$ 151.14	\$ 2.56	\$ 153.70
067-0430-043-0000	NONRES	\$ 73.81	\$ 2.56	\$ 76.36
067-0430-044-0000	SAFETY LIGHTS ONLY	\$ 0.00	\$ 2.56	\$ 2.56
067-0440-001-0000	RESIDENTIAL	\$ 15.32	\$ 2.56	\$ 17.88
067-0440-002-0000	RESIDENTIAL	\$ 15.32	\$ 2.56	\$ 17.88
067-0440-003-0000	RESIDENTIAL	\$ 15.32	\$ 2.56	\$ 17.88
067-0440-004-0000	RESIDENTIAL	\$ 15.32	\$ 2.56	\$ 17.88
067-0440-005-0000	RESIDENTIAL	\$ 15.32	\$ 2.56	\$ 17.88
067-0440-006-0000	RESIDENTIAL	\$ 15.32	\$ 2.56	\$ 17.88
067-0440-007-0000	RESIDENTIAL	\$ 15.32	\$ 2.56	\$ 17.88
067-0440-008-0000	RESIDENTIAL	\$ 15.32	\$ 2.56	\$ 17.88
067-0440-009-0000	RESIDENTIAL	\$ 15.32	\$ 2.56	\$ 17.88
067-0440-010-0000	RESIDENTIAL	\$ 15.32	\$ 2.56	\$ 17.88
067-0440-011-0000	RESIDENTIAL	\$ 15.32	\$ 2.56	\$ 17.88
067-0440-012-0000	RESIDENTIAL	\$ 15.32	\$ 2.56	\$ 17.88
067-0440-013-0000	RESIDENTIAL	\$ 15.32	\$ 2.56	\$ 17.88
067-0440-014-0000	RESIDENTIAL	\$ 15.32	\$ 2.56	\$ 17.88
067-0440-015-0000	RESIDENTIAL	\$ 15.32	\$ 2.56	\$ 17.88
067-0440-016-0000	RESIDENTIAL	\$ 15.32	\$ 2.56	\$ 17.88
067-0440-017-0000	RESIDENTIAL	\$ 15.32	\$ 2.56	\$ 17.88
067-0440-018-0000	RESIDENTIAL	\$ 15.32	\$ 2.56	\$ 17.88
067-0440-019-0000	RESIDENTIAL	\$ 15.32	\$ 2.56	\$ 17.88

ITEM 10.4.

City of Rancho Cordova
Lighting District No. 2012-1
Fiscal Year 2020-21 Assessment Roll

ATTACHMENT 2

APN	District Classification	Street Light Charge	Safety Light Charge	Total Assessment
067-0440-020-0000	RESIDENTIAL	\$ 15.32	\$ 2.56	\$ 17.88
067-0440-021-0000	RESIDENTIAL	\$ 15.32	\$ 2.56	\$ 17.88
067-0440-022-0000	RESIDENTIAL	\$ 15.32	\$ 2.56	\$ 17.88
067-0440-023-0000	RESIDENTIAL	\$ 15.32	\$ 2.56	\$ 17.88
067-0440-024-0000	RESIDENTIAL	\$ 15.32	\$ 2.56	\$ 17.88
067-0440-025-0000	RESIDENTIAL	\$ 15.32	\$ 2.56	\$ 17.88
067-0440-026-0000	RESIDENTIAL	\$ 15.32	\$ 2.56	\$ 17.88
067-0440-027-0000	RESIDENTIAL	\$ 15.32	\$ 2.56	\$ 17.88
067-0440-028-0000	RESIDENTIAL	\$ 15.32	\$ 2.56	\$ 17.88
067-0440-029-0000	RESIDENTIAL	\$ 15.32	\$ 2.56	\$ 17.88
067-0440-030-0000	RESIDENTIAL	\$ 15.32	\$ 2.56	\$ 17.88
067-0440-031-0000	RESIDENTIAL	\$ 15.32	\$ 2.56	\$ 17.88
067-0440-032-0000	RESIDENTIAL	\$ 15.32	\$ 2.56	\$ 17.88
067-0440-033-0000	RESIDENTIAL	\$ 15.32	\$ 2.56	\$ 17.88
067-0440-034-0000	RESIDENTIAL	\$ 15.32	\$ 2.56	\$ 17.88
067-0440-035-0000	RESIDENTIAL	\$ 15.32	\$ 2.56	\$ 17.88
067-0440-036-0000	RESIDENTIAL	\$ 15.32	\$ 2.56	\$ 17.88
067-0440-037-0000	RESIDENTIAL	\$ 15.32	\$ 2.56	\$ 17.88
067-0440-038-0000	RESIDENTIAL	\$ 15.32	\$ 2.56	\$ 17.88
067-0440-039-0000	RESIDENTIAL	\$ 15.32	\$ 2.56	\$ 17.88
067-0440-040-0000	RESIDENTIAL	\$ 15.32	\$ 2.56	\$ 17.88
067-0440-041-0000	RESIDENTIAL	\$ 15.32	\$ 2.56	\$ 17.88
067-0440-042-0000	RESIDENTIAL	\$ 15.32	\$ 2.56	\$ 17.88
067-0440-043-0000	RESIDENTIAL	\$ 15.32	\$ 2.56	\$ 17.88
067-0440-044-0000	RESIDENTIAL	\$ 15.32	\$ 2.56	\$ 17.88
067-0440-045-0000	RESIDENTIAL	\$ 15.32	\$ 2.56	\$ 17.88
067-0440-046-0000	RESIDENTIAL	\$ 15.32	\$ 2.56	\$ 17.88
067-0440-047-0000	RESIDENTIAL	\$ 15.32	\$ 2.56	\$ 17.88
067-0440-048-0000	RESIDENTIAL	\$ 15.32	\$ 2.56	\$ 17.88
067-0440-049-0000	RESIDENTIAL	\$ 15.32	\$ 2.56	\$ 17.88
067-0440-050-0000	RESIDENTIAL	\$ 15.32	\$ 2.56	\$ 17.88
067-0440-051-0000	RESIDENTIAL	\$ 15.32	\$ 2.56	\$ 17.88
067-0440-052-0000	RESIDENTIAL	\$ 15.32	\$ 2.56	\$ 17.88
067-0440-053-0000	RESIDENTIAL	\$ 15.32	\$ 2.56	\$ 17.88
067-0440-054-0000	RESIDENTIAL	\$ 15.32	\$ 2.56	\$ 17.88
067-0440-055-0000	RESIDENTIAL	\$ 15.32	\$ 2.56	\$ 17.88
067-0440-056-0000	RESIDENTIAL	\$ 15.32	\$ 2.56	\$ 17.88
067-0440-057-0000	RESIDENTIAL	\$ 15.32	\$ 2.56	\$ 17.88
067-0440-058-0000	RESIDENTIAL	\$ 15.32	\$ 2.56	\$ 17.88
067-0440-059-0000	RESIDENTIAL	\$ 15.32	\$ 2.56	\$ 17.88
067-0440-060-0000	RESIDENTIAL	\$ 15.32	\$ 2.56	\$ 17.88
067-0440-061-0000	RESIDENTIAL	\$ 15.32	\$ 2.56	\$ 17.88
067-0440-062-0000	RESIDENTIAL	\$ 15.32	\$ 2.56	\$ 17.88
067-0440-063-0000	RESIDENTIAL	\$ 15.32	\$ 2.56	\$ 17.88

ITEM 10.4.

City of Rancho Cordova
Lighting District No. 2012-1
Fiscal Year 2020-21 Assessment Roll

ATTACHMENT 2

APN	District Classification	Street Light Charge	Safety Light Charge	Total Assessment
067-0440-064-0000	RESIDENTIAL	\$ 15.32	\$ 2.56	\$ 17.88
067-0440-065-0000	RESIDENTIAL	\$ 15.32	\$ 2.56	\$ 17.88
067-0440-066-0000	RESIDENTIAL	\$ 15.32	\$ 2.56	\$ 17.88
067-0440-067-0000	RESIDENTIAL	\$ 15.32	\$ 2.56	\$ 17.88
067-0440-068-0000	RESIDENTIAL	\$ 15.32	\$ 2.56	\$ 17.88
067-0440-069-0000	RESIDENTIAL	\$ 15.32	\$ 2.56	\$ 17.88
067-0440-070-0000	RESIDENTIAL	\$ 15.32	\$ 2.56	\$ 17.88
067-0440-071-0000	RESIDENTIAL	\$ 15.32	\$ 2.56	\$ 17.88
067-0440-072-0000	RESIDENTIAL	\$ 15.32	\$ 2.56	\$ 17.88
067-0440-073-0000	RESIDENTIAL	\$ 15.32	\$ 2.56	\$ 17.88
067-0440-074-0000	RESIDENTIAL	\$ 15.32	\$ 2.56	\$ 17.88
067-0440-075-0000	RESIDENTIAL	\$ 15.32	\$ 2.56	\$ 17.88
067-0440-076-0000	RESIDENTIAL	\$ 15.32	\$ 2.56	\$ 17.88
067-0440-077-0000	RESIDENTIAL	\$ 15.32	\$ 2.56	\$ 17.88
067-0440-078-0000	RESIDENTIAL	\$ 15.32	\$ 2.56	\$ 17.88
067-0440-079-0000	RESIDENTIAL	\$ 15.32	\$ 2.56	\$ 17.88
067-0440-080-0000	RESIDENTIAL	\$ 15.32	\$ 2.56	\$ 17.88
067-0440-081-0000	RESIDENTIAL	\$ 15.32	\$ 2.56	\$ 17.88
067-0440-082-0000	RESIDENTIAL	\$ 15.32	\$ 2.56	\$ 17.88
067-0440-083-0000	RESIDENTIAL	\$ 15.32	\$ 2.56	\$ 17.88
067-0440-084-0000	RESIDENTIAL	\$ 15.32	\$ 2.56	\$ 17.88
067-0440-085-0000	RESIDENTIAL	\$ 15.32	\$ 2.56	\$ 17.88
067-0440-086-0000	RESIDENTIAL	\$ 15.32	\$ 2.56	\$ 17.88
067-0440-087-0000	RESIDENTIAL	\$ 15.32	\$ 2.56	\$ 17.88
067-0440-088-0000	RESIDENTIAL	\$ 15.32	\$ 2.56	\$ 17.88
067-0440-089-0000	RESIDENTIAL	\$ 15.32	\$ 2.56	\$ 17.88
067-0440-090-0000	RESIDENTIAL	\$ 15.32	\$ 2.56	\$ 17.88
067-0440-091-0000	RESIDENTIAL	\$ 15.32	\$ 2.56	\$ 17.88
067-0440-092-0000	RESIDENTIAL	\$ 15.32	\$ 2.56	\$ 17.88
067-0440-093-0000	RESIDENTIAL	\$ 15.32	\$ 2.56	\$ 17.88
067-0440-094-0000	RESIDENTIAL	\$ 15.32	\$ 2.56	\$ 17.88
067-0440-095-0000	RESIDENTIAL	\$ 15.32	\$ 2.56	\$ 17.88
067-0440-096-0000	RESIDENTIAL	\$ 15.32	\$ 2.56	\$ 17.88
067-0440-097-0000	RESIDENTIAL	\$ 15.32	\$ 2.56	\$ 17.88
067-0440-098-0000	RESIDENTIAL	\$ 15.32	\$ 2.56	\$ 17.88
067-0440-099-0000	RESIDENTIAL	\$ 15.32	\$ 2.56	\$ 17.88
067-0440-100-0000	RESIDENTIAL	\$ 15.32	\$ 2.56	\$ 17.88
067-0440-101-0000	RESIDENTIAL	\$ 15.32	\$ 2.56	\$ 17.88
067-0440-102-0000	RESIDENTIAL	\$ 15.32	\$ 2.56	\$ 17.88
067-0440-103-0000	RESIDENTIAL	\$ 15.32	\$ 2.56	\$ 17.88
067-0440-104-0000	RESIDENTIAL	\$ 15.32	\$ 2.56	\$ 17.88
067-0440-105-0000	RESIDENTIAL	\$ 15.32	\$ 2.56	\$ 17.88
067-0440-106-0000	RESIDENTIAL	\$ 15.32	\$ 2.56	\$ 17.88
067-0440-107-0000	RESIDENTIAL	\$ 15.32	\$ 2.56	\$ 17.88

ITEM 10.4.

City of Rancho Cordova
Lighting District No. 2012-1
Fiscal Year 2020-21 Assessment Roll

ATTACHMENT 2

APN	District Classification	Street Light Charge	Safety Light Charge	Total Assessment
067-0440-108-0000	RESIDENTIAL	\$ 15.32	\$ 2.56	\$ 17.88
067-0440-109-0000	RESIDENTIAL	\$ 15.32	\$ 2.56	\$ 17.88
067-0440-110-0000	RESIDENTIAL	\$ 15.32	\$ 2.56	\$ 17.88
067-0440-111-0000	RESIDENTIAL	\$ 15.32	\$ 2.56	\$ 17.88
067-0450-001-0000	RESIDENTIAL	\$ 15.32	\$ 2.56	\$ 17.88
067-0450-002-0000	RESIDENTIAL	\$ 15.32	\$ 2.56	\$ 17.88
067-0450-003-0000	RESIDENTIAL	\$ 15.32	\$ 2.56	\$ 17.88
067-0450-004-0000	RESIDENTIAL	\$ 15.32	\$ 2.56	\$ 17.88
067-0450-005-0000	RESIDENTIAL	\$ 15.32	\$ 2.56	\$ 17.88
067-0450-006-0000	RESIDENTIAL	\$ 15.32	\$ 2.56	\$ 17.88
067-0450-007-0000	RESIDENTIAL	\$ 15.32	\$ 2.56	\$ 17.88
067-0450-008-0000	RESIDENTIAL	\$ 15.32	\$ 2.56	\$ 17.88
067-0450-009-0000	RESIDENTIAL	\$ 15.32	\$ 2.56	\$ 17.88
067-0450-010-0000	RESIDENTIAL	\$ 15.32	\$ 2.56	\$ 17.88
067-0450-011-0000	RESIDENTIAL	\$ 15.32	\$ 2.56	\$ 17.88
067-0450-012-0000	RESIDENTIAL	\$ 15.32	\$ 2.56	\$ 17.88
067-0450-013-0000	RESIDENTIAL	\$ 15.32	\$ 2.56	\$ 17.88
067-0450-014-0000	RESIDENTIAL	\$ 15.32	\$ 2.56	\$ 17.88
067-0450-015-0000	RESIDENTIAL	\$ 15.32	\$ 2.56	\$ 17.88
067-0450-016-0000	RESIDENTIAL	\$ 15.32	\$ 2.56	\$ 17.88
067-0450-017-0000	RESIDENTIAL	\$ 15.32	\$ 2.56	\$ 17.88
067-0450-018-0000	RESIDENTIAL	\$ 15.32	\$ 2.56	\$ 17.88
067-0450-019-0000	RESIDENTIAL	\$ 15.32	\$ 2.56	\$ 17.88
067-0450-020-0000	RESIDENTIAL	\$ 15.32	\$ 2.56	\$ 17.88
067-0450-021-0000	RESIDENTIAL	\$ 15.32	\$ 2.56	\$ 17.88
067-0450-022-0000	RESIDENTIAL	\$ 15.32	\$ 2.56	\$ 17.88
067-0450-023-0000	RESIDENTIAL	\$ 15.32	\$ 2.56	\$ 17.88
067-0450-024-0000	RESIDENTIAL	\$ 15.32	\$ 2.56	\$ 17.88
067-0450-025-0000	RESIDENTIAL	\$ 15.32	\$ 2.56	\$ 17.88
067-0450-026-0000	RESIDENTIAL	\$ 15.32	\$ 2.56	\$ 17.88
067-0450-027-0000	RESIDENTIAL	\$ 15.32	\$ 2.56	\$ 17.88
067-0450-028-0000	RESIDENTIAL	\$ 15.32	\$ 2.56	\$ 17.88
067-0450-029-0000	RESIDENTIAL	\$ 15.32	\$ 2.56	\$ 17.88
067-0450-030-0000	RESIDENTIAL	\$ 15.32	\$ 2.56	\$ 17.88
067-0450-031-0000	RESIDENTIAL	\$ 15.32	\$ 2.56	\$ 17.88
067-0450-032-0000	RESIDENTIAL	\$ 15.32	\$ 2.56	\$ 17.88
067-0450-033-0000	RESIDENTIAL	\$ 15.32	\$ 2.56	\$ 17.88
067-0450-034-0000	RESIDENTIAL	\$ 15.32	\$ 2.56	\$ 17.88
067-0450-035-0000	RESIDENTIAL	\$ 15.32	\$ 2.56	\$ 17.88
067-0450-036-0000	RESIDENTIAL	\$ 15.32	\$ 2.56	\$ 17.88
067-0450-037-0000	RESIDENTIAL	\$ 15.32	\$ 2.56	\$ 17.88
067-0450-038-0000	RESIDENTIAL	\$ 15.32	\$ 2.56	\$ 17.88
067-0450-039-0000	RESIDENTIAL	\$ 15.32	\$ 2.56	\$ 17.88
067-0450-040-0000	RESIDENTIAL	\$ 15.32	\$ 2.56	\$ 17.88

ITEM 10.4.

City of Rancho Cordova
Lighting District No. 2012-1
Fiscal Year 2020-21 Assessment Roll

ATTACHMENT 2

APN	District Classification	Street Light Charge	Safety Light Charge	Total Assessment
067-0450-041-0000	RESIDENTIAL	\$ 15.32	\$ 2.56	\$ 17.88
067-0450-042-0000	RESIDENTIAL	\$ 15.32	\$ 2.56	\$ 17.88
067-0450-043-0000	RESIDENTIAL	\$ 15.32	\$ 2.56	\$ 17.88
067-0450-044-0000	RESIDENTIAL	\$ 15.32	\$ 2.56	\$ 17.88
067-0450-045-0000	RESIDENTIAL	\$ 15.32	\$ 2.56	\$ 17.88
067-0450-046-0000	RESIDENTIAL	\$ 15.32	\$ 2.56	\$ 17.88
067-0450-047-0000	RESIDENTIAL	\$ 15.32	\$ 2.56	\$ 17.88
067-0450-048-0000	RESIDENTIAL	\$ 15.32	\$ 2.56	\$ 17.88
067-0450-049-0000	RESIDENTIAL	\$ 15.32	\$ 2.56	\$ 17.88
067-0450-050-0000	RESIDENTIAL	\$ 15.32	\$ 2.56	\$ 17.88
067-0450-051-0000	RESIDENTIAL	\$ 15.32	\$ 2.56	\$ 17.88
067-0450-052-0000	RESIDENTIAL	\$ 15.32	\$ 2.56	\$ 17.88
067-0450-053-0000	RESIDENTIAL	\$ 15.32	\$ 2.56	\$ 17.88
067-0450-054-0000	RESIDENTIAL	\$ 15.32	\$ 2.56	\$ 17.88
067-0450-055-0000	RESIDENTIAL	\$ 15.32	\$ 2.56	\$ 17.88
067-0450-056-0000	RESIDENTIAL	\$ 15.32	\$ 2.56	\$ 17.88
067-0450-057-0000	RESIDENTIAL	\$ 15.32	\$ 2.56	\$ 17.88
067-0450-058-0000	RESIDENTIAL	\$ 15.32	\$ 2.56	\$ 17.88
067-0450-059-0000	RESIDENTIAL	\$ 15.32	\$ 2.56	\$ 17.88
067-0450-060-0000	RESIDENTIAL	\$ 15.32	\$ 2.56	\$ 17.88
067-0450-061-0000	RESIDENTIAL	\$ 15.32	\$ 2.56	\$ 17.88
067-0450-062-0000	RESIDENTIAL	\$ 15.32	\$ 2.56	\$ 17.88
067-0450-063-0000	RESIDENTIAL	\$ 15.32	\$ 2.56	\$ 17.88
067-0450-064-0000	RESIDENTIAL	\$ 15.32	\$ 2.56	\$ 17.88
067-0450-065-0000	RESIDENTIAL	\$ 15.32	\$ 2.56	\$ 17.88
067-0450-066-0000	RESIDENTIAL	\$ 15.32	\$ 2.56	\$ 17.88
067-0450-067-0000	RESIDENTIAL	\$ 15.32	\$ 2.56	\$ 17.88
067-0450-068-0000	RESIDENTIAL	\$ 15.32	\$ 2.56	\$ 17.88
067-0450-069-0000	RESIDENTIAL	\$ 15.32	\$ 2.56	\$ 17.88
067-0450-070-0000	RESIDENTIAL	\$ 15.32	\$ 2.56	\$ 17.88
067-0450-071-0000	RESIDENTIAL	\$ 15.32	\$ 2.56	\$ 17.88
067-0450-072-0000	RESIDENTIAL	\$ 15.32	\$ 2.56	\$ 17.88
067-0450-073-0000	RESIDENTIAL	\$ 15.32	\$ 2.56	\$ 17.88
067-0450-074-0000	RESIDENTIAL	\$ 15.32	\$ 2.56	\$ 17.88
067-0450-075-0000	RESIDENTIAL	\$ 15.32	\$ 2.56	\$ 17.88
067-0450-076-0000	RESIDENTIAL	\$ 15.32	\$ 2.56	\$ 17.88
067-0450-077-0000	RESIDENTIAL	\$ 15.32	\$ 2.56	\$ 17.88
067-0450-078-0000	RESIDENTIAL	\$ 15.32	\$ 2.56	\$ 17.88
067-0450-079-0000	RESIDENTIAL	\$ 15.32	\$ 2.56	\$ 17.88
067-0450-080-0000	RESIDENTIAL	\$ 15.32	\$ 2.56	\$ 17.88
067-0450-081-0000	RESIDENTIAL	\$ 15.32	\$ 2.56	\$ 17.88
067-0450-082-0000	RESIDENTIAL	\$ 15.32	\$ 2.56	\$ 17.88
067-0450-083-0000	RESIDENTIAL	\$ 15.32	\$ 2.56	\$ 17.88
067-0450-084-0000	RESIDENTIAL	\$ 15.32	\$ 2.56	\$ 17.88

ITEM 10.4.

City of Rancho Cordova
Lighting District No. 2012-1
Fiscal Year 2020-21 Assessment Roll

ATTACHMENT 2

APN	District Classification	Street Light Charge	Safety Light Charge	Total Assessment
067-0450-085-0000	RESIDENTIAL	\$ 15.32	\$ 2.56	\$ 17.88
067-0450-086-0000	RESIDENTIAL	\$ 15.32	\$ 2.56	\$ 17.88
067-0450-087-0000	RESIDENTIAL	\$ 15.32	\$ 2.56	\$ 17.88
067-0450-088-0000	RESIDENTIAL	\$ 15.32	\$ 2.56	\$ 17.88
067-0450-089-0000	RESIDENTIAL	\$ 15.32	\$ 2.56	\$ 17.88
067-0450-090-0000	RESIDENTIAL	\$ 15.32	\$ 2.56	\$ 17.88
067-0450-091-0000	RESIDENTIAL	\$ 15.32	\$ 2.56	\$ 17.88
067-0450-092-0000	RESIDENTIAL	\$ 15.32	\$ 2.56	\$ 17.88
067-0450-093-0000	RESIDENTIAL	\$ 15.32	\$ 2.56	\$ 17.88
067-0450-094-0000	RESIDENTIAL	\$ 15.32	\$ 2.56	\$ 17.88
067-0450-095-0000	RESIDENTIAL	\$ 15.32	\$ 2.56	\$ 17.88
067-0450-096-0000	RESIDENTIAL	\$ 15.32	\$ 2.56	\$ 17.88
067-0450-097-0000	RESIDENTIAL	\$ 15.32	\$ 2.56	\$ 17.88
067-0450-098-0000	RESIDENTIAL	\$ 15.32	\$ 2.56	\$ 17.88
067-0450-099-0000	RESIDENTIAL	\$ 15.32	\$ 2.56	\$ 17.88
067-0450-100-0000	RESIDENTIAL	\$ 15.32	\$ 2.56	\$ 17.88
067-0450-101-0000	RESIDENTIAL	\$ 15.32	\$ 2.56	\$ 17.88
067-0450-102-0000	RESIDENTIAL	\$ 15.32	\$ 2.56	\$ 17.88
067-0450-103-0000	RESIDENTIAL	\$ 15.32	\$ 2.56	\$ 17.88
067-0450-104-0000	RESIDENTIAL	\$ 15.32	\$ 2.56	\$ 17.88
067-0450-105-0000	RESIDENTIAL	\$ 15.32	\$ 2.56	\$ 17.88
067-0450-106-0000	RESIDENTIAL	\$ 15.32	\$ 2.56	\$ 17.88
067-0450-107-0000	RESIDENTIAL	\$ 15.32	\$ 2.56	\$ 17.88
067-0450-108-0000	RESIDENTIAL	\$ 15.32	\$ 2.56	\$ 17.88
067-0450-109-0000	RESIDENTIAL	\$ 15.32	\$ 2.56	\$ 17.88
067-0450-110-0000	RESIDENTIAL	\$ 15.32	\$ 2.56	\$ 17.88
067-0450-111-0000	RESIDENTIAL	\$ 15.32	\$ 2.56	\$ 17.88
067-0450-112-0000	RESIDENTIAL	\$ 15.32	\$ 2.56	\$ 17.88
067-0450-113-0000	RESIDENTIAL	\$ 15.32	\$ 2.56	\$ 17.88
067-0450-114-0000	RESIDENTIAL	\$ 15.32	\$ 2.56	\$ 17.88
067-0460-001-0000	RESIDENTIAL	\$ 15.32	\$ 2.56	\$ 17.88
067-0460-002-0000	RESIDENTIAL	\$ 15.32	\$ 2.56	\$ 17.88
067-0460-003-0000	RESIDENTIAL	\$ 15.32	\$ 2.56	\$ 17.88
067-0460-004-0000	RESIDENTIAL	\$ 15.32	\$ 2.56	\$ 17.88
067-0460-005-0000	RESIDENTIAL	\$ 15.32	\$ 2.56	\$ 17.88
067-0460-006-0000	RESIDENTIAL	\$ 15.32	\$ 2.56	\$ 17.88
067-0460-007-0000	RESIDENTIAL	\$ 15.32	\$ 2.56	\$ 17.88
067-0460-008-0000	RESIDENTIAL	\$ 15.32	\$ 2.56	\$ 17.88
067-0460-009-0000	RESIDENTIAL	\$ 15.32	\$ 2.56	\$ 17.88
067-0460-010-0000	RESIDENTIAL	\$ 15.32	\$ 2.56	\$ 17.88
067-0460-011-0000	RESIDENTIAL	\$ 15.32	\$ 2.56	\$ 17.88
067-0460-012-0000	RESIDENTIAL	\$ 15.32	\$ 2.56	\$ 17.88
067-0460-013-0000	RESIDENTIAL	\$ 15.32	\$ 2.56	\$ 17.88
067-0460-014-0000	RESIDENTIAL	\$ 15.32	\$ 2.56	\$ 17.88

ITEM 10.4.

City of Rancho Cordova
Lighting District No. 2012-1
Fiscal Year 2020-21 Assessment Roll

ATTACHMENT 2

APN	District Classification	Street Light Charge	Safety Light Charge	Total Assessment
067-0460-015-0000	RESIDENTIAL	\$ 15.32	\$ 2.56	\$ 17.88
067-0460-016-0000	RESIDENTIAL	\$ 15.32	\$ 2.56	\$ 17.88
067-0460-017-0000	RESIDENTIAL	\$ 15.32	\$ 2.56	\$ 17.88
067-0460-018-0000	RESIDENTIAL	\$ 15.32	\$ 2.56	\$ 17.88
067-0460-019-0000	RESIDENTIAL	\$ 15.32	\$ 2.56	\$ 17.88
067-0460-020-0000	RESIDENTIAL	\$ 15.32	\$ 2.56	\$ 17.88
067-0460-021-0000	RESIDENTIAL	\$ 15.32	\$ 2.56	\$ 17.88
067-0460-022-0000	RESIDENTIAL	\$ 15.32	\$ 2.56	\$ 17.88
067-0460-023-0000	RESIDENTIAL	\$ 15.32	\$ 2.56	\$ 17.88
067-0460-024-0000	RESIDENTIAL	\$ 15.32	\$ 2.56	\$ 17.88
067-0460-025-0000	RESIDENTIAL	\$ 15.32	\$ 2.56	\$ 17.88
067-0460-026-0000	RESIDENTIAL	\$ 15.32	\$ 2.56	\$ 17.88
067-0460-027-0000	RESIDENTIAL	\$ 15.32	\$ 2.56	\$ 17.88
067-0460-028-0000	RESIDENTIAL	\$ 15.32	\$ 2.56	\$ 17.88
067-0460-029-0000	RESIDENTIAL	\$ 15.32	\$ 2.56	\$ 17.88
067-0460-030-0000	RESIDENTIAL	\$ 15.32	\$ 2.56	\$ 17.88
067-0460-031-0000	RESIDENTIAL	\$ 15.32	\$ 2.56	\$ 17.88
067-0460-032-0000	RESIDENTIAL	\$ 15.32	\$ 2.56	\$ 17.88
067-0460-033-0000	RESIDENTIAL	\$ 15.32	\$ 2.56	\$ 17.88
067-0460-034-0000	RESIDENTIAL	\$ 15.32	\$ 2.56	\$ 17.88
067-0460-035-0000	RESIDENTIAL	\$ 15.32	\$ 2.56	\$ 17.88
067-0460-036-0000	RESIDENTIAL	\$ 15.32	\$ 2.56	\$ 17.88
067-0460-037-0000	RESIDENTIAL	\$ 15.32	\$ 2.56	\$ 17.88
067-0460-038-0000	RESIDENTIAL	\$ 15.32	\$ 2.56	\$ 17.88
067-0460-039-0000	RESIDENTIAL	\$ 15.32	\$ 2.56	\$ 17.88
067-0460-040-0000	RESIDENTIAL	\$ 15.32	\$ 2.56	\$ 17.88
067-0460-041-0000	RESIDENTIAL	\$ 15.32	\$ 2.56	\$ 17.88
067-0460-042-0000	RESIDENTIAL	\$ 15.32	\$ 2.56	\$ 17.88
067-0460-043-0000	RESIDENTIAL	\$ 15.32	\$ 2.56	\$ 17.88
067-0460-044-0000	RESIDENTIAL	\$ 15.32	\$ 2.56	\$ 17.88
067-0460-045-0000	RESIDENTIAL	\$ 15.32	\$ 2.56	\$ 17.88
067-0460-046-0000	RESIDENTIAL	\$ 15.32	\$ 2.56	\$ 17.88
067-0460-047-0000	RESIDENTIAL	\$ 15.32	\$ 2.56	\$ 17.88
067-0460-048-0000	RESIDENTIAL	\$ 15.32	\$ 2.56	\$ 17.88
067-0460-049-0000	RESIDENTIAL	\$ 15.32	\$ 2.56	\$ 17.88
067-0460-050-0000	RESIDENTIAL	\$ 15.32	\$ 2.56	\$ 17.88
067-0460-051-0000	RESIDENTIAL	\$ 15.32	\$ 2.56	\$ 17.88
067-0460-052-0000	RESIDENTIAL	\$ 15.32	\$ 2.56	\$ 17.88
067-0460-053-0000	RESIDENTIAL	\$ 15.32	\$ 2.56	\$ 17.88
067-0460-054-0000	RESIDENTIAL	\$ 15.32	\$ 2.56	\$ 17.88
067-0460-055-0000	RESIDENTIAL	\$ 15.32	\$ 2.56	\$ 17.88
067-0460-056-0000	RESIDENTIAL	\$ 15.32	\$ 2.56	\$ 17.88
067-0460-057-0000	RESIDENTIAL	\$ 15.32	\$ 2.56	\$ 17.88
067-0460-058-0000	RESIDENTIAL	\$ 15.32	\$ 2.56	\$ 17.88

ITEM 10.4.

City of Rancho Cordova
Lighting District No. 2012-1
Fiscal Year 2020-21 Assessment Roll

ATTACHMENT 2

APN	District Classification	Street Light Charge	Safety Light Charge	Total Assessment
067-0460-059-0000	RESIDENTIAL	\$ 15.32	\$ 2.56	\$ 17.88
067-0460-060-0000	RESIDENTIAL	\$ 15.32	\$ 2.56	\$ 17.88
067-0460-061-0000	RESIDENTIAL	\$ 15.32	\$ 2.56	\$ 17.88
067-0460-062-0000	RESIDENTIAL	\$ 15.32	\$ 2.56	\$ 17.88
067-0460-063-0000	RESIDENTIAL	\$ 15.32	\$ 2.56	\$ 17.88
067-0460-064-0000	RESIDENTIAL	\$ 15.32	\$ 2.56	\$ 17.88
067-0460-065-0000	RESIDENTIAL	\$ 15.32	\$ 2.56	\$ 17.88
067-0460-066-0000	RESIDENTIAL	\$ 15.32	\$ 2.56	\$ 17.88
067-0460-067-0000	RESIDENTIAL	\$ 15.32	\$ 2.56	\$ 17.88
067-0460-068-0000	RESIDENTIAL	\$ 15.32	\$ 2.56	\$ 17.88
067-0460-069-0000	RESIDENTIAL	\$ 15.32	\$ 2.56	\$ 17.88
067-0460-070-0000	RESIDENTIAL	\$ 15.32	\$ 2.56	\$ 17.88
067-0460-071-0000	RESIDENTIAL	\$ 15.32	\$ 2.56	\$ 17.88
067-0460-072-0000	RESIDENTIAL	\$ 15.32	\$ 2.56	\$ 17.88
067-0460-073-0000	RESIDENTIAL	\$ 15.32	\$ 2.56	\$ 17.88
067-0460-074-0000	RESIDENTIAL	\$ 15.32	\$ 2.56	\$ 17.88
067-0460-075-0000	RESIDENTIAL	\$ 15.32	\$ 2.56	\$ 17.88
067-0460-076-0000	RESIDENTIAL	\$ 15.32	\$ 2.56	\$ 17.88
067-0460-077-0000	RESIDENTIAL	\$ 15.32	\$ 2.56	\$ 17.88
067-0460-078-0000	RESIDENTIAL	\$ 15.32	\$ 2.56	\$ 17.88
067-0460-079-0000	RESIDENTIAL	\$ 15.32	\$ 2.56	\$ 17.88
067-0460-080-0000	RESIDENTIAL	\$ 15.32	\$ 2.56	\$ 17.88
067-0460-081-0000	RESIDENTIAL	\$ 15.32	\$ 2.56	\$ 17.88
067-0460-082-0000	RESIDENTIAL	\$ 15.32	\$ 2.56	\$ 17.88
067-0460-083-0000	RESIDENTIAL	\$ 15.32	\$ 2.56	\$ 17.88
067-0460-084-0000	RESIDENTIAL	\$ 15.32	\$ 2.56	\$ 17.88
067-0460-085-0000	RESIDENTIAL	\$ 15.32	\$ 2.56	\$ 17.88
067-0460-086-0000	RESIDENTIAL	\$ 15.32	\$ 2.56	\$ 17.88
067-0460-087-0000	RESIDENTIAL	\$ 15.32	\$ 2.56	\$ 17.88
067-0460-088-0000	RESIDENTIAL	\$ 15.32	\$ 2.56	\$ 17.88
067-0460-089-0000	RESIDENTIAL	\$ 15.32	\$ 2.56	\$ 17.88
067-0460-090-0000	RESIDENTIAL	\$ 15.32	\$ 2.56	\$ 17.88
067-0460-091-0000	RESIDENTIAL	\$ 15.32	\$ 2.56	\$ 17.88
067-0460-092-0000	RESIDENTIAL	\$ 15.32	\$ 2.56	\$ 17.88
067-0460-093-0000	RESIDENTIAL	\$ 15.32	\$ 2.56	\$ 17.88
067-0460-094-0000	RESIDENTIAL	\$ 15.32	\$ 2.56	\$ 17.88
067-0470-001-0000	RESIDENTIAL	\$ 15.32	\$ 2.56	\$ 17.88
067-0470-002-0000	RESIDENTIAL	\$ 15.32	\$ 2.56	\$ 17.88
067-0470-003-0000	RESIDENTIAL	\$ 15.32	\$ 2.56	\$ 17.88
067-0470-004-0000	RESIDENTIAL	\$ 15.32	\$ 2.56	\$ 17.88
067-0470-005-0000	RESIDENTIAL	\$ 15.32	\$ 2.56	\$ 17.88
067-0470-006-0000	RESIDENTIAL	\$ 15.32	\$ 2.56	\$ 17.88
067-0470-007-0000	RESIDENTIAL	\$ 15.32	\$ 2.56	\$ 17.88
067-0470-008-0000	RESIDENTIAL	\$ 15.32	\$ 2.56	\$ 17.88

ITEM 10.4.

City of Rancho Cordova
Lighting District No. 2012-1
Fiscal Year 2020-21 Assessment Roll

ATTACHMENT 2

APN	District Classification	Street Light Charge	Safety Light Charge	Total Assessment
067-0470-009-0000	RESIDENTIAL	\$ 15.32	\$ 2.56	\$ 17.88
067-0470-010-0000	RESIDENTIAL	\$ 15.32	\$ 2.56	\$ 17.88
067-0470-011-0000	RESIDENTIAL	\$ 15.32	\$ 2.56	\$ 17.88
067-0470-012-0000	RESIDENTIAL	\$ 15.32	\$ 2.56	\$ 17.88
067-0470-013-0000	RESIDENTIAL	\$ 15.32	\$ 2.56	\$ 17.88
067-0470-014-0000	RESIDENTIAL	\$ 15.32	\$ 2.56	\$ 17.88
067-0470-015-0000	RESIDENTIAL	\$ 15.32	\$ 2.56	\$ 17.88
067-0470-016-0000	RESIDENTIAL	\$ 15.32	\$ 2.56	\$ 17.88
067-0470-017-0000	RESIDENTIAL	\$ 15.32	\$ 2.56	\$ 17.88
067-0470-018-0000	RESIDENTIAL	\$ 15.32	\$ 2.56	\$ 17.88
067-0470-019-0000	RESIDENTIAL	\$ 15.32	\$ 2.56	\$ 17.88
067-0470-020-0000	RESIDENTIAL	\$ 15.32	\$ 2.56	\$ 17.88
067-0470-021-0000	RESIDENTIAL	\$ 15.32	\$ 2.56	\$ 17.88
067-0470-022-0000	RESIDENTIAL	\$ 15.32	\$ 2.56	\$ 17.88
067-0470-023-0000	RESIDENTIAL	\$ 15.32	\$ 2.56	\$ 17.88
067-0470-024-0000	RESIDENTIAL	\$ 15.32	\$ 2.56	\$ 17.88
067-0470-025-0000	RESIDENTIAL	\$ 15.32	\$ 2.56	\$ 17.88
067-0470-026-0000	RESIDENTIAL	\$ 15.32	\$ 2.56	\$ 17.88
067-0470-027-0000	RESIDENTIAL	\$ 15.32	\$ 2.56	\$ 17.88
067-0470-028-0000	RESIDENTIAL	\$ 15.32	\$ 2.56	\$ 17.88
067-0470-029-0000	RESIDENTIAL	\$ 15.32	\$ 2.56	\$ 17.88
067-0470-030-0000	RESIDENTIAL	\$ 15.32	\$ 2.56	\$ 17.88
067-0470-031-0000	RESIDENTIAL	\$ 15.32	\$ 2.56	\$ 17.88
067-0470-032-0000	RESIDENTIAL	\$ 15.32	\$ 2.56	\$ 17.88
067-0470-033-0000	RESIDENTIAL	\$ 15.32	\$ 2.56	\$ 17.88
067-0470-034-0000	RESIDENTIAL	\$ 15.32	\$ 2.56	\$ 17.88
067-0470-035-0000	RESIDENTIAL	\$ 15.32	\$ 2.56	\$ 17.88
067-0470-036-0000	RESIDENTIAL	\$ 15.32	\$ 2.56	\$ 17.88
067-0470-037-0000	RESIDENTIAL	\$ 15.32	\$ 2.56	\$ 17.88
067-0470-038-0000	RESIDENTIAL	\$ 15.32	\$ 2.56	\$ 17.88
067-0470-041-0000	RESIDENTIAL	\$ 15.32	\$ 2.56	\$ 17.88
067-0470-042-0000	RESIDENTIAL	\$ 15.32	\$ 2.56	\$ 17.88
067-0470-043-0000	RESIDENTIAL	\$ 15.32	\$ 2.56	\$ 17.88
067-0470-044-0000	RESIDENTIAL	\$ 15.32	\$ 2.56	\$ 17.88
067-0470-045-0000	RESIDENTIAL	\$ 15.32	\$ 2.56	\$ 17.88
067-0470-046-0000	RESIDENTIAL	\$ 15.32	\$ 2.56	\$ 17.88
067-0470-047-0000	RESIDENTIAL	\$ 15.32	\$ 2.56	\$ 17.88
067-0470-048-0000	RESIDENTIAL	\$ 15.32	\$ 2.56	\$ 17.88
067-0470-049-0000	RESIDENTIAL	\$ 15.32	\$ 2.56	\$ 17.88
067-0470-050-0000	RESIDENTIAL	\$ 15.32	\$ 2.56	\$ 17.88
067-0470-051-0000	RESIDENTIAL	\$ 15.32	\$ 2.56	\$ 17.88
067-0470-052-0000	RESIDENTIAL	\$ 15.32	\$ 2.56	\$ 17.88
067-0470-053-0000	RESIDENTIAL	\$ 15.32	\$ 2.56	\$ 17.88
067-0470-054-0000	RESIDENTIAL	\$ 15.32	\$ 2.56	\$ 17.88

ITEM 10.4.

City of Rancho Cordova
Lighting District No. 2012-1
Fiscal Year 2020-21 Assessment Roll

ATTACHMENT 2

APN	District Classification	Street Light Charge	Safety Light Charge	Total Assessment
067-0470-055-0000	RESIDENTIAL	\$ 15.32	\$ 2.56	\$ 17.88
067-0470-056-0000	RESIDENTIAL	\$ 15.32	\$ 2.56	\$ 17.88
067-0470-057-0000	RESIDENTIAL	\$ 15.32	\$ 2.56	\$ 17.88
067-0480-001-0000	RESIDENTIAL	\$ 15.32	\$ 2.56	\$ 17.88
067-0480-002-0000	RESIDENTIAL	\$ 15.32	\$ 2.56	\$ 17.88
067-0480-003-0000	RESIDENTIAL	\$ 15.32	\$ 2.56	\$ 17.88
067-0480-004-0000	RESIDENTIAL	\$ 15.32	\$ 2.56	\$ 17.88
067-0480-005-0000	RESIDENTIAL	\$ 15.32	\$ 2.56	\$ 17.88
067-0480-006-0000	RESIDENTIAL	\$ 15.32	\$ 2.56	\$ 17.88
067-0480-007-0000	RESIDENTIAL	\$ 15.32	\$ 2.56	\$ 17.88
067-0480-008-0000	RESIDENTIAL	\$ 15.32	\$ 2.56	\$ 17.88
067-0480-009-0000	RESIDENTIAL	\$ 15.32	\$ 2.56	\$ 17.88
067-0480-010-0000	RESIDENTIAL	\$ 15.32	\$ 2.56	\$ 17.88
067-0480-011-0000	RESIDENTIAL	\$ 15.32	\$ 2.56	\$ 17.88
067-0480-012-0000	RESIDENTIAL	\$ 15.32	\$ 2.56	\$ 17.88
067-0480-013-0000	RESIDENTIAL	\$ 15.32	\$ 2.56	\$ 17.88
067-0480-014-0000	RESIDENTIAL	\$ 15.32	\$ 2.56	\$ 17.88
067-0480-015-0000	RESIDENTIAL	\$ 15.32	\$ 2.56	\$ 17.88
067-0480-016-0000	RESIDENTIAL	\$ 15.32	\$ 2.56	\$ 17.88
067-0480-017-0000	RESIDENTIAL	\$ 15.32	\$ 2.56	\$ 17.88
067-0480-018-0000	RESIDENTIAL	\$ 15.32	\$ 2.56	\$ 17.88
067-0480-019-0000	RESIDENTIAL	\$ 15.32	\$ 2.56	\$ 17.88
067-0480-020-0000	RESIDENTIAL	\$ 15.32	\$ 2.56	\$ 17.88
067-0480-021-0000	RESIDENTIAL	\$ 15.32	\$ 2.56	\$ 17.88
067-0480-022-0000	RESIDENTIAL	\$ 15.32	\$ 2.56	\$ 17.88
067-0480-023-0000	RESIDENTIAL	\$ 15.32	\$ 2.56	\$ 17.88
067-0480-024-0000	RESIDENTIAL	\$ 15.32	\$ 2.56	\$ 17.88
067-0480-025-0000	RESIDENTIAL	\$ 15.32	\$ 2.56	\$ 17.88
067-0480-026-0000	RESIDENTIAL	\$ 15.32	\$ 2.56	\$ 17.88
067-0480-027-0000	RESIDENTIAL	\$ 15.32	\$ 2.56	\$ 17.88
067-0480-028-0000	RESIDENTIAL	\$ 15.32	\$ 2.56	\$ 17.88
067-0480-029-0000	RESIDENTIAL	\$ 15.32	\$ 2.56	\$ 17.88
067-0480-030-0000	RESIDENTIAL	\$ 15.32	\$ 2.56	\$ 17.88
067-0480-031-0000	RESIDENTIAL	\$ 15.32	\$ 2.56	\$ 17.88
067-0480-032-0000	RESIDENTIAL	\$ 15.32	\$ 2.56	\$ 17.88
067-0480-033-0000	RESIDENTIAL	\$ 15.32	\$ 2.56	\$ 17.88
067-0480-034-0000	RESIDENTIAL	\$ 15.32	\$ 2.56	\$ 17.88
067-0480-035-0000	RESIDENTIAL	\$ 15.32	\$ 2.56	\$ 17.88
067-0480-036-0000	RESIDENTIAL	\$ 15.32	\$ 2.56	\$ 17.88
067-0480-037-0000	RESIDENTIAL	\$ 15.32	\$ 2.56	\$ 17.88
067-0480-038-0000	RESIDENTIAL	\$ 15.32	\$ 2.56	\$ 17.88
067-0480-039-0000	RESIDENTIAL	\$ 15.32	\$ 2.56	\$ 17.88
067-0480-040-0000	RESIDENTIAL	\$ 15.32	\$ 2.56	\$ 17.88
067-0480-041-0000	RESIDENTIAL	\$ 15.32	\$ 2.56	\$ 17.88

ITEM 10.4.

City of Rancho Cordova
Lighting District No. 2012-1
Fiscal Year 2020-21 Assessment Roll

ATTACHMENT 2

APN	District Classification	Street Light Charge	Safety Light Charge	Total Assessment
067-0480-042-0000	RESIDENTIAL	\$ 15.32	\$ 2.56	\$ 17.88
067-0480-043-0000	RESIDENTIAL	\$ 15.32	\$ 2.56	\$ 17.88
067-0480-044-0000	RESIDENTIAL	\$ 15.32	\$ 2.56	\$ 17.88
067-0480-045-0000	RESIDENTIAL	\$ 15.32	\$ 2.56	\$ 17.88
067-0480-046-0000	RESIDENTIAL	\$ 15.32	\$ 2.56	\$ 17.88
067-0480-047-0000	RESIDENTIAL	\$ 15.32	\$ 2.56	\$ 17.88
067-0480-048-0000	RESIDENTIAL	\$ 15.32	\$ 2.56	\$ 17.88
067-0480-049-0000	RESIDENTIAL	\$ 15.32	\$ 2.56	\$ 17.88
067-0480-050-0000	RESIDENTIAL	\$ 15.32	\$ 2.56	\$ 17.88
067-0480-051-0000	RESIDENTIAL	\$ 15.32	\$ 2.56	\$ 17.88
067-0480-052-0000	RESIDENTIAL	\$ 15.32	\$ 2.56	\$ 17.88
067-0480-053-0000	RESIDENTIAL	\$ 15.32	\$ 2.56	\$ 17.88
067-0480-054-0000	RESIDENTIAL	\$ 15.32	\$ 2.56	\$ 17.88
067-0480-055-0000	RESIDENTIAL	\$ 15.32	\$ 2.56	\$ 17.88
067-0480-056-0000	RESIDENTIAL	\$ 15.32	\$ 2.56	\$ 17.88
067-0480-057-0000	RESIDENTIAL	\$ 15.32	\$ 2.56	\$ 17.88
067-0480-058-0000	RESIDENTIAL	\$ 15.32	\$ 2.56	\$ 17.88
067-0480-059-0000	RESIDENTIAL	\$ 15.32	\$ 2.56	\$ 17.88
067-0490-001-0000	RESIDENTIAL	\$ 15.32	\$ 2.56	\$ 17.88
067-0490-002-0000	RESIDENTIAL	\$ 15.32	\$ 2.56	\$ 17.88
067-0490-003-0000	RESIDENTIAL	\$ 15.32	\$ 2.56	\$ 17.88
067-0490-004-0000	RESIDENTIAL	\$ 15.32	\$ 2.56	\$ 17.88
067-0490-005-0000	RESIDENTIAL	\$ 15.32	\$ 2.56	\$ 17.88
067-0490-006-0000	RESIDENTIAL	\$ 15.32	\$ 2.56	\$ 17.88
067-0490-007-0000	RESIDENTIAL	\$ 15.32	\$ 2.56	\$ 17.88
067-0490-008-0000	RESIDENTIAL	\$ 15.32	\$ 2.56	\$ 17.88
067-0490-009-0000	RESIDENTIAL	\$ 15.32	\$ 2.56	\$ 17.88
067-0490-010-0000	RESIDENTIAL	\$ 15.32	\$ 2.56	\$ 17.88
067-0490-011-0000	RESIDENTIAL	\$ 15.32	\$ 2.56	\$ 17.88
067-0490-012-0000	RESIDENTIAL	\$ 15.32	\$ 2.56	\$ 17.88
067-0490-013-0000	RESIDENTIAL	\$ 15.32	\$ 2.56	\$ 17.88
067-0490-014-0000	RESIDENTIAL	\$ 15.32	\$ 2.56	\$ 17.88
067-0490-015-0000	RESIDENTIAL	\$ 15.32	\$ 2.56	\$ 17.88
067-0490-016-0000	RESIDENTIAL	\$ 15.32	\$ 2.56	\$ 17.88
067-0490-017-0000	RESIDENTIAL	\$ 15.32	\$ 2.56	\$ 17.88
067-0490-018-0000	RESIDENTIAL	\$ 15.32	\$ 2.56	\$ 17.88
067-0490-019-0000	RESIDENTIAL	\$ 15.32	\$ 2.56	\$ 17.88
067-0490-020-0000	RESIDENTIAL	\$ 15.32	\$ 2.56	\$ 17.88
067-0490-021-0000	RESIDENTIAL	\$ 15.32	\$ 2.56	\$ 17.88
067-0490-022-0000	RESIDENTIAL	\$ 15.32	\$ 2.56	\$ 17.88
067-0490-023-0000	RESIDENTIAL	\$ 15.32	\$ 2.56	\$ 17.88
067-0490-024-0000	RESIDENTIAL	\$ 15.32	\$ 2.56	\$ 17.88
067-0490-025-0000	RESIDENTIAL	\$ 15.32	\$ 2.56	\$ 17.88
067-0490-026-0000	RESIDENTIAL	\$ 15.32	\$ 2.56	\$ 17.88

ITEM 10.4.

City of Rancho Cordova
Lighting District No. 2012-1
Fiscal Year 2020-21 Assessment Roll

ATTACHMENT 2

APN	District Classification	Street Light Charge	Safety Light Charge	Total Assessment
067-0490-027-0000	RESIDENTIAL	\$ 15.32	\$ 2.56	\$ 17.88
067-0490-028-0000	RESIDENTIAL	\$ 15.32	\$ 2.56	\$ 17.88
067-0490-029-0000	RESIDENTIAL	\$ 15.32	\$ 2.56	\$ 17.88
067-0490-030-0000	RESIDENTIAL	\$ 15.32	\$ 2.56	\$ 17.88
067-0490-031-0000	RESIDENTIAL	\$ 15.32	\$ 2.56	\$ 17.88
067-0490-032-0000	RESIDENTIAL	\$ 15.32	\$ 2.56	\$ 17.88
067-0490-033-0000	RESIDENTIAL	\$ 15.32	\$ 2.56	\$ 17.88
067-0490-034-0000	RESIDENTIAL	\$ 15.32	\$ 2.56	\$ 17.88
067-0490-035-0000	RESIDENTIAL	\$ 15.32	\$ 2.56	\$ 17.88
067-0490-036-0000	RESIDENTIAL	\$ 15.32	\$ 2.56	\$ 17.88
067-0490-037-0000	RESIDENTIAL	\$ 15.32	\$ 2.56	\$ 17.88
067-0490-038-0000	RESIDENTIAL	\$ 15.32	\$ 2.56	\$ 17.88
067-0490-039-0000	RESIDENTIAL	\$ 15.32	\$ 2.56	\$ 17.88
067-0490-040-0000	RESIDENTIAL	\$ 15.32	\$ 2.56	\$ 17.88
067-0490-041-0000	RESIDENTIAL	\$ 15.32	\$ 2.56	\$ 17.88
067-0490-042-0000	RESIDENTIAL	\$ 15.32	\$ 2.56	\$ 17.88
067-0490-043-0000	RESIDENTIAL	\$ 15.32	\$ 2.56	\$ 17.88
067-0490-044-0000	RESIDENTIAL	\$ 15.32	\$ 2.56	\$ 17.88
067-0490-045-0000	RESIDENTIAL	\$ 15.32	\$ 2.56	\$ 17.88
067-0490-046-0000	RESIDENTIAL	\$ 15.32	\$ 2.56	\$ 17.88
067-0490-047-0000	RESIDENTIAL	\$ 15.32	\$ 2.56	\$ 17.88
067-0490-048-0000	RESIDENTIAL	\$ 15.32	\$ 2.56	\$ 17.88
067-0490-049-0000	RESIDENTIAL	\$ 15.32	\$ 2.56	\$ 17.88
067-0490-050-0000	RESIDENTIAL	\$ 15.32	\$ 2.56	\$ 17.88
067-0490-051-0000	RESIDENTIAL	\$ 15.32	\$ 2.56	\$ 17.88
067-0490-052-0000	RESIDENTIAL	\$ 15.32	\$ 2.56	\$ 17.88
067-0490-053-0000	RESIDENTIAL	\$ 15.32	\$ 2.56	\$ 17.88
067-0490-054-0000	RESIDENTIAL	\$ 15.32	\$ 2.56	\$ 17.88
067-0490-055-0000	RESIDENTIAL	\$ 15.32	\$ 2.56	\$ 17.88
067-0490-056-0000	RESIDENTIAL	\$ 15.32	\$ 2.56	\$ 17.88
067-0490-057-0000	RESIDENTIAL	\$ 15.32	\$ 2.56	\$ 17.88
067-0490-058-0000	RESIDENTIAL	\$ 15.32	\$ 2.56	\$ 17.88
067-0500-001-0000	RESIDENTIAL	\$ 15.32	\$ 2.56	\$ 17.88
067-0500-002-0000	RESIDENTIAL	\$ 15.32	\$ 2.56	\$ 17.88
067-0500-003-0000	RESIDENTIAL	\$ 15.32	\$ 2.56	\$ 17.88
067-0500-004-0000	RESIDENTIAL	\$ 15.32	\$ 2.56	\$ 17.88
067-0500-005-0000	RESIDENTIAL	\$ 15.32	\$ 2.56	\$ 17.88
067-0500-006-0000	RESIDENTIAL	\$ 15.32	\$ 2.56	\$ 17.88
067-0500-007-0000	RESIDENTIAL	\$ 15.32	\$ 2.56	\$ 17.88
067-0500-008-0000	RESIDENTIAL	\$ 15.32	\$ 2.56	\$ 17.88
067-0500-009-0000	RESIDENTIAL	\$ 15.32	\$ 2.56	\$ 17.88
067-0500-010-0000	RESIDENTIAL	\$ 15.32	\$ 2.56	\$ 17.88
067-0500-011-0000	RESIDENTIAL	\$ 15.32	\$ 2.56	\$ 17.88
067-0500-012-0000	RESIDENTIAL	\$ 15.32	\$ 2.56	\$ 17.88

ITEM 10.4.

City of Rancho Cordova
Lighting District No. 2012-1
Fiscal Year 2020-21 Assessment Roll

ATTACHMENT 2

APN	District Classification	Street Light Charge	Safety Light Charge	Total Assessment
067-0500-013-0000	RESIDENTIAL	\$ 15.32	\$ 2.56	\$ 17.88
067-0500-014-0000	RESIDENTIAL	\$ 15.32	\$ 2.56	\$ 17.88
067-0500-015-0000	RESIDENTIAL	\$ 15.32	\$ 2.56	\$ 17.88
067-0500-016-0000	RESIDENTIAL	\$ 15.32	\$ 2.56	\$ 17.88
067-0500-017-0000	RESIDENTIAL	\$ 15.32	\$ 2.56	\$ 17.88
067-0500-018-0000	RESIDENTIAL	\$ 15.32	\$ 2.56	\$ 17.88
067-0500-019-0000	RESIDENTIAL	\$ 15.32	\$ 2.56	\$ 17.88
067-0500-020-0000	RESIDENTIAL	\$ 15.32	\$ 2.56	\$ 17.88
067-0500-021-0000	RESIDENTIAL	\$ 15.32	\$ 2.56	\$ 17.88
067-0500-022-0000	RESIDENTIAL	\$ 15.32	\$ 2.56	\$ 17.88
067-0500-023-0000	RESIDENTIAL	\$ 15.32	\$ 2.56	\$ 17.88
067-0500-024-0000	RESIDENTIAL	\$ 15.32	\$ 2.56	\$ 17.88
067-0500-025-0000	RESIDENTIAL	\$ 15.32	\$ 2.56	\$ 17.88
067-0500-026-0000	RESIDENTIAL	\$ 15.32	\$ 2.56	\$ 17.88
067-0500-027-0000	RESIDENTIAL	\$ 15.32	\$ 2.56	\$ 17.88
067-0500-028-0000	RESIDENTIAL	\$ 15.32	\$ 2.56	\$ 17.88
067-0500-029-0000	RESIDENTIAL	\$ 15.32	\$ 2.56	\$ 17.88
067-0500-030-0000	RESIDENTIAL	\$ 15.32	\$ 2.56	\$ 17.88
067-0500-031-0000	RESIDENTIAL	\$ 15.32	\$ 2.56	\$ 17.88
067-0500-032-0000	RESIDENTIAL	\$ 15.32	\$ 2.56	\$ 17.88
067-0500-033-0000	RESIDENTIAL	\$ 15.32	\$ 2.56	\$ 17.88
067-0500-034-0000	RESIDENTIAL	\$ 15.32	\$ 2.56	\$ 17.88
067-0500-035-0000	RESIDENTIAL	\$ 15.32	\$ 2.56	\$ 17.88
067-0500-036-0000	RESIDENTIAL	\$ 15.32	\$ 2.56	\$ 17.88
067-0500-037-0000	RESIDENTIAL	\$ 15.32	\$ 2.56	\$ 17.88
067-0500-038-0000	RESIDENTIAL	\$ 15.32	\$ 2.56	\$ 17.88
067-0500-039-0000	RESIDENTIAL	\$ 15.32	\$ 2.56	\$ 17.88
067-0500-040-0000	RESIDENTIAL	\$ 15.32	\$ 2.56	\$ 17.88
067-0500-041-0000	RESIDENTIAL	\$ 15.32	\$ 2.56	\$ 17.88
067-0500-042-0000	RESIDENTIAL	\$ 15.32	\$ 2.56	\$ 17.88
067-0500-043-0000	RESIDENTIAL	\$ 15.32	\$ 2.56	\$ 17.88
067-0500-044-0000	RESIDENTIAL	\$ 15.32	\$ 2.56	\$ 17.88
067-0500-045-0000	RESIDENTIAL	\$ 15.32	\$ 2.56	\$ 17.88
067-0500-046-0000	RESIDENTIAL	\$ 15.32	\$ 2.56	\$ 17.88
067-0500-047-0000	RESIDENTIAL	\$ 15.32	\$ 2.56	\$ 17.88
067-0500-048-0000	RESIDENTIAL	\$ 15.32	\$ 2.56	\$ 17.88
067-0500-049-0000	RESIDENTIAL	\$ 15.32	\$ 2.56	\$ 17.88
067-0500-050-0000	RESIDENTIAL	\$ 15.32	\$ 2.56	\$ 17.88
067-0500-051-0000	RESIDENTIAL	\$ 15.32	\$ 2.56	\$ 17.88
067-0510-002-0000	RESIDENTIAL	\$ 15.32	\$ 2.56	\$ 17.88
067-0510-003-0000	RESIDENTIAL	\$ 15.32	\$ 2.56	\$ 17.88
067-0510-004-0000	RESIDENTIAL	\$ 15.32	\$ 2.56	\$ 17.88
067-0510-005-0000	RESIDENTIAL	\$ 15.32	\$ 2.56	\$ 17.88
067-0510-008-0000	RESIDENTIAL	\$ 15.32	\$ 2.56	\$ 17.88

ITEM 10.4.

City of Rancho Cordova
Lighting District No. 2012-1
Fiscal Year 2020-21 Assessment Roll

ATTACHMENT 2

APN	District Classification	Street Light Charge	Safety Light Charge	Total Assessment
067-0510-009-0000	RESIDENTIAL	\$ 15.32	\$ 2.56	\$ 17.88
067-0510-010-0000	RESIDENTIAL	\$ 15.32	\$ 2.56	\$ 17.88
067-0510-011-0000	RESIDENTIAL	\$ 15.32	\$ 2.56	\$ 17.88
067-0510-012-0000	RESIDENTIAL	\$ 15.32	\$ 2.56	\$ 17.88
067-0510-013-0000	RESIDENTIAL	\$ 15.32	\$ 2.56	\$ 17.88
067-0510-014-0000	RESIDENTIAL	\$ 15.32	\$ 2.56	\$ 17.88
067-0510-015-0000	RESIDENTIAL	\$ 15.32	\$ 2.56	\$ 17.88
067-0510-016-0000	RESIDENTIAL	\$ 15.32	\$ 2.56	\$ 17.88
067-0510-017-0000	RESIDENTIAL	\$ 15.32	\$ 2.56	\$ 17.88
067-0510-018-0000	RESIDENTIAL	\$ 15.32	\$ 2.56	\$ 17.88
067-0510-019-0000	RESIDENTIAL	\$ 15.32	\$ 2.56	\$ 17.88
067-0510-020-0000	RESIDENTIAL	\$ 15.32	\$ 2.56	\$ 17.88
067-0510-021-0000	RESIDENTIAL	\$ 15.32	\$ 2.56	\$ 17.88
067-0510-022-0000	RESIDENTIAL	\$ 15.32	\$ 2.56	\$ 17.88
067-0510-023-0000	RESIDENTIAL	\$ 15.32	\$ 2.56	\$ 17.88
067-0510-024-0000	RESIDENTIAL	\$ 15.32	\$ 2.56	\$ 17.88
067-0510-025-0000	RESIDENTIAL	\$ 15.32	\$ 2.56	\$ 17.88
067-0510-026-0000	RESIDENTIAL	\$ 15.32	\$ 2.56	\$ 17.88
067-0510-027-0000	RESIDENTIAL	\$ 15.32	\$ 2.56	\$ 17.88
067-0510-028-0000	RESIDENTIAL	\$ 15.32	\$ 2.56	\$ 17.88
067-0510-029-0000	RESIDENTIAL	\$ 15.32	\$ 2.56	\$ 17.88
067-0510-030-0000	RESIDENTIAL	\$ 15.32	\$ 2.56	\$ 17.88
067-0510-031-0000	RESIDENTIAL	\$ 15.32	\$ 2.56	\$ 17.88
067-0510-032-0000	RESIDENTIAL	\$ 15.32	\$ 2.56	\$ 17.88
067-0510-033-0000	RESIDENTIAL	\$ 15.32	\$ 2.56	\$ 17.88
067-0510-034-0000	RESIDENTIAL	\$ 15.32	\$ 2.56	\$ 17.88
067-0510-035-0000	RESIDENTIAL	\$ 15.32	\$ 2.56	\$ 17.88
067-0510-036-0000	RESIDENTIAL	\$ 15.32	\$ 2.56	\$ 17.88
067-0510-037-0000	RESIDENTIAL	\$ 15.32	\$ 2.56	\$ 17.88
067-0510-038-0000	RESIDENTIAL	\$ 15.32	\$ 2.56	\$ 17.88
067-0510-039-0000	RESIDENTIAL	\$ 15.32	\$ 2.56	\$ 17.88
067-0510-040-0000	RESIDENTIAL	\$ 15.32	\$ 2.56	\$ 17.88
067-0510-041-0000	RESIDENTIAL	\$ 15.32	\$ 2.56	\$ 17.88
067-0510-042-0000	RESIDENTIAL	\$ 15.32	\$ 2.56	\$ 17.88
067-0510-043-0000	RESIDENTIAL	\$ 15.32	\$ 2.56	\$ 17.88
067-0510-044-0000	RESIDENTIAL	\$ 15.32	\$ 2.56	\$ 17.88
067-0510-045-0000	RESIDENTIAL	\$ 15.32	\$ 2.56	\$ 17.88
067-0510-046-0000	RESIDENTIAL	\$ 15.32	\$ 2.56	\$ 17.88
067-0510-047-0000	RESIDENTIAL	\$ 15.32	\$ 2.56	\$ 17.88
067-0510-048-0000	RESIDENTIAL	\$ 15.32	\$ 2.56	\$ 17.88
067-0510-049-0000	RESIDENTIAL	\$ 15.32	\$ 2.56	\$ 17.88
067-0510-050-0000	RESIDENTIAL	\$ 15.32	\$ 2.56	\$ 17.88
067-0510-051-0000	RESIDENTIAL	\$ 15.32	\$ 2.56	\$ 17.88
067-0510-052-0000	RESIDENTIAL	\$ 15.32	\$ 2.56	\$ 17.88

ITEM 10.4.

City of Rancho Cordova
Lighting District No. 2012-1
Fiscal Year 2020-21 Assessment Roll

ATTACHMENT 2

APN	District Classification	Street Light Charge	Safety Light Charge	Total Assessment
067-0510-053-0000	RESIDENTIAL	\$ 15.32	\$ 2.56	\$ 17.88
067-0510-054-0000	RESIDENTIAL	\$ 15.32	\$ 2.56	\$ 17.88
067-0510-055-0000	RESIDENTIAL	\$ 15.32	\$ 2.56	\$ 17.88
067-0510-056-0000	RESIDENTIAL	\$ 15.32	\$ 2.56	\$ 17.88
067-0510-057-0000	RESIDENTIAL	\$ 15.32	\$ 2.56	\$ 17.88
067-0510-058-0000	RESIDENTIAL	\$ 15.32	\$ 2.56	\$ 17.88
067-0510-059-0000	RESIDENTIAL	\$ 15.32	\$ 2.56	\$ 17.88
067-0510-060-0000	RESIDENTIAL	\$ 15.32	\$ 2.56	\$ 17.88
067-0510-061-0000	RESIDENTIAL	\$ 15.32	\$ 2.56	\$ 17.88
067-0510-062-0000	RESIDENTIAL	\$ 15.32	\$ 2.56	\$ 17.88
067-0510-063-0000	RESIDENTIAL	\$ 15.32	\$ 2.56	\$ 17.88
067-0510-064-0000	RESIDENTIAL	\$ 15.32	\$ 2.56	\$ 17.88
067-0510-065-0000	RESIDENTIAL	\$ 15.32	\$ 2.56	\$ 17.88
067-0510-066-0000	RESIDENTIAL	\$ 15.32	\$ 2.56	\$ 17.88
067-0510-067-0000	RESIDENTIAL	\$ 15.32	\$ 2.56	\$ 17.88
067-0510-068-0000	RESIDENTIAL	\$ 15.32	\$ 2.56	\$ 17.88
067-0510-069-0000	RESIDENTIAL	\$ 15.32	\$ 2.56	\$ 17.88
067-0510-070-0000	RESIDENTIAL	\$ 15.32	\$ 2.56	\$ 17.88
067-0510-071-0000	RESIDENTIAL	\$ 15.32	\$ 2.56	\$ 17.88
067-0510-072-0000	RESIDENTIAL	\$ 15.32	\$ 2.56	\$ 17.88
067-0510-073-0000	RESIDENTIAL	\$ 15.32	\$ 2.56	\$ 17.88
067-0510-074-0000	RESIDENTIAL	\$ 15.32	\$ 2.56	\$ 17.88
067-0510-075-0000	RESIDENTIAL	\$ 15.32	\$ 2.56	\$ 17.88
067-0510-076-0000	RESIDENTIAL	\$ 15.32	\$ 2.56	\$ 17.88
067-0510-077-0000	RESIDENTIAL	\$ 15.32	\$ 2.56	\$ 17.88
067-0510-078-0000	RESIDENTIAL	\$ 15.32	\$ 2.56	\$ 17.88
067-0510-079-0000	RESIDENTIAL	\$ 15.32	\$ 2.56	\$ 17.88
067-0510-080-0000	RESIDENTIAL	\$ 15.32	\$ 2.56	\$ 17.88
067-0510-081-0000	RESIDENTIAL	\$ 15.32	\$ 2.56	\$ 17.88
067-0510-082-0000	RESIDENTIAL	\$ 15.32	\$ 2.56	\$ 17.88
067-0510-083-0000	RESIDENTIAL	\$ 15.32	\$ 2.56	\$ 17.88
067-0510-084-0000	RESIDENTIAL	\$ 15.32	\$ 2.56	\$ 17.88
067-0510-085-0000	RESIDENTIAL	\$ 15.32	\$ 2.56	\$ 17.88
067-0510-086-0000	RESIDENTIAL	\$ 15.32	\$ 2.56	\$ 17.88
067-0510-087-0000	RESIDENTIAL	\$ 15.32	\$ 2.56	\$ 17.88
067-0510-088-0000	RESIDENTIAL	\$ 15.32	\$ 2.56	\$ 17.88
067-0510-089-0000	RESIDENTIAL	\$ 15.32	\$ 2.56	\$ 17.88
067-0510-090-0000	RESIDENTIAL	\$ 15.32	\$ 2.56	\$ 17.88
067-0510-091-0000	RESIDENTIAL	\$ 15.32	\$ 2.56	\$ 17.88
067-0510-092-0000	RESIDENTIAL	\$ 15.32	\$ 2.56	\$ 17.88
067-0510-093-0000	RESIDENTIAL	\$ 15.32	\$ 2.56	\$ 17.88
067-0510-094-0000	RESIDENTIAL	\$ 15.32	\$ 2.56	\$ 17.88
067-0510-095-0000	RESIDENTIAL	\$ 15.32	\$ 2.56	\$ 17.88
067-0510-096-0000	RESIDENTIAL	\$ 15.32	\$ 2.56	\$ 17.88

ITEM 10.4.

City of Rancho Cordova
Lighting District No. 2012-1
Fiscal Year 2020-21 Assessment Roll

ATTACHMENT 2

APN	District Classification	Street Light Charge	Safety Light Charge	Total Assessment
067-0510-097-0000	RESIDENTIAL	\$ 15.32	\$ 2.56	\$ 17.88
067-0510-098-0000	RESIDENTIAL	\$ 15.32	\$ 2.56	\$ 17.88
067-0510-099-0000	RESIDENTIAL	\$ 15.32	\$ 2.56	\$ 17.88
067-0510-100-0000	RESIDENTIAL	\$ 15.32	\$ 2.56	\$ 17.88
067-0510-101-0000	RESIDENTIAL	\$ 15.32	\$ 2.56	\$ 17.88
067-0510-103-0000	RESIDENTIAL	\$ 15.32	\$ 2.56	\$ 17.88
067-0510-104-0000	RESIDENTIAL	\$ 15.32	\$ 2.56	\$ 17.88
067-0520-001-0000	RESIDENTIAL	\$ 15.32	\$ 2.56	\$ 17.88
067-0520-002-0000	RESIDENTIAL	\$ 15.32	\$ 2.56	\$ 17.88
067-0520-003-0000	RESIDENTIAL	\$ 15.32	\$ 2.56	\$ 17.88
067-0520-004-0000	RESIDENTIAL	\$ 15.32	\$ 2.56	\$ 17.88
067-0520-005-0000	RESIDENTIAL	\$ 15.32	\$ 2.56	\$ 17.88
067-0520-006-0000	RESIDENTIAL	\$ 15.32	\$ 2.56	\$ 17.88
067-0520-007-0000	RESIDENTIAL	\$ 15.32	\$ 2.56	\$ 17.88
067-0520-008-0000	RESIDENTIAL	\$ 15.32	\$ 2.56	\$ 17.88
067-0520-009-0000	RESIDENTIAL	\$ 15.32	\$ 2.56	\$ 17.88
067-0520-010-0000	RESIDENTIAL	\$ 15.32	\$ 2.56	\$ 17.88
067-0520-011-0000	RESIDENTIAL	\$ 15.32	\$ 2.56	\$ 17.88
067-0520-012-0000	RESIDENTIAL	\$ 15.32	\$ 2.56	\$ 17.88
067-0520-013-0000	RESIDENTIAL	\$ 15.32	\$ 2.56	\$ 17.88
067-0520-014-0000	RESIDENTIAL	\$ 15.32	\$ 2.56	\$ 17.88
067-0520-015-0000	RESIDENTIAL	\$ 15.32	\$ 2.56	\$ 17.88
067-0520-016-0000	RESIDENTIAL	\$ 15.32	\$ 2.56	\$ 17.88
067-0520-017-0000	RESIDENTIAL	\$ 15.32	\$ 2.56	\$ 17.88
067-0520-018-0000	RESIDENTIAL	\$ 15.32	\$ 2.56	\$ 17.88
067-0520-019-0000	RESIDENTIAL	\$ 15.32	\$ 2.56	\$ 17.88
067-0520-020-0000	RESIDENTIAL	\$ 15.32	\$ 2.56	\$ 17.88
067-0520-021-0000	RESIDENTIAL	\$ 15.32	\$ 2.56	\$ 17.88
067-0520-022-0000	RESIDENTIAL	\$ 15.32	\$ 2.56	\$ 17.88
067-0520-023-0000	RESIDENTIAL	\$ 15.32	\$ 2.56	\$ 17.88
067-0520-024-0000	RESIDENTIAL	\$ 15.32	\$ 2.56	\$ 17.88
067-0520-025-0000	RESIDENTIAL	\$ 15.32	\$ 2.56	\$ 17.88
067-0520-026-0000	RESIDENTIAL	\$ 15.32	\$ 2.56	\$ 17.88
067-0520-027-0000	RESIDENTIAL	\$ 15.32	\$ 2.56	\$ 17.88
067-0520-028-0000	RESIDENTIAL	\$ 15.32	\$ 2.56	\$ 17.88
067-0520-029-0000	RESIDENTIAL	\$ 15.32	\$ 2.56	\$ 17.88
067-0520-030-0000	RESIDENTIAL	\$ 15.32	\$ 2.56	\$ 17.88
067-0520-031-0000	RESIDENTIAL	\$ 15.32	\$ 2.56	\$ 17.88
067-0520-032-0000	RESIDENTIAL	\$ 15.32	\$ 2.56	\$ 17.88
067-0520-033-0000	RESIDENTIAL	\$ 15.32	\$ 2.56	\$ 17.88
067-0520-034-0000	RESIDENTIAL	\$ 15.32	\$ 2.56	\$ 17.88
067-0520-035-0000	RESIDENTIAL	\$ 15.32	\$ 2.56	\$ 17.88
067-0520-036-0000	RESIDENTIAL	\$ 15.32	\$ 2.56	\$ 17.88
067-0520-037-0000	RESIDENTIAL	\$ 15.32	\$ 2.56	\$ 17.88

ITEM 10.4.

City of Rancho Cordova
Lighting District No. 2012-1
Fiscal Year 2020-21 Assessment Roll

ATTACHMENT 2

APN	District Classification	Street Light Charge	Safety Light Charge	Total Assessment
067-0520-038-0000	RESIDENTIAL	\$ 15.32	\$ 2.56	\$ 17.88
067-0520-039-0000	RESIDENTIAL	\$ 15.32	\$ 2.56	\$ 17.88
067-0520-040-0000	RESIDENTIAL	\$ 15.32	\$ 2.56	\$ 17.88
067-0520-041-0000	RESIDENTIAL	\$ 15.32	\$ 2.56	\$ 17.88
067-0520-042-0000	RESIDENTIAL	\$ 15.32	\$ 2.56	\$ 17.88
067-0520-043-0000	RESIDENTIAL	\$ 15.32	\$ 2.56	\$ 17.88
067-0520-044-0000	RESIDENTIAL	\$ 15.32	\$ 2.56	\$ 17.88
067-0520-045-0000	RESIDENTIAL	\$ 15.32	\$ 2.56	\$ 17.88
067-0520-046-0000	RESIDENTIAL	\$ 15.32	\$ 2.56	\$ 17.88
067-0520-047-0000	RESIDENTIAL	\$ 15.32	\$ 2.56	\$ 17.88
067-0520-048-0000	RESIDENTIAL	\$ 15.32	\$ 2.56	\$ 17.88
067-0520-049-0000	RESIDENTIAL	\$ 15.32	\$ 2.56	\$ 17.88
067-0520-050-0000	RESIDENTIAL	\$ 15.32	\$ 2.56	\$ 17.88
067-0520-051-0000	RESIDENTIAL	\$ 15.32	\$ 2.56	\$ 17.88
067-0520-052-0000	RESIDENTIAL	\$ 15.32	\$ 2.56	\$ 17.88
067-0520-053-0000	RESIDENTIAL	\$ 15.32	\$ 2.56	\$ 17.88
067-0520-054-0000	RESIDENTIAL	\$ 15.32	\$ 2.56	\$ 17.88
067-0520-055-0000	RESIDENTIAL	\$ 15.32	\$ 2.56	\$ 17.88
067-0520-056-0000	RESIDENTIAL	\$ 15.32	\$ 2.56	\$ 17.88
067-0520-057-0000	RESIDENTIAL	\$ 15.32	\$ 2.56	\$ 17.88
067-0520-058-0000	RESIDENTIAL	\$ 15.32	\$ 2.56	\$ 17.88
067-0520-059-0000	RESIDENTIAL	\$ 15.32	\$ 2.56	\$ 17.88
067-0520-060-0000	RESIDENTIAL	\$ 15.32	\$ 2.56	\$ 17.88
067-0520-061-0000	RESIDENTIAL	\$ 15.32	\$ 2.56	\$ 17.88
067-0520-062-0000	RESIDENTIAL	\$ 15.32	\$ 2.56	\$ 17.88
067-0520-063-0000	RESIDENTIAL	\$ 15.32	\$ 2.56	\$ 17.88
067-0520-064-0000	RESIDENTIAL	\$ 15.32	\$ 2.56	\$ 17.88
067-0520-065-0000	RESIDENTIAL	\$ 15.32	\$ 2.56	\$ 17.88
067-0520-066-0000	RESIDENTIAL	\$ 15.32	\$ 2.56	\$ 17.88
067-0520-067-0000	RESIDENTIAL	\$ 15.32	\$ 2.56	\$ 17.88
067-0520-068-0000	RESIDENTIAL	\$ 15.32	\$ 2.56	\$ 17.88
067-0520-069-0000	RESIDENTIAL	\$ 15.32	\$ 2.56	\$ 17.88
067-0520-070-0000	RESIDENTIAL	\$ 15.32	\$ 2.56	\$ 17.88
067-0520-071-0000	RESIDENTIAL	\$ 15.32	\$ 2.56	\$ 17.88
067-0520-072-0000	RESIDENTIAL	\$ 15.32	\$ 2.56	\$ 17.88
067-0520-073-0000	RESIDENTIAL	\$ 15.32	\$ 2.56	\$ 17.88
067-0520-074-0000	RESIDENTIAL	\$ 15.32	\$ 2.56	\$ 17.88
067-0520-075-0000	RESIDENTIAL	\$ 15.32	\$ 2.56	\$ 17.88
067-0520-076-0000	RESIDENTIAL	\$ 15.32	\$ 2.56	\$ 17.88
067-0520-077-0000	RESIDENTIAL	\$ 15.32	\$ 2.56	\$ 17.88
067-0520-078-0000	RESIDENTIAL	\$ 15.32	\$ 2.56	\$ 17.88
067-0520-079-0000	RESIDENTIAL	\$ 15.32	\$ 2.56	\$ 17.88
067-0520-080-0000	RESIDENTIAL	\$ 15.32	\$ 2.56	\$ 17.88
067-0520-081-0000	RESIDENTIAL	\$ 15.32	\$ 2.56	\$ 17.88

ITEM 10.4.

City of Rancho Cordova
Lighting District No. 2012-1
Fiscal Year 2020-21 Assessment Roll

ATTACHMENT 2

APN	District Classification	Street Light Charge	Safety Light Charge	Total Assessment
067-0520-082-0000	RESIDENTIAL	\$ 15.32	\$ 2.56	\$ 17.88
067-0520-083-0000	RESIDENTIAL	\$ 15.32	\$ 2.56	\$ 17.88
067-0520-084-0000	RESIDENTIAL	\$ 15.32	\$ 2.56	\$ 17.88
067-0520-085-0000	RESIDENTIAL	\$ 15.32	\$ 2.56	\$ 17.88
067-0520-086-0000	RESIDENTIAL	\$ 15.32	\$ 2.56	\$ 17.88
067-0520-087-0000	RESIDENTIAL	\$ 15.32	\$ 2.56	\$ 17.88
067-0520-088-0000	RESIDENTIAL	\$ 15.32	\$ 2.56	\$ 17.88
067-0520-089-0000	RESIDENTIAL	\$ 15.32	\$ 2.56	\$ 17.88
067-0520-090-0000	RESIDENTIAL	\$ 15.32	\$ 2.56	\$ 17.88
067-0530-001-0000	RESIDENTIAL	\$ 15.32	\$ 2.56	\$ 17.88
067-0530-002-0000	RESIDENTIAL	\$ 15.32	\$ 2.56	\$ 17.88
067-0530-003-0000	RESIDENTIAL	\$ 15.32	\$ 2.56	\$ 17.88
067-0530-004-0000	RESIDENTIAL	\$ 15.32	\$ 2.56	\$ 17.88
067-0530-005-0000	RESIDENTIAL	\$ 15.32	\$ 2.56	\$ 17.88
067-0530-006-0000	RESIDENTIAL	\$ 15.32	\$ 2.56	\$ 17.88
067-0530-007-0000	RESIDENTIAL	\$ 15.32	\$ 2.56	\$ 17.88
067-0530-008-0000	RESIDENTIAL	\$ 15.32	\$ 2.56	\$ 17.88
067-0530-009-0000	RESIDENTIAL	\$ 15.32	\$ 2.56	\$ 17.88
067-0530-010-0000	RESIDENTIAL	\$ 15.32	\$ 2.56	\$ 17.88
067-0530-011-0000	RESIDENTIAL	\$ 15.32	\$ 2.56	\$ 17.88
067-0530-012-0000	RESIDENTIAL	\$ 15.32	\$ 2.56	\$ 17.88
067-0530-013-0000	RESIDENTIAL	\$ 15.32	\$ 2.56	\$ 17.88
067-0530-014-0000	RESIDENTIAL	\$ 15.32	\$ 2.56	\$ 17.88
067-0530-015-0000	RESIDENTIAL	\$ 15.32	\$ 2.56	\$ 17.88
067-0530-016-0000	RESIDENTIAL	\$ 15.32	\$ 2.56	\$ 17.88
067-0530-017-0000	RESIDENTIAL	\$ 15.32	\$ 2.56	\$ 17.88
067-0530-018-0000	RESIDENTIAL	\$ 15.32	\$ 2.56	\$ 17.88
067-0530-019-0000	RESIDENTIAL	\$ 15.32	\$ 2.56	\$ 17.88
067-0530-020-0000	RESIDENTIAL	\$ 15.32	\$ 2.56	\$ 17.88
067-0530-021-0000	RESIDENTIAL	\$ 15.32	\$ 2.56	\$ 17.88
067-0530-022-0000	RESIDENTIAL	\$ 15.32	\$ 2.56	\$ 17.88
067-0530-023-0000	RESIDENTIAL	\$ 15.32	\$ 2.56	\$ 17.88
067-0530-024-0000	RESIDENTIAL	\$ 15.32	\$ 2.56	\$ 17.88
067-0530-025-0000	RESIDENTIAL	\$ 15.32	\$ 2.56	\$ 17.88
067-0530-026-0000	RESIDENTIAL	\$ 15.32	\$ 2.56	\$ 17.88
067-0530-027-0000	RESIDENTIAL	\$ 15.32	\$ 2.56	\$ 17.88
067-0530-028-0000	RESIDENTIAL	\$ 15.32	\$ 2.56	\$ 17.88
067-0530-029-0000	RESIDENTIAL	\$ 15.32	\$ 2.56	\$ 17.88
067-0530-030-0000	RESIDENTIAL	\$ 15.32	\$ 2.56	\$ 17.88
067-0530-031-0000	RESIDENTIAL	\$ 15.32	\$ 2.56	\$ 17.88
067-0530-032-0000	RESIDENTIAL	\$ 15.32	\$ 2.56	\$ 17.88
067-0530-033-0000	RESIDENTIAL	\$ 15.32	\$ 2.56	\$ 17.88
067-0530-034-0000	RESIDENTIAL	\$ 15.32	\$ 2.56	\$ 17.88
067-0540-001-0000	RESIDENTIAL	\$ 15.32	\$ 2.56	\$ 17.88

ITEM 10.4.

City of Rancho Cordova
Lighting District No. 2012-1
Fiscal Year 2020-21 Assessment Roll

ATTACHMENT 2

APN	District Classification	Street Light Charge	Safety Light Charge	Total Assessment
067-0540-002-0000	RESIDENTIAL	\$ 15.32	\$ 2.56	\$ 17.88
067-0540-003-0000	RESIDENTIAL	\$ 15.32	\$ 2.56	\$ 17.88
067-0540-004-0000	RESIDENTIAL	\$ 15.32	\$ 2.56	\$ 17.88
067-0540-005-0000	RESIDENTIAL	\$ 15.32	\$ 2.56	\$ 17.88
067-0540-006-0000	RESIDENTIAL	\$ 15.32	\$ 2.56	\$ 17.88
067-0540-007-0000	RESIDENTIAL	\$ 15.32	\$ 2.56	\$ 17.88
067-0540-008-0000	RESIDENTIAL	\$ 15.32	\$ 2.56	\$ 17.88
067-0540-009-0000	RESIDENTIAL	\$ 15.32	\$ 2.56	\$ 17.88
067-0540-010-0000	RESIDENTIAL	\$ 15.32	\$ 2.56	\$ 17.88
067-0540-011-0000	RESIDENTIAL	\$ 15.32	\$ 2.56	\$ 17.88
067-0540-012-0000	RESIDENTIAL	\$ 15.32	\$ 2.56	\$ 17.88
067-0540-013-0000	RESIDENTIAL	\$ 15.32	\$ 2.56	\$ 17.88
067-0540-014-0000	RESIDENTIAL	\$ 15.32	\$ 2.56	\$ 17.88
067-0540-015-0000	RESIDENTIAL	\$ 15.32	\$ 2.56	\$ 17.88
067-0540-016-0000	RESIDENTIAL	\$ 15.32	\$ 2.56	\$ 17.88
067-0540-017-0000	RESIDENTIAL	\$ 15.32	\$ 2.56	\$ 17.88
067-0540-018-0000	RESIDENTIAL	\$ 15.32	\$ 2.56	\$ 17.88
067-0540-019-0000	RESIDENTIAL	\$ 15.32	\$ 2.56	\$ 17.88
067-0540-020-0000	RESIDENTIAL	\$ 15.32	\$ 2.56	\$ 17.88
067-0540-021-0000	RESIDENTIAL	\$ 15.32	\$ 2.56	\$ 17.88
067-0540-022-0000	RESIDENTIAL	\$ 15.32	\$ 2.56	\$ 17.88
067-0540-023-0000	RESIDENTIAL	\$ 15.32	\$ 2.56	\$ 17.88
067-0540-024-0000	RESIDENTIAL	\$ 15.32	\$ 2.56	\$ 17.88
067-0540-025-0000	RESIDENTIAL	\$ 15.32	\$ 2.56	\$ 17.88
067-0540-026-0000	RESIDENTIAL	\$ 15.32	\$ 2.56	\$ 17.88
067-0540-027-0000	RESIDENTIAL	\$ 15.32	\$ 2.56	\$ 17.88
067-0540-028-0000	RESIDENTIAL	\$ 15.32	\$ 2.56	\$ 17.88
067-0540-029-0000	RESIDENTIAL	\$ 15.32	\$ 2.56	\$ 17.88
067-0540-030-0000	RESIDENTIAL	\$ 15.32	\$ 2.56	\$ 17.88
067-0540-031-0000	RESIDENTIAL	\$ 15.32	\$ 2.56	\$ 17.88
067-0540-032-0000	RESIDENTIAL	\$ 15.32	\$ 2.56	\$ 17.88
067-0540-033-0000	RESIDENTIAL	\$ 15.32	\$ 2.56	\$ 17.88
067-0540-034-0000	RESIDENTIAL	\$ 15.32	\$ 2.56	\$ 17.88
067-0540-035-0000	RESIDENTIAL	\$ 15.32	\$ 2.56	\$ 17.88
067-0540-036-0000	RESIDENTIAL	\$ 15.32	\$ 2.56	\$ 17.88
067-0540-037-0000	RESIDENTIAL	\$ 15.32	\$ 2.56	\$ 17.88
067-0540-038-0000	RESIDENTIAL	\$ 15.32	\$ 2.56	\$ 17.88
067-0540-039-0000	RESIDENTIAL	\$ 15.32	\$ 2.56	\$ 17.88
067-0540-040-0000	RESIDENTIAL	\$ 15.32	\$ 2.56	\$ 17.88
067-0540-041-0000	RESIDENTIAL	\$ 15.32	\$ 2.56	\$ 17.88
067-0540-042-0000	RESIDENTIAL	\$ 15.32	\$ 2.56	\$ 17.88
067-0540-043-0000	RESIDENTIAL	\$ 15.32	\$ 2.56	\$ 17.88
067-0540-044-0000	RESIDENTIAL	\$ 15.32	\$ 2.56	\$ 17.88
067-0540-045-0000	RESIDENTIAL	\$ 15.32	\$ 2.56	\$ 17.88

ITEM 10.4.

City of Rancho Cordova
Lighting District No. 2012-1
Fiscal Year 2020-21 Assessment Roll

ATTACHMENT 2

APN	District Classification	Street Light Charge	Safety Light Charge	Total Assessment
067-0540-046-0000	RESIDENTIAL	\$ 15.32	\$ 2.56	\$ 17.88
067-0540-047-0000	RESIDENTIAL	\$ 15.32	\$ 2.56	\$ 17.88
067-0540-048-0000	RESIDENTIAL	\$ 15.32	\$ 2.56	\$ 17.88
067-0540-049-0000	RESIDENTIAL	\$ 15.32	\$ 2.56	\$ 17.88
067-0540-050-0000	RESIDENTIAL	\$ 15.32	\$ 2.56	\$ 17.88
067-0540-051-0000	RESIDENTIAL	\$ 15.32	\$ 2.56	\$ 17.88
067-0540-052-0000	RESIDENTIAL	\$ 15.32	\$ 2.56	\$ 17.88
067-0540-053-0000	RESIDENTIAL	\$ 15.32	\$ 2.56	\$ 17.88
067-0540-054-0000	RESIDENTIAL	\$ 15.32	\$ 2.56	\$ 17.88
067-0540-055-0000	RESIDENTIAL	\$ 15.32	\$ 2.56	\$ 17.88
067-0540-056-0000	RESIDENTIAL	\$ 15.32	\$ 2.56	\$ 17.88
067-0540-057-0000	RESIDENTIAL	\$ 15.32	\$ 2.56	\$ 17.88
067-0540-058-0000	RESIDENTIAL	\$ 15.32	\$ 2.56	\$ 17.88
067-0540-059-0000	RESIDENTIAL	\$ 15.32	\$ 2.56	\$ 17.88
067-0540-060-0000	RESIDENTIAL	\$ 15.32	\$ 2.56	\$ 17.88
067-0540-061-0000	RESIDENTIAL	\$ 15.32	\$ 2.56	\$ 17.88
067-0540-062-0000	RESIDENTIAL	\$ 15.32	\$ 2.56	\$ 17.88
067-0540-063-0000	RESIDENTIAL	\$ 15.32	\$ 2.56	\$ 17.88
067-0540-064-0000	RESIDENTIAL	\$ 15.32	\$ 2.56	\$ 17.88
067-0540-065-0000	RESIDENTIAL	\$ 15.32	\$ 2.56	\$ 17.88
067-0540-066-0000	RESIDENTIAL	\$ 15.32	\$ 2.56	\$ 17.88
067-0540-067-0000	RESIDENTIAL	\$ 15.32	\$ 2.56	\$ 17.88
067-0540-068-0000	RESIDENTIAL	\$ 15.32	\$ 2.56	\$ 17.88
067-0540-069-0000	RESIDENTIAL	\$ 15.32	\$ 2.56	\$ 17.88
067-0540-070-0000	RESIDENTIAL	\$ 15.32	\$ 2.56	\$ 17.88
067-0540-071-0000	RESIDENTIAL	\$ 15.32	\$ 2.56	\$ 17.88
067-0540-072-0000	RESIDENTIAL	\$ 15.32	\$ 2.56	\$ 17.88
067-0540-073-0000	RESIDENTIAL	\$ 15.32	\$ 2.56	\$ 17.88
067-0540-074-0000	RESIDENTIAL	\$ 15.32	\$ 2.56	\$ 17.88
067-0540-075-0000	RESIDENTIAL	\$ 15.32	\$ 2.56	\$ 17.88
067-0540-076-0000	RESIDENTIAL	\$ 15.32	\$ 2.56	\$ 17.88
067-0540-077-0000	RESIDENTIAL	\$ 15.32	\$ 2.56	\$ 17.88
067-0540-078-0000	RESIDENTIAL	\$ 15.32	\$ 2.56	\$ 17.88
067-0540-079-0000	RESIDENTIAL	\$ 15.32	\$ 2.56	\$ 17.88
067-0540-080-0000	RESIDENTIAL	\$ 15.32	\$ 2.56	\$ 17.88
067-0540-081-0000	RESIDENTIAL	\$ 15.32	\$ 2.56	\$ 17.88
067-0540-082-0000	RESIDENTIAL	\$ 15.32	\$ 2.56	\$ 17.88
067-0540-083-0000	RESIDENTIAL	\$ 15.32	\$ 2.56	\$ 17.88
067-0540-084-0000	RESIDENTIAL	\$ 15.32	\$ 2.56	\$ 17.88
067-0540-085-0000	RESIDENTIAL	\$ 15.32	\$ 2.56	\$ 17.88
067-0540-086-0000	RESIDENTIAL	\$ 15.32	\$ 2.56	\$ 17.88
067-0540-087-0000	RESIDENTIAL	\$ 15.32	\$ 2.56	\$ 17.88
067-0540-088-0000	RESIDENTIAL	\$ 15.32	\$ 2.56	\$ 17.88
067-0540-089-0000	RESIDENTIAL	\$ 15.32	\$ 2.56	\$ 17.88

ITEM 10.4.

City of Rancho Cordova
Lighting District No. 2012-1
Fiscal Year 2020-21 Assessment Roll

ATTACHMENT 2

APN	District Classification	Street Light Charge	Safety Light Charge	Total Assessment
067-0540-090-0000	RESIDENTIAL	\$ 15.32	\$ 2.56	\$ 17.88
067-0540-091-0000	RESIDENTIAL	\$ 15.32	\$ 2.56	\$ 17.88
067-0540-092-0000	RESIDENTIAL	\$ 15.32	\$ 2.56	\$ 17.88
067-0540-093-0000	RESIDENTIAL	\$ 15.32	\$ 2.56	\$ 17.88
067-0540-094-0000	RESIDENTIAL	\$ 15.32	\$ 2.56	\$ 17.88
067-0540-095-0000	RESIDENTIAL	\$ 15.32	\$ 2.56	\$ 17.88
067-0540-096-0000	RESIDENTIAL	\$ 15.32	\$ 2.56	\$ 17.88
067-0540-097-0000	RESIDENTIAL	\$ 15.32	\$ 2.56	\$ 17.88
067-0540-098-0000	RESIDENTIAL	\$ 15.32	\$ 2.56	\$ 17.88
067-0540-099-0000	RESIDENTIAL	\$ 15.32	\$ 2.56	\$ 17.88
067-0540-100-0000	RESIDENTIAL	\$ 15.32	\$ 2.56	\$ 17.88
067-0540-101-0000	RESIDENTIAL	\$ 15.32	\$ 2.56	\$ 17.88
067-0540-102-0000	RESIDENTIAL	\$ 15.32	\$ 2.56	\$ 17.88
067-0540-103-0000	RESIDENTIAL	\$ 15.32	\$ 2.56	\$ 17.88
067-0540-104-0000	RESIDENTIAL	\$ 15.32	\$ 2.56	\$ 17.88
067-0540-105-0000	RESIDENTIAL	\$ 15.32	\$ 2.56	\$ 17.88
067-0540-106-0000	RESIDENTIAL	\$ 15.32	\$ 2.56	\$ 17.88
067-0540-107-0000	RESIDENTIAL	\$ 15.32	\$ 2.56	\$ 17.88
067-0540-108-0000	RESIDENTIAL	\$ 15.32	\$ 2.56	\$ 17.88
067-0550-001-0000	RESIDENTIAL	\$ 15.32	\$ 2.56	\$ 17.88
067-0550-002-0000	RESIDENTIAL	\$ 15.32	\$ 2.56	\$ 17.88
067-0550-003-0000	RESIDENTIAL	\$ 15.32	\$ 2.56	\$ 17.88
067-0550-004-0000	RESIDENTIAL	\$ 15.32	\$ 2.56	\$ 17.88
067-0550-005-0000	RESIDENTIAL	\$ 15.32	\$ 2.56	\$ 17.88
067-0550-006-0000	RESIDENTIAL	\$ 15.32	\$ 2.56	\$ 17.88
067-0550-007-0000	RESIDENTIAL	\$ 15.32	\$ 2.56	\$ 17.88
067-0550-008-0000	RESIDENTIAL	\$ 15.32	\$ 2.56	\$ 17.88
067-0550-009-0000	RESIDENTIAL	\$ 15.32	\$ 2.56	\$ 17.88
067-0550-010-0000	RESIDENTIAL	\$ 15.32	\$ 2.56	\$ 17.88
067-0550-011-0000	RESIDENTIAL	\$ 15.32	\$ 2.56	\$ 17.88
067-0550-012-0000	RESIDENTIAL	\$ 15.32	\$ 2.56	\$ 17.88
067-0550-013-0000	RESIDENTIAL	\$ 15.32	\$ 2.56	\$ 17.88
067-0550-014-0000	RESIDENTIAL	\$ 15.32	\$ 2.56	\$ 17.88
067-0550-015-0000	RESIDENTIAL	\$ 15.32	\$ 2.56	\$ 17.88
067-0550-016-0000	RESIDENTIAL	\$ 15.32	\$ 2.56	\$ 17.88
067-0550-017-0000	RESIDENTIAL	\$ 15.32	\$ 2.56	\$ 17.88
067-0550-018-0000	RESIDENTIAL	\$ 15.32	\$ 2.56	\$ 17.88
067-0550-019-0000	RESIDENTIAL	\$ 15.32	\$ 2.56	\$ 17.88
067-0550-020-0000	RESIDENTIAL	\$ 15.32	\$ 2.56	\$ 17.88
067-0550-021-0000	RESIDENTIAL	\$ 15.32	\$ 2.56	\$ 17.88
067-0550-022-0000	RESIDENTIAL	\$ 15.32	\$ 2.56	\$ 17.88
067-0550-023-0000	RESIDENTIAL	\$ 15.32	\$ 2.56	\$ 17.88
067-0550-024-0000	RESIDENTIAL	\$ 15.32	\$ 2.56	\$ 17.88
067-0550-025-0000	RESIDENTIAL	\$ 15.32	\$ 2.56	\$ 17.88

ITEM 10.4.

City of Rancho Cordova
Lighting District No. 2012-1
Fiscal Year 2020-21 Assessment Roll

ATTACHMENT 2

APN	District Classification	Street Light Charge	Safety Light Charge	Total Assessment
067-0550-026-0000	RESIDENTIAL	\$ 15.32	\$ 2.56	\$ 17.88
067-0550-027-0000	RESIDENTIAL	\$ 15.32	\$ 2.56	\$ 17.88
067-0550-028-0000	RESIDENTIAL	\$ 15.32	\$ 2.56	\$ 17.88
067-0550-029-0000	RESIDENTIAL	\$ 15.32	\$ 2.56	\$ 17.88
067-0550-030-0000	RESIDENTIAL	\$ 15.32	\$ 2.56	\$ 17.88
067-0550-031-0000	RESIDENTIAL	\$ 15.32	\$ 2.56	\$ 17.88
067-0550-032-0000	RESIDENTIAL	\$ 15.32	\$ 2.56	\$ 17.88
067-0550-033-0000	RESIDENTIAL	\$ 15.32	\$ 2.56	\$ 17.88
067-0550-034-0000	RESIDENTIAL	\$ 15.32	\$ 2.56	\$ 17.88
067-0550-035-0000	RESIDENTIAL	\$ 15.32	\$ 2.56	\$ 17.88
067-0550-036-0000	RESIDENTIAL	\$ 15.32	\$ 2.56	\$ 17.88
067-0550-037-0000	RESIDENTIAL	\$ 15.32	\$ 2.56	\$ 17.88
067-0550-038-0000	RESIDENTIAL	\$ 15.32	\$ 2.56	\$ 17.88
067-0550-039-0000	RESIDENTIAL	\$ 15.32	\$ 2.56	\$ 17.88
067-0550-040-0000	RESIDENTIAL	\$ 15.32	\$ 2.56	\$ 17.88
067-0550-041-0000	RESIDENTIAL	\$ 15.32	\$ 2.56	\$ 17.88
067-0550-042-0000	RESIDENTIAL	\$ 15.32	\$ 2.56	\$ 17.88
067-0550-043-0000	RESIDENTIAL	\$ 15.32	\$ 2.56	\$ 17.88
067-0550-044-0000	RESIDENTIAL	\$ 15.32	\$ 2.56	\$ 17.88
067-0550-045-0000	RESIDENTIAL	\$ 15.32	\$ 2.56	\$ 17.88
067-0550-046-0000	RESIDENTIAL	\$ 15.32	\$ 2.56	\$ 17.88
067-0550-047-0000	RESIDENTIAL	\$ 15.32	\$ 2.56	\$ 17.88
067-0550-048-0000	RESIDENTIAL	\$ 15.32	\$ 2.56	\$ 17.88
067-0550-049-0000	RESIDENTIAL	\$ 15.32	\$ 2.56	\$ 17.88
067-0550-050-0000	RESIDENTIAL	\$ 15.32	\$ 2.56	\$ 17.88
067-0550-051-0000	RESIDENTIAL	\$ 15.32	\$ 2.56	\$ 17.88
067-0550-052-0000	RESIDENTIAL	\$ 15.32	\$ 2.56	\$ 17.88
067-0550-053-0000	RESIDENTIAL	\$ 15.32	\$ 2.56	\$ 17.88
067-0550-054-0000	RESIDENTIAL	\$ 15.32	\$ 2.56	\$ 17.88
067-0550-055-0000	RESIDENTIAL	\$ 15.32	\$ 2.56	\$ 17.88
067-0550-056-0000	RESIDENTIAL	\$ 15.32	\$ 2.56	\$ 17.88
067-0550-057-0000	RESIDENTIAL	\$ 15.32	\$ 2.56	\$ 17.88
067-0550-058-0000	RESIDENTIAL	\$ 15.32	\$ 2.56	\$ 17.88
067-0550-059-0000	RESIDENTIAL	\$ 15.32	\$ 2.56	\$ 17.88
067-0550-060-0000	RESIDENTIAL	\$ 15.32	\$ 2.56	\$ 17.88
067-0550-061-0000	RESIDENTIAL	\$ 15.32	\$ 2.56	\$ 17.88
067-0550-062-0000	RESIDENTIAL	\$ 15.32	\$ 2.56	\$ 17.88
067-0550-063-0000	RESIDENTIAL	\$ 15.32	\$ 2.56	\$ 17.88
067-0550-064-0000	RESIDENTIAL	\$ 15.32	\$ 2.56	\$ 17.88
067-0550-065-0000	RESIDENTIAL	\$ 15.32	\$ 2.56	\$ 17.88
067-0550-066-0000	RESIDENTIAL	\$ 15.32	\$ 2.56	\$ 17.88
067-0550-067-0000	RESIDENTIAL	\$ 15.32	\$ 2.56	\$ 17.88
067-0550-068-0000	RESIDENTIAL	\$ 15.32	\$ 2.56	\$ 17.88
067-0550-069-0000	RESIDENTIAL	\$ 15.32	\$ 2.56	\$ 17.88

ITEM 10.4.

City of Rancho Cordova
Lighting District No. 2012-1
Fiscal Year 2020-21 Assessment Roll

ATTACHMENT 2

APN	District Classification	Street Light Charge	Safety Light Charge	Total Assessment
067-0550-070-0000	RESIDENTIAL	\$ 15.32	\$ 2.56	\$ 17.88
067-0550-071-0000	RESIDENTIAL	\$ 15.32	\$ 2.56	\$ 17.88
067-0550-072-0000	RESIDENTIAL	\$ 15.32	\$ 2.56	\$ 17.88
067-0550-073-0000	RESIDENTIAL	\$ 15.32	\$ 2.56	\$ 17.88
067-0550-074-0000	RESIDENTIAL	\$ 15.32	\$ 2.56	\$ 17.88
067-0550-075-0000	RESIDENTIAL	\$ 15.32	\$ 2.56	\$ 17.88
067-0550-076-0000	RESIDENTIAL	\$ 15.32	\$ 2.56	\$ 17.88
067-0550-077-0000	RESIDENTIAL	\$ 15.32	\$ 2.56	\$ 17.88
067-0550-078-0000	RESIDENTIAL	\$ 15.32	\$ 2.56	\$ 17.88
067-0550-079-0000	RESIDENTIAL	\$ 15.32	\$ 2.56	\$ 17.88
067-0550-080-0000	RESIDENTIAL	\$ 15.32	\$ 2.56	\$ 17.88
067-0550-081-0000	RESIDENTIAL	\$ 15.32	\$ 2.56	\$ 17.88
067-0550-082-0000	RESIDENTIAL	\$ 15.32	\$ 2.56	\$ 17.88
067-0550-083-0000	RESIDENTIAL	\$ 15.32	\$ 2.56	\$ 17.88
067-0550-084-0000	RESIDENTIAL	\$ 15.32	\$ 2.56	\$ 17.88
067-0550-085-0000	RESIDENTIAL	\$ 15.32	\$ 2.56	\$ 17.88
067-0550-086-0000	RESIDENTIAL	\$ 15.32	\$ 2.56	\$ 17.88
067-0550-087-0000	RESIDENTIAL	\$ 15.32	\$ 2.56	\$ 17.88
067-0550-088-0000	RESIDENTIAL	\$ 15.32	\$ 2.56	\$ 17.88
067-0550-089-0000	RESIDENTIAL	\$ 15.32	\$ 2.56	\$ 17.88
067-0550-090-0000	RESIDENTIAL	\$ 15.32	\$ 2.56	\$ 17.88
067-0550-091-0000	RESIDENTIAL	\$ 15.32	\$ 2.56	\$ 17.88
067-0550-092-0000	RESIDENTIAL	\$ 15.32	\$ 2.56	\$ 17.88
067-0550-093-0000	RESIDENTIAL	\$ 15.32	\$ 2.56	\$ 17.88
067-0550-094-0000	RESIDENTIAL	\$ 15.32	\$ 2.56	\$ 17.88
067-0550-095-0000	RESIDENTIAL	\$ 15.32	\$ 2.56	\$ 17.88
067-0550-096-0000	RESIDENTIAL	\$ 15.32	\$ 2.56	\$ 17.88
067-0550-097-0000	RESIDENTIAL	\$ 15.32	\$ 2.56	\$ 17.88
067-0550-098-0000	RESIDENTIAL	\$ 15.32	\$ 2.56	\$ 17.88
067-0550-099-0000	RESIDENTIAL	\$ 15.32	\$ 2.56	\$ 17.88
067-0550-100-0000	RESIDENTIAL	\$ 15.32	\$ 2.56	\$ 17.88
067-0550-101-0000	RESIDENTIAL	\$ 15.32	\$ 2.56	\$ 17.88
067-0550-102-0000	RESIDENTIAL	\$ 15.32	\$ 2.56	\$ 17.88
067-0550-103-0000	RESIDENTIAL	\$ 15.32	\$ 2.56	\$ 17.88
067-0550-104-0000	RESIDENTIAL	\$ 15.32	\$ 2.56	\$ 17.88
067-0550-105-0000	RESIDENTIAL	\$ 15.32	\$ 2.56	\$ 17.88
067-0550-106-0000	RESIDENTIAL	\$ 15.32	\$ 2.56	\$ 17.88
067-0550-107-0000	RESIDENTIAL	\$ 15.32	\$ 2.56	\$ 17.88
067-0550-108-0000	RESIDENTIAL	\$ 15.32	\$ 2.56	\$ 17.88
067-0550-109-0000	RESIDENTIAL	\$ 15.32	\$ 2.56	\$ 17.88
067-0550-110-0000	RESIDENTIAL	\$ 15.32	\$ 2.56	\$ 17.88
067-0550-111-0000	RESIDENTIAL	\$ 15.32	\$ 2.56	\$ 17.88
067-0550-112-0000	RESIDENTIAL	\$ 15.32	\$ 2.56	\$ 17.88
067-0550-113-0000	RESIDENTIAL	\$ 15.32	\$ 2.56	\$ 17.88

ITEM 10.4.

City of Rancho Cordova
Lighting District No. 2012-1
Fiscal Year 2020-21 Assessment Roll

ATTACHMENT 2

APN	District Classification	Street Light Charge	Safety Light Charge	Total Assessment
067-0550-114-0000	RESIDENTIAL	\$ 15.32	\$ 2.56	\$ 17.88
067-0550-115-0000	RESIDENTIAL	\$ 15.32	\$ 2.56	\$ 17.88
067-0550-116-0000	RESIDENTIAL	\$ 15.32	\$ 2.56	\$ 17.88
067-0550-117-0000	RESIDENTIAL	\$ 15.32	\$ 2.56	\$ 17.88
067-0550-118-0000	RESIDENTIAL	\$ 15.32	\$ 2.56	\$ 17.88
067-0550-119-0000	RESIDENTIAL	\$ 15.32	\$ 2.56	\$ 17.88
067-0550-120-0000	RESIDENTIAL	\$ 15.32	\$ 2.56	\$ 17.88
067-0550-121-0000	RESIDENTIAL	\$ 15.32	\$ 2.56	\$ 17.88
067-0550-122-0000	RESIDENTIAL	\$ 15.32	\$ 2.56	\$ 17.88
067-0550-123-0000	RESIDENTIAL	\$ 15.32	\$ 2.56	\$ 17.88
067-0550-124-0000	RESIDENTIAL	\$ 15.32	\$ 2.56	\$ 17.88
067-0550-125-0000	RESIDENTIAL	\$ 15.32	\$ 2.56	\$ 17.88
067-0550-126-0000	RESIDENTIAL	\$ 15.32	\$ 2.56	\$ 17.88
067-0550-127-0000	RESIDENTIAL	\$ 15.32	\$ 2.56	\$ 17.88
067-0550-128-0000	RESIDENTIAL	\$ 15.32	\$ 2.56	\$ 17.88
067-0550-129-0000	RESIDENTIAL	\$ 15.32	\$ 2.56	\$ 17.88
067-0550-130-0000	RESIDENTIAL	\$ 15.32	\$ 2.56	\$ 17.88
067-0550-131-0000	RESIDENTIAL	\$ 15.32	\$ 2.56	\$ 17.88
067-0550-132-0000	RESIDENTIAL	\$ 15.32	\$ 2.56	\$ 17.88
067-0560-001-0000	RESIDENTIAL	\$ 15.32	\$ 2.56	\$ 17.88
067-0560-002-0000	RESIDENTIAL	\$ 15.32	\$ 2.56	\$ 17.88
067-0560-003-0000	RESIDENTIAL	\$ 15.32	\$ 2.56	\$ 17.88
067-0560-004-0000	RESIDENTIAL	\$ 15.32	\$ 2.56	\$ 17.88
067-0560-005-0000	RESIDENTIAL	\$ 15.32	\$ 2.56	\$ 17.88
067-0560-006-0000	RESIDENTIAL	\$ 15.32	\$ 2.56	\$ 17.88
067-0560-007-0000	RESIDENTIAL	\$ 15.32	\$ 2.56	\$ 17.88
067-0560-008-0000	RESIDENTIAL	\$ 15.32	\$ 2.56	\$ 17.88
067-0560-009-0000	RESIDENTIAL	\$ 15.32	\$ 2.56	\$ 17.88
067-0560-010-0000	RESIDENTIAL	\$ 15.32	\$ 2.56	\$ 17.88
067-0560-011-0000	RESIDENTIAL	\$ 15.32	\$ 2.56	\$ 17.88
067-0560-012-0000	RESIDENTIAL	\$ 15.32	\$ 2.56	\$ 17.88
067-0560-013-0000	RESIDENTIAL	\$ 15.32	\$ 2.56	\$ 17.88
067-0560-014-0000	RESIDENTIAL	\$ 15.32	\$ 2.56	\$ 17.88
067-0560-015-0000	RESIDENTIAL	\$ 15.32	\$ 2.56	\$ 17.88
067-0560-016-0000	RESIDENTIAL	\$ 15.32	\$ 2.56	\$ 17.88
067-0560-017-0000	RESIDENTIAL	\$ 15.32	\$ 2.56	\$ 17.88
067-0560-018-0000	RESIDENTIAL	\$ 15.32	\$ 2.56	\$ 17.88
067-0560-019-0000	RESIDENTIAL	\$ 15.32	\$ 2.56	\$ 17.88
067-0560-020-0000	RESIDENTIAL	\$ 15.32	\$ 2.56	\$ 17.88
067-0560-021-0000	RESIDENTIAL	\$ 15.32	\$ 2.56	\$ 17.88
067-0560-022-0000	RESIDENTIAL	\$ 15.32	\$ 2.56	\$ 17.88
067-0560-023-0000	RESIDENTIAL	\$ 15.32	\$ 2.56	\$ 17.88
067-0560-024-0000	RESIDENTIAL	\$ 15.32	\$ 2.56	\$ 17.88
067-0560-025-0000	RESIDENTIAL	\$ 15.32	\$ 2.56	\$ 17.88

ITEM 10.4.

City of Rancho Cordova
Lighting District No. 2012-1
Fiscal Year 2020-21 Assessment Roll

ATTACHMENT 2

APN	District Classification	Street Light Charge	Safety Light Charge	Total Assessment
067-0560-026-0000	RESIDENTIAL	\$ 15.32	\$ 2.56	\$ 17.88
067-0560-027-0000	RESIDENTIAL	\$ 15.32	\$ 2.56	\$ 17.88
067-0560-028-0000	RESIDENTIAL	\$ 15.32	\$ 2.56	\$ 17.88
067-0560-029-0000	RESIDENTIAL	\$ 15.32	\$ 2.56	\$ 17.88
067-0560-030-0000	RESIDENTIAL	\$ 15.32	\$ 2.56	\$ 17.88
067-0560-031-0000	RESIDENTIAL	\$ 15.32	\$ 2.56	\$ 17.88
067-0560-032-0000	RESIDENTIAL	\$ 15.32	\$ 2.56	\$ 17.88
067-0560-033-0000	RESIDENTIAL	\$ 15.32	\$ 2.56	\$ 17.88
067-0560-034-0000	RESIDENTIAL	\$ 15.32	\$ 2.56	\$ 17.88
067-0560-035-0000	RESIDENTIAL	\$ 15.32	\$ 2.56	\$ 17.88
067-0560-036-0000	RESIDENTIAL	\$ 15.32	\$ 2.56	\$ 17.88
067-0560-037-0000	RESIDENTIAL	\$ 15.32	\$ 2.56	\$ 17.88
067-0560-038-0000	RESIDENTIAL	\$ 15.32	\$ 2.56	\$ 17.88
067-0560-039-0000	RESIDENTIAL	\$ 15.32	\$ 2.56	\$ 17.88
067-0560-040-0000	RESIDENTIAL	\$ 15.32	\$ 2.56	\$ 17.88
067-0560-041-0000	RESIDENTIAL	\$ 15.32	\$ 2.56	\$ 17.88
067-0560-042-0000	RESIDENTIAL	\$ 15.32	\$ 2.56	\$ 17.88
067-0560-043-0000	RESIDENTIAL	\$ 15.32	\$ 2.56	\$ 17.88
067-0560-044-0000	RESIDENTIAL	\$ 15.32	\$ 2.56	\$ 17.88
067-0560-045-0000	RESIDENTIAL	\$ 15.32	\$ 2.56	\$ 17.88
067-0560-046-0000	RESIDENTIAL	\$ 15.32	\$ 2.56	\$ 17.88
067-0560-047-0000	RESIDENTIAL	\$ 15.32	\$ 2.56	\$ 17.88
067-0560-048-0000	RESIDENTIAL	\$ 15.32	\$ 2.56	\$ 17.88
067-0560-049-0000	RESIDENTIAL	\$ 15.32	\$ 2.56	\$ 17.88
067-0560-050-0000	RESIDENTIAL	\$ 15.32	\$ 2.56	\$ 17.88
067-0560-051-0000	RESIDENTIAL	\$ 15.32	\$ 2.56	\$ 17.88
067-0560-052-0000	RESIDENTIAL	\$ 15.32	\$ 2.56	\$ 17.88
067-0560-053-0000	RESIDENTIAL	\$ 15.32	\$ 2.56	\$ 17.88
067-0560-054-0000	RESIDENTIAL	\$ 15.32	\$ 2.56	\$ 17.88
067-0560-055-0000	RESIDENTIAL	\$ 15.32	\$ 2.56	\$ 17.88
067-0560-056-0000	RESIDENTIAL	\$ 15.32	\$ 2.56	\$ 17.88
067-0560-057-0000	RESIDENTIAL	\$ 15.32	\$ 2.56	\$ 17.88
067-0560-058-0000	RESIDENTIAL	\$ 15.32	\$ 2.56	\$ 17.88
067-0560-059-0000	RESIDENTIAL	\$ 15.32	\$ 2.56	\$ 17.88
067-0560-060-0000	RESIDENTIAL	\$ 15.32	\$ 2.56	\$ 17.88
067-0560-061-0000	RESIDENTIAL	\$ 15.32	\$ 2.56	\$ 17.88
067-0560-062-0000	RESIDENTIAL	\$ 15.32	\$ 2.56	\$ 17.88
067-0560-063-0000	RESIDENTIAL	\$ 15.32	\$ 2.56	\$ 17.88
067-0560-064-0000	RESIDENTIAL	\$ 15.32	\$ 2.56	\$ 17.88
067-0560-065-0000	RESIDENTIAL	\$ 15.32	\$ 2.56	\$ 17.88
067-0560-066-0000	RESIDENTIAL	\$ 15.32	\$ 2.56	\$ 17.88
067-0560-067-0000	RESIDENTIAL	\$ 15.32	\$ 2.56	\$ 17.88
067-0560-068-0000	RESIDENTIAL	\$ 15.32	\$ 2.56	\$ 17.88
067-0560-069-0000	RESIDENTIAL	\$ 15.32	\$ 2.56	\$ 17.88

ITEM 10.4.

City of Rancho Cordova
Lighting District No. 2012-1
Fiscal Year 2020-21 Assessment Roll

ATTACHMENT 2

APN	District Classification	Street Light Charge	Safety Light Charge	Total Assessment
067-0560-070-0000	RESIDENTIAL	\$ 15.32	\$ 2.56	\$ 17.88
067-0560-071-0000	RESIDENTIAL	\$ 15.32	\$ 2.56	\$ 17.88
067-0560-072-0000	RESIDENTIAL	\$ 15.32	\$ 2.56	\$ 17.88
067-0560-073-0000	RESIDENTIAL	\$ 15.32	\$ 2.56	\$ 17.88
067-0560-074-0000	RESIDENTIAL	\$ 15.32	\$ 2.56	\$ 17.88
067-0560-075-0000	RESIDENTIAL	\$ 15.32	\$ 2.56	\$ 17.88
067-0560-076-0000	RESIDENTIAL	\$ 15.32	\$ 2.56	\$ 17.88
067-0560-077-0000	RESIDENTIAL	\$ 15.32	\$ 2.56	\$ 17.88
067-0560-078-0000	RESIDENTIAL	\$ 15.32	\$ 2.56	\$ 17.88
067-0560-079-0000	RESIDENTIAL	\$ 15.32	\$ 2.56	\$ 17.88
067-0560-080-0000	RESIDENTIAL	\$ 15.32	\$ 2.56	\$ 17.88
067-0560-081-0000	RESIDENTIAL	\$ 15.32	\$ 2.56	\$ 17.88
067-0560-082-0000	RESIDENTIAL	\$ 15.32	\$ 2.56	\$ 17.88
067-0560-083-0000	RESIDENTIAL	\$ 15.32	\$ 2.56	\$ 17.88
067-0560-084-0000	RESIDENTIAL	\$ 15.32	\$ 2.56	\$ 17.88
067-0560-085-0000	RESIDENTIAL	\$ 15.32	\$ 2.56	\$ 17.88
067-0560-086-0000	RESIDENTIAL	\$ 15.32	\$ 2.56	\$ 17.88
067-0560-087-0000	RESIDENTIAL	\$ 15.32	\$ 2.56	\$ 17.88
067-0560-088-0000	RESIDENTIAL	\$ 15.32	\$ 2.56	\$ 17.88
067-0560-089-0000	RESIDENTIAL	\$ 15.32	\$ 2.56	\$ 17.88
067-0560-090-0000	RESIDENTIAL	\$ 15.32	\$ 2.56	\$ 17.88
067-0560-091-0000	RESIDENTIAL	\$ 15.32	\$ 2.56	\$ 17.88
067-0560-092-0000	RESIDENTIAL	\$ 15.32	\$ 2.56	\$ 17.88
067-0560-093-0000	RESIDENTIAL	\$ 15.32	\$ 2.56	\$ 17.88
067-0560-094-0000	RESIDENTIAL	\$ 15.32	\$ 2.56	\$ 17.88
067-0560-095-0000	RESIDENTIAL	\$ 15.32	\$ 2.56	\$ 17.88
067-0560-096-0000	RESIDENTIAL	\$ 15.32	\$ 2.56	\$ 17.88
067-0560-097-0000	RESIDENTIAL	\$ 15.32	\$ 2.56	\$ 17.88
067-0560-098-0000	RESIDENTIAL	\$ 15.32	\$ 2.56	\$ 17.88
067-0560-099-0000	RESIDENTIAL	\$ 15.32	\$ 2.56	\$ 17.88
067-0560-100-0000	RESIDENTIAL	\$ 15.32	\$ 2.56	\$ 17.88
067-0560-101-0000	RESIDENTIAL	\$ 15.32	\$ 2.56	\$ 17.88
067-0560-102-0000	RESIDENTIAL	\$ 15.32	\$ 2.56	\$ 17.88
067-0560-103-0000	RESIDENTIAL	\$ 15.32	\$ 2.56	\$ 17.88
067-0560-104-0000	RESIDENTIAL	\$ 15.32	\$ 2.56	\$ 17.88
067-0560-105-0000	RESIDENTIAL	\$ 15.32	\$ 2.56	\$ 17.88
067-0560-106-0000	RESIDENTIAL	\$ 15.32	\$ 2.56	\$ 17.88
067-0560-107-0000	RESIDENTIAL	\$ 15.32	\$ 2.56	\$ 17.88
067-0560-108-0000	RESIDENTIAL	\$ 15.32	\$ 2.56	\$ 17.88
067-0560-109-0000	RESIDENTIAL	\$ 15.32	\$ 2.56	\$ 17.88
067-0560-110-0000	RESIDENTIAL	\$ 15.32	\$ 2.56	\$ 17.88
067-0560-111-0000	RESIDENTIAL	\$ 15.32	\$ 2.56	\$ 17.88
067-0560-112-0000	RESIDENTIAL	\$ 15.32	\$ 2.56	\$ 17.88
067-0560-113-0000	RESIDENTIAL	\$ 15.32	\$ 2.56	\$ 17.88

ITEM 10.4.

City of Rancho Cordova
Lighting District No. 2012-1
Fiscal Year 2020-21 Assessment Roll

ATTACHMENT 2

APN	District Classification	Street Light Charge	Safety Light Charge	Total Assessment
067-0560-114-0000	RESIDENTIAL	\$ 15.32	\$ 2.56	\$ 17.88
067-0560-115-0000	RESIDENTIAL	\$ 15.32	\$ 2.56	\$ 17.88
067-0560-116-0000	RESIDENTIAL	\$ 15.32	\$ 2.56	\$ 17.88
067-0560-117-0000	RESIDENTIAL	\$ 15.32	\$ 2.56	\$ 17.88
067-0560-118-0000	RESIDENTIAL	\$ 15.32	\$ 2.56	\$ 17.88
067-0560-119-0000	RESIDENTIAL	\$ 15.32	\$ 2.56	\$ 17.88
067-0560-120-0000	RESIDENTIAL	\$ 15.32	\$ 2.56	\$ 17.88
067-0560-121-0000	RESIDENTIAL	\$ 15.32	\$ 2.56	\$ 17.88
067-0560-122-0000	RESIDENTIAL	\$ 15.32	\$ 2.56	\$ 17.88
067-0570-001-0000	RESIDENTIAL	\$ 15.32	\$ 2.56	\$ 17.88
067-0570-002-0000	RESIDENTIAL	\$ 15.32	\$ 2.56	\$ 17.88
067-0570-003-0000	RESIDENTIAL	\$ 15.32	\$ 2.56	\$ 17.88
067-0570-004-0000	RESIDENTIAL	\$ 15.32	\$ 2.56	\$ 17.88
067-0570-005-0000	RESIDENTIAL	\$ 15.32	\$ 2.56	\$ 17.88
067-0570-006-0000	RESIDENTIAL	\$ 15.32	\$ 2.56	\$ 17.88
067-0570-007-0000	RESIDENTIAL	\$ 15.32	\$ 2.56	\$ 17.88
067-0570-008-0000	RESIDENTIAL	\$ 15.32	\$ 2.56	\$ 17.88
067-0570-009-0000	RESIDENTIAL	\$ 15.32	\$ 2.56	\$ 17.88
067-0570-010-0000	RESIDENTIAL	\$ 15.32	\$ 2.56	\$ 17.88
067-0570-011-0000	RESIDENTIAL	\$ 15.32	\$ 2.56	\$ 17.88
067-0570-012-0000	RESIDENTIAL	\$ 15.32	\$ 2.56	\$ 17.88
067-0570-013-0000	RESIDENTIAL	\$ 15.32	\$ 2.56	\$ 17.88
067-0570-014-0000	RESIDENTIAL	\$ 15.32	\$ 2.56	\$ 17.88
067-0570-015-0000	RESIDENTIAL	\$ 15.32	\$ 2.56	\$ 17.88
067-0570-016-0000	RESIDENTIAL	\$ 15.32	\$ 2.56	\$ 17.88
067-0570-017-0000	RESIDENTIAL	\$ 15.32	\$ 2.56	\$ 17.88
067-0570-018-0000	RESIDENTIAL	\$ 15.32	\$ 2.56	\$ 17.88
067-0570-019-0000	RESIDENTIAL	\$ 15.32	\$ 2.56	\$ 17.88
067-0570-020-0000	RESIDENTIAL	\$ 15.32	\$ 2.56	\$ 17.88
067-0570-021-0000	RESIDENTIAL	\$ 15.32	\$ 2.56	\$ 17.88
067-0570-022-0000	RESIDENTIAL	\$ 15.32	\$ 2.56	\$ 17.88
067-0570-023-0000	RESIDENTIAL	\$ 15.32	\$ 2.56	\$ 17.88
067-0570-024-0000	RESIDENTIAL	\$ 15.32	\$ 2.56	\$ 17.88
067-0570-025-0000	RESIDENTIAL	\$ 15.32	\$ 2.56	\$ 17.88
067-0570-026-0000	RESIDENTIAL	\$ 15.32	\$ 2.56	\$ 17.88
067-0570-027-0000	RESIDENTIAL	\$ 15.32	\$ 2.56	\$ 17.88
067-0570-028-0000	RESIDENTIAL	\$ 15.32	\$ 2.56	\$ 17.88
067-0570-029-0000	RESIDENTIAL	\$ 15.32	\$ 2.56	\$ 17.88
067-0570-030-0000	RESIDENTIAL	\$ 15.32	\$ 2.56	\$ 17.88
067-0570-031-0000	RESIDENTIAL	\$ 15.32	\$ 2.56	\$ 17.88
067-0570-032-0000	RESIDENTIAL	\$ 15.32	\$ 2.56	\$ 17.88
067-0570-033-0000	RESIDENTIAL	\$ 15.32	\$ 2.56	\$ 17.88
067-0570-034-0000	RESIDENTIAL	\$ 15.32	\$ 2.56	\$ 17.88
067-0570-035-0000	RESIDENTIAL	\$ 15.32	\$ 2.56	\$ 17.88

ITEM 10.4.

City of Rancho Cordova
Lighting District No. 2012-1
Fiscal Year 2020-21 Assessment Roll

ATTACHMENT 2

APN	District Classification	Street Light Charge	Safety Light Charge	Total Assessment
067-0570-036-0000	RESIDENTIAL	\$ 15.32	\$ 2.56	\$ 17.88
067-0570-037-0000	RESIDENTIAL	\$ 15.32	\$ 2.56	\$ 17.88
067-0570-038-0000	RESIDENTIAL	\$ 15.32	\$ 2.56	\$ 17.88
067-0570-039-0000	RESIDENTIAL	\$ 15.32	\$ 2.56	\$ 17.88
067-0570-040-0000	RESIDENTIAL	\$ 15.32	\$ 2.56	\$ 17.88
067-0570-041-0000	RESIDENTIAL	\$ 15.32	\$ 2.56	\$ 17.88
067-0570-042-0000	RESIDENTIAL	\$ 15.32	\$ 2.56	\$ 17.88
067-0570-043-0000	RESIDENTIAL	\$ 15.32	\$ 2.56	\$ 17.88
067-0570-044-0000	RESIDENTIAL	\$ 15.32	\$ 2.56	\$ 17.88
067-0570-045-0000	RESIDENTIAL	\$ 15.32	\$ 2.56	\$ 17.88
067-0570-046-0000	RESIDENTIAL	\$ 15.32	\$ 2.56	\$ 17.88
067-0570-047-0000	RESIDENTIAL	\$ 15.32	\$ 2.56	\$ 17.88
067-0570-048-0000	RESIDENTIAL	\$ 15.32	\$ 2.56	\$ 17.88
067-0570-049-0000	RESIDENTIAL	\$ 15.32	\$ 2.56	\$ 17.88
067-0570-050-0000	RESIDENTIAL	\$ 15.32	\$ 2.56	\$ 17.88
067-0570-051-0000	RESIDENTIAL	\$ 15.32	\$ 2.56	\$ 17.88
067-0570-052-0000	RESIDENTIAL	\$ 15.32	\$ 2.56	\$ 17.88
067-0570-053-0000	RESIDENTIAL	\$ 15.32	\$ 2.56	\$ 17.88
067-0570-054-0000	RESIDENTIAL	\$ 15.32	\$ 2.56	\$ 17.88
067-0570-055-0000	RESIDENTIAL	\$ 15.32	\$ 2.56	\$ 17.88
067-0570-056-0000	RESIDENTIAL	\$ 15.32	\$ 2.56	\$ 17.88
067-0570-057-0000	RESIDENTIAL	\$ 15.32	\$ 2.56	\$ 17.88
067-0570-058-0000	RESIDENTIAL	\$ 15.32	\$ 2.56	\$ 17.88
067-0570-059-0000	RESIDENTIAL	\$ 15.32	\$ 2.56	\$ 17.88
067-0570-060-0000	RESIDENTIAL	\$ 15.32	\$ 2.56	\$ 17.88
067-0570-061-0000	RESIDENTIAL	\$ 15.32	\$ 2.56	\$ 17.88
067-0570-062-0000	RESIDENTIAL	\$ 15.32	\$ 2.56	\$ 17.88
067-0570-063-0000	RESIDENTIAL	\$ 15.32	\$ 2.56	\$ 17.88
067-0570-064-0000	RESIDENTIAL	\$ 15.32	\$ 2.56	\$ 17.88
067-0570-065-0000	RESIDENTIAL	\$ 15.32	\$ 2.56	\$ 17.88
067-0570-066-0000	RESIDENTIAL	\$ 15.32	\$ 2.56	\$ 17.88
067-0570-067-0000	RESIDENTIAL	\$ 15.32	\$ 2.56	\$ 17.88
067-0570-068-0000	RESIDENTIAL	\$ 15.32	\$ 2.56	\$ 17.88
067-0570-069-0000	RESIDENTIAL	\$ 15.32	\$ 2.56	\$ 17.88
067-0570-070-0000	RESIDENTIAL	\$ 15.32	\$ 2.56	\$ 17.88
067-0570-071-0000	RESIDENTIAL	\$ 15.32	\$ 2.56	\$ 17.88
067-0570-072-0000	RESIDENTIAL	\$ 15.32	\$ 2.56	\$ 17.88
067-0570-073-0000	RESIDENTIAL	\$ 15.32	\$ 2.56	\$ 17.88
067-0570-074-0000	RESIDENTIAL	\$ 15.32	\$ 2.56	\$ 17.88
067-0570-075-0000	RESIDENTIAL	\$ 15.32	\$ 2.56	\$ 17.88
067-0570-076-0000	RESIDENTIAL	\$ 15.32	\$ 2.56	\$ 17.88
067-0570-077-0000	RESIDENTIAL	\$ 15.32	\$ 2.56	\$ 17.88
067-0570-078-0000	RESIDENTIAL	\$ 15.32	\$ 2.56	\$ 17.88
067-0570-079-0000	RESIDENTIAL	\$ 15.32	\$ 2.56	\$ 17.88

ITEM 10.4.

City of Rancho Cordova
Lighting District No. 2012-1
Fiscal Year 2020-21 Assessment Roll

ATTACHMENT 2

APN	District Classification	Street Light Charge	Safety Light Charge	Total Assessment
067-0570-080-0000	RESIDENTIAL	\$ 15.32	\$ 2.56	\$ 17.88
067-0570-081-0000	RESIDENTIAL	\$ 15.32	\$ 2.56	\$ 17.88
067-0570-082-0000	RESIDENTIAL	\$ 15.32	\$ 2.56	\$ 17.88
067-0570-083-0000	RESIDENTIAL	\$ 15.32	\$ 2.56	\$ 17.88
067-0570-084-0000	RESIDENTIAL	\$ 15.32	\$ 2.56	\$ 17.88
067-0570-085-0000	RESIDENTIAL	\$ 15.32	\$ 2.56	\$ 17.88
067-0570-086-0000	RESIDENTIAL	\$ 15.32	\$ 2.56	\$ 17.88
067-0570-087-0000	RESIDENTIAL	\$ 15.32	\$ 2.56	\$ 17.88
067-0570-088-0000	RESIDENTIAL	\$ 15.32	\$ 2.56	\$ 17.88
067-0570-089-0000	RESIDENTIAL	\$ 15.32	\$ 2.56	\$ 17.88
067-0570-090-0000	RESIDENTIAL	\$ 15.32	\$ 2.56	\$ 17.88
067-0570-091-0000	RESIDENTIAL	\$ 15.32	\$ 2.56	\$ 17.88
067-0570-092-0000	RESIDENTIAL	\$ 15.32	\$ 2.56	\$ 17.88
067-0570-093-0000	RESIDENTIAL	\$ 15.32	\$ 2.56	\$ 17.88
067-0570-094-0000	RESIDENTIAL	\$ 15.32	\$ 2.56	\$ 17.88
067-0570-095-0000	RESIDENTIAL	\$ 15.32	\$ 2.56	\$ 17.88
067-0570-096-0000	RESIDENTIAL	\$ 15.32	\$ 2.56	\$ 17.88
067-0570-097-0000	RESIDENTIAL	\$ 15.32	\$ 2.56	\$ 17.88
067-0570-098-0000	RESIDENTIAL	\$ 15.32	\$ 2.56	\$ 17.88
067-0570-099-0000	RESIDENTIAL	\$ 15.32	\$ 2.56	\$ 17.88
067-0570-100-0000	RESIDENTIAL	\$ 15.32	\$ 2.56	\$ 17.88
067-0570-101-0000	RESIDENTIAL	\$ 15.32	\$ 2.56	\$ 17.88
067-0570-102-0000	RESIDENTIAL	\$ 15.32	\$ 2.56	\$ 17.88
067-0570-103-0000	RESIDENTIAL	\$ 15.32	\$ 2.56	\$ 17.88
067-0580-001-0000	RESIDENTIAL	\$ 15.32	\$ 2.56	\$ 17.88
067-0580-002-0000	RESIDENTIAL	\$ 15.32	\$ 2.56	\$ 17.88
067-0580-003-0000	RESIDENTIAL	\$ 15.32	\$ 2.56	\$ 17.88
067-0580-004-0000	RESIDENTIAL	\$ 15.32	\$ 2.56	\$ 17.88
067-0580-005-0000	RESIDENTIAL	\$ 15.32	\$ 2.56	\$ 17.88
067-0580-006-0000	RESIDENTIAL	\$ 15.32	\$ 2.56	\$ 17.88
067-0580-007-0000	RESIDENTIAL	\$ 15.32	\$ 2.56	\$ 17.88
067-0580-008-0000	RESIDENTIAL	\$ 15.32	\$ 2.56	\$ 17.88
067-0580-009-0000	RESIDENTIAL	\$ 15.32	\$ 2.56	\$ 17.88
067-0580-010-0000	RESIDENTIAL	\$ 15.32	\$ 2.56	\$ 17.88
067-0580-011-0000	RESIDENTIAL	\$ 15.32	\$ 2.56	\$ 17.88
067-0580-012-0000	RESIDENTIAL	\$ 15.32	\$ 2.56	\$ 17.88
067-0580-013-0000	RESIDENTIAL	\$ 15.32	\$ 2.56	\$ 17.88
067-0580-014-0000	RESIDENTIAL	\$ 15.32	\$ 2.56	\$ 17.88
067-0580-015-0000	RESIDENTIAL	\$ 15.32	\$ 2.56	\$ 17.88
067-0580-016-0000	RESIDENTIAL	\$ 15.32	\$ 2.56	\$ 17.88
067-0580-017-0000	RESIDENTIAL	\$ 15.32	\$ 2.56	\$ 17.88
067-0580-018-0000	RESIDENTIAL	\$ 15.32	\$ 2.56	\$ 17.88
067-0580-019-0000	RESIDENTIAL	\$ 15.32	\$ 2.56	\$ 17.88
067-0580-020-0000	RESIDENTIAL	\$ 15.32	\$ 2.56	\$ 17.88

ITEM 10.4.

City of Rancho Cordova
Lighting District No. 2012-1
Fiscal Year 2020-21 Assessment Roll

ATTACHMENT 2

APN	District Classification	Street Light Charge	Safety Light Charge	Total Assessment
067-0580-021-0000	RESIDENTIAL	\$ 15.32	\$ 2.56	\$ 17.88
067-0580-022-0000	RESIDENTIAL	\$ 15.32	\$ 2.56	\$ 17.88
067-0580-023-0000	RESIDENTIAL	\$ 15.32	\$ 2.56	\$ 17.88
067-0580-024-0000	RESIDENTIAL	\$ 15.32	\$ 2.56	\$ 17.88
067-0580-025-0000	RESIDENTIAL	\$ 15.32	\$ 2.56	\$ 17.88
067-0580-026-0000	RESIDENTIAL	\$ 15.32	\$ 2.56	\$ 17.88
067-0580-027-0000	RESIDENTIAL	\$ 15.32	\$ 2.56	\$ 17.88
067-0580-028-0000	RESIDENTIAL	\$ 15.32	\$ 2.56	\$ 17.88
067-0580-029-0000	RESIDENTIAL	\$ 15.32	\$ 2.56	\$ 17.88
067-0580-030-0000	RESIDENTIAL	\$ 15.32	\$ 2.56	\$ 17.88
067-0580-031-0000	RESIDENTIAL	\$ 15.32	\$ 2.56	\$ 17.88
067-0580-032-0000	RESIDENTIAL	\$ 15.32	\$ 2.56	\$ 17.88
067-0580-033-0000	RESIDENTIAL	\$ 15.32	\$ 2.56	\$ 17.88
067-0580-034-0000	RESIDENTIAL	\$ 15.32	\$ 2.56	\$ 17.88
067-0580-035-0000	RESIDENTIAL	\$ 15.32	\$ 2.56	\$ 17.88
067-0580-036-0000	RESIDENTIAL	\$ 15.32	\$ 2.56	\$ 17.88
067-0580-037-0000	RESIDENTIAL	\$ 15.32	\$ 2.56	\$ 17.88
067-0580-038-0000	RESIDENTIAL	\$ 15.32	\$ 2.56	\$ 17.88
067-0580-039-0000	RESIDENTIAL	\$ 15.32	\$ 2.56	\$ 17.88
067-0580-040-0000	RESIDENTIAL	\$ 15.32	\$ 2.56	\$ 17.88
067-0580-041-0000	RESIDENTIAL	\$ 15.32	\$ 2.56	\$ 17.88
067-0580-042-0000	RESIDENTIAL	\$ 15.32	\$ 2.56	\$ 17.88
067-0580-043-0000	RESIDENTIAL	\$ 15.32	\$ 2.56	\$ 17.88
067-0580-044-0000	RESIDENTIAL	\$ 15.32	\$ 2.56	\$ 17.88
067-0580-045-0000	RESIDENTIAL	\$ 15.32	\$ 2.56	\$ 17.88
067-0580-046-0000	RESIDENTIAL	\$ 15.32	\$ 2.56	\$ 17.88
067-0580-047-0000	RESIDENTIAL	\$ 15.32	\$ 2.56	\$ 17.88
067-0580-048-0000	RESIDENTIAL	\$ 15.32	\$ 2.56	\$ 17.88
067-0580-049-0000	RESIDENTIAL	\$ 15.32	\$ 2.56	\$ 17.88
067-0580-050-0000	RESIDENTIAL	\$ 15.32	\$ 2.56	\$ 17.88
067-0580-051-0000	RESIDENTIAL	\$ 15.32	\$ 2.56	\$ 17.88
067-0580-052-0000	RESIDENTIAL	\$ 15.32	\$ 2.56	\$ 17.88
067-0580-053-0000	RESIDENTIAL	\$ 15.32	\$ 2.56	\$ 17.88
067-0580-054-0000	RESIDENTIAL	\$ 15.32	\$ 2.56	\$ 17.88
067-0580-055-0000	RESIDENTIAL	\$ 15.32	\$ 2.56	\$ 17.88
067-0580-056-0000	RESIDENTIAL	\$ 15.32	\$ 2.56	\$ 17.88
067-0590-001-0000	RESIDENTIAL	\$ 15.32	\$ 2.56	\$ 17.88
067-0590-002-0000	RESIDENTIAL	\$ 15.32	\$ 2.56	\$ 17.88
067-0590-003-0000	RESIDENTIAL	\$ 15.32	\$ 2.56	\$ 17.88
067-0590-004-0000	RESIDENTIAL	\$ 15.32	\$ 2.56	\$ 17.88
067-0590-005-0000	RESIDENTIAL	\$ 15.32	\$ 2.56	\$ 17.88
067-0590-006-0000	RESIDENTIAL	\$ 15.32	\$ 2.56	\$ 17.88
067-0590-007-0000	RESIDENTIAL	\$ 15.32	\$ 2.56	\$ 17.88
067-0590-008-0000	RESIDENTIAL	\$ 15.32	\$ 2.56	\$ 17.88

ITEM 10.4.

City of Rancho Cordova
Lighting District No. 2012-1
Fiscal Year 2020-21 Assessment Roll

ATTACHMENT 2

APN	District Classification	Street Light Charge	Safety Light Charge	Total Assessment
067-0590-009-0000	RESIDENTIAL	\$ 15.32	\$ 2.56	\$ 17.88
067-0590-010-0000	RESIDENTIAL	\$ 15.32	\$ 2.56	\$ 17.88
067-0590-011-0000	RESIDENTIAL	\$ 15.32	\$ 2.56	\$ 17.88
067-0590-012-0000	RESIDENTIAL	\$ 15.32	\$ 2.56	\$ 17.88
067-0590-013-0000	RESIDENTIAL	\$ 15.32	\$ 2.56	\$ 17.88
067-0590-014-0000	RESIDENTIAL	\$ 15.32	\$ 2.56	\$ 17.88
067-0590-015-0000	RESIDENTIAL	\$ 15.32	\$ 2.56	\$ 17.88
067-0590-016-0000	RESIDENTIAL	\$ 15.32	\$ 2.56	\$ 17.88
067-0590-017-0000	RESIDENTIAL	\$ 15.32	\$ 2.56	\$ 17.88
067-0590-018-0000	RESIDENTIAL	\$ 15.32	\$ 2.56	\$ 17.88
067-0590-019-0000	RESIDENTIAL	\$ 15.32	\$ 2.56	\$ 17.88
067-0590-020-0000	RESIDENTIAL	\$ 15.32	\$ 2.56	\$ 17.88
067-0590-021-0000	RESIDENTIAL	\$ 15.32	\$ 2.56	\$ 17.88
067-0590-022-0000	RESIDENTIAL	\$ 15.32	\$ 2.56	\$ 17.88
067-0590-023-0000	RESIDENTIAL	\$ 15.32	\$ 2.56	\$ 17.88
067-0590-024-0000	RESIDENTIAL	\$ 15.32	\$ 2.56	\$ 17.88
067-0590-025-0000	RESIDENTIAL	\$ 15.32	\$ 2.56	\$ 17.88
067-0590-026-0000	RESIDENTIAL	\$ 15.32	\$ 2.56	\$ 17.88
067-0590-027-0000	RESIDENTIAL	\$ 15.32	\$ 2.56	\$ 17.88
067-0590-028-0000	RESIDENTIAL	\$ 15.32	\$ 2.56	\$ 17.88
067-0590-029-0000	RESIDENTIAL	\$ 15.32	\$ 2.56	\$ 17.88
067-0590-030-0000	RESIDENTIAL	\$ 15.32	\$ 2.56	\$ 17.88
067-0590-031-0000	RESIDENTIAL	\$ 15.32	\$ 2.56	\$ 17.88
067-0590-032-0000	RESIDENTIAL	\$ 15.32	\$ 2.56	\$ 17.88
067-0590-033-0000	RESIDENTIAL	\$ 15.32	\$ 2.56	\$ 17.88
067-0590-034-0000	RESIDENTIAL	\$ 15.32	\$ 2.56	\$ 17.88
067-0590-035-0000	RESIDENTIAL	\$ 15.32	\$ 2.56	\$ 17.88
067-0590-036-0000	RESIDENTIAL	\$ 15.32	\$ 2.56	\$ 17.88
067-0590-037-0000	RESIDENTIAL	\$ 15.32	\$ 2.56	\$ 17.88
067-0590-038-0000	RESIDENTIAL	\$ 15.32	\$ 2.56	\$ 17.88
067-0590-039-0000	RESIDENTIAL	\$ 15.32	\$ 2.56	\$ 17.88
067-0590-040-0000	RESIDENTIAL	\$ 15.32	\$ 2.56	\$ 17.88
067-0590-041-0000	RESIDENTIAL	\$ 15.32	\$ 2.56	\$ 17.88
067-0590-042-0000	RESIDENTIAL	\$ 15.32	\$ 2.56	\$ 17.88
067-0590-043-0000	RESIDENTIAL	\$ 15.32	\$ 2.56	\$ 17.88
067-0590-044-0000	RESIDENTIAL	\$ 15.32	\$ 2.56	\$ 17.88
067-0590-045-0000	RESIDENTIAL	\$ 15.32	\$ 2.56	\$ 17.88
067-0590-046-0000	RESIDENTIAL	\$ 15.32	\$ 2.56	\$ 17.88
067-0590-047-0000	RESIDENTIAL	\$ 15.32	\$ 2.56	\$ 17.88
067-0590-048-0000	RESIDENTIAL	\$ 15.32	\$ 2.56	\$ 17.88
067-0590-049-0000	RESIDENTIAL	\$ 15.32	\$ 2.56	\$ 17.88
067-0590-050-0000	RESIDENTIAL	\$ 15.32	\$ 2.56	\$ 17.88
067-0590-051-0000	RESIDENTIAL	\$ 15.32	\$ 2.56	\$ 17.88
067-0590-052-0000	RESIDENTIAL	\$ 15.32	\$ 2.56	\$ 17.88

ITEM 10.4.

City of Rancho Cordova
Lighting District No. 2012-1
Fiscal Year 2020-21 Assessment Roll

ATTACHMENT 2

APN	District Classification	Street Light Charge	Safety Light Charge	Total Assessment
067-0590-053-0000	RESIDENTIAL	\$ 15.32	\$ 2.56	\$ 17.88
067-0590-054-0000	RESIDENTIAL	\$ 15.32	\$ 2.56	\$ 17.88
067-0590-055-0000	RESIDENTIAL	\$ 15.32	\$ 2.56	\$ 17.88
067-0590-056-0000	RESIDENTIAL	\$ 15.32	\$ 2.56	\$ 17.88
067-0590-057-0000	RESIDENTIAL	\$ 15.32	\$ 2.56	\$ 17.88
067-0590-058-0000	RESIDENTIAL	\$ 15.32	\$ 2.56	\$ 17.88
067-0590-059-0000	RESIDENTIAL	\$ 15.32	\$ 2.56	\$ 17.88
067-0590-060-0000	RESIDENTIAL	\$ 15.32	\$ 2.56	\$ 17.88
067-0590-061-0000	RESIDENTIAL	\$ 15.32	\$ 2.56	\$ 17.88
067-0590-062-0000	RESIDENTIAL	\$ 15.32	\$ 2.56	\$ 17.88
067-0590-063-0000	RESIDENTIAL	\$ 15.32	\$ 2.56	\$ 17.88
067-0590-064-0000	RESIDENTIAL	\$ 15.32	\$ 2.56	\$ 17.88
067-0590-065-0000	RESIDENTIAL	\$ 15.32	\$ 2.56	\$ 17.88
067-0590-066-0000	RESIDENTIAL	\$ 15.32	\$ 2.56	\$ 17.88
067-0590-067-0000	RESIDENTIAL	\$ 15.32	\$ 2.56	\$ 17.88
067-0590-068-0000	RESIDENTIAL	\$ 15.32	\$ 2.56	\$ 17.88
067-0590-069-0000	RESIDENTIAL	\$ 15.32	\$ 2.56	\$ 17.88
067-0590-070-0000	RESIDENTIAL	\$ 15.32	\$ 2.56	\$ 17.88
067-0590-071-0000	RESIDENTIAL	\$ 15.32	\$ 2.56	\$ 17.88
067-0590-072-0000	RESIDENTIAL	\$ 15.32	\$ 2.56	\$ 17.88
067-0590-073-0000	RESIDENTIAL	\$ 15.32	\$ 2.56	\$ 17.88
067-0590-074-0000	RESIDENTIAL	\$ 15.32	\$ 2.56	\$ 17.88
067-0590-075-0000	RESIDENTIAL	\$ 15.32	\$ 2.56	\$ 17.88
067-0590-076-0000	RESIDENTIAL	\$ 15.32	\$ 2.56	\$ 17.88
067-0590-077-0000	RESIDENTIAL	\$ 15.32	\$ 2.56	\$ 17.88
067-0590-078-0000	RESIDENTIAL	\$ 15.32	\$ 2.56	\$ 17.88
067-0590-079-0000	RESIDENTIAL	\$ 15.32	\$ 2.56	\$ 17.88
067-0590-080-0000	RESIDENTIAL	\$ 15.32	\$ 2.56	\$ 17.88
067-0590-081-0000	RESIDENTIAL	\$ 15.32	\$ 2.56	\$ 17.88
067-0590-082-0000	RESIDENTIAL	\$ 15.32	\$ 2.56	\$ 17.88
067-0590-083-0000	RESIDENTIAL	\$ 15.32	\$ 2.56	\$ 17.88
067-0590-084-0000	RESIDENTIAL	\$ 15.32	\$ 2.56	\$ 17.88
067-0590-085-0000	RESIDENTIAL	\$ 15.32	\$ 2.56	\$ 17.88
067-0590-086-0000	RESIDENTIAL	\$ 15.32	\$ 2.56	\$ 17.88
067-0590-087-0000	RESIDENTIAL	\$ 15.32	\$ 2.56	\$ 17.88
067-0590-088-0000	RESIDENTIAL	\$ 15.32	\$ 2.56	\$ 17.88
067-0590-089-0000	RESIDENTIAL	\$ 15.32	\$ 2.56	\$ 17.88
067-0590-090-0000	RESIDENTIAL	\$ 15.32	\$ 2.56	\$ 17.88
067-0590-091-0000	RESIDENTIAL	\$ 15.32	\$ 2.56	\$ 17.88
067-0590-092-0000	RESIDENTIAL	\$ 15.32	\$ 2.56	\$ 17.88
067-0590-093-0000	RESIDENTIAL	\$ 15.32	\$ 2.56	\$ 17.88
067-0590-094-0000	RESIDENTIAL	\$ 15.32	\$ 2.56	\$ 17.88
067-0590-095-0000	RESIDENTIAL	\$ 15.32	\$ 2.56	\$ 17.88
067-0590-096-0000	RESIDENTIAL	\$ 15.32	\$ 2.56	\$ 17.88

ITEM 10.4.

City of Rancho Cordova
Lighting District No. 2012-1
Fiscal Year 2020-21 Assessment Roll

ATTACHMENT 2

APN	District Classification	Street Light Charge	Safety Light Charge	Total Assessment
067-0590-097-0000	RESIDENTIAL	\$ 15.32	\$ 2.56	\$ 17.88
067-0590-098-0000	RESIDENTIAL	\$ 15.32	\$ 2.56	\$ 17.88
067-0590-099-0000	RESIDENTIAL	\$ 15.32	\$ 2.56	\$ 17.88
067-0590-100-0000	RESIDENTIAL	\$ 15.32	\$ 2.56	\$ 17.88
067-0590-101-0000	RESIDENTIAL	\$ 15.32	\$ 2.56	\$ 17.88
067-0590-102-0000	RESIDENTIAL	\$ 15.32	\$ 2.56	\$ 17.88
067-0590-103-0000	RESIDENTIAL	\$ 15.32	\$ 2.56	\$ 17.88
067-0590-104-0000	RESIDENTIAL	\$ 15.32	\$ 2.56	\$ 17.88
067-0590-105-0000	RESIDENTIAL	\$ 15.32	\$ 2.56	\$ 17.88
067-0590-106-0000	RESIDENTIAL	\$ 15.32	\$ 2.56	\$ 17.88
067-0590-107-0000	RESIDENTIAL	\$ 15.32	\$ 2.56	\$ 17.88
067-0590-108-0000	RESIDENTIAL	\$ 15.32	\$ 2.56	\$ 17.88
067-0590-109-0000	RESIDENTIAL	\$ 15.32	\$ 2.56	\$ 17.88
067-0590-110-0000	RESIDENTIAL	\$ 15.32	\$ 2.56	\$ 17.88
067-0590-111-0000	RESIDENTIAL	\$ 15.32	\$ 2.56	\$ 17.88
067-0590-112-0000	RESIDENTIAL	\$ 15.32	\$ 2.56	\$ 17.88
067-0590-113-0000	RESIDENTIAL	\$ 15.32	\$ 2.56	\$ 17.88
067-0590-114-0000	RESIDENTIAL	\$ 15.32	\$ 2.56	\$ 17.88
067-0590-115-0000	RESIDENTIAL	\$ 15.32	\$ 2.56	\$ 17.88
067-0590-116-0000	RESIDENTIAL	\$ 15.32	\$ 2.56	\$ 17.88
067-0590-117-0000	RESIDENTIAL	\$ 15.32	\$ 2.56	\$ 17.88
067-0600-001-0000	RESIDENTIAL	\$ 15.32	\$ 2.56	\$ 17.88
067-0600-002-0000	RESIDENTIAL	\$ 15.32	\$ 2.56	\$ 17.88
067-0600-003-0000	RESIDENTIAL	\$ 15.32	\$ 2.56	\$ 17.88
067-0600-004-0000	RESIDENTIAL	\$ 15.32	\$ 2.56	\$ 17.88
067-0600-005-0000	RESIDENTIAL	\$ 15.32	\$ 2.56	\$ 17.88
067-0600-006-0000	RESIDENTIAL	\$ 15.32	\$ 2.56	\$ 17.88
067-0600-007-0000	RESIDENTIAL	\$ 15.32	\$ 2.56	\$ 17.88
067-0600-008-0000	RESIDENTIAL	\$ 15.32	\$ 2.56	\$ 17.88
067-0600-009-0000	RESIDENTIAL	\$ 15.32	\$ 2.56	\$ 17.88
067-0600-010-0000	RESIDENTIAL	\$ 15.32	\$ 2.56	\$ 17.88
067-0600-011-0000	RESIDENTIAL	\$ 15.32	\$ 2.56	\$ 17.88
067-0600-012-0000	RESIDENTIAL	\$ 15.32	\$ 2.56	\$ 17.88
067-0600-013-0000	RESIDENTIAL	\$ 15.32	\$ 2.56	\$ 17.88
067-0600-014-0000	RESIDENTIAL	\$ 15.32	\$ 2.56	\$ 17.88
067-0600-015-0000	RESIDENTIAL	\$ 15.32	\$ 2.56	\$ 17.88
067-0600-016-0000	RESIDENTIAL	\$ 15.32	\$ 2.56	\$ 17.88
067-0600-017-0000	RESIDENTIAL	\$ 15.32	\$ 2.56	\$ 17.88
067-0600-018-0000	RESIDENTIAL	\$ 15.32	\$ 2.56	\$ 17.88
067-0600-019-0000	RESIDENTIAL	\$ 15.32	\$ 2.56	\$ 17.88
067-0600-020-0000	RESIDENTIAL	\$ 15.32	\$ 2.56	\$ 17.88
067-0600-021-0000	RESIDENTIAL	\$ 15.32	\$ 2.56	\$ 17.88
067-0600-022-0000	RESIDENTIAL	\$ 15.32	\$ 2.56	\$ 17.88
067-0600-023-0000	RESIDENTIAL	\$ 15.32	\$ 2.56	\$ 17.88

ITEM 10.4.

City of Rancho Cordova
Lighting District No. 2012-1
Fiscal Year 2020-21 Assessment Roll

ATTACHMENT 2

APN	District Classification	Street Light Charge	Safety Light Charge	Total Assessment
067-0600-024-0000	RESIDENTIAL	\$ 15.32	\$ 2.56	\$ 17.88
067-0600-025-0000	RESIDENTIAL	\$ 15.32	\$ 2.56	\$ 17.88
067-0600-026-0000	RESIDENTIAL	\$ 15.32	\$ 2.56	\$ 17.88
067-0600-027-0000	RESIDENTIAL	\$ 15.32	\$ 2.56	\$ 17.88
067-0600-028-0000	RESIDENTIAL	\$ 15.32	\$ 2.56	\$ 17.88
067-0600-029-0000	RESIDENTIAL	\$ 15.32	\$ 2.56	\$ 17.88
067-0600-030-0000	RESIDENTIAL	\$ 15.32	\$ 2.56	\$ 17.88
067-0600-031-0000	RESIDENTIAL	\$ 15.32	\$ 2.56	\$ 17.88
067-0600-032-0000	RESIDENTIAL	\$ 15.32	\$ 2.56	\$ 17.88
067-0600-033-0000	RESIDENTIAL	\$ 15.32	\$ 2.56	\$ 17.88
067-0600-034-0000	RESIDENTIAL	\$ 15.32	\$ 2.56	\$ 17.88
067-0600-035-0000	RESIDENTIAL	\$ 15.32	\$ 2.56	\$ 17.88
067-0600-036-0000	RESIDENTIAL	\$ 15.32	\$ 2.56	\$ 17.88
067-0600-037-0000	RESIDENTIAL	\$ 15.32	\$ 2.56	\$ 17.88
067-0600-038-0000	RESIDENTIAL	\$ 15.32	\$ 2.56	\$ 17.88
067-0600-039-0000	RESIDENTIAL	\$ 15.32	\$ 2.56	\$ 17.88
067-0600-040-0000	RESIDENTIAL	\$ 15.32	\$ 2.56	\$ 17.88
067-0600-041-0000	RESIDENTIAL	\$ 15.32	\$ 2.56	\$ 17.88
067-0600-042-0000	RESIDENTIAL	\$ 15.32	\$ 2.56	\$ 17.88
067-0600-043-0000	RESIDENTIAL	\$ 15.32	\$ 2.56	\$ 17.88
067-0600-044-0000	RESIDENTIAL	\$ 15.32	\$ 2.56	\$ 17.88
067-0600-045-0000	RESIDENTIAL	\$ 15.32	\$ 2.56	\$ 17.88
067-0600-046-0000	RESIDENTIAL	\$ 15.32	\$ 2.56	\$ 17.88
067-0600-047-0000	RESIDENTIAL	\$ 15.32	\$ 2.56	\$ 17.88
067-0600-048-0000	RESIDENTIAL	\$ 15.32	\$ 2.56	\$ 17.88
067-0600-049-0000	RESIDENTIAL	\$ 15.32	\$ 2.56	\$ 17.88
067-0600-050-0000	RESIDENTIAL	\$ 15.32	\$ 2.56	\$ 17.88
067-0600-051-0000	RESIDENTIAL	\$ 15.32	\$ 2.56	\$ 17.88
067-0600-052-0000	RESIDENTIAL	\$ 15.32	\$ 2.56	\$ 17.88
067-0600-053-0000	RESIDENTIAL	\$ 15.32	\$ 2.56	\$ 17.88
067-0600-054-0000	RESIDENTIAL	\$ 15.32	\$ 2.56	\$ 17.88
067-0600-055-0000	RESIDENTIAL	\$ 15.32	\$ 2.56	\$ 17.88
067-0600-056-0000	RESIDENTIAL	\$ 15.32	\$ 2.56	\$ 17.88
067-0600-057-0000	RESIDENTIAL	\$ 15.32	\$ 2.56	\$ 17.88
067-0600-058-0000	RESIDENTIAL	\$ 15.32	\$ 2.56	\$ 17.88
067-0600-059-0000	RESIDENTIAL	\$ 15.32	\$ 2.56	\$ 17.88
067-0600-060-0000	RESIDENTIAL	\$ 15.32	\$ 2.56	\$ 17.88
067-0600-061-0000	RESIDENTIAL	\$ 15.32	\$ 2.56	\$ 17.88
067-0600-062-0000	RESIDENTIAL	\$ 15.32	\$ 2.56	\$ 17.88
067-0600-063-0000	RESIDENTIAL	\$ 15.32	\$ 2.56	\$ 17.88
067-0600-064-0000	RESIDENTIAL	\$ 15.32	\$ 2.56	\$ 17.88
067-0600-065-0000	RESIDENTIAL	\$ 15.32	\$ 2.56	\$ 17.88
067-0600-066-0000	RESIDENTIAL	\$ 15.32	\$ 2.56	\$ 17.88
067-0600-067-0000	RESIDENTIAL	\$ 15.32	\$ 2.56	\$ 17.88

ITEM 10.4.

City of Rancho Cordova
Lighting District No. 2012-1
Fiscal Year 2020-21 Assessment Roll

ATTACHMENT 2

APN	District Classification	Street Light Charge	Safety Light Charge	Total Assessment
067-0600-068-0000	RESIDENTIAL	\$ 15.32	\$ 2.56	\$ 17.88
067-0600-069-0000	RESIDENTIAL	\$ 15.32	\$ 2.56	\$ 17.88
067-0600-070-0000	RESIDENTIAL	\$ 15.32	\$ 2.56	\$ 17.88
067-0600-071-0000	RESIDENTIAL	\$ 15.32	\$ 2.56	\$ 17.88
067-0600-072-0000	RESIDENTIAL	\$ 15.32	\$ 2.56	\$ 17.88
067-0600-073-0000	RESIDENTIAL	\$ 15.32	\$ 2.56	\$ 17.88
067-0600-074-0000	RESIDENTIAL	\$ 15.32	\$ 2.56	\$ 17.88
067-0600-075-0000	RESIDENTIAL	\$ 15.32	\$ 2.56	\$ 17.88
067-0600-076-0000	RESIDENTIAL	\$ 15.32	\$ 2.56	\$ 17.88
067-0600-077-0000	RESIDENTIAL	\$ 15.32	\$ 2.56	\$ 17.88
067-0600-078-0000	RESIDENTIAL	\$ 15.32	\$ 2.56	\$ 17.88
067-0600-079-0000	RESIDENTIAL	\$ 15.32	\$ 2.56	\$ 17.88
067-0600-080-0000	RESIDENTIAL	\$ 15.32	\$ 2.56	\$ 17.88
067-0600-081-0000	RESIDENTIAL	\$ 15.32	\$ 2.56	\$ 17.88
067-0600-082-0000	RESIDENTIAL	\$ 15.32	\$ 2.56	\$ 17.88
067-0600-083-0000	RESIDENTIAL	\$ 15.32	\$ 2.56	\$ 17.88
067-0600-084-0000	RESIDENTIAL	\$ 15.32	\$ 2.56	\$ 17.88
067-0600-085-0000	RESIDENTIAL	\$ 15.32	\$ 2.56	\$ 17.88
067-0600-086-0000	RESIDENTIAL	\$ 15.32	\$ 2.56	\$ 17.88
067-0600-087-0000	RESIDENTIAL	\$ 15.32	\$ 2.56	\$ 17.88
067-0600-088-0000	RESIDENTIAL	\$ 15.32	\$ 2.56	\$ 17.88
067-0600-089-0000	RESIDENTIAL	\$ 15.32	\$ 2.56	\$ 17.88
067-0600-090-0000	RESIDENTIAL	\$ 15.32	\$ 2.56	\$ 17.88
067-0600-091-0000	RESIDENTIAL	\$ 15.32	\$ 2.56	\$ 17.88
067-0600-092-0000	RESIDENTIAL	\$ 15.32	\$ 2.56	\$ 17.88
067-0600-093-0000	RESIDENTIAL	\$ 15.32	\$ 2.56	\$ 17.88
067-0600-094-0000	RESIDENTIAL	\$ 15.32	\$ 2.56	\$ 17.88
067-0600-095-0000	RESIDENTIAL	\$ 15.32	\$ 2.56	\$ 17.88
067-0600-096-0000	RESIDENTIAL	\$ 15.32	\$ 2.56	\$ 17.88
067-0600-097-0000	RESIDENTIAL	\$ 15.32	\$ 2.56	\$ 17.88
067-0600-098-0000	RESIDENTIAL	\$ 15.32	\$ 2.56	\$ 17.88
067-0600-099-0000	RESIDENTIAL	\$ 15.32	\$ 2.56	\$ 17.88
067-0600-100-0000	RESIDENTIAL	\$ 15.32	\$ 2.56	\$ 17.88
067-0600-101-0000	RESIDENTIAL	\$ 15.32	\$ 2.56	\$ 17.88
067-0600-102-0000	RESIDENTIAL	\$ 15.32	\$ 2.56	\$ 17.88
067-0600-103-0000	RESIDENTIAL	\$ 15.32	\$ 2.56	\$ 17.88
067-0600-104-0000	RESIDENTIAL	\$ 15.32	\$ 2.56	\$ 17.88
067-0600-105-0000	RESIDENTIAL	\$ 15.32	\$ 2.56	\$ 17.88
067-0610-001-0000	RESIDENTIAL	\$ 15.32	\$ 2.56	\$ 17.88
067-0610-002-0000	RESIDENTIAL	\$ 15.32	\$ 2.56	\$ 17.88
067-0610-003-0000	RESIDENTIAL	\$ 15.32	\$ 2.56	\$ 17.88
067-0610-004-0000	RESIDENTIAL	\$ 15.32	\$ 2.56	\$ 17.88
067-0610-005-0000	RESIDENTIAL	\$ 15.32	\$ 2.56	\$ 17.88
067-0610-006-0000	RESIDENTIAL	\$ 15.32	\$ 2.56	\$ 17.88

ITEM 10.4.

City of Rancho Cordova
Lighting District No. 2012-1
Fiscal Year 2020-21 Assessment Roll

ATTACHMENT 2

APN	District Classification	Street Light Charge	Safety Light Charge	Total Assessment
067-0610-007-0000	RESIDENTIAL	\$ 15.32	\$ 2.56	\$ 17.88
067-0610-008-0000	RESIDENTIAL	\$ 15.32	\$ 2.56	\$ 17.88
067-0610-009-0000	RESIDENTIAL	\$ 15.32	\$ 2.56	\$ 17.88
067-0610-010-0000	RESIDENTIAL	\$ 15.32	\$ 2.56	\$ 17.88
067-0610-011-0000	RESIDENTIAL	\$ 15.32	\$ 2.56	\$ 17.88
067-0610-012-0000	RESIDENTIAL	\$ 15.32	\$ 2.56	\$ 17.88
067-0610-013-0000	RESIDENTIAL	\$ 15.32	\$ 2.56	\$ 17.88
067-0610-014-0000	RESIDENTIAL	\$ 15.32	\$ 2.56	\$ 17.88
067-0610-015-0000	RESIDENTIAL	\$ 15.32	\$ 2.56	\$ 17.88
067-0610-016-0000	RESIDENTIAL	\$ 15.32	\$ 2.56	\$ 17.88
067-0610-017-0000	RESIDENTIAL	\$ 15.32	\$ 2.56	\$ 17.88
067-0610-018-0000	RESIDENTIAL	\$ 15.32	\$ 2.56	\$ 17.88
067-0610-019-0000	RESIDENTIAL	\$ 15.32	\$ 2.56	\$ 17.88
067-0610-020-0000	RESIDENTIAL	\$ 15.32	\$ 2.56	\$ 17.88
067-0610-021-0000	RESIDENTIAL	\$ 15.32	\$ 2.56	\$ 17.88
067-0610-022-0000	RESIDENTIAL	\$ 15.32	\$ 2.56	\$ 17.88
067-0610-023-0000	RESIDENTIAL	\$ 15.32	\$ 2.56	\$ 17.88
067-0610-024-0000	RESIDENTIAL	\$ 15.32	\$ 2.56	\$ 17.88
067-0610-025-0000	RESIDENTIAL	\$ 15.32	\$ 2.56	\$ 17.88
067-0610-026-0000	RESIDENTIAL	\$ 15.32	\$ 2.56	\$ 17.88
067-0610-027-0000	RESIDENTIAL	\$ 15.32	\$ 2.56	\$ 17.88
067-0610-028-0000	RESIDENTIAL	\$ 15.32	\$ 2.56	\$ 17.88
067-0610-029-0000	RESIDENTIAL	\$ 15.32	\$ 2.56	\$ 17.88
067-0610-030-0000	RESIDENTIAL	\$ 15.32	\$ 2.56	\$ 17.88
067-0610-031-0000	RESIDENTIAL	\$ 15.32	\$ 2.56	\$ 17.88
067-0610-032-0000	RESIDENTIAL	\$ 15.32	\$ 2.56	\$ 17.88
067-0610-033-0000	RESIDENTIAL	\$ 15.32	\$ 2.56	\$ 17.88
067-0610-034-0000	RESIDENTIAL	\$ 15.32	\$ 2.56	\$ 17.88
067-0610-035-0000	RESIDENTIAL	\$ 15.32	\$ 2.56	\$ 17.88
067-0610-036-0000	RESIDENTIAL	\$ 15.32	\$ 2.56	\$ 17.88
067-0610-037-0000	RESIDENTIAL	\$ 15.32	\$ 2.56	\$ 17.88
067-0620-001-0000	RESIDENTIAL	\$ 15.32	\$ 2.56	\$ 17.88
067-0620-002-0000	RESIDENTIAL	\$ 15.32	\$ 2.56	\$ 17.88
067-0620-003-0000	RESIDENTIAL	\$ 15.32	\$ 2.56	\$ 17.88
067-0620-004-0000	RESIDENTIAL	\$ 15.32	\$ 2.56	\$ 17.88
067-0620-005-0000	RESIDENTIAL	\$ 15.32	\$ 2.56	\$ 17.88
067-0620-006-0000	RESIDENTIAL	\$ 15.32	\$ 2.56	\$ 17.88
067-0620-007-0000	RESIDENTIAL	\$ 15.32	\$ 2.56	\$ 17.88
067-0620-008-0000	RESIDENTIAL	\$ 15.32	\$ 2.56	\$ 17.88
067-0620-009-0000	RESIDENTIAL	\$ 15.32	\$ 2.56	\$ 17.88
067-0620-010-0000	RESIDENTIAL	\$ 15.32	\$ 2.56	\$ 17.88
067-0620-011-0000	RESIDENTIAL	\$ 15.32	\$ 2.56	\$ 17.88
067-0620-012-0000	RESIDENTIAL	\$ 15.32	\$ 2.56	\$ 17.88
067-0620-013-0000	RESIDENTIAL	\$ 15.32	\$ 2.56	\$ 17.88

ITEM 10.4.

City of Rancho Cordova
Lighting District No. 2012-1
Fiscal Year 2020-21 Assessment Roll

ATTACHMENT 2

APN	District Classification	Street Light Charge	Safety Light Charge	Total Assessment
067-0620-014-0000	RESIDENTIAL	\$ 15.32	\$ 2.56	\$ 17.88
067-0620-015-0000	RESIDENTIAL	\$ 15.32	\$ 2.56	\$ 17.88
067-0620-016-0000	RESIDENTIAL	\$ 15.32	\$ 2.56	\$ 17.88
067-0620-017-0000	RESIDENTIAL	\$ 15.32	\$ 2.56	\$ 17.88
067-0620-018-0000	RESIDENTIAL	\$ 15.32	\$ 2.56	\$ 17.88
067-0620-019-0000	RESIDENTIAL	\$ 15.32	\$ 2.56	\$ 17.88
067-0620-020-0000	RESIDENTIAL	\$ 15.32	\$ 2.56	\$ 17.88
067-0620-021-0000	RESIDENTIAL	\$ 15.32	\$ 2.56	\$ 17.88
067-0620-022-0000	RESIDENTIAL	\$ 15.32	\$ 2.56	\$ 17.88
067-0620-023-0000	RESIDENTIAL	\$ 15.32	\$ 2.56	\$ 17.88
067-0620-024-0000	RESIDENTIAL	\$ 15.32	\$ 2.56	\$ 17.88
067-0620-025-0000	RESIDENTIAL	\$ 15.32	\$ 2.56	\$ 17.88
067-0620-026-0000	RESIDENTIAL	\$ 15.32	\$ 2.56	\$ 17.88
067-0620-027-0000	RESIDENTIAL	\$ 15.32	\$ 2.56	\$ 17.88
067-0620-028-0000	RESIDENTIAL	\$ 15.32	\$ 2.56	\$ 17.88
067-0620-029-0000	RESIDENTIAL	\$ 15.32	\$ 2.56	\$ 17.88
067-0620-030-0000	RESIDENTIAL	\$ 15.32	\$ 2.56	\$ 17.88
067-0620-031-0000	RESIDENTIAL	\$ 15.32	\$ 2.56	\$ 17.88
067-0620-032-0000	RESIDENTIAL	\$ 15.32	\$ 2.56	\$ 17.88
067-0620-033-0000	RESIDENTIAL	\$ 15.32	\$ 2.56	\$ 17.88
067-0620-034-0000	RESIDENTIAL	\$ 15.32	\$ 2.56	\$ 17.88
067-0620-035-0000	RESIDENTIAL	\$ 15.32	\$ 2.56	\$ 17.88
067-0620-036-0000	RESIDENTIAL	\$ 15.32	\$ 2.56	\$ 17.88
067-0620-037-0000	RESIDENTIAL	\$ 15.32	\$ 2.56	\$ 17.88
067-0620-038-0000	RESIDENTIAL	\$ 15.32	\$ 2.56	\$ 17.88
067-0620-039-0000	RESIDENTIAL	\$ 15.32	\$ 2.56	\$ 17.88
067-0620-040-0000	RESIDENTIAL	\$ 15.32	\$ 2.56	\$ 17.88
067-0620-041-0000	RESIDENTIAL	\$ 15.32	\$ 2.56	\$ 17.88
067-0620-042-0000	RESIDENTIAL	\$ 15.32	\$ 2.56	\$ 17.88
067-0620-043-0000	RESIDENTIAL	\$ 15.32	\$ 2.56	\$ 17.88
067-0620-044-0000	RESIDENTIAL	\$ 15.32	\$ 2.56	\$ 17.88
067-0620-045-0000	RESIDENTIAL	\$ 15.32	\$ 2.56	\$ 17.88
067-0620-046-0000	RESIDENTIAL	\$ 15.32	\$ 2.56	\$ 17.88
067-0620-047-0000	RESIDENTIAL	\$ 15.32	\$ 2.56	\$ 17.88
067-0620-048-0000	RESIDENTIAL	\$ 15.32	\$ 2.56	\$ 17.88
067-0620-049-0000	RESIDENTIAL	\$ 15.32	\$ 2.56	\$ 17.88
067-0620-050-0000	RESIDENTIAL	\$ 15.32	\$ 2.56	\$ 17.88
067-0620-051-0000	RESIDENTIAL	\$ 15.32	\$ 2.56	\$ 17.88
067-0620-052-0000	RESIDENTIAL	\$ 15.32	\$ 2.56	\$ 17.88
067-0620-053-0000	RESIDENTIAL	\$ 15.32	\$ 2.56	\$ 17.88
067-0620-054-0000	RESIDENTIAL	\$ 15.32	\$ 2.56	\$ 17.88
067-0620-055-0000	RESIDENTIAL	\$ 15.32	\$ 2.56	\$ 17.88
067-0630-001-0000	RESIDENTIAL	\$ 15.32	\$ 2.56	\$ 17.88
067-0630-002-0000	RESIDENTIAL	\$ 15.32	\$ 2.56	\$ 17.88

ITEM 10.4.

City of Rancho Cordova
Lighting District No. 2012-1
Fiscal Year 2020-21 Assessment Roll

ATTACHMENT 2

APN	District Classification	Street Light Charge	Safety Light Charge	Total Assessment
067-0630-003-0000	RESIDENTIAL	\$ 15.32	\$ 2.56	\$ 17.88
067-0630-004-0000	RESIDENTIAL	\$ 15.32	\$ 2.56	\$ 17.88
067-0630-005-0000	RESIDENTIAL	\$ 15.32	\$ 2.56	\$ 17.88
067-0630-006-0000	RESIDENTIAL	\$ 15.32	\$ 2.56	\$ 17.88
067-0630-007-0000	RESIDENTIAL	\$ 15.32	\$ 2.56	\$ 17.88
067-0630-008-0000	RESIDENTIAL	\$ 15.32	\$ 2.56	\$ 17.88
067-0630-009-0000	RESIDENTIAL	\$ 15.32	\$ 2.56	\$ 17.88
067-0630-010-0000	RESIDENTIAL	\$ 15.32	\$ 2.56	\$ 17.88
067-0630-011-0000	RESIDENTIAL	\$ 15.32	\$ 2.56	\$ 17.88
067-0630-012-0000	RESIDENTIAL	\$ 15.32	\$ 2.56	\$ 17.88
067-0630-013-0000	RESIDENTIAL	\$ 15.32	\$ 2.56	\$ 17.88
067-0630-014-0000	RESIDENTIAL	\$ 15.32	\$ 2.56	\$ 17.88
067-0630-015-0000	RESIDENTIAL	\$ 15.32	\$ 2.56	\$ 17.88
067-0630-016-0000	RESIDENTIAL	\$ 15.32	\$ 2.56	\$ 17.88
067-0630-017-0000	RESIDENTIAL	\$ 15.32	\$ 2.56	\$ 17.88
067-0630-018-0000	RESIDENTIAL	\$ 15.32	\$ 2.56	\$ 17.88
067-0630-019-0000	RESIDENTIAL	\$ 15.32	\$ 2.56	\$ 17.88
067-0630-020-0000	RESIDENTIAL	\$ 15.32	\$ 2.56	\$ 17.88
067-0630-021-0000	RESIDENTIAL	\$ 15.32	\$ 2.56	\$ 17.88
067-0630-022-0000	RESIDENTIAL	\$ 15.32	\$ 2.56	\$ 17.88
067-0630-023-0000	RESIDENTIAL	\$ 15.32	\$ 2.56	\$ 17.88
067-0630-024-0000	RESIDENTIAL	\$ 15.32	\$ 2.56	\$ 17.88
067-0630-025-0000	RESIDENTIAL	\$ 15.32	\$ 2.56	\$ 17.88
067-0630-026-0000	RESIDENTIAL	\$ 15.32	\$ 2.56	\$ 17.88
067-0630-027-0000	RESIDENTIAL	\$ 15.32	\$ 2.56	\$ 17.88
067-0630-028-0000	RESIDENTIAL	\$ 15.32	\$ 2.56	\$ 17.88
067-0630-029-0000	RESIDENTIAL	\$ 15.32	\$ 2.56	\$ 17.88
067-0630-030-0000	RESIDENTIAL	\$ 15.32	\$ 2.56	\$ 17.88
067-0630-031-0000	RESIDENTIAL	\$ 15.32	\$ 2.56	\$ 17.88
067-0630-032-0000	RESIDENTIAL	\$ 15.32	\$ 2.56	\$ 17.88
067-0630-033-0000	RESIDENTIAL	\$ 15.32	\$ 2.56	\$ 17.88
067-0630-034-0000	RESIDENTIAL	\$ 15.32	\$ 2.56	\$ 17.88
067-0630-035-0000	RESIDENTIAL	\$ 15.32	\$ 2.56	\$ 17.88
067-0630-036-0000	RESIDENTIAL	\$ 15.32	\$ 2.56	\$ 17.88
067-0630-037-0000	RESIDENTIAL	\$ 15.32	\$ 2.56	\$ 17.88
067-0630-038-0000	RESIDENTIAL	\$ 15.32	\$ 2.56	\$ 17.88
067-0630-039-0000	RESIDENTIAL	\$ 15.32	\$ 2.56	\$ 17.88
067-0630-040-0000	RESIDENTIAL	\$ 15.32	\$ 2.56	\$ 17.88
067-0630-041-0000	RESIDENTIAL	\$ 15.32	\$ 2.56	\$ 17.88
067-0630-042-0000	RESIDENTIAL	\$ 15.32	\$ 2.56	\$ 17.88
067-0630-043-0000	RESIDENTIAL	\$ 15.32	\$ 2.56	\$ 17.88
067-0630-044-0000	RESIDENTIAL	\$ 15.32	\$ 2.56	\$ 17.88
067-0630-045-0000	RESIDENTIAL	\$ 15.32	\$ 2.56	\$ 17.88
067-0630-046-0000	RESIDENTIAL	\$ 15.32	\$ 2.56	\$ 17.88

ITEM 10.4.

City of Rancho Cordova
Lighting District No. 2012-1
Fiscal Year 2020-21 Assessment Roll

ATTACHMENT 2

APN	District Classification	Street Light Charge	Safety Light Charge	Total Assessment
067-0630-047-0000	RESIDENTIAL	\$ 15.32	\$ 2.56	\$ 17.88
067-0630-048-0000	RESIDENTIAL	\$ 15.32	\$ 2.56	\$ 17.88
067-0630-049-0000	RESIDENTIAL	\$ 15.32	\$ 2.56	\$ 17.88
067-0630-050-0000	RESIDENTIAL	\$ 15.32	\$ 2.56	\$ 17.88
067-0630-051-0000	RESIDENTIAL	\$ 15.32	\$ 2.56	\$ 17.88
067-0630-052-0000	RESIDENTIAL	\$ 15.32	\$ 2.56	\$ 17.88
067-0630-053-0000	RESIDENTIAL	\$ 15.32	\$ 2.56	\$ 17.88
067-0630-054-0000	RESIDENTIAL	\$ 15.32	\$ 2.56	\$ 17.88
067-0630-055-0000	RESIDENTIAL	\$ 15.32	\$ 2.56	\$ 17.88
067-0630-056-0000	RESIDENTIAL	\$ 15.32	\$ 2.56	\$ 17.88
067-0630-057-0000	RESIDENTIAL	\$ 15.32	\$ 2.56	\$ 17.88
067-0630-058-0000	RESIDENTIAL	\$ 15.32	\$ 2.56	\$ 17.88
067-0630-059-0000	RESIDENTIAL	\$ 15.32	\$ 2.56	\$ 17.88
067-0640-001-0000	RESIDENTIAL	\$ 15.32	\$ 2.56	\$ 17.88
067-0640-002-0000	RESIDENTIAL	\$ 15.32	\$ 2.56	\$ 17.88
067-0640-003-0000	RESIDENTIAL	\$ 15.32	\$ 2.56	\$ 17.88
067-0640-004-0000	RESIDENTIAL	\$ 15.32	\$ 2.56	\$ 17.88
067-0640-005-0000	RESIDENTIAL	\$ 15.32	\$ 2.56	\$ 17.88
067-0640-006-0000	RESIDENTIAL	\$ 15.32	\$ 2.56	\$ 17.88
067-0640-007-0000	RESIDENTIAL	\$ 15.32	\$ 2.56	\$ 17.88
067-0640-008-0000	RESIDENTIAL	\$ 15.32	\$ 2.56	\$ 17.88
067-0640-009-0000	RESIDENTIAL	\$ 15.32	\$ 2.56	\$ 17.88
067-0640-010-0000	RESIDENTIAL	\$ 15.32	\$ 2.56	\$ 17.88
067-0640-011-0000	RESIDENTIAL	\$ 15.32	\$ 2.56	\$ 17.88
067-0640-012-0000	RESIDENTIAL	\$ 15.32	\$ 2.56	\$ 17.88
067-0640-013-0000	RESIDENTIAL	\$ 15.32	\$ 2.56	\$ 17.88
067-0640-014-0000	RESIDENTIAL	\$ 15.32	\$ 2.56	\$ 17.88
067-0640-015-0000	RESIDENTIAL	\$ 15.32	\$ 2.56	\$ 17.88
067-0640-016-0000	RESIDENTIAL	\$ 15.32	\$ 2.56	\$ 17.88
067-0640-017-0000	RESIDENTIAL	\$ 15.32	\$ 2.56	\$ 17.88
067-0640-018-0000	RESIDENTIAL	\$ 15.32	\$ 2.56	\$ 17.88
067-0640-019-0000	RESIDENTIAL	\$ 15.32	\$ 2.56	\$ 17.88
067-0640-020-0000	RESIDENTIAL	\$ 15.32	\$ 2.56	\$ 17.88
067-0640-021-0000	RESIDENTIAL	\$ 15.32	\$ 2.56	\$ 17.88
067-0640-022-0000	RESIDENTIAL	\$ 15.32	\$ 2.56	\$ 17.88
067-0640-023-0000	RESIDENTIAL	\$ 15.32	\$ 2.56	\$ 17.88
067-0640-024-0000	RESIDENTIAL	\$ 15.32	\$ 2.56	\$ 17.88
067-0640-025-0000	RESIDENTIAL	\$ 15.32	\$ 2.56	\$ 17.88
067-0640-026-0000	RESIDENTIAL	\$ 15.32	\$ 2.56	\$ 17.88
067-0640-027-0000	RESIDENTIAL	\$ 15.32	\$ 2.56	\$ 17.88
067-0640-028-0000	RESIDENTIAL	\$ 15.32	\$ 2.56	\$ 17.88
067-0640-029-0000	RESIDENTIAL	\$ 15.32	\$ 2.56	\$ 17.88
067-0640-030-0000	RESIDENTIAL	\$ 15.32	\$ 2.56	\$ 17.88
067-0640-031-0000	RESIDENTIAL	\$ 15.32	\$ 2.56	\$ 17.88

ITEM 10.4.

City of Rancho Cordova
Lighting District No. 2012-1
Fiscal Year 2020-21 Assessment Roll

ATTACHMENT 2

APN	District Classification	Street Light Charge	Safety Light Charge	Total Assessment
067-0640-032-0000	RESIDENTIAL	\$ 15.32	\$ 2.56	\$ 17.88
067-0640-033-0000	RESIDENTIAL	\$ 15.32	\$ 2.56	\$ 17.88
067-0640-034-0000	RESIDENTIAL	\$ 15.32	\$ 2.56	\$ 17.88
067-0640-035-0000	RESIDENTIAL	\$ 15.32	\$ 2.56	\$ 17.88
067-0640-036-0000	RESIDENTIAL	\$ 15.32	\$ 2.56	\$ 17.88
067-0640-037-0000	RESIDENTIAL	\$ 15.32	\$ 2.56	\$ 17.88
067-0640-038-0000	RESIDENTIAL	\$ 15.32	\$ 2.56	\$ 17.88
067-0640-039-0000	RESIDENTIAL	\$ 15.32	\$ 2.56	\$ 17.88
067-0640-040-0000	RESIDENTIAL	\$ 15.32	\$ 2.56	\$ 17.88
067-0640-041-0000	RESIDENTIAL	\$ 15.32	\$ 2.56	\$ 17.88
067-0640-042-0000	RESIDENTIAL	\$ 15.32	\$ 2.56	\$ 17.88
067-0640-043-0000	RESIDENTIAL	\$ 15.32	\$ 2.56	\$ 17.88
067-0640-044-0000	RESIDENTIAL	\$ 15.32	\$ 2.56	\$ 17.88
067-0640-045-0000	RESIDENTIAL	\$ 15.32	\$ 2.56	\$ 17.88
067-0660-001-0000	RESIDENTIAL	\$ 15.32	\$ 2.56	\$ 17.88
067-0660-002-0000	RESIDENTIAL	\$ 15.32	\$ 2.56	\$ 17.88
067-0660-003-0000	RESIDENTIAL	\$ 15.32	\$ 2.56	\$ 17.88
067-0660-004-0000	RESIDENTIAL	\$ 15.32	\$ 2.56	\$ 17.88
067-0660-005-0000	RESIDENTIAL	\$ 15.32	\$ 2.56	\$ 17.88
067-0660-006-0000	RESIDENTIAL	\$ 15.32	\$ 2.56	\$ 17.88
067-0660-007-0000	RESIDENTIAL	\$ 15.32	\$ 2.56	\$ 17.88
067-0660-008-0000	RESIDENTIAL	\$ 15.32	\$ 2.56	\$ 17.88
067-0660-009-0000	RESIDENTIAL	\$ 15.32	\$ 2.56	\$ 17.88
067-0660-010-0000	RESIDENTIAL	\$ 15.32	\$ 2.56	\$ 17.88
067-0660-011-0000	RESIDENTIAL	\$ 15.32	\$ 2.56	\$ 17.88
067-0660-012-0000	RESIDENTIAL	\$ 15.32	\$ 2.56	\$ 17.88
067-0660-013-0000	RESIDENTIAL	\$ 15.32	\$ 2.56	\$ 17.88
067-0660-014-0000	RESIDENTIAL	\$ 15.32	\$ 2.56	\$ 17.88
067-0660-015-0000	RESIDENTIAL	\$ 15.32	\$ 2.56	\$ 17.88
067-0660-016-0000	RESIDENTIAL	\$ 15.32	\$ 2.56	\$ 17.88
067-0660-017-0000	RESIDENTIAL	\$ 15.32	\$ 2.56	\$ 17.88
067-0660-018-0000	RESIDENTIAL	\$ 15.32	\$ 2.56	\$ 17.88
067-0660-019-0000	RESIDENTIAL	\$ 15.32	\$ 2.56	\$ 17.88
067-0660-020-0000	RESIDENTIAL	\$ 15.32	\$ 2.56	\$ 17.88
067-0660-021-0000	RESIDENTIAL	\$ 15.32	\$ 2.56	\$ 17.88
067-0660-022-0000	RESIDENTIAL	\$ 15.32	\$ 2.56	\$ 17.88
067-0660-023-0000	RESIDENTIAL	\$ 15.32	\$ 2.56	\$ 17.88
067-0660-024-0000	RESIDENTIAL	\$ 15.32	\$ 2.56	\$ 17.88
067-0660-025-0000	RESIDENTIAL	\$ 15.32	\$ 2.56	\$ 17.88
067-0660-026-0000	RESIDENTIAL	\$ 15.32	\$ 2.56	\$ 17.88
067-0660-027-0000	RESIDENTIAL	\$ 15.32	\$ 2.56	\$ 17.88
067-0660-028-0000	RESIDENTIAL	\$ 15.32	\$ 2.56	\$ 17.88
067-0660-029-0000	RESIDENTIAL	\$ 15.32	\$ 2.56	\$ 17.88
067-0660-030-0000	RESIDENTIAL	\$ 15.32	\$ 2.56	\$ 17.88

ITEM 10.4.

City of Rancho Cordova
Lighting District No. 2012-1
Fiscal Year 2020-21 Assessment Roll

ATTACHMENT 2

APN	District Classification	Street Light Charge	Safety Light Charge	Total Assessment
067-0660-031-0000	RESIDENTIAL	\$ 15.32	\$ 2.56	\$ 17.88
067-0660-032-0000	RESIDENTIAL	\$ 15.32	\$ 2.56	\$ 17.88
067-0660-034-0000	RESIDENTIAL	\$ 15.32	\$ 2.56	\$ 17.88
067-0660-035-0000	RESIDENTIAL	\$ 15.32	\$ 2.56	\$ 17.88
067-0660-036-0000	RESIDENTIAL	\$ 15.32	\$ 2.56	\$ 17.88
067-0660-037-0000	RESIDENTIAL	\$ 15.32	\$ 2.56	\$ 17.88
067-0660-038-0000	RESIDENTIAL	\$ 15.32	\$ 2.56	\$ 17.88
067-0660-039-0000	RESIDENTIAL	\$ 15.32	\$ 2.56	\$ 17.88
067-0660-040-0000	RESIDENTIAL	\$ 15.32	\$ 2.56	\$ 17.88
067-0660-041-0000	RESIDENTIAL	\$ 15.32	\$ 2.56	\$ 17.88
067-0660-042-0000	RESIDENTIAL	\$ 15.32	\$ 2.56	\$ 17.88
067-0660-043-0000	RESIDENTIAL	\$ 15.32	\$ 2.56	\$ 17.88
067-0660-044-0000	RESIDENTIAL	\$ 15.32	\$ 2.56	\$ 17.88
067-0660-045-0000	RESIDENTIAL	\$ 15.32	\$ 2.56	\$ 17.88
067-0660-046-0000	RESIDENTIAL	\$ 15.32	\$ 2.56	\$ 17.88
067-0660-047-0000	RESIDENTIAL	\$ 15.32	\$ 2.56	\$ 17.88
067-0660-048-0000	RESIDENTIAL	\$ 15.32	\$ 2.56	\$ 17.88
067-0660-049-0000	RESIDENTIAL	\$ 15.32	\$ 2.56	\$ 17.88
067-0660-050-0000	RESIDENTIAL	\$ 15.32	\$ 2.56	\$ 17.88
067-0660-051-0000	RESIDENTIAL	\$ 15.32	\$ 2.56	\$ 17.88
067-0660-052-0000	RESIDENTIAL	\$ 15.32	\$ 2.56	\$ 17.88
067-0660-053-0000	RESIDENTIAL	\$ 15.32	\$ 2.56	\$ 17.88
067-0660-054-0000	RESIDENTIAL	\$ 15.32	\$ 2.56	\$ 17.88
067-0660-055-0000	RESIDENTIAL	\$ 15.32	\$ 2.56	\$ 17.88
067-0660-056-0000	RESIDENTIAL	\$ 15.32	\$ 2.56	\$ 17.88
067-0660-057-0000	RESIDENTIAL	\$ 15.32	\$ 2.56	\$ 17.88
067-0660-058-0000	RESIDENTIAL	\$ 15.32	\$ 2.56	\$ 17.88
067-0660-059-0000	RESIDENTIAL	\$ 15.32	\$ 2.56	\$ 17.88
067-0660-060-0000	RESIDENTIAL	\$ 15.32	\$ 2.56	\$ 17.88
067-0660-061-0000	RESIDENTIAL	\$ 15.32	\$ 2.56	\$ 17.88
067-0660-062-0000	RESIDENTIAL	\$ 15.32	\$ 2.56	\$ 17.88
067-0660-063-0000	RESIDENTIAL	\$ 15.32	\$ 2.56	\$ 17.88
067-0660-064-0000	RESIDENTIAL	\$ 15.32	\$ 2.56	\$ 17.88
067-0660-065-0000	RESIDENTIAL	\$ 15.32	\$ 2.56	\$ 17.88
067-0660-066-0000	RESIDENTIAL	\$ 15.32	\$ 2.56	\$ 17.88
067-0660-067-0000	RESIDENTIAL	\$ 15.32	\$ 2.56	\$ 17.88
067-0660-068-0000	RESIDENTIAL	\$ 15.32	\$ 2.56	\$ 17.88
067-0660-069-0000	RESIDENTIAL	\$ 15.32	\$ 2.56	\$ 17.88
067-0660-070-0000	RESIDENTIAL	\$ 15.32	\$ 2.56	\$ 17.88
067-0660-071-0000	RESIDENTIAL	\$ 15.32	\$ 2.56	\$ 17.88
067-0660-072-0000	RESIDENTIAL	\$ 15.32	\$ 2.56	\$ 17.88
067-0660-073-0000	RESIDENTIAL	\$ 15.32	\$ 2.56	\$ 17.88
067-0660-074-0000	RESIDENTIAL	\$ 15.32	\$ 2.56	\$ 17.88
067-0660-075-0000	RESIDENTIAL	\$ 15.32	\$ 2.56	\$ 17.88

ITEM 10.4.

City of Rancho Cordova
Lighting District No. 2012-1
Fiscal Year 2020-21 Assessment Roll

ATTACHMENT 2

APN	District Classification	Street Light Charge	Safety Light Charge	Total Assessment
067-0660-076-0000	RESIDENTIAL	\$ 15.32	\$ 2.56	\$ 17.88
067-0660-077-0000	RESIDENTIAL	\$ 15.32	\$ 2.56	\$ 17.88
067-0660-078-0000	RESIDENTIAL	\$ 15.32	\$ 2.56	\$ 17.88
067-0660-079-0000	RESIDENTIAL	\$ 15.32	\$ 2.56	\$ 17.88
067-0660-080-0000	RESIDENTIAL	\$ 15.32	\$ 2.56	\$ 17.88
067-0660-081-0000	RESIDENTIAL	\$ 15.32	\$ 2.56	\$ 17.88
067-0660-082-0000	RESIDENTIAL	\$ 15.32	\$ 2.56	\$ 17.88
067-0660-083-0000	RESIDENTIAL	\$ 15.32	\$ 2.56	\$ 17.88
067-0660-084-0000	RESIDENTIAL	\$ 15.32	\$ 2.56	\$ 17.88
067-0660-085-0000	RESIDENTIAL	\$ 15.32	\$ 2.56	\$ 17.88
067-0660-086-0000	RESIDENTIAL	\$ 15.32	\$ 2.56	\$ 17.88
067-0660-087-0000	RESIDENTIAL	\$ 15.32	\$ 2.56	\$ 17.88
067-0660-088-0000	RESIDENTIAL	\$ 15.32	\$ 2.56	\$ 17.88
067-0660-089-0000	RESIDENTIAL	\$ 15.32	\$ 2.56	\$ 17.88
067-0660-090-0000	RESIDENTIAL	\$ 15.32	\$ 2.56	\$ 17.88
067-0660-091-0000	RESIDENTIAL	\$ 15.32	\$ 2.56	\$ 17.88
067-0660-092-0000	RESIDENTIAL	\$ 15.32	\$ 2.56	\$ 17.88
067-0660-093-0000	RESIDENTIAL	\$ 15.32	\$ 2.56	\$ 17.88
067-0660-094-0000	RESIDENTIAL	\$ 15.32	\$ 2.56	\$ 17.88
067-0660-095-0000	RESIDENTIAL	\$ 15.32	\$ 2.56	\$ 17.88
067-0660-096-0000	RESIDENTIAL	\$ 15.32	\$ 2.56	\$ 17.88
067-0660-097-0000	RESIDENTIAL	\$ 15.32	\$ 2.56	\$ 17.88
067-0660-098-0000	RESIDENTIAL	\$ 15.32	\$ 2.56	\$ 17.88
067-0660-099-0000	RESIDENTIAL	\$ 15.32	\$ 2.56	\$ 17.88
067-0660-100-0000	RESIDENTIAL	\$ 15.32	\$ 2.56	\$ 17.88
067-0660-101-0000	RESIDENTIAL	\$ 15.32	\$ 2.56	\$ 17.88
067-0660-102-0000	RESIDENTIAL	\$ 15.32	\$ 2.56	\$ 17.88
067-0660-103-0000	RESIDENTIAL	\$ 15.32	\$ 2.56	\$ 17.88
067-0660-104-0000	RESIDENTIAL	\$ 15.32	\$ 2.56	\$ 17.88
067-0660-105-0000	RESIDENTIAL	\$ 15.32	\$ 2.56	\$ 17.88
067-0660-106-0000	RESIDENTIAL	\$ 15.32	\$ 2.56	\$ 17.88
067-0660-107-0000	RESIDENTIAL	\$ 15.32	\$ 2.56	\$ 17.88
067-0670-001-0000	RESIDENTIAL	\$ 15.32	\$ 2.56	\$ 17.88
067-0670-002-0000	RESIDENTIAL	\$ 15.32	\$ 2.56	\$ 17.88
067-0670-003-0000	RESIDENTIAL	\$ 15.32	\$ 2.56	\$ 17.88
067-0670-004-0000	RESIDENTIAL	\$ 15.32	\$ 2.56	\$ 17.88
067-0670-005-0000	RESIDENTIAL	\$ 15.32	\$ 2.56	\$ 17.88
067-0670-006-0000	RESIDENTIAL	\$ 15.32	\$ 2.56	\$ 17.88
067-0670-007-0000	RESIDENTIAL	\$ 15.32	\$ 2.56	\$ 17.88
067-0670-008-0000	RESIDENTIAL	\$ 15.32	\$ 2.56	\$ 17.88
067-0670-009-0000	RESIDENTIAL	\$ 15.32	\$ 2.56	\$ 17.88
067-0670-010-0000	RESIDENTIAL	\$ 15.32	\$ 2.56	\$ 17.88
067-0670-011-0000	RESIDENTIAL	\$ 15.32	\$ 2.56	\$ 17.88
067-0670-012-0000	RESIDENTIAL	\$ 15.32	\$ 2.56	\$ 17.88

ITEM 10.4.

City of Rancho Cordova
Lighting District No. 2012-1
Fiscal Year 2020-21 Assessment Roll

ATTACHMENT 2

APN	District Classification	Street Light Charge	Safety Light Charge	Total Assessment
067-0670-013-0000	RESIDENTIAL	\$ 15.32	\$ 2.56	\$ 17.88
067-0670-014-0000	RESIDENTIAL	\$ 15.32	\$ 2.56	\$ 17.88
067-0670-015-0000	RESIDENTIAL	\$ 15.32	\$ 2.56	\$ 17.88
067-0670-016-0000	RESIDENTIAL	\$ 15.32	\$ 2.56	\$ 17.88
067-0670-017-0000	RESIDENTIAL	\$ 15.32	\$ 2.56	\$ 17.88
067-0670-018-0000	RESIDENTIAL	\$ 15.32	\$ 2.56	\$ 17.88
067-0670-019-0000	RESIDENTIAL	\$ 15.32	\$ 2.56	\$ 17.88
067-0670-020-0000	RESIDENTIAL	\$ 15.32	\$ 2.56	\$ 17.88
067-0670-021-0000	RESIDENTIAL	\$ 15.32	\$ 2.56	\$ 17.88
067-0670-022-0000	RESIDENTIAL	\$ 15.32	\$ 2.56	\$ 17.88
067-0670-023-0000	RESIDENTIAL	\$ 15.32	\$ 2.56	\$ 17.88
067-0670-024-0000	RESIDENTIAL	\$ 15.32	\$ 2.56	\$ 17.88
067-0670-025-0000	RESIDENTIAL	\$ 15.32	\$ 2.56	\$ 17.88
067-0670-026-0000	RESIDENTIAL	\$ 15.32	\$ 2.56	\$ 17.88
067-0670-027-0000	RESIDENTIAL	\$ 15.32	\$ 2.56	\$ 17.88
067-0670-028-0000	RESIDENTIAL	\$ 15.32	\$ 2.56	\$ 17.88
067-0670-029-0000	RESIDENTIAL	\$ 15.32	\$ 2.56	\$ 17.88
067-0670-030-0000	RESIDENTIAL	\$ 15.32	\$ 2.56	\$ 17.88
067-0670-031-0000	RESIDENTIAL	\$ 15.32	\$ 2.56	\$ 17.88
067-0670-032-0000	RESIDENTIAL	\$ 15.32	\$ 2.56	\$ 17.88
067-0670-033-0000	RESIDENTIAL	\$ 15.32	\$ 2.56	\$ 17.88
067-0670-034-0000	RESIDENTIAL	\$ 15.32	\$ 2.56	\$ 17.88
067-0670-035-0000	RESIDENTIAL	\$ 15.32	\$ 2.56	\$ 17.88
067-0670-036-0000	RESIDENTIAL	\$ 15.32	\$ 2.56	\$ 17.88
067-0670-037-0000	RESIDENTIAL	\$ 15.32	\$ 2.56	\$ 17.88
067-0670-038-0000	RESIDENTIAL	\$ 15.32	\$ 2.56	\$ 17.88
067-0670-039-0000	RESIDENTIAL	\$ 15.32	\$ 2.56	\$ 17.88
067-0670-040-0000	RESIDENTIAL	\$ 15.32	\$ 2.56	\$ 17.88
067-0670-041-0000	RESIDENTIAL	\$ 15.32	\$ 2.56	\$ 17.88
067-0670-042-0000	RESIDENTIAL	\$ 15.32	\$ 2.56	\$ 17.88
067-0670-043-0000	RESIDENTIAL	\$ 15.32	\$ 2.56	\$ 17.88
067-0670-044-0000	RESIDENTIAL	\$ 15.32	\$ 2.56	\$ 17.88
067-0670-045-0000	RESIDENTIAL	\$ 15.32	\$ 2.56	\$ 17.88
067-0670-046-0000	RESIDENTIAL	\$ 15.32	\$ 2.56	\$ 17.88
067-0670-047-0000	RESIDENTIAL	\$ 15.32	\$ 2.56	\$ 17.88
067-0670-048-0000	RESIDENTIAL	\$ 15.32	\$ 2.56	\$ 17.88
067-0670-049-0000	RESIDENTIAL	\$ 15.32	\$ 2.56	\$ 17.88
067-0670-050-0000	RESIDENTIAL	\$ 15.32	\$ 2.56	\$ 17.88
067-0670-051-0000	RESIDENTIAL	\$ 15.32	\$ 2.56	\$ 17.88
067-0670-052-0000	RESIDENTIAL	\$ 15.32	\$ 2.56	\$ 17.88
067-0670-053-0000	RESIDENTIAL	\$ 15.32	\$ 2.56	\$ 17.88
067-0670-054-0000	RESIDENTIAL	\$ 15.32	\$ 2.56	\$ 17.88
067-0670-055-0000	RESIDENTIAL	\$ 15.32	\$ 2.56	\$ 17.88
067-0670-056-0000	RESIDENTIAL	\$ 15.32	\$ 2.56	\$ 17.88

ITEM 10.4.

City of Rancho Cordova
Lighting District No. 2012-1
Fiscal Year 2020-21 Assessment Roll

ATTACHMENT 2

APN	District Classification	Street Light Charge	Safety Light Charge	Total Assessment
067-0670-057-0000	RESIDENTIAL	\$ 15.32	\$ 2.56	\$ 17.88
067-0670-058-0000	RESIDENTIAL	\$ 15.32	\$ 2.56	\$ 17.88
067-0670-059-0000	RESIDENTIAL	\$ 15.32	\$ 2.56	\$ 17.88
067-0670-060-0000	RESIDENTIAL	\$ 15.32	\$ 2.56	\$ 17.88
067-0670-061-0000	RESIDENTIAL	\$ 15.32	\$ 2.56	\$ 17.88
067-0670-062-0000	RESIDENTIAL	\$ 15.32	\$ 2.56	\$ 17.88
067-0670-063-0000	RESIDENTIAL	\$ 15.32	\$ 2.56	\$ 17.88
067-0670-064-0000	RESIDENTIAL	\$ 15.32	\$ 2.56	\$ 17.88
067-0670-065-0000	RESIDENTIAL	\$ 15.32	\$ 2.56	\$ 17.88
067-0670-066-0000	RESIDENTIAL	\$ 15.32	\$ 2.56	\$ 17.88
067-0670-067-0000	RESIDENTIAL	\$ 15.32	\$ 2.56	\$ 17.88
067-0670-068-0000	RESIDENTIAL	\$ 15.32	\$ 2.56	\$ 17.88
067-0670-069-0000	RESIDENTIAL	\$ 15.32	\$ 2.56	\$ 17.88
067-0670-070-0000	RESIDENTIAL	\$ 15.32	\$ 2.56	\$ 17.88
067-0670-071-0000	RESIDENTIAL	\$ 15.32	\$ 2.56	\$ 17.88
067-0670-072-0000	RESIDENTIAL	\$ 15.32	\$ 2.56	\$ 17.88
067-0670-073-0000	RESIDENTIAL	\$ 15.32	\$ 2.56	\$ 17.88
067-0670-074-0000	RESIDENTIAL	\$ 15.32	\$ 2.56	\$ 17.88
067-0670-075-0000	RESIDENTIAL	\$ 15.32	\$ 2.56	\$ 17.88
067-0670-076-0000	RESIDENTIAL	\$ 15.32	\$ 2.56	\$ 17.88
067-0670-077-0000	RESIDENTIAL	\$ 15.32	\$ 2.56	\$ 17.88
067-0670-078-0000	RESIDENTIAL	\$ 15.32	\$ 2.56	\$ 17.88
067-0670-079-0000	RESIDENTIAL	\$ 15.32	\$ 2.56	\$ 17.88
067-0680-001-0000	RESIDENTIAL	\$ 15.32	\$ 2.56	\$ 17.88
067-0680-002-0000	RESIDENTIAL	\$ 15.32	\$ 2.56	\$ 17.88
067-0680-003-0000	RESIDENTIAL	\$ 15.32	\$ 2.56	\$ 17.88
067-0680-004-0000	RESIDENTIAL	\$ 15.32	\$ 2.56	\$ 17.88
067-0680-005-0000	RESIDENTIAL	\$ 15.32	\$ 2.56	\$ 17.88
067-0680-006-0000	RESIDENTIAL	\$ 15.32	\$ 2.56	\$ 17.88
067-0680-007-0000	RESIDENTIAL	\$ 15.32	\$ 2.56	\$ 17.88
067-0680-008-0000	RESIDENTIAL	\$ 15.32	\$ 2.56	\$ 17.88
067-0680-009-0000	RESIDENTIAL	\$ 15.32	\$ 2.56	\$ 17.88
067-0680-010-0000	RESIDENTIAL	\$ 15.32	\$ 2.56	\$ 17.88
067-0680-011-0000	RESIDENTIAL	\$ 15.32	\$ 2.56	\$ 17.88
067-0680-012-0000	RESIDENTIAL	\$ 15.32	\$ 2.56	\$ 17.88
067-0680-013-0000	RESIDENTIAL	\$ 15.32	\$ 2.56	\$ 17.88
067-0680-014-0000	RESIDENTIAL	\$ 15.32	\$ 2.56	\$ 17.88
067-0680-015-0000	RESIDENTIAL	\$ 15.32	\$ 2.56	\$ 17.88
067-0680-016-0000	RESIDENTIAL	\$ 15.32	\$ 2.56	\$ 17.88
067-0680-017-0000	RESIDENTIAL	\$ 15.32	\$ 2.56	\$ 17.88
067-0680-018-0000	RESIDENTIAL	\$ 15.32	\$ 2.56	\$ 17.88
067-0680-019-0000	RESIDENTIAL	\$ 15.32	\$ 2.56	\$ 17.88
067-0680-020-0000	RESIDENTIAL	\$ 15.32	\$ 2.56	\$ 17.88
067-0680-021-0000	RESIDENTIAL	\$ 15.32	\$ 2.56	\$ 17.88

ITEM 10.4.

City of Rancho Cordova
Lighting District No. 2012-1
Fiscal Year 2020-21 Assessment Roll

ATTACHMENT 2

APN	District Classification	Street Light Charge	Safety Light Charge	Total Assessment
067-0680-022-0000	RESIDENTIAL	\$ 15.32	\$ 2.56	\$ 17.88
067-0680-023-0000	RESIDENTIAL	\$ 15.32	\$ 2.56	\$ 17.88
067-0680-024-0000	RESIDENTIAL	\$ 15.32	\$ 2.56	\$ 17.88
067-0680-025-0000	RESIDENTIAL	\$ 15.32	\$ 2.56	\$ 17.88
067-0680-026-0000	RESIDENTIAL	\$ 15.32	\$ 2.56	\$ 17.88
067-0680-027-0000	RESIDENTIAL	\$ 15.32	\$ 2.56	\$ 17.88
067-0680-028-0000	RESIDENTIAL	\$ 15.32	\$ 2.56	\$ 17.88
067-0680-029-0000	RESIDENTIAL	\$ 15.32	\$ 2.56	\$ 17.88
067-0680-030-0000	RESIDENTIAL	\$ 15.32	\$ 2.56	\$ 17.88
067-0680-031-0000	RESIDENTIAL	\$ 15.32	\$ 2.56	\$ 17.88
067-0680-032-0000	RESIDENTIAL	\$ 15.32	\$ 2.56	\$ 17.88
067-0680-033-0000	RESIDENTIAL	\$ 15.32	\$ 2.56	\$ 17.88
067-0680-034-0000	RESIDENTIAL	\$ 15.32	\$ 2.56	\$ 17.88
067-0680-035-0000	RESIDENTIAL	\$ 15.32	\$ 2.56	\$ 17.88
067-0680-036-0000	RESIDENTIAL	\$ 15.32	\$ 2.56	\$ 17.88
067-0680-037-0000	RESIDENTIAL	\$ 15.32	\$ 2.56	\$ 17.88
067-0680-038-0000	RESIDENTIAL	\$ 15.32	\$ 2.56	\$ 17.88
067-0680-039-0000	RESIDENTIAL	\$ 15.32	\$ 2.56	\$ 17.88
067-0680-040-0000	RESIDENTIAL	\$ 15.32	\$ 2.56	\$ 17.88
067-0680-041-0000	RESIDENTIAL	\$ 15.32	\$ 2.56	\$ 17.88
067-0680-042-0000	RESIDENTIAL	\$ 15.32	\$ 2.56	\$ 17.88
067-0680-043-0000	RESIDENTIAL	\$ 15.32	\$ 2.56	\$ 17.88
067-0680-044-0000	RESIDENTIAL	\$ 15.32	\$ 2.56	\$ 17.88
067-0680-045-0000	RESIDENTIAL	\$ 15.32	\$ 2.56	\$ 17.88
067-0680-046-0000	RESIDENTIAL	\$ 15.32	\$ 2.56	\$ 17.88
067-0680-047-0000	RESIDENTIAL	\$ 15.32	\$ 2.56	\$ 17.88
067-0680-048-0000	RESIDENTIAL	\$ 15.32	\$ 2.56	\$ 17.88
067-0680-049-0000	RESIDENTIAL	\$ 15.32	\$ 2.56	\$ 17.88
067-0680-050-0000	RESIDENTIAL	\$ 15.32	\$ 2.56	\$ 17.88
067-0690-001-0000	RESIDENTIAL	\$ 15.32	\$ 2.56	\$ 17.88
067-0690-002-0000	RESIDENTIAL	\$ 15.32	\$ 2.56	\$ 17.88
067-0690-003-0000	RESIDENTIAL	\$ 15.32	\$ 2.56	\$ 17.88
067-0690-004-0000	RESIDENTIAL	\$ 15.32	\$ 2.56	\$ 17.88
067-0690-005-0000	RESIDENTIAL	\$ 15.32	\$ 2.56	\$ 17.88
067-0690-006-0000	RESIDENTIAL	\$ 15.32	\$ 2.56	\$ 17.88
067-0690-007-0000	RESIDENTIAL	\$ 15.32	\$ 2.56	\$ 17.88
067-0690-008-0000	RESIDENTIAL	\$ 15.32	\$ 2.56	\$ 17.88
067-0690-009-0000	RESIDENTIAL	\$ 15.32	\$ 2.56	\$ 17.88
067-0690-010-0000	RESIDENTIAL	\$ 15.32	\$ 2.56	\$ 17.88
067-0690-011-0000	RESIDENTIAL	\$ 15.32	\$ 2.56	\$ 17.88
067-0690-012-0000	RESIDENTIAL	\$ 15.32	\$ 2.56	\$ 17.88
067-0690-013-0000	RESIDENTIAL	\$ 15.32	\$ 2.56	\$ 17.88
067-0690-014-0000	RESIDENTIAL	\$ 15.32	\$ 2.56	\$ 17.88
067-0690-015-0000	RESIDENTIAL	\$ 15.32	\$ 2.56	\$ 17.88

ITEM 10.4.

City of Rancho Cordova
Lighting District No. 2012-1
Fiscal Year 2020-21 Assessment Roll

ATTACHMENT 2

APN	District Classification	Street Light Charge	Safety Light Charge	Total Assessment
067-0690-016-0000	RESIDENTIAL	\$ 15.32	\$ 2.56	\$ 17.88
067-0690-017-0000	RESIDENTIAL	\$ 15.32	\$ 2.56	\$ 17.88
067-0690-018-0000	RESIDENTIAL	\$ 15.32	\$ 2.56	\$ 17.88
067-0690-019-0000	RESIDENTIAL	\$ 15.32	\$ 2.56	\$ 17.88
067-0690-020-0000	RESIDENTIAL	\$ 15.32	\$ 2.56	\$ 17.88
067-0690-021-0000	RESIDENTIAL	\$ 15.32	\$ 2.56	\$ 17.88
067-0690-022-0000	RESIDENTIAL	\$ 15.32	\$ 2.56	\$ 17.88
067-0690-023-0000	RESIDENTIAL	\$ 15.32	\$ 2.56	\$ 17.88
067-0690-024-0000	RESIDENTIAL	\$ 15.32	\$ 2.56	\$ 17.88
067-0690-025-0000	RESIDENTIAL	\$ 15.32	\$ 2.56	\$ 17.88
067-0690-026-0000	RESIDENTIAL	\$ 15.32	\$ 2.56	\$ 17.88
067-0690-027-0000	RESIDENTIAL	\$ 15.32	\$ 2.56	\$ 17.88
067-0690-028-0000	RESIDENTIAL	\$ 15.32	\$ 2.56	\$ 17.88
067-0690-029-0000	RESIDENTIAL	\$ 15.32	\$ 2.56	\$ 17.88
067-0690-030-0000	RESIDENTIAL	\$ 15.32	\$ 2.56	\$ 17.88
067-0690-031-0000	RESIDENTIAL	\$ 15.32	\$ 2.56	\$ 17.88
067-0690-032-0000	RESIDENTIAL	\$ 15.32	\$ 2.56	\$ 17.88
067-0690-033-0000	RESIDENTIAL	\$ 15.32	\$ 2.56	\$ 17.88
067-0690-034-0000	RESIDENTIAL	\$ 15.32	\$ 2.56	\$ 17.88
067-0690-035-0000	RESIDENTIAL	\$ 15.32	\$ 2.56	\$ 17.88
067-0690-036-0000	RESIDENTIAL	\$ 15.32	\$ 2.56	\$ 17.88
067-0690-037-0000	RESIDENTIAL	\$ 15.32	\$ 2.56	\$ 17.88
067-0690-038-0000	RESIDENTIAL	\$ 15.32	\$ 2.56	\$ 17.88
067-0690-039-0000	RESIDENTIAL	\$ 15.32	\$ 2.56	\$ 17.88
067-0690-040-0000	RESIDENTIAL	\$ 15.32	\$ 2.56	\$ 17.88
067-0690-041-0000	RESIDENTIAL	\$ 15.32	\$ 2.56	\$ 17.88
067-0690-042-0000	RESIDENTIAL	\$ 15.32	\$ 2.56	\$ 17.88
067-0690-043-0000	RESIDENTIAL	\$ 15.32	\$ 2.56	\$ 17.88
067-0690-044-0000	RESIDENTIAL	\$ 15.32	\$ 2.56	\$ 17.88
067-0690-045-0000	RESIDENTIAL	\$ 15.32	\$ 2.56	\$ 17.88
067-0690-046-0000	RESIDENTIAL	\$ 15.32	\$ 2.56	\$ 17.88
067-0690-047-0000	RESIDENTIAL	\$ 15.32	\$ 2.56	\$ 17.88
067-0690-048-0000	RESIDENTIAL	\$ 15.32	\$ 2.56	\$ 17.88
067-0690-049-0000	RESIDENTIAL	\$ 15.32	\$ 2.56	\$ 17.88
067-0690-050-0000	RESIDENTIAL	\$ 15.32	\$ 2.56	\$ 17.88
067-0690-051-0000	RESIDENTIAL	\$ 15.32	\$ 2.56	\$ 17.88
067-0690-052-0000	RESIDENTIAL	\$ 15.32	\$ 2.56	\$ 17.88
067-0690-053-0000	RESIDENTIAL	\$ 15.32	\$ 2.56	\$ 17.88
067-0690-054-0000	RESIDENTIAL	\$ 15.32	\$ 2.56	\$ 17.88
067-0690-055-0000	RESIDENTIAL	\$ 15.32	\$ 2.56	\$ 17.88
067-0690-056-0000	RESIDENTIAL	\$ 15.32	\$ 2.56	\$ 17.88
067-0690-057-0000	RESIDENTIAL	\$ 15.32	\$ 2.56	\$ 17.88
067-0690-058-0000	RESIDENTIAL	\$ 15.32	\$ 2.56	\$ 17.88
067-0690-059-0000	RESIDENTIAL	\$ 15.32	\$ 2.56	\$ 17.88

ITEM 10.4.

City of Rancho Cordova
Lighting District No. 2012-1
Fiscal Year 2020-21 Assessment Roll

ATTACHMENT 2

APN	District Classification	Street Light Charge	Safety Light Charge	Total Assessment
067-0690-060-0000	RESIDENTIAL	\$ 15.32	\$ 2.56	\$ 17.88
067-0690-061-0000	RESIDENTIAL	\$ 15.32	\$ 2.56	\$ 17.88
067-0690-062-0000	RESIDENTIAL	\$ 15.32	\$ 2.56	\$ 17.88
067-0690-063-0000	RESIDENTIAL	\$ 15.32	\$ 2.56	\$ 17.88
067-0690-064-0000	RESIDENTIAL	\$ 15.32	\$ 2.56	\$ 17.88
067-0690-065-0000	RESIDENTIAL	\$ 15.32	\$ 2.56	\$ 17.88
067-0690-066-0000	RESIDENTIAL	\$ 15.32	\$ 2.56	\$ 17.88
067-0690-067-0000	RESIDENTIAL	\$ 15.32	\$ 2.56	\$ 17.88
067-0690-068-0000	RESIDENTIAL	\$ 15.32	\$ 2.56	\$ 17.88
067-0690-069-0000	RESIDENTIAL	\$ 15.32	\$ 2.56	\$ 17.88
067-0690-070-0000	RESIDENTIAL	\$ 15.32	\$ 2.56	\$ 17.88
067-0690-071-0000	NONRES	\$ 256.43	\$ 2.56	\$ 258.98
067-0700-001-0000	RESIDENTIAL	\$ 15.32	\$ 2.56	\$ 17.88
067-0700-002-0000	RESIDENTIAL	\$ 15.32	\$ 2.56	\$ 17.88
067-0700-003-0000	RESIDENTIAL	\$ 15.32	\$ 2.56	\$ 17.88
067-0700-004-0000	RESIDENTIAL	\$ 15.32	\$ 2.56	\$ 17.88
067-0700-005-0000	RESIDENTIAL	\$ 15.32	\$ 2.56	\$ 17.88
067-0700-006-0000	RESIDENTIAL	\$ 15.32	\$ 2.56	\$ 17.88
067-0700-007-0000	RESIDENTIAL	\$ 15.32	\$ 2.56	\$ 17.88
067-0700-008-0000	RESIDENTIAL	\$ 15.32	\$ 2.56	\$ 17.88
067-0700-009-0000	RESIDENTIAL	\$ 15.32	\$ 2.56	\$ 17.88
067-0700-010-0000	RESIDENTIAL	\$ 15.32	\$ 2.56	\$ 17.88
067-0700-011-0000	RESIDENTIAL	\$ 15.32	\$ 2.56	\$ 17.88
067-0700-012-0000	RESIDENTIAL	\$ 15.32	\$ 2.56	\$ 17.88
067-0700-013-0000	RESIDENTIAL	\$ 15.32	\$ 2.56	\$ 17.88
067-0700-014-0000	RESIDENTIAL	\$ 15.32	\$ 2.56	\$ 17.88
067-0700-015-0000	RESIDENTIAL	\$ 15.32	\$ 2.56	\$ 17.88
067-0700-016-0000	RESIDENTIAL	\$ 15.32	\$ 2.56	\$ 17.88
067-0700-017-0000	RESIDENTIAL	\$ 15.32	\$ 2.56	\$ 17.88
067-0700-018-0000	RESIDENTIAL	\$ 15.32	\$ 2.56	\$ 17.88
067-0700-019-0000	RESIDENTIAL	\$ 15.32	\$ 2.56	\$ 17.88
067-0700-020-0000	RESIDENTIAL	\$ 15.32	\$ 2.56	\$ 17.88
067-0700-021-0000	RESIDENTIAL	\$ 15.32	\$ 2.56	\$ 17.88
067-0700-022-0000	RESIDENTIAL	\$ 15.32	\$ 2.56	\$ 17.88
067-0700-023-0000	RESIDENTIAL	\$ 15.32	\$ 2.56	\$ 17.88
067-0700-024-0000	RESIDENTIAL	\$ 15.32	\$ 2.56	\$ 17.88
067-0700-025-0000	RESIDENTIAL	\$ 15.32	\$ 2.56	\$ 17.88
067-0700-026-0000	RESIDENTIAL	\$ 15.32	\$ 2.56	\$ 17.88
067-0700-027-0000	RESIDENTIAL	\$ 15.32	\$ 2.56	\$ 17.88
067-0700-028-0000	RESIDENTIAL	\$ 15.32	\$ 2.56	\$ 17.88
067-0700-029-0000	RESIDENTIAL	\$ 15.32	\$ 2.56	\$ 17.88
067-0700-030-0000	RESIDENTIAL	\$ 15.32	\$ 2.56	\$ 17.88
067-0700-031-0000	RESIDENTIAL	\$ 15.32	\$ 2.56	\$ 17.88
067-0700-032-0000	RESIDENTIAL	\$ 15.32	\$ 2.56	\$ 17.88

ITEM 10.4.

City of Rancho Cordova
Lighting District No. 2012-1
Fiscal Year 2020-21 Assessment Roll

ATTACHMENT 2

APN	District Classification	Street Light Charge	Safety Light Charge	Total Assessment
067-0700-033-0000	RESIDENTIAL	\$ 15.32	\$ 2.56	\$ 17.88
067-0700-034-0000	RESIDENTIAL	\$ 15.32	\$ 2.56	\$ 17.88
067-0700-035-0000	RESIDENTIAL	\$ 15.32	\$ 2.56	\$ 17.88
067-0700-036-0000	RESIDENTIAL	\$ 15.32	\$ 2.56	\$ 17.88
067-0700-037-0000	RESIDENTIAL	\$ 15.32	\$ 2.56	\$ 17.88
067-0700-038-0000	RESIDENTIAL	\$ 15.32	\$ 2.56	\$ 17.88
067-0700-039-0000	RESIDENTIAL	\$ 15.32	\$ 2.56	\$ 17.88
067-0700-040-0000	RESIDENTIAL	\$ 15.32	\$ 2.56	\$ 17.88
067-0700-041-0000	RESIDENTIAL	\$ 15.32	\$ 2.56	\$ 17.88
067-0700-042-0000	RESIDENTIAL	\$ 15.32	\$ 2.56	\$ 17.88
067-0700-043-0000	RESIDENTIAL	\$ 15.32	\$ 2.56	\$ 17.88
067-0700-044-0000	RESIDENTIAL	\$ 15.32	\$ 2.56	\$ 17.88
067-0700-045-0000	RESIDENTIAL	\$ 15.32	\$ 2.56	\$ 17.88
067-0700-046-0000	RESIDENTIAL	\$ 15.32	\$ 2.56	\$ 17.88
067-0700-047-0000	RESIDENTIAL	\$ 15.32	\$ 2.56	\$ 17.88
067-0700-048-0000	RESIDENTIAL	\$ 15.32	\$ 2.56	\$ 17.88
067-0700-049-0000	RESIDENTIAL	\$ 15.32	\$ 2.56	\$ 17.88
067-0700-050-0000	RESIDENTIAL	\$ 15.32	\$ 2.56	\$ 17.88
067-0700-051-0000	RESIDENTIAL	\$ 15.32	\$ 2.56	\$ 17.88
067-0700-052-0000	RESIDENTIAL	\$ 15.32	\$ 2.56	\$ 17.88
067-0700-053-0000	RESIDENTIAL	\$ 15.32	\$ 2.56	\$ 17.88
067-0700-054-0000	RESIDENTIAL	\$ 15.32	\$ 2.56	\$ 17.88
067-0700-055-0000	RESIDENTIAL	\$ 15.32	\$ 2.56	\$ 17.88
067-0700-056-0000	RESIDENTIAL	\$ 15.32	\$ 2.56	\$ 17.88
067-0700-057-0000	RESIDENTIAL	\$ 15.32	\$ 2.56	\$ 17.88
067-0700-058-0000	RESIDENTIAL	\$ 15.32	\$ 2.56	\$ 17.88
067-0700-059-0000	RESIDENTIAL	\$ 15.32	\$ 2.56	\$ 17.88
067-0700-060-0000	RESIDENTIAL	\$ 15.32	\$ 2.56	\$ 17.88
067-0700-061-0000	RESIDENTIAL	\$ 15.32	\$ 2.56	\$ 17.88
067-0700-062-0000	RESIDENTIAL	\$ 15.32	\$ 2.56	\$ 17.88
067-0700-063-0000	RESIDENTIAL	\$ 15.32	\$ 2.56	\$ 17.88
067-0700-064-0000	RESIDENTIAL	\$ 15.32	\$ 2.56	\$ 17.88
067-0700-065-0000	RESIDENTIAL	\$ 15.32	\$ 2.56	\$ 17.88
067-0700-066-0000	RESIDENTIAL	\$ 15.32	\$ 2.56	\$ 17.88
067-0700-067-0000	RESIDENTIAL	\$ 15.32	\$ 2.56	\$ 17.88
067-0700-068-0000	RESIDENTIAL	\$ 15.32	\$ 2.56	\$ 17.88
067-0700-069-0000	RESIDENTIAL	\$ 15.32	\$ 2.56	\$ 17.88
067-0700-070-0000	RESIDENTIAL	\$ 15.32	\$ 2.56	\$ 17.88
067-0700-071-0000	RESIDENTIAL	\$ 15.32	\$ 2.56	\$ 17.88
067-0700-072-0000	RESIDENTIAL	\$ 15.32	\$ 2.56	\$ 17.88
067-0700-073-0000	RESIDENTIAL	\$ 15.32	\$ 2.56	\$ 17.88
067-0700-074-0000	RESIDENTIAL	\$ 15.32	\$ 2.56	\$ 17.88
067-0700-075-0000	RESIDENTIAL	\$ 15.32	\$ 2.56	\$ 17.88
067-0700-076-0000	RESIDENTIAL	\$ 15.32	\$ 2.56	\$ 17.88

ITEM 10.4.

City of Rancho Cordova
Lighting District No. 2012-1
Fiscal Year 2020-21 Assessment Roll

ATTACHMENT 2

APN	District Classification	Street Light Charge	Safety Light Charge	Total Assessment
067-0700-077-0000	RESIDENTIAL	\$ 15.32	\$ 2.56	\$ 17.88
067-0700-078-0000	RESIDENTIAL	\$ 15.32	\$ 2.56	\$ 17.88
067-0700-079-0000	RESIDENTIAL	\$ 15.32	\$ 2.56	\$ 17.88
067-0700-080-0000	RESIDENTIAL	\$ 15.32	\$ 2.56	\$ 17.88
067-0700-081-0000	RESIDENTIAL	\$ 15.32	\$ 2.56	\$ 17.88
067-0700-082-0000	RESIDENTIAL	\$ 15.32	\$ 2.56	\$ 17.88
067-0700-083-0000	RESIDENTIAL	\$ 15.32	\$ 2.56	\$ 17.88
067-0700-084-0000	RESIDENTIAL	\$ 15.32	\$ 2.56	\$ 17.88
067-0700-085-0000	RESIDENTIAL	\$ 15.32	\$ 2.56	\$ 17.88
067-0700-086-0000	RESIDENTIAL	\$ 15.32	\$ 2.56	\$ 17.88
067-0700-087-0000	RESIDENTIAL	\$ 15.32	\$ 2.56	\$ 17.88
067-0700-088-0000	RESIDENTIAL	\$ 15.32	\$ 2.56	\$ 17.88
067-0700-089-0000	RESIDENTIAL	\$ 15.32	\$ 2.56	\$ 17.88
067-0700-090-0000	RESIDENTIAL	\$ 15.32	\$ 2.56	\$ 17.88
067-0700-091-0000	RESIDENTIAL	\$ 15.32	\$ 2.56	\$ 17.88
067-0700-092-0000	RESIDENTIAL	\$ 15.32	\$ 2.56	\$ 17.88
067-0700-094-0000	RESIDENTIAL	\$ 15.32	\$ 2.56	\$ 17.88
067-0700-095-0000	RESIDENTIAL	\$ 15.32	\$ 2.56	\$ 17.88
067-0700-096-0000	RESIDENTIAL	\$ 15.32	\$ 2.56	\$ 17.88
067-0700-097-0000	RESIDENTIAL	\$ 15.32	\$ 2.56	\$ 17.88
067-0700-098-0000	RESIDENTIAL	\$ 15.32	\$ 2.56	\$ 17.88
067-0700-099-0000	RESIDENTIAL	\$ 15.32	\$ 2.56	\$ 17.88
067-0710-001-0000	RESIDENTIAL	\$ 15.32	\$ 2.56	\$ 17.88
067-0710-002-0000	RESIDENTIAL	\$ 15.32	\$ 2.56	\$ 17.88
067-0710-003-0000	RESIDENTIAL	\$ 15.32	\$ 2.56	\$ 17.88
067-0710-004-0000	RESIDENTIAL	\$ 15.32	\$ 2.56	\$ 17.88
067-0710-005-0000	RESIDENTIAL	\$ 15.32	\$ 2.56	\$ 17.88
067-0710-006-0000	RESIDENTIAL	\$ 15.32	\$ 2.56	\$ 17.88
067-0710-007-0000	RESIDENTIAL	\$ 15.32	\$ 2.56	\$ 17.88
067-0710-008-0000	RESIDENTIAL	\$ 15.32	\$ 2.56	\$ 17.88
067-0710-009-0000	RESIDENTIAL	\$ 15.32	\$ 2.56	\$ 17.88
067-0710-010-0000	RESIDENTIAL	\$ 15.32	\$ 2.56	\$ 17.88
067-0710-011-0000	RESIDENTIAL	\$ 15.32	\$ 2.56	\$ 17.88
067-0710-012-0000	RESIDENTIAL	\$ 15.32	\$ 2.56	\$ 17.88
067-0710-013-0000	RESIDENTIAL	\$ 15.32	\$ 2.56	\$ 17.88
067-0710-014-0000	RESIDENTIAL	\$ 15.32	\$ 2.56	\$ 17.88
067-0710-015-0000	RESIDENTIAL	\$ 15.32	\$ 2.56	\$ 17.88
067-0710-016-0000	RESIDENTIAL	\$ 15.32	\$ 2.56	\$ 17.88
067-0710-017-0000	RESIDENTIAL	\$ 15.32	\$ 2.56	\$ 17.88
067-0710-018-0000	RESIDENTIAL	\$ 15.32	\$ 2.56	\$ 17.88
067-0710-019-0000	RESIDENTIAL	\$ 15.32	\$ 2.56	\$ 17.88
067-0710-020-0000	RESIDENTIAL	\$ 15.32	\$ 2.56	\$ 17.88
067-0710-021-0000	RESIDENTIAL	\$ 15.32	\$ 2.56	\$ 17.88
067-0710-022-0000	RESIDENTIAL	\$ 15.32	\$ 2.56	\$ 17.88

ITEM 10.4.

City of Rancho Cordova
Lighting District No. 2012-1
Fiscal Year 2020-21 Assessment Roll

ATTACHMENT 2

APN	District Classification	Street Light Charge	Safety Light Charge	Total Assessment
067-0710-023-0000	RESIDENTIAL	\$ 15.32	\$ 2.56	\$ 17.88
067-0710-024-0000	RESIDENTIAL	\$ 15.32	\$ 2.56	\$ 17.88
067-0710-025-0000	RESIDENTIAL	\$ 15.32	\$ 2.56	\$ 17.88
067-0710-026-0000	RESIDENTIAL	\$ 15.32	\$ 2.56	\$ 17.88
067-0710-027-0000	RESIDENTIAL	\$ 15.32	\$ 2.56	\$ 17.88
067-0710-028-0000	RESIDENTIAL	\$ 15.32	\$ 2.56	\$ 17.88
067-0710-029-0000	RESIDENTIAL	\$ 15.32	\$ 2.56	\$ 17.88
067-0710-030-0000	RESIDENTIAL	\$ 15.32	\$ 2.56	\$ 17.88
067-0710-031-0000	RESIDENTIAL	\$ 15.32	\$ 2.56	\$ 17.88
067-0710-032-0000	RESIDENTIAL	\$ 15.32	\$ 2.56	\$ 17.88
067-0710-033-0000	RESIDENTIAL	\$ 15.32	\$ 2.56	\$ 17.88
067-0710-034-0000	RESIDENTIAL	\$ 15.32	\$ 2.56	\$ 17.88
067-0710-035-0000	RESIDENTIAL	\$ 15.32	\$ 2.56	\$ 17.88
067-0710-036-0000	RESIDENTIAL	\$ 15.32	\$ 2.56	\$ 17.88
067-0710-037-0000	RESIDENTIAL	\$ 15.32	\$ 2.56	\$ 17.88
067-0710-038-0000	RESIDENTIAL	\$ 15.32	\$ 2.56	\$ 17.88
067-0710-039-0000	RESIDENTIAL	\$ 15.32	\$ 2.56	\$ 17.88
067-0710-040-0000	RESIDENTIAL	\$ 15.32	\$ 2.56	\$ 17.88
067-0710-041-0000	RESIDENTIAL	\$ 15.32	\$ 2.56	\$ 17.88
067-0710-042-0000	RESIDENTIAL	\$ 15.32	\$ 2.56	\$ 17.88
067-0710-043-0000	RESIDENTIAL	\$ 15.32	\$ 2.56	\$ 17.88
067-0710-044-0000	RESIDENTIAL	\$ 15.32	\$ 2.56	\$ 17.88
067-0710-045-0000	RESIDENTIAL	\$ 15.32	\$ 2.56	\$ 17.88
067-0710-046-0000	RESIDENTIAL	\$ 15.32	\$ 2.56	\$ 17.88
067-0710-047-0000	RESIDENTIAL	\$ 15.32	\$ 2.56	\$ 17.88
067-0710-048-0000	RESIDENTIAL	\$ 15.32	\$ 2.56	\$ 17.88
067-0710-049-0000	RESIDENTIAL	\$ 15.32	\$ 2.56	\$ 17.88
067-0710-050-0000	RESIDENTIAL	\$ 15.32	\$ 2.56	\$ 17.88
067-0710-051-0000	RESIDENTIAL	\$ 15.32	\$ 2.56	\$ 17.88
067-0710-052-0000	RESIDENTIAL	\$ 15.32	\$ 2.56	\$ 17.88
067-0710-053-0000	RESIDENTIAL	\$ 15.32	\$ 2.56	\$ 17.88
067-0710-054-0000	RESIDENTIAL	\$ 15.32	\$ 2.56	\$ 17.88
067-0710-055-0000	RESIDENTIAL	\$ 15.32	\$ 2.56	\$ 17.88
067-0710-056-0000	RESIDENTIAL	\$ 15.32	\$ 2.56	\$ 17.88
067-0710-057-0000	RESIDENTIAL	\$ 15.32	\$ 2.56	\$ 17.88
067-0710-058-0000	RESIDENTIAL	\$ 15.32	\$ 2.56	\$ 17.88
067-0710-059-0000	RESIDENTIAL	\$ 15.32	\$ 2.56	\$ 17.88
067-0710-060-0000	RESIDENTIAL	\$ 15.32	\$ 2.56	\$ 17.88
067-0710-061-0000	RESIDENTIAL	\$ 15.32	\$ 2.56	\$ 17.88
067-0710-062-0000	RESIDENTIAL	\$ 15.32	\$ 2.56	\$ 17.88
067-0710-063-0000	RESIDENTIAL	\$ 15.32	\$ 2.56	\$ 17.88
067-0710-064-0000	RESIDENTIAL	\$ 15.32	\$ 2.56	\$ 17.88
067-0710-065-0000	RESIDENTIAL	\$ 15.32	\$ 2.56	\$ 17.88
067-0710-066-0000	RESIDENTIAL	\$ 15.32	\$ 2.56	\$ 17.88

ITEM 10.4.

City of Rancho Cordova
Lighting District No. 2012-1
Fiscal Year 2020-21 Assessment Roll

ATTACHMENT 2

APN	District Classification	Street Light Charge	Safety Light Charge	Total Assessment
067-0710-067-0000	RESIDENTIAL	\$ 15.32	\$ 2.56	\$ 17.88
067-0710-068-0000	RESIDENTIAL	\$ 15.32	\$ 2.56	\$ 17.88
067-0710-069-0000	RESIDENTIAL	\$ 15.32	\$ 2.56	\$ 17.88
067-0710-070-0000	RESIDENTIAL	\$ 15.32	\$ 2.56	\$ 17.88
067-0710-071-0000	RESIDENTIAL	\$ 15.32	\$ 2.56	\$ 17.88
067-0710-072-0000	RESIDENTIAL	\$ 15.32	\$ 2.56	\$ 17.88
067-0710-073-0000	RESIDENTIAL	\$ 15.32	\$ 2.56	\$ 17.88
067-0710-074-0000	RESIDENTIAL	\$ 15.32	\$ 2.56	\$ 17.88
067-0710-075-0000	RESIDENTIAL	\$ 15.32	\$ 2.56	\$ 17.88
067-0710-076-0000	RESIDENTIAL	\$ 15.32	\$ 2.56	\$ 17.88
067-0710-077-0000	RESIDENTIAL	\$ 15.32	\$ 2.56	\$ 17.88
067-0710-078-0000	RESIDENTIAL	\$ 15.32	\$ 2.56	\$ 17.88
067-0710-079-0000	RESIDENTIAL	\$ 15.32	\$ 2.56	\$ 17.88
067-0710-080-0000	RESIDENTIAL	\$ 15.32	\$ 2.56	\$ 17.88
067-0710-081-0000	RESIDENTIAL	\$ 15.32	\$ 2.56	\$ 17.88
067-0710-082-0000	RESIDENTIAL	\$ 15.32	\$ 2.56	\$ 17.88
067-0710-083-0000	RESIDENTIAL	\$ 15.32	\$ 2.56	\$ 17.88
067-0710-084-0000	RESIDENTIAL	\$ 15.32	\$ 2.56	\$ 17.88
067-0710-085-0000	RESIDENTIAL	\$ 15.32	\$ 2.56	\$ 17.88
067-0710-086-0000	RESIDENTIAL	\$ 15.32	\$ 2.56	\$ 17.88
067-0710-087-0000	RESIDENTIAL	\$ 15.32	\$ 2.56	\$ 17.88
067-0710-088-0000	RESIDENTIAL	\$ 15.32	\$ 2.56	\$ 17.88
067-0710-089-0000	RESIDENTIAL	\$ 15.32	\$ 2.56	\$ 17.88
067-0710-090-0000	RESIDENTIAL	\$ 15.32	\$ 2.56	\$ 17.88
067-0710-091-0000	RESIDENTIAL	\$ 15.32	\$ 2.56	\$ 17.88
067-0710-092-0000	RESIDENTIAL	\$ 15.32	\$ 2.56	\$ 17.88
067-0710-093-0000	RESIDENTIAL	\$ 15.32	\$ 2.56	\$ 17.88
067-0710-094-0000	RESIDENTIAL	\$ 15.32	\$ 2.56	\$ 17.88
067-0710-095-0000	RESIDENTIAL	\$ 15.32	\$ 2.56	\$ 17.88
067-0710-096-0000	RESIDENTIAL	\$ 15.32	\$ 2.56	\$ 17.88
067-0710-097-0000	RESIDENTIAL	\$ 15.32	\$ 2.56	\$ 17.88
067-0710-098-0000	RESIDENTIAL	\$ 15.32	\$ 2.56	\$ 17.88
067-0710-099-0000	RESIDENTIAL	\$ 15.32	\$ 2.56	\$ 17.88
067-0710-100-0000	RESIDENTIAL	\$ 15.32	\$ 2.56	\$ 17.88
067-0710-101-0000	RESIDENTIAL	\$ 15.32	\$ 2.56	\$ 17.88
067-0710-102-0000	RESIDENTIAL	\$ 15.32	\$ 2.56	\$ 17.88
067-0710-103-0000	RESIDENTIAL	\$ 15.32	\$ 2.56	\$ 17.88
067-0710-104-0000	RESIDENTIAL	\$ 15.32	\$ 2.56	\$ 17.88
067-0710-105-0000	RESIDENTIAL	\$ 15.32	\$ 2.56	\$ 17.88
067-0710-106-0000	RESIDENTIAL	\$ 15.32	\$ 2.56	\$ 17.88
067-0710-107-0000	RESIDENTIAL	\$ 15.32	\$ 2.56	\$ 17.88
067-0710-108-0000	RESIDENTIAL	\$ 15.32	\$ 2.56	\$ 17.88
067-0710-109-0000	RESIDENTIAL	\$ 15.32	\$ 2.56	\$ 17.88
067-0710-110-0000	RESIDENTIAL	\$ 15.32	\$ 2.56	\$ 17.88

ITEM 10.4.

City of Rancho Cordova
Lighting District No. 2012-1
Fiscal Year 2020-21 Assessment Roll

ATTACHMENT 2

APN	District Classification	Street Light Charge	Safety Light Charge	Total Assessment
067-0710-111-0000	RESIDENTIAL	\$ 15.32	\$ 2.56	\$ 17.88
067-0720-001-0000	RESIDENTIAL	\$ 15.32	\$ 2.56	\$ 17.88
067-0720-002-0000	RESIDENTIAL	\$ 15.32	\$ 2.56	\$ 17.88
067-0720-003-0000	RESIDENTIAL	\$ 15.32	\$ 2.56	\$ 17.88
067-0720-004-0000	RESIDENTIAL	\$ 15.32	\$ 2.56	\$ 17.88
067-0720-005-0000	RESIDENTIAL	\$ 15.32	\$ 2.56	\$ 17.88
067-0720-006-0000	RESIDENTIAL	\$ 15.32	\$ 2.56	\$ 17.88
067-0720-007-0000	RESIDENTIAL	\$ 15.32	\$ 2.56	\$ 17.88
067-0720-008-0000	RESIDENTIAL	\$ 15.32	\$ 2.56	\$ 17.88
067-0720-009-0000	RESIDENTIAL	\$ 15.32	\$ 2.56	\$ 17.88
067-0720-010-0000	RESIDENTIAL	\$ 15.32	\$ 2.56	\$ 17.88
067-0720-011-0000	RESIDENTIAL	\$ 15.32	\$ 2.56	\$ 17.88
067-0720-012-0000	RESIDENTIAL	\$ 15.32	\$ 2.56	\$ 17.88
067-0720-013-0000	RESIDENTIAL	\$ 15.32	\$ 2.56	\$ 17.88
067-0720-014-0000	RESIDENTIAL	\$ 15.32	\$ 2.56	\$ 17.88
067-0720-015-0000	RESIDENTIAL	\$ 15.32	\$ 2.56	\$ 17.88
067-0720-016-0000	RESIDENTIAL	\$ 15.32	\$ 2.56	\$ 17.88
067-0720-017-0000	RESIDENTIAL	\$ 15.32	\$ 2.56	\$ 17.88
067-0720-018-0000	RESIDENTIAL	\$ 15.32	\$ 2.56	\$ 17.88
067-0720-019-0000	RESIDENTIAL	\$ 15.32	\$ 2.56	\$ 17.88
067-0720-020-0000	RESIDENTIAL	\$ 15.32	\$ 2.56	\$ 17.88
067-0720-021-0000	RESIDENTIAL	\$ 15.32	\$ 2.56	\$ 17.88
067-0720-022-0000	RESIDENTIAL	\$ 15.32	\$ 2.56	\$ 17.88
067-0720-023-0000	RESIDENTIAL	\$ 15.32	\$ 2.56	\$ 17.88
067-0720-024-0000	RESIDENTIAL	\$ 15.32	\$ 2.56	\$ 17.88
067-0720-025-0000	RESIDENTIAL	\$ 15.32	\$ 2.56	\$ 17.88
067-0720-026-0000	RESIDENTIAL	\$ 15.32	\$ 2.56	\$ 17.88
067-0720-027-0000	RESIDENTIAL	\$ 15.32	\$ 2.56	\$ 17.88
067-0720-028-0000	RESIDENTIAL	\$ 15.32	\$ 2.56	\$ 17.88
067-0720-029-0000	RESIDENTIAL	\$ 15.32	\$ 2.56	\$ 17.88
067-0720-030-0000	RESIDENTIAL	\$ 15.32	\$ 2.56	\$ 17.88
067-0720-031-0000	RESIDENTIAL	\$ 15.32	\$ 2.56	\$ 17.88
067-0720-032-0000	RESIDENTIAL	\$ 15.32	\$ 2.56	\$ 17.88
067-0720-033-0000	RESIDENTIAL	\$ 15.32	\$ 2.56	\$ 17.88
067-0720-034-0000	RESIDENTIAL	\$ 15.32	\$ 2.56	\$ 17.88
067-0720-035-0000	RESIDENTIAL	\$ 15.32	\$ 2.56	\$ 17.88
067-0720-036-0000	RESIDENTIAL	\$ 15.32	\$ 2.56	\$ 17.88
067-0720-037-0000	RESIDENTIAL	\$ 15.32	\$ 2.56	\$ 17.88
067-0720-038-0000	RESIDENTIAL	\$ 15.32	\$ 2.56	\$ 17.88
067-0720-039-0000	RESIDENTIAL	\$ 15.32	\$ 2.56	\$ 17.88
067-0720-040-0000	RESIDENTIAL	\$ 15.32	\$ 2.56	\$ 17.88
067-0720-041-0000	RESIDENTIAL	\$ 15.32	\$ 2.56	\$ 17.88
067-0720-042-0000	RESIDENTIAL	\$ 15.32	\$ 2.56	\$ 17.88
067-0720-043-0000	RESIDENTIAL	\$ 15.32	\$ 2.56	\$ 17.88

ITEM 10.4.

City of Rancho Cordova
Lighting District No. 2012-1
Fiscal Year 2020-21 Assessment Roll

ATTACHMENT 2

APN	District Classification	Street Light Charge	Safety Light Charge	Total Assessment
067-0720-044-0000	RESIDENTIAL	\$ 15.32	\$ 2.56	\$ 17.88
067-0720-045-0000	RESIDENTIAL	\$ 15.32	\$ 2.56	\$ 17.88
067-0720-046-0000	RESIDENTIAL	\$ 15.32	\$ 2.56	\$ 17.88
067-0720-047-0000	RESIDENTIAL	\$ 15.32	\$ 2.56	\$ 17.88
067-0720-048-0000	RESIDENTIAL	\$ 15.32	\$ 2.56	\$ 17.88
067-0720-049-0000	RESIDENTIAL	\$ 15.32	\$ 2.56	\$ 17.88
067-0720-050-0000	RESIDENTIAL	\$ 15.32	\$ 2.56	\$ 17.88
067-0720-051-0000	RESIDENTIAL	\$ 15.32	\$ 2.56	\$ 17.88
067-0720-052-0000	RESIDENTIAL	\$ 15.32	\$ 2.56	\$ 17.88
067-0720-053-0000	RESIDENTIAL	\$ 15.32	\$ 2.56	\$ 17.88
067-0720-054-0000	RESIDENTIAL	\$ 15.32	\$ 2.56	\$ 17.88
067-0720-055-0000	RESIDENTIAL	\$ 15.32	\$ 2.56	\$ 17.88
067-0720-056-0000	RESIDENTIAL	\$ 15.32	\$ 2.56	\$ 17.88
067-0720-057-0000	RESIDENTIAL	\$ 15.32	\$ 2.56	\$ 17.88
067-0720-058-0000	RESIDENTIAL	\$ 15.32	\$ 2.56	\$ 17.88
067-0720-059-0000	RESIDENTIAL	\$ 15.32	\$ 2.56	\$ 17.88
067-0720-060-0000	RESIDENTIAL	\$ 15.32	\$ 2.56	\$ 17.88
067-0720-061-0000	RESIDENTIAL	\$ 15.32	\$ 2.56	\$ 17.88
067-0720-062-0000	RESIDENTIAL	\$ 15.32	\$ 2.56	\$ 17.88
067-0720-063-0000	RESIDENTIAL	\$ 15.32	\$ 2.56	\$ 17.88
067-0720-064-0000	RESIDENTIAL	\$ 15.32	\$ 2.56	\$ 17.88
067-0720-065-0000	RESIDENTIAL	\$ 15.32	\$ 2.56	\$ 17.88
067-0720-066-0000	RESIDENTIAL	\$ 15.32	\$ 2.56	\$ 17.88
067-0720-067-0000	RESIDENTIAL	\$ 15.32	\$ 2.56	\$ 17.88
067-0720-068-0000	RESIDENTIAL	\$ 15.32	\$ 2.56	\$ 17.88
067-0720-069-0000	RESIDENTIAL	\$ 15.32	\$ 2.56	\$ 17.88
067-0720-070-0000	RESIDENTIAL	\$ 15.32	\$ 2.56	\$ 17.88
067-0720-071-0000	RESIDENTIAL	\$ 15.32	\$ 2.56	\$ 17.88
067-0720-072-0000	RESIDENTIAL	\$ 15.32	\$ 2.56	\$ 17.88
067-0720-073-0000	RESIDENTIAL	\$ 15.32	\$ 2.56	\$ 17.88
067-0720-074-0000	RESIDENTIAL	\$ 15.32	\$ 2.56	\$ 17.88
067-0720-075-0000	RESIDENTIAL	\$ 15.32	\$ 2.56	\$ 17.88
067-0720-076-0000	RESIDENTIAL	\$ 15.32	\$ 2.56	\$ 17.88
067-0720-077-0000	RESIDENTIAL	\$ 15.32	\$ 2.56	\$ 17.88
067-0720-078-0000	RESIDENTIAL	\$ 15.32	\$ 2.56	\$ 17.88
067-0720-079-0000	RESIDENTIAL	\$ 15.32	\$ 2.56	\$ 17.88
067-0720-080-0000	RESIDENTIAL	\$ 15.32	\$ 2.56	\$ 17.88
067-0720-081-0000	RESIDENTIAL	\$ 15.32	\$ 2.56	\$ 17.88
067-0720-082-0000	RESIDENTIAL	\$ 15.32	\$ 2.56	\$ 17.88
067-0720-083-0000	RESIDENTIAL	\$ 15.32	\$ 2.56	\$ 17.88
067-0720-084-0000	RESIDENTIAL	\$ 15.32	\$ 2.56	\$ 17.88
067-0720-085-0000	RESIDENTIAL	\$ 15.32	\$ 2.56	\$ 17.88
067-0720-086-0000	RESIDENTIAL	\$ 15.32	\$ 2.56	\$ 17.88
067-0720-087-0000	RESIDENTIAL	\$ 15.32	\$ 2.56	\$ 17.88

ITEM 10.4.

City of Rancho Cordova
Lighting District No. 2012-1
Fiscal Year 2020-21 Assessment Roll

ATTACHMENT 2

APN	District Classification	Street Light Charge	Safety Light Charge	Total Assessment
067-0720-088-0000	RESIDENTIAL	\$ 15.32	\$ 2.56	\$ 17.88
067-0730-001-0000	RESIDENTIAL	\$ 15.32	\$ 2.56	\$ 17.88
067-0730-002-0000	RESIDENTIAL	\$ 15.32	\$ 2.56	\$ 17.88
067-0730-003-0000	RESIDENTIAL	\$ 15.32	\$ 2.56	\$ 17.88
067-0730-004-0000	RESIDENTIAL	\$ 15.32	\$ 2.56	\$ 17.88
067-0730-005-0000	RESIDENTIAL	\$ 15.32	\$ 2.56	\$ 17.88
067-0730-006-0000	RESIDENTIAL	\$ 15.32	\$ 2.56	\$ 17.88
067-0730-007-0000	RESIDENTIAL	\$ 15.32	\$ 2.56	\$ 17.88
067-0730-008-0000	RESIDENTIAL	\$ 15.32	\$ 2.56	\$ 17.88
067-0730-009-0000	RESIDENTIAL	\$ 15.32	\$ 2.56	\$ 17.88
067-0730-010-0000	RESIDENTIAL	\$ 15.32	\$ 2.56	\$ 17.88
067-0730-011-0000	RESIDENTIAL	\$ 15.32	\$ 2.56	\$ 17.88
067-0730-012-0000	RESIDENTIAL	\$ 15.32	\$ 2.56	\$ 17.88
067-0730-013-0000	RESIDENTIAL	\$ 15.32	\$ 2.56	\$ 17.88
067-0730-014-0000	RESIDENTIAL	\$ 15.32	\$ 2.56	\$ 17.88
067-0730-015-0000	RESIDENTIAL	\$ 15.32	\$ 2.56	\$ 17.88
067-0730-016-0000	RESIDENTIAL	\$ 15.32	\$ 2.56	\$ 17.88
067-0730-017-0000	RESIDENTIAL	\$ 15.32	\$ 2.56	\$ 17.88
067-0730-018-0000	RESIDENTIAL	\$ 15.32	\$ 2.56	\$ 17.88
067-0730-019-0000	RESIDENTIAL	\$ 15.32	\$ 2.56	\$ 17.88
067-0730-020-0000	RESIDENTIAL	\$ 15.32	\$ 2.56	\$ 17.88
067-0730-021-0000	RESIDENTIAL	\$ 15.32	\$ 2.56	\$ 17.88
067-0730-022-0000	RESIDENTIAL	\$ 15.32	\$ 2.56	\$ 17.88
067-0730-023-0000	RESIDENTIAL	\$ 15.32	\$ 2.56	\$ 17.88
067-0730-024-0000	RESIDENTIAL	\$ 15.32	\$ 2.56	\$ 17.88
067-0730-025-0000	RESIDENTIAL	\$ 15.32	\$ 2.56	\$ 17.88
067-0730-026-0000	RESIDENTIAL	\$ 15.32	\$ 2.56	\$ 17.88
067-0730-027-0000	RESIDENTIAL	\$ 15.32	\$ 2.56	\$ 17.88
067-0730-028-0000	RESIDENTIAL	\$ 15.32	\$ 2.56	\$ 17.88
067-0730-029-0000	RESIDENTIAL	\$ 15.32	\$ 2.56	\$ 17.88
067-0730-030-0000	RESIDENTIAL	\$ 15.32	\$ 2.56	\$ 17.88
067-0730-031-0000	RESIDENTIAL	\$ 15.32	\$ 2.56	\$ 17.88
067-0730-032-0000	RESIDENTIAL	\$ 15.32	\$ 2.56	\$ 17.88
067-0730-033-0000	RESIDENTIAL	\$ 15.32	\$ 2.56	\$ 17.88
067-0730-034-0000	RESIDENTIAL	\$ 15.32	\$ 2.56	\$ 17.88
067-0730-035-0000	RESIDENTIAL	\$ 15.32	\$ 2.56	\$ 17.88
067-0730-036-0000	RESIDENTIAL	\$ 15.32	\$ 2.56	\$ 17.88
067-0730-037-0000	RESIDENTIAL	\$ 15.32	\$ 2.56	\$ 17.88
067-0730-038-0000	RESIDENTIAL	\$ 15.32	\$ 2.56	\$ 17.88
067-0730-039-0000	RESIDENTIAL	\$ 15.32	\$ 2.56	\$ 17.88
067-0730-040-0000	RESIDENTIAL	\$ 15.32	\$ 2.56	\$ 17.88
067-0730-041-0000	RESIDENTIAL	\$ 15.32	\$ 2.56	\$ 17.88
067-0730-042-0000	RESIDENTIAL	\$ 15.32	\$ 2.56	\$ 17.88
067-0730-043-0000	RESIDENTIAL	\$ 15.32	\$ 2.56	\$ 17.88

ITEM 10.4.

City of Rancho Cordova
Lighting District No. 2012-1
Fiscal Year 2020-21 Assessment Roll

ATTACHMENT 2

APN	District Classification	Street Light Charge	Safety Light Charge	Total Assessment
067-0730-044-0000	RESIDENTIAL	\$ 15.32	\$ 2.56	\$ 17.88
067-0730-045-0000	RESIDENTIAL	\$ 15.32	\$ 2.56	\$ 17.88
067-0730-046-0000	RESIDENTIAL	\$ 15.32	\$ 2.56	\$ 17.88
067-0730-047-0000	RESIDENTIAL	\$ 15.32	\$ 2.56	\$ 17.88
067-0730-048-0000	RESIDENTIAL	\$ 15.32	\$ 2.56	\$ 17.88
067-0730-049-0000	RESIDENTIAL	\$ 15.32	\$ 2.56	\$ 17.88
067-0730-050-0000	RESIDENTIAL	\$ 15.32	\$ 2.56	\$ 17.88
067-0730-051-0000	RESIDENTIAL	\$ 15.32	\$ 2.56	\$ 17.88
067-0730-052-0000	RESIDENTIAL	\$ 15.32	\$ 2.56	\$ 17.88
067-0730-053-0000	RESIDENTIAL	\$ 15.32	\$ 2.56	\$ 17.88
067-0730-054-0000	RESIDENTIAL	\$ 15.32	\$ 2.56	\$ 17.88
067-0730-055-0000	RESIDENTIAL	\$ 15.32	\$ 2.56	\$ 17.88
067-0730-056-0000	RESIDENTIAL	\$ 15.32	\$ 2.56	\$ 17.88
067-0730-057-0000	RESIDENTIAL	\$ 15.32	\$ 2.56	\$ 17.88
067-0730-058-0000	RESIDENTIAL	\$ 15.32	\$ 2.56	\$ 17.88
067-0730-059-0000	RESIDENTIAL	\$ 15.32	\$ 2.56	\$ 17.88
067-0730-060-0000	RESIDENTIAL	\$ 15.32	\$ 2.56	\$ 17.88
067-0730-061-0000	RESIDENTIAL	\$ 15.32	\$ 2.56	\$ 17.88
067-0730-062-0000	RESIDENTIAL	\$ 15.32	\$ 2.56	\$ 17.88
067-0730-063-0000	RESIDENTIAL	\$ 15.32	\$ 2.56	\$ 17.88
067-0730-064-0000	RESIDENTIAL	\$ 15.32	\$ 2.56	\$ 17.88
067-0730-065-0000	RESIDENTIAL	\$ 15.32	\$ 2.56	\$ 17.88
067-0730-066-0000	RESIDENTIAL	\$ 15.32	\$ 2.56	\$ 17.88
067-0730-067-0000	RESIDENTIAL	\$ 15.32	\$ 2.56	\$ 17.88
067-0730-068-0000	RESIDENTIAL	\$ 15.32	\$ 2.56	\$ 17.88
067-0730-069-0000	RESIDENTIAL	\$ 15.32	\$ 2.56	\$ 17.88
067-0730-070-0000	RESIDENTIAL	\$ 15.32	\$ 2.56	\$ 17.88
067-0730-071-0000	RESIDENTIAL	\$ 15.32	\$ 2.56	\$ 17.88
067-0730-072-0000	RESIDENTIAL	\$ 15.32	\$ 2.56	\$ 17.88
067-0730-073-0000	RESIDENTIAL	\$ 15.32	\$ 2.56	\$ 17.88
067-0730-074-0000	RESIDENTIAL	\$ 15.32	\$ 2.56	\$ 17.88
067-0730-075-0000	RESIDENTIAL	\$ 15.32	\$ 2.56	\$ 17.88
067-0730-076-0000	RESIDENTIAL	\$ 15.32	\$ 2.56	\$ 17.88
067-0730-077-0000	RESIDENTIAL	\$ 15.32	\$ 2.56	\$ 17.88
067-0730-078-0000	RESIDENTIAL	\$ 15.32	\$ 2.56	\$ 17.88
067-0730-079-0000	RESIDENTIAL	\$ 15.32	\$ 2.56	\$ 17.88
067-0730-080-0000	RESIDENTIAL	\$ 15.32	\$ 2.56	\$ 17.88
067-0730-081-0000	RESIDENTIAL	\$ 15.32	\$ 2.56	\$ 17.88
067-0730-082-0000	RESIDENTIAL	\$ 15.32	\$ 2.56	\$ 17.88
067-0730-083-0000	RESIDENTIAL	\$ 15.32	\$ 2.56	\$ 17.88
067-0730-084-0000	RESIDENTIAL	\$ 15.32	\$ 2.56	\$ 17.88
067-0730-085-0000	RESIDENTIAL	\$ 15.32	\$ 2.56	\$ 17.88
067-0730-086-0000	RESIDENTIAL	\$ 15.32	\$ 2.56	\$ 17.88
067-0730-087-0000	RESIDENTIAL	\$ 15.32	\$ 2.56	\$ 17.88

ITEM 10.4.

City of Rancho Cordova
Lighting District No. 2012-1
Fiscal Year 2020-21 Assessment Roll

ATTACHMENT 2

APN	District Classification	Street Light Charge	Safety Light Charge	Total Assessment
067-0730-088-0000	RESIDENTIAL	\$ 15.32	\$ 2.56	\$ 17.88
067-0730-089-0000	RESIDENTIAL	\$ 15.32	\$ 2.56	\$ 17.88
067-0730-090-0000	RESIDENTIAL	\$ 15.32	\$ 2.56	\$ 17.88
067-0730-091-0000	RESIDENTIAL	\$ 15.32	\$ 2.56	\$ 17.88
067-0730-092-0000	RESIDENTIAL	\$ 15.32	\$ 2.56	\$ 17.88
067-0730-093-0000	RESIDENTIAL	\$ 15.32	\$ 2.56	\$ 17.88
067-0730-094-0000	RESIDENTIAL	\$ 15.32	\$ 2.56	\$ 17.88
067-0730-095-0000	RESIDENTIAL	\$ 15.32	\$ 2.56	\$ 17.88
067-0730-096-0000	RESIDENTIAL	\$ 15.32	\$ 2.56	\$ 17.88
067-0730-097-0000	RESIDENTIAL	\$ 15.32	\$ 2.56	\$ 17.88
067-0730-098-0000	RESIDENTIAL	\$ 15.32	\$ 2.56	\$ 17.88
067-0730-099-0000	RESIDENTIAL	\$ 15.32	\$ 2.56	\$ 17.88
067-0730-100-0000	RESIDENTIAL	\$ 15.32	\$ 2.56	\$ 17.88
067-0730-101-0000	RESIDENTIAL	\$ 15.32	\$ 2.56	\$ 17.88
067-0740-001-0000	RESIDENTIAL	\$ 15.32	\$ 2.56	\$ 17.88
067-0740-002-0000	RESIDENTIAL	\$ 15.32	\$ 2.56	\$ 17.88
067-0740-003-0000	RESIDENTIAL	\$ 15.32	\$ 2.56	\$ 17.88
067-0740-004-0000	RESIDENTIAL	\$ 15.32	\$ 2.56	\$ 17.88
067-0740-005-0000	RESIDENTIAL	\$ 15.32	\$ 2.56	\$ 17.88
067-0740-006-0000	RESIDENTIAL	\$ 15.32	\$ 2.56	\$ 17.88
067-0740-007-0000	RESIDENTIAL	\$ 15.32	\$ 2.56	\$ 17.88
067-0740-008-0000	RESIDENTIAL	\$ 15.32	\$ 2.56	\$ 17.88
067-0740-009-0000	RESIDENTIAL	\$ 15.32	\$ 2.56	\$ 17.88
067-0740-010-0000	RESIDENTIAL	\$ 15.32	\$ 2.56	\$ 17.88
067-0740-011-0000	RESIDENTIAL	\$ 15.32	\$ 2.56	\$ 17.88
067-0740-012-0000	RESIDENTIAL	\$ 15.32	\$ 2.56	\$ 17.88
067-0740-013-0000	RESIDENTIAL	\$ 15.32	\$ 2.56	\$ 17.88
067-0740-014-0000	RESIDENTIAL	\$ 15.32	\$ 2.56	\$ 17.88
067-0740-015-0000	RESIDENTIAL	\$ 15.32	\$ 2.56	\$ 17.88
067-0740-016-0000	RESIDENTIAL	\$ 15.32	\$ 2.56	\$ 17.88
067-0740-017-0000	RESIDENTIAL	\$ 15.32	\$ 2.56	\$ 17.88
067-0740-018-0000	RESIDENTIAL	\$ 15.32	\$ 2.56	\$ 17.88
067-0740-019-0000	RESIDENTIAL	\$ 15.32	\$ 2.56	\$ 17.88
067-0740-020-0000	RESIDENTIAL	\$ 15.32	\$ 2.56	\$ 17.88
067-0740-021-0000	RESIDENTIAL	\$ 15.32	\$ 2.56	\$ 17.88
067-0740-022-0000	RESIDENTIAL	\$ 15.32	\$ 2.56	\$ 17.88
067-0740-023-0000	RESIDENTIAL	\$ 15.32	\$ 2.56	\$ 17.88
067-0740-024-0000	RESIDENTIAL	\$ 15.32	\$ 2.56	\$ 17.88
067-0740-025-0000	RESIDENTIAL	\$ 15.32	\$ 2.56	\$ 17.88
067-0740-026-0000	RESIDENTIAL	\$ 15.32	\$ 2.56	\$ 17.88
067-0740-027-0000	RESIDENTIAL	\$ 15.32	\$ 2.56	\$ 17.88
067-0740-028-0000	RESIDENTIAL	\$ 15.32	\$ 2.56	\$ 17.88
067-0740-029-0000	RESIDENTIAL	\$ 15.32	\$ 2.56	\$ 17.88
067-0740-030-0000	RESIDENTIAL	\$ 15.32	\$ 2.56	\$ 17.88

ITEM 10.4.

City of Rancho Cordova
Lighting District No. 2012-1
Fiscal Year 2020-21 Assessment Roll

ATTACHMENT 2

APN	District Classification	Street Light Charge	Safety Light Charge	Total Assessment
067-0740-031-0000	RESIDENTIAL	\$ 15.32	\$ 2.56	\$ 17.88
067-0740-032-0000	RESIDENTIAL	\$ 15.32	\$ 2.56	\$ 17.88
067-0740-033-0000	RESIDENTIAL	\$ 15.32	\$ 2.56	\$ 17.88
067-0740-034-0000	RESIDENTIAL	\$ 15.32	\$ 2.56	\$ 17.88
067-0740-035-0000	RESIDENTIAL	\$ 15.32	\$ 2.56	\$ 17.88
067-0740-036-0000	RESIDENTIAL	\$ 15.32	\$ 2.56	\$ 17.88
067-0740-037-0000	RESIDENTIAL	\$ 15.32	\$ 2.56	\$ 17.88
067-0740-038-0000	RESIDENTIAL	\$ 15.32	\$ 2.56	\$ 17.88
067-0740-039-0000	RESIDENTIAL	\$ 15.32	\$ 2.56	\$ 17.88
067-0740-040-0000	RESIDENTIAL	\$ 15.32	\$ 2.56	\$ 17.88
067-0740-041-0000	RESIDENTIAL	\$ 15.32	\$ 2.56	\$ 17.88
067-0740-042-0000	RESIDENTIAL	\$ 15.32	\$ 2.56	\$ 17.88
067-0740-043-0000	RESIDENTIAL	\$ 15.32	\$ 2.56	\$ 17.88
067-0740-044-0000	RESIDENTIAL	\$ 15.32	\$ 2.56	\$ 17.88
067-0740-045-0000	RESIDENTIAL	\$ 15.32	\$ 2.56	\$ 17.88
067-0740-046-0000	RESIDENTIAL	\$ 15.32	\$ 2.56	\$ 17.88
067-0740-047-0000	RESIDENTIAL	\$ 15.32	\$ 2.56	\$ 17.88
067-0740-048-0000	RESIDENTIAL	\$ 15.32	\$ 2.56	\$ 17.88
067-0750-004-0000	RESIDENTIAL	\$ 15.32	\$ 2.56	\$ 17.88
067-0750-005-0000	RESIDENTIAL	\$ 15.32	\$ 2.56	\$ 17.88
067-0750-006-0000	RESIDENTIAL	\$ 15.32	\$ 2.56	\$ 17.88
067-0750-007-0000	RESIDENTIAL	\$ 15.32	\$ 2.56	\$ 17.88
067-0750-008-0000	RESIDENTIAL	\$ 15.32	\$ 2.56	\$ 17.88
067-0750-009-0000	RESIDENTIAL	\$ 15.32	\$ 2.56	\$ 17.88
067-0750-010-0000	RESIDENTIAL	\$ 15.32	\$ 2.56	\$ 17.88
067-0750-011-0000	RESIDENTIAL	\$ 15.32	\$ 2.56	\$ 17.88
067-0750-012-0000	RESIDENTIAL	\$ 15.32	\$ 2.56	\$ 17.88
067-0750-013-0000	RESIDENTIAL	\$ 15.32	\$ 2.56	\$ 17.88
067-0750-014-0000	RESIDENTIAL	\$ 15.32	\$ 2.56	\$ 17.88
067-0750-015-0000	RESIDENTIAL	\$ 15.32	\$ 2.56	\$ 17.88
067-0750-016-0000	RESIDENTIAL	\$ 15.32	\$ 2.56	\$ 17.88
067-0750-017-0000	RESIDENTIAL	\$ 15.32	\$ 2.56	\$ 17.88
067-0750-018-0000	RESIDENTIAL	\$ 15.32	\$ 2.56	\$ 17.88
067-0750-019-0000	RESIDENTIAL	\$ 15.32	\$ 2.56	\$ 17.88
067-0750-020-0000	RESIDENTIAL	\$ 15.32	\$ 2.56	\$ 17.88
067-0750-021-0000	RESIDENTIAL	\$ 15.32	\$ 2.56	\$ 17.88
067-0750-022-0000	RESIDENTIAL	\$ 15.32	\$ 2.56	\$ 17.88
067-0750-023-0000	RESIDENTIAL	\$ 15.32	\$ 2.56	\$ 17.88
067-0750-024-0000	RESIDENTIAL	\$ 15.32	\$ 2.56	\$ 17.88
067-0750-025-0000	RESIDENTIAL	\$ 15.32	\$ 2.56	\$ 17.88
067-0750-026-0000	RESIDENTIAL	\$ 15.32	\$ 2.56	\$ 17.88
067-0750-027-0000	RESIDENTIAL	\$ 15.32	\$ 2.56	\$ 17.88
067-0750-028-0000	RESIDENTIAL	\$ 15.32	\$ 2.56	\$ 17.88
067-0750-029-0000	RESIDENTIAL	\$ 15.32	\$ 2.56	\$ 17.88

ITEM 10.4.

City of Rancho Cordova
Lighting District No. 2012-1
Fiscal Year 2020-21 Assessment Roll

ATTACHMENT 2

APN	District Classification	Street Light Charge	Safety Light Charge	Total Assessment
067-0750-030-0000	RESIDENTIAL	\$ 15.32	\$ 2.56	\$ 17.88
067-0750-031-0000	RESIDENTIAL	\$ 15.32	\$ 2.56	\$ 17.88
067-0750-032-0000	RESIDENTIAL	\$ 15.32	\$ 2.56	\$ 17.88
067-0750-033-0000	RESIDENTIAL	\$ 15.32	\$ 2.56	\$ 17.88
067-0750-034-0000	RESIDENTIAL	\$ 15.32	\$ 2.56	\$ 17.88
067-0750-035-0000	RESIDENTIAL	\$ 15.32	\$ 2.56	\$ 17.88
067-0750-036-0000	RESIDENTIAL	\$ 15.32	\$ 2.56	\$ 17.88
067-0750-037-0000	RESIDENTIAL	\$ 15.32	\$ 2.56	\$ 17.88
067-0750-038-0000	RESIDENTIAL	\$ 15.32	\$ 2.56	\$ 17.88
067-0750-039-0000	RESIDENTIAL	\$ 15.32	\$ 2.56	\$ 17.88
067-0750-040-0000	RESIDENTIAL	\$ 15.32	\$ 2.56	\$ 17.88
067-0750-041-0000	RESIDENTIAL	\$ 15.32	\$ 2.56	\$ 17.88
067-0750-042-0000	RESIDENTIAL	\$ 15.32	\$ 2.56	\$ 17.88
067-0750-043-0000	RESIDENTIAL	\$ 15.32	\$ 2.56	\$ 17.88
067-0750-044-0000	RESIDENTIAL	\$ 15.32	\$ 2.56	\$ 17.88
067-0750-045-0000	RESIDENTIAL	\$ 15.32	\$ 2.56	\$ 17.88
067-0750-046-0000	RESIDENTIAL	\$ 15.32	\$ 2.56	\$ 17.88
067-0750-047-0000	RESIDENTIAL	\$ 15.32	\$ 2.56	\$ 17.88
067-0750-048-0000	RESIDENTIAL	\$ 15.32	\$ 2.56	\$ 17.88
067-0750-049-0000	RESIDENTIAL	\$ 15.32	\$ 2.56	\$ 17.88
067-0750-050-0000	RESIDENTIAL	\$ 15.32	\$ 2.56	\$ 17.88
067-0750-051-0000	RESIDENTIAL	\$ 15.32	\$ 2.56	\$ 17.88
067-0750-052-0000	RESIDENTIAL	\$ 15.32	\$ 2.56	\$ 17.88
067-0750-053-0000	RESIDENTIAL	\$ 15.32	\$ 2.56	\$ 17.88
067-0750-054-0000	RESIDENTIAL	\$ 15.32	\$ 2.56	\$ 17.88
067-0750-055-0000	RESIDENTIAL	\$ 15.32	\$ 2.56	\$ 17.88
067-0750-056-0000	RESIDENTIAL	\$ 15.32	\$ 2.56	\$ 17.88
067-0750-057-0000	RESIDENTIAL	\$ 15.32	\$ 2.56	\$ 17.88
067-0750-058-0000	RESIDENTIAL	\$ 15.32	\$ 2.56	\$ 17.88
067-0750-059-0000	RESIDENTIAL	\$ 15.32	\$ 2.56	\$ 17.88
067-0750-060-0000	RESIDENTIAL	\$ 15.32	\$ 2.56	\$ 17.88
067-0750-061-0000	RESIDENTIAL	\$ 15.32	\$ 2.56	\$ 17.88
067-0750-062-0000	RESIDENTIAL	\$ 15.32	\$ 2.56	\$ 17.88
067-0750-063-0000	RESIDENTIAL	\$ 15.32	\$ 2.56	\$ 17.88
067-0750-064-0000	RESIDENTIAL	\$ 15.32	\$ 2.56	\$ 17.88
067-0750-065-0000	RESIDENTIAL	\$ 15.32	\$ 2.56	\$ 17.88
067-0750-066-0000	RESIDENTIAL	\$ 15.32	\$ 2.56	\$ 17.88
067-0750-067-0000	RESIDENTIAL	\$ 15.32	\$ 2.56	\$ 17.88
067-0750-068-0000	RESIDENTIAL	\$ 15.32	\$ 2.56	\$ 17.88
067-0750-069-0000	RESIDENTIAL	\$ 15.32	\$ 2.56	\$ 17.88
067-0750-070-0000	RESIDENTIAL	\$ 15.32	\$ 2.56	\$ 17.88
067-0750-071-0000	RESIDENTIAL	\$ 15.32	\$ 2.56	\$ 17.88
067-0760-001-0000	RESIDENTIAL	\$ 15.32	\$ 2.56	\$ 17.88
067-0760-002-0000	RESIDENTIAL	\$ 15.32	\$ 2.56	\$ 17.88

ITEM 10.4.

City of Rancho Cordova
Lighting District No. 2012-1
Fiscal Year 2020-21 Assessment Roll

ATTACHMENT 2

APN	District Classification	Street Light Charge	Safety Light Charge	Total Assessment
067-0760-003-0000	RESIDENTIAL	\$ 15.32	\$ 2.56	\$ 17.88
067-0760-004-0000	RESIDENTIAL	\$ 15.32	\$ 2.56	\$ 17.88
067-0760-005-0000	RESIDENTIAL	\$ 15.32	\$ 2.56	\$ 17.88
067-0760-006-0000	RESIDENTIAL	\$ 15.32	\$ 2.56	\$ 17.88
067-0760-007-0000	RESIDENTIAL	\$ 15.32	\$ 2.56	\$ 17.88
067-0760-008-0000	RESIDENTIAL	\$ 15.32	\$ 2.56	\$ 17.88
067-0760-009-0000	RESIDENTIAL	\$ 15.32	\$ 2.56	\$ 17.88
067-0760-010-0000	RESIDENTIAL	\$ 15.32	\$ 2.56	\$ 17.88
067-0760-011-0000	RESIDENTIAL	\$ 15.32	\$ 2.56	\$ 17.88
067-0760-012-0000	RESIDENTIAL	\$ 15.32	\$ 2.56	\$ 17.88
067-0760-013-0000	RESIDENTIAL	\$ 15.32	\$ 2.56	\$ 17.88
067-0760-014-0000	RESIDENTIAL	\$ 15.32	\$ 2.56	\$ 17.88
067-0760-015-0000	RESIDENTIAL	\$ 15.32	\$ 2.56	\$ 17.88
067-0760-016-0000	RESIDENTIAL	\$ 15.32	\$ 2.56	\$ 17.88
067-0760-017-0000	RESIDENTIAL	\$ 15.32	\$ 2.56	\$ 17.88
067-0760-018-0000	RESIDENTIAL	\$ 15.32	\$ 2.56	\$ 17.88
067-0760-019-0000	RESIDENTIAL	\$ 15.32	\$ 2.56	\$ 17.88
067-0760-020-0000	RESIDENTIAL	\$ 15.32	\$ 2.56	\$ 17.88
067-0760-021-0000	RESIDENTIAL	\$ 15.32	\$ 2.56	\$ 17.88
067-0760-022-0000	RESIDENTIAL	\$ 15.32	\$ 2.56	\$ 17.88
067-0760-023-0000	RESIDENTIAL	\$ 15.32	\$ 2.56	\$ 17.88
067-0760-024-0000	RESIDENTIAL	\$ 15.32	\$ 2.56	\$ 17.88
067-0760-025-0000	RESIDENTIAL	\$ 15.32	\$ 2.56	\$ 17.88
067-0760-026-0000	RESIDENTIAL	\$ 15.32	\$ 2.56	\$ 17.88
067-0760-027-0000	RESIDENTIAL	\$ 15.32	\$ 2.56	\$ 17.88
067-0760-028-0000	RESIDENTIAL	\$ 15.32	\$ 2.56	\$ 17.88
067-0760-029-0000	RESIDENTIAL	\$ 15.32	\$ 2.56	\$ 17.88
067-0760-030-0000	RESIDENTIAL	\$ 15.32	\$ 2.56	\$ 17.88
067-0760-031-0000	RESIDENTIAL	\$ 15.32	\$ 2.56	\$ 17.88
067-0760-032-0000	RESIDENTIAL	\$ 15.32	\$ 2.56	\$ 17.88
067-0760-033-0000	RESIDENTIAL	\$ 15.32	\$ 2.56	\$ 17.88
067-0760-034-0000	RESIDENTIAL	\$ 15.32	\$ 2.56	\$ 17.88
067-0760-035-0000	RESIDENTIAL	\$ 15.32	\$ 2.56	\$ 17.88
067-0760-036-0000	RESIDENTIAL	\$ 15.32	\$ 2.56	\$ 17.88
067-0760-037-0000	RESIDENTIAL	\$ 15.32	\$ 2.56	\$ 17.88
067-0760-038-0000	RESIDENTIAL	\$ 15.32	\$ 2.56	\$ 17.88
067-0760-039-0000	RESIDENTIAL	\$ 15.32	\$ 2.56	\$ 17.88
067-0760-040-0000	RESIDENTIAL	\$ 15.32	\$ 2.56	\$ 17.88
067-0760-041-0000	RESIDENTIAL	\$ 15.32	\$ 2.56	\$ 17.88
067-0760-042-0000	RESIDENTIAL	\$ 15.32	\$ 2.56	\$ 17.88
067-0760-043-0000	RESIDENTIAL	\$ 15.32	\$ 2.56	\$ 17.88
067-0760-044-0000	RESIDENTIAL	\$ 15.32	\$ 2.56	\$ 17.88
067-0760-045-0000	RESIDENTIAL	\$ 15.32	\$ 2.56	\$ 17.88
067-0760-046-0000	RESIDENTIAL	\$ 15.32	\$ 2.56	\$ 17.88

ITEM 10.4.

City of Rancho Cordova
Lighting District No. 2012-1
Fiscal Year 2020-21 Assessment Roll

ATTACHMENT 2

APN	District Classification	Street Light Charge	Safety Light Charge	Total Assessment
067-0760-047-0000	RESIDENTIAL	\$ 15.32	\$ 2.56	\$ 17.88
067-0760-048-0000	RESIDENTIAL	\$ 15.32	\$ 2.56	\$ 17.88
067-0760-049-0000	RESIDENTIAL	\$ 15.32	\$ 2.56	\$ 17.88
067-0760-050-0000	RESIDENTIAL	\$ 15.32	\$ 2.56	\$ 17.88
067-0760-051-0000	RESIDENTIAL	\$ 15.32	\$ 2.56	\$ 17.88
067-0760-052-0000	RESIDENTIAL	\$ 15.32	\$ 2.56	\$ 17.88
067-0760-053-0000	RESIDENTIAL	\$ 15.32	\$ 2.56	\$ 17.88
067-0760-054-0000	RESIDENTIAL	\$ 15.32	\$ 2.56	\$ 17.88
067-0760-055-0000	RESIDENTIAL	\$ 15.32	\$ 2.56	\$ 17.88
067-0760-056-0000	RESIDENTIAL	\$ 15.32	\$ 2.56	\$ 17.88
067-0760-057-0000	RESIDENTIAL	\$ 15.32	\$ 2.56	\$ 17.88
067-0760-058-0000	RESIDENTIAL	\$ 15.32	\$ 2.56	\$ 17.88
067-0760-059-0000	RESIDENTIAL	\$ 15.32	\$ 2.56	\$ 17.88
067-0760-060-0000	RESIDENTIAL	\$ 15.32	\$ 2.56	\$ 17.88
067-0760-061-0000	RESIDENTIAL	\$ 15.32	\$ 2.56	\$ 17.88
067-0760-062-0000	RESIDENTIAL	\$ 15.32	\$ 2.56	\$ 17.88
067-0760-063-0000	RESIDENTIAL	\$ 15.32	\$ 2.56	\$ 17.88
067-0760-064-0000	RESIDENTIAL	\$ 15.32	\$ 2.56	\$ 17.88
067-0760-065-0000	RESIDENTIAL	\$ 15.32	\$ 2.56	\$ 17.88
067-0760-066-0000	RESIDENTIAL	\$ 15.32	\$ 2.56	\$ 17.88
067-0760-067-0000	RESIDENTIAL	\$ 15.32	\$ 2.56	\$ 17.88
067-0760-068-0000	RESIDENTIAL	\$ 15.32	\$ 2.56	\$ 17.88
067-0760-069-0000	RESIDENTIAL	\$ 15.32	\$ 2.56	\$ 17.88
067-0760-070-0000	RESIDENTIAL	\$ 15.32	\$ 2.56	\$ 17.88
067-0760-071-0000	RESIDENTIAL	\$ 15.32	\$ 2.56	\$ 17.88
067-0760-072-0000	RESIDENTIAL	\$ 15.32	\$ 2.56	\$ 17.88
067-0760-073-0000	RESIDENTIAL	\$ 15.32	\$ 2.56	\$ 17.88
067-0760-074-0000	RESIDENTIAL	\$ 15.32	\$ 2.56	\$ 17.88
067-0760-075-0000	RESIDENTIAL	\$ 15.32	\$ 2.56	\$ 17.88
067-0760-076-0000	RESIDENTIAL	\$ 15.32	\$ 2.56	\$ 17.88
067-0760-077-0000	RESIDENTIAL	\$ 15.32	\$ 2.56	\$ 17.88
067-0760-078-0000	RESIDENTIAL	\$ 15.32	\$ 2.56	\$ 17.88
067-0760-079-0000	RESIDENTIAL	\$ 15.32	\$ 2.56	\$ 17.88
067-0760-080-0000	RESIDENTIAL	\$ 15.32	\$ 2.56	\$ 17.88
067-0760-081-0000	RESIDENTIAL	\$ 15.32	\$ 2.56	\$ 17.88
067-0760-082-0000	RESIDENTIAL	\$ 15.32	\$ 2.56	\$ 17.88
067-0770-001-0000	RESIDENTIAL	\$ 15.32	\$ 2.56	\$ 17.88
067-0770-002-0000	RESIDENTIAL	\$ 15.32	\$ 2.56	\$ 17.88
067-0770-003-0000	RESIDENTIAL	\$ 15.32	\$ 2.56	\$ 17.88
067-0770-004-0000	RESIDENTIAL	\$ 15.32	\$ 2.56	\$ 17.88
067-0770-005-0000	RESIDENTIAL	\$ 15.32	\$ 2.56	\$ 17.88
067-0770-006-0000	RESIDENTIAL	\$ 15.32	\$ 2.56	\$ 17.88
067-0770-007-0000	RESIDENTIAL	\$ 15.32	\$ 2.56	\$ 17.88
067-0770-008-0000	RESIDENTIAL	\$ 15.32	\$ 2.56	\$ 17.88

ITEM 10.4.

City of Rancho Cordova
Lighting District No. 2012-1
Fiscal Year 2020-21 Assessment Roll

ATTACHMENT 2

APN	District Classification	Street Light Charge	Safety Light Charge	Total Assessment
067-0770-009-0000	RESIDENTIAL	\$ 15.32	\$ 2.56	\$ 17.88
067-0770-010-0000	RESIDENTIAL	\$ 15.32	\$ 2.56	\$ 17.88
067-0770-011-0000	RESIDENTIAL	\$ 15.32	\$ 2.56	\$ 17.88
067-0770-012-0000	RESIDENTIAL	\$ 15.32	\$ 2.56	\$ 17.88
067-0770-013-0000	RESIDENTIAL	\$ 15.32	\$ 2.56	\$ 17.88
067-0770-014-0000	RESIDENTIAL	\$ 15.32	\$ 2.56	\$ 17.88
067-0770-015-0000	RESIDENTIAL	\$ 15.32	\$ 2.56	\$ 17.88
067-0770-016-0000	RESIDENTIAL	\$ 15.32	\$ 2.56	\$ 17.88
067-0770-017-0000	RESIDENTIAL	\$ 15.32	\$ 2.56	\$ 17.88
067-0770-018-0000	RESIDENTIAL	\$ 15.32	\$ 2.56	\$ 17.88
067-0770-019-0000	RESIDENTIAL	\$ 15.32	\$ 2.56	\$ 17.88
067-0770-020-0000	RESIDENTIAL	\$ 15.32	\$ 2.56	\$ 17.88
067-0770-021-0000	RESIDENTIAL	\$ 15.32	\$ 2.56	\$ 17.88
067-0770-022-0000	RESIDENTIAL	\$ 15.32	\$ 2.56	\$ 17.88
067-0770-023-0000	RESIDENTIAL	\$ 15.32	\$ 2.56	\$ 17.88
067-0770-024-0000	RESIDENTIAL	\$ 15.32	\$ 2.56	\$ 17.88
067-0770-025-0000	RESIDENTIAL	\$ 15.32	\$ 2.56	\$ 17.88
067-0770-026-0000	RESIDENTIAL	\$ 15.32	\$ 2.56	\$ 17.88
067-0770-027-0000	RESIDENTIAL	\$ 15.32	\$ 2.56	\$ 17.88
067-0770-028-0000	RESIDENTIAL	\$ 15.32	\$ 2.56	\$ 17.88
067-0770-029-0000	RESIDENTIAL	\$ 15.32	\$ 2.56	\$ 17.88
067-0770-030-0000	RESIDENTIAL	\$ 15.32	\$ 2.56	\$ 17.88
067-0770-031-0000	RESIDENTIAL	\$ 15.32	\$ 2.56	\$ 17.88
067-0770-032-0000	RESIDENTIAL	\$ 15.32	\$ 2.56	\$ 17.88
067-0770-033-0000	RESIDENTIAL	\$ 15.32	\$ 2.56	\$ 17.88
067-0770-034-0000	RESIDENTIAL	\$ 15.32	\$ 2.56	\$ 17.88
067-0770-035-0000	RESIDENTIAL	\$ 15.32	\$ 2.56	\$ 17.88
067-0770-036-0000	RESIDENTIAL	\$ 15.32	\$ 2.56	\$ 17.88
067-0770-037-0000	RESIDENTIAL	\$ 15.32	\$ 2.56	\$ 17.88
067-0770-038-0000	RESIDENTIAL	\$ 15.32	\$ 2.56	\$ 17.88
067-0770-039-0000	RESIDENTIAL	\$ 15.32	\$ 2.56	\$ 17.88
067-0770-040-0000	RESIDENTIAL	\$ 15.32	\$ 2.56	\$ 17.88
067-0770-041-0000	RESIDENTIAL	\$ 15.32	\$ 2.56	\$ 17.88
067-0770-042-0000	RESIDENTIAL	\$ 15.32	\$ 2.56	\$ 17.88
067-0770-043-0000	RESIDENTIAL	\$ 15.32	\$ 2.56	\$ 17.88
067-0770-044-0000	RESIDENTIAL	\$ 15.32	\$ 2.56	\$ 17.88
067-0770-045-0000	RESIDENTIAL	\$ 15.32	\$ 2.56	\$ 17.88
067-0770-046-0000	RESIDENTIAL	\$ 15.32	\$ 2.56	\$ 17.88
067-0770-047-0000	RESIDENTIAL	\$ 15.32	\$ 2.56	\$ 17.88
067-0770-048-0000	RESIDENTIAL	\$ 15.32	\$ 2.56	\$ 17.88
067-0770-049-0000	RESIDENTIAL	\$ 15.32	\$ 2.56	\$ 17.88
067-0770-050-0000	RESIDENTIAL	\$ 15.32	\$ 2.56	\$ 17.88
067-0770-051-0000	RESIDENTIAL	\$ 15.32	\$ 2.56	\$ 17.88
067-0770-052-0000	RESIDENTIAL	\$ 15.32	\$ 2.56	\$ 17.88

ITEM 10.4.

City of Rancho Cordova
Lighting District No. 2012-1
Fiscal Year 2020-21 Assessment Roll

ATTACHMENT 2

APN	District Classification	Street Light Charge	Safety Light Charge	Total Assessment
067-0770-053-0000	RESIDENTIAL	\$ 15.32	\$ 2.56	\$ 17.88
067-0770-054-0000	RESIDENTIAL	\$ 15.32	\$ 2.56	\$ 17.88
067-0770-055-0000	RESIDENTIAL	\$ 15.32	\$ 2.56	\$ 17.88
067-0770-056-0000	RESIDENTIAL	\$ 15.32	\$ 2.56	\$ 17.88
067-0770-057-0000	RESIDENTIAL	\$ 15.32	\$ 2.56	\$ 17.88
067-0770-058-0000	RESIDENTIAL	\$ 15.32	\$ 2.56	\$ 17.88
067-0770-059-0000	RESIDENTIAL	\$ 15.32	\$ 2.56	\$ 17.88
067-0770-060-0000	RESIDENTIAL	\$ 15.32	\$ 2.56	\$ 17.88
067-0770-061-0000	RESIDENTIAL	\$ 15.32	\$ 2.56	\$ 17.88
067-0770-062-0000	RESIDENTIAL	\$ 15.32	\$ 2.56	\$ 17.88
067-0770-063-0000	RESIDENTIAL	\$ 15.32	\$ 2.56	\$ 17.88
067-0770-064-0000	RESIDENTIAL	\$ 15.32	\$ 2.56	\$ 17.88
067-0770-065-0000	RESIDENTIAL	\$ 15.32	\$ 2.56	\$ 17.88
067-0770-066-0000	RESIDENTIAL	\$ 15.32	\$ 2.56	\$ 17.88
067-0770-067-0000	RESIDENTIAL	\$ 15.32	\$ 2.56	\$ 17.88
067-0770-068-0000	RESIDENTIAL	\$ 15.32	\$ 2.56	\$ 17.88
067-0770-069-0000	RESIDENTIAL	\$ 15.32	\$ 2.56	\$ 17.88
067-0770-070-0000	RESIDENTIAL	\$ 15.32	\$ 2.56	\$ 17.88
067-0770-071-0000	RESIDENTIAL	\$ 15.32	\$ 2.56	\$ 17.88
067-0770-072-0000	RESIDENTIAL	\$ 15.32	\$ 2.56	\$ 17.88
067-0770-073-0000	RESIDENTIAL	\$ 15.32	\$ 2.56	\$ 17.88
067-0770-074-0000	RESIDENTIAL	\$ 15.32	\$ 2.56	\$ 17.88
067-0770-075-0000	RESIDENTIAL	\$ 15.32	\$ 2.56	\$ 17.88
067-0770-076-0000	RESIDENTIAL	\$ 15.32	\$ 2.56	\$ 17.88
067-0770-077-0000	RESIDENTIAL	\$ 15.32	\$ 2.56	\$ 17.88
067-0770-078-0000	RESIDENTIAL	\$ 15.32	\$ 2.56	\$ 17.88
067-0770-079-0000	RESIDENTIAL	\$ 15.32	\$ 2.56	\$ 17.88
067-0770-080-0000	RESIDENTIAL	\$ 15.32	\$ 2.56	\$ 17.88
067-0770-081-0000	RESIDENTIAL	\$ 15.32	\$ 2.56	\$ 17.88
067-0770-082-0000	RESIDENTIAL	\$ 15.32	\$ 2.56	\$ 17.88
067-0770-083-0000	RESIDENTIAL	\$ 15.32	\$ 2.56	\$ 17.88
067-0770-084-0000	RESIDENTIAL	\$ 15.32	\$ 2.56	\$ 17.88
067-0770-085-0000	RESIDENTIAL	\$ 15.32	\$ 2.56	\$ 17.88
067-0770-086-0000	RESIDENTIAL	\$ 15.32	\$ 2.56	\$ 17.88
067-0770-087-0000	RESIDENTIAL	\$ 15.32	\$ 2.56	\$ 17.88
067-0770-088-0000	RESIDENTIAL	\$ 15.32	\$ 2.56	\$ 17.88
067-0770-089-0000	RESIDENTIAL	\$ 15.32	\$ 2.56	\$ 17.88
067-0770-090-0000	RESIDENTIAL	\$ 15.32	\$ 2.56	\$ 17.88
067-0770-091-0000	RESIDENTIAL	\$ 15.32	\$ 2.56	\$ 17.88
067-0770-092-0000	RESIDENTIAL	\$ 15.32	\$ 2.56	\$ 17.88
067-0770-093-0000	RESIDENTIAL	\$ 15.32	\$ 2.56	\$ 17.88
067-0770-094-0000	RESIDENTIAL	\$ 15.32	\$ 2.56	\$ 17.88
067-0770-095-0000	RESIDENTIAL	\$ 15.32	\$ 2.56	\$ 17.88
067-0770-096-0000	RESIDENTIAL	\$ 15.32	\$ 2.56	\$ 17.88

ITEM 10.4.

City of Rancho Cordova
Lighting District No. 2012-1
Fiscal Year 2020-21 Assessment Roll

ATTACHMENT 2

APN	District Classification	Street Light Charge	Safety Light Charge	Total Assessment
067-0770-097-0000	RESIDENTIAL	\$ 15.32	\$ 2.56	\$ 17.88
067-0770-098-0000	RESIDENTIAL	\$ 15.32	\$ 2.56	\$ 17.88
067-0770-099-0000	RESIDENTIAL	\$ 15.32	\$ 2.56	\$ 17.88
067-0780-011-0000	SAFETY LIGHTS ONLY	\$ 0.00	\$ 2.56	\$ 2.56
067-0780-014-0000	NONRES	\$ 344.85	\$ 2.56	\$ 347.40
067-0780-026-0000	SAFETY LIGHTS ONLY	\$ 0.00	\$ 2.56	\$ 2.56
067-0790-008-0000	NONRES	\$ 207.82	\$ 2.56	\$ 210.38
067-0790-009-0000	SAFETY LIGHTS ONLY	\$ 0.00	\$ 2.56	\$ 2.56
067-0790-010-0000	SAFETY LIGHTS ONLY	\$ 0.00	\$ 2.56	\$ 2.56
067-0800-001-0000	RESIDENTIAL	\$ 15.32	\$ 2.56	\$ 17.88
067-0800-002-0000	RESIDENTIAL	\$ 15.32	\$ 2.56	\$ 17.88
067-0800-003-0000	RESIDENTIAL	\$ 15.32	\$ 2.56	\$ 17.88
067-0800-004-0000	RESIDENTIAL	\$ 15.32	\$ 2.56	\$ 17.88
067-0800-005-0000	RESIDENTIAL	\$ 15.32	\$ 2.56	\$ 17.88
067-0800-006-0000	RESIDENTIAL	\$ 15.32	\$ 2.56	\$ 17.88
067-0800-007-0000	RESIDENTIAL	\$ 15.32	\$ 2.56	\$ 17.88
067-0800-008-0000	RESIDENTIAL	\$ 15.32	\$ 2.56	\$ 17.88
067-0800-009-0000	RESIDENTIAL	\$ 15.32	\$ 2.56	\$ 17.88
067-0800-010-0000	RESIDENTIAL	\$ 15.32	\$ 2.56	\$ 17.88
067-0800-011-0000	RESIDENTIAL	\$ 15.32	\$ 2.56	\$ 17.88
067-0800-012-0000	RESIDENTIAL	\$ 15.32	\$ 2.56	\$ 17.88
067-0800-013-0000	RESIDENTIAL	\$ 15.32	\$ 2.56	\$ 17.88
067-0800-014-0000	RESIDENTIAL	\$ 15.32	\$ 2.56	\$ 17.88
067-0800-015-0000	RESIDENTIAL	\$ 15.32	\$ 2.56	\$ 17.88
067-0800-016-0000	RESIDENTIAL	\$ 15.32	\$ 2.56	\$ 17.88
067-0800-017-0000	RESIDENTIAL	\$ 15.32	\$ 2.56	\$ 17.88
067-0800-018-0000	RESIDENTIAL	\$ 15.32	\$ 2.56	\$ 17.88
067-0800-019-0000	RESIDENTIAL	\$ 15.32	\$ 2.56	\$ 17.88
067-0800-020-0000	RESIDENTIAL	\$ 15.32	\$ 2.56	\$ 17.88
067-0800-021-0000	RESIDENTIAL	\$ 15.32	\$ 2.56	\$ 17.88
067-0800-022-0000	RESIDENTIAL	\$ 15.32	\$ 2.56	\$ 17.88
067-0800-023-0000	RESIDENTIAL	\$ 15.32	\$ 2.56	\$ 17.88
067-0800-024-0000	RESIDENTIAL	\$ 15.32	\$ 2.56	\$ 17.88
067-0800-025-0000	RESIDENTIAL	\$ 15.32	\$ 2.56	\$ 17.88
067-0800-026-0000	RESIDENTIAL	\$ 15.32	\$ 2.56	\$ 17.88
067-0800-027-0000	RESIDENTIAL	\$ 15.32	\$ 2.56	\$ 17.88
067-0800-028-0000	RESIDENTIAL	\$ 15.32	\$ 2.56	\$ 17.88
067-0800-029-0000	RESIDENTIAL	\$ 15.32	\$ 2.56	\$ 17.88
067-0800-030-0000	RESIDENTIAL	\$ 15.32	\$ 2.56	\$ 17.88
067-0800-031-0000	RESIDENTIAL	\$ 15.32	\$ 2.56	\$ 17.88
067-0800-032-0000	RESIDENTIAL	\$ 15.32	\$ 2.56	\$ 17.88
067-0800-033-0000	RESIDENTIAL	\$ 15.32	\$ 2.56	\$ 17.88
067-0800-034-0000	RESIDENTIAL	\$ 15.32	\$ 2.56	\$ 17.88
067-0800-035-0000	RESIDENTIAL	\$ 15.32	\$ 2.56	\$ 17.88

ITEM 10.4.

City of Rancho Cordova
Lighting District No. 2012-1
Fiscal Year 2020-21 Assessment Roll

ATTACHMENT 2

APN	District Classification	Street Light Charge	Safety Light Charge	Total Assessment
067-0800-036-0000	RESIDENTIAL	\$ 15.32	\$ 2.56	\$ 17.88
067-0800-037-0000	RESIDENTIAL	\$ 15.32	\$ 2.56	\$ 17.88
067-0800-038-0000	RESIDENTIAL	\$ 15.32	\$ 2.56	\$ 17.88
067-0800-039-0000	RESIDENTIAL	\$ 15.32	\$ 2.56	\$ 17.88
067-0800-040-0000	RESIDENTIAL	\$ 15.32	\$ 2.56	\$ 17.88
067-0800-041-0000	RESIDENTIAL	\$ 15.32	\$ 2.56	\$ 17.88
067-0800-042-0000	RESIDENTIAL	\$ 15.32	\$ 2.56	\$ 17.88
067-0800-043-0000	RESIDENTIAL	\$ 15.32	\$ 2.56	\$ 17.88
067-0800-044-0000	RESIDENTIAL	\$ 15.32	\$ 2.56	\$ 17.88
067-0800-045-0000	RESIDENTIAL	\$ 15.32	\$ 2.56	\$ 17.88
067-0800-046-0000	RESIDENTIAL	\$ 15.32	\$ 2.56	\$ 17.88
067-0800-047-0000	RESIDENTIAL	\$ 15.32	\$ 2.56	\$ 17.88
067-0800-048-0000	RESIDENTIAL	\$ 15.32	\$ 2.56	\$ 17.88
067-0800-049-0000	RESIDENTIAL	\$ 15.32	\$ 2.56	\$ 17.88
067-0800-050-0000	RESIDENTIAL	\$ 15.32	\$ 2.56	\$ 17.88
067-0800-051-0000	RESIDENTIAL	\$ 15.32	\$ 2.56	\$ 17.88
067-0800-052-0000	RESIDENTIAL	\$ 15.32	\$ 2.56	\$ 17.88
067-0800-053-0000	RESIDENTIAL	\$ 15.32	\$ 2.56	\$ 17.88
067-0800-054-0000	RESIDENTIAL	\$ 15.32	\$ 2.56	\$ 17.88
067-0800-055-0000	RESIDENTIAL	\$ 15.32	\$ 2.56	\$ 17.88
067-0800-056-0000	RESIDENTIAL	\$ 15.32	\$ 2.56	\$ 17.88
067-0800-057-0000	RESIDENTIAL	\$ 15.32	\$ 2.56	\$ 17.88
067-0800-058-0000	RESIDENTIAL	\$ 15.32	\$ 2.56	\$ 17.88
067-0800-059-0000	RESIDENTIAL	\$ 15.32	\$ 2.56	\$ 17.88
067-0800-060-0000	RESIDENTIAL	\$ 15.32	\$ 2.56	\$ 17.88
067-0800-061-0000	RESIDENTIAL	\$ 15.32	\$ 2.56	\$ 17.88
067-0800-062-0000	RESIDENTIAL	\$ 15.32	\$ 2.56	\$ 17.88
067-0800-063-0000	RESIDENTIAL	\$ 15.32	\$ 2.56	\$ 17.88
067-0800-064-0000	RESIDENTIAL	\$ 15.32	\$ 2.56	\$ 17.88
067-0800-065-0000	RESIDENTIAL	\$ 15.32	\$ 2.56	\$ 17.88
067-0800-066-0000	RESIDENTIAL	\$ 15.32	\$ 2.56	\$ 17.88
067-0800-067-0000	RESIDENTIAL	\$ 15.32	\$ 2.56	\$ 17.88
067-0800-068-0000	RESIDENTIAL	\$ 15.32	\$ 2.56	\$ 17.88
067-0800-069-0000	RESIDENTIAL	\$ 15.32	\$ 2.56	\$ 17.88
067-0800-070-0000	RESIDENTIAL	\$ 15.32	\$ 2.56	\$ 17.88
067-0800-071-0000	RESIDENTIAL	\$ 15.32	\$ 2.56	\$ 17.88
067-0800-072-0000	RESIDENTIAL	\$ 15.32	\$ 2.56	\$ 17.88
067-0800-073-0000	RESIDENTIAL	\$ 15.32	\$ 2.56	\$ 17.88
067-0800-074-0000	RESIDENTIAL	\$ 15.32	\$ 2.56	\$ 17.88
067-0800-075-0000	RESIDENTIAL	\$ 15.32	\$ 2.56	\$ 17.88
067-0800-076-0000	RESIDENTIAL	\$ 15.32	\$ 2.56	\$ 17.88
067-0800-077-0000	RESIDENTIAL	\$ 15.32	\$ 2.56	\$ 17.88
067-0800-078-0000	RESIDENTIAL	\$ 15.32	\$ 2.56	\$ 17.88
067-0800-079-0000	RESIDENTIAL	\$ 15.32	\$ 2.56	\$ 17.88

ITEM 10.4.

City of Rancho Cordova
Lighting District No. 2012-1
Fiscal Year 2020-21 Assessment Roll

ATTACHMENT 2

APN	District Classification	Street Light Charge	Safety Light Charge	Total Assessment
067-0800-080-0000	RESIDENTIAL	\$ 15.32	\$ 2.56	\$ 17.88
067-0800-081-0000	RESIDENTIAL	\$ 15.32	\$ 2.56	\$ 17.88
067-0800-082-0000	RESIDENTIAL	\$ 15.32	\$ 2.56	\$ 17.88
067-0800-083-0000	RESIDENTIAL	\$ 15.32	\$ 2.56	\$ 17.88
067-0800-084-0000	RESIDENTIAL	\$ 15.32	\$ 2.56	\$ 17.88
067-0800-085-0000	RESIDENTIAL	\$ 15.32	\$ 2.56	\$ 17.88
067-0800-086-0000	RESIDENTIAL	\$ 15.32	\$ 2.56	\$ 17.88
067-0800-087-0000	RESIDENTIAL	\$ 15.32	\$ 2.56	\$ 17.88
067-0800-088-0000	RESIDENTIAL	\$ 15.32	\$ 2.56	\$ 17.88
067-0800-089-0000	RESIDENTIAL	\$ 15.32	\$ 2.56	\$ 17.88
067-0800-090-0000	RESIDENTIAL	\$ 15.32	\$ 2.56	\$ 17.88
067-0800-091-0000	RESIDENTIAL	\$ 15.32	\$ 2.56	\$ 17.88
067-0800-092-0000	RESIDENTIAL	\$ 15.32	\$ 2.56	\$ 17.88
067-0800-093-0000	RESIDENTIAL	\$ 15.32	\$ 2.56	\$ 17.88
067-0800-094-0000	RESIDENTIAL	\$ 15.32	\$ 2.56	\$ 17.88
067-0800-095-0000	RESIDENTIAL	\$ 15.32	\$ 2.56	\$ 17.88
067-0800-096-0000	RESIDENTIAL	\$ 15.32	\$ 2.56	\$ 17.88
067-0800-097-0000	RESIDENTIAL	\$ 15.32	\$ 2.56	\$ 17.88
067-0800-098-0000	RESIDENTIAL	\$ 15.32	\$ 2.56	\$ 17.88
067-0800-099-0000	RESIDENTIAL	\$ 15.32	\$ 2.56	\$ 17.88
067-0800-100-0000	RESIDENTIAL	\$ 15.32	\$ 2.56	\$ 17.88
067-0800-101-0000	RESIDENTIAL	\$ 15.32	\$ 2.56	\$ 17.88
067-0800-102-0000	RESIDENTIAL	\$ 15.32	\$ 2.56	\$ 17.88
067-0800-103-0000	RESIDENTIAL	\$ 15.32	\$ 2.56	\$ 17.88
067-0800-104-0000	RESIDENTIAL	\$ 15.32	\$ 2.56	\$ 17.88
067-0800-105-0000	RESIDENTIAL	\$ 15.32	\$ 2.56	\$ 17.88
067-0800-106-0000	RESIDENTIAL	\$ 15.32	\$ 2.56	\$ 17.88
067-0800-107-0000	RESIDENTIAL	\$ 15.32	\$ 2.56	\$ 17.88
067-0800-108-0000	RESIDENTIAL	\$ 15.32	\$ 2.56	\$ 17.88
067-0800-109-0000	RESIDENTIAL	\$ 15.32	\$ 2.56	\$ 17.88
067-0800-110-0000	RESIDENTIAL	\$ 15.32	\$ 2.56	\$ 17.88
067-0800-111-0000	RESIDENTIAL	\$ 15.32	\$ 2.56	\$ 17.88
067-0800-112-0000	RESIDENTIAL	\$ 15.32	\$ 2.56	\$ 17.88
067-0800-113-0000	RESIDENTIAL	\$ 15.32	\$ 2.56	\$ 17.88
067-0800-114-0000	RESIDENTIAL	\$ 15.32	\$ 2.56	\$ 17.88
067-0800-115-0000	RESIDENTIAL	\$ 15.32	\$ 2.56	\$ 17.88
067-0800-116-0000	RESIDENTIAL	\$ 15.32	\$ 2.56	\$ 17.88
067-0800-117-0000	RESIDENTIAL	\$ 15.32	\$ 2.56	\$ 17.88
067-0800-118-0000	RESIDENTIAL	\$ 15.32	\$ 2.56	\$ 17.88
067-0800-119-0000	RESIDENTIAL	\$ 15.32	\$ 2.56	\$ 17.88
067-0800-120-0000	RESIDENTIAL	\$ 15.32	\$ 2.56	\$ 17.88
067-0800-121-0000	RESIDENTIAL	\$ 15.32	\$ 2.56	\$ 17.88
067-0800-122-0000	RESIDENTIAL	\$ 15.32	\$ 2.56	\$ 17.88
067-0800-123-0000	RESIDENTIAL	\$ 15.32	\$ 2.56	\$ 17.88

ITEM 10.4.

City of Rancho Cordova
Lighting District No. 2012-1
Fiscal Year 2020-21 Assessment Roll

ATTACHMENT 2

APN	District Classification	Street Light Charge	Safety Light Charge	Total Assessment
067-0800-124-0000	RESIDENTIAL	\$ 15.32	\$ 2.56	\$ 17.88
067-0800-125-0000	RESIDENTIAL	\$ 15.32	\$ 2.56	\$ 17.88
067-0800-126-0000	RESIDENTIAL	\$ 15.32	\$ 2.56	\$ 17.88
067-0800-127-0000	RESIDENTIAL	\$ 15.32	\$ 2.56	\$ 17.88
067-0800-128-0000	RESIDENTIAL	\$ 15.32	\$ 2.56	\$ 17.88
067-0800-129-0000	RESIDENTIAL	\$ 15.32	\$ 2.56	\$ 17.88
067-0800-130-0000	RESIDENTIAL	\$ 15.32	\$ 2.56	\$ 17.88
067-0800-131-0000	RESIDENTIAL	\$ 15.32	\$ 2.56	\$ 17.88
067-0800-132-0000	RESIDENTIAL	\$ 15.32	\$ 2.56	\$ 17.88
067-0810-001-0000	RESIDENTIAL	\$ 15.32	\$ 2.56	\$ 17.88
067-0810-002-0000	RESIDENTIAL	\$ 15.32	\$ 2.56	\$ 17.88
067-0810-003-0000	RESIDENTIAL	\$ 15.32	\$ 2.56	\$ 17.88
067-0810-004-0000	RESIDENTIAL	\$ 15.32	\$ 2.56	\$ 17.88
067-0810-005-0000	RESIDENTIAL	\$ 15.32	\$ 2.56	\$ 17.88
067-0810-006-0000	RESIDENTIAL	\$ 15.32	\$ 2.56	\$ 17.88
067-0810-007-0000	RESIDENTIAL	\$ 15.32	\$ 2.56	\$ 17.88
067-0810-008-0000	RESIDENTIAL	\$ 15.32	\$ 2.56	\$ 17.88
067-0810-009-0000	RESIDENTIAL	\$ 15.32	\$ 2.56	\$ 17.88
067-0810-010-0000	RESIDENTIAL	\$ 15.32	\$ 2.56	\$ 17.88
067-0810-011-0000	RESIDENTIAL	\$ 15.32	\$ 2.56	\$ 17.88
067-0810-012-0000	RESIDENTIAL	\$ 15.32	\$ 2.56	\$ 17.88
067-0810-013-0000	RESIDENTIAL	\$ 15.32	\$ 2.56	\$ 17.88
067-0810-014-0000	RESIDENTIAL	\$ 15.32	\$ 2.56	\$ 17.88
067-0810-015-0000	RESIDENTIAL	\$ 15.32	\$ 2.56	\$ 17.88
067-0810-016-0000	RESIDENTIAL	\$ 15.32	\$ 2.56	\$ 17.88
067-0810-017-0000	RESIDENTIAL	\$ 15.32	\$ 2.56	\$ 17.88
067-0810-018-0000	RESIDENTIAL	\$ 15.32	\$ 2.56	\$ 17.88
067-0810-019-0000	RESIDENTIAL	\$ 15.32	\$ 2.56	\$ 17.88
067-0810-020-0000	RESIDENTIAL	\$ 15.32	\$ 2.56	\$ 17.88
067-0810-021-0000	RESIDENTIAL	\$ 15.32	\$ 2.56	\$ 17.88
067-0810-022-0000	RESIDENTIAL	\$ 15.32	\$ 2.56	\$ 17.88
067-0810-023-0000	RESIDENTIAL	\$ 15.32	\$ 2.56	\$ 17.88
067-0810-024-0000	RESIDENTIAL	\$ 15.32	\$ 2.56	\$ 17.88
067-0810-025-0000	RESIDENTIAL	\$ 15.32	\$ 2.56	\$ 17.88
067-0810-026-0000	RESIDENTIAL	\$ 15.32	\$ 2.56	\$ 17.88
067-0810-027-0000	RESIDENTIAL	\$ 15.32	\$ 2.56	\$ 17.88
067-0810-028-0000	RESIDENTIAL	\$ 15.32	\$ 2.56	\$ 17.88
067-0810-029-0000	RESIDENTIAL	\$ 15.32	\$ 2.56	\$ 17.88
067-0810-030-0000	RESIDENTIAL	\$ 15.32	\$ 2.56	\$ 17.88
067-0810-031-0000	RESIDENTIAL	\$ 15.32	\$ 2.56	\$ 17.88
067-0810-032-0000	RESIDENTIAL	\$ 15.32	\$ 2.56	\$ 17.88
067-0810-033-0000	RESIDENTIAL	\$ 15.32	\$ 2.56	\$ 17.88
067-0810-034-0000	RESIDENTIAL	\$ 15.32	\$ 2.56	\$ 17.88
067-0810-035-0000	RESIDENTIAL	\$ 15.32	\$ 2.56	\$ 17.88

ITEM 10.4.

City of Rancho Cordova
Lighting District No. 2012-1
Fiscal Year 2020-21 Assessment Roll

ATTACHMENT 2

APN	District Classification	Street Light Charge	Safety Light Charge	Total Assessment
067-0810-038-0000	RESIDENTIAL	\$ 15.32	\$ 2.56	\$ 17.88
067-0810-039-0000	RESIDENTIAL	\$ 15.32	\$ 2.56	\$ 17.88
067-0810-040-0000	RESIDENTIAL	\$ 15.32	\$ 2.56	\$ 17.88
067-0810-041-0000	RESIDENTIAL	\$ 15.32	\$ 2.56	\$ 17.88
067-0810-042-0000	RESIDENTIAL	\$ 15.32	\$ 2.56	\$ 17.88
067-0810-043-0000	RESIDENTIAL	\$ 15.32	\$ 2.56	\$ 17.88
067-0810-044-0000	RESIDENTIAL	\$ 15.32	\$ 2.56	\$ 17.88
067-0810-045-0000	RESIDENTIAL	\$ 15.32	\$ 2.56	\$ 17.88
067-0810-046-0000	RESIDENTIAL	\$ 15.32	\$ 2.56	\$ 17.88
067-0810-047-0000	RESIDENTIAL	\$ 15.32	\$ 2.56	\$ 17.88
067-0810-048-0000	RESIDENTIAL	\$ 15.32	\$ 2.56	\$ 17.88
067-0810-049-0000	RESIDENTIAL	\$ 15.32	\$ 2.56	\$ 17.88
067-0810-050-0000	RESIDENTIAL	\$ 15.32	\$ 2.56	\$ 17.88
067-0810-051-0000	RESIDENTIAL	\$ 15.32	\$ 2.56	\$ 17.88
067-0810-052-0000	RESIDENTIAL	\$ 15.32	\$ 2.56	\$ 17.88
067-0810-053-0000	RESIDENTIAL	\$ 15.32	\$ 2.56	\$ 17.88
067-0810-054-0000	RESIDENTIAL	\$ 15.32	\$ 2.56	\$ 17.88
067-0810-055-0000	RESIDENTIAL	\$ 15.32	\$ 2.56	\$ 17.88
067-0810-056-0000	RESIDENTIAL	\$ 15.32	\$ 2.56	\$ 17.88
067-0810-057-0000	RESIDENTIAL	\$ 15.32	\$ 2.56	\$ 17.88
067-0820-001-0000	RESIDENTIAL	\$ 15.32	\$ 2.56	\$ 17.88
067-0820-002-0000	RESIDENTIAL	\$ 15.32	\$ 2.56	\$ 17.88
067-0820-003-0000	RESIDENTIAL	\$ 15.32	\$ 2.56	\$ 17.88
067-0820-004-0000	RESIDENTIAL	\$ 15.32	\$ 2.56	\$ 17.88
067-0820-005-0000	RESIDENTIAL	\$ 15.32	\$ 2.56	\$ 17.88
067-0820-006-0000	RESIDENTIAL	\$ 15.32	\$ 2.56	\$ 17.88
067-0820-007-0000	RESIDENTIAL	\$ 15.32	\$ 2.56	\$ 17.88
067-0820-008-0000	RESIDENTIAL	\$ 15.32	\$ 2.56	\$ 17.88
067-0820-009-0000	RESIDENTIAL	\$ 15.32	\$ 2.56	\$ 17.88
067-0820-010-0000	RESIDENTIAL	\$ 15.32	\$ 2.56	\$ 17.88
067-0820-011-0000	RESIDENTIAL	\$ 15.32	\$ 2.56	\$ 17.88
067-0820-012-0000	RESIDENTIAL	\$ 15.32	\$ 2.56	\$ 17.88
067-0820-013-0000	RESIDENTIAL	\$ 15.32	\$ 2.56	\$ 17.88
067-0820-014-0000	RESIDENTIAL	\$ 15.32	\$ 2.56	\$ 17.88
067-0820-015-0000	RESIDENTIAL	\$ 15.32	\$ 2.56	\$ 17.88
067-0820-016-0000	RESIDENTIAL	\$ 15.32	\$ 2.56	\$ 17.88
067-0820-017-0000	RESIDENTIAL	\$ 15.32	\$ 2.56	\$ 17.88
067-0820-018-0000	RESIDENTIAL	\$ 15.32	\$ 2.56	\$ 17.88
067-0820-019-0000	RESIDENTIAL	\$ 15.32	\$ 2.56	\$ 17.88
067-0820-020-0000	RESIDENTIAL	\$ 15.32	\$ 2.56	\$ 17.88
067-0820-021-0000	RESIDENTIAL	\$ 15.32	\$ 2.56	\$ 17.88
067-0820-022-0000	RESIDENTIAL	\$ 15.32	\$ 2.56	\$ 17.88
067-0820-023-0000	RESIDENTIAL	\$ 15.32	\$ 2.56	\$ 17.88
067-0820-024-0000	RESIDENTIAL	\$ 15.32	\$ 2.56	\$ 17.88

ITEM 10.4.

City of Rancho Cordova
Lighting District No. 2012-1
Fiscal Year 2020-21 Assessment Roll

ATTACHMENT 2

APN	District Classification	Street Light Charge	Safety Light Charge	Total Assessment
067-0820-025-0000	RESIDENTIAL	\$ 15.32	\$ 2.56	\$ 17.88
067-0820-026-0000	RESIDENTIAL	\$ 15.32	\$ 2.56	\$ 17.88
067-0820-027-0000	RESIDENTIAL	\$ 15.32	\$ 2.56	\$ 17.88
067-0820-028-0000	RESIDENTIAL	\$ 15.32	\$ 2.56	\$ 17.88
067-0820-029-0000	RESIDENTIAL	\$ 15.32	\$ 2.56	\$ 17.88
067-0820-030-0000	RESIDENTIAL	\$ 15.32	\$ 2.56	\$ 17.88
067-0820-031-0000	RESIDENTIAL	\$ 15.32	\$ 2.56	\$ 17.88
067-0820-032-0000	RESIDENTIAL	\$ 15.32	\$ 2.56	\$ 17.88
067-0820-033-0000	RESIDENTIAL	\$ 15.32	\$ 2.56	\$ 17.88
067-0820-034-0000	RESIDENTIAL	\$ 15.32	\$ 2.56	\$ 17.88
067-0820-035-0000	RESIDENTIAL	\$ 15.32	\$ 2.56	\$ 17.88
067-0820-036-0000	RESIDENTIAL	\$ 15.32	\$ 2.56	\$ 17.88
067-0820-037-0000	RESIDENTIAL	\$ 15.32	\$ 2.56	\$ 17.88
067-0820-038-0000	RESIDENTIAL	\$ 15.32	\$ 2.56	\$ 17.88
067-0820-039-0000	RESIDENTIAL	\$ 15.32	\$ 2.56	\$ 17.88
067-0820-040-0000	RESIDENTIAL	\$ 15.32	\$ 2.56	\$ 17.88
067-0820-041-0000	RESIDENTIAL	\$ 15.32	\$ 2.56	\$ 17.88
067-0820-042-0000	RESIDENTIAL	\$ 15.32	\$ 2.56	\$ 17.88
067-0820-043-0000	RESIDENTIAL	\$ 15.32	\$ 2.56	\$ 17.88
067-0820-044-0000	RESIDENTIAL	\$ 15.32	\$ 2.56	\$ 17.88
067-0820-045-0000	RESIDENTIAL	\$ 15.32	\$ 2.56	\$ 17.88
067-0820-046-0000	RESIDENTIAL	\$ 15.32	\$ 2.56	\$ 17.88
067-0820-047-0000	RESIDENTIAL	\$ 15.32	\$ 2.56	\$ 17.88
067-0820-048-0000	RESIDENTIAL	\$ 15.32	\$ 2.56	\$ 17.88
067-0820-049-0000	RESIDENTIAL	\$ 15.32	\$ 2.56	\$ 17.88
067-0820-050-0000	RESIDENTIAL	\$ 15.32	\$ 2.56	\$ 17.88
067-0820-051-0000	RESIDENTIAL	\$ 15.32	\$ 2.56	\$ 17.88
067-0820-052-0000	RESIDENTIAL	\$ 15.32	\$ 2.56	\$ 17.88
067-0820-053-0000	RESIDENTIAL	\$ 15.32	\$ 2.56	\$ 17.88
067-0820-054-0000	RESIDENTIAL	\$ 15.32	\$ 2.56	\$ 17.88
067-0820-055-0000	RESIDENTIAL	\$ 15.32	\$ 2.56	\$ 17.88
067-0820-056-0000	RESIDENTIAL	\$ 15.32	\$ 2.56	\$ 17.88
067-0820-057-0000	RESIDENTIAL	\$ 15.32	\$ 2.56	\$ 17.88
067-0820-058-0000	RESIDENTIAL	\$ 15.32	\$ 2.56	\$ 17.88
067-0830-001-0000	RESIDENTIAL	\$ 15.32	\$ 2.56	\$ 17.88
067-0830-002-0000	RESIDENTIAL	\$ 15.32	\$ 2.56	\$ 17.88
067-0830-003-0000	RESIDENTIAL	\$ 15.32	\$ 2.56	\$ 17.88
067-0830-004-0000	RESIDENTIAL	\$ 15.32	\$ 2.56	\$ 17.88
067-0830-005-0000	RESIDENTIAL	\$ 15.32	\$ 2.56	\$ 17.88
067-0830-006-0000	RESIDENTIAL	\$ 15.32	\$ 2.56	\$ 17.88
067-0830-007-0000	RESIDENTIAL	\$ 15.32	\$ 2.56	\$ 17.88
067-0830-008-0000	RESIDENTIAL	\$ 15.32	\$ 2.56	\$ 17.88
067-0830-009-0000	RESIDENTIAL	\$ 15.32	\$ 2.56	\$ 17.88
067-0830-010-0000	RESIDENTIAL	\$ 15.32	\$ 2.56	\$ 17.88

ITEM 10.4.

City of Rancho Cordova
Lighting District No. 2012-1
Fiscal Year 2020-21 Assessment Roll

ATTACHMENT 2

APN	District Classification	Street Light Charge	Safety Light Charge	Total Assessment
067-0830-011-0000	RESIDENTIAL	\$ 15.32	\$ 2.56	\$ 17.88
067-0830-012-0000	RESIDENTIAL	\$ 15.32	\$ 2.56	\$ 17.88
067-0830-013-0000	RESIDENTIAL	\$ 15.32	\$ 2.56	\$ 17.88
067-0830-014-0000	RESIDENTIAL	\$ 15.32	\$ 2.56	\$ 17.88
067-0830-015-0000	RESIDENTIAL	\$ 15.32	\$ 2.56	\$ 17.88
067-0830-016-0000	RESIDENTIAL	\$ 15.32	\$ 2.56	\$ 17.88
067-0830-017-0000	RESIDENTIAL	\$ 15.32	\$ 2.56	\$ 17.88
067-0830-018-0000	RESIDENTIAL	\$ 15.32	\$ 2.56	\$ 17.88
067-0830-019-0000	RESIDENTIAL	\$ 15.32	\$ 2.56	\$ 17.88
067-0830-020-0000	RESIDENTIAL	\$ 15.32	\$ 2.56	\$ 17.88
067-0830-021-0000	RESIDENTIAL	\$ 15.32	\$ 2.56	\$ 17.88
067-0830-022-0000	RESIDENTIAL	\$ 15.32	\$ 2.56	\$ 17.88
067-0830-023-0000	RESIDENTIAL	\$ 15.32	\$ 2.56	\$ 17.88
067-0830-024-0000	RESIDENTIAL	\$ 15.32	\$ 2.56	\$ 17.88
067-0830-025-0000	RESIDENTIAL	\$ 15.32	\$ 2.56	\$ 17.88
067-0830-026-0000	RESIDENTIAL	\$ 15.32	\$ 2.56	\$ 17.88
067-0830-027-0000	RESIDENTIAL	\$ 15.32	\$ 2.56	\$ 17.88
067-0830-028-0000	RESIDENTIAL	\$ 15.32	\$ 2.56	\$ 17.88
067-0830-029-0000	RESIDENTIAL	\$ 15.32	\$ 2.56	\$ 17.88
067-0830-030-0000	RESIDENTIAL	\$ 15.32	\$ 2.56	\$ 17.88
067-0830-031-0000	RESIDENTIAL	\$ 15.32	\$ 2.56	\$ 17.88
067-0830-032-0000	RESIDENTIAL	\$ 15.32	\$ 2.56	\$ 17.88
067-0830-033-0000	RESIDENTIAL	\$ 15.32	\$ 2.56	\$ 17.88
067-0830-034-0000	RESIDENTIAL	\$ 15.32	\$ 2.56	\$ 17.88
067-0830-035-0000	RESIDENTIAL	\$ 15.32	\$ 2.56	\$ 17.88
067-0830-036-0000	RESIDENTIAL	\$ 15.32	\$ 2.56	\$ 17.88
067-0830-037-0000	RESIDENTIAL	\$ 15.32	\$ 2.56	\$ 17.88
067-0830-038-0000	RESIDENTIAL	\$ 15.32	\$ 2.56	\$ 17.88
067-0830-039-0000	RESIDENTIAL	\$ 15.32	\$ 2.56	\$ 17.88
067-0830-040-0000	RESIDENTIAL	\$ 15.32	\$ 2.56	\$ 17.88
067-0830-041-0000	RESIDENTIAL	\$ 15.32	\$ 2.56	\$ 17.88
067-0830-042-0000	RESIDENTIAL	\$ 15.32	\$ 2.56	\$ 17.88
067-0830-043-0000	RESIDENTIAL	\$ 15.32	\$ 2.56	\$ 17.88
067-0830-044-0000	RESIDENTIAL	\$ 15.32	\$ 2.56	\$ 17.88
067-0830-045-0000	RESIDENTIAL	\$ 15.32	\$ 2.56	\$ 17.88
067-0830-046-0000	RESIDENTIAL	\$ 15.32	\$ 2.56	\$ 17.88
067-0830-047-0000	RESIDENTIAL	\$ 15.32	\$ 2.56	\$ 17.88
067-0830-048-0000	RESIDENTIAL	\$ 15.32	\$ 2.56	\$ 17.88
067-0830-049-0000	RESIDENTIAL	\$ 15.32	\$ 2.56	\$ 17.88
067-0830-050-0000	RESIDENTIAL	\$ 15.32	\$ 2.56	\$ 17.88
067-0830-051-0000	RESIDENTIAL	\$ 15.32	\$ 2.56	\$ 17.88
067-0830-052-0000	RESIDENTIAL	\$ 15.32	\$ 2.56	\$ 17.88
067-0830-053-0000	RESIDENTIAL	\$ 15.32	\$ 2.56	\$ 17.88
067-0830-054-0000	RESIDENTIAL	\$ 15.32	\$ 2.56	\$ 17.88

ITEM 10.4.

City of Rancho Cordova
Lighting District No. 2012-1
Fiscal Year 2020-21 Assessment Roll

ATTACHMENT 2

APN	District Classification	Street Light Charge	Safety Light Charge	Total Assessment
067-0830-055-0000	RESIDENTIAL	\$ 15.32	\$ 2.56	\$ 17.88
067-0830-056-0000	RESIDENTIAL	\$ 15.32	\$ 2.56	\$ 17.88
067-0830-057-0000	RESIDENTIAL	\$ 15.32	\$ 2.56	\$ 17.88
067-0830-058-0000	RESIDENTIAL	\$ 15.32	\$ 2.56	\$ 17.88
067-0830-059-0000	RESIDENTIAL	\$ 15.32	\$ 2.56	\$ 17.88
067-0830-060-0000	RESIDENTIAL	\$ 15.32	\$ 2.56	\$ 17.88
067-0830-061-0000	RESIDENTIAL	\$ 15.32	\$ 2.56	\$ 17.88
067-0830-062-0000	RESIDENTIAL	\$ 15.32	\$ 2.56	\$ 17.88
067-0830-063-0000	RESIDENTIAL	\$ 15.32	\$ 2.56	\$ 17.88
067-0830-064-0000	RESIDENTIAL	\$ 15.32	\$ 2.56	\$ 17.88
067-0830-065-0000	RESIDENTIAL	\$ 15.32	\$ 2.56	\$ 17.88
067-0830-066-0000	RESIDENTIAL	\$ 15.32	\$ 2.56	\$ 17.88
067-0830-067-0000	RESIDENTIAL	\$ 15.32	\$ 2.56	\$ 17.88
067-0830-068-0000	RESIDENTIAL	\$ 15.32	\$ 2.56	\$ 17.88
067-0830-069-0000	RESIDENTIAL	\$ 15.32	\$ 2.56	\$ 17.88
067-0830-070-0000	RESIDENTIAL	\$ 15.32	\$ 2.56	\$ 17.88
067-0830-071-0000	RESIDENTIAL	\$ 15.32	\$ 2.56	\$ 17.88
067-0830-072-0000	RESIDENTIAL	\$ 15.32	\$ 2.56	\$ 17.88
067-0830-073-0000	RESIDENTIAL	\$ 15.32	\$ 2.56	\$ 17.88
067-0830-074-0000	RESIDENTIAL	\$ 15.32	\$ 2.56	\$ 17.88
067-0830-075-0000	RESIDENTIAL	\$ 15.32	\$ 2.56	\$ 17.88
067-0830-076-0000	RESIDENTIAL	\$ 15.32	\$ 2.56	\$ 17.88
067-0830-077-0000	RESIDENTIAL	\$ 15.32	\$ 2.56	\$ 17.88
067-0830-078-0000	RESIDENTIAL	\$ 15.32	\$ 2.56	\$ 17.88
067-0830-079-0000	RESIDENTIAL	\$ 15.32	\$ 2.56	\$ 17.88
067-0830-080-0000	RESIDENTIAL	\$ 15.32	\$ 2.56	\$ 17.88
067-0840-001-0000	RESIDENTIAL	\$ 15.32	\$ 2.56	\$ 17.88
067-0840-002-0000	RESIDENTIAL	\$ 15.32	\$ 2.56	\$ 17.88
067-0840-003-0000	RESIDENTIAL	\$ 15.32	\$ 2.56	\$ 17.88
067-0840-004-0000	RESIDENTIAL	\$ 15.32	\$ 2.56	\$ 17.88
067-0840-005-0000	RESIDENTIAL	\$ 15.32	\$ 2.56	\$ 17.88
067-0840-006-0000	RESIDENTIAL	\$ 15.32	\$ 2.56	\$ 17.88
067-0840-007-0000	RESIDENTIAL	\$ 15.32	\$ 2.56	\$ 17.88
067-0840-008-0000	RESIDENTIAL	\$ 15.32	\$ 2.56	\$ 17.88
067-0840-009-0000	RESIDENTIAL	\$ 15.32	\$ 2.56	\$ 17.88
067-0840-010-0000	RESIDENTIAL	\$ 15.32	\$ 2.56	\$ 17.88
067-0840-011-0000	RESIDENTIAL	\$ 15.32	\$ 2.56	\$ 17.88
067-0840-012-0000	RESIDENTIAL	\$ 15.32	\$ 2.56	\$ 17.88
067-0840-013-0000	RESIDENTIAL	\$ 15.32	\$ 2.56	\$ 17.88
067-0840-014-0000	RESIDENTIAL	\$ 15.32	\$ 2.56	\$ 17.88
067-0840-015-0000	RESIDENTIAL	\$ 15.32	\$ 2.56	\$ 17.88
067-0840-016-0000	RESIDENTIAL	\$ 15.32	\$ 2.56	\$ 17.88
067-0840-017-0000	RESIDENTIAL	\$ 15.32	\$ 2.56	\$ 17.88
067-0840-018-0000	RESIDENTIAL	\$ 15.32	\$ 2.56	\$ 17.88

ITEM 10.4.

City of Rancho Cordova
Lighting District No. 2012-1
Fiscal Year 2020-21 Assessment Roll

ATTACHMENT 2

APN	District Classification	Street Light Charge	Safety Light Charge	Total Assessment
067-0840-019-0000	RESIDENTIAL	\$ 15.32	\$ 2.56	\$ 17.88
067-0840-020-0000	RESIDENTIAL	\$ 15.32	\$ 2.56	\$ 17.88
067-0840-021-0000	RESIDENTIAL	\$ 15.32	\$ 2.56	\$ 17.88
067-0840-022-0000	RESIDENTIAL	\$ 15.32	\$ 2.56	\$ 17.88
067-0840-023-0000	RESIDENTIAL	\$ 15.32	\$ 2.56	\$ 17.88
067-0840-024-0000	RESIDENTIAL	\$ 15.32	\$ 2.56	\$ 17.88
067-0840-025-0000	RESIDENTIAL	\$ 15.32	\$ 2.56	\$ 17.88
067-0840-026-0000	RESIDENTIAL	\$ 15.32	\$ 2.56	\$ 17.88
067-0840-027-0000	RESIDENTIAL	\$ 15.32	\$ 2.56	\$ 17.88
067-0840-028-0000	RESIDENTIAL	\$ 15.32	\$ 2.56	\$ 17.88
067-0840-029-0000	RESIDENTIAL	\$ 15.32	\$ 2.56	\$ 17.88
067-0840-030-0000	RESIDENTIAL	\$ 15.32	\$ 2.56	\$ 17.88
067-0840-031-0000	RESIDENTIAL	\$ 15.32	\$ 2.56	\$ 17.88
067-0840-032-0000	RESIDENTIAL	\$ 15.32	\$ 2.56	\$ 17.88
067-0840-033-0000	RESIDENTIAL	\$ 15.32	\$ 2.56	\$ 17.88
067-0840-034-0000	RESIDENTIAL	\$ 15.32	\$ 2.56	\$ 17.88
067-0840-035-0000	RESIDENTIAL	\$ 15.32	\$ 2.56	\$ 17.88
067-0840-036-0000	RESIDENTIAL	\$ 15.32	\$ 2.56	\$ 17.88
067-0840-037-0000	RESIDENTIAL	\$ 15.32	\$ 2.56	\$ 17.88
067-0840-038-0000	RESIDENTIAL	\$ 15.32	\$ 2.56	\$ 17.88
067-0840-039-0000	RESIDENTIAL	\$ 15.32	\$ 2.56	\$ 17.88
067-0840-040-0000	RESIDENTIAL	\$ 15.32	\$ 2.56	\$ 17.88
067-0840-041-0000	RESIDENTIAL	\$ 15.32	\$ 2.56	\$ 17.88
067-0840-042-0000	RESIDENTIAL	\$ 15.32	\$ 2.56	\$ 17.88
067-0840-043-0000	RESIDENTIAL	\$ 15.32	\$ 2.56	\$ 17.88
067-0840-044-0000	RESIDENTIAL	\$ 15.32	\$ 2.56	\$ 17.88
067-0840-045-0000	RESIDENTIAL	\$ 15.32	\$ 2.56	\$ 17.88
067-0840-046-0000	RESIDENTIAL	\$ 15.32	\$ 2.56	\$ 17.88
067-0840-047-0000	RESIDENTIAL	\$ 15.32	\$ 2.56	\$ 17.88
067-0840-048-0000	RESIDENTIAL	\$ 15.32	\$ 2.56	\$ 17.88
067-0840-049-0000	RESIDENTIAL	\$ 15.32	\$ 2.56	\$ 17.88
067-0840-050-0000	RESIDENTIAL	\$ 15.32	\$ 2.56	\$ 17.88
067-0840-051-0000	RESIDENTIAL	\$ 15.32	\$ 2.56	\$ 17.88
067-0840-052-0000	RESIDENTIAL	\$ 15.32	\$ 2.56	\$ 17.88
067-0840-053-0000	RESIDENTIAL	\$ 15.32	\$ 2.56	\$ 17.88
067-0840-054-0000	RESIDENTIAL	\$ 15.32	\$ 2.56	\$ 17.88
067-0840-055-0000	RESIDENTIAL	\$ 15.32	\$ 2.56	\$ 17.88
067-0840-056-0000	RESIDENTIAL	\$ 15.32	\$ 2.56	\$ 17.88
067-0840-057-0000	RESIDENTIAL	\$ 15.32	\$ 2.56	\$ 17.88
067-0840-058-0000	RESIDENTIAL	\$ 15.32	\$ 2.56	\$ 17.88
067-0840-059-0000	RESIDENTIAL	\$ 15.32	\$ 2.56	\$ 17.88
067-0840-060-0000	RESIDENTIAL	\$ 15.32	\$ 2.56	\$ 17.88
067-0840-061-0000	RESIDENTIAL	\$ 15.32	\$ 2.56	\$ 17.88
067-0840-062-0000	RESIDENTIAL	\$ 15.32	\$ 2.56	\$ 17.88

ITEM 10.4.

City of Rancho Cordova
Lighting District No. 2012-1
Fiscal Year 2020-21 Assessment Roll

ATTACHMENT 2

APN	District Classification	Street Light Charge	Safety Light Charge	Total Assessment
067-0840-063-0000	RESIDENTIAL	\$ 15.32	\$ 2.56	\$ 17.88
067-0840-064-0000	RESIDENTIAL	\$ 15.32	\$ 2.56	\$ 17.88
067-0840-065-0000	RESIDENTIAL	\$ 15.32	\$ 2.56	\$ 17.88
067-0840-066-0000	RESIDENTIAL	\$ 15.32	\$ 2.56	\$ 17.88
067-0840-067-0000	RESIDENTIAL	\$ 15.32	\$ 2.56	\$ 17.88
067-0840-068-0000	RESIDENTIAL	\$ 15.32	\$ 2.56	\$ 17.88
067-0840-069-0000	RESIDENTIAL	\$ 15.32	\$ 2.56	\$ 17.88
067-0840-070-0000	RESIDENTIAL	\$ 15.32	\$ 2.56	\$ 17.88
067-0840-071-0000	RESIDENTIAL	\$ 15.32	\$ 2.56	\$ 17.88
067-0840-072-0000	RESIDENTIAL	\$ 15.32	\$ 2.56	\$ 17.88
067-0840-073-0000	RESIDENTIAL	\$ 15.32	\$ 2.56	\$ 17.88
067-0840-074-0000	RESIDENTIAL	\$ 15.32	\$ 2.56	\$ 17.88
067-0840-075-0000	RESIDENTIAL	\$ 15.32	\$ 2.56	\$ 17.88
067-0840-076-0000	RESIDENTIAL	\$ 15.32	\$ 2.56	\$ 17.88
067-0840-077-0000	RESIDENTIAL	\$ 15.32	\$ 2.56	\$ 17.88
067-0840-078-0000	RESIDENTIAL	\$ 15.32	\$ 2.56	\$ 17.88
067-0840-079-0000	RESIDENTIAL	\$ 15.32	\$ 2.56	\$ 17.88
067-0840-080-0000	RESIDENTIAL	\$ 15.32	\$ 2.56	\$ 17.88
067-0840-081-0000	RESIDENTIAL	\$ 15.32	\$ 2.56	\$ 17.88
067-0840-082-0000	RESIDENTIAL	\$ 15.32	\$ 2.56	\$ 17.88
067-0840-083-0000	RESIDENTIAL	\$ 15.32	\$ 2.56	\$ 17.88
067-0840-084-0000	RESIDENTIAL	\$ 15.32	\$ 2.56	\$ 17.88
067-0840-085-0000	RESIDENTIAL	\$ 15.32	\$ 2.56	\$ 17.88
067-0840-086-0000	RESIDENTIAL	\$ 15.32	\$ 2.56	\$ 17.88
067-0840-087-0000	RESIDENTIAL	\$ 15.32	\$ 2.56	\$ 17.88
067-0840-088-0000	RESIDENTIAL	\$ 15.32	\$ 2.56	\$ 17.88
067-0840-089-0000	RESIDENTIAL	\$ 15.32	\$ 2.56	\$ 17.88
067-0840-090-0000	RESIDENTIAL	\$ 15.32	\$ 2.56	\$ 17.88
067-0840-091-0000	RESIDENTIAL	\$ 15.32	\$ 2.56	\$ 17.88
067-0840-092-0000	RESIDENTIAL	\$ 15.32	\$ 2.56	\$ 17.88
067-0840-093-0000	RESIDENTIAL	\$ 15.32	\$ 2.56	\$ 17.88
067-0840-094-0000	RESIDENTIAL	\$ 15.32	\$ 2.56	\$ 17.88
067-0840-095-0000	RESIDENTIAL	\$ 15.32	\$ 2.56	\$ 17.88
067-0840-096-0000	RESIDENTIAL	\$ 15.32	\$ 2.56	\$ 17.88
067-0840-097-0000	RESIDENTIAL	\$ 15.32	\$ 2.56	\$ 17.88
067-0840-098-0000	RESIDENTIAL	\$ 15.32	\$ 2.56	\$ 17.88
067-0840-099-0000	RESIDENTIAL	\$ 15.32	\$ 2.56	\$ 17.88
067-0840-100-0000	RESIDENTIAL	\$ 15.32	\$ 2.56	\$ 17.88
067-0840-101-0000	RESIDENTIAL	\$ 15.32	\$ 2.56	\$ 17.88
067-0840-102-0000	RESIDENTIAL	\$ 15.32	\$ 2.56	\$ 17.88
067-0840-103-0000	RESIDENTIAL	\$ 15.32	\$ 2.56	\$ 17.88
067-0840-104-0000	RESIDENTIAL	\$ 15.32	\$ 2.56	\$ 17.88
067-0840-105-0000	RESIDENTIAL	\$ 15.32	\$ 2.56	\$ 17.88
067-0840-106-0000	RESIDENTIAL	\$ 15.32	\$ 2.56	\$ 17.88

ITEM 10.4.

City of Rancho Cordova
Lighting District No. 2012-1
Fiscal Year 2020-21 Assessment Roll

ATTACHMENT 2

APN	District Classification	Street Light Charge	Safety Light Charge	Total Assessment
067-0840-107-0000	RESIDENTIAL	\$ 15.32	\$ 2.56	\$ 17.88
067-0840-108-0000	RESIDENTIAL	\$ 15.32	\$ 2.56	\$ 17.88
067-0840-109-0000	RESIDENTIAL	\$ 15.32	\$ 2.56	\$ 17.88
067-0840-110-0000	RESIDENTIAL	\$ 15.32	\$ 2.56	\$ 17.88
067-0840-111-0000	RESIDENTIAL	\$ 15.32	\$ 2.56	\$ 17.88
067-0840-112-0000	RESIDENTIAL	\$ 15.32	\$ 2.56	\$ 17.88
067-0840-113-0000	RESIDENTIAL	\$ 15.32	\$ 2.56	\$ 17.88
067-0840-114-0000	RESIDENTIAL	\$ 15.32	\$ 2.56	\$ 17.88
067-0840-115-0000	RESIDENTIAL	\$ 15.32	\$ 2.56	\$ 17.88
067-0840-116-0000	RESIDENTIAL	\$ 15.32	\$ 2.56	\$ 17.88
067-0840-117-0000	RESIDENTIAL	\$ 15.32	\$ 2.56	\$ 17.88
067-0850-001-0000	RESIDENTIAL	\$ 15.32	\$ 2.56	\$ 17.88
067-0850-002-0000	RESIDENTIAL	\$ 15.32	\$ 2.56	\$ 17.88
067-0850-003-0000	RESIDENTIAL	\$ 15.32	\$ 2.56	\$ 17.88
067-0850-004-0000	RESIDENTIAL	\$ 15.32	\$ 2.56	\$ 17.88
067-0850-005-0000	RESIDENTIAL	\$ 15.32	\$ 2.56	\$ 17.88
067-0850-006-0000	RESIDENTIAL	\$ 15.32	\$ 2.56	\$ 17.88
067-0850-007-0000	RESIDENTIAL	\$ 15.32	\$ 2.56	\$ 17.88
067-0850-008-0000	RESIDENTIAL	\$ 15.32	\$ 2.56	\$ 17.88
067-0850-009-0000	RESIDENTIAL	\$ 15.32	\$ 2.56	\$ 17.88
067-0850-010-0000	RESIDENTIAL	\$ 15.32	\$ 2.56	\$ 17.88
067-0850-011-0000	RESIDENTIAL	\$ 15.32	\$ 2.56	\$ 17.88
067-0850-012-0000	RESIDENTIAL	\$ 15.32	\$ 2.56	\$ 17.88
067-0850-013-0000	RESIDENTIAL	\$ 15.32	\$ 2.56	\$ 17.88
067-0850-014-0000	RESIDENTIAL	\$ 15.32	\$ 2.56	\$ 17.88
067-0850-015-0000	RESIDENTIAL	\$ 15.32	\$ 2.56	\$ 17.88
067-0850-016-0000	RESIDENTIAL	\$ 15.32	\$ 2.56	\$ 17.88
067-0850-017-0000	RESIDENTIAL	\$ 15.32	\$ 2.56	\$ 17.88
067-0850-018-0000	RESIDENTIAL	\$ 15.32	\$ 2.56	\$ 17.88
067-0850-019-0000	RESIDENTIAL	\$ 15.32	\$ 2.56	\$ 17.88
067-0850-020-0000	RESIDENTIAL	\$ 15.32	\$ 2.56	\$ 17.88
067-0850-021-0000	RESIDENTIAL	\$ 15.32	\$ 2.56	\$ 17.88
067-0850-022-0000	RESIDENTIAL	\$ 15.32	\$ 2.56	\$ 17.88
067-0850-023-0000	RESIDENTIAL	\$ 15.32	\$ 2.56	\$ 17.88
067-0850-024-0000	RESIDENTIAL	\$ 15.32	\$ 2.56	\$ 17.88
067-0850-025-0000	RESIDENTIAL	\$ 15.32	\$ 2.56	\$ 17.88
067-0850-026-0000	RESIDENTIAL	\$ 15.32	\$ 2.56	\$ 17.88
067-0850-027-0000	RESIDENTIAL	\$ 15.32	\$ 2.56	\$ 17.88
067-0850-028-0000	RESIDENTIAL	\$ 15.32	\$ 2.56	\$ 17.88
067-0850-029-0000	RESIDENTIAL	\$ 15.32	\$ 2.56	\$ 17.88
067-0850-030-0000	RESIDENTIAL	\$ 15.32	\$ 2.56	\$ 17.88
067-0850-031-0000	RESIDENTIAL	\$ 15.32	\$ 2.56	\$ 17.88
067-0850-032-0000	RESIDENTIAL	\$ 15.32	\$ 2.56	\$ 17.88
067-0850-033-0000	RESIDENTIAL	\$ 15.32	\$ 2.56	\$ 17.88

ITEM 10.4.

City of Rancho Cordova
Lighting District No. 2012-1
Fiscal Year 2020-21 Assessment Roll

ATTACHMENT 2

APN	District Classification	Street Light Charge	Safety Light Charge	Total Assessment
067-0850-034-0000	RESIDENTIAL	\$ 15.32	\$ 2.56	\$ 17.88
067-0850-035-0000	RESIDENTIAL	\$ 15.32	\$ 2.56	\$ 17.88
067-0850-036-0000	RESIDENTIAL	\$ 15.32	\$ 2.56	\$ 17.88
067-0850-037-0000	RESIDENTIAL	\$ 15.32	\$ 2.56	\$ 17.88
067-0850-038-0000	RESIDENTIAL	\$ 15.32	\$ 2.56	\$ 17.88
067-0850-039-0000	RESIDENTIAL	\$ 15.32	\$ 2.56	\$ 17.88
067-0850-040-0000	RESIDENTIAL	\$ 15.32	\$ 2.56	\$ 17.88
067-0850-041-0000	RESIDENTIAL	\$ 15.32	\$ 2.56	\$ 17.88
067-0850-042-0000	RESIDENTIAL	\$ 15.32	\$ 2.56	\$ 17.88
067-0850-043-0000	RESIDENTIAL	\$ 15.32	\$ 2.56	\$ 17.88
067-0850-044-0000	RESIDENTIAL	\$ 15.32	\$ 2.56	\$ 17.88
067-0850-045-0000	RESIDENTIAL	\$ 15.32	\$ 2.56	\$ 17.88
067-0850-046-0000	RESIDENTIAL	\$ 15.32	\$ 2.56	\$ 17.88
067-0850-047-0000	RESIDENTIAL	\$ 15.32	\$ 2.56	\$ 17.88
067-0850-048-0000	RESIDENTIAL	\$ 15.32	\$ 2.56	\$ 17.88
067-0850-049-0000	RESIDENTIAL	\$ 15.32	\$ 2.56	\$ 17.88
067-0850-050-0000	RESIDENTIAL	\$ 15.32	\$ 2.56	\$ 17.88
067-0850-051-0000	RESIDENTIAL	\$ 15.32	\$ 2.56	\$ 17.88
067-0850-052-0000	RESIDENTIAL	\$ 15.32	\$ 2.56	\$ 17.88
067-0850-053-0000	RESIDENTIAL	\$ 15.32	\$ 2.56	\$ 17.88
067-0850-054-0000	RESIDENTIAL	\$ 15.32	\$ 2.56	\$ 17.88
067-0850-055-0000	RESIDENTIAL	\$ 15.32	\$ 2.56	\$ 17.88
067-0850-059-0000	RESIDENTIAL	\$ 15.32	\$ 2.56	\$ 17.88
067-0850-060-0000	RESIDENTIAL	\$ 15.32	\$ 2.56	\$ 17.88
067-0850-061-0000	RESIDENTIAL	\$ 15.32	\$ 2.56	\$ 17.88
067-0850-062-0000	RESIDENTIAL	\$ 15.32	\$ 2.56	\$ 17.88
067-0850-063-0000	RESIDENTIAL	\$ 15.32	\$ 2.56	\$ 17.88
067-0850-064-0000	RESIDENTIAL	\$ 15.32	\$ 2.56	\$ 17.88
067-0850-065-0000	RESIDENTIAL	\$ 15.32	\$ 2.56	\$ 17.88
067-0850-066-0000	RESIDENTIAL	\$ 15.32	\$ 2.56	\$ 17.88
067-0850-067-0000	RESIDENTIAL	\$ 15.32	\$ 2.56	\$ 17.88
067-0850-068-0000	RESIDENTIAL	\$ 15.32	\$ 2.56	\$ 17.88
067-0850-069-0000	RESIDENTIAL	\$ 15.32	\$ 2.56	\$ 17.88
067-0850-070-0000	RESIDENTIAL	\$ 15.32	\$ 2.56	\$ 17.88
067-0850-071-0000	RESIDENTIAL	\$ 15.32	\$ 2.56	\$ 17.88
067-0850-072-0000	RESIDENTIAL	\$ 15.32	\$ 2.56	\$ 17.88
067-0850-073-0000	RESIDENTIAL	\$ 15.32	\$ 2.56	\$ 17.88
067-0850-074-0000	RESIDENTIAL	\$ 15.32	\$ 2.56	\$ 17.88
067-0850-075-0000	RESIDENTIAL	\$ 15.32	\$ 2.56	\$ 17.88
067-0850-076-0000	RESIDENTIAL	\$ 15.32	\$ 2.56	\$ 17.88
067-0850-077-0000	RESIDENTIAL	\$ 15.32	\$ 2.56	\$ 17.88
067-0850-078-0000	RESIDENTIAL	\$ 15.32	\$ 2.56	\$ 17.88
067-0850-079-0000	RESIDENTIAL	\$ 15.32	\$ 2.56	\$ 17.88
067-0850-080-0000	RESIDENTIAL	\$ 15.32	\$ 2.56	\$ 17.88

ITEM 10.4.

City of Rancho Cordova
Lighting District No. 2012-1
Fiscal Year 2020-21 Assessment Roll

ATTACHMENT 2

APN	District Classification	Street Light Charge	Safety Light Charge	Total Assessment
067-0850-085-0000	RESIDENTIAL	\$ 15.32	\$ 2.56	\$ 17.88
067-0850-086-0000	RESIDENTIAL	\$ 15.32	\$ 2.56	\$ 17.88
067-0850-087-0000	RESIDENTIAL	\$ 15.32	\$ 2.56	\$ 17.88
067-0850-088-0000	RESIDENTIAL	\$ 15.32	\$ 2.56	\$ 17.88
067-0850-089-0000	RESIDENTIAL	\$ 15.32	\$ 2.56	\$ 17.88
067-0850-090-0000	RESIDENTIAL	\$ 15.32	\$ 2.56	\$ 17.88
067-0850-091-0000	RESIDENTIAL	\$ 15.32	\$ 2.56	\$ 17.88
067-0850-092-0000	RESIDENTIAL	\$ 15.32	\$ 2.56	\$ 17.88
067-0850-094-0000	RESIDENTIAL	\$ 15.32	\$ 2.56	\$ 17.88
067-0860-001-0000	RESIDENTIAL	\$ 15.32	\$ 2.56	\$ 17.88
067-0860-002-0000	RESIDENTIAL	\$ 15.32	\$ 2.56	\$ 17.88
067-0860-003-0000	RESIDENTIAL	\$ 15.32	\$ 2.56	\$ 17.88
067-0860-004-0000	RESIDENTIAL	\$ 15.32	\$ 2.56	\$ 17.88
067-0860-005-0000	RESIDENTIAL	\$ 15.32	\$ 2.56	\$ 17.88
067-0860-006-0000	RESIDENTIAL	\$ 15.32	\$ 2.56	\$ 17.88
067-0860-007-0000	RESIDENTIAL	\$ 15.32	\$ 2.56	\$ 17.88
067-0860-008-0000	RESIDENTIAL	\$ 15.32	\$ 2.56	\$ 17.88
067-0860-009-0000	RESIDENTIAL	\$ 15.32	\$ 2.56	\$ 17.88
067-0860-010-0000	RESIDENTIAL	\$ 15.32	\$ 2.56	\$ 17.88
067-0860-011-0000	RESIDENTIAL	\$ 15.32	\$ 2.56	\$ 17.88
067-0860-012-0000	RESIDENTIAL	\$ 15.32	\$ 2.56	\$ 17.88
067-0860-013-0000	RESIDENTIAL	\$ 15.32	\$ 2.56	\$ 17.88
067-0860-014-0000	RESIDENTIAL	\$ 15.32	\$ 2.56	\$ 17.88
067-0860-015-0000	RESIDENTIAL	\$ 15.32	\$ 2.56	\$ 17.88
067-0860-016-0000	RESIDENTIAL	\$ 15.32	\$ 2.56	\$ 17.88
067-0860-017-0000	RESIDENTIAL	\$ 15.32	\$ 2.56	\$ 17.88
067-0860-018-0000	RESIDENTIAL	\$ 15.32	\$ 2.56	\$ 17.88
067-0860-019-0000	RESIDENTIAL	\$ 15.32	\$ 2.56	\$ 17.88
067-0860-020-0000	RESIDENTIAL	\$ 15.32	\$ 2.56	\$ 17.88
067-0860-021-0000	RESIDENTIAL	\$ 15.32	\$ 2.56	\$ 17.88
067-0860-022-0000	RESIDENTIAL	\$ 15.32	\$ 2.56	\$ 17.88
067-0860-023-0000	RESIDENTIAL	\$ 15.32	\$ 2.56	\$ 17.88
067-0860-024-0000	RESIDENTIAL	\$ 15.32	\$ 2.56	\$ 17.88
067-0860-025-0000	RESIDENTIAL	\$ 15.32	\$ 2.56	\$ 17.88
067-0860-026-0000	RESIDENTIAL	\$ 15.32	\$ 2.56	\$ 17.88
067-0860-027-0000	RESIDENTIAL	\$ 15.32	\$ 2.56	\$ 17.88
067-0860-028-0000	RESIDENTIAL	\$ 15.32	\$ 2.56	\$ 17.88
067-0860-029-0000	RESIDENTIAL	\$ 15.32	\$ 2.56	\$ 17.88
067-0860-030-0000	RESIDENTIAL	\$ 15.32	\$ 2.56	\$ 17.88
067-0860-031-0000	RESIDENTIAL	\$ 15.32	\$ 2.56	\$ 17.88
067-0860-032-0000	RESIDENTIAL	\$ 15.32	\$ 2.56	\$ 17.88
067-0860-033-0000	RESIDENTIAL	\$ 15.32	\$ 2.56	\$ 17.88
067-0860-034-0000	RESIDENTIAL	\$ 15.32	\$ 2.56	\$ 17.88
067-0860-035-0000	RESIDENTIAL	\$ 15.32	\$ 2.56	\$ 17.88

ITEM 10.4.

City of Rancho Cordova
Lighting District No. 2012-1
Fiscal Year 2020-21 Assessment Roll

ATTACHMENT 2

APN	District Classification	Street Light Charge	Safety Light Charge	Total Assessment
067-0860-036-0000	RESIDENTIAL	\$ 15.32	\$ 2.56	\$ 17.88
067-0860-037-0000	RESIDENTIAL	\$ 15.32	\$ 2.56	\$ 17.88
067-0860-038-0000	RESIDENTIAL	\$ 15.32	\$ 2.56	\$ 17.88
067-0860-039-0000	RESIDENTIAL	\$ 15.32	\$ 2.56	\$ 17.88
067-0860-040-0000	RESIDENTIAL	\$ 15.32	\$ 2.56	\$ 17.88
067-0860-041-0000	RESIDENTIAL	\$ 15.32	\$ 2.56	\$ 17.88
067-0860-042-0000	RESIDENTIAL	\$ 15.32	\$ 2.56	\$ 17.88
067-0860-043-0000	RESIDENTIAL	\$ 15.32	\$ 2.56	\$ 17.88
067-0860-044-0000	RESIDENTIAL	\$ 15.32	\$ 2.56	\$ 17.88
067-0860-045-0000	RESIDENTIAL	\$ 15.32	\$ 2.56	\$ 17.88
067-0860-046-0000	RESIDENTIAL	\$ 15.32	\$ 2.56	\$ 17.88
067-0860-047-0000	RESIDENTIAL	\$ 15.32	\$ 2.56	\$ 17.88
067-0860-048-0000	RESIDENTIAL	\$ 15.32	\$ 2.56	\$ 17.88
067-0860-049-0000	RESIDENTIAL	\$ 15.32	\$ 2.56	\$ 17.88
067-0860-050-0000	RESIDENTIAL	\$ 15.32	\$ 2.56	\$ 17.88
067-0860-051-0000	RESIDENTIAL	\$ 15.32	\$ 2.56	\$ 17.88
067-0860-052-0000	RESIDENTIAL	\$ 15.32	\$ 2.56	\$ 17.88
067-0860-053-0000	RESIDENTIAL	\$ 15.32	\$ 2.56	\$ 17.88
067-0860-054-0000	RESIDENTIAL	\$ 15.32	\$ 2.56	\$ 17.88
067-0860-055-0000	RESIDENTIAL	\$ 15.32	\$ 2.56	\$ 17.88
067-0860-056-0000	RESIDENTIAL	\$ 15.32	\$ 2.56	\$ 17.88
067-0860-057-0000	RESIDENTIAL	\$ 15.32	\$ 2.56	\$ 17.88
067-0860-058-0000	RESIDENTIAL	\$ 15.32	\$ 2.56	\$ 17.88
067-0860-059-0000	RESIDENTIAL	\$ 15.32	\$ 2.56	\$ 17.88
067-0860-060-0000	RESIDENTIAL	\$ 15.32	\$ 2.56	\$ 17.88
067-0860-061-0000	RESIDENTIAL	\$ 15.32	\$ 2.56	\$ 17.88
067-0860-062-0000	RESIDENTIAL	\$ 15.32	\$ 2.56	\$ 17.88
067-0860-063-0000	RESIDENTIAL	\$ 15.32	\$ 2.56	\$ 17.88
067-0860-064-0000	RESIDENTIAL	\$ 15.32	\$ 2.56	\$ 17.88
067-0860-065-0000	RESIDENTIAL	\$ 15.32	\$ 2.56	\$ 17.88
067-0860-066-0000	RESIDENTIAL	\$ 15.32	\$ 2.56	\$ 17.88
067-0860-067-0000	RESIDENTIAL	\$ 15.32	\$ 2.56	\$ 17.88
067-0860-068-0000	RESIDENTIAL	\$ 15.32	\$ 2.56	\$ 17.88
067-0860-069-0000	RESIDENTIAL	\$ 15.32	\$ 2.56	\$ 17.88
067-0860-070-0000	RESIDENTIAL	\$ 15.32	\$ 2.56	\$ 17.88
067-0860-071-0000	RESIDENTIAL	\$ 15.32	\$ 2.56	\$ 17.88
067-0860-072-0000	RESIDENTIAL	\$ 15.32	\$ 2.56	\$ 17.88
067-0860-073-0000	RESIDENTIAL	\$ 15.32	\$ 2.56	\$ 17.88
067-0860-074-0000	RESIDENTIAL	\$ 15.32	\$ 2.56	\$ 17.88
067-0860-075-0000	RESIDENTIAL	\$ 15.32	\$ 2.56	\$ 17.88
067-0860-076-0000	RESIDENTIAL	\$ 15.32	\$ 2.56	\$ 17.88
067-0860-077-0000	RESIDENTIAL	\$ 15.32	\$ 2.56	\$ 17.88
067-0860-078-0000	RESIDENTIAL	\$ 15.32	\$ 2.56	\$ 17.88
067-0860-079-0000	RESIDENTIAL	\$ 15.32	\$ 2.56	\$ 17.88

ITEM 10.4.

City of Rancho Cordova
Lighting District No. 2012-1
Fiscal Year 2020-21 Assessment Roll

ATTACHMENT 2

APN	District Classification	Street Light Charge	Safety Light Charge	Total Assessment
067-0860-080-0000	RESIDENTIAL	\$ 15.32	\$ 2.56	\$ 17.88
067-0860-081-0000	RESIDENTIAL	\$ 15.32	\$ 2.56	\$ 17.88
067-0860-082-0000	RESIDENTIAL	\$ 15.32	\$ 2.56	\$ 17.88
067-0860-083-0000	RESIDENTIAL	\$ 15.32	\$ 2.56	\$ 17.88
067-0860-084-0000	RESIDENTIAL	\$ 15.32	\$ 2.56	\$ 17.88
067-0860-085-0000	RESIDENTIAL	\$ 15.32	\$ 2.56	\$ 17.88
067-0860-086-0000	RESIDENTIAL	\$ 15.32	\$ 2.56	\$ 17.88
067-0860-087-0000	RESIDENTIAL	\$ 15.32	\$ 2.56	\$ 17.88
067-0860-088-0000	RESIDENTIAL	\$ 15.32	\$ 2.56	\$ 17.88
067-0860-089-0000	RESIDENTIAL	\$ 15.32	\$ 2.56	\$ 17.88
067-0860-090-0000	RESIDENTIAL	\$ 15.32	\$ 2.56	\$ 17.88
067-0870-001-0000	RESIDENTIAL	\$ 15.32	\$ 2.56	\$ 17.88
067-0870-002-0000	RESIDENTIAL	\$ 15.32	\$ 2.56	\$ 17.88
067-0870-003-0000	RESIDENTIAL	\$ 15.32	\$ 2.56	\$ 17.88
067-0870-004-0000	RESIDENTIAL	\$ 15.32	\$ 2.56	\$ 17.88
067-0870-005-0000	RESIDENTIAL	\$ 15.32	\$ 2.56	\$ 17.88
067-0870-006-0000	RESIDENTIAL	\$ 15.32	\$ 2.56	\$ 17.88
067-0870-007-0000	RESIDENTIAL	\$ 15.32	\$ 2.56	\$ 17.88
067-0870-008-0000	RESIDENTIAL	\$ 15.32	\$ 2.56	\$ 17.88
067-0870-009-0000	RESIDENTIAL	\$ 15.32	\$ 2.56	\$ 17.88
067-0870-010-0000	RESIDENTIAL	\$ 15.32	\$ 2.56	\$ 17.88
067-0870-011-0000	RESIDENTIAL	\$ 15.32	\$ 2.56	\$ 17.88
067-0870-012-0000	RESIDENTIAL	\$ 15.32	\$ 2.56	\$ 17.88
067-0870-013-0000	RESIDENTIAL	\$ 15.32	\$ 2.56	\$ 17.88
067-0870-014-0000	RESIDENTIAL	\$ 15.32	\$ 2.56	\$ 17.88
067-0870-015-0000	RESIDENTIAL	\$ 15.32	\$ 2.56	\$ 17.88
067-0870-016-0000	RESIDENTIAL	\$ 15.32	\$ 2.56	\$ 17.88
067-0870-017-0000	RESIDENTIAL	\$ 15.32	\$ 2.56	\$ 17.88
067-0870-018-0000	RESIDENTIAL	\$ 15.32	\$ 2.56	\$ 17.88
067-0870-019-0000	RESIDENTIAL	\$ 15.32	\$ 2.56	\$ 17.88
067-0870-020-0000	RESIDENTIAL	\$ 15.32	\$ 2.56	\$ 17.88
067-0870-021-0000	RESIDENTIAL	\$ 15.32	\$ 2.56	\$ 17.88
067-0870-022-0000	RESIDENTIAL	\$ 15.32	\$ 2.56	\$ 17.88
067-0870-023-0000	RESIDENTIAL	\$ 15.32	\$ 2.56	\$ 17.88
067-0870-024-0000	RESIDENTIAL	\$ 15.32	\$ 2.56	\$ 17.88
067-0870-025-0000	RESIDENTIAL	\$ 15.32	\$ 2.56	\$ 17.88
067-0870-026-0000	RESIDENTIAL	\$ 15.32	\$ 2.56	\$ 17.88
067-0870-027-0000	RESIDENTIAL	\$ 15.32	\$ 2.56	\$ 17.88
067-0870-028-0000	RESIDENTIAL	\$ 15.32	\$ 2.56	\$ 17.88
067-0870-029-0000	RESIDENTIAL	\$ 15.32	\$ 2.56	\$ 17.88
067-0870-030-0000	RESIDENTIAL	\$ 15.32	\$ 2.56	\$ 17.88
067-0870-031-0000	RESIDENTIAL	\$ 15.32	\$ 2.56	\$ 17.88
067-0870-032-0000	RESIDENTIAL	\$ 15.32	\$ 2.56	\$ 17.88
067-0870-033-0000	RESIDENTIAL	\$ 15.32	\$ 2.56	\$ 17.88

ITEM 10.4.

City of Rancho Cordova
Lighting District No. 2012-1
Fiscal Year 2020-21 Assessment Roll

ATTACHMENT 2

APN	District Classification	Street Light Charge	Safety Light Charge	Total Assessment
067-0870-034-0000	RESIDENTIAL	\$ 15.32	\$ 2.56	\$ 17.88
067-0870-035-0000	RESIDENTIAL	\$ 15.32	\$ 2.56	\$ 17.88
067-0870-036-0000	RESIDENTIAL	\$ 15.32	\$ 2.56	\$ 17.88
067-0870-037-0000	RESIDENTIAL	\$ 15.32	\$ 2.56	\$ 17.88
067-0870-038-0000	RESIDENTIAL	\$ 15.32	\$ 2.56	\$ 17.88
067-0870-039-0000	RESIDENTIAL	\$ 15.32	\$ 2.56	\$ 17.88
067-0870-040-0000	RESIDENTIAL	\$ 15.32	\$ 2.56	\$ 17.88
067-0870-041-0000	RESIDENTIAL	\$ 15.32	\$ 2.56	\$ 17.88
067-0870-042-0000	RESIDENTIAL	\$ 15.32	\$ 2.56	\$ 17.88
067-0870-043-0000	RESIDENTIAL	\$ 15.32	\$ 2.56	\$ 17.88
067-0870-044-0000	RESIDENTIAL	\$ 15.32	\$ 2.56	\$ 17.88
067-0870-045-0000	RESIDENTIAL	\$ 15.32	\$ 2.56	\$ 17.88
067-0870-046-0000	RESIDENTIAL	\$ 15.32	\$ 2.56	\$ 17.88
067-0870-047-0000	RESIDENTIAL	\$ 15.32	\$ 2.56	\$ 17.88
067-0870-048-0000	RESIDENTIAL	\$ 15.32	\$ 2.56	\$ 17.88
067-0870-049-0000	RESIDENTIAL	\$ 15.32	\$ 2.56	\$ 17.88
067-0870-050-0000	RESIDENTIAL	\$ 15.32	\$ 2.56	\$ 17.88
067-0870-051-0000	RESIDENTIAL	\$ 15.32	\$ 2.56	\$ 17.88
067-0870-052-0000	RESIDENTIAL	\$ 15.32	\$ 2.56	\$ 17.88
067-0870-053-0000	RESIDENTIAL	\$ 15.32	\$ 2.56	\$ 17.88
067-0870-054-0000	RESIDENTIAL	\$ 15.32	\$ 2.56	\$ 17.88
067-0870-055-0000	RESIDENTIAL	\$ 15.32	\$ 2.56	\$ 17.88
067-0870-056-0000	RESIDENTIAL	\$ 15.32	\$ 2.56	\$ 17.88
067-0870-057-0000	RESIDENTIAL	\$ 15.32	\$ 2.56	\$ 17.88
067-0870-058-0000	RESIDENTIAL	\$ 15.32	\$ 2.56	\$ 17.88
067-0870-059-0000	RESIDENTIAL	\$ 15.32	\$ 2.56	\$ 17.88
067-0870-060-0000	RESIDENTIAL	\$ 15.32	\$ 2.56	\$ 17.88
067-0870-061-0000	RESIDENTIAL	\$ 15.32	\$ 2.56	\$ 17.88
067-0870-062-0000	RESIDENTIAL	\$ 15.32	\$ 2.56	\$ 17.88
067-0870-063-0000	RESIDENTIAL	\$ 15.32	\$ 2.56	\$ 17.88
067-0870-064-0000	RESIDENTIAL	\$ 15.32	\$ 2.56	\$ 17.88
067-0870-065-0000	RESIDENTIAL	\$ 15.32	\$ 2.56	\$ 17.88
067-0870-066-0000	RESIDENTIAL	\$ 15.32	\$ 2.56	\$ 17.88
067-0880-001-0000	RESIDENTIAL	\$ 15.32	\$ 2.56	\$ 17.88
067-0880-002-0000	RESIDENTIAL	\$ 15.32	\$ 2.56	\$ 17.88
067-0880-003-0000	RESIDENTIAL	\$ 15.32	\$ 2.56	\$ 17.88
067-0880-004-0000	RESIDENTIAL	\$ 15.32	\$ 2.56	\$ 17.88
067-0880-005-0000	RESIDENTIAL	\$ 15.32	\$ 2.56	\$ 17.88
067-0880-006-0000	RESIDENTIAL	\$ 15.32	\$ 2.56	\$ 17.88
067-0880-007-0000	RESIDENTIAL	\$ 15.32	\$ 2.56	\$ 17.88
067-0880-008-0000	RESIDENTIAL	\$ 15.32	\$ 2.56	\$ 17.88
067-0880-009-0000	RESIDENTIAL	\$ 15.32	\$ 2.56	\$ 17.88
067-0880-010-0000	RESIDENTIAL	\$ 15.32	\$ 2.56	\$ 17.88
067-0880-011-0000	RESIDENTIAL	\$ 15.32	\$ 2.56	\$ 17.88

ITEM 10.4.

City of Rancho Cordova
Lighting District No. 2012-1
Fiscal Year 2020-21 Assessment Roll

ATTACHMENT 2

APN	District Classification	Street Light Charge	Safety Light Charge	Total Assessment
067-0880-012-0000	RESIDENTIAL	\$ 15.32	\$ 2.56	\$ 17.88
067-0880-013-0000	RESIDENTIAL	\$ 15.32	\$ 2.56	\$ 17.88
067-0880-014-0000	RESIDENTIAL	\$ 15.32	\$ 2.56	\$ 17.88
067-0880-015-0000	RESIDENTIAL	\$ 15.32	\$ 2.56	\$ 17.88
067-0880-016-0000	RESIDENTIAL	\$ 15.32	\$ 2.56	\$ 17.88
067-0880-017-0000	RESIDENTIAL	\$ 15.32	\$ 2.56	\$ 17.88
067-0880-018-0000	RESIDENTIAL	\$ 15.32	\$ 2.56	\$ 17.88
067-0880-019-0000	RESIDENTIAL	\$ 15.32	\$ 2.56	\$ 17.88
067-0880-020-0000	RESIDENTIAL	\$ 15.32	\$ 2.56	\$ 17.88
067-0880-021-0000	RESIDENTIAL	\$ 15.32	\$ 2.56	\$ 17.88
067-0880-022-0000	RESIDENTIAL	\$ 15.32	\$ 2.56	\$ 17.88
067-0880-023-0000	RESIDENTIAL	\$ 15.32	\$ 2.56	\$ 17.88
067-0880-024-0000	RESIDENTIAL	\$ 15.32	\$ 2.56	\$ 17.88
067-0880-025-0000	RESIDENTIAL	\$ 15.32	\$ 2.56	\$ 17.88
067-0880-026-0000	RESIDENTIAL	\$ 15.32	\$ 2.56	\$ 17.88
067-0880-027-0000	RESIDENTIAL	\$ 15.32	\$ 2.56	\$ 17.88
067-0880-028-0000	RESIDENTIAL	\$ 15.32	\$ 2.56	\$ 17.88
067-0880-029-0000	RESIDENTIAL	\$ 15.32	\$ 2.56	\$ 17.88
067-0880-030-0000	RESIDENTIAL	\$ 15.32	\$ 2.56	\$ 17.88
067-0880-031-0000	RESIDENTIAL	\$ 15.32	\$ 2.56	\$ 17.88
067-0880-032-0000	RESIDENTIAL	\$ 15.32	\$ 2.56	\$ 17.88
067-0880-033-0000	RESIDENTIAL	\$ 15.32	\$ 2.56	\$ 17.88
067-0880-034-0000	RESIDENTIAL	\$ 15.32	\$ 2.56	\$ 17.88
067-0880-035-0000	RESIDENTIAL	\$ 15.32	\$ 2.56	\$ 17.88
067-0880-036-0000	RESIDENTIAL	\$ 15.32	\$ 2.56	\$ 17.88
067-0880-037-0000	RESIDENTIAL	\$ 15.32	\$ 2.56	\$ 17.88
067-0880-038-0000	RESIDENTIAL	\$ 15.32	\$ 2.56	\$ 17.88
067-0880-039-0000	RESIDENTIAL	\$ 15.32	\$ 2.56	\$ 17.88
067-0880-040-0000	RESIDENTIAL	\$ 15.32	\$ 2.56	\$ 17.88
067-0880-041-0000	RESIDENTIAL	\$ 15.32	\$ 2.56	\$ 17.88
067-0880-042-0000	RESIDENTIAL	\$ 15.32	\$ 2.56	\$ 17.88
067-0880-043-0000	RESIDENTIAL	\$ 15.32	\$ 2.56	\$ 17.88
067-0880-044-0000	RESIDENTIAL	\$ 15.32	\$ 2.56	\$ 17.88
067-0880-045-0000	RESIDENTIAL	\$ 15.32	\$ 2.56	\$ 17.88
067-0880-046-0000	RESIDENTIAL	\$ 15.32	\$ 2.56	\$ 17.88
067-0880-047-0000	RESIDENTIAL	\$ 15.32	\$ 2.56	\$ 17.88
067-0880-048-0000	RESIDENTIAL	\$ 15.32	\$ 2.56	\$ 17.88
067-0880-049-0000	RESIDENTIAL	\$ 15.32	\$ 2.56	\$ 17.88
067-0880-050-0000	RESIDENTIAL	\$ 15.32	\$ 2.56	\$ 17.88
067-0880-051-0000	RESIDENTIAL	\$ 15.32	\$ 2.56	\$ 17.88
067-0880-052-0000	RESIDENTIAL	\$ 15.32	\$ 2.56	\$ 17.88
067-0880-053-0000	RESIDENTIAL	\$ 15.32	\$ 2.56	\$ 17.88
067-0880-054-0000	RESIDENTIAL	\$ 15.32	\$ 2.56	\$ 17.88
067-0880-055-0000	RESIDENTIAL	\$ 15.32	\$ 2.56	\$ 17.88

ITEM 10.4.

City of Rancho Cordova
Lighting District No. 2012-1
Fiscal Year 2020-21 Assessment Roll

ATTACHMENT 2

APN	District Classification	Street Light Charge	Safety Light Charge	Total Assessment
067-0880-056-0000	RESIDENTIAL	\$ 15.32	\$ 2.56	\$ 17.88
067-0880-057-0000	RESIDENTIAL	\$ 15.32	\$ 2.56	\$ 17.88
067-0880-058-0000	RESIDENTIAL	\$ 15.32	\$ 2.56	\$ 17.88
067-0880-059-0000	RESIDENTIAL	\$ 15.32	\$ 2.56	\$ 17.88
067-0880-060-0000	RESIDENTIAL	\$ 15.32	\$ 2.56	\$ 17.88
067-0880-061-0000	RESIDENTIAL	\$ 15.32	\$ 2.56	\$ 17.88
067-0880-062-0000	RESIDENTIAL	\$ 15.32	\$ 2.56	\$ 17.88
067-0880-063-0000	RESIDENTIAL	\$ 15.32	\$ 2.56	\$ 17.88
067-0880-064-0000	RESIDENTIAL	\$ 15.32	\$ 2.56	\$ 17.88
067-0880-065-0000	RESIDENTIAL	\$ 15.32	\$ 2.56	\$ 17.88
067-0880-066-0000	RESIDENTIAL	\$ 15.32	\$ 2.56	\$ 17.88
067-0880-067-0000	RESIDENTIAL	\$ 15.32	\$ 2.56	\$ 17.88
067-0880-068-0000	RESIDENTIAL	\$ 15.32	\$ 2.56	\$ 17.88
067-0880-069-0000	RESIDENTIAL	\$ 15.32	\$ 2.56	\$ 17.88
067-0880-070-0000	RESIDENTIAL	\$ 15.32	\$ 2.56	\$ 17.88
067-0880-071-0000	RESIDENTIAL	\$ 15.32	\$ 2.56	\$ 17.88
067-0880-072-0000	RESIDENTIAL	\$ 15.32	\$ 2.56	\$ 17.88
067-0880-073-0000	RESIDENTIAL	\$ 15.32	\$ 2.56	\$ 17.88
067-0880-074-0000	RESIDENTIAL	\$ 15.32	\$ 2.56	\$ 17.88
067-0880-075-0000	RESIDENTIAL	\$ 15.32	\$ 2.56	\$ 17.88
067-0880-076-0000	RESIDENTIAL	\$ 15.32	\$ 2.56	\$ 17.88
067-0880-077-0000	RESIDENTIAL	\$ 15.32	\$ 2.56	\$ 17.88
067-0880-078-0000	RESIDENTIAL	\$ 15.32	\$ 2.56	\$ 17.88
067-0880-079-0000	RESIDENTIAL	\$ 15.32	\$ 2.56	\$ 17.88
067-0880-080-0000	RESIDENTIAL	\$ 15.32	\$ 2.56	\$ 17.88
067-0880-081-0000	RESIDENTIAL	\$ 15.32	\$ 2.56	\$ 17.88
067-0880-082-0000	RESIDENTIAL	\$ 15.32	\$ 2.56	\$ 17.88
067-0880-083-0000	RESIDENTIAL	\$ 15.32	\$ 2.56	\$ 17.88
067-0880-084-0000	RESIDENTIAL	\$ 15.32	\$ 2.56	\$ 17.88
067-0880-085-0000	RESIDENTIAL	\$ 15.32	\$ 2.56	\$ 17.88
067-0880-086-0000	RESIDENTIAL	\$ 15.32	\$ 2.56	\$ 17.88
067-0880-087-0000	RESIDENTIAL	\$ 15.32	\$ 2.56	\$ 17.88
067-0880-088-0000	RESIDENTIAL	\$ 15.32	\$ 2.56	\$ 17.88
067-0880-089-0000	RESIDENTIAL	\$ 15.32	\$ 2.56	\$ 17.88
067-0880-090-0000	RESIDENTIAL	\$ 15.32	\$ 2.56	\$ 17.88
067-0880-091-0000	RESIDENTIAL	\$ 15.32	\$ 2.56	\$ 17.88
067-0880-092-0000	RESIDENTIAL	\$ 15.32	\$ 2.56	\$ 17.88
067-0890-001-0000	RESIDENTIAL	\$ 15.32	\$ 2.56	\$ 17.88
067-0890-002-0000	RESIDENTIAL	\$ 15.32	\$ 2.56	\$ 17.88
067-0890-003-0000	RESIDENTIAL	\$ 15.32	\$ 2.56	\$ 17.88
067-0890-004-0000	RESIDENTIAL	\$ 15.32	\$ 2.56	\$ 17.88
067-0890-005-0000	RESIDENTIAL	\$ 15.32	\$ 2.56	\$ 17.88
067-0890-006-0000	RESIDENTIAL	\$ 15.32	\$ 2.56	\$ 17.88
067-0890-007-0000	RESIDENTIAL	\$ 15.32	\$ 2.56	\$ 17.88

ITEM 10.4.

City of Rancho Cordova
Lighting District No. 2012-1
Fiscal Year 2020-21 Assessment Roll

ATTACHMENT 2

APN	District Classification	Street Light Charge	Safety Light Charge	Total Assessment
067-0890-008-0000	RESIDENTIAL	\$ 15.32	\$ 2.56	\$ 17.88
067-0890-009-0000	RESIDENTIAL	\$ 15.32	\$ 2.56	\$ 17.88
067-0890-010-0000	RESIDENTIAL	\$ 15.32	\$ 2.56	\$ 17.88
067-0890-011-0000	RESIDENTIAL	\$ 15.32	\$ 2.56	\$ 17.88
067-0890-012-0000	RESIDENTIAL	\$ 15.32	\$ 2.56	\$ 17.88
067-0890-013-0000	RESIDENTIAL	\$ 15.32	\$ 2.56	\$ 17.88
067-0890-014-0000	RESIDENTIAL	\$ 15.32	\$ 2.56	\$ 17.88
067-0890-015-0000	RESIDENTIAL	\$ 15.32	\$ 2.56	\$ 17.88
067-0890-016-0000	RESIDENTIAL	\$ 15.32	\$ 2.56	\$ 17.88
067-0890-017-0000	RESIDENTIAL	\$ 15.32	\$ 2.56	\$ 17.88
067-0890-018-0000	RESIDENTIAL	\$ 15.32	\$ 2.56	\$ 17.88
067-0890-019-0000	RESIDENTIAL	\$ 15.32	\$ 2.56	\$ 17.88
067-0890-020-0000	RESIDENTIAL	\$ 15.32	\$ 2.56	\$ 17.88
067-0890-021-0000	RESIDENTIAL	\$ 15.32	\$ 2.56	\$ 17.88
067-0890-022-0000	RESIDENTIAL	\$ 15.32	\$ 2.56	\$ 17.88
067-0890-023-0000	RESIDENTIAL	\$ 15.32	\$ 2.56	\$ 17.88
067-0890-024-0000	RESIDENTIAL	\$ 15.32	\$ 2.56	\$ 17.88
067-0890-025-0000	RESIDENTIAL	\$ 15.32	\$ 2.56	\$ 17.88
067-0890-026-0000	RESIDENTIAL	\$ 15.32	\$ 2.56	\$ 17.88
067-0890-027-0000	RESIDENTIAL	\$ 15.32	\$ 2.56	\$ 17.88
067-0890-028-0000	RESIDENTIAL	\$ 15.32	\$ 2.56	\$ 17.88
067-0890-029-0000	RESIDENTIAL	\$ 15.32	\$ 2.56	\$ 17.88
067-0890-030-0000	RESIDENTIAL	\$ 15.32	\$ 2.56	\$ 17.88
067-0890-031-0000	RESIDENTIAL	\$ 15.32	\$ 2.56	\$ 17.88
067-0890-032-0000	RESIDENTIAL	\$ 15.32	\$ 2.56	\$ 17.88
067-0890-033-0000	RESIDENTIAL	\$ 15.32	\$ 2.56	\$ 17.88
067-0890-034-0000	RESIDENTIAL	\$ 15.32	\$ 2.56	\$ 17.88
067-0890-035-0000	RESIDENTIAL	\$ 15.32	\$ 2.56	\$ 17.88
067-0890-036-0000	RESIDENTIAL	\$ 15.32	\$ 2.56	\$ 17.88
067-0890-037-0000	RESIDENTIAL	\$ 15.32	\$ 2.56	\$ 17.88
067-0890-038-0000	RESIDENTIAL	\$ 15.32	\$ 2.56	\$ 17.88
067-0890-039-0000	RESIDENTIAL	\$ 15.32	\$ 2.56	\$ 17.88
067-0890-040-0000	RESIDENTIAL	\$ 15.32	\$ 2.56	\$ 17.88
067-0890-041-0000	RESIDENTIAL	\$ 15.32	\$ 2.56	\$ 17.88
067-0890-042-0000	RESIDENTIAL	\$ 15.32	\$ 2.56	\$ 17.88
067-0890-046-0000	RESIDENTIAL	\$ 15.32	\$ 2.56	\$ 17.88
067-0890-047-0000	RESIDENTIAL	\$ 15.32	\$ 2.56	\$ 17.88
067-0890-048-0000	RESIDENTIAL	\$ 15.32	\$ 2.56	\$ 17.88
067-0890-049-0000	RESIDENTIAL	\$ 15.32	\$ 2.56	\$ 17.88
067-0890-050-0000	RESIDENTIAL	\$ 15.32	\$ 2.56	\$ 17.88
067-0890-051-0000	RESIDENTIAL	\$ 15.32	\$ 2.56	\$ 17.88
067-0890-052-0000	RESIDENTIAL	\$ 15.32	\$ 2.56	\$ 17.88
067-0890-053-0000	RESIDENTIAL	\$ 15.32	\$ 2.56	\$ 17.88
067-0900-001-0000	RESIDENTIAL	\$ 15.32	\$ 2.56	\$ 17.88

ITEM 10.4.

City of Rancho Cordova
Lighting District No. 2012-1
Fiscal Year 2020-21 Assessment Roll

ATTACHMENT 2

APN	District Classification	Street Light Charge	Safety Light Charge	Total Assessment
067-0900-002-0000	RESIDENTIAL	\$ 15.32	\$ 2.56	\$ 17.88
067-0900-003-0000	RESIDENTIAL	\$ 15.32	\$ 2.56	\$ 17.88
067-0900-004-0000	RESIDENTIAL	\$ 15.32	\$ 2.56	\$ 17.88
067-0900-005-0000	RESIDENTIAL	\$ 15.32	\$ 2.56	\$ 17.88
067-0900-006-0000	RESIDENTIAL	\$ 15.32	\$ 2.56	\$ 17.88
067-0900-007-0000	RESIDENTIAL	\$ 15.32	\$ 2.56	\$ 17.88
067-0900-008-0000	RESIDENTIAL	\$ 15.32	\$ 2.56	\$ 17.88
067-0900-009-0000	RESIDENTIAL	\$ 15.32	\$ 2.56	\$ 17.88
067-0900-010-0000	RESIDENTIAL	\$ 15.32	\$ 2.56	\$ 17.88
067-0900-011-0000	RESIDENTIAL	\$ 15.32	\$ 2.56	\$ 17.88
067-0900-012-0000	RESIDENTIAL	\$ 15.32	\$ 2.56	\$ 17.88
067-0900-013-0000	RESIDENTIAL	\$ 15.32	\$ 2.56	\$ 17.88
067-0900-014-0000	RESIDENTIAL	\$ 15.32	\$ 2.56	\$ 17.88
067-0900-015-0000	RESIDENTIAL	\$ 15.32	\$ 2.56	\$ 17.88
067-0900-016-0000	RESIDENTIAL	\$ 15.32	\$ 2.56	\$ 17.88
067-0900-017-0000	RESIDENTIAL	\$ 15.32	\$ 2.56	\$ 17.88
067-0900-018-0000	RESIDENTIAL	\$ 15.32	\$ 2.56	\$ 17.88
067-0900-019-0000	SAFETY LIGHTS ONLY	\$ 0.00	\$ 2.56	\$ 2.56
067-0900-020-0000	SAFETY LIGHTS ONLY	\$ 0.00	\$ 2.56	\$ 2.56
067-0900-021-0000	SAFETY LIGHTS ONLY	\$ 0.00	\$ 2.56	\$ 2.56
067-0900-022-0000	RESIDENTIAL	\$ 15.32	\$ 2.56	\$ 17.88
067-0900-023-0000	RESIDENTIAL	\$ 15.32	\$ 2.56	\$ 17.88
067-0900-024-0000	RESIDENTIAL	\$ 15.32	\$ 2.56	\$ 17.88
067-0900-025-0000	RESIDENTIAL	\$ 15.32	\$ 2.56	\$ 17.88
067-0900-026-0000	RESIDENTIAL	\$ 15.32	\$ 2.56	\$ 17.88
067-0900-027-0000	RESIDENTIAL	\$ 15.32	\$ 2.56	\$ 17.88
067-0900-028-0000	RESIDENTIAL	\$ 15.32	\$ 2.56	\$ 17.88
067-0900-029-0000	RESIDENTIAL	\$ 15.32	\$ 2.56	\$ 17.88
067-0900-030-0000	SAFETY LIGHTS ONLY	\$ 0.00	\$ 2.56	\$ 2.56
067-0900-031-0000	SAFETY LIGHTS ONLY	\$ 0.00	\$ 2.56	\$ 2.56
067-0900-032-0000	SAFETY LIGHTS ONLY	\$ 0.00	\$ 2.56	\$ 2.56
067-0900-033-0000	SAFETY LIGHTS ONLY	\$ 0.00	\$ 2.56	\$ 2.56
067-0900-034-0000	SAFETY LIGHTS ONLY	\$ 0.00	\$ 2.56	\$ 2.56
067-0900-035-0000	RESIDENTIAL	\$ 15.32	\$ 2.56	\$ 17.88
067-0900-036-0000	RESIDENTIAL	\$ 15.32	\$ 2.56	\$ 17.88
067-0900-037-0000	RESIDENTIAL	\$ 15.32	\$ 2.56	\$ 17.88
067-0900-038-0000	RESIDENTIAL	\$ 15.32	\$ 2.56	\$ 17.88
067-0900-039-0000	RESIDENTIAL	\$ 15.32	\$ 2.56	\$ 17.88
067-0900-040-0000	RESIDENTIAL	\$ 15.32	\$ 2.56	\$ 17.88
067-0900-041-0000	RESIDENTIAL	\$ 15.32	\$ 2.56	\$ 17.88
067-0900-042-0000	RESIDENTIAL	\$ 15.32	\$ 2.56	\$ 17.88
067-0900-044-0000	RESIDENTIAL	\$ 15.32	\$ 2.56	\$ 17.88
067-0900-045-0000	RESIDENTIAL	\$ 15.32	\$ 2.56	\$ 17.88
067-0900-046-0000	RESIDENTIAL	\$ 15.32	\$ 2.56	\$ 17.88

ITEM 10.4.

City of Rancho Cordova
Lighting District No. 2012-1
Fiscal Year 2020-21 Assessment Roll

ATTACHMENT 2

APN	District Classification	Street Light Charge	Safety Light Charge	Total Assessment
067-0900-047-0000	RESIDENTIAL	\$ 15.32	\$ 2.56	\$ 17.88
067-0900-048-0000	RESIDENTIAL	\$ 15.32	\$ 2.56	\$ 17.88
067-0900-049-0000	RESIDENTIAL	\$ 15.32	\$ 2.56	\$ 17.88
067-0900-050-0000	RESIDENTIAL	\$ 15.32	\$ 2.56	\$ 17.88
067-0910-001-0000	RESIDENTIAL	\$ 15.32	\$ 2.56	\$ 17.88
067-0910-002-0000	RESIDENTIAL	\$ 15.32	\$ 2.56	\$ 17.88
067-0910-003-0000	RESIDENTIAL	\$ 15.32	\$ 2.56	\$ 17.88
067-0910-004-0000	RESIDENTIAL	\$ 15.32	\$ 2.56	\$ 17.88
067-0910-005-0000	RESIDENTIAL	\$ 15.32	\$ 2.56	\$ 17.88
067-0910-006-0000	RESIDENTIAL	\$ 15.32	\$ 2.56	\$ 17.88
067-0910-007-0000	RESIDENTIAL	\$ 15.32	\$ 2.56	\$ 17.88
067-0910-008-0000	RESIDENTIAL	\$ 15.32	\$ 2.56	\$ 17.88
067-0910-009-0000	RESIDENTIAL	\$ 15.32	\$ 2.56	\$ 17.88
067-0910-010-0000	RESIDENTIAL	\$ 15.32	\$ 2.56	\$ 17.88
067-0910-011-0000	RESIDENTIAL	\$ 15.32	\$ 2.56	\$ 17.88
067-0910-012-0000	RESIDENTIAL	\$ 15.32	\$ 2.56	\$ 17.88
067-0910-013-0000	RESIDENTIAL	\$ 15.32	\$ 2.56	\$ 17.88
067-0910-014-0000	RESIDENTIAL	\$ 15.32	\$ 2.56	\$ 17.88
067-0910-016-0000	RESIDENTIAL	\$ 15.32	\$ 2.56	\$ 17.88
067-0910-017-0000	RESIDENTIAL	\$ 15.32	\$ 2.56	\$ 17.88
067-0910-018-0000	RESIDENTIAL	\$ 15.32	\$ 2.56	\$ 17.88
067-0910-019-0000	RESIDENTIAL	\$ 15.32	\$ 2.56	\$ 17.88
067-0910-020-0000	RESIDENTIAL	\$ 15.32	\$ 2.56	\$ 17.88
067-0910-021-0000	RESIDENTIAL	\$ 15.32	\$ 2.56	\$ 17.88
067-0910-022-0000	RESIDENTIAL	\$ 15.32	\$ 2.56	\$ 17.88
067-0910-023-0000	RESIDENTIAL	\$ 15.32	\$ 2.56	\$ 17.88
067-0910-024-0000	RESIDENTIAL	\$ 15.32	\$ 2.56	\$ 17.88
067-0910-025-0000	RESIDENTIAL	\$ 15.32	\$ 2.56	\$ 17.88
067-0910-026-0000	RESIDENTIAL	\$ 15.32	\$ 2.56	\$ 17.88
067-0910-027-0000	RESIDENTIAL	\$ 15.32	\$ 2.56	\$ 17.88
067-0910-028-0000	RESIDENTIAL	\$ 15.32	\$ 2.56	\$ 17.88
067-0910-029-0000	RESIDENTIAL	\$ 15.32	\$ 2.56	\$ 17.88
067-0910-030-0000	RESIDENTIAL	\$ 15.32	\$ 2.56	\$ 17.88
067-0910-031-0000	RESIDENTIAL	\$ 15.32	\$ 2.56	\$ 17.88
067-0910-032-0000	RESIDENTIAL	\$ 15.32	\$ 2.56	\$ 17.88
067-0920-001-0000	SAFETY LIGHTS ONLY	\$ 0.00	\$ 2.56	\$ 2.56
067-0920-002-0000	SAFETY LIGHTS ONLY	\$ 0.00	\$ 2.56	\$ 2.56
067-0920-003-0000	SAFETY LIGHTS ONLY	\$ 0.00	\$ 2.56	\$ 2.56
067-0920-004-0000	SAFETY LIGHTS ONLY	\$ 0.00	\$ 2.56	\$ 2.56
067-0920-005-0000	SAFETY LIGHTS ONLY	\$ 0.00	\$ 2.56	\$ 2.56
067-0920-006-0000	SAFETY LIGHTS ONLY	\$ 0.00	\$ 2.56	\$ 2.56
067-0920-007-0000	SAFETY LIGHTS ONLY	\$ 0.00	\$ 2.56	\$ 2.56
067-0920-008-0000	SAFETY LIGHTS ONLY	\$ 0.00	\$ 2.56	\$ 2.56
067-0920-009-0000	SAFETY LIGHTS ONLY	\$ 0.00	\$ 2.56	\$ 2.56

ITEM 10.4.

City of Rancho Cordova
Lighting District No. 2012-1
Fiscal Year 2020-21 Assessment Roll

ATTACHMENT 2

APN	District Classification	Street Light Charge	Safety Light Charge	Total Assessment
067-0920-010-0000	SAFETY LIGHTS ONLY	\$ 0.00	\$ 2.56	\$ 2.56
067-0920-011-0000	SAFETY LIGHTS ONLY	\$ 0.00	\$ 2.56	\$ 2.56
067-0920-012-0000	SAFETY LIGHTS ONLY	\$ 0.00	\$ 2.56	\$ 2.56
067-0920-013-0000	SAFETY LIGHTS ONLY	\$ 0.00	\$ 2.56	\$ 2.56
067-0920-014-0000	SAFETY LIGHTS ONLY	\$ 0.00	\$ 2.56	\$ 2.56
067-0920-015-0000	SAFETY LIGHTS ONLY	\$ 0.00	\$ 2.56	\$ 2.56
067-0920-016-0000	SAFETY LIGHTS ONLY	\$ 0.00	\$ 2.56	\$ 2.56
067-0920-017-0000	SAFETY LIGHTS ONLY	\$ 0.00	\$ 2.56	\$ 2.56
067-0920-018-0000	SAFETY LIGHTS ONLY	\$ 0.00	\$ 2.56	\$ 2.56
067-0920-019-0000	SAFETY LIGHTS ONLY	\$ 0.00	\$ 2.56	\$ 2.56
067-0920-020-0000	SAFETY LIGHTS ONLY	\$ 0.00	\$ 2.56	\$ 2.56
067-0920-021-0000	SAFETY LIGHTS ONLY	\$ 0.00	\$ 2.56	\$ 2.56
067-0920-022-0000	SAFETY LIGHTS ONLY	\$ 0.00	\$ 2.56	\$ 2.56
067-0920-023-0000	SAFETY LIGHTS ONLY	\$ 0.00	\$ 2.56	\$ 2.56
067-0920-024-0000	SAFETY LIGHTS ONLY	\$ 0.00	\$ 2.56	\$ 2.56
067-0920-025-0000	SAFETY LIGHTS ONLY	\$ 0.00	\$ 2.56	\$ 2.56
067-0920-026-0000	SAFETY LIGHTS ONLY	\$ 0.00	\$ 2.56	\$ 2.56
067-0920-027-0000	SAFETY LIGHTS ONLY	\$ 0.00	\$ 2.56	\$ 2.56
067-0920-028-0000	SAFETY LIGHTS ONLY	\$ 0.00	\$ 2.56	\$ 2.56
067-0920-029-0000	SAFETY LIGHTS ONLY	\$ 0.00	\$ 2.56	\$ 2.56
067-0920-030-0000	SAFETY LIGHTS ONLY	\$ 0.00	\$ 2.56	\$ 2.56
067-0920-031-0000	SAFETY LIGHTS ONLY	\$ 0.00	\$ 2.56	\$ 2.56
067-0920-032-0000	SAFETY LIGHTS ONLY	\$ 0.00	\$ 2.56	\$ 2.56
067-0920-033-0000	SAFETY LIGHTS ONLY	\$ 0.00	\$ 2.56	\$ 2.56
067-0920-034-0000	SAFETY LIGHTS ONLY	\$ 0.00	\$ 2.56	\$ 2.56
067-0920-035-0000	SAFETY LIGHTS ONLY	\$ 0.00	\$ 2.56	\$ 2.56
067-0920-036-0000	SAFETY LIGHTS ONLY	\$ 0.00	\$ 2.56	\$ 2.56
067-0920-037-0000	SAFETY LIGHTS ONLY	\$ 0.00	\$ 2.56	\$ 2.56
067-0920-038-0000	SAFETY LIGHTS ONLY	\$ 0.00	\$ 2.56	\$ 2.56
067-0920-039-0000	SAFETY LIGHTS ONLY	\$ 0.00	\$ 2.56	\$ 2.56
067-0920-040-0000	SAFETY LIGHTS ONLY	\$ 0.00	\$ 2.56	\$ 2.56
067-0920-041-0000	SAFETY LIGHTS ONLY	\$ 0.00	\$ 2.56	\$ 2.56
067-0920-042-0000	SAFETY LIGHTS ONLY	\$ 0.00	\$ 2.56	\$ 2.56
067-0920-043-0000	SAFETY LIGHTS ONLY	\$ 0.00	\$ 2.56	\$ 2.56
067-0920-044-0000	SAFETY LIGHTS ONLY	\$ 0.00	\$ 2.56	\$ 2.56
067-0920-045-0000	SAFETY LIGHTS ONLY	\$ 0.00	\$ 2.56	\$ 2.56
067-0920-046-0000	SAFETY LIGHTS ONLY	\$ 0.00	\$ 2.56	\$ 2.56
067-0920-047-0000	SAFETY LIGHTS ONLY	\$ 0.00	\$ 2.56	\$ 2.56
067-0920-048-0000	SAFETY LIGHTS ONLY	\$ 0.00	\$ 2.56	\$ 2.56
067-0920-049-0000	SAFETY LIGHTS ONLY	\$ 0.00	\$ 2.56	\$ 2.56
067-0920-050-0000	SAFETY LIGHTS ONLY	\$ 0.00	\$ 2.56	\$ 2.56
067-0920-051-0000	SAFETY LIGHTS ONLY	\$ 0.00	\$ 2.56	\$ 2.56
067-0920-052-0000	SAFETY LIGHTS ONLY	\$ 0.00	\$ 2.56	\$ 2.56
067-0920-053-0000	SAFETY LIGHTS ONLY	\$ 0.00	\$ 2.56	\$ 2.56

ITEM 10.4.

City of Rancho Cordova
Lighting District No. 2012-1
Fiscal Year 2020-21 Assessment Roll

ATTACHMENT 2

APN	District Classification	Street Light Charge	Safety Light Charge	Total Assessment
067-0920-054-0000	SAFETY LIGHTS ONLY	\$ 0.00	\$ 2.56	\$ 2.56
067-0920-055-0000	SAFETY LIGHTS ONLY	\$ 0.00	\$ 2.56	\$ 2.56
067-0920-056-0000	SAFETY LIGHTS ONLY	\$ 0.00	\$ 2.56	\$ 2.56
067-0920-057-0000	SAFETY LIGHTS ONLY	\$ 0.00	\$ 2.56	\$ 2.56
067-0920-058-0000	SAFETY LIGHTS ONLY	\$ 0.00	\$ 2.56	\$ 2.56
067-0920-059-0000	SAFETY LIGHTS ONLY	\$ 0.00	\$ 2.56	\$ 2.56
067-0920-060-0000	SAFETY LIGHTS ONLY	\$ 0.00	\$ 2.56	\$ 2.56
067-0920-061-0000	SAFETY LIGHTS ONLY	\$ 0.00	\$ 2.56	\$ 2.56
067-0920-062-0000	SAFETY LIGHTS ONLY	\$ 0.00	\$ 2.56	\$ 2.56
067-0920-063-0000	SAFETY LIGHTS ONLY	\$ 0.00	\$ 2.56	\$ 2.56
067-0920-064-0000	SAFETY LIGHTS ONLY	\$ 0.00	\$ 2.56	\$ 2.56
067-0920-065-0000	SAFETY LIGHTS ONLY	\$ 0.00	\$ 2.56	\$ 2.56
067-0920-066-0000	SAFETY LIGHTS ONLY	\$ 0.00	\$ 2.56	\$ 2.56
067-0920-067-0000	SAFETY LIGHTS ONLY	\$ 0.00	\$ 2.56	\$ 2.56
067-0920-068-0000	SAFETY LIGHTS ONLY	\$ 0.00	\$ 2.56	\$ 2.56
067-0920-069-0000	SAFETY LIGHTS ONLY	\$ 0.00	\$ 2.56	\$ 2.56
067-0920-070-0000	SAFETY LIGHTS ONLY	\$ 0.00	\$ 2.56	\$ 2.56
067-0920-071-0000	SAFETY LIGHTS ONLY	\$ 0.00	\$ 2.56	\$ 2.56
067-0920-072-0000	SAFETY LIGHTS ONLY	\$ 0.00	\$ 2.56	\$ 2.56
067-0920-073-0000	SAFETY LIGHTS ONLY	\$ 0.00	\$ 2.56	\$ 2.56
067-0920-074-0000	SAFETY LIGHTS ONLY	\$ 0.00	\$ 2.56	\$ 2.56
067-0920-075-0000	SAFETY LIGHTS ONLY	\$ 0.00	\$ 2.56	\$ 2.56
067-0920-076-0000	SAFETY LIGHTS ONLY	\$ 0.00	\$ 2.56	\$ 2.56
067-0920-077-0000	SAFETY LIGHTS ONLY	\$ 0.00	\$ 2.56	\$ 2.56
067-0920-078-0000	SAFETY LIGHTS ONLY	\$ 0.00	\$ 2.56	\$ 2.56
067-0920-079-0000	SAFETY LIGHTS ONLY	\$ 0.00	\$ 2.56	\$ 2.56
067-0920-080-0000	SAFETY LIGHTS ONLY	\$ 0.00	\$ 2.56	\$ 2.56
067-0920-081-0000	SAFETY LIGHTS ONLY	\$ 0.00	\$ 2.56	\$ 2.56
067-0920-082-0000	SAFETY LIGHTS ONLY	\$ 0.00	\$ 2.56	\$ 2.56
067-0920-083-0000	SAFETY LIGHTS ONLY	\$ 0.00	\$ 2.56	\$ 2.56
067-0920-084-0000	SAFETY LIGHTS ONLY	\$ 0.00	\$ 2.56	\$ 2.56
067-0920-085-0000	SAFETY LIGHTS ONLY	\$ 0.00	\$ 2.56	\$ 2.56
067-0920-086-0000	SAFETY LIGHTS ONLY	\$ 0.00	\$ 2.56	\$ 2.56
067-0920-087-0000	SAFETY LIGHTS ONLY	\$ 0.00	\$ 2.56	\$ 2.56
067-0920-088-0000	SAFETY LIGHTS ONLY	\$ 0.00	\$ 2.56	\$ 2.56
067-0920-089-0000	SAFETY LIGHTS ONLY	\$ 0.00	\$ 2.56	\$ 2.56
067-0920-090-0000	SAFETY LIGHTS ONLY	\$ 0.00	\$ 2.56	\$ 2.56
067-0920-091-0000	SAFETY LIGHTS ONLY	\$ 0.00	\$ 2.56	\$ 2.56
067-0920-092-0000	SAFETY LIGHTS ONLY	\$ 0.00	\$ 2.56	\$ 2.56
067-0920-093-0000	SAFETY LIGHTS ONLY	\$ 0.00	\$ 2.56	\$ 2.56
067-0920-094-0000	SAFETY LIGHTS ONLY	\$ 0.00	\$ 2.56	\$ 2.56
067-0920-095-0000	SAFETY LIGHTS ONLY	\$ 0.00	\$ 2.56	\$ 2.56
067-0920-096-0000	SAFETY LIGHTS ONLY	\$ 0.00	\$ 2.56	\$ 2.56
067-0920-097-0000	SAFETY LIGHTS ONLY	\$ 0.00	\$ 2.56	\$ 2.56

ITEM 10.4.

City of Rancho Cordova
Lighting District No. 2012-1
Fiscal Year 2020-21 Assessment Roll

ATTACHMENT 2

APN	District Classification	Street Light Charge	Safety Light Charge	Total Assessment
067-0920-098-0000	SAFETY LIGHTS ONLY	\$ 0.00	\$ 2.56	\$ 2.56
067-0920-099-0000	SAFETY LIGHTS ONLY	\$ 0.00	\$ 2.56	\$ 2.56
067-0920-100-0000	SAFETY LIGHTS ONLY	\$ 0.00	\$ 2.56	\$ 2.56
067-0920-101-0000	SAFETY LIGHTS ONLY	\$ 0.00	\$ 2.56	\$ 2.56
067-0920-102-0000	SAFETY LIGHTS ONLY	\$ 0.00	\$ 2.56	\$ 2.56
067-0920-103-0000	SAFETY LIGHTS ONLY	\$ 0.00	\$ 2.56	\$ 2.56
067-0920-104-0000	SAFETY LIGHTS ONLY	\$ 0.00	\$ 2.56	\$ 2.56
067-0920-105-0000	SAFETY LIGHTS ONLY	\$ 0.00	\$ 2.56	\$ 2.56
067-0920-106-0000	SAFETY LIGHTS ONLY	\$ 0.00	\$ 2.56	\$ 2.56
067-0920-107-0000	SAFETY LIGHTS ONLY	\$ 0.00	\$ 2.56	\$ 2.56
067-0920-108-0000	SAFETY LIGHTS ONLY	\$ 0.00	\$ 2.56	\$ 2.56
067-0920-109-0000	SAFETY LIGHTS ONLY	\$ 0.00	\$ 2.56	\$ 2.56
067-0920-110-0000	SAFETY LIGHTS ONLY	\$ 0.00	\$ 2.56	\$ 2.56
067-0920-111-0000	SAFETY LIGHTS ONLY	\$ 0.00	\$ 2.56	\$ 2.56
067-0920-112-0000	SAFETY LIGHTS ONLY	\$ 0.00	\$ 2.56	\$ 2.56
067-0920-113-0000	SAFETY LIGHTS ONLY	\$ 0.00	\$ 2.56	\$ 2.56
067-0920-114-0000	SAFETY LIGHTS ONLY	\$ 0.00	\$ 2.56	\$ 2.56
067-0920-115-0000	SAFETY LIGHTS ONLY	\$ 0.00	\$ 2.56	\$ 2.56
067-0920-116-0000	SAFETY LIGHTS ONLY	\$ 0.00	\$ 2.56	\$ 2.56
067-0920-117-0000	SAFETY LIGHTS ONLY	\$ 0.00	\$ 2.56	\$ 2.56
067-0920-118-0000	SAFETY LIGHTS ONLY	\$ 0.00	\$ 2.56	\$ 2.56
067-0930-001-0000	RESIDENTIAL	\$ 15.32	\$ 2.56	\$ 17.88
067-0930-002-0000	RESIDENTIAL	\$ 15.32	\$ 2.56	\$ 17.88
067-0930-003-0000	RESIDENTIAL	\$ 15.32	\$ 2.56	\$ 17.88
067-0930-004-0000	RESIDENTIAL	\$ 15.32	\$ 2.56	\$ 17.88
067-0930-005-0000	RESIDENTIAL	\$ 15.32	\$ 2.56	\$ 17.88
067-0930-006-0000	RESIDENTIAL	\$ 15.32	\$ 2.56	\$ 17.88
067-0930-007-0000	RESIDENTIAL	\$ 15.32	\$ 2.56	\$ 17.88
067-0930-008-0000	RESIDENTIAL	\$ 15.32	\$ 2.56	\$ 17.88
067-0930-009-0000	RESIDENTIAL	\$ 15.32	\$ 2.56	\$ 17.88
067-0930-010-0000	RESIDENTIAL	\$ 15.32	\$ 2.56	\$ 17.88
067-0930-011-0000	RESIDENTIAL	\$ 15.32	\$ 2.56	\$ 17.88
067-0930-012-0000	RESIDENTIAL	\$ 15.32	\$ 2.56	\$ 17.88
067-0930-013-0000	RESIDENTIAL	\$ 15.32	\$ 2.56	\$ 17.88
067-0930-014-0000	RESIDENTIAL	\$ 15.32	\$ 2.56	\$ 17.88
067-0930-015-0000	RESIDENTIAL	\$ 15.32	\$ 2.56	\$ 17.88
067-0930-016-0000	RESIDENTIAL	\$ 15.32	\$ 2.56	\$ 17.88
067-0930-017-0000	RESIDENTIAL	\$ 15.32	\$ 2.56	\$ 17.88
067-0930-018-0000	RESIDENTIAL	\$ 15.32	\$ 2.56	\$ 17.88
067-0930-019-0000	RESIDENTIAL	\$ 15.32	\$ 2.56	\$ 17.88
067-0930-020-0000	RESIDENTIAL	\$ 15.32	\$ 2.56	\$ 17.88
067-0930-021-0000	RESIDENTIAL	\$ 15.32	\$ 2.56	\$ 17.88
067-0930-022-0000	RESIDENTIAL	\$ 15.32	\$ 2.56	\$ 17.88
067-0930-023-0000	RESIDENTIAL	\$ 15.32	\$ 2.56	\$ 17.88

ITEM 10.4.

City of Rancho Cordova
Lighting District No. 2012-1
Fiscal Year 2020-21 Assessment Roll

ATTACHMENT 2

APN	District Classification	Street Light Charge	Safety Light Charge	Total Assessment
067-0930-024-0000	RESIDENTIAL	\$ 15.32	\$ 2.56	\$ 17.88
067-0930-025-0000	RESIDENTIAL	\$ 15.32	\$ 2.56	\$ 17.88
067-0930-026-0000	RESIDENTIAL	\$ 15.32	\$ 2.56	\$ 17.88
067-0930-027-0000	RESIDENTIAL	\$ 15.32	\$ 2.56	\$ 17.88
067-0930-028-0000	RESIDENTIAL	\$ 15.32	\$ 2.56	\$ 17.88
067-0930-029-0000	RESIDENTIAL	\$ 15.32	\$ 2.56	\$ 17.88
067-0930-030-0000	RESIDENTIAL	\$ 15.32	\$ 2.56	\$ 17.88
067-0930-031-0000	RESIDENTIAL	\$ 15.32	\$ 2.56	\$ 17.88
067-0930-032-0000	RESIDENTIAL	\$ 15.32	\$ 2.56	\$ 17.88
067-0930-033-0000	RESIDENTIAL	\$ 15.32	\$ 2.56	\$ 17.88
067-0930-034-0000	RESIDENTIAL	\$ 15.32	\$ 2.56	\$ 17.88
067-0930-035-0000	RESIDENTIAL	\$ 15.32	\$ 2.56	\$ 17.88
067-0930-036-0000	RESIDENTIAL	\$ 15.32	\$ 2.56	\$ 17.88
067-0930-037-0000	RESIDENTIAL	\$ 15.32	\$ 2.56	\$ 17.88
067-0930-038-0000	RESIDENTIAL	\$ 15.32	\$ 2.56	\$ 17.88
067-0930-039-0000	RESIDENTIAL	\$ 15.32	\$ 2.56	\$ 17.88
067-0930-040-0000	RESIDENTIAL	\$ 15.32	\$ 2.56	\$ 17.88
067-0930-041-0000	RESIDENTIAL	\$ 15.32	\$ 2.56	\$ 17.88
067-0930-042-0000	RESIDENTIAL	\$ 15.32	\$ 2.56	\$ 17.88
067-0930-043-0000	RESIDENTIAL	\$ 15.32	\$ 2.56	\$ 17.88
067-0990-001-0000	NONRES	\$ 559.97	\$ 2.56	\$ 562.52
067-0990-002-0000	NONRES	\$ 801.29	\$ 2.56	\$ 803.84
067-0990-003-0000	NONRES	\$ 366.77	\$ 2.56	\$ 369.32
067-0990-004-0000	SAFETY LIGHTS ONLY	\$ 0.00	\$ 2.56	\$ 2.56
067-0990-005-0000	NONRES	\$ 563.75	\$ 2.56	\$ 566.30
067-1000-001-0000	NONRES	\$ 304.55	\$ 2.56	\$ 307.10
067-1000-002-0000	NONRES	\$ 219.15	\$ 2.56	\$ 221.70
067-1000-003-0000	NONRES	\$ 84.64	\$ 2.56	\$ 87.20
067-1000-004-0000	NONRES	\$ 128.47	\$ 2.56	\$ 131.02
067-1010-001-0000	NONRES	\$ 365.26	\$ 2.56	\$ 367.82
067-1020-003-0000	NONRES	\$ 447.63	\$ 2.56	\$ 450.18
067-1040-001-0000	NONRES	\$ 0.00	\$ 2.56	\$ 2.56
067-1040-002-0000	NONRES	\$ 0.00	\$ 2.56	\$ 2.56
067-1040-004-0000	NONRES	\$ 0.00	\$ 2.56	\$ 2.56
067-1040-005-0000	NONRES	\$ 0.00	\$ 2.56	\$ 2.56
067-1040-006-0000	NONRES	\$ 0.00	\$ 2.56	\$ 2.56
067-1040-007-0000	SAFETY LIGHTS ONLY	\$ 0.00	\$ 2.56	\$ 2.56
067-1040-008-0000	NONRES	\$ 0.00	\$ 2.56	\$ 2.56
067-1050-001-0000	SAFETY LIGHTS ONLY	\$ 0.00	\$ 2.56	\$ 2.56
067-1050-002-0000	SAFETY LIGHTS ONLY	\$ 0.00	\$ 2.56	\$ 2.56
067-1050-003-0000	SAFETY LIGHTS ONLY	\$ 0.00	\$ 2.56	\$ 2.56
067-1050-004-0000	SAFETY LIGHTS ONLY	\$ 0.00	\$ 2.56	\$ 2.56
067-1050-005-0000	SAFETY LIGHTS ONLY	\$ 0.00	\$ 2.56	\$ 2.56
067-1050-006-0000	SAFETY LIGHTS ONLY	\$ 0.00	\$ 2.56	\$ 2.56

ITEM 10.4.

City of Rancho Cordova
Lighting District No. 2012-1
Fiscal Year 2020-21 Assessment Roll

ATTACHMENT 2

APN	District Classification	Street Light Charge	Safety Light Charge	Total Assessment
067-1050-007-0000	SAFETY LIGHTS ONLY	\$ 0.00	\$ 2.56	\$ 2.56
067-1050-008-0000	SAFETY LIGHTS ONLY	\$ 0.00	\$ 2.56	\$ 2.56
067-1050-009-0000	SAFETY LIGHTS ONLY	\$ 0.00	\$ 2.56	\$ 2.56
067-1060-003-0000	SAFETY LIGHTS ONLY	\$ 0.00	\$ 2.56	\$ 2.56
067-1060-004-0000	SAFETY LIGHTS ONLY	\$ 0.00	\$ 2.56	\$ 2.56
067-1070-001-0000	SAFETY LIGHTS ONLY	\$ 0.00	\$ 2.56	\$ 2.56
067-1070-002-0000	SAFETY LIGHTS ONLY	\$ 0.00	\$ 2.56	\$ 2.56
067-1070-003-0000	SAFETY LIGHTS ONLY	\$ 0.00	\$ 2.56	\$ 2.56
067-1070-004-0000	SAFETY LIGHTS ONLY	\$ 0.00	\$ 2.56	\$ 2.56
067-1070-005-0000	SAFETY LIGHTS ONLY	\$ 0.00	\$ 2.56	\$ 2.56
067-1070-006-0000	SAFETY LIGHTS ONLY	\$ 0.00	\$ 2.56	\$ 2.56
067-1070-007-0000	SAFETY LIGHTS ONLY	\$ 0.00	\$ 2.56	\$ 2.56
067-1070-008-0000	SAFETY LIGHTS ONLY	\$ 0.00	\$ 2.56	\$ 2.56
067-1070-009-0000	SAFETY LIGHTS ONLY	\$ 0.00	\$ 2.56	\$ 2.56
067-1070-010-0000	SAFETY LIGHTS ONLY	\$ 0.00	\$ 2.56	\$ 2.56
067-1070-011-0000	SAFETY LIGHTS ONLY	\$ 0.00	\$ 2.56	\$ 2.56
067-1070-012-0000	SAFETY LIGHTS ONLY	\$ 0.00	\$ 2.56	\$ 2.56
067-1070-013-0000	SAFETY LIGHTS ONLY	\$ 0.00	\$ 2.56	\$ 2.56
067-1070-014-0000	SAFETY LIGHTS ONLY	\$ 0.00	\$ 2.56	\$ 2.56
067-1070-015-0000	SAFETY LIGHTS ONLY	\$ 0.00	\$ 2.56	\$ 2.56
067-1070-016-0000	SAFETY LIGHTS ONLY	\$ 0.00	\$ 2.56	\$ 2.56
067-1070-017-0000	SAFETY LIGHTS ONLY	\$ 0.00	\$ 2.56	\$ 2.56
067-1070-018-0000	SAFETY LIGHTS ONLY	\$ 0.00	\$ 2.56	\$ 2.56
067-1070-019-0000	SAFETY LIGHTS ONLY	\$ 0.00	\$ 2.56	\$ 2.56
067-1070-020-0000	SAFETY LIGHTS ONLY	\$ 0.00	\$ 2.56	\$ 2.56
067-1070-021-0000	SAFETY LIGHTS ONLY	\$ 0.00	\$ 2.56	\$ 2.56
067-1070-022-0000	SAFETY LIGHTS ONLY	\$ 0.00	\$ 2.56	\$ 2.56
067-1070-023-0000	SAFETY LIGHTS ONLY	\$ 0.00	\$ 2.56	\$ 2.56
067-1070-024-0000	SAFETY LIGHTS ONLY	\$ 0.00	\$ 2.56	\$ 2.56
067-1070-025-0000	SAFETY LIGHTS ONLY	\$ 0.00	\$ 2.56	\$ 2.56
067-1070-026-0000	SAFETY LIGHTS ONLY	\$ 0.00	\$ 2.56	\$ 2.56
067-1070-027-0000	SAFETY LIGHTS ONLY	\$ 0.00	\$ 2.56	\$ 2.56
067-1070-028-0000	SAFETY LIGHTS ONLY	\$ 0.00	\$ 2.56	\$ 2.56
067-1070-029-0000	SAFETY LIGHTS ONLY	\$ 0.00	\$ 2.56	\$ 2.56
067-1070-030-0000	SAFETY LIGHTS ONLY	\$ 0.00	\$ 2.56	\$ 2.56
067-1070-031-0000	SAFETY LIGHTS ONLY	\$ 0.00	\$ 2.56	\$ 2.56
067-1070-032-0000	SAFETY LIGHTS ONLY	\$ 0.00	\$ 2.56	\$ 2.56
067-1070-033-0000	SAFETY LIGHTS ONLY	\$ 0.00	\$ 2.56	\$ 2.56
067-1070-034-0000	SAFETY LIGHTS ONLY	\$ 0.00	\$ 2.56	\$ 2.56
067-1070-035-0000	SAFETY LIGHTS ONLY	\$ 0.00	\$ 2.56	\$ 2.56
067-1070-036-0000	SAFETY LIGHTS ONLY	\$ 0.00	\$ 2.56	\$ 2.56
067-1070-037-0000	SAFETY LIGHTS ONLY	\$ 0.00	\$ 2.56	\$ 2.56
067-1070-038-0000	SAFETY LIGHTS ONLY	\$ 0.00	\$ 2.56	\$ 2.56
067-1070-039-0000	SAFETY LIGHTS ONLY	\$ 0.00	\$ 2.56	\$ 2.56

ITEM 10.4.

City of Rancho Cordova
Lighting District No. 2012-1
Fiscal Year 2020-21 Assessment Roll

ATTACHMENT 2

APN	District Classification	Street Light Charge	Safety Light Charge	Total Assessment
067-1070-040-0000	SAFETY LIGHTS ONLY	\$ 0.00	\$ 2.56	\$ 2.56
067-1070-041-0000	SAFETY LIGHTS ONLY	\$ 0.00	\$ 2.56	\$ 2.56
067-1070-042-0000	SAFETY LIGHTS ONLY	\$ 0.00	\$ 2.56	\$ 2.56
067-1070-043-0000	SAFETY LIGHTS ONLY	\$ 0.00	\$ 2.56	\$ 2.56
067-1070-044-0000	SAFETY LIGHTS ONLY	\$ 0.00	\$ 2.56	\$ 2.56
067-1070-045-0000	SAFETY LIGHTS ONLY	\$ 0.00	\$ 2.56	\$ 2.56
067-1070-046-0000	SAFETY LIGHTS ONLY	\$ 0.00	\$ 2.56	\$ 2.56
067-1070-047-0000	SAFETY LIGHTS ONLY	\$ 0.00	\$ 2.56	\$ 2.56
067-1070-048-0000	SAFETY LIGHTS ONLY	\$ 0.00	\$ 2.56	\$ 2.56
067-1070-049-0000	SAFETY LIGHTS ONLY	\$ 0.00	\$ 2.56	\$ 2.56
067-1070-050-0000	SAFETY LIGHTS ONLY	\$ 0.00	\$ 2.56	\$ 2.56
067-1070-051-0000	SAFETY LIGHTS ONLY	\$ 0.00	\$ 2.56	\$ 2.56
067-1070-052-0000	SAFETY LIGHTS ONLY	\$ 0.00	\$ 2.56	\$ 2.56
067-1070-053-0000	SAFETY LIGHTS ONLY	\$ 0.00	\$ 2.56	\$ 2.56
067-1070-054-0000	SAFETY LIGHTS ONLY	\$ 0.00	\$ 2.56	\$ 2.56
067-1070-055-0000	SAFETY LIGHTS ONLY	\$ 0.00	\$ 2.56	\$ 2.56
067-1080-003-0000	SAFETY LIGHTS ONLY	\$ 0.00	\$ 2.56	\$ 2.56
067-1080-004-0000	SAFETY LIGHTS ONLY	\$ 0.00	\$ 2.56	\$ 2.56
067-1080-005-0000	SAFETY LIGHTS ONLY	\$ 0.00	\$ 2.56	\$ 2.56
067-1080-006-0000	SAFETY LIGHTS ONLY	\$ 0.00	\$ 2.56	\$ 2.56
067-1080-009-0000	SAFETY LIGHTS ONLY	\$ 0.00	\$ 2.56	\$ 2.56
067-1080-010-0000	SAFETY LIGHTS ONLY	\$ 0.00	\$ 2.56	\$ 2.56
067-1080-012-0000	SAFETY LIGHTS ONLY	\$ 0.00	\$ 2.56	\$ 2.56
067-1090-001-0000	SAFETY LIGHTS ONLY	\$ 0.00	\$ 2.56	\$ 2.56
067-1090-002-0000	SAFETY LIGHTS ONLY	\$ 0.00	\$ 2.56	\$ 2.56
067-1090-003-0000	SAFETY LIGHTS ONLY	\$ 0.00	\$ 2.56	\$ 2.56
067-1090-004-0000	SAFETY LIGHTS ONLY	\$ 0.00	\$ 2.56	\$ 2.56
067-1090-005-0000	SAFETY LIGHTS ONLY	\$ 0.00	\$ 2.56	\$ 2.56
067-1090-006-0000	SAFETY LIGHTS ONLY	\$ 0.00	\$ 2.56	\$ 2.56
067-1090-007-0000	SAFETY LIGHTS ONLY	\$ 0.00	\$ 2.56	\$ 2.56
067-1090-008-0000	SAFETY LIGHTS ONLY	\$ 0.00	\$ 2.56	\$ 2.56
067-1090-009-0000	SAFETY LIGHTS ONLY	\$ 0.00	\$ 2.56	\$ 2.56
067-1090-010-0000	SAFETY LIGHTS ONLY	\$ 0.00	\$ 2.56	\$ 2.56
067-1090-011-0000	SAFETY LIGHTS ONLY	\$ 0.00	\$ 2.56	\$ 2.56
067-1090-012-0000	SAFETY LIGHTS ONLY	\$ 0.00	\$ 2.56	\$ 2.56
067-1090-013-0000	SAFETY LIGHTS ONLY	\$ 0.00	\$ 2.56	\$ 2.56
067-1090-014-0000	SAFETY LIGHTS ONLY	\$ 0.00	\$ 2.56	\$ 2.56
067-1090-015-0000	SAFETY LIGHTS ONLY	\$ 0.00	\$ 2.56	\$ 2.56
067-1090-016-0000	SAFETY LIGHTS ONLY	\$ 0.00	\$ 2.56	\$ 2.56
067-1090-017-0000	SAFETY LIGHTS ONLY	\$ 0.00	\$ 2.56	\$ 2.56
067-1090-018-0000	SAFETY LIGHTS ONLY	\$ 0.00	\$ 2.56	\$ 2.56
067-1090-019-0000	SAFETY LIGHTS ONLY	\$ 0.00	\$ 2.56	\$ 2.56
067-1090-020-0000	SAFETY LIGHTS ONLY	\$ 0.00	\$ 2.56	\$ 2.56
067-1090-021-0000	SAFETY LIGHTS ONLY	\$ 0.00	\$ 2.56	\$ 2.56

ITEM 10.4.

City of Rancho Cordova
Lighting District No. 2012-1
Fiscal Year 2020-21 Assessment Roll

ATTACHMENT 2

APN	District Classification	Street Light Charge	Safety Light Charge	Total Assessment
067-1090-022-0000	SAFETY LIGHTS ONLY	\$ 0.00	\$ 2.56	\$ 2.56
067-1090-023-0000	SAFETY LIGHTS ONLY	\$ 0.00	\$ 2.56	\$ 2.56
067-1090-024-0000	SAFETY LIGHTS ONLY	\$ 0.00	\$ 2.56	\$ 2.56
067-1090-025-0000	SAFETY LIGHTS ONLY	\$ 0.00	\$ 2.56	\$ 2.56
067-1090-026-0000	SAFETY LIGHTS ONLY	\$ 0.00	\$ 2.56	\$ 2.56
067-1090-027-0000	SAFETY LIGHTS ONLY	\$ 0.00	\$ 2.56	\$ 2.56
067-1090-028-0000	SAFETY LIGHTS ONLY	\$ 0.00	\$ 2.56	\$ 2.56
067-1090-029-0000	SAFETY LIGHTS ONLY	\$ 0.00	\$ 2.56	\$ 2.56
067-1090-030-0000	SAFETY LIGHTS ONLY	\$ 0.00	\$ 2.56	\$ 2.56
067-1090-031-0000	SAFETY LIGHTS ONLY	\$ 0.00	\$ 2.56	\$ 2.56
067-1090-032-0000	SAFETY LIGHTS ONLY	\$ 0.00	\$ 2.56	\$ 2.56
067-1090-033-0000	SAFETY LIGHTS ONLY	\$ 0.00	\$ 2.56	\$ 2.56
067-1090-034-0000	SAFETY LIGHTS ONLY	\$ 0.00	\$ 2.56	\$ 2.56
067-1090-035-0000	SAFETY LIGHTS ONLY	\$ 0.00	\$ 2.56	\$ 2.56
067-1090-036-0000	SAFETY LIGHTS ONLY	\$ 0.00	\$ 2.56	\$ 2.56
067-1090-037-0000	SAFETY LIGHTS ONLY	\$ 0.00	\$ 2.56	\$ 2.56
067-1090-038-0000	SAFETY LIGHTS ONLY	\$ 0.00	\$ 2.56	\$ 2.56
067-1090-039-0000	SAFETY LIGHTS ONLY	\$ 0.00	\$ 2.56	\$ 2.56
067-1090-040-0000	SAFETY LIGHTS ONLY	\$ 0.00	\$ 2.56	\$ 2.56
067-1090-041-0000	SAFETY LIGHTS ONLY	\$ 0.00	\$ 2.56	\$ 2.56
067-1090-042-0000	SAFETY LIGHTS ONLY	\$ 0.00	\$ 2.56	\$ 2.56
067-1090-043-0000	SAFETY LIGHTS ONLY	\$ 0.00	\$ 2.56	\$ 2.56
067-1090-044-0000	SAFETY LIGHTS ONLY	\$ 0.00	\$ 2.56	\$ 2.56
067-1090-045-0000	SAFETY LIGHTS ONLY	\$ 0.00	\$ 2.56	\$ 2.56
067-1090-046-0000	SAFETY LIGHTS ONLY	\$ 0.00	\$ 2.56	\$ 2.56
067-1090-047-0000	SAFETY LIGHTS ONLY	\$ 0.00	\$ 2.56	\$ 2.56
067-1090-048-0000	SAFETY LIGHTS ONLY	\$ 0.00	\$ 2.56	\$ 2.56
067-1090-049-0000	SAFETY LIGHTS ONLY	\$ 0.00	\$ 2.56	\$ 2.56
067-1090-050-0000	SAFETY LIGHTS ONLY	\$ 0.00	\$ 2.56	\$ 2.56
067-1090-051-0000	SAFETY LIGHTS ONLY	\$ 0.00	\$ 2.56	\$ 2.56
067-1090-052-0000	SAFETY LIGHTS ONLY	\$ 0.00	\$ 2.56	\$ 2.56
067-1090-053-0000	SAFETY LIGHTS ONLY	\$ 0.00	\$ 2.56	\$ 2.56
067-1090-054-0000	SAFETY LIGHTS ONLY	\$ 0.00	\$ 2.56	\$ 2.56
067-1090-055-0000	SAFETY LIGHTS ONLY	\$ 0.00	\$ 2.56	\$ 2.56
067-1090-056-0000	SAFETY LIGHTS ONLY	\$ 0.00	\$ 2.56	\$ 2.56
067-1090-057-0000	SAFETY LIGHTS ONLY	\$ 0.00	\$ 2.56	\$ 2.56
067-1090-058-0000	SAFETY LIGHTS ONLY	\$ 0.00	\$ 2.56	\$ 2.56
067-1090-059-0000	SAFETY LIGHTS ONLY	\$ 0.00	\$ 2.56	\$ 2.56
067-1090-060-0000	SAFETY LIGHTS ONLY	\$ 0.00	\$ 2.56	\$ 2.56
067-1090-061-0000	SAFETY LIGHTS ONLY	\$ 0.00	\$ 2.56	\$ 2.56
067-1090-062-0000	SAFETY LIGHTS ONLY	\$ 0.00	\$ 2.56	\$ 2.56
067-1090-063-0000	SAFETY LIGHTS ONLY	\$ 0.00	\$ 2.56	\$ 2.56
067-1090-064-0000	SAFETY LIGHTS ONLY	\$ 0.00	\$ 2.56	\$ 2.56
067-1090-065-0000	SAFETY LIGHTS ONLY	\$ 0.00	\$ 2.56	\$ 2.56

ITEM 10.4.

City of Rancho Cordova
Lighting District No. 2012-1
Fiscal Year 2020-21 Assessment Roll

ATTACHMENT 2

APN	District Classification	Street Light Charge	Safety Light Charge	Total Assessment
067-1090-066-0000	SAFETY LIGHTS ONLY	\$ 0.00	\$ 2.56	\$ 2.56
067-1090-067-0000	SAFETY LIGHTS ONLY	\$ 0.00	\$ 2.56	\$ 2.56
067-1090-068-0000	SAFETY LIGHTS ONLY	\$ 0.00	\$ 2.56	\$ 2.56
067-1090-069-0000	SAFETY LIGHTS ONLY	\$ 0.00	\$ 2.56	\$ 2.56
067-1090-070-0000	SAFETY LIGHTS ONLY	\$ 0.00	\$ 2.56	\$ 2.56
067-1090-071-0000	SAFETY LIGHTS ONLY	\$ 0.00	\$ 2.56	\$ 2.56
067-1090-072-0000	SAFETY LIGHTS ONLY	\$ 0.00	\$ 2.56	\$ 2.56
067-1090-073-0000	SAFETY LIGHTS ONLY	\$ 0.00	\$ 2.56	\$ 2.56
067-1090-074-0000	SAFETY LIGHTS ONLY	\$ 0.00	\$ 2.56	\$ 2.56
067-1090-075-0000	SAFETY LIGHTS ONLY	\$ 0.00	\$ 2.56	\$ 2.56
067-1090-076-0000	SAFETY LIGHTS ONLY	\$ 0.00	\$ 2.56	\$ 2.56
067-1090-077-0000	SAFETY LIGHTS ONLY	\$ 0.00	\$ 2.56	\$ 2.56
067-1090-078-0000	SAFETY LIGHTS ONLY	\$ 0.00	\$ 2.56	\$ 2.56
067-1090-079-0000	SAFETY LIGHTS ONLY	\$ 0.00	\$ 2.56	\$ 2.56
067-1090-080-0000	SAFETY LIGHTS ONLY	\$ 0.00	\$ 2.56	\$ 2.56
067-1090-081-0000	SAFETY LIGHTS ONLY	\$ 0.00	\$ 2.56	\$ 2.56
067-1090-082-0000	SAFETY LIGHTS ONLY	\$ 0.00	\$ 2.56	\$ 2.56
067-1090-083-0000	SAFETY LIGHTS ONLY	\$ 0.00	\$ 2.56	\$ 2.56
067-1090-084-0000	SAFETY LIGHTS ONLY	\$ 0.00	\$ 2.56	\$ 2.56
067-1100-003-0000	SAFETY LIGHTS ONLY	\$ 0.00	\$ 2.56	\$ 2.56
067-1100-004-0000	SAFETY LIGHTS ONLY	\$ 0.00	\$ 2.56	\$ 2.56
067-1110-001-0000	SAFETY LIGHTS ONLY	\$ 0.00	\$ 2.56	\$ 2.56
067-1110-002-0000	SAFETY LIGHTS ONLY	\$ 0.00	\$ 2.56	\$ 2.56
067-1110-003-0000	SAFETY LIGHTS ONLY	\$ 0.00	\$ 2.56	\$ 2.56
067-1110-004-0000	SAFETY LIGHTS ONLY	\$ 0.00	\$ 2.56	\$ 2.56
067-1110-005-0000	SAFETY LIGHTS ONLY	\$ 0.00	\$ 2.56	\$ 2.56
067-1110-006-0000	SAFETY LIGHTS ONLY	\$ 0.00	\$ 2.56	\$ 2.56
067-1110-007-0000	SAFETY LIGHTS ONLY	\$ 0.00	\$ 2.56	\$ 2.56
067-1110-026-0000	SAFETY LIGHTS ONLY	\$ 0.00	\$ 2.56	\$ 2.56
067-1120-001-0000	SAFETY LIGHTS ONLY	\$ 0.00	\$ 2.56	\$ 2.56
067-1120-002-0000	SAFETY LIGHTS ONLY	\$ 0.00	\$ 2.56	\$ 2.56
067-1120-003-0000	SAFETY LIGHTS ONLY	\$ 0.00	\$ 2.56	\$ 2.56
067-1120-004-0000	SAFETY LIGHTS ONLY	\$ 0.00	\$ 2.56	\$ 2.56
067-1120-005-0000	SAFETY LIGHTS ONLY	\$ 0.00	\$ 2.56	\$ 2.56
067-1120-006-0000	SAFETY LIGHTS ONLY	\$ 0.00	\$ 2.56	\$ 2.56
067-1120-007-0000	SAFETY LIGHTS ONLY	\$ 0.00	\$ 2.56	\$ 2.56
067-1120-008-0000	SAFETY LIGHTS ONLY	\$ 0.00	\$ 2.56	\$ 2.56
067-1120-009-0000	SAFETY LIGHTS ONLY	\$ 0.00	\$ 2.56	\$ 2.56
067-1120-010-0000	SAFETY LIGHTS ONLY	\$ 0.00	\$ 2.56	\$ 2.56
067-1120-011-0000	SAFETY LIGHTS ONLY	\$ 0.00	\$ 2.56	\$ 2.56
067-1120-012-0000	SAFETY LIGHTS ONLY	\$ 0.00	\$ 2.56	\$ 2.56
067-1120-013-0000	SAFETY LIGHTS ONLY	\$ 0.00	\$ 2.56	\$ 2.56
067-1120-014-0000	SAFETY LIGHTS ONLY	\$ 0.00	\$ 2.56	\$ 2.56
067-1120-015-0000	SAFETY LIGHTS ONLY	\$ 0.00	\$ 2.56	\$ 2.56

ITEM 10.4.

City of Rancho Cordova
Lighting District No. 2012-1
Fiscal Year 2020-21 Assessment Roll

ATTACHMENT 2

APN	District Classification	Street Light Charge	Safety Light Charge	Total Assessment
067-1120-016-0000	SAFETY LIGHTS ONLY	\$ 0.00	\$ 2.56	\$ 2.56
067-1120-017-0000	SAFETY LIGHTS ONLY	\$ 0.00	\$ 2.56	\$ 2.56
067-1120-018-0000	SAFETY LIGHTS ONLY	\$ 0.00	\$ 2.56	\$ 2.56
067-1120-019-0000	SAFETY LIGHTS ONLY	\$ 0.00	\$ 2.56	\$ 2.56
067-1120-020-0000	SAFETY LIGHTS ONLY	\$ 0.00	\$ 2.56	\$ 2.56
067-1120-021-0000	SAFETY LIGHTS ONLY	\$ 0.00	\$ 2.56	\$ 2.56
067-1120-022-0000	SAFETY LIGHTS ONLY	\$ 0.00	\$ 2.56	\$ 2.56
067-1120-023-0000	SAFETY LIGHTS ONLY	\$ 0.00	\$ 2.56	\$ 2.56
067-1130-001-0000	SAFETY LIGHTS ONLY	\$ 0.00	\$ 2.56	\$ 2.56
067-1130-002-0000	SAFETY LIGHTS ONLY	\$ 0.00	\$ 2.56	\$ 2.56
067-1130-003-0000	SAFETY LIGHTS ONLY	\$ 0.00	\$ 2.56	\$ 2.56
067-1130-004-0000	SAFETY LIGHTS ONLY	\$ 0.00	\$ 2.56	\$ 2.56
067-1130-005-0000	SAFETY LIGHTS ONLY	\$ 0.00	\$ 2.56	\$ 2.56
067-1130-006-0000	SAFETY LIGHTS ONLY	\$ 0.00	\$ 2.56	\$ 2.56
067-1130-007-0000	SAFETY LIGHTS ONLY	\$ 0.00	\$ 2.56	\$ 2.56
067-1130-008-0000	SAFETY LIGHTS ONLY	\$ 0.00	\$ 2.56	\$ 2.56
067-1130-009-0000	SAFETY LIGHTS ONLY	\$ 0.00	\$ 2.56	\$ 2.56
067-1130-010-0000	SAFETY LIGHTS ONLY	\$ 0.00	\$ 2.56	\$ 2.56
067-1130-011-0000	SAFETY LIGHTS ONLY	\$ 0.00	\$ 2.56	\$ 2.56
067-1130-012-0000	SAFETY LIGHTS ONLY	\$ 0.00	\$ 2.56	\$ 2.56
067-1130-013-0000	SAFETY LIGHTS ONLY	\$ 0.00	\$ 2.56	\$ 2.56
067-1130-014-0000	SAFETY LIGHTS ONLY	\$ 0.00	\$ 2.56	\$ 2.56
067-1130-015-0000	SAFETY LIGHTS ONLY	\$ 0.00	\$ 2.56	\$ 2.56
067-1130-016-0000	SAFETY LIGHTS ONLY	\$ 0.00	\$ 2.56	\$ 2.56
067-1130-017-0000	SAFETY LIGHTS ONLY	\$ 0.00	\$ 2.56	\$ 2.56
067-1130-018-0000	SAFETY LIGHTS ONLY	\$ 0.00	\$ 2.56	\$ 2.56
067-1130-019-0000	SAFETY LIGHTS ONLY	\$ 0.00	\$ 2.56	\$ 2.56
067-1130-020-0000	SAFETY LIGHTS ONLY	\$ 0.00	\$ 2.56	\$ 2.56
067-1130-021-0000	SAFETY LIGHTS ONLY	\$ 0.00	\$ 2.56	\$ 2.56
067-1130-022-0000	SAFETY LIGHTS ONLY	\$ 0.00	\$ 2.56	\$ 2.56
067-1130-023-0000	SAFETY LIGHTS ONLY	\$ 0.00	\$ 2.56	\$ 2.56
067-1130-024-0000	SAFETY LIGHTS ONLY	\$ 0.00	\$ 2.56	\$ 2.56
067-1130-025-0000	SAFETY LIGHTS ONLY	\$ 0.00	\$ 2.56	\$ 2.56
067-1130-026-0000	SAFETY LIGHTS ONLY	\$ 0.00	\$ 2.56	\$ 2.56
067-1130-027-0000	SAFETY LIGHTS ONLY	\$ 0.00	\$ 2.56	\$ 2.56
067-1130-028-0000	SAFETY LIGHTS ONLY	\$ 0.00	\$ 2.56	\$ 2.56
067-1130-029-0000	SAFETY LIGHTS ONLY	\$ 0.00	\$ 2.56	\$ 2.56
067-1130-030-0000	SAFETY LIGHTS ONLY	\$ 0.00	\$ 2.56	\$ 2.56
067-1130-031-0000	SAFETY LIGHTS ONLY	\$ 0.00	\$ 2.56	\$ 2.56
067-1130-032-0000	SAFETY LIGHTS ONLY	\$ 0.00	\$ 2.56	\$ 2.56
067-1130-033-0000	SAFETY LIGHTS ONLY	\$ 0.00	\$ 2.56	\$ 2.56
067-1130-034-0000	SAFETY LIGHTS ONLY	\$ 0.00	\$ 2.56	\$ 2.56
067-1130-035-0000	SAFETY LIGHTS ONLY	\$ 0.00	\$ 2.56	\$ 2.56
067-1130-036-0000	SAFETY LIGHTS ONLY	\$ 0.00	\$ 2.56	\$ 2.56

ITEM 10.4.

City of Rancho Cordova
Lighting District No. 2012-1
Fiscal Year 2020-21 Assessment Roll

ATTACHMENT 2

APN	District Classification	Street Light Charge	Safety Light Charge	Total Assessment
067-1130-037-0000	SAFETY LIGHTS ONLY	\$ 0.00	\$ 2.56	\$ 2.56
067-1130-038-0000	SAFETY LIGHTS ONLY	\$ 0.00	\$ 2.56	\$ 2.56
067-1130-039-0000	SAFETY LIGHTS ONLY	\$ 0.00	\$ 2.56	\$ 2.56
067-1130-040-0000	SAFETY LIGHTS ONLY	\$ 0.00	\$ 2.56	\$ 2.56
067-1130-041-0000	SAFETY LIGHTS ONLY	\$ 0.00	\$ 2.56	\$ 2.56
067-1130-042-0000	SAFETY LIGHTS ONLY	\$ 0.00	\$ 2.56	\$ 2.56
067-1130-043-0000	SAFETY LIGHTS ONLY	\$ 0.00	\$ 2.56	\$ 2.56
067-1130-044-0000	SAFETY LIGHTS ONLY	\$ 0.00	\$ 2.56	\$ 2.56
067-1130-045-0000	SAFETY LIGHTS ONLY	\$ 0.00	\$ 2.56	\$ 2.56
067-1130-046-0000	SAFETY LIGHTS ONLY	\$ 0.00	\$ 2.56	\$ 2.56
067-1130-047-0000	SAFETY LIGHTS ONLY	\$ 0.00	\$ 2.56	\$ 2.56
067-1130-048-0000	SAFETY LIGHTS ONLY	\$ 0.00	\$ 2.56	\$ 2.56
067-1130-049-0000	SAFETY LIGHTS ONLY	\$ 0.00	\$ 2.56	\$ 2.56
067-1130-050-0000	SAFETY LIGHTS ONLY	\$ 0.00	\$ 2.56	\$ 2.56
067-1130-051-0000	SAFETY LIGHTS ONLY	\$ 0.00	\$ 2.56	\$ 2.56
067-1130-052-0000	SAFETY LIGHTS ONLY	\$ 0.00	\$ 2.56	\$ 2.56
067-1130-053-0000	SAFETY LIGHTS ONLY	\$ 0.00	\$ 2.56	\$ 2.56
067-1130-054-0000	SAFETY LIGHTS ONLY	\$ 0.00	\$ 2.56	\$ 2.56
067-1130-055-0000	SAFETY LIGHTS ONLY	\$ 0.00	\$ 2.56	\$ 2.56
067-1130-056-0000	SAFETY LIGHTS ONLY	\$ 0.00	\$ 2.56	\$ 2.56
067-1130-057-0000	SAFETY LIGHTS ONLY	\$ 0.00	\$ 2.56	\$ 2.56
067-1130-058-0000	SAFETY LIGHTS ONLY	\$ 0.00	\$ 2.56	\$ 2.56
067-1130-059-0000	SAFETY LIGHTS ONLY	\$ 0.00	\$ 2.56	\$ 2.56
067-1130-060-0000	SAFETY LIGHTS ONLY	\$ 0.00	\$ 2.56	\$ 2.56
067-1130-061-0000	SAFETY LIGHTS ONLY	\$ 0.00	\$ 2.56	\$ 2.56
067-1130-062-0000	SAFETY LIGHTS ONLY	\$ 0.00	\$ 2.56	\$ 2.56
067-1130-063-0000	SAFETY LIGHTS ONLY	\$ 0.00	\$ 2.56	\$ 2.56
067-1130-064-0000	SAFETY LIGHTS ONLY	\$ 0.00	\$ 2.56	\$ 2.56
067-1130-065-0000	SAFETY LIGHTS ONLY	\$ 0.00	\$ 2.56	\$ 2.56
067-1130-066-0000	SAFETY LIGHTS ONLY	\$ 0.00	\$ 2.56	\$ 2.56
067-1130-067-0000	SAFETY LIGHTS ONLY	\$ 0.00	\$ 2.56	\$ 2.56
067-1130-068-0000	SAFETY LIGHTS ONLY	\$ 0.00	\$ 2.56	\$ 2.56
067-1130-069-0000	SAFETY LIGHTS ONLY	\$ 0.00	\$ 2.56	\$ 2.56
067-1130-070-0000	SAFETY LIGHTS ONLY	\$ 0.00	\$ 2.56	\$ 2.56
067-1130-071-0000	SAFETY LIGHTS ONLY	\$ 0.00	\$ 2.56	\$ 2.56
067-1130-072-0000	SAFETY LIGHTS ONLY	\$ 0.00	\$ 2.56	\$ 2.56
067-1130-073-0000	SAFETY LIGHTS ONLY	\$ 0.00	\$ 2.56	\$ 2.56
067-1130-074-0000	SAFETY LIGHTS ONLY	\$ 0.00	\$ 2.56	\$ 2.56
067-1130-075-0000	SAFETY LIGHTS ONLY	\$ 0.00	\$ 2.56	\$ 2.56
067-1130-076-0000	SAFETY LIGHTS ONLY	\$ 0.00	\$ 2.56	\$ 2.56
067-1130-077-0000	SAFETY LIGHTS ONLY	\$ 0.00	\$ 2.56	\$ 2.56
067-1130-078-0000	SAFETY LIGHTS ONLY	\$ 0.00	\$ 2.56	\$ 2.56
067-1130-079-0000	SAFETY LIGHTS ONLY	\$ 0.00	\$ 2.56	\$ 2.56
067-1130-080-0000	SAFETY LIGHTS ONLY	\$ 0.00	\$ 2.56	\$ 2.56

ITEM 10.4.

City of Rancho Cordova
Lighting District No. 2012-1
Fiscal Year 2020-21 Assessment Roll

ATTACHMENT 2

APN	District Classification	Street Light Charge	Safety Light Charge	Total Assessment
067-1130-081-0000	SAFETY LIGHTS ONLY	\$ 0.00	\$ 2.56	\$ 2.56
067-1130-082-0000	SAFETY LIGHTS ONLY	\$ 0.00	\$ 2.56	\$ 2.56
067-1130-083-0000	SAFETY LIGHTS ONLY	\$ 0.00	\$ 2.56	\$ 2.56
067-1130-084-0000	SAFETY LIGHTS ONLY	\$ 0.00	\$ 2.56	\$ 2.56
067-1130-085-0000	SAFETY LIGHTS ONLY	\$ 0.00	\$ 2.56	\$ 2.56
067-1130-086-0000	SAFETY LIGHTS ONLY	\$ 0.00	\$ 2.56	\$ 2.56
067-1130-087-0000	SAFETY LIGHTS ONLY	\$ 0.00	\$ 2.56	\$ 2.56
067-1130-088-0000	SAFETY LIGHTS ONLY	\$ 0.00	\$ 2.56	\$ 2.56
067-1130-089-0000	SAFETY LIGHTS ONLY	\$ 0.00	\$ 2.56	\$ 2.56
067-1130-090-0000	SAFETY LIGHTS ONLY	\$ 0.00	\$ 2.56	\$ 2.56
067-1130-091-0000	SAFETY LIGHTS ONLY	\$ 0.00	\$ 2.56	\$ 2.56
067-1130-092-0000	SAFETY LIGHTS ONLY	\$ 0.00	\$ 2.56	\$ 2.56
067-1130-093-0000	SAFETY LIGHTS ONLY	\$ 0.00	\$ 2.56	\$ 2.56
067-1130-094-0000	SAFETY LIGHTS ONLY	\$ 0.00	\$ 2.56	\$ 2.56
067-1130-095-0000	SAFETY LIGHTS ONLY	\$ 0.00	\$ 2.56	\$ 2.56
067-1130-096-0000	SAFETY LIGHTS ONLY	\$ 0.00	\$ 2.56	\$ 2.56
067-1130-097-0000	SAFETY LIGHTS ONLY	\$ 0.00	\$ 2.56	\$ 2.56
067-1130-098-0000	SAFETY LIGHTS ONLY	\$ 0.00	\$ 2.56	\$ 2.56
067-1130-099-0000	SAFETY LIGHTS ONLY	\$ 0.00	\$ 2.56	\$ 2.56
067-1130-100-0000	SAFETY LIGHTS ONLY	\$ 0.00	\$ 2.56	\$ 2.56
067-1130-101-0000	SAFETY LIGHTS ONLY	\$ 0.00	\$ 2.56	\$ 2.56
067-1130-102-0000	SAFETY LIGHTS ONLY	\$ 0.00	\$ 2.56	\$ 2.56
067-1130-103-0000	SAFETY LIGHTS ONLY	\$ 0.00	\$ 2.56	\$ 2.56
067-1130-104-0000	SAFETY LIGHTS ONLY	\$ 0.00	\$ 2.56	\$ 2.56
067-1130-105-0000	SAFETY LIGHTS ONLY	\$ 0.00	\$ 2.56	\$ 2.56
067-1130-106-0000	SAFETY LIGHTS ONLY	\$ 0.00	\$ 2.56	\$ 2.56
067-1130-107-0000	SAFETY LIGHTS ONLY	\$ 0.00	\$ 2.56	\$ 2.56
067-1130-108-0000	SAFETY LIGHTS ONLY	\$ 0.00	\$ 2.56	\$ 2.56
067-1130-109-0000	SAFETY LIGHTS ONLY	\$ 0.00	\$ 2.56	\$ 2.56
067-1130-110-0000	SAFETY LIGHTS ONLY	\$ 0.00	\$ 2.56	\$ 2.56
067-1130-111-0000	SAFETY LIGHTS ONLY	\$ 0.00	\$ 2.56	\$ 2.56
067-1130-112-0000	SAFETY LIGHTS ONLY	\$ 0.00	\$ 2.56	\$ 2.56
067-1130-113-0000	SAFETY LIGHTS ONLY	\$ 0.00	\$ 2.56	\$ 2.56
067-1130-114-0000	SAFETY LIGHTS ONLY	\$ 0.00	\$ 2.56	\$ 2.56
067-1130-115-0000	SAFETY LIGHTS ONLY	\$ 0.00	\$ 2.56	\$ 2.56
067-1130-116-0000	SAFETY LIGHTS ONLY	\$ 0.00	\$ 2.56	\$ 2.56
067-1130-117-0000	SAFETY LIGHTS ONLY	\$ 0.00	\$ 2.56	\$ 2.56
067-1130-118-0000	SAFETY LIGHTS ONLY	\$ 0.00	\$ 2.56	\$ 2.56
067-1130-119-0000	SAFETY LIGHTS ONLY	\$ 0.00	\$ 2.56	\$ 2.56
067-1130-120-0000	SAFETY LIGHTS ONLY	\$ 0.00	\$ 2.56	\$ 2.56
067-1130-121-0000	SAFETY LIGHTS ONLY	\$ 0.00	\$ 2.56	\$ 2.56
067-1130-122-0000	SAFETY LIGHTS ONLY	\$ 0.00	\$ 2.56	\$ 2.56
067-1130-123-0000	SAFETY LIGHTS ONLY	\$ 0.00	\$ 2.56	\$ 2.56
067-1130-124-0000	SAFETY LIGHTS ONLY	\$ 0.00	\$ 2.56	\$ 2.56

ITEM 10.4.

City of Rancho Cordova
Lighting District No. 2012-1
Fiscal Year 2020-21 Assessment Roll

ATTACHMENT 2

APN	District Classification	Street Light Charge	Safety Light Charge	Total Assessment
067-1130-125-0000	SAFETY LIGHTS ONLY	\$ 0.00	\$ 2.56	\$ 2.56
067-1130-126-0000	SAFETY LIGHTS ONLY	\$ 0.00	\$ 2.56	\$ 2.56
067-1130-127-0000	SAFETY LIGHTS ONLY	\$ 0.00	\$ 2.56	\$ 2.56
067-1130-128-0000	SAFETY LIGHTS ONLY	\$ 0.00	\$ 2.56	\$ 2.56
067-1130-129-0000	SAFETY LIGHTS ONLY	\$ 0.00	\$ 2.56	\$ 2.56
067-1130-130-0000	SAFETY LIGHTS ONLY	\$ 0.00	\$ 2.56	\$ 2.56
067-1130-131-0000	SAFETY LIGHTS ONLY	\$ 0.00	\$ 2.56	\$ 2.56
067-1130-132-0000	SAFETY LIGHTS ONLY	\$ 0.00	\$ 2.56	\$ 2.56
067-1130-133-0000	SAFETY LIGHTS ONLY	\$ 0.00	\$ 2.56	\$ 2.56
067-1130-134-0000	SAFETY LIGHTS ONLY	\$ 0.00	\$ 2.56	\$ 2.56
067-1130-135-0000	SAFETY LIGHTS ONLY	\$ 0.00	\$ 2.56	\$ 2.56
067-1130-136-0000	SAFETY LIGHTS ONLY	\$ 0.00	\$ 2.56	\$ 2.56
067-1130-137-0000	SAFETY LIGHTS ONLY	\$ 0.00	\$ 2.56	\$ 2.56
067-1130-138-0000	SAFETY LIGHTS ONLY	\$ 0.00	\$ 2.56	\$ 2.56
067-1130-139-0000	SAFETY LIGHTS ONLY	\$ 0.00	\$ 2.56	\$ 2.56
067-1130-140-0000	SAFETY LIGHTS ONLY	\$ 0.00	\$ 2.56	\$ 2.56
067-1130-141-0000	SAFETY LIGHTS ONLY	\$ 0.00	\$ 2.56	\$ 2.56
067-1130-142-0000	SAFETY LIGHTS ONLY	\$ 0.00	\$ 2.56	\$ 2.56
067-1130-143-0000	SAFETY LIGHTS ONLY	\$ 0.00	\$ 2.56	\$ 2.56
067-1130-144-0000	SAFETY LIGHTS ONLY	\$ 0.00	\$ 2.56	\$ 2.56
067-1130-145-0000	SAFETY LIGHTS ONLY	\$ 0.00	\$ 2.56	\$ 2.56
067-1130-146-0000	SAFETY LIGHTS ONLY	\$ 0.00	\$ 2.56	\$ 2.56
067-1130-147-0000	SAFETY LIGHTS ONLY	\$ 0.00	\$ 2.56	\$ 2.56
067-1130-148-0000	SAFETY LIGHTS ONLY	\$ 0.00	\$ 2.56	\$ 2.56
067-1130-149-0000	SAFETY LIGHTS ONLY	\$ 0.00	\$ 2.56	\$ 2.56
067-1130-150-0000	SAFETY LIGHTS ONLY	\$ 0.00	\$ 2.56	\$ 2.56
067-1130-151-0000	SAFETY LIGHTS ONLY	\$ 0.00	\$ 2.56	\$ 2.56
067-1130-152-0000	SAFETY LIGHTS ONLY	\$ 0.00	\$ 2.56	\$ 2.56
067-1130-153-0000	SAFETY LIGHTS ONLY	\$ 0.00	\$ 2.56	\$ 2.56
067-1130-154-0000	SAFETY LIGHTS ONLY	\$ 0.00	\$ 2.56	\$ 2.56
067-1130-155-0000	SAFETY LIGHTS ONLY	\$ 0.00	\$ 2.56	\$ 2.56
067-1130-156-0000	SAFETY LIGHTS ONLY	\$ 0.00	\$ 2.56	\$ 2.56
067-1130-157-0000	SAFETY LIGHTS ONLY	\$ 0.00	\$ 2.56	\$ 2.56
067-1130-158-0000	SAFETY LIGHTS ONLY	\$ 0.00	\$ 2.56	\$ 2.56
067-1130-159-0000	SAFETY LIGHTS ONLY	\$ 0.00	\$ 2.56	\$ 2.56
067-1130-160-0000	SAFETY LIGHTS ONLY	\$ 0.00	\$ 2.56	\$ 2.56
067-1130-161-0000	SAFETY LIGHTS ONLY	\$ 0.00	\$ 2.56	\$ 2.56
067-1130-162-0000	SAFETY LIGHTS ONLY	\$ 0.00	\$ 2.56	\$ 2.56
067-1130-163-0000	SAFETY LIGHTS ONLY	\$ 0.00	\$ 2.56	\$ 2.56
067-1130-164-0000	SAFETY LIGHTS ONLY	\$ 0.00	\$ 2.56	\$ 2.56
067-1130-165-0000	SAFETY LIGHTS ONLY	\$ 0.00	\$ 2.56	\$ 2.56
067-1130-166-0000	SAFETY LIGHTS ONLY	\$ 0.00	\$ 2.56	\$ 2.56
067-1130-167-0000	SAFETY LIGHTS ONLY	\$ 0.00	\$ 2.56	\$ 2.56
067-1130-168-0000	SAFETY LIGHTS ONLY	\$ 0.00	\$ 2.56	\$ 2.56

ITEM 10.4.

City of Rancho Cordova
Lighting District No. 2012-1
Fiscal Year 2020-21 Assessment Roll

ATTACHMENT 2

APN	District Classification	Street Light Charge	Safety Light Charge	Total Assessment
067-1130-169-0000	SAFETY LIGHTS ONLY	\$ 0.00	\$ 2.56	\$ 2.56
067-1130-170-0000	SAFETY LIGHTS ONLY	\$ 0.00	\$ 2.56	\$ 2.56
067-1140-001-0000	SAFETY LIGHTS ONLY	\$ 0.00	\$ 2.56	\$ 2.56
067-1140-002-0000	SAFETY LIGHTS ONLY	\$ 0.00	\$ 2.56	\$ 2.56
067-1140-003-0000	SAFETY LIGHTS ONLY	\$ 0.00	\$ 2.56	\$ 2.56
067-1140-004-0000	SAFETY LIGHTS ONLY	\$ 0.00	\$ 2.56	\$ 2.56
067-1140-005-0000	SAFETY LIGHTS ONLY	\$ 0.00	\$ 2.56	\$ 2.56
067-1140-006-0000	SAFETY LIGHTS ONLY	\$ 0.00	\$ 2.56	\$ 2.56
067-1140-007-0000	SAFETY LIGHTS ONLY	\$ 0.00	\$ 2.56	\$ 2.56
067-1140-008-0000	SAFETY LIGHTS ONLY	\$ 0.00	\$ 2.56	\$ 2.56
067-1140-009-0000	SAFETY LIGHTS ONLY	\$ 0.00	\$ 2.56	\$ 2.56
067-1140-010-0000	SAFETY LIGHTS ONLY	\$ 0.00	\$ 2.56	\$ 2.56
067-1140-011-0000	SAFETY LIGHTS ONLY	\$ 0.00	\$ 2.56	\$ 2.56
067-1140-012-0000	SAFETY LIGHTS ONLY	\$ 0.00	\$ 2.56	\$ 2.56
067-1140-013-0000	SAFETY LIGHTS ONLY	\$ 0.00	\$ 2.56	\$ 2.56
067-1140-014-0000	SAFETY LIGHTS ONLY	\$ 0.00	\$ 2.56	\$ 2.56
067-1140-015-0000	SAFETY LIGHTS ONLY	\$ 0.00	\$ 2.56	\$ 2.56
067-1140-016-0000	SAFETY LIGHTS ONLY	\$ 0.00	\$ 2.56	\$ 2.56
067-1140-017-0000	SAFETY LIGHTS ONLY	\$ 0.00	\$ 2.56	\$ 2.56
067-1140-018-0000	SAFETY LIGHTS ONLY	\$ 0.00	\$ 2.56	\$ 2.56
067-1140-019-0000	SAFETY LIGHTS ONLY	\$ 0.00	\$ 2.56	\$ 2.56
067-1140-020-0000	SAFETY LIGHTS ONLY	\$ 0.00	\$ 2.56	\$ 2.56
067-1140-021-0000	SAFETY LIGHTS ONLY	\$ 0.00	\$ 2.56	\$ 2.56
067-1140-022-0000	SAFETY LIGHTS ONLY	\$ 0.00	\$ 2.56	\$ 2.56
067-1140-023-0000	SAFETY LIGHTS ONLY	\$ 0.00	\$ 2.56	\$ 2.56
067-1140-024-0000	SAFETY LIGHTS ONLY	\$ 0.00	\$ 2.56	\$ 2.56
067-1140-025-0000	SAFETY LIGHTS ONLY	\$ 0.00	\$ 2.56	\$ 2.56
067-1140-026-0000	SAFETY LIGHTS ONLY	\$ 0.00	\$ 2.56	\$ 2.56
067-1140-027-0000	SAFETY LIGHTS ONLY	\$ 0.00	\$ 2.56	\$ 2.56
067-1140-028-0000	SAFETY LIGHTS ONLY	\$ 0.00	\$ 2.56	\$ 2.56
067-1140-029-0000	SAFETY LIGHTS ONLY	\$ 0.00	\$ 2.56	\$ 2.56
067-1140-030-0000	SAFETY LIGHTS ONLY	\$ 0.00	\$ 2.56	\$ 2.56
067-1140-031-0000	SAFETY LIGHTS ONLY	\$ 0.00	\$ 2.56	\$ 2.56
067-1140-032-0000	SAFETY LIGHTS ONLY	\$ 0.00	\$ 2.56	\$ 2.56
067-1140-033-0000	SAFETY LIGHTS ONLY	\$ 0.00	\$ 2.56	\$ 2.56
067-1140-034-0000	SAFETY LIGHTS ONLY	\$ 0.00	\$ 2.56	\$ 2.56
067-1140-035-0000	SAFETY LIGHTS ONLY	\$ 0.00	\$ 2.56	\$ 2.56
067-1140-036-0000	SAFETY LIGHTS ONLY	\$ 0.00	\$ 2.56	\$ 2.56
067-1140-037-0000	SAFETY LIGHTS ONLY	\$ 0.00	\$ 2.56	\$ 2.56
067-1150-001-0000	SAFETY LIGHTS ONLY	\$ 0.00	\$ 2.56	\$ 2.56
067-1150-002-0000	SAFETY LIGHTS ONLY	\$ 0.00	\$ 2.56	\$ 2.56
067-1150-003-0000	SAFETY LIGHTS ONLY	\$ 0.00	\$ 2.56	\$ 2.56
067-1150-004-0000	SAFETY LIGHTS ONLY	\$ 0.00	\$ 2.56	\$ 2.56
067-1150-005-0000	SAFETY LIGHTS ONLY	\$ 0.00	\$ 2.56	\$ 2.56

ITEM 10.4.

City of Rancho Cordova
Lighting District No. 2012-1
Fiscal Year 2020-21 Assessment Roll

ATTACHMENT 2

APN	District Classification	Street Light Charge	Safety Light Charge	Total Assessment
067-1150-006-0000	SAFETY LIGHTS ONLY	\$ 0.00	\$ 2.56	\$ 2.56
067-1150-007-0000	SAFETY LIGHTS ONLY	\$ 0.00	\$ 2.56	\$ 2.56
067-1150-008-0000	SAFETY LIGHTS ONLY	\$ 0.00	\$ 2.56	\$ 2.56
067-1150-009-0000	SAFETY LIGHTS ONLY	\$ 0.00	\$ 2.56	\$ 2.56
067-1150-010-0000	SAFETY LIGHTS ONLY	\$ 0.00	\$ 2.56	\$ 2.56
067-1150-011-0000	SAFETY LIGHTS ONLY	\$ 0.00	\$ 2.56	\$ 2.56
067-1150-012-0000	SAFETY LIGHTS ONLY	\$ 0.00	\$ 2.56	\$ 2.56
067-1150-013-0000	SAFETY LIGHTS ONLY	\$ 0.00	\$ 2.56	\$ 2.56
067-1150-014-0000	SAFETY LIGHTS ONLY	\$ 0.00	\$ 2.56	\$ 2.56
067-1150-015-0000	SAFETY LIGHTS ONLY	\$ 0.00	\$ 2.56	\$ 2.56
067-1150-016-0000	SAFETY LIGHTS ONLY	\$ 0.00	\$ 2.56	\$ 2.56
067-1150-017-0000	SAFETY LIGHTS ONLY	\$ 0.00	\$ 2.56	\$ 2.56
067-1150-018-0000	SAFETY LIGHTS ONLY	\$ 0.00	\$ 2.56	\$ 2.56
067-1150-019-0000	SAFETY LIGHTS ONLY	\$ 0.00	\$ 2.56	\$ 2.56
067-1150-020-0000	SAFETY LIGHTS ONLY	\$ 0.00	\$ 2.56	\$ 2.56
067-1150-021-0000	SAFETY LIGHTS ONLY	\$ 0.00	\$ 2.56	\$ 2.56
067-1150-022-0000	SAFETY LIGHTS ONLY	\$ 0.00	\$ 2.56	\$ 2.56
067-1150-023-0000	SAFETY LIGHTS ONLY	\$ 0.00	\$ 2.56	\$ 2.56
067-1150-024-0000	SAFETY LIGHTS ONLY	\$ 0.00	\$ 2.56	\$ 2.56
067-1150-025-0000	SAFETY LIGHTS ONLY	\$ 0.00	\$ 2.56	\$ 2.56
067-1150-026-0000	SAFETY LIGHTS ONLY	\$ 0.00	\$ 2.56	\$ 2.56
067-1150-027-0000	SAFETY LIGHTS ONLY	\$ 0.00	\$ 2.56	\$ 2.56
067-1150-028-0000	SAFETY LIGHTS ONLY	\$ 0.00	\$ 2.56	\$ 2.56
067-1150-029-0000	SAFETY LIGHTS ONLY	\$ 0.00	\$ 2.56	\$ 2.56
067-1150-030-0000	SAFETY LIGHTS ONLY	\$ 0.00	\$ 2.56	\$ 2.56
067-1150-031-0000	SAFETY LIGHTS ONLY	\$ 0.00	\$ 2.56	\$ 2.56
067-1150-032-0000	SAFETY LIGHTS ONLY	\$ 0.00	\$ 2.56	\$ 2.56
067-1150-033-0000	SAFETY LIGHTS ONLY	\$ 0.00	\$ 2.56	\$ 2.56
067-1150-034-0000	SAFETY LIGHTS ONLY	\$ 0.00	\$ 2.56	\$ 2.56
067-1150-035-0000	SAFETY LIGHTS ONLY	\$ 0.00	\$ 2.56	\$ 2.56
067-1150-036-0000	SAFETY LIGHTS ONLY	\$ 0.00	\$ 2.56	\$ 2.56
067-1150-037-0000	SAFETY LIGHTS ONLY	\$ 0.00	\$ 2.56	\$ 2.56
067-1150-038-0000	SAFETY LIGHTS ONLY	\$ 0.00	\$ 2.56	\$ 2.56
067-1150-039-0000	SAFETY LIGHTS ONLY	\$ 0.00	\$ 2.56	\$ 2.56
067-1150-040-0000	SAFETY LIGHTS ONLY	\$ 0.00	\$ 2.56	\$ 2.56
067-1150-041-0000	SAFETY LIGHTS ONLY	\$ 0.00	\$ 2.56	\$ 2.56
067-1150-042-0000	SAFETY LIGHTS ONLY	\$ 0.00	\$ 2.56	\$ 2.56
067-1150-043-0000	SAFETY LIGHTS ONLY	\$ 0.00	\$ 2.56	\$ 2.56
067-1150-044-0000	SAFETY LIGHTS ONLY	\$ 0.00	\$ 2.56	\$ 2.56
067-1150-045-0000	SAFETY LIGHTS ONLY	\$ 0.00	\$ 2.56	\$ 2.56
067-1150-046-0000	SAFETY LIGHTS ONLY	\$ 0.00	\$ 2.56	\$ 2.56
067-1150-047-0000	SAFETY LIGHTS ONLY	\$ 0.00	\$ 2.56	\$ 2.56
067-1150-048-0000	SAFETY LIGHTS ONLY	\$ 0.00	\$ 2.56	\$ 2.56
067-1150-049-0000	SAFETY LIGHTS ONLY	\$ 0.00	\$ 2.56	\$ 2.56

ITEM 10.4.

City of Rancho Cordova
Lighting District No. 2012-1
Fiscal Year 2020-21 Assessment Roll

ATTACHMENT 2

APN	District Classification	Street Light Charge	Safety Light Charge	Total Assessment
067-1150-050-0000	SAFETY LIGHTS ONLY	\$ 0.00	\$ 2.56	\$ 2.56
067-1150-051-0000	SAFETY LIGHTS ONLY	\$ 0.00	\$ 2.56	\$ 2.56
067-1150-052-0000	SAFETY LIGHTS ONLY	\$ 0.00	\$ 2.56	\$ 2.56
067-1150-053-0000	SAFETY LIGHTS ONLY	\$ 0.00	\$ 2.56	\$ 2.56
067-1150-054-0000	SAFETY LIGHTS ONLY	\$ 0.00	\$ 2.56	\$ 2.56
067-1150-055-0000	SAFETY LIGHTS ONLY	\$ 0.00	\$ 2.56	\$ 2.56
067-1150-056-0000	SAFETY LIGHTS ONLY	\$ 0.00	\$ 2.56	\$ 2.56
067-1150-057-0000	SAFETY LIGHTS ONLY	\$ 0.00	\$ 2.56	\$ 2.56
067-1150-058-0000	SAFETY LIGHTS ONLY	\$ 0.00	\$ 2.56	\$ 2.56
067-1150-059-0000	SAFETY LIGHTS ONLY	\$ 0.00	\$ 2.56	\$ 2.56
067-1150-060-0000	SAFETY LIGHTS ONLY	\$ 0.00	\$ 2.56	\$ 2.56
067-1150-061-0000	SAFETY LIGHTS ONLY	\$ 0.00	\$ 2.56	\$ 2.56
067-1150-062-0000	SAFETY LIGHTS ONLY	\$ 0.00	\$ 2.56	\$ 2.56
067-1150-063-0000	SAFETY LIGHTS ONLY	\$ 0.00	\$ 2.56	\$ 2.56
067-1150-064-0000	SAFETY LIGHTS ONLY	\$ 0.00	\$ 2.56	\$ 2.56
067-1150-065-0000	SAFETY LIGHTS ONLY	\$ 0.00	\$ 2.56	\$ 2.56
067-1150-066-0000	SAFETY LIGHTS ONLY	\$ 0.00	\$ 2.56	\$ 2.56
067-1150-067-0000	SAFETY LIGHTS ONLY	\$ 0.00	\$ 2.56	\$ 2.56
067-1150-068-0000	SAFETY LIGHTS ONLY	\$ 0.00	\$ 2.56	\$ 2.56
067-1150-069-0000	SAFETY LIGHTS ONLY	\$ 0.00	\$ 2.56	\$ 2.56
067-1150-070-0000	SAFETY LIGHTS ONLY	\$ 0.00	\$ 2.56	\$ 2.56
067-1150-071-0000	SAFETY LIGHTS ONLY	\$ 0.00	\$ 2.56	\$ 2.56
067-1150-072-0000	SAFETY LIGHTS ONLY	\$ 0.00	\$ 2.56	\$ 2.56
067-1150-073-0000	SAFETY LIGHTS ONLY	\$ 0.00	\$ 2.56	\$ 2.56
067-1150-074-0000	SAFETY LIGHTS ONLY	\$ 0.00	\$ 2.56	\$ 2.56
067-1150-075-0000	SAFETY LIGHTS ONLY	\$ 0.00	\$ 2.56	\$ 2.56
067-1150-076-0000	SAFETY LIGHTS ONLY	\$ 0.00	\$ 2.56	\$ 2.56
067-1150-077-0000	SAFETY LIGHTS ONLY	\$ 0.00	\$ 2.56	\$ 2.56
067-1150-078-0000	SAFETY LIGHTS ONLY	\$ 0.00	\$ 2.56	\$ 2.56
067-1150-079-0000	SAFETY LIGHTS ONLY	\$ 0.00	\$ 2.56	\$ 2.56
067-1160-001-0000	SAFETY LIGHTS ONLY	\$ 0.00	\$ 2.56	\$ 2.56
067-1160-002-0000	SAFETY LIGHTS ONLY	\$ 0.00	\$ 2.56	\$ 2.56
067-1160-003-0000	SAFETY LIGHTS ONLY	\$ 0.00	\$ 2.56	\$ 2.56
067-1160-004-0000	SAFETY LIGHTS ONLY	\$ 0.00	\$ 2.56	\$ 2.56
067-1160-005-0000	SAFETY LIGHTS ONLY	\$ 0.00	\$ 2.56	\$ 2.56
067-1160-006-0000	SAFETY LIGHTS ONLY	\$ 0.00	\$ 2.56	\$ 2.56
067-1160-007-0000	SAFETY LIGHTS ONLY	\$ 0.00	\$ 2.56	\$ 2.56
067-1160-008-0000	SAFETY LIGHTS ONLY	\$ 0.00	\$ 2.56	\$ 2.56
067-1160-009-0000	SAFETY LIGHTS ONLY	\$ 0.00	\$ 2.56	\$ 2.56
067-1160-010-0000	SAFETY LIGHTS ONLY	\$ 0.00	\$ 2.56	\$ 2.56
067-1160-011-0000	SAFETY LIGHTS ONLY	\$ 0.00	\$ 2.56	\$ 2.56
067-1160-012-0000	SAFETY LIGHTS ONLY	\$ 0.00	\$ 2.56	\$ 2.56
067-1160-013-0000	SAFETY LIGHTS ONLY	\$ 0.00	\$ 2.56	\$ 2.56
067-1160-014-0000	SAFETY LIGHTS ONLY	\$ 0.00	\$ 2.56	\$ 2.56

ITEM 10.4.

City of Rancho Cordova
Lighting District No. 2012-1
Fiscal Year 2020-21 Assessment Roll

ATTACHMENT 2

APN	District Classification	Street Light Charge	Safety Light Charge	Total Assessment
067-1160-015-0000	SAFETY LIGHTS ONLY	\$ 0.00	\$ 2.56	\$ 2.56
067-1160-016-0000	SAFETY LIGHTS ONLY	\$ 0.00	\$ 2.56	\$ 2.56
067-1160-017-0000	SAFETY LIGHTS ONLY	\$ 0.00	\$ 2.56	\$ 2.56
067-1160-018-0000	SAFETY LIGHTS ONLY	\$ 0.00	\$ 2.56	\$ 2.56
067-1160-019-0000	SAFETY LIGHTS ONLY	\$ 0.00	\$ 2.56	\$ 2.56
067-1160-020-0000	SAFETY LIGHTS ONLY	\$ 0.00	\$ 2.56	\$ 2.56
067-1160-021-0000	SAFETY LIGHTS ONLY	\$ 0.00	\$ 2.56	\$ 2.56
067-1160-022-0000	SAFETY LIGHTS ONLY	\$ 0.00	\$ 2.56	\$ 2.56
067-1160-023-0000	SAFETY LIGHTS ONLY	\$ 0.00	\$ 2.56	\$ 2.56
067-1160-024-0000	SAFETY LIGHTS ONLY	\$ 0.00	\$ 2.56	\$ 2.56
067-1160-025-0000	SAFETY LIGHTS ONLY	\$ 0.00	\$ 2.56	\$ 2.56
067-1160-026-0000	SAFETY LIGHTS ONLY	\$ 0.00	\$ 2.56	\$ 2.56
067-1160-027-0000	SAFETY LIGHTS ONLY	\$ 0.00	\$ 2.56	\$ 2.56
067-1160-028-0000	SAFETY LIGHTS ONLY	\$ 0.00	\$ 2.56	\$ 2.56
067-1160-029-0000	SAFETY LIGHTS ONLY	\$ 0.00	\$ 2.56	\$ 2.56
067-1160-030-0000	SAFETY LIGHTS ONLY	\$ 0.00	\$ 2.56	\$ 2.56
067-1160-031-0000	SAFETY LIGHTS ONLY	\$ 0.00	\$ 2.56	\$ 2.56
067-1160-032-0000	SAFETY LIGHTS ONLY	\$ 0.00	\$ 2.56	\$ 2.56
067-1160-033-0000	SAFETY LIGHTS ONLY	\$ 0.00	\$ 2.56	\$ 2.56
067-1160-034-0000	SAFETY LIGHTS ONLY	\$ 0.00	\$ 2.56	\$ 2.56
067-1160-035-0000	SAFETY LIGHTS ONLY	\$ 0.00	\$ 2.56	\$ 2.56
067-1160-036-0000	SAFETY LIGHTS ONLY	\$ 0.00	\$ 2.56	\$ 2.56
067-1160-037-0000	SAFETY LIGHTS ONLY	\$ 0.00	\$ 2.56	\$ 2.56
067-1160-038-0000	SAFETY LIGHTS ONLY	\$ 0.00	\$ 2.56	\$ 2.56
067-1160-039-0000	SAFETY LIGHTS ONLY	\$ 0.00	\$ 2.56	\$ 2.56
067-1160-040-0000	SAFETY LIGHTS ONLY	\$ 0.00	\$ 2.56	\$ 2.56
067-1160-041-0000	SAFETY LIGHTS ONLY	\$ 0.00	\$ 2.56	\$ 2.56
067-1160-042-0000	SAFETY LIGHTS ONLY	\$ 0.00	\$ 2.56	\$ 2.56
067-1160-043-0000	SAFETY LIGHTS ONLY	\$ 0.00	\$ 2.56	\$ 2.56
067-1160-044-0000	SAFETY LIGHTS ONLY	\$ 0.00	\$ 2.56	\$ 2.56
067-1160-045-0000	SAFETY LIGHTS ONLY	\$ 0.00	\$ 2.56	\$ 2.56
067-1160-046-0000	SAFETY LIGHTS ONLY	\$ 0.00	\$ 2.56	\$ 2.56
067-1160-047-0000	SAFETY LIGHTS ONLY	\$ 0.00	\$ 2.56	\$ 2.56
067-1160-048-0000	SAFETY LIGHTS ONLY	\$ 0.00	\$ 2.56	\$ 2.56
067-1160-049-0000	SAFETY LIGHTS ONLY	\$ 0.00	\$ 2.56	\$ 2.56
067-1160-050-0000	SAFETY LIGHTS ONLY	\$ 0.00	\$ 2.56	\$ 2.56
067-1160-051-0000	SAFETY LIGHTS ONLY	\$ 0.00	\$ 2.56	\$ 2.56
067-1160-052-0000	SAFETY LIGHTS ONLY	\$ 0.00	\$ 2.56	\$ 2.56
067-1160-053-0000	SAFETY LIGHTS ONLY	\$ 0.00	\$ 2.56	\$ 2.56
067-1160-054-0000	SAFETY LIGHTS ONLY	\$ 0.00	\$ 2.56	\$ 2.56
067-1160-055-0000	SAFETY LIGHTS ONLY	\$ 0.00	\$ 2.56	\$ 2.56
067-1160-056-0000	SAFETY LIGHTS ONLY	\$ 0.00	\$ 2.56	\$ 2.56
067-1160-057-0000	SAFETY LIGHTS ONLY	\$ 0.00	\$ 2.56	\$ 2.56
067-1160-058-0000	SAFETY LIGHTS ONLY	\$ 0.00	\$ 2.56	\$ 2.56

ITEM 10.4.

City of Rancho Cordova
Lighting District No. 2012-1
Fiscal Year 2020-21 Assessment Roll

ATTACHMENT 2

APN	District Classification	Street Light Charge	Safety Light Charge	Total Assessment
067-1160-059-0000	SAFETY LIGHTS ONLY	\$ 0.00	\$ 2.56	\$ 2.56
067-1160-060-0000	SAFETY LIGHTS ONLY	\$ 0.00	\$ 2.56	\$ 2.56
067-1160-061-0000	SAFETY LIGHTS ONLY	\$ 0.00	\$ 2.56	\$ 2.56
067-1160-062-0000	SAFETY LIGHTS ONLY	\$ 0.00	\$ 2.56	\$ 2.56
067-1160-063-0000	SAFETY LIGHTS ONLY	\$ 0.00	\$ 2.56	\$ 2.56
067-1160-064-0000	SAFETY LIGHTS ONLY	\$ 0.00	\$ 2.56	\$ 2.56
067-1160-065-0000	SAFETY LIGHTS ONLY	\$ 0.00	\$ 2.56	\$ 2.56
067-1170-001-0000	SAFETY LIGHTS ONLY	\$ 0.00	\$ 2.56	\$ 2.56
067-1170-002-0000	SAFETY LIGHTS ONLY	\$ 0.00	\$ 2.56	\$ 2.56
067-1170-003-0000	SAFETY LIGHTS ONLY	\$ 0.00	\$ 2.56	\$ 2.56
067-1170-004-0000	SAFETY LIGHTS ONLY	\$ 0.00	\$ 2.56	\$ 2.56
067-1170-005-0000	SAFETY LIGHTS ONLY	\$ 0.00	\$ 2.56	\$ 2.56
067-1170-006-0000	SAFETY LIGHTS ONLY	\$ 0.00	\$ 2.56	\$ 2.56
067-1170-007-0000	SAFETY LIGHTS ONLY	\$ 0.00	\$ 2.56	\$ 2.56
067-1170-008-0000	SAFETY LIGHTS ONLY	\$ 0.00	\$ 2.56	\$ 2.56
067-1170-009-0000	SAFETY LIGHTS ONLY	\$ 0.00	\$ 2.56	\$ 2.56
067-1170-010-0000	SAFETY LIGHTS ONLY	\$ 0.00	\$ 2.56	\$ 2.56
067-1170-011-0000	SAFETY LIGHTS ONLY	\$ 0.00	\$ 2.56	\$ 2.56
067-1170-012-0000	SAFETY LIGHTS ONLY	\$ 0.00	\$ 2.56	\$ 2.56
067-1170-013-0000	SAFETY LIGHTS ONLY	\$ 0.00	\$ 2.56	\$ 2.56
067-1170-014-0000	SAFETY LIGHTS ONLY	\$ 0.00	\$ 2.56	\$ 2.56
067-1170-015-0000	SAFETY LIGHTS ONLY	\$ 0.00	\$ 2.56	\$ 2.56
067-1170-016-0000	SAFETY LIGHTS ONLY	\$ 0.00	\$ 2.56	\$ 2.56
067-1170-017-0000	SAFETY LIGHTS ONLY	\$ 0.00	\$ 2.56	\$ 2.56
067-1170-018-0000	SAFETY LIGHTS ONLY	\$ 0.00	\$ 2.56	\$ 2.56
067-1170-019-0000	SAFETY LIGHTS ONLY	\$ 0.00	\$ 2.56	\$ 2.56
067-1170-020-0000	SAFETY LIGHTS ONLY	\$ 0.00	\$ 2.56	\$ 2.56
067-1170-021-0000	SAFETY LIGHTS ONLY	\$ 0.00	\$ 2.56	\$ 2.56
067-1170-022-0000	SAFETY LIGHTS ONLY	\$ 0.00	\$ 2.56	\$ 2.56
067-1170-023-0000	SAFETY LIGHTS ONLY	\$ 0.00	\$ 2.56	\$ 2.56
067-1170-024-0000	SAFETY LIGHTS ONLY	\$ 0.00	\$ 2.56	\$ 2.56
067-1170-025-0000	SAFETY LIGHTS ONLY	\$ 0.00	\$ 2.56	\$ 2.56
067-1170-026-0000	SAFETY LIGHTS ONLY	\$ 0.00	\$ 2.56	\$ 2.56
067-1170-027-0000	SAFETY LIGHTS ONLY	\$ 0.00	\$ 2.56	\$ 2.56
067-1170-028-0000	SAFETY LIGHTS ONLY	\$ 0.00	\$ 2.56	\$ 2.56
067-1170-029-0000	SAFETY LIGHTS ONLY	\$ 0.00	\$ 2.56	\$ 2.56
067-1170-030-0000	SAFETY LIGHTS ONLY	\$ 0.00	\$ 2.56	\$ 2.56
067-1170-031-0000	SAFETY LIGHTS ONLY	\$ 0.00	\$ 2.56	\$ 2.56
067-1170-032-0000	SAFETY LIGHTS ONLY	\$ 0.00	\$ 2.56	\$ 2.56
067-1170-033-0000	SAFETY LIGHTS ONLY	\$ 0.00	\$ 2.56	\$ 2.56
067-1170-034-0000	SAFETY LIGHTS ONLY	\$ 0.00	\$ 2.56	\$ 2.56
067-1170-035-0000	SAFETY LIGHTS ONLY	\$ 0.00	\$ 2.56	\$ 2.56
067-1170-036-0000	SAFETY LIGHTS ONLY	\$ 0.00	\$ 2.56	\$ 2.56
067-1170-037-0000	SAFETY LIGHTS ONLY	\$ 0.00	\$ 2.56	\$ 2.56

ITEM 10.4.

City of Rancho Cordova
Lighting District No. 2012-1
Fiscal Year 2020-21 Assessment Roll

ATTACHMENT 2

APN	District Classification	Street Light Charge	Safety Light Charge	Total Assessment
067-1170-038-0000	SAFETY LIGHTS ONLY	\$ 0.00	\$ 2.56	\$ 2.56
067-1170-039-0000	SAFETY LIGHTS ONLY	\$ 0.00	\$ 2.56	\$ 2.56
067-1170-040-0000	SAFETY LIGHTS ONLY	\$ 0.00	\$ 2.56	\$ 2.56
067-1170-041-0000	SAFETY LIGHTS ONLY	\$ 0.00	\$ 2.56	\$ 2.56
067-1170-042-0000	SAFETY LIGHTS ONLY	\$ 0.00	\$ 2.56	\$ 2.56
067-1170-043-0000	SAFETY LIGHTS ONLY	\$ 0.00	\$ 2.56	\$ 2.56
067-1170-044-0000	SAFETY LIGHTS ONLY	\$ 0.00	\$ 2.56	\$ 2.56
067-1170-045-0000	SAFETY LIGHTS ONLY	\$ 0.00	\$ 2.56	\$ 2.56
067-1170-046-0000	SAFETY LIGHTS ONLY	\$ 0.00	\$ 2.56	\$ 2.56
067-1170-047-0000	SAFETY LIGHTS ONLY	\$ 0.00	\$ 2.56	\$ 2.56
067-1170-048-0000	SAFETY LIGHTS ONLY	\$ 0.00	\$ 2.56	\$ 2.56
067-1170-049-0000	SAFETY LIGHTS ONLY	\$ 0.00	\$ 2.56	\$ 2.56
067-1170-050-0000	SAFETY LIGHTS ONLY	\$ 0.00	\$ 2.56	\$ 2.56
067-1170-051-0000	SAFETY LIGHTS ONLY	\$ 0.00	\$ 2.56	\$ 2.56
067-1170-052-0000	SAFETY LIGHTS ONLY	\$ 0.00	\$ 2.56	\$ 2.56
067-1170-053-0000	SAFETY LIGHTS ONLY	\$ 0.00	\$ 2.56	\$ 2.56
067-1170-054-0000	SAFETY LIGHTS ONLY	\$ 0.00	\$ 2.56	\$ 2.56
067-1170-055-0000	SAFETY LIGHTS ONLY	\$ 0.00	\$ 2.56	\$ 2.56
067-1170-056-0000	SAFETY LIGHTS ONLY	\$ 0.00	\$ 2.56	\$ 2.56
067-1170-057-0000	SAFETY LIGHTS ONLY	\$ 0.00	\$ 2.56	\$ 2.56
067-1170-058-0000	SAFETY LIGHTS ONLY	\$ 0.00	\$ 2.56	\$ 2.56
067-1170-059-0000	SAFETY LIGHTS ONLY	\$ 0.00	\$ 2.56	\$ 2.56
067-1170-060-0000	SAFETY LIGHTS ONLY	\$ 0.00	\$ 2.56	\$ 2.56
067-1170-061-0000	SAFETY LIGHTS ONLY	\$ 0.00	\$ 2.56	\$ 2.56
067-1170-062-0000	SAFETY LIGHTS ONLY	\$ 0.00	\$ 2.56	\$ 2.56
067-1170-063-0000	SAFETY LIGHTS ONLY	\$ 0.00	\$ 2.56	\$ 2.56
067-1170-064-0000	SAFETY LIGHTS ONLY	\$ 0.00	\$ 2.56	\$ 2.56
067-1170-065-0000	SAFETY LIGHTS ONLY	\$ 0.00	\$ 2.56	\$ 2.56
067-1170-066-0000	SAFETY LIGHTS ONLY	\$ 0.00	\$ 2.56	\$ 2.56
067-1170-067-0000	SAFETY LIGHTS ONLY	\$ 0.00	\$ 2.56	\$ 2.56
067-1170-068-0000	SAFETY LIGHTS ONLY	\$ 0.00	\$ 2.56	\$ 2.56
067-1170-069-0000	SAFETY LIGHTS ONLY	\$ 0.00	\$ 2.56	\$ 2.56
067-1170-070-0000	SAFETY LIGHTS ONLY	\$ 0.00	\$ 2.56	\$ 2.56
067-1170-071-0000	SAFETY LIGHTS ONLY	\$ 0.00	\$ 2.56	\$ 2.56
067-1170-072-0000	SAFETY LIGHTS ONLY	\$ 0.00	\$ 2.56	\$ 2.56
067-1170-073-0000	SAFETY LIGHTS ONLY	\$ 0.00	\$ 2.56	\$ 2.56
067-1170-074-0000	SAFETY LIGHTS ONLY	\$ 0.00	\$ 2.56	\$ 2.56
067-1170-075-0000	SAFETY LIGHTS ONLY	\$ 0.00	\$ 2.56	\$ 2.56
067-1170-076-0000	SAFETY LIGHTS ONLY	\$ 0.00	\$ 2.56	\$ 2.56
067-1170-077-0000	SAFETY LIGHTS ONLY	\$ 0.00	\$ 2.56	\$ 2.56
067-1170-078-0000	SAFETY LIGHTS ONLY	\$ 0.00	\$ 2.56	\$ 2.56
067-1170-079-0000	SAFETY LIGHTS ONLY	\$ 0.00	\$ 2.56	\$ 2.56
067-1170-080-0000	SAFETY LIGHTS ONLY	\$ 0.00	\$ 2.56	\$ 2.56
067-1170-081-0000	SAFETY LIGHTS ONLY	\$ 0.00	\$ 2.56	\$ 2.56

ITEM 10.4.

City of Rancho Cordova
Lighting District No. 2012-1
Fiscal Year 2020-21 Assessment Roll

ATTACHMENT 2

APN	District Classification	Street Light Charge	Safety Light Charge	Total Assessment
067-1170-082-0000	SAFETY LIGHTS ONLY	\$ 0.00	\$ 2.56	\$ 2.56
067-1170-083-0000	SAFETY LIGHTS ONLY	\$ 0.00	\$ 2.56	\$ 2.56
067-1180-001-0000	SAFETY LIGHTS ONLY	\$ 0.00	\$ 2.56	\$ 2.56
067-1180-002-0000	SAFETY LIGHTS ONLY	\$ 0.00	\$ 2.56	\$ 2.56
067-1180-003-0000	SAFETY LIGHTS ONLY	\$ 0.00	\$ 2.56	\$ 2.56
067-1180-004-0000	SAFETY LIGHTS ONLY	\$ 0.00	\$ 2.56	\$ 2.56
067-1180-005-0000	SAFETY LIGHTS ONLY	\$ 0.00	\$ 2.56	\$ 2.56
067-1180-006-0000	SAFETY LIGHTS ONLY	\$ 0.00	\$ 2.56	\$ 2.56
067-1180-007-0000	SAFETY LIGHTS ONLY	\$ 0.00	\$ 2.56	\$ 2.56
067-1180-008-0000	SAFETY LIGHTS ONLY	\$ 0.00	\$ 2.56	\$ 2.56
067-1180-009-0000	SAFETY LIGHTS ONLY	\$ 0.00	\$ 2.56	\$ 2.56
067-1180-010-0000	SAFETY LIGHTS ONLY	\$ 0.00	\$ 2.56	\$ 2.56
067-1180-011-0000	SAFETY LIGHTS ONLY	\$ 0.00	\$ 2.56	\$ 2.56
067-1180-012-0000	SAFETY LIGHTS ONLY	\$ 0.00	\$ 2.56	\$ 2.56
067-1180-013-0000	SAFETY LIGHTS ONLY	\$ 0.00	\$ 2.56	\$ 2.56
067-1180-014-0000	SAFETY LIGHTS ONLY	\$ 0.00	\$ 2.56	\$ 2.56
067-1180-015-0000	SAFETY LIGHTS ONLY	\$ 0.00	\$ 2.56	\$ 2.56
067-1190-001-0000	SAFETY LIGHTS ONLY	\$ 0.00	\$ 2.56	\$ 2.56
067-1190-002-0000	SAFETY LIGHTS ONLY	\$ 0.00	\$ 2.56	\$ 2.56
067-1190-003-0000	SAFETY LIGHTS ONLY	\$ 0.00	\$ 2.56	\$ 2.56
067-1190-004-0000	SAFETY LIGHTS ONLY	\$ 0.00	\$ 2.56	\$ 2.56
067-1190-005-0000	SAFETY LIGHTS ONLY	\$ 0.00	\$ 2.56	\$ 2.56
067-1190-006-0000	SAFETY LIGHTS ONLY	\$ 0.00	\$ 2.56	\$ 2.56
067-1190-007-0000	SAFETY LIGHTS ONLY	\$ 0.00	\$ 2.56	\$ 2.56
067-1190-008-0000	SAFETY LIGHTS ONLY	\$ 0.00	\$ 2.56	\$ 2.56
067-1190-009-0000	SAFETY LIGHTS ONLY	\$ 0.00	\$ 2.56	\$ 2.56
067-1190-010-0000	SAFETY LIGHTS ONLY	\$ 0.00	\$ 2.56	\$ 2.56
067-1190-011-0000	SAFETY LIGHTS ONLY	\$ 0.00	\$ 2.56	\$ 2.56
067-1190-012-0000	SAFETY LIGHTS ONLY	\$ 0.00	\$ 2.56	\$ 2.56
067-1190-013-0000	SAFETY LIGHTS ONLY	\$ 0.00	\$ 2.56	\$ 2.56
067-1190-014-0000	SAFETY LIGHTS ONLY	\$ 0.00	\$ 2.56	\$ 2.56
067-1190-015-0000	SAFETY LIGHTS ONLY	\$ 0.00	\$ 2.56	\$ 2.56
067-1190-016-0000	SAFETY LIGHTS ONLY	\$ 0.00	\$ 2.56	\$ 2.56
067-1190-017-0000	SAFETY LIGHTS ONLY	\$ 0.00	\$ 2.56	\$ 2.56
067-1190-018-0000	SAFETY LIGHTS ONLY	\$ 0.00	\$ 2.56	\$ 2.56
067-1190-019-0000	SAFETY LIGHTS ONLY	\$ 0.00	\$ 2.56	\$ 2.56
067-1190-020-0000	SAFETY LIGHTS ONLY	\$ 0.00	\$ 2.56	\$ 2.56
067-1190-021-0000	SAFETY LIGHTS ONLY	\$ 0.00	\$ 2.56	\$ 2.56
067-1190-022-0000	SAFETY LIGHTS ONLY	\$ 0.00	\$ 2.56	\$ 2.56
067-1190-023-0000	SAFETY LIGHTS ONLY	\$ 0.00	\$ 2.56	\$ 2.56
067-1190-024-0000	SAFETY LIGHTS ONLY	\$ 0.00	\$ 2.56	\$ 2.56
067-1190-025-0000	SAFETY LIGHTS ONLY	\$ 0.00	\$ 2.56	\$ 2.56
067-1190-026-0000	SAFETY LIGHTS ONLY	\$ 0.00	\$ 2.56	\$ 2.56
067-1190-027-0000	SAFETY LIGHTS ONLY	\$ 0.00	\$ 2.56	\$ 2.56

ITEM 10.4.

City of Rancho Cordova
Lighting District No. 2012-1
Fiscal Year 2020-21 Assessment Roll

ATTACHMENT 2

APN	District Classification	Street Light Charge	Safety Light Charge	Total Assessment
067-1190-028-0000	SAFETY LIGHTS ONLY	\$ 0.00	\$ 2.56	\$ 2.56
067-1190-029-0000	SAFETY LIGHTS ONLY	\$ 0.00	\$ 2.56	\$ 2.56
067-1190-030-0000	SAFETY LIGHTS ONLY	\$ 0.00	\$ 2.56	\$ 2.56
067-1190-031-0000	SAFETY LIGHTS ONLY	\$ 0.00	\$ 2.56	\$ 2.56
067-1190-032-0000	SAFETY LIGHTS ONLY	\$ 0.00	\$ 2.56	\$ 2.56
067-1190-033-0000	SAFETY LIGHTS ONLY	\$ 0.00	\$ 2.56	\$ 2.56
067-1190-034-0000	SAFETY LIGHTS ONLY	\$ 0.00	\$ 2.56	\$ 2.56
067-1190-035-0000	SAFETY LIGHTS ONLY	\$ 0.00	\$ 2.56	\$ 2.56
067-1190-036-0000	SAFETY LIGHTS ONLY	\$ 0.00	\$ 2.56	\$ 2.56
067-1190-037-0000	SAFETY LIGHTS ONLY	\$ 0.00	\$ 2.56	\$ 2.56
067-1190-038-0000	SAFETY LIGHTS ONLY	\$ 0.00	\$ 2.56	\$ 2.56
067-1190-039-0000	SAFETY LIGHTS ONLY	\$ 0.00	\$ 2.56	\$ 2.56
067-1190-040-0000	SAFETY LIGHTS ONLY	\$ 0.00	\$ 2.56	\$ 2.56
067-1190-041-0000	SAFETY LIGHTS ONLY	\$ 0.00	\$ 2.56	\$ 2.56
067-1190-042-0000	SAFETY LIGHTS ONLY	\$ 0.00	\$ 2.56	\$ 2.56
067-1190-043-0000	SAFETY LIGHTS ONLY	\$ 0.00	\$ 2.56	\$ 2.56
067-1190-044-0000	SAFETY LIGHTS ONLY	\$ 0.00	\$ 2.56	\$ 2.56
067-1190-045-0000	SAFETY LIGHTS ONLY	\$ 0.00	\$ 2.56	\$ 2.56
067-1190-046-0000	SAFETY LIGHTS ONLY	\$ 0.00	\$ 2.56	\$ 2.56
067-1190-047-0000	SAFETY LIGHTS ONLY	\$ 0.00	\$ 2.56	\$ 2.56
067-1190-048-0000	SAFETY LIGHTS ONLY	\$ 0.00	\$ 2.56	\$ 2.56
067-1190-049-0000	SAFETY LIGHTS ONLY	\$ 0.00	\$ 2.56	\$ 2.56
067-1190-050-0000	SAFETY LIGHTS ONLY	\$ 0.00	\$ 2.56	\$ 2.56
067-1190-051-0000	SAFETY LIGHTS ONLY	\$ 0.00	\$ 2.56	\$ 2.56
067-1190-052-0000	SAFETY LIGHTS ONLY	\$ 0.00	\$ 2.56	\$ 2.56
067-1190-053-0000	SAFETY LIGHTS ONLY	\$ 0.00	\$ 2.56	\$ 2.56
067-1190-054-0000	SAFETY LIGHTS ONLY	\$ 0.00	\$ 2.56	\$ 2.56
067-1190-055-0000	SAFETY LIGHTS ONLY	\$ 0.00	\$ 2.56	\$ 2.56
067-1190-056-0000	SAFETY LIGHTS ONLY	\$ 0.00	\$ 2.56	\$ 2.56
067-1190-057-0000	SAFETY LIGHTS ONLY	\$ 0.00	\$ 2.56	\$ 2.56
067-1190-058-0000	SAFETY LIGHTS ONLY	\$ 0.00	\$ 2.56	\$ 2.56
067-1190-059-0000	SAFETY LIGHTS ONLY	\$ 0.00	\$ 2.56	\$ 2.56
067-1190-060-0000	SAFETY LIGHTS ONLY	\$ 0.00	\$ 2.56	\$ 2.56
067-1190-061-0000	SAFETY LIGHTS ONLY	\$ 0.00	\$ 2.56	\$ 2.56
067-1190-062-0000	SAFETY LIGHTS ONLY	\$ 0.00	\$ 2.56	\$ 2.56
067-1190-063-0000	SAFETY LIGHTS ONLY	\$ 0.00	\$ 2.56	\$ 2.56
067-1190-064-0000	SAFETY LIGHTS ONLY	\$ 0.00	\$ 2.56	\$ 2.56
067-1200-001-0000	SAFETY LIGHTS ONLY	\$ 0.00	\$ 2.56	\$ 2.56
067-1200-002-0000	SAFETY LIGHTS ONLY	\$ 0.00	\$ 2.56	\$ 2.56
067-1200-003-0000	SAFETY LIGHTS ONLY	\$ 0.00	\$ 2.56	\$ 2.56
067-1200-004-0000	SAFETY LIGHTS ONLY	\$ 0.00	\$ 2.56	\$ 2.56
067-1200-005-0000	SAFETY LIGHTS ONLY	\$ 0.00	\$ 2.56	\$ 2.56
067-1200-006-0000	SAFETY LIGHTS ONLY	\$ 0.00	\$ 2.56	\$ 2.56
067-1200-007-0000	SAFETY LIGHTS ONLY	\$ 0.00	\$ 2.56	\$ 2.56

ITEM 10.4.

City of Rancho Cordova
Lighting District No. 2012-1
Fiscal Year 2020-21 Assessment Roll

ATTACHMENT 2

APN	District Classification	Street Light Charge	Safety Light Charge	Total Assessment
067-1200-008-0000	SAFETY LIGHTS ONLY	\$ 0.00	\$ 2.56	\$ 2.56
067-1200-009-0000	SAFETY LIGHTS ONLY	\$ 0.00	\$ 2.56	\$ 2.56
067-1200-010-0000	SAFETY LIGHTS ONLY	\$ 0.00	\$ 2.56	\$ 2.56
067-1200-011-0000	SAFETY LIGHTS ONLY	\$ 0.00	\$ 2.56	\$ 2.56
067-1200-012-0000	SAFETY LIGHTS ONLY	\$ 0.00	\$ 2.56	\$ 2.56
067-1200-013-0000	SAFETY LIGHTS ONLY	\$ 0.00	\$ 2.56	\$ 2.56
067-1200-014-0000	SAFETY LIGHTS ONLY	\$ 0.00	\$ 2.56	\$ 2.56
067-1200-015-0000	SAFETY LIGHTS ONLY	\$ 0.00	\$ 2.56	\$ 2.56
067-1200-016-0000	SAFETY LIGHTS ONLY	\$ 0.00	\$ 2.56	\$ 2.56
067-1200-017-0000	SAFETY LIGHTS ONLY	\$ 0.00	\$ 2.56	\$ 2.56
067-1200-018-0000	SAFETY LIGHTS ONLY	\$ 0.00	\$ 2.56	\$ 2.56
067-1200-019-0000	SAFETY LIGHTS ONLY	\$ 0.00	\$ 2.56	\$ 2.56
067-1200-020-0000	SAFETY LIGHTS ONLY	\$ 0.00	\$ 2.56	\$ 2.56
067-1200-021-0000	SAFETY LIGHTS ONLY	\$ 0.00	\$ 2.56	\$ 2.56
067-1200-022-0000	SAFETY LIGHTS ONLY	\$ 0.00	\$ 2.56	\$ 2.56
067-1200-023-0000	SAFETY LIGHTS ONLY	\$ 0.00	\$ 2.56	\$ 2.56
067-1200-024-0000	SAFETY LIGHTS ONLY	\$ 0.00	\$ 2.56	\$ 2.56
067-1200-025-0000	SAFETY LIGHTS ONLY	\$ 0.00	\$ 2.56	\$ 2.56
067-1200-026-0000	SAFETY LIGHTS ONLY	\$ 0.00	\$ 2.56	\$ 2.56
067-1200-027-0000	SAFETY LIGHTS ONLY	\$ 0.00	\$ 2.56	\$ 2.56
067-1200-028-0000	SAFETY LIGHTS ONLY	\$ 0.00	\$ 2.56	\$ 2.56
067-1200-029-0000	SAFETY LIGHTS ONLY	\$ 0.00	\$ 2.56	\$ 2.56
067-1200-030-0000	SAFETY LIGHTS ONLY	\$ 0.00	\$ 2.56	\$ 2.56
067-1200-031-0000	SAFETY LIGHTS ONLY	\$ 0.00	\$ 2.56	\$ 2.56
067-1200-032-0000	SAFETY LIGHTS ONLY	\$ 0.00	\$ 2.56	\$ 2.56
067-1200-033-0000	SAFETY LIGHTS ONLY	\$ 0.00	\$ 2.56	\$ 2.56
067-1200-034-0000	SAFETY LIGHTS ONLY	\$ 0.00	\$ 2.56	\$ 2.56
067-1200-035-0000	SAFETY LIGHTS ONLY	\$ 0.00	\$ 2.56	\$ 2.56
067-1200-036-0000	SAFETY LIGHTS ONLY	\$ 0.00	\$ 2.56	\$ 2.56
067-1200-037-0000	SAFETY LIGHTS ONLY	\$ 0.00	\$ 2.56	\$ 2.56
067-1200-038-0000	SAFETY LIGHTS ONLY	\$ 0.00	\$ 2.56	\$ 2.56
067-1200-039-0000	SAFETY LIGHTS ONLY	\$ 0.00	\$ 2.56	\$ 2.56
067-1200-040-0000	SAFETY LIGHTS ONLY	\$ 0.00	\$ 2.56	\$ 2.56
067-1200-041-0000	SAFETY LIGHTS ONLY	\$ 0.00	\$ 2.56	\$ 2.56
067-1200-042-0000	SAFETY LIGHTS ONLY	\$ 0.00	\$ 2.56	\$ 2.56
067-1200-043-0000	SAFETY LIGHTS ONLY	\$ 0.00	\$ 2.56	\$ 2.56
067-1200-044-0000	SAFETY LIGHTS ONLY	\$ 0.00	\$ 2.56	\$ 2.56
067-1200-045-0000	SAFETY LIGHTS ONLY	\$ 0.00	\$ 2.56	\$ 2.56
067-1200-046-0000	SAFETY LIGHTS ONLY	\$ 0.00	\$ 2.56	\$ 2.56
067-1200-047-0000	SAFETY LIGHTS ONLY	\$ 0.00	\$ 2.56	\$ 2.56
067-1200-048-0000	SAFETY LIGHTS ONLY	\$ 0.00	\$ 2.56	\$ 2.56
067-1200-049-0000	SAFETY LIGHTS ONLY	\$ 0.00	\$ 2.56	\$ 2.56
067-1200-050-0000	SAFETY LIGHTS ONLY	\$ 0.00	\$ 2.56	\$ 2.56
067-1200-051-0000	SAFETY LIGHTS ONLY	\$ 0.00	\$ 2.56	\$ 2.56

ITEM 10.4.

City of Rancho Cordova
Lighting District No. 2012-1
Fiscal Year 2020-21 Assessment Roll

ATTACHMENT 2

APN	District Classification	Street Light Charge	Safety Light Charge	Total Assessment
067-1200-052-0000	SAFETY LIGHTS ONLY	\$ 0.00	\$ 2.56	\$ 2.56
067-1210-001-0000	SAFETY LIGHTS ONLY	\$ 0.00	\$ 2.56	\$ 2.56
067-1210-002-0000	SAFETY LIGHTS ONLY	\$ 0.00	\$ 2.56	\$ 2.56
067-1210-003-0000	SAFETY LIGHTS ONLY	\$ 0.00	\$ 2.56	\$ 2.56
067-1210-004-0000	SAFETY LIGHTS ONLY	\$ 0.00	\$ 2.56	\$ 2.56
067-1210-005-0000	SAFETY LIGHTS ONLY	\$ 0.00	\$ 2.56	\$ 2.56
067-1210-006-0000	SAFETY LIGHTS ONLY	\$ 0.00	\$ 2.56	\$ 2.56
067-1210-007-0000	SAFETY LIGHTS ONLY	\$ 0.00	\$ 2.56	\$ 2.56
067-1210-008-0000	SAFETY LIGHTS ONLY	\$ 0.00	\$ 2.56	\$ 2.56
067-1210-009-0000	SAFETY LIGHTS ONLY	\$ 0.00	\$ 2.56	\$ 2.56
067-1210-010-0000	SAFETY LIGHTS ONLY	\$ 0.00	\$ 2.56	\$ 2.56
067-1210-011-0000	SAFETY LIGHTS ONLY	\$ 0.00	\$ 2.56	\$ 2.56
067-1210-012-0000	SAFETY LIGHTS ONLY	\$ 0.00	\$ 2.56	\$ 2.56
067-1210-013-0000	SAFETY LIGHTS ONLY	\$ 0.00	\$ 2.56	\$ 2.56
067-1210-014-0000	SAFETY LIGHTS ONLY	\$ 0.00	\$ 2.56	\$ 2.56
067-1210-015-0000	SAFETY LIGHTS ONLY	\$ 0.00	\$ 2.56	\$ 2.56
067-1210-016-0000	SAFETY LIGHTS ONLY	\$ 0.00	\$ 2.56	\$ 2.56
067-1210-017-0000	SAFETY LIGHTS ONLY	\$ 0.00	\$ 2.56	\$ 2.56
067-1210-018-0000	SAFETY LIGHTS ONLY	\$ 0.00	\$ 2.56	\$ 2.56
067-1210-019-0000	SAFETY LIGHTS ONLY	\$ 0.00	\$ 2.56	\$ 2.56
067-1210-020-0000	SAFETY LIGHTS ONLY	\$ 0.00	\$ 2.56	\$ 2.56
067-1210-021-0000	SAFETY LIGHTS ONLY	\$ 0.00	\$ 2.56	\$ 2.56
067-1210-022-0000	SAFETY LIGHTS ONLY	\$ 0.00	\$ 2.56	\$ 2.56
067-1210-023-0000	SAFETY LIGHTS ONLY	\$ 0.00	\$ 2.56	\$ 2.56
067-1210-024-0000	SAFETY LIGHTS ONLY	\$ 0.00	\$ 2.56	\$ 2.56
067-1210-025-0000	SAFETY LIGHTS ONLY	\$ 0.00	\$ 2.56	\$ 2.56
067-1210-026-0000	SAFETY LIGHTS ONLY	\$ 0.00	\$ 2.56	\$ 2.56
067-1210-027-0000	SAFETY LIGHTS ONLY	\$ 0.00	\$ 2.56	\$ 2.56
067-1210-028-0000	SAFETY LIGHTS ONLY	\$ 0.00	\$ 2.56	\$ 2.56
067-1210-029-0000	SAFETY LIGHTS ONLY	\$ 0.00	\$ 2.56	\$ 2.56
067-1210-030-0000	SAFETY LIGHTS ONLY	\$ 0.00	\$ 2.56	\$ 2.56
067-1210-031-0000	SAFETY LIGHTS ONLY	\$ 0.00	\$ 2.56	\$ 2.56
067-1210-032-0000	SAFETY LIGHTS ONLY	\$ 0.00	\$ 2.56	\$ 2.56
067-1210-033-0000	SAFETY LIGHTS ONLY	\$ 0.00	\$ 2.56	\$ 2.56
067-1210-034-0000	SAFETY LIGHTS ONLY	\$ 0.00	\$ 2.56	\$ 2.56
067-1210-035-0000	SAFETY LIGHTS ONLY	\$ 0.00	\$ 2.56	\$ 2.56
067-1210-036-0000	SAFETY LIGHTS ONLY	\$ 0.00	\$ 2.56	\$ 2.56
067-1210-037-0000	SAFETY LIGHTS ONLY	\$ 0.00	\$ 2.56	\$ 2.56
067-1210-038-0000	SAFETY LIGHTS ONLY	\$ 0.00	\$ 2.56	\$ 2.56
067-1210-039-0000	SAFETY LIGHTS ONLY	\$ 0.00	\$ 2.56	\$ 2.56
067-1210-040-0000	SAFETY LIGHTS ONLY	\$ 0.00	\$ 2.56	\$ 2.56
067-1210-041-0000	SAFETY LIGHTS ONLY	\$ 0.00	\$ 2.56	\$ 2.56
067-1210-042-0000	SAFETY LIGHTS ONLY	\$ 0.00	\$ 2.56	\$ 2.56
067-1210-043-0000	SAFETY LIGHTS ONLY	\$ 0.00	\$ 2.56	\$ 2.56

ITEM 10.4.

City of Rancho Cordova
Lighting District No. 2012-1
Fiscal Year 2020-21 Assessment Roll

ATTACHMENT 2

APN	District Classification	Street Light Charge	Safety Light Charge	Total Assessment
067-1210-044-0000	SAFETY LIGHTS ONLY	\$ 0.00	\$ 2.56	\$ 2.56
067-1210-045-0000	SAFETY LIGHTS ONLY	\$ 0.00	\$ 2.56	\$ 2.56
067-1210-046-0000	SAFETY LIGHTS ONLY	\$ 0.00	\$ 2.56	\$ 2.56
067-1210-047-0000	SAFETY LIGHTS ONLY	\$ 0.00	\$ 2.56	\$ 2.56
067-1210-048-0000	SAFETY LIGHTS ONLY	\$ 0.00	\$ 2.56	\$ 2.56
067-1210-049-0000	SAFETY LIGHTS ONLY	\$ 0.00	\$ 2.56	\$ 2.56
067-1210-050-0000	SAFETY LIGHTS ONLY	\$ 0.00	\$ 2.56	\$ 2.56
067-1210-051-0000	SAFETY LIGHTS ONLY	\$ 0.00	\$ 2.56	\$ 2.56
067-1210-052-0000	SAFETY LIGHTS ONLY	\$ 0.00	\$ 2.56	\$ 2.56
067-1220-001-0000	SAFETY LIGHTS ONLY	\$ 0.00	\$ 2.56	\$ 2.56
067-1220-002-0000	SAFETY LIGHTS ONLY	\$ 0.00	\$ 2.56	\$ 2.56
067-1220-003-0000	SAFETY LIGHTS ONLY	\$ 0.00	\$ 2.56	\$ 2.56
067-1220-004-0000	SAFETY LIGHTS ONLY	\$ 0.00	\$ 2.56	\$ 2.56
067-1220-005-0000	SAFETY LIGHTS ONLY	\$ 0.00	\$ 2.56	\$ 2.56
067-1220-006-0000	SAFETY LIGHTS ONLY	\$ 0.00	\$ 2.56	\$ 2.56
067-1220-007-0000	SAFETY LIGHTS ONLY	\$ 0.00	\$ 2.56	\$ 2.56
067-1220-008-0000	SAFETY LIGHTS ONLY	\$ 0.00	\$ 2.56	\$ 2.56
067-1220-009-0000	SAFETY LIGHTS ONLY	\$ 0.00	\$ 2.56	\$ 2.56
067-1220-010-0000	SAFETY LIGHTS ONLY	\$ 0.00	\$ 2.56	\$ 2.56
067-1220-011-0000	SAFETY LIGHTS ONLY	\$ 0.00	\$ 2.56	\$ 2.56
067-1220-012-0000	SAFETY LIGHTS ONLY	\$ 0.00	\$ 2.56	\$ 2.56
067-1220-013-0000	SAFETY LIGHTS ONLY	\$ 0.00	\$ 2.56	\$ 2.56
067-1220-014-0000	SAFETY LIGHTS ONLY	\$ 0.00	\$ 2.56	\$ 2.56
067-1220-015-0000	SAFETY LIGHTS ONLY	\$ 0.00	\$ 2.56	\$ 2.56
067-1220-016-0000	SAFETY LIGHTS ONLY	\$ 0.00	\$ 2.56	\$ 2.56
067-1220-017-0000	SAFETY LIGHTS ONLY	\$ 0.00	\$ 2.56	\$ 2.56
067-1220-018-0000	SAFETY LIGHTS ONLY	\$ 0.00	\$ 2.56	\$ 2.56
067-1220-019-0000	SAFETY LIGHTS ONLY	\$ 0.00	\$ 2.56	\$ 2.56
067-1220-020-0000	SAFETY LIGHTS ONLY	\$ 0.00	\$ 2.56	\$ 2.56
067-1220-021-0000	SAFETY LIGHTS ONLY	\$ 0.00	\$ 2.56	\$ 2.56
067-1220-022-0000	SAFETY LIGHTS ONLY	\$ 0.00	\$ 2.56	\$ 2.56
067-1220-023-0000	SAFETY LIGHTS ONLY	\$ 0.00	\$ 2.56	\$ 2.56
067-1220-024-0000	SAFETY LIGHTS ONLY	\$ 0.00	\$ 2.56	\$ 2.56
067-1220-025-0000	SAFETY LIGHTS ONLY	\$ 0.00	\$ 2.56	\$ 2.56
067-1220-026-0000	SAFETY LIGHTS ONLY	\$ 0.00	\$ 2.56	\$ 2.56
067-1220-027-0000	SAFETY LIGHTS ONLY	\$ 0.00	\$ 2.56	\$ 2.56
067-1220-028-0000	SAFETY LIGHTS ONLY	\$ 0.00	\$ 2.56	\$ 2.56
067-1220-029-0000	SAFETY LIGHTS ONLY	\$ 0.00	\$ 2.56	\$ 2.56
067-1220-030-0000	SAFETY LIGHTS ONLY	\$ 0.00	\$ 2.56	\$ 2.56
067-1220-031-0000	SAFETY LIGHTS ONLY	\$ 0.00	\$ 2.56	\$ 2.56
067-1220-032-0000	SAFETY LIGHTS ONLY	\$ 0.00	\$ 2.56	\$ 2.56
067-1220-033-0000	SAFETY LIGHTS ONLY	\$ 0.00	\$ 2.56	\$ 2.56
067-1220-034-0000	SAFETY LIGHTS ONLY	\$ 0.00	\$ 2.56	\$ 2.56
067-1220-035-0000	SAFETY LIGHTS ONLY	\$ 0.00	\$ 2.56	\$ 2.56

ITEM 10.4.

City of Rancho Cordova
Lighting District No. 2012-1
Fiscal Year 2020-21 Assessment Roll

ATTACHMENT 2

APN	District Classification	Street Light Charge	Safety Light Charge	Total Assessment
067-1220-036-0000	SAFETY LIGHTS ONLY	\$ 0.00	\$ 2.56	\$ 2.56
067-1220-037-0000	SAFETY LIGHTS ONLY	\$ 0.00	\$ 2.56	\$ 2.56
067-1220-038-0000	SAFETY LIGHTS ONLY	\$ 0.00	\$ 2.56	\$ 2.56
067-1220-039-0000	SAFETY LIGHTS ONLY	\$ 0.00	\$ 2.56	\$ 2.56
067-1220-040-0000	SAFETY LIGHTS ONLY	\$ 0.00	\$ 2.56	\$ 2.56
067-1220-041-0000	SAFETY LIGHTS ONLY	\$ 0.00	\$ 2.56	\$ 2.56
067-1220-042-0000	SAFETY LIGHTS ONLY	\$ 0.00	\$ 2.56	\$ 2.56
067-1220-043-0000	SAFETY LIGHTS ONLY	\$ 0.00	\$ 2.56	\$ 2.56
067-1220-044-0000	SAFETY LIGHTS ONLY	\$ 0.00	\$ 2.56	\$ 2.56
067-1220-045-0000	SAFETY LIGHTS ONLY	\$ 0.00	\$ 2.56	\$ 2.56
067-1220-046-0000	SAFETY LIGHTS ONLY	\$ 0.00	\$ 2.56	\$ 2.56
067-1220-047-0000	SAFETY LIGHTS ONLY	\$ 0.00	\$ 2.56	\$ 2.56
067-1220-048-0000	SAFETY LIGHTS ONLY	\$ 0.00	\$ 2.56	\$ 2.56
067-1220-049-0000	SAFETY LIGHTS ONLY	\$ 0.00	\$ 2.56	\$ 2.56
067-1220-050-0000	SAFETY LIGHTS ONLY	\$ 0.00	\$ 2.56	\$ 2.56
067-1220-051-0000	SAFETY LIGHTS ONLY	\$ 0.00	\$ 2.56	\$ 2.56
067-1220-052-0000	SAFETY LIGHTS ONLY	\$ 0.00	\$ 2.56	\$ 2.56
067-1220-053-0000	SAFETY LIGHTS ONLY	\$ 0.00	\$ 2.56	\$ 2.56
067-1220-054-0000	SAFETY LIGHTS ONLY	\$ 0.00	\$ 2.56	\$ 2.56
067-1220-055-0000	SAFETY LIGHTS ONLY	\$ 0.00	\$ 2.56	\$ 2.56
067-1220-056-0000	SAFETY LIGHTS ONLY	\$ 0.00	\$ 2.56	\$ 2.56
067-1220-057-0000	SAFETY LIGHTS ONLY	\$ 0.00	\$ 2.56	\$ 2.56
067-1220-058-0000	SAFETY LIGHTS ONLY	\$ 0.00	\$ 2.56	\$ 2.56
067-1220-059-0000	SAFETY LIGHTS ONLY	\$ 0.00	\$ 2.56	\$ 2.56
067-1230-001-0000	SAFETY LIGHTS ONLY	\$ 0.00	\$ 2.56	\$ 2.56
067-1230-002-0000	SAFETY LIGHTS ONLY	\$ 0.00	\$ 2.56	\$ 2.56
067-1230-003-0000	SAFETY LIGHTS ONLY	\$ 0.00	\$ 2.56	\$ 2.56
067-1230-004-0000	SAFETY LIGHTS ONLY	\$ 0.00	\$ 2.56	\$ 2.56
067-1230-005-0000	SAFETY LIGHTS ONLY	\$ 0.00	\$ 2.56	\$ 2.56
067-1230-006-0000	SAFETY LIGHTS ONLY	\$ 0.00	\$ 2.56	\$ 2.56
067-1230-007-0000	SAFETY LIGHTS ONLY	\$ 0.00	\$ 2.56	\$ 2.56
067-1230-008-0000	SAFETY LIGHTS ONLY	\$ 0.00	\$ 2.56	\$ 2.56
067-1230-009-0000	SAFETY LIGHTS ONLY	\$ 0.00	\$ 2.56	\$ 2.56
067-1230-010-0000	SAFETY LIGHTS ONLY	\$ 0.00	\$ 2.56	\$ 2.56
067-1230-011-0000	SAFETY LIGHTS ONLY	\$ 0.00	\$ 2.56	\$ 2.56
067-1230-012-0000	SAFETY LIGHTS ONLY	\$ 0.00	\$ 2.56	\$ 2.56
067-1230-013-0000	SAFETY LIGHTS ONLY	\$ 0.00	\$ 2.56	\$ 2.56
067-1230-014-0000	SAFETY LIGHTS ONLY	\$ 0.00	\$ 2.56	\$ 2.56
067-1230-015-0000	SAFETY LIGHTS ONLY	\$ 0.00	\$ 2.56	\$ 2.56
067-1230-016-0000	SAFETY LIGHTS ONLY	\$ 0.00	\$ 2.56	\$ 2.56
067-1230-017-0000	SAFETY LIGHTS ONLY	\$ 0.00	\$ 2.56	\$ 2.56
067-1230-018-0000	SAFETY LIGHTS ONLY	\$ 0.00	\$ 2.56	\$ 2.56
067-1230-019-0000	SAFETY LIGHTS ONLY	\$ 0.00	\$ 2.56	\$ 2.56
067-1230-020-0000	SAFETY LIGHTS ONLY	\$ 0.00	\$ 2.56	\$ 2.56

ITEM 10.4.

City of Rancho Cordova
Lighting District No. 2012-1
Fiscal Year 2020-21 Assessment Roll

ATTACHMENT 2

APN	District Classification	Street Light Charge	Safety Light Charge	Total Assessment
067-1230-021-0000	SAFETY LIGHTS ONLY	\$ 0.00	\$ 2.56	\$ 2.56
067-1230-022-0000	SAFETY LIGHTS ONLY	\$ 0.00	\$ 2.56	\$ 2.56
067-1230-023-0000	SAFETY LIGHTS ONLY	\$ 0.00	\$ 2.56	\$ 2.56
067-1230-024-0000	SAFETY LIGHTS ONLY	\$ 0.00	\$ 2.56	\$ 2.56
067-1230-025-0000	SAFETY LIGHTS ONLY	\$ 0.00	\$ 2.56	\$ 2.56
067-1230-026-0000	SAFETY LIGHTS ONLY	\$ 0.00	\$ 2.56	\$ 2.56
067-1230-027-0000	SAFETY LIGHTS ONLY	\$ 0.00	\$ 2.56	\$ 2.56
067-1230-028-0000	SAFETY LIGHTS ONLY	\$ 0.00	\$ 2.56	\$ 2.56
067-1230-029-0000	SAFETY LIGHTS ONLY	\$ 0.00	\$ 2.56	\$ 2.56
067-1230-030-0000	SAFETY LIGHTS ONLY	\$ 0.00	\$ 2.56	\$ 2.56
067-1230-031-0000	SAFETY LIGHTS ONLY	\$ 0.00	\$ 2.56	\$ 2.56
067-1230-032-0000	SAFETY LIGHTS ONLY	\$ 0.00	\$ 2.56	\$ 2.56
067-1230-033-0000	SAFETY LIGHTS ONLY	\$ 0.00	\$ 2.56	\$ 2.56
067-1230-034-0000	SAFETY LIGHTS ONLY	\$ 0.00	\$ 2.56	\$ 2.56
067-1230-035-0000	SAFETY LIGHTS ONLY	\$ 0.00	\$ 2.56	\$ 2.56
067-1230-036-0000	SAFETY LIGHTS ONLY	\$ 0.00	\$ 2.56	\$ 2.56
067-1230-037-0000	SAFETY LIGHTS ONLY	\$ 0.00	\$ 2.56	\$ 2.56
067-1230-038-0000	SAFETY LIGHTS ONLY	\$ 0.00	\$ 2.56	\$ 2.56
067-1230-039-0000	SAFETY LIGHTS ONLY	\$ 0.00	\$ 2.56	\$ 2.56
067-1230-040-0000	SAFETY LIGHTS ONLY	\$ 0.00	\$ 2.56	\$ 2.56
067-1230-041-0000	SAFETY LIGHTS ONLY	\$ 0.00	\$ 2.56	\$ 2.56
067-1230-042-0000	SAFETY LIGHTS ONLY	\$ 0.00	\$ 2.56	\$ 2.56
067-1230-043-0000	SAFETY LIGHTS ONLY	\$ 0.00	\$ 2.56	\$ 2.56
067-1230-044-0000	SAFETY LIGHTS ONLY	\$ 0.00	\$ 2.56	\$ 2.56
067-1230-045-0000	SAFETY LIGHTS ONLY	\$ 0.00	\$ 2.56	\$ 2.56
067-1230-046-0000	SAFETY LIGHTS ONLY	\$ 0.00	\$ 2.56	\$ 2.56
067-1230-047-0000	SAFETY LIGHTS ONLY	\$ 0.00	\$ 2.56	\$ 2.56
067-1230-048-0000	SAFETY LIGHTS ONLY	\$ 0.00	\$ 2.56	\$ 2.56
067-1230-049-0000	SAFETY LIGHTS ONLY	\$ 0.00	\$ 2.56	\$ 2.56
067-1230-050-0000	SAFETY LIGHTS ONLY	\$ 0.00	\$ 2.56	\$ 2.56
067-1230-051-0000	SAFETY LIGHTS ONLY	\$ 0.00	\$ 2.56	\$ 2.56
067-1230-052-0000	SAFETY LIGHTS ONLY	\$ 0.00	\$ 2.56	\$ 2.56
067-1230-053-0000	SAFETY LIGHTS ONLY	\$ 0.00	\$ 2.56	\$ 2.56
067-1230-054-0000	SAFETY LIGHTS ONLY	\$ 0.00	\$ 2.56	\$ 2.56
067-1230-055-0000	SAFETY LIGHTS ONLY	\$ 0.00	\$ 2.56	\$ 2.56
067-1230-056-0000	SAFETY LIGHTS ONLY	\$ 0.00	\$ 2.56	\$ 2.56
067-1230-057-0000	SAFETY LIGHTS ONLY	\$ 0.00	\$ 2.56	\$ 2.56
067-1230-058-0000	SAFETY LIGHTS ONLY	\$ 0.00	\$ 2.56	\$ 2.56
068-0030-018-0000	NONRES	\$ 77.33	\$ 2.56	\$ 79.88
068-0030-043-0000	SAFETY LIGHTS ONLY	\$ 0.00	\$ 2.56	\$ 2.56
068-0030-044-0000	NONRES	\$ 78.59	\$ 2.56	\$ 81.14
068-0030-046-0000	NONRES	\$ 53.40	\$ 2.56	\$ 55.96
068-0030-047-0000	NONRES	\$ 53.40	\$ 2.56	\$ 55.96
068-0030-048-0000	NONRES	\$ 53.40	\$ 2.56	\$ 55.96

ITEM 10.4.

City of Rancho Cordova
Lighting District No. 2012-1
Fiscal Year 2020-21 Assessment Roll

ATTACHMENT 2

APN	District Classification	Street Light Charge	Safety Light Charge	Total Assessment
068-0030-049-0000	NONRES	\$ 53.40	\$ 2.56	\$ 55.96
068-0030-050-0000	NONRES	\$ 53.40	\$ 2.56	\$ 55.96
068-0030-051-0000	NONRES	\$ 53.40	\$ 2.56	\$ 55.96
068-0030-052-0000	NONRES	\$ 53.40	\$ 2.56	\$ 55.96
068-0040-016-0000	SAFETY LIGHTS ONLY	\$ 0.00	\$ 2.56	\$ 2.56
068-0050-005-0000	NONRES	\$ 335.28	\$ 2.56	\$ 337.84
068-0050-008-0000	NONRES	\$ 80.61	\$ 2.56	\$ 83.16
068-0050-010-0000	NONRES	\$ 27.46	\$ 2.56	\$ 30.02
068-0050-011-0000	NONRES	\$ 37.03	\$ 2.56	\$ 39.58
068-0060-002-0000	NONRES	\$ 134.51	\$ 2.56	\$ 137.06
068-0060-007-0000	RESIDENTIAL	\$ 15.32	\$ 2.56	\$ 17.88
068-0060-008-0000	RESIDENTIAL	\$ 15.32	\$ 2.56	\$ 17.88
068-0060-009-0000	RESIDENTIAL	\$ 15.32	\$ 2.56	\$ 17.88
068-0060-010-0000	RESIDENTIAL	\$ 15.32	\$ 2.56	\$ 17.88
068-0060-011-0000	NONRES	\$ 161.97	\$ 2.56	\$ 164.52
068-0071-001-0000	RESIDENTIAL	\$ 15.32	\$ 2.56	\$ 17.88
068-0071-002-0000	RESIDENTIAL	\$ 15.32	\$ 2.56	\$ 17.88
068-0071-003-0000	RESIDENTIAL	\$ 15.32	\$ 2.56	\$ 17.88
068-0071-004-0000	RESIDENTIAL	\$ 15.32	\$ 2.56	\$ 17.88
068-0071-005-0000	RESIDENTIAL	\$ 15.32	\$ 2.56	\$ 17.88
068-0071-006-0000	RESIDENTIAL	\$ 15.32	\$ 2.56	\$ 17.88
068-0071-007-0000	RESIDENTIAL	\$ 15.32	\$ 2.56	\$ 17.88
068-0071-008-0000	RESIDENTIAL	\$ 15.32	\$ 2.56	\$ 17.88
068-0071-009-0000	RESIDENTIAL	\$ 15.32	\$ 2.56	\$ 17.88
068-0071-010-0000	RESIDENTIAL	\$ 15.32	\$ 2.56	\$ 17.88
068-0071-011-0000	RESIDENTIAL	\$ 15.32	\$ 2.56	\$ 17.88
068-0071-012-0000	RESIDENTIAL	\$ 15.32	\$ 2.56	\$ 17.88
068-0071-013-0000	RESIDENTIAL	\$ 15.32	\$ 2.56	\$ 17.88
068-0071-014-0000	RESIDENTIAL	\$ 15.32	\$ 2.56	\$ 17.88
068-0071-015-0000	RESIDENTIAL	\$ 15.32	\$ 2.56	\$ 17.88
068-0071-016-0000	RESIDENTIAL	\$ 15.32	\$ 2.56	\$ 17.88
068-0071-017-0000	RESIDENTIAL	\$ 15.32	\$ 2.56	\$ 17.88
068-0072-001-0000	RESIDENTIAL	\$ 15.32	\$ 2.56	\$ 17.88
068-0072-002-0000	RESIDENTIAL	\$ 15.32	\$ 2.56	\$ 17.88
068-0072-003-0000	RESIDENTIAL	\$ 15.32	\$ 2.56	\$ 17.88
068-0072-004-0000	RESIDENTIAL	\$ 15.32	\$ 2.56	\$ 17.88
068-0072-005-0000	RESIDENTIAL	\$ 15.32	\$ 2.56	\$ 17.88
068-0072-006-0000	RESIDENTIAL	\$ 15.32	\$ 2.56	\$ 17.88
068-0072-007-0000	RESIDENTIAL	\$ 15.32	\$ 2.56	\$ 17.88
068-0072-008-0000	RESIDENTIAL	\$ 15.32	\$ 2.56	\$ 17.88
068-0072-009-0000	RESIDENTIAL	\$ 15.32	\$ 2.56	\$ 17.88
068-0072-010-0000	RESIDENTIAL	\$ 15.32	\$ 2.56	\$ 17.88
068-0072-011-0000	RESIDENTIAL	\$ 15.32	\$ 2.56	\$ 17.88
068-0072-012-0000	RESIDENTIAL	\$ 15.32	\$ 2.56	\$ 17.88

ITEM 10.4.

City of Rancho Cordova
Lighting District No. 2012-1
Fiscal Year 2020-21 Assessment Roll

ATTACHMENT 2

APN	District Classification	Street Light Charge	Safety Light Charge	Total Assessment
068-0072-013-0000	RESIDENTIAL	\$ 15.32	\$ 2.56	\$ 17.88
068-0072-014-0000	RESIDENTIAL	\$ 15.32	\$ 2.56	\$ 17.88
068-0072-015-0000	RESIDENTIAL	\$ 15.32	\$ 2.56	\$ 17.88
068-0072-016-0000	RESIDENTIAL	\$ 15.32	\$ 2.56	\$ 17.88
068-0072-017-0000	RESIDENTIAL	\$ 15.32	\$ 2.56	\$ 17.88
068-0072-018-0000	RESIDENTIAL	\$ 15.32	\$ 2.56	\$ 17.88
068-0072-019-0000	RESIDENTIAL	\$ 15.32	\$ 2.56	\$ 17.88
068-0072-020-0000	RESIDENTIAL	\$ 15.32	\$ 2.56	\$ 17.88
068-0072-021-0000	RESIDENTIAL	\$ 15.32	\$ 2.56	\$ 17.88
068-0072-022-0000	RESIDENTIAL	\$ 15.32	\$ 2.56	\$ 17.88
068-0072-023-0000	RESIDENTIAL	\$ 15.32	\$ 2.56	\$ 17.88
068-0072-024-0000	RESIDENTIAL	\$ 15.32	\$ 2.56	\$ 17.88
068-0072-025-0000	RESIDENTIAL	\$ 15.32	\$ 2.56	\$ 17.88
068-0072-026-0000	RESIDENTIAL	\$ 15.32	\$ 2.56	\$ 17.88
068-0072-027-0000	RESIDENTIAL	\$ 15.32	\$ 2.56	\$ 17.88
068-0072-028-0000	RESIDENTIAL	\$ 15.32	\$ 2.56	\$ 17.88
068-0072-029-0000	RESIDENTIAL	\$ 15.32	\$ 2.56	\$ 17.88
068-0072-030-0000	RESIDENTIAL	\$ 15.32	\$ 2.56	\$ 17.88
068-0072-031-0000	RESIDENTIAL	\$ 15.32	\$ 2.56	\$ 17.88
068-0072-032-0000	RESIDENTIAL	\$ 15.32	\$ 2.56	\$ 17.88
068-0072-033-0000	RESIDENTIAL	\$ 15.32	\$ 2.56	\$ 17.88
068-0072-034-0000	RESIDENTIAL	\$ 15.32	\$ 2.56	\$ 17.88
068-0072-035-0000	RESIDENTIAL	\$ 15.32	\$ 2.56	\$ 17.88
068-0072-036-0000	RESIDENTIAL	\$ 15.32	\$ 2.56	\$ 17.88
068-0073-001-0000	RESIDENTIAL	\$ 15.32	\$ 2.56	\$ 17.88
068-0074-001-0000	RESIDENTIAL	\$ 15.32	\$ 2.56	\$ 17.88
068-0074-002-0000	RESIDENTIAL	\$ 15.32	\$ 2.56	\$ 17.88
068-0074-003-0000	RESIDENTIAL	\$ 15.32	\$ 2.56	\$ 17.88
068-0075-001-0000	RESIDENTIAL	\$ 15.32	\$ 2.56	\$ 17.88
068-0075-002-0000	RESIDENTIAL	\$ 15.32	\$ 2.56	\$ 17.88
068-0075-003-0000	RESIDENTIAL	\$ 15.32	\$ 2.56	\$ 17.88
068-0075-004-0000	RESIDENTIAL	\$ 15.32	\$ 2.56	\$ 17.88
068-0075-005-0000	RESIDENTIAL	\$ 15.32	\$ 2.56	\$ 17.88
068-0075-006-0000	RESIDENTIAL	\$ 15.32	\$ 2.56	\$ 17.88
068-0081-001-0000	RESIDENTIAL	\$ 15.32	\$ 2.56	\$ 17.88
068-0081-002-0000	RESIDENTIAL	\$ 15.32	\$ 2.56	\$ 17.88
068-0081-003-0000	RESIDENTIAL	\$ 15.32	\$ 2.56	\$ 17.88
068-0081-004-0000	RESIDENTIAL	\$ 15.32	\$ 2.56	\$ 17.88
068-0082-001-0000	RESIDENTIAL	\$ 15.32	\$ 2.56	\$ 17.88
068-0082-002-0000	RESIDENTIAL	\$ 15.32	\$ 2.56	\$ 17.88
068-0082-003-0000	RESIDENTIAL	\$ 15.32	\$ 2.56	\$ 17.88
068-0082-004-0000	RESIDENTIAL	\$ 15.32	\$ 2.56	\$ 17.88
068-0083-001-0000	RESIDENTIAL	\$ 15.32	\$ 2.56	\$ 17.88
068-0083-002-0000	RESIDENTIAL	\$ 15.32	\$ 2.56	\$ 17.88

ITEM 10.4.

City of Rancho Cordova
Lighting District No. 2012-1
Fiscal Year 2020-21 Assessment Roll

ATTACHMENT 2

APN	District Classification	Street Light Charge	Safety Light Charge	Total Assessment
068-0084-001-0000	RESIDENTIAL	\$ 15.32	\$ 2.56	\$ 17.88
068-0084-002-0000	RESIDENTIAL	\$ 15.32	\$ 2.56	\$ 17.88
068-0084-003-0000	RESIDENTIAL	\$ 15.32	\$ 2.56	\$ 17.88
068-0084-004-0000	RESIDENTIAL	\$ 15.32	\$ 2.56	\$ 17.88
068-0084-005-0000	RESIDENTIAL	\$ 15.32	\$ 2.56	\$ 17.88
068-0084-006-0000	RESIDENTIAL	\$ 15.32	\$ 2.56	\$ 17.88
068-0084-007-0000	RESIDENTIAL	\$ 15.32	\$ 2.56	\$ 17.88
068-0084-008-0000	RESIDENTIAL	\$ 15.32	\$ 2.56	\$ 17.88
068-0084-009-0000	RESIDENTIAL	\$ 15.32	\$ 2.56	\$ 17.88
068-0084-010-0000	RESIDENTIAL	\$ 15.32	\$ 2.56	\$ 17.88
068-0084-011-0000	RESIDENTIAL	\$ 15.32	\$ 2.56	\$ 17.88
068-0084-012-0000	RESIDENTIAL	\$ 15.32	\$ 2.56	\$ 17.88
068-0084-013-0000	RESIDENTIAL	\$ 15.32	\$ 2.56	\$ 17.88
068-0084-014-0000	RESIDENTIAL	\$ 15.32	\$ 2.56	\$ 17.88
068-0084-015-0000	RESIDENTIAL	\$ 15.32	\$ 2.56	\$ 17.88
068-0084-016-0000	RESIDENTIAL	\$ 15.32	\$ 2.56	\$ 17.88
068-0084-017-0000	RESIDENTIAL	\$ 15.32	\$ 2.56	\$ 17.88
068-0084-018-0000	RESIDENTIAL	\$ 15.32	\$ 2.56	\$ 17.88
068-0084-019-0000	RESIDENTIAL	\$ 15.32	\$ 2.56	\$ 17.88
068-0084-020-0000	RESIDENTIAL	\$ 15.32	\$ 2.56	\$ 17.88
068-0084-021-0000	RESIDENTIAL	\$ 15.32	\$ 2.56	\$ 17.88
068-0084-022-0000	RESIDENTIAL	\$ 15.32	\$ 2.56	\$ 17.88
068-0084-023-0000	RESIDENTIAL	\$ 15.32	\$ 2.56	\$ 17.88
068-0084-024-0000	RESIDENTIAL	\$ 15.32	\$ 2.56	\$ 17.88
068-0085-001-0000	RESIDENTIAL	\$ 15.32	\$ 2.56	\$ 17.88
068-0085-002-0000	RESIDENTIAL	\$ 15.32	\$ 2.56	\$ 17.88
068-0085-003-0000	RESIDENTIAL	\$ 15.32	\$ 2.56	\$ 17.88
068-0085-004-0000	RESIDENTIAL	\$ 15.32	\$ 2.56	\$ 17.88
068-0085-005-0000	RESIDENTIAL	\$ 15.32	\$ 2.56	\$ 17.88
068-0085-006-0000	RESIDENTIAL	\$ 15.32	\$ 2.56	\$ 17.88
068-0085-007-0000	RESIDENTIAL	\$ 15.32	\$ 2.56	\$ 17.88
068-0085-008-0000	RESIDENTIAL	\$ 15.32	\$ 2.56	\$ 17.88
068-0085-009-0000	RESIDENTIAL	\$ 15.32	\$ 2.56	\$ 17.88
068-0086-001-0000	RESIDENTIAL	\$ 15.32	\$ 2.56	\$ 17.88
068-0086-002-0000	RESIDENTIAL	\$ 15.32	\$ 2.56	\$ 17.88
068-0091-003-0000	RESIDENTIAL	\$ 15.32	\$ 2.56	\$ 17.88
068-0091-006-0000	RESIDENTIAL	\$ 15.32	\$ 2.56	\$ 17.88
068-0091-007-0000	RESIDENTIAL	\$ 15.32	\$ 2.56	\$ 17.88
068-0091-008-0000	RESIDENTIAL	\$ 15.32	\$ 2.56	\$ 17.88
068-0091-009-0000	RESIDENTIAL	\$ 15.32	\$ 2.56	\$ 17.88
068-0091-010-0000	RESIDENTIAL	\$ 15.32	\$ 2.56	\$ 17.88
068-0091-011-0000	RESIDENTIAL	\$ 15.32	\$ 2.56	\$ 17.88
068-0091-012-0000	RESIDENTIAL	\$ 15.32	\$ 2.56	\$ 17.88
068-0091-013-0000	RESIDENTIAL	\$ 15.32	\$ 2.56	\$ 17.88

ITEM 10.4.

City of Rancho Cordova
Lighting District No. 2012-1
Fiscal Year 2020-21 Assessment Roll

ATTACHMENT 2

APN	District Classification	Street Light Charge	Safety Light Charge	Total Assessment
068-0091-014-0000	RESIDENTIAL	\$ 15.32	\$ 2.56	\$ 17.88
068-0091-015-0000	RESIDENTIAL	\$ 15.32	\$ 2.56	\$ 17.88
068-0091-016-0000	RESIDENTIAL	\$ 15.32	\$ 2.56	\$ 17.88
068-0091-017-0000	RESIDENTIAL	\$ 15.32	\$ 2.56	\$ 17.88
068-0091-018-0000	RESIDENTIAL	\$ 15.32	\$ 2.56	\$ 17.88
068-0091-019-0000	RESIDENTIAL	\$ 15.32	\$ 2.56	\$ 17.88
068-0091-020-0000	RESIDENTIAL	\$ 15.32	\$ 2.56	\$ 17.88
068-0091-021-0000	RESIDENTIAL	\$ 15.32	\$ 2.56	\$ 17.88
068-0091-022-0000	RESIDENTIAL	\$ 15.32	\$ 2.56	\$ 17.88
068-0091-023-0000	RESIDENTIAL	\$ 15.32	\$ 2.56	\$ 17.88
068-0091-024-0000	RESIDENTIAL	\$ 15.32	\$ 2.56	\$ 17.88
068-0091-025-0000	RESIDENTIAL	\$ 15.32	\$ 2.56	\$ 17.88
068-0091-026-0000	RESIDENTIAL	\$ 15.32	\$ 2.56	\$ 17.88
068-0091-027-0000	RESIDENTIAL	\$ 15.32	\$ 2.56	\$ 17.88
068-0091-028-0000	RESIDENTIAL	\$ 15.32	\$ 2.56	\$ 17.88
068-0091-029-0000	RESIDENTIAL	\$ 15.32	\$ 2.56	\$ 17.88
068-0091-030-0000	RESIDENTIAL	\$ 15.32	\$ 2.56	\$ 17.88
068-0091-031-0000	RESIDENTIAL	\$ 15.32	\$ 2.56	\$ 17.88
068-0091-035-0000	RESIDENTIAL	\$ 15.32	\$ 2.56	\$ 17.88
068-0091-036-0000	RESIDENTIAL	\$ 15.32	\$ 2.56	\$ 17.88
068-0091-037-0000	RESIDENTIAL	\$ 15.32	\$ 2.56	\$ 17.88
068-0091-039-0000	RESIDENTIAL	\$ 15.32	\$ 2.56	\$ 17.88
068-0091-040-0000	RESIDENTIAL	\$ 15.32	\$ 2.56	\$ 17.88
068-0092-001-0000	RESIDENTIAL	\$ 15.32	\$ 2.56	\$ 17.88
068-0092-002-0000	RESIDENTIAL	\$ 15.32	\$ 2.56	\$ 17.88
068-0092-003-0000	RESIDENTIAL	\$ 15.32	\$ 2.56	\$ 17.88
068-0092-004-0000	RESIDENTIAL	\$ 15.32	\$ 2.56	\$ 17.88
068-0092-005-0000	RESIDENTIAL	\$ 15.32	\$ 2.56	\$ 17.88
068-0093-001-0000	RESIDENTIAL	\$ 15.32	\$ 2.56	\$ 17.88
068-0093-002-0000	RESIDENTIAL	\$ 15.32	\$ 2.56	\$ 17.88
068-0093-003-0000	RESIDENTIAL	\$ 15.32	\$ 2.56	\$ 17.88
068-0093-004-0000	RESIDENTIAL	\$ 15.32	\$ 2.56	\$ 17.88
068-0093-005-0000	RESIDENTIAL	\$ 15.32	\$ 2.56	\$ 17.88
068-0093-006-0000	RESIDENTIAL	\$ 15.32	\$ 2.56	\$ 17.88
068-0093-007-0000	RESIDENTIAL	\$ 15.32	\$ 2.56	\$ 17.88
068-0093-008-0000	RESIDENTIAL	\$ 15.32	\$ 2.56	\$ 17.88
068-0093-009-0000	RESIDENTIAL	\$ 15.32	\$ 2.56	\$ 17.88
068-0093-010-0000	RESIDENTIAL	\$ 15.32	\$ 2.56	\$ 17.88
068-0101-001-0000	RESIDENTIAL	\$ 15.32	\$ 2.56	\$ 17.88
068-0101-002-0000	RESIDENTIAL	\$ 15.32	\$ 2.56	\$ 17.88
068-0101-003-0000	RESIDENTIAL	\$ 15.32	\$ 2.56	\$ 17.88
068-0101-004-0000	RESIDENTIAL	\$ 15.32	\$ 2.56	\$ 17.88
068-0101-005-0000	RESIDENTIAL	\$ 15.32	\$ 2.56	\$ 17.88
068-0101-006-0000	RESIDENTIAL	\$ 15.32	\$ 2.56	\$ 17.88

ITEM 10.4.

City of Rancho Cordova
Lighting District No. 2012-1
Fiscal Year 2020-21 Assessment Roll

ATTACHMENT 2

APN	District Classification	Street Light Charge	Safety Light Charge	Total Assessment
068-0102-001-0000	RESIDENTIAL	\$ 15.32	\$ 2.56	\$ 17.88
068-0102-002-0000	RESIDENTIAL	\$ 15.32	\$ 2.56	\$ 17.88
068-0102-003-0000	RESIDENTIAL	\$ 15.32	\$ 2.56	\$ 17.88
068-0102-004-0000	RESIDENTIAL	\$ 15.32	\$ 2.56	\$ 17.88
068-0102-005-0000	RESIDENTIAL	\$ 15.32	\$ 2.56	\$ 17.88
068-0102-006-0000	RESIDENTIAL	\$ 15.32	\$ 2.56	\$ 17.88
068-0102-007-0000	RESIDENTIAL	\$ 15.32	\$ 2.56	\$ 17.88
068-0102-008-0000	RESIDENTIAL	\$ 15.32	\$ 2.56	\$ 17.88
068-0102-009-0000	RESIDENTIAL	\$ 15.32	\$ 2.56	\$ 17.88
068-0102-010-0000	RESIDENTIAL	\$ 15.32	\$ 2.56	\$ 17.88
068-0102-011-0000	RESIDENTIAL	\$ 15.32	\$ 2.56	\$ 17.88
068-0102-012-0000	RESIDENTIAL	\$ 15.32	\$ 2.56	\$ 17.88
068-0102-013-0000	RESIDENTIAL	\$ 15.32	\$ 2.56	\$ 17.88
068-0102-014-0000	RESIDENTIAL	\$ 15.32	\$ 2.56	\$ 17.88
068-0102-015-0000	RESIDENTIAL	\$ 15.32	\$ 2.56	\$ 17.88
068-0102-016-0000	RESIDENTIAL	\$ 15.32	\$ 2.56	\$ 17.88
068-0102-017-0000	RESIDENTIAL	\$ 15.32	\$ 2.56	\$ 17.88
068-0102-018-0000	RESIDENTIAL	\$ 15.32	\$ 2.56	\$ 17.88
068-0103-001-0000	RESIDENTIAL	\$ 15.32	\$ 2.56	\$ 17.88
068-0103-002-0000	RESIDENTIAL	\$ 15.32	\$ 2.56	\$ 17.88
068-0104-001-0000	RESIDENTIAL	\$ 15.32	\$ 2.56	\$ 17.88
068-0104-002-0000	RESIDENTIAL	\$ 15.32	\$ 2.56	\$ 17.88
068-0104-003-0000	RESIDENTIAL	\$ 15.32	\$ 2.56	\$ 17.88
068-0104-004-0000	RESIDENTIAL	\$ 15.32	\$ 2.56	\$ 17.88
068-0104-005-0000	RESIDENTIAL	\$ 15.32	\$ 2.56	\$ 17.88
068-0105-001-0000	RESIDENTIAL	\$ 15.32	\$ 2.56	\$ 17.88
068-0105-002-0000	RESIDENTIAL	\$ 15.32	\$ 2.56	\$ 17.88
068-0105-003-0000	RESIDENTIAL	\$ 15.32	\$ 2.56	\$ 17.88
068-0105-004-0000	RESIDENTIAL	\$ 15.32	\$ 2.56	\$ 17.88
068-0105-005-0000	RESIDENTIAL	\$ 15.32	\$ 2.56	\$ 17.88
068-0105-006-0000	RESIDENTIAL	\$ 15.32	\$ 2.56	\$ 17.88
068-0105-007-0000	RESIDENTIAL	\$ 15.32	\$ 2.56	\$ 17.88
068-0106-001-0000	RESIDENTIAL	\$ 15.32	\$ 2.56	\$ 17.88
068-0106-002-0000	RESIDENTIAL	\$ 15.32	\$ 2.56	\$ 17.88
068-0111-001-0000	RESIDENTIAL	\$ 15.32	\$ 2.56	\$ 17.88
068-0111-002-0000	RESIDENTIAL	\$ 15.32	\$ 2.56	\$ 17.88
068-0111-003-0000	RESIDENTIAL	\$ 15.32	\$ 2.56	\$ 17.88
068-0111-004-0000	RESIDENTIAL	\$ 15.32	\$ 2.56	\$ 17.88
068-0111-005-0000	RESIDENTIAL	\$ 15.32	\$ 2.56	\$ 17.88
068-0111-006-0000	RESIDENTIAL	\$ 15.32	\$ 2.56	\$ 17.88
068-0111-007-0000	RESIDENTIAL	\$ 15.32	\$ 2.56	\$ 17.88
068-0111-008-0000	RESIDENTIAL	\$ 15.32	\$ 2.56	\$ 17.88
068-0111-009-0000	RESIDENTIAL	\$ 15.32	\$ 2.56	\$ 17.88
068-0111-010-0000	RESIDENTIAL	\$ 15.32	\$ 2.56	\$ 17.88

ITEM 10.4.

City of Rancho Cordova
Lighting District No. 2012-1
Fiscal Year 2020-21 Assessment Roll

ATTACHMENT 2

APN	District Classification	Street Light Charge	Safety Light Charge	Total Assessment
068-0111-011-0000	RESIDENTIAL	\$ 15.32	\$ 2.56	\$ 17.88
068-0111-012-0000	RESIDENTIAL	\$ 15.32	\$ 2.56	\$ 17.88
068-0111-013-0000	SAFETY LIGHTS ONLY	\$ 0.00	\$ 2.56	\$ 2.56
068-0111-014-0000	NONRES	\$ 307.07	\$ 2.56	\$ 309.62
068-0112-001-0000	RESIDENTIAL	\$ 15.32	\$ 2.56	\$ 17.88
068-0112-002-0000	RESIDENTIAL	\$ 15.32	\$ 2.56	\$ 17.88
068-0112-003-0000	RESIDENTIAL	\$ 15.32	\$ 2.56	\$ 17.88
068-0112-004-0000	RESIDENTIAL	\$ 15.32	\$ 2.56	\$ 17.88
068-0112-005-0000	RESIDENTIAL	\$ 15.32	\$ 2.56	\$ 17.88
068-0112-006-0000	RESIDENTIAL	\$ 15.32	\$ 2.56	\$ 17.88
068-0112-007-0000	RESIDENTIAL	\$ 15.32	\$ 2.56	\$ 17.88
068-0112-008-0000	RESIDENTIAL	\$ 15.32	\$ 2.56	\$ 17.88
068-0112-009-0000	RESIDENTIAL	\$ 15.32	\$ 2.56	\$ 17.88
068-0112-010-0000	RESIDENTIAL	\$ 15.32	\$ 2.56	\$ 17.88
068-0112-011-0000	RESIDENTIAL	\$ 15.32	\$ 2.56	\$ 17.88
068-0112-012-0000	RESIDENTIAL	\$ 15.32	\$ 2.56	\$ 17.88
068-0112-013-0000	RESIDENTIAL	\$ 15.32	\$ 2.56	\$ 17.88
068-0112-014-0000	RESIDENTIAL	\$ 15.32	\$ 2.56	\$ 17.88
068-0113-001-0000	RESIDENTIAL	\$ 15.32	\$ 2.56	\$ 17.88
068-0113-002-0000	RESIDENTIAL	\$ 15.32	\$ 2.56	\$ 17.88
068-0113-003-0000	RESIDENTIAL	\$ 15.32	\$ 2.56	\$ 17.88
068-0113-004-0000	RESIDENTIAL	\$ 15.32	\$ 2.56	\$ 17.88
068-0113-005-0000	RESIDENTIAL	\$ 15.32	\$ 2.56	\$ 17.88
068-0113-006-0000	RESIDENTIAL	\$ 15.32	\$ 2.56	\$ 17.88
068-0113-007-0000	RESIDENTIAL	\$ 15.32	\$ 2.56	\$ 17.88
068-0113-008-0000	RESIDENTIAL	\$ 15.32	\$ 2.56	\$ 17.88
068-0113-009-0000	RESIDENTIAL	\$ 15.32	\$ 2.56	\$ 17.88
068-0113-010-0000	RESIDENTIAL	\$ 15.32	\$ 2.56	\$ 17.88
068-0113-011-0000	RESIDENTIAL	\$ 15.32	\$ 2.56	\$ 17.88
068-0114-001-0000	RESIDENTIAL	\$ 15.32	\$ 2.56	\$ 17.88
068-0114-002-0000	RESIDENTIAL	\$ 15.32	\$ 2.56	\$ 17.88
068-0114-003-0000	RESIDENTIAL	\$ 15.32	\$ 2.56	\$ 17.88
068-0114-004-0000	RESIDENTIAL	\$ 15.32	\$ 2.56	\$ 17.88
068-0114-005-0000	RESIDENTIAL	\$ 15.32	\$ 2.56	\$ 17.88
068-0114-006-0000	RESIDENTIAL	\$ 15.32	\$ 2.56	\$ 17.88
068-0114-007-0000	RESIDENTIAL	\$ 15.32	\$ 2.56	\$ 17.88
068-0114-008-0000	RESIDENTIAL	\$ 15.32	\$ 2.56	\$ 17.88
068-0114-009-0000	RESIDENTIAL	\$ 15.32	\$ 2.56	\$ 17.88
068-0121-001-0000	RESIDENTIAL	\$ 15.32	\$ 2.56	\$ 17.88
068-0121-002-0000	RESIDENTIAL	\$ 15.32	\$ 2.56	\$ 17.88
068-0121-003-0000	RESIDENTIAL	\$ 15.32	\$ 2.56	\$ 17.88
068-0121-004-0000	RESIDENTIAL	\$ 15.32	\$ 2.56	\$ 17.88
068-0121-005-0000	RESIDENTIAL	\$ 15.32	\$ 2.56	\$ 17.88
068-0121-006-0000	RESIDENTIAL	\$ 15.32	\$ 2.56	\$ 17.88

ITEM 10.4.

City of Rancho Cordova
Lighting District No. 2012-1
Fiscal Year 2020-21 Assessment Roll

ATTACHMENT 2

APN	District Classification	Street Light Charge	Safety Light Charge	Total Assessment
068-0121-007-0000	RESIDENTIAL	\$ 15.32	\$ 2.56	\$ 17.88
068-0121-008-0000	RESIDENTIAL	\$ 15.32	\$ 2.56	\$ 17.88
068-0122-001-0000	RESIDENTIAL	\$ 15.32	\$ 2.56	\$ 17.88
068-0122-002-0000	RESIDENTIAL	\$ 15.32	\$ 2.56	\$ 17.88
068-0122-003-0000	RESIDENTIAL	\$ 15.32	\$ 2.56	\$ 17.88
068-0122-004-0000	RESIDENTIAL	\$ 15.32	\$ 2.56	\$ 17.88
068-0122-005-0000	RESIDENTIAL	\$ 15.32	\$ 2.56	\$ 17.88
068-0122-006-0000	RESIDENTIAL	\$ 15.32	\$ 2.56	\$ 17.88
068-0122-007-0000	RESIDENTIAL	\$ 15.32	\$ 2.56	\$ 17.88
068-0122-008-0000	RESIDENTIAL	\$ 15.32	\$ 2.56	\$ 17.88
068-0122-009-0000	RESIDENTIAL	\$ 15.32	\$ 2.56	\$ 17.88
068-0122-010-0000	RESIDENTIAL	\$ 15.32	\$ 2.56	\$ 17.88
068-0122-011-0000	RESIDENTIAL	\$ 15.32	\$ 2.56	\$ 17.88
068-0122-012-0000	RESIDENTIAL	\$ 15.32	\$ 2.56	\$ 17.88
068-0122-013-0000	RESIDENTIAL	\$ 15.32	\$ 2.56	\$ 17.88
068-0122-014-0000	RESIDENTIAL	\$ 15.32	\$ 2.56	\$ 17.88
068-0122-015-0000	RESIDENTIAL	\$ 15.32	\$ 2.56	\$ 17.88
068-0122-016-0000	RESIDENTIAL	\$ 15.32	\$ 2.56	\$ 17.88
068-0122-017-0000	RESIDENTIAL	\$ 15.32	\$ 2.56	\$ 17.88
068-0123-001-0000	RESIDENTIAL	\$ 15.32	\$ 2.56	\$ 17.88
068-0123-002-0000	RESIDENTIAL	\$ 15.32	\$ 2.56	\$ 17.88
068-0123-003-0000	RESIDENTIAL	\$ 15.32	\$ 2.56	\$ 17.88
068-0123-004-0000	RESIDENTIAL	\$ 15.32	\$ 2.56	\$ 17.88
068-0123-005-0000	RESIDENTIAL	\$ 15.32	\$ 2.56	\$ 17.88
068-0123-006-0000	RESIDENTIAL	\$ 15.32	\$ 2.56	\$ 17.88
068-0123-007-0000	RESIDENTIAL	\$ 15.32	\$ 2.56	\$ 17.88
068-0123-008-0000	RESIDENTIAL	\$ 15.32	\$ 2.56	\$ 17.88
068-0123-009-0000	RESIDENTIAL	\$ 15.32	\$ 2.56	\$ 17.88
068-0123-010-0000	RESIDENTIAL	\$ 15.32	\$ 2.56	\$ 17.88
068-0123-011-0000	RESIDENTIAL	\$ 15.32	\$ 2.56	\$ 17.88
068-0123-012-0000	RESIDENTIAL	\$ 15.32	\$ 2.56	\$ 17.88
068-0123-013-0000	RESIDENTIAL	\$ 15.32	\$ 2.56	\$ 17.88
068-0123-014-0000	RESIDENTIAL	\$ 15.32	\$ 2.56	\$ 17.88
068-0124-001-0000	RESIDENTIAL	\$ 15.32	\$ 2.56	\$ 17.88
068-0124-002-0000	RESIDENTIAL	\$ 15.32	\$ 2.56	\$ 17.88
068-0124-003-0000	RESIDENTIAL	\$ 15.32	\$ 2.56	\$ 17.88
068-0124-004-0000	RESIDENTIAL	\$ 15.32	\$ 2.56	\$ 17.88
068-0124-005-0000	RESIDENTIAL	\$ 15.32	\$ 2.56	\$ 17.88
068-0124-006-0000	RESIDENTIAL	\$ 15.32	\$ 2.56	\$ 17.88
068-0124-007-0000	RESIDENTIAL	\$ 15.32	\$ 2.56	\$ 17.88
068-0124-008-0000	RESIDENTIAL	\$ 15.32	\$ 2.56	\$ 17.88
068-0124-009-0000	RESIDENTIAL	\$ 15.32	\$ 2.56	\$ 17.88
068-0124-010-0000	RESIDENTIAL	\$ 15.32	\$ 2.56	\$ 17.88
068-0125-001-0000	RESIDENTIAL	\$ 15.32	\$ 2.56	\$ 17.88

ITEM 10.4.

City of Rancho Cordova
Lighting District No. 2012-1
Fiscal Year 2020-21 Assessment Roll

ATTACHMENT 2

APN	District Classification	Street Light Charge	Safety Light Charge	Total Assessment
068-0125-002-0000	RESIDENTIAL	\$ 15.32	\$ 2.56	\$ 17.88
068-0125-003-0000	RESIDENTIAL	\$ 15.32	\$ 2.56	\$ 17.88
068-0125-004-0000	RESIDENTIAL	\$ 15.32	\$ 2.56	\$ 17.88
068-0126-001-0000	RESIDENTIAL	\$ 15.32	\$ 2.56	\$ 17.88
068-0126-002-0000	RESIDENTIAL	\$ 15.32	\$ 2.56	\$ 17.88
068-0126-003-0000	RESIDENTIAL	\$ 15.32	\$ 2.56	\$ 17.88
068-0126-004-0000	RESIDENTIAL	\$ 15.32	\$ 2.56	\$ 17.88
068-0126-005-0000	RESIDENTIAL	\$ 15.32	\$ 2.56	\$ 17.88
068-0127-001-0000	RESIDENTIAL	\$ 15.32	\$ 2.56	\$ 17.88
068-0128-001-0000	RESIDENTIAL	\$ 15.32	\$ 2.56	\$ 17.88
068-0128-002-0000	RESIDENTIAL	\$ 15.32	\$ 2.56	\$ 17.88
068-0131-001-0000	RESIDENTIAL	\$ 15.32	\$ 2.56	\$ 17.88
068-0131-002-0000	RESIDENTIAL	\$ 15.32	\$ 2.56	\$ 17.88
068-0131-003-0000	RESIDENTIAL	\$ 15.32	\$ 2.56	\$ 17.88
068-0131-004-0000	RESIDENTIAL	\$ 15.32	\$ 2.56	\$ 17.88
068-0131-005-0000	RESIDENTIAL	\$ 15.32	\$ 2.56	\$ 17.88
068-0131-006-0000	RESIDENTIAL	\$ 15.32	\$ 2.56	\$ 17.88
068-0132-001-0000	RESIDENTIAL	\$ 15.32	\$ 2.56	\$ 17.88
068-0132-002-0000	RESIDENTIAL	\$ 15.32	\$ 2.56	\$ 17.88
068-0132-003-0000	RESIDENTIAL	\$ 15.32	\$ 2.56	\$ 17.88
068-0132-004-0000	RESIDENTIAL	\$ 15.32	\$ 2.56	\$ 17.88
068-0132-005-0000	RESIDENTIAL	\$ 15.32	\$ 2.56	\$ 17.88
068-0132-006-0000	RESIDENTIAL	\$ 15.32	\$ 2.56	\$ 17.88
068-0132-007-0000	RESIDENTIAL	\$ 15.32	\$ 2.56	\$ 17.88
068-0132-008-0000	RESIDENTIAL	\$ 15.32	\$ 2.56	\$ 17.88
068-0132-009-0000	RESIDENTIAL	\$ 15.32	\$ 2.56	\$ 17.88
068-0132-010-0000	RESIDENTIAL	\$ 15.32	\$ 2.56	\$ 17.88
068-0133-001-0000	RESIDENTIAL	\$ 15.32	\$ 2.56	\$ 17.88
068-0133-002-0000	RESIDENTIAL	\$ 15.32	\$ 2.56	\$ 17.88
068-0133-003-0000	RESIDENTIAL	\$ 15.32	\$ 2.56	\$ 17.88
068-0133-004-0000	RESIDENTIAL	\$ 15.32	\$ 2.56	\$ 17.88
068-0133-005-0000	RESIDENTIAL	\$ 15.32	\$ 2.56	\$ 17.88
068-0133-006-0000	RESIDENTIAL	\$ 15.32	\$ 2.56	\$ 17.88
068-0133-007-0000	RESIDENTIAL	\$ 15.32	\$ 2.56	\$ 17.88
068-0133-008-0000	RESIDENTIAL	\$ 15.32	\$ 2.56	\$ 17.88
068-0133-009-0000	RESIDENTIAL	\$ 15.32	\$ 2.56	\$ 17.88
068-0134-001-0000	RESIDENTIAL	\$ 15.32	\$ 2.56	\$ 17.88
068-0134-002-0000	RESIDENTIAL	\$ 15.32	\$ 2.56	\$ 17.88
068-0134-003-0000	RESIDENTIAL	\$ 15.32	\$ 2.56	\$ 17.88
068-0134-004-0000	RESIDENTIAL	\$ 15.32	\$ 2.56	\$ 17.88
068-0134-005-0000	RESIDENTIAL	\$ 15.32	\$ 2.56	\$ 17.88
068-0134-006-0000	RESIDENTIAL	\$ 15.32	\$ 2.56	\$ 17.88
068-0134-007-0000	RESIDENTIAL	\$ 15.32	\$ 2.56	\$ 17.88
068-0134-008-0000	RESIDENTIAL	\$ 15.32	\$ 2.56	\$ 17.88

ITEM 10.4.

City of Rancho Cordova
Lighting District No. 2012-1
Fiscal Year 2020-21 Assessment Roll

ATTACHMENT 2

APN	District Classification	Street Light Charge	Safety Light Charge	Total Assessment
068-0135-001-0000	RESIDENTIAL	\$ 15.32	\$ 2.56	\$ 17.88
068-0135-002-0000	RESIDENTIAL	\$ 15.32	\$ 2.56	\$ 17.88
068-0135-003-0000	RESIDENTIAL	\$ 15.32	\$ 2.56	\$ 17.88
068-0135-004-0000	RESIDENTIAL	\$ 15.32	\$ 2.56	\$ 17.88
068-0135-005-0000	RESIDENTIAL	\$ 15.32	\$ 2.56	\$ 17.88
068-0135-006-0000	NONRES	\$ 15.37	\$ 2.56	\$ 17.92
068-0135-007-0000	NONRES	\$ 55.92	\$ 2.56	\$ 58.48
068-0135-008-0000	NONRES	\$ 10.33	\$ 2.56	\$ 12.88
068-0135-009-0000	NONRES	\$ 10.33	\$ 2.56	\$ 12.88
068-0135-010-0000	NONRES	\$ 10.33	\$ 2.56	\$ 12.88
068-0135-011-0000	NONRES	\$ 15.37	\$ 2.56	\$ 17.92
068-0135-012-0000	NONRES	\$ 49.12	\$ 2.56	\$ 51.68
068-0135-013-0000	NONRES	\$ 53.65	\$ 2.56	\$ 56.20
068-0135-014-0000	NONRES	\$ 15.37	\$ 2.56	\$ 17.92
068-0135-015-0000	NONRES	\$ 15.37	\$ 2.56	\$ 17.92
068-0135-016-0000	NONRES	\$ 15.37	\$ 2.56	\$ 17.92
068-0135-017-0000	NONRES	\$ 46.60	\$ 2.56	\$ 49.16
068-0135-018-0000	NONRES	\$ 15.37	\$ 2.56	\$ 17.92
068-0135-019-0000	NONRES	\$ 15.37	\$ 2.56	\$ 17.92
068-0135-020-0000	NONRES	\$ 15.37	\$ 2.56	\$ 17.92
068-0135-021-0000	NONRES	\$ 15.37	\$ 2.56	\$ 17.92
068-0135-022-0000	NONRES	\$ 15.37	\$ 2.56	\$ 17.92
068-0135-023-0000	NONRES	\$ 15.37	\$ 2.56	\$ 17.92
068-0135-024-0000	RESIDENTIAL	\$ 15.32	\$ 2.56	\$ 17.88
068-0135-025-0000	RESIDENTIAL	\$ 15.32	\$ 2.56	\$ 17.88
068-0135-026-0000	RESIDENTIAL	\$ 15.32	\$ 2.56	\$ 17.88
068-0135-027-0000	RESIDENTIAL	\$ 15.32	\$ 2.56	\$ 17.88
068-0135-028-0000	RESIDENTIAL	\$ 15.32	\$ 2.56	\$ 17.88
068-0135-029-0000	RESIDENTIAL	\$ 15.32	\$ 2.56	\$ 17.88
068-0135-030-0000	RESIDENTIAL	\$ 15.32	\$ 2.56	\$ 17.88
068-0135-031-0000	RESIDENTIAL	\$ 15.32	\$ 2.56	\$ 17.88
068-0135-032-0000	RESIDENTIAL	\$ 15.32	\$ 2.56	\$ 17.88
068-0135-033-0000	RESIDENTIAL	\$ 15.32	\$ 2.56	\$ 17.88
068-0136-001-0000	RESIDENTIAL	\$ 15.32	\$ 2.56	\$ 17.88
068-0137-001-0000	NONRES	\$ 49.12	\$ 2.56	\$ 51.68
068-0137-002-0000	NONRES	\$ 15.87	\$ 2.56	\$ 18.42
068-0137-003-0000	NONRES	\$ 15.87	\$ 2.56	\$ 18.42
068-0137-004-0000	NONRES	\$ 15.87	\$ 2.56	\$ 18.42
068-0137-005-0000	NONRES	\$ 15.87	\$ 2.56	\$ 18.42
068-0137-006-0000	NONRES	\$ 16.12	\$ 2.56	\$ 18.68
068-0137-007-0000	NONRES	\$ 9.57	\$ 2.56	\$ 12.12
068-0137-008-0000	NONRES	\$ 38.54	\$ 2.56	\$ 41.10
068-0137-009-0000	NONRES	\$ 34.76	\$ 2.56	\$ 37.32
068-0137-010-0000	NONRES	\$ 30.73	\$ 2.56	\$ 33.28

ITEM 10.4.

City of Rancho Cordova
Lighting District No. 2012-1
Fiscal Year 2020-21 Assessment Roll

ATTACHMENT 2

APN	District Classification	Street Light Charge	Safety Light Charge	Total Assessment
068-0137-011-0000	NONRES	\$ 30.73	\$ 2.56	\$ 33.28
068-0137-012-0000	NONRES	\$ 30.73	\$ 2.56	\$ 33.28
068-0137-013-0000	NONRES	\$ 31.74	\$ 2.56	\$ 34.30
068-0137-014-0000	NONRES	\$ 4.53	\$ 2.56	\$ 7.08
068-0137-015-0000	NONRES	\$ 70.53	\$ 2.56	\$ 73.08
068-0141-003-0000	NONRES	\$ 145.09	\$ 2.56	\$ 147.64
068-0141-004-0000	NONRES	\$ 15.87	\$ 2.56	\$ 18.42
068-0141-005-0000	NONRES	\$ 15.87	\$ 2.56	\$ 18.42
068-0141-006-0000	NONRES	\$ 15.87	\$ 2.56	\$ 18.42
068-0142-001-0000	NONRES	\$ 17.13	\$ 2.56	\$ 19.68
068-0142-002-0000	NONRES	\$ 17.13	\$ 2.56	\$ 19.68
068-0142-003-0000	NONRES	\$ 17.13	\$ 2.56	\$ 19.68
068-0142-004-0000	NONRES	\$ 17.13	\$ 2.56	\$ 19.68
068-0142-005-0000	NONRES	\$ 19.65	\$ 2.56	\$ 22.20
068-0142-006-0000	NONRES	\$ 10.08	\$ 2.56	\$ 12.64
068-0142-007-0000	NONRES	\$ 10.08	\$ 2.56	\$ 12.64
068-0142-008-0000	NONRES	\$ 10.08	\$ 2.56	\$ 12.64
068-0142-009-0000	NONRES	\$ 13.10	\$ 2.56	\$ 15.66
068-0142-010-0000	NONRES	\$ 17.13	\$ 2.56	\$ 19.68
068-0142-011-0000	NONRES	\$ 17.13	\$ 2.56	\$ 19.68
068-0142-012-0000	NONRES	\$ 17.13	\$ 2.56	\$ 19.68
068-0142-013-0000	NONRES	\$ 17.13	\$ 2.56	\$ 19.68
068-0142-014-0000	NONRES	\$ 17.13	\$ 2.56	\$ 19.68
068-0142-018-0000	NONRES	\$ 138.29	\$ 2.56	\$ 140.84
068-0142-020-0000	NONRES	\$ 14.86	\$ 2.56	\$ 17.42
068-0142-021-0000	NONRES	\$ 14.86	\$ 2.56	\$ 17.42
068-0142-022-0000	NONRES	\$ 15.11	\$ 2.56	\$ 17.66
068-0142-023-0000	NONRES	\$ 15.11	\$ 2.56	\$ 17.66
068-0142-024-0000	NONRES	\$ 15.11	\$ 2.56	\$ 17.66
068-0142-025-0000	NONRES	\$ 15.11	\$ 2.56	\$ 17.66
068-0142-026-0000	NONRES	\$ 15.11	\$ 2.56	\$ 17.66
068-0142-027-0000	NONRES	\$ 3.02	\$ 2.56	\$ 5.58
068-0142-028-0000	NONRES	\$ 21.66	\$ 2.56	\$ 24.22
068-0142-030-0000	NONRES	\$ 21.66	\$ 2.56	\$ 24.22
068-0142-031-0000	NONRES	\$ 17.13	\$ 2.56	\$ 19.68
068-0142-032-0000	NONRES	\$ 17.13	\$ 2.56	\$ 19.68
068-0142-039-0000	NONRES	\$ 19.40	\$ 2.56	\$ 21.96
068-0142-040-0000	NONRES	\$ 19.40	\$ 2.56	\$ 21.96
068-0142-041-0000	NONRES	\$ 15.11	\$ 2.56	\$ 17.66
068-0142-042-0000	NONRES	\$ 15.62	\$ 2.56	\$ 18.18
068-0142-043-0000	NONRES	\$ 15.62	\$ 2.56	\$ 18.18
068-0142-044-0000	NONRES	\$ 15.62	\$ 2.56	\$ 18.18
068-0142-045-0000	NONRES	\$ 42.82	\$ 2.56	\$ 45.38
068-0142-046-0000	NONRES	\$ 14.86	\$ 2.56	\$ 17.42

ITEM 10.4.

City of Rancho Cordova
Lighting District No. 2012-1
Fiscal Year 2020-21 Assessment Roll

ATTACHMENT 2

APN	District Classification	Street Light Charge	Safety Light Charge	Total Assessment
068-0143-001-0000	NONRES	\$ 17.63	\$ 2.56	\$ 20.18
068-0143-002-0000	NONRES	\$ 53.91	\$ 2.56	\$ 56.46
068-0143-003-0000	NONRES	\$ 10.08	\$ 2.56	\$ 12.64
068-0143-004-0000	NONRES	\$ 8.82	\$ 2.56	\$ 11.38
068-0143-005-0000	NONRES	\$ 12.60	\$ 2.56	\$ 15.16
068-0143-006-0000	NONRES	\$ 43.33	\$ 2.56	\$ 45.88
068-0143-007-0000	NONRES	\$ 46.10	\$ 2.56	\$ 48.66
068-0143-008-0000	NONRES	\$ 11.84	\$ 2.56	\$ 14.40
068-0143-009-0000	NONRES	\$ 46.85	\$ 2.56	\$ 49.40
068-0143-010-0000	NONRES	\$ 15.37	\$ 2.56	\$ 17.92
068-0143-011-0000	NONRES	\$ 15.62	\$ 2.56	\$ 18.18
068-0143-012-0000	NONRES	\$ 15.62	\$ 2.56	\$ 18.18
068-0143-013-0000	NONRES	\$ 15.11	\$ 2.56	\$ 17.66
068-0144-001-0000	NONRES	\$ 17.13	\$ 2.56	\$ 19.68
068-0144-002-0000	NONRES	\$ 17.13	\$ 2.56	\$ 19.68
068-0144-003-0000	NONRES	\$ 17.13	\$ 2.56	\$ 19.68
068-0144-004-0000	NONRES	\$ 17.13	\$ 2.56	\$ 19.68
068-0144-005-0000	NONRES	\$ 17.38	\$ 2.56	\$ 19.94
068-0144-006-0000	NONRES	\$ 10.08	\$ 2.56	\$ 12.64
068-0144-007-0000	NONRES	\$ 12.09	\$ 2.56	\$ 14.64
068-0144-008-0000	NONRES	\$ 27.71	\$ 2.56	\$ 30.26
068-0144-009-0000	NONRES	\$ 38.29	\$ 2.56	\$ 40.84
068-0151-001-0000	RESIDENTIAL	\$ 15.32	\$ 2.56	\$ 17.88
068-0151-002-0000	RESIDENTIAL	\$ 15.32	\$ 2.56	\$ 17.88
068-0151-003-0000	RESIDENTIAL	\$ 15.32	\$ 2.56	\$ 17.88
068-0151-004-0000	RESIDENTIAL	\$ 15.32	\$ 2.56	\$ 17.88
068-0151-005-0000	RESIDENTIAL	\$ 15.32	\$ 2.56	\$ 17.88
068-0151-006-0000	RESIDENTIAL	\$ 15.32	\$ 2.56	\$ 17.88
068-0151-007-0000	RESIDENTIAL	\$ 15.32	\$ 2.56	\$ 17.88
068-0151-008-0000	RESIDENTIAL	\$ 15.32	\$ 2.56	\$ 17.88
068-0151-009-0000	RESIDENTIAL	\$ 15.32	\$ 2.56	\$ 17.88
068-0151-010-0000	RESIDENTIAL	\$ 15.32	\$ 2.56	\$ 17.88
068-0151-011-0000	RESIDENTIAL	\$ 15.32	\$ 2.56	\$ 17.88
068-0152-001-0000	RESIDENTIAL	\$ 15.32	\$ 2.56	\$ 17.88
068-0152-002-0000	RESIDENTIAL	\$ 15.32	\$ 2.56	\$ 17.88
068-0152-003-0000	RESIDENTIAL	\$ 15.32	\$ 2.56	\$ 17.88
068-0152-004-0000	RESIDENTIAL	\$ 15.32	\$ 2.56	\$ 17.88
068-0152-005-0000	RESIDENTIAL	\$ 15.32	\$ 2.56	\$ 17.88
068-0152-006-0000	RESIDENTIAL	\$ 15.32	\$ 2.56	\$ 17.88
068-0152-007-0000	RESIDENTIAL	\$ 15.32	\$ 2.56	\$ 17.88
068-0152-008-0000	RESIDENTIAL	\$ 15.32	\$ 2.56	\$ 17.88
068-0152-009-0000	RESIDENTIAL	\$ 15.32	\$ 2.56	\$ 17.88
068-0152-010-0000	RESIDENTIAL	\$ 15.32	\$ 2.56	\$ 17.88
068-0152-011-0000	RESIDENTIAL	\$ 15.32	\$ 2.56	\$ 17.88

ITEM 10.4.

City of Rancho Cordova
Lighting District No. 2012-1
Fiscal Year 2020-21 Assessment Roll

ATTACHMENT 2

APN	District Classification	Street Light Charge	Safety Light Charge	Total Assessment
068-0152-012-0000	RESIDENTIAL	\$ 15.32	\$ 2.56	\$ 17.88
068-0152-013-0000	RESIDENTIAL	\$ 15.32	\$ 2.56	\$ 17.88
068-0152-014-0000	RESIDENTIAL	\$ 15.32	\$ 2.56	\$ 17.88
068-0152-015-0000	RESIDENTIAL	\$ 15.32	\$ 2.56	\$ 17.88
068-0152-016-0000	RESIDENTIAL	\$ 15.32	\$ 2.56	\$ 17.88
068-0152-017-0000	RESIDENTIAL	\$ 15.32	\$ 2.56	\$ 17.88
068-0152-018-0000	RESIDENTIAL	\$ 15.32	\$ 2.56	\$ 17.88
068-0152-019-0000	RESIDENTIAL	\$ 15.32	\$ 2.56	\$ 17.88
068-0153-001-0000	RESIDENTIAL	\$ 15.32	\$ 2.56	\$ 17.88
068-0153-002-0000	RESIDENTIAL	\$ 15.32	\$ 2.56	\$ 17.88
068-0153-003-0000	RESIDENTIAL	\$ 15.32	\$ 2.56	\$ 17.88
068-0153-004-0000	RESIDENTIAL	\$ 15.32	\$ 2.56	\$ 17.88
068-0153-005-0000	RESIDENTIAL	\$ 15.32	\$ 2.56	\$ 17.88
068-0153-006-0000	RESIDENTIAL	\$ 15.32	\$ 2.56	\$ 17.88
068-0153-007-0000	RESIDENTIAL	\$ 15.32	\$ 2.56	\$ 17.88
068-0153-008-0000	RESIDENTIAL	\$ 15.32	\$ 2.56	\$ 17.88
068-0153-009-0000	RESIDENTIAL	\$ 15.32	\$ 2.56	\$ 17.88
068-0153-010-0000	RESIDENTIAL	\$ 15.32	\$ 2.56	\$ 17.88
068-0153-011-0000	RESIDENTIAL	\$ 15.32	\$ 2.56	\$ 17.88
068-0153-012-0000	RESIDENTIAL	\$ 15.32	\$ 2.56	\$ 17.88
068-0153-013-0000	RESIDENTIAL	\$ 15.32	\$ 2.56	\$ 17.88
068-0153-014-0000	RESIDENTIAL	\$ 15.32	\$ 2.56	\$ 17.88
068-0153-015-0000	RESIDENTIAL	\$ 15.32	\$ 2.56	\$ 17.88
068-0153-016-0000	RESIDENTIAL	\$ 15.32	\$ 2.56	\$ 17.88
068-0153-017-0000	RESIDENTIAL	\$ 15.32	\$ 2.56	\$ 17.88
068-0154-001-0000	RESIDENTIAL	\$ 15.32	\$ 2.56	\$ 17.88
068-0154-002-0000	RESIDENTIAL	\$ 15.32	\$ 2.56	\$ 17.88
068-0154-003-0000	RESIDENTIAL	\$ 15.32	\$ 2.56	\$ 17.88
068-0154-004-0000	RESIDENTIAL	\$ 15.32	\$ 2.56	\$ 17.88
068-0154-005-0000	RESIDENTIAL	\$ 15.32	\$ 2.56	\$ 17.88
068-0154-006-0000	RESIDENTIAL	\$ 15.32	\$ 2.56	\$ 17.88
068-0154-007-0000	RESIDENTIAL	\$ 15.32	\$ 2.56	\$ 17.88
068-0154-008-0000	RESIDENTIAL	\$ 15.32	\$ 2.56	\$ 17.88
068-0160-009-0000	SAFETY LIGHTS ONLY	\$ 0.00	\$ 2.56	\$ 2.56
068-0160-033-0000	NONRES	\$ 45.85	\$ 2.56	\$ 48.40
068-0160-034-0000	NONRES	\$ 7.56	\$ 2.56	\$ 10.12
068-0160-058-0000	NONRES	\$ 75.57	\$ 2.56	\$ 78.12
068-0160-064-0000	NONRES	\$ 168.02	\$ 2.56	\$ 170.58
068-0160-068-0000	NONRES	\$ 249.88	\$ 2.56	\$ 252.44
068-0160-069-0000	NONRES	\$ 138.55	\$ 2.56	\$ 141.10
068-0160-070-0000	NONRES	\$ 118.39	\$ 2.56	\$ 120.94
068-0160-079-0000	NONRES	\$ 104.29	\$ 2.56	\$ 106.84
068-0160-082-0000	NONRES	\$ 123.93	\$ 2.56	\$ 126.48
068-0160-083-0000	NONRES	\$ 32.24	\$ 2.56	\$ 34.80

ITEM 10.4.

City of Rancho Cordova
Lighting District No. 2012-1
Fiscal Year 2020-21 Assessment Roll

ATTACHMENT 2

APN	District Classification	Street Light Charge	Safety Light Charge	Total Assessment
068-0160-084-0000	NONRES	\$ 49.12	\$ 2.56	\$ 51.68
068-0160-091-0000	NONRES	\$ 46.60	\$ 2.56	\$ 49.16
068-0160-092-0000	NONRES	\$ 105.55	\$ 2.56	\$ 108.10
068-0160-096-0000	NONRES	\$ 201.52	\$ 2.56	\$ 204.08
068-0160-097-0000	NONRES	\$ 56.68	\$ 2.56	\$ 59.24
068-0160-098-0000	SAFETY LIGHTS ONLY	\$ 0.00	\$ 2.56	\$ 2.56
068-0160-099-0000	SAFETY LIGHTS ONLY	\$ 0.00	\$ 2.56	\$ 2.56
068-0160-100-0000	NONRES	\$ 333.77	\$ 2.56	\$ 336.32
068-0160-101-0000	NONRES	\$ 44.08	\$ 2.56	\$ 46.64
068-0160-102-0000	SAFETY LIGHTS ONLY	\$ 0.00	\$ 2.56	\$ 2.56
068-0160-104-0000	NONRES	\$ 79.35	\$ 2.56	\$ 81.90
068-0160-110-0000	SAFETY LIGHTS ONLY	\$ 0.00	\$ 2.56	\$ 2.56
068-0160-111-0000	SAFETY LIGHTS ONLY	\$ 0.00	\$ 2.56	\$ 2.56
068-0160-112-0000	NONRES	\$ 155.42	\$ 2.56	\$ 157.98
068-0160-114-0000	NONRES	\$ 76.58	\$ 2.56	\$ 79.14
068-0160-116-0000	NONRES	\$ 60.71	\$ 2.56	\$ 63.26
068-0160-117-0000	NONRES	\$ 37.79	\$ 2.56	\$ 40.34
068-0160-118-0000	NONRES	\$ 37.79	\$ 2.56	\$ 40.34
068-0160-119-0000	NONRES	\$ 60.71	\$ 2.56	\$ 63.26
068-0160-120-0000	NONRES	\$ 39.80	\$ 2.56	\$ 42.36
068-0160-121-0000	NONRES	\$ 75.57	\$ 2.56	\$ 78.12
068-0160-122-0000	NONRES	\$ 50.38	\$ 2.56	\$ 52.94
068-0160-123-0000	NONRES	\$ 42.32	\$ 2.56	\$ 44.88
068-0160-124-0000	NONRES	\$ 42.32	\$ 2.56	\$ 44.88
068-0341-001-0000	RESIDENTIAL	\$ 15.32	\$ 2.56	\$ 17.88
068-0341-002-0000	RESIDENTIAL	\$ 15.32	\$ 2.56	\$ 17.88
068-0341-003-0000	RESIDENTIAL	\$ 15.32	\$ 2.56	\$ 17.88
068-0341-004-0000	RESIDENTIAL	\$ 15.32	\$ 2.56	\$ 17.88
068-0341-005-0000	RESIDENTIAL	\$ 15.32	\$ 2.56	\$ 17.88
068-0341-006-0000	RESIDENTIAL	\$ 15.32	\$ 2.56	\$ 17.88
068-0342-001-0000	RESIDENTIAL	\$ 15.32	\$ 2.56	\$ 17.88
068-0342-002-0000	RESIDENTIAL	\$ 15.32	\$ 2.56	\$ 17.88
068-0342-003-0000	RESIDENTIAL	\$ 15.32	\$ 2.56	\$ 17.88
068-0342-004-0000	RESIDENTIAL	\$ 15.32	\$ 2.56	\$ 17.88
068-0342-005-0000	RESIDENTIAL	\$ 15.32	\$ 2.56	\$ 17.88
068-0342-006-0000	RESIDENTIAL	\$ 15.32	\$ 2.56	\$ 17.88
068-0342-007-0000	RESIDENTIAL	\$ 15.32	\$ 2.56	\$ 17.88
068-0342-008-0000	RESIDENTIAL	\$ 15.32	\$ 2.56	\$ 17.88
068-0342-009-0000	RESIDENTIAL	\$ 15.32	\$ 2.56	\$ 17.88
068-0342-010-0000	RESIDENTIAL	\$ 15.32	\$ 2.56	\$ 17.88
068-0342-011-0000	RESIDENTIAL	\$ 15.32	\$ 2.56	\$ 17.88
068-0342-012-0000	RESIDENTIAL	\$ 15.32	\$ 2.56	\$ 17.88
068-0342-013-0000	RESIDENTIAL	\$ 15.32	\$ 2.56	\$ 17.88
068-0342-014-0000	RESIDENTIAL	\$ 15.32	\$ 2.56	\$ 17.88

ITEM 10.4.

City of Rancho Cordova
Lighting District No. 2012-1
Fiscal Year 2020-21 Assessment Roll

ATTACHMENT 2

APN	District Classification	Street Light Charge	Safety Light Charge	Total Assessment
068-0342-015-0000	RESIDENTIAL	\$ 15.32	\$ 2.56	\$ 17.88
068-0342-016-0000	RESIDENTIAL	\$ 15.32	\$ 2.56	\$ 17.88
068-0342-017-0000	RESIDENTIAL	\$ 15.32	\$ 2.56	\$ 17.88
068-0342-018-0000	RESIDENTIAL	\$ 15.32	\$ 2.56	\$ 17.88
068-0342-019-0000	RESIDENTIAL	\$ 15.32	\$ 2.56	\$ 17.88
068-0342-020-0000	RESIDENTIAL	\$ 15.32	\$ 2.56	\$ 17.88
068-0343-001-0000	RESIDENTIAL	\$ 15.32	\$ 2.56	\$ 17.88
068-0343-002-0000	RESIDENTIAL	\$ 15.32	\$ 2.56	\$ 17.88
068-0343-003-0000	RESIDENTIAL	\$ 15.32	\$ 2.56	\$ 17.88
068-0343-004-0000	RESIDENTIAL	\$ 15.32	\$ 2.56	\$ 17.88
068-0344-001-0000	RESIDENTIAL	\$ 15.32	\$ 2.56	\$ 17.88
068-0344-002-0000	RESIDENTIAL	\$ 15.32	\$ 2.56	\$ 17.88
068-0344-003-0000	RESIDENTIAL	\$ 15.32	\$ 2.56	\$ 17.88
068-0344-004-0000	RESIDENTIAL	\$ 15.32	\$ 2.56	\$ 17.88
068-0344-005-0000	RESIDENTIAL	\$ 15.32	\$ 2.56	\$ 17.88
068-0344-006-0000	RESIDENTIAL	\$ 15.32	\$ 2.56	\$ 17.88
068-0344-007-0000	RESIDENTIAL	\$ 15.32	\$ 2.56	\$ 17.88
068-0345-001-0000	RESIDENTIAL	\$ 15.32	\$ 2.56	\$ 17.88
068-0346-001-0000	RESIDENTIAL	\$ 15.32	\$ 2.56	\$ 17.88
068-0346-002-0000	RESIDENTIAL	\$ 15.32	\$ 2.56	\$ 17.88
068-0346-003-0000	RESIDENTIAL	\$ 15.32	\$ 2.56	\$ 17.88
068-0346-004-0000	RESIDENTIAL	\$ 15.32	\$ 2.56	\$ 17.88
068-0346-005-0000	RESIDENTIAL	\$ 15.32	\$ 2.56	\$ 17.88
068-0346-006-0000	RESIDENTIAL	\$ 15.32	\$ 2.56	\$ 17.88
068-0346-007-0000	RESIDENTIAL	\$ 15.32	\$ 2.56	\$ 17.88
068-0346-008-0000	RESIDENTIAL	\$ 15.32	\$ 2.56	\$ 17.88
068-0346-009-0000	RESIDENTIAL	\$ 15.32	\$ 2.56	\$ 17.88
068-0346-010-0000	RESIDENTIAL	\$ 15.32	\$ 2.56	\$ 17.88
068-0346-011-0000	RESIDENTIAL	\$ 15.32	\$ 2.56	\$ 17.88
068-0346-012-0000	RESIDENTIAL	\$ 15.32	\$ 2.56	\$ 17.88
068-0346-013-0000	RESIDENTIAL	\$ 15.32	\$ 2.56	\$ 17.88
068-0346-014-0000	RESIDENTIAL	\$ 15.32	\$ 2.56	\$ 17.88
068-0346-015-0000	RESIDENTIAL	\$ 15.32	\$ 2.56	\$ 17.88
068-0346-016-0000	RESIDENTIAL	\$ 15.32	\$ 2.56	\$ 17.88
068-0346-017-0000	RESIDENTIAL	\$ 15.32	\$ 2.56	\$ 17.88
068-0346-018-0000	RESIDENTIAL	\$ 15.32	\$ 2.56	\$ 17.88
068-0346-019-0000	RESIDENTIAL	\$ 15.32	\$ 2.56	\$ 17.88
068-0346-020-0000	RESIDENTIAL	\$ 15.32	\$ 2.56	\$ 17.88
068-0346-021-0000	RESIDENTIAL	\$ 15.32	\$ 2.56	\$ 17.88
068-0346-022-0000	RESIDENTIAL	\$ 15.32	\$ 2.56	\$ 17.88
068-0346-023-0000	RESIDENTIAL	\$ 15.32	\$ 2.56	\$ 17.88
068-0346-024-0000	RESIDENTIAL	\$ 15.32	\$ 2.56	\$ 17.88
068-0346-025-0000	RESIDENTIAL	\$ 15.32	\$ 2.56	\$ 17.88
068-0347-001-0000	NONRES	\$ 38.54	\$ 2.56	\$ 41.10

ITEM 10.4.

City of Rancho Cordova
Lighting District No. 2012-1
Fiscal Year 2020-21 Assessment Roll

ATTACHMENT 2

APN	District Classification	Street Light Charge	Safety Light Charge	Total Assessment
068-0347-002-0000	NONRES	\$ 15.11	\$ 2.56	\$ 17.66
068-0347-003-0000	NONRES	\$ 15.11	\$ 2.56	\$ 17.66
068-0347-004-0000	NONRES	\$ 15.11	\$ 2.56	\$ 17.66
068-0347-005-0000	NONRES	\$ 15.11	\$ 2.56	\$ 17.66
068-0347-006-0000	NONRES	\$ 15.11	\$ 2.56	\$ 17.66
068-0347-007-0000	NONRES	\$ 15.11	\$ 2.56	\$ 17.66
068-0347-008-0000	NONRES	\$ 14.11	\$ 2.56	\$ 16.66
068-0347-009-0000	NONRES	\$ 13.85	\$ 2.56	\$ 16.40
068-0347-010-0000	NONRES	\$ 13.85	\$ 2.56	\$ 16.40
068-0347-011-0000	NONRES	\$ 13.85	\$ 2.56	\$ 16.40
068-0347-012-0000	NONRES	\$ 38.54	\$ 2.56	\$ 41.10
068-0347-013-0000	RESIDENTIAL	\$ 15.32	\$ 2.56	\$ 17.88
068-0347-014-0000	RESIDENTIAL	\$ 15.32	\$ 2.56	\$ 17.88
068-0347-015-0000	RESIDENTIAL	\$ 15.32	\$ 2.56	\$ 17.88
068-0347-016-0000	RESIDENTIAL	\$ 15.32	\$ 2.56	\$ 17.88
068-0347-017-0000	RESIDENTIAL	\$ 15.32	\$ 2.56	\$ 17.88
068-0347-018-0000	RESIDENTIAL	\$ 15.32	\$ 2.56	\$ 17.88
068-0347-019-0000	RESIDENTIAL	\$ 15.32	\$ 2.56	\$ 17.88
068-0347-020-0000	RESIDENTIAL	\$ 15.32	\$ 2.56	\$ 17.88
068-0347-021-0000	RESIDENTIAL	\$ 15.32	\$ 2.56	\$ 17.88
068-0347-022-0000	RESIDENTIAL	\$ 15.32	\$ 2.56	\$ 17.88
068-0347-023-0000	NONRES	\$ 3.02	\$ 2.56	\$ 5.58
068-0348-001-0000	RESIDENTIAL	\$ 15.32	\$ 2.56	\$ 17.88
068-0348-002-0000	RESIDENTIAL	\$ 15.32	\$ 2.56	\$ 17.88
068-0348-003-0000	RESIDENTIAL	\$ 15.32	\$ 2.56	\$ 17.88
068-0348-004-0000	RESIDENTIAL	\$ 15.32	\$ 2.56	\$ 17.88
068-0348-005-0000	RESIDENTIAL	\$ 15.32	\$ 2.56	\$ 17.88
068-0348-006-0000	RESIDENTIAL	\$ 15.32	\$ 2.56	\$ 17.88
068-0348-007-0000	RESIDENTIAL	\$ 15.32	\$ 2.56	\$ 17.88
068-0348-008-0000	RESIDENTIAL	\$ 15.32	\$ 2.56	\$ 17.88
068-0348-009-0000	RESIDENTIAL	\$ 15.32	\$ 2.56	\$ 17.88
068-0348-010-0000	RESIDENTIAL	\$ 15.32	\$ 2.56	\$ 17.88
068-0348-011-0000	RESIDENTIAL	\$ 15.32	\$ 2.56	\$ 17.88
068-0348-012-0000	RESIDENTIAL	\$ 15.32	\$ 2.56	\$ 17.88
068-0348-013-0000	RESIDENTIAL	\$ 15.32	\$ 2.56	\$ 17.88
068-0348-014-0000	RESIDENTIAL	\$ 15.32	\$ 2.56	\$ 17.88
068-0348-015-0000	RESIDENTIAL	\$ 15.32	\$ 2.56	\$ 17.88
068-0348-016-0000	RESIDENTIAL	\$ 15.32	\$ 2.56	\$ 17.88
068-0348-017-0000	RESIDENTIAL	\$ 15.32	\$ 2.56	\$ 17.88
068-0348-018-0000	RESIDENTIAL	\$ 15.32	\$ 2.56	\$ 17.88
068-0348-019-0000	RESIDENTIAL	\$ 15.32	\$ 2.56	\$ 17.88
068-0348-020-0000	RESIDENTIAL	\$ 15.32	\$ 2.56	\$ 17.88
068-0350-001-0000	RESIDENTIAL	\$ 15.32	\$ 2.56	\$ 17.88
068-0350-002-0000	RESIDENTIAL	\$ 15.32	\$ 2.56	\$ 17.88

ITEM 10.4.

City of Rancho Cordova
Lighting District No. 2012-1
Fiscal Year 2020-21 Assessment Roll

ATTACHMENT 2

APN	District Classification	Street Light Charge	Safety Light Charge	Total Assessment
068-0350-003-0000	RESIDENTIAL	\$ 15.32	\$ 2.56	\$ 17.88
068-0350-004-0000	RESIDENTIAL	\$ 15.32	\$ 2.56	\$ 17.88
068-0350-005-0000	RESIDENTIAL	\$ 15.32	\$ 2.56	\$ 17.88
068-0350-006-0000	RESIDENTIAL	\$ 15.32	\$ 2.56	\$ 17.88
068-0350-007-0000	RESIDENTIAL	\$ 15.32	\$ 2.56	\$ 17.88
068-0350-008-0000	RESIDENTIAL	\$ 15.32	\$ 2.56	\$ 17.88
068-0350-009-0000	RESIDENTIAL	\$ 15.32	\$ 2.56	\$ 17.88
068-0350-010-0000	RESIDENTIAL	\$ 15.32	\$ 2.56	\$ 17.88
068-0350-011-0000	RESIDENTIAL	\$ 15.32	\$ 2.56	\$ 17.88
068-0350-012-0000	RESIDENTIAL	\$ 15.32	\$ 2.56	\$ 17.88
068-0350-013-0000	RESIDENTIAL	\$ 15.32	\$ 2.56	\$ 17.88
068-0350-014-0000	RESIDENTIAL	\$ 15.32	\$ 2.56	\$ 17.88
068-0350-015-0000	RESIDENTIAL	\$ 15.32	\$ 2.56	\$ 17.88
068-0350-016-0000	RESIDENTIAL	\$ 15.32	\$ 2.56	\$ 17.88
068-0350-017-0000	RESIDENTIAL	\$ 15.32	\$ 2.56	\$ 17.88
068-0350-018-0000	RESIDENTIAL	\$ 15.32	\$ 2.56	\$ 17.88
068-0350-019-0000	RESIDENTIAL	\$ 15.32	\$ 2.56	\$ 17.88
068-0350-020-0000	RESIDENTIAL	\$ 15.32	\$ 2.56	\$ 17.88
068-0350-021-0000	RESIDENTIAL	\$ 15.32	\$ 2.56	\$ 17.88
068-0350-022-0000	RESIDENTIAL	\$ 15.32	\$ 2.56	\$ 17.88
068-0350-023-0000	RESIDENTIAL	\$ 15.32	\$ 2.56	\$ 17.88
068-0350-024-0000	RESIDENTIAL	\$ 15.32	\$ 2.56	\$ 17.88
068-0350-025-0000	RESIDENTIAL	\$ 15.32	\$ 2.56	\$ 17.88
068-0350-026-0000	RESIDENTIAL	\$ 15.32	\$ 2.56	\$ 17.88
068-0350-027-0000	RESIDENTIAL	\$ 15.32	\$ 2.56	\$ 17.88
068-0350-028-0000	RESIDENTIAL	\$ 15.32	\$ 2.56	\$ 17.88
068-0350-029-0000	RESIDENTIAL	\$ 15.32	\$ 2.56	\$ 17.88
068-0350-030-0000	RESIDENTIAL	\$ 15.32	\$ 2.56	\$ 17.88
068-0350-031-0000	RESIDENTIAL	\$ 15.32	\$ 2.56	\$ 17.88
068-0350-032-0000	RESIDENTIAL	\$ 15.32	\$ 2.56	\$ 17.88
068-0350-033-0000	RESIDENTIAL	\$ 15.32	\$ 2.56	\$ 17.88
068-0350-034-0000	RESIDENTIAL	\$ 15.32	\$ 2.56	\$ 17.88
068-0350-035-0000	RESIDENTIAL	\$ 15.32	\$ 2.56	\$ 17.88
068-0350-036-0000	RESIDENTIAL	\$ 15.32	\$ 2.56	\$ 17.88
068-0350-037-0000	RESIDENTIAL	\$ 15.32	\$ 2.56	\$ 17.88
068-0350-038-0000	RESIDENTIAL	\$ 15.32	\$ 2.56	\$ 17.88
068-0350-039-0000	RESIDENTIAL	\$ 15.32	\$ 2.56	\$ 17.88
068-0350-040-0000	RESIDENTIAL	\$ 15.32	\$ 2.56	\$ 17.88
068-0361-001-0000	RESIDENTIAL	\$ 15.32	\$ 2.56	\$ 17.88
068-0361-002-0000	RESIDENTIAL	\$ 15.32	\$ 2.56	\$ 17.88
068-0361-003-0000	RESIDENTIAL	\$ 15.32	\$ 2.56	\$ 17.88
068-0361-004-0000	RESIDENTIAL	\$ 15.32	\$ 2.56	\$ 17.88
068-0361-006-0000	RESIDENTIAL	\$ 15.32	\$ 2.56	\$ 17.88
068-0362-001-0000	RESIDENTIAL	\$ 15.32	\$ 2.56	\$ 17.88

ITEM 10.4.

City of Rancho Cordova
Lighting District No. 2012-1
Fiscal Year 2020-21 Assessment Roll

ATTACHMENT 2

APN	District Classification	Street Light Charge	Safety Light Charge	Total Assessment
068-0362-002-0000	RESIDENTIAL	\$ 15.32	\$ 2.56	\$ 17.88
068-0362-003-0000	RESIDENTIAL	\$ 15.32	\$ 2.56	\$ 17.88
068-0362-004-0000	RESIDENTIAL	\$ 15.32	\$ 2.56	\$ 17.88
068-0362-005-0000	RESIDENTIAL	\$ 15.32	\$ 2.56	\$ 17.88
068-0362-006-0000	RESIDENTIAL	\$ 15.32	\$ 2.56	\$ 17.88
068-0362-007-0000	RESIDENTIAL	\$ 15.32	\$ 2.56	\$ 17.88
068-0362-008-0000	RESIDENTIAL	\$ 15.32	\$ 2.56	\$ 17.88
068-0362-009-0000	RESIDENTIAL	\$ 15.32	\$ 2.56	\$ 17.88
068-0362-010-0000	RESIDENTIAL	\$ 15.32	\$ 2.56	\$ 17.88
068-0362-011-0000	RESIDENTIAL	\$ 15.32	\$ 2.56	\$ 17.88
068-0362-012-0000	RESIDENTIAL	\$ 15.32	\$ 2.56	\$ 17.88
068-0363-001-0000	RESIDENTIAL	\$ 15.32	\$ 2.56	\$ 17.88
068-0363-002-0000	RESIDENTIAL	\$ 15.32	\$ 2.56	\$ 17.88
068-0363-003-0000	RESIDENTIAL	\$ 15.32	\$ 2.56	\$ 17.88
068-0363-004-0000	RESIDENTIAL	\$ 15.32	\$ 2.56	\$ 17.88
068-0363-005-0000	RESIDENTIAL	\$ 15.32	\$ 2.56	\$ 17.88
068-0363-006-0000	RESIDENTIAL	\$ 15.32	\$ 2.56	\$ 17.88
068-0363-007-0000	RESIDENTIAL	\$ 15.32	\$ 2.56	\$ 17.88
068-0363-008-0000	RESIDENTIAL	\$ 15.32	\$ 2.56	\$ 17.88
068-0363-009-0000	RESIDENTIAL	\$ 15.32	\$ 2.56	\$ 17.88
068-0363-010-0000	RESIDENTIAL	\$ 15.32	\$ 2.56	\$ 17.88
068-0363-011-0000	RESIDENTIAL	\$ 15.32	\$ 2.56	\$ 17.88
068-0364-001-0000	RESIDENTIAL	\$ 15.32	\$ 2.56	\$ 17.88
068-0364-002-0000	RESIDENTIAL	\$ 15.32	\$ 2.56	\$ 17.88
068-0364-003-0000	RESIDENTIAL	\$ 15.32	\$ 2.56	\$ 17.88
068-0364-004-0000	RESIDENTIAL	\$ 15.32	\$ 2.56	\$ 17.88
068-0364-005-0000	RESIDENTIAL	\$ 15.32	\$ 2.56	\$ 17.88
068-0364-006-0000	RESIDENTIAL	\$ 15.32	\$ 2.56	\$ 17.88
068-0364-007-0000	RESIDENTIAL	\$ 15.32	\$ 2.56	\$ 17.88
068-0364-008-0000	RESIDENTIAL	\$ 15.32	\$ 2.56	\$ 17.88
068-0364-009-0000	RESIDENTIAL	\$ 15.32	\$ 2.56	\$ 17.88
068-0364-010-0000	RESIDENTIAL	\$ 15.32	\$ 2.56	\$ 17.88
068-0364-011-0000	RESIDENTIAL	\$ 15.32	\$ 2.56	\$ 17.88
068-0364-012-0000	RESIDENTIAL	\$ 15.32	\$ 2.56	\$ 17.88
068-0364-013-0000	RESIDENTIAL	\$ 15.32	\$ 2.56	\$ 17.88
068-0364-014-0000	RESIDENTIAL	\$ 15.32	\$ 2.56	\$ 17.88
068-0364-015-0000	RESIDENTIAL	\$ 15.32	\$ 2.56	\$ 17.88
068-0364-016-0000	RESIDENTIAL	\$ 15.32	\$ 2.56	\$ 17.88
068-0364-017-0000	RESIDENTIAL	\$ 15.32	\$ 2.56	\$ 17.88
068-0364-018-0000	RESIDENTIAL	\$ 15.32	\$ 2.56	\$ 17.88
068-0364-019-0000	RESIDENTIAL	\$ 15.32	\$ 2.56	\$ 17.88
068-0364-020-0000	RESIDENTIAL	\$ 15.32	\$ 2.56	\$ 17.88
068-0364-021-0000	RESIDENTIAL	\$ 15.32	\$ 2.56	\$ 17.88
068-0364-022-0000	RESIDENTIAL	\$ 15.32	\$ 2.56	\$ 17.88

ITEM 10.4.

City of Rancho Cordova
Lighting District No. 2012-1
Fiscal Year 2020-21 Assessment Roll

ATTACHMENT 2

APN	District Classification	Street Light Charge	Safety Light Charge	Total Assessment
068-0364-023-0000	RESIDENTIAL	\$ 15.32	\$ 2.56	\$ 17.88
068-0364-024-0000	RESIDENTIAL	\$ 15.32	\$ 2.56	\$ 17.88
068-0364-025-0000	RESIDENTIAL	\$ 15.32	\$ 2.56	\$ 17.88
068-0364-026-0000	RESIDENTIAL	\$ 15.32	\$ 2.56	\$ 17.88
068-0364-027-0000	RESIDENTIAL	\$ 15.32	\$ 2.56	\$ 17.88
068-0364-028-0000	RESIDENTIAL	\$ 15.32	\$ 2.56	\$ 17.88
068-0364-029-0000	RESIDENTIAL	\$ 15.32	\$ 2.56	\$ 17.88
068-0364-030-0000	RESIDENTIAL	\$ 15.32	\$ 2.56	\$ 17.88
068-0364-031-0000	RESIDENTIAL	\$ 15.32	\$ 2.56	\$ 17.88
068-0364-032-0000	RESIDENTIAL	\$ 15.32	\$ 2.56	\$ 17.88
068-0364-033-0000	RESIDENTIAL	\$ 15.32	\$ 2.56	\$ 17.88
068-0364-034-0000	RESIDENTIAL	\$ 15.32	\$ 2.56	\$ 17.88
068-0364-035-0000	RESIDENTIAL	\$ 15.32	\$ 2.56	\$ 17.88
068-0364-036-0000	RESIDENTIAL	\$ 15.32	\$ 2.56	\$ 17.88
068-0364-037-0000	RESIDENTIAL	\$ 15.32	\$ 2.56	\$ 17.88
068-0364-038-0000	RESIDENTIAL	\$ 15.32	\$ 2.56	\$ 17.88
068-0364-039-0000	RESIDENTIAL	\$ 15.32	\$ 2.56	\$ 17.88
068-0364-040-0000	RESIDENTIAL	\$ 15.32	\$ 2.56	\$ 17.88
068-0364-041-0000	RESIDENTIAL	\$ 15.32	\$ 2.56	\$ 17.88
068-0364-042-0000	RESIDENTIAL	\$ 15.32	\$ 2.56	\$ 17.88
068-0364-043-0000	RESIDENTIAL	\$ 15.32	\$ 2.56	\$ 17.88
068-0364-044-0000	RESIDENTIAL	\$ 15.32	\$ 2.56	\$ 17.88
068-0364-045-0000	RESIDENTIAL	\$ 15.32	\$ 2.56	\$ 17.88
068-0364-046-0000	RESIDENTIAL	\$ 15.32	\$ 2.56	\$ 17.88
068-0364-047-0000	RESIDENTIAL	\$ 15.32	\$ 2.56	\$ 17.88
068-0364-048-0000	RESIDENTIAL	\$ 15.32	\$ 2.56	\$ 17.88
068-0364-049-0000	RESIDENTIAL	\$ 15.32	\$ 2.56	\$ 17.88
068-0364-050-0000	RESIDENTIAL	\$ 15.32	\$ 2.56	\$ 17.88
068-0365-001-0000	RESIDENTIAL	\$ 15.32	\$ 2.56	\$ 17.88
068-0365-002-0000	RESIDENTIAL	\$ 15.32	\$ 2.56	\$ 17.88
068-0365-003-0000	RESIDENTIAL	\$ 15.32	\$ 2.56	\$ 17.88
068-0365-004-0000	RESIDENTIAL	\$ 15.32	\$ 2.56	\$ 17.88
068-0365-005-0000	RESIDENTIAL	\$ 15.32	\$ 2.56	\$ 17.88
068-0365-006-0000	RESIDENTIAL	\$ 15.32	\$ 2.56	\$ 17.88
068-0365-007-0000	RESIDENTIAL	\$ 15.32	\$ 2.56	\$ 17.88
068-0365-008-0000	RESIDENTIAL	\$ 15.32	\$ 2.56	\$ 17.88
068-0366-001-0000	RESIDENTIAL	\$ 15.32	\$ 2.56	\$ 17.88
068-0366-002-0000	RESIDENTIAL	\$ 15.32	\$ 2.56	\$ 17.88
068-0366-003-0000	RESIDENTIAL	\$ 15.32	\$ 2.56	\$ 17.88
068-0366-004-0000	RESIDENTIAL	\$ 15.32	\$ 2.56	\$ 17.88
068-0366-005-0000	RESIDENTIAL	\$ 15.32	\$ 2.56	\$ 17.88
068-0366-006-0000	RESIDENTIAL	\$ 15.32	\$ 2.56	\$ 17.88
068-0366-007-0000	RESIDENTIAL	\$ 15.32	\$ 2.56	\$ 17.88
068-0366-008-0000	RESIDENTIAL	\$ 15.32	\$ 2.56	\$ 17.88

ITEM 10.4.

City of Rancho Cordova
Lighting District No. 2012-1
Fiscal Year 2020-21 Assessment Roll

ATTACHMENT 2

APN	District Classification	Street Light Charge	Safety Light Charge	Total Assessment
068-0366-009-0000	RESIDENTIAL	\$ 15.32	\$ 2.56	\$ 17.88
068-0366-010-0000	RESIDENTIAL	\$ 15.32	\$ 2.56	\$ 17.88
068-0366-011-0000	RESIDENTIAL	\$ 15.32	\$ 2.56	\$ 17.88
068-0366-012-0000	RESIDENTIAL	\$ 15.32	\$ 2.56	\$ 17.88
068-0366-013-0000	RESIDENTIAL	\$ 15.32	\$ 2.56	\$ 17.88
068-0366-014-0000	RESIDENTIAL	\$ 15.32	\$ 2.56	\$ 17.88
068-0366-015-0000	RESIDENTIAL	\$ 15.32	\$ 2.56	\$ 17.88
068-0366-016-0000	RESIDENTIAL	\$ 15.32	\$ 2.56	\$ 17.88
068-0366-017-0000	RESIDENTIAL	\$ 15.32	\$ 2.56	\$ 17.88
068-0366-018-0000	RESIDENTIAL	\$ 15.32	\$ 2.56	\$ 17.88
068-0366-019-0000	RESIDENTIAL	\$ 15.32	\$ 2.56	\$ 17.88
068-0366-020-0000	RESIDENTIAL	\$ 15.32	\$ 2.56	\$ 17.88
068-0366-021-0000	RESIDENTIAL	\$ 15.32	\$ 2.56	\$ 17.88
068-0366-022-0000	RESIDENTIAL	\$ 15.32	\$ 2.56	\$ 17.88
068-0366-023-0000	RESIDENTIAL	\$ 15.32	\$ 2.56	\$ 17.88
068-0366-024-0000	RESIDENTIAL	\$ 15.32	\$ 2.56	\$ 17.88
068-0366-025-0000	RESIDENTIAL	\$ 15.32	\$ 2.56	\$ 17.88
068-0366-026-0000	RESIDENTIAL	\$ 15.32	\$ 2.56	\$ 17.88
068-0366-027-0000	RESIDENTIAL	\$ 15.32	\$ 2.56	\$ 17.88
068-0366-028-0000	RESIDENTIAL	\$ 15.32	\$ 2.56	\$ 17.88
068-0370-001-0000	RESIDENTIAL	\$ 15.32	\$ 2.56	\$ 17.88
068-0370-002-0000	RESIDENTIAL	\$ 15.32	\$ 2.56	\$ 17.88
068-0370-003-0000	RESIDENTIAL	\$ 15.32	\$ 2.56	\$ 17.88
068-0370-004-0000	RESIDENTIAL	\$ 15.32	\$ 2.56	\$ 17.88
068-0370-005-0000	RESIDENTIAL	\$ 15.32	\$ 2.56	\$ 17.88
068-0370-006-0000	RESIDENTIAL	\$ 15.32	\$ 2.56	\$ 17.88
068-0370-007-0000	RESIDENTIAL	\$ 15.32	\$ 2.56	\$ 17.88
068-0370-008-0000	RESIDENTIAL	\$ 15.32	\$ 2.56	\$ 17.88
068-0370-009-0000	RESIDENTIAL	\$ 15.32	\$ 2.56	\$ 17.88
068-0370-010-0000	RESIDENTIAL	\$ 15.32	\$ 2.56	\$ 17.88
068-0370-011-0000	RESIDENTIAL	\$ 15.32	\$ 2.56	\$ 17.88
068-0370-012-0000	RESIDENTIAL	\$ 15.32	\$ 2.56	\$ 17.88
068-0370-013-0000	RESIDENTIAL	\$ 15.32	\$ 2.56	\$ 17.88
068-0370-014-0000	RESIDENTIAL	\$ 15.32	\$ 2.56	\$ 17.88
068-0370-015-0000	RESIDENTIAL	\$ 15.32	\$ 2.56	\$ 17.88
068-0370-016-0000	RESIDENTIAL	\$ 15.32	\$ 2.56	\$ 17.88
068-0370-017-0000	RESIDENTIAL	\$ 15.32	\$ 2.56	\$ 17.88
068-0370-018-0000	RESIDENTIAL	\$ 15.32	\$ 2.56	\$ 17.88
068-0370-019-0000	RESIDENTIAL	\$ 15.32	\$ 2.56	\$ 17.88
068-0370-020-0000	RESIDENTIAL	\$ 15.32	\$ 2.56	\$ 17.88
068-0370-021-0000	RESIDENTIAL	\$ 15.32	\$ 2.56	\$ 17.88
068-0370-022-0000	RESIDENTIAL	\$ 15.32	\$ 2.56	\$ 17.88
068-0370-023-0000	RESIDENTIAL	\$ 15.32	\$ 2.56	\$ 17.88
068-0370-024-0000	RESIDENTIAL	\$ 15.32	\$ 2.56	\$ 17.88

ITEM 10.4.

City of Rancho Cordova
Lighting District No. 2012-1
Fiscal Year 2020-21 Assessment Roll

ATTACHMENT 2

APN	District Classification	Street Light Charge	Safety Light Charge	Total Assessment
068-0370-025-0000	RESIDENTIAL	\$ 15.32	\$ 2.56	\$ 17.88
068-0370-026-0000	RESIDENTIAL	\$ 15.32	\$ 2.56	\$ 17.88
068-0370-027-0000	RESIDENTIAL	\$ 15.32	\$ 2.56	\$ 17.88
068-0370-028-0000	RESIDENTIAL	\$ 15.32	\$ 2.56	\$ 17.88
068-0370-029-0000	RESIDENTIAL	\$ 15.32	\$ 2.56	\$ 17.88
068-0370-030-0000	RESIDENTIAL	\$ 15.32	\$ 2.56	\$ 17.88
068-0370-031-0000	RESIDENTIAL	\$ 15.32	\$ 2.56	\$ 17.88
068-0370-032-0000	RESIDENTIAL	\$ 15.32	\$ 2.56	\$ 17.88
068-0370-033-0000	RESIDENTIAL	\$ 15.32	\$ 2.56	\$ 17.88
068-0370-034-0000	RESIDENTIAL	\$ 15.32	\$ 2.56	\$ 17.88
068-0370-035-0000	RESIDENTIAL	\$ 15.32	\$ 2.56	\$ 17.88
068-0370-036-0000	RESIDENTIAL	\$ 15.32	\$ 2.56	\$ 17.88
068-0370-037-0000	RESIDENTIAL	\$ 15.32	\$ 2.56	\$ 17.88
068-0370-038-0000	RESIDENTIAL	\$ 15.32	\$ 2.56	\$ 17.88
068-0370-039-0000	RESIDENTIAL	\$ 15.32	\$ 2.56	\$ 17.88
068-0370-040-0000	RESIDENTIAL	\$ 15.32	\$ 2.56	\$ 17.88
068-0370-041-0000	RESIDENTIAL	\$ 15.32	\$ 2.56	\$ 17.88
068-0370-042-0000	RESIDENTIAL	\$ 15.32	\$ 2.56	\$ 17.88
068-0370-043-0000	RESIDENTIAL	\$ 15.32	\$ 2.56	\$ 17.88
068-0370-044-0000	RESIDENTIAL	\$ 15.32	\$ 2.56	\$ 17.88
068-0370-045-0000	RESIDENTIAL	\$ 15.32	\$ 2.56	\$ 17.88
068-0370-046-0000	RESIDENTIAL	\$ 15.32	\$ 2.56	\$ 17.88
068-0370-047-0000	RESIDENTIAL	\$ 15.32	\$ 2.56	\$ 17.88
068-0370-048-0000	RESIDENTIAL	\$ 15.32	\$ 2.56	\$ 17.88
068-0370-049-0000	RESIDENTIAL	\$ 15.32	\$ 2.56	\$ 17.88
068-0370-051-0000	RESIDENTIAL	\$ 15.32	\$ 2.56	\$ 17.88
068-0370-052-0000	RESIDENTIAL	\$ 15.32	\$ 2.56	\$ 17.88
068-0370-053-0000	RESIDENTIAL	\$ 15.32	\$ 2.56	\$ 17.88
068-0370-054-0000	RESIDENTIAL	\$ 15.32	\$ 2.56	\$ 17.88
068-0370-055-0000	RESIDENTIAL	\$ 15.32	\$ 2.56	\$ 17.88
068-0370-056-0000	RESIDENTIAL	\$ 15.32	\$ 2.56	\$ 17.88
068-0370-057-0000	RESIDENTIAL	\$ 15.32	\$ 2.56	\$ 17.88
068-0370-058-0000	RESIDENTIAL	\$ 15.32	\$ 2.56	\$ 17.88
068-0370-059-0000	RESIDENTIAL	\$ 15.32	\$ 2.56	\$ 17.88
068-0370-060-0000	RESIDENTIAL	\$ 15.32	\$ 2.56	\$ 17.88
068-0370-061-0000	RESIDENTIAL	\$ 15.32	\$ 2.56	\$ 17.88
068-0370-062-0000	RESIDENTIAL	\$ 15.32	\$ 2.56	\$ 17.88
068-0370-063-0000	RESIDENTIAL	\$ 15.32	\$ 2.56	\$ 17.88
068-0370-064-0000	RESIDENTIAL	\$ 15.32	\$ 2.56	\$ 17.88
068-0370-065-0000	RESIDENTIAL	\$ 15.32	\$ 2.56	\$ 17.88
068-0370-066-0000	RESIDENTIAL	\$ 15.32	\$ 2.56	\$ 17.88
068-0370-067-0000	RESIDENTIAL	\$ 15.32	\$ 2.56	\$ 17.88
068-0370-068-0000	RESIDENTIAL	\$ 15.32	\$ 2.56	\$ 17.88
068-0370-069-0000	RESIDENTIAL	\$ 15.32	\$ 2.56	\$ 17.88

ITEM 10.4.

City of Rancho Cordova
Lighting District No. 2012-1
Fiscal Year 2020-21 Assessment Roll

ATTACHMENT 2

APN	District Classification	Street Light Charge	Safety Light Charge	Total Assessment
068-0370-070-0000	RESIDENTIAL	\$ 15.32	\$ 2.56	\$ 17.88
068-0370-071-0000	RESIDENTIAL	\$ 15.32	\$ 2.56	\$ 17.88
068-0370-072-0000	RESIDENTIAL	\$ 15.32	\$ 2.56	\$ 17.88
068-0370-073-0000	RESIDENTIAL	\$ 15.32	\$ 2.56	\$ 17.88
068-0370-074-0000	RESIDENTIAL	\$ 15.32	\$ 2.56	\$ 17.88
068-0370-075-0000	RESIDENTIAL	\$ 15.32	\$ 2.56	\$ 17.88
068-0370-076-0000	RESIDENTIAL	\$ 15.32	\$ 2.56	\$ 17.88
068-0370-077-0000	RESIDENTIAL	\$ 15.32	\$ 2.56	\$ 17.88
068-0370-078-0000	RESIDENTIAL	\$ 15.32	\$ 2.56	\$ 17.88
068-0370-079-0000	RESIDENTIAL	\$ 15.32	\$ 2.56	\$ 17.88
068-0420-001-0000	RESIDENTIAL	\$ 15.32	\$ 2.56	\$ 17.88
068-0420-002-0000	RESIDENTIAL	\$ 15.32	\$ 2.56	\$ 17.88
068-0420-003-0000	RESIDENTIAL	\$ 15.32	\$ 2.56	\$ 17.88
068-0420-004-0000	RESIDENTIAL	\$ 15.32	\$ 2.56	\$ 17.88
068-0420-005-0000	RESIDENTIAL	\$ 15.32	\$ 2.56	\$ 17.88
068-0420-006-0000	RESIDENTIAL	\$ 15.32	\$ 2.56	\$ 17.88
068-0420-007-0000	RESIDENTIAL	\$ 15.32	\$ 2.56	\$ 17.88
068-0420-008-0000	RESIDENTIAL	\$ 15.32	\$ 2.56	\$ 17.88
068-0420-009-0000	RESIDENTIAL	\$ 15.32	\$ 2.56	\$ 17.88
068-0420-010-0000	RESIDENTIAL	\$ 15.32	\$ 2.56	\$ 17.88
068-0420-011-0000	RESIDENTIAL	\$ 15.32	\$ 2.56	\$ 17.88
068-0420-012-0000	RESIDENTIAL	\$ 15.32	\$ 2.56	\$ 17.88
068-0420-013-0000	RESIDENTIAL	\$ 15.32	\$ 2.56	\$ 17.88
068-0420-014-0000	RESIDENTIAL	\$ 15.32	\$ 2.56	\$ 17.88
068-0420-015-0000	RESIDENTIAL	\$ 15.32	\$ 2.56	\$ 17.88
068-0420-016-0000	RESIDENTIAL	\$ 15.32	\$ 2.56	\$ 17.88
068-0420-017-0000	RESIDENTIAL	\$ 15.32	\$ 2.56	\$ 17.88
068-0420-018-0000	RESIDENTIAL	\$ 15.32	\$ 2.56	\$ 17.88
068-0420-019-0000	RESIDENTIAL	\$ 15.32	\$ 2.56	\$ 17.88
068-0420-020-0000	RESIDENTIAL	\$ 15.32	\$ 2.56	\$ 17.88
068-0420-021-0000	RESIDENTIAL	\$ 15.32	\$ 2.56	\$ 17.88
068-0420-022-0000	RESIDENTIAL	\$ 15.32	\$ 2.56	\$ 17.88
068-0420-023-0000	RESIDENTIAL	\$ 15.32	\$ 2.56	\$ 17.88
068-0420-024-0000	RESIDENTIAL	\$ 15.32	\$ 2.56	\$ 17.88
068-0420-025-0000	RESIDENTIAL	\$ 15.32	\$ 2.56	\$ 17.88
068-0420-026-0000	RESIDENTIAL	\$ 15.32	\$ 2.56	\$ 17.88
068-0420-027-0000	RESIDENTIAL	\$ 15.32	\$ 2.56	\$ 17.88
068-0420-028-0000	RESIDENTIAL	\$ 15.32	\$ 2.56	\$ 17.88
068-0420-029-0000	RESIDENTIAL	\$ 15.32	\$ 2.56	\$ 17.88
068-0420-030-0000	RESIDENTIAL	\$ 15.32	\$ 2.56	\$ 17.88
068-0420-031-0000	RESIDENTIAL	\$ 15.32	\$ 2.56	\$ 17.88
068-0420-034-0000	RESIDENTIAL	\$ 15.32	\$ 2.56	\$ 17.88
068-0420-035-0000	RESIDENTIAL	\$ 15.32	\$ 2.56	\$ 17.88
068-0420-036-0000	RESIDENTIAL	\$ 15.32	\$ 2.56	\$ 17.88

ITEM 10.4.

City of Rancho Cordova
Lighting District No. 2012-1
Fiscal Year 2020-21 Assessment Roll

ATTACHMENT 2

APN	District Classification	Street Light Charge	Safety Light Charge	Total Assessment
068-0420-037-0000	RESIDENTIAL	\$ 15.32	\$ 2.56	\$ 17.88
068-0420-038-0000	RESIDENTIAL	\$ 15.32	\$ 2.56	\$ 17.88
068-0420-039-0000	RESIDENTIAL	\$ 15.32	\$ 2.56	\$ 17.88
068-0420-040-0000	RESIDENTIAL	\$ 15.32	\$ 2.56	\$ 17.88
068-0420-041-0000	RESIDENTIAL	\$ 15.32	\$ 2.56	\$ 17.88
068-0420-042-0000	RESIDENTIAL	\$ 15.32	\$ 2.56	\$ 17.88
068-0420-043-0000	RESIDENTIAL	\$ 15.32	\$ 2.56	\$ 17.88
068-0420-044-0000	RESIDENTIAL	\$ 15.32	\$ 2.56	\$ 17.88
068-0420-045-0000	RESIDENTIAL	\$ 15.32	\$ 2.56	\$ 17.88
068-0420-046-0000	RESIDENTIAL	\$ 15.32	\$ 2.56	\$ 17.88
068-0420-047-0000	RESIDENTIAL	\$ 15.32	\$ 2.56	\$ 17.88
068-0420-048-0000	RESIDENTIAL	\$ 15.32	\$ 2.56	\$ 17.88
068-0420-049-0000	RESIDENTIAL	\$ 15.32	\$ 2.56	\$ 17.88
068-0420-050-0000	RESIDENTIAL	\$ 15.32	\$ 2.56	\$ 17.88
068-0420-051-0000	RESIDENTIAL	\$ 15.32	\$ 2.56	\$ 17.88
068-0420-052-0000	RESIDENTIAL	\$ 15.32	\$ 2.56	\$ 17.88
068-0420-053-0000	RESIDENTIAL	\$ 15.32	\$ 2.56	\$ 17.88
068-0420-054-0000	RESIDENTIAL	\$ 15.32	\$ 2.56	\$ 17.88
068-0420-055-0000	RESIDENTIAL	\$ 15.32	\$ 2.56	\$ 17.88
068-0420-056-0000	RESIDENTIAL	\$ 15.32	\$ 2.56	\$ 17.88
068-0420-057-0000	RESIDENTIAL	\$ 15.32	\$ 2.56	\$ 17.88
068-0420-058-0000	RESIDENTIAL	\$ 15.32	\$ 2.56	\$ 17.88
068-0420-059-0000	RESIDENTIAL	\$ 15.32	\$ 2.56	\$ 17.88
068-0420-060-0000	RESIDENTIAL	\$ 15.32	\$ 2.56	\$ 17.88
068-0420-061-0000	RESIDENTIAL	\$ 15.32	\$ 2.56	\$ 17.88
068-0420-062-0000	RESIDENTIAL	\$ 15.32	\$ 2.56	\$ 17.88
068-0420-063-0000	RESIDENTIAL	\$ 15.32	\$ 2.56	\$ 17.88
068-0420-064-0000	RESIDENTIAL	\$ 15.32	\$ 2.56	\$ 17.88
068-0420-065-0000	RESIDENTIAL	\$ 15.32	\$ 2.56	\$ 17.88
068-0420-066-0000	RESIDENTIAL	\$ 15.32	\$ 2.56	\$ 17.88
068-0420-067-0000	RESIDENTIAL	\$ 15.32	\$ 2.56	\$ 17.88
068-0420-068-0000	RESIDENTIAL	\$ 15.32	\$ 2.56	\$ 17.88
068-0420-069-0000	RESIDENTIAL	\$ 15.32	\$ 2.56	\$ 17.88
068-0420-070-0000	RESIDENTIAL	\$ 15.32	\$ 2.56	\$ 17.88
068-0420-071-0000	RESIDENTIAL	\$ 15.32	\$ 2.56	\$ 17.88
068-0420-072-0000	RESIDENTIAL	\$ 15.32	\$ 2.56	\$ 17.88
068-0420-073-0000	RESIDENTIAL	\$ 15.32	\$ 2.56	\$ 17.88
068-0420-074-0000	RESIDENTIAL	\$ 15.32	\$ 2.56	\$ 17.88
068-0420-075-0000	RESIDENTIAL	\$ 15.32	\$ 2.56	\$ 17.88
068-0420-076-0000	RESIDENTIAL	\$ 15.32	\$ 2.56	\$ 17.88
068-0420-077-0000	RESIDENTIAL	\$ 15.32	\$ 2.56	\$ 17.88
068-0420-078-0000	RESIDENTIAL	\$ 15.32	\$ 2.56	\$ 17.88
068-0420-079-0000	RESIDENTIAL	\$ 15.32	\$ 2.56	\$ 17.88
068-0420-080-0000	RESIDENTIAL	\$ 15.32	\$ 2.56	\$ 17.88

ITEM 10.4.

City of Rancho Cordova
Lighting District No. 2012-1
Fiscal Year 2020-21 Assessment Roll

ATTACHMENT 2

APN	District Classification	Street Light Charge	Safety Light Charge	Total Assessment
068-0420-081-0000	RESIDENTIAL	\$ 15.32	\$ 2.56	\$ 17.88
068-0420-082-0000	RESIDENTIAL	\$ 15.32	\$ 2.56	\$ 17.88
068-0420-083-0000	RESIDENTIAL	\$ 15.32	\$ 2.56	\$ 17.88
068-0420-084-0000	RESIDENTIAL	\$ 15.32	\$ 2.56	\$ 17.88
068-0420-085-0000	RESIDENTIAL	\$ 15.32	\$ 2.56	\$ 17.88
068-0420-086-0000	RESIDENTIAL	\$ 15.32	\$ 2.56	\$ 17.88
068-0420-087-0000	RESIDENTIAL	\$ 15.32	\$ 2.56	\$ 17.88
068-0420-088-0000	RESIDENTIAL	\$ 15.32	\$ 2.56	\$ 17.88
068-0420-089-0000	RESIDENTIAL	\$ 15.32	\$ 2.56	\$ 17.88
068-0420-090-0000	RESIDENTIAL	\$ 15.32	\$ 2.56	\$ 17.88
068-0420-091-0000	RESIDENTIAL	\$ 15.32	\$ 2.56	\$ 17.88
068-0431-002-0000	RESIDENTIAL	\$ 15.32	\$ 2.56	\$ 17.88
068-0431-003-0000	RESIDENTIAL	\$ 15.32	\$ 2.56	\$ 17.88
068-0431-004-0000	RESIDENTIAL	\$ 15.32	\$ 2.56	\$ 17.88
068-0431-005-0000	RESIDENTIAL	\$ 15.32	\$ 2.56	\$ 17.88
068-0431-006-0000	RESIDENTIAL	\$ 15.32	\$ 2.56	\$ 17.88
068-0431-007-0000	RESIDENTIAL	\$ 15.32	\$ 2.56	\$ 17.88
068-0431-008-0000	RESIDENTIAL	\$ 15.32	\$ 2.56	\$ 17.88
068-0431-009-0000	RESIDENTIAL	\$ 15.32	\$ 2.56	\$ 17.88
068-0431-010-0000	RESIDENTIAL	\$ 15.32	\$ 2.56	\$ 17.88
068-0431-011-0000	RESIDENTIAL	\$ 15.32	\$ 2.56	\$ 17.88
068-0431-012-0000	RESIDENTIAL	\$ 15.32	\$ 2.56	\$ 17.88
068-0431-013-0000	RESIDENTIAL	\$ 15.32	\$ 2.56	\$ 17.88
068-0431-014-0000	RESIDENTIAL	\$ 15.32	\$ 2.56	\$ 17.88
068-0431-015-0000	RESIDENTIAL	\$ 15.32	\$ 2.56	\$ 17.88
068-0431-016-0000	RESIDENTIAL	\$ 15.32	\$ 2.56	\$ 17.88
068-0431-017-0000	RESIDENTIAL	\$ 15.32	\$ 2.56	\$ 17.88
068-0431-018-0000	RESIDENTIAL	\$ 15.32	\$ 2.56	\$ 17.88
068-0431-019-0000	RESIDENTIAL	\$ 15.32	\$ 2.56	\$ 17.88
068-0431-020-0000	RESIDENTIAL	\$ 15.32	\$ 2.56	\$ 17.88
068-0431-021-0000	RESIDENTIAL	\$ 15.32	\$ 2.56	\$ 17.88
068-0431-022-0000	RESIDENTIAL	\$ 15.32	\$ 2.56	\$ 17.88
068-0431-023-0000	RESIDENTIAL	\$ 15.32	\$ 2.56	\$ 17.88
068-0431-024-0000	RESIDENTIAL	\$ 15.32	\$ 2.56	\$ 17.88
068-0431-025-0000	RESIDENTIAL	\$ 15.32	\$ 2.56	\$ 17.88
068-0432-001-0000	RESIDENTIAL	\$ 15.32	\$ 2.56	\$ 17.88
068-0432-002-0000	RESIDENTIAL	\$ 15.32	\$ 2.56	\$ 17.88
068-0432-003-0000	RESIDENTIAL	\$ 15.32	\$ 2.56	\$ 17.88
068-0432-004-0000	RESIDENTIAL	\$ 15.32	\$ 2.56	\$ 17.88
068-0433-001-0000	RESIDENTIAL	\$ 15.32	\$ 2.56	\$ 17.88
068-0433-002-0000	RESIDENTIAL	\$ 15.32	\$ 2.56	\$ 17.88
068-0433-003-0000	RESIDENTIAL	\$ 15.32	\$ 2.56	\$ 17.88
068-0433-004-0000	RESIDENTIAL	\$ 15.32	\$ 2.56	\$ 17.88
068-0433-005-0000	RESIDENTIAL	\$ 15.32	\$ 2.56	\$ 17.88

ITEM 10.4.

City of Rancho Cordova
Lighting District No. 2012-1
Fiscal Year 2020-21 Assessment Roll

ATTACHMENT 2

APN	District Classification	Street Light Charge	Safety Light Charge	Total Assessment
068-0433-006-0000	RESIDENTIAL	\$ 15.32	\$ 2.56	\$ 17.88
068-0433-007-0000	RESIDENTIAL	\$ 15.32	\$ 2.56	\$ 17.88
068-0433-008-0000	RESIDENTIAL	\$ 15.32	\$ 2.56	\$ 17.88
068-0433-009-0000	RESIDENTIAL	\$ 15.32	\$ 2.56	\$ 17.88
068-0433-010-0000	RESIDENTIAL	\$ 15.32	\$ 2.56	\$ 17.88
068-0433-011-0000	RESIDENTIAL	\$ 15.32	\$ 2.56	\$ 17.88
068-0433-012-0000	RESIDENTIAL	\$ 15.32	\$ 2.56	\$ 17.88
068-0433-013-0000	RESIDENTIAL	\$ 15.32	\$ 2.56	\$ 17.88
068-0433-014-0000	RESIDENTIAL	\$ 15.32	\$ 2.56	\$ 17.88
068-0433-015-0000	RESIDENTIAL	\$ 15.32	\$ 2.56	\$ 17.88
068-0433-016-0000	RESIDENTIAL	\$ 15.32	\$ 2.56	\$ 17.88
068-0433-017-0000	RESIDENTIAL	\$ 15.32	\$ 2.56	\$ 17.88
068-0433-018-0000	RESIDENTIAL	\$ 15.32	\$ 2.56	\$ 17.88
068-0433-019-0000	RESIDENTIAL	\$ 15.32	\$ 2.56	\$ 17.88
068-0433-020-0000	RESIDENTIAL	\$ 15.32	\$ 2.56	\$ 17.88
068-0433-021-0000	RESIDENTIAL	\$ 15.32	\$ 2.56	\$ 17.88
068-0433-022-0000	RESIDENTIAL	\$ 15.32	\$ 2.56	\$ 17.88
068-0433-023-0000	RESIDENTIAL	\$ 15.32	\$ 2.56	\$ 17.88
068-0433-024-0000	RESIDENTIAL	\$ 15.32	\$ 2.56	\$ 17.88
068-0433-025-0000	RESIDENTIAL	\$ 15.32	\$ 2.56	\$ 17.88
068-0433-026-0000	RESIDENTIAL	\$ 15.32	\$ 2.56	\$ 17.88
068-0433-027-0000	RESIDENTIAL	\$ 15.32	\$ 2.56	\$ 17.88
068-0433-028-0000	RESIDENTIAL	\$ 15.32	\$ 2.56	\$ 17.88
068-0433-029-0000	RESIDENTIAL	\$ 15.32	\$ 2.56	\$ 17.88
068-0433-030-0000	RESIDENTIAL	\$ 15.32	\$ 2.56	\$ 17.88
068-0434-001-0000	RESIDENTIAL	\$ 15.32	\$ 2.56	\$ 17.88
068-0434-002-0000	RESIDENTIAL	\$ 15.32	\$ 2.56	\$ 17.88
068-0434-003-0000	RESIDENTIAL	\$ 15.32	\$ 2.56	\$ 17.88
068-0434-004-0000	RESIDENTIAL	\$ 15.32	\$ 2.56	\$ 17.88
068-0434-005-0000	RESIDENTIAL	\$ 15.32	\$ 2.56	\$ 17.88
068-0434-006-0000	RESIDENTIAL	\$ 15.32	\$ 2.56	\$ 17.88
068-0434-007-0000	RESIDENTIAL	\$ 15.32	\$ 2.56	\$ 17.88
068-0434-008-0000	RESIDENTIAL	\$ 15.32	\$ 2.56	\$ 17.88
068-0434-009-0000	RESIDENTIAL	\$ 15.32	\$ 2.56	\$ 17.88
068-0434-010-0000	RESIDENTIAL	\$ 15.32	\$ 2.56	\$ 17.88
068-0434-011-0000	RESIDENTIAL	\$ 15.32	\$ 2.56	\$ 17.88
068-0434-012-0000	RESIDENTIAL	\$ 15.32	\$ 2.56	\$ 17.88
068-0434-013-0000	RESIDENTIAL	\$ 15.32	\$ 2.56	\$ 17.88
068-0434-014-0000	RESIDENTIAL	\$ 15.32	\$ 2.56	\$ 17.88
068-0434-015-0000	RESIDENTIAL	\$ 15.32	\$ 2.56	\$ 17.88
068-0434-016-0000	RESIDENTIAL	\$ 15.32	\$ 2.56	\$ 17.88
068-0434-017-0000	RESIDENTIAL	\$ 15.32	\$ 2.56	\$ 17.88
068-0434-018-0000	RESIDENTIAL	\$ 15.32	\$ 2.56	\$ 17.88
068-0434-019-0000	RESIDENTIAL	\$ 15.32	\$ 2.56	\$ 17.88

ITEM 10.4.

City of Rancho Cordova
Lighting District No. 2012-1
Fiscal Year 2020-21 Assessment Roll

ATTACHMENT 2

APN	District Classification	Street Light Charge	Safety Light Charge	Total Assessment
068-0434-020-0000	RESIDENTIAL	\$ 15.32	\$ 2.56	\$ 17.88
068-0435-001-0000	RESIDENTIAL	\$ 15.32	\$ 2.56	\$ 17.88
068-0435-002-0000	RESIDENTIAL	\$ 15.32	\$ 2.56	\$ 17.88
068-0435-003-0000	RESIDENTIAL	\$ 15.32	\$ 2.56	\$ 17.88
068-0435-004-0000	RESIDENTIAL	\$ 15.32	\$ 2.56	\$ 17.88
068-0435-005-0000	RESIDENTIAL	\$ 15.32	\$ 2.56	\$ 17.88
068-0435-006-0000	RESIDENTIAL	\$ 15.32	\$ 2.56	\$ 17.88
068-0435-007-0000	RESIDENTIAL	\$ 15.32	\$ 2.56	\$ 17.88
068-0435-008-0000	RESIDENTIAL	\$ 15.32	\$ 2.56	\$ 17.88
068-0435-009-0000	RESIDENTIAL	\$ 15.32	\$ 2.56	\$ 17.88
068-0435-010-0000	RESIDENTIAL	\$ 15.32	\$ 2.56	\$ 17.88
068-0435-011-0000	RESIDENTIAL	\$ 15.32	\$ 2.56	\$ 17.88
068-0435-012-0000	RESIDENTIAL	\$ 15.32	\$ 2.56	\$ 17.88
068-0435-013-0000	RESIDENTIAL	\$ 15.32	\$ 2.56	\$ 17.88
068-0435-014-0000	RESIDENTIAL	\$ 15.32	\$ 2.56	\$ 17.88
068-0435-015-0000	RESIDENTIAL	\$ 15.32	\$ 2.56	\$ 17.88
068-0435-016-0000	RESIDENTIAL	\$ 15.32	\$ 2.56	\$ 17.88
068-0435-017-0000	RESIDENTIAL	\$ 15.32	\$ 2.56	\$ 17.88
068-0435-018-0000	RESIDENTIAL	\$ 15.32	\$ 2.56	\$ 17.88
068-0435-019-0000	RESIDENTIAL	\$ 15.32	\$ 2.56	\$ 17.88
068-0435-020-0000	SAFETY LIGHTS ONLY	\$ 0.00	\$ 2.56	\$ 2.56
068-0436-001-0000	RESIDENTIAL	\$ 15.32	\$ 2.56	\$ 17.88
068-0436-002-0000	RESIDENTIAL	\$ 15.32	\$ 2.56	\$ 17.88
068-0436-003-0000	RESIDENTIAL	\$ 15.32	\$ 2.56	\$ 17.88
068-0436-004-0000	RESIDENTIAL	\$ 15.32	\$ 2.56	\$ 17.88
068-0436-005-0000	RESIDENTIAL	\$ 15.32	\$ 2.56	\$ 17.88
068-0436-006-0000	RESIDENTIAL	\$ 15.32	\$ 2.56	\$ 17.88
068-0436-007-0000	RESIDENTIAL	\$ 15.32	\$ 2.56	\$ 17.88
068-0436-008-0000	RESIDENTIAL	\$ 15.32	\$ 2.56	\$ 17.88
068-0436-009-0000	RESIDENTIAL	\$ 15.32	\$ 2.56	\$ 17.88
068-0436-010-0000	RESIDENTIAL	\$ 15.32	\$ 2.56	\$ 17.88
068-0436-011-0000	RESIDENTIAL	\$ 15.32	\$ 2.56	\$ 17.88
068-0436-012-0000	RESIDENTIAL	\$ 15.32	\$ 2.56	\$ 17.88
068-0436-013-0000	RESIDENTIAL	\$ 15.32	\$ 2.56	\$ 17.88
068-0436-014-0000	RESIDENTIAL	\$ 15.32	\$ 2.56	\$ 17.88
068-0437-001-0000	RESIDENTIAL	\$ 15.32	\$ 2.56	\$ 17.88
068-0438-001-0000	RESIDENTIAL	\$ 15.32	\$ 2.56	\$ 17.88
068-0438-002-0000	RESIDENTIAL	\$ 15.32	\$ 2.56	\$ 17.88
068-0438-003-0000	RESIDENTIAL	\$ 15.32	\$ 2.56	\$ 17.88
068-0438-004-0000	RESIDENTIAL	\$ 15.32	\$ 2.56	\$ 17.88
068-0438-005-0000	RESIDENTIAL	\$ 15.32	\$ 2.56	\$ 17.88
068-0438-006-0000	RESIDENTIAL	\$ 15.32	\$ 2.56	\$ 17.88
068-0438-007-0000	RESIDENTIAL	\$ 15.32	\$ 2.56	\$ 17.88
068-0438-008-0000	RESIDENTIAL	\$ 15.32	\$ 2.56	\$ 17.88

ITEM 10.4.

City of Rancho Cordova
Lighting District No. 2012-1
Fiscal Year 2020-21 Assessment Roll

ATTACHMENT 2

APN	District Classification	Street Light Charge	Safety Light Charge	Total Assessment
068-0438-009-0000	RESIDENTIAL	\$ 15.32	\$ 2.56	\$ 17.88
068-0438-010-0000	RESIDENTIAL	\$ 15.32	\$ 2.56	\$ 17.88
068-0438-011-0000	RESIDENTIAL	\$ 15.32	\$ 2.56	\$ 17.88
068-0438-012-0000	RESIDENTIAL	\$ 15.32	\$ 2.56	\$ 17.88
068-0438-013-0000	RESIDENTIAL	\$ 15.32	\$ 2.56	\$ 17.88
068-0438-014-0000	RESIDENTIAL	\$ 15.32	\$ 2.56	\$ 17.88
068-0441-001-0000	RESIDENTIAL	\$ 15.32	\$ 2.56	\$ 17.88
068-0441-002-0000	RESIDENTIAL	\$ 15.32	\$ 2.56	\$ 17.88
068-0441-003-0000	RESIDENTIAL	\$ 15.32	\$ 2.56	\$ 17.88
068-0441-004-0000	RESIDENTIAL	\$ 15.32	\$ 2.56	\$ 17.88
068-0441-005-0000	RESIDENTIAL	\$ 15.32	\$ 2.56	\$ 17.88
068-0441-006-0000	RESIDENTIAL	\$ 15.32	\$ 2.56	\$ 17.88
068-0441-007-0000	RESIDENTIAL	\$ 15.32	\$ 2.56	\$ 17.88
068-0441-008-0000	RESIDENTIAL	\$ 15.32	\$ 2.56	\$ 17.88
068-0441-009-0000	RESIDENTIAL	\$ 15.32	\$ 2.56	\$ 17.88
068-0441-010-0000	RESIDENTIAL	\$ 15.32	\$ 2.56	\$ 17.88
068-0441-011-0000	RESIDENTIAL	\$ 15.32	\$ 2.56	\$ 17.88
068-0441-012-0000	RESIDENTIAL	\$ 15.32	\$ 2.56	\$ 17.88
068-0441-013-0000	RESIDENTIAL	\$ 15.32	\$ 2.56	\$ 17.88
068-0441-014-0000	RESIDENTIAL	\$ 15.32	\$ 2.56	\$ 17.88
068-0441-015-0000	RESIDENTIAL	\$ 15.32	\$ 2.56	\$ 17.88
068-0441-016-0000	RESIDENTIAL	\$ 15.32	\$ 2.56	\$ 17.88
068-0441-017-0000	RESIDENTIAL	\$ 15.32	\$ 2.56	\$ 17.88
068-0441-018-0000	RESIDENTIAL	\$ 15.32	\$ 2.56	\$ 17.88
068-0441-019-0000	RESIDENTIAL	\$ 15.32	\$ 2.56	\$ 17.88
068-0441-020-0000	RESIDENTIAL	\$ 15.32	\$ 2.56	\$ 17.88
068-0441-021-0000	RESIDENTIAL	\$ 15.32	\$ 2.56	\$ 17.88
068-0441-022-0000	RESIDENTIAL	\$ 15.32	\$ 2.56	\$ 17.88
068-0441-023-0000	RESIDENTIAL	\$ 15.32	\$ 2.56	\$ 17.88
068-0441-024-0000	RESIDENTIAL	\$ 15.32	\$ 2.56	\$ 17.88
068-0441-025-0000	RESIDENTIAL	\$ 15.32	\$ 2.56	\$ 17.88
068-0441-026-0000	RESIDENTIAL	\$ 15.32	\$ 2.56	\$ 17.88
068-0441-027-0000	RESIDENTIAL	\$ 15.32	\$ 2.56	\$ 17.88
068-0441-028-0000	RESIDENTIAL	\$ 15.32	\$ 2.56	\$ 17.88
068-0441-029-0000	RESIDENTIAL	\$ 15.32	\$ 2.56	\$ 17.88
068-0441-030-0000	RESIDENTIAL	\$ 15.32	\$ 2.56	\$ 17.88
068-0441-031-0000	RESIDENTIAL	\$ 15.32	\$ 2.56	\$ 17.88
068-0441-032-0000	RESIDENTIAL	\$ 15.32	\$ 2.56	\$ 17.88
068-0441-033-0000	RESIDENTIAL	\$ 15.32	\$ 2.56	\$ 17.88
068-0441-034-0000	RESIDENTIAL	\$ 15.32	\$ 2.56	\$ 17.88
068-0441-035-0000	RESIDENTIAL	\$ 15.32	\$ 2.56	\$ 17.88
068-0441-036-0000	RESIDENTIAL	\$ 15.32	\$ 2.56	\$ 17.88
068-0441-037-0000	RESIDENTIAL	\$ 15.32	\$ 2.56	\$ 17.88
068-0441-038-0000	RESIDENTIAL	\$ 15.32	\$ 2.56	\$ 17.88

ITEM 10.4.

City of Rancho Cordova
Lighting District No. 2012-1
Fiscal Year 2020-21 Assessment Roll

ATTACHMENT 2

APN	District Classification	Street Light Charge	Safety Light Charge	Total Assessment
068-0441-039-0000	RESIDENTIAL	\$ 15.32	\$ 2.56	\$ 17.88
068-0441-040-0000	RESIDENTIAL	\$ 15.32	\$ 2.56	\$ 17.88
068-0441-041-0000	RESIDENTIAL	\$ 15.32	\$ 2.56	\$ 17.88
068-0441-042-0000	RESIDENTIAL	\$ 15.32	\$ 2.56	\$ 17.88
068-0441-043-0000	RESIDENTIAL	\$ 15.32	\$ 2.56	\$ 17.88
068-0441-044-0000	RESIDENTIAL	\$ 15.32	\$ 2.56	\$ 17.88
068-0441-045-0000	RESIDENTIAL	\$ 15.32	\$ 2.56	\$ 17.88
068-0442-001-0000	RESIDENTIAL	\$ 15.32	\$ 2.56	\$ 17.88
068-0442-002-0000	RESIDENTIAL	\$ 15.32	\$ 2.56	\$ 17.88
068-0442-003-0000	RESIDENTIAL	\$ 15.32	\$ 2.56	\$ 17.88
068-0442-004-0000	RESIDENTIAL	\$ 15.32	\$ 2.56	\$ 17.88
068-0442-005-0000	RESIDENTIAL	\$ 15.32	\$ 2.56	\$ 17.88
068-0443-001-0000	RESIDENTIAL	\$ 15.32	\$ 2.56	\$ 17.88
068-0443-002-0000	RESIDENTIAL	\$ 15.32	\$ 2.56	\$ 17.88
068-0443-003-0000	RESIDENTIAL	\$ 15.32	\$ 2.56	\$ 17.88
068-0443-004-0000	RESIDENTIAL	\$ 15.32	\$ 2.56	\$ 17.88
068-0443-005-0000	RESIDENTIAL	\$ 15.32	\$ 2.56	\$ 17.88
068-0443-006-0000	RESIDENTIAL	\$ 15.32	\$ 2.56	\$ 17.88
068-0443-007-0000	RESIDENTIAL	\$ 15.32	\$ 2.56	\$ 17.88
068-0443-008-0000	RESIDENTIAL	\$ 15.32	\$ 2.56	\$ 17.88
068-0443-009-0000	RESIDENTIAL	\$ 15.32	\$ 2.56	\$ 17.88
068-0443-010-0000	RESIDENTIAL	\$ 15.32	\$ 2.56	\$ 17.88
068-0443-011-0000	RESIDENTIAL	\$ 15.32	\$ 2.56	\$ 17.88
068-0443-012-0000	RESIDENTIAL	\$ 15.32	\$ 2.56	\$ 17.88
068-0443-013-0000	RESIDENTIAL	\$ 15.32	\$ 2.56	\$ 17.88
068-0443-014-0000	RESIDENTIAL	\$ 15.32	\$ 2.56	\$ 17.88
068-0443-015-0000	RESIDENTIAL	\$ 15.32	\$ 2.56	\$ 17.88
068-0443-016-0000	RESIDENTIAL	\$ 15.32	\$ 2.56	\$ 17.88
068-0443-017-0000	RESIDENTIAL	\$ 15.32	\$ 2.56	\$ 17.88
068-0443-018-0000	RESIDENTIAL	\$ 15.32	\$ 2.56	\$ 17.88
068-0443-019-0000	RESIDENTIAL	\$ 15.32	\$ 2.56	\$ 17.88
068-0443-020-0000	RESIDENTIAL	\$ 15.32	\$ 2.56	\$ 17.88
068-0443-021-0000	RESIDENTIAL	\$ 15.32	\$ 2.56	\$ 17.88
068-0443-022-0000	RESIDENTIAL	\$ 15.32	\$ 2.56	\$ 17.88
068-0443-023-0000	RESIDENTIAL	\$ 15.32	\$ 2.56	\$ 17.88
068-0444-001-0000	RESIDENTIAL	\$ 15.32	\$ 2.56	\$ 17.88
068-0444-002-0000	RESIDENTIAL	\$ 15.32	\$ 2.56	\$ 17.88
068-0444-003-0000	RESIDENTIAL	\$ 15.32	\$ 2.56	\$ 17.88
068-0444-004-0000	RESIDENTIAL	\$ 15.32	\$ 2.56	\$ 17.88
068-0444-005-0000	RESIDENTIAL	\$ 15.32	\$ 2.56	\$ 17.88
068-0444-006-0000	RESIDENTIAL	\$ 15.32	\$ 2.56	\$ 17.88
068-0444-007-0000	RESIDENTIAL	\$ 15.32	\$ 2.56	\$ 17.88
068-0444-008-0000	RESIDENTIAL	\$ 15.32	\$ 2.56	\$ 17.88
068-0444-009-0000	RESIDENTIAL	\$ 15.32	\$ 2.56	\$ 17.88

ITEM 10.4.

City of Rancho Cordova
Lighting District No. 2012-1
Fiscal Year 2020-21 Assessment Roll

ATTACHMENT 2

APN	District Classification	Street Light Charge	Safety Light Charge	Total Assessment
068-0444-010-0000	RESIDENTIAL	\$ 15.32	\$ 2.56	\$ 17.88
068-0444-011-0000	RESIDENTIAL	\$ 15.32	\$ 2.56	\$ 17.88
068-0444-012-0000	RESIDENTIAL	\$ 15.32	\$ 2.56	\$ 17.88
068-0444-013-0000	RESIDENTIAL	\$ 15.32	\$ 2.56	\$ 17.88
068-0444-014-0000	RESIDENTIAL	\$ 15.32	\$ 2.56	\$ 17.88
068-0444-015-0000	RESIDENTIAL	\$ 15.32	\$ 2.56	\$ 17.88
068-0444-016-0000	RESIDENTIAL	\$ 15.32	\$ 2.56	\$ 17.88
068-0444-017-0000	RESIDENTIAL	\$ 15.32	\$ 2.56	\$ 17.88
068-0444-018-0000	RESIDENTIAL	\$ 15.32	\$ 2.56	\$ 17.88
068-0444-019-0000	RESIDENTIAL	\$ 15.32	\$ 2.56	\$ 17.88
068-0444-020-0000	RESIDENTIAL	\$ 15.32	\$ 2.56	\$ 17.88
068-0444-021-0000	RESIDENTIAL	\$ 15.32	\$ 2.56	\$ 17.88
068-0444-022-0000	RESIDENTIAL	\$ 15.32	\$ 2.56	\$ 17.88
068-0451-001-0000	RESIDENTIAL	\$ 15.32	\$ 2.56	\$ 17.88
068-0451-002-0000	RESIDENTIAL	\$ 15.32	\$ 2.56	\$ 17.88
068-0451-003-0000	RESIDENTIAL	\$ 15.32	\$ 2.56	\$ 17.88
068-0451-004-0000	RESIDENTIAL	\$ 15.32	\$ 2.56	\$ 17.88
068-0451-005-0000	RESIDENTIAL	\$ 15.32	\$ 2.56	\$ 17.88
068-0451-006-0000	RESIDENTIAL	\$ 15.32	\$ 2.56	\$ 17.88
068-0451-007-0000	RESIDENTIAL	\$ 15.32	\$ 2.56	\$ 17.88
068-0451-008-0000	RESIDENTIAL	\$ 15.32	\$ 2.56	\$ 17.88
068-0451-009-0000	RESIDENTIAL	\$ 15.32	\$ 2.56	\$ 17.88
068-0451-010-0000	RESIDENTIAL	\$ 15.32	\$ 2.56	\$ 17.88
068-0451-011-0000	RESIDENTIAL	\$ 15.32	\$ 2.56	\$ 17.88
068-0451-012-0000	RESIDENTIAL	\$ 15.32	\$ 2.56	\$ 17.88
068-0451-013-0000	RESIDENTIAL	\$ 15.32	\$ 2.56	\$ 17.88
068-0451-014-0000	RESIDENTIAL	\$ 15.32	\$ 2.56	\$ 17.88
068-0451-015-0000	RESIDENTIAL	\$ 15.32	\$ 2.56	\$ 17.88
068-0451-016-0000	RESIDENTIAL	\$ 15.32	\$ 2.56	\$ 17.88
068-0451-017-0000	RESIDENTIAL	\$ 15.32	\$ 2.56	\$ 17.88
068-0451-018-0000	RESIDENTIAL	\$ 15.32	\$ 2.56	\$ 17.88
068-0451-019-0000	RESIDENTIAL	\$ 15.32	\$ 2.56	\$ 17.88
068-0451-020-0000	RESIDENTIAL	\$ 15.32	\$ 2.56	\$ 17.88
068-0451-021-0000	RESIDENTIAL	\$ 15.32	\$ 2.56	\$ 17.88
068-0451-022-0000	RESIDENTIAL	\$ 15.32	\$ 2.56	\$ 17.88
068-0451-023-0000	RESIDENTIAL	\$ 15.32	\$ 2.56	\$ 17.88
068-0451-024-0000	RESIDENTIAL	\$ 15.32	\$ 2.56	\$ 17.88
068-0451-025-0000	RESIDENTIAL	\$ 15.32	\$ 2.56	\$ 17.88
068-0452-001-0000	RESIDENTIAL	\$ 15.32	\$ 2.56	\$ 17.88
068-0452-002-0000	RESIDENTIAL	\$ 15.32	\$ 2.56	\$ 17.88
068-0452-003-0000	RESIDENTIAL	\$ 15.32	\$ 2.56	\$ 17.88
068-0452-004-0000	RESIDENTIAL	\$ 15.32	\$ 2.56	\$ 17.88
068-0452-005-0000	RESIDENTIAL	\$ 15.32	\$ 2.56	\$ 17.88
068-0452-006-0000	RESIDENTIAL	\$ 15.32	\$ 2.56	\$ 17.88

ITEM 10.4.

City of Rancho Cordova
Lighting District No. 2012-1
Fiscal Year 2020-21 Assessment Roll

ATTACHMENT 2

APN	District Classification	Street Light Charge	Safety Light Charge	Total Assessment
068-0452-007-0000	RESIDENTIAL	\$ 15.32	\$ 2.56	\$ 17.88
068-0452-008-0000	RESIDENTIAL	\$ 15.32	\$ 2.56	\$ 17.88
068-0452-009-0000	RESIDENTIAL	\$ 15.32	\$ 2.56	\$ 17.88
068-0452-010-0000	RESIDENTIAL	\$ 15.32	\$ 2.56	\$ 17.88
068-0452-011-0000	RESIDENTIAL	\$ 15.32	\$ 2.56	\$ 17.88
068-0452-012-0000	RESIDENTIAL	\$ 15.32	\$ 2.56	\$ 17.88
068-0452-013-0000	RESIDENTIAL	\$ 15.32	\$ 2.56	\$ 17.88
068-0452-014-0000	RESIDENTIAL	\$ 15.32	\$ 2.56	\$ 17.88
068-0452-015-0000	RESIDENTIAL	\$ 15.32	\$ 2.56	\$ 17.88
068-0452-016-0000	RESIDENTIAL	\$ 15.32	\$ 2.56	\$ 17.88
068-0452-017-0000	RESIDENTIAL	\$ 15.32	\$ 2.56	\$ 17.88
068-0452-018-0000	RESIDENTIAL	\$ 15.32	\$ 2.56	\$ 17.88
068-0452-019-0000	RESIDENTIAL	\$ 15.32	\$ 2.56	\$ 17.88
068-0452-020-0000	RESIDENTIAL	\$ 15.32	\$ 2.56	\$ 17.88
068-0452-021-0000	RESIDENTIAL	\$ 15.32	\$ 2.56	\$ 17.88
068-0452-022-0000	RESIDENTIAL	\$ 15.32	\$ 2.56	\$ 17.88
068-0452-023-0000	RESIDENTIAL	\$ 15.32	\$ 2.56	\$ 17.88
068-0452-024-0000	RESIDENTIAL	\$ 15.32	\$ 2.56	\$ 17.88
068-0452-025-0000	RESIDENTIAL	\$ 15.32	\$ 2.56	\$ 17.88
068-0452-026-0000	RESIDENTIAL	\$ 15.32	\$ 2.56	\$ 17.88
068-0452-027-0000	RESIDENTIAL	\$ 15.32	\$ 2.56	\$ 17.88
068-0452-028-0000	RESIDENTIAL	\$ 15.32	\$ 2.56	\$ 17.88
068-0452-029-0000	RESIDENTIAL	\$ 15.32	\$ 2.56	\$ 17.88
068-0452-030-0000	RESIDENTIAL	\$ 15.32	\$ 2.56	\$ 17.88
068-0452-031-0000	RESIDENTIAL	\$ 15.32	\$ 2.56	\$ 17.88
068-0452-032-0000	RESIDENTIAL	\$ 15.32	\$ 2.56	\$ 17.88
068-0452-033-0000	RESIDENTIAL	\$ 15.32	\$ 2.56	\$ 17.88
068-0453-001-0000	RESIDENTIAL	\$ 15.32	\$ 2.56	\$ 17.88
068-0453-002-0000	RESIDENTIAL	\$ 15.32	\$ 2.56	\$ 17.88
068-0453-003-0000	RESIDENTIAL	\$ 15.32	\$ 2.56	\$ 17.88
068-0453-004-0000	RESIDENTIAL	\$ 15.32	\$ 2.56	\$ 17.88
068-0453-005-0000	RESIDENTIAL	\$ 15.32	\$ 2.56	\$ 17.88
068-0453-006-0000	RESIDENTIAL	\$ 15.32	\$ 2.56	\$ 17.88
068-0453-007-0000	RESIDENTIAL	\$ 15.32	\$ 2.56	\$ 17.88
068-0453-008-0000	RESIDENTIAL	\$ 15.32	\$ 2.56	\$ 17.88
068-0453-009-0000	RESIDENTIAL	\$ 15.32	\$ 2.56	\$ 17.88
068-0453-010-0000	RESIDENTIAL	\$ 15.32	\$ 2.56	\$ 17.88
068-0453-011-0000	RESIDENTIAL	\$ 15.32	\$ 2.56	\$ 17.88
068-0453-012-0000	RESIDENTIAL	\$ 15.32	\$ 2.56	\$ 17.88
068-0453-013-0000	RESIDENTIAL	\$ 15.32	\$ 2.56	\$ 17.88
068-0453-014-0000	RESIDENTIAL	\$ 15.32	\$ 2.56	\$ 17.88
068-0453-015-0000	RESIDENTIAL	\$ 15.32	\$ 2.56	\$ 17.88
068-0453-016-0000	RESIDENTIAL	\$ 15.32	\$ 2.56	\$ 17.88
068-0453-017-0000	RESIDENTIAL	\$ 15.32	\$ 2.56	\$ 17.88

ITEM 10.4.

City of Rancho Cordova
Lighting District No. 2012-1
Fiscal Year 2020-21 Assessment Roll

ATTACHMENT 2

APN	District Classification	Street Light Charge	Safety Light Charge	Total Assessment
068-0453-018-0000	RESIDENTIAL	\$ 15.32	\$ 2.56	\$ 17.88
068-0453-019-0000	RESIDENTIAL	\$ 15.32	\$ 2.56	\$ 17.88
068-0453-020-0000	RESIDENTIAL	\$ 15.32	\$ 2.56	\$ 17.88
068-0453-021-0000	RESIDENTIAL	\$ 15.32	\$ 2.56	\$ 17.88
068-0453-022-0000	RESIDENTIAL	\$ 15.32	\$ 2.56	\$ 17.88
068-0454-001-0000	RESIDENTIAL	\$ 15.32	\$ 2.56	\$ 17.88
068-0454-002-0000	RESIDENTIAL	\$ 15.32	\$ 2.56	\$ 17.88
068-0454-003-0000	RESIDENTIAL	\$ 15.32	\$ 2.56	\$ 17.88
068-0454-004-0000	RESIDENTIAL	\$ 15.32	\$ 2.56	\$ 17.88
068-0454-006-0000	RESIDENTIAL	\$ 15.32	\$ 2.56	\$ 17.88
068-0454-007-0000	RESIDENTIAL	\$ 15.32	\$ 2.56	\$ 17.88
068-0454-011-0000	RESIDENTIAL	\$ 15.32	\$ 2.56	\$ 17.88
068-0454-012-0000	RESIDENTIAL	\$ 15.32	\$ 2.56	\$ 17.88
068-0454-013-0000	RESIDENTIAL	\$ 15.32	\$ 2.56	\$ 17.88
068-0454-014-0000	RESIDENTIAL	\$ 15.32	\$ 2.56	\$ 17.88
068-0454-015-0000	RESIDENTIAL	\$ 15.32	\$ 2.56	\$ 17.88
068-0454-016-0000	RESIDENTIAL	\$ 15.32	\$ 2.56	\$ 17.88
068-0454-017-0000	RESIDENTIAL	\$ 15.32	\$ 2.56	\$ 17.88
068-0454-018-0000	RESIDENTIAL	\$ 15.32	\$ 2.56	\$ 17.88
068-0454-019-0000	NONRES	\$ 126.45	\$ 2.56	\$ 129.00
068-0454-022-0000	RESIDENTIAL	\$ 15.32	\$ 2.56	\$ 17.88
068-0455-001-0000	RESIDENTIAL	\$ 15.32	\$ 2.56	\$ 17.88
068-0455-002-0000	RESIDENTIAL	\$ 15.32	\$ 2.56	\$ 17.88
068-0455-003-0000	RESIDENTIAL	\$ 15.32	\$ 2.56	\$ 17.88
068-0455-004-0000	RESIDENTIAL	\$ 15.32	\$ 2.56	\$ 17.88
068-0455-005-0000	RESIDENTIAL	\$ 15.32	\$ 2.56	\$ 17.88
068-0455-006-0000	RESIDENTIAL	\$ 15.32	\$ 2.56	\$ 17.88
068-0455-007-0000	RESIDENTIAL	\$ 15.32	\$ 2.56	\$ 17.88
068-0455-008-0000	RESIDENTIAL	\$ 15.32	\$ 2.56	\$ 17.88
068-0460-001-0000	NONRES	\$ 142.07	\$ 2.56	\$ 144.62
068-0460-002-0000	RESIDENTIAL	\$ 15.32	\$ 2.56	\$ 17.88
068-0460-003-0000	RESIDENTIAL	\$ 15.32	\$ 2.56	\$ 17.88
068-0460-004-0000	RESIDENTIAL	\$ 15.32	\$ 2.56	\$ 17.88
068-0460-005-0000	RESIDENTIAL	\$ 15.32	\$ 2.56	\$ 17.88
068-0460-006-0000	RESIDENTIAL	\$ 15.32	\$ 2.56	\$ 17.88
068-0460-007-0000	RESIDENTIAL	\$ 15.32	\$ 2.56	\$ 17.88
068-0460-008-0000	RESIDENTIAL	\$ 15.32	\$ 2.56	\$ 17.88
068-0460-009-0000	RESIDENTIAL	\$ 15.32	\$ 2.56	\$ 17.88
068-0460-010-0000	RESIDENTIAL	\$ 15.32	\$ 2.56	\$ 17.88
068-0460-011-0000	RESIDENTIAL	\$ 15.32	\$ 2.56	\$ 17.88
068-0460-012-0000	RESIDENTIAL	\$ 15.32	\$ 2.56	\$ 17.88
068-0460-013-0000	RESIDENTIAL	\$ 15.32	\$ 2.56	\$ 17.88
068-0460-014-0000	RESIDENTIAL	\$ 15.32	\$ 2.56	\$ 17.88
068-0460-015-0000	RESIDENTIAL	\$ 15.32	\$ 2.56	\$ 17.88

ITEM 10.4.

City of Rancho Cordova
Lighting District No. 2012-1
Fiscal Year 2020-21 Assessment Roll

ATTACHMENT 2

APN	District Classification	Street Light Charge	Safety Light Charge	Total Assessment
068-0460-016-0000	RESIDENTIAL	\$ 15.32	\$ 2.56	\$ 17.88
068-0460-017-0000	RESIDENTIAL	\$ 15.32	\$ 2.56	\$ 17.88
068-0460-018-0000	RESIDENTIAL	\$ 15.32	\$ 2.56	\$ 17.88
068-0460-019-0000	RESIDENTIAL	\$ 15.32	\$ 2.56	\$ 17.88
068-0460-020-0000	RESIDENTIAL	\$ 15.32	\$ 2.56	\$ 17.88
068-0460-021-0000	RESIDENTIAL	\$ 15.32	\$ 2.56	\$ 17.88
068-0460-022-0000	RESIDENTIAL	\$ 15.32	\$ 2.56	\$ 17.88
068-0460-023-0000	RESIDENTIAL	\$ 15.32	\$ 2.56	\$ 17.88
068-0460-024-0000	RESIDENTIAL	\$ 15.32	\$ 2.56	\$ 17.88
068-0460-025-0000	RESIDENTIAL	\$ 15.32	\$ 2.56	\$ 17.88
068-0460-026-0000	RESIDENTIAL	\$ 15.32	\$ 2.56	\$ 17.88
068-0460-027-0000	RESIDENTIAL	\$ 15.32	\$ 2.56	\$ 17.88
068-0460-028-0000	RESIDENTIAL	\$ 15.32	\$ 2.56	\$ 17.88
068-0460-029-0000	RESIDENTIAL	\$ 15.32	\$ 2.56	\$ 17.88
068-0460-030-0000	RESIDENTIAL	\$ 15.32	\$ 2.56	\$ 17.88
068-0460-031-0000	RESIDENTIAL	\$ 15.32	\$ 2.56	\$ 17.88
068-0460-032-0000	RESIDENTIAL	\$ 15.32	\$ 2.56	\$ 17.88
068-0460-033-0000	RESIDENTIAL	\$ 15.32	\$ 2.56	\$ 17.88
068-0460-034-0000	RESIDENTIAL	\$ 15.32	\$ 2.56	\$ 17.88
068-0460-035-0000	RESIDENTIAL	\$ 15.32	\$ 2.56	\$ 17.88
068-0460-036-0000	RESIDENTIAL	\$ 15.32	\$ 2.56	\$ 17.88
068-0460-037-0000	RESIDENTIAL	\$ 15.32	\$ 2.56	\$ 17.88
068-0471-005-0000	RESIDENTIAL	\$ 15.32	\$ 2.56	\$ 17.88
068-0471-006-0000	RESIDENTIAL	\$ 15.32	\$ 2.56	\$ 17.88
068-0471-007-0000	RESIDENTIAL	\$ 15.32	\$ 2.56	\$ 17.88
068-0471-008-0000	RESIDENTIAL	\$ 15.32	\$ 2.56	\$ 17.88
068-0471-009-0000	RESIDENTIAL	\$ 15.32	\$ 2.56	\$ 17.88
068-0471-010-0000	RESIDENTIAL	\$ 15.32	\$ 2.56	\$ 17.88
068-0471-011-0000	RESIDENTIAL	\$ 15.32	\$ 2.56	\$ 17.88
068-0471-012-0000	RESIDENTIAL	\$ 15.32	\$ 2.56	\$ 17.88
068-0471-013-0000	RESIDENTIAL	\$ 15.32	\$ 2.56	\$ 17.88
068-0471-014-0000	RESIDENTIAL	\$ 15.32	\$ 2.56	\$ 17.88
068-0471-015-0000	RESIDENTIAL	\$ 15.32	\$ 2.56	\$ 17.88
068-0471-016-0000	RESIDENTIAL	\$ 15.32	\$ 2.56	\$ 17.88
068-0471-017-0000	RESIDENTIAL	\$ 15.32	\$ 2.56	\$ 17.88
068-0471-018-0000	RESIDENTIAL	\$ 15.32	\$ 2.56	\$ 17.88
068-0471-019-0000	RESIDENTIAL	\$ 15.32	\$ 2.56	\$ 17.88
068-0471-020-0000	RESIDENTIAL	\$ 15.32	\$ 2.56	\$ 17.88
068-0471-021-0000	RESIDENTIAL	\$ 15.32	\$ 2.56	\$ 17.88
068-0471-022-0000	RESIDENTIAL	\$ 15.32	\$ 2.56	\$ 17.88
068-0471-023-0000	RESIDENTIAL	\$ 15.32	\$ 2.56	\$ 17.88
068-0471-026-0000	RESIDENTIAL	\$ 15.32	\$ 2.56	\$ 17.88
068-0471-027-0000	RESIDENTIAL	\$ 15.32	\$ 2.56	\$ 17.88
068-0471-028-0000	RESIDENTIAL	\$ 15.32	\$ 2.56	\$ 17.88

ITEM 10.4.

City of Rancho Cordova
Lighting District No. 2012-1
Fiscal Year 2020-21 Assessment Roll

ATTACHMENT 2

APN	District Classification	Street Light Charge	Safety Light Charge	Total Assessment
068-0471-029-0000	RESIDENTIAL	\$ 15.32	\$ 2.56	\$ 17.88
068-0471-030-0000	RESIDENTIAL	\$ 15.32	\$ 2.56	\$ 17.88
068-0471-031-0000	RESIDENTIAL	\$ 15.32	\$ 2.56	\$ 17.88
068-0472-001-0000	RESIDENTIAL	\$ 15.32	\$ 2.56	\$ 17.88
068-0472-002-0000	RESIDENTIAL	\$ 15.32	\$ 2.56	\$ 17.88
068-0472-003-0000	RESIDENTIAL	\$ 15.32	\$ 2.56	\$ 17.88
068-0472-004-0000	RESIDENTIAL	\$ 15.32	\$ 2.56	\$ 17.88
068-0472-005-0000	RESIDENTIAL	\$ 15.32	\$ 2.56	\$ 17.88
068-0472-006-0000	RESIDENTIAL	\$ 15.32	\$ 2.56	\$ 17.88
068-0472-007-0000	RESIDENTIAL	\$ 15.32	\$ 2.56	\$ 17.88
068-0472-008-0000	RESIDENTIAL	\$ 15.32	\$ 2.56	\$ 17.88
068-0472-009-0000	RESIDENTIAL	\$ 15.32	\$ 2.56	\$ 17.88
068-0472-010-0000	RESIDENTIAL	\$ 15.32	\$ 2.56	\$ 17.88
068-0472-011-0000	RESIDENTIAL	\$ 15.32	\$ 2.56	\$ 17.88
068-0472-012-0000	RESIDENTIAL	\$ 15.32	\$ 2.56	\$ 17.88
068-0472-013-0000	RESIDENTIAL	\$ 15.32	\$ 2.56	\$ 17.88
068-0472-014-0000	RESIDENTIAL	\$ 15.32	\$ 2.56	\$ 17.88
068-0472-015-0000	RESIDENTIAL	\$ 15.32	\$ 2.56	\$ 17.88
068-0472-016-0000	RESIDENTIAL	\$ 15.32	\$ 2.56	\$ 17.88
068-0472-017-0000	RESIDENTIAL	\$ 15.32	\$ 2.56	\$ 17.88
068-0472-018-0000	RESIDENTIAL	\$ 15.32	\$ 2.56	\$ 17.88
068-0472-019-0000	RESIDENTIAL	\$ 15.32	\$ 2.56	\$ 17.88
068-0472-020-0000	RESIDENTIAL	\$ 15.32	\$ 2.56	\$ 17.88
068-0472-021-0000	RESIDENTIAL	\$ 15.32	\$ 2.56	\$ 17.88
068-0472-022-0000	RESIDENTIAL	\$ 15.32	\$ 2.56	\$ 17.88
068-0472-023-0000	RESIDENTIAL	\$ 15.32	\$ 2.56	\$ 17.88
068-0472-027-0000	RESIDENTIAL	\$ 15.32	\$ 2.56	\$ 17.88
068-0472-028-0000	RESIDENTIAL	\$ 15.32	\$ 2.56	\$ 17.88
068-0472-029-0000	RESIDENTIAL	\$ 15.32	\$ 2.56	\$ 17.88
068-0472-030-0000	RESIDENTIAL	\$ 15.32	\$ 2.56	\$ 17.88
068-0472-031-0000	RESIDENTIAL	\$ 15.32	\$ 2.56	\$ 17.88
068-0472-032-0000	RESIDENTIAL	\$ 15.32	\$ 2.56	\$ 17.88
068-0472-033-0000	RESIDENTIAL	\$ 15.32	\$ 2.56	\$ 17.88
068-0472-034-0000	RESIDENTIAL	\$ 15.32	\$ 2.56	\$ 17.88
068-0472-035-0000	RESIDENTIAL	\$ 15.32	\$ 2.56	\$ 17.88
068-0472-036-0000	RESIDENTIAL	\$ 15.32	\$ 2.56	\$ 17.88
068-0472-037-0000	RESIDENTIAL	\$ 15.32	\$ 2.56	\$ 17.88
068-0472-038-0000	RESIDENTIAL	\$ 15.32	\$ 2.56	\$ 17.88
068-0472-039-0000	RESIDENTIAL	\$ 15.32	\$ 2.56	\$ 17.88
068-0472-040-0000	RESIDENTIAL	\$ 15.32	\$ 2.56	\$ 17.88
068-0472-041-0000	RESIDENTIAL	\$ 15.32	\$ 2.56	\$ 17.88
068-0473-001-0000	RESIDENTIAL	\$ 15.32	\$ 2.56	\$ 17.88
068-0473-002-0000	RESIDENTIAL	\$ 15.32	\$ 2.56	\$ 17.88
068-0473-003-0000	RESIDENTIAL	\$ 15.32	\$ 2.56	\$ 17.88

ITEM 10.4.

City of Rancho Cordova
Lighting District No. 2012-1
Fiscal Year 2020-21 Assessment Roll

ATTACHMENT 2

APN	District Classification	Street Light Charge	Safety Light Charge	Total Assessment
068-0474-001-0000	RESIDENTIAL	\$ 15.32	\$ 2.56	\$ 17.88
068-0474-002-0000	RESIDENTIAL	\$ 15.32	\$ 2.56	\$ 17.88
068-0474-003-0000	RESIDENTIAL	\$ 15.32	\$ 2.56	\$ 17.88
068-0474-004-0000	RESIDENTIAL	\$ 15.32	\$ 2.56	\$ 17.88
068-0474-005-0000	RESIDENTIAL	\$ 15.32	\$ 2.56	\$ 17.88
068-0474-006-0000	RESIDENTIAL	\$ 15.32	\$ 2.56	\$ 17.88
068-0474-007-0000	RESIDENTIAL	\$ 15.32	\$ 2.56	\$ 17.88
068-0474-008-0000	RESIDENTIAL	\$ 15.32	\$ 2.56	\$ 17.88
068-0474-009-0000	RESIDENTIAL	\$ 15.32	\$ 2.56	\$ 17.88
068-0474-010-0000	RESIDENTIAL	\$ 15.32	\$ 2.56	\$ 17.88
068-0474-011-0000	RESIDENTIAL	\$ 15.32	\$ 2.56	\$ 17.88
068-0474-012-0000	RESIDENTIAL	\$ 15.32	\$ 2.56	\$ 17.88
068-0474-013-0000	RESIDENTIAL	\$ 15.32	\$ 2.56	\$ 17.88
068-0474-014-0000	RESIDENTIAL	\$ 15.32	\$ 2.56	\$ 17.88
068-0474-015-0000	RESIDENTIAL	\$ 15.32	\$ 2.56	\$ 17.88
068-0474-016-0000	RESIDENTIAL	\$ 15.32	\$ 2.56	\$ 17.88
068-0474-017-0000	RESIDENTIAL	\$ 15.32	\$ 2.56	\$ 17.88
068-0474-018-0000	RESIDENTIAL	\$ 15.32	\$ 2.56	\$ 17.88
068-0474-019-0000	RESIDENTIAL	\$ 15.32	\$ 2.56	\$ 17.88
068-0480-001-0000	RESIDENTIAL	\$ 15.32	\$ 2.56	\$ 17.88
068-0480-002-0000	RESIDENTIAL	\$ 15.32	\$ 2.56	\$ 17.88
068-0480-003-0000	RESIDENTIAL	\$ 15.32	\$ 2.56	\$ 17.88
068-0480-004-0000	RESIDENTIAL	\$ 15.32	\$ 2.56	\$ 17.88
068-0480-005-0000	RESIDENTIAL	\$ 15.32	\$ 2.56	\$ 17.88
068-0480-006-0000	RESIDENTIAL	\$ 15.32	\$ 2.56	\$ 17.88
068-0480-007-0000	RESIDENTIAL	\$ 15.32	\$ 2.56	\$ 17.88
068-0480-008-0000	RESIDENTIAL	\$ 15.32	\$ 2.56	\$ 17.88
068-0480-009-0000	RESIDENTIAL	\$ 15.32	\$ 2.56	\$ 17.88
068-0480-010-0000	RESIDENTIAL	\$ 15.32	\$ 2.56	\$ 17.88
068-0480-011-0000	RESIDENTIAL	\$ 15.32	\$ 2.56	\$ 17.88
068-0480-012-0000	RESIDENTIAL	\$ 15.32	\$ 2.56	\$ 17.88
068-0480-013-0000	RESIDENTIAL	\$ 15.32	\$ 2.56	\$ 17.88
068-0480-014-0000	RESIDENTIAL	\$ 15.32	\$ 2.56	\$ 17.88
068-0480-015-0000	RESIDENTIAL	\$ 15.32	\$ 2.56	\$ 17.88
068-0480-016-0000	RESIDENTIAL	\$ 15.32	\$ 2.56	\$ 17.88
068-0480-017-0000	RESIDENTIAL	\$ 15.32	\$ 2.56	\$ 17.88
068-0480-018-0000	RESIDENTIAL	\$ 15.32	\$ 2.56	\$ 17.88
068-0480-019-0000	RESIDENTIAL	\$ 15.32	\$ 2.56	\$ 17.88
068-0480-020-0000	RESIDENTIAL	\$ 15.32	\$ 2.56	\$ 17.88
068-0480-021-0000	RESIDENTIAL	\$ 15.32	\$ 2.56	\$ 17.88
068-0480-022-0000	RESIDENTIAL	\$ 15.32	\$ 2.56	\$ 17.88
068-0480-023-0000	RESIDENTIAL	\$ 15.32	\$ 2.56	\$ 17.88
068-0480-024-0000	RESIDENTIAL	\$ 15.32	\$ 2.56	\$ 17.88
068-0480-025-0000	RESIDENTIAL	\$ 15.32	\$ 2.56	\$ 17.88

ITEM 10.4.

City of Rancho Cordova
Lighting District No. 2012-1
Fiscal Year 2020-21 Assessment Roll

ATTACHMENT 2

APN	District Classification	Street Light Charge	Safety Light Charge	Total Assessment
068-0480-026-0000	RESIDENTIAL	\$ 15.32	\$ 2.56	\$ 17.88
068-0480-027-0000	RESIDENTIAL	\$ 15.32	\$ 2.56	\$ 17.88
068-0480-028-0000	RESIDENTIAL	\$ 15.32	\$ 2.56	\$ 17.88
068-0480-029-0000	RESIDENTIAL	\$ 15.32	\$ 2.56	\$ 17.88
068-0480-030-0000	RESIDENTIAL	\$ 15.32	\$ 2.56	\$ 17.88
068-0480-031-0000	RESIDENTIAL	\$ 15.32	\$ 2.56	\$ 17.88
068-0480-032-0000	RESIDENTIAL	\$ 15.32	\$ 2.56	\$ 17.88
068-0480-033-0000	RESIDENTIAL	\$ 15.32	\$ 2.56	\$ 17.88
068-0480-034-0000	RESIDENTIAL	\$ 15.32	\$ 2.56	\$ 17.88
068-0480-035-0000	RESIDENTIAL	\$ 15.32	\$ 2.56	\$ 17.88
068-0480-036-0000	RESIDENTIAL	\$ 15.32	\$ 2.56	\$ 17.88
068-0480-037-0000	RESIDENTIAL	\$ 15.32	\$ 2.56	\$ 17.88
068-0480-038-0000	RESIDENTIAL	\$ 15.32	\$ 2.56	\$ 17.88
068-0480-039-0000	RESIDENTIAL	\$ 15.32	\$ 2.56	\$ 17.88
068-0480-040-0000	RESIDENTIAL	\$ 15.32	\$ 2.56	\$ 17.88
068-0480-041-0000	RESIDENTIAL	\$ 15.32	\$ 2.56	\$ 17.88
068-0480-042-0000	RESIDENTIAL	\$ 15.32	\$ 2.56	\$ 17.88
068-0480-043-0000	RESIDENTIAL	\$ 15.32	\$ 2.56	\$ 17.88
068-0480-044-0000	RESIDENTIAL	\$ 15.32	\$ 2.56	\$ 17.88
068-0480-045-0000	RESIDENTIAL	\$ 15.32	\$ 2.56	\$ 17.88
068-0480-046-0000	RESIDENTIAL	\$ 15.32	\$ 2.56	\$ 17.88
068-0480-047-0000	RESIDENTIAL	\$ 15.32	\$ 2.56	\$ 17.88
068-0480-048-0000	RESIDENTIAL	\$ 15.32	\$ 2.56	\$ 17.88
068-0480-049-0000	RESIDENTIAL	\$ 15.32	\$ 2.56	\$ 17.88
068-0480-050-0000	RESIDENTIAL	\$ 15.32	\$ 2.56	\$ 17.88
068-0480-051-0000	RESIDENTIAL	\$ 15.32	\$ 2.56	\$ 17.88
068-0480-052-0000	RESIDENTIAL	\$ 15.32	\$ 2.56	\$ 17.88
068-0480-053-0000	RESIDENTIAL	\$ 15.32	\$ 2.56	\$ 17.88
068-0480-054-0000	RESIDENTIAL	\$ 15.32	\$ 2.56	\$ 17.88
068-0480-055-0000	RESIDENTIAL	\$ 15.32	\$ 2.56	\$ 17.88
068-0480-056-0000	RESIDENTIAL	\$ 15.32	\$ 2.56	\$ 17.88
068-0480-057-0000	RESIDENTIAL	\$ 15.32	\$ 2.56	\$ 17.88
068-0480-058-0000	RESIDENTIAL	\$ 15.32	\$ 2.56	\$ 17.88
068-0480-059-0000	RESIDENTIAL	\$ 15.32	\$ 2.56	\$ 17.88
068-0480-060-0000	RESIDENTIAL	\$ 15.32	\$ 2.56	\$ 17.88
068-0480-061-0000	RESIDENTIAL	\$ 15.32	\$ 2.56	\$ 17.88
068-0480-062-0000	RESIDENTIAL	\$ 15.32	\$ 2.56	\$ 17.88
068-0480-063-0000	RESIDENTIAL	\$ 15.32	\$ 2.56	\$ 17.88
068-0480-064-0000	RESIDENTIAL	\$ 15.32	\$ 2.56	\$ 17.88
068-0480-065-0000	RESIDENTIAL	\$ 15.32	\$ 2.56	\$ 17.88
068-0480-066-0000	RESIDENTIAL	\$ 15.32	\$ 2.56	\$ 17.88
068-0480-067-0000	RESIDENTIAL	\$ 15.32	\$ 2.56	\$ 17.88
068-0480-068-0000	RESIDENTIAL	\$ 15.32	\$ 2.56	\$ 17.88
068-0480-069-0000	RESIDENTIAL	\$ 15.32	\$ 2.56	\$ 17.88

ITEM 10.4.

City of Rancho Cordova
Lighting District No. 2012-1
Fiscal Year 2020-21 Assessment Roll

ATTACHMENT 2

APN	District Classification	Street Light Charge	Safety Light Charge	Total Assessment
068-0480-070-0000	RESIDENTIAL	\$ 15.32	\$ 2.56	\$ 17.88
068-0480-071-0000	RESIDENTIAL	\$ 15.32	\$ 2.56	\$ 17.88
068-0491-002-0000	RESIDENTIAL	\$ 15.32	\$ 2.56	\$ 17.88
068-0491-003-0000	RESIDENTIAL	\$ 15.32	\$ 2.56	\$ 17.88
068-0491-004-0000	RESIDENTIAL	\$ 15.32	\$ 2.56	\$ 17.88
068-0491-005-0000	RESIDENTIAL	\$ 15.32	\$ 2.56	\$ 17.88
068-0491-006-0000	RESIDENTIAL	\$ 15.32	\$ 2.56	\$ 17.88
068-0491-007-0000	RESIDENTIAL	\$ 15.32	\$ 2.56	\$ 17.88
068-0491-008-0000	RESIDENTIAL	\$ 15.32	\$ 2.56	\$ 17.88
068-0491-009-0000	RESIDENTIAL	\$ 15.32	\$ 2.56	\$ 17.88
068-0491-010-0000	RESIDENTIAL	\$ 15.32	\$ 2.56	\$ 17.88
068-0491-011-0000	RESIDENTIAL	\$ 15.32	\$ 2.56	\$ 17.88
068-0491-012-0000	RESIDENTIAL	\$ 15.32	\$ 2.56	\$ 17.88
068-0491-013-0000	RESIDENTIAL	\$ 15.32	\$ 2.56	\$ 17.88
068-0492-001-0000	RESIDENTIAL	\$ 15.32	\$ 2.56	\$ 17.88
068-0492-002-0000	RESIDENTIAL	\$ 15.32	\$ 2.56	\$ 17.88
068-0492-003-0000	RESIDENTIAL	\$ 15.32	\$ 2.56	\$ 17.88
068-0492-004-0000	RESIDENTIAL	\$ 15.32	\$ 2.56	\$ 17.88
068-0492-005-0000	RESIDENTIAL	\$ 15.32	\$ 2.56	\$ 17.88
068-0492-006-0000	RESIDENTIAL	\$ 15.32	\$ 2.56	\$ 17.88
068-0492-007-0000	RESIDENTIAL	\$ 15.32	\$ 2.56	\$ 17.88
068-0492-008-0000	RESIDENTIAL	\$ 15.32	\$ 2.56	\$ 17.88
068-0492-009-0000	RESIDENTIAL	\$ 15.32	\$ 2.56	\$ 17.88
068-0492-010-0000	RESIDENTIAL	\$ 15.32	\$ 2.56	\$ 17.88
068-0492-011-0000	RESIDENTIAL	\$ 15.32	\$ 2.56	\$ 17.88
068-0492-012-0000	RESIDENTIAL	\$ 15.32	\$ 2.56	\$ 17.88
068-0492-013-0000	RESIDENTIAL	\$ 15.32	\$ 2.56	\$ 17.88
068-0492-014-0000	RESIDENTIAL	\$ 15.32	\$ 2.56	\$ 17.88
068-0492-015-0000	RESIDENTIAL	\$ 15.32	\$ 2.56	\$ 17.88
068-0492-016-0000	RESIDENTIAL	\$ 15.32	\$ 2.56	\$ 17.88
068-0492-017-0000	RESIDENTIAL	\$ 15.32	\$ 2.56	\$ 17.88
068-0492-018-0000	RESIDENTIAL	\$ 15.32	\$ 2.56	\$ 17.88
068-0492-019-0000	RESIDENTIAL	\$ 15.32	\$ 2.56	\$ 17.88
068-0492-020-0000	RESIDENTIAL	\$ 15.32	\$ 2.56	\$ 17.88
068-0492-021-0000	RESIDENTIAL	\$ 15.32	\$ 2.56	\$ 17.88
068-0492-022-0000	RESIDENTIAL	\$ 15.32	\$ 2.56	\$ 17.88
068-0492-023-0000	RESIDENTIAL	\$ 15.32	\$ 2.56	\$ 17.88
068-0492-024-0000	RESIDENTIAL	\$ 15.32	\$ 2.56	\$ 17.88
068-0492-025-0000	RESIDENTIAL	\$ 15.32	\$ 2.56	\$ 17.88
068-0492-026-0000	RESIDENTIAL	\$ 15.32	\$ 2.56	\$ 17.88
068-0492-027-0000	RESIDENTIAL	\$ 15.32	\$ 2.56	\$ 17.88
068-0492-028-0000	RESIDENTIAL	\$ 15.32	\$ 2.56	\$ 17.88
068-0493-001-0000	RESIDENTIAL	\$ 15.32	\$ 2.56	\$ 17.88
068-0493-002-0000	RESIDENTIAL	\$ 15.32	\$ 2.56	\$ 17.88

ITEM 10.4.

City of Rancho Cordova
Lighting District No. 2012-1
Fiscal Year 2020-21 Assessment Roll

ATTACHMENT 2

APN	District Classification	Street Light Charge	Safety Light Charge	Total Assessment
068-0493-003-0000	RESIDENTIAL	\$ 15.32	\$ 2.56	\$ 17.88
068-0493-004-0000	RESIDENTIAL	\$ 15.32	\$ 2.56	\$ 17.88
068-0493-005-0000	RESIDENTIAL	\$ 15.32	\$ 2.56	\$ 17.88
068-0493-006-0000	RESIDENTIAL	\$ 15.32	\$ 2.56	\$ 17.88
068-0493-007-0000	RESIDENTIAL	\$ 15.32	\$ 2.56	\$ 17.88
068-0493-008-0000	RESIDENTIAL	\$ 15.32	\$ 2.56	\$ 17.88
068-0493-009-0000	RESIDENTIAL	\$ 15.32	\$ 2.56	\$ 17.88
068-0493-010-0000	RESIDENTIAL	\$ 15.32	\$ 2.56	\$ 17.88
068-0493-011-0000	RESIDENTIAL	\$ 15.32	\$ 2.56	\$ 17.88
068-0493-012-0000	RESIDENTIAL	\$ 15.32	\$ 2.56	\$ 17.88
068-0493-013-0000	RESIDENTIAL	\$ 15.32	\$ 2.56	\$ 17.88
068-0493-014-0000	RESIDENTIAL	\$ 15.32	\$ 2.56	\$ 17.88
068-0493-015-0000	RESIDENTIAL	\$ 15.32	\$ 2.56	\$ 17.88
068-0493-016-0000	RESIDENTIAL	\$ 15.32	\$ 2.56	\$ 17.88
068-0493-017-0000	RESIDENTIAL	\$ 15.32	\$ 2.56	\$ 17.88
068-0493-018-0000	RESIDENTIAL	\$ 15.32	\$ 2.56	\$ 17.88
068-0493-019-0000	RESIDENTIAL	\$ 15.32	\$ 2.56	\$ 17.88
068-0493-020-0000	RESIDENTIAL	\$ 15.32	\$ 2.56	\$ 17.88
068-0493-021-0000	RESIDENTIAL	\$ 15.32	\$ 2.56	\$ 17.88
068-0493-022-0000	RESIDENTIAL	\$ 15.32	\$ 2.56	\$ 17.88
068-0493-023-0000	RESIDENTIAL	\$ 15.32	\$ 2.56	\$ 17.88
068-0493-024-0000	RESIDENTIAL	\$ 15.32	\$ 2.56	\$ 17.88
068-0493-025-0000	RESIDENTIAL	\$ 15.32	\$ 2.56	\$ 17.88
068-0493-026-0000	RESIDENTIAL	\$ 15.32	\$ 2.56	\$ 17.88
068-0493-027-0000	RESIDENTIAL	\$ 15.32	\$ 2.56	\$ 17.88
068-0493-028-0000	RESIDENTIAL	\$ 15.32	\$ 2.56	\$ 17.88
068-0493-029-0000	RESIDENTIAL	\$ 15.32	\$ 2.56	\$ 17.88
068-0493-030-0000	RESIDENTIAL	\$ 15.32	\$ 2.56	\$ 17.88
068-0493-031-0000	RESIDENTIAL	\$ 15.32	\$ 2.56	\$ 17.88
068-0493-032-0000	RESIDENTIAL	\$ 15.32	\$ 2.56	\$ 17.88
068-0493-033-0000	RESIDENTIAL	\$ 15.32	\$ 2.56	\$ 17.88
068-0493-034-0000	RESIDENTIAL	\$ 15.32	\$ 2.56	\$ 17.88
068-0493-035-0000	RESIDENTIAL	\$ 15.32	\$ 2.56	\$ 17.88
068-0493-036-0000	RESIDENTIAL	\$ 15.32	\$ 2.56	\$ 17.88
068-0493-037-0000	RESIDENTIAL	\$ 15.32	\$ 2.56	\$ 17.88
068-0493-038-0000	RESIDENTIAL	\$ 15.32	\$ 2.56	\$ 17.88
068-0493-039-0000	RESIDENTIAL	\$ 15.32	\$ 2.56	\$ 17.88
068-0493-040-0000	RESIDENTIAL	\$ 15.32	\$ 2.56	\$ 17.88
068-0493-041-0000	RESIDENTIAL	\$ 15.32	\$ 2.56	\$ 17.88
068-0500-001-0000	RESIDENTIAL	\$ 15.32	\$ 2.56	\$ 17.88
068-0500-002-0000	RESIDENTIAL	\$ 15.32	\$ 2.56	\$ 17.88
068-0500-003-0000	RESIDENTIAL	\$ 15.32	\$ 2.56	\$ 17.88
068-0500-004-0000	RESIDENTIAL	\$ 15.32	\$ 2.56	\$ 17.88
068-0500-005-0000	RESIDENTIAL	\$ 15.32	\$ 2.56	\$ 17.88

ITEM 10.4.

City of Rancho Cordova
Lighting District No. 2012-1
Fiscal Year 2020-21 Assessment Roll

ATTACHMENT 2

APN	District Classification	Street Light Charge	Safety Light Charge	Total Assessment
068-0500-006-0000	RESIDENTIAL	\$ 15.32	\$ 2.56	\$ 17.88
068-0500-007-0000	RESIDENTIAL	\$ 15.32	\$ 2.56	\$ 17.88
068-0500-008-0000	RESIDENTIAL	\$ 15.32	\$ 2.56	\$ 17.88
068-0500-009-0000	RESIDENTIAL	\$ 15.32	\$ 2.56	\$ 17.88
068-0500-010-0000	RESIDENTIAL	\$ 15.32	\$ 2.56	\$ 17.88
068-0500-011-0000	RESIDENTIAL	\$ 15.32	\$ 2.56	\$ 17.88
068-0500-012-0000	RESIDENTIAL	\$ 15.32	\$ 2.56	\$ 17.88
068-0500-013-0000	RESIDENTIAL	\$ 15.32	\$ 2.56	\$ 17.88
068-0500-014-0000	RESIDENTIAL	\$ 15.32	\$ 2.56	\$ 17.88
068-0500-015-0000	RESIDENTIAL	\$ 15.32	\$ 2.56	\$ 17.88
068-0500-016-0000	RESIDENTIAL	\$ 15.32	\$ 2.56	\$ 17.88
068-0500-017-0000	RESIDENTIAL	\$ 15.32	\$ 2.56	\$ 17.88
068-0500-018-0000	RESIDENTIAL	\$ 15.32	\$ 2.56	\$ 17.88
068-0500-019-0000	RESIDENTIAL	\$ 15.32	\$ 2.56	\$ 17.88
068-0500-020-0000	RESIDENTIAL	\$ 15.32	\$ 2.56	\$ 17.88
068-0500-021-0000	RESIDENTIAL	\$ 15.32	\$ 2.56	\$ 17.88
068-0500-022-0000	RESIDENTIAL	\$ 15.32	\$ 2.56	\$ 17.88
068-0500-023-0000	RESIDENTIAL	\$ 15.32	\$ 2.56	\$ 17.88
068-0500-024-0000	RESIDENTIAL	\$ 15.32	\$ 2.56	\$ 17.88
068-0500-025-0000	RESIDENTIAL	\$ 15.32	\$ 2.56	\$ 17.88
068-0500-026-0000	RESIDENTIAL	\$ 15.32	\$ 2.56	\$ 17.88
068-0500-027-0000	RESIDENTIAL	\$ 15.32	\$ 2.56	\$ 17.88
068-0500-028-0000	RESIDENTIAL	\$ 15.32	\$ 2.56	\$ 17.88
068-0500-029-0000	RESIDENTIAL	\$ 15.32	\$ 2.56	\$ 17.88
068-0500-030-0000	RESIDENTIAL	\$ 15.32	\$ 2.56	\$ 17.88
068-0500-031-0000	RESIDENTIAL	\$ 15.32	\$ 2.56	\$ 17.88
068-0500-032-0000	RESIDENTIAL	\$ 15.32	\$ 2.56	\$ 17.88
068-0500-033-0000	RESIDENTIAL	\$ 15.32	\$ 2.56	\$ 17.88
068-0500-034-0000	RESIDENTIAL	\$ 15.32	\$ 2.56	\$ 17.88
068-0500-035-0000	RESIDENTIAL	\$ 15.32	\$ 2.56	\$ 17.88
068-0500-036-0000	RESIDENTIAL	\$ 15.32	\$ 2.56	\$ 17.88
068-0500-037-0000	RESIDENTIAL	\$ 15.32	\$ 2.56	\$ 17.88
068-0500-039-0000	NONRES	\$ 88.17	\$ 2.56	\$ 90.72
068-0500-040-0000	SAFETY LIGHTS ONLY	\$ 0.00	\$ 2.56	\$ 2.56
068-0500-041-0000	SAFETY LIGHTS ONLY	\$ 0.00	\$ 2.56	\$ 2.56
068-0500-042-0000	NONRES	\$ 28.21	\$ 2.56	\$ 30.76
068-0500-043-0000	NONRES	\$ 65.24	\$ 2.56	\$ 67.80
068-0511-001-0000	NONRES	\$ 15.87	\$ 2.56	\$ 18.42
068-0511-002-0000	NONRES	\$ 14.61	\$ 2.56	\$ 17.16
068-0511-003-0000	NONRES	\$ 15.11	\$ 2.56	\$ 17.66
068-0511-004-0000	NONRES	\$ 14.61	\$ 2.56	\$ 17.16
068-0511-005-0000	NONRES	\$ 15.87	\$ 2.56	\$ 18.42
068-0511-006-0000	NONRES	\$ 15.87	\$ 2.56	\$ 18.42
068-0511-007-0000	NONRES	\$ 15.87	\$ 2.56	\$ 18.42

ITEM 10.4.

City of Rancho Cordova
Lighting District No. 2012-1
Fiscal Year 2020-21 Assessment Roll

ATTACHMENT 2

APN	District Classification	Street Light Charge	Safety Light Charge	Total Assessment
068-0511-008-0000	NONRES	\$ 15.62	\$ 2.56	\$ 18.18
068-0511-009-0000	NONRES	\$ 14.36	\$ 2.56	\$ 16.92
068-0511-010-0000	NONRES	\$ 14.86	\$ 2.56	\$ 17.42
068-0511-011-0000	NONRES	\$ 14.36	\$ 2.56	\$ 16.92
068-0511-012-0000	NONRES	\$ 14.11	\$ 2.56	\$ 16.66
068-0512-001-0000	NONRES	\$ 51.64	\$ 2.56	\$ 54.20
068-0512-002-0000	NONRES	\$ 7.56	\$ 2.56	\$ 10.12
068-0512-003-0000	NONRES	\$ 18.64	\$ 2.56	\$ 21.20
068-0512-004-0000	NONRES	\$ 14.61	\$ 2.56	\$ 17.16
068-0512-005-0000	NONRES	\$ 15.11	\$ 2.56	\$ 17.66
068-0512-006-0000	NONRES	\$ 17.38	\$ 2.56	\$ 19.94
068-0512-007-0000	NONRES	\$ 8.82	\$ 2.56	\$ 11.38
068-0512-008-0000	NONRES	\$ 36.02	\$ 2.56	\$ 38.58
068-0512-009-0000	NONRES	\$ 17.63	\$ 2.56	\$ 20.18
068-0512-010-0000	NONRES	\$ 9.57	\$ 2.56	\$ 12.12
068-0512-011-0000	NONRES	\$ 8.82	\$ 2.56	\$ 11.38
068-0512-012-0000	NONRES	\$ 10.08	\$ 2.56	\$ 12.64
068-0512-013-0000	NONRES	\$ 18.89	\$ 2.56	\$ 21.44
068-0512-014-0000	NONRES	\$ 7.31	\$ 2.56	\$ 9.86
068-0512-015-0000	NONRES	\$ 36.78	\$ 2.56	\$ 39.34
068-0512-016-0000	NONRES	\$ 26.20	\$ 2.56	\$ 28.76
068-0512-017-0000	NONRES	\$ 34.76	\$ 2.56	\$ 37.32
068-0512-018-0000	NONRES	\$ 7.31	\$ 2.56	\$ 9.86
068-0512-019-0000	NONRES	\$ 15.11	\$ 2.56	\$ 17.66
068-0512-020-0000	NONRES	\$ 15.11	\$ 2.56	\$ 17.66
068-0512-021-0000	NONRES	\$ 15.11	\$ 2.56	\$ 17.66
068-0512-022-0000	NONRES	\$ 15.11	\$ 2.56	\$ 17.66
068-0512-023-0000	NONRES	\$ 15.11	\$ 2.56	\$ 17.66
068-0512-024-0000	NONRES	\$ 40.81	\$ 2.56	\$ 43.36
068-0512-025-0000	NONRES	\$ 15.37	\$ 2.56	\$ 17.92
068-0512-026-0000	NONRES	\$ 15.11	\$ 2.56	\$ 17.66
068-0512-027-0000	NONRES	\$ 14.86	\$ 2.56	\$ 17.42
068-0512-028-0000	NONRES	\$ 15.11	\$ 2.56	\$ 17.66
068-0512-029-0000	NONRES	\$ 14.86	\$ 2.56	\$ 17.42
068-0512-030-0000	NONRES	\$ 18.89	\$ 2.56	\$ 21.44
068-0513-001-0000	NONRES	\$ 39.55	\$ 2.56	\$ 42.10
068-0513-002-0000	NONRES	\$ 7.81	\$ 2.56	\$ 10.36
068-0513-003-0000	NONRES	\$ 15.62	\$ 2.56	\$ 18.18
068-0513-004-0000	NONRES	\$ 15.62	\$ 2.56	\$ 18.18
068-0513-005-0000	NONRES	\$ 15.62	\$ 2.56	\$ 18.18
068-0513-006-0000	NONRES	\$ 15.62	\$ 2.56	\$ 18.18
068-0513-007-0000	NONRES	\$ 15.62	\$ 2.56	\$ 18.18
068-0513-008-0000	NONRES	\$ 15.62	\$ 2.56	\$ 18.18
068-0513-009-0000	NONRES	\$ 15.62	\$ 2.56	\$ 18.18

ITEM 10.4.

City of Rancho Cordova
Lighting District No. 2012-1
Fiscal Year 2020-21 Assessment Roll

ATTACHMENT 2

APN	District Classification	Street Light Charge	Safety Light Charge	Total Assessment
068-0513-010-0000	NONRES	\$ 15.62	\$ 2.56	\$ 18.18
068-0513-011-0000	NONRES	\$ 15.62	\$ 2.56	\$ 18.18
068-0513-012-0000	NONRES	\$ 14.86	\$ 2.56	\$ 17.42
068-0513-013-0000	NONRES	\$ 9.07	\$ 2.56	\$ 11.62
068-0513-014-0000	NONRES	\$ 12.60	\$ 2.56	\$ 15.16
068-0513-015-0000	NONRES	\$ 14.86	\$ 2.56	\$ 17.42
068-0513-016-0000	NONRES	\$ 14.86	\$ 2.56	\$ 17.42
068-0513-017-0000	NONRES	\$ 14.86	\$ 2.56	\$ 17.42
068-0513-018-0000	NONRES	\$ 14.86	\$ 2.56	\$ 17.42
068-0513-019-0000	NONRES	\$ 14.86	\$ 2.56	\$ 17.42
068-0513-020-0000	NONRES	\$ 9.57	\$ 2.56	\$ 12.12
068-0513-021-0000	NONRES	\$ 43.58	\$ 2.56	\$ 46.14
068-0513-022-0000	NONRES	\$ 41.31	\$ 2.56	\$ 43.86
068-0513-023-0000	NONRES	\$ 7.31	\$ 2.56	\$ 9.86
068-0513-024-0000	NONRES	\$ 8.06	\$ 2.56	\$ 10.62
068-0513-025-0000	NONRES	\$ 7.31	\$ 2.56	\$ 9.86
068-0513-026-0000	NONRES	\$ 7.31	\$ 2.56	\$ 9.86
068-0513-027-0000	NONRES	\$ 9.57	\$ 2.56	\$ 12.12
068-0513-028-0000	NONRES	\$ 9.57	\$ 2.56	\$ 12.12
068-0513-029-0000	NONRES	\$ 7.31	\$ 2.56	\$ 9.86
068-0513-030-0000	NONRES	\$ 7.31	\$ 2.56	\$ 9.86
068-0513-031-0000	NONRES	\$ 9.57	\$ 2.56	\$ 12.12
068-0513-032-0000	NONRES	\$ 9.57	\$ 2.56	\$ 12.12
068-0513-033-0000	NONRES	\$ 7.31	\$ 2.56	\$ 9.86
068-0513-034-0000	NONRES	\$ 7.31	\$ 2.56	\$ 9.86
068-0513-035-0000	NONRES	\$ 9.57	\$ 2.56	\$ 12.12
068-0513-036-0000	NONRES	\$ 7.05	\$ 2.56	\$ 9.60
068-0513-037-0000	NONRES	\$ 7.56	\$ 2.56	\$ 10.12
068-0514-001-0000	NONRES	\$ 10.08	\$ 2.56	\$ 12.64
068-0514-002-0000	NONRES	\$ 36.53	\$ 2.56	\$ 39.08
068-0515-001-0000	NONRES	\$ 36.78	\$ 2.56	\$ 39.34
068-0515-002-0000	NONRES	\$ 9.57	\$ 2.56	\$ 12.12
068-0515-003-0000	NONRES	\$ 9.57	\$ 2.56	\$ 12.12
068-0515-004-0000	NONRES	\$ 9.57	\$ 2.56	\$ 12.12
068-0515-005-0000	NONRES	\$ 9.57	\$ 2.56	\$ 12.12
068-0515-006-0000	NONRES	\$ 9.57	\$ 2.56	\$ 12.12
068-0515-007-0000	NONRES	\$ 9.57	\$ 2.56	\$ 12.12
068-0515-008-0000	NONRES	\$ 40.05	\$ 2.56	\$ 42.60
068-0520-001-0000	NONRES	\$ 34.01	\$ 2.56	\$ 36.56
068-0520-002-0000	NONRES	\$ 9.57	\$ 2.56	\$ 12.12
068-0520-003-0000	NONRES	\$ 7.31	\$ 2.56	\$ 9.86
068-0520-004-0000	NONRES	\$ 9.57	\$ 2.56	\$ 12.12
068-0520-005-0000	NONRES	\$ 7.31	\$ 2.56	\$ 9.86
068-0520-006-0000	NONRES	\$ 9.57	\$ 2.56	\$ 12.12

ITEM 10.4.

City of Rancho Cordova
Lighting District No. 2012-1
Fiscal Year 2020-21 Assessment Roll

ATTACHMENT 2

APN	District Classification	Street Light Charge	Safety Light Charge	Total Assessment
068-0520-007-0000	NONRES	\$ 9.57	\$ 2.56	\$ 12.12
068-0520-008-0000	NONRES	\$ 7.31	\$ 2.56	\$ 9.86
068-0520-009-0000	NONRES	\$ 9.57	\$ 2.56	\$ 12.12
068-0520-010-0000	NONRES	\$ 40.30	\$ 2.56	\$ 42.86
068-0520-011-0000	NONRES	\$ 43.07	\$ 2.56	\$ 45.62
068-0520-012-0000	NONRES	\$ 9.57	\$ 2.56	\$ 12.12
068-0520-013-0000	NONRES	\$ 9.57	\$ 2.56	\$ 12.12
068-0520-014-0000	NONRES	\$ 9.57	\$ 2.56	\$ 12.12
068-0520-015-0000	NONRES	\$ 9.57	\$ 2.56	\$ 12.12
068-0520-016-0000	NONRES	\$ 9.57	\$ 2.56	\$ 12.12
068-0520-017-0000	NONRES	\$ 9.57	\$ 2.56	\$ 12.12
068-0520-018-0000	NONRES	\$ 9.57	\$ 2.56	\$ 12.12
068-0520-019-0000	NONRES	\$ 9.32	\$ 2.56	\$ 11.88
068-0520-020-0000	NONRES	\$ 38.79	\$ 2.56	\$ 41.34
068-0520-021-0000	NONRES	\$ 42.57	\$ 2.56	\$ 45.12
068-0520-022-0000	NONRES	\$ 10.08	\$ 2.56	\$ 12.64
068-0520-023-0000	NONRES	\$ 9.57	\$ 2.56	\$ 12.12
068-0520-024-0000	NONRES	\$ 9.57	\$ 2.56	\$ 12.12
068-0520-025-0000	NONRES	\$ 9.57	\$ 2.56	\$ 12.12
068-0520-026-0000	NONRES	\$ 9.57	\$ 2.56	\$ 12.12
068-0520-027-0000	NONRES	\$ 9.57	\$ 2.56	\$ 12.12
068-0520-028-0000	NONRES	\$ 9.57	\$ 2.56	\$ 12.12
068-0520-029-0000	NONRES	\$ 9.57	\$ 2.56	\$ 12.12
068-0520-030-0000	NONRES	\$ 9.57	\$ 2.56	\$ 12.12
068-0520-031-0000	NONRES	\$ 9.57	\$ 2.56	\$ 12.12
068-0520-032-0000	NONRES	\$ 9.57	\$ 2.56	\$ 12.12
068-0520-033-0000	NONRES	\$ 9.57	\$ 2.56	\$ 12.12
068-0520-034-0000	NONRES	\$ 9.57	\$ 2.56	\$ 12.12
068-0520-035-0000	NONRES	\$ 6.55	\$ 2.56	\$ 9.10
068-0520-036-0000	NONRES	\$ 6.55	\$ 2.56	\$ 9.10
068-0520-037-0000	NONRES	\$ 7.05	\$ 2.56	\$ 9.60
068-0520-038-0000	NONRES	\$ 6.30	\$ 2.56	\$ 8.86
068-0520-039-0000	NONRES	\$ 10.08	\$ 2.56	\$ 12.64
068-0520-040-0000	NONRES	\$ 9.57	\$ 2.56	\$ 12.12
068-0520-041-0000	NONRES	\$ 9.57	\$ 2.56	\$ 12.12
068-0520-042-0000	NONRES	\$ 9.57	\$ 2.56	\$ 12.12
068-0520-043-0000	NONRES	\$ 9.57	\$ 2.56	\$ 12.12
068-0520-044-0000	NONRES	\$ 9.82	\$ 2.56	\$ 12.38
068-0520-045-0000	NONRES	\$ 5.79	\$ 2.56	\$ 8.34
068-0520-046-0000	NONRES	\$ 5.04	\$ 2.56	\$ 7.60
068-0520-047-0000	NONRES	\$ 34.76	\$ 2.56	\$ 37.32
068-0520-048-0000	NONRES	\$ 9.82	\$ 2.56	\$ 12.38
068-0520-049-0000	NONRES	\$ 4.53	\$ 2.56	\$ 7.08
068-0520-050-0000	NONRES	\$ 5.54	\$ 2.56	\$ 8.10

ITEM 10.4.

City of Rancho Cordova
Lighting District No. 2012-1
Fiscal Year 2020-21 Assessment Roll

ATTACHMENT 2

APN	District Classification	Street Light Charge	Safety Light Charge	Total Assessment
068-0520-051-0000	NONRES	\$ 4.79	\$ 2.56	\$ 7.34
068-0520-052-0000	NONRES	\$ 4.79	\$ 2.56	\$ 7.34
068-0520-053-0000	NONRES	\$ 6.80	\$ 2.56	\$ 9.36
068-0520-054-0000	NONRES	\$ 5.54	\$ 2.56	\$ 8.10
068-0520-055-0000	NONRES	\$ 8.31	\$ 2.56	\$ 10.86
068-0520-056-0000	NONRES	\$ 45.34	\$ 2.56	\$ 47.90
068-0520-057-0000	NONRES	\$ 9.57	\$ 2.56	\$ 12.12
068-0520-058-0000	NONRES	\$ 33.75	\$ 2.56	\$ 36.30
068-0520-059-0000	NONRES	\$ 36.02	\$ 2.56	\$ 38.58
068-0520-060-0000	NONRES	\$ 7.05	\$ 2.56	\$ 9.60
068-0520-061-0000	NONRES	\$ 14.86	\$ 2.56	\$ 17.42
068-0520-062-0000	NONRES	\$ 16.88	\$ 2.56	\$ 19.44
068-0520-063-0000	NONRES	\$ 15.11	\$ 2.56	\$ 17.66
068-0520-064-0000	NONRES	\$ 15.11	\$ 2.56	\$ 17.66
068-0520-065-0000	NONRES	\$ 21.66	\$ 2.56	\$ 24.22
068-0520-066-0000	NONRES	\$ 7.31	\$ 2.56	\$ 9.86
068-0520-067-0000	NONRES	\$ 34.51	\$ 2.56	\$ 37.06
068-0530-020-0000	NONRES	\$ 290.69	\$ 2.56	\$ 293.24
068-0530-021-0000	NONRES	\$ 137.54	\$ 2.56	\$ 140.10
068-0530-025-0000	NONRES	\$ 165.75	\$ 2.56	\$ 168.30
068-0540-001-0000	NONRES	\$ 23.93	\$ 2.56	\$ 26.48
068-0540-002-0000	NONRES	\$ 23.93	\$ 2.56	\$ 26.48
068-0540-003-0000	NONRES	\$ 23.93	\$ 2.56	\$ 26.48
068-0540-004-0000	NONRES	\$ 23.93	\$ 2.56	\$ 26.48
068-0540-005-0000	NONRES	\$ 23.93	\$ 2.56	\$ 26.48
068-0540-009-0000	SAFETY LIGHTS ONLY	\$ 0.00	\$ 2.56	\$ 2.56
068-0550-001-0000	NONRES	\$ 6.55	\$ 2.56	\$ 9.10
068-0550-002-0001	NONRES	\$ 3.27	\$ 2.56	\$ 5.82
068-0550-002-0002	NONRES	\$ 3.27	\$ 2.56	\$ 5.82
068-0550-003-0000	NONRES	\$ 6.55	\$ 2.56	\$ 9.10
068-0550-004-0000	NONRES	\$ 6.55	\$ 2.56	\$ 9.10
068-0550-005-0001	NONRES	\$ 3.27	\$ 2.56	\$ 5.82
068-0550-005-0002	NONRES	\$ 3.27	\$ 2.56	\$ 5.82
068-0550-006-0000	NONRES	\$ 6.55	\$ 2.56	\$ 9.10
068-0550-007-0000	NONRES	\$ 6.55	\$ 2.56	\$ 9.10
068-0550-008-0001	NONRES	\$ 3.27	\$ 2.56	\$ 5.82
068-0550-008-0002	NONRES	\$ 3.27	\$ 2.56	\$ 5.82
068-0550-010-0001	NONRES	\$ 3.27	\$ 2.56	\$ 5.82
068-0550-010-0002	NONRES	\$ 3.27	\$ 2.56	\$ 5.82
068-0550-011-0000	NONRES	\$ 6.55	\$ 2.56	\$ 9.10
068-0550-012-0001	NONRES	\$ 3.27	\$ 2.56	\$ 5.82
068-0550-012-0002	NONRES	\$ 3.27	\$ 2.56	\$ 5.82
068-0550-013-0000	NONRES	\$ 6.55	\$ 2.56	\$ 9.10
068-0550-015-0001	NONRES	\$ 3.27	\$ 2.56	\$ 5.82

ITEM 10.4.

City of Rancho Cordova
Lighting District No. 2012-1
Fiscal Year 2020-21 Assessment Roll

ATTACHMENT 2

APN	District Classification	Street Light Charge	Safety Light Charge	Total Assessment
068-0550-015-0002	NONRES	\$ 3.27	\$ 2.56	\$ 5.82
068-0550-018-0000	NONRES	\$ 13.10	\$ 2.56	\$ 15.66
068-0550-019-0000	NONRES	\$ 6.55	\$ 2.56	\$ 9.10
068-0590-001-0000	SAFETY LIGHTS ONLY	\$ 0.00	\$ 2.56	\$ 2.56
068-0590-002-0000	SAFETY LIGHTS ONLY	\$ 0.00	\$ 2.56	\$ 2.56
068-0590-003-0000	SAFETY LIGHTS ONLY	\$ 0.00	\$ 2.56	\$ 2.56
068-0590-004-0000	SAFETY LIGHTS ONLY	\$ 0.00	\$ 2.56	\$ 2.56
068-0590-005-0000	SAFETY LIGHTS ONLY	\$ 0.00	\$ 2.56	\$ 2.56
068-0590-006-0000	SAFETY LIGHTS ONLY	\$ 0.00	\$ 2.56	\$ 2.56
068-0590-009-0000	SAFETY LIGHTS ONLY	\$ 0.00	\$ 2.56	\$ 2.56
068-0590-010-0000	SAFETY LIGHTS ONLY	\$ 0.00	\$ 2.56	\$ 2.56
069-0040-080-0000	SAFETY LIGHTS ONLY	\$ 0.00	\$ 2.56	\$ 2.56
069-0040-094-0000	SAFETY LIGHTS ONLY	\$ 0.00	\$ 2.56	\$ 2.56
069-0040-095-0000	SAFETY LIGHTS ONLY	\$ 0.00	\$ 2.56	\$ 2.56
069-0090-001-0000	NONRES	\$ 78.09	\$ 2.56	\$ 80.64
069-0090-005-0000	SAFETY LIGHTS ONLY	\$ 0.00	\$ 2.56	\$ 2.56
069-0090-016-0000	SAFETY LIGHTS ONLY	\$ 0.00	\$ 2.56	\$ 2.56
069-0090-022-0000	SAFETY LIGHTS ONLY	\$ 0.00	\$ 2.56	\$ 2.56
069-0090-026-0000	SAFETY LIGHTS ONLY	\$ 0.00	\$ 2.56	\$ 2.56
069-0090-027-0000	SAFETY LIGHTS ONLY	\$ 0.00	\$ 2.56	\$ 2.56
069-0090-028-0000	SAFETY LIGHTS ONLY	\$ 0.00	\$ 2.56	\$ 2.56
069-0090-029-0000	SAFETY LIGHTS ONLY	\$ 0.00	\$ 2.56	\$ 2.56
069-0090-031-0000	NONRES	\$ 45.34	\$ 2.56	\$ 47.90
069-0090-032-0000	SAFETY LIGHTS ONLY	\$ 0.00	\$ 2.56	\$ 2.56
069-0090-033-0000	SAFETY LIGHTS ONLY	\$ 0.00	\$ 2.56	\$ 2.56
069-0090-035-0000	SAFETY LIGHTS ONLY	\$ 0.00	\$ 2.56	\$ 2.56
069-0120-005-0000	SAFETY LIGHTS ONLY	\$ 0.00	\$ 2.56	\$ 2.56
069-0120-006-0000	NONRES	\$ 93.71	\$ 2.56	\$ 96.26
069-0120-007-0000	NONRES	\$ 93.71	\$ 2.56	\$ 96.26
069-0120-008-0000	NONRES	\$ 161.22	\$ 2.56	\$ 163.78
069-0120-009-0000	NONRES	\$ 62.72	\$ 2.56	\$ 65.28
069-0120-010-0000	NONRES	\$ 41.56	\$ 2.56	\$ 44.12
069-0130-003-0000	NONRES	\$ 50.38	\$ 2.56	\$ 52.94
069-0130-004-0000	SAFETY LIGHTS ONLY	\$ 0.00	\$ 2.56	\$ 2.56
069-0130-007-0000	SAFETY LIGHTS ONLY	\$ 0.00	\$ 2.56	\$ 2.56
069-0130-008-0000	SAFETY LIGHTS ONLY	\$ 0.00	\$ 2.56	\$ 2.56
069-0130-013-0000	SAFETY LIGHTS ONLY	\$ 0.00	\$ 2.56	\$ 2.56
069-0130-014-0000	SAFETY LIGHTS ONLY	\$ 0.00	\$ 2.56	\$ 2.56
069-0130-016-0000	NONRES	\$ 79.35	\$ 2.56	\$ 81.90
069-0130-017-0000	SAFETY LIGHTS ONLY	\$ 0.00	\$ 2.56	\$ 2.56
069-0130-018-0000	NONRES	\$ 130.23	\$ 2.56	\$ 132.78
069-0130-019-0001	NONRES	\$ 3.78	\$ 2.56	\$ 6.34
069-0130-019-0002	NONRES	\$ 3.78	\$ 2.56	\$ 6.34
069-0130-019-0003	NONRES	\$ 3.78	\$ 2.56	\$ 6.34

ITEM 10.4.

City of Rancho Cordova
Lighting District No. 2012-1
Fiscal Year 2020-21 Assessment Roll

ATTACHMENT 2

APN	District Classification	Street Light Charge	Safety Light Charge	Total Assessment
069-0130-019-0004	NONRES	\$ 3.78	\$ 2.56	\$ 6.34
069-0130-019-0005	NONRES	\$ 3.78	\$ 2.56	\$ 6.34
069-0130-019-0006	NONRES	\$ 3.78	\$ 2.56	\$ 6.34
069-0130-019-0007	NONRES	\$ 3.78	\$ 2.56	\$ 6.34
069-0130-019-0008	NONRES	\$ 3.78	\$ 2.56	\$ 6.34
069-0130-019-0009	NONRES	\$ 3.78	\$ 2.56	\$ 6.34
069-0130-019-0010	NONRES	\$ 3.78	\$ 2.56	\$ 6.34
069-0130-019-0011	NONRES	\$ 3.78	\$ 2.56	\$ 6.34
069-0130-019-0012	NONRES	\$ 3.78	\$ 2.56	\$ 6.34
069-0130-019-0015	NONRES	\$ 3.78	\$ 2.56	\$ 6.34
069-0130-019-0016	NONRES	\$ 3.78	\$ 2.56	\$ 6.34
069-0130-020-0000	NONRES	\$ 11.34	\$ 2.56	\$ 13.90
069-0160-004-0000	NONRES	\$ 51.89	\$ 2.56	\$ 54.44
069-0160-005-0000	NONRES	\$ 45.85	\$ 2.56	\$ 48.40
069-0160-006-0000	NONRES	\$ 41.31	\$ 2.56	\$ 43.86
069-0160-007-0000	NONRES	\$ 38.04	\$ 2.56	\$ 40.60
069-0160-008-0000	NONRES	\$ 35.27	\$ 2.56	\$ 37.82
069-0160-011-0000	SAFETY LIGHTS ONLY	\$ 0.00	\$ 2.56	\$ 2.56
069-0160-012-0000	NONRES	\$ 72.04	\$ 2.56	\$ 74.60
069-0160-014-0000	SAFETY LIGHTS ONLY	\$ 0.00	\$ 2.56	\$ 2.56
069-0160-015-0000	NONRES	\$ 128.47	\$ 2.56	\$ 131.02
069-0160-019-0000	NONRES	\$ 61.97	\$ 2.56	\$ 64.52
069-0160-020-0000	NONRES	\$ 29.47	\$ 2.56	\$ 32.02
069-0160-022-0000	NONRES	\$ 168.77	\$ 2.56	\$ 171.32
069-0160-091-0000	NONRES	\$ 99.25	\$ 2.56	\$ 101.80
069-0160-092-0000	NONRES	\$ 69.02	\$ 2.56	\$ 71.58
072-0131-001-0000	RESIDENTIAL	\$ 15.32	\$ 2.56	\$ 17.88
072-0131-002-0000	RESIDENTIAL	\$ 15.32	\$ 2.56	\$ 17.88
072-0131-003-0000	RESIDENTIAL	\$ 15.32	\$ 2.56	\$ 17.88
072-0131-004-0000	RESIDENTIAL	\$ 15.32	\$ 2.56	\$ 17.88
072-0131-005-0000	RESIDENTIAL	\$ 15.32	\$ 2.56	\$ 17.88
072-0131-006-0000	RESIDENTIAL	\$ 15.32	\$ 2.56	\$ 17.88
072-0131-007-0000	RESIDENTIAL	\$ 15.32	\$ 2.56	\$ 17.88
072-0131-008-0000	RESIDENTIAL	\$ 15.32	\$ 2.56	\$ 17.88
072-0131-009-0000	RESIDENTIAL	\$ 15.32	\$ 2.56	\$ 17.88
072-0131-010-0000	RESIDENTIAL	\$ 15.32	\$ 2.56	\$ 17.88
072-0131-011-0000	RESIDENTIAL	\$ 15.32	\$ 2.56	\$ 17.88
072-0131-012-0000	RESIDENTIAL	\$ 15.32	\$ 2.56	\$ 17.88
072-0131-013-0000	RESIDENTIAL	\$ 15.32	\$ 2.56	\$ 17.88
072-0131-014-0000	RESIDENTIAL	\$ 15.32	\$ 2.56	\$ 17.88
072-0131-015-0000	RESIDENTIAL	\$ 15.32	\$ 2.56	\$ 17.88
072-0131-016-0000	RESIDENTIAL	\$ 15.32	\$ 2.56	\$ 17.88
072-0131-017-0000	RESIDENTIAL	\$ 15.32	\$ 2.56	\$ 17.88
072-0131-018-0000	RESIDENTIAL	\$ 15.32	\$ 2.56	\$ 17.88

ITEM 10.4.

City of Rancho Cordova
Lighting District No. 2012-1
Fiscal Year 2020-21 Assessment Roll

ATTACHMENT 2

APN	District Classification	Street Light Charge	Safety Light Charge	Total Assessment
072-0131-019-0000	RESIDENTIAL	\$ 15.32	\$ 2.56	\$ 17.88
072-0131-020-0000	RESIDENTIAL	\$ 15.32	\$ 2.56	\$ 17.88
072-0131-021-0000	RESIDENTIAL	\$ 15.32	\$ 2.56	\$ 17.88
072-0132-002-0000	RESIDENTIAL	\$ 15.32	\$ 2.56	\$ 17.88
072-0132-003-0000	RESIDENTIAL	\$ 15.32	\$ 2.56	\$ 17.88
072-0133-001-0000	RESIDENTIAL	\$ 15.32	\$ 2.56	\$ 17.88
072-0133-002-0000	RESIDENTIAL	\$ 15.32	\$ 2.56	\$ 17.88
072-0133-003-0000	RESIDENTIAL	\$ 15.32	\$ 2.56	\$ 17.88
072-0133-004-0000	RESIDENTIAL	\$ 15.32	\$ 2.56	\$ 17.88
072-0133-005-0000	RESIDENTIAL	\$ 15.32	\$ 2.56	\$ 17.88
072-0133-006-0000	RESIDENTIAL	\$ 15.32	\$ 2.56	\$ 17.88
072-0134-001-0000	RESIDENTIAL	\$ 15.32	\$ 2.56	\$ 17.88
072-0134-002-0000	RESIDENTIAL	\$ 15.32	\$ 2.56	\$ 17.88
072-0134-003-0000	RESIDENTIAL	\$ 15.32	\$ 2.56	\$ 17.88
072-0134-004-0000	RESIDENTIAL	\$ 15.32	\$ 2.56	\$ 17.88
072-0134-005-0000	RESIDENTIAL	\$ 15.32	\$ 2.56	\$ 17.88
072-0134-006-0000	RESIDENTIAL	\$ 15.32	\$ 2.56	\$ 17.88
072-0134-007-0000	RESIDENTIAL	\$ 15.32	\$ 2.56	\$ 17.88
072-0134-008-0000	RESIDENTIAL	\$ 15.32	\$ 2.56	\$ 17.88
072-0134-009-0000	RESIDENTIAL	\$ 15.32	\$ 2.56	\$ 17.88
072-0134-010-0000	RESIDENTIAL	\$ 15.32	\$ 2.56	\$ 17.88
072-0134-011-0000	RESIDENTIAL	\$ 15.32	\$ 2.56	\$ 17.88
072-0134-012-0000	RESIDENTIAL	\$ 15.32	\$ 2.56	\$ 17.88
072-0134-013-0000	RESIDENTIAL	\$ 15.32	\$ 2.56	\$ 17.88
072-0134-014-0000	RESIDENTIAL	\$ 15.32	\$ 2.56	\$ 17.88
072-0134-015-0000	RESIDENTIAL	\$ 15.32	\$ 2.56	\$ 17.88
072-0134-016-0000	RESIDENTIAL	\$ 15.32	\$ 2.56	\$ 17.88
072-0134-017-0000	RESIDENTIAL	\$ 15.32	\$ 2.56	\$ 17.88
072-0134-018-0000	RESIDENTIAL	\$ 15.32	\$ 2.56	\$ 17.88
072-0134-019-0000	RESIDENTIAL	\$ 15.32	\$ 2.56	\$ 17.88
072-0134-020-0000	RESIDENTIAL	\$ 15.32	\$ 2.56	\$ 17.88
072-0134-021-0000	RESIDENTIAL	\$ 15.32	\$ 2.56	\$ 17.88
072-0134-022-0000	RESIDENTIAL	\$ 15.32	\$ 2.56	\$ 17.88
072-0134-023-0000	RESIDENTIAL	\$ 15.32	\$ 2.56	\$ 17.88
072-0134-024-0000	RESIDENTIAL	\$ 15.32	\$ 2.56	\$ 17.88
072-0134-025-0000	RESIDENTIAL	\$ 15.32	\$ 2.56	\$ 17.88
072-0134-026-0000	RESIDENTIAL	\$ 15.32	\$ 2.56	\$ 17.88
072-0135-001-0000	RESIDENTIAL	\$ 15.32	\$ 2.56	\$ 17.88
072-0135-002-0000	RESIDENTIAL	\$ 15.32	\$ 2.56	\$ 17.88
072-0135-003-0000	RESIDENTIAL	\$ 15.32	\$ 2.56	\$ 17.88
072-0135-004-0000	RESIDENTIAL	\$ 15.32	\$ 2.56	\$ 17.88
072-0135-005-0000	RESIDENTIAL	\$ 15.32	\$ 2.56	\$ 17.88
072-0135-006-0000	RESIDENTIAL	\$ 15.32	\$ 2.56	\$ 17.88
072-0135-007-0000	RESIDENTIAL	\$ 15.32	\$ 2.56	\$ 17.88

ITEM 10.4.

City of Rancho Cordova
Lighting District No. 2012-1
Fiscal Year 2020-21 Assessment Roll

ATTACHMENT 2

APN	District Classification	Street Light Charge	Safety Light Charge	Total Assessment
072-0140-004-0000	NONRES	\$ 50.63	\$ 2.56	\$ 53.18
072-0140-009-0000	NONRES	\$ 65.49	\$ 2.56	\$ 68.04
072-0140-010-0000	NONRES	\$ 67.76	\$ 2.56	\$ 70.32
072-0140-011-0000	NONRES	\$ 142.58	\$ 2.56	\$ 145.14
072-0151-002-0000	NONRES	\$ 51.39	\$ 2.56	\$ 53.94
072-0151-003-0000	RESIDENTIAL	\$ 15.32	\$ 2.56	\$ 17.88
072-0151-004-0000	RESIDENTIAL	\$ 15.32	\$ 2.56	\$ 17.88
072-0151-005-0000	RESIDENTIAL	\$ 15.32	\$ 2.56	\$ 17.88
072-0151-006-0000	RESIDENTIAL	\$ 15.32	\$ 2.56	\$ 17.88
072-0151-007-0000	RESIDENTIAL	\$ 15.32	\$ 2.56	\$ 17.88
072-0151-008-0000	RESIDENTIAL	\$ 15.32	\$ 2.56	\$ 17.88
072-0151-009-0000	RESIDENTIAL	\$ 15.32	\$ 2.56	\$ 17.88
072-0151-010-0000	RESIDENTIAL	\$ 15.32	\$ 2.56	\$ 17.88
072-0151-011-0000	RESIDENTIAL	\$ 15.32	\$ 2.56	\$ 17.88
072-0151-012-0000	RESIDENTIAL	\$ 15.32	\$ 2.56	\$ 17.88
072-0151-013-0000	RESIDENTIAL	\$ 15.32	\$ 2.56	\$ 17.88
072-0151-014-0000	RESIDENTIAL	\$ 15.32	\$ 2.56	\$ 17.88
072-0151-015-0000	RESIDENTIAL	\$ 15.32	\$ 2.56	\$ 17.88
072-0151-016-0000	RESIDENTIAL	\$ 15.32	\$ 2.56	\$ 17.88
072-0151-017-0000	RESIDENTIAL	\$ 15.32	\$ 2.56	\$ 17.88
072-0151-018-0000	RESIDENTIAL	\$ 15.32	\$ 2.56	\$ 17.88
072-0151-019-0000	RESIDENTIAL	\$ 15.32	\$ 2.56	\$ 17.88
072-0151-020-0000	NONRES	\$ 47.61	\$ 2.56	\$ 50.16
072-0151-021-0000	NONRES	\$ 19.40	\$ 2.56	\$ 21.96
072-0151-022-0000	NONRES	\$ 15.11	\$ 2.56	\$ 17.66
072-0151-023-0000	NONRES	\$ 14.11	\$ 2.56	\$ 16.66
072-0151-024-0000	NONRES	\$ 16.88	\$ 2.56	\$ 19.44
072-0151-025-0000	NONRES	\$ 61.21	\$ 2.56	\$ 63.76
072-0151-029-0000	NONRES	\$ 15.87	\$ 2.56	\$ 18.42
072-0151-030-0000	NONRES	\$ 15.11	\$ 2.56	\$ 17.66
072-0151-031-0000	NONRES	\$ 15.11	\$ 2.56	\$ 17.66
072-0151-032-0000	NONRES	\$ 13.10	\$ 2.56	\$ 15.66
072-0151-033-0000	NONRES	\$ 12.85	\$ 2.56	\$ 15.40
072-0151-034-0000	NONRES	\$ 42.32	\$ 2.56	\$ 44.88
072-0151-035-0000	NONRES	\$ 17.38	\$ 2.56	\$ 19.94
072-0151-036-0000	NONRES	\$ 18.89	\$ 2.56	\$ 21.44
072-0151-037-0000	NONRES	\$ 34.01	\$ 2.56	\$ 36.56
072-0151-038-0000	NONRES	\$ 17.88	\$ 2.56	\$ 20.44
072-0151-039-0000	NONRES	\$ 14.36	\$ 2.56	\$ 16.92
072-0152-001-0000	NONRES	\$ 51.14	\$ 2.56	\$ 53.70
072-0152-002-0000	RESIDENTIAL	\$ 15.32	\$ 2.56	\$ 17.88
072-0152-003-0000	RESIDENTIAL	\$ 15.32	\$ 2.56	\$ 17.88
072-0152-004-0000	RESIDENTIAL	\$ 15.32	\$ 2.56	\$ 17.88
072-0152-005-0000	RESIDENTIAL	\$ 15.32	\$ 2.56	\$ 17.88

ITEM 10.4.

City of Rancho Cordova
Lighting District No. 2012-1
Fiscal Year 2020-21 Assessment Roll

ATTACHMENT 2

APN	District Classification	Street Light Charge	Safety Light Charge	Total Assessment
072-0152-006-0000	RESIDENTIAL	\$ 15.32	\$ 2.56	\$ 17.88
072-0152-007-0000	RESIDENTIAL	\$ 15.32	\$ 2.56	\$ 17.88
072-0152-008-0000	RESIDENTIAL	\$ 15.32	\$ 2.56	\$ 17.88
072-0152-009-0000	RESIDENTIAL	\$ 15.32	\$ 2.56	\$ 17.88
072-0152-010-0000	RESIDENTIAL	\$ 15.32	\$ 2.56	\$ 17.88
072-0152-011-0000	RESIDENTIAL	\$ 15.32	\$ 2.56	\$ 17.88
072-0152-012-0000	RESIDENTIAL	\$ 15.32	\$ 2.56	\$ 17.88
072-0152-013-0000	RESIDENTIAL	\$ 15.32	\$ 2.56	\$ 17.88
072-0152-014-0000	RESIDENTIAL	\$ 15.32	\$ 2.56	\$ 17.88
072-0152-015-0000	RESIDENTIAL	\$ 15.32	\$ 2.56	\$ 17.88
072-0152-016-0000	RESIDENTIAL	\$ 15.32	\$ 2.56	\$ 17.88
072-0152-017-0000	RESIDENTIAL	\$ 15.32	\$ 2.56	\$ 17.88
072-0152-018-0000	RESIDENTIAL	\$ 15.32	\$ 2.56	\$ 17.88
072-0152-019-0000	RESIDENTIAL	\$ 15.32	\$ 2.56	\$ 17.88
072-0152-020-0000	RESIDENTIAL	\$ 15.32	\$ 2.56	\$ 17.88
072-0152-021-0000	RESIDENTIAL	\$ 15.32	\$ 2.56	\$ 17.88
072-0153-001-0000	RESIDENTIAL	\$ 15.32	\$ 2.56	\$ 17.88
072-0153-002-0000	RESIDENTIAL	\$ 15.32	\$ 2.56	\$ 17.88
072-0153-003-0000	RESIDENTIAL	\$ 15.32	\$ 2.56	\$ 17.88
072-0153-004-0000	RESIDENTIAL	\$ 15.32	\$ 2.56	\$ 17.88
072-0153-005-0000	RESIDENTIAL	\$ 15.32	\$ 2.56	\$ 17.88
072-0153-006-0000	RESIDENTIAL	\$ 15.32	\$ 2.56	\$ 17.88
072-0154-001-0000	RESIDENTIAL	\$ 15.32	\$ 2.56	\$ 17.88
072-0154-002-0000	RESIDENTIAL	\$ 15.32	\$ 2.56	\$ 17.88
072-0154-003-0000	RESIDENTIAL	\$ 15.32	\$ 2.56	\$ 17.88
072-0154-004-0000	RESIDENTIAL	\$ 15.32	\$ 2.56	\$ 17.88
072-0154-005-0000	RESIDENTIAL	\$ 15.32	\$ 2.56	\$ 17.88
072-0154-006-0000	RESIDENTIAL	\$ 15.32	\$ 2.56	\$ 17.88
072-0154-007-0000	RESIDENTIAL	\$ 15.32	\$ 2.56	\$ 17.88
072-0154-008-0000	RESIDENTIAL	\$ 15.32	\$ 2.56	\$ 17.88
072-0154-009-0000	RESIDENTIAL	\$ 15.32	\$ 2.56	\$ 17.88
072-0154-010-0000	RESIDENTIAL	\$ 15.32	\$ 2.56	\$ 17.88
072-0154-011-0000	RESIDENTIAL	\$ 15.32	\$ 2.56	\$ 17.88
072-0154-012-0000	RESIDENTIAL	\$ 15.32	\$ 2.56	\$ 17.88
072-0154-013-0000	RESIDENTIAL	\$ 15.32	\$ 2.56	\$ 17.88
072-0155-001-0000	RESIDENTIAL	\$ 15.32	\$ 2.56	\$ 17.88
072-0155-002-0000	RESIDENTIAL	\$ 15.32	\$ 2.56	\$ 17.88
072-0155-003-0000	NONRES	\$ 3.53	\$ 2.56	\$ 6.08
072-0161-001-0000	NONRES	\$ 18.14	\$ 2.56	\$ 20.70
072-0161-002-0000	RESIDENTIAL	\$ 15.32	\$ 2.56	\$ 17.88
072-0161-003-0000	RESIDENTIAL	\$ 15.32	\$ 2.56	\$ 17.88
072-0161-004-0000	RESIDENTIAL	\$ 15.32	\$ 2.56	\$ 17.88
072-0161-005-0000	RESIDENTIAL	\$ 15.32	\$ 2.56	\$ 17.88
072-0161-006-0000	RESIDENTIAL	\$ 15.32	\$ 2.56	\$ 17.88

ITEM 10.4.

City of Rancho Cordova
Lighting District No. 2012-1
Fiscal Year 2020-21 Assessment Roll

ATTACHMENT 2

APN	District Classification	Street Light Charge	Safety Light Charge	Total Assessment
072-0161-007-0000	RESIDENTIAL	\$ 15.32	\$ 2.56	\$ 17.88
072-0161-008-0000	RESIDENTIAL	\$ 15.32	\$ 2.56	\$ 17.88
072-0161-009-0000	RESIDENTIAL	\$ 15.32	\$ 2.56	\$ 17.88
072-0161-010-0000	RESIDENTIAL	\$ 15.32	\$ 2.56	\$ 17.88
072-0161-011-0000	RESIDENTIAL	\$ 15.32	\$ 2.56	\$ 17.88
072-0161-012-0000	RESIDENTIAL	\$ 15.32	\$ 2.56	\$ 17.88
072-0161-013-0000	RESIDENTIAL	\$ 15.32	\$ 2.56	\$ 17.88
072-0161-014-0000	RESIDENTIAL	\$ 15.32	\$ 2.56	\$ 17.88
072-0161-015-0000	RESIDENTIAL	\$ 15.32	\$ 2.56	\$ 17.88
072-0161-016-0000	RESIDENTIAL	\$ 15.32	\$ 2.56	\$ 17.88
072-0161-017-0000	RESIDENTIAL	\$ 15.32	\$ 2.56	\$ 17.88
072-0161-018-0000	RESIDENTIAL	\$ 15.32	\$ 2.56	\$ 17.88
072-0162-001-0000	RESIDENTIAL	\$ 15.32	\$ 2.56	\$ 17.88
072-0162-002-0000	RESIDENTIAL	\$ 15.32	\$ 2.56	\$ 17.88
072-0162-003-0000	RESIDENTIAL	\$ 15.32	\$ 2.56	\$ 17.88
072-0162-004-0000	RESIDENTIAL	\$ 15.32	\$ 2.56	\$ 17.88
072-0162-005-0000	RESIDENTIAL	\$ 15.32	\$ 2.56	\$ 17.88
072-0162-006-0000	RESIDENTIAL	\$ 15.32	\$ 2.56	\$ 17.88
072-0162-007-0000	RESIDENTIAL	\$ 15.32	\$ 2.56	\$ 17.88
072-0162-008-0000	RESIDENTIAL	\$ 15.32	\$ 2.56	\$ 17.88
072-0162-009-0000	RESIDENTIAL	\$ 15.32	\$ 2.56	\$ 17.88
072-0162-010-0000	RESIDENTIAL	\$ 15.32	\$ 2.56	\$ 17.88
072-0162-011-0000	RESIDENTIAL	\$ 15.32	\$ 2.56	\$ 17.88
072-0163-001-0000	RESIDENTIAL	\$ 15.32	\$ 2.56	\$ 17.88
072-0163-002-0000	RESIDENTIAL	\$ 15.32	\$ 2.56	\$ 17.88
072-0163-003-0000	RESIDENTIAL	\$ 15.32	\$ 2.56	\$ 17.88
072-0163-004-0000	RESIDENTIAL	\$ 15.32	\$ 2.56	\$ 17.88
072-0163-005-0000	RESIDENTIAL	\$ 15.32	\$ 2.56	\$ 17.88
072-0163-006-0000	RESIDENTIAL	\$ 15.32	\$ 2.56	\$ 17.88
072-0163-007-0000	RESIDENTIAL	\$ 15.32	\$ 2.56	\$ 17.88
072-0163-008-0000	RESIDENTIAL	\$ 15.32	\$ 2.56	\$ 17.88
072-0163-009-0000	RESIDENTIAL	\$ 15.32	\$ 2.56	\$ 17.88
072-0163-010-0000	RESIDENTIAL	\$ 15.32	\$ 2.56	\$ 17.88
072-0163-011-0000	RESIDENTIAL	\$ 15.32	\$ 2.56	\$ 17.88
072-0163-012-0000	RESIDENTIAL	\$ 15.32	\$ 2.56	\$ 17.88
072-0163-013-0000	RESIDENTIAL	\$ 15.32	\$ 2.56	\$ 17.88
072-0163-014-0000	RESIDENTIAL	\$ 15.32	\$ 2.56	\$ 17.88
072-0163-015-0000	RESIDENTIAL	\$ 15.32	\$ 2.56	\$ 17.88
072-0164-001-0000	RESIDENTIAL	\$ 15.32	\$ 2.56	\$ 17.88
072-0164-002-0000	RESIDENTIAL	\$ 15.32	\$ 2.56	\$ 17.88
072-0164-003-0000	RESIDENTIAL	\$ 15.32	\$ 2.56	\$ 17.88
072-0164-004-0000	RESIDENTIAL	\$ 15.32	\$ 2.56	\$ 17.88
072-0164-005-0000	RESIDENTIAL	\$ 15.32	\$ 2.56	\$ 17.88
072-0164-006-0000	RESIDENTIAL	\$ 15.32	\$ 2.56	\$ 17.88

ITEM 10.4.

City of Rancho Cordova
Lighting District No. 2012-1
Fiscal Year 2020-21 Assessment Roll

ATTACHMENT 2

APN	District Classification	Street Light Charge	Safety Light Charge	Total Assessment
072-0164-007-0000	RESIDENTIAL	\$ 15.32	\$ 2.56	\$ 17.88
072-0164-008-0000	RESIDENTIAL	\$ 15.32	\$ 2.56	\$ 17.88
072-0164-009-0000	RESIDENTIAL	\$ 15.32	\$ 2.56	\$ 17.88
072-0164-010-0000	RESIDENTIAL	\$ 15.32	\$ 2.56	\$ 17.88
072-0164-011-0000	RESIDENTIAL	\$ 15.32	\$ 2.56	\$ 17.88
072-0164-012-0000	RESIDENTIAL	\$ 15.32	\$ 2.56	\$ 17.88
072-0164-013-0000	RESIDENTIAL	\$ 15.32	\$ 2.56	\$ 17.88
072-0164-014-0000	RESIDENTIAL	\$ 15.32	\$ 2.56	\$ 17.88
072-0164-015-0000	RESIDENTIAL	\$ 15.32	\$ 2.56	\$ 17.88
072-0164-016-0000	RESIDENTIAL	\$ 15.32	\$ 2.56	\$ 17.88
072-0164-017-0000	RESIDENTIAL	\$ 15.32	\$ 2.56	\$ 17.88
072-0165-001-0000	RESIDENTIAL	\$ 15.32	\$ 2.56	\$ 17.88
072-0165-002-0000	RESIDENTIAL	\$ 15.32	\$ 2.56	\$ 17.88
072-0165-003-0000	RESIDENTIAL	\$ 15.32	\$ 2.56	\$ 17.88
072-0165-004-0000	RESIDENTIAL	\$ 15.32	\$ 2.56	\$ 17.88
072-0165-005-0000	RESIDENTIAL	\$ 15.32	\$ 2.56	\$ 17.88
072-0165-006-0000	RESIDENTIAL	\$ 15.32	\$ 2.56	\$ 17.88
072-0165-007-0000	RESIDENTIAL	\$ 15.32	\$ 2.56	\$ 17.88
072-0165-008-0000	RESIDENTIAL	\$ 15.32	\$ 2.56	\$ 17.88
072-0165-009-0000	RESIDENTIAL	\$ 15.32	\$ 2.56	\$ 17.88
072-0165-010-0000	RESIDENTIAL	\$ 15.32	\$ 2.56	\$ 17.88
072-0165-011-0000	RESIDENTIAL	\$ 15.32	\$ 2.56	\$ 17.88
072-0165-012-0000	RESIDENTIAL	\$ 15.32	\$ 2.56	\$ 17.88
072-0165-013-0000	RESIDENTIAL	\$ 15.32	\$ 2.56	\$ 17.88
072-0171-001-0000	RESIDENTIAL	\$ 15.32	\$ 2.56	\$ 17.88
072-0171-002-0000	RESIDENTIAL	\$ 15.32	\$ 2.56	\$ 17.88
072-0171-003-0000	RESIDENTIAL	\$ 15.32	\$ 2.56	\$ 17.88
072-0171-004-0000	RESIDENTIAL	\$ 15.32	\$ 2.56	\$ 17.88
072-0171-005-0000	RESIDENTIAL	\$ 15.32	\$ 2.56	\$ 17.88
072-0171-006-0000	RESIDENTIAL	\$ 15.32	\$ 2.56	\$ 17.88
072-0171-007-0000	RESIDENTIAL	\$ 15.32	\$ 2.56	\$ 17.88
072-0171-008-0000	RESIDENTIAL	\$ 15.32	\$ 2.56	\$ 17.88
072-0171-009-0000	RESIDENTIAL	\$ 15.32	\$ 2.56	\$ 17.88
072-0171-010-0000	RESIDENTIAL	\$ 15.32	\$ 2.56	\$ 17.88
072-0171-011-0000	RESIDENTIAL	\$ 15.32	\$ 2.56	\$ 17.88
072-0171-012-0000	RESIDENTIAL	\$ 15.32	\$ 2.56	\$ 17.88
072-0172-001-0000	RESIDENTIAL	\$ 15.32	\$ 2.56	\$ 17.88
072-0172-002-0000	RESIDENTIAL	\$ 15.32	\$ 2.56	\$ 17.88
072-0172-003-0000	RESIDENTIAL	\$ 15.32	\$ 2.56	\$ 17.88
072-0172-004-0000	RESIDENTIAL	\$ 15.32	\$ 2.56	\$ 17.88
072-0172-005-0000	RESIDENTIAL	\$ 15.32	\$ 2.56	\$ 17.88
072-0172-006-0000	RESIDENTIAL	\$ 15.32	\$ 2.56	\$ 17.88
072-0172-007-0000	RESIDENTIAL	\$ 15.32	\$ 2.56	\$ 17.88
072-0172-008-0000	RESIDENTIAL	\$ 15.32	\$ 2.56	\$ 17.88

ITEM 10.4.

City of Rancho Cordova
Lighting District No. 2012-1
Fiscal Year 2020-21 Assessment Roll

ATTACHMENT 2

APN	District Classification	Street Light Charge	Safety Light Charge	Total Assessment
072-0172-009-0000	RESIDENTIAL	\$ 15.32	\$ 2.56	\$ 17.88
072-0172-010-0000	RESIDENTIAL	\$ 15.32	\$ 2.56	\$ 17.88
072-0172-011-0000	RESIDENTIAL	\$ 15.32	\$ 2.56	\$ 17.88
072-0172-012-0000	RESIDENTIAL	\$ 15.32	\$ 2.56	\$ 17.88
072-0172-013-0000	RESIDENTIAL	\$ 15.32	\$ 2.56	\$ 17.88
072-0172-014-0000	RESIDENTIAL	\$ 15.32	\$ 2.56	\$ 17.88
072-0172-015-0000	RESIDENTIAL	\$ 15.32	\$ 2.56	\$ 17.88
072-0172-016-0000	RESIDENTIAL	\$ 15.32	\$ 2.56	\$ 17.88
072-0172-017-0000	RESIDENTIAL	\$ 15.32	\$ 2.56	\$ 17.88
072-0172-018-0000	RESIDENTIAL	\$ 15.32	\$ 2.56	\$ 17.88
072-0172-019-0000	RESIDENTIAL	\$ 15.32	\$ 2.56	\$ 17.88
072-0172-020-0000	RESIDENTIAL	\$ 15.32	\$ 2.56	\$ 17.88
072-0172-021-0000	RESIDENTIAL	\$ 15.32	\$ 2.56	\$ 17.88
072-0172-022-0000	RESIDENTIAL	\$ 15.32	\$ 2.56	\$ 17.88
072-0172-023-0000	RESIDENTIAL	\$ 15.32	\$ 2.56	\$ 17.88
072-0172-024-0000	RESIDENTIAL	\$ 15.32	\$ 2.56	\$ 17.88
072-0172-025-0000	RESIDENTIAL	\$ 15.32	\$ 2.56	\$ 17.88
072-0172-026-0000	RESIDENTIAL	\$ 15.32	\$ 2.56	\$ 17.88
072-0172-027-0000	RESIDENTIAL	\$ 15.32	\$ 2.56	\$ 17.88
072-0172-028-0000	RESIDENTIAL	\$ 15.32	\$ 2.56	\$ 17.88
072-0172-029-0000	RESIDENTIAL	\$ 15.32	\$ 2.56	\$ 17.88
072-0172-030-0000	RESIDENTIAL	\$ 15.32	\$ 2.56	\$ 17.88
072-0172-031-0000	RESIDENTIAL	\$ 15.32	\$ 2.56	\$ 17.88
072-0173-001-0000	RESIDENTIAL	\$ 15.32	\$ 2.56	\$ 17.88
072-0173-002-0000	RESIDENTIAL	\$ 15.32	\$ 2.56	\$ 17.88
072-0173-003-0000	RESIDENTIAL	\$ 15.32	\$ 2.56	\$ 17.88
072-0173-004-0000	RESIDENTIAL	\$ 15.32	\$ 2.56	\$ 17.88
072-0173-005-0000	RESIDENTIAL	\$ 15.32	\$ 2.56	\$ 17.88
072-0173-006-0000	RESIDENTIAL	\$ 15.32	\$ 2.56	\$ 17.88
072-0173-007-0000	RESIDENTIAL	\$ 15.32	\$ 2.56	\$ 17.88
072-0173-008-0000	RESIDENTIAL	\$ 15.32	\$ 2.56	\$ 17.88
072-0173-009-0000	RESIDENTIAL	\$ 15.32	\$ 2.56	\$ 17.88
072-0173-010-0000	RESIDENTIAL	\$ 15.32	\$ 2.56	\$ 17.88
072-0173-011-0000	RESIDENTIAL	\$ 15.32	\$ 2.56	\$ 17.88
072-0174-001-0000	RESIDENTIAL	\$ 15.32	\$ 2.56	\$ 17.88
072-0174-002-0000	RESIDENTIAL	\$ 15.32	\$ 2.56	\$ 17.88
072-0174-003-0000	RESIDENTIAL	\$ 15.32	\$ 2.56	\$ 17.88
072-0174-004-0000	RESIDENTIAL	\$ 15.32	\$ 2.56	\$ 17.88
072-0174-005-0000	RESIDENTIAL	\$ 15.32	\$ 2.56	\$ 17.88
072-0174-006-0000	RESIDENTIAL	\$ 15.32	\$ 2.56	\$ 17.88
072-0174-007-0000	RESIDENTIAL	\$ 15.32	\$ 2.56	\$ 17.88
072-0174-008-0000	RESIDENTIAL	\$ 15.32	\$ 2.56	\$ 17.88
072-0174-009-0000	RESIDENTIAL	\$ 15.32	\$ 2.56	\$ 17.88
072-0174-010-0000	RESIDENTIAL	\$ 15.32	\$ 2.56	\$ 17.88

ITEM 10.4.

City of Rancho Cordova
Lighting District No. 2012-1
Fiscal Year 2020-21 Assessment Roll

ATTACHMENT 2

APN	District Classification	Street Light Charge	Safety Light Charge	Total Assessment
072-0174-011-0000	RESIDENTIAL	\$ 15.32	\$ 2.56	\$ 17.88
072-0174-012-0000	RESIDENTIAL	\$ 15.32	\$ 2.56	\$ 17.88
072-0174-013-0000	RESIDENTIAL	\$ 15.32	\$ 2.56	\$ 17.88
072-0174-014-0000	RESIDENTIAL	\$ 15.32	\$ 2.56	\$ 17.88
072-0175-001-0000	RESIDENTIAL	\$ 15.32	\$ 2.56	\$ 17.88
072-0175-002-0000	RESIDENTIAL	\$ 15.32	\$ 2.56	\$ 17.88
072-0175-003-0000	RESIDENTIAL	\$ 15.32	\$ 2.56	\$ 17.88
072-0175-004-0000	RESIDENTIAL	\$ 15.32	\$ 2.56	\$ 17.88
072-0175-007-0000	RESIDENTIAL	\$ 15.32	\$ 2.56	\$ 17.88
072-0175-008-0000	RESIDENTIAL	\$ 15.32	\$ 2.56	\$ 17.88
072-0175-009-0000	RESIDENTIAL	\$ 15.32	\$ 2.56	\$ 17.88
072-0175-013-0000	RESIDENTIAL	\$ 15.32	\$ 2.56	\$ 17.88
072-0181-001-0000	RESIDENTIAL	\$ 15.32	\$ 2.56	\$ 17.88
072-0181-002-0000	RESIDENTIAL	\$ 15.32	\$ 2.56	\$ 17.88
072-0181-003-0000	RESIDENTIAL	\$ 15.32	\$ 2.56	\$ 17.88
072-0181-004-0000	RESIDENTIAL	\$ 15.32	\$ 2.56	\$ 17.88
072-0181-005-0000	RESIDENTIAL	\$ 15.32	\$ 2.56	\$ 17.88
072-0181-006-0000	RESIDENTIAL	\$ 15.32	\$ 2.56	\$ 17.88
072-0181-007-0000	RESIDENTIAL	\$ 15.32	\$ 2.56	\$ 17.88
072-0181-008-0000	RESIDENTIAL	\$ 15.32	\$ 2.56	\$ 17.88
072-0181-009-0000	RESIDENTIAL	\$ 15.32	\$ 2.56	\$ 17.88
072-0181-010-0000	RESIDENTIAL	\$ 15.32	\$ 2.56	\$ 17.88
072-0181-011-0000	RESIDENTIAL	\$ 15.32	\$ 2.56	\$ 17.88
072-0181-012-0000	RESIDENTIAL	\$ 15.32	\$ 2.56	\$ 17.88
072-0181-013-0000	RESIDENTIAL	\$ 15.32	\$ 2.56	\$ 17.88
072-0181-014-0000	RESIDENTIAL	\$ 15.32	\$ 2.56	\$ 17.88
072-0181-015-0000	RESIDENTIAL	\$ 15.32	\$ 2.56	\$ 17.88
072-0181-016-0000	RESIDENTIAL	\$ 15.32	\$ 2.56	\$ 17.88
072-0181-017-0000	RESIDENTIAL	\$ 15.32	\$ 2.56	\$ 17.88
072-0181-018-0000	RESIDENTIAL	\$ 15.32	\$ 2.56	\$ 17.88
072-0181-019-0000	RESIDENTIAL	\$ 15.32	\$ 2.56	\$ 17.88
072-0181-020-0000	RESIDENTIAL	\$ 15.32	\$ 2.56	\$ 17.88
072-0182-001-0000	RESIDENTIAL	\$ 15.32	\$ 2.56	\$ 17.88
072-0182-002-0000	RESIDENTIAL	\$ 15.32	\$ 2.56	\$ 17.88
072-0182-003-0000	RESIDENTIAL	\$ 15.32	\$ 2.56	\$ 17.88
072-0182-004-0000	RESIDENTIAL	\$ 15.32	\$ 2.56	\$ 17.88
072-0182-005-0000	RESIDENTIAL	\$ 15.32	\$ 2.56	\$ 17.88
072-0182-006-0000	RESIDENTIAL	\$ 15.32	\$ 2.56	\$ 17.88
072-0182-007-0000	RESIDENTIAL	\$ 15.32	\$ 2.56	\$ 17.88
072-0182-008-0000	RESIDENTIAL	\$ 15.32	\$ 2.56	\$ 17.88
072-0182-009-0000	RESIDENTIAL	\$ 15.32	\$ 2.56	\$ 17.88
072-0182-010-0000	RESIDENTIAL	\$ 15.32	\$ 2.56	\$ 17.88
072-0182-011-0000	RESIDENTIAL	\$ 15.32	\$ 2.56	\$ 17.88
072-0182-012-0000	RESIDENTIAL	\$ 15.32	\$ 2.56	\$ 17.88

ITEM 10.4.

City of Rancho Cordova
Lighting District No. 2012-1
Fiscal Year 2020-21 Assessment Roll

ATTACHMENT 2

APN	District Classification	Street Light Charge	Safety Light Charge	Total Assessment
072-0182-013-0000	RESIDENTIAL	\$ 15.32	\$ 2.56	\$ 17.88
072-0182-014-0000	RESIDENTIAL	\$ 15.32	\$ 2.56	\$ 17.88
072-0182-015-0000	RESIDENTIAL	\$ 15.32	\$ 2.56	\$ 17.88
072-0182-016-0000	RESIDENTIAL	\$ 15.32	\$ 2.56	\$ 17.88
072-0182-017-0000	RESIDENTIAL	\$ 15.32	\$ 2.56	\$ 17.88
072-0182-018-0000	RESIDENTIAL	\$ 15.32	\$ 2.56	\$ 17.88
072-0183-001-0000	RESIDENTIAL	\$ 15.32	\$ 2.56	\$ 17.88
072-0183-002-0000	RESIDENTIAL	\$ 15.32	\$ 2.56	\$ 17.88
072-0183-003-0000	RESIDENTIAL	\$ 15.32	\$ 2.56	\$ 17.88
072-0183-004-0000	RESIDENTIAL	\$ 15.32	\$ 2.56	\$ 17.88
072-0183-005-0000	RESIDENTIAL	\$ 15.32	\$ 2.56	\$ 17.88
072-0183-008-0000	NONRES	\$ 335.53	\$ 2.56	\$ 338.08
072-0183-011-0000	RESIDENTIAL	\$ 15.32	\$ 2.56	\$ 17.88
072-0183-012-0000	RESIDENTIAL	\$ 15.32	\$ 2.56	\$ 17.88
072-0183-013-0000	RESIDENTIAL	\$ 15.32	\$ 2.56	\$ 17.88
072-0183-014-0000	RESIDENTIAL	\$ 15.32	\$ 2.56	\$ 17.88
072-0191-001-0000	RESIDENTIAL	\$ 15.32	\$ 2.56	\$ 17.88
072-0191-002-0000	RESIDENTIAL	\$ 15.32	\$ 2.56	\$ 17.88
072-0191-003-0000	RESIDENTIAL	\$ 15.32	\$ 2.56	\$ 17.88
072-0191-004-0000	RESIDENTIAL	\$ 15.32	\$ 2.56	\$ 17.88
072-0191-005-0000	RESIDENTIAL	\$ 15.32	\$ 2.56	\$ 17.88
072-0191-006-0000	RESIDENTIAL	\$ 15.32	\$ 2.56	\$ 17.88
072-0191-007-0000	RESIDENTIAL	\$ 15.32	\$ 2.56	\$ 17.88
072-0191-008-0000	RESIDENTIAL	\$ 15.32	\$ 2.56	\$ 17.88
072-0191-009-0000	RESIDENTIAL	\$ 15.32	\$ 2.56	\$ 17.88
072-0191-010-0000	RESIDENTIAL	\$ 15.32	\$ 2.56	\$ 17.88
072-0191-011-0000	RESIDENTIAL	\$ 15.32	\$ 2.56	\$ 17.88
072-0191-012-0000	RESIDENTIAL	\$ 15.32	\$ 2.56	\$ 17.88
072-0191-013-0000	RESIDENTIAL	\$ 15.32	\$ 2.56	\$ 17.88
072-0191-014-0000	RESIDENTIAL	\$ 15.32	\$ 2.56	\$ 17.88
072-0191-015-0000	RESIDENTIAL	\$ 15.32	\$ 2.56	\$ 17.88
072-0191-016-0000	RESIDENTIAL	\$ 15.32	\$ 2.56	\$ 17.88
072-0191-017-0000	RESIDENTIAL	\$ 15.32	\$ 2.56	\$ 17.88
072-0191-018-0000	RESIDENTIAL	\$ 15.32	\$ 2.56	\$ 17.88
072-0191-019-0000	RESIDENTIAL	\$ 15.32	\$ 2.56	\$ 17.88
072-0192-001-0000	RESIDENTIAL	\$ 15.32	\$ 2.56	\$ 17.88
072-0192-002-0000	RESIDENTIAL	\$ 15.32	\$ 2.56	\$ 17.88
072-0192-003-0000	RESIDENTIAL	\$ 15.32	\$ 2.56	\$ 17.88
072-0192-004-0000	RESIDENTIAL	\$ 15.32	\$ 2.56	\$ 17.88
072-0192-005-0000	RESIDENTIAL	\$ 15.32	\$ 2.56	\$ 17.88
072-0192-006-0000	RESIDENTIAL	\$ 15.32	\$ 2.56	\$ 17.88
072-0192-007-0000	RESIDENTIAL	\$ 15.32	\$ 2.56	\$ 17.88
072-0192-008-0000	RESIDENTIAL	\$ 15.32	\$ 2.56	\$ 17.88
072-0192-009-0000	RESIDENTIAL	\$ 15.32	\$ 2.56	\$ 17.88

ITEM 10.4.

City of Rancho Cordova
Lighting District No. 2012-1
Fiscal Year 2020-21 Assessment Roll

ATTACHMENT 2

APN	District Classification	Street Light Charge	Safety Light Charge	Total Assessment
072-0192-010-0000	RESIDENTIAL	\$ 15.32	\$ 2.56	\$ 17.88
072-0192-011-0000	RESIDENTIAL	\$ 15.32	\$ 2.56	\$ 17.88
072-0192-012-0000	RESIDENTIAL	\$ 15.32	\$ 2.56	\$ 17.88
072-0192-013-0000	NONRES	\$ 116.38	\$ 2.56	\$ 118.94
072-0192-014-0000	RESIDENTIAL	\$ 15.32	\$ 2.56	\$ 17.88
072-0192-015-0000	RESIDENTIAL	\$ 15.32	\$ 2.56	\$ 17.88
072-0192-016-0000	RESIDENTIAL	\$ 15.32	\$ 2.56	\$ 17.88
072-0192-017-0000	RESIDENTIAL	\$ 15.32	\$ 2.56	\$ 17.88
072-0192-018-0000	RESIDENTIAL	\$ 15.32	\$ 2.56	\$ 17.88
072-0192-019-0000	NONRES	\$ 9.07	\$ 2.56	\$ 11.62
072-0192-020-0000	RESIDENTIAL	\$ 15.32	\$ 2.56	\$ 17.88
072-0192-021-0000	RESIDENTIAL	\$ 15.32	\$ 2.56	\$ 17.88
072-0192-022-0000	RESIDENTIAL	\$ 15.32	\$ 2.56	\$ 17.88
072-0192-023-0000	RESIDENTIAL	\$ 15.32	\$ 2.56	\$ 17.88
072-0192-024-0000	RESIDENTIAL	\$ 15.32	\$ 2.56	\$ 17.88
072-0192-025-0000	RESIDENTIAL	\$ 15.32	\$ 2.56	\$ 17.88
072-0192-026-0000	RESIDENTIAL	\$ 15.32	\$ 2.56	\$ 17.88
072-0192-027-0000	RESIDENTIAL	\$ 15.32	\$ 2.56	\$ 17.88
072-0192-028-0000	RESIDENTIAL	\$ 15.32	\$ 2.56	\$ 17.88
072-0192-029-0000	RESIDENTIAL	\$ 15.32	\$ 2.56	\$ 17.88
072-0192-030-0000	RESIDENTIAL	\$ 15.32	\$ 2.56	\$ 17.88
072-0193-001-0000	RESIDENTIAL	\$ 15.32	\$ 2.56	\$ 17.88
072-0193-002-0000	RESIDENTIAL	\$ 15.32	\$ 2.56	\$ 17.88
072-0193-003-0000	RESIDENTIAL	\$ 15.32	\$ 2.56	\$ 17.88
072-0193-004-0000	RESIDENTIAL	\$ 15.32	\$ 2.56	\$ 17.88
072-0193-005-0000	RESIDENTIAL	\$ 15.32	\$ 2.56	\$ 17.88
072-0193-006-0000	RESIDENTIAL	\$ 15.32	\$ 2.56	\$ 17.88
072-0193-007-0000	RESIDENTIAL	\$ 15.32	\$ 2.56	\$ 17.88
072-0193-008-0000	RESIDENTIAL	\$ 15.32	\$ 2.56	\$ 17.88
072-0193-009-0000	RESIDENTIAL	\$ 15.32	\$ 2.56	\$ 17.88
072-0201-001-0000	RESIDENTIAL	\$ 15.32	\$ 2.56	\$ 17.88
072-0201-002-0000	RESIDENTIAL	\$ 15.32	\$ 2.56	\$ 17.88
072-0201-003-0000	RESIDENTIAL	\$ 15.32	\$ 2.56	\$ 17.88
072-0201-004-0000	RESIDENTIAL	\$ 15.32	\$ 2.56	\$ 17.88
072-0201-005-0000	RESIDENTIAL	\$ 15.32	\$ 2.56	\$ 17.88
072-0201-006-0000	RESIDENTIAL	\$ 15.32	\$ 2.56	\$ 17.88
072-0201-007-0000	RESIDENTIAL	\$ 15.32	\$ 2.56	\$ 17.88
072-0201-008-0000	RESIDENTIAL	\$ 15.32	\$ 2.56	\$ 17.88
072-0201-009-0000	RESIDENTIAL	\$ 15.32	\$ 2.56	\$ 17.88
072-0201-010-0000	RESIDENTIAL	\$ 15.32	\$ 2.56	\$ 17.88
072-0201-011-0000	RESIDENTIAL	\$ 15.32	\$ 2.56	\$ 17.88
072-0201-012-0000	RESIDENTIAL	\$ 15.32	\$ 2.56	\$ 17.88
072-0201-013-0000	RESIDENTIAL	\$ 15.32	\$ 2.56	\$ 17.88
072-0202-002-0000	RESIDENTIAL	\$ 15.32	\$ 2.56	\$ 17.88

ITEM 10.4.

City of Rancho Cordova
Lighting District No. 2012-1
Fiscal Year 2020-21 Assessment Roll

ATTACHMENT 2

APN	District Classification	Street Light Charge	Safety Light Charge	Total Assessment
072-0202-003-0000	RESIDENTIAL	\$ 15.32	\$ 2.56	\$ 17.88
072-0202-004-0000	RESIDENTIAL	\$ 15.32	\$ 2.56	\$ 17.88
072-0202-005-0000	RESIDENTIAL	\$ 15.32	\$ 2.56	\$ 17.88
072-0202-013-0000	RESIDENTIAL	\$ 15.32	\$ 2.56	\$ 17.88
072-0202-014-0000	RESIDENTIAL	\$ 15.32	\$ 2.56	\$ 17.88
072-0202-015-0000	RESIDENTIAL	\$ 15.32	\$ 2.56	\$ 17.88
072-0202-016-0000	RESIDENTIAL	\$ 15.32	\$ 2.56	\$ 17.88
072-0202-017-0000	RESIDENTIAL	\$ 15.32	\$ 2.56	\$ 17.88
072-0202-018-0000	RESIDENTIAL	\$ 15.32	\$ 2.56	\$ 17.88
072-0202-019-0000	RESIDENTIAL	\$ 15.32	\$ 2.56	\$ 17.88
072-0202-020-0000	RESIDENTIAL	\$ 15.32	\$ 2.56	\$ 17.88
072-0202-021-0000	RESIDENTIAL	\$ 15.32	\$ 2.56	\$ 17.88
072-0202-023-0000	RESIDENTIAL	\$ 15.32	\$ 2.56	\$ 17.88
072-0202-025-0000	SAFETY LIGHTS ONLY	\$ 0.00	\$ 2.56	\$ 2.56
072-0202-026-0000	SAFETY LIGHTS ONLY	\$ 0.00	\$ 2.56	\$ 2.56
072-0202-027-0000	SAFETY LIGHTS ONLY	\$ 0.00	\$ 2.56	\$ 2.56
072-0202-028-0000	SAFETY LIGHTS ONLY	\$ 0.00	\$ 2.56	\$ 2.56
072-0202-035-0000	NONRES	\$ 81.87	\$ 2.56	\$ 84.42
072-0202-036-0000	RESIDENTIAL	\$ 15.32	\$ 2.56	\$ 17.88
072-0202-037-0000	RESIDENTIAL	\$ 15.32	\$ 2.56	\$ 17.88
072-0202-041-0000	RESIDENTIAL	\$ 15.32	\$ 2.56	\$ 17.88
072-0202-046-0000	RESIDENTIAL	\$ 15.32	\$ 2.56	\$ 17.88
072-0202-047-0000	RESIDENTIAL	\$ 15.32	\$ 2.56	\$ 17.88
072-0202-048-0000	RESIDENTIAL	\$ 15.32	\$ 2.56	\$ 17.88
072-0202-049-0000	RESIDENTIAL	\$ 15.32	\$ 2.56	\$ 17.88
072-0202-050-0000	RESIDENTIAL	\$ 15.32	\$ 2.56	\$ 17.88
072-0210-038-0000	NONRES	\$ 95.72	\$ 2.56	\$ 98.28
072-0210-047-0000	NONRES	\$ 113.36	\$ 2.56	\$ 115.92
072-0210-048-0000	NONRES	\$ 14.11	\$ 2.56	\$ 16.66
072-0210-050-0000	NONRES	\$ 86.15	\$ 2.56	\$ 88.70
072-0210-051-0000	NONRES	\$ 47.61	\$ 2.56	\$ 50.16
072-0210-053-0000	NONRES	\$ 132.25	\$ 2.56	\$ 134.80
072-0210-078-0000	NONRES	\$ 98.24	\$ 2.56	\$ 100.80
072-0210-096-0000	SAFETY LIGHTS ONLY	\$ 0.00	\$ 2.56	\$ 2.56
072-0210-098-0000	NONRES	\$ 30.73	\$ 2.56	\$ 33.28
072-0210-099-0000	NONRES	\$ 51.39	\$ 2.56	\$ 53.94
072-0210-101-0000	SAFETY LIGHTS ONLY	\$ 0.00	\$ 2.56	\$ 2.56
072-0210-102-0000	NONRES	\$ 52.65	\$ 2.56	\$ 55.20
072-0210-105-0000	NONRES	\$ 90.68	\$ 2.56	\$ 93.24
072-0221-001-0000	SAFETY LIGHTS ONLY	\$ 0.00	\$ 2.56	\$ 2.56
072-0221-002-0000	NONRES	\$ 77.08	\$ 2.56	\$ 79.64
072-0221-003-0000	NONRES	\$ 34.76	\$ 2.56	\$ 37.32
072-0221-006-0000	NONRES	\$ 36.27	\$ 2.56	\$ 38.82
072-0221-007-0000	NONRES	\$ 25.19	\$ 2.56	\$ 27.74

ITEM 10.4.

City of Rancho Cordova
Lighting District No. 2012-1
Fiscal Year 2020-21 Assessment Roll

ATTACHMENT 2

APN	District Classification	Street Light Charge	Safety Light Charge	Total Assessment
072-0222-004-0000	NONRES	\$ 209.83	\$ 2.56	\$ 212.38
072-0222-011-0000	NONRES	\$ 33.25	\$ 2.56	\$ 35.80
072-0222-012-0000	NONRES	\$ 17.63	\$ 2.56	\$ 20.18
072-0222-013-0000	SAFETY LIGHTS ONLY	\$ 0.00	\$ 2.56	\$ 2.56
072-0222-014-0000	NONRES	\$ 42.82	\$ 2.56	\$ 45.38
072-0222-031-0000	NONRES	\$ 195.98	\$ 2.56	\$ 198.54
072-0222-032-0000	NONRES	\$ 57.94	\$ 2.56	\$ 60.50
072-0222-033-0000	NONRES	\$ 60.71	\$ 2.56	\$ 63.26
072-0222-034-0000	NONRES	\$ 200.76	\$ 2.56	\$ 203.32
072-0222-037-0000	NONRES	\$ 180.61	\$ 2.56	\$ 183.16
072-0222-038-0000	SAFETY LIGHTS ONLY	\$ 0.00	\$ 2.56	\$ 2.56
072-0222-039-0000	SAFETY LIGHTS ONLY	\$ 0.00	\$ 2.56	\$ 2.56
072-0222-040-0000	NONRES	\$ 119.65	\$ 2.56	\$ 122.20
072-0222-041-0000	NONRES	\$ 34.01	\$ 2.56	\$ 36.56
072-0222-043-0000	NONRES	\$ 5.29	\$ 2.56	\$ 7.84
072-0223-001-0000	NONRES	\$ 113.36	\$ 2.56	\$ 115.92
072-0223-002-0000	NONRES	\$ 50.38	\$ 2.56	\$ 52.94
072-0223-003-0000	SAFETY LIGHTS ONLY	\$ 0.00	\$ 2.56	\$ 2.56
072-0223-004-0000	NONRES	\$ 273.06	\$ 2.56	\$ 275.62
072-0223-010-0000	NONRES	\$ 128.47	\$ 2.56	\$ 131.02
072-0223-011-0000	NONRES	\$ 99.50	\$ 2.56	\$ 102.06
072-0223-012-0000	NONRES	\$ 287.42	\$ 2.56	\$ 289.98
072-0231-014-0000	SAFETY LIGHTS ONLY	\$ 0.00	\$ 2.56	\$ 2.56
072-0231-045-0000	SAFETY LIGHTS ONLY	\$ 0.00	\$ 2.56	\$ 2.56
072-0231-081-0000	SAFETY LIGHTS ONLY	\$ 0.00	\$ 2.56	\$ 2.56
072-0231-102-0000	SAFETY LIGHTS ONLY	\$ 0.00	\$ 2.56	\$ 2.56
072-0231-122-0000	NONRES	\$ 102.02	\$ 2.56	\$ 104.58
072-0231-123-0000	SAFETY LIGHTS ONLY	\$ 0.00	\$ 2.56	\$ 2.56
072-0231-125-0000	SAFETY LIGHTS ONLY	\$ 0.00	\$ 2.56	\$ 2.56
072-0231-126-0000	SAFETY LIGHTS ONLY	\$ 0.00	\$ 2.56	\$ 2.56
072-0231-133-0000	SAFETY LIGHTS ONLY	\$ 0.00	\$ 2.56	\$ 2.56
072-0231-135-0000	SAFETY LIGHTS ONLY	\$ 0.00	\$ 2.56	\$ 2.56
072-0231-138-0000	SAFETY LIGHTS ONLY	\$ 0.00	\$ 2.56	\$ 2.56
072-0231-139-0000	SAFETY LIGHTS ONLY	\$ 0.00	\$ 2.56	\$ 2.56
072-0231-147-0000	SAFETY LIGHTS ONLY	\$ 0.00	\$ 2.56	\$ 2.56
072-0231-149-0000	SAFETY LIGHTS ONLY	\$ 0.00	\$ 2.56	\$ 2.56
072-0240-004-0000	NONRES	\$ 124.94	\$ 2.56	\$ 127.50
072-0240-005-0000	NONRES	\$ 232.50	\$ 2.56	\$ 235.06
072-0240-008-0000	NONRES	\$ 150.89	\$ 2.56	\$ 153.44
072-0240-009-0000	NONRES	\$ 94.21	\$ 2.56	\$ 96.76
072-0240-011-0000	NONRES	\$ 134.77	\$ 2.56	\$ 137.32
072-0240-012-0000	NONRES	\$ 221.42	\$ 2.56	\$ 223.98
072-0250-005-0000	SAFETY LIGHTS ONLY	\$ 0.00	\$ 2.56	\$ 2.56
072-0250-018-0000	NONRES	\$ 82.62	\$ 2.56	\$ 85.18

ITEM 10.4.

City of Rancho Cordova
Lighting District No. 2012-1
Fiscal Year 2020-21 Assessment Roll

ATTACHMENT 2

APN	District Classification	Street Light Charge	Safety Light Charge	Total Assessment
072-0250-026-0000	NONRES	\$ 118.39	\$ 2.56	\$ 120.94
072-0260-006-0000	NONRES	\$ 211.85	\$ 2.56	\$ 214.40
072-0260-026-0000	NONRES	\$ 69.27	\$ 2.56	\$ 71.82
072-0260-027-0000	NONRES	\$ 100.76	\$ 2.56	\$ 103.32
072-0260-034-0000	NONRES	\$ 87.41	\$ 2.56	\$ 89.96
072-0260-043-0000	NONRES	\$ 40.30	\$ 2.56	\$ 42.86
072-0260-044-0000	NONRES	\$ 60.71	\$ 2.56	\$ 63.26
072-0260-045-0000	NONRES	\$ 27.71	\$ 2.56	\$ 30.26
072-0260-046-0000	NONRES	\$ 20.15	\$ 2.56	\$ 22.70
072-0260-051-0000	NONRES	\$ 0.00	\$ 2.56	\$ 2.56
072-0260-052-0000	NONRES	\$ 0.00	\$ 2.56	\$ 2.56
072-0260-054-0000	NONRES	\$ 91.19	\$ 2.56	\$ 93.74
072-0260-055-0000	NONRES	\$ 128.47	\$ 2.56	\$ 131.02
072-0260-056-0000	NONRES	\$ 41.31	\$ 2.56	\$ 43.86
072-0280-021-0000	NONRES	\$ 39.55	\$ 2.56	\$ 42.10
072-0280-022-0000	NONRES	\$ 125.19	\$ 2.56	\$ 127.74
072-0280-023-0000	NONRES	\$ 20.91	\$ 2.56	\$ 23.46
072-0280-024-0000	NONRES	\$ 106.81	\$ 2.56	\$ 109.36
072-0280-025-0000	NONRES	\$ 58.69	\$ 2.56	\$ 61.24
072-0280-026-0000	NONRES	\$ 53.40	\$ 2.56	\$ 55.96
072-0280-031-0000	NONRES	\$ 194.72	\$ 2.56	\$ 197.28
072-0280-035-0000	NONRES	\$ 81.36	\$ 2.56	\$ 83.92
072-0280-051-0000	NONRES	\$ 24.94	\$ 2.56	\$ 27.50
072-0280-052-0000	SAFETY LIGHTS ONLY	\$ 0.00	\$ 2.56	\$ 2.56
072-0280-053-0000	NONRES	\$ 132.25	\$ 2.56	\$ 134.80
072-0280-073-0000	SAFETY LIGHTS ONLY	\$ 0.00	\$ 2.56	\$ 2.56
072-0280-081-0000	NONRES	\$ 137.29	\$ 2.56	\$ 139.84
072-0280-082-0000	NONRES	\$ 53.65	\$ 2.56	\$ 56.20
072-0280-083-0000	NONRES	\$ 55.42	\$ 2.56	\$ 57.98
072-0280-084-0000	NONRES	\$ 25.19	\$ 2.56	\$ 27.74
072-0280-085-0000	NONRES	\$ 62.22	\$ 2.56	\$ 64.78
072-0280-086-0000	NONRES	\$ 48.36	\$ 2.56	\$ 50.92
072-0280-087-0000	NONRES	\$ 16.12	\$ 2.56	\$ 18.68
072-0280-088-0000	SAFETY LIGHTS ONLY	\$ 0.00	\$ 2.56	\$ 2.56
072-0280-093-0000	NONRES	\$ 7.56	\$ 2.56	\$ 10.12
072-0280-094-0000	NONRES	\$ 41.56	\$ 2.56	\$ 44.12
072-0280-095-0000	SAFETY LIGHTS ONLY	\$ 0.00	\$ 2.56	\$ 2.56
072-0280-096-0000	NONRES	\$ 52.14	\$ 2.56	\$ 54.70
072-0280-097-0000	SAFETY LIGHTS ONLY	\$ 0.00	\$ 2.56	\$ 2.56
072-0280-099-0000	NONRES	\$ 7.56	\$ 2.56	\$ 10.12
072-0300-001-0000	SAFETY LIGHTS ONLY	\$ 0.00	\$ 2.56	\$ 2.56
072-0300-002-0000	SAFETY LIGHTS ONLY	\$ 0.00	\$ 2.56	\$ 2.56
072-0300-005-0000	SAFETY LIGHTS ONLY	\$ 0.00	\$ 2.56	\$ 2.56
072-0300-008-0000	SAFETY LIGHTS ONLY	\$ 0.00	\$ 2.56	\$ 2.56

ITEM 10.4.

City of Rancho Cordova
Lighting District No. 2012-1
Fiscal Year 2020-21 Assessment Roll

ATTACHMENT 2

APN	District Classification	Street Light Charge	Safety Light Charge	Total Assessment
072-0310-001-0000	RESIDENTIAL	\$ 15.32	\$ 2.56	\$ 17.88
072-0310-002-0000	RESIDENTIAL	\$ 15.32	\$ 2.56	\$ 17.88
072-0310-003-0000	RESIDENTIAL	\$ 15.32	\$ 2.56	\$ 17.88
072-0310-004-0000	RESIDENTIAL	\$ 15.32	\$ 2.56	\$ 17.88
072-0310-005-0000	RESIDENTIAL	\$ 15.32	\$ 2.56	\$ 17.88
072-0310-006-0000	RESIDENTIAL	\$ 15.32	\$ 2.56	\$ 17.88
072-0310-007-0000	RESIDENTIAL	\$ 15.32	\$ 2.56	\$ 17.88
072-0310-008-0000	RESIDENTIAL	\$ 15.32	\$ 2.56	\$ 17.88
072-0310-009-0000	RESIDENTIAL	\$ 15.32	\$ 2.56	\$ 17.88
072-0310-010-0000	RESIDENTIAL	\$ 15.32	\$ 2.56	\$ 17.88
072-0310-011-0000	RESIDENTIAL	\$ 15.32	\$ 2.56	\$ 17.88
072-0310-012-0000	RESIDENTIAL	\$ 15.32	\$ 2.56	\$ 17.88
072-0310-013-0000	RESIDENTIAL	\$ 15.32	\$ 2.56	\$ 17.88
072-0310-014-0000	RESIDENTIAL	\$ 15.32	\$ 2.56	\$ 17.88
072-0310-015-0000	RESIDENTIAL	\$ 15.32	\$ 2.56	\$ 17.88
072-0310-016-0000	RESIDENTIAL	\$ 15.32	\$ 2.56	\$ 17.88
072-0310-017-0000	RESIDENTIAL	\$ 15.32	\$ 2.56	\$ 17.88
072-0310-018-0000	RESIDENTIAL	\$ 15.32	\$ 2.56	\$ 17.88
072-0310-019-0000	RESIDENTIAL	\$ 15.32	\$ 2.56	\$ 17.88
072-0310-020-0000	RESIDENTIAL	\$ 15.32	\$ 2.56	\$ 17.88
072-0310-021-0000	RESIDENTIAL	\$ 15.32	\$ 2.56	\$ 17.88
072-0310-022-0000	RESIDENTIAL	\$ 15.32	\$ 2.56	\$ 17.88
072-0310-023-0000	RESIDENTIAL	\$ 15.32	\$ 2.56	\$ 17.88
072-0310-024-0000	RESIDENTIAL	\$ 15.32	\$ 2.56	\$ 17.88
072-0310-025-0000	RESIDENTIAL	\$ 15.32	\$ 2.56	\$ 17.88
072-0310-026-0000	RESIDENTIAL	\$ 15.32	\$ 2.56	\$ 17.88
072-0310-027-0000	RESIDENTIAL	\$ 15.32	\$ 2.56	\$ 17.88
072-0310-028-0000	RESIDENTIAL	\$ 15.32	\$ 2.56	\$ 17.88
072-0310-029-0000	RESIDENTIAL	\$ 15.32	\$ 2.56	\$ 17.88
072-0310-030-0000	RESIDENTIAL	\$ 15.32	\$ 2.56	\$ 17.88
072-0310-031-0000	RESIDENTIAL	\$ 15.32	\$ 2.56	\$ 17.88
072-0310-032-0000	RESIDENTIAL	\$ 15.32	\$ 2.56	\$ 17.88
072-0310-033-0000	RESIDENTIAL	\$ 15.32	\$ 2.56	\$ 17.88
072-0310-034-0000	RESIDENTIAL	\$ 15.32	\$ 2.56	\$ 17.88
072-0310-035-0000	RESIDENTIAL	\$ 15.32	\$ 2.56	\$ 17.88
072-0310-036-0000	RESIDENTIAL	\$ 15.32	\$ 2.56	\$ 17.88
072-0310-037-0000	RESIDENTIAL	\$ 15.32	\$ 2.56	\$ 17.88
072-0310-038-0000	RESIDENTIAL	\$ 15.32	\$ 2.56	\$ 17.88
072-0310-039-0000	RESIDENTIAL	\$ 15.32	\$ 2.56	\$ 17.88
072-0310-040-0000	RESIDENTIAL	\$ 15.32	\$ 2.56	\$ 17.88
072-0310-041-0000	RESIDENTIAL	\$ 15.32	\$ 2.56	\$ 17.88
072-0310-042-0000	RESIDENTIAL	\$ 15.32	\$ 2.56	\$ 17.88
072-0310-043-0000	RESIDENTIAL	\$ 15.32	\$ 2.56	\$ 17.88
072-0310-044-0000	RESIDENTIAL	\$ 15.32	\$ 2.56	\$ 17.88

ITEM 10.4.

City of Rancho Cordova
Lighting District No. 2012-1
Fiscal Year 2020-21 Assessment Roll

ATTACHMENT 2

APN	District Classification	Street Light Charge	Safety Light Charge	Total Assessment
072-0310-045-0000	RESIDENTIAL	\$ 15.32	\$ 2.56	\$ 17.88
072-0310-046-0000	RESIDENTIAL	\$ 15.32	\$ 2.56	\$ 17.88
072-0310-047-0000	RESIDENTIAL	\$ 15.32	\$ 2.56	\$ 17.88
072-0310-048-0000	RESIDENTIAL	\$ 15.32	\$ 2.56	\$ 17.88
072-0310-049-0000	RESIDENTIAL	\$ 15.32	\$ 2.56	\$ 17.88
072-0310-050-0000	RESIDENTIAL	\$ 15.32	\$ 2.56	\$ 17.88
072-0310-051-0000	RESIDENTIAL	\$ 15.32	\$ 2.56	\$ 17.88
072-0310-052-0000	RESIDENTIAL	\$ 15.32	\$ 2.56	\$ 17.88
072-0310-053-0000	RESIDENTIAL	\$ 15.32	\$ 2.56	\$ 17.88
072-0320-001-0000	NONRES	\$ 45.85	\$ 2.56	\$ 48.40
072-0320-002-0000	NONRES	\$ 16.37	\$ 2.56	\$ 18.92
072-0320-003-0000	NONRES	\$ 17.13	\$ 2.56	\$ 19.68
072-0320-004-0000	NONRES	\$ 11.34	\$ 2.56	\$ 13.90
072-0320-005-0000	NONRES	\$ 10.83	\$ 2.56	\$ 13.38
072-0320-006-0000	NONRES	\$ 10.33	\$ 2.56	\$ 12.88
072-0320-007-0000	NONRES	\$ 15.62	\$ 2.56	\$ 18.18
072-0320-008-0000	NONRES	\$ 16.37	\$ 2.56	\$ 18.92
072-0320-009-0000	NONRES	\$ 47.11	\$ 2.56	\$ 49.66
072-0320-010-0000	NONRES	\$ 46.10	\$ 2.56	\$ 48.66
072-0320-011-0000	NONRES	\$ 11.84	\$ 2.56	\$ 14.40
072-0320-013-0000	NONRES	\$ 11.84	\$ 2.56	\$ 14.40
072-0320-014-0000	NONRES	\$ 42.57	\$ 2.56	\$ 45.12
072-0320-015-0000	NONRES	\$ 15.37	\$ 2.56	\$ 17.92
072-0320-016-0000	NONRES	\$ 16.12	\$ 2.56	\$ 18.68
072-0320-017-0000	RESIDENTIAL	\$ 15.32	\$ 2.56	\$ 17.88
072-0320-018-0000	RESIDENTIAL	\$ 15.32	\$ 2.56	\$ 17.88
072-0320-019-0000	RESIDENTIAL	\$ 15.32	\$ 2.56	\$ 17.88
072-0320-020-0000	RESIDENTIAL	\$ 15.32	\$ 2.56	\$ 17.88
072-0320-021-0000	RESIDENTIAL	\$ 15.32	\$ 2.56	\$ 17.88
072-0320-022-0000	RESIDENTIAL	\$ 15.32	\$ 2.56	\$ 17.88
072-0320-023-0000	RESIDENTIAL	\$ 15.32	\$ 2.56	\$ 17.88
072-0320-024-0000	RESIDENTIAL	\$ 15.32	\$ 2.56	\$ 17.88
072-0320-025-0000	RESIDENTIAL	\$ 15.32	\$ 2.56	\$ 17.88
072-0320-026-0000	RESIDENTIAL	\$ 15.32	\$ 2.56	\$ 17.88
072-0320-027-0000	RESIDENTIAL	\$ 15.32	\$ 2.56	\$ 17.88
072-0320-028-0000	RESIDENTIAL	\$ 15.32	\$ 2.56	\$ 17.88
072-0320-029-0000	RESIDENTIAL	\$ 15.32	\$ 2.56	\$ 17.88
072-0320-030-0000	RESIDENTIAL	\$ 15.32	\$ 2.56	\$ 17.88
072-0320-031-0000	RESIDENTIAL	\$ 15.32	\$ 2.56	\$ 17.88
072-0320-032-0000	RESIDENTIAL	\$ 15.32	\$ 2.56	\$ 17.88
072-0320-033-0000	RESIDENTIAL	\$ 15.32	\$ 2.56	\$ 17.88
072-0320-034-0000	RESIDENTIAL	\$ 15.32	\$ 2.56	\$ 17.88
072-0320-035-0000	RESIDENTIAL	\$ 15.32	\$ 2.56	\$ 17.88
072-0320-036-0000	RESIDENTIAL	\$ 15.32	\$ 2.56	\$ 17.88

ITEM 10.4.

City of Rancho Cordova
Lighting District No. 2012-1
Fiscal Year 2020-21 Assessment Roll

ATTACHMENT 2

APN	District Classification	Street Light Charge	Safety Light Charge	Total Assessment
072-0320-037-0000	RESIDENTIAL	\$ 15.32	\$ 2.56	\$ 17.88
072-0320-038-0000	RESIDENTIAL	\$ 15.32	\$ 2.56	\$ 17.88
072-0320-039-0000	RESIDENTIAL	\$ 15.32	\$ 2.56	\$ 17.88
072-0320-040-0000	RESIDENTIAL	\$ 15.32	\$ 2.56	\$ 17.88
072-0320-041-0000	RESIDENTIAL	\$ 15.32	\$ 2.56	\$ 17.88
072-0320-042-0000	RESIDENTIAL	\$ 15.32	\$ 2.56	\$ 17.88
072-0320-043-0000	RESIDENTIAL	\$ 15.32	\$ 2.56	\$ 17.88
072-0320-044-0000	RESIDENTIAL	\$ 15.32	\$ 2.56	\$ 17.88
072-0320-045-0000	RESIDENTIAL	\$ 15.32	\$ 2.56	\$ 17.88
072-0320-046-0000	RESIDENTIAL	\$ 15.32	\$ 2.56	\$ 17.88
072-0320-047-0000	RESIDENTIAL	\$ 15.32	\$ 2.56	\$ 17.88
072-0320-048-0000	RESIDENTIAL	\$ 15.32	\$ 2.56	\$ 17.88
072-0320-049-0000	RESIDENTIAL	\$ 15.32	\$ 2.56	\$ 17.88
072-0320-050-0000	RESIDENTIAL	\$ 15.32	\$ 2.56	\$ 17.88
072-0320-051-0000	RESIDENTIAL	\$ 15.32	\$ 2.56	\$ 17.88
072-0320-052-0000	RESIDENTIAL	\$ 15.32	\$ 2.56	\$ 17.88
072-0320-053-0000	RESIDENTIAL	\$ 15.32	\$ 2.56	\$ 17.88
072-0320-054-0000	RESIDENTIAL	\$ 15.32	\$ 2.56	\$ 17.88
072-0320-055-0000	RESIDENTIAL	\$ 15.32	\$ 2.56	\$ 17.88
072-0320-056-0000	RESIDENTIAL	\$ 15.32	\$ 2.56	\$ 17.88
072-0320-057-0000	RESIDENTIAL	\$ 15.32	\$ 2.56	\$ 17.88
072-0320-058-0000	RESIDENTIAL	\$ 15.32	\$ 2.56	\$ 17.88
072-0320-059-0000	RESIDENTIAL	\$ 15.32	\$ 2.56	\$ 17.88
072-0320-060-0000	RESIDENTIAL	\$ 15.32	\$ 2.56	\$ 17.88
072-0320-061-0000	RESIDENTIAL	\$ 15.32	\$ 2.56	\$ 17.88
072-0320-062-0000	RESIDENTIAL	\$ 15.32	\$ 2.56	\$ 17.88
072-0320-063-0000	RESIDENTIAL	\$ 15.32	\$ 2.56	\$ 17.88
072-0320-064-0000	SAFETY LIGHTS ONLY	\$ 0.00	\$ 2.56	\$ 2.56
072-0320-065-0000	NONRES	\$ 10.33	\$ 2.56	\$ 12.88
072-0330-001-0000	NONRES	\$ 18.14	\$ 2.56	\$ 20.70
072-0330-002-0000	NONRES	\$ 19.65	\$ 2.56	\$ 22.20
072-0330-003-0000	NONRES	\$ 47.11	\$ 2.56	\$ 49.66
072-0330-004-0000	NONRES	\$ 64.99	\$ 2.56	\$ 67.54
072-0330-005-0000	NONRES	\$ 94.97	\$ 2.56	\$ 97.52
072-0330-006-0000	NONRES	\$ 34.26	\$ 2.56	\$ 36.82
072-0330-007-0000	NONRES	\$ 79.60	\$ 2.56	\$ 82.16
072-0330-008-0000	NONRES	\$ 50.63	\$ 2.56	\$ 53.18
072-0330-009-0000	NONRES	\$ 7.56	\$ 2.56	\$ 10.12
072-0330-016-0000	NONRES	\$ 79.35	\$ 2.56	\$ 81.90
072-0330-018-0000	NONRES	\$ 20.40	\$ 2.56	\$ 22.96
072-0330-021-0000	NONRES	\$ 48.11	\$ 2.56	\$ 50.66
072-0330-061-0000	NONRES	\$ 23.68	\$ 2.56	\$ 26.24
072-0330-062-0000	NONRES	\$ 48.11	\$ 2.56	\$ 50.66
072-0340-028-0000	SAFETY LIGHTS ONLY	\$ 0.00	\$ 2.56	\$ 2.56

ITEM 10.4.

City of Rancho Cordova
Lighting District No. 2012-1
Fiscal Year 2020-21 Assessment Roll

ATTACHMENT 2

APN	District Classification	Street Light Charge	Safety Light Charge	Total Assessment
072-0340-032-0000	NONRES	\$ 81.36	\$ 2.56	\$ 83.92
072-0340-033-0000	SAFETY LIGHTS ONLY	\$ 0.00	\$ 2.56	\$ 2.56
072-0340-037-0000	NONRES	\$ 234.27	\$ 2.56	\$ 236.82
072-0340-053-0000	NONRES	\$ 146.61	\$ 2.56	\$ 149.16
072-0340-054-0000	NONRES	\$ 52.90	\$ 2.56	\$ 55.46
072-0340-060-0000	NONRES	\$ 125.95	\$ 2.56	\$ 128.50
072-0340-066-0000	NONRES	\$ 140.06	\$ 2.56	\$ 142.62
072-0340-070-0000	NONRES	\$ 72.55	\$ 2.56	\$ 75.10
072-0340-076-0000	NONRES	\$ 88.67	\$ 2.56	\$ 91.22
072-0340-079-0000	NONRES	\$ 127.21	\$ 2.56	\$ 129.76
072-0340-080-0000	NONRES	\$ 134.77	\$ 2.56	\$ 137.32
072-0340-081-0000	NONRES	\$ 67.01	\$ 2.56	\$ 69.56
072-0340-084-0000	SAFETY LIGHTS ONLY	\$ 0.00	\$ 2.56	\$ 2.56
072-0340-085-0000	NONRES	\$ 45.85	\$ 2.56	\$ 48.40
072-0340-086-0000	SAFETY LIGHTS ONLY	\$ 0.00	\$ 2.56	\$ 2.56
072-0340-087-0000	SAFETY LIGHTS ONLY	\$ 0.00	\$ 2.56	\$ 2.56
072-0340-088-0000	SAFETY LIGHTS ONLY	\$ 0.00	\$ 2.56	\$ 2.56
072-0340-089-0000	NONRES	\$ 134.01	\$ 2.56	\$ 136.56
072-0340-090-0000	NONRES	\$ 45.85	\$ 2.56	\$ 48.40
072-0340-091-0000	NONRES	\$ 132.50	\$ 2.56	\$ 135.06
072-0340-092-0000	NONRES	\$ 64.49	\$ 2.56	\$ 67.04
072-0340-093-0000	NONRES	\$ 41.82	\$ 2.56	\$ 44.38
072-0340-094-0000	NONRES	\$ 45.85	\$ 2.56	\$ 48.40
072-0340-095-0000	NONRES	\$ 25.19	\$ 2.56	\$ 27.74
072-0340-097-0000	NONRES	\$ 52.14	\$ 2.56	\$ 54.70
072-0340-098-0000	NONRES	\$ 52.14	\$ 2.56	\$ 54.70
072-0340-099-0000	NONRES	\$ 52.14	\$ 2.56	\$ 54.70
072-0340-102-0000	NONRES	\$ 275.33	\$ 2.56	\$ 277.88
072-0340-103-0000	NONRES	\$ 21.92	\$ 2.56	\$ 24.48
072-0340-104-0000	NONRES	\$ 21.92	\$ 2.56	\$ 24.48
072-0340-105-0000	NONRES	\$ 21.92	\$ 2.56	\$ 24.48
072-0340-106-0000	NONRES	\$ 96.48	\$ 2.56	\$ 99.04
072-0340-107-0000	SAFETY LIGHTS ONLY	\$ 0.00	\$ 2.56	\$ 2.56
072-0340-108-0000	SAFETY LIGHTS ONLY	\$ 0.00	\$ 2.56	\$ 2.56
072-0340-109-0000	SAFETY LIGHTS ONLY	\$ 0.00	\$ 2.56	\$ 2.56
072-0340-110-0000	NONRES	\$ 65.49	\$ 2.56	\$ 68.04
072-0340-111-0000	NONRES	\$ 51.14	\$ 2.56	\$ 53.70
072-0340-112-0000	SAFETY LIGHTS ONLY	\$ 0.00	\$ 2.56	\$ 2.56
072-0340-113-0000	NONRES	\$ 125.95	\$ 2.56	\$ 128.50
072-0350-015-0000	SAFETY LIGHTS ONLY	\$ 0.00	\$ 2.56	\$ 2.56
072-0350-018-0000	NONRES	\$ 84.89	\$ 2.56	\$ 87.44
072-0350-019-0000	NONRES	\$ 37.79	\$ 2.56	\$ 40.34
072-0350-020-0000	SAFETY LIGHTS ONLY	\$ 0.00	\$ 2.56	\$ 2.56
072-0350-022-0000	SAFETY LIGHTS ONLY	\$ 0.00	\$ 2.56	\$ 2.56

ITEM 10.4.

City of Rancho Cordova
Lighting District No. 2012-1
Fiscal Year 2020-21 Assessment Roll

ATTACHMENT 2

APN	District Classification	Street Light Charge	Safety Light Charge	Total Assessment
072-0350-023-0000	NONRES	\$ 36.53	\$ 2.56	\$ 39.08
072-0350-024-0000	SAFETY LIGHTS ONLY	\$ 0.00	\$ 2.56	\$ 2.56
072-0350-025-0000	SAFETY LIGHTS ONLY	\$ 0.00	\$ 2.56	\$ 2.56
072-0361-002-0000	NONRES	\$ 9.57	\$ 2.56	\$ 12.12
072-0361-003-0000	NONRES	\$ 7.31	\$ 2.56	\$ 9.86
072-0361-006-0000	NONRES	\$ 9.07	\$ 2.56	\$ 11.62
072-0361-007-0000	NONRES	\$ 7.05	\$ 2.56	\$ 9.60
072-0361-008-0000	NONRES	\$ 5.79	\$ 2.56	\$ 8.34
072-0361-009-0000	NONRES	\$ 9.57	\$ 2.56	\$ 12.12
072-0361-010-0000	NONRES	\$ 9.07	\$ 2.56	\$ 11.62
072-0361-011-0000	NONRES	\$ 7.81	\$ 2.56	\$ 10.36
072-0361-012-0000	NONRES	\$ 6.80	\$ 2.56	\$ 9.36
072-0361-013-0000	NONRES	\$ 9.07	\$ 2.56	\$ 11.62
072-0361-014-0000	NONRES	\$ 9.07	\$ 2.56	\$ 11.62
072-0361-015-0000	NONRES	\$ 7.05	\$ 2.56	\$ 9.60
072-0361-016-0000	NONRES	\$ 7.05	\$ 2.56	\$ 9.60
072-0361-017-0000	NONRES	\$ 8.82	\$ 2.56	\$ 11.38
072-0361-018-0000	NONRES	\$ 9.57	\$ 2.56	\$ 12.12
072-0361-019-0000	NONRES	\$ 7.31	\$ 2.56	\$ 9.86
072-0361-020-0000	NONRES	\$ 7.31	\$ 2.56	\$ 9.86
072-0361-021-0000	NONRES	\$ 9.57	\$ 2.56	\$ 12.12
072-0361-022-0000	NONRES	\$ 9.57	\$ 2.56	\$ 12.12
072-0361-023-0000	NONRES	\$ 7.31	\$ 2.56	\$ 9.86
072-0361-024-0000	NONRES	\$ 7.31	\$ 2.56	\$ 9.86
072-0361-025-0000	NONRES	\$ 9.57	\$ 2.56	\$ 12.12
072-0361-026-0000	NONRES	\$ 9.57	\$ 2.56	\$ 12.12
072-0361-027-0000	NONRES	\$ 7.31	\$ 2.56	\$ 9.86
072-0361-028-0000	NONRES	\$ 7.31	\$ 2.56	\$ 9.86
072-0361-029-0000	NONRES	\$ 9.57	\$ 2.56	\$ 12.12
072-0361-030-0000	NONRES	\$ 9.57	\$ 2.56	\$ 12.12
072-0361-031-0000	NONRES	\$ 7.31	\$ 2.56	\$ 9.86
072-0361-032-0000	NONRES	\$ 7.31	\$ 2.56	\$ 9.86
072-0361-033-0000	NONRES	\$ 10.83	\$ 2.56	\$ 13.38
072-0361-050-0000	NONRES	\$ 9.57	\$ 2.56	\$ 12.12
072-0361-051-0000	NONRES	\$ 6.80	\$ 2.56	\$ 9.36
072-0361-052-0000	NONRES	\$ 7.81	\$ 2.56	\$ 10.36
072-0361-053-0000	NONRES	\$ 8.31	\$ 2.56	\$ 10.86
072-0361-054-0000	NONRES	\$ 5.04	\$ 2.56	\$ 7.60
072-0361-055-0000	NONRES	\$ 3.53	\$ 2.56	\$ 6.08
072-0361-056-0000	NONRES	\$ 4.79	\$ 2.56	\$ 7.34
072-0361-057-0000	NONRES	\$ 6.05	\$ 2.56	\$ 8.60
072-0361-058-0000	NONRES	\$ 9.32	\$ 2.56	\$ 11.88
072-0361-059-0000	NONRES	\$ 7.31	\$ 2.56	\$ 9.86
072-0361-060-0000	NONRES	\$ 7.31	\$ 2.56	\$ 9.86

ITEM 10.4.

City of Rancho Cordova
Lighting District No. 2012-1
Fiscal Year 2020-21 Assessment Roll

ATTACHMENT 2

APN	District Classification	Street Light Charge	Safety Light Charge	Total Assessment
072-0361-061-0000	NONRES	\$ 9.57	\$ 2.56	\$ 12.12
072-0361-062-0000	NONRES	\$ 9.57	\$ 2.56	\$ 12.12
072-0361-063-0000	NONRES	\$ 7.31	\$ 2.56	\$ 9.86
072-0361-064-0000	NONRES	\$ 7.31	\$ 2.56	\$ 9.86
072-0361-065-0000	NONRES	\$ 9.57	\$ 2.56	\$ 12.12
072-0361-066-0000	NONRES	\$ 9.57	\$ 2.56	\$ 12.12
072-0361-067-0000	NONRES	\$ 7.31	\$ 2.56	\$ 9.86
072-0361-068-0000	NONRES	\$ 7.31	\$ 2.56	\$ 9.86
072-0361-069-0000	NONRES	\$ 9.57	\$ 2.56	\$ 12.12
072-0361-070-0000	NONRES	\$ 7.31	\$ 2.56	\$ 9.86
072-0361-071-0000	NONRES	\$ 35.52	\$ 2.56	\$ 38.08
072-0361-072-0000	NONRES	\$ 9.57	\$ 2.56	\$ 12.12
072-0361-073-0000	NONRES	\$ 7.31	\$ 2.56	\$ 9.86
072-0361-074-0000	NONRES	\$ 7.31	\$ 2.56	\$ 9.86
072-0361-075-0000	NONRES	\$ 9.57	\$ 2.56	\$ 12.12
072-0361-076-0000	NONRES	\$ 9.57	\$ 2.56	\$ 12.12
072-0361-077-0000	NONRES	\$ 7.31	\$ 2.56	\$ 9.86
072-0361-078-0000	NONRES	\$ 7.31	\$ 2.56	\$ 9.86
072-0361-079-0000	NONRES	\$ 36.02	\$ 2.56	\$ 38.58
072-0361-080-0000	NONRES	\$ 8.06	\$ 2.56	\$ 10.62
072-0361-081-0000	NONRES	\$ 42.32	\$ 2.56	\$ 44.88
072-0361-082-0000	NONRES	\$ 10.33	\$ 2.56	\$ 12.88
072-0361-083-0000	NONRES	\$ 4.79	\$ 2.56	\$ 7.34
072-0361-084-0000	NONRES	\$ 4.79	\$ 2.56	\$ 7.34
072-0361-085-0000	NONRES	\$ 10.33	\$ 2.56	\$ 12.88
072-0361-086-0000	NONRES	\$ 42.07	\$ 2.56	\$ 44.62
072-0361-087-0000	NONRES	\$ 11.84	\$ 2.56	\$ 14.40
072-0361-088-0000	NONRES	\$ 8.31	\$ 2.56	\$ 10.86
072-0361-089-0000	NONRES	\$ 9.82	\$ 2.56	\$ 12.38
072-0362-001-0000	NONRES	\$ 46.60	\$ 2.56	\$ 49.16
072-0362-002-0000	NONRES	\$ 5.54	\$ 2.56	\$ 8.10
072-0362-003-0000	NONRES	\$ 4.79	\$ 2.56	\$ 7.34
072-0362-004-0000	NONRES	\$ 7.05	\$ 2.56	\$ 9.60
072-0362-005-0000	NONRES	\$ 5.54	\$ 2.56	\$ 8.10
072-0362-006-0000	NONRES	\$ 50.13	\$ 2.56	\$ 52.68
072-0362-007-0000	NONRES	\$ 50.63	\$ 2.56	\$ 53.18
072-0362-008-0000	NONRES	\$ 7.81	\$ 2.56	\$ 10.36
072-0362-009-0000	NONRES	\$ 7.81	\$ 2.56	\$ 10.36
072-0362-010-0000	NONRES	\$ 9.57	\$ 2.56	\$ 12.12
072-0362-011-0000	NONRES	\$ 9.57	\$ 2.56	\$ 12.12
072-0362-012-0000	NONRES	\$ 7.81	\$ 2.56	\$ 10.36
072-0362-013-0000	NONRES	\$ 7.81	\$ 2.56	\$ 10.36
072-0362-014-0000	NONRES	\$ 9.57	\$ 2.56	\$ 12.12
072-0362-015-0000	NONRES	\$ 9.57	\$ 2.56	\$ 12.12

ITEM 10.4.

City of Rancho Cordova
Lighting District No. 2012-1
Fiscal Year 2020-21 Assessment Roll

ATTACHMENT 2

APN	District Classification	Street Light Charge	Safety Light Charge	Total Assessment
072-0362-016-0000	NONRES	\$ 7.81	\$ 2.56	\$ 10.36
072-0362-017-0000	NONRES	\$ 7.56	\$ 2.56	\$ 10.12
072-0362-018-0000	NONRES	\$ 36.02	\$ 2.56	\$ 38.58
072-0362-019-0000	NONRES	\$ 9.57	\$ 2.56	\$ 12.12
072-0362-020-0000	NONRES	\$ 7.56	\$ 2.56	\$ 10.12
072-0362-021-0000	NONRES	\$ 7.56	\$ 2.56	\$ 10.12
072-0362-022-0000	NONRES	\$ 9.57	\$ 2.56	\$ 12.12
072-0362-023-0000	NONRES	\$ 9.57	\$ 2.56	\$ 12.12
072-0362-024-0000	NONRES	\$ 7.56	\$ 2.56	\$ 10.12
072-0362-025-0000	NONRES	\$ 7.56	\$ 2.56	\$ 10.12
072-0362-026-0000	NONRES	\$ 49.88	\$ 2.56	\$ 52.44
072-0363-001-0000	NONRES	\$ 36.27	\$ 2.56	\$ 38.82
072-0363-002-0000	NONRES	\$ 7.31	\$ 2.56	\$ 9.86
072-0363-003-0000	NONRES	\$ 7.56	\$ 2.56	\$ 10.12
072-0363-004-0000	NONRES	\$ 9.57	\$ 2.56	\$ 12.12
072-0363-005-0000	NONRES	\$ 9.57	\$ 2.56	\$ 12.12
072-0363-006-0000	NONRES	\$ 7.56	\$ 2.56	\$ 10.12
072-0363-007-0000	NONRES	\$ 7.56	\$ 2.56	\$ 10.12
072-0363-008-0000	NONRES	\$ 9.57	\$ 2.56	\$ 12.12
072-0363-009-0000	NONRES	\$ 9.57	\$ 2.56	\$ 12.12
072-0363-010-0000	NONRES	\$ 7.56	\$ 2.56	\$ 10.12
072-0363-011-0000	NONRES	\$ 7.56	\$ 2.56	\$ 10.12
072-0363-012-0000	NONRES	\$ 9.57	\$ 2.56	\$ 12.12
072-0363-013-0000	NONRES	\$ 9.57	\$ 2.56	\$ 12.12
072-0363-014-0000	NONRES	\$ 7.56	\$ 2.56	\$ 10.12
072-0363-015-0000	NONRES	\$ 7.56	\$ 2.56	\$ 10.12
072-0363-016-0000	NONRES	\$ 9.57	\$ 2.56	\$ 12.12
072-0363-017-0000	NONRES	\$ 9.57	\$ 2.56	\$ 12.12
072-0363-018-0000	NONRES	\$ 7.56	\$ 2.56	\$ 10.12
072-0363-019-0000	NONRES	\$ 7.56	\$ 2.56	\$ 10.12
072-0363-020-0000	NONRES	\$ 9.57	\$ 2.56	\$ 12.12
072-0363-021-0000	NONRES	\$ 9.57	\$ 2.56	\$ 12.12
072-0363-022-0000	NONRES	\$ 7.56	\$ 2.56	\$ 10.12
072-0363-023-0000	NONRES	\$ 7.56	\$ 2.56	\$ 10.12
072-0363-024-0000	NONRES	\$ 9.57	\$ 2.56	\$ 12.12
072-0363-025-0000	NONRES	\$ 9.57	\$ 2.56	\$ 12.12
072-0363-026-0000	NONRES	\$ 7.56	\$ 2.56	\$ 10.12
072-0363-027-0000	NONRES	\$ 7.56	\$ 2.56	\$ 10.12
072-0363-028-0000	NONRES	\$ 9.57	\$ 2.56	\$ 12.12
072-0363-029-0000	NONRES	\$ 9.57	\$ 2.56	\$ 12.12
072-0363-030-0000	NONRES	\$ 7.56	\$ 2.56	\$ 10.12
072-0363-031-0000	NONRES	\$ 7.56	\$ 2.56	\$ 10.12
072-0363-032-0000	NONRES	\$ 9.57	\$ 2.56	\$ 12.12
072-0363-033-0000	NONRES	\$ 7.56	\$ 2.56	\$ 10.12

ITEM 10.4.

City of Rancho Cordova
Lighting District No. 2012-1
Fiscal Year 2020-21 Assessment Roll

ATTACHMENT 2

APN	District Classification	Street Light Charge	Safety Light Charge	Total Assessment
072-0363-034-0000	NONRES	\$ 41.82	\$ 2.56	\$ 44.38
072-0364-001-0000	NONRES	\$ 36.53	\$ 2.56	\$ 39.08
072-0364-002-0000	NONRES	\$ 7.31	\$ 2.56	\$ 9.86
072-0364-003-0000	NONRES	\$ 9.57	\$ 2.56	\$ 12.12
072-0364-004-0000	NONRES	\$ 7.31	\$ 2.56	\$ 9.86
072-0364-005-0000	NONRES	\$ 7.31	\$ 2.56	\$ 9.86
072-0364-006-0000	NONRES	\$ 9.57	\$ 2.56	\$ 12.12
072-0364-007-0000	NONRES	\$ 9.57	\$ 2.56	\$ 12.12
072-0364-008-0000	NONRES	\$ 7.31	\$ 2.56	\$ 9.86
072-0364-009-0000	NONRES	\$ 7.31	\$ 2.56	\$ 9.86
072-0364-010-0000	NONRES	\$ 9.57	\$ 2.56	\$ 12.12
072-0364-011-0000	NONRES	\$ 9.57	\$ 2.56	\$ 12.12
072-0364-012-0000	NONRES	\$ 7.31	\$ 2.56	\$ 9.86
072-0364-013-0000	NONRES	\$ 7.31	\$ 2.56	\$ 9.86
072-0364-014-0000	NONRES	\$ 36.53	\$ 2.56	\$ 39.08
072-0364-015-0000	NONRES	\$ 36.27	\$ 2.56	\$ 38.82
072-0364-016-0000	NONRES	\$ 7.31	\$ 2.56	\$ 9.86
072-0364-017-0000	NONRES	\$ 7.31	\$ 2.56	\$ 9.86
072-0364-018-0000	NONRES	\$ 9.57	\$ 2.56	\$ 12.12
072-0364-019-0000	NONRES	\$ 9.57	\$ 2.56	\$ 12.12
072-0364-020-0000	NONRES	\$ 7.31	\$ 2.56	\$ 9.86
072-0364-021-0000	NONRES	\$ 7.31	\$ 2.56	\$ 9.86
072-0364-022-0000	NONRES	\$ 9.57	\$ 2.56	\$ 12.12
072-0364-023-0000	NONRES	\$ 9.57	\$ 2.56	\$ 12.12
072-0364-024-0000	NONRES	\$ 7.31	\$ 2.56	\$ 9.86
072-0364-025-0000	NONRES	\$ 7.31	\$ 2.56	\$ 9.86
072-0364-026-0000	NONRES	\$ 9.57	\$ 2.56	\$ 12.12
072-0364-027-0000	NONRES	\$ 7.31	\$ 2.56	\$ 9.86
072-0364-028-0000	NONRES	\$ 36.27	\$ 2.56	\$ 38.82
072-0370-045-0000	SAFETY LIGHTS ONLY	\$ 0.00	\$ 2.56	\$ 2.56
072-0370-046-0000	SAFETY LIGHTS ONLY	\$ 0.00	\$ 2.56	\$ 2.56
072-0370-047-0000	SAFETY LIGHTS ONLY	\$ 0.00	\$ 2.56	\$ 2.56
072-0370-048-0000	SAFETY LIGHTS ONLY	\$ 0.00	\$ 2.56	\$ 2.56
072-0370-060-0000	NONRES	\$ 210.08	\$ 2.56	\$ 212.64
072-0370-063-0000	NONRES	\$ 365.26	\$ 2.56	\$ 367.82
072-0370-066-0000	SAFETY LIGHTS ONLY	\$ 0.00	\$ 2.56	\$ 2.56
072-0370-071-0000	SAFETY LIGHTS ONLY	\$ 0.00	\$ 2.56	\$ 2.56
072-0370-087-0000	SAFETY LIGHTS ONLY	\$ 0.00	\$ 2.56	\$ 2.56
072-0370-089-0000	SAFETY LIGHTS ONLY	\$ 0.00	\$ 2.56	\$ 2.56
072-0370-092-0000	SAFETY LIGHTS ONLY	\$ 0.00	\$ 2.56	\$ 2.56
072-0370-096-0000	NONRES	\$ 642.85	\$ 2.56	\$ 645.40
072-0370-102-0000	SAFETY LIGHTS ONLY	\$ 0.00	\$ 2.56	\$ 2.56
072-0370-103-0000	SAFETY LIGHTS ONLY	\$ 0.00	\$ 2.56	\$ 2.56
072-0370-104-0000	SAFETY LIGHTS ONLY	\$ 0.00	\$ 2.56	\$ 2.56

ITEM 10.4.

City of Rancho Cordova
Lighting District No. 2012-1
Fiscal Year 2020-21 Assessment Roll

ATTACHMENT 2

APN	District Classification	Street Light Charge	Safety Light Charge	Total Assessment
072-0370-105-0000	SAFETY LIGHTS ONLY	\$ 0.00	\$ 2.56	\$ 2.56
072-0380-004-0000	NONRES	\$ 82.37	\$ 2.56	\$ 84.92
072-0380-005-0000	NONRES	\$ 76.07	\$ 2.56	\$ 78.62
072-0380-006-0000	NONRES	\$ 75.57	\$ 2.56	\$ 78.12
072-0380-007-0000	NONRES	\$ 75.57	\$ 2.56	\$ 78.12
072-0380-008-0000	NONRES	\$ 112.85	\$ 2.56	\$ 115.40
072-0380-009-0000	NONRES	\$ 75.57	\$ 2.56	\$ 78.12
072-0380-010-0000	NONRES	\$ 75.57	\$ 2.56	\$ 78.12
072-0380-011-0000	NONRES	\$ 95.97	\$ 2.56	\$ 98.52
072-0380-013-0000	NONRES	\$ 75.57	\$ 2.56	\$ 78.12
072-0380-022-0000	NONRES	\$ 37.79	\$ 2.56	\$ 40.34
072-0380-024-0000	NONRES	\$ 166.00	\$ 2.56	\$ 168.56
072-0380-025-0000	NONRES	\$ 38.04	\$ 2.56	\$ 40.60
072-0380-026-0000	NONRES	\$ 40.56	\$ 2.56	\$ 43.12
072-0380-027-0000	NONRES	\$ 46.35	\$ 2.56	\$ 48.90
072-0380-028-0000	NONRES	\$ 166.25	\$ 2.56	\$ 168.80
072-0380-029-0000	NONRES	\$ 68.01	\$ 2.56	\$ 70.56
072-0380-030-0000	NONRES	\$ 72.30	\$ 2.56	\$ 74.86
072-0380-031-0000	NONRES	\$ 52.14	\$ 2.56	\$ 54.70
072-0380-032-0000	NONRES	\$ 81.11	\$ 2.56	\$ 83.66
072-0380-033-0000	NONRES	\$ 28.21	\$ 2.56	\$ 30.76
072-0380-034-0000	NONRES	\$ 165.25	\$ 2.56	\$ 167.80
072-0380-035-0000	NONRES	\$ 90.68	\$ 2.56	\$ 93.24
072-0380-036-0000	NONRES	\$ 78.59	\$ 2.56	\$ 81.14
072-0380-037-0000	SAFETY LIGHTS ONLY	\$ 0.00	\$ 2.56	\$ 2.56
072-0380-038-0000	NONRES	\$ 172.55	\$ 2.56	\$ 175.10
072-0380-039-0000	NONRES	\$ 37.79	\$ 2.56	\$ 40.34
072-0380-040-0000	NONRES	\$ 37.79	\$ 2.56	\$ 40.34
072-0390-002-0000	NONRES	\$ 75.82	\$ 2.56	\$ 78.38
072-0390-007-0000	NONRES	\$ 70.53	\$ 2.56	\$ 73.08
072-0390-015-0000	NONRES	\$ 103.28	\$ 2.56	\$ 105.84
072-0390-017-0000	NONRES	\$ 43.58	\$ 2.56	\$ 46.14
072-0390-018-0000	NONRES	\$ 42.82	\$ 2.56	\$ 45.38
072-0390-021-0000	SAFETY LIGHTS ONLY	\$ 0.00	\$ 2.56	\$ 2.56
072-0390-022-0000	NONRES	\$ 37.79	\$ 2.56	\$ 40.34
072-0390-023-0000	NONRES	\$ 37.79	\$ 2.56	\$ 40.34
072-0390-025-0000	NONRES	\$ 230.74	\$ 2.56	\$ 233.30
072-0390-026-0000	NONRES	\$ 68.01	\$ 2.56	\$ 70.56
072-0390-030-0000	NONRES	\$ 77.33	\$ 2.56	\$ 79.88
072-0390-031-0000	NONRES	\$ 90.94	\$ 2.56	\$ 93.50
072-0390-032-0000	SAFETY LIGHTS ONLY	\$ 0.00	\$ 2.56	\$ 2.56
072-0390-034-0000	NONRES	\$ 72.55	\$ 2.56	\$ 75.10
072-0390-035-0000	NONRES	\$ 52.65	\$ 2.56	\$ 55.20
072-0390-036-0000	NONRES	\$ 59.95	\$ 2.56	\$ 62.50

ITEM 10.4.

City of Rancho Cordova
Lighting District No. 2012-1
Fiscal Year 2020-21 Assessment Roll

ATTACHMENT 2

APN	District Classification	Street Light Charge	Safety Light Charge	Total Assessment
072-0390-037-0000	NONRES	\$ 43.83	\$ 2.56	\$ 46.38
072-0390-038-0000	SAFETY LIGHTS ONLY	\$ 0.00	\$ 2.56	\$ 2.56
072-0390-040-0000	SAFETY LIGHTS ONLY	\$ 0.00	\$ 2.56	\$ 2.56
072-0390-041-0000	NONRES	\$ 71.79	\$ 2.56	\$ 74.34
072-0390-042-0000	NONRES	\$ 113.36	\$ 2.56	\$ 115.92
072-0390-044-0000	SAFETY LIGHTS ONLY	\$ 0.00	\$ 2.56	\$ 2.56
072-0390-045-0000	NONRES	\$ 91.19	\$ 2.56	\$ 93.74
072-0390-046-0000	NONRES	\$ 10.83	\$ 2.56	\$ 13.38
072-0390-047-0000	NONRES	\$ 43.58	\$ 2.56	\$ 46.14
072-0390-048-0000	SAFETY LIGHTS ONLY	\$ 0.00	\$ 2.56	\$ 2.56
072-0400-004-0000	NONRES	\$ 42.82	\$ 2.56	\$ 45.38
072-0400-009-0000	NONRES	\$ 122.17	\$ 2.56	\$ 124.72
072-0400-010-0000	NONRES	\$ 42.82	\$ 2.56	\$ 45.38
072-0400-011-0000	NONRES	\$ 42.82	\$ 2.56	\$ 45.38
072-0400-012-0001	NONRES	\$ 5.29	\$ 2.56	\$ 7.84
072-0400-012-0002	NONRES	\$ 5.29	\$ 2.56	\$ 7.84
072-0400-012-0003	NONRES	\$ 5.29	\$ 2.56	\$ 7.84
072-0400-012-0004	NONRES	\$ 5.29	\$ 2.56	\$ 7.84
072-0400-012-0005	NONRES	\$ 5.29	\$ 2.56	\$ 7.84
072-0400-012-0006	NONRES	\$ 5.29	\$ 2.56	\$ 7.84
072-0400-012-0007	NONRES	\$ 5.29	\$ 2.56	\$ 7.84
072-0400-012-0008	NONRES	\$ 5.29	\$ 2.56	\$ 7.84
072-0400-022-0000	SAFETY LIGHTS ONLY	\$ 0.00	\$ 2.56	\$ 2.56
072-0400-024-0000	NONRES	\$ 84.39	\$ 2.56	\$ 86.94
072-0400-025-0000	NONRES	\$ 80.10	\$ 2.56	\$ 82.66
072-0400-026-0000	NONRES	\$ 33.75	\$ 2.56	\$ 36.30
072-0400-027-0000	NONRES	\$ 84.13	\$ 2.56	\$ 86.68
072-0400-028-0000	NONRES	\$ 153.66	\$ 2.56	\$ 156.22
072-0410-005-0000	NONRES	\$ 23.17	\$ 2.56	\$ 25.72
072-0410-006-0000	NONRES	\$ 53.40	\$ 2.56	\$ 55.96
072-0410-008-0000	NONRES	\$ 52.90	\$ 2.56	\$ 55.46
072-0410-013-0000	NONRES	\$ 50.38	\$ 2.56	\$ 52.94
072-0410-014-0000	NONRES	\$ 173.81	\$ 2.56	\$ 176.36
072-0410-015-0000	NONRES	\$ 224.69	\$ 2.56	\$ 227.24
072-0410-016-0001	NONRES	\$ 9.32	\$ 2.56	\$ 11.88
072-0410-016-0002	NONRES	\$ 9.32	\$ 2.56	\$ 11.88
072-0410-016-0003	NONRES	\$ 9.32	\$ 2.56	\$ 11.88
072-0410-016-0004	NONRES	\$ 9.32	\$ 2.56	\$ 11.88
072-0410-016-0005	NONRES	\$ 9.32	\$ 2.56	\$ 11.88
072-0410-016-0006	NONRES	\$ 9.32	\$ 2.56	\$ 11.88
072-0410-016-0007	NONRES	\$ 9.32	\$ 2.56	\$ 11.88
072-0410-016-0008	NONRES	\$ 9.32	\$ 2.56	\$ 11.88
072-0410-016-0009	NONRES	\$ 9.32	\$ 2.56	\$ 11.88
072-0410-016-0010	NONRES	\$ 9.32	\$ 2.56	\$ 11.88

ITEM 10.4.

City of Rancho Cordova
Lighting District No. 2012-1
Fiscal Year 2020-21 Assessment Roll

ATTACHMENT 2

APN	District Classification	Street Light Charge	Safety Light Charge	Total Assessment
072-0410-016-0011	NONRES	\$ 9.32	\$ 2.56	\$ 11.88
072-0410-016-0012	NONRES	\$ 9.32	\$ 2.56	\$ 11.88
072-0410-016-0013	NONRES	\$ 9.32	\$ 2.56	\$ 11.88
072-0410-016-0014	NONRES	\$ 9.32	\$ 2.56	\$ 11.88
072-0410-016-0015	NONRES	\$ 9.32	\$ 2.56	\$ 11.88
072-0410-016-0016	NONRES	\$ 9.32	\$ 2.56	\$ 11.88
072-0410-016-0017	NONRES	\$ 9.32	\$ 2.56	\$ 11.88
072-0410-017-0000	NONRES	\$ 52.90	\$ 2.56	\$ 55.46
072-0410-018-0001	NONRES	\$ 3.53	\$ 2.56	\$ 6.08
072-0410-018-0002	NONRES	\$ 3.53	\$ 2.56	\$ 6.08
072-0410-018-0003	NONRES	\$ 3.53	\$ 2.56	\$ 6.08
072-0410-018-0004	NONRES	\$ 3.53	\$ 2.56	\$ 6.08
072-0410-018-0005	NONRES	\$ 3.53	\$ 2.56	\$ 6.08
072-0410-018-0006	NONRES	\$ 3.53	\$ 2.56	\$ 6.08
072-0410-018-0007	NONRES	\$ 3.53	\$ 2.56	\$ 6.08
072-0410-018-0008	NONRES	\$ 3.53	\$ 2.56	\$ 6.08
072-0410-018-0009	NONRES	\$ 3.53	\$ 2.56	\$ 6.08
072-0410-018-0010	NONRES	\$ 3.53	\$ 2.56	\$ 6.08
072-0410-018-0011	NONRES	\$ 3.53	\$ 2.56	\$ 6.08
072-0410-018-0012	NONRES	\$ 3.53	\$ 2.56	\$ 6.08
072-0410-018-0013	NONRES	\$ 3.53	\$ 2.56	\$ 6.08
072-0410-018-0014	NONRES	\$ 3.53	\$ 2.56	\$ 6.08
072-0410-018-0015	NONRES	\$ 3.53	\$ 2.56	\$ 6.08
072-0410-019-0000	NONRES	\$ 52.90	\$ 2.56	\$ 55.46
072-0410-023-0000	NONRES	\$ 50.38	\$ 2.56	\$ 52.94
072-0410-024-0000	NONRES	\$ 52.90	\$ 2.56	\$ 55.46
072-0410-028-0000	NONRES	\$ 53.15	\$ 2.56	\$ 55.70
072-0410-031-0000	NONRES	\$ 52.90	\$ 2.56	\$ 55.46
072-0410-034-0000	NONRES	\$ 103.28	\$ 2.56	\$ 105.84
072-0410-035-0000	NONRES	\$ 52.40	\$ 2.56	\$ 54.96
072-0410-036-0000	NONRES	\$ 91.94	\$ 2.56	\$ 94.50
072-0410-037-0000	NONRES	\$ 29.47	\$ 2.56	\$ 32.02
072-0410-038-0000	NONRES	\$ 42.32	\$ 2.56	\$ 44.88
072-0410-041-0000	SAFETY LIGHTS ONLY	\$ 0.00	\$ 2.56	\$ 2.56
072-0410-042-0000	SAFETY LIGHTS ONLY	\$ 0.00	\$ 2.56	\$ 2.56
072-0410-043-0000	NONRES	\$ 43.33	\$ 2.56	\$ 45.88
072-0410-044-0000	NONRES	\$ 38.79	\$ 2.56	\$ 41.34
072-0410-046-0000	NONRES	\$ 52.90	\$ 2.56	\$ 55.46
072-0410-047-0000	SAFETY LIGHTS ONLY	\$ 0.00	\$ 2.56	\$ 2.56
072-0410-050-0000	NONRES	\$ 61.72	\$ 2.56	\$ 64.28
072-0410-051-0000	NONRES	\$ 57.94	\$ 2.56	\$ 60.50
072-0410-053-0000	NONRES	\$ 26.45	\$ 2.56	\$ 29.00
072-0410-054-0000	NONRES	\$ 26.45	\$ 2.56	\$ 29.00
072-0410-055-0000	SAFETY LIGHTS ONLY	\$ 0.00	\$ 2.56	\$ 2.56

ITEM 10.4.

City of Rancho Cordova
Lighting District No. 2012-1
Fiscal Year 2020-21 Assessment Roll

ATTACHMENT 2

APN	District Classification	Street Light Charge	Safety Light Charge	Total Assessment
072-0410-056-0000	SAFETY LIGHTS ONLY	\$ 0.00	\$ 2.56	\$ 2.56
072-0410-057-0000	SAFETY LIGHTS ONLY	\$ 0.00	\$ 2.56	\$ 2.56
072-0410-058-0000	SAFETY LIGHTS ONLY	\$ 0.00	\$ 2.56	\$ 2.56
072-0410-059-0000	NONRES	\$ 26.45	\$ 2.56	\$ 29.00
072-0410-060-0000	NONRES	\$ 26.45	\$ 2.56	\$ 29.00
072-0410-090-0000	NONRES	\$ 105.80	\$ 2.56	\$ 108.36
072-0410-091-0000	NONRES	\$ 91.44	\$ 2.56	\$ 94.00
072-0410-092-0000	NONRES	\$ 26.45	\$ 2.56	\$ 29.00
072-0410-093-0000	NONRES	\$ 26.95	\$ 2.56	\$ 29.50
072-0410-094-0000	NONRES	\$ 40.05	\$ 2.56	\$ 42.60
072-0410-095-0000	NONRES	\$ 116.88	\$ 2.56	\$ 119.44
072-0410-096-0000	SAFETY LIGHTS ONLY	\$ 0.00	\$ 2.56	\$ 2.56
072-0410-097-0000	NONRES	\$ 52.90	\$ 2.56	\$ 55.46
072-0410-098-0000	NONRES	\$ 25.69	\$ 2.56	\$ 28.24
072-0410-099-0000	NONRES	\$ 27.21	\$ 2.56	\$ 29.76
072-0420-001-0000	NONRES	\$ 103.03	\$ 2.56	\$ 105.58
072-0420-004-0000	NONRES	\$ 111.09	\$ 2.56	\$ 113.64
072-0420-005-0000	NONRES	\$ 52.90	\$ 2.56	\$ 55.46
072-0420-006-0000	NONRES	\$ 158.45	\$ 2.56	\$ 161.00
072-0420-008-0000	NONRES	\$ 52.90	\$ 2.56	\$ 55.46
072-0420-010-0000	NONRES	\$ 217.89	\$ 2.56	\$ 220.44
072-0420-011-0000	NONRES	\$ 48.36	\$ 2.56	\$ 50.92
072-0420-012-0000	NONRES	\$ 105.04	\$ 2.56	\$ 107.60
072-0420-013-0000	NONRES	\$ 98.24	\$ 2.56	\$ 100.80
072-0420-014-0000	NONRES	\$ 32.75	\$ 2.56	\$ 35.30
072-0420-015-0000	NONRES	\$ 43.07	\$ 2.56	\$ 45.62
072-0420-016-0000	NONRES	\$ 61.97	\$ 2.56	\$ 64.52
072-0430-009-0000	NONRES	\$ 10.08	\$ 2.56	\$ 12.64
072-0430-012-0000	NONRES	\$ 37.79	\$ 2.56	\$ 40.34
072-0430-020-0000	NONRES	\$ 37.79	\$ 2.56	\$ 40.34
072-0430-022-0000	NONRES	\$ 38.29	\$ 2.56	\$ 40.84
072-0430-026-0001	NONRES	\$ 4.28	\$ 2.56	\$ 6.84
072-0430-026-0002	NONRES	\$ 4.28	\$ 2.56	\$ 6.84
072-0430-026-0003	NONRES	\$ 4.28	\$ 2.56	\$ 6.84
072-0430-026-0004	NONRES	\$ 4.28	\$ 2.56	\$ 6.84
072-0430-026-0005	NONRES	\$ 4.28	\$ 2.56	\$ 6.84
072-0430-026-0006	NONRES	\$ 4.28	\$ 2.56	\$ 6.84
072-0430-026-0007	NONRES	\$ 4.28	\$ 2.56	\$ 6.84
072-0430-026-0008	NONRES	\$ 4.28	\$ 2.56	\$ 6.84
072-0430-027-0000	NONRES	\$ 34.01	\$ 2.56	\$ 36.56
072-0430-028-0000	NONRES	\$ 34.01	\$ 2.56	\$ 36.56
072-0430-031-0000	NONRES	\$ 123.93	\$ 2.56	\$ 126.48
072-0430-032-0000	NONRES	\$ 123.93	\$ 2.56	\$ 126.48
072-0430-033-0000	NONRES	\$ 34.01	\$ 2.56	\$ 36.56

ITEM 10.4.

City of Rancho Cordova
Lighting District No. 2012-1
Fiscal Year 2020-21 Assessment Roll

ATTACHMENT 2

APN	District Classification	Street Light Charge	Safety Light Charge	Total Assessment
072-0430-036-0000	NONRES	\$ 34.01	\$ 2.56	\$ 36.56
072-0430-037-0000	NONRES	\$ 34.01	\$ 2.56	\$ 36.56
072-0430-038-0000	NONRES	\$ 181.87	\$ 2.56	\$ 184.42
072-0430-043-0000	NONRES	\$ 38.29	\$ 2.56	\$ 40.84
072-0430-044-0000	SAFETY LIGHTS ONLY	\$ 0.00	\$ 2.56	\$ 2.56
072-0430-045-0000	SAFETY LIGHTS ONLY	\$ 0.00	\$ 2.56	\$ 2.56
072-0430-046-0000	SAFETY LIGHTS ONLY	\$ 0.00	\$ 2.56	\$ 2.56
072-0430-047-0000	SAFETY LIGHTS ONLY	\$ 0.00	\$ 2.56	\$ 2.56
072-0430-048-0000	NONRES	\$ 37.79	\$ 2.56	\$ 40.34
072-0430-049-0001	NONRES	\$ 6.30	\$ 2.56	\$ 8.86
072-0430-049-0002	NONRES	\$ 6.30	\$ 2.56	\$ 8.86
072-0430-049-0003	NONRES	\$ 6.30	\$ 2.56	\$ 8.86
072-0430-049-0004	NONRES	\$ 6.30	\$ 2.56	\$ 8.86
072-0430-049-0005	NONRES	\$ 6.30	\$ 2.56	\$ 8.86
072-0430-049-0006	NONRES	\$ 6.30	\$ 2.56	\$ 8.86
072-0430-054-0000	NONRES	\$ 133.00	\$ 2.56	\$ 135.56
072-0430-055-0000	SAFETY LIGHTS ONLY	\$ 0.00	\$ 2.56	\$ 2.56
072-0430-056-0000	NONRES	\$ 50.13	\$ 2.56	\$ 52.68
072-0430-057-0000	NONRES	\$ 51.14	\$ 2.56	\$ 53.70
072-0430-060-0000	NONRES	\$ 107.31	\$ 2.56	\$ 109.86
072-0430-061-0000	SAFETY LIGHTS ONLY	\$ 0.00	\$ 2.56	\$ 2.56
072-0430-062-0001	SAFETY LIGHTS ONLY	\$ 0.00	\$ 2.56	\$ 2.56
072-0430-062-0002	SAFETY LIGHTS ONLY	\$ 0.00	\$ 2.56	\$ 2.56
072-0430-062-0003	SAFETY LIGHTS ONLY	\$ 0.00	\$ 2.56	\$ 2.56
072-0430-062-0004	SAFETY LIGHTS ONLY	\$ 0.00	\$ 2.56	\$ 2.56
072-0430-063-0000	NONRES	\$ 37.03	\$ 2.56	\$ 39.58
072-0430-067-0000	NONRES	\$ 68.01	\$ 2.56	\$ 70.56
072-0430-068-0000	NONRES	\$ 181.37	\$ 2.56	\$ 183.92
072-0430-070-0000	NONRES	\$ 7.56	\$ 2.56	\$ 10.12
072-0430-072-0000	NONRES	\$ 77.33	\$ 2.56	\$ 79.88
072-0430-073-0001	NONRES	\$ 0.76	\$ 2.56	\$ 3.32
072-0430-073-0002	NONRES	\$ 0.76	\$ 2.56	\$ 3.32
072-0430-073-0003	NONRES	\$ 0.76	\$ 2.56	\$ 3.32
072-0430-073-0004	NONRES	\$ 0.76	\$ 2.56	\$ 3.32
072-0430-073-0005	NONRES	\$ 0.76	\$ 2.56	\$ 3.32
072-0430-073-0006	NONRES	\$ 0.76	\$ 2.56	\$ 3.32
072-0430-073-0007	NONRES	\$ 0.76	\$ 2.56	\$ 3.32
072-0430-073-0008	NONRES	\$ 0.76	\$ 2.56	\$ 3.32
072-0430-073-0009	NONRES	\$ 0.76	\$ 2.56	\$ 3.32
072-0430-073-0010	NONRES	\$ 0.76	\$ 2.56	\$ 3.32
072-0430-073-0011	NONRES	\$ 0.76	\$ 2.56	\$ 3.32
072-0430-073-0012	NONRES	\$ 0.76	\$ 2.56	\$ 3.32
072-0430-073-0013	NONRES	\$ 0.76	\$ 2.56	\$ 3.32
072-0430-073-0014	NONRES	\$ 0.76	\$ 2.56	\$ 3.32

ITEM 10.4.

City of Rancho Cordova
Lighting District No. 2012-1
Fiscal Year 2020-21 Assessment Roll

ATTACHMENT 2

APN	District Classification	Street Light Charge	Safety Light Charge	Total Assessment
072-0430-073-0015	NONRES	\$ 0.76	\$ 2.56	\$ 3.32
072-0430-073-0016	NONRES	\$ 0.76	\$ 2.56	\$ 3.32
072-0430-073-0017	NONRES	\$ 0.76	\$ 2.56	\$ 3.32
072-0430-073-0018	NONRES	\$ 0.76	\$ 2.56	\$ 3.32
072-0430-073-0019	NONRES	\$ 0.76	\$ 2.56	\$ 3.32
072-0430-073-0020	NONRES	\$ 0.76	\$ 2.56	\$ 3.32
072-0430-073-0021	NONRES	\$ 0.76	\$ 2.56	\$ 3.32
072-0430-073-0022	NONRES	\$ 0.76	\$ 2.56	\$ 3.32
072-0430-073-0023	NONRES	\$ 0.76	\$ 2.56	\$ 3.32
072-0430-073-0024	NONRES	\$ 0.76	\$ 2.56	\$ 3.32
072-0430-073-0025	NONRES	\$ 0.76	\$ 2.56	\$ 3.32
072-0430-073-0026	NONRES	\$ 0.76	\$ 2.56	\$ 3.32
072-0430-073-0027	NONRES	\$ 0.76	\$ 2.56	\$ 3.32
072-0430-073-0028	NONRES	\$ 0.76	\$ 2.56	\$ 3.32
072-0430-073-0029	NONRES	\$ 0.76	\$ 2.56	\$ 3.32
072-0430-073-0030	NONRES	\$ 0.76	\$ 2.56	\$ 3.32
072-0430-073-0031	NONRES	\$ 0.76	\$ 2.56	\$ 3.32
072-0430-073-0032	NONRES	\$ 0.76	\$ 2.56	\$ 3.32
072-0430-073-0033	NONRES	\$ 0.76	\$ 2.56	\$ 3.32
072-0430-073-0034	NONRES	\$ 0.76	\$ 2.56	\$ 3.32
072-0430-073-0035	NONRES	\$ 0.76	\$ 2.56	\$ 3.32
072-0430-073-0036	NONRES	\$ 0.76	\$ 2.56	\$ 3.32
072-0430-073-0037	NONRES	\$ 0.76	\$ 2.56	\$ 3.32
072-0430-073-0038	NONRES	\$ 0.76	\$ 2.56	\$ 3.32
072-0430-073-0039	NONRES	\$ 0.76	\$ 2.56	\$ 3.32
072-0430-073-0040	NONRES	\$ 0.76	\$ 2.56	\$ 3.32
072-0430-073-0041	NONRES	\$ 0.76	\$ 2.56	\$ 3.32
072-0430-073-0042	NONRES	\$ 0.76	\$ 2.56	\$ 3.32
072-0430-073-0043	NONRES	\$ 0.76	\$ 2.56	\$ 3.32
072-0430-073-0044	NONRES	\$ 0.76	\$ 2.56	\$ 3.32
072-0430-073-0045	NONRES	\$ 0.76	\$ 2.56	\$ 3.32
072-0430-073-0046	NONRES	\$ 0.76	\$ 2.56	\$ 3.32
072-0430-074-0000	NONRES	\$ 36.78	\$ 2.56	\$ 39.34
072-0430-075-0000	NONRES	\$ 38.79	\$ 2.56	\$ 41.34
072-0430-077-0000	NONRES	\$ 118.90	\$ 2.56	\$ 121.46
072-0430-078-0000	NONRES	\$ 167.51	\$ 2.56	\$ 170.06
072-0430-079-0000	NONRES	\$ 87.16	\$ 2.56	\$ 89.72
072-0430-080-0000	NONRES	\$ 62.47	\$ 2.56	\$ 65.02
072-0430-081-0000	NONRES	\$ 65.49	\$ 2.56	\$ 68.04
072-0430-082-0000	SAFETY LIGHTS ONLY	\$ 0.00	\$ 2.56	\$ 2.56
072-0430-083-0001	NONRES	\$ 8.56	\$ 2.56	\$ 11.12
072-0430-083-0002	NONRES	\$ 8.56	\$ 2.56	\$ 11.12
072-0430-083-0003	NONRES	\$ 8.56	\$ 2.56	\$ 11.12
072-0430-083-0004	NONRES	\$ 8.56	\$ 2.56	\$ 11.12

ITEM 10.4.

City of Rancho Cordova
Lighting District No. 2012-1
Fiscal Year 2020-21 Assessment Roll

ATTACHMENT 2

APN	District Classification	Street Light Charge	Safety Light Charge	Total Assessment
072-0430-083-0005	NONRES	\$ 8.56	\$ 2.56	\$ 11.12
072-0430-083-0006	NONRES	\$ 8.56	\$ 2.56	\$ 11.12
072-0430-083-0007	NONRES	\$ 8.56	\$ 2.56	\$ 11.12
072-0430-083-0008	NONRES	\$ 8.56	\$ 2.56	\$ 11.12
072-0430-083-0009	NONRES	\$ 8.56	\$ 2.56	\$ 11.12
072-0430-083-0010	NONRES	\$ 8.56	\$ 2.56	\$ 11.12
072-0430-083-0011	NONRES	\$ 8.56	\$ 2.56	\$ 11.12
072-0430-083-0012	NONRES	\$ 8.56	\$ 2.56	\$ 11.12
072-0430-084-0000	NONRES	\$ 87.16	\$ 2.56	\$ 89.72
072-0440-006-0000	SAFETY LIGHTS ONLY	\$ 0.00	\$ 2.56	\$ 2.56
072-0440-007-0000	SAFETY LIGHTS ONLY	\$ 0.00	\$ 2.56	\$ 2.56
072-0440-008-0000	SAFETY LIGHTS ONLY	\$ 0.00	\$ 2.56	\$ 2.56
072-0440-011-0000	SAFETY LIGHTS ONLY	\$ 0.00	\$ 2.56	\$ 2.56
072-0440-012-0000	SAFETY LIGHTS ONLY	\$ 0.00	\$ 2.56	\$ 2.56
072-0440-013-0000	SAFETY LIGHTS ONLY	\$ 0.00	\$ 2.56	\$ 2.56
072-0440-015-0000	SAFETY LIGHTS ONLY	\$ 0.00	\$ 2.56	\$ 2.56
072-0440-016-0000	SAFETY LIGHTS ONLY	\$ 0.00	\$ 2.56	\$ 2.56
072-0440-017-0000	SAFETY LIGHTS ONLY	\$ 0.00	\$ 2.56	\$ 2.56
072-0440-018-0000	SAFETY LIGHTS ONLY	\$ 0.00	\$ 2.56	\$ 2.56
072-0440-019-0000	SAFETY LIGHTS ONLY	\$ 0.00	\$ 2.56	\$ 2.56
072-0440-020-0000	SAFETY LIGHTS ONLY	\$ 0.00	\$ 2.56	\$ 2.56
072-0440-021-0000	SAFETY LIGHTS ONLY	\$ 0.00	\$ 2.56	\$ 2.56
072-0440-022-0000	SAFETY LIGHTS ONLY	\$ 0.00	\$ 2.56	\$ 2.56
072-0440-023-0000	SAFETY LIGHTS ONLY	\$ 0.00	\$ 2.56	\$ 2.56
072-0440-024-0000	SAFETY LIGHTS ONLY	\$ 0.00	\$ 2.56	\$ 2.56
072-0450-006-0000	NONRES	\$ 238.80	\$ 2.56	\$ 241.36
072-0450-015-0000	NONRES	\$ 50.38	\$ 2.56	\$ 52.94
072-0450-021-0000	NONRES	\$ 103.28	\$ 2.56	\$ 105.84
072-0450-022-0000	NONRES	\$ 50.38	\$ 2.56	\$ 52.94
072-0450-023-0000	NONRES	\$ 50.38	\$ 2.56	\$ 52.94
072-0450-024-0000	NONRES	\$ 50.38	\$ 2.56	\$ 52.94
072-0450-032-0001	NONRES	\$ 8.31	\$ 2.56	\$ 10.86
072-0450-032-0002	NONRES	\$ 8.31	\$ 2.56	\$ 10.86
072-0450-032-0003	NONRES	\$ 8.31	\$ 2.56	\$ 10.86
072-0450-032-0004	NONRES	\$ 8.31	\$ 2.56	\$ 10.86
072-0450-032-0005	NONRES	\$ 8.31	\$ 2.56	\$ 10.86
072-0450-032-0006	NONRES	\$ 8.31	\$ 2.56	\$ 10.86
072-0450-044-0000	NONRES	\$ 46.60	\$ 2.56	\$ 49.16
072-0450-045-0000	SAFETY LIGHTS ONLY	\$ 0.00	\$ 2.56	\$ 2.56
072-0450-046-0000	SAFETY LIGHTS ONLY	\$ 0.00	\$ 2.56	\$ 2.56
072-0450-047-0000	SAFETY LIGHTS ONLY	\$ 0.00	\$ 2.56	\$ 2.56
072-0450-048-0000	SAFETY LIGHTS ONLY	\$ 0.00	\$ 2.56	\$ 2.56
072-0450-049-0000	SAFETY LIGHTS ONLY	\$ 0.00	\$ 2.56	\$ 2.56
072-0450-050-0000	SAFETY LIGHTS ONLY	\$ 0.00	\$ 2.56	\$ 2.56

ITEM 10.4.

City of Rancho Cordova
Lighting District No. 2012-1
Fiscal Year 2020-21 Assessment Roll

ATTACHMENT 2

APN	District Classification	Street Light Charge	Safety Light Charge	Total Assessment
072-0450-051-0000	SAFETY LIGHTS ONLY	\$ 0.00	\$ 2.56	\$ 2.56
072-0450-052-0000	SAFETY LIGHTS ONLY	\$ 0.00	\$ 2.56	\$ 2.56
072-0450-053-0000	SAFETY LIGHTS ONLY	\$ 0.00	\$ 2.56	\$ 2.56
072-0450-054-0000	SAFETY LIGHTS ONLY	\$ 0.00	\$ 2.56	\$ 2.56
072-0450-055-0000	SAFETY LIGHTS ONLY	\$ 0.00	\$ 2.56	\$ 2.56
072-0450-056-0000	SAFETY LIGHTS ONLY	\$ 0.00	\$ 2.56	\$ 2.56
072-0450-057-0000	SAFETY LIGHTS ONLY	\$ 0.00	\$ 2.56	\$ 2.56
072-0450-058-0000	SAFETY LIGHTS ONLY	\$ 0.00	\$ 2.56	\$ 2.56
072-0450-059-0000	SAFETY LIGHTS ONLY	\$ 0.00	\$ 2.56	\$ 2.56
072-0450-060-0000	NONRES	\$ 52.14	\$ 2.56	\$ 54.70
072-0450-062-0000	NONRES	\$ 25.19	\$ 2.56	\$ 27.74
072-0450-065-0000	NONRES	\$ 20.15	\$ 2.56	\$ 22.70
072-0450-066-0000	NONRES	\$ 20.15	\$ 2.56	\$ 22.70
072-0450-067-0000	NONRES	\$ 20.15	\$ 2.56	\$ 22.70
072-0450-068-0000	NONRES	\$ 20.15	\$ 2.56	\$ 22.70
072-0450-069-0000	NONRES	\$ 20.15	\$ 2.56	\$ 22.70
072-0450-072-0000	NONRES	\$ 217.89	\$ 2.56	\$ 220.44
072-0450-073-0000	NONRES	\$ 12.60	\$ 2.56	\$ 15.16
072-0450-074-0000	NONRES	\$ 12.60	\$ 2.56	\$ 15.16
072-0450-075-0000	NONRES	\$ 25.19	\$ 2.56	\$ 27.74
072-0450-079-0000	NONRES	\$ 25.19	\$ 2.56	\$ 27.74
072-0450-080-0000	NONRES	\$ 25.19	\$ 2.56	\$ 27.74
072-0450-081-0000	NONRES	\$ 25.19	\$ 2.56	\$ 27.74
072-0450-084-0000	SAFETY LIGHTS ONLY	\$ 0.00	\$ 2.56	\$ 2.56
072-0450-085-0000	SAFETY LIGHTS ONLY	\$ 0.00	\$ 2.56	\$ 2.56
072-0450-086-0000	SAFETY LIGHTS ONLY	\$ 0.00	\$ 2.56	\$ 2.56
072-0450-090-0000	NONRES	\$ 88.17	\$ 2.56	\$ 90.72
072-0450-091-0000	NONRES	\$ 16.37	\$ 2.56	\$ 18.92
072-0450-092-0000	NONRES	\$ 16.37	\$ 2.56	\$ 18.92
072-0450-093-0000	NONRES	\$ 16.37	\$ 2.56	\$ 18.92
072-0450-094-0000	NONRES	\$ 147.36	\$ 2.56	\$ 149.92
072-0450-095-0000	NONRES	\$ 100.76	\$ 2.56	\$ 103.32
072-0450-096-0000	NONRES	\$ 41.56	\$ 2.56	\$ 44.12
072-0450-105-0000	NONRES	\$ 100.76	\$ 2.56	\$ 103.32
072-0450-106-0000	NONRES	\$ 20.15	\$ 2.56	\$ 22.70
072-0450-107-0000	NONRES	\$ 28.97	\$ 2.56	\$ 31.52
072-0450-108-0000	NONRES	\$ 23.93	\$ 2.56	\$ 26.48
072-0450-110-0000	NONRES	\$ 47.86	\$ 2.56	\$ 50.42
072-0450-111-0000	NONRES	\$ 34.01	\$ 2.56	\$ 36.56
072-0450-112-0000	NONRES	\$ 16.88	\$ 2.56	\$ 19.44
072-0450-113-0000	NONRES	\$ 15.11	\$ 2.56	\$ 17.66
072-0450-114-0000	NONRES	\$ 15.87	\$ 2.56	\$ 18.42
072-0450-115-0000	NONRES	\$ 25.19	\$ 2.56	\$ 27.74
072-0450-116-0000	NONRES	\$ 69.27	\$ 2.56	\$ 71.82

ITEM 10.4.

City of Rancho Cordova
Lighting District No. 2012-1
Fiscal Year 2020-21 Assessment Roll

ATTACHMENT 2

APN	District Classification	Street Light Charge	Safety Light Charge	Total Assessment
072-0450-117-0000	NONRES	\$ 69.27	\$ 2.56	\$ 71.82
072-0460-006-0000	NONRES	\$ 113.61	\$ 2.56	\$ 116.16
072-0460-007-0000	NONRES	\$ 39.04	\$ 2.56	\$ 41.60
072-0460-008-0000	NONRES	\$ 37.79	\$ 2.56	\$ 40.34
072-0460-011-0000	NONRES	\$ 37.79	\$ 2.56	\$ 40.34
072-0460-012-0000	NONRES	\$ 38.79	\$ 2.56	\$ 41.34
072-0460-014-0000	NONRES	\$ 79.35	\$ 2.56	\$ 81.90
072-0460-017-0000	NONRES	\$ 75.82	\$ 2.56	\$ 78.38
072-0460-018-0000	NONRES	\$ 113.36	\$ 2.56	\$ 115.92
072-0460-019-0000	NONRES	\$ 137.03	\$ 2.56	\$ 139.58
072-0460-020-0000	NONRES	\$ 50.38	\$ 2.56	\$ 52.94
072-0470-012-0000	NONRES	\$ 37.79	\$ 2.56	\$ 40.34
072-0470-013-0000	NONRES	\$ 37.79	\$ 2.56	\$ 40.34
072-0470-014-0000	NONRES	\$ 37.79	\$ 2.56	\$ 40.34
072-0470-015-0000	NONRES	\$ 37.79	\$ 2.56	\$ 40.34
072-0470-020-0000	NONRES	\$ 37.79	\$ 2.56	\$ 40.34
072-0470-021-0000	NONRES	\$ 75.57	\$ 2.56	\$ 78.12
072-0470-022-0000	NONRES	\$ 76.07	\$ 2.56	\$ 78.62
072-0470-025-0000	NONRES	\$ 94.46	\$ 2.56	\$ 97.02
072-0470-026-0000	NONRES	\$ 94.46	\$ 2.56	\$ 97.02
072-0470-027-0000	NONRES	\$ 56.93	\$ 2.56	\$ 59.48
072-0470-029-0000	NONRES	\$ 46.60	\$ 2.56	\$ 49.16
072-0480-002-0000	NONRES	\$ 40.30	\$ 2.56	\$ 42.86
072-0480-003-0000	NONRES	\$ 40.30	\$ 2.56	\$ 42.86
072-0480-004-0000	NONRES	\$ 132.25	\$ 2.56	\$ 134.80
072-0480-005-0000	NONRES	\$ 105.55	\$ 2.56	\$ 108.10
072-0480-006-0000	NONRES	\$ 123.93	\$ 2.56	\$ 126.48
072-0480-007-0000	NONRES	\$ 88.92	\$ 2.56	\$ 91.48
072-0480-010-0000	NONRES	\$ 69.78	\$ 2.56	\$ 72.34
072-0480-011-0000	NONRES	\$ 76.07	\$ 2.56	\$ 78.62
072-0480-012-0000	NONRES	\$ 73.30	\$ 2.56	\$ 75.86
072-0480-014-0000	NONRES	\$ 81.11	\$ 2.56	\$ 83.66
072-0480-022-0000	NONRES	\$ 40.30	\$ 2.56	\$ 42.86
072-0480-023-0000	NONRES	\$ 93.71	\$ 2.56	\$ 96.26
072-0480-024-0000	NONRES	\$ 59.45	\$ 2.56	\$ 62.00
072-0480-025-0000	NONRES	\$ 30.48	\$ 2.56	\$ 33.04
072-0480-026-0000	NONRES	\$ 30.48	\$ 2.56	\$ 33.04
072-0480-027-0000	NONRES	\$ 30.48	\$ 2.56	\$ 33.04
072-0480-029-0000	NONRES	\$ 72.30	\$ 2.56	\$ 74.86
072-0490-004-0000	NONRES	\$ 37.79	\$ 2.56	\$ 40.34
072-0490-005-0000	NONRES	\$ 52.14	\$ 2.56	\$ 54.70
072-0490-007-0000	NONRES	\$ 51.39	\$ 2.56	\$ 53.94
072-0490-008-0000	NONRES	\$ 38.29	\$ 2.56	\$ 40.84
072-0490-009-0000	NONRES	\$ 126.45	\$ 2.56	\$ 129.00

ITEM 10.4.

City of Rancho Cordova
Lighting District No. 2012-1
Fiscal Year 2020-21 Assessment Roll

ATTACHMENT 2

APN	District Classification	Street Light Charge	Safety Light Charge	Total Assessment
072-0490-013-0000	NONRES	\$ 111.34	\$ 2.56	\$ 113.90
072-0490-018-0000	NONRES	\$ 238.80	\$ 2.56	\$ 241.36
072-0490-019-0000	NONRES	\$ 110.58	\$ 2.56	\$ 113.14
072-0490-020-0000	NONRES	\$ 14.61	\$ 2.56	\$ 17.16
072-0490-022-0000	NONRES	\$ 209.58	\$ 2.56	\$ 212.14
072-0490-025-0000	NONRES	\$ 23.43	\$ 2.56	\$ 25.98
072-0490-026-0000	NONRES	\$ 37.79	\$ 2.56	\$ 40.34
072-0490-028-0000	NONRES	\$ 69.27	\$ 2.56	\$ 71.82
072-0500-003-0000	NONRES	\$ 98.49	\$ 2.56	\$ 101.04
072-0500-004-0000	NONRES	\$ 50.38	\$ 2.56	\$ 52.94
072-0500-005-0000	NONRES	\$ 50.38	\$ 2.56	\$ 52.94
072-0500-006-0000	NONRES	\$ 50.38	\$ 2.56	\$ 52.94
072-0500-007-0000	NONRES	\$ 50.38	\$ 2.56	\$ 52.94
072-0500-008-0000	NONRES	\$ 52.65	\$ 2.56	\$ 55.20
072-0500-009-0000	NONRES	\$ 61.72	\$ 2.56	\$ 64.28
072-0500-010-0000	NONRES	\$ 137.29	\$ 2.56	\$ 139.84
072-0500-013-0000	NONRES	\$ 80.61	\$ 2.56	\$ 83.16
072-0500-019-0000	NONRES	\$ 61.72	\$ 2.56	\$ 64.28
072-0500-020-0000	NONRES	\$ 181.62	\$ 2.56	\$ 184.18
072-0500-021-0000	NONRES	\$ 145.09	\$ 2.56	\$ 147.64
072-0500-022-0000	NONRES	\$ 57.94	\$ 2.56	\$ 60.50
072-0500-023-0000	NONRES	\$ 159.20	\$ 2.56	\$ 161.76
072-0500-024-0000	NONRES	\$ 50.38	\$ 2.56	\$ 52.94
072-0500-025-0000	NONRES	\$ 50.38	\$ 2.56	\$ 52.94
072-0500-026-0000	NONRES	\$ 50.38	\$ 2.56	\$ 52.94
072-0500-031-0000	NONRES	\$ 98.74	\$ 2.56	\$ 101.30
072-0500-032-0000	NONRES	\$ 49.37	\$ 2.56	\$ 51.92
072-0500-033-0000	NONRES	\$ 49.37	\$ 2.56	\$ 51.92
072-0500-034-0000	SAFETY LIGHTS ONLY	\$ 0.00	\$ 2.56	\$ 2.56
072-0500-035-0000	SAFETY LIGHTS ONLY	\$ 0.00	\$ 2.56	\$ 2.56
072-0500-040-0000	NONRES	\$ 9.57	\$ 2.56	\$ 12.12
072-0500-041-0000	NONRES	\$ 9.57	\$ 2.56	\$ 12.12
072-0500-044-0000	NONRES	\$ 9.57	\$ 2.56	\$ 12.12
072-0500-045-0000	NONRES	\$ 9.57	\$ 2.56	\$ 12.12
072-0500-048-0000	NONRES	\$ 9.57	\$ 2.56	\$ 12.12
072-0500-049-0000	NONRES	\$ 9.57	\$ 2.56	\$ 12.12
072-0500-050-0000	NONRES	\$ 9.57	\$ 2.56	\$ 12.12
072-0500-051-0000	NONRES	\$ 9.57	\$ 2.56	\$ 12.12
072-0500-054-0000	NONRES	\$ 28.46	\$ 2.56	\$ 31.02
072-0500-055-0000	NONRES	\$ 22.17	\$ 2.56	\$ 24.72
072-0500-056-0000	NONRES	\$ 28.46	\$ 2.56	\$ 31.02
072-0500-057-0000	NONRES	\$ 21.92	\$ 2.56	\$ 24.48
072-0500-058-0000	NONRES	\$ 20.40	\$ 2.56	\$ 22.96
072-0500-059-0000	NONRES	\$ 18.14	\$ 2.56	\$ 20.70

ITEM 10.4.

City of Rancho Cordova
Lighting District No. 2012-1
Fiscal Year 2020-21 Assessment Roll

ATTACHMENT 2

APN	District Classification	Street Light Charge	Safety Light Charge	Total Assessment
072-0500-060-0000	NONRES	\$ 20.40	\$ 2.56	\$ 22.96
072-0500-061-0000	NONRES	\$ 64.23	\$ 2.56	\$ 66.78
072-0500-062-0000	NONRES	\$ 156.18	\$ 2.56	\$ 158.74
072-0500-063-0000	NONRES	\$ 157.44	\$ 2.56	\$ 160.00
072-0500-064-0000	NONRES	\$ 40.30	\$ 2.56	\$ 42.86
072-0500-065-0000	NONRES	\$ 89.93	\$ 2.56	\$ 92.48
072-0500-066-0000	NONRES	\$ 130.99	\$ 2.56	\$ 133.54
072-0510-002-0000	NONRES	\$ 85.65	\$ 2.56	\$ 88.20
072-0510-003-0000	NONRES	\$ 76.33	\$ 2.56	\$ 78.88
072-0510-004-0000	NONRES	\$ 166.51	\$ 2.56	\$ 169.06
072-0510-005-0000	NONRES	\$ 50.38	\$ 2.56	\$ 52.94
072-0510-006-0000	NONRES	\$ 51.39	\$ 2.56	\$ 53.94
072-0510-007-0000	NONRES	\$ 162.73	\$ 2.56	\$ 165.28
072-0510-008-0000	NONRES	\$ 221.42	\$ 2.56	\$ 223.98
072-0510-010-0000	NONRES	\$ 104.03	\$ 2.56	\$ 106.58
072-0510-011-0000	NONRES	\$ 153.91	\$ 2.56	\$ 156.46
072-0510-012-0000	NONRES	\$ 85.65	\$ 2.56	\$ 88.20
072-0510-015-0000	NONRES	\$ 78.84	\$ 2.56	\$ 81.40
072-0510-016-0000	NONRES	\$ 71.79	\$ 2.56	\$ 74.34
072-0510-017-0000	NONRES	\$ 29.47	\$ 2.56	\$ 32.02
072-0540-001-0000	SAFETY LIGHTS ONLY	\$ 0.00	\$ 2.56	\$ 2.56
072-0540-002-0000	SAFETY LIGHTS ONLY	\$ 0.00	\$ 2.56	\$ 2.56
072-0540-003-0000	SAFETY LIGHTS ONLY	\$ 0.00	\$ 2.56	\$ 2.56
072-0540-004-0000	SAFETY LIGHTS ONLY	\$ 0.00	\$ 2.56	\$ 2.56
072-0540-005-0000	SAFETY LIGHTS ONLY	\$ 0.00	\$ 2.56	\$ 2.56
072-0540-006-0000	SAFETY LIGHTS ONLY	\$ 0.00	\$ 2.56	\$ 2.56
072-0540-007-0000	SAFETY LIGHTS ONLY	\$ 0.00	\$ 2.56	\$ 2.56
072-0540-011-0000	SAFETY LIGHTS ONLY	\$ 0.00	\$ 2.56	\$ 2.56
072-0540-013-0000	SAFETY LIGHTS ONLY	\$ 0.00	\$ 2.56	\$ 2.56
072-0540-014-0000	SAFETY LIGHTS ONLY	\$ 0.00	\$ 2.56	\$ 2.56
072-0540-015-0000	SAFETY LIGHTS ONLY	\$ 0.00	\$ 2.56	\$ 2.56
072-0540-016-0000	SAFETY LIGHTS ONLY	\$ 0.00	\$ 2.56	\$ 2.56
072-0540-017-0000	SAFETY LIGHTS ONLY	\$ 0.00	\$ 2.56	\$ 2.56
072-0540-018-0000	SAFETY LIGHTS ONLY	\$ 0.00	\$ 2.56	\$ 2.56
072-0540-019-0000	SAFETY LIGHTS ONLY	\$ 0.00	\$ 2.56	\$ 2.56
072-0540-020-0000	SAFETY LIGHTS ONLY	\$ 0.00	\$ 2.56	\$ 2.56
072-0540-021-0000	SAFETY LIGHTS ONLY	\$ 0.00	\$ 2.56	\$ 2.56
072-0540-022-0000	SAFETY LIGHTS ONLY	\$ 0.00	\$ 2.56	\$ 2.56
072-0540-023-0000	SAFETY LIGHTS ONLY	\$ 0.00	\$ 2.56	\$ 2.56
072-0550-001-0000	SAFETY LIGHTS ONLY	\$ 0.00	\$ 2.56	\$ 2.56
072-0550-002-0000	SAFETY LIGHTS ONLY	\$ 0.00	\$ 2.56	\$ 2.56
072-0550-003-0000	SAFETY LIGHTS ONLY	\$ 0.00	\$ 2.56	\$ 2.56
072-0550-004-0000	SAFETY LIGHTS ONLY	\$ 0.00	\$ 2.56	\$ 2.56
072-0550-005-0000	SAFETY LIGHTS ONLY	\$ 0.00	\$ 2.56	\$ 2.56

ITEM 10.4.

City of Rancho Cordova
Lighting District No. 2012-1
Fiscal Year 2020-21 Assessment Roll

ATTACHMENT 2

APN	District Classification	Street Light Charge	Safety Light Charge	Total Assessment
072-0550-006-0000	SAFETY LIGHTS ONLY	\$ 0.00	\$ 2.56	\$ 2.56
072-0550-007-0000	SAFETY LIGHTS ONLY	\$ 0.00	\$ 2.56	\$ 2.56
072-0550-008-0000	SAFETY LIGHTS ONLY	\$ 0.00	\$ 2.56	\$ 2.56
072-0550-009-0000	NONRES	\$ 47.86	\$ 2.56	\$ 50.42
072-0550-010-0000	NONRES	\$ 47.86	\$ 2.56	\$ 50.42
072-0550-011-0000	NONRES	\$ 50.38	\$ 2.56	\$ 52.94
072-0550-012-0000	NONRES	\$ 50.38	\$ 2.56	\$ 52.94
072-0550-013-0000	NONRES	\$ 50.38	\$ 2.56	\$ 52.94
072-0550-014-0000	SAFETY LIGHTS ONLY	\$ 0.00	\$ 2.56	\$ 2.56
072-0550-015-0000	SAFETY LIGHTS ONLY	\$ 0.00	\$ 2.56	\$ 2.56
072-0550-016-0000	SAFETY LIGHTS ONLY	\$ 0.00	\$ 2.56	\$ 2.56
072-0550-017-0000	SAFETY LIGHTS ONLY	\$ 0.00	\$ 2.56	\$ 2.56
072-0550-018-0000	SAFETY LIGHTS ONLY	\$ 0.00	\$ 2.56	\$ 2.56
072-0550-019-0000	SAFETY LIGHTS ONLY	\$ 0.00	\$ 2.56	\$ 2.56
072-0550-020-0000	NONRES	\$ 45.34	\$ 2.56	\$ 47.90
072-0550-021-0000	NONRES	\$ 45.34	\$ 2.56	\$ 47.90
072-0550-022-0000	NONRES	\$ 45.34	\$ 2.56	\$ 47.90
072-0550-023-0000	NONRES	\$ 45.34	\$ 2.56	\$ 47.90
072-0550-024-0000	NONRES	\$ 124.69	\$ 2.56	\$ 127.24
072-0550-025-0000	SAFETY LIGHTS ONLY	\$ 0.00	\$ 2.56	\$ 2.56
072-0550-026-0000	SAFETY LIGHTS ONLY	\$ 0.00	\$ 2.56	\$ 2.56
072-0550-027-0000	SAFETY LIGHTS ONLY	\$ 0.00	\$ 2.56	\$ 2.56
072-0550-028-0000	SAFETY LIGHTS ONLY	\$ 0.00	\$ 2.56	\$ 2.56
072-0550-029-0000	SAFETY LIGHTS ONLY	\$ 0.00	\$ 2.56	\$ 2.56
072-0550-030-0000	SAFETY LIGHTS ONLY	\$ 0.00	\$ 2.56	\$ 2.56
072-0550-031-0000	SAFETY LIGHTS ONLY	\$ 0.00	\$ 2.56	\$ 2.56
072-0550-032-0000	SAFETY LIGHTS ONLY	\$ 0.00	\$ 2.56	\$ 2.56
072-0550-036-0000	NONRES	\$ 215.88	\$ 2.56	\$ 218.44
072-0560-001-0000	NONRES	\$ 47.86	\$ 2.56	\$ 50.42
072-0560-002-0000	NONRES	\$ 47.86	\$ 2.56	\$ 50.42
072-0560-003-0000	NONRES	\$ 47.86	\$ 2.56	\$ 50.42
072-0560-008-0000	NONRES	\$ 90.68	\$ 2.56	\$ 93.24
072-0560-009-0000	NONRES	\$ 90.68	\$ 2.56	\$ 93.24
072-0560-010-0000	NONRES	\$ 100.76	\$ 2.56	\$ 103.32
072-0560-011-0000	NONRES	\$ 90.68	\$ 2.56	\$ 93.24
072-0560-012-0000	NONRES	\$ 84.39	\$ 2.56	\$ 86.94
072-0560-015-0000	NONRES	\$ 40.30	\$ 2.56	\$ 42.86
072-0560-016-0000	NONRES	\$ 65.49	\$ 2.56	\$ 68.04
072-0560-018-0000	NONRES	\$ 40.30	\$ 2.56	\$ 42.86
072-0560-019-0000	NONRES	\$ 40.30	\$ 2.56	\$ 42.86
072-0560-020-0000	NONRES	\$ 40.30	\$ 2.56	\$ 42.86
072-0560-021-0000	NONRES	\$ 45.34	\$ 2.56	\$ 47.90
072-0560-022-0000	NONRES	\$ 35.52	\$ 2.56	\$ 38.08
072-0560-023-0000	NONRES	\$ 113.61	\$ 2.56	\$ 116.16

ITEM 10.4.

City of Rancho Cordova
Lighting District No. 2012-1
Fiscal Year 2020-21 Assessment Roll

ATTACHMENT 2

APN	District Classification	Street Light Charge	Safety Light Charge	Total Assessment
072-0560-024-0000	NONRES	\$ 61.21	\$ 2.56	\$ 63.76
072-0560-027-0000	NONRES	\$ 10.08	\$ 2.56	\$ 12.64
072-0560-028-0000	NONRES	\$ 50.63	\$ 2.56	\$ 53.18
072-0560-031-0000	SAFETY LIGHTS ONLY	\$ 0.00	\$ 2.56	\$ 2.56
072-0560-032-0000	NONRES	\$ 45.34	\$ 2.56	\$ 47.90
072-0560-035-0000	NONRES	\$ 45.34	\$ 2.56	\$ 47.90
072-0560-036-0000	NONRES	\$ 45.34	\$ 2.56	\$ 47.90
072-0560-038-0000	NONRES	\$ 86.15	\$ 2.56	\$ 88.70
072-0560-039-0000	NONRES	\$ 32.50	\$ 2.56	\$ 35.06
072-0560-040-0000	NONRES	\$ 39.04	\$ 2.56	\$ 41.60
072-0560-041-0000	NONRES	\$ 110.33	\$ 2.56	\$ 112.88
072-0560-042-0000	SAFETY LIGHTS ONLY	\$ 0.00	\$ 2.56	\$ 2.56
072-0560-043-0000	NONRES	\$ 30.73	\$ 2.56	\$ 33.28
072-0560-044-0000	NONRES	\$ 18.14	\$ 2.56	\$ 20.70
072-0560-045-0000	NONRES	\$ 171.29	\$ 2.56	\$ 173.84
072-0560-049-0000	NONRES	\$ 104.79	\$ 2.56	\$ 107.34
072-0560-050-0000	NONRES	\$ 99.00	\$ 2.56	\$ 101.56
072-0560-051-0000	SAFETY LIGHTS ONLY	\$ 0.00	\$ 2.56	\$ 2.56
072-0560-052-0000	NONRES	\$ 77.59	\$ 2.56	\$ 80.14
072-0560-053-0000	NONRES	\$ 24.94	\$ 2.56	\$ 27.50
072-0560-054-0000	NONRES	\$ 26.45	\$ 2.56	\$ 29.00
072-0560-055-0000	NONRES	\$ 76.33	\$ 2.56	\$ 78.88
072-0560-056-0000	NONRES	\$ 45.34	\$ 2.56	\$ 47.90
072-0560-057-0000	SAFETY LIGHTS ONLY	\$ 0.00	\$ 2.56	\$ 2.56
072-0560-060-0000	NONRES	\$ 23.93	\$ 2.56	\$ 26.48
072-0560-061-0000	NONRES	\$ 23.93	\$ 2.56	\$ 26.48
072-0560-062-0000	NONRES	\$ 23.93	\$ 2.56	\$ 26.48
072-0560-063-0000	NONRES	\$ 23.93	\$ 2.56	\$ 26.48
072-0560-064-0000	NONRES	\$ 28.46	\$ 2.56	\$ 31.02
072-0560-065-0000	NONRES	\$ 16.88	\$ 2.56	\$ 19.44
072-0560-066-0000	SAFETY LIGHTS ONLY	\$ 0.00	\$ 2.56	\$ 2.56
072-0570-001-0000	NONRES	\$ 185.90	\$ 2.56	\$ 188.46
072-0570-002-0000	NONRES	\$ 177.34	\$ 2.56	\$ 179.90
072-0570-005-0000	NONRES	\$ 95.72	\$ 2.56	\$ 98.28
072-0570-006-0000	NONRES	\$ 45.34	\$ 2.56	\$ 47.90
072-0570-007-0000	NONRES	\$ 56.93	\$ 2.56	\$ 59.48
072-0570-009-0000	NONRES	\$ 178.09	\$ 2.56	\$ 180.64
072-0570-010-0000	NONRES	\$ 40.30	\$ 2.56	\$ 42.86
072-0570-011-0000	NONRES	\$ 40.30	\$ 2.56	\$ 42.86
072-0570-012-0000	NONRES	\$ 40.30	\$ 2.56	\$ 42.86
072-0570-013-0000	NONRES	\$ 40.30	\$ 2.56	\$ 42.86
072-0570-014-0000	NONRES	\$ 40.30	\$ 2.56	\$ 42.86
072-0570-015-0000	NONRES	\$ 72.30	\$ 2.56	\$ 74.86
072-0570-016-0000	NONRES	\$ 130.74	\$ 2.56	\$ 133.30

ITEM 10.4.

City of Rancho Cordova
Lighting District No. 2012-1
Fiscal Year 2020-21 Assessment Roll

ATTACHMENT 2

APN	District Classification	Street Light Charge	Safety Light Charge	Total Assessment
072-0570-017-0000	NONRES	\$ 40.30	\$ 2.56	\$ 42.86
072-0570-019-0000	NONRES	\$ 40.30	\$ 2.56	\$ 42.86
072-0570-020-0000	NONRES	\$ 40.30	\$ 2.56	\$ 42.86
072-0570-021-0000	NONRES	\$ 166.51	\$ 2.56	\$ 169.06
072-0570-022-0000	NONRES	\$ 82.12	\$ 2.56	\$ 84.68
072-0570-025-0000	SAFETY LIGHTS ONLY	\$ 0.00	\$ 2.56	\$ 2.56
072-0570-030-0000	NONRES	\$ 33.75	\$ 2.56	\$ 36.30
072-0570-031-0000	NONRES	\$ 62.72	\$ 2.56	\$ 65.28
072-0570-032-0000	NONRES	\$ 53.91	\$ 2.56	\$ 56.46
072-0570-033-0000	NONRES	\$ 262.23	\$ 2.56	\$ 264.78
072-0570-034-0000	NONRES	\$ 45.34	\$ 2.56	\$ 47.90
072-0570-035-0000	NONRES	\$ 45.34	\$ 2.56	\$ 47.90
072-0570-036-0000	NONRES	\$ 42.82	\$ 2.56	\$ 45.38
072-0570-037-0000	NONRES	\$ 42.82	\$ 2.56	\$ 45.38
072-0570-038-0000	NONRES	\$ 139.55	\$ 2.56	\$ 142.10
072-0570-039-0000	NONRES	\$ 134.51	\$ 2.56	\$ 137.06
072-0570-040-0000	NONRES	\$ 97.74	\$ 2.56	\$ 100.30
072-0570-041-0000	NONRES	\$ 97.74	\$ 2.56	\$ 100.30
072-0570-042-0000	NONRES	\$ 102.27	\$ 2.56	\$ 104.82
072-0570-043-0000	NONRES	\$ 10.08	\$ 2.56	\$ 12.64
072-0570-044-0000	NONRES	\$ 10.08	\$ 2.56	\$ 12.64
072-0570-045-0000	NONRES	\$ 10.08	\$ 2.56	\$ 12.64
072-0570-046-0000	NONRES	\$ 10.08	\$ 2.56	\$ 12.64
072-0570-048-0000	NONRES	\$ 26.70	\$ 2.56	\$ 29.26
072-0570-049-0000	SAFETY LIGHTS ONLY	\$ 0.00	\$ 2.56	\$ 2.56
072-0570-050-0000	NONRES	\$ 28.72	\$ 2.56	\$ 31.28
072-0580-001-0000	NONRES	\$ 181.37	\$ 2.56	\$ 183.92
072-0580-002-0000	NONRES	\$ 100.76	\$ 2.56	\$ 103.32
072-0580-003-0000	NONRES	\$ 100.76	\$ 2.56	\$ 103.32
072-0580-004-0000	NONRES	\$ 185.40	\$ 2.56	\$ 187.96
072-0580-005-0000	NONRES	\$ 140.06	\$ 2.56	\$ 142.62
072-0580-008-0000	NONRES	\$ 99.75	\$ 2.56	\$ 102.30
072-0580-009-0000	NONRES	\$ 40.30	\$ 2.56	\$ 42.86
072-0580-010-0000	NONRES	\$ 48.11	\$ 2.56	\$ 50.66
072-0580-011-0000	NONRES	\$ 40.30	\$ 2.56	\$ 42.86
072-0580-012-0000	NONRES	\$ 40.30	\$ 2.56	\$ 42.86
072-0580-013-0000	NONRES	\$ 40.30	\$ 2.56	\$ 42.86
072-0580-014-0000	NONRES	\$ 40.56	\$ 2.56	\$ 43.12
072-0580-020-0000	NONRES	\$ 66.25	\$ 2.56	\$ 68.80
072-0580-021-0000	SAFETY LIGHTS ONLY	\$ 0.00	\$ 2.56	\$ 2.56
072-0580-022-0000	NONRES	\$ 32.75	\$ 2.56	\$ 35.30
072-0580-023-0000	NONRES	\$ 32.75	\$ 2.56	\$ 35.30
072-0590-002-0000	NONRES	\$ 190.18	\$ 2.56	\$ 192.74
072-0590-003-0000	NONRES	\$ 116.13	\$ 2.56	\$ 118.68

ITEM 10.4.

City of Rancho Cordova
Lighting District No. 2012-1
Fiscal Year 2020-21 Assessment Roll

ATTACHMENT 2

APN	District Classification	Street Light Charge	Safety Light Charge	Total Assessment
072-0590-014-0000	NONRES	\$ 263.24	\$ 2.56	\$ 265.80
072-0590-015-0000	NONRES	\$ 181.37	\$ 2.56	\$ 183.92
072-0590-016-0000	NONRES	\$ 161.97	\$ 2.56	\$ 164.52
072-0600-002-0000	NONRES	\$ 109.83	\$ 2.56	\$ 112.38
072-0600-013-0000	NONRES	\$ 209.58	\$ 2.56	\$ 212.14
072-0600-028-0000	NONRES	\$ 172.80	\$ 2.56	\$ 175.36
072-0600-033-0000	NONRES	\$ 212.86	\$ 2.56	\$ 215.42
072-0600-044-0000	NONRES	\$ 442.34	\$ 2.56	\$ 444.90
072-0600-049-0000	NONRES	\$ 193.21	\$ 2.56	\$ 195.76
072-0600-050-0000	NONRES	\$ 373.06	\$ 2.56	\$ 375.62
072-0600-052-0000	NONRES	\$ 182.88	\$ 2.56	\$ 185.44
072-0600-053-0000	NONRES	\$ 81.62	\$ 2.56	\$ 84.18
072-0600-054-0000	NONRES	\$ 240.31	\$ 2.56	\$ 242.86
072-0600-058-0000	NONRES	\$ 128.72	\$ 2.56	\$ 131.28
072-0600-059-0000	SAFETY LIGHTS ONLY	\$ 0.00	\$ 2.56	\$ 2.56
072-0600-060-0000	NONRES	\$ 317.90	\$ 2.56	\$ 320.46
072-0600-061-0000	NONRES	\$ 167.01	\$ 2.56	\$ 169.56
072-0600-062-0000	NONRES	\$ 317.14	\$ 2.56	\$ 319.70
072-0600-063-0000	NONRES	\$ 288.93	\$ 2.56	\$ 291.48
072-0600-064-0000	NONRES	\$ 281.12	\$ 2.56	\$ 283.68
072-0600-065-0000	NONRES	\$ 206.56	\$ 2.56	\$ 209.12
072-0610-034-0000	NONRES	\$ 254.17	\$ 2.56	\$ 256.72
072-0610-039-0000	NONRES	\$ 169.78	\$ 2.56	\$ 172.34
072-0610-053-0000	NONRES	\$ 290.19	\$ 2.56	\$ 292.74
072-0610-064-0000	NONRES	\$ 145.60	\$ 2.56	\$ 148.16
072-0610-065-0000	NONRES	\$ 156.68	\$ 2.56	\$ 159.24
072-0610-075-0000	NONRES	\$ 121.42	\$ 2.56	\$ 123.98
072-0610-076-0000	NONRES	\$ 158.95	\$ 2.56	\$ 161.50
072-0610-086-0000	NONRES	\$ 43.58	\$ 2.56	\$ 46.14
072-0610-088-0000	NONRES	\$ 159.70	\$ 2.56	\$ 162.26
072-0610-089-0000	NONRES	\$ 103.28	\$ 2.56	\$ 105.84
072-0610-090-0000	NONRES	\$ 229.48	\$ 2.56	\$ 232.04
072-0610-091-0000	NONRES	\$ 89.42	\$ 2.56	\$ 91.98
072-0610-092-0000	NONRES	\$ 94.97	\$ 2.56	\$ 97.52
072-0620-021-0000	NONRES	\$ 60.46	\$ 2.56	\$ 63.02
072-0620-022-0000	NONRES	\$ 60.46	\$ 2.56	\$ 63.02
072-0630-023-0000	NONRES	\$ 60.46	\$ 2.56	\$ 63.02
072-0630-024-0000	NONRES	\$ 60.46	\$ 2.56	\$ 63.02
072-0640-019-0000	NONRES	\$ 58.94	\$ 2.56	\$ 61.50
072-0640-021-0000	SAFETY LIGHTS ONLY	\$ 0.00	\$ 2.56	\$ 2.56
072-0640-023-0000	SAFETY LIGHTS ONLY	\$ 0.00	\$ 2.56	\$ 2.56
072-0640-024-0000	SAFETY LIGHTS ONLY	\$ 0.00	\$ 2.56	\$ 2.56
072-0640-025-0000	SAFETY LIGHTS ONLY	\$ 0.00	\$ 2.56	\$ 2.56
072-0640-027-0000	NONRES	\$ 47.86	\$ 2.56	\$ 50.42

ITEM 10.4.

City of Rancho Cordova
Lighting District No. 2012-1
Fiscal Year 2020-21 Assessment Roll

ATTACHMENT 2

APN	District Classification	Street Light Charge	Safety Light Charge	Total Assessment
072-0640-028-0000	NONRES	\$ 86.15	\$ 2.56	\$ 88.70
072-0640-029-0000	SAFETY LIGHTS ONLY	\$ 0.00	\$ 2.56	\$ 2.56
072-0640-030-0000	NONRES	\$ 59.20	\$ 2.56	\$ 61.76
072-0640-031-0000	SAFETY LIGHTS ONLY	\$ 0.00	\$ 2.56	\$ 2.56
072-0640-032-0000	NONRES	\$ 58.94	\$ 2.56	\$ 61.50
072-0640-033-0000	NONRES	\$ 47.86	\$ 2.56	\$ 50.42
072-0640-035-0000	SAFETY LIGHTS ONLY	\$ 0.00	\$ 2.56	\$ 2.56
072-0640-036-0000	SAFETY LIGHTS ONLY	\$ 0.00	\$ 2.56	\$ 2.56
072-0640-037-0000	SAFETY LIGHTS ONLY	\$ 0.00	\$ 2.56	\$ 2.56
072-0640-038-0000	SAFETY LIGHTS ONLY	\$ 0.00	\$ 2.56	\$ 2.56
072-0640-039-0000	SAFETY LIGHTS ONLY	\$ 0.00	\$ 2.56	\$ 2.56
072-0640-040-0000	SAFETY LIGHTS ONLY	\$ 0.00	\$ 2.56	\$ 2.56
072-0640-041-0000	SAFETY LIGHTS ONLY	\$ 0.00	\$ 2.56	\$ 2.56
072-0640-042-0000	SAFETY LIGHTS ONLY	\$ 0.00	\$ 2.56	\$ 2.56
072-0650-005-0000	NONRES	\$ 465.01	\$ 2.56	\$ 467.56
072-0650-020-0000	NONRES	\$ 597.00	\$ 2.56	\$ 599.56
072-0650-021-0000	NONRES	\$ 30.23	\$ 2.56	\$ 32.78
072-0650-023-0000	NONRES	\$ 245.10	\$ 2.56	\$ 247.66
072-0650-025-0000	NONRES	\$ 348.88	\$ 2.56	\$ 351.44
072-0650-026-0000	NONRES	\$ 277.09	\$ 2.56	\$ 279.64
072-0660-001-0000	NONRES	\$ 408.58	\$ 2.56	\$ 411.14
072-0660-013-0000	NONRES	\$ 338.30	\$ 2.56	\$ 340.86
072-0660-016-0000	NONRES	\$ 107.06	\$ 2.56	\$ 109.62
072-0660-017-0000	NONRES	\$ 315.13	\$ 2.56	\$ 317.68
072-0660-018-0000	NONRES	\$ 29.98	\$ 2.56	\$ 32.54
072-0660-019-0000	NONRES	\$ 327.72	\$ 2.56	\$ 330.28
072-0660-023-0000	NONRES	\$ 132.50	\$ 2.56	\$ 135.06
072-0660-024-0000	NONRES	\$ 93.20	\$ 2.56	\$ 95.76
072-0660-025-0001	NONRES	\$ 6.80	\$ 2.56	\$ 9.36
072-0660-025-0002	NONRES	\$ 6.80	\$ 2.56	\$ 9.36
072-0660-025-0003	NONRES	\$ 6.80	\$ 2.56	\$ 9.36
072-0660-025-0004	NONRES	\$ 6.80	\$ 2.56	\$ 9.36
072-0660-025-0005	NONRES	\$ 6.80	\$ 2.56	\$ 9.36
072-0660-025-0006	NONRES	\$ 6.80	\$ 2.56	\$ 9.36
072-0660-025-0007	NONRES	\$ 6.80	\$ 2.56	\$ 9.36
072-0660-025-0008	NONRES	\$ 6.80	\$ 2.56	\$ 9.36
072-0660-025-0009	NONRES	\$ 6.80	\$ 2.56	\$ 9.36
072-0660-025-0010	NONRES	\$ 6.80	\$ 2.56	\$ 9.36
072-0660-025-0011	NONRES	\$ 6.80	\$ 2.56	\$ 9.36
072-0660-025-0012	NONRES	\$ 6.80	\$ 2.56	\$ 9.36
072-0660-025-0013	NONRES	\$ 6.80	\$ 2.56	\$ 9.36
072-0660-025-0014	NONRES	\$ 6.80	\$ 2.56	\$ 9.36
072-0660-025-0015	NONRES	\$ 6.80	\$ 2.56	\$ 9.36
072-0670-002-0000	NONRES	\$ 66.75	\$ 2.56	\$ 69.30

ITEM 10.4.

City of Rancho Cordova
Lighting District No. 2012-1
Fiscal Year 2020-21 Assessment Roll

ATTACHMENT 2

APN	District Classification	Street Light Charge	Safety Light Charge	Total Assessment
072-0670-003-0000	NONRES	\$ 62.98	\$ 2.56	\$ 65.54
072-0670-008-0000	NONRES	\$ 143.08	\$ 2.56	\$ 145.64
072-0670-010-0000	NONRES	\$ 186.15	\$ 2.56	\$ 188.70
072-0670-022-0000	NONRES	\$ 84.13	\$ 2.56	\$ 86.68
072-0670-023-0000	NONRES	\$ 112.35	\$ 2.56	\$ 114.90
072-0670-024-0000	NONRES	\$ 409.59	\$ 2.56	\$ 412.14
072-0670-025-0000	NONRES	\$ 209.08	\$ 2.56	\$ 211.64
072-0670-026-0000	NONRES	\$ 564.26	\$ 2.56	\$ 566.82
072-0670-027-0000	NONRES	\$ 47.36	\$ 2.56	\$ 49.92
072-0670-028-0000	NONRES	\$ 47.36	\$ 2.56	\$ 49.92
072-0680-026-0000	NONRES	\$ 35.27	\$ 2.56	\$ 37.82
072-0680-039-0000	NONRES	\$ 25.19	\$ 2.56	\$ 27.74
072-0680-040-0000	NONRES	\$ 277.59	\$ 2.56	\$ 280.14
072-0680-042-0000	NONRES	\$ 168.77	\$ 2.56	\$ 171.32
072-0680-043-0000	NONRES	\$ 91.69	\$ 2.56	\$ 94.24
072-0680-048-0000	NONRES	\$ 241.57	\$ 2.56	\$ 244.12
072-0680-049-0000	NONRES	\$ 125.95	\$ 2.56	\$ 128.50
072-0680-050-0000	NONRES	\$ 251.40	\$ 2.56	\$ 253.96
072-0680-051-0000	NONRES	\$ 220.66	\$ 2.56	\$ 223.22
072-0680-052-0000	NONRES	\$ 537.55	\$ 2.56	\$ 540.10
072-0680-062-0000	NONRES	\$ 346.36	\$ 2.56	\$ 348.92
072-0680-063-0000	NONRES	\$ 61.72	\$ 2.56	\$ 64.28
072-0680-064-0000	NONRES	\$ 264.50	\$ 2.56	\$ 267.06
072-0680-065-0000	NONRES	\$ 29.22	\$ 2.56	\$ 31.78
072-0680-067-0000	NONRES	\$ 29.22	\$ 2.56	\$ 31.78
072-0680-068-0000	NONRES	\$ 29.22	\$ 2.56	\$ 31.78
072-0680-072-0000	SAFETY LIGHTS ONLY	\$ 0.00	\$ 2.56	\$ 2.56
072-0680-075-0000	SAFETY LIGHTS ONLY	\$ 0.00	\$ 2.56	\$ 2.56
072-0690-022-0000	NONRES	\$ 25.19	\$ 2.56	\$ 27.74
072-0690-036-0000	NONRES	\$ 128.47	\$ 2.56	\$ 131.02
072-0690-037-0000	NONRES	\$ 226.71	\$ 2.56	\$ 229.26
072-0690-038-0000	NONRES	\$ 224.19	\$ 2.56	\$ 226.74
072-0690-039-0000	NONRES	\$ 103.28	\$ 2.56	\$ 105.84
072-0690-060-0000	NONRES	\$ 178.60	\$ 2.56	\$ 181.16
072-0690-061-0000	NONRES	\$ 365.51	\$ 2.56	\$ 368.06
072-0690-062-0000	NONRES	\$ 117.89	\$ 2.56	\$ 120.44
072-0690-063-0000	NONRES	\$ 267.01	\$ 2.56	\$ 269.56
072-0690-064-0000	NONRES	\$ 429.24	\$ 2.56	\$ 431.80
072-0690-078-0000	NONRES	\$ 480.63	\$ 2.56	\$ 483.18
072-0690-079-0000	NONRES	\$ 134.26	\$ 2.56	\$ 136.82
072-0690-080-0000	NONRES	\$ 166.51	\$ 2.56	\$ 169.06
072-0690-082-0000	NONRES	\$ 83.38	\$ 2.56	\$ 85.94
072-0690-084-0000	NONRES	\$ 379.11	\$ 2.56	\$ 381.66
072-0690-085-0000	NONRES	\$ 382.64	\$ 2.56	\$ 385.20

ITEM 10.4.

City of Rancho Cordova
Lighting District No. 2012-1
Fiscal Year 2020-21 Assessment Roll

ATTACHMENT 2

APN	District Classification	Street Light Charge	Safety Light Charge	Total Assessment
072-0690-086-0000	NONRES	\$ 239.31	\$ 2.56	\$ 241.86
072-0690-089-0000	NONRES	\$ 476.34	\$ 2.56	\$ 478.90
072-0690-090-0000	NONRES	\$ 201.52	\$ 2.56	\$ 204.08
072-0690-091-0000	NONRES	\$ 81.11	\$ 2.56	\$ 83.66
072-0690-093-0000	NONRES	\$ 230.49	\$ 2.56	\$ 233.04
072-0690-094-0000	NONRES	\$ 188.93	\$ 2.56	\$ 191.48
072-0690-095-0000	NONRES	\$ 226.71	\$ 2.56	\$ 229.26
072-0690-096-0000	NONRES	\$ 289.69	\$ 2.56	\$ 292.24
072-0690-098-0000	NONRES	\$ 234.77	\$ 2.56	\$ 237.32
072-0690-099-0000	NONRES	\$ 226.71	\$ 2.56	\$ 229.26
072-0690-104-0000	NONRES	\$ 68.52	\$ 2.56	\$ 71.08
072-0690-105-0000	NONRES	\$ 385.66	\$ 2.56	\$ 388.22
072-0690-107-0000	NONRES	\$ 730.51	\$ 2.56	\$ 733.06
072-0690-108-0000	NONRES	\$ 556.70	\$ 2.56	\$ 559.26
072-0690-113-0000	NONRES	\$ 226.71	\$ 2.56	\$ 229.26
072-0690-114-0000	NONRES	\$ 128.47	\$ 2.56	\$ 131.02
072-0690-115-0000	NONRES	\$ 47.61	\$ 2.56	\$ 50.16
072-0690-116-0000	NONRES	\$ 21.41	\$ 2.56	\$ 23.96
072-0690-122-0000	NONRES	\$ 76.58	\$ 2.56	\$ 79.14
072-0690-123-0000	NONRES	\$ 122.68	\$ 2.56	\$ 125.24
072-1010-001-0000	NONRES	\$ 8.82	\$ 2.56	\$ 11.38
072-1010-002-0000	NONRES	\$ 8.82	\$ 2.56	\$ 11.38
072-1010-003-0000	NONRES	\$ 8.82	\$ 2.56	\$ 11.38
072-1010-004-0000	NONRES	\$ 8.82	\$ 2.56	\$ 11.38
072-1010-005-0000	NONRES	\$ 8.82	\$ 2.56	\$ 11.38
072-1010-006-0000	NONRES	\$ 8.82	\$ 2.56	\$ 11.38
072-1200-001-0000	NONRES	\$ 8.31	\$ 2.56	\$ 10.86
072-1200-002-0000	NONRES	\$ 8.31	\$ 2.56	\$ 10.86
072-1200-003-0000	NONRES	\$ 8.31	\$ 2.56	\$ 10.86
072-1200-004-0000	NONRES	\$ 8.31	\$ 2.56	\$ 10.86
072-1200-005-0000	NONRES	\$ 8.31	\$ 2.56	\$ 10.86
072-1200-006-0000	NONRES	\$ 8.31	\$ 2.56	\$ 10.86
072-1200-007-0000	NONRES	\$ 8.31	\$ 2.56	\$ 10.86
072-1200-008-0000	NONRES	\$ 8.31	\$ 2.56	\$ 10.86
072-1200-009-0000	NONRES	\$ 8.31	\$ 2.56	\$ 10.86
072-1200-010-0000	NONRES	\$ 8.31	\$ 2.56	\$ 10.86
072-1200-011-0000	NONRES	\$ 8.31	\$ 2.56	\$ 10.86
072-1340-001-0000	RESIDENTIAL	\$ 15.32	\$ 2.56	\$ 17.88
072-1340-002-0000	RESIDENTIAL	\$ 15.32	\$ 2.56	\$ 17.88
072-1340-003-0000	RESIDENTIAL	\$ 15.32	\$ 2.56	\$ 17.88
072-1340-004-0000	RESIDENTIAL	\$ 15.32	\$ 2.56	\$ 17.88
072-1340-005-0000	RESIDENTIAL	\$ 15.32	\$ 2.56	\$ 17.88
072-1340-006-0000	RESIDENTIAL	\$ 15.32	\$ 2.56	\$ 17.88
072-1340-007-0000	RESIDENTIAL	\$ 15.32	\$ 2.56	\$ 17.88

ITEM 10.4.

City of Rancho Cordova
Lighting District No. 2012-1
Fiscal Year 2020-21 Assessment Roll

ATTACHMENT 2

APN	District Classification	Street Light Charge	Safety Light Charge	Total Assessment
072-1340-008-0000	RESIDENTIAL	\$ 15.32	\$ 2.56	\$ 17.88
072-1340-009-0000	RESIDENTIAL	\$ 15.32	\$ 2.56	\$ 17.88
072-1340-010-0000	RESIDENTIAL	\$ 15.32	\$ 2.56	\$ 17.88
072-1340-011-0000	RESIDENTIAL	\$ 15.32	\$ 2.56	\$ 17.88
072-1340-012-0000	RESIDENTIAL	\$ 15.32	\$ 2.56	\$ 17.88
072-1340-013-0000	RESIDENTIAL	\$ 15.32	\$ 2.56	\$ 17.88
072-1340-014-0000	RESIDENTIAL	\$ 15.32	\$ 2.56	\$ 17.88
072-1340-015-0000	RESIDENTIAL	\$ 15.32	\$ 2.56	\$ 17.88
072-1340-016-0000	RESIDENTIAL	\$ 15.32	\$ 2.56	\$ 17.88
072-1340-017-0000	RESIDENTIAL	\$ 15.32	\$ 2.56	\$ 17.88
072-1340-018-0000	RESIDENTIAL	\$ 15.32	\$ 2.56	\$ 17.88
072-1340-019-0000	RESIDENTIAL	\$ 15.32	\$ 2.56	\$ 17.88
072-1340-020-0000	RESIDENTIAL	\$ 15.32	\$ 2.56	\$ 17.88
072-1340-021-0000	RESIDENTIAL	\$ 15.32	\$ 2.56	\$ 17.88
072-1340-022-0000	RESIDENTIAL	\$ 15.32	\$ 2.56	\$ 17.88
072-1340-023-0000	RESIDENTIAL	\$ 15.32	\$ 2.56	\$ 17.88
072-1340-024-0000	RESIDENTIAL	\$ 15.32	\$ 2.56	\$ 17.88
072-1340-025-0000	RESIDENTIAL	\$ 15.32	\$ 2.56	\$ 17.88
072-1340-026-0000	RESIDENTIAL	\$ 15.32	\$ 2.56	\$ 17.88
072-1340-027-0000	RESIDENTIAL	\$ 15.32	\$ 2.56	\$ 17.88
072-1340-028-0000	RESIDENTIAL	\$ 15.32	\$ 2.56	\$ 17.88
072-1340-029-0000	RESIDENTIAL	\$ 15.32	\$ 2.56	\$ 17.88
072-1340-030-0000	RESIDENTIAL	\$ 15.32	\$ 2.56	\$ 17.88
072-1340-031-0000	RESIDENTIAL	\$ 15.32	\$ 2.56	\$ 17.88
072-1340-032-0000	RESIDENTIAL	\$ 15.32	\$ 2.56	\$ 17.88
072-1340-033-0000	RESIDENTIAL	\$ 15.32	\$ 2.56	\$ 17.88
072-1340-034-0000	RESIDENTIAL	\$ 15.32	\$ 2.56	\$ 17.88
072-1340-035-0000	RESIDENTIAL	\$ 15.32	\$ 2.56	\$ 17.88
072-1340-036-0000	RESIDENTIAL	\$ 15.32	\$ 2.56	\$ 17.88
072-1340-037-0000	RESIDENTIAL	\$ 15.32	\$ 2.56	\$ 17.88
072-1340-038-0000	RESIDENTIAL	\$ 15.32	\$ 2.56	\$ 17.88
072-1340-039-0000	RESIDENTIAL	\$ 15.32	\$ 2.56	\$ 17.88
072-1340-040-0000	RESIDENTIAL	\$ 15.32	\$ 2.56	\$ 17.88
072-1340-041-0000	RESIDENTIAL	\$ 15.32	\$ 2.56	\$ 17.88
072-1340-042-0000	RESIDENTIAL	\$ 15.32	\$ 2.56	\$ 17.88
072-1340-043-0000	RESIDENTIAL	\$ 15.32	\$ 2.56	\$ 17.88
072-1340-044-0000	RESIDENTIAL	\$ 15.32	\$ 2.56	\$ 17.88
072-1340-045-0000	RESIDENTIAL	\$ 15.32	\$ 2.56	\$ 17.88
072-1340-046-0000	RESIDENTIAL	\$ 15.32	\$ 2.56	\$ 17.88
072-1340-047-0000	RESIDENTIAL	\$ 15.32	\$ 2.56	\$ 17.88
072-1340-048-0000	RESIDENTIAL	\$ 15.32	\$ 2.56	\$ 17.88
072-1340-049-0000	RESIDENTIAL	\$ 15.32	\$ 2.56	\$ 17.88
072-1340-050-0000	RESIDENTIAL	\$ 15.32	\$ 2.56	\$ 17.88
072-1340-051-0000	RESIDENTIAL	\$ 15.32	\$ 2.56	\$ 17.88

ITEM 10.4.

City of Rancho Cordova
Lighting District No. 2012-1
Fiscal Year 2020-21 Assessment Roll

ATTACHMENT 2

APN	District Classification	Street Light Charge	Safety Light Charge	Total Assessment
072-1340-052-0000	RESIDENTIAL	\$ 15.32	\$ 2.56	\$ 17.88
072-1340-053-0000	RESIDENTIAL	\$ 15.32	\$ 2.56	\$ 17.88
072-1340-054-0000	RESIDENTIAL	\$ 15.32	\$ 2.56	\$ 17.88
072-1340-055-0000	RESIDENTIAL	\$ 15.32	\$ 2.56	\$ 17.88
072-1340-056-0000	RESIDENTIAL	\$ 15.32	\$ 2.56	\$ 17.88
072-1340-057-0000	RESIDENTIAL	\$ 15.32	\$ 2.56	\$ 17.88
072-1340-058-0000	RESIDENTIAL	\$ 15.32	\$ 2.56	\$ 17.88
072-1340-059-0000	RESIDENTIAL	\$ 15.32	\$ 2.56	\$ 17.88
072-1340-060-0000	RESIDENTIAL	\$ 15.32	\$ 2.56	\$ 17.88
072-1340-061-0000	RESIDENTIAL	\$ 15.32	\$ 2.56	\$ 17.88
072-1340-062-0000	RESIDENTIAL	\$ 15.32	\$ 2.56	\$ 17.88
072-1340-063-0000	RESIDENTIAL	\$ 15.32	\$ 2.56	\$ 17.88
072-1340-064-0000	RESIDENTIAL	\$ 15.32	\$ 2.56	\$ 17.88
072-1340-065-0000	RESIDENTIAL	\$ 15.32	\$ 2.56	\$ 17.88
072-1340-066-0000	RESIDENTIAL	\$ 15.32	\$ 2.56	\$ 17.88
072-1340-067-0000	RESIDENTIAL	\$ 15.32	\$ 2.56	\$ 17.88
072-1340-068-0000	RESIDENTIAL	\$ 15.32	\$ 2.56	\$ 17.88
072-1340-069-0000	RESIDENTIAL	\$ 15.32	\$ 2.56	\$ 17.88
072-1340-070-0000	RESIDENTIAL	\$ 15.32	\$ 2.56	\$ 17.88
072-1340-071-0000	RESIDENTIAL	\$ 15.32	\$ 2.56	\$ 17.88
072-1340-072-0000	RESIDENTIAL	\$ 15.32	\$ 2.56	\$ 17.88
072-1340-073-0000	RESIDENTIAL	\$ 15.32	\$ 2.56	\$ 17.88
072-1340-074-0000	RESIDENTIAL	\$ 15.32	\$ 2.56	\$ 17.88
072-1350-001-0000	RESIDENTIAL	\$ 15.32	\$ 2.56	\$ 17.88
072-1350-002-0000	RESIDENTIAL	\$ 15.32	\$ 2.56	\$ 17.88
072-1350-003-0000	RESIDENTIAL	\$ 15.32	\$ 2.56	\$ 17.88
072-1350-004-0000	RESIDENTIAL	\$ 15.32	\$ 2.56	\$ 17.88
072-1350-005-0000	RESIDENTIAL	\$ 15.32	\$ 2.56	\$ 17.88
072-1350-006-0000	RESIDENTIAL	\$ 15.32	\$ 2.56	\$ 17.88
072-1350-007-0000	RESIDENTIAL	\$ 15.32	\$ 2.56	\$ 17.88
072-1350-008-0000	RESIDENTIAL	\$ 15.32	\$ 2.56	\$ 17.88
072-1350-009-0000	RESIDENTIAL	\$ 15.32	\$ 2.56	\$ 17.88
072-1350-010-0000	RESIDENTIAL	\$ 15.32	\$ 2.56	\$ 17.88
072-1350-011-0000	RESIDENTIAL	\$ 15.32	\$ 2.56	\$ 17.88
072-1350-012-0000	RESIDENTIAL	\$ 15.32	\$ 2.56	\$ 17.88
072-1350-013-0000	RESIDENTIAL	\$ 15.32	\$ 2.56	\$ 17.88
072-1350-014-0000	RESIDENTIAL	\$ 15.32	\$ 2.56	\$ 17.88
072-1350-015-0000	RESIDENTIAL	\$ 15.32	\$ 2.56	\$ 17.88
072-1350-016-0000	RESIDENTIAL	\$ 15.32	\$ 2.56	\$ 17.88
072-1350-017-0000	RESIDENTIAL	\$ 15.32	\$ 2.56	\$ 17.88
072-1350-018-0000	RESIDENTIAL	\$ 15.32	\$ 2.56	\$ 17.88
072-1350-019-0000	RESIDENTIAL	\$ 15.32	\$ 2.56	\$ 17.88
072-1350-020-0000	RESIDENTIAL	\$ 15.32	\$ 2.56	\$ 17.88
072-1350-021-0000	RESIDENTIAL	\$ 15.32	\$ 2.56	\$ 17.88

ITEM 10.4.

City of Rancho Cordova
Lighting District No. 2012-1
Fiscal Year 2020-21 Assessment Roll

ATTACHMENT 2

APN	District Classification	Street Light Charge	Safety Light Charge	Total Assessment
072-1350-022-0000	RESIDENTIAL	\$ 15.32	\$ 2.56	\$ 17.88
072-1350-023-0000	RESIDENTIAL	\$ 15.32	\$ 2.56	\$ 17.88
072-1350-024-0000	RESIDENTIAL	\$ 15.32	\$ 2.56	\$ 17.88
072-1350-025-0000	RESIDENTIAL	\$ 15.32	\$ 2.56	\$ 17.88
072-1350-026-0000	RESIDENTIAL	\$ 15.32	\$ 2.56	\$ 17.88
072-1350-027-0000	RESIDENTIAL	\$ 15.32	\$ 2.56	\$ 17.88
072-1350-028-0000	RESIDENTIAL	\$ 15.32	\$ 2.56	\$ 17.88
072-1350-029-0000	RESIDENTIAL	\$ 15.32	\$ 2.56	\$ 17.88
072-1350-030-0000	RESIDENTIAL	\$ 15.32	\$ 2.56	\$ 17.88
072-1350-031-0000	RESIDENTIAL	\$ 15.32	\$ 2.56	\$ 17.88
072-1350-032-0000	RESIDENTIAL	\$ 15.32	\$ 2.56	\$ 17.88
072-1350-033-0000	RESIDENTIAL	\$ 15.32	\$ 2.56	\$ 17.88
072-1350-034-0000	RESIDENTIAL	\$ 15.32	\$ 2.56	\$ 17.88
072-1350-035-0000	RESIDENTIAL	\$ 15.32	\$ 2.56	\$ 17.88
072-1350-036-0000	RESIDENTIAL	\$ 15.32	\$ 2.56	\$ 17.88
072-1350-037-0000	RESIDENTIAL	\$ 15.32	\$ 2.56	\$ 17.88
072-1350-038-0000	RESIDENTIAL	\$ 15.32	\$ 2.56	\$ 17.88
072-1350-039-0000	RESIDENTIAL	\$ 15.32	\$ 2.56	\$ 17.88
072-1350-040-0000	RESIDENTIAL	\$ 15.32	\$ 2.56	\$ 17.88
072-1350-041-0000	RESIDENTIAL	\$ 15.32	\$ 2.56	\$ 17.88
072-1350-042-0000	RESIDENTIAL	\$ 15.32	\$ 2.56	\$ 17.88
072-1350-043-0000	RESIDENTIAL	\$ 15.32	\$ 2.56	\$ 17.88
072-1350-044-0000	RESIDENTIAL	\$ 15.32	\$ 2.56	\$ 17.88
072-1350-045-0000	RESIDENTIAL	\$ 15.32	\$ 2.56	\$ 17.88
072-1350-046-0000	RESIDENTIAL	\$ 15.32	\$ 2.56	\$ 17.88
072-1350-047-0000	RESIDENTIAL	\$ 15.32	\$ 2.56	\$ 17.88
072-1350-051-0000	RESIDENTIAL	\$ 15.32	\$ 2.56	\$ 17.88
072-1350-052-0000	RESIDENTIAL	\$ 15.32	\$ 2.56	\$ 17.88
072-1350-053-0000	RESIDENTIAL	\$ 15.32	\$ 2.56	\$ 17.88
072-1350-054-0000	RESIDENTIAL	\$ 15.32	\$ 2.56	\$ 17.88
072-1350-055-0000	RESIDENTIAL	\$ 15.32	\$ 2.56	\$ 17.88
072-1350-056-0000	RESIDENTIAL	\$ 15.32	\$ 2.56	\$ 17.88
072-1350-057-0000	RESIDENTIAL	\$ 15.32	\$ 2.56	\$ 17.88
072-1350-058-0000	RESIDENTIAL	\$ 15.32	\$ 2.56	\$ 17.88
072-1350-059-0000	RESIDENTIAL	\$ 15.32	\$ 2.56	\$ 17.88
072-1350-060-0000	RESIDENTIAL	\$ 15.32	\$ 2.56	\$ 17.88
072-1350-061-0000	RESIDENTIAL	\$ 15.32	\$ 2.56	\$ 17.88
072-1350-062-0000	RESIDENTIAL	\$ 15.32	\$ 2.56	\$ 17.88
072-1350-063-0000	RESIDENTIAL	\$ 15.32	\$ 2.56	\$ 17.88
072-1350-064-0000	RESIDENTIAL	\$ 15.32	\$ 2.56	\$ 17.88
072-1350-065-0000	RESIDENTIAL	\$ 15.32	\$ 2.56	\$ 17.88
072-1350-066-0000	RESIDENTIAL	\$ 15.32	\$ 2.56	\$ 17.88
072-1350-067-0000	RESIDENTIAL	\$ 15.32	\$ 2.56	\$ 17.88
072-1350-068-0000	RESIDENTIAL	\$ 15.32	\$ 2.56	\$ 17.88

ITEM 10.4.

City of Rancho Cordova
Lighting District No. 2012-1
Fiscal Year 2020-21 Assessment Roll

ATTACHMENT 2

APN	District Classification	Street Light Charge	Safety Light Charge	Total Assessment
072-1350-069-0000	RESIDENTIAL	\$ 15.32	\$ 2.56	\$ 17.88
072-1350-070-0000	RESIDENTIAL	\$ 15.32	\$ 2.56	\$ 17.88
072-1350-071-0000	RESIDENTIAL	\$ 15.32	\$ 2.56	\$ 17.88
072-1350-072-0000	RESIDENTIAL	\$ 15.32	\$ 2.56	\$ 17.88
072-1350-073-0000	RESIDENTIAL	\$ 15.32	\$ 2.56	\$ 17.88
072-1350-074-0000	RESIDENTIAL	\$ 15.32	\$ 2.56	\$ 17.88
072-1350-075-0000	RESIDENTIAL	\$ 15.32	\$ 2.56	\$ 17.88
072-1350-076-0000	RESIDENTIAL	\$ 15.32	\$ 2.56	\$ 17.88
072-1350-077-0000	RESIDENTIAL	\$ 15.32	\$ 2.56	\$ 17.88
072-1350-078-0000	RESIDENTIAL	\$ 15.32	\$ 2.56	\$ 17.88
072-1350-079-0000	RESIDENTIAL	\$ 15.32	\$ 2.56	\$ 17.88
072-1350-080-0000	RESIDENTIAL	\$ 15.32	\$ 2.56	\$ 17.88
072-1350-082-0000	RESIDENTIAL	\$ 15.32	\$ 2.56	\$ 17.88
072-1350-084-0000	RESIDENTIAL	\$ 15.32	\$ 2.56	\$ 17.88
072-1350-085-0000	RESIDENTIAL	\$ 15.32	\$ 2.56	\$ 17.88
072-1350-086-0000	NONRES	\$ 17.88	\$ 2.56	\$ 20.44
072-1520-001-0000	NONRES	\$ 267.52	\$ 2.56	\$ 270.08
072-1520-011-0000	SAFETY LIGHTS ONLY	\$ 0.00	\$ 2.56	\$ 2.56
072-1520-016-0000	NONRES	\$ 340.07	\$ 2.56	\$ 342.62
072-1520-018-0000	NONRES	\$ 259.46	\$ 2.56	\$ 262.02
072-1520-019-0000	NONRES	\$ 175.07	\$ 2.56	\$ 177.62
072-1960-001-0000	RESIDENTIAL	\$ 15.32	\$ 2.56	\$ 17.88
072-1960-002-0000	RESIDENTIAL	\$ 15.32	\$ 2.56	\$ 17.88
072-1960-003-0000	RESIDENTIAL	\$ 15.32	\$ 2.56	\$ 17.88
072-1960-004-0000	RESIDENTIAL	\$ 15.32	\$ 2.56	\$ 17.88
072-1960-005-0000	RESIDENTIAL	\$ 15.32	\$ 2.56	\$ 17.88
072-1960-006-0000	RESIDENTIAL	\$ 15.32	\$ 2.56	\$ 17.88
072-1960-007-0000	RESIDENTIAL	\$ 15.32	\$ 2.56	\$ 17.88
072-1960-008-0000	RESIDENTIAL	\$ 15.32	\$ 2.56	\$ 17.88
072-1960-009-0000	RESIDENTIAL	\$ 15.32	\$ 2.56	\$ 17.88
072-1960-010-0000	RESIDENTIAL	\$ 15.32	\$ 2.56	\$ 17.88
072-1960-011-0000	RESIDENTIAL	\$ 15.32	\$ 2.56	\$ 17.88
072-1960-012-0000	RESIDENTIAL	\$ 15.32	\$ 2.56	\$ 17.88
072-1960-013-0000	RESIDENTIAL	\$ 15.32	\$ 2.56	\$ 17.88
072-1960-014-0000	RESIDENTIAL	\$ 15.32	\$ 2.56	\$ 17.88
072-1960-015-0000	RESIDENTIAL	\$ 15.32	\$ 2.56	\$ 17.88
072-1960-016-0000	RESIDENTIAL	\$ 15.32	\$ 2.56	\$ 17.88
072-1960-017-0000	RESIDENTIAL	\$ 15.32	\$ 2.56	\$ 17.88
072-1960-018-0000	RESIDENTIAL	\$ 15.32	\$ 2.56	\$ 17.88
072-1960-019-0000	RESIDENTIAL	\$ 15.32	\$ 2.56	\$ 17.88
072-1960-020-0000	RESIDENTIAL	\$ 15.32	\$ 2.56	\$ 17.88
072-1960-021-0000	RESIDENTIAL	\$ 15.32	\$ 2.56	\$ 17.88
072-1960-022-0000	RESIDENTIAL	\$ 15.32	\$ 2.56	\$ 17.88
072-1960-023-0000	RESIDENTIAL	\$ 15.32	\$ 2.56	\$ 17.88

ITEM 10.4.

City of Rancho Cordova
Lighting District No. 2012-1
Fiscal Year 2020-21 Assessment Roll

ATTACHMENT 2

APN	District Classification	Street Light Charge	Safety Light Charge	Total Assessment
072-1960-024-0000	RESIDENTIAL	\$ 15.32	\$ 2.56	\$ 17.88
072-1960-025-0000	RESIDENTIAL	\$ 15.32	\$ 2.56	\$ 17.88
072-1960-026-0000	RESIDENTIAL	\$ 15.32	\$ 2.56	\$ 17.88
072-1960-027-0000	RESIDENTIAL	\$ 15.32	\$ 2.56	\$ 17.88
072-1960-028-0000	RESIDENTIAL	\$ 15.32	\$ 2.56	\$ 17.88
072-1960-029-0000	RESIDENTIAL	\$ 15.32	\$ 2.56	\$ 17.88
072-1960-030-0000	RESIDENTIAL	\$ 15.32	\$ 2.56	\$ 17.88
072-1960-031-0000	RESIDENTIAL	\$ 15.32	\$ 2.56	\$ 17.88
072-1960-032-0000	RESIDENTIAL	\$ 15.32	\$ 2.56	\$ 17.88
072-1960-033-0000	RESIDENTIAL	\$ 15.32	\$ 2.56	\$ 17.88
072-1960-034-0000	RESIDENTIAL	\$ 15.32	\$ 2.56	\$ 17.88
072-1960-035-0000	RESIDENTIAL	\$ 15.32	\$ 2.56	\$ 17.88
072-1960-036-0000	RESIDENTIAL	\$ 15.32	\$ 2.56	\$ 17.88
072-1960-037-0000	RESIDENTIAL	\$ 15.32	\$ 2.56	\$ 17.88
072-1960-038-0000	RESIDENTIAL	\$ 15.32	\$ 2.56	\$ 17.88
072-1960-039-0000	RESIDENTIAL	\$ 15.32	\$ 2.56	\$ 17.88
072-1960-040-0000	RESIDENTIAL	\$ 15.32	\$ 2.56	\$ 17.88
072-1960-041-0000	RESIDENTIAL	\$ 15.32	\$ 2.56	\$ 17.88
072-1960-042-0000	RESIDENTIAL	\$ 15.32	\$ 2.56	\$ 17.88
072-1960-043-0000	RESIDENTIAL	\$ 15.32	\$ 2.56	\$ 17.88
072-1960-044-0000	RESIDENTIAL	\$ 15.32	\$ 2.56	\$ 17.88
072-1960-045-0000	RESIDENTIAL	\$ 15.32	\$ 2.56	\$ 17.88
072-1960-046-0000	RESIDENTIAL	\$ 15.32	\$ 2.56	\$ 17.88
072-1960-047-0000	RESIDENTIAL	\$ 15.32	\$ 2.56	\$ 17.88
072-1960-048-0000	RESIDENTIAL	\$ 15.32	\$ 2.56	\$ 17.88
072-1970-001-0000	RESIDENTIAL	\$ 15.32	\$ 2.56	\$ 17.88
072-1970-002-0000	RESIDENTIAL	\$ 15.32	\$ 2.56	\$ 17.88
072-1970-003-0000	RESIDENTIAL	\$ 15.32	\$ 2.56	\$ 17.88
072-1970-004-0000	RESIDENTIAL	\$ 15.32	\$ 2.56	\$ 17.88
072-1970-005-0000	RESIDENTIAL	\$ 15.32	\$ 2.56	\$ 17.88
072-1970-006-0000	RESIDENTIAL	\$ 15.32	\$ 2.56	\$ 17.88
072-1970-007-0000	RESIDENTIAL	\$ 15.32	\$ 2.56	\$ 17.88
072-1970-008-0000	RESIDENTIAL	\$ 15.32	\$ 2.56	\$ 17.88
072-1970-009-0000	RESIDENTIAL	\$ 15.32	\$ 2.56	\$ 17.88
072-1970-010-0000	RESIDENTIAL	\$ 15.32	\$ 2.56	\$ 17.88
072-1970-011-0000	RESIDENTIAL	\$ 15.32	\$ 2.56	\$ 17.88
072-1970-012-0000	RESIDENTIAL	\$ 15.32	\$ 2.56	\$ 17.88
072-1970-013-0000	RESIDENTIAL	\$ 15.32	\$ 2.56	\$ 17.88
072-1970-014-0000	RESIDENTIAL	\$ 15.32	\$ 2.56	\$ 17.88
072-1970-015-0000	RESIDENTIAL	\$ 15.32	\$ 2.56	\$ 17.88
072-1970-016-0000	RESIDENTIAL	\$ 15.32	\$ 2.56	\$ 17.88
072-1970-017-0000	RESIDENTIAL	\$ 15.32	\$ 2.56	\$ 17.88
072-1970-018-0000	RESIDENTIAL	\$ 15.32	\$ 2.56	\$ 17.88
072-1970-019-0000	RESIDENTIAL	\$ 15.32	\$ 2.56	\$ 17.88

ITEM 10.4.

City of Rancho Cordova
Lighting District No. 2012-1
Fiscal Year 2020-21 Assessment Roll

ATTACHMENT 2

APN	District Classification	Street Light Charge	Safety Light Charge	Total Assessment
072-1970-020-0000	RESIDENTIAL	\$ 15.32	\$ 2.56	\$ 17.88
072-1970-021-0000	RESIDENTIAL	\$ 15.32	\$ 2.56	\$ 17.88
072-1970-022-0000	RESIDENTIAL	\$ 15.32	\$ 2.56	\$ 17.88
072-1970-023-0000	RESIDENTIAL	\$ 15.32	\$ 2.56	\$ 17.88
072-1970-024-0000	RESIDENTIAL	\$ 15.32	\$ 2.56	\$ 17.88
072-1970-025-0000	RESIDENTIAL	\$ 15.32	\$ 2.56	\$ 17.88
072-1970-026-0000	RESIDENTIAL	\$ 15.32	\$ 2.56	\$ 17.88
072-1970-027-0000	RESIDENTIAL	\$ 15.32	\$ 2.56	\$ 17.88
072-1970-028-0000	RESIDENTIAL	\$ 15.32	\$ 2.56	\$ 17.88
072-1970-029-0000	RESIDENTIAL	\$ 15.32	\$ 2.56	\$ 17.88
072-1970-030-0000	RESIDENTIAL	\$ 15.32	\$ 2.56	\$ 17.88
072-1970-031-0000	RESIDENTIAL	\$ 15.32	\$ 2.56	\$ 17.88
072-1970-032-0000	RESIDENTIAL	\$ 15.32	\$ 2.56	\$ 17.88
072-1970-033-0000	RESIDENTIAL	\$ 15.32	\$ 2.56	\$ 17.88
072-1970-034-0000	RESIDENTIAL	\$ 15.32	\$ 2.56	\$ 17.88
072-1970-035-0000	RESIDENTIAL	\$ 15.32	\$ 2.56	\$ 17.88
072-1970-036-0000	RESIDENTIAL	\$ 15.32	\$ 2.56	\$ 17.88
072-1970-037-0000	RESIDENTIAL	\$ 15.32	\$ 2.56	\$ 17.88
072-1970-038-0000	RESIDENTIAL	\$ 15.32	\$ 2.56	\$ 17.88
072-1970-039-0000	RESIDENTIAL	\$ 15.32	\$ 2.56	\$ 17.88
072-1970-040-0000	RESIDENTIAL	\$ 15.32	\$ 2.56	\$ 17.88
072-1970-041-0000	RESIDENTIAL	\$ 15.32	\$ 2.56	\$ 17.88
072-1970-042-0000	RESIDENTIAL	\$ 15.32	\$ 2.56	\$ 17.88
072-1970-043-0000	RESIDENTIAL	\$ 15.32	\$ 2.56	\$ 17.88
072-1970-044-0000	RESIDENTIAL	\$ 15.32	\$ 2.56	\$ 17.88
072-1970-045-0000	RESIDENTIAL	\$ 15.32	\$ 2.56	\$ 17.88
072-1970-046-0000	RESIDENTIAL	\$ 15.32	\$ 2.56	\$ 17.88
072-2020-001-0000	RESIDENTIAL	\$ 15.32	\$ 2.56	\$ 17.88
072-2020-002-0000	RESIDENTIAL	\$ 15.32	\$ 2.56	\$ 17.88
072-2020-003-0000	RESIDENTIAL	\$ 15.32	\$ 2.56	\$ 17.88
072-2020-004-0000	RESIDENTIAL	\$ 15.32	\$ 2.56	\$ 17.88
072-2020-005-0000	RESIDENTIAL	\$ 15.32	\$ 2.56	\$ 17.88
072-2020-006-0000	RESIDENTIAL	\$ 15.32	\$ 2.56	\$ 17.88
072-2020-007-0000	RESIDENTIAL	\$ 15.32	\$ 2.56	\$ 17.88
072-2020-008-0000	RESIDENTIAL	\$ 15.32	\$ 2.56	\$ 17.88
072-2020-009-0000	RESIDENTIAL	\$ 15.32	\$ 2.56	\$ 17.88
072-2020-010-0000	RESIDENTIAL	\$ 15.32	\$ 2.56	\$ 17.88
072-2020-011-0000	RESIDENTIAL	\$ 15.32	\$ 2.56	\$ 17.88
072-2020-012-0000	RESIDENTIAL	\$ 15.32	\$ 2.56	\$ 17.88
072-2020-013-0000	RESIDENTIAL	\$ 15.32	\$ 2.56	\$ 17.88
072-2020-014-0000	RESIDENTIAL	\$ 15.32	\$ 2.56	\$ 17.88
072-2020-015-0000	RESIDENTIAL	\$ 15.32	\$ 2.56	\$ 17.88
072-2020-016-0000	RESIDENTIAL	\$ 15.32	\$ 2.56	\$ 17.88
072-2020-017-0000	RESIDENTIAL	\$ 15.32	\$ 2.56	\$ 17.88

ITEM 10.4.

City of Rancho Cordova
Lighting District No. 2012-1
Fiscal Year 2020-21 Assessment Roll

ATTACHMENT 2

APN	District Classification	Street Light Charge	Safety Light Charge	Total Assessment
072-2020-018-0000	RESIDENTIAL	\$ 15.32	\$ 2.56	\$ 17.88
072-2020-019-0000	RESIDENTIAL	\$ 15.32	\$ 2.56	\$ 17.88
072-2020-020-0000	RESIDENTIAL	\$ 15.32	\$ 2.56	\$ 17.88
072-2020-021-0000	RESIDENTIAL	\$ 15.32	\$ 2.56	\$ 17.88
072-2020-022-0000	RESIDENTIAL	\$ 15.32	\$ 2.56	\$ 17.88
072-2020-023-0000	RESIDENTIAL	\$ 15.32	\$ 2.56	\$ 17.88
072-2020-024-0000	RESIDENTIAL	\$ 15.32	\$ 2.56	\$ 17.88
072-2020-025-0000	RESIDENTIAL	\$ 15.32	\$ 2.56	\$ 17.88
072-2020-026-0000	RESIDENTIAL	\$ 15.32	\$ 2.56	\$ 17.88
072-2020-027-0000	RESIDENTIAL	\$ 15.32	\$ 2.56	\$ 17.88
072-2020-028-0000	RESIDENTIAL	\$ 15.32	\$ 2.56	\$ 17.88
072-2020-029-0000	RESIDENTIAL	\$ 15.32	\$ 2.56	\$ 17.88
072-2020-030-0000	RESIDENTIAL	\$ 15.32	\$ 2.56	\$ 17.88
072-2020-031-0000	RESIDENTIAL	\$ 15.32	\$ 2.56	\$ 17.88
072-2020-032-0000	RESIDENTIAL	\$ 15.32	\$ 2.56	\$ 17.88
072-2020-033-0000	RESIDENTIAL	\$ 15.32	\$ 2.56	\$ 17.88
072-2020-034-0000	RESIDENTIAL	\$ 15.32	\$ 2.56	\$ 17.88
072-2020-035-0000	RESIDENTIAL	\$ 15.32	\$ 2.56	\$ 17.88
072-2020-036-0000	RESIDENTIAL	\$ 15.32	\$ 2.56	\$ 17.88
072-2020-037-0000	RESIDENTIAL	\$ 15.32	\$ 2.56	\$ 17.88
072-2020-038-0000	RESIDENTIAL	\$ 15.32	\$ 2.56	\$ 17.88
072-2020-039-0000	RESIDENTIAL	\$ 15.32	\$ 2.56	\$ 17.88
072-2020-040-0000	RESIDENTIAL	\$ 15.32	\$ 2.56	\$ 17.88
072-2020-041-0000	RESIDENTIAL	\$ 15.32	\$ 2.56	\$ 17.88
072-2020-042-0000	RESIDENTIAL	\$ 15.32	\$ 2.56	\$ 17.88
072-2020-043-0000	RESIDENTIAL	\$ 15.32	\$ 2.56	\$ 17.88
072-2020-044-0000	RESIDENTIAL	\$ 15.32	\$ 2.56	\$ 17.88
072-2020-045-0000	RESIDENTIAL	\$ 15.32	\$ 2.56	\$ 17.88
072-2020-046-0000	RESIDENTIAL	\$ 15.32	\$ 2.56	\$ 17.88
072-2020-047-0000	RESIDENTIAL	\$ 15.32	\$ 2.56	\$ 17.88
072-2020-048-0000	RESIDENTIAL	\$ 15.32	\$ 2.56	\$ 17.88
072-2020-049-0000	RESIDENTIAL	\$ 15.32	\$ 2.56	\$ 17.88
072-2020-050-0000	RESIDENTIAL	\$ 15.32	\$ 2.56	\$ 17.88
072-2020-051-0000	RESIDENTIAL	\$ 15.32	\$ 2.56	\$ 17.88
072-2020-052-0000	RESIDENTIAL	\$ 15.32	\$ 2.56	\$ 17.88
072-2020-053-0000	RESIDENTIAL	\$ 15.32	\$ 2.56	\$ 17.88
072-2020-054-0000	RESIDENTIAL	\$ 15.32	\$ 2.56	\$ 17.88
072-2020-055-0000	RESIDENTIAL	\$ 15.32	\$ 2.56	\$ 17.88
072-2020-056-0000	RESIDENTIAL	\$ 15.32	\$ 2.56	\$ 17.88
072-2020-057-0000	RESIDENTIAL	\$ 15.32	\$ 2.56	\$ 17.88
072-2020-058-0000	RESIDENTIAL	\$ 15.32	\$ 2.56	\$ 17.88
072-2020-059-0000	RESIDENTIAL	\$ 15.32	\$ 2.56	\$ 17.88
072-2020-060-0000	RESIDENTIAL	\$ 15.32	\$ 2.56	\$ 17.88
072-2020-061-0000	RESIDENTIAL	\$ 15.32	\$ 2.56	\$ 17.88

ITEM 10.4.

City of Rancho Cordova
Lighting District No. 2012-1
Fiscal Year 2020-21 Assessment Roll

ATTACHMENT 2

APN	District Classification	Street Light Charge	Safety Light Charge	Total Assessment
072-2020-062-0000	RESIDENTIAL	\$ 15.32	\$ 2.56	\$ 17.88
072-2020-063-0000	RESIDENTIAL	\$ 15.32	\$ 2.56	\$ 17.88
072-2070-001-0000	RESIDENTIAL	\$ 15.32	\$ 2.56	\$ 17.88
072-2070-002-0000	RESIDENTIAL	\$ 15.32	\$ 2.56	\$ 17.88
072-2070-003-0000	RESIDENTIAL	\$ 15.32	\$ 2.56	\$ 17.88
072-2070-004-0000	RESIDENTIAL	\$ 15.32	\$ 2.56	\$ 17.88
072-2070-005-0000	RESIDENTIAL	\$ 15.32	\$ 2.56	\$ 17.88
072-2070-006-0000	RESIDENTIAL	\$ 15.32	\$ 2.56	\$ 17.88
072-2070-007-0000	RESIDENTIAL	\$ 15.32	\$ 2.56	\$ 17.88
072-2070-008-0000	RESIDENTIAL	\$ 15.32	\$ 2.56	\$ 17.88
072-2070-009-0000	RESIDENTIAL	\$ 15.32	\$ 2.56	\$ 17.88
072-2070-010-0000	RESIDENTIAL	\$ 15.32	\$ 2.56	\$ 17.88
072-2070-011-0000	RESIDENTIAL	\$ 15.32	\$ 2.56	\$ 17.88
072-2070-012-0000	RESIDENTIAL	\$ 15.32	\$ 2.56	\$ 17.88
072-2070-013-0000	RESIDENTIAL	\$ 15.32	\$ 2.56	\$ 17.88
072-2070-014-0000	RESIDENTIAL	\$ 15.32	\$ 2.56	\$ 17.88
072-2070-015-0000	RESIDENTIAL	\$ 15.32	\$ 2.56	\$ 17.88
072-2070-016-0000	RESIDENTIAL	\$ 15.32	\$ 2.56	\$ 17.88
072-2070-017-0000	RESIDENTIAL	\$ 15.32	\$ 2.56	\$ 17.88
072-2070-018-0000	RESIDENTIAL	\$ 15.32	\$ 2.56	\$ 17.88
072-2070-019-0000	RESIDENTIAL	\$ 15.32	\$ 2.56	\$ 17.88
072-2070-020-0000	RESIDENTIAL	\$ 15.32	\$ 2.56	\$ 17.88
072-2070-021-0000	RESIDENTIAL	\$ 15.32	\$ 2.56	\$ 17.88
072-2070-022-0000	RESIDENTIAL	\$ 15.32	\$ 2.56	\$ 17.88
072-2070-023-0000	RESIDENTIAL	\$ 15.32	\$ 2.56	\$ 17.88
072-2070-024-0000	RESIDENTIAL	\$ 15.32	\$ 2.56	\$ 17.88
072-2070-025-0000	RESIDENTIAL	\$ 15.32	\$ 2.56	\$ 17.88
072-2070-026-0000	RESIDENTIAL	\$ 15.32	\$ 2.56	\$ 17.88
072-2070-027-0000	RESIDENTIAL	\$ 15.32	\$ 2.56	\$ 17.88
072-2070-028-0000	RESIDENTIAL	\$ 15.32	\$ 2.56	\$ 17.88
072-2070-029-0000	RESIDENTIAL	\$ 15.32	\$ 2.56	\$ 17.88
072-2070-030-0000	RESIDENTIAL	\$ 15.32	\$ 2.56	\$ 17.88
072-2070-031-0000	RESIDENTIAL	\$ 15.32	\$ 2.56	\$ 17.88
072-2070-032-0000	RESIDENTIAL	\$ 15.32	\$ 2.56	\$ 17.88
072-2070-033-0000	RESIDENTIAL	\$ 15.32	\$ 2.56	\$ 17.88
072-2070-034-0000	RESIDENTIAL	\$ 15.32	\$ 2.56	\$ 17.88
072-2070-035-0000	RESIDENTIAL	\$ 15.32	\$ 2.56	\$ 17.88
072-2070-036-0000	RESIDENTIAL	\$ 15.32	\$ 2.56	\$ 17.88
072-2070-037-0000	RESIDENTIAL	\$ 15.32	\$ 2.56	\$ 17.88
072-2070-038-0000	RESIDENTIAL	\$ 15.32	\$ 2.56	\$ 17.88
072-2070-039-0000	RESIDENTIAL	\$ 15.32	\$ 2.56	\$ 17.88
072-2070-040-0000	RESIDENTIAL	\$ 15.32	\$ 2.56	\$ 17.88
072-2070-041-0000	RESIDENTIAL	\$ 15.32	\$ 2.56	\$ 17.88
072-2070-042-0000	RESIDENTIAL	\$ 15.32	\$ 2.56	\$ 17.88

ITEM 10.4.

City of Rancho Cordova
Lighting District No. 2012-1
Fiscal Year 2020-21 Assessment Roll

ATTACHMENT 2

APN	District Classification	Street Light Charge	Safety Light Charge	Total Assessment
072-2070-043-0000	RESIDENTIAL	\$ 15.32	\$ 2.56	\$ 17.88
072-2070-044-0000	RESIDENTIAL	\$ 15.32	\$ 2.56	\$ 17.88
072-2070-045-0000	RESIDENTIAL	\$ 15.32	\$ 2.56	\$ 17.88
072-2070-046-0000	RESIDENTIAL	\$ 15.32	\$ 2.56	\$ 17.88
072-2070-047-0000	RESIDENTIAL	\$ 15.32	\$ 2.56	\$ 17.88
072-2070-048-0000	RESIDENTIAL	\$ 15.32	\$ 2.56	\$ 17.88
072-2070-049-0000	RESIDENTIAL	\$ 15.32	\$ 2.56	\$ 17.88
072-2070-050-0000	RESIDENTIAL	\$ 15.32	\$ 2.56	\$ 17.88
072-2070-051-0000	RESIDENTIAL	\$ 15.32	\$ 2.56	\$ 17.88
072-2070-052-0000	RESIDENTIAL	\$ 15.32	\$ 2.56	\$ 17.88
072-2070-053-0000	RESIDENTIAL	\$ 15.32	\$ 2.56	\$ 17.88
072-2070-054-0000	RESIDENTIAL	\$ 15.32	\$ 2.56	\$ 17.88
072-2070-055-0000	RESIDENTIAL	\$ 15.32	\$ 2.56	\$ 17.88
072-2070-056-0000	RESIDENTIAL	\$ 15.32	\$ 2.56	\$ 17.88
072-2070-057-0000	RESIDENTIAL	\$ 15.32	\$ 2.56	\$ 17.88
072-2070-058-0000	RESIDENTIAL	\$ 15.32	\$ 2.56	\$ 17.88
072-2070-059-0000	RESIDENTIAL	\$ 15.32	\$ 2.56	\$ 17.88
072-2070-060-0000	RESIDENTIAL	\$ 15.32	\$ 2.56	\$ 17.88
072-2070-063-0000	RESIDENTIAL	\$ 15.32	\$ 2.56	\$ 17.88
072-2070-069-0000	RESIDENTIAL	\$ 15.32	\$ 2.56	\$ 17.88
072-2070-070-0000	RESIDENTIAL	\$ 15.32	\$ 2.56	\$ 17.88
072-2080-001-0000	RESIDENTIAL	\$ 15.32	\$ 2.56	\$ 17.88
072-2080-002-0000	RESIDENTIAL	\$ 15.32	\$ 2.56	\$ 17.88
072-2080-003-0000	RESIDENTIAL	\$ 15.32	\$ 2.56	\$ 17.88
072-2080-004-0000	RESIDENTIAL	\$ 15.32	\$ 2.56	\$ 17.88
072-2080-005-0000	RESIDENTIAL	\$ 15.32	\$ 2.56	\$ 17.88
072-2080-006-0000	RESIDENTIAL	\$ 15.32	\$ 2.56	\$ 17.88
072-2080-007-0000	RESIDENTIAL	\$ 15.32	\$ 2.56	\$ 17.88
072-2080-008-0000	RESIDENTIAL	\$ 15.32	\$ 2.56	\$ 17.88
072-2080-009-0000	RESIDENTIAL	\$ 15.32	\$ 2.56	\$ 17.88
072-2080-010-0000	RESIDENTIAL	\$ 15.32	\$ 2.56	\$ 17.88
072-2080-011-0000	RESIDENTIAL	\$ 15.32	\$ 2.56	\$ 17.88
072-2080-012-0000	RESIDENTIAL	\$ 15.32	\$ 2.56	\$ 17.88
072-2080-013-0000	RESIDENTIAL	\$ 15.32	\$ 2.56	\$ 17.88
072-2080-014-0000	RESIDENTIAL	\$ 15.32	\$ 2.56	\$ 17.88
072-2080-015-0000	RESIDENTIAL	\$ 15.32	\$ 2.56	\$ 17.88
072-2080-016-0000	RESIDENTIAL	\$ 15.32	\$ 2.56	\$ 17.88
072-2080-017-0000	RESIDENTIAL	\$ 15.32	\$ 2.56	\$ 17.88
072-2080-018-0000	RESIDENTIAL	\$ 15.32	\$ 2.56	\$ 17.88
072-2080-019-0000	RESIDENTIAL	\$ 15.32	\$ 2.56	\$ 17.88
072-2080-020-0000	RESIDENTIAL	\$ 15.32	\$ 2.56	\$ 17.88
072-2080-021-0000	RESIDENTIAL	\$ 15.32	\$ 2.56	\$ 17.88
072-2080-023-0000	RESIDENTIAL	\$ 15.32	\$ 2.56	\$ 17.88
072-2080-024-0000	RESIDENTIAL	\$ 15.32	\$ 2.56	\$ 17.88

ITEM 10.4.

City of Rancho Cordova
Lighting District No. 2012-1
Fiscal Year 2020-21 Assessment Roll

ATTACHMENT 2

APN	District Classification	Street Light Charge	Safety Light Charge	Total Assessment
072-2080-025-0000	RESIDENTIAL	\$ 15.32	\$ 2.56	\$ 17.88
072-2080-026-0000	RESIDENTIAL	\$ 15.32	\$ 2.56	\$ 17.88
072-2080-030-0000	RESIDENTIAL	\$ 15.32	\$ 2.56	\$ 17.88
072-2080-031-0000	RESIDENTIAL	\$ 15.32	\$ 2.56	\$ 17.88
072-2080-032-0000	RESIDENTIAL	\$ 15.32	\$ 2.56	\$ 17.88
072-2080-033-0000	RESIDENTIAL	\$ 15.32	\$ 2.56	\$ 17.88
072-2080-034-0000	RESIDENTIAL	\$ 15.32	\$ 2.56	\$ 17.88
072-2080-035-0000	RESIDENTIAL	\$ 15.32	\$ 2.56	\$ 17.88
072-2080-036-0000	RESIDENTIAL	\$ 15.32	\$ 2.56	\$ 17.88
072-2080-037-0000	RESIDENTIAL	\$ 15.32	\$ 2.56	\$ 17.88
072-2080-038-0000	RESIDENTIAL	\$ 15.32	\$ 2.56	\$ 17.88
072-2080-039-0000	RESIDENTIAL	\$ 15.32	\$ 2.56	\$ 17.88
072-2080-040-0000	RESIDENTIAL	\$ 15.32	\$ 2.56	\$ 17.88
072-2080-041-0000	RESIDENTIAL	\$ 15.32	\$ 2.56	\$ 17.88
072-2080-042-0000	RESIDENTIAL	\$ 15.32	\$ 2.56	\$ 17.88
072-2080-043-0000	RESIDENTIAL	\$ 15.32	\$ 2.56	\$ 17.88
072-2080-044-0000	RESIDENTIAL	\$ 15.32	\$ 2.56	\$ 17.88
072-2080-045-0000	RESIDENTIAL	\$ 15.32	\$ 2.56	\$ 17.88
072-2090-001-0000	RESIDENTIAL	\$ 15.32	\$ 2.56	\$ 17.88
072-2090-002-0000	RESIDENTIAL	\$ 15.32	\$ 2.56	\$ 17.88
072-2090-003-0000	RESIDENTIAL	\$ 15.32	\$ 2.56	\$ 17.88
072-2090-004-0000	RESIDENTIAL	\$ 15.32	\$ 2.56	\$ 17.88
072-2090-005-0000	RESIDENTIAL	\$ 15.32	\$ 2.56	\$ 17.88
072-2090-006-0000	RESIDENTIAL	\$ 15.32	\$ 2.56	\$ 17.88
072-2090-007-0000	RESIDENTIAL	\$ 15.32	\$ 2.56	\$ 17.88
072-2090-008-0000	RESIDENTIAL	\$ 15.32	\$ 2.56	\$ 17.88
072-2090-009-0000	RESIDENTIAL	\$ 15.32	\$ 2.56	\$ 17.88
072-2090-010-0000	RESIDENTIAL	\$ 15.32	\$ 2.56	\$ 17.88
072-2090-011-0000	RESIDENTIAL	\$ 15.32	\$ 2.56	\$ 17.88
072-2090-012-0000	RESIDENTIAL	\$ 15.32	\$ 2.56	\$ 17.88
072-2090-013-0000	RESIDENTIAL	\$ 15.32	\$ 2.56	\$ 17.88
072-2090-014-0000	RESIDENTIAL	\$ 15.32	\$ 2.56	\$ 17.88
072-2090-015-0000	RESIDENTIAL	\$ 15.32	\$ 2.56	\$ 17.88
072-2090-016-0000	RESIDENTIAL	\$ 15.32	\$ 2.56	\$ 17.88
072-2090-017-0000	RESIDENTIAL	\$ 15.32	\$ 2.56	\$ 17.88
072-2090-018-0000	RESIDENTIAL	\$ 15.32	\$ 2.56	\$ 17.88
072-2090-019-0000	RESIDENTIAL	\$ 15.32	\$ 2.56	\$ 17.88
072-2090-020-0000	RESIDENTIAL	\$ 15.32	\$ 2.56	\$ 17.88
072-2090-021-0000	RESIDENTIAL	\$ 15.32	\$ 2.56	\$ 17.88
072-2090-022-0000	RESIDENTIAL	\$ 15.32	\$ 2.56	\$ 17.88
072-2090-023-0000	RESIDENTIAL	\$ 15.32	\$ 2.56	\$ 17.88
072-2090-024-0000	RESIDENTIAL	\$ 15.32	\$ 2.56	\$ 17.88
072-2090-025-0000	RESIDENTIAL	\$ 15.32	\$ 2.56	\$ 17.88
072-2090-026-0000	RESIDENTIAL	\$ 15.32	\$ 2.56	\$ 17.88

ITEM 10.4.

City of Rancho Cordova
Lighting District No. 2012-1
Fiscal Year 2020-21 Assessment Roll

ATTACHMENT 2

APN	District Classification	Street Light Charge	Safety Light Charge	Total Assessment
072-2090-027-0000	RESIDENTIAL	\$ 15.32	\$ 2.56	\$ 17.88
072-2090-028-0000	RESIDENTIAL	\$ 15.32	\$ 2.56	\$ 17.88
072-2090-029-0000	RESIDENTIAL	\$ 15.32	\$ 2.56	\$ 17.88
072-2090-030-0000	RESIDENTIAL	\$ 15.32	\$ 2.56	\$ 17.88
072-2090-031-0000	RESIDENTIAL	\$ 15.32	\$ 2.56	\$ 17.88
072-2090-032-0000	RESIDENTIAL	\$ 15.32	\$ 2.56	\$ 17.88
072-2090-033-0000	RESIDENTIAL	\$ 15.32	\$ 2.56	\$ 17.88
072-2090-034-0000	RESIDENTIAL	\$ 15.32	\$ 2.56	\$ 17.88
072-2090-035-0000	RESIDENTIAL	\$ 15.32	\$ 2.56	\$ 17.88
072-2090-036-0000	RESIDENTIAL	\$ 15.32	\$ 2.56	\$ 17.88
072-2090-037-0000	RESIDENTIAL	\$ 15.32	\$ 2.56	\$ 17.88
072-2090-038-0000	RESIDENTIAL	\$ 15.32	\$ 2.56	\$ 17.88
072-2090-039-0000	RESIDENTIAL	\$ 15.32	\$ 2.56	\$ 17.88
072-2090-040-0000	RESIDENTIAL	\$ 15.32	\$ 2.56	\$ 17.88
072-2090-041-0000	RESIDENTIAL	\$ 15.32	\$ 2.56	\$ 17.88
072-2090-042-0000	RESIDENTIAL	\$ 15.32	\$ 2.56	\$ 17.88
072-2090-043-0000	RESIDENTIAL	\$ 15.32	\$ 2.56	\$ 17.88
072-2090-044-0000	RESIDENTIAL	\$ 15.32	\$ 2.56	\$ 17.88
072-2090-045-0000	RESIDENTIAL	\$ 15.32	\$ 2.56	\$ 17.88
072-2090-046-0000	RESIDENTIAL	\$ 15.32	\$ 2.56	\$ 17.88
072-2090-047-0000	RESIDENTIAL	\$ 15.32	\$ 2.56	\$ 17.88
072-2090-048-0000	RESIDENTIAL	\$ 15.32	\$ 2.56	\$ 17.88
072-2090-049-0000	RESIDENTIAL	\$ 15.32	\$ 2.56	\$ 17.88
072-2090-050-0000	RESIDENTIAL	\$ 15.32	\$ 2.56	\$ 17.88
072-2090-051-0000	RESIDENTIAL	\$ 15.32	\$ 2.56	\$ 17.88
072-2090-052-0000	RESIDENTIAL	\$ 15.32	\$ 2.56	\$ 17.88
072-2090-053-0000	RESIDENTIAL	\$ 15.32	\$ 2.56	\$ 17.88
072-2090-054-0000	RESIDENTIAL	\$ 15.32	\$ 2.56	\$ 17.88
072-2090-055-0000	RESIDENTIAL	\$ 15.32	\$ 2.56	\$ 17.88
072-2090-056-0000	RESIDENTIAL	\$ 15.32	\$ 2.56	\$ 17.88
072-2090-057-0000	RESIDENTIAL	\$ 15.32	\$ 2.56	\$ 17.88
072-2090-058-0000	RESIDENTIAL	\$ 15.32	\$ 2.56	\$ 17.88
072-2090-059-0000	RESIDENTIAL	\$ 15.32	\$ 2.56	\$ 17.88
072-2090-060-0000	RESIDENTIAL	\$ 15.32	\$ 2.56	\$ 17.88
072-2090-061-0000	RESIDENTIAL	\$ 15.32	\$ 2.56	\$ 17.88
072-2090-062-0000	RESIDENTIAL	\$ 15.32	\$ 2.56	\$ 17.88
072-2090-063-0000	RESIDENTIAL	\$ 15.32	\$ 2.56	\$ 17.88
072-2090-064-0000	RESIDENTIAL	\$ 15.32	\$ 2.56	\$ 17.88
072-2090-065-0000	RESIDENTIAL	\$ 15.32	\$ 2.56	\$ 17.88
072-2090-066-0000	RESIDENTIAL	\$ 15.32	\$ 2.56	\$ 17.88
072-2090-067-0000	RESIDENTIAL	\$ 15.32	\$ 2.56	\$ 17.88
072-2090-068-0000	RESIDENTIAL	\$ 15.32	\$ 2.56	\$ 17.88
072-2090-069-0000	RESIDENTIAL	\$ 15.32	\$ 2.56	\$ 17.88
072-2090-070-0000	RESIDENTIAL	\$ 15.32	\$ 2.56	\$ 17.88

ITEM 10.4.

City of Rancho Cordova
Lighting District No. 2012-1
Fiscal Year 2020-21 Assessment Roll

ATTACHMENT 2

APN	District Classification	Street Light Charge	Safety Light Charge	Total Assessment
072-2090-071-0000	RESIDENTIAL	\$ 15.32	\$ 2.56	\$ 17.88
072-2090-072-0000	RESIDENTIAL	\$ 15.32	\$ 2.56	\$ 17.88
072-2090-073-0000	RESIDENTIAL	\$ 15.32	\$ 2.56	\$ 17.88
072-2090-074-0000	RESIDENTIAL	\$ 15.32	\$ 2.56	\$ 17.88
072-2090-075-0000	RESIDENTIAL	\$ 15.32	\$ 2.56	\$ 17.88
072-2090-076-0000	RESIDENTIAL	\$ 15.32	\$ 2.56	\$ 17.88
072-2090-077-0000	RESIDENTIAL	\$ 15.32	\$ 2.56	\$ 17.88
072-2090-078-0000	RESIDENTIAL	\$ 15.32	\$ 2.56	\$ 17.88
072-2100-001-0000	RESIDENTIAL	\$ 15.32	\$ 2.56	\$ 17.88
072-2100-002-0000	RESIDENTIAL	\$ 15.32	\$ 2.56	\$ 17.88
072-2100-003-0000	RESIDENTIAL	\$ 15.32	\$ 2.56	\$ 17.88
072-2100-004-0000	RESIDENTIAL	\$ 15.32	\$ 2.56	\$ 17.88
072-2100-005-0000	RESIDENTIAL	\$ 15.32	\$ 2.56	\$ 17.88
072-2100-006-0000	RESIDENTIAL	\$ 15.32	\$ 2.56	\$ 17.88
072-2100-007-0000	RESIDENTIAL	\$ 15.32	\$ 2.56	\$ 17.88
072-2100-008-0000	RESIDENTIAL	\$ 15.32	\$ 2.56	\$ 17.88
072-2100-009-0000	RESIDENTIAL	\$ 15.32	\$ 2.56	\$ 17.88
072-2100-010-0000	RESIDENTIAL	\$ 15.32	\$ 2.56	\$ 17.88
072-2100-011-0000	RESIDENTIAL	\$ 15.32	\$ 2.56	\$ 17.88
072-2100-012-0000	RESIDENTIAL	\$ 15.32	\$ 2.56	\$ 17.88
072-2100-013-0000	RESIDENTIAL	\$ 15.32	\$ 2.56	\$ 17.88
072-2100-014-0000	RESIDENTIAL	\$ 15.32	\$ 2.56	\$ 17.88
072-2100-015-0000	RESIDENTIAL	\$ 15.32	\$ 2.56	\$ 17.88
072-2100-016-0000	RESIDENTIAL	\$ 15.32	\$ 2.56	\$ 17.88
072-2100-017-0000	RESIDENTIAL	\$ 15.32	\$ 2.56	\$ 17.88
072-2100-018-0000	RESIDENTIAL	\$ 15.32	\$ 2.56	\$ 17.88
072-2100-019-0000	RESIDENTIAL	\$ 15.32	\$ 2.56	\$ 17.88
072-2100-020-0000	RESIDENTIAL	\$ 15.32	\$ 2.56	\$ 17.88
072-2100-021-0000	RESIDENTIAL	\$ 15.32	\$ 2.56	\$ 17.88
072-2100-022-0000	RESIDENTIAL	\$ 15.32	\$ 2.56	\$ 17.88
072-2100-023-0000	RESIDENTIAL	\$ 15.32	\$ 2.56	\$ 17.88
072-2100-024-0000	RESIDENTIAL	\$ 15.32	\$ 2.56	\$ 17.88
072-2100-025-0000	RESIDENTIAL	\$ 15.32	\$ 2.56	\$ 17.88
072-2100-026-0000	RESIDENTIAL	\$ 15.32	\$ 2.56	\$ 17.88
072-2100-027-0000	RESIDENTIAL	\$ 15.32	\$ 2.56	\$ 17.88
072-2100-028-0000	RESIDENTIAL	\$ 15.32	\$ 2.56	\$ 17.88
072-2100-029-0000	RESIDENTIAL	\$ 15.32	\$ 2.56	\$ 17.88
072-2100-030-0000	RESIDENTIAL	\$ 15.32	\$ 2.56	\$ 17.88
072-2100-031-0000	RESIDENTIAL	\$ 15.32	\$ 2.56	\$ 17.88
072-2100-032-0000	RESIDENTIAL	\$ 15.32	\$ 2.56	\$ 17.88
072-2100-033-0000	RESIDENTIAL	\$ 15.32	\$ 2.56	\$ 17.88
072-2100-034-0000	RESIDENTIAL	\$ 15.32	\$ 2.56	\$ 17.88
072-2100-035-0000	RESIDENTIAL	\$ 15.32	\$ 2.56	\$ 17.88
072-2100-036-0000	RESIDENTIAL	\$ 15.32	\$ 2.56	\$ 17.88

ITEM 10.4.

City of Rancho Cordova
Lighting District No. 2012-1
Fiscal Year 2020-21 Assessment Roll

ATTACHMENT 2

APN	District Classification	Street Light Charge	Safety Light Charge	Total Assessment
072-2100-037-0000	RESIDENTIAL	\$ 15.32	\$ 2.56	\$ 17.88
072-2100-038-0000	RESIDENTIAL	\$ 15.32	\$ 2.56	\$ 17.88
072-2100-039-0000	RESIDENTIAL	\$ 15.32	\$ 2.56	\$ 17.88
072-2100-040-0000	RESIDENTIAL	\$ 15.32	\$ 2.56	\$ 17.88
072-2100-041-0000	RESIDENTIAL	\$ 15.32	\$ 2.56	\$ 17.88
072-2100-042-0000	RESIDENTIAL	\$ 15.32	\$ 2.56	\$ 17.88
072-2100-043-0000	RESIDENTIAL	\$ 15.32	\$ 2.56	\$ 17.88
072-2200-001-0000	RESIDENTIAL	\$ 15.32	\$ 2.56	\$ 17.88
072-2200-002-0000	RESIDENTIAL	\$ 15.32	\$ 2.56	\$ 17.88
072-2200-003-0000	RESIDENTIAL	\$ 15.32	\$ 2.56	\$ 17.88
072-2200-004-0000	RESIDENTIAL	\$ 15.32	\$ 2.56	\$ 17.88
072-2200-005-0000	RESIDENTIAL	\$ 15.32	\$ 2.56	\$ 17.88
072-2200-006-0000	RESIDENTIAL	\$ 15.32	\$ 2.56	\$ 17.88
072-2200-007-0000	RESIDENTIAL	\$ 15.32	\$ 2.56	\$ 17.88
072-2200-008-0000	RESIDENTIAL	\$ 15.32	\$ 2.56	\$ 17.88
072-2200-009-0000	RESIDENTIAL	\$ 15.32	\$ 2.56	\$ 17.88
072-2200-010-0000	RESIDENTIAL	\$ 15.32	\$ 2.56	\$ 17.88
072-2200-011-0000	RESIDENTIAL	\$ 15.32	\$ 2.56	\$ 17.88
072-2200-012-0000	RESIDENTIAL	\$ 15.32	\$ 2.56	\$ 17.88
072-2200-013-0000	RESIDENTIAL	\$ 15.32	\$ 2.56	\$ 17.88
072-2200-014-0000	RESIDENTIAL	\$ 15.32	\$ 2.56	\$ 17.88
072-2200-015-0000	RESIDENTIAL	\$ 15.32	\$ 2.56	\$ 17.88
072-2200-016-0000	RESIDENTIAL	\$ 15.32	\$ 2.56	\$ 17.88
072-2200-017-0000	RESIDENTIAL	\$ 15.32	\$ 2.56	\$ 17.88
072-2200-018-0000	RESIDENTIAL	\$ 15.32	\$ 2.56	\$ 17.88
072-2200-019-0000	RESIDENTIAL	\$ 15.32	\$ 2.56	\$ 17.88
072-2200-020-0000	RESIDENTIAL	\$ 15.32	\$ 2.56	\$ 17.88
072-2200-021-0000	RESIDENTIAL	\$ 15.32	\$ 2.56	\$ 17.88
072-2200-022-0000	RESIDENTIAL	\$ 15.32	\$ 2.56	\$ 17.88
072-2200-023-0000	RESIDENTIAL	\$ 15.32	\$ 2.56	\$ 17.88
072-2200-024-0000	RESIDENTIAL	\$ 15.32	\$ 2.56	\$ 17.88
072-2200-025-0000	RESIDENTIAL	\$ 15.32	\$ 2.56	\$ 17.88
072-2200-026-0000	RESIDENTIAL	\$ 15.32	\$ 2.56	\$ 17.88
072-2200-027-0000	RESIDENTIAL	\$ 15.32	\$ 2.56	\$ 17.88
072-2200-028-0000	RESIDENTIAL	\$ 15.32	\$ 2.56	\$ 17.88
072-2200-029-0000	RESIDENTIAL	\$ 15.32	\$ 2.56	\$ 17.88
072-2200-030-0000	RESIDENTIAL	\$ 15.32	\$ 2.56	\$ 17.88
072-2200-031-0000	RESIDENTIAL	\$ 15.32	\$ 2.56	\$ 17.88
072-2200-032-0000	RESIDENTIAL	\$ 15.32	\$ 2.56	\$ 17.88
072-2200-033-0000	RESIDENTIAL	\$ 15.32	\$ 2.56	\$ 17.88
072-2200-034-0000	RESIDENTIAL	\$ 15.32	\$ 2.56	\$ 17.88
072-2200-035-0000	RESIDENTIAL	\$ 15.32	\$ 2.56	\$ 17.88
072-2200-036-0000	RESIDENTIAL	\$ 15.32	\$ 2.56	\$ 17.88
072-2200-037-0000	RESIDENTIAL	\$ 15.32	\$ 2.56	\$ 17.88

ITEM 10.4.

City of Rancho Cordova
Lighting District No. 2012-1
Fiscal Year 2020-21 Assessment Roll

ATTACHMENT 2

APN	District Classification	Street Light Charge	Safety Light Charge	Total Assessment
072-2200-038-0000	RESIDENTIAL	\$ 15.32	\$ 2.56	\$ 17.88
072-2200-039-0000	RESIDENTIAL	\$ 15.32	\$ 2.56	\$ 17.88
072-2200-040-0000	RESIDENTIAL	\$ 15.32	\$ 2.56	\$ 17.88
072-2200-041-0000	RESIDENTIAL	\$ 15.32	\$ 2.56	\$ 17.88
072-2200-042-0000	RESIDENTIAL	\$ 15.32	\$ 2.56	\$ 17.88
072-2200-043-0000	RESIDENTIAL	\$ 15.32	\$ 2.56	\$ 17.88
072-2200-044-0000	RESIDENTIAL	\$ 15.32	\$ 2.56	\$ 17.88
072-2200-045-0000	RESIDENTIAL	\$ 15.32	\$ 2.56	\$ 17.88
072-2200-046-0000	RESIDENTIAL	\$ 15.32	\$ 2.56	\$ 17.88
072-2200-047-0000	RESIDENTIAL	\$ 15.32	\$ 2.56	\$ 17.88
072-2200-048-0000	RESIDENTIAL	\$ 15.32	\$ 2.56	\$ 17.88
072-2200-049-0000	RESIDENTIAL	\$ 15.32	\$ 2.56	\$ 17.88
072-2200-050-0000	RESIDENTIAL	\$ 15.32	\$ 2.56	\$ 17.88
072-2200-051-0000	RESIDENTIAL	\$ 15.32	\$ 2.56	\$ 17.88
072-2200-052-0000	RESIDENTIAL	\$ 15.32	\$ 2.56	\$ 17.88
072-2200-053-0000	RESIDENTIAL	\$ 15.32	\$ 2.56	\$ 17.88
072-2210-001-0000	RESIDENTIAL	\$ 15.32	\$ 2.56	\$ 17.88
072-2210-002-0000	RESIDENTIAL	\$ 15.32	\$ 2.56	\$ 17.88
072-2210-003-0000	RESIDENTIAL	\$ 15.32	\$ 2.56	\$ 17.88
072-2210-004-0000	RESIDENTIAL	\$ 15.32	\$ 2.56	\$ 17.88
072-2210-005-0000	RESIDENTIAL	\$ 15.32	\$ 2.56	\$ 17.88
072-2210-006-0000	RESIDENTIAL	\$ 15.32	\$ 2.56	\$ 17.88
072-2210-007-0000	RESIDENTIAL	\$ 15.32	\$ 2.56	\$ 17.88
072-2210-008-0000	RESIDENTIAL	\$ 15.32	\$ 2.56	\$ 17.88
072-2210-009-0000	RESIDENTIAL	\$ 15.32	\$ 2.56	\$ 17.88
072-2210-010-0000	RESIDENTIAL	\$ 15.32	\$ 2.56	\$ 17.88
072-2210-011-0000	RESIDENTIAL	\$ 15.32	\$ 2.56	\$ 17.88
072-2210-012-0000	RESIDENTIAL	\$ 15.32	\$ 2.56	\$ 17.88
072-2210-013-0000	RESIDENTIAL	\$ 15.32	\$ 2.56	\$ 17.88
072-2210-014-0000	RESIDENTIAL	\$ 15.32	\$ 2.56	\$ 17.88
072-2210-015-0000	RESIDENTIAL	\$ 15.32	\$ 2.56	\$ 17.88
072-2210-016-0000	RESIDENTIAL	\$ 15.32	\$ 2.56	\$ 17.88
072-2210-017-0000	RESIDENTIAL	\$ 15.32	\$ 2.56	\$ 17.88
072-2210-018-0000	RESIDENTIAL	\$ 15.32	\$ 2.56	\$ 17.88
072-2210-019-0000	RESIDENTIAL	\$ 15.32	\$ 2.56	\$ 17.88
072-2210-020-0000	RESIDENTIAL	\$ 15.32	\$ 2.56	\$ 17.88
072-2210-021-0000	RESIDENTIAL	\$ 15.32	\$ 2.56	\$ 17.88
072-2210-022-0000	RESIDENTIAL	\$ 15.32	\$ 2.56	\$ 17.88
072-2210-023-0000	RESIDENTIAL	\$ 15.32	\$ 2.56	\$ 17.88
072-2210-024-0000	RESIDENTIAL	\$ 15.32	\$ 2.56	\$ 17.88
072-2210-025-0000	RESIDENTIAL	\$ 15.32	\$ 2.56	\$ 17.88
072-2210-026-0000	RESIDENTIAL	\$ 15.32	\$ 2.56	\$ 17.88
072-2210-027-0000	RESIDENTIAL	\$ 15.32	\$ 2.56	\$ 17.88
072-2210-028-0000	RESIDENTIAL	\$ 15.32	\$ 2.56	\$ 17.88

ITEM 10.4.

City of Rancho Cordova
Lighting District No. 2012-1
Fiscal Year 2020-21 Assessment Roll

ATTACHMENT 2

APN	District Classification	Street Light Charge	Safety Light Charge	Total Assessment
072-2210-029-0000	RESIDENTIAL	\$ 15.32	\$ 2.56	\$ 17.88
072-2210-030-0000	RESIDENTIAL	\$ 15.32	\$ 2.56	\$ 17.88
072-2210-031-0000	RESIDENTIAL	\$ 15.32	\$ 2.56	\$ 17.88
072-2210-032-0000	RESIDENTIAL	\$ 15.32	\$ 2.56	\$ 17.88
072-2210-033-0000	RESIDENTIAL	\$ 15.32	\$ 2.56	\$ 17.88
072-2210-034-0000	RESIDENTIAL	\$ 15.32	\$ 2.56	\$ 17.88
072-2210-035-0000	RESIDENTIAL	\$ 15.32	\$ 2.56	\$ 17.88
072-2210-036-0000	RESIDENTIAL	\$ 15.32	\$ 2.56	\$ 17.88
072-2210-037-0000	RESIDENTIAL	\$ 15.32	\$ 2.56	\$ 17.88
072-2210-038-0000	RESIDENTIAL	\$ 15.32	\$ 2.56	\$ 17.88
072-2210-039-0000	RESIDENTIAL	\$ 15.32	\$ 2.56	\$ 17.88
072-2210-040-0000	RESIDENTIAL	\$ 15.32	\$ 2.56	\$ 17.88
072-2210-041-0000	RESIDENTIAL	\$ 15.32	\$ 2.56	\$ 17.88
072-2210-042-0000	RESIDENTIAL	\$ 15.32	\$ 2.56	\$ 17.88
072-2210-043-0000	RESIDENTIAL	\$ 15.32	\$ 2.56	\$ 17.88
072-2210-044-0000	RESIDENTIAL	\$ 15.32	\$ 2.56	\$ 17.88
072-2210-045-0000	RESIDENTIAL	\$ 15.32	\$ 2.56	\$ 17.88
072-2210-046-0000	RESIDENTIAL	\$ 15.32	\$ 2.56	\$ 17.88
072-2210-047-0000	RESIDENTIAL	\$ 15.32	\$ 2.56	\$ 17.88
072-2210-048-0000	RESIDENTIAL	\$ 15.32	\$ 2.56	\$ 17.88
072-2210-049-0000	RESIDENTIAL	\$ 15.32	\$ 2.56	\$ 17.88
072-2210-050-0000	RESIDENTIAL	\$ 15.32	\$ 2.56	\$ 17.88
072-2210-051-0000	RESIDENTIAL	\$ 15.32	\$ 2.56	\$ 17.88
072-2210-052-0000	RESIDENTIAL	\$ 15.32	\$ 2.56	\$ 17.88
072-2210-053-0000	RESIDENTIAL	\$ 15.32	\$ 2.56	\$ 17.88
072-2210-054-0000	RESIDENTIAL	\$ 15.32	\$ 2.56	\$ 17.88
072-2210-055-0000	RESIDENTIAL	\$ 15.32	\$ 2.56	\$ 17.88
072-2210-056-0000	RESIDENTIAL	\$ 15.32	\$ 2.56	\$ 17.88
072-2210-057-0000	RESIDENTIAL	\$ 15.32	\$ 2.56	\$ 17.88
072-2210-058-0000	RESIDENTIAL	\$ 15.32	\$ 2.56	\$ 17.88
072-2210-059-0000	RESIDENTIAL	\$ 15.32	\$ 2.56	\$ 17.88
072-2210-060-0000	RESIDENTIAL	\$ 15.32	\$ 2.56	\$ 17.88
072-2210-061-0000	RESIDENTIAL	\$ 15.32	\$ 2.56	\$ 17.88
072-2210-062-0000	RESIDENTIAL	\$ 15.32	\$ 2.56	\$ 17.88
072-2210-063-0000	RESIDENTIAL	\$ 15.32	\$ 2.56	\$ 17.88
072-2210-064-0000	RESIDENTIAL	\$ 15.32	\$ 2.56	\$ 17.88
072-2210-065-0000	RESIDENTIAL	\$ 15.32	\$ 2.56	\$ 17.88
072-2210-066-0000	RESIDENTIAL	\$ 15.32	\$ 2.56	\$ 17.88
072-2210-067-0000	RESIDENTIAL	\$ 15.32	\$ 2.56	\$ 17.88
072-2210-068-0000	RESIDENTIAL	\$ 15.32	\$ 2.56	\$ 17.88
072-2220-001-0000	RESIDENTIAL	\$ 15.32	\$ 2.56	\$ 17.88
072-2220-002-0000	RESIDENTIAL	\$ 15.32	\$ 2.56	\$ 17.88
072-2220-003-0000	RESIDENTIAL	\$ 15.32	\$ 2.56	\$ 17.88
072-2220-004-0000	RESIDENTIAL	\$ 15.32	\$ 2.56	\$ 17.88

ITEM 10.4.

City of Rancho Cordova
Lighting District No. 2012-1
Fiscal Year 2020-21 Assessment Roll

ATTACHMENT 2

APN	District Classification	Street Light Charge	Safety Light Charge	Total Assessment
072-2220-005-0000	RESIDENTIAL	\$ 15.32	\$ 2.56	\$ 17.88
072-2220-006-0000	RESIDENTIAL	\$ 15.32	\$ 2.56	\$ 17.88
072-2220-007-0000	RESIDENTIAL	\$ 15.32	\$ 2.56	\$ 17.88
072-2220-008-0000	RESIDENTIAL	\$ 15.32	\$ 2.56	\$ 17.88
072-2220-009-0000	RESIDENTIAL	\$ 15.32	\$ 2.56	\$ 17.88
072-2220-010-0000	RESIDENTIAL	\$ 15.32	\$ 2.56	\$ 17.88
072-2220-011-0000	RESIDENTIAL	\$ 15.32	\$ 2.56	\$ 17.88
072-2220-012-0000	RESIDENTIAL	\$ 15.32	\$ 2.56	\$ 17.88
072-2220-013-0000	RESIDENTIAL	\$ 15.32	\$ 2.56	\$ 17.88
072-2220-014-0000	RESIDENTIAL	\$ 15.32	\$ 2.56	\$ 17.88
072-2220-015-0000	RESIDENTIAL	\$ 15.32	\$ 2.56	\$ 17.88
072-2220-016-0000	RESIDENTIAL	\$ 15.32	\$ 2.56	\$ 17.88
072-2220-017-0000	RESIDENTIAL	\$ 15.32	\$ 2.56	\$ 17.88
072-2220-018-0000	RESIDENTIAL	\$ 15.32	\$ 2.56	\$ 17.88
072-2220-019-0000	RESIDENTIAL	\$ 15.32	\$ 2.56	\$ 17.88
072-2220-020-0000	RESIDENTIAL	\$ 15.32	\$ 2.56	\$ 17.88
072-2220-021-0000	RESIDENTIAL	\$ 15.32	\$ 2.56	\$ 17.88
072-2220-022-0000	RESIDENTIAL	\$ 15.32	\$ 2.56	\$ 17.88
072-2220-023-0000	RESIDENTIAL	\$ 15.32	\$ 2.56	\$ 17.88
072-2220-024-0000	RESIDENTIAL	\$ 15.32	\$ 2.56	\$ 17.88
072-2220-025-0000	RESIDENTIAL	\$ 15.32	\$ 2.56	\$ 17.88
072-2220-026-0000	RESIDENTIAL	\$ 15.32	\$ 2.56	\$ 17.88
072-2220-027-0000	RESIDENTIAL	\$ 15.32	\$ 2.56	\$ 17.88
072-2220-028-0000	RESIDENTIAL	\$ 15.32	\$ 2.56	\$ 17.88
072-2220-029-0000	RESIDENTIAL	\$ 15.32	\$ 2.56	\$ 17.88
072-2220-030-0000	RESIDENTIAL	\$ 15.32	\$ 2.56	\$ 17.88
072-2220-031-0000	RESIDENTIAL	\$ 15.32	\$ 2.56	\$ 17.88
072-2220-032-0000	RESIDENTIAL	\$ 15.32	\$ 2.56	\$ 17.88
072-2220-033-0000	RESIDENTIAL	\$ 15.32	\$ 2.56	\$ 17.88
072-2220-034-0000	RESIDENTIAL	\$ 15.32	\$ 2.56	\$ 17.88
072-2220-035-0000	RESIDENTIAL	\$ 15.32	\$ 2.56	\$ 17.88
072-2220-036-0000	RESIDENTIAL	\$ 15.32	\$ 2.56	\$ 17.88
072-2220-037-0000	RESIDENTIAL	\$ 15.32	\$ 2.56	\$ 17.88
072-2220-038-0000	RESIDENTIAL	\$ 15.32	\$ 2.56	\$ 17.88
072-2220-039-0000	RESIDENTIAL	\$ 15.32	\$ 2.56	\$ 17.88
072-2220-040-0000	RESIDENTIAL	\$ 15.32	\$ 2.56	\$ 17.88
072-2220-041-0000	RESIDENTIAL	\$ 15.32	\$ 2.56	\$ 17.88
072-2220-042-0000	RESIDENTIAL	\$ 15.32	\$ 2.56	\$ 17.88
072-2220-043-0000	RESIDENTIAL	\$ 15.32	\$ 2.56	\$ 17.88
072-2220-044-0000	RESIDENTIAL	\$ 15.32	\$ 2.56	\$ 17.88
072-2220-045-0000	RESIDENTIAL	\$ 15.32	\$ 2.56	\$ 17.88
072-2220-046-0000	RESIDENTIAL	\$ 15.32	\$ 2.56	\$ 17.88
072-2220-047-0000	RESIDENTIAL	\$ 15.32	\$ 2.56	\$ 17.88
072-2220-048-0000	RESIDENTIAL	\$ 15.32	\$ 2.56	\$ 17.88

ITEM 10.4.

City of Rancho Cordova
Lighting District No. 2012-1
Fiscal Year 2020-21 Assessment Roll

ATTACHMENT 2

APN	District Classification	Street Light Charge	Safety Light Charge	Total Assessment
072-2220-049-0000	RESIDENTIAL	\$ 15.32	\$ 2.56	\$ 17.88
072-2220-050-0000	RESIDENTIAL	\$ 15.32	\$ 2.56	\$ 17.88
072-2220-051-0000	RESIDENTIAL	\$ 15.32	\$ 2.56	\$ 17.88
072-2220-052-0000	RESIDENTIAL	\$ 15.32	\$ 2.56	\$ 17.88
072-2220-053-0000	RESIDENTIAL	\$ 15.32	\$ 2.56	\$ 17.88
072-2220-054-0000	RESIDENTIAL	\$ 15.32	\$ 2.56	\$ 17.88
072-2220-055-0000	RESIDENTIAL	\$ 15.32	\$ 2.56	\$ 17.88
072-2220-056-0000	RESIDENTIAL	\$ 15.32	\$ 2.56	\$ 17.88
072-2220-057-0000	RESIDENTIAL	\$ 15.32	\$ 2.56	\$ 17.88
072-2220-058-0000	RESIDENTIAL	\$ 15.32	\$ 2.56	\$ 17.88
072-2220-059-0000	RESIDENTIAL	\$ 15.32	\$ 2.56	\$ 17.88
072-2220-060-0000	RESIDENTIAL	\$ 15.32	\$ 2.56	\$ 17.88
072-2220-061-0000	RESIDENTIAL	\$ 15.32	\$ 2.56	\$ 17.88
072-2220-062-0000	RESIDENTIAL	\$ 15.32	\$ 2.56	\$ 17.88
072-2220-063-0000	RESIDENTIAL	\$ 15.32	\$ 2.56	\$ 17.88
072-2220-064-0000	RESIDENTIAL	\$ 15.32	\$ 2.56	\$ 17.88
072-2220-065-0000	RESIDENTIAL	\$ 15.32	\$ 2.56	\$ 17.88
072-2220-066-0000	RESIDENTIAL	\$ 15.32	\$ 2.56	\$ 17.88
072-2220-067-0000	RESIDENTIAL	\$ 15.32	\$ 2.56	\$ 17.88
072-2220-068-0000	RESIDENTIAL	\$ 15.32	\$ 2.56	\$ 17.88
072-2220-069-0000	RESIDENTIAL	\$ 15.32	\$ 2.56	\$ 17.88
072-2220-070-0000	RESIDENTIAL	\$ 15.32	\$ 2.56	\$ 17.88
072-2350-001-0000	RESIDENTIAL	\$ 15.32	\$ 2.56	\$ 17.88
072-2350-002-0000	RESIDENTIAL	\$ 15.32	\$ 2.56	\$ 17.88
072-2350-003-0000	RESIDENTIAL	\$ 15.32	\$ 2.56	\$ 17.88
072-2350-004-0000	RESIDENTIAL	\$ 15.32	\$ 2.56	\$ 17.88
072-2350-005-0000	RESIDENTIAL	\$ 15.32	\$ 2.56	\$ 17.88
072-2350-006-0000	RESIDENTIAL	\$ 15.32	\$ 2.56	\$ 17.88
072-2350-007-0000	RESIDENTIAL	\$ 15.32	\$ 2.56	\$ 17.88
072-2350-008-0000	RESIDENTIAL	\$ 15.32	\$ 2.56	\$ 17.88
072-2350-009-0000	RESIDENTIAL	\$ 15.32	\$ 2.56	\$ 17.88
072-2350-010-0000	RESIDENTIAL	\$ 15.32	\$ 2.56	\$ 17.88
072-2350-011-0000	RESIDENTIAL	\$ 15.32	\$ 2.56	\$ 17.88
072-2350-012-0000	RESIDENTIAL	\$ 15.32	\$ 2.56	\$ 17.88
072-2350-013-0000	RESIDENTIAL	\$ 15.32	\$ 2.56	\$ 17.88
072-2350-014-0000	RESIDENTIAL	\$ 15.32	\$ 2.56	\$ 17.88
072-2350-015-0000	RESIDENTIAL	\$ 15.32	\$ 2.56	\$ 17.88
072-2350-016-0000	RESIDENTIAL	\$ 15.32	\$ 2.56	\$ 17.88
072-2350-017-0000	RESIDENTIAL	\$ 15.32	\$ 2.56	\$ 17.88
072-2350-018-0000	RESIDENTIAL	\$ 15.32	\$ 2.56	\$ 17.88
072-2350-019-0000	RESIDENTIAL	\$ 15.32	\$ 2.56	\$ 17.88
072-2350-020-0000	RESIDENTIAL	\$ 15.32	\$ 2.56	\$ 17.88
072-2350-021-0000	RESIDENTIAL	\$ 15.32	\$ 2.56	\$ 17.88
072-2350-022-0000	RESIDENTIAL	\$ 15.32	\$ 2.56	\$ 17.88

ITEM 10.4.

City of Rancho Cordova
Lighting District No. 2012-1
Fiscal Year 2020-21 Assessment Roll

ATTACHMENT 2

APN	District Classification	Street Light Charge	Safety Light Charge	Total Assessment
072-2350-023-0000	RESIDENTIAL	\$ 15.32	\$ 2.56	\$ 17.88
072-2350-024-0000	RESIDENTIAL	\$ 15.32	\$ 2.56	\$ 17.88
072-2350-025-0000	RESIDENTIAL	\$ 15.32	\$ 2.56	\$ 17.88
072-2350-026-0000	RESIDENTIAL	\$ 15.32	\$ 2.56	\$ 17.88
072-2350-027-0000	RESIDENTIAL	\$ 15.32	\$ 2.56	\$ 17.88
072-2350-028-0000	RESIDENTIAL	\$ 15.32	\$ 2.56	\$ 17.88
072-2350-029-0000	RESIDENTIAL	\$ 15.32	\$ 2.56	\$ 17.88
072-2350-030-0000	RESIDENTIAL	\$ 15.32	\$ 2.56	\$ 17.88
072-2350-031-0000	RESIDENTIAL	\$ 15.32	\$ 2.56	\$ 17.88
072-2350-032-0000	RESIDENTIAL	\$ 15.32	\$ 2.56	\$ 17.88
072-2350-033-0000	RESIDENTIAL	\$ 15.32	\$ 2.56	\$ 17.88
072-2350-034-0000	RESIDENTIAL	\$ 15.32	\$ 2.56	\$ 17.88
072-2350-035-0000	RESIDENTIAL	\$ 15.32	\$ 2.56	\$ 17.88
072-2350-036-0000	RESIDENTIAL	\$ 15.32	\$ 2.56	\$ 17.88
072-2350-037-0000	RESIDENTIAL	\$ 15.32	\$ 2.56	\$ 17.88
072-2350-038-0000	RESIDENTIAL	\$ 15.32	\$ 2.56	\$ 17.88
072-2350-039-0000	RESIDENTIAL	\$ 15.32	\$ 2.56	\$ 17.88
072-2350-040-0000	RESIDENTIAL	\$ 15.32	\$ 2.56	\$ 17.88
072-2350-041-0000	RESIDENTIAL	\$ 15.32	\$ 2.56	\$ 17.88
072-2350-042-0000	RESIDENTIAL	\$ 15.32	\$ 2.56	\$ 17.88
072-2350-043-0000	RESIDENTIAL	\$ 15.32	\$ 2.56	\$ 17.88
072-2360-002-0000	NONRES	\$ 743.11	\$ 2.56	\$ 745.66
072-2360-008-0000	NONRES	\$ 21.41	\$ 2.56	\$ 23.96
072-2360-028-0000	NONRES	\$ 352.91	\$ 2.56	\$ 355.46
072-2360-029-0000	NONRES	\$ 135.27	\$ 2.56	\$ 137.82
072-2360-030-0000	NONRES	\$ 365.00	\$ 2.56	\$ 367.56
072-2360-035-0000	SAFETY LIGHTS ONLY	\$ 0.00	\$ 2.56	\$ 2.56
072-2360-036-0000	SAFETY LIGHTS ONLY	\$ 0.00	\$ 2.56	\$ 2.56
072-2360-039-0000	NONRES	\$ 20.40	\$ 2.56	\$ 22.96
072-2360-040-0000	SAFETY LIGHTS ONLY	\$ 0.00	\$ 2.56	\$ 2.56
072-2370-001-0000	RESIDENTIAL	\$ 15.32	\$ 2.56	\$ 17.88
072-2370-002-0000	RESIDENTIAL	\$ 15.32	\$ 2.56	\$ 17.88
072-2370-003-0000	RESIDENTIAL	\$ 15.32	\$ 2.56	\$ 17.88
072-2370-004-0000	RESIDENTIAL	\$ 15.32	\$ 2.56	\$ 17.88
072-2370-005-0000	RESIDENTIAL	\$ 15.32	\$ 2.56	\$ 17.88
072-2370-006-0000	RESIDENTIAL	\$ 15.32	\$ 2.56	\$ 17.88
072-2370-007-0000	RESIDENTIAL	\$ 15.32	\$ 2.56	\$ 17.88
072-2370-008-0000	RESIDENTIAL	\$ 15.32	\$ 2.56	\$ 17.88
072-2370-009-0000	RESIDENTIAL	\$ 15.32	\$ 2.56	\$ 17.88
072-2370-010-0000	RESIDENTIAL	\$ 15.32	\$ 2.56	\$ 17.88
072-2370-011-0000	RESIDENTIAL	\$ 15.32	\$ 2.56	\$ 17.88
072-2370-012-0000	RESIDENTIAL	\$ 15.32	\$ 2.56	\$ 17.88
072-2370-013-0000	RESIDENTIAL	\$ 15.32	\$ 2.56	\$ 17.88
072-2370-014-0000	RESIDENTIAL	\$ 15.32	\$ 2.56	\$ 17.88

ITEM 10.4.

City of Rancho Cordova
Lighting District No. 2012-1
Fiscal Year 2020-21 Assessment Roll

ATTACHMENT 2

APN	District Classification	Street Light Charge	Safety Light Charge	Total Assessment
072-2370-015-0000	RESIDENTIAL	\$ 15.32	\$ 2.56	\$ 17.88
072-2370-016-0000	RESIDENTIAL	\$ 15.32	\$ 2.56	\$ 17.88
072-2370-017-0000	RESIDENTIAL	\$ 15.32	\$ 2.56	\$ 17.88
072-2370-018-0000	RESIDENTIAL	\$ 15.32	\$ 2.56	\$ 17.88
072-2370-019-0000	RESIDENTIAL	\$ 15.32	\$ 2.56	\$ 17.88
072-2370-020-0000	RESIDENTIAL	\$ 15.32	\$ 2.56	\$ 17.88
072-2370-021-0000	RESIDENTIAL	\$ 15.32	\$ 2.56	\$ 17.88
072-2370-022-0000	RESIDENTIAL	\$ 15.32	\$ 2.56	\$ 17.88
072-2370-023-0000	RESIDENTIAL	\$ 15.32	\$ 2.56	\$ 17.88
072-2370-024-0000	RESIDENTIAL	\$ 15.32	\$ 2.56	\$ 17.88
072-2370-025-0000	RESIDENTIAL	\$ 15.32	\$ 2.56	\$ 17.88
072-2370-026-0000	RESIDENTIAL	\$ 15.32	\$ 2.56	\$ 17.88
072-2370-027-0000	RESIDENTIAL	\$ 15.32	\$ 2.56	\$ 17.88
072-2370-028-0000	RESIDENTIAL	\$ 15.32	\$ 2.56	\$ 17.88
072-2370-029-0000	RESIDENTIAL	\$ 15.32	\$ 2.56	\$ 17.88
072-2370-030-0000	RESIDENTIAL	\$ 15.32	\$ 2.56	\$ 17.88
072-2370-031-0000	RESIDENTIAL	\$ 15.32	\$ 2.56	\$ 17.88
072-2370-032-0000	RESIDENTIAL	\$ 15.32	\$ 2.56	\$ 17.88
072-2370-033-0000	RESIDENTIAL	\$ 15.32	\$ 2.56	\$ 17.88
072-2370-034-0000	RESIDENTIAL	\$ 15.32	\$ 2.56	\$ 17.88
072-2370-035-0000	RESIDENTIAL	\$ 15.32	\$ 2.56	\$ 17.88
072-2370-036-0000	RESIDENTIAL	\$ 15.32	\$ 2.56	\$ 17.88
072-2370-037-0000	RESIDENTIAL	\$ 15.32	\$ 2.56	\$ 17.88
072-2370-038-0000	RESIDENTIAL	\$ 15.32	\$ 2.56	\$ 17.88
072-2370-039-0000	RESIDENTIAL	\$ 15.32	\$ 2.56	\$ 17.88
072-2370-040-0000	RESIDENTIAL	\$ 15.32	\$ 2.56	\$ 17.88
072-2370-041-0000	RESIDENTIAL	\$ 15.32	\$ 2.56	\$ 17.88
072-2370-042-0000	RESIDENTIAL	\$ 15.32	\$ 2.56	\$ 17.88
072-2370-043-0000	RESIDENTIAL	\$ 15.32	\$ 2.56	\$ 17.88
072-2370-044-0000	RESIDENTIAL	\$ 15.32	\$ 2.56	\$ 17.88
072-2370-045-0000	RESIDENTIAL	\$ 15.32	\$ 2.56	\$ 17.88
072-2370-046-0000	RESIDENTIAL	\$ 15.32	\$ 2.56	\$ 17.88
072-2370-047-0000	RESIDENTIAL	\$ 15.32	\$ 2.56	\$ 17.88
072-2370-048-0000	RESIDENTIAL	\$ 15.32	\$ 2.56	\$ 17.88
072-2370-049-0000	RESIDENTIAL	\$ 15.32	\$ 2.56	\$ 17.88
072-2370-050-0000	RESIDENTIAL	\$ 15.32	\$ 2.56	\$ 17.88
072-2370-051-0000	RESIDENTIAL	\$ 15.32	\$ 2.56	\$ 17.88
072-2370-052-0000	RESIDENTIAL	\$ 15.32	\$ 2.56	\$ 17.88
072-2370-053-0000	RESIDENTIAL	\$ 15.32	\$ 2.56	\$ 17.88
072-2370-054-0000	RESIDENTIAL	\$ 15.32	\$ 2.56	\$ 17.88
072-2370-055-0000	RESIDENTIAL	\$ 15.32	\$ 2.56	\$ 17.88
072-2370-056-0000	RESIDENTIAL	\$ 15.32	\$ 2.56	\$ 17.88
072-2370-057-0000	RESIDENTIAL	\$ 15.32	\$ 2.56	\$ 17.88
072-2370-058-0000	RESIDENTIAL	\$ 15.32	\$ 2.56	\$ 17.88

ITEM 10.4.

City of Rancho Cordova
Lighting District No. 2012-1
Fiscal Year 2020-21 Assessment Roll

ATTACHMENT 2

APN	District Classification	Street Light Charge	Safety Light Charge	Total Assessment
072-2370-059-0000	RESIDENTIAL	\$ 15.32	\$ 2.56	\$ 17.88
072-2370-060-0000	RESIDENTIAL	\$ 15.32	\$ 2.56	\$ 17.88
072-2370-061-0000	RESIDENTIAL	\$ 15.32	\$ 2.56	\$ 17.88
072-2370-062-0000	RESIDENTIAL	\$ 15.32	\$ 2.56	\$ 17.88
072-2370-063-0000	RESIDENTIAL	\$ 15.32	\$ 2.56	\$ 17.88
072-2370-064-0000	RESIDENTIAL	\$ 15.32	\$ 2.56	\$ 17.88
072-2370-065-0000	RESIDENTIAL	\$ 15.32	\$ 2.56	\$ 17.88
072-2370-066-0000	RESIDENTIAL	\$ 15.32	\$ 2.56	\$ 17.88
072-2370-067-0000	RESIDENTIAL	\$ 15.32	\$ 2.56	\$ 17.88
072-2370-068-0000	RESIDENTIAL	\$ 15.32	\$ 2.56	\$ 17.88
072-2370-069-0000	RESIDENTIAL	\$ 15.32	\$ 2.56	\$ 17.88
072-2370-070-0000	RESIDENTIAL	\$ 15.32	\$ 2.56	\$ 17.88
072-2370-071-0000	RESIDENTIAL	\$ 15.32	\$ 2.56	\$ 17.88
072-2370-072-0000	RESIDENTIAL	\$ 15.32	\$ 2.56	\$ 17.88
072-2380-001-0000	RESIDENTIAL	\$ 15.32	\$ 2.56	\$ 17.88
072-2380-002-0000	RESIDENTIAL	\$ 15.32	\$ 2.56	\$ 17.88
072-2380-003-0000	RESIDENTIAL	\$ 15.32	\$ 2.56	\$ 17.88
072-2380-004-0000	RESIDENTIAL	\$ 15.32	\$ 2.56	\$ 17.88
072-2380-005-0000	RESIDENTIAL	\$ 15.32	\$ 2.56	\$ 17.88
072-2380-006-0000	RESIDENTIAL	\$ 15.32	\$ 2.56	\$ 17.88
072-2380-007-0000	RESIDENTIAL	\$ 15.32	\$ 2.56	\$ 17.88
072-2380-008-0000	RESIDENTIAL	\$ 15.32	\$ 2.56	\$ 17.88
072-2380-009-0000	RESIDENTIAL	\$ 15.32	\$ 2.56	\$ 17.88
072-2380-010-0000	RESIDENTIAL	\$ 15.32	\$ 2.56	\$ 17.88
072-2380-011-0000	RESIDENTIAL	\$ 15.32	\$ 2.56	\$ 17.88
072-2380-012-0000	RESIDENTIAL	\$ 15.32	\$ 2.56	\$ 17.88
072-2380-013-0000	RESIDENTIAL	\$ 15.32	\$ 2.56	\$ 17.88
072-2380-014-0000	RESIDENTIAL	\$ 15.32	\$ 2.56	\$ 17.88
072-2380-015-0000	RESIDENTIAL	\$ 15.32	\$ 2.56	\$ 17.88
072-2380-016-0000	RESIDENTIAL	\$ 15.32	\$ 2.56	\$ 17.88
072-2380-017-0000	RESIDENTIAL	\$ 15.32	\$ 2.56	\$ 17.88
072-2380-018-0000	RESIDENTIAL	\$ 15.32	\$ 2.56	\$ 17.88
072-2380-019-0000	RESIDENTIAL	\$ 15.32	\$ 2.56	\$ 17.88
072-2380-020-0000	RESIDENTIAL	\$ 15.32	\$ 2.56	\$ 17.88
072-2380-021-0000	RESIDENTIAL	\$ 15.32	\$ 2.56	\$ 17.88
072-2380-022-0000	RESIDENTIAL	\$ 15.32	\$ 2.56	\$ 17.88
072-2380-023-0000	RESIDENTIAL	\$ 15.32	\$ 2.56	\$ 17.88
072-2380-024-0000	RESIDENTIAL	\$ 15.32	\$ 2.56	\$ 17.88
072-2380-025-0000	RESIDENTIAL	\$ 15.32	\$ 2.56	\$ 17.88
072-2380-026-0000	RESIDENTIAL	\$ 15.32	\$ 2.56	\$ 17.88
072-2380-027-0000	RESIDENTIAL	\$ 15.32	\$ 2.56	\$ 17.88
072-2380-028-0000	RESIDENTIAL	\$ 15.32	\$ 2.56	\$ 17.88
072-2380-029-0000	RESIDENTIAL	\$ 15.32	\$ 2.56	\$ 17.88
072-2380-030-0000	RESIDENTIAL	\$ 15.32	\$ 2.56	\$ 17.88

ITEM 10.4.

City of Rancho Cordova
Lighting District No. 2012-1
Fiscal Year 2020-21 Assessment Roll

ATTACHMENT 2

APN	District Classification	Street Light Charge	Safety Light Charge	Total Assessment
072-2380-031-0000	RESIDENTIAL	\$ 15.32	\$ 2.56	\$ 17.88
072-2380-032-0000	RESIDENTIAL	\$ 15.32	\$ 2.56	\$ 17.88
072-2380-033-0000	RESIDENTIAL	\$ 15.32	\$ 2.56	\$ 17.88
072-2380-034-0000	RESIDENTIAL	\$ 15.32	\$ 2.56	\$ 17.88
072-2380-035-0000	RESIDENTIAL	\$ 15.32	\$ 2.56	\$ 17.88
072-2380-036-0000	RESIDENTIAL	\$ 15.32	\$ 2.56	\$ 17.88
072-2380-037-0000	RESIDENTIAL	\$ 15.32	\$ 2.56	\$ 17.88
072-2380-038-0000	RESIDENTIAL	\$ 15.32	\$ 2.56	\$ 17.88
072-2380-039-0000	RESIDENTIAL	\$ 15.32	\$ 2.56	\$ 17.88
072-2380-040-0000	RESIDENTIAL	\$ 15.32	\$ 2.56	\$ 17.88
072-2380-041-0000	RESIDENTIAL	\$ 15.32	\$ 2.56	\$ 17.88
072-2380-042-0000	RESIDENTIAL	\$ 15.32	\$ 2.56	\$ 17.88
072-2380-043-0000	RESIDENTIAL	\$ 15.32	\$ 2.56	\$ 17.88
072-2380-044-0000	RESIDENTIAL	\$ 15.32	\$ 2.56	\$ 17.88
072-2380-045-0000	RESIDENTIAL	\$ 15.32	\$ 2.56	\$ 17.88
072-2380-046-0000	RESIDENTIAL	\$ 15.32	\$ 2.56	\$ 17.88
072-2380-047-0000	RESIDENTIAL	\$ 15.32	\$ 2.56	\$ 17.88
072-2380-048-0000	RESIDENTIAL	\$ 15.32	\$ 2.56	\$ 17.88
072-2380-049-0000	RESIDENTIAL	\$ 15.32	\$ 2.56	\$ 17.88
072-2380-050-0000	RESIDENTIAL	\$ 15.32	\$ 2.56	\$ 17.88
072-2380-051-0000	RESIDENTIAL	\$ 15.32	\$ 2.56	\$ 17.88
072-2380-052-0000	RESIDENTIAL	\$ 15.32	\$ 2.56	\$ 17.88
072-2380-053-0000	RESIDENTIAL	\$ 15.32	\$ 2.56	\$ 17.88
072-2380-054-0000	RESIDENTIAL	\$ 15.32	\$ 2.56	\$ 17.88
072-2380-055-0000	RESIDENTIAL	\$ 15.32	\$ 2.56	\$ 17.88
072-2380-056-0000	RESIDENTIAL	\$ 15.32	\$ 2.56	\$ 17.88
072-2390-001-0000	RESIDENTIAL	\$ 15.32	\$ 2.56	\$ 17.88
072-2390-002-0000	RESIDENTIAL	\$ 15.32	\$ 2.56	\$ 17.88
072-2390-003-0000	RESIDENTIAL	\$ 15.32	\$ 2.56	\$ 17.88
072-2390-004-0000	RESIDENTIAL	\$ 15.32	\$ 2.56	\$ 17.88
072-2390-005-0000	RESIDENTIAL	\$ 15.32	\$ 2.56	\$ 17.88
072-2390-006-0000	RESIDENTIAL	\$ 15.32	\$ 2.56	\$ 17.88
072-2390-007-0000	RESIDENTIAL	\$ 15.32	\$ 2.56	\$ 17.88
072-2390-008-0000	RESIDENTIAL	\$ 15.32	\$ 2.56	\$ 17.88
072-2390-009-0000	RESIDENTIAL	\$ 15.32	\$ 2.56	\$ 17.88
072-2390-010-0000	RESIDENTIAL	\$ 15.32	\$ 2.56	\$ 17.88
072-2390-011-0000	RESIDENTIAL	\$ 15.32	\$ 2.56	\$ 17.88
072-2390-012-0000	RESIDENTIAL	\$ 15.32	\$ 2.56	\$ 17.88
072-2390-013-0000	RESIDENTIAL	\$ 15.32	\$ 2.56	\$ 17.88
072-2390-014-0000	RESIDENTIAL	\$ 15.32	\$ 2.56	\$ 17.88
072-2390-015-0000	RESIDENTIAL	\$ 15.32	\$ 2.56	\$ 17.88
072-2390-016-0000	RESIDENTIAL	\$ 15.32	\$ 2.56	\$ 17.88
072-2390-018-0000	RESIDENTIAL	\$ 15.32	\$ 2.56	\$ 17.88
072-2390-019-0000	RESIDENTIAL	\$ 15.32	\$ 2.56	\$ 17.88

ITEM 10.4.

City of Rancho Cordova
Lighting District No. 2012-1
Fiscal Year 2020-21 Assessment Roll

ATTACHMENT 2

APN	District Classification	Street Light Charge	Safety Light Charge	Total Assessment
072-2390-020-0000	RESIDENTIAL	\$ 15.32	\$ 2.56	\$ 17.88
072-2390-021-0000	RESIDENTIAL	\$ 15.32	\$ 2.56	\$ 17.88
072-2390-022-0000	RESIDENTIAL	\$ 15.32	\$ 2.56	\$ 17.88
072-2390-023-0000	RESIDENTIAL	\$ 15.32	\$ 2.56	\$ 17.88
072-2390-024-0000	RESIDENTIAL	\$ 15.32	\$ 2.56	\$ 17.88
072-2390-025-0000	RESIDENTIAL	\$ 15.32	\$ 2.56	\$ 17.88
072-2390-026-0000	RESIDENTIAL	\$ 15.32	\$ 2.56	\$ 17.88
072-2390-027-0000	RESIDENTIAL	\$ 15.32	\$ 2.56	\$ 17.88
072-2390-028-0000	RESIDENTIAL	\$ 15.32	\$ 2.56	\$ 17.88
072-2390-029-0000	RESIDENTIAL	\$ 15.32	\$ 2.56	\$ 17.88
072-2390-030-0000	RESIDENTIAL	\$ 15.32	\$ 2.56	\$ 17.88
072-2390-031-0000	RESIDENTIAL	\$ 15.32	\$ 2.56	\$ 17.88
072-2390-032-0000	RESIDENTIAL	\$ 15.32	\$ 2.56	\$ 17.88
072-2390-033-0000	RESIDENTIAL	\$ 15.32	\$ 2.56	\$ 17.88
072-2390-034-0000	RESIDENTIAL	\$ 15.32	\$ 2.56	\$ 17.88
072-2390-036-0000	RESIDENTIAL	\$ 15.32	\$ 2.56	\$ 17.88
072-2390-037-0000	RESIDENTIAL	\$ 15.32	\$ 2.56	\$ 17.88
072-2390-038-0000	RESIDENTIAL	\$ 15.32	\$ 2.56	\$ 17.88
072-2390-039-0000	RESIDENTIAL	\$ 15.32	\$ 2.56	\$ 17.88
072-2390-040-0000	RESIDENTIAL	\$ 15.32	\$ 2.56	\$ 17.88
072-2390-041-0000	RESIDENTIAL	\$ 15.32	\$ 2.56	\$ 17.88
072-2390-042-0000	RESIDENTIAL	\$ 15.32	\$ 2.56	\$ 17.88
072-2390-043-0000	RESIDENTIAL	\$ 15.32	\$ 2.56	\$ 17.88
072-2390-044-0000	RESIDENTIAL	\$ 15.32	\$ 2.56	\$ 17.88
072-2390-045-0000	RESIDENTIAL	\$ 15.32	\$ 2.56	\$ 17.88
072-2390-046-0000	RESIDENTIAL	\$ 15.32	\$ 2.56	\$ 17.88
072-2390-047-0000	RESIDENTIAL	\$ 15.32	\$ 2.56	\$ 17.88
072-2390-048-0000	RESIDENTIAL	\$ 15.32	\$ 2.56	\$ 17.88
072-2390-049-0000	RESIDENTIAL	\$ 15.32	\$ 2.56	\$ 17.88
072-2390-050-0000	RESIDENTIAL	\$ 15.32	\$ 2.56	\$ 17.88
072-2390-051-0000	RESIDENTIAL	\$ 15.32	\$ 2.56	\$ 17.88
072-2390-052-0000	RESIDENTIAL	\$ 15.32	\$ 2.56	\$ 17.88
072-2390-053-0000	RESIDENTIAL	\$ 15.32	\$ 2.56	\$ 17.88
072-2390-054-0000	RESIDENTIAL	\$ 15.32	\$ 2.56	\$ 17.88
072-2390-055-0000	RESIDENTIAL	\$ 15.32	\$ 2.56	\$ 17.88
072-2390-056-0000	RESIDENTIAL	\$ 15.32	\$ 2.56	\$ 17.88
072-2390-057-0000	RESIDENTIAL	\$ 15.32	\$ 2.56	\$ 17.88
072-2390-058-0000	RESIDENTIAL	\$ 15.32	\$ 2.56	\$ 17.88
072-2400-001-0000	RESIDENTIAL	\$ 15.32	\$ 2.56	\$ 17.88
072-2400-002-0000	RESIDENTIAL	\$ 15.32	\$ 2.56	\$ 17.88
072-2400-003-0000	RESIDENTIAL	\$ 15.32	\$ 2.56	\$ 17.88
072-2400-004-0000	RESIDENTIAL	\$ 15.32	\$ 2.56	\$ 17.88
072-2400-005-0000	RESIDENTIAL	\$ 15.32	\$ 2.56	\$ 17.88
072-2400-006-0000	RESIDENTIAL	\$ 15.32	\$ 2.56	\$ 17.88

ITEM 10.4.

City of Rancho Cordova
Lighting District No. 2012-1
Fiscal Year 2020-21 Assessment Roll

ATTACHMENT 2

APN	District Classification	Street Light Charge	Safety Light Charge	Total Assessment
072-2400-007-0000	RESIDENTIAL	\$ 15.32	\$ 2.56	\$ 17.88
072-2400-008-0000	RESIDENTIAL	\$ 15.32	\$ 2.56	\$ 17.88
072-2400-009-0000	RESIDENTIAL	\$ 15.32	\$ 2.56	\$ 17.88
072-2400-010-0000	RESIDENTIAL	\$ 15.32	\$ 2.56	\$ 17.88
072-2400-011-0000	RESIDENTIAL	\$ 15.32	\$ 2.56	\$ 17.88
072-2400-012-0000	RESIDENTIAL	\$ 15.32	\$ 2.56	\$ 17.88
072-2400-013-0000	RESIDENTIAL	\$ 15.32	\$ 2.56	\$ 17.88
072-2400-014-0000	RESIDENTIAL	\$ 15.32	\$ 2.56	\$ 17.88
072-2400-015-0000	RESIDENTIAL	\$ 15.32	\$ 2.56	\$ 17.88
072-2400-016-0000	RESIDENTIAL	\$ 15.32	\$ 2.56	\$ 17.88
072-2400-017-0000	RESIDENTIAL	\$ 15.32	\$ 2.56	\$ 17.88
072-2400-018-0000	RESIDENTIAL	\$ 15.32	\$ 2.56	\$ 17.88
072-2400-019-0000	RESIDENTIAL	\$ 15.32	\$ 2.56	\$ 17.88
072-2400-020-0000	RESIDENTIAL	\$ 15.32	\$ 2.56	\$ 17.88
072-2400-021-0000	RESIDENTIAL	\$ 15.32	\$ 2.56	\$ 17.88
072-2400-022-0000	RESIDENTIAL	\$ 15.32	\$ 2.56	\$ 17.88
072-2400-023-0000	RESIDENTIAL	\$ 15.32	\$ 2.56	\$ 17.88
072-2400-024-0000	RESIDENTIAL	\$ 15.32	\$ 2.56	\$ 17.88
072-2400-025-0000	RESIDENTIAL	\$ 15.32	\$ 2.56	\$ 17.88
072-2400-026-0000	RESIDENTIAL	\$ 15.32	\$ 2.56	\$ 17.88
072-2400-027-0000	RESIDENTIAL	\$ 15.32	\$ 2.56	\$ 17.88
072-2400-028-0000	RESIDENTIAL	\$ 15.32	\$ 2.56	\$ 17.88
072-2400-029-0000	RESIDENTIAL	\$ 15.32	\$ 2.56	\$ 17.88
072-2400-030-0000	RESIDENTIAL	\$ 15.32	\$ 2.56	\$ 17.88
072-2400-031-0000	RESIDENTIAL	\$ 15.32	\$ 2.56	\$ 17.88
072-2400-032-0000	RESIDENTIAL	\$ 15.32	\$ 2.56	\$ 17.88
072-2400-033-0000	RESIDENTIAL	\$ 15.32	\$ 2.56	\$ 17.88
072-2400-034-0000	RESIDENTIAL	\$ 15.32	\$ 2.56	\$ 17.88
072-2400-035-0000	RESIDENTIAL	\$ 15.32	\$ 2.56	\$ 17.88
072-2400-036-0000	RESIDENTIAL	\$ 15.32	\$ 2.56	\$ 17.88
072-2400-037-0000	RESIDENTIAL	\$ 15.32	\$ 2.56	\$ 17.88
072-2400-038-0000	RESIDENTIAL	\$ 15.32	\$ 2.56	\$ 17.88
072-2400-039-0000	RESIDENTIAL	\$ 15.32	\$ 2.56	\$ 17.88
072-2400-040-0000	RESIDENTIAL	\$ 15.32	\$ 2.56	\$ 17.88
072-2400-041-0000	RESIDENTIAL	\$ 15.32	\$ 2.56	\$ 17.88
072-2400-042-0000	RESIDENTIAL	\$ 15.32	\$ 2.56	\$ 17.88
072-2400-043-0000	RESIDENTIAL	\$ 15.32	\$ 2.56	\$ 17.88
072-2400-044-0000	RESIDENTIAL	\$ 15.32	\$ 2.56	\$ 17.88
072-2460-001-0000	RESIDENTIAL	\$ 15.32	\$ 2.56	\$ 17.88
072-2460-002-0000	RESIDENTIAL	\$ 15.32	\$ 2.56	\$ 17.88
072-2460-003-0000	RESIDENTIAL	\$ 15.32	\$ 2.56	\$ 17.88
072-2460-004-0000	RESIDENTIAL	\$ 15.32	\$ 2.56	\$ 17.88
072-2460-005-0000	RESIDENTIAL	\$ 15.32	\$ 2.56	\$ 17.88
072-2460-006-0000	RESIDENTIAL	\$ 15.32	\$ 2.56	\$ 17.88

ITEM 10.4.

City of Rancho Cordova
Lighting District No. 2012-1
Fiscal Year 2020-21 Assessment Roll

ATTACHMENT 2

APN	District Classification	Street Light Charge	Safety Light Charge	Total Assessment
072-2460-007-0000	RESIDENTIAL	\$ 15.32	\$ 2.56	\$ 17.88
072-2460-008-0000	RESIDENTIAL	\$ 15.32	\$ 2.56	\$ 17.88
072-2460-009-0000	RESIDENTIAL	\$ 15.32	\$ 2.56	\$ 17.88
072-2460-010-0000	RESIDENTIAL	\$ 15.32	\$ 2.56	\$ 17.88
072-2460-011-0000	RESIDENTIAL	\$ 15.32	\$ 2.56	\$ 17.88
072-2460-012-0000	RESIDENTIAL	\$ 15.32	\$ 2.56	\$ 17.88
072-2460-013-0000	RESIDENTIAL	\$ 15.32	\$ 2.56	\$ 17.88
072-2460-014-0000	RESIDENTIAL	\$ 15.32	\$ 2.56	\$ 17.88
072-2460-015-0000	RESIDENTIAL	\$ 15.32	\$ 2.56	\$ 17.88
072-2460-016-0000	RESIDENTIAL	\$ 15.32	\$ 2.56	\$ 17.88
072-2460-017-0000	RESIDENTIAL	\$ 15.32	\$ 2.56	\$ 17.88
072-2460-018-0000	RESIDENTIAL	\$ 15.32	\$ 2.56	\$ 17.88
072-2460-019-0000	RESIDENTIAL	\$ 15.32	\$ 2.56	\$ 17.88
072-2460-020-0000	RESIDENTIAL	\$ 15.32	\$ 2.56	\$ 17.88
072-2460-021-0000	RESIDENTIAL	\$ 15.32	\$ 2.56	\$ 17.88
072-2460-022-0000	RESIDENTIAL	\$ 15.32	\$ 2.56	\$ 17.88
072-2460-023-0000	RESIDENTIAL	\$ 15.32	\$ 2.56	\$ 17.88
072-2460-024-0000	RESIDENTIAL	\$ 15.32	\$ 2.56	\$ 17.88
072-2460-025-0000	RESIDENTIAL	\$ 15.32	\$ 2.56	\$ 17.88
072-2460-026-0000	RESIDENTIAL	\$ 15.32	\$ 2.56	\$ 17.88
072-2460-027-0000	RESIDENTIAL	\$ 15.32	\$ 2.56	\$ 17.88
072-2460-028-0000	RESIDENTIAL	\$ 15.32	\$ 2.56	\$ 17.88
072-2460-029-0000	RESIDENTIAL	\$ 15.32	\$ 2.56	\$ 17.88
072-2460-030-0000	RESIDENTIAL	\$ 15.32	\$ 2.56	\$ 17.88
072-2460-031-0000	RESIDENTIAL	\$ 15.32	\$ 2.56	\$ 17.88
072-2460-032-0000	RESIDENTIAL	\$ 15.32	\$ 2.56	\$ 17.88
072-2460-033-0000	RESIDENTIAL	\$ 15.32	\$ 2.56	\$ 17.88
072-2460-034-0000	RESIDENTIAL	\$ 15.32	\$ 2.56	\$ 17.88
072-2460-035-0000	RESIDENTIAL	\$ 15.32	\$ 2.56	\$ 17.88
072-2460-036-0000	RESIDENTIAL	\$ 15.32	\$ 2.56	\$ 17.88
072-2460-037-0000	RESIDENTIAL	\$ 15.32	\$ 2.56	\$ 17.88
072-2460-038-0000	RESIDENTIAL	\$ 15.32	\$ 2.56	\$ 17.88
072-2460-039-0000	RESIDENTIAL	\$ 15.32	\$ 2.56	\$ 17.88
072-2460-040-0000	RESIDENTIAL	\$ 15.32	\$ 2.56	\$ 17.88
072-2460-041-0000	RESIDENTIAL	\$ 15.32	\$ 2.56	\$ 17.88
072-2460-042-0000	RESIDENTIAL	\$ 15.32	\$ 2.56	\$ 17.88
072-2460-043-0000	RESIDENTIAL	\$ 15.32	\$ 2.56	\$ 17.88
072-2460-044-0000	RESIDENTIAL	\$ 15.32	\$ 2.56	\$ 17.88
072-2460-045-0000	RESIDENTIAL	\$ 15.32	\$ 2.56	\$ 17.88
072-2460-046-0000	RESIDENTIAL	\$ 15.32	\$ 2.56	\$ 17.88
072-2470-001-0000	NONRES	\$ 16.37	\$ 2.56	\$ 18.92
072-2470-002-0000	NONRES	\$ 13.85	\$ 2.56	\$ 16.40
072-2470-003-0000	NONRES	\$ 13.85	\$ 2.56	\$ 16.40
072-2470-004-0000	NONRES	\$ 13.85	\$ 2.56	\$ 16.40

ITEM 10.4.

City of Rancho Cordova
Lighting District No. 2012-1
Fiscal Year 2020-21 Assessment Roll

ATTACHMENT 2

APN	District Classification	Street Light Charge	Safety Light Charge	Total Assessment
072-2470-005-0000	NONRES	\$ 13.85	\$ 2.56	\$ 16.40
072-2470-006-0000	NONRES	\$ 13.85	\$ 2.56	\$ 16.40
072-2470-007-0000	NONRES	\$ 13.85	\$ 2.56	\$ 16.40
072-2470-008-0000	NONRES	\$ 13.85	\$ 2.56	\$ 16.40
072-2470-009-0000	NONRES	\$ 13.85	\$ 2.56	\$ 16.40
072-2470-010-0000	NONRES	\$ 11.34	\$ 2.56	\$ 13.90
072-2470-011-0000	NONRES	\$ 11.34	\$ 2.56	\$ 13.90
072-2470-012-0000	NONRES	\$ 12.60	\$ 2.56	\$ 15.16
072-2470-013-0000	NONRES	\$ 12.60	\$ 2.56	\$ 15.16
072-2470-014-0000	NONRES	\$ 12.60	\$ 2.56	\$ 15.16
072-2470-015-0000	NONRES	\$ 12.60	\$ 2.56	\$ 15.16
072-2470-016-0000	NONRES	\$ 12.60	\$ 2.56	\$ 15.16
072-2470-017-0000	NONRES	\$ 12.60	\$ 2.56	\$ 15.16
072-2470-018-0000	NONRES	\$ 13.85	\$ 2.56	\$ 16.40
072-2470-019-0000	NONRES	\$ 13.85	\$ 2.56	\$ 16.40
072-2470-020-0000	NONRES	\$ 13.85	\$ 2.56	\$ 16.40
072-2470-021-0000	NONRES	\$ 13.85	\$ 2.56	\$ 16.40
072-2470-022-0000	NONRES	\$ 13.85	\$ 2.56	\$ 16.40
072-2470-023-0000	NONRES	\$ 11.34	\$ 2.56	\$ 13.90
072-2470-024-0000	NONRES	\$ 42.82	\$ 2.56	\$ 45.38
072-2470-025-0000	NONRES	\$ 13.85	\$ 2.56	\$ 16.40
072-2470-026-0000	NONRES	\$ 13.85	\$ 2.56	\$ 16.40
072-2470-027-0000	NONRES	\$ 13.85	\$ 2.56	\$ 16.40
072-2470-028-0000	NONRES	\$ 13.85	\$ 2.56	\$ 16.40
072-2470-029-0000	NONRES	\$ 13.85	\$ 2.56	\$ 16.40
072-2470-030-0000	NONRES	\$ 13.85	\$ 2.56	\$ 16.40
072-2470-031-0000	NONRES	\$ 45.34	\$ 2.56	\$ 47.90
072-2470-032-0000	NONRES	\$ 60.46	\$ 2.56	\$ 63.02
072-2470-033-0000	NONRES	\$ 13.85	\$ 2.56	\$ 16.40
072-2470-034-0000	NONRES	\$ 13.85	\$ 2.56	\$ 16.40
072-2470-035-0000	NONRES	\$ 13.85	\$ 2.56	\$ 16.40
072-2470-036-0000	NONRES	\$ 13.85	\$ 2.56	\$ 16.40
072-2470-037-0000	NONRES	\$ 13.85	\$ 2.56	\$ 16.40
072-2470-038-0000	NONRES	\$ 13.85	\$ 2.56	\$ 16.40
072-2470-039-0000	NONRES	\$ 13.85	\$ 2.56	\$ 16.40
072-2470-040-0000	NONRES	\$ 40.30	\$ 2.56	\$ 42.86
072-2470-041-0000	NONRES	\$ 37.79	\$ 2.56	\$ 40.34
072-2470-042-0000	NONRES	\$ 13.85	\$ 2.56	\$ 16.40
072-2470-043-0000	NONRES	\$ 13.85	\$ 2.56	\$ 16.40
072-2470-044-0000	NONRES	\$ 13.85	\$ 2.56	\$ 16.40
072-2470-045-0000	NONRES	\$ 13.85	\$ 2.56	\$ 16.40
072-2470-046-0000	NONRES	\$ 13.85	\$ 2.56	\$ 16.40
072-2470-047-0000	NONRES	\$ 13.85	\$ 2.56	\$ 16.40
072-2470-048-0000	NONRES	\$ 12.60	\$ 2.56	\$ 15.16

ITEM 10.4.

City of Rancho Cordova
Lighting District No. 2012-1
Fiscal Year 2020-21 Assessment Roll

ATTACHMENT 2

APN	District Classification	Street Light Charge	Safety Light Charge	Total Assessment
072-2470-049-0000	NONRES	\$ 12.60	\$ 2.56	\$ 15.16
072-2470-050-0000	NONRES	\$ 52.90	\$ 2.56	\$ 55.46
072-2470-051-0000	NONRES	\$ 40.30	\$ 2.56	\$ 42.86
072-2470-052-0000	NONRES	\$ 13.85	\$ 2.56	\$ 16.40
072-2470-053-0000	NONRES	\$ 13.85	\$ 2.56	\$ 16.40
072-2470-054-0000	NONRES	\$ 13.85	\$ 2.56	\$ 16.40
072-2470-055-0000	NONRES	\$ 13.85	\$ 2.56	\$ 16.40
072-2470-056-0000	NONRES	\$ 13.85	\$ 2.56	\$ 16.40
072-2470-057-0000	NONRES	\$ 13.85	\$ 2.56	\$ 16.40
072-2470-058-0000	NONRES	\$ 13.85	\$ 2.56	\$ 16.40
072-2470-059-0000	NONRES	\$ 13.85	\$ 2.56	\$ 16.40
072-2470-060-0000	NONRES	\$ 37.79	\$ 2.56	\$ 40.34
072-2480-001-0000	NONRES	\$ 15.11	\$ 2.56	\$ 17.66
072-2480-002-0000	NONRES	\$ 13.85	\$ 2.56	\$ 16.40
072-2480-003-0000	NONRES	\$ 13.85	\$ 2.56	\$ 16.40
072-2480-004-0000	NONRES	\$ 13.85	\$ 2.56	\$ 16.40
072-2480-005-0000	NONRES	\$ 13.85	\$ 2.56	\$ 16.40
072-2480-006-0000	NONRES	\$ 13.85	\$ 2.56	\$ 16.40
072-2480-007-0000	NONRES	\$ 13.85	\$ 2.56	\$ 16.40
072-2480-008-0000	NONRES	\$ 13.85	\$ 2.56	\$ 16.40
072-2480-009-0000	NONRES	\$ 15.11	\$ 2.56	\$ 17.66
072-2480-010-0000	NONRES	\$ 40.30	\$ 2.56	\$ 42.86
072-2480-011-0000	NONRES	\$ 13.85	\$ 2.56	\$ 16.40
072-2480-012-0000	NONRES	\$ 13.85	\$ 2.56	\$ 16.40
072-2480-013-0000	NONRES	\$ 13.85	\$ 2.56	\$ 16.40
072-2480-014-0000	NONRES	\$ 13.85	\$ 2.56	\$ 16.40
072-2480-015-0000	NONRES	\$ 13.85	\$ 2.56	\$ 16.40
072-2480-016-0000	NONRES	\$ 13.85	\$ 2.56	\$ 16.40
072-2480-017-0000	NONRES	\$ 13.85	\$ 2.56	\$ 16.40
072-2480-018-0000	NONRES	\$ 13.85	\$ 2.56	\$ 16.40
072-2480-019-0000	NONRES	\$ 40.30	\$ 2.56	\$ 42.86
072-2480-020-0000	NONRES	\$ 42.82	\$ 2.56	\$ 45.38
072-2480-021-0000	NONRES	\$ 13.85	\$ 2.56	\$ 16.40
072-2480-022-0000	NONRES	\$ 13.85	\$ 2.56	\$ 16.40
072-2480-023-0000	NONRES	\$ 13.85	\$ 2.56	\$ 16.40
072-2480-024-0000	NONRES	\$ 13.85	\$ 2.56	\$ 16.40
072-2480-025-0000	NONRES	\$ 13.85	\$ 2.56	\$ 16.40
072-2480-026-0000	NONRES	\$ 13.85	\$ 2.56	\$ 16.40
072-2480-027-0000	NONRES	\$ 13.85	\$ 2.56	\$ 16.40
072-2480-028-0000	NONRES	\$ 13.85	\$ 2.56	\$ 16.40
072-2480-029-0000	NONRES	\$ 42.82	\$ 2.56	\$ 45.38
072-2480-030-0000	NONRES	\$ 22.67	\$ 2.56	\$ 25.22
072-2480-031-0000	NONRES	\$ 13.85	\$ 2.56	\$ 16.40
072-2480-032-0000	NONRES	\$ 40.30	\$ 2.56	\$ 42.86

ITEM 10.4.

City of Rancho Cordova
Lighting District No. 2012-1
Fiscal Year 2020-21 Assessment Roll

ATTACHMENT 2

APN	District Classification	Street Light Charge	Safety Light Charge	Total Assessment
072-2480-033-0000	NONRES	\$ 12.60	\$ 2.56	\$ 15.16
072-2480-034-0000	NONRES	\$ 40.30	\$ 2.56	\$ 42.86
072-2480-035-0000	NONRES	\$ 12.60	\$ 2.56	\$ 15.16
072-2480-036-0000	NONRES	\$ 12.60	\$ 2.56	\$ 15.16
072-2480-037-0000	NONRES	\$ 40.30	\$ 2.56	\$ 42.86
072-2480-038-0000	NONRES	\$ 13.85	\$ 2.56	\$ 16.40
072-2480-039-0000	NONRES	\$ 13.85	\$ 2.56	\$ 16.40
072-2480-040-0000	NONRES	\$ 52.90	\$ 2.56	\$ 55.46
072-2480-041-0000	NONRES	\$ 12.60	\$ 2.56	\$ 15.16
072-2480-042-0000	NONRES	\$ 15.11	\$ 2.56	\$ 17.66
072-2480-043-0000	NONRES	\$ 12.60	\$ 2.56	\$ 15.16
072-2480-044-0000	NONRES	\$ 12.60	\$ 2.56	\$ 15.16
072-2480-045-0000	NONRES	\$ 12.60	\$ 2.56	\$ 15.16
072-2480-046-0000	NONRES	\$ 12.60	\$ 2.56	\$ 15.16
072-2480-047-0000	NONRES	\$ 12.60	\$ 2.56	\$ 15.16
072-2480-048-0000	NONRES	\$ 12.60	\$ 2.56	\$ 15.16
072-2480-049-0000	NONRES	\$ 12.60	\$ 2.56	\$ 15.16
072-2480-050-0000	NONRES	\$ 12.60	\$ 2.56	\$ 15.16
072-2480-051-0000	NONRES	\$ 12.60	\$ 2.56	\$ 15.16
072-2480-052-0000	NONRES	\$ 12.60	\$ 2.56	\$ 15.16
072-2520-001-0000	RESIDENTIAL	\$ 15.32	\$ 2.56	\$ 17.88
072-2520-002-0000	RESIDENTIAL	\$ 15.32	\$ 2.56	\$ 17.88
072-2520-003-0000	RESIDENTIAL	\$ 15.32	\$ 2.56	\$ 17.88
072-2520-004-0000	RESIDENTIAL	\$ 15.32	\$ 2.56	\$ 17.88
072-2520-005-0000	RESIDENTIAL	\$ 15.32	\$ 2.56	\$ 17.88
072-2520-006-0000	RESIDENTIAL	\$ 15.32	\$ 2.56	\$ 17.88
072-2520-007-0000	RESIDENTIAL	\$ 15.32	\$ 2.56	\$ 17.88
072-2520-008-0000	RESIDENTIAL	\$ 15.32	\$ 2.56	\$ 17.88
072-2520-009-0000	RESIDENTIAL	\$ 15.32	\$ 2.56	\$ 17.88
072-2520-010-0000	RESIDENTIAL	\$ 15.32	\$ 2.56	\$ 17.88
072-2520-011-0000	RESIDENTIAL	\$ 15.32	\$ 2.56	\$ 17.88
072-2520-012-0000	RESIDENTIAL	\$ 15.32	\$ 2.56	\$ 17.88
072-2520-013-0000	RESIDENTIAL	\$ 15.32	\$ 2.56	\$ 17.88
072-2520-014-0000	RESIDENTIAL	\$ 15.32	\$ 2.56	\$ 17.88
072-2520-015-0000	RESIDENTIAL	\$ 15.32	\$ 2.56	\$ 17.88
072-2520-016-0000	RESIDENTIAL	\$ 15.32	\$ 2.56	\$ 17.88
072-2520-017-0000	RESIDENTIAL	\$ 15.32	\$ 2.56	\$ 17.88
072-2520-018-0000	RESIDENTIAL	\$ 15.32	\$ 2.56	\$ 17.88
072-2520-019-0000	RESIDENTIAL	\$ 15.32	\$ 2.56	\$ 17.88
072-2520-020-0000	RESIDENTIAL	\$ 15.32	\$ 2.56	\$ 17.88
072-2520-021-0000	RESIDENTIAL	\$ 15.32	\$ 2.56	\$ 17.88
072-2520-022-0000	RESIDENTIAL	\$ 15.32	\$ 2.56	\$ 17.88
072-2520-023-0000	RESIDENTIAL	\$ 15.32	\$ 2.56	\$ 17.88
072-2520-024-0000	RESIDENTIAL	\$ 15.32	\$ 2.56	\$ 17.88

ITEM 10.4.

City of Rancho Cordova
Lighting District No. 2012-1
Fiscal Year 2020-21 Assessment Roll

ATTACHMENT 2

APN	District Classification	Street Light Charge	Safety Light Charge	Total Assessment
072-2520-025-0000	RESIDENTIAL	\$ 15.32	\$ 2.56	\$ 17.88
072-2520-026-0000	RESIDENTIAL	\$ 15.32	\$ 2.56	\$ 17.88
072-2520-027-0000	RESIDENTIAL	\$ 15.32	\$ 2.56	\$ 17.88
072-2520-028-0000	RESIDENTIAL	\$ 15.32	\$ 2.56	\$ 17.88
072-2520-029-0000	RESIDENTIAL	\$ 15.32	\$ 2.56	\$ 17.88
072-2520-030-0000	RESIDENTIAL	\$ 15.32	\$ 2.56	\$ 17.88
072-2520-031-0000	RESIDENTIAL	\$ 15.32	\$ 2.56	\$ 17.88
072-2520-032-0000	RESIDENTIAL	\$ 15.32	\$ 2.56	\$ 17.88
072-2520-033-0000	RESIDENTIAL	\$ 15.32	\$ 2.56	\$ 17.88
072-2520-037-0000	NONRES	\$ 8.06	\$ 2.56	\$ 10.62
072-2530-001-0000	RESIDENTIAL	\$ 15.32	\$ 2.56	\$ 17.88
072-2530-002-0000	RESIDENTIAL	\$ 15.32	\$ 2.56	\$ 17.88
072-2530-003-0000	RESIDENTIAL	\$ 15.32	\$ 2.56	\$ 17.88
072-2530-004-0000	RESIDENTIAL	\$ 15.32	\$ 2.56	\$ 17.88
072-2530-005-0000	RESIDENTIAL	\$ 15.32	\$ 2.56	\$ 17.88
072-2530-006-0000	RESIDENTIAL	\$ 15.32	\$ 2.56	\$ 17.88
072-2530-007-0000	RESIDENTIAL	\$ 15.32	\$ 2.56	\$ 17.88
072-2530-008-0000	RESIDENTIAL	\$ 15.32	\$ 2.56	\$ 17.88
072-2530-009-0000	RESIDENTIAL	\$ 15.32	\$ 2.56	\$ 17.88
072-2530-010-0000	RESIDENTIAL	\$ 15.32	\$ 2.56	\$ 17.88
072-2530-011-0000	RESIDENTIAL	\$ 15.32	\$ 2.56	\$ 17.88
072-2530-012-0000	RESIDENTIAL	\$ 15.32	\$ 2.56	\$ 17.88
072-2530-013-0000	RESIDENTIAL	\$ 15.32	\$ 2.56	\$ 17.88
072-2530-014-0000	RESIDENTIAL	\$ 15.32	\$ 2.56	\$ 17.88
072-2530-015-0000	RESIDENTIAL	\$ 15.32	\$ 2.56	\$ 17.88
072-2530-016-0000	RESIDENTIAL	\$ 15.32	\$ 2.56	\$ 17.88
072-2530-017-0000	RESIDENTIAL	\$ 15.32	\$ 2.56	\$ 17.88
072-2530-018-0000	RESIDENTIAL	\$ 15.32	\$ 2.56	\$ 17.88
072-2530-019-0000	RESIDENTIAL	\$ 15.32	\$ 2.56	\$ 17.88
072-2530-020-0000	RESIDENTIAL	\$ 15.32	\$ 2.56	\$ 17.88
072-2530-021-0000	RESIDENTIAL	\$ 15.32	\$ 2.56	\$ 17.88
072-2530-022-0000	RESIDENTIAL	\$ 15.32	\$ 2.56	\$ 17.88
072-2530-023-0000	RESIDENTIAL	\$ 15.32	\$ 2.56	\$ 17.88
072-2530-024-0000	RESIDENTIAL	\$ 15.32	\$ 2.56	\$ 17.88
072-2530-025-0000	RESIDENTIAL	\$ 15.32	\$ 2.56	\$ 17.88
072-2530-026-0000	RESIDENTIAL	\$ 15.32	\$ 2.56	\$ 17.88
072-2530-027-0000	RESIDENTIAL	\$ 15.32	\$ 2.56	\$ 17.88
072-2540-001-0000	RESIDENTIAL	\$ 15.32	\$ 2.56	\$ 17.88
072-2540-002-0000	RESIDENTIAL	\$ 15.32	\$ 2.56	\$ 17.88
072-2540-003-0000	RESIDENTIAL	\$ 15.32	\$ 2.56	\$ 17.88
072-2540-004-0000	RESIDENTIAL	\$ 15.32	\$ 2.56	\$ 17.88
072-2540-005-0000	RESIDENTIAL	\$ 15.32	\$ 2.56	\$ 17.88
072-2540-006-0000	RESIDENTIAL	\$ 15.32	\$ 2.56	\$ 17.88
072-2540-007-0000	RESIDENTIAL	\$ 15.32	\$ 2.56	\$ 17.88

ITEM 10.4.

City of Rancho Cordova
Lighting District No. 2012-1
Fiscal Year 2020-21 Assessment Roll

ATTACHMENT 2

APN	District Classification	Street Light Charge	Safety Light Charge	Total Assessment
072-2540-008-0000	RESIDENTIAL	\$ 15.32	\$ 2.56	\$ 17.88
072-2540-009-0000	RESIDENTIAL	\$ 15.32	\$ 2.56	\$ 17.88
072-2540-010-0000	RESIDENTIAL	\$ 15.32	\$ 2.56	\$ 17.88
072-2540-011-0000	RESIDENTIAL	\$ 15.32	\$ 2.56	\$ 17.88
072-2540-012-0000	RESIDENTIAL	\$ 15.32	\$ 2.56	\$ 17.88
072-2540-013-0000	RESIDENTIAL	\$ 15.32	\$ 2.56	\$ 17.88
072-2540-014-0000	RESIDENTIAL	\$ 15.32	\$ 2.56	\$ 17.88
072-2540-015-0000	RESIDENTIAL	\$ 15.32	\$ 2.56	\$ 17.88
072-2540-016-0000	RESIDENTIAL	\$ 15.32	\$ 2.56	\$ 17.88
072-2540-017-0000	RESIDENTIAL	\$ 15.32	\$ 2.56	\$ 17.88
072-2540-018-0000	RESIDENTIAL	\$ 15.32	\$ 2.56	\$ 17.88
072-2540-019-0000	RESIDENTIAL	\$ 15.32	\$ 2.56	\$ 17.88
072-2540-020-0000	RESIDENTIAL	\$ 15.32	\$ 2.56	\$ 17.88
072-2540-021-0000	RESIDENTIAL	\$ 15.32	\$ 2.56	\$ 17.88
072-2540-022-0000	RESIDENTIAL	\$ 15.32	\$ 2.56	\$ 17.88
072-2540-023-0000	RESIDENTIAL	\$ 15.32	\$ 2.56	\$ 17.88
072-2540-024-0000	RESIDENTIAL	\$ 15.32	\$ 2.56	\$ 17.88
072-2540-025-0000	RESIDENTIAL	\$ 15.32	\$ 2.56	\$ 17.88
072-2540-026-0000	RESIDENTIAL	\$ 15.32	\$ 2.56	\$ 17.88
072-2540-027-0000	RESIDENTIAL	\$ 15.32	\$ 2.56	\$ 17.88
072-2540-028-0000	RESIDENTIAL	\$ 15.32	\$ 2.56	\$ 17.88
072-2540-029-0000	RESIDENTIAL	\$ 15.32	\$ 2.56	\$ 17.88
072-2540-030-0000	RESIDENTIAL	\$ 15.32	\$ 2.56	\$ 17.88
072-2540-031-0000	RESIDENTIAL	\$ 15.32	\$ 2.56	\$ 17.88
072-2540-032-0000	RESIDENTIAL	\$ 15.32	\$ 2.56	\$ 17.88
072-2540-033-0000	RESIDENTIAL	\$ 15.32	\$ 2.56	\$ 17.88
072-2540-034-0000	RESIDENTIAL	\$ 15.32	\$ 2.56	\$ 17.88
072-2540-035-0000	RESIDENTIAL	\$ 15.32	\$ 2.56	\$ 17.88
072-2540-036-0000	RESIDENTIAL	\$ 15.32	\$ 2.56	\$ 17.88
072-2540-037-0000	RESIDENTIAL	\$ 15.32	\$ 2.56	\$ 17.88
072-2540-038-0000	RESIDENTIAL	\$ 15.32	\$ 2.56	\$ 17.88
072-2540-039-0000	RESIDENTIAL	\$ 15.32	\$ 2.56	\$ 17.88
072-2540-040-0000	RESIDENTIAL	\$ 15.32	\$ 2.56	\$ 17.88
072-2540-041-0000	RESIDENTIAL	\$ 15.32	\$ 2.56	\$ 17.88
072-2540-042-0000	RESIDENTIAL	\$ 15.32	\$ 2.56	\$ 17.88
072-2540-043-0000	RESIDENTIAL	\$ 15.32	\$ 2.56	\$ 17.88
072-2540-044-0000	RESIDENTIAL	\$ 15.32	\$ 2.56	\$ 17.88
072-2540-045-0000	RESIDENTIAL	\$ 15.32	\$ 2.56	\$ 17.88
072-2540-046-0000	RESIDENTIAL	\$ 15.32	\$ 2.56	\$ 17.88
072-2540-047-0000	RESIDENTIAL	\$ 15.32	\$ 2.56	\$ 17.88
072-2540-048-0000	RESIDENTIAL	\$ 15.32	\$ 2.56	\$ 17.88
072-2550-001-0000	RESIDENTIAL	\$ 15.32	\$ 2.56	\$ 17.88
072-2550-002-0000	RESIDENTIAL	\$ 15.32	\$ 2.56	\$ 17.88
072-2550-003-0000	RESIDENTIAL	\$ 15.32	\$ 2.56	\$ 17.88

ITEM 10.4.

City of Rancho Cordova
Lighting District No. 2012-1
Fiscal Year 2020-21 Assessment Roll

ATTACHMENT 2

APN	District Classification	Street Light Charge	Safety Light Charge	Total Assessment
072-2550-004-0000	RESIDENTIAL	\$ 15.32	\$ 2.56	\$ 17.88
072-2550-005-0000	RESIDENTIAL	\$ 15.32	\$ 2.56	\$ 17.88
072-2550-006-0000	RESIDENTIAL	\$ 15.32	\$ 2.56	\$ 17.88
072-2550-007-0000	RESIDENTIAL	\$ 15.32	\$ 2.56	\$ 17.88
072-2550-008-0000	RESIDENTIAL	\$ 15.32	\$ 2.56	\$ 17.88
072-2550-009-0000	RESIDENTIAL	\$ 15.32	\$ 2.56	\$ 17.88
072-2550-010-0000	RESIDENTIAL	\$ 15.32	\$ 2.56	\$ 17.88
072-2550-011-0000	RESIDENTIAL	\$ 15.32	\$ 2.56	\$ 17.88
072-2550-012-0000	RESIDENTIAL	\$ 15.32	\$ 2.56	\$ 17.88
072-2550-013-0000	RESIDENTIAL	\$ 15.32	\$ 2.56	\$ 17.88
072-2550-014-0000	RESIDENTIAL	\$ 15.32	\$ 2.56	\$ 17.88
072-2550-015-0000	RESIDENTIAL	\$ 15.32	\$ 2.56	\$ 17.88
072-2550-016-0000	RESIDENTIAL	\$ 15.32	\$ 2.56	\$ 17.88
072-2550-017-0000	RESIDENTIAL	\$ 15.32	\$ 2.56	\$ 17.88
072-2550-018-0000	RESIDENTIAL	\$ 15.32	\$ 2.56	\$ 17.88
072-2550-019-0000	RESIDENTIAL	\$ 15.32	\$ 2.56	\$ 17.88
072-2550-020-0000	RESIDENTIAL	\$ 15.32	\$ 2.56	\$ 17.88
072-2550-021-0000	RESIDENTIAL	\$ 15.32	\$ 2.56	\$ 17.88
072-2550-022-0000	RESIDENTIAL	\$ 15.32	\$ 2.56	\$ 17.88
072-2550-023-0000	RESIDENTIAL	\$ 15.32	\$ 2.56	\$ 17.88
072-2550-024-0000	RESIDENTIAL	\$ 15.32	\$ 2.56	\$ 17.88
072-2550-025-0000	RESIDENTIAL	\$ 15.32	\$ 2.56	\$ 17.88
072-2550-026-0000	RESIDENTIAL	\$ 15.32	\$ 2.56	\$ 17.88
072-2550-027-0000	RESIDENTIAL	\$ 15.32	\$ 2.56	\$ 17.88
072-2550-028-0000	RESIDENTIAL	\$ 15.32	\$ 2.56	\$ 17.88
072-2550-029-0000	RESIDENTIAL	\$ 15.32	\$ 2.56	\$ 17.88
072-2550-030-0000	RESIDENTIAL	\$ 15.32	\$ 2.56	\$ 17.88
072-2550-031-0000	RESIDENTIAL	\$ 15.32	\$ 2.56	\$ 17.88
072-2550-032-0000	RESIDENTIAL	\$ 15.32	\$ 2.56	\$ 17.88
072-2550-033-0000	RESIDENTIAL	\$ 15.32	\$ 2.56	\$ 17.88
072-2550-034-0000	RESIDENTIAL	\$ 15.32	\$ 2.56	\$ 17.88
072-2560-001-0000	RESIDENTIAL	\$ 15.32	\$ 2.56	\$ 17.88
072-2560-002-0000	RESIDENTIAL	\$ 15.32	\$ 2.56	\$ 17.88
072-2560-003-0000	RESIDENTIAL	\$ 15.32	\$ 2.56	\$ 17.88
072-2560-004-0000	RESIDENTIAL	\$ 15.32	\$ 2.56	\$ 17.88
072-2560-005-0000	RESIDENTIAL	\$ 15.32	\$ 2.56	\$ 17.88
072-2560-006-0000	RESIDENTIAL	\$ 15.32	\$ 2.56	\$ 17.88
072-2560-007-0000	RESIDENTIAL	\$ 15.32	\$ 2.56	\$ 17.88
072-2560-008-0000	RESIDENTIAL	\$ 15.32	\$ 2.56	\$ 17.88
072-2560-009-0000	RESIDENTIAL	\$ 15.32	\$ 2.56	\$ 17.88
072-2560-010-0000	RESIDENTIAL	\$ 15.32	\$ 2.56	\$ 17.88
072-2560-011-0000	RESIDENTIAL	\$ 15.32	\$ 2.56	\$ 17.88
072-2560-012-0000	RESIDENTIAL	\$ 15.32	\$ 2.56	\$ 17.88
072-2560-013-0000	RESIDENTIAL	\$ 15.32	\$ 2.56	\$ 17.88

ITEM 10.4.

City of Rancho Cordova
Lighting District No. 2012-1
Fiscal Year 2020-21 Assessment Roll

ATTACHMENT 2

APN	District Classification	Street Light Charge	Safety Light Charge	Total Assessment
072-2560-014-0000	RESIDENTIAL	\$ 15.32	\$ 2.56	\$ 17.88
072-2560-015-0000	RESIDENTIAL	\$ 15.32	\$ 2.56	\$ 17.88
072-2560-016-0000	RESIDENTIAL	\$ 15.32	\$ 2.56	\$ 17.88
072-2560-017-0000	RESIDENTIAL	\$ 15.32	\$ 2.56	\$ 17.88
072-2560-018-0000	RESIDENTIAL	\$ 15.32	\$ 2.56	\$ 17.88
072-2560-019-0000	RESIDENTIAL	\$ 15.32	\$ 2.56	\$ 17.88
072-2560-020-0000	RESIDENTIAL	\$ 15.32	\$ 2.56	\$ 17.88
072-2560-021-0000	RESIDENTIAL	\$ 15.32	\$ 2.56	\$ 17.88
072-2560-022-0000	RESIDENTIAL	\$ 15.32	\$ 2.56	\$ 17.88
072-2560-023-0000	RESIDENTIAL	\$ 15.32	\$ 2.56	\$ 17.88
072-2560-024-0000	RESIDENTIAL	\$ 15.32	\$ 2.56	\$ 17.88
072-2560-025-0000	RESIDENTIAL	\$ 15.32	\$ 2.56	\$ 17.88
072-2560-026-0000	RESIDENTIAL	\$ 15.32	\$ 2.56	\$ 17.88
072-2560-027-0000	RESIDENTIAL	\$ 15.32	\$ 2.56	\$ 17.88
072-2560-028-0000	RESIDENTIAL	\$ 15.32	\$ 2.56	\$ 17.88
072-2560-029-0000	RESIDENTIAL	\$ 15.32	\$ 2.56	\$ 17.88
072-2560-030-0000	RESIDENTIAL	\$ 15.32	\$ 2.56	\$ 17.88
072-2560-031-0000	RESIDENTIAL	\$ 15.32	\$ 2.56	\$ 17.88
072-2560-032-0000	RESIDENTIAL	\$ 15.32	\$ 2.56	\$ 17.88
072-2560-033-0000	RESIDENTIAL	\$ 15.32	\$ 2.56	\$ 17.88
072-2560-034-0000	RESIDENTIAL	\$ 15.32	\$ 2.56	\$ 17.88
072-2560-035-0000	RESIDENTIAL	\$ 15.32	\$ 2.56	\$ 17.88
072-2560-036-0000	RESIDENTIAL	\$ 15.32	\$ 2.56	\$ 17.88
072-2560-037-0000	RESIDENTIAL	\$ 15.32	\$ 2.56	\$ 17.88
072-2560-038-0000	RESIDENTIAL	\$ 15.32	\$ 2.56	\$ 17.88
072-2560-039-0000	RESIDENTIAL	\$ 15.32	\$ 2.56	\$ 17.88
072-2560-040-0000	RESIDENTIAL	\$ 15.32	\$ 2.56	\$ 17.88
072-2560-041-0000	RESIDENTIAL	\$ 15.32	\$ 2.56	\$ 17.88
072-2560-042-0000	RESIDENTIAL	\$ 15.32	\$ 2.56	\$ 17.88
072-2560-043-0000	RESIDENTIAL	\$ 15.32	\$ 2.56	\$ 17.88
072-2560-044-0000	RESIDENTIAL	\$ 15.32	\$ 2.56	\$ 17.88
072-2560-045-0000	RESIDENTIAL	\$ 15.32	\$ 2.56	\$ 17.88
072-2570-001-0000	RESIDENTIAL	\$ 15.32	\$ 2.56	\$ 17.88
072-2570-002-0000	RESIDENTIAL	\$ 15.32	\$ 2.56	\$ 17.88
072-2570-003-0000	RESIDENTIAL	\$ 15.32	\$ 2.56	\$ 17.88
072-2570-004-0000	RESIDENTIAL	\$ 15.32	\$ 2.56	\$ 17.88
072-2570-005-0000	RESIDENTIAL	\$ 15.32	\$ 2.56	\$ 17.88
072-2570-006-0000	RESIDENTIAL	\$ 15.32	\$ 2.56	\$ 17.88
072-2570-007-0000	RESIDENTIAL	\$ 15.32	\$ 2.56	\$ 17.88
072-2570-008-0000	RESIDENTIAL	\$ 15.32	\$ 2.56	\$ 17.88
072-2570-009-0000	RESIDENTIAL	\$ 15.32	\$ 2.56	\$ 17.88
072-2570-010-0000	RESIDENTIAL	\$ 15.32	\$ 2.56	\$ 17.88
072-2570-011-0000	RESIDENTIAL	\$ 15.32	\$ 2.56	\$ 17.88
072-2570-012-0000	RESIDENTIAL	\$ 15.32	\$ 2.56	\$ 17.88

ITEM 10.4.

City of Rancho Cordova
Lighting District No. 2012-1
Fiscal Year 2020-21 Assessment Roll

ATTACHMENT 2

APN	District Classification	Street Light Charge	Safety Light Charge	Total Assessment
072-2570-013-0000	RESIDENTIAL	\$ 15.32	\$ 2.56	\$ 17.88
072-2570-014-0000	RESIDENTIAL	\$ 15.32	\$ 2.56	\$ 17.88
072-2570-015-0000	RESIDENTIAL	\$ 15.32	\$ 2.56	\$ 17.88
072-2570-016-0000	RESIDENTIAL	\$ 15.32	\$ 2.56	\$ 17.88
072-2570-017-0000	RESIDENTIAL	\$ 15.32	\$ 2.56	\$ 17.88
072-2570-018-0000	RESIDENTIAL	\$ 15.32	\$ 2.56	\$ 17.88
072-2570-019-0000	RESIDENTIAL	\$ 15.32	\$ 2.56	\$ 17.88
072-2570-020-0000	RESIDENTIAL	\$ 15.32	\$ 2.56	\$ 17.88
072-2570-021-0000	RESIDENTIAL	\$ 15.32	\$ 2.56	\$ 17.88
072-2570-022-0000	RESIDENTIAL	\$ 15.32	\$ 2.56	\$ 17.88
072-2570-023-0000	RESIDENTIAL	\$ 15.32	\$ 2.56	\$ 17.88
072-2570-024-0000	RESIDENTIAL	\$ 15.32	\$ 2.56	\$ 17.88
072-2570-025-0000	RESIDENTIAL	\$ 15.32	\$ 2.56	\$ 17.88
072-2570-026-0000	RESIDENTIAL	\$ 15.32	\$ 2.56	\$ 17.88
072-2570-027-0000	RESIDENTIAL	\$ 15.32	\$ 2.56	\$ 17.88
072-2570-028-0000	RESIDENTIAL	\$ 15.32	\$ 2.56	\$ 17.88
072-2570-029-0000	RESIDENTIAL	\$ 15.32	\$ 2.56	\$ 17.88
072-2570-030-0000	RESIDENTIAL	\$ 15.32	\$ 2.56	\$ 17.88
072-2570-031-0000	RESIDENTIAL	\$ 15.32	\$ 2.56	\$ 17.88
072-2570-032-0000	RESIDENTIAL	\$ 15.32	\$ 2.56	\$ 17.88
072-2570-033-0000	RESIDENTIAL	\$ 15.32	\$ 2.56	\$ 17.88
072-2570-034-0000	RESIDENTIAL	\$ 15.32	\$ 2.56	\$ 17.88
072-2570-035-0000	RESIDENTIAL	\$ 15.32	\$ 2.56	\$ 17.88
072-2570-036-0000	RESIDENTIAL	\$ 15.32	\$ 2.56	\$ 17.88
072-2570-037-0000	RESIDENTIAL	\$ 15.32	\$ 2.56	\$ 17.88
072-2570-038-0000	RESIDENTIAL	\$ 15.32	\$ 2.56	\$ 17.88
072-2570-039-0000	RESIDENTIAL	\$ 15.32	\$ 2.56	\$ 17.88
072-2570-040-0000	RESIDENTIAL	\$ 15.32	\$ 2.56	\$ 17.88
072-2570-041-0000	RESIDENTIAL	\$ 15.32	\$ 2.56	\$ 17.88
072-2570-042-0000	RESIDENTIAL	\$ 15.32	\$ 2.56	\$ 17.88
072-2570-043-0000	RESIDENTIAL	\$ 15.32	\$ 2.56	\$ 17.88
072-2570-044-0000	RESIDENTIAL	\$ 15.32	\$ 2.56	\$ 17.88
072-2570-045-0000	RESIDENTIAL	\$ 15.32	\$ 2.56	\$ 17.88
072-2580-001-0000	RESIDENTIAL	\$ 15.32	\$ 2.56	\$ 17.88
072-2580-002-0000	RESIDENTIAL	\$ 15.32	\$ 2.56	\$ 17.88
072-2580-003-0000	RESIDENTIAL	\$ 15.32	\$ 2.56	\$ 17.88
072-2580-004-0000	RESIDENTIAL	\$ 15.32	\$ 2.56	\$ 17.88
072-2580-005-0000	RESIDENTIAL	\$ 15.32	\$ 2.56	\$ 17.88
072-2580-006-0000	RESIDENTIAL	\$ 15.32	\$ 2.56	\$ 17.88
072-2580-007-0000	RESIDENTIAL	\$ 15.32	\$ 2.56	\$ 17.88
072-2580-008-0000	RESIDENTIAL	\$ 15.32	\$ 2.56	\$ 17.88
072-2580-009-0000	RESIDENTIAL	\$ 15.32	\$ 2.56	\$ 17.88
072-2580-010-0000	RESIDENTIAL	\$ 15.32	\$ 2.56	\$ 17.88
072-2580-011-0000	RESIDENTIAL	\$ 15.32	\$ 2.56	\$ 17.88

ITEM 10.4.

City of Rancho Cordova
Lighting District No. 2012-1
Fiscal Year 2020-21 Assessment Roll

ATTACHMENT 2

APN	District Classification	Street Light Charge	Safety Light Charge	Total Assessment
072-2580-012-0000	RESIDENTIAL	\$ 15.32	\$ 2.56	\$ 17.88
072-2580-013-0000	RESIDENTIAL	\$ 15.32	\$ 2.56	\$ 17.88
072-2580-014-0000	RESIDENTIAL	\$ 15.32	\$ 2.56	\$ 17.88
072-2580-015-0000	RESIDENTIAL	\$ 15.32	\$ 2.56	\$ 17.88
072-2580-016-0000	RESIDENTIAL	\$ 15.32	\$ 2.56	\$ 17.88
072-2580-017-0000	RESIDENTIAL	\$ 15.32	\$ 2.56	\$ 17.88
072-2580-018-0000	RESIDENTIAL	\$ 15.32	\$ 2.56	\$ 17.88
072-2580-019-0000	RESIDENTIAL	\$ 15.32	\$ 2.56	\$ 17.88
072-2580-020-0000	RESIDENTIAL	\$ 15.32	\$ 2.56	\$ 17.88
072-2580-021-0000	RESIDENTIAL	\$ 15.32	\$ 2.56	\$ 17.88
072-2580-022-0000	RESIDENTIAL	\$ 15.32	\$ 2.56	\$ 17.88
072-2580-023-0000	RESIDENTIAL	\$ 15.32	\$ 2.56	\$ 17.88
072-2580-024-0000	RESIDENTIAL	\$ 15.32	\$ 2.56	\$ 17.88
072-2580-025-0000	RESIDENTIAL	\$ 15.32	\$ 2.56	\$ 17.88
072-2580-026-0000	RESIDENTIAL	\$ 15.32	\$ 2.56	\$ 17.88
072-2580-027-0000	RESIDENTIAL	\$ 15.32	\$ 2.56	\$ 17.88
072-2580-028-0000	RESIDENTIAL	\$ 15.32	\$ 2.56	\$ 17.88
072-2580-029-0000	RESIDENTIAL	\$ 15.32	\$ 2.56	\$ 17.88
072-2580-030-0000	RESIDENTIAL	\$ 15.32	\$ 2.56	\$ 17.88
072-2580-031-0000	RESIDENTIAL	\$ 15.32	\$ 2.56	\$ 17.88
072-2580-032-0000	RESIDENTIAL	\$ 15.32	\$ 2.56	\$ 17.88
072-2580-033-0000	RESIDENTIAL	\$ 15.32	\$ 2.56	\$ 17.88
072-2580-034-0000	RESIDENTIAL	\$ 15.32	\$ 2.56	\$ 17.88
072-2580-035-0000	RESIDENTIAL	\$ 15.32	\$ 2.56	\$ 17.88
072-2580-036-0000	RESIDENTIAL	\$ 15.32	\$ 2.56	\$ 17.88
072-2580-037-0000	RESIDENTIAL	\$ 15.32	\$ 2.56	\$ 17.88
072-2580-038-0000	RESIDENTIAL	\$ 15.32	\$ 2.56	\$ 17.88
072-2580-039-0000	RESIDENTIAL	\$ 15.32	\$ 2.56	\$ 17.88
072-2580-040-0000	RESIDENTIAL	\$ 15.32	\$ 2.56	\$ 17.88
072-2580-041-0000	RESIDENTIAL	\$ 15.32	\$ 2.56	\$ 17.88
072-2580-042-0000	RESIDENTIAL	\$ 15.32	\$ 2.56	\$ 17.88
072-2580-043-0000	RESIDENTIAL	\$ 15.32	\$ 2.56	\$ 17.88
072-2580-044-0000	RESIDENTIAL	\$ 15.32	\$ 2.56	\$ 17.88
072-2580-045-0000	RESIDENTIAL	\$ 15.32	\$ 2.56	\$ 17.88
072-2580-046-0000	RESIDENTIAL	\$ 15.32	\$ 2.56	\$ 17.88
072-2580-047-0000	RESIDENTIAL	\$ 15.32	\$ 2.56	\$ 17.88
072-2580-048-0000	RESIDENTIAL	\$ 15.32	\$ 2.56	\$ 17.88
072-2580-049-0000	RESIDENTIAL	\$ 15.32	\$ 2.56	\$ 17.88
072-2580-050-0000	RESIDENTIAL	\$ 15.32	\$ 2.56	\$ 17.88
072-2580-051-0000	RESIDENTIAL	\$ 15.32	\$ 2.56	\$ 17.88
072-2580-052-0000	RESIDENTIAL	\$ 15.32	\$ 2.56	\$ 17.88
072-2580-053-0000	RESIDENTIAL	\$ 15.32	\$ 2.56	\$ 17.88
072-2580-054-0000	RESIDENTIAL	\$ 15.32	\$ 2.56	\$ 17.88
072-2580-055-0000	RESIDENTIAL	\$ 15.32	\$ 2.56	\$ 17.88

ITEM 10.4.

City of Rancho Cordova
Lighting District No. 2012-1
Fiscal Year 2020-21 Assessment Roll

ATTACHMENT 2

APN	District Classification	Street Light Charge	Safety Light Charge	Total Assessment
072-2580-056-0000	RESIDENTIAL	\$ 15.32	\$ 2.56	\$ 17.88
072-2580-057-0000	RESIDENTIAL	\$ 15.32	\$ 2.56	\$ 17.88
072-2580-058-0000	RESIDENTIAL	\$ 15.32	\$ 2.56	\$ 17.88
072-2580-059-0000	RESIDENTIAL	\$ 15.32	\$ 2.56	\$ 17.88
072-2580-060-0000	RESIDENTIAL	\$ 15.32	\$ 2.56	\$ 17.88
072-2580-061-0000	RESIDENTIAL	\$ 15.32	\$ 2.56	\$ 17.88
072-2580-062-0000	RESIDENTIAL	\$ 15.32	\$ 2.56	\$ 17.88
072-2580-063-0000	RESIDENTIAL	\$ 15.32	\$ 2.56	\$ 17.88
072-2580-064-0000	RESIDENTIAL	\$ 15.32	\$ 2.56	\$ 17.88
072-2590-001-0000	RESIDENTIAL	\$ 15.32	\$ 2.56	\$ 17.88
072-2590-002-0000	RESIDENTIAL	\$ 15.32	\$ 2.56	\$ 17.88
072-2590-003-0000	RESIDENTIAL	\$ 15.32	\$ 2.56	\$ 17.88
072-2590-004-0000	RESIDENTIAL	\$ 15.32	\$ 2.56	\$ 17.88
072-2590-005-0000	RESIDENTIAL	\$ 15.32	\$ 2.56	\$ 17.88
072-2590-006-0000	RESIDENTIAL	\$ 15.32	\$ 2.56	\$ 17.88
072-2590-007-0000	RESIDENTIAL	\$ 15.32	\$ 2.56	\$ 17.88
072-2590-008-0000	RESIDENTIAL	\$ 15.32	\$ 2.56	\$ 17.88
072-2590-009-0000	RESIDENTIAL	\$ 15.32	\$ 2.56	\$ 17.88
072-2590-010-0000	RESIDENTIAL	\$ 15.32	\$ 2.56	\$ 17.88
072-2590-011-0000	RESIDENTIAL	\$ 15.32	\$ 2.56	\$ 17.88
072-2590-012-0000	RESIDENTIAL	\$ 15.32	\$ 2.56	\$ 17.88
072-2590-013-0000	RESIDENTIAL	\$ 15.32	\$ 2.56	\$ 17.88
072-2590-014-0000	RESIDENTIAL	\$ 15.32	\$ 2.56	\$ 17.88
072-2590-015-0000	RESIDENTIAL	\$ 15.32	\$ 2.56	\$ 17.88
072-2590-016-0000	RESIDENTIAL	\$ 15.32	\$ 2.56	\$ 17.88
072-2590-017-0000	RESIDENTIAL	\$ 15.32	\$ 2.56	\$ 17.88
072-2590-018-0000	RESIDENTIAL	\$ 15.32	\$ 2.56	\$ 17.88
072-2590-019-0000	RESIDENTIAL	\$ 15.32	\$ 2.56	\$ 17.88
072-2590-020-0000	RESIDENTIAL	\$ 15.32	\$ 2.56	\$ 17.88
072-2590-021-0000	RESIDENTIAL	\$ 15.32	\$ 2.56	\$ 17.88
072-2590-022-0000	RESIDENTIAL	\$ 15.32	\$ 2.56	\$ 17.88
072-2590-023-0000	RESIDENTIAL	\$ 15.32	\$ 2.56	\$ 17.88
072-2590-024-0000	RESIDENTIAL	\$ 15.32	\$ 2.56	\$ 17.88
072-2590-025-0000	RESIDENTIAL	\$ 15.32	\$ 2.56	\$ 17.88
072-2590-026-0000	RESIDENTIAL	\$ 15.32	\$ 2.56	\$ 17.88
072-2590-027-0000	RESIDENTIAL	\$ 15.32	\$ 2.56	\$ 17.88
072-2590-028-0000	RESIDENTIAL	\$ 15.32	\$ 2.56	\$ 17.88
072-2590-029-0000	RESIDENTIAL	\$ 15.32	\$ 2.56	\$ 17.88
072-2590-030-0000	RESIDENTIAL	\$ 15.32	\$ 2.56	\$ 17.88
072-2590-031-0000	RESIDENTIAL	\$ 15.32	\$ 2.56	\$ 17.88
072-2590-032-0000	RESIDENTIAL	\$ 15.32	\$ 2.56	\$ 17.88
072-2590-033-0000	RESIDENTIAL	\$ 15.32	\$ 2.56	\$ 17.88
072-2590-034-0000	RESIDENTIAL	\$ 15.32	\$ 2.56	\$ 17.88
072-2590-035-0000	RESIDENTIAL	\$ 15.32	\$ 2.56	\$ 17.88

ITEM 10.4.

City of Rancho Cordova
Lighting District No. 2012-1
Fiscal Year 2020-21 Assessment Roll

ATTACHMENT 2

APN	District Classification	Street Light Charge	Safety Light Charge	Total Assessment
072-2590-036-0000	RESIDENTIAL	\$ 15.32	\$ 2.56	\$ 17.88
072-2590-037-0000	RESIDENTIAL	\$ 15.32	\$ 2.56	\$ 17.88
072-2590-038-0000	RESIDENTIAL	\$ 15.32	\$ 2.56	\$ 17.88
072-2590-039-0000	RESIDENTIAL	\$ 15.32	\$ 2.56	\$ 17.88
072-2590-040-0000	RESIDENTIAL	\$ 15.32	\$ 2.56	\$ 17.88
072-2590-041-0000	RESIDENTIAL	\$ 15.32	\$ 2.56	\$ 17.88
072-2590-042-0000	RESIDENTIAL	\$ 15.32	\$ 2.56	\$ 17.88
072-2590-043-0000	RESIDENTIAL	\$ 15.32	\$ 2.56	\$ 17.88
072-2590-044-0000	RESIDENTIAL	\$ 15.32	\$ 2.56	\$ 17.88
072-2590-045-0000	RESIDENTIAL	\$ 15.32	\$ 2.56	\$ 17.88
072-2590-046-0000	RESIDENTIAL	\$ 15.32	\$ 2.56	\$ 17.88
072-2590-047-0000	RESIDENTIAL	\$ 15.32	\$ 2.56	\$ 17.88
072-2590-048-0000	RESIDENTIAL	\$ 15.32	\$ 2.56	\$ 17.88
072-2590-049-0000	RESIDENTIAL	\$ 15.32	\$ 2.56	\$ 17.88
072-2590-050-0000	RESIDENTIAL	\$ 15.32	\$ 2.56	\$ 17.88
072-2590-051-0000	RESIDENTIAL	\$ 15.32	\$ 2.56	\$ 17.88
072-2590-052-0000	RESIDENTIAL	\$ 15.32	\$ 2.56	\$ 17.88
072-2590-053-0000	RESIDENTIAL	\$ 15.32	\$ 2.56	\$ 17.88
072-2590-054-0000	RESIDENTIAL	\$ 15.32	\$ 2.56	\$ 17.88
072-2590-055-0000	RESIDENTIAL	\$ 15.32	\$ 2.56	\$ 17.88
072-2590-056-0000	RESIDENTIAL	\$ 15.32	\$ 2.56	\$ 17.88
072-2590-057-0000	RESIDENTIAL	\$ 15.32	\$ 2.56	\$ 17.88
072-2590-058-0000	RESIDENTIAL	\$ 15.32	\$ 2.56	\$ 17.88
072-2590-059-0000	RESIDENTIAL	\$ 15.32	\$ 2.56	\$ 17.88
072-2590-060-0000	RESIDENTIAL	\$ 15.32	\$ 2.56	\$ 17.88
072-2590-061-0000	RESIDENTIAL	\$ 15.32	\$ 2.56	\$ 17.88
072-2590-062-0000	RESIDENTIAL	\$ 15.32	\$ 2.56	\$ 17.88
072-2590-063-0000	RESIDENTIAL	\$ 15.32	\$ 2.56	\$ 17.88
072-2590-064-0000	RESIDENTIAL	\$ 15.32	\$ 2.56	\$ 17.88
072-2590-065-0000	RESIDENTIAL	\$ 15.32	\$ 2.56	\$ 17.88
072-2590-066-0000	RESIDENTIAL	\$ 15.32	\$ 2.56	\$ 17.88
072-2590-067-0000	RESIDENTIAL	\$ 15.32	\$ 2.56	\$ 17.88
072-2590-068-0000	RESIDENTIAL	\$ 15.32	\$ 2.56	\$ 17.88
072-2590-069-0000	RESIDENTIAL	\$ 15.32	\$ 2.56	\$ 17.88
072-2590-070-0000	RESIDENTIAL	\$ 15.32	\$ 2.56	\$ 17.88
072-2590-071-0000	RESIDENTIAL	\$ 15.32	\$ 2.56	\$ 17.88
072-2590-072-0000	RESIDENTIAL	\$ 15.32	\$ 2.56	\$ 17.88
072-2590-073-0000	RESIDENTIAL	\$ 15.32	\$ 2.56	\$ 17.88
072-2590-074-0000	RESIDENTIAL	\$ 15.32	\$ 2.56	\$ 17.88
072-2590-075-0000	RESIDENTIAL	\$ 15.32	\$ 2.56	\$ 17.88
072-2590-076-0000	RESIDENTIAL	\$ 15.32	\$ 2.56	\$ 17.88
072-2590-077-0000	RESIDENTIAL	\$ 15.32	\$ 2.56	\$ 17.88
072-2590-078-0000	RESIDENTIAL	\$ 15.32	\$ 2.56	\$ 17.88
072-2590-079-0000	RESIDENTIAL	\$ 15.32	\$ 2.56	\$ 17.88

ITEM 10.4.

City of Rancho Cordova
Lighting District No. 2012-1
Fiscal Year 2020-21 Assessment Roll

ATTACHMENT 2

APN	District Classification	Street Light Charge	Safety Light Charge	Total Assessment
072-2590-080-0000	RESIDENTIAL	\$ 15.32	\$ 2.56	\$ 17.88
072-2590-081-0000	RESIDENTIAL	\$ 15.32	\$ 2.56	\$ 17.88
072-2590-082-0000	RESIDENTIAL	\$ 15.32	\$ 2.56	\$ 17.88
072-2590-083-0000	RESIDENTIAL	\$ 15.32	\$ 2.56	\$ 17.88
072-2590-084-0000	RESIDENTIAL	\$ 15.32	\$ 2.56	\$ 17.88
072-2590-085-0000	RESIDENTIAL	\$ 15.32	\$ 2.56	\$ 17.88
072-2590-086-0000	RESIDENTIAL	\$ 15.32	\$ 2.56	\$ 17.88
072-2590-087-0000	RESIDENTIAL	\$ 15.32	\$ 2.56	\$ 17.88
072-2590-088-0000	RESIDENTIAL	\$ 15.32	\$ 2.56	\$ 17.88
072-2590-089-0000	RESIDENTIAL	\$ 15.32	\$ 2.56	\$ 17.88
072-2590-090-0000	RESIDENTIAL	\$ 15.32	\$ 2.56	\$ 17.88
072-2590-091-0000	RESIDENTIAL	\$ 15.32	\$ 2.56	\$ 17.88
072-2590-092-0000	RESIDENTIAL	\$ 15.32	\$ 2.56	\$ 17.88
072-2590-093-0000	RESIDENTIAL	\$ 15.32	\$ 2.56	\$ 17.88
072-2590-094-0000	RESIDENTIAL	\$ 15.32	\$ 2.56	\$ 17.88
072-2590-095-0000	RESIDENTIAL	\$ 15.32	\$ 2.56	\$ 17.88
072-2590-096-0000	RESIDENTIAL	\$ 15.32	\$ 2.56	\$ 17.88
072-2590-097-0000	RESIDENTIAL	\$ 15.32	\$ 2.56	\$ 17.88
072-2590-098-0000	RESIDENTIAL	\$ 15.32	\$ 2.56	\$ 17.88
072-2590-099-0000	RESIDENTIAL	\$ 15.32	\$ 2.56	\$ 17.88
072-2590-105-0000	NONRES	\$ 74.56	\$ 2.56	\$ 77.12
072-2590-106-0000	NONRES	\$ 17.13	\$ 2.56	\$ 19.68
072-2600-001-0000	RESIDENTIAL	\$ 15.32	\$ 2.56	\$ 17.88
072-2600-002-0000	RESIDENTIAL	\$ 15.32	\$ 2.56	\$ 17.88
072-2600-003-0000	RESIDENTIAL	\$ 15.32	\$ 2.56	\$ 17.88
072-2600-004-0000	RESIDENTIAL	\$ 15.32	\$ 2.56	\$ 17.88
072-2600-005-0000	RESIDENTIAL	\$ 15.32	\$ 2.56	\$ 17.88
072-2600-006-0000	RESIDENTIAL	\$ 15.32	\$ 2.56	\$ 17.88
072-2600-007-0000	RESIDENTIAL	\$ 15.32	\$ 2.56	\$ 17.88
072-2600-008-0000	RESIDENTIAL	\$ 15.32	\$ 2.56	\$ 17.88
072-2600-009-0000	RESIDENTIAL	\$ 15.32	\$ 2.56	\$ 17.88
072-2600-010-0000	RESIDENTIAL	\$ 15.32	\$ 2.56	\$ 17.88
072-2600-011-0000	RESIDENTIAL	\$ 15.32	\$ 2.56	\$ 17.88
072-2600-012-0000	RESIDENTIAL	\$ 15.32	\$ 2.56	\$ 17.88
072-2600-013-0000	RESIDENTIAL	\$ 15.32	\$ 2.56	\$ 17.88
072-2600-014-0000	RESIDENTIAL	\$ 15.32	\$ 2.56	\$ 17.88
072-2600-015-0000	RESIDENTIAL	\$ 15.32	\$ 2.56	\$ 17.88
072-2600-016-0000	RESIDENTIAL	\$ 15.32	\$ 2.56	\$ 17.88
072-2600-017-0000	RESIDENTIAL	\$ 15.32	\$ 2.56	\$ 17.88
072-2600-018-0000	RESIDENTIAL	\$ 15.32	\$ 2.56	\$ 17.88
072-2600-019-0000	RESIDENTIAL	\$ 15.32	\$ 2.56	\$ 17.88
072-2600-020-0000	RESIDENTIAL	\$ 15.32	\$ 2.56	\$ 17.88
072-2600-021-0000	RESIDENTIAL	\$ 15.32	\$ 2.56	\$ 17.88
072-2600-022-0000	RESIDENTIAL	\$ 15.32	\$ 2.56	\$ 17.88

ITEM 10.4.

City of Rancho Cordova
Lighting District No. 2012-1
Fiscal Year 2020-21 Assessment Roll

ATTACHMENT 2

APN	District Classification	Street Light Charge	Safety Light Charge	Total Assessment
072-2600-023-0000	RESIDENTIAL	\$ 15.32	\$ 2.56	\$ 17.88
072-2600-024-0000	RESIDENTIAL	\$ 15.32	\$ 2.56	\$ 17.88
072-2600-025-0000	RESIDENTIAL	\$ 15.32	\$ 2.56	\$ 17.88
072-2600-026-0000	RESIDENTIAL	\$ 15.32	\$ 2.56	\$ 17.88
072-2600-027-0000	RESIDENTIAL	\$ 15.32	\$ 2.56	\$ 17.88
072-2600-028-0000	RESIDENTIAL	\$ 15.32	\$ 2.56	\$ 17.88
072-2600-029-0000	RESIDENTIAL	\$ 15.32	\$ 2.56	\$ 17.88
072-2600-030-0000	RESIDENTIAL	\$ 15.32	\$ 2.56	\$ 17.88
072-2600-031-0000	RESIDENTIAL	\$ 15.32	\$ 2.56	\$ 17.88
072-2600-032-0000	RESIDENTIAL	\$ 15.32	\$ 2.56	\$ 17.88
072-2600-033-0000	RESIDENTIAL	\$ 15.32	\$ 2.56	\$ 17.88
072-2600-034-0000	RESIDENTIAL	\$ 15.32	\$ 2.56	\$ 17.88
072-2600-035-0000	RESIDENTIAL	\$ 15.32	\$ 2.56	\$ 17.88
072-2600-036-0000	RESIDENTIAL	\$ 15.32	\$ 2.56	\$ 17.88
072-2600-037-0000	RESIDENTIAL	\$ 15.32	\$ 2.56	\$ 17.88
072-2600-038-0000	RESIDENTIAL	\$ 15.32	\$ 2.56	\$ 17.88
072-2600-039-0000	RESIDENTIAL	\$ 15.32	\$ 2.56	\$ 17.88
072-2600-040-0000	RESIDENTIAL	\$ 15.32	\$ 2.56	\$ 17.88
072-2600-041-0000	RESIDENTIAL	\$ 15.32	\$ 2.56	\$ 17.88
072-2600-042-0000	RESIDENTIAL	\$ 15.32	\$ 2.56	\$ 17.88
072-2600-043-0000	RESIDENTIAL	\$ 15.32	\$ 2.56	\$ 17.88
072-2600-044-0000	RESIDENTIAL	\$ 15.32	\$ 2.56	\$ 17.88
072-2600-045-0000	RESIDENTIAL	\$ 15.32	\$ 2.56	\$ 17.88
072-2600-046-0000	RESIDENTIAL	\$ 15.32	\$ 2.56	\$ 17.88
072-2600-047-0000	RESIDENTIAL	\$ 15.32	\$ 2.56	\$ 17.88
072-2600-048-0000	RESIDENTIAL	\$ 15.32	\$ 2.56	\$ 17.88
072-2600-049-0000	RESIDENTIAL	\$ 15.32	\$ 2.56	\$ 17.88
072-2600-050-0000	RESIDENTIAL	\$ 15.32	\$ 2.56	\$ 17.88
072-2600-051-0000	RESIDENTIAL	\$ 15.32	\$ 2.56	\$ 17.88
072-2600-052-0000	RESIDENTIAL	\$ 15.32	\$ 2.56	\$ 17.88
072-2600-053-0000	RESIDENTIAL	\$ 15.32	\$ 2.56	\$ 17.88
072-2600-054-0000	RESIDENTIAL	\$ 15.32	\$ 2.56	\$ 17.88
072-2600-055-0000	RESIDENTIAL	\$ 15.32	\$ 2.56	\$ 17.88
072-2600-056-0000	RESIDENTIAL	\$ 15.32	\$ 2.56	\$ 17.88
072-2600-057-0000	RESIDENTIAL	\$ 15.32	\$ 2.56	\$ 17.88
072-2600-058-0000	RESIDENTIAL	\$ 15.32	\$ 2.56	\$ 17.88
072-2600-059-0000	RESIDENTIAL	\$ 15.32	\$ 2.56	\$ 17.88
072-2600-060-0000	RESIDENTIAL	\$ 15.32	\$ 2.56	\$ 17.88
072-2600-061-0000	RESIDENTIAL	\$ 15.32	\$ 2.56	\$ 17.88
072-2600-062-0000	RESIDENTIAL	\$ 15.32	\$ 2.56	\$ 17.88
072-2600-063-0000	RESIDENTIAL	\$ 15.32	\$ 2.56	\$ 17.88
072-2600-064-0000	RESIDENTIAL	\$ 15.32	\$ 2.56	\$ 17.88
072-2600-065-0000	RESIDENTIAL	\$ 15.32	\$ 2.56	\$ 17.88
072-2600-066-0000	RESIDENTIAL	\$ 15.32	\$ 2.56	\$ 17.88

ITEM 10.4.

City of Rancho Cordova
Lighting District No. 2012-1
Fiscal Year 2020-21 Assessment Roll

ATTACHMENT 2

APN	District Classification	Street Light Charge	Safety Light Charge	Total Assessment
072-2600-067-0000	RESIDENTIAL	\$ 15.32	\$ 2.56	\$ 17.88
072-2600-068-0000	RESIDENTIAL	\$ 15.32	\$ 2.56	\$ 17.88
072-2600-069-0000	RESIDENTIAL	\$ 15.32	\$ 2.56	\$ 17.88
072-2600-070-0000	RESIDENTIAL	\$ 15.32	\$ 2.56	\$ 17.88
072-2600-071-0000	RESIDENTIAL	\$ 15.32	\$ 2.56	\$ 17.88
072-2600-072-0000	RESIDENTIAL	\$ 15.32	\$ 2.56	\$ 17.88
072-2600-073-0000	RESIDENTIAL	\$ 15.32	\$ 2.56	\$ 17.88
072-2600-074-0000	RESIDENTIAL	\$ 15.32	\$ 2.56	\$ 17.88
072-2600-075-0000	RESIDENTIAL	\$ 15.32	\$ 2.56	\$ 17.88
072-2600-076-0000	RESIDENTIAL	\$ 15.32	\$ 2.56	\$ 17.88
072-2600-077-0000	RESIDENTIAL	\$ 15.32	\$ 2.56	\$ 17.88
072-2600-078-0000	RESIDENTIAL	\$ 15.32	\$ 2.56	\$ 17.88
072-2600-079-0000	RESIDENTIAL	\$ 15.32	\$ 2.56	\$ 17.88
072-2600-080-0000	RESIDENTIAL	\$ 15.32	\$ 2.56	\$ 17.88
072-2600-081-0000	RESIDENTIAL	\$ 15.32	\$ 2.56	\$ 17.88
072-2600-082-0000	RESIDENTIAL	\$ 15.32	\$ 2.56	\$ 17.88
072-2600-083-0000	RESIDENTIAL	\$ 15.32	\$ 2.56	\$ 17.88
072-2600-084-0000	RESIDENTIAL	\$ 15.32	\$ 2.56	\$ 17.88
072-2600-085-0000	RESIDENTIAL	\$ 15.32	\$ 2.56	\$ 17.88
072-2600-086-0000	RESIDENTIAL	\$ 15.32	\$ 2.56	\$ 17.88
072-2600-087-0000	RESIDENTIAL	\$ 15.32	\$ 2.56	\$ 17.88
072-2600-088-0000	RESIDENTIAL	\$ 15.32	\$ 2.56	\$ 17.88
072-2600-089-0000	RESIDENTIAL	\$ 15.32	\$ 2.56	\$ 17.88
072-2600-090-0000	RESIDENTIAL	\$ 15.32	\$ 2.56	\$ 17.88
072-2600-091-0000	RESIDENTIAL	\$ 15.32	\$ 2.56	\$ 17.88
072-2600-092-0000	RESIDENTIAL	\$ 15.32	\$ 2.56	\$ 17.88
072-2600-093-0000	RESIDENTIAL	\$ 15.32	\$ 2.56	\$ 17.88
072-2600-094-0000	RESIDENTIAL	\$ 15.32	\$ 2.56	\$ 17.88
072-2600-095-0000	RESIDENTIAL	\$ 15.32	\$ 2.56	\$ 17.88
072-2600-096-0000	RESIDENTIAL	\$ 15.32	\$ 2.56	\$ 17.88
072-2600-097-0000	RESIDENTIAL	\$ 15.32	\$ 2.56	\$ 17.88
072-2860-002-0000	NONRES	\$ 284.65	\$ 2.56	\$ 287.20
072-2860-003-0000	NONRES	\$ 250.89	\$ 2.56	\$ 253.44
072-2860-006-0000	NONRES	\$ 355.43	\$ 2.56	\$ 357.98
072-2860-015-0000	NONRES	\$ 83.13	\$ 2.56	\$ 85.68
072-2860-016-0000	NONRES	\$ 77.33	\$ 2.56	\$ 79.88
072-2860-017-0000	NONRES	\$ 67.51	\$ 2.56	\$ 70.06
072-2860-018-0000	NONRES	\$ 73.55	\$ 2.56	\$ 76.10
072-2860-019-0000	NONRES	\$ 182.12	\$ 2.56	\$ 184.68
072-2860-021-0000	SAFETY LIGHTS ONLY	\$ 0.00	\$ 2.56	\$ 2.56
072-2860-023-0000	NONRES	\$ 171.80	\$ 2.56	\$ 174.36
072-2860-024-0000	NONRES	\$ 50.63	\$ 2.56	\$ 53.18
072-2860-025-0000	NONRES	\$ 74.81	\$ 2.56	\$ 77.36
072-2860-026-0000	NONRES	\$ 69.52	\$ 2.56	\$ 72.08

ITEM 10.4.

City of Rancho Cordova
Lighting District No. 2012-1
Fiscal Year 2020-21 Assessment Roll

ATTACHMENT 2

APN	District Classification	Street Light Charge	Safety Light Charge	Total Assessment
072-2860-027-0000	NONRES	\$ 70.03	\$ 2.56	\$ 72.58
072-2860-028-0000	NONRES	\$ 67.51	\$ 2.56	\$ 70.06
072-2860-029-0000	NONRES	\$ 104.54	\$ 2.56	\$ 107.10
072-2860-030-0000	NONRES	\$ 134.51	\$ 2.56	\$ 137.06
072-2860-031-0000	NONRES	\$ 76.07	\$ 2.56	\$ 78.62
072-2860-032-0000	NONRES	\$ 38.54	\$ 2.56	\$ 41.10
072-2870-001-0000	SAFETY LIGHTS ONLY	\$ 0.00	\$ 2.56	\$ 2.56
072-2870-002-0000	SAFETY LIGHTS ONLY	\$ 0.00	\$ 2.56	\$ 2.56
072-2870-003-0000	SAFETY LIGHTS ONLY	\$ 0.00	\$ 2.56	\$ 2.56
072-2870-004-0000	SAFETY LIGHTS ONLY	\$ 0.00	\$ 2.56	\$ 2.56
072-2870-005-0000	SAFETY LIGHTS ONLY	\$ 0.00	\$ 2.56	\$ 2.56
072-2870-006-0000	SAFETY LIGHTS ONLY	\$ 0.00	\$ 2.56	\$ 2.56
072-2870-007-0000	SAFETY LIGHTS ONLY	\$ 0.00	\$ 2.56	\$ 2.56
072-2870-008-0000	SAFETY LIGHTS ONLY	\$ 0.00	\$ 2.56	\$ 2.56
072-2870-009-0000	SAFETY LIGHTS ONLY	\$ 0.00	\$ 2.56	\$ 2.56
072-2870-010-0000	SAFETY LIGHTS ONLY	\$ 0.00	\$ 2.56	\$ 2.56
072-2870-011-0000	SAFETY LIGHTS ONLY	\$ 0.00	\$ 2.56	\$ 2.56
072-2870-012-0000	SAFETY LIGHTS ONLY	\$ 0.00	\$ 2.56	\$ 2.56
072-2870-013-0000	SAFETY LIGHTS ONLY	\$ 0.00	\$ 2.56	\$ 2.56
072-2870-014-0000	SAFETY LIGHTS ONLY	\$ 0.00	\$ 2.56	\$ 2.56
072-2870-015-0000	SAFETY LIGHTS ONLY	\$ 0.00	\$ 2.56	\$ 2.56
072-2870-016-0000	SAFETY LIGHTS ONLY	\$ 0.00	\$ 2.56	\$ 2.56
072-2870-017-0000	SAFETY LIGHTS ONLY	\$ 0.00	\$ 2.56	\$ 2.56
072-2870-018-0000	SAFETY LIGHTS ONLY	\$ 0.00	\$ 2.56	\$ 2.56
072-2870-019-0000	SAFETY LIGHTS ONLY	\$ 0.00	\$ 2.56	\$ 2.56
072-2870-020-0000	SAFETY LIGHTS ONLY	\$ 0.00	\$ 2.56	\$ 2.56
072-2870-021-0000	SAFETY LIGHTS ONLY	\$ 0.00	\$ 2.56	\$ 2.56
072-2870-022-0000	SAFETY LIGHTS ONLY	\$ 0.00	\$ 2.56	\$ 2.56
072-2870-023-0000	SAFETY LIGHTS ONLY	\$ 0.00	\$ 2.56	\$ 2.56
072-2870-024-0000	SAFETY LIGHTS ONLY	\$ 0.00	\$ 2.56	\$ 2.56
072-2870-025-0000	SAFETY LIGHTS ONLY	\$ 0.00	\$ 2.56	\$ 2.56
072-2870-026-0000	SAFETY LIGHTS ONLY	\$ 0.00	\$ 2.56	\$ 2.56
072-2870-027-0000	SAFETY LIGHTS ONLY	\$ 0.00	\$ 2.56	\$ 2.56
072-2870-028-0000	SAFETY LIGHTS ONLY	\$ 0.00	\$ 2.56	\$ 2.56
072-2870-029-0000	SAFETY LIGHTS ONLY	\$ 0.00	\$ 2.56	\$ 2.56
072-2870-030-0000	SAFETY LIGHTS ONLY	\$ 0.00	\$ 2.56	\$ 2.56
072-2870-031-0000	SAFETY LIGHTS ONLY	\$ 0.00	\$ 2.56	\$ 2.56
072-2870-032-0000	SAFETY LIGHTS ONLY	\$ 0.00	\$ 2.56	\$ 2.56
072-2870-033-0000	SAFETY LIGHTS ONLY	\$ 0.00	\$ 2.56	\$ 2.56
072-2870-034-0000	SAFETY LIGHTS ONLY	\$ 0.00	\$ 2.56	\$ 2.56
072-2870-035-0000	SAFETY LIGHTS ONLY	\$ 0.00	\$ 2.56	\$ 2.56
072-2870-036-0000	SAFETY LIGHTS ONLY	\$ 0.00	\$ 2.56	\$ 2.56
072-2870-037-0000	SAFETY LIGHTS ONLY	\$ 0.00	\$ 2.56	\$ 2.56
072-2870-038-0000	SAFETY LIGHTS ONLY	\$ 0.00	\$ 2.56	\$ 2.56

ITEM 10.4.

City of Rancho Cordova
Lighting District No. 2012-1
Fiscal Year 2020-21 Assessment Roll

ATTACHMENT 2

APN	District Classification	Street Light Charge	Safety Light Charge	Total Assessment
072-2870-039-0000	SAFETY LIGHTS ONLY	\$ 0.00	\$ 2.56	\$ 2.56
072-2870-040-0000	SAFETY LIGHTS ONLY	\$ 0.00	\$ 2.56	\$ 2.56
072-2870-041-0000	SAFETY LIGHTS ONLY	\$ 0.00	\$ 2.56	\$ 2.56
072-2870-042-0000	SAFETY LIGHTS ONLY	\$ 0.00	\$ 2.56	\$ 2.56
072-2870-043-0000	SAFETY LIGHTS ONLY	\$ 0.00	\$ 2.56	\$ 2.56
072-2870-044-0000	SAFETY LIGHTS ONLY	\$ 0.00	\$ 2.56	\$ 2.56
072-2870-045-0000	SAFETY LIGHTS ONLY	\$ 0.00	\$ 2.56	\$ 2.56
072-2870-046-0000	SAFETY LIGHTS ONLY	\$ 0.00	\$ 2.56	\$ 2.56
072-2870-047-0000	SAFETY LIGHTS ONLY	\$ 0.00	\$ 2.56	\$ 2.56
072-2870-048-0000	SAFETY LIGHTS ONLY	\$ 0.00	\$ 2.56	\$ 2.56
072-2870-049-0000	SAFETY LIGHTS ONLY	\$ 0.00	\$ 2.56	\$ 2.56
072-2870-050-0000	SAFETY LIGHTS ONLY	\$ 0.00	\$ 2.56	\$ 2.56
072-2870-051-0000	SAFETY LIGHTS ONLY	\$ 0.00	\$ 2.56	\$ 2.56
072-2870-052-0000	SAFETY LIGHTS ONLY	\$ 0.00	\$ 2.56	\$ 2.56
072-2870-053-0000	SAFETY LIGHTS ONLY	\$ 0.00	\$ 2.56	\$ 2.56
072-2870-054-0000	SAFETY LIGHTS ONLY	\$ 0.00	\$ 2.56	\$ 2.56
072-2870-055-0000	SAFETY LIGHTS ONLY	\$ 0.00	\$ 2.56	\$ 2.56
072-2870-056-0000	SAFETY LIGHTS ONLY	\$ 0.00	\$ 2.56	\$ 2.56
072-2870-057-0000	SAFETY LIGHTS ONLY	\$ 0.00	\$ 2.56	\$ 2.56
072-2870-058-0000	SAFETY LIGHTS ONLY	\$ 0.00	\$ 2.56	\$ 2.56
072-2870-059-0000	SAFETY LIGHTS ONLY	\$ 0.00	\$ 2.56	\$ 2.56
072-2870-060-0000	SAFETY LIGHTS ONLY	\$ 0.00	\$ 2.56	\$ 2.56
072-2870-061-0000	SAFETY LIGHTS ONLY	\$ 0.00	\$ 2.56	\$ 2.56
072-2870-062-0000	SAFETY LIGHTS ONLY	\$ 0.00	\$ 2.56	\$ 2.56
072-2870-063-0000	SAFETY LIGHTS ONLY	\$ 0.00	\$ 2.56	\$ 2.56
072-2870-064-0000	SAFETY LIGHTS ONLY	\$ 0.00	\$ 2.56	\$ 2.56
072-2870-065-0000	SAFETY LIGHTS ONLY	\$ 0.00	\$ 2.56	\$ 2.56
072-2870-066-0000	SAFETY LIGHTS ONLY	\$ 0.00	\$ 2.56	\$ 2.56
072-2870-067-0000	SAFETY LIGHTS ONLY	\$ 0.00	\$ 2.56	\$ 2.56
072-2870-068-0000	SAFETY LIGHTS ONLY	\$ 0.00	\$ 2.56	\$ 2.56
072-2870-069-0000	SAFETY LIGHTS ONLY	\$ 0.00	\$ 2.56	\$ 2.56
072-2870-070-0000	SAFETY LIGHTS ONLY	\$ 0.00	\$ 2.56	\$ 2.56
072-2870-071-0000	SAFETY LIGHTS ONLY	\$ 0.00	\$ 2.56	\$ 2.56
072-2870-072-0000	SAFETY LIGHTS ONLY	\$ 0.00	\$ 2.56	\$ 2.56
072-2880-001-0000	SAFETY LIGHTS ONLY	\$ 0.00	\$ 2.56	\$ 2.56
072-2880-002-0000	SAFETY LIGHTS ONLY	\$ 0.00	\$ 2.56	\$ 2.56
072-2880-003-0000	SAFETY LIGHTS ONLY	\$ 0.00	\$ 2.56	\$ 2.56
072-2880-004-0000	SAFETY LIGHTS ONLY	\$ 0.00	\$ 2.56	\$ 2.56
072-2880-005-0000	SAFETY LIGHTS ONLY	\$ 0.00	\$ 2.56	\$ 2.56
072-2880-006-0000	SAFETY LIGHTS ONLY	\$ 0.00	\$ 2.56	\$ 2.56
072-2880-007-0000	SAFETY LIGHTS ONLY	\$ 0.00	\$ 2.56	\$ 2.56
072-2880-008-0000	SAFETY LIGHTS ONLY	\$ 0.00	\$ 2.56	\$ 2.56
072-2880-009-0000	SAFETY LIGHTS ONLY	\$ 0.00	\$ 2.56	\$ 2.56
072-2880-010-0000	SAFETY LIGHTS ONLY	\$ 0.00	\$ 2.56	\$ 2.56

ITEM 10.4.

City of Rancho Cordova
Lighting District No. 2012-1
Fiscal Year 2020-21 Assessment Roll

ATTACHMENT 2

APN	District Classification	Street Light Charge	Safety Light Charge	Total Assessment
072-2880-011-0000	SAFETY LIGHTS ONLY	\$ 0.00	\$ 2.56	\$ 2.56
072-2880-012-0000	SAFETY LIGHTS ONLY	\$ 0.00	\$ 2.56	\$ 2.56
072-2880-013-0000	SAFETY LIGHTS ONLY	\$ 0.00	\$ 2.56	\$ 2.56
072-2880-014-0000	SAFETY LIGHTS ONLY	\$ 0.00	\$ 2.56	\$ 2.56
072-2880-015-0000	SAFETY LIGHTS ONLY	\$ 0.00	\$ 2.56	\$ 2.56
072-2880-016-0000	SAFETY LIGHTS ONLY	\$ 0.00	\$ 2.56	\$ 2.56
072-2880-017-0000	SAFETY LIGHTS ONLY	\$ 0.00	\$ 2.56	\$ 2.56
072-2880-018-0000	SAFETY LIGHTS ONLY	\$ 0.00	\$ 2.56	\$ 2.56
072-2880-019-0000	SAFETY LIGHTS ONLY	\$ 0.00	\$ 2.56	\$ 2.56
072-2880-020-0000	SAFETY LIGHTS ONLY	\$ 0.00	\$ 2.56	\$ 2.56
072-2880-021-0000	SAFETY LIGHTS ONLY	\$ 0.00	\$ 2.56	\$ 2.56
072-2880-022-0000	SAFETY LIGHTS ONLY	\$ 0.00	\$ 2.56	\$ 2.56
072-2880-023-0000	SAFETY LIGHTS ONLY	\$ 0.00	\$ 2.56	\$ 2.56
072-2880-024-0000	SAFETY LIGHTS ONLY	\$ 0.00	\$ 2.56	\$ 2.56
072-2880-025-0000	SAFETY LIGHTS ONLY	\$ 0.00	\$ 2.56	\$ 2.56
072-2880-026-0000	SAFETY LIGHTS ONLY	\$ 0.00	\$ 2.56	\$ 2.56
072-2880-027-0000	SAFETY LIGHTS ONLY	\$ 0.00	\$ 2.56	\$ 2.56
072-2880-028-0000	SAFETY LIGHTS ONLY	\$ 0.00	\$ 2.56	\$ 2.56
072-2880-029-0000	SAFETY LIGHTS ONLY	\$ 0.00	\$ 2.56	\$ 2.56
072-2880-030-0000	SAFETY LIGHTS ONLY	\$ 0.00	\$ 2.56	\$ 2.56
072-2880-031-0000	SAFETY LIGHTS ONLY	\$ 0.00	\$ 2.56	\$ 2.56
072-2880-032-0000	SAFETY LIGHTS ONLY	\$ 0.00	\$ 2.56	\$ 2.56
072-2880-033-0000	SAFETY LIGHTS ONLY	\$ 0.00	\$ 2.56	\$ 2.56
072-2880-034-0000	SAFETY LIGHTS ONLY	\$ 0.00	\$ 2.56	\$ 2.56
072-2880-035-0000	SAFETY LIGHTS ONLY	\$ 0.00	\$ 2.56	\$ 2.56
072-2880-036-0000	SAFETY LIGHTS ONLY	\$ 0.00	\$ 2.56	\$ 2.56
072-2880-037-0000	SAFETY LIGHTS ONLY	\$ 0.00	\$ 2.56	\$ 2.56
072-2880-038-0000	SAFETY LIGHTS ONLY	\$ 0.00	\$ 2.56	\$ 2.56
072-2880-039-0000	SAFETY LIGHTS ONLY	\$ 0.00	\$ 2.56	\$ 2.56
072-2880-040-0000	SAFETY LIGHTS ONLY	\$ 0.00	\$ 2.56	\$ 2.56
072-2880-041-0000	SAFETY LIGHTS ONLY	\$ 0.00	\$ 2.56	\$ 2.56
072-2880-042-0000	SAFETY LIGHTS ONLY	\$ 0.00	\$ 2.56	\$ 2.56
072-2880-043-0000	SAFETY LIGHTS ONLY	\$ 0.00	\$ 2.56	\$ 2.56
072-2880-044-0000	SAFETY LIGHTS ONLY	\$ 0.00	\$ 2.56	\$ 2.56
072-2880-045-0000	SAFETY LIGHTS ONLY	\$ 0.00	\$ 2.56	\$ 2.56
072-2880-046-0000	SAFETY LIGHTS ONLY	\$ 0.00	\$ 2.56	\$ 2.56
072-2880-047-0000	SAFETY LIGHTS ONLY	\$ 0.00	\$ 2.56	\$ 2.56
072-2880-048-0000	SAFETY LIGHTS ONLY	\$ 0.00	\$ 2.56	\$ 2.56
072-2880-049-0000	SAFETY LIGHTS ONLY	\$ 0.00	\$ 2.56	\$ 2.56
072-2880-050-0000	SAFETY LIGHTS ONLY	\$ 0.00	\$ 2.56	\$ 2.56
072-2880-051-0000	SAFETY LIGHTS ONLY	\$ 0.00	\$ 2.56	\$ 2.56
072-2880-052-0000	SAFETY LIGHTS ONLY	\$ 0.00	\$ 2.56	\$ 2.56
072-2880-053-0000	SAFETY LIGHTS ONLY	\$ 0.00	\$ 2.56	\$ 2.56
072-2880-054-0000	SAFETY LIGHTS ONLY	\$ 0.00	\$ 2.56	\$ 2.56

ITEM 10.4.

City of Rancho Cordova
Lighting District No. 2012-1
Fiscal Year 2020-21 Assessment Roll

ATTACHMENT 2

APN	District Classification	Street Light Charge	Safety Light Charge	Total Assessment
072-2880-055-0000	SAFETY LIGHTS ONLY	\$ 0.00	\$ 2.56	\$ 2.56
072-2880-056-0000	SAFETY LIGHTS ONLY	\$ 0.00	\$ 2.56	\$ 2.56
072-2880-057-0000	SAFETY LIGHTS ONLY	\$ 0.00	\$ 2.56	\$ 2.56
072-2880-058-0000	SAFETY LIGHTS ONLY	\$ 0.00	\$ 2.56	\$ 2.56
072-2880-059-0000	SAFETY LIGHTS ONLY	\$ 0.00	\$ 2.56	\$ 2.56
072-2880-060-0000	SAFETY LIGHTS ONLY	\$ 0.00	\$ 2.56	\$ 2.56
072-2880-061-0000	SAFETY LIGHTS ONLY	\$ 0.00	\$ 2.56	\$ 2.56
072-2880-062-0000	SAFETY LIGHTS ONLY	\$ 0.00	\$ 2.56	\$ 2.56
072-2880-063-0000	SAFETY LIGHTS ONLY	\$ 0.00	\$ 2.56	\$ 2.56
072-2880-064-0000	SAFETY LIGHTS ONLY	\$ 0.00	\$ 2.56	\$ 2.56
072-2880-065-0000	SAFETY LIGHTS ONLY	\$ 0.00	\$ 2.56	\$ 2.56
072-2880-066-0000	SAFETY LIGHTS ONLY	\$ 0.00	\$ 2.56	\$ 2.56
072-2880-067-0000	SAFETY LIGHTS ONLY	\$ 0.00	\$ 2.56	\$ 2.56
072-2880-068-0000	SAFETY LIGHTS ONLY	\$ 0.00	\$ 2.56	\$ 2.56
072-2880-069-0000	SAFETY LIGHTS ONLY	\$ 0.00	\$ 2.56	\$ 2.56
072-2880-070-0000	SAFETY LIGHTS ONLY	\$ 0.00	\$ 2.56	\$ 2.56
072-2880-071-0000	SAFETY LIGHTS ONLY	\$ 0.00	\$ 2.56	\$ 2.56
072-2880-072-0000	SAFETY LIGHTS ONLY	\$ 0.00	\$ 2.56	\$ 2.56
072-2880-073-0000	SAFETY LIGHTS ONLY	\$ 0.00	\$ 2.56	\$ 2.56
072-2880-074-0000	SAFETY LIGHTS ONLY	\$ 0.00	\$ 2.56	\$ 2.56
072-2880-075-0000	SAFETY LIGHTS ONLY	\$ 0.00	\$ 2.56	\$ 2.56
072-2880-076-0000	SAFETY LIGHTS ONLY	\$ 0.00	\$ 2.56	\$ 2.56
072-2880-077-0000	SAFETY LIGHTS ONLY	\$ 0.00	\$ 2.56	\$ 2.56
072-2880-078-0000	SAFETY LIGHTS ONLY	\$ 0.00	\$ 2.56	\$ 2.56
072-2880-079-0000	SAFETY LIGHTS ONLY	\$ 0.00	\$ 2.56	\$ 2.56
072-2880-080-0000	SAFETY LIGHTS ONLY	\$ 0.00	\$ 2.56	\$ 2.56
072-2880-081-0000	SAFETY LIGHTS ONLY	\$ 0.00	\$ 2.56	\$ 2.56
072-2880-082-0000	SAFETY LIGHTS ONLY	\$ 0.00	\$ 2.56	\$ 2.56
072-2890-001-0000	SAFETY LIGHTS ONLY	\$ 0.00	\$ 2.56	\$ 2.56
072-2890-002-0000	SAFETY LIGHTS ONLY	\$ 0.00	\$ 2.56	\$ 2.56
072-2890-003-0000	SAFETY LIGHTS ONLY	\$ 0.00	\$ 2.56	\$ 2.56
072-2890-004-0000	SAFETY LIGHTS ONLY	\$ 0.00	\$ 2.56	\$ 2.56
072-2890-005-0000	SAFETY LIGHTS ONLY	\$ 0.00	\$ 2.56	\$ 2.56
072-2890-006-0000	SAFETY LIGHTS ONLY	\$ 0.00	\$ 2.56	\$ 2.56
072-2890-007-0000	SAFETY LIGHTS ONLY	\$ 0.00	\$ 2.56	\$ 2.56
072-2890-008-0000	SAFETY LIGHTS ONLY	\$ 0.00	\$ 2.56	\$ 2.56
072-2890-009-0000	SAFETY LIGHTS ONLY	\$ 0.00	\$ 2.56	\$ 2.56
072-2890-010-0000	SAFETY LIGHTS ONLY	\$ 0.00	\$ 2.56	\$ 2.56
072-2890-011-0000	SAFETY LIGHTS ONLY	\$ 0.00	\$ 2.56	\$ 2.56
072-2890-012-0000	SAFETY LIGHTS ONLY	\$ 0.00	\$ 2.56	\$ 2.56
072-2890-013-0000	SAFETY LIGHTS ONLY	\$ 0.00	\$ 2.56	\$ 2.56
072-2890-014-0000	SAFETY LIGHTS ONLY	\$ 0.00	\$ 2.56	\$ 2.56
072-2890-015-0000	SAFETY LIGHTS ONLY	\$ 0.00	\$ 2.56	\$ 2.56
072-2890-016-0000	SAFETY LIGHTS ONLY	\$ 0.00	\$ 2.56	\$ 2.56

ITEM 10.4.

City of Rancho Cordova
Lighting District No. 2012-1
Fiscal Year 2020-21 Assessment Roll

ATTACHMENT 2

APN	District Classification	Street Light Charge	Safety Light Charge	Total Assessment
072-2890-017-0000	SAFETY LIGHTS ONLY	\$ 0.00	\$ 2.56	\$ 2.56
072-2890-018-0000	SAFETY LIGHTS ONLY	\$ 0.00	\$ 2.56	\$ 2.56
072-2890-019-0000	SAFETY LIGHTS ONLY	\$ 0.00	\$ 2.56	\$ 2.56
072-2890-020-0000	SAFETY LIGHTS ONLY	\$ 0.00	\$ 2.56	\$ 2.56
072-2890-021-0000	SAFETY LIGHTS ONLY	\$ 0.00	\$ 2.56	\$ 2.56
072-2890-022-0000	SAFETY LIGHTS ONLY	\$ 0.00	\$ 2.56	\$ 2.56
072-2890-023-0000	SAFETY LIGHTS ONLY	\$ 0.00	\$ 2.56	\$ 2.56
072-2890-024-0000	SAFETY LIGHTS ONLY	\$ 0.00	\$ 2.56	\$ 2.56
072-2890-025-0000	SAFETY LIGHTS ONLY	\$ 0.00	\$ 2.56	\$ 2.56
072-2890-026-0000	SAFETY LIGHTS ONLY	\$ 0.00	\$ 2.56	\$ 2.56
072-2890-027-0000	SAFETY LIGHTS ONLY	\$ 0.00	\$ 2.56	\$ 2.56
072-2890-028-0000	SAFETY LIGHTS ONLY	\$ 0.00	\$ 2.56	\$ 2.56
072-2890-029-0000	SAFETY LIGHTS ONLY	\$ 0.00	\$ 2.56	\$ 2.56
072-2890-030-0000	SAFETY LIGHTS ONLY	\$ 0.00	\$ 2.56	\$ 2.56
072-2890-031-0000	SAFETY LIGHTS ONLY	\$ 0.00	\$ 2.56	\$ 2.56
072-2890-032-0000	SAFETY LIGHTS ONLY	\$ 0.00	\$ 2.56	\$ 2.56
072-2890-033-0000	SAFETY LIGHTS ONLY	\$ 0.00	\$ 2.56	\$ 2.56
072-2890-034-0000	SAFETY LIGHTS ONLY	\$ 0.00	\$ 2.56	\$ 2.56
072-2890-035-0000	SAFETY LIGHTS ONLY	\$ 0.00	\$ 2.56	\$ 2.56
072-2890-036-0000	SAFETY LIGHTS ONLY	\$ 0.00	\$ 2.56	\$ 2.56
072-2890-037-0000	SAFETY LIGHTS ONLY	\$ 0.00	\$ 2.56	\$ 2.56
072-2890-038-0000	SAFETY LIGHTS ONLY	\$ 0.00	\$ 2.56	\$ 2.56
072-2890-039-0000	SAFETY LIGHTS ONLY	\$ 0.00	\$ 2.56	\$ 2.56
072-2890-040-0000	SAFETY LIGHTS ONLY	\$ 0.00	\$ 2.56	\$ 2.56
072-2890-041-0000	SAFETY LIGHTS ONLY	\$ 0.00	\$ 2.56	\$ 2.56
072-2890-042-0000	SAFETY LIGHTS ONLY	\$ 0.00	\$ 2.56	\$ 2.56
072-2890-043-0000	SAFETY LIGHTS ONLY	\$ 0.00	\$ 2.56	\$ 2.56
072-2890-044-0000	SAFETY LIGHTS ONLY	\$ 0.00	\$ 2.56	\$ 2.56
072-2890-045-0000	SAFETY LIGHTS ONLY	\$ 0.00	\$ 2.56	\$ 2.56
072-2890-046-0000	SAFETY LIGHTS ONLY	\$ 0.00	\$ 2.56	\$ 2.56
072-2890-047-0000	SAFETY LIGHTS ONLY	\$ 0.00	\$ 2.56	\$ 2.56
072-2890-048-0000	SAFETY LIGHTS ONLY	\$ 0.00	\$ 2.56	\$ 2.56
072-2890-049-0000	SAFETY LIGHTS ONLY	\$ 0.00	\$ 2.56	\$ 2.56
072-2890-050-0000	SAFETY LIGHTS ONLY	\$ 0.00	\$ 2.56	\$ 2.56
072-2890-051-0000	SAFETY LIGHTS ONLY	\$ 0.00	\$ 2.56	\$ 2.56
072-2890-052-0000	SAFETY LIGHTS ONLY	\$ 0.00	\$ 2.56	\$ 2.56
072-2890-053-0000	SAFETY LIGHTS ONLY	\$ 0.00	\$ 2.56	\$ 2.56
072-2890-054-0000	SAFETY LIGHTS ONLY	\$ 0.00	\$ 2.56	\$ 2.56
072-2890-055-0000	SAFETY LIGHTS ONLY	\$ 0.00	\$ 2.56	\$ 2.56
072-2890-056-0000	SAFETY LIGHTS ONLY	\$ 0.00	\$ 2.56	\$ 2.56
072-2890-057-0000	SAFETY LIGHTS ONLY	\$ 0.00	\$ 2.56	\$ 2.56
072-2890-058-0000	SAFETY LIGHTS ONLY	\$ 0.00	\$ 2.56	\$ 2.56
072-2890-059-0000	SAFETY LIGHTS ONLY	\$ 0.00	\$ 2.56	\$ 2.56
072-2890-060-0000	SAFETY LIGHTS ONLY	\$ 0.00	\$ 2.56	\$ 2.56

ITEM 10.4.

City of Rancho Cordova
Lighting District No. 2012-1
Fiscal Year 2020-21 Assessment Roll

ATTACHMENT 2

APN	District Classification	Street Light Charge	Safety Light Charge	Total Assessment
072-2890-061-0000	SAFETY LIGHTS ONLY	\$ 0.00	\$ 2.56	\$ 2.56
072-2890-062-0000	SAFETY LIGHTS ONLY	\$ 0.00	\$ 2.56	\$ 2.56
072-2890-063-0000	SAFETY LIGHTS ONLY	\$ 0.00	\$ 2.56	\$ 2.56
072-2890-064-0000	SAFETY LIGHTS ONLY	\$ 0.00	\$ 2.56	\$ 2.56
072-2890-065-0000	SAFETY LIGHTS ONLY	\$ 0.00	\$ 2.56	\$ 2.56
072-2890-066-0000	SAFETY LIGHTS ONLY	\$ 0.00	\$ 2.56	\$ 2.56
072-2890-067-0000	SAFETY LIGHTS ONLY	\$ 0.00	\$ 2.56	\$ 2.56
072-2890-068-0000	SAFETY LIGHTS ONLY	\$ 0.00	\$ 2.56	\$ 2.56
072-2890-069-0000	SAFETY LIGHTS ONLY	\$ 0.00	\$ 2.56	\$ 2.56
072-2890-071-0000	SAFETY LIGHTS ONLY	\$ 0.00	\$ 2.56	\$ 2.56
072-2890-072-0000	SAFETY LIGHTS ONLY	\$ 0.00	\$ 2.56	\$ 2.56
072-2890-073-0000	SAFETY LIGHTS ONLY	\$ 0.00	\$ 2.56	\$ 2.56
072-2890-074-0000	SAFETY LIGHTS ONLY	\$ 0.00	\$ 2.56	\$ 2.56
072-2890-075-0000	SAFETY LIGHTS ONLY	\$ 0.00	\$ 2.56	\$ 2.56
072-2890-076-0000	SAFETY LIGHTS ONLY	\$ 0.00	\$ 2.56	\$ 2.56
072-2890-077-0000	SAFETY LIGHTS ONLY	\$ 0.00	\$ 2.56	\$ 2.56
072-2890-078-0000	SAFETY LIGHTS ONLY	\$ 0.00	\$ 2.56	\$ 2.56
072-2890-079-0000	SAFETY LIGHTS ONLY	\$ 0.00	\$ 2.56	\$ 2.56
072-2890-080-0000	SAFETY LIGHTS ONLY	\$ 0.00	\$ 2.56	\$ 2.56
072-2890-081-0000	SAFETY LIGHTS ONLY	\$ 0.00	\$ 2.56	\$ 2.56
072-2890-082-0000	SAFETY LIGHTS ONLY	\$ 0.00	\$ 2.56	\$ 2.56
072-2890-083-0000	SAFETY LIGHTS ONLY	\$ 0.00	\$ 2.56	\$ 2.56
072-2890-084-0000	SAFETY LIGHTS ONLY	\$ 0.00	\$ 2.56	\$ 2.56
072-2890-085-0000	SAFETY LIGHTS ONLY	\$ 0.00	\$ 2.56	\$ 2.56
072-2890-086-0000	SAFETY LIGHTS ONLY	\$ 0.00	\$ 2.56	\$ 2.56
072-2890-087-0000	SAFETY LIGHTS ONLY	\$ 0.00	\$ 2.56	\$ 2.56
072-2890-088-0000	SAFETY LIGHTS ONLY	\$ 0.00	\$ 2.56	\$ 2.56
072-2900-001-0000	SAFETY LIGHTS ONLY	\$ 0.00	\$ 2.56	\$ 2.56
072-2900-002-0000	SAFETY LIGHTS ONLY	\$ 0.00	\$ 2.56	\$ 2.56
072-2900-003-0000	SAFETY LIGHTS ONLY	\$ 0.00	\$ 2.56	\$ 2.56
072-2900-004-0000	SAFETY LIGHTS ONLY	\$ 0.00	\$ 2.56	\$ 2.56
072-2900-005-0000	SAFETY LIGHTS ONLY	\$ 0.00	\$ 2.56	\$ 2.56
072-2900-006-0000	SAFETY LIGHTS ONLY	\$ 0.00	\$ 2.56	\$ 2.56
072-2900-007-0000	SAFETY LIGHTS ONLY	\$ 0.00	\$ 2.56	\$ 2.56
072-2900-008-0000	SAFETY LIGHTS ONLY	\$ 0.00	\$ 2.56	\$ 2.56
072-2900-009-0000	SAFETY LIGHTS ONLY	\$ 0.00	\$ 2.56	\$ 2.56
072-2900-010-0000	SAFETY LIGHTS ONLY	\$ 0.00	\$ 2.56	\$ 2.56
072-2900-011-0000	SAFETY LIGHTS ONLY	\$ 0.00	\$ 2.56	\$ 2.56
072-2900-012-0000	SAFETY LIGHTS ONLY	\$ 0.00	\$ 2.56	\$ 2.56
072-2900-013-0000	SAFETY LIGHTS ONLY	\$ 0.00	\$ 2.56	\$ 2.56
072-2900-014-0000	SAFETY LIGHTS ONLY	\$ 0.00	\$ 2.56	\$ 2.56
072-2900-015-0000	SAFETY LIGHTS ONLY	\$ 0.00	\$ 2.56	\$ 2.56
072-2900-016-0000	SAFETY LIGHTS ONLY	\$ 0.00	\$ 2.56	\$ 2.56
072-2900-017-0000	SAFETY LIGHTS ONLY	\$ 0.00	\$ 2.56	\$ 2.56

ITEM 10.4.

City of Rancho Cordova
Lighting District No. 2012-1
Fiscal Year 2020-21 Assessment Roll

ATTACHMENT 2

APN	District Classification	Street Light Charge	Safety Light Charge	Total Assessment
072-2900-018-0000	SAFETY LIGHTS ONLY	\$ 0.00	\$ 2.56	\$ 2.56
072-2900-019-0000	SAFETY LIGHTS ONLY	\$ 0.00	\$ 2.56	\$ 2.56
072-2900-020-0000	SAFETY LIGHTS ONLY	\$ 0.00	\$ 2.56	\$ 2.56
072-2900-021-0000	SAFETY LIGHTS ONLY	\$ 0.00	\$ 2.56	\$ 2.56
072-2900-022-0000	SAFETY LIGHTS ONLY	\$ 0.00	\$ 2.56	\$ 2.56
072-2900-023-0000	SAFETY LIGHTS ONLY	\$ 0.00	\$ 2.56	\$ 2.56
072-2900-024-0000	SAFETY LIGHTS ONLY	\$ 0.00	\$ 2.56	\$ 2.56
072-2900-025-0000	SAFETY LIGHTS ONLY	\$ 0.00	\$ 2.56	\$ 2.56
072-2900-026-0000	SAFETY LIGHTS ONLY	\$ 0.00	\$ 2.56	\$ 2.56
072-2900-027-0000	SAFETY LIGHTS ONLY	\$ 0.00	\$ 2.56	\$ 2.56
072-2900-028-0000	SAFETY LIGHTS ONLY	\$ 0.00	\$ 2.56	\$ 2.56
072-2900-029-0000	SAFETY LIGHTS ONLY	\$ 0.00	\$ 2.56	\$ 2.56
072-2900-030-0000	SAFETY LIGHTS ONLY	\$ 0.00	\$ 2.56	\$ 2.56
072-2900-031-0000	SAFETY LIGHTS ONLY	\$ 0.00	\$ 2.56	\$ 2.56
072-2900-032-0000	SAFETY LIGHTS ONLY	\$ 0.00	\$ 2.56	\$ 2.56
072-2900-033-0000	SAFETY LIGHTS ONLY	\$ 0.00	\$ 2.56	\$ 2.56
072-2900-034-0000	SAFETY LIGHTS ONLY	\$ 0.00	\$ 2.56	\$ 2.56
072-2900-035-0000	SAFETY LIGHTS ONLY	\$ 0.00	\$ 2.56	\$ 2.56
072-2900-036-0000	SAFETY LIGHTS ONLY	\$ 0.00	\$ 2.56	\$ 2.56
072-2900-037-0000	SAFETY LIGHTS ONLY	\$ 0.00	\$ 2.56	\$ 2.56
072-2900-038-0000	SAFETY LIGHTS ONLY	\$ 0.00	\$ 2.56	\$ 2.56
072-2900-039-0000	SAFETY LIGHTS ONLY	\$ 0.00	\$ 2.56	\$ 2.56
072-2900-040-0000	SAFETY LIGHTS ONLY	\$ 0.00	\$ 2.56	\$ 2.56
072-2900-041-0000	SAFETY LIGHTS ONLY	\$ 0.00	\$ 2.56	\$ 2.56
072-2900-042-0000	SAFETY LIGHTS ONLY	\$ 0.00	\$ 2.56	\$ 2.56
072-2900-043-0000	SAFETY LIGHTS ONLY	\$ 0.00	\$ 2.56	\$ 2.56
072-2900-044-0000	SAFETY LIGHTS ONLY	\$ 0.00	\$ 2.56	\$ 2.56
072-2900-045-0000	SAFETY LIGHTS ONLY	\$ 0.00	\$ 2.56	\$ 2.56
072-2900-046-0000	SAFETY LIGHTS ONLY	\$ 0.00	\$ 2.56	\$ 2.56
072-2900-047-0000	SAFETY LIGHTS ONLY	\$ 0.00	\$ 2.56	\$ 2.56
072-2900-048-0000	SAFETY LIGHTS ONLY	\$ 0.00	\$ 2.56	\$ 2.56
072-2900-049-0000	SAFETY LIGHTS ONLY	\$ 0.00	\$ 2.56	\$ 2.56
072-2900-050-0000	SAFETY LIGHTS ONLY	\$ 0.00	\$ 2.56	\$ 2.56
072-2900-051-0000	SAFETY LIGHTS ONLY	\$ 0.00	\$ 2.56	\$ 2.56
072-2900-052-0000	SAFETY LIGHTS ONLY	\$ 0.00	\$ 2.56	\$ 2.56
072-2900-053-0000	SAFETY LIGHTS ONLY	\$ 0.00	\$ 2.56	\$ 2.56
072-2900-054-0000	SAFETY LIGHTS ONLY	\$ 0.00	\$ 2.56	\$ 2.56
072-2900-055-0000	SAFETY LIGHTS ONLY	\$ 0.00	\$ 2.56	\$ 2.56
072-2900-056-0000	SAFETY LIGHTS ONLY	\$ 0.00	\$ 2.56	\$ 2.56
072-2900-057-0000	SAFETY LIGHTS ONLY	\$ 0.00	\$ 2.56	\$ 2.56
072-2900-058-0000	SAFETY LIGHTS ONLY	\$ 0.00	\$ 2.56	\$ 2.56
072-2900-059-0000	SAFETY LIGHTS ONLY	\$ 0.00	\$ 2.56	\$ 2.56
072-2900-060-0000	SAFETY LIGHTS ONLY	\$ 0.00	\$ 2.56	\$ 2.56
072-2900-061-0000	SAFETY LIGHTS ONLY	\$ 0.00	\$ 2.56	\$ 2.56

ITEM 10.4.

City of Rancho Cordova
Lighting District No. 2012-1
Fiscal Year 2020-21 Assessment Roll

ATTACHMENT 2

APN	District Classification	Street Light Charge	Safety Light Charge	Total Assessment
072-2900-062-0000	SAFETY LIGHTS ONLY	\$ 0.00	\$ 2.56	\$ 2.56
072-2900-063-0000	SAFETY LIGHTS ONLY	\$ 0.00	\$ 2.56	\$ 2.56
072-2900-064-0000	SAFETY LIGHTS ONLY	\$ 0.00	\$ 2.56	\$ 2.56
072-2900-065-0000	SAFETY LIGHTS ONLY	\$ 0.00	\$ 2.56	\$ 2.56
072-2900-066-0000	SAFETY LIGHTS ONLY	\$ 0.00	\$ 2.56	\$ 2.56
072-2900-067-0000	SAFETY LIGHTS ONLY	\$ 0.00	\$ 2.56	\$ 2.56
072-2900-068-0000	SAFETY LIGHTS ONLY	\$ 0.00	\$ 2.56	\$ 2.56
072-2900-069-0000	SAFETY LIGHTS ONLY	\$ 0.00	\$ 2.56	\$ 2.56
072-2900-070-0000	SAFETY LIGHTS ONLY	\$ 0.00	\$ 2.56	\$ 2.56
072-2900-071-0000	SAFETY LIGHTS ONLY	\$ 0.00	\$ 2.56	\$ 2.56
072-2900-072-0000	SAFETY LIGHTS ONLY	\$ 0.00	\$ 2.56	\$ 2.56
072-2900-073-0000	SAFETY LIGHTS ONLY	\$ 0.00	\$ 2.56	\$ 2.56
072-2900-074-0000	SAFETY LIGHTS ONLY	\$ 0.00	\$ 2.56	\$ 2.56
072-2900-075-0000	SAFETY LIGHTS ONLY	\$ 0.00	\$ 2.56	\$ 2.56
072-2900-076-0000	SAFETY LIGHTS ONLY	\$ 0.00	\$ 2.56	\$ 2.56
072-2900-077-0000	SAFETY LIGHTS ONLY	\$ 0.00	\$ 2.56	\$ 2.56
072-2900-078-0000	SAFETY LIGHTS ONLY	\$ 0.00	\$ 2.56	\$ 2.56
072-2900-079-0000	SAFETY LIGHTS ONLY	\$ 0.00	\$ 2.56	\$ 2.56
072-2900-080-0000	SAFETY LIGHTS ONLY	\$ 0.00	\$ 2.56	\$ 2.56
072-2910-001-0000	SAFETY LIGHTS ONLY	\$ 0.00	\$ 2.56	\$ 2.56
072-2910-002-0000	SAFETY LIGHTS ONLY	\$ 0.00	\$ 2.56	\$ 2.56
072-2910-003-0000	SAFETY LIGHTS ONLY	\$ 0.00	\$ 2.56	\$ 2.56
072-2910-004-0000	SAFETY LIGHTS ONLY	\$ 0.00	\$ 2.56	\$ 2.56
072-2910-005-0000	SAFETY LIGHTS ONLY	\$ 0.00	\$ 2.56	\$ 2.56
072-2910-006-0000	SAFETY LIGHTS ONLY	\$ 0.00	\$ 2.56	\$ 2.56
072-2910-007-0000	SAFETY LIGHTS ONLY	\$ 0.00	\$ 2.56	\$ 2.56
072-2910-008-0000	SAFETY LIGHTS ONLY	\$ 0.00	\$ 2.56	\$ 2.56
072-2910-009-0000	SAFETY LIGHTS ONLY	\$ 0.00	\$ 2.56	\$ 2.56
072-2910-010-0000	SAFETY LIGHTS ONLY	\$ 0.00	\$ 2.56	\$ 2.56
072-2910-011-0000	SAFETY LIGHTS ONLY	\$ 0.00	\$ 2.56	\$ 2.56
072-2910-012-0000	SAFETY LIGHTS ONLY	\$ 0.00	\$ 2.56	\$ 2.56
072-2910-013-0000	SAFETY LIGHTS ONLY	\$ 0.00	\$ 2.56	\$ 2.56
072-2910-014-0000	SAFETY LIGHTS ONLY	\$ 0.00	\$ 2.56	\$ 2.56
072-2910-015-0000	SAFETY LIGHTS ONLY	\$ 0.00	\$ 2.56	\$ 2.56
072-2910-016-0000	SAFETY LIGHTS ONLY	\$ 0.00	\$ 2.56	\$ 2.56
072-2910-017-0000	SAFETY LIGHTS ONLY	\$ 0.00	\$ 2.56	\$ 2.56
072-2910-018-0000	SAFETY LIGHTS ONLY	\$ 0.00	\$ 2.56	\$ 2.56
072-2910-019-0000	SAFETY LIGHTS ONLY	\$ 0.00	\$ 2.56	\$ 2.56
072-2910-020-0000	SAFETY LIGHTS ONLY	\$ 0.00	\$ 2.56	\$ 2.56
072-2910-021-0000	SAFETY LIGHTS ONLY	\$ 0.00	\$ 2.56	\$ 2.56
072-2910-022-0000	SAFETY LIGHTS ONLY	\$ 0.00	\$ 2.56	\$ 2.56
072-2910-023-0000	SAFETY LIGHTS ONLY	\$ 0.00	\$ 2.56	\$ 2.56
072-2910-024-0000	SAFETY LIGHTS ONLY	\$ 0.00	\$ 2.56	\$ 2.56
072-2910-025-0000	SAFETY LIGHTS ONLY	\$ 0.00	\$ 2.56	\$ 2.56

ITEM 10.4.

City of Rancho Cordova
Lighting District No. 2012-1
Fiscal Year 2020-21 Assessment Roll

ATTACHMENT 2

APN	District Classification	Street Light Charge	Safety Light Charge	Total Assessment
072-2910-026-0000	SAFETY LIGHTS ONLY	\$ 0.00	\$ 2.56	\$ 2.56
072-2910-027-0000	SAFETY LIGHTS ONLY	\$ 0.00	\$ 2.56	\$ 2.56
072-2910-028-0000	SAFETY LIGHTS ONLY	\$ 0.00	\$ 2.56	\$ 2.56
072-2910-029-0000	SAFETY LIGHTS ONLY	\$ 0.00	\$ 2.56	\$ 2.56
072-2910-030-0000	SAFETY LIGHTS ONLY	\$ 0.00	\$ 2.56	\$ 2.56
072-2910-031-0000	SAFETY LIGHTS ONLY	\$ 0.00	\$ 2.56	\$ 2.56
072-2910-032-0000	SAFETY LIGHTS ONLY	\$ 0.00	\$ 2.56	\$ 2.56
072-2910-033-0000	SAFETY LIGHTS ONLY	\$ 0.00	\$ 2.56	\$ 2.56
072-2910-034-0000	SAFETY LIGHTS ONLY	\$ 0.00	\$ 2.56	\$ 2.56
072-2910-035-0000	SAFETY LIGHTS ONLY	\$ 0.00	\$ 2.56	\$ 2.56
072-2910-036-0000	SAFETY LIGHTS ONLY	\$ 0.00	\$ 2.56	\$ 2.56
072-2910-037-0000	SAFETY LIGHTS ONLY	\$ 0.00	\$ 2.56	\$ 2.56
072-2910-038-0000	SAFETY LIGHTS ONLY	\$ 0.00	\$ 2.56	\$ 2.56
072-2910-039-0000	SAFETY LIGHTS ONLY	\$ 0.00	\$ 2.56	\$ 2.56
072-2910-040-0000	SAFETY LIGHTS ONLY	\$ 0.00	\$ 2.56	\$ 2.56
072-2910-041-0000	SAFETY LIGHTS ONLY	\$ 0.00	\$ 2.56	\$ 2.56
072-2910-042-0000	SAFETY LIGHTS ONLY	\$ 0.00	\$ 2.56	\$ 2.56
072-2910-043-0000	SAFETY LIGHTS ONLY	\$ 0.00	\$ 2.56	\$ 2.56
072-2910-044-0000	SAFETY LIGHTS ONLY	\$ 0.00	\$ 2.56	\$ 2.56
072-2910-045-0000	SAFETY LIGHTS ONLY	\$ 0.00	\$ 2.56	\$ 2.56
072-2910-046-0000	SAFETY LIGHTS ONLY	\$ 0.00	\$ 2.56	\$ 2.56
072-2910-047-0000	SAFETY LIGHTS ONLY	\$ 0.00	\$ 2.56	\$ 2.56
072-2910-048-0000	SAFETY LIGHTS ONLY	\$ 0.00	\$ 2.56	\$ 2.56
072-2910-049-0000	SAFETY LIGHTS ONLY	\$ 0.00	\$ 2.56	\$ 2.56
072-2910-050-0000	SAFETY LIGHTS ONLY	\$ 0.00	\$ 2.56	\$ 2.56
072-2910-051-0000	SAFETY LIGHTS ONLY	\$ 0.00	\$ 2.56	\$ 2.56
072-2910-052-0000	SAFETY LIGHTS ONLY	\$ 0.00	\$ 2.56	\$ 2.56
072-2910-053-0000	SAFETY LIGHTS ONLY	\$ 0.00	\$ 2.56	\$ 2.56
072-2910-054-0000	SAFETY LIGHTS ONLY	\$ 0.00	\$ 2.56	\$ 2.56
072-2910-055-0000	SAFETY LIGHTS ONLY	\$ 0.00	\$ 2.56	\$ 2.56
072-2910-056-0000	SAFETY LIGHTS ONLY	\$ 0.00	\$ 2.56	\$ 2.56
072-2910-057-0000	SAFETY LIGHTS ONLY	\$ 0.00	\$ 2.56	\$ 2.56
072-2910-058-0000	SAFETY LIGHTS ONLY	\$ 0.00	\$ 2.56	\$ 2.56
072-2910-059-0000	SAFETY LIGHTS ONLY	\$ 0.00	\$ 2.56	\$ 2.56
072-2910-060-0000	SAFETY LIGHTS ONLY	\$ 0.00	\$ 2.56	\$ 2.56
072-2910-061-0000	SAFETY LIGHTS ONLY	\$ 0.00	\$ 2.56	\$ 2.56
072-2910-062-0000	SAFETY LIGHTS ONLY	\$ 0.00	\$ 2.56	\$ 2.56
072-2910-063-0000	SAFETY LIGHTS ONLY	\$ 0.00	\$ 2.56	\$ 2.56
072-2910-064-0000	SAFETY LIGHTS ONLY	\$ 0.00	\$ 2.56	\$ 2.56
072-2910-065-0000	SAFETY LIGHTS ONLY	\$ 0.00	\$ 2.56	\$ 2.56
072-2910-066-0000	SAFETY LIGHTS ONLY	\$ 0.00	\$ 2.56	\$ 2.56
072-2910-067-0000	SAFETY LIGHTS ONLY	\$ 0.00	\$ 2.56	\$ 2.56
072-2910-068-0000	SAFETY LIGHTS ONLY	\$ 0.00	\$ 2.56	\$ 2.56
072-2910-069-0000	SAFETY LIGHTS ONLY	\$ 0.00	\$ 2.56	\$ 2.56

ITEM 10.4.

City of Rancho Cordova
Lighting District No. 2012-1
Fiscal Year 2020-21 Assessment Roll

ATTACHMENT 2

APN	District Classification	Street Light Charge	Safety Light Charge	Total Assessment
072-2910-070-0000	SAFETY LIGHTS ONLY	\$ 0.00	\$ 2.56	\$ 2.56
072-2910-071-0000	SAFETY LIGHTS ONLY	\$ 0.00	\$ 2.56	\$ 2.56
072-2910-072-0000	SAFETY LIGHTS ONLY	\$ 0.00	\$ 2.56	\$ 2.56
072-2910-073-0000	SAFETY LIGHTS ONLY	\$ 0.00	\$ 2.56	\$ 2.56
072-2910-074-0000	SAFETY LIGHTS ONLY	\$ 0.00	\$ 2.56	\$ 2.56
072-2910-075-0000	SAFETY LIGHTS ONLY	\$ 0.00	\$ 2.56	\$ 2.56
072-2910-076-0000	SAFETY LIGHTS ONLY	\$ 0.00	\$ 2.56	\$ 2.56
072-2910-077-0000	SAFETY LIGHTS ONLY	\$ 0.00	\$ 2.56	\$ 2.56
072-2910-078-0000	SAFETY LIGHTS ONLY	\$ 0.00	\$ 2.56	\$ 2.56
072-2910-079-0000	SAFETY LIGHTS ONLY	\$ 0.00	\$ 2.56	\$ 2.56
072-2910-080-0000	SAFETY LIGHTS ONLY	\$ 0.00	\$ 2.56	\$ 2.56
072-2910-081-0000	SAFETY LIGHTS ONLY	\$ 0.00	\$ 2.56	\$ 2.56
072-2910-082-0000	SAFETY LIGHTS ONLY	\$ 0.00	\$ 2.56	\$ 2.56
072-2910-083-0000	SAFETY LIGHTS ONLY	\$ 0.00	\$ 2.56	\$ 2.56
072-2910-084-0000	SAFETY LIGHTS ONLY	\$ 0.00	\$ 2.56	\$ 2.56
072-2920-001-0000	SAFETY LIGHTS ONLY	\$ 0.00	\$ 2.56	\$ 2.56
072-2920-002-0000	SAFETY LIGHTS ONLY	\$ 0.00	\$ 2.56	\$ 2.56
072-2920-003-0000	SAFETY LIGHTS ONLY	\$ 0.00	\$ 2.56	\$ 2.56
072-2920-004-0000	SAFETY LIGHTS ONLY	\$ 0.00	\$ 2.56	\$ 2.56
072-2920-005-0000	SAFETY LIGHTS ONLY	\$ 0.00	\$ 2.56	\$ 2.56
072-2920-006-0000	SAFETY LIGHTS ONLY	\$ 0.00	\$ 2.56	\$ 2.56
072-2920-007-0000	SAFETY LIGHTS ONLY	\$ 0.00	\$ 2.56	\$ 2.56
072-2920-008-0000	SAFETY LIGHTS ONLY	\$ 0.00	\$ 2.56	\$ 2.56
072-2920-009-0000	SAFETY LIGHTS ONLY	\$ 0.00	\$ 2.56	\$ 2.56
072-2920-010-0000	SAFETY LIGHTS ONLY	\$ 0.00	\$ 2.56	\$ 2.56
072-2920-011-0000	SAFETY LIGHTS ONLY	\$ 0.00	\$ 2.56	\$ 2.56
072-2920-012-0000	SAFETY LIGHTS ONLY	\$ 0.00	\$ 2.56	\$ 2.56
072-2920-013-0000	SAFETY LIGHTS ONLY	\$ 0.00	\$ 2.56	\$ 2.56
072-2920-014-0000	SAFETY LIGHTS ONLY	\$ 0.00	\$ 2.56	\$ 2.56
072-2920-015-0000	SAFETY LIGHTS ONLY	\$ 0.00	\$ 2.56	\$ 2.56
072-2920-016-0000	SAFETY LIGHTS ONLY	\$ 0.00	\$ 2.56	\$ 2.56
072-2920-017-0000	SAFETY LIGHTS ONLY	\$ 0.00	\$ 2.56	\$ 2.56
072-2920-018-0000	SAFETY LIGHTS ONLY	\$ 0.00	\$ 2.56	\$ 2.56
072-2920-019-0000	SAFETY LIGHTS ONLY	\$ 0.00	\$ 2.56	\$ 2.56
072-2920-020-0000	SAFETY LIGHTS ONLY	\$ 0.00	\$ 2.56	\$ 2.56
072-2920-021-0000	SAFETY LIGHTS ONLY	\$ 0.00	\$ 2.56	\$ 2.56
072-2920-022-0000	SAFETY LIGHTS ONLY	\$ 0.00	\$ 2.56	\$ 2.56
072-2920-023-0000	SAFETY LIGHTS ONLY	\$ 0.00	\$ 2.56	\$ 2.56
072-2920-024-0000	SAFETY LIGHTS ONLY	\$ 0.00	\$ 2.56	\$ 2.56
072-2920-025-0000	SAFETY LIGHTS ONLY	\$ 0.00	\$ 2.56	\$ 2.56
072-2920-026-0000	SAFETY LIGHTS ONLY	\$ 0.00	\$ 2.56	\$ 2.56
072-2920-027-0000	SAFETY LIGHTS ONLY	\$ 0.00	\$ 2.56	\$ 2.56
072-2920-028-0000	SAFETY LIGHTS ONLY	\$ 0.00	\$ 2.56	\$ 2.56
072-2920-029-0000	SAFETY LIGHTS ONLY	\$ 0.00	\$ 2.56	\$ 2.56

ITEM 10.4.

City of Rancho Cordova
Lighting District No. 2012-1
Fiscal Year 2020-21 Assessment Roll

ATTACHMENT 2

APN	District Classification	Street Light Charge	Safety Light Charge	Total Assessment
072-2920-030-0000	SAFETY LIGHTS ONLY	\$ 0.00	\$ 2.56	\$ 2.56
072-2920-031-0000	SAFETY LIGHTS ONLY	\$ 0.00	\$ 2.56	\$ 2.56
072-2920-032-0000	SAFETY LIGHTS ONLY	\$ 0.00	\$ 2.56	\$ 2.56
072-2920-033-0000	SAFETY LIGHTS ONLY	\$ 0.00	\$ 2.56	\$ 2.56
072-2920-034-0000	SAFETY LIGHTS ONLY	\$ 0.00	\$ 2.56	\$ 2.56
072-2920-035-0000	SAFETY LIGHTS ONLY	\$ 0.00	\$ 2.56	\$ 2.56
072-2920-036-0000	SAFETY LIGHTS ONLY	\$ 0.00	\$ 2.56	\$ 2.56
072-2920-037-0000	SAFETY LIGHTS ONLY	\$ 0.00	\$ 2.56	\$ 2.56
072-2920-038-0000	SAFETY LIGHTS ONLY	\$ 0.00	\$ 2.56	\$ 2.56
072-2920-039-0000	SAFETY LIGHTS ONLY	\$ 0.00	\$ 2.56	\$ 2.56
072-2920-040-0000	SAFETY LIGHTS ONLY	\$ 0.00	\$ 2.56	\$ 2.56
072-2920-041-0000	SAFETY LIGHTS ONLY	\$ 0.00	\$ 2.56	\$ 2.56
072-2920-042-0000	SAFETY LIGHTS ONLY	\$ 0.00	\$ 2.56	\$ 2.56
072-2920-043-0000	SAFETY LIGHTS ONLY	\$ 0.00	\$ 2.56	\$ 2.56
072-2920-044-0000	SAFETY LIGHTS ONLY	\$ 0.00	\$ 2.56	\$ 2.56
072-2920-045-0000	SAFETY LIGHTS ONLY	\$ 0.00	\$ 2.56	\$ 2.56
072-2920-046-0000	SAFETY LIGHTS ONLY	\$ 0.00	\$ 2.56	\$ 2.56
072-2920-047-0000	SAFETY LIGHTS ONLY	\$ 0.00	\$ 2.56	\$ 2.56
072-2920-048-0000	SAFETY LIGHTS ONLY	\$ 0.00	\$ 2.56	\$ 2.56
072-2920-049-0000	SAFETY LIGHTS ONLY	\$ 0.00	\$ 2.56	\$ 2.56
072-2920-050-0000	SAFETY LIGHTS ONLY	\$ 0.00	\$ 2.56	\$ 2.56
072-2920-051-0000	SAFETY LIGHTS ONLY	\$ 0.00	\$ 2.56	\$ 2.56
072-2920-052-0000	SAFETY LIGHTS ONLY	\$ 0.00	\$ 2.56	\$ 2.56
072-2920-053-0000	SAFETY LIGHTS ONLY	\$ 0.00	\$ 2.56	\$ 2.56
072-2920-054-0000	SAFETY LIGHTS ONLY	\$ 0.00	\$ 2.56	\$ 2.56
072-2920-055-0000	SAFETY LIGHTS ONLY	\$ 0.00	\$ 2.56	\$ 2.56
072-2920-056-0000	SAFETY LIGHTS ONLY	\$ 0.00	\$ 2.56	\$ 2.56
072-2920-057-0000	SAFETY LIGHTS ONLY	\$ 0.00	\$ 2.56	\$ 2.56
072-2920-058-0000	SAFETY LIGHTS ONLY	\$ 0.00	\$ 2.56	\$ 2.56
072-2920-059-0000	SAFETY LIGHTS ONLY	\$ 0.00	\$ 2.56	\$ 2.56
072-2920-060-0000	SAFETY LIGHTS ONLY	\$ 0.00	\$ 2.56	\$ 2.56
072-2920-061-0000	SAFETY LIGHTS ONLY	\$ 0.00	\$ 2.56	\$ 2.56
072-2920-062-0000	SAFETY LIGHTS ONLY	\$ 0.00	\$ 2.56	\$ 2.56
072-2920-063-0000	SAFETY LIGHTS ONLY	\$ 0.00	\$ 2.56	\$ 2.56
072-2920-064-0000	SAFETY LIGHTS ONLY	\$ 0.00	\$ 2.56	\$ 2.56
072-2920-065-0000	SAFETY LIGHTS ONLY	\$ 0.00	\$ 2.56	\$ 2.56
072-2920-066-0000	SAFETY LIGHTS ONLY	\$ 0.00	\$ 2.56	\$ 2.56
072-2920-067-0000	SAFETY LIGHTS ONLY	\$ 0.00	\$ 2.56	\$ 2.56
072-2920-068-0000	SAFETY LIGHTS ONLY	\$ 0.00	\$ 2.56	\$ 2.56
072-2920-069-0000	SAFETY LIGHTS ONLY	\$ 0.00	\$ 2.56	\$ 2.56
072-2940-001-0000	SAFETY LIGHTS ONLY	\$ 0.00	\$ 2.56	\$ 2.56
072-2940-002-0000	SAFETY LIGHTS ONLY	\$ 0.00	\$ 2.56	\$ 2.56
072-2940-003-0000	SAFETY LIGHTS ONLY	\$ 0.00	\$ 2.56	\$ 2.56
072-2940-004-0000	SAFETY LIGHTS ONLY	\$ 0.00	\$ 2.56	\$ 2.56

ITEM 10.4.

City of Rancho Cordova
Lighting District No. 2012-1
Fiscal Year 2020-21 Assessment Roll

ATTACHMENT 2

APN	District Classification	Street Light Charge	Safety Light Charge	Total Assessment
072-2940-005-0000	SAFETY LIGHTS ONLY	\$ 0.00	\$ 2.56	\$ 2.56
072-2940-006-0000	SAFETY LIGHTS ONLY	\$ 0.00	\$ 2.56	\$ 2.56
072-2940-007-0000	SAFETY LIGHTS ONLY	\$ 0.00	\$ 2.56	\$ 2.56
072-2940-008-0000	SAFETY LIGHTS ONLY	\$ 0.00	\$ 2.56	\$ 2.56
072-2940-009-0000	SAFETY LIGHTS ONLY	\$ 0.00	\$ 2.56	\$ 2.56
072-2940-010-0000	SAFETY LIGHTS ONLY	\$ 0.00	\$ 2.56	\$ 2.56
072-2940-011-0000	SAFETY LIGHTS ONLY	\$ 0.00	\$ 2.56	\$ 2.56
072-2940-012-0000	SAFETY LIGHTS ONLY	\$ 0.00	\$ 2.56	\$ 2.56
072-2940-013-0000	SAFETY LIGHTS ONLY	\$ 0.00	\$ 2.56	\$ 2.56
072-2940-014-0000	SAFETY LIGHTS ONLY	\$ 0.00	\$ 2.56	\$ 2.56
072-2940-015-0000	SAFETY LIGHTS ONLY	\$ 0.00	\$ 2.56	\$ 2.56
072-2940-016-0000	SAFETY LIGHTS ONLY	\$ 0.00	\$ 2.56	\$ 2.56
072-2940-017-0000	SAFETY LIGHTS ONLY	\$ 0.00	\$ 2.56	\$ 2.56
072-2940-018-0000	SAFETY LIGHTS ONLY	\$ 0.00	\$ 2.56	\$ 2.56
072-2940-019-0000	SAFETY LIGHTS ONLY	\$ 0.00	\$ 2.56	\$ 2.56
072-2940-020-0000	SAFETY LIGHTS ONLY	\$ 0.00	\$ 2.56	\$ 2.56
072-2940-021-0000	SAFETY LIGHTS ONLY	\$ 0.00	\$ 2.56	\$ 2.56
072-2940-022-0000	SAFETY LIGHTS ONLY	\$ 0.00	\$ 2.56	\$ 2.56
072-2940-023-0000	SAFETY LIGHTS ONLY	\$ 0.00	\$ 2.56	\$ 2.56
072-2940-024-0000	SAFETY LIGHTS ONLY	\$ 0.00	\$ 2.56	\$ 2.56
072-2940-025-0000	SAFETY LIGHTS ONLY	\$ 0.00	\$ 2.56	\$ 2.56
072-2940-026-0000	SAFETY LIGHTS ONLY	\$ 0.00	\$ 2.56	\$ 2.56
072-2940-027-0000	SAFETY LIGHTS ONLY	\$ 0.00	\$ 2.56	\$ 2.56
072-2940-028-0000	SAFETY LIGHTS ONLY	\$ 0.00	\$ 2.56	\$ 2.56
072-2940-029-0000	SAFETY LIGHTS ONLY	\$ 0.00	\$ 2.56	\$ 2.56
072-2940-030-0000	SAFETY LIGHTS ONLY	\$ 0.00	\$ 2.56	\$ 2.56
072-2940-031-0000	SAFETY LIGHTS ONLY	\$ 0.00	\$ 2.56	\$ 2.56
072-2940-032-0000	SAFETY LIGHTS ONLY	\$ 0.00	\$ 2.56	\$ 2.56
072-2940-033-0000	SAFETY LIGHTS ONLY	\$ 0.00	\$ 2.56	\$ 2.56
072-2940-034-0000	SAFETY LIGHTS ONLY	\$ 0.00	\$ 2.56	\$ 2.56
072-2940-035-0000	SAFETY LIGHTS ONLY	\$ 0.00	\$ 2.56	\$ 2.56
072-2940-036-0000	SAFETY LIGHTS ONLY	\$ 0.00	\$ 2.56	\$ 2.56
072-2940-037-0000	SAFETY LIGHTS ONLY	\$ 0.00	\$ 2.56	\$ 2.56
072-2940-038-0000	SAFETY LIGHTS ONLY	\$ 0.00	\$ 2.56	\$ 2.56
072-2940-039-0000	SAFETY LIGHTS ONLY	\$ 0.00	\$ 2.56	\$ 2.56
072-2940-040-0000	SAFETY LIGHTS ONLY	\$ 0.00	\$ 2.56	\$ 2.56
072-2940-041-0000	SAFETY LIGHTS ONLY	\$ 0.00	\$ 2.56	\$ 2.56
072-2940-042-0000	SAFETY LIGHTS ONLY	\$ 0.00	\$ 2.56	\$ 2.56
072-2940-043-0000	SAFETY LIGHTS ONLY	\$ 0.00	\$ 2.56	\$ 2.56
072-2940-044-0000	SAFETY LIGHTS ONLY	\$ 0.00	\$ 2.56	\$ 2.56
072-2940-045-0000	SAFETY LIGHTS ONLY	\$ 0.00	\$ 2.56	\$ 2.56
072-2940-046-0000	SAFETY LIGHTS ONLY	\$ 0.00	\$ 2.56	\$ 2.56
072-2940-047-0000	SAFETY LIGHTS ONLY	\$ 0.00	\$ 2.56	\$ 2.56
072-2940-048-0000	SAFETY LIGHTS ONLY	\$ 0.00	\$ 2.56	\$ 2.56

ITEM 10.4.

City of Rancho Cordova
Lighting District No. 2012-1
Fiscal Year 2020-21 Assessment Roll

ATTACHMENT 2

APN	District Classification	Street Light Charge	Safety Light Charge	Total Assessment
072-2940-049-0000	SAFETY LIGHTS ONLY	\$ 0.00	\$ 2.56	\$ 2.56
072-2940-050-0000	SAFETY LIGHTS ONLY	\$ 0.00	\$ 2.56	\$ 2.56
072-2940-051-0000	SAFETY LIGHTS ONLY	\$ 0.00	\$ 2.56	\$ 2.56
072-2940-052-0000	SAFETY LIGHTS ONLY	\$ 0.00	\$ 2.56	\$ 2.56
072-2940-053-0000	SAFETY LIGHTS ONLY	\$ 0.00	\$ 2.56	\$ 2.56
072-2940-054-0000	SAFETY LIGHTS ONLY	\$ 0.00	\$ 2.56	\$ 2.56
072-2940-055-0000	SAFETY LIGHTS ONLY	\$ 0.00	\$ 2.56	\$ 2.56
072-2940-056-0000	SAFETY LIGHTS ONLY	\$ 0.00	\$ 2.56	\$ 2.56
072-2940-057-0000	SAFETY LIGHTS ONLY	\$ 0.00	\$ 2.56	\$ 2.56
072-2940-058-0000	SAFETY LIGHTS ONLY	\$ 0.00	\$ 2.56	\$ 2.56
072-2940-059-0000	SAFETY LIGHTS ONLY	\$ 0.00	\$ 2.56	\$ 2.56
072-2940-060-0000	SAFETY LIGHTS ONLY	\$ 0.00	\$ 2.56	\$ 2.56
072-2940-061-0000	SAFETY LIGHTS ONLY	\$ 0.00	\$ 2.56	\$ 2.56
072-2940-062-0000	SAFETY LIGHTS ONLY	\$ 0.00	\$ 2.56	\$ 2.56
072-2940-063-0000	SAFETY LIGHTS ONLY	\$ 0.00	\$ 2.56	\$ 2.56
072-2940-064-0000	SAFETY LIGHTS ONLY	\$ 0.00	\$ 2.56	\$ 2.56
072-2940-065-0000	SAFETY LIGHTS ONLY	\$ 0.00	\$ 2.56	\$ 2.56
072-2940-066-0000	SAFETY LIGHTS ONLY	\$ 0.00	\$ 2.56	\$ 2.56
072-2950-001-0000	SAFETY LIGHTS ONLY	\$ 0.00	\$ 2.56	\$ 2.56
072-2950-002-0000	SAFETY LIGHTS ONLY	\$ 0.00	\$ 2.56	\$ 2.56
072-2950-003-0000	SAFETY LIGHTS ONLY	\$ 0.00	\$ 2.56	\$ 2.56
072-2950-004-0000	SAFETY LIGHTS ONLY	\$ 0.00	\$ 2.56	\$ 2.56
072-2950-005-0000	SAFETY LIGHTS ONLY	\$ 0.00	\$ 2.56	\$ 2.56
072-2950-006-0000	SAFETY LIGHTS ONLY	\$ 0.00	\$ 2.56	\$ 2.56
072-2950-007-0000	SAFETY LIGHTS ONLY	\$ 0.00	\$ 2.56	\$ 2.56
072-2950-008-0000	SAFETY LIGHTS ONLY	\$ 0.00	\$ 2.56	\$ 2.56
072-2950-009-0000	SAFETY LIGHTS ONLY	\$ 0.00	\$ 2.56	\$ 2.56
072-2950-010-0000	SAFETY LIGHTS ONLY	\$ 0.00	\$ 2.56	\$ 2.56
072-2950-011-0000	SAFETY LIGHTS ONLY	\$ 0.00	\$ 2.56	\$ 2.56
072-2950-012-0000	SAFETY LIGHTS ONLY	\$ 0.00	\$ 2.56	\$ 2.56
072-2950-013-0000	SAFETY LIGHTS ONLY	\$ 0.00	\$ 2.56	\$ 2.56
072-2950-014-0000	SAFETY LIGHTS ONLY	\$ 0.00	\$ 2.56	\$ 2.56
072-2950-015-0000	SAFETY LIGHTS ONLY	\$ 0.00	\$ 2.56	\$ 2.56
072-2950-016-0000	SAFETY LIGHTS ONLY	\$ 0.00	\$ 2.56	\$ 2.56
072-2950-017-0000	SAFETY LIGHTS ONLY	\$ 0.00	\$ 2.56	\$ 2.56
072-2950-018-0000	SAFETY LIGHTS ONLY	\$ 0.00	\$ 2.56	\$ 2.56
072-2950-019-0000	SAFETY LIGHTS ONLY	\$ 0.00	\$ 2.56	\$ 2.56
072-2950-020-0000	SAFETY LIGHTS ONLY	\$ 0.00	\$ 2.56	\$ 2.56
072-2950-021-0000	SAFETY LIGHTS ONLY	\$ 0.00	\$ 2.56	\$ 2.56
072-2950-022-0000	SAFETY LIGHTS ONLY	\$ 0.00	\$ 2.56	\$ 2.56
072-2950-023-0000	SAFETY LIGHTS ONLY	\$ 0.00	\$ 2.56	\$ 2.56
072-2950-024-0000	SAFETY LIGHTS ONLY	\$ 0.00	\$ 2.56	\$ 2.56
072-2950-025-0000	SAFETY LIGHTS ONLY	\$ 0.00	\$ 2.56	\$ 2.56
072-2950-026-0000	SAFETY LIGHTS ONLY	\$ 0.00	\$ 2.56	\$ 2.56

ITEM 10.4.

City of Rancho Cordova
Lighting District No. 2012-1
Fiscal Year 2020-21 Assessment Roll

ATTACHMENT 2

APN	District Classification	Street Light Charge	Safety Light Charge	Total Assessment
072-2950-027-0000	SAFETY LIGHTS ONLY	\$ 0.00	\$ 2.56	\$ 2.56
072-2950-028-0000	SAFETY LIGHTS ONLY	\$ 0.00	\$ 2.56	\$ 2.56
072-2950-029-0000	SAFETY LIGHTS ONLY	\$ 0.00	\$ 2.56	\$ 2.56
072-2950-030-0000	SAFETY LIGHTS ONLY	\$ 0.00	\$ 2.56	\$ 2.56
072-2950-031-0000	SAFETY LIGHTS ONLY	\$ 0.00	\$ 2.56	\$ 2.56
072-2950-032-0000	SAFETY LIGHTS ONLY	\$ 0.00	\$ 2.56	\$ 2.56
072-2950-033-0000	SAFETY LIGHTS ONLY	\$ 0.00	\$ 2.56	\$ 2.56
072-2950-034-0000	SAFETY LIGHTS ONLY	\$ 0.00	\$ 2.56	\$ 2.56
072-2950-035-0000	SAFETY LIGHTS ONLY	\$ 0.00	\$ 2.56	\$ 2.56
072-2950-036-0000	SAFETY LIGHTS ONLY	\$ 0.00	\$ 2.56	\$ 2.56
072-2950-037-0000	SAFETY LIGHTS ONLY	\$ 0.00	\$ 2.56	\$ 2.56
072-2950-038-0000	SAFETY LIGHTS ONLY	\$ 0.00	\$ 2.56	\$ 2.56
072-2950-039-0000	SAFETY LIGHTS ONLY	\$ 0.00	\$ 2.56	\$ 2.56
072-2950-040-0000	SAFETY LIGHTS ONLY	\$ 0.00	\$ 2.56	\$ 2.56
072-2950-041-0000	SAFETY LIGHTS ONLY	\$ 0.00	\$ 2.56	\$ 2.56
072-2950-042-0000	SAFETY LIGHTS ONLY	\$ 0.00	\$ 2.56	\$ 2.56
072-2950-043-0000	SAFETY LIGHTS ONLY	\$ 0.00	\$ 2.56	\$ 2.56
072-2950-044-0000	SAFETY LIGHTS ONLY	\$ 0.00	\$ 2.56	\$ 2.56
072-2950-045-0000	SAFETY LIGHTS ONLY	\$ 0.00	\$ 2.56	\$ 2.56
072-2950-046-0000	SAFETY LIGHTS ONLY	\$ 0.00	\$ 2.56	\$ 2.56
072-2950-047-0000	SAFETY LIGHTS ONLY	\$ 0.00	\$ 2.56	\$ 2.56
072-2950-048-0000	SAFETY LIGHTS ONLY	\$ 0.00	\$ 2.56	\$ 2.56
072-2950-049-0000	SAFETY LIGHTS ONLY	\$ 0.00	\$ 2.56	\$ 2.56
072-2950-050-0000	SAFETY LIGHTS ONLY	\$ 0.00	\$ 2.56	\$ 2.56
072-2950-051-0000	SAFETY LIGHTS ONLY	\$ 0.00	\$ 2.56	\$ 2.56
072-2950-052-0000	SAFETY LIGHTS ONLY	\$ 0.00	\$ 2.56	\$ 2.56
072-2950-053-0000	SAFETY LIGHTS ONLY	\$ 0.00	\$ 2.56	\$ 2.56
072-2950-054-0000	SAFETY LIGHTS ONLY	\$ 0.00	\$ 2.56	\$ 2.56
072-2950-055-0000	SAFETY LIGHTS ONLY	\$ 0.00	\$ 2.56	\$ 2.56
072-2950-056-0000	SAFETY LIGHTS ONLY	\$ 0.00	\$ 2.56	\$ 2.56
072-2950-057-0000	SAFETY LIGHTS ONLY	\$ 0.00	\$ 2.56	\$ 2.56
072-2950-058-0000	SAFETY LIGHTS ONLY	\$ 0.00	\$ 2.56	\$ 2.56
072-2950-059-0000	SAFETY LIGHTS ONLY	\$ 0.00	\$ 2.56	\$ 2.56
072-2950-060-0000	SAFETY LIGHTS ONLY	\$ 0.00	\$ 2.56	\$ 2.56
072-2950-061-0000	SAFETY LIGHTS ONLY	\$ 0.00	\$ 2.56	\$ 2.56
072-2950-062-0000	SAFETY LIGHTS ONLY	\$ 0.00	\$ 2.56	\$ 2.56
072-2950-063-0000	SAFETY LIGHTS ONLY	\$ 0.00	\$ 2.56	\$ 2.56
072-2960-001-0000	SAFETY LIGHTS ONLY	\$ 0.00	\$ 2.56	\$ 2.56
072-2960-002-0000	SAFETY LIGHTS ONLY	\$ 0.00	\$ 2.56	\$ 2.56
072-2960-003-0000	SAFETY LIGHTS ONLY	\$ 0.00	\$ 2.56	\$ 2.56
072-2960-004-0000	SAFETY LIGHTS ONLY	\$ 0.00	\$ 2.56	\$ 2.56
072-2960-005-0000	SAFETY LIGHTS ONLY	\$ 0.00	\$ 2.56	\$ 2.56
072-2960-006-0000	SAFETY LIGHTS ONLY	\$ 0.00	\$ 2.56	\$ 2.56
072-2960-007-0000	SAFETY LIGHTS ONLY	\$ 0.00	\$ 2.56	\$ 2.56

ITEM 10.4.

City of Rancho Cordova
Lighting District No. 2012-1
Fiscal Year 2020-21 Assessment Roll

ATTACHMENT 2

APN	District Classification	Street Light Charge	Safety Light Charge	Total Assessment
072-2960-008-0000	SAFETY LIGHTS ONLY	\$ 0.00	\$ 2.56	\$ 2.56
072-2960-009-0000	SAFETY LIGHTS ONLY	\$ 0.00	\$ 2.56	\$ 2.56
072-2960-010-0000	SAFETY LIGHTS ONLY	\$ 0.00	\$ 2.56	\$ 2.56
072-2960-011-0000	SAFETY LIGHTS ONLY	\$ 0.00	\$ 2.56	\$ 2.56
072-2960-012-0000	SAFETY LIGHTS ONLY	\$ 0.00	\$ 2.56	\$ 2.56
072-2960-013-0000	SAFETY LIGHTS ONLY	\$ 0.00	\$ 2.56	\$ 2.56
072-2960-014-0000	SAFETY LIGHTS ONLY	\$ 0.00	\$ 2.56	\$ 2.56
072-2960-015-0000	SAFETY LIGHTS ONLY	\$ 0.00	\$ 2.56	\$ 2.56
072-2960-016-0000	SAFETY LIGHTS ONLY	\$ 0.00	\$ 2.56	\$ 2.56
072-2960-017-0000	SAFETY LIGHTS ONLY	\$ 0.00	\$ 2.56	\$ 2.56
072-2960-018-0000	SAFETY LIGHTS ONLY	\$ 0.00	\$ 2.56	\$ 2.56
072-2960-019-0000	SAFETY LIGHTS ONLY	\$ 0.00	\$ 2.56	\$ 2.56
072-2960-020-0000	SAFETY LIGHTS ONLY	\$ 0.00	\$ 2.56	\$ 2.56
072-2960-021-0000	SAFETY LIGHTS ONLY	\$ 0.00	\$ 2.56	\$ 2.56
072-2960-022-0000	SAFETY LIGHTS ONLY	\$ 0.00	\$ 2.56	\$ 2.56
072-2960-023-0000	SAFETY LIGHTS ONLY	\$ 0.00	\$ 2.56	\$ 2.56
072-2960-024-0000	SAFETY LIGHTS ONLY	\$ 0.00	\$ 2.56	\$ 2.56
072-2960-025-0000	SAFETY LIGHTS ONLY	\$ 0.00	\$ 2.56	\$ 2.56
072-2960-026-0000	SAFETY LIGHTS ONLY	\$ 0.00	\$ 2.56	\$ 2.56
072-2960-027-0000	SAFETY LIGHTS ONLY	\$ 0.00	\$ 2.56	\$ 2.56
072-2960-028-0000	SAFETY LIGHTS ONLY	\$ 0.00	\$ 2.56	\$ 2.56
072-2960-029-0000	SAFETY LIGHTS ONLY	\$ 0.00	\$ 2.56	\$ 2.56
072-2960-030-0000	SAFETY LIGHTS ONLY	\$ 0.00	\$ 2.56	\$ 2.56
072-2960-031-0000	SAFETY LIGHTS ONLY	\$ 0.00	\$ 2.56	\$ 2.56
072-2960-032-0000	SAFETY LIGHTS ONLY	\$ 0.00	\$ 2.56	\$ 2.56
072-2960-033-0000	SAFETY LIGHTS ONLY	\$ 0.00	\$ 2.56	\$ 2.56
072-2960-034-0000	SAFETY LIGHTS ONLY	\$ 0.00	\$ 2.56	\$ 2.56
072-2960-035-0000	SAFETY LIGHTS ONLY	\$ 0.00	\$ 2.56	\$ 2.56
072-2960-036-0000	SAFETY LIGHTS ONLY	\$ 0.00	\$ 2.56	\$ 2.56
072-2960-037-0000	SAFETY LIGHTS ONLY	\$ 0.00	\$ 2.56	\$ 2.56
072-2960-038-0000	SAFETY LIGHTS ONLY	\$ 0.00	\$ 2.56	\$ 2.56
072-2960-039-0000	SAFETY LIGHTS ONLY	\$ 0.00	\$ 2.56	\$ 2.56
072-2960-040-0000	SAFETY LIGHTS ONLY	\$ 0.00	\$ 2.56	\$ 2.56
072-2960-041-0000	SAFETY LIGHTS ONLY	\$ 0.00	\$ 2.56	\$ 2.56
072-2960-042-0000	SAFETY LIGHTS ONLY	\$ 0.00	\$ 2.56	\$ 2.56
072-2960-043-0000	SAFETY LIGHTS ONLY	\$ 0.00	\$ 2.56	\$ 2.56
072-2960-044-0000	SAFETY LIGHTS ONLY	\$ 0.00	\$ 2.56	\$ 2.56
072-2960-045-0000	SAFETY LIGHTS ONLY	\$ 0.00	\$ 2.56	\$ 2.56
072-2960-046-0000	SAFETY LIGHTS ONLY	\$ 0.00	\$ 2.56	\$ 2.56
072-2960-047-0000	SAFETY LIGHTS ONLY	\$ 0.00	\$ 2.56	\$ 2.56
072-2960-048-0000	SAFETY LIGHTS ONLY	\$ 0.00	\$ 2.56	\$ 2.56
072-2960-049-0000	SAFETY LIGHTS ONLY	\$ 0.00	\$ 2.56	\$ 2.56
072-2960-050-0000	SAFETY LIGHTS ONLY	\$ 0.00	\$ 2.56	\$ 2.56
072-2960-051-0000	SAFETY LIGHTS ONLY	\$ 0.00	\$ 2.56	\$ 2.56

ITEM 10.4.

City of Rancho Cordova
Lighting District No. 2012-1
Fiscal Year 2020-21 Assessment Roll

ATTACHMENT 2

APN	District Classification	Street Light Charge	Safety Light Charge	Total Assessment
072-2960-052-0000	SAFETY LIGHTS ONLY	\$ 0.00	\$ 2.56	\$ 2.56
072-2960-053-0000	SAFETY LIGHTS ONLY	\$ 0.00	\$ 2.56	\$ 2.56
072-2960-054-0000	SAFETY LIGHTS ONLY	\$ 0.00	\$ 2.56	\$ 2.56
072-2960-055-0000	SAFETY LIGHTS ONLY	\$ 0.00	\$ 2.56	\$ 2.56
072-2960-056-0000	SAFETY LIGHTS ONLY	\$ 0.00	\$ 2.56	\$ 2.56
072-2960-057-0000	SAFETY LIGHTS ONLY	\$ 0.00	\$ 2.56	\$ 2.56
072-2960-058-0000	SAFETY LIGHTS ONLY	\$ 0.00	\$ 2.56	\$ 2.56
072-2960-059-0000	SAFETY LIGHTS ONLY	\$ 0.00	\$ 2.56	\$ 2.56
072-2960-060-0000	SAFETY LIGHTS ONLY	\$ 0.00	\$ 2.56	\$ 2.56
072-2960-061-0000	SAFETY LIGHTS ONLY	\$ 0.00	\$ 2.56	\$ 2.56
072-2960-062-0000	SAFETY LIGHTS ONLY	\$ 0.00	\$ 2.56	\$ 2.56
072-2970-001-0000	SAFETY LIGHTS ONLY	\$ 0.00	\$ 2.56	\$ 2.56
072-2970-002-0000	SAFETY LIGHTS ONLY	\$ 0.00	\$ 2.56	\$ 2.56
072-2970-003-0000	SAFETY LIGHTS ONLY	\$ 0.00	\$ 2.56	\$ 2.56
072-2970-004-0000	SAFETY LIGHTS ONLY	\$ 0.00	\$ 2.56	\$ 2.56
072-2970-005-0000	SAFETY LIGHTS ONLY	\$ 0.00	\$ 2.56	\$ 2.56
072-2970-006-0000	SAFETY LIGHTS ONLY	\$ 0.00	\$ 2.56	\$ 2.56
072-2970-007-0000	SAFETY LIGHTS ONLY	\$ 0.00	\$ 2.56	\$ 2.56
072-2970-008-0000	SAFETY LIGHTS ONLY	\$ 0.00	\$ 2.56	\$ 2.56
072-2970-009-0000	SAFETY LIGHTS ONLY	\$ 0.00	\$ 2.56	\$ 2.56
072-2970-010-0000	SAFETY LIGHTS ONLY	\$ 0.00	\$ 2.56	\$ 2.56
072-2970-011-0000	SAFETY LIGHTS ONLY	\$ 0.00	\$ 2.56	\$ 2.56
072-2970-012-0000	SAFETY LIGHTS ONLY	\$ 0.00	\$ 2.56	\$ 2.56
072-2970-013-0000	SAFETY LIGHTS ONLY	\$ 0.00	\$ 2.56	\$ 2.56
072-2970-014-0000	SAFETY LIGHTS ONLY	\$ 0.00	\$ 2.56	\$ 2.56
072-2970-015-0000	SAFETY LIGHTS ONLY	\$ 0.00	\$ 2.56	\$ 2.56
072-2970-016-0000	SAFETY LIGHTS ONLY	\$ 0.00	\$ 2.56	\$ 2.56
072-2970-017-0000	SAFETY LIGHTS ONLY	\$ 0.00	\$ 2.56	\$ 2.56
072-2970-024-0000	SAFETY LIGHTS ONLY	\$ 0.00	\$ 2.56	\$ 2.56
072-2970-025-0000	SAFETY LIGHTS ONLY	\$ 0.00	\$ 2.56	\$ 2.56
072-2970-026-0000	SAFETY LIGHTS ONLY	\$ 0.00	\$ 2.56	\$ 2.56
072-2970-027-0000	SAFETY LIGHTS ONLY	\$ 0.00	\$ 2.56	\$ 2.56
072-2970-028-0000	SAFETY LIGHTS ONLY	\$ 0.00	\$ 2.56	\$ 2.56
072-2970-029-0000	SAFETY LIGHTS ONLY	\$ 0.00	\$ 2.56	\$ 2.56
072-2970-030-0000	SAFETY LIGHTS ONLY	\$ 0.00	\$ 2.56	\$ 2.56
072-2970-031-0000	SAFETY LIGHTS ONLY	\$ 0.00	\$ 2.56	\$ 2.56
072-2970-032-0000	SAFETY LIGHTS ONLY	\$ 0.00	\$ 2.56	\$ 2.56
072-2970-033-0000	SAFETY LIGHTS ONLY	\$ 0.00	\$ 2.56	\$ 2.56
072-2970-034-0000	SAFETY LIGHTS ONLY	\$ 0.00	\$ 2.56	\$ 2.56
072-2970-035-0000	SAFETY LIGHTS ONLY	\$ 0.00	\$ 2.56	\$ 2.56
072-2970-036-0000	SAFETY LIGHTS ONLY	\$ 0.00	\$ 2.56	\$ 2.56
072-2970-037-0000	SAFETY LIGHTS ONLY	\$ 0.00	\$ 2.56	\$ 2.56
072-2970-038-0000	SAFETY LIGHTS ONLY	\$ 0.00	\$ 2.56	\$ 2.56
072-2970-039-0000	SAFETY LIGHTS ONLY	\$ 0.00	\$ 2.56	\$ 2.56

ITEM 10.4.

City of Rancho Cordova
Lighting District No. 2012-1
Fiscal Year 2020-21 Assessment Roll

ATTACHMENT 2

APN	District Classification	Street Light Charge	Safety Light Charge	Total Assessment
072-2970-040-0000	SAFETY LIGHTS ONLY	\$ 0.00	\$ 2.56	\$ 2.56
072-2970-053-0000	SAFETY LIGHTS ONLY	\$ 0.00	\$ 2.56	\$ 2.56
072-2970-054-0000	SAFETY LIGHTS ONLY	\$ 0.00	\$ 2.56	\$ 2.56
072-2970-055-0000	SAFETY LIGHTS ONLY	\$ 0.00	\$ 2.56	\$ 2.56
072-2970-056-0000	SAFETY LIGHTS ONLY	\$ 0.00	\$ 2.56	\$ 2.56
072-2970-057-0000	SAFETY LIGHTS ONLY	\$ 0.00	\$ 2.56	\$ 2.56
072-2970-058-0000	SAFETY LIGHTS ONLY	\$ 0.00	\$ 2.56	\$ 2.56
072-2970-059-0000	SAFETY LIGHTS ONLY	\$ 0.00	\$ 2.56	\$ 2.56
072-2970-060-0000	SAFETY LIGHTS ONLY	\$ 0.00	\$ 2.56	\$ 2.56
072-2970-061-0000	SAFETY LIGHTS ONLY	\$ 0.00	\$ 2.56	\$ 2.56
072-2970-062-0000	SAFETY LIGHTS ONLY	\$ 0.00	\$ 2.56	\$ 2.56
072-2970-063-0000	SAFETY LIGHTS ONLY	\$ 0.00	\$ 2.56	\$ 2.56
072-2970-064-0000	SAFETY LIGHTS ONLY	\$ 0.00	\$ 2.56	\$ 2.56
072-2970-065-0000	SAFETY LIGHTS ONLY	\$ 0.00	\$ 2.56	\$ 2.56
072-2970-066-0000	SAFETY LIGHTS ONLY	\$ 0.00	\$ 2.56	\$ 2.56
072-2970-067-0000	SAFETY LIGHTS ONLY	\$ 0.00	\$ 2.56	\$ 2.56
072-2970-068-0000	SAFETY LIGHTS ONLY	\$ 0.00	\$ 2.56	\$ 2.56
072-2970-069-0000	SAFETY LIGHTS ONLY	\$ 0.00	\$ 2.56	\$ 2.56
072-2970-070-0000	SAFETY LIGHTS ONLY	\$ 0.00	\$ 2.56	\$ 2.56
072-2970-071-0000	SAFETY LIGHTS ONLY	\$ 0.00	\$ 2.56	\$ 2.56
072-2970-072-0000	SAFETY LIGHTS ONLY	\$ 0.00	\$ 2.56	\$ 2.56
072-2970-073-0000	SAFETY LIGHTS ONLY	\$ 0.00	\$ 2.56	\$ 2.56
072-2970-074-0000	SAFETY LIGHTS ONLY	\$ 0.00	\$ 2.56	\$ 2.56
072-2970-075-0000	SAFETY LIGHTS ONLY	\$ 0.00	\$ 2.56	\$ 2.56
072-2970-076-0000	SAFETY LIGHTS ONLY	\$ 0.00	\$ 2.56	\$ 2.56
072-2970-077-0000	SAFETY LIGHTS ONLY	\$ 0.00	\$ 2.56	\$ 2.56
072-2970-078-0000	SAFETY LIGHTS ONLY	\$ 0.00	\$ 2.56	\$ 2.56
072-2970-079-0000	SAFETY LIGHTS ONLY	\$ 0.00	\$ 2.56	\$ 2.56
072-2970-080-0000	SAFETY LIGHTS ONLY	\$ 0.00	\$ 2.56	\$ 2.56
072-2970-081-0000	SAFETY LIGHTS ONLY	\$ 0.00	\$ 2.56	\$ 2.56
072-2970-082-0000	SAFETY LIGHTS ONLY	\$ 0.00	\$ 2.56	\$ 2.56
072-2970-083-0000	SAFETY LIGHTS ONLY	\$ 0.00	\$ 2.56	\$ 2.56
072-2970-084-0000	SAFETY LIGHTS ONLY	\$ 0.00	\$ 2.56	\$ 2.56
072-2970-085-0000	SAFETY LIGHTS ONLY	\$ 0.00	\$ 2.56	\$ 2.56
072-2970-086-0000	SAFETY LIGHTS ONLY	\$ 0.00	\$ 2.56	\$ 2.56
072-2970-087-0000	SAFETY LIGHTS ONLY	\$ 0.00	\$ 2.56	\$ 2.56
072-2970-088-0000	SAFETY LIGHTS ONLY	\$ 0.00	\$ 2.56	\$ 2.56
072-2970-089-0000	SAFETY LIGHTS ONLY	\$ 0.00	\$ 2.56	\$ 2.56
072-2970-090-0000	SAFETY LIGHTS ONLY	\$ 0.00	\$ 2.56	\$ 2.56
072-2970-091-0000	SAFETY LIGHTS ONLY	\$ 0.00	\$ 2.56	\$ 2.56
072-2970-092-0000	SAFETY LIGHTS ONLY	\$ 0.00	\$ 2.56	\$ 2.56
072-2970-093-0000	SAFETY LIGHTS ONLY	\$ 0.00	\$ 2.56	\$ 2.56
072-2970-094-0000	SAFETY LIGHTS ONLY	\$ 0.00	\$ 2.56	\$ 2.56
072-2970-095-0000	SAFETY LIGHTS ONLY	\$ 0.00	\$ 2.56	\$ 2.56

ITEM 10.4.

City of Rancho Cordova
Lighting District No. 2012-1
Fiscal Year 2020-21 Assessment Roll

ATTACHMENT 2

APN	District Classification	Street Light Charge	Safety Light Charge	Total Assessment
072-2970-096-0000	SAFETY LIGHTS ONLY	\$ 0.00	\$ 2.56	\$ 2.56
072-2970-097-0000	SAFETY LIGHTS ONLY	\$ 0.00	\$ 2.56	\$ 2.56
072-2970-098-0000	SAFETY LIGHTS ONLY	\$ 0.00	\$ 2.56	\$ 2.56
072-2970-099-0000	SAFETY LIGHTS ONLY	\$ 0.00	\$ 2.56	\$ 2.56
072-2970-100-0000	SAFETY LIGHTS ONLY	\$ 0.00	\$ 2.56	\$ 2.56
072-2970-101-0000	SAFETY LIGHTS ONLY	\$ 0.00	\$ 2.56	\$ 2.56
072-2970-102-0000	SAFETY LIGHTS ONLY	\$ 0.00	\$ 2.56	\$ 2.56
072-2970-103-0000	SAFETY LIGHTS ONLY	\$ 0.00	\$ 2.56	\$ 2.56
072-2970-104-0000	SAFETY LIGHTS ONLY	\$ 0.00	\$ 2.56	\$ 2.56
072-2970-105-0000	SAFETY LIGHTS ONLY	\$ 0.00	\$ 2.56	\$ 2.56
072-2970-106-0000	SAFETY LIGHTS ONLY	\$ 0.00	\$ 2.56	\$ 2.56
072-2970-107-0000	SAFETY LIGHTS ONLY	\$ 0.00	\$ 2.56	\$ 2.56
072-2970-108-0000	SAFETY LIGHTS ONLY	\$ 0.00	\$ 2.56	\$ 2.56
072-2970-109-0000	SAFETY LIGHTS ONLY	\$ 0.00	\$ 2.56	\$ 2.56
072-2970-110-0000	SAFETY LIGHTS ONLY	\$ 0.00	\$ 2.56	\$ 2.56
072-2970-111-0000	SAFETY LIGHTS ONLY	\$ 0.00	\$ 2.56	\$ 2.56
072-2970-112-0000	SAFETY LIGHTS ONLY	\$ 0.00	\$ 2.56	\$ 2.56
072-2970-113-0000	SAFETY LIGHTS ONLY	\$ 0.00	\$ 2.56	\$ 2.56
072-2970-114-0000	SAFETY LIGHTS ONLY	\$ 0.00	\$ 2.56	\$ 2.56
072-2970-115-0000	SAFETY LIGHTS ONLY	\$ 0.00	\$ 2.56	\$ 2.56
072-2970-146-0000	SAFETY LIGHTS ONLY	\$ 0.00	\$ 2.56	\$ 2.56
072-2970-147-0000	SAFETY LIGHTS ONLY	\$ 0.00	\$ 2.56	\$ 2.56
072-2970-148-0000	SAFETY LIGHTS ONLY	\$ 0.00	\$ 2.56	\$ 2.56
072-2970-149-0000	SAFETY LIGHTS ONLY	\$ 0.00	\$ 2.56	\$ 2.56
072-2970-150-0000	SAFETY LIGHTS ONLY	\$ 0.00	\$ 2.56	\$ 2.56
072-2970-151-0000	SAFETY LIGHTS ONLY	\$ 0.00	\$ 2.56	\$ 2.56
072-2970-152-0000	SAFETY LIGHTS ONLY	\$ 0.00	\$ 2.56	\$ 2.56
072-2970-153-0000	SAFETY LIGHTS ONLY	\$ 0.00	\$ 2.56	\$ 2.56
072-2970-154-0000	SAFETY LIGHTS ONLY	\$ 0.00	\$ 2.56	\$ 2.56
072-2970-155-0000	SAFETY LIGHTS ONLY	\$ 0.00	\$ 2.56	\$ 2.56
072-2970-156-0000	SAFETY LIGHTS ONLY	\$ 0.00	\$ 2.56	\$ 2.56
072-2970-157-0000	SAFETY LIGHTS ONLY	\$ 0.00	\$ 2.56	\$ 2.56
072-2970-158-0000	SAFETY LIGHTS ONLY	\$ 0.00	\$ 2.56	\$ 2.56
072-2970-159-0000	SAFETY LIGHTS ONLY	\$ 0.00	\$ 2.56	\$ 2.56
072-2970-160-0000	SAFETY LIGHTS ONLY	\$ 0.00	\$ 2.56	\$ 2.56
072-2970-161-0000	SAFETY LIGHTS ONLY	\$ 0.00	\$ 2.56	\$ 2.56
072-2970-162-0000	SAFETY LIGHTS ONLY	\$ 0.00	\$ 2.56	\$ 2.56
072-2970-163-0000	SAFETY LIGHTS ONLY	\$ 0.00	\$ 2.56	\$ 2.56
072-2970-164-0000	SAFETY LIGHTS ONLY	\$ 0.00	\$ 2.56	\$ 2.56
072-2970-165-0000	SAFETY LIGHTS ONLY	\$ 0.00	\$ 2.56	\$ 2.56
072-2970-166-0000	SAFETY LIGHTS ONLY	\$ 0.00	\$ 2.56	\$ 2.56
072-2970-201-0000	SAFETY LIGHTS ONLY	\$ 0.00	\$ 2.56	\$ 2.56
072-2970-202-0000	SAFETY LIGHTS ONLY	\$ 0.00	\$ 2.56	\$ 2.56
072-2970-203-0000	SAFETY LIGHTS ONLY	\$ 0.00	\$ 2.56	\$ 2.56

ITEM 10.4.

City of Rancho Cordova
Lighting District No. 2012-1
Fiscal Year 2020-21 Assessment Roll

ATTACHMENT 2

APN	District Classification	Street Light Charge	Safety Light Charge	Total Assessment
072-2970-204-0000	SAFETY LIGHTS ONLY	\$ 0.00	\$ 2.56	\$ 2.56
072-2970-205-0000	SAFETY LIGHTS ONLY	\$ 0.00	\$ 2.56	\$ 2.56
072-2970-206-0000	SAFETY LIGHTS ONLY	\$ 0.00	\$ 2.56	\$ 2.56
072-2970-207-0000	SAFETY LIGHTS ONLY	\$ 0.00	\$ 2.56	\$ 2.56
072-2970-208-0000	SAFETY LIGHTS ONLY	\$ 0.00	\$ 2.56	\$ 2.56
072-2970-209-0000	SAFETY LIGHTS ONLY	\$ 0.00	\$ 2.56	\$ 2.56
072-2970-210-0000	SAFETY LIGHTS ONLY	\$ 0.00	\$ 2.56	\$ 2.56
072-2970-211-0000	SAFETY LIGHTS ONLY	\$ 0.00	\$ 2.56	\$ 2.56
072-2970-212-0000	SAFETY LIGHTS ONLY	\$ 0.00	\$ 2.56	\$ 2.56
072-2970-213-0000	SAFETY LIGHTS ONLY	\$ 0.00	\$ 2.56	\$ 2.56
072-2970-214-0000	SAFETY LIGHTS ONLY	\$ 0.00	\$ 2.56	\$ 2.56
072-2970-215-0000	SAFETY LIGHTS ONLY	\$ 0.00	\$ 2.56	\$ 2.56
072-2970-216-0000	SAFETY LIGHTS ONLY	\$ 0.00	\$ 2.56	\$ 2.56
072-2970-217-0000	SAFETY LIGHTS ONLY	\$ 0.00	\$ 2.56	\$ 2.56
072-2970-218-0000	SAFETY LIGHTS ONLY	\$ 0.00	\$ 2.56	\$ 2.56
072-2970-219-0000	SAFETY LIGHTS ONLY	\$ 0.00	\$ 2.56	\$ 2.56
072-2970-220-0000	SAFETY LIGHTS ONLY	\$ 0.00	\$ 2.56	\$ 2.56
072-2970-221-0000	SAFETY LIGHTS ONLY	\$ 0.00	\$ 2.56	\$ 2.56
072-2970-222-0000	SAFETY LIGHTS ONLY	\$ 0.00	\$ 2.56	\$ 2.56
072-2970-223-0000	SAFETY LIGHTS ONLY	\$ 0.00	\$ 2.56	\$ 2.56
072-2970-224-0000	SAFETY LIGHTS ONLY	\$ 0.00	\$ 2.56	\$ 2.56
072-2970-225-0000	SAFETY LIGHTS ONLY	\$ 0.00	\$ 2.56	\$ 2.56
072-2970-226-0000	SAFETY LIGHTS ONLY	\$ 0.00	\$ 2.56	\$ 2.56
072-2970-227-0000	SAFETY LIGHTS ONLY	\$ 0.00	\$ 2.56	\$ 2.56
072-2970-228-0000	SAFETY LIGHTS ONLY	\$ 0.00	\$ 2.56	\$ 2.56
072-2970-229-0000	SAFETY LIGHTS ONLY	\$ 0.00	\$ 2.56	\$ 2.56
072-2970-230-0000	SAFETY LIGHTS ONLY	\$ 0.00	\$ 2.56	\$ 2.56
072-2970-231-0000	SAFETY LIGHTS ONLY	\$ 0.00	\$ 2.56	\$ 2.56
072-2970-232-0000	SAFETY LIGHTS ONLY	\$ 0.00	\$ 2.56	\$ 2.56
072-2970-233-0000	SAFETY LIGHTS ONLY	\$ 0.00	\$ 2.56	\$ 2.56
072-2970-234-0000	SAFETY LIGHTS ONLY	\$ 0.00	\$ 2.56	\$ 2.56
072-2970-235-0000	SAFETY LIGHTS ONLY	\$ 0.00	\$ 2.56	\$ 2.56
072-2970-236-0000	SAFETY LIGHTS ONLY	\$ 0.00	\$ 2.56	\$ 2.56
072-2970-237-0000	SAFETY LIGHTS ONLY	\$ 0.00	\$ 2.56	\$ 2.56
072-2970-238-0000	SAFETY LIGHTS ONLY	\$ 0.00	\$ 2.56	\$ 2.56
072-2970-239-0000	SAFETY LIGHTS ONLY	\$ 0.00	\$ 2.56	\$ 2.56
072-2970-240-0000	SAFETY LIGHTS ONLY	\$ 0.00	\$ 2.56	\$ 2.56
072-2970-241-0000	SAFETY LIGHTS ONLY	\$ 0.00	\$ 2.56	\$ 2.56
072-2970-242-0000	SAFETY LIGHTS ONLY	\$ 0.00	\$ 2.56	\$ 2.56
072-2970-243-0000	SAFETY LIGHTS ONLY	\$ 0.00	\$ 2.56	\$ 2.56
072-2970-244-0000	SAFETY LIGHTS ONLY	\$ 0.00	\$ 2.56	\$ 2.56
072-2970-245-0000	SAFETY LIGHTS ONLY	\$ 0.00	\$ 2.56	\$ 2.56
072-2970-246-0000	SAFETY LIGHTS ONLY	\$ 0.00	\$ 2.56	\$ 2.56
072-2970-247-0000	SAFETY LIGHTS ONLY	\$ 0.00	\$ 2.56	\$ 2.56

ITEM 10.4.

City of Rancho Cordova
Lighting District No. 2012-1
Fiscal Year 2020-21 Assessment Roll

ATTACHMENT 2

APN	District Classification	Street Light Charge	Safety Light Charge	Total Assessment
072-2970-248-0000	SAFETY LIGHTS ONLY	\$ 0.00	\$ 2.56	\$ 2.56
072-2980-001-0000	SAFETY LIGHTS ONLY	\$ 0.00	\$ 2.56	\$ 2.56
072-2980-002-0000	SAFETY LIGHTS ONLY	\$ 0.00	\$ 2.56	\$ 2.56
072-2980-003-0000	SAFETY LIGHTS ONLY	\$ 0.00	\$ 2.56	\$ 2.56
072-2980-004-0000	SAFETY LIGHTS ONLY	\$ 0.00	\$ 2.56	\$ 2.56
072-2980-005-0000	SAFETY LIGHTS ONLY	\$ 0.00	\$ 2.56	\$ 2.56
072-2980-006-0000	SAFETY LIGHTS ONLY	\$ 0.00	\$ 2.56	\$ 2.56
072-2980-007-0000	SAFETY LIGHTS ONLY	\$ 0.00	\$ 2.56	\$ 2.56
072-2980-008-0000	SAFETY LIGHTS ONLY	\$ 0.00	\$ 2.56	\$ 2.56
072-2980-009-0000	SAFETY LIGHTS ONLY	\$ 0.00	\$ 2.56	\$ 2.56
072-2980-010-0000	SAFETY LIGHTS ONLY	\$ 0.00	\$ 2.56	\$ 2.56
072-2980-011-0000	SAFETY LIGHTS ONLY	\$ 0.00	\$ 2.56	\$ 2.56
072-2980-012-0000	SAFETY LIGHTS ONLY	\$ 0.00	\$ 2.56	\$ 2.56
072-2980-013-0000	SAFETY LIGHTS ONLY	\$ 0.00	\$ 2.56	\$ 2.56
072-2980-017-0000	SAFETY LIGHTS ONLY	\$ 0.00	\$ 2.56	\$ 2.56
072-2980-018-0000	SAFETY LIGHTS ONLY	\$ 0.00	\$ 2.56	\$ 2.56
072-2980-019-0000	SAFETY LIGHTS ONLY	\$ 0.00	\$ 2.56	\$ 2.56
072-2980-020-0000	SAFETY LIGHTS ONLY	\$ 0.00	\$ 2.56	\$ 2.56
072-2980-021-0000	SAFETY LIGHTS ONLY	\$ 0.00	\$ 2.56	\$ 2.56
072-2980-022-0000	SAFETY LIGHTS ONLY	\$ 0.00	\$ 2.56	\$ 2.56
072-2980-023-0000	SAFETY LIGHTS ONLY	\$ 0.00	\$ 2.56	\$ 2.56
072-2980-024-0000	SAFETY LIGHTS ONLY	\$ 0.00	\$ 2.56	\$ 2.56
072-2980-025-0000	SAFETY LIGHTS ONLY	\$ 0.00	\$ 2.56	\$ 2.56
072-2980-026-0000	SAFETY LIGHTS ONLY	\$ 0.00	\$ 2.56	\$ 2.56
072-2980-027-0000	SAFETY LIGHTS ONLY	\$ 0.00	\$ 2.56	\$ 2.56
072-2980-028-0000	SAFETY LIGHTS ONLY	\$ 0.00	\$ 2.56	\$ 2.56
072-2980-029-0000	SAFETY LIGHTS ONLY	\$ 0.00	\$ 2.56	\$ 2.56
072-2980-030-0000	SAFETY LIGHTS ONLY	\$ 0.00	\$ 2.56	\$ 2.56
072-2980-031-0000	SAFETY LIGHTS ONLY	\$ 0.00	\$ 2.56	\$ 2.56
072-2980-032-0000	SAFETY LIGHTS ONLY	\$ 0.00	\$ 2.56	\$ 2.56
072-2980-033-0000	SAFETY LIGHTS ONLY	\$ 0.00	\$ 2.56	\$ 2.56
072-2980-034-0000	SAFETY LIGHTS ONLY	\$ 0.00	\$ 2.56	\$ 2.56
072-2980-035-0000	SAFETY LIGHTS ONLY	\$ 0.00	\$ 2.56	\$ 2.56
072-2980-036-0000	SAFETY LIGHTS ONLY	\$ 0.00	\$ 2.56	\$ 2.56
072-2980-037-0000	SAFETY LIGHTS ONLY	\$ 0.00	\$ 2.56	\$ 2.56
072-2980-038-0000	SAFETY LIGHTS ONLY	\$ 0.00	\$ 2.56	\$ 2.56
072-2980-039-0000	SAFETY LIGHTS ONLY	\$ 0.00	\$ 2.56	\$ 2.56
072-2980-040-0000	SAFETY LIGHTS ONLY	\$ 0.00	\$ 2.56	\$ 2.56
072-2980-041-0000	SAFETY LIGHTS ONLY	\$ 0.00	\$ 2.56	\$ 2.56
072-2980-042-0000	SAFETY LIGHTS ONLY	\$ 0.00	\$ 2.56	\$ 2.56
072-2980-043-0000	SAFETY LIGHTS ONLY	\$ 0.00	\$ 2.56	\$ 2.56
072-2980-044-0000	SAFETY LIGHTS ONLY	\$ 0.00	\$ 2.56	\$ 2.56
072-2980-045-0000	SAFETY LIGHTS ONLY	\$ 0.00	\$ 2.56	\$ 2.56
072-2980-046-0000	SAFETY LIGHTS ONLY	\$ 0.00	\$ 2.56	\$ 2.56

ITEM 10.4.

City of Rancho Cordova
Lighting District No. 2012-1
Fiscal Year 2020-21 Assessment Roll

ATTACHMENT 2

APN	District Classification	Street Light Charge	Safety Light Charge	Total Assessment
072-2980-047-0000	SAFETY LIGHTS ONLY	\$ 0.00	\$ 2.56	\$ 2.56
072-2980-048-0000	SAFETY LIGHTS ONLY	\$ 0.00	\$ 2.56	\$ 2.56
072-2980-049-0000	SAFETY LIGHTS ONLY	\$ 0.00	\$ 2.56	\$ 2.56
072-2980-050-0000	SAFETY LIGHTS ONLY	\$ 0.00	\$ 2.56	\$ 2.56
072-2980-051-0000	SAFETY LIGHTS ONLY	\$ 0.00	\$ 2.56	\$ 2.56
072-2980-052-0000	SAFETY LIGHTS ONLY	\$ 0.00	\$ 2.56	\$ 2.56
072-2980-053-0000	SAFETY LIGHTS ONLY	\$ 0.00	\$ 2.56	\$ 2.56
072-2980-054-0000	SAFETY LIGHTS ONLY	\$ 0.00	\$ 2.56	\$ 2.56
072-2980-055-0000	SAFETY LIGHTS ONLY	\$ 0.00	\$ 2.56	\$ 2.56
072-2980-056-0000	SAFETY LIGHTS ONLY	\$ 0.00	\$ 2.56	\$ 2.56
072-2980-057-0000	SAFETY LIGHTS ONLY	\$ 0.00	\$ 2.56	\$ 2.56
072-2980-058-0000	SAFETY LIGHTS ONLY	\$ 0.00	\$ 2.56	\$ 2.56
072-2980-059-0000	SAFETY LIGHTS ONLY	\$ 0.00	\$ 2.56	\$ 2.56
072-2980-060-0000	SAFETY LIGHTS ONLY	\$ 0.00	\$ 2.56	\$ 2.56
072-2980-061-0000	SAFETY LIGHTS ONLY	\$ 0.00	\$ 2.56	\$ 2.56
072-2980-062-0000	SAFETY LIGHTS ONLY	\$ 0.00	\$ 2.56	\$ 2.56
072-2980-063-0000	SAFETY LIGHTS ONLY	\$ 0.00	\$ 2.56	\$ 2.56
072-2980-064-0000	SAFETY LIGHTS ONLY	\$ 0.00	\$ 2.56	\$ 2.56
072-2980-065-0000	SAFETY LIGHTS ONLY	\$ 0.00	\$ 2.56	\$ 2.56
072-2980-066-0000	SAFETY LIGHTS ONLY	\$ 0.00	\$ 2.56	\$ 2.56
072-2980-067-0000	SAFETY LIGHTS ONLY	\$ 0.00	\$ 2.56	\$ 2.56
072-2980-068-0000	SAFETY LIGHTS ONLY	\$ 0.00	\$ 2.56	\$ 2.56
072-2980-069-0000	SAFETY LIGHTS ONLY	\$ 0.00	\$ 2.56	\$ 2.56
072-2980-070-0000	SAFETY LIGHTS ONLY	\$ 0.00	\$ 2.56	\$ 2.56
072-2980-071-0000	SAFETY LIGHTS ONLY	\$ 0.00	\$ 2.56	\$ 2.56
072-2980-072-0000	SAFETY LIGHTS ONLY	\$ 0.00	\$ 2.56	\$ 2.56
072-2980-073-0000	SAFETY LIGHTS ONLY	\$ 0.00	\$ 2.56	\$ 2.56
072-2980-074-0000	SAFETY LIGHTS ONLY	\$ 0.00	\$ 2.56	\$ 2.56
072-2980-075-0000	SAFETY LIGHTS ONLY	\$ 0.00	\$ 2.56	\$ 2.56
072-2980-076-0000	SAFETY LIGHTS ONLY	\$ 0.00	\$ 2.56	\$ 2.56
072-2980-077-0000	SAFETY LIGHTS ONLY	\$ 0.00	\$ 2.56	\$ 2.56
072-2980-078-0000	SAFETY LIGHTS ONLY	\$ 0.00	\$ 2.56	\$ 2.56
072-2980-079-0000	SAFETY LIGHTS ONLY	\$ 0.00	\$ 2.56	\$ 2.56
072-2980-080-0000	SAFETY LIGHTS ONLY	\$ 0.00	\$ 2.56	\$ 2.56
072-2980-081-0000	SAFETY LIGHTS ONLY	\$ 0.00	\$ 2.56	\$ 2.56
072-2980-082-0000	SAFETY LIGHTS ONLY	\$ 0.00	\$ 2.56	\$ 2.56
072-2980-083-0000	SAFETY LIGHTS ONLY	\$ 0.00	\$ 2.56	\$ 2.56
072-2980-084-0000	SAFETY LIGHTS ONLY	\$ 0.00	\$ 2.56	\$ 2.56
072-2980-085-0000	SAFETY LIGHTS ONLY	\$ 0.00	\$ 2.56	\$ 2.56
072-2980-086-0000	SAFETY LIGHTS ONLY	\$ 0.00	\$ 2.56	\$ 2.56
072-2980-087-0000	SAFETY LIGHTS ONLY	\$ 0.00	\$ 2.56	\$ 2.56
072-2980-088-0000	SAFETY LIGHTS ONLY	\$ 0.00	\$ 2.56	\$ 2.56
072-2980-089-0000	SAFETY LIGHTS ONLY	\$ 0.00	\$ 2.56	\$ 2.56
072-2980-092-0000	SAFETY LIGHTS ONLY	\$ 0.00	\$ 2.56	\$ 2.56

ITEM 10.4.

City of Rancho Cordova
Lighting District No. 2012-1
Fiscal Year 2020-21 Assessment Roll

ATTACHMENT 2

APN	District Classification	Street Light Charge	Safety Light Charge	Total Assessment
072-2980-093-0000	SAFETY LIGHTS ONLY	\$ 0.00	\$ 2.56	\$ 2.56
072-2980-094-0000	SAFETY LIGHTS ONLY	\$ 0.00	\$ 2.56	\$ 2.56
072-2990-001-0000	SAFETY LIGHTS ONLY	\$ 0.00	\$ 2.56	\$ 2.56
072-2990-002-0000	SAFETY LIGHTS ONLY	\$ 0.00	\$ 2.56	\$ 2.56
072-2990-003-0000	SAFETY LIGHTS ONLY	\$ 0.00	\$ 2.56	\$ 2.56
072-2990-004-0000	SAFETY LIGHTS ONLY	\$ 0.00	\$ 2.56	\$ 2.56
072-2990-005-0000	SAFETY LIGHTS ONLY	\$ 0.00	\$ 2.56	\$ 2.56
072-2990-006-0000	SAFETY LIGHTS ONLY	\$ 0.00	\$ 2.56	\$ 2.56
072-2990-007-0000	SAFETY LIGHTS ONLY	\$ 0.00	\$ 2.56	\$ 2.56
072-2990-008-0000	SAFETY LIGHTS ONLY	\$ 0.00	\$ 2.56	\$ 2.56
072-2990-009-0000	SAFETY LIGHTS ONLY	\$ 0.00	\$ 2.56	\$ 2.56
072-2990-010-0000	SAFETY LIGHTS ONLY	\$ 0.00	\$ 2.56	\$ 2.56
072-2990-011-0000	SAFETY LIGHTS ONLY	\$ 0.00	\$ 2.56	\$ 2.56
072-2990-012-0000	SAFETY LIGHTS ONLY	\$ 0.00	\$ 2.56	\$ 2.56
072-2990-013-0000	SAFETY LIGHTS ONLY	\$ 0.00	\$ 2.56	\$ 2.56
072-2990-014-0000	SAFETY LIGHTS ONLY	\$ 0.00	\$ 2.56	\$ 2.56
072-2990-015-0000	SAFETY LIGHTS ONLY	\$ 0.00	\$ 2.56	\$ 2.56
072-2990-016-0000	SAFETY LIGHTS ONLY	\$ 0.00	\$ 2.56	\$ 2.56
072-2990-024-0000	SAFETY LIGHTS ONLY	\$ 0.00	\$ 2.56	\$ 2.56
072-2990-025-0000	SAFETY LIGHTS ONLY	\$ 0.00	\$ 2.56	\$ 2.56
072-2990-026-0000	SAFETY LIGHTS ONLY	\$ 0.00	\$ 2.56	\$ 2.56
072-2990-027-0000	SAFETY LIGHTS ONLY	\$ 0.00	\$ 2.56	\$ 2.56
072-2990-028-0000	SAFETY LIGHTS ONLY	\$ 0.00	\$ 2.56	\$ 2.56
072-2990-029-0000	SAFETY LIGHTS ONLY	\$ 0.00	\$ 2.56	\$ 2.56
072-2990-030-0000	SAFETY LIGHTS ONLY	\$ 0.00	\$ 2.56	\$ 2.56
072-2990-031-0000	SAFETY LIGHTS ONLY	\$ 0.00	\$ 2.56	\$ 2.56
072-2990-032-0000	SAFETY LIGHTS ONLY	\$ 0.00	\$ 2.56	\$ 2.56
072-2990-033-0000	SAFETY LIGHTS ONLY	\$ 0.00	\$ 2.56	\$ 2.56
072-2990-042-0000	SAFETY LIGHTS ONLY	\$ 0.00	\$ 2.56	\$ 2.56
072-2990-043-0000	SAFETY LIGHTS ONLY	\$ 0.00	\$ 2.56	\$ 2.56
072-2990-044-0000	SAFETY LIGHTS ONLY	\$ 0.00	\$ 2.56	\$ 2.56
072-2990-045-0000	SAFETY LIGHTS ONLY	\$ 0.00	\$ 2.56	\$ 2.56
072-2990-046-0000	SAFETY LIGHTS ONLY	\$ 0.00	\$ 2.56	\$ 2.56
072-2990-047-0000	SAFETY LIGHTS ONLY	\$ 0.00	\$ 2.56	\$ 2.56
072-2990-050-0000	SAFETY LIGHTS ONLY	\$ 0.00	\$ 2.56	\$ 2.56
072-2990-051-0000	SAFETY LIGHTS ONLY	\$ 0.00	\$ 2.56	\$ 2.56
072-2990-096-0000	SAFETY LIGHTS ONLY	\$ 0.00	\$ 2.56	\$ 2.56
072-2990-097-0000	SAFETY LIGHTS ONLY	\$ 0.00	\$ 2.56	\$ 2.56
072-2990-098-0000	SAFETY LIGHTS ONLY	\$ 0.00	\$ 2.56	\$ 2.56
072-2990-099-0000	SAFETY LIGHTS ONLY	\$ 0.00	\$ 2.56	\$ 2.56
072-2990-106-0000	SAFETY LIGHTS ONLY	\$ 0.00	\$ 2.56	\$ 2.56
072-2990-107-0000	SAFETY LIGHTS ONLY	\$ 0.00	\$ 2.56	\$ 2.56
072-2990-108-0000	SAFETY LIGHTS ONLY	\$ 0.00	\$ 2.56	\$ 2.56
072-2990-109-0000	SAFETY LIGHTS ONLY	\$ 0.00	\$ 2.56	\$ 2.56

ITEM 10.4.

City of Rancho Cordova
Lighting District No. 2012-1
Fiscal Year 2020-21 Assessment Roll

ATTACHMENT 2

APN	District Classification	Street Light Charge	Safety Light Charge	Total Assessment
072-2990-110-0000	SAFETY LIGHTS ONLY	\$ 0.00	\$ 2.56	\$ 2.56
072-2990-111-0000	SAFETY LIGHTS ONLY	\$ 0.00	\$ 2.56	\$ 2.56
072-2990-176-0000	SAFETY LIGHTS ONLY	\$ 0.00	\$ 2.56	\$ 2.56
072-2990-177-0000	SAFETY LIGHTS ONLY	\$ 0.00	\$ 2.56	\$ 2.56
072-2990-178-0000	SAFETY LIGHTS ONLY	\$ 0.00	\$ 2.56	\$ 2.56
072-2990-179-0000	SAFETY LIGHTS ONLY	\$ 0.00	\$ 2.56	\$ 2.56
072-2990-202-0000	SAFETY LIGHTS ONLY	\$ 0.00	\$ 2.56	\$ 2.56
072-2990-203-0000	SAFETY LIGHTS ONLY	\$ 0.00	\$ 2.56	\$ 2.56
072-2990-204-0000	SAFETY LIGHTS ONLY	\$ 0.00	\$ 2.56	\$ 2.56
072-2990-205-0000	SAFETY LIGHTS ONLY	\$ 0.00	\$ 2.56	\$ 2.56
072-2990-206-0000	SAFETY LIGHTS ONLY	\$ 0.00	\$ 2.56	\$ 2.56
072-2990-207-0000	SAFETY LIGHTS ONLY	\$ 0.00	\$ 2.56	\$ 2.56
072-2990-209-0000	SAFETY LIGHTS ONLY	\$ 0.00	\$ 2.56	\$ 2.56
072-2990-210-0000	SAFETY LIGHTS ONLY	\$ 0.00	\$ 2.56	\$ 2.56
072-2990-211-0000	SAFETY LIGHTS ONLY	\$ 0.00	\$ 2.56	\$ 2.56
072-2990-212-0000	SAFETY LIGHTS ONLY	\$ 0.00	\$ 2.56	\$ 2.56
072-2990-213-0000	SAFETY LIGHTS ONLY	\$ 0.00	\$ 2.56	\$ 2.56
072-2990-214-0000	SAFETY LIGHTS ONLY	\$ 0.00	\$ 2.56	\$ 2.56
072-2990-215-0000	SAFETY LIGHTS ONLY	\$ 0.00	\$ 2.56	\$ 2.56
072-2990-216-0000	SAFETY LIGHTS ONLY	\$ 0.00	\$ 2.56	\$ 2.56
072-2990-217-0000	SAFETY LIGHTS ONLY	\$ 0.00	\$ 2.56	\$ 2.56
072-2990-220-0000	SAFETY LIGHTS ONLY	\$ 0.00	\$ 2.56	\$ 2.56
072-2990-221-0000	SAFETY LIGHTS ONLY	\$ 0.00	\$ 2.56	\$ 2.56
072-2990-222-0000	SAFETY LIGHTS ONLY	\$ 0.00	\$ 2.56	\$ 2.56
072-2990-223-0000	SAFETY LIGHTS ONLY	\$ 0.00	\$ 2.56	\$ 2.56
072-2990-224-0000	SAFETY LIGHTS ONLY	\$ 0.00	\$ 2.56	\$ 2.56
072-2990-225-0000	SAFETY LIGHTS ONLY	\$ 0.00	\$ 2.56	\$ 2.56
072-2990-226-0000	SAFETY LIGHTS ONLY	\$ 0.00	\$ 2.56	\$ 2.56
072-2990-227-0000	SAFETY LIGHTS ONLY	\$ 0.00	\$ 2.56	\$ 2.56
072-2990-228-0000	SAFETY LIGHTS ONLY	\$ 0.00	\$ 2.56	\$ 2.56
072-2990-229-0000	SAFETY LIGHTS ONLY	\$ 0.00	\$ 2.56	\$ 2.56
072-2990-230-0000	SAFETY LIGHTS ONLY	\$ 0.00	\$ 2.56	\$ 2.56
072-2990-231-0000	SAFETY LIGHTS ONLY	\$ 0.00	\$ 2.56	\$ 2.56
072-2990-232-0000	SAFETY LIGHTS ONLY	\$ 0.00	\$ 2.56	\$ 2.56
072-2990-233-0000	SAFETY LIGHTS ONLY	\$ 0.00	\$ 2.56	\$ 2.56
072-2990-234-0000	SAFETY LIGHTS ONLY	\$ 0.00	\$ 2.56	\$ 2.56
072-2990-235-0000	SAFETY LIGHTS ONLY	\$ 0.00	\$ 2.56	\$ 2.56
072-2990-236-0000	SAFETY LIGHTS ONLY	\$ 0.00	\$ 2.56	\$ 2.56
072-2990-237-0000	SAFETY LIGHTS ONLY	\$ 0.00	\$ 2.56	\$ 2.56
072-2990-238-0000	SAFETY LIGHTS ONLY	\$ 0.00	\$ 2.56	\$ 2.56
072-2990-239-0000	SAFETY LIGHTS ONLY	\$ 0.00	\$ 2.56	\$ 2.56
072-2990-240-0000	SAFETY LIGHTS ONLY	\$ 0.00	\$ 2.56	\$ 2.56
072-2990-241-0000	SAFETY LIGHTS ONLY	\$ 0.00	\$ 2.56	\$ 2.56
072-2990-242-0000	SAFETY LIGHTS ONLY	\$ 0.00	\$ 2.56	\$ 2.56

ITEM 10.4.

City of Rancho Cordova
Lighting District No. 2012-1
Fiscal Year 2020-21 Assessment Roll

ATTACHMENT 2

APN	District Classification	Street Light Charge	Safety Light Charge	Total Assessment
072-2990-243-0000	SAFETY LIGHTS ONLY	\$ 0.00	\$ 2.56	\$ 2.56
072-2990-244-0000	SAFETY LIGHTS ONLY	\$ 0.00	\$ 2.56	\$ 2.56
072-2990-245-0000	SAFETY LIGHTS ONLY	\$ 0.00	\$ 2.56	\$ 2.56
072-2990-246-0000	SAFETY LIGHTS ONLY	\$ 0.00	\$ 2.56	\$ 2.56
072-2990-247-0000	SAFETY LIGHTS ONLY	\$ 0.00	\$ 2.56	\$ 2.56
072-2990-248-0000	SAFETY LIGHTS ONLY	\$ 0.00	\$ 2.56	\$ 2.56
072-2990-249-0000	SAFETY LIGHTS ONLY	\$ 0.00	\$ 2.56	\$ 2.56
072-2990-250-0000	SAFETY LIGHTS ONLY	\$ 0.00	\$ 2.56	\$ 2.56
072-2990-251-0000	SAFETY LIGHTS ONLY	\$ 0.00	\$ 2.56	\$ 2.56
072-2990-254-0000	SAFETY LIGHTS ONLY	\$ 0.00	\$ 2.56	\$ 2.56
072-2990-255-0000	SAFETY LIGHTS ONLY	\$ 0.00	\$ 2.56	\$ 2.56
072-2990-256-0000	SAFETY LIGHTS ONLY	\$ 0.00	\$ 2.56	\$ 2.56
072-2990-257-0000	SAFETY LIGHTS ONLY	\$ 0.00	\$ 2.56	\$ 2.56
072-2990-258-0000	SAFETY LIGHTS ONLY	\$ 0.00	\$ 2.56	\$ 2.56
072-2990-259-0000	SAFETY LIGHTS ONLY	\$ 0.00	\$ 2.56	\$ 2.56
072-2990-260-0000	SAFETY LIGHTS ONLY	\$ 0.00	\$ 2.56	\$ 2.56
072-2990-261-0000	SAFETY LIGHTS ONLY	\$ 0.00	\$ 2.56	\$ 2.56
072-2990-262-0000	SAFETY LIGHTS ONLY	\$ 0.00	\$ 2.56	\$ 2.56
072-2990-263-0000	SAFETY LIGHTS ONLY	\$ 0.00	\$ 2.56	\$ 2.56
072-2990-264-0000	SAFETY LIGHTS ONLY	\$ 0.00	\$ 2.56	\$ 2.56
072-2990-265-0000	SAFETY LIGHTS ONLY	\$ 0.00	\$ 2.56	\$ 2.56
072-2990-266-0000	SAFETY LIGHTS ONLY	\$ 0.00	\$ 2.56	\$ 2.56
072-2990-267-0000	SAFETY LIGHTS ONLY	\$ 0.00	\$ 2.56	\$ 2.56
072-2990-268-0000	SAFETY LIGHTS ONLY	\$ 0.00	\$ 2.56	\$ 2.56
072-2990-269-0000	SAFETY LIGHTS ONLY	\$ 0.00	\$ 2.56	\$ 2.56
072-2990-270-0000	SAFETY LIGHTS ONLY	\$ 0.00	\$ 2.56	\$ 2.56
072-2990-271-0000	SAFETY LIGHTS ONLY	\$ 0.00	\$ 2.56	\$ 2.56
072-2990-272-0000	SAFETY LIGHTS ONLY	\$ 0.00	\$ 2.56	\$ 2.56
072-2990-273-0000	SAFETY LIGHTS ONLY	\$ 0.00	\$ 2.56	\$ 2.56
072-2990-274-0000	SAFETY LIGHTS ONLY	\$ 0.00	\$ 2.56	\$ 2.56
072-2990-275-0000	SAFETY LIGHTS ONLY	\$ 0.00	\$ 2.56	\$ 2.56
072-2990-276-0000	SAFETY LIGHTS ONLY	\$ 0.00	\$ 2.56	\$ 2.56
072-2990-277-0000	SAFETY LIGHTS ONLY	\$ 0.00	\$ 2.56	\$ 2.56
072-2990-278-0000	SAFETY LIGHTS ONLY	\$ 0.00	\$ 2.56	\$ 2.56
072-2990-279-0000	SAFETY LIGHTS ONLY	\$ 0.00	\$ 2.56	\$ 2.56
072-2990-280-0000	SAFETY LIGHTS ONLY	\$ 0.00	\$ 2.56	\$ 2.56
072-2990-281-0000	SAFETY LIGHTS ONLY	\$ 0.00	\$ 2.56	\$ 2.56
072-2990-282-0000	SAFETY LIGHTS ONLY	\$ 0.00	\$ 2.56	\$ 2.56
072-2990-283-0000	SAFETY LIGHTS ONLY	\$ 0.00	\$ 2.56	\$ 2.56
072-2990-284-0000	SAFETY LIGHTS ONLY	\$ 0.00	\$ 2.56	\$ 2.56
072-2990-285-0000	SAFETY LIGHTS ONLY	\$ 0.00	\$ 2.56	\$ 2.56
072-2990-286-0000	SAFETY LIGHTS ONLY	\$ 0.00	\$ 2.56	\$ 2.56
072-2990-287-0000	SAFETY LIGHTS ONLY	\$ 0.00	\$ 2.56	\$ 2.56
072-2990-288-0000	SAFETY LIGHTS ONLY	\$ 0.00	\$ 2.56	\$ 2.56

ITEM 10.4.

City of Rancho Cordova
Lighting District No. 2012-1
Fiscal Year 2020-21 Assessment Roll

ATTACHMENT 2

APN	District Classification	Street Light Charge	Safety Light Charge	Total Assessment
072-2990-289-0000	SAFETY LIGHTS ONLY	\$ 0.00	\$ 2.56	\$ 2.56
072-2990-290-0000	SAFETY LIGHTS ONLY	\$ 0.00	\$ 2.56	\$ 2.56
072-2990-291-0000	SAFETY LIGHTS ONLY	\$ 0.00	\$ 2.56	\$ 2.56
072-2990-292-0000	SAFETY LIGHTS ONLY	\$ 0.00	\$ 2.56	\$ 2.56
072-2990-293-0000	SAFETY LIGHTS ONLY	\$ 0.00	\$ 2.56	\$ 2.56
072-2990-294-0000	SAFETY LIGHTS ONLY	\$ 0.00	\$ 2.56	\$ 2.56
072-2990-295-0000	SAFETY LIGHTS ONLY	\$ 0.00	\$ 2.56	\$ 2.56
072-2990-296-0000	SAFETY LIGHTS ONLY	\$ 0.00	\$ 2.56	\$ 2.56
072-2990-297-0000	SAFETY LIGHTS ONLY	\$ 0.00	\$ 2.56	\$ 2.56
072-2990-298-0000	SAFETY LIGHTS ONLY	\$ 0.00	\$ 2.56	\$ 2.56
072-2990-299-0000	SAFETY LIGHTS ONLY	\$ 0.00	\$ 2.56	\$ 2.56
072-2990-300-0000	SAFETY LIGHTS ONLY	\$ 0.00	\$ 2.56	\$ 2.56
072-2990-301-0000	SAFETY LIGHTS ONLY	\$ 0.00	\$ 2.56	\$ 2.56
072-2990-302-0000	SAFETY LIGHTS ONLY	\$ 0.00	\$ 2.56	\$ 2.56
072-2990-303-0000	SAFETY LIGHTS ONLY	\$ 0.00	\$ 2.56	\$ 2.56
072-2990-304-0000	SAFETY LIGHTS ONLY	\$ 0.00	\$ 2.56	\$ 2.56
072-2990-305-0000	SAFETY LIGHTS ONLY	\$ 0.00	\$ 2.56	\$ 2.56
072-2990-306-0000	SAFETY LIGHTS ONLY	\$ 0.00	\$ 2.56	\$ 2.56
072-2990-307-0000	SAFETY LIGHTS ONLY	\$ 0.00	\$ 2.56	\$ 2.56
072-2990-308-0000	SAFETY LIGHTS ONLY	\$ 0.00	\$ 2.56	\$ 2.56
072-2990-309-0000	SAFETY LIGHTS ONLY	\$ 0.00	\$ 2.56	\$ 2.56
072-3000-001-0000	SAFETY LIGHTS ONLY	\$ 0.00	\$ 2.56	\$ 2.56
072-3000-002-0000	SAFETY LIGHTS ONLY	\$ 0.00	\$ 2.56	\$ 2.56
072-3000-003-0000	SAFETY LIGHTS ONLY	\$ 0.00	\$ 2.56	\$ 2.56
072-3000-004-0000	SAFETY LIGHTS ONLY	\$ 0.00	\$ 2.56	\$ 2.56
072-3000-005-0000	SAFETY LIGHTS ONLY	\$ 0.00	\$ 2.56	\$ 2.56
072-3000-006-0000	SAFETY LIGHTS ONLY	\$ 0.00	\$ 2.56	\$ 2.56
072-3000-007-0000	SAFETY LIGHTS ONLY	\$ 0.00	\$ 2.56	\$ 2.56
072-3000-008-0000	SAFETY LIGHTS ONLY	\$ 0.00	\$ 2.56	\$ 2.56
072-3000-009-0000	SAFETY LIGHTS ONLY	\$ 0.00	\$ 2.56	\$ 2.56
072-3000-010-0000	SAFETY LIGHTS ONLY	\$ 0.00	\$ 2.56	\$ 2.56
072-3000-011-0000	SAFETY LIGHTS ONLY	\$ 0.00	\$ 2.56	\$ 2.56
072-3000-012-0000	SAFETY LIGHTS ONLY	\$ 0.00	\$ 2.56	\$ 2.56
072-3000-013-0000	SAFETY LIGHTS ONLY	\$ 0.00	\$ 2.56	\$ 2.56
072-3000-014-0000	SAFETY LIGHTS ONLY	\$ 0.00	\$ 2.56	\$ 2.56
072-3000-015-0000	SAFETY LIGHTS ONLY	\$ 0.00	\$ 2.56	\$ 2.56
072-3000-016-0000	SAFETY LIGHTS ONLY	\$ 0.00	\$ 2.56	\$ 2.56
072-3000-017-0000	SAFETY LIGHTS ONLY	\$ 0.00	\$ 2.56	\$ 2.56
072-3000-018-0000	SAFETY LIGHTS ONLY	\$ 0.00	\$ 2.56	\$ 2.56
072-3000-019-0000	SAFETY LIGHTS ONLY	\$ 0.00	\$ 2.56	\$ 2.56
072-3000-020-0000	SAFETY LIGHTS ONLY	\$ 0.00	\$ 2.56	\$ 2.56
072-3000-021-0000	SAFETY LIGHTS ONLY	\$ 0.00	\$ 2.56	\$ 2.56
072-3000-022-0000	SAFETY LIGHTS ONLY	\$ 0.00	\$ 2.56	\$ 2.56
072-3000-023-0000	SAFETY LIGHTS ONLY	\$ 0.00	\$ 2.56	\$ 2.56

ITEM 10.4.

City of Rancho Cordova
Lighting District No. 2012-1
Fiscal Year 2020-21 Assessment Roll

ATTACHMENT 2

APN	District Classification	Street Light Charge	Safety Light Charge	Total Assessment
072-3000-024-0000	SAFETY LIGHTS ONLY	\$ 0.00	\$ 2.56	\$ 2.56
072-3000-025-0000	SAFETY LIGHTS ONLY	\$ 0.00	\$ 2.56	\$ 2.56
072-3000-026-0000	SAFETY LIGHTS ONLY	\$ 0.00	\$ 2.56	\$ 2.56
072-3000-027-0000	SAFETY LIGHTS ONLY	\$ 0.00	\$ 2.56	\$ 2.56
072-3000-028-0000	SAFETY LIGHTS ONLY	\$ 0.00	\$ 2.56	\$ 2.56
072-3000-029-0000	SAFETY LIGHTS ONLY	\$ 0.00	\$ 2.56	\$ 2.56
072-3000-030-0000	SAFETY LIGHTS ONLY	\$ 0.00	\$ 2.56	\$ 2.56
072-3000-031-0000	SAFETY LIGHTS ONLY	\$ 0.00	\$ 2.56	\$ 2.56
072-3000-032-0000	SAFETY LIGHTS ONLY	\$ 0.00	\$ 2.56	\$ 2.56
072-3000-033-0000	SAFETY LIGHTS ONLY	\$ 0.00	\$ 2.56	\$ 2.56
072-3000-034-0000	SAFETY LIGHTS ONLY	\$ 0.00	\$ 2.56	\$ 2.56
072-3000-035-0000	SAFETY LIGHTS ONLY	\$ 0.00	\$ 2.56	\$ 2.56
072-3000-036-0000	SAFETY LIGHTS ONLY	\$ 0.00	\$ 2.56	\$ 2.56
072-3000-037-0000	SAFETY LIGHTS ONLY	\$ 0.00	\$ 2.56	\$ 2.56
072-3000-038-0000	SAFETY LIGHTS ONLY	\$ 0.00	\$ 2.56	\$ 2.56
072-3000-039-0000	SAFETY LIGHTS ONLY	\$ 0.00	\$ 2.56	\$ 2.56
072-3000-040-0000	SAFETY LIGHTS ONLY	\$ 0.00	\$ 2.56	\$ 2.56
072-3000-041-0000	SAFETY LIGHTS ONLY	\$ 0.00	\$ 2.56	\$ 2.56
072-3000-042-0000	SAFETY LIGHTS ONLY	\$ 0.00	\$ 2.56	\$ 2.56
072-3000-043-0000	SAFETY LIGHTS ONLY	\$ 0.00	\$ 2.56	\$ 2.56
072-3000-044-0000	SAFETY LIGHTS ONLY	\$ 0.00	\$ 2.56	\$ 2.56
072-3000-045-0000	SAFETY LIGHTS ONLY	\$ 0.00	\$ 2.56	\$ 2.56
072-3000-046-0000	SAFETY LIGHTS ONLY	\$ 0.00	\$ 2.56	\$ 2.56
072-3000-047-0000	SAFETY LIGHTS ONLY	\$ 0.00	\$ 2.56	\$ 2.56
072-3000-048-0000	SAFETY LIGHTS ONLY	\$ 0.00	\$ 2.56	\$ 2.56
072-3000-049-0000	SAFETY LIGHTS ONLY	\$ 0.00	\$ 2.56	\$ 2.56
072-3000-050-0000	SAFETY LIGHTS ONLY	\$ 0.00	\$ 2.56	\$ 2.56
072-3000-051-0000	SAFETY LIGHTS ONLY	\$ 0.00	\$ 2.56	\$ 2.56
072-3000-052-0000	SAFETY LIGHTS ONLY	\$ 0.00	\$ 2.56	\$ 2.56
072-3010-001-0000	SAFETY LIGHTS ONLY	\$ 0.00	\$ 2.56	\$ 2.56
072-3010-002-0000	SAFETY LIGHTS ONLY	\$ 0.00	\$ 2.56	\$ 2.56
072-3010-003-0000	SAFETY LIGHTS ONLY	\$ 0.00	\$ 2.56	\$ 2.56
072-3010-004-0000	SAFETY LIGHTS ONLY	\$ 0.00	\$ 2.56	\$ 2.56
072-3010-005-0000	SAFETY LIGHTS ONLY	\$ 0.00	\$ 2.56	\$ 2.56
072-3010-006-0000	SAFETY LIGHTS ONLY	\$ 0.00	\$ 2.56	\$ 2.56
072-3010-007-0000	SAFETY LIGHTS ONLY	\$ 0.00	\$ 2.56	\$ 2.56
072-3010-008-0000	SAFETY LIGHTS ONLY	\$ 0.00	\$ 2.56	\$ 2.56
072-3010-009-0000	SAFETY LIGHTS ONLY	\$ 0.00	\$ 2.56	\$ 2.56
072-3010-010-0000	SAFETY LIGHTS ONLY	\$ 0.00	\$ 2.56	\$ 2.56
072-3010-011-0000	SAFETY LIGHTS ONLY	\$ 0.00	\$ 2.56	\$ 2.56
072-3010-012-0000	SAFETY LIGHTS ONLY	\$ 0.00	\$ 2.56	\$ 2.56
072-3010-013-0000	SAFETY LIGHTS ONLY	\$ 0.00	\$ 2.56	\$ 2.56
072-3100-001-0000	NONRES	\$ 127.71	\$ 2.56	\$ 130.26
072-3100-002-0000	NONRES	\$ 104.29	\$ 2.56	\$ 106.84

ITEM 10.4.

City of Rancho Cordova
Lighting District No. 2012-1
Fiscal Year 2020-21 Assessment Roll

ATTACHMENT 2

APN	District Classification	Street Light Charge	Safety Light Charge	Total Assessment
072-3100-003-0000	NONRES	\$ 11.34	\$ 2.56	\$ 13.90
072-3210-001-0000	NONRES	\$ 13.85	\$ 2.56	\$ 16.40
072-3210-002-0000	NONRES	\$ 13.85	\$ 2.56	\$ 16.40
072-3210-003-0000	NONRES	\$ 13.85	\$ 2.56	\$ 16.40
072-3210-004-0000	NONRES	\$ 13.85	\$ 2.56	\$ 16.40
072-3210-005-0000	NONRES	\$ 13.85	\$ 2.56	\$ 16.40
072-3210-006-0000	NONRES	\$ 13.85	\$ 2.56	\$ 16.40
072-3210-007-0000	NONRES	\$ 13.85	\$ 2.56	\$ 16.40
072-3210-008-0000	NONRES	\$ 13.85	\$ 2.56	\$ 16.40
072-3210-009-0000	NONRES	\$ 27.71	\$ 2.56	\$ 30.26
072-3210-010-0000	NONRES	\$ 13.85	\$ 2.56	\$ 16.40
072-3210-011-0000	NONRES	\$ 13.85	\$ 2.56	\$ 16.40
072-3220-001-0000	NONRES	\$ 125.45	\$ 2.56	\$ 128.00
072-3220-002-0000	NONRES	\$ 125.45	\$ 2.56	\$ 128.00
072-3230-001-0000	SAFETY LIGHTS ONLY	\$ 0.00	\$ 2.56	\$ 2.56
072-3230-002-0000	SAFETY LIGHTS ONLY	\$ 0.00	\$ 2.56	\$ 2.56
072-3230-003-0000	SAFETY LIGHTS ONLY	\$ 0.00	\$ 2.56	\$ 2.56
072-3230-004-0000	SAFETY LIGHTS ONLY	\$ 0.00	\$ 2.56	\$ 2.56
072-3230-005-0000	SAFETY LIGHTS ONLY	\$ 0.00	\$ 2.56	\$ 2.56
072-3230-006-0000	SAFETY LIGHTS ONLY	\$ 0.00	\$ 2.56	\$ 2.56
072-3230-007-0000	SAFETY LIGHTS ONLY	\$ 0.00	\$ 2.56	\$ 2.56
072-3230-008-0000	SAFETY LIGHTS ONLY	\$ 0.00	\$ 2.56	\$ 2.56
072-3230-009-0000	SAFETY LIGHTS ONLY	\$ 0.00	\$ 2.56	\$ 2.56
072-3230-010-0000	SAFETY LIGHTS ONLY	\$ 0.00	\$ 2.56	\$ 2.56
072-3230-011-0000	SAFETY LIGHTS ONLY	\$ 0.00	\$ 2.56	\$ 2.56
072-3230-012-0000	SAFETY LIGHTS ONLY	\$ 0.00	\$ 2.56	\$ 2.56
072-3230-013-0000	SAFETY LIGHTS ONLY	\$ 0.00	\$ 2.56	\$ 2.56
072-3230-014-0000	SAFETY LIGHTS ONLY	\$ 0.00	\$ 2.56	\$ 2.56
072-3230-015-0000	SAFETY LIGHTS ONLY	\$ 0.00	\$ 2.56	\$ 2.56
072-3230-016-0000	SAFETY LIGHTS ONLY	\$ 0.00	\$ 2.56	\$ 2.56
072-3230-017-0000	SAFETY LIGHTS ONLY	\$ 0.00	\$ 2.56	\$ 2.56
072-3230-018-0000	SAFETY LIGHTS ONLY	\$ 0.00	\$ 2.56	\$ 2.56
072-3230-019-0000	SAFETY LIGHTS ONLY	\$ 0.00	\$ 2.56	\$ 2.56
072-3230-020-0000	SAFETY LIGHTS ONLY	\$ 0.00	\$ 2.56	\$ 2.56
072-3230-021-0000	SAFETY LIGHTS ONLY	\$ 0.00	\$ 2.56	\$ 2.56
072-3230-022-0000	SAFETY LIGHTS ONLY	\$ 0.00	\$ 2.56	\$ 2.56
072-3230-023-0000	SAFETY LIGHTS ONLY	\$ 0.00	\$ 2.56	\$ 2.56
072-3230-024-0000	SAFETY LIGHTS ONLY	\$ 0.00	\$ 2.56	\$ 2.56
072-3230-027-0000	SAFETY LIGHTS ONLY	\$ 0.00	\$ 2.56	\$ 2.56
072-3230-028-0000	SAFETY LIGHTS ONLY	\$ 0.00	\$ 2.56	\$ 2.56
072-3230-029-0000	SAFETY LIGHTS ONLY	\$ 0.00	\$ 2.56	\$ 2.56
072-3230-030-0000	SAFETY LIGHTS ONLY	\$ 0.00	\$ 2.56	\$ 2.56
072-3230-031-0000	SAFETY LIGHTS ONLY	\$ 0.00	\$ 2.56	\$ 2.56
072-3230-032-0000	SAFETY LIGHTS ONLY	\$ 0.00	\$ 2.56	\$ 2.56

ITEM 10.4.

City of Rancho Cordova
Lighting District No. 2012-1
Fiscal Year 2020-21 Assessment Roll

ATTACHMENT 2

APN	District Classification	Street Light Charge	Safety Light Charge	Total Assessment
072-3230-033-0000	SAFETY LIGHTS ONLY	\$ 0.00	\$ 2.56	\$ 2.56
072-3230-034-0000	SAFETY LIGHTS ONLY	\$ 0.00	\$ 2.56	\$ 2.56
072-3230-035-0000	SAFETY LIGHTS ONLY	\$ 0.00	\$ 2.56	\$ 2.56
072-3230-036-0000	SAFETY LIGHTS ONLY	\$ 0.00	\$ 2.56	\$ 2.56
072-3230-037-0000	SAFETY LIGHTS ONLY	\$ 0.00	\$ 2.56	\$ 2.56
072-3230-038-0000	SAFETY LIGHTS ONLY	\$ 0.00	\$ 2.56	\$ 2.56
072-3230-039-0000	SAFETY LIGHTS ONLY	\$ 0.00	\$ 2.56	\$ 2.56
072-3230-040-0000	SAFETY LIGHTS ONLY	\$ 0.00	\$ 2.56	\$ 2.56
072-3230-041-0000	SAFETY LIGHTS ONLY	\$ 0.00	\$ 2.56	\$ 2.56
072-3230-042-0000	SAFETY LIGHTS ONLY	\$ 0.00	\$ 2.56	\$ 2.56
072-3230-043-0000	SAFETY LIGHTS ONLY	\$ 0.00	\$ 2.56	\$ 2.56
072-3230-044-0000	SAFETY LIGHTS ONLY	\$ 0.00	\$ 2.56	\$ 2.56
072-3230-045-0000	SAFETY LIGHTS ONLY	\$ 0.00	\$ 2.56	\$ 2.56
072-3230-046-0000	SAFETY LIGHTS ONLY	\$ 0.00	\$ 2.56	\$ 2.56
072-3230-047-0000	SAFETY LIGHTS ONLY	\$ 0.00	\$ 2.56	\$ 2.56
072-3230-048-0000	SAFETY LIGHTS ONLY	\$ 0.00	\$ 2.56	\$ 2.56
072-3230-049-0000	SAFETY LIGHTS ONLY	\$ 0.00	\$ 2.56	\$ 2.56
072-3230-050-0000	SAFETY LIGHTS ONLY	\$ 0.00	\$ 2.56	\$ 2.56
072-3230-051-0000	SAFETY LIGHTS ONLY	\$ 0.00	\$ 2.56	\$ 2.56
072-3230-052-0000	SAFETY LIGHTS ONLY	\$ 0.00	\$ 2.56	\$ 2.56
072-3230-053-0000	SAFETY LIGHTS ONLY	\$ 0.00	\$ 2.56	\$ 2.56
072-3230-054-0000	SAFETY LIGHTS ONLY	\$ 0.00	\$ 2.56	\$ 2.56
072-3240-001-0000	SAFETY LIGHTS ONLY	\$ 0.00	\$ 2.56	\$ 2.56
072-3240-002-0000	SAFETY LIGHTS ONLY	\$ 0.00	\$ 2.56	\$ 2.56
072-3240-003-0000	SAFETY LIGHTS ONLY	\$ 0.00	\$ 2.56	\$ 2.56
072-3240-004-0000	SAFETY LIGHTS ONLY	\$ 0.00	\$ 2.56	\$ 2.56
072-3240-005-0000	SAFETY LIGHTS ONLY	\$ 0.00	\$ 2.56	\$ 2.56
072-3240-006-0000	SAFETY LIGHTS ONLY	\$ 0.00	\$ 2.56	\$ 2.56
072-3240-007-0000	SAFETY LIGHTS ONLY	\$ 0.00	\$ 2.56	\$ 2.56
072-3240-008-0000	SAFETY LIGHTS ONLY	\$ 0.00	\$ 2.56	\$ 2.56
072-3240-009-0000	SAFETY LIGHTS ONLY	\$ 0.00	\$ 2.56	\$ 2.56
072-3240-010-0000	SAFETY LIGHTS ONLY	\$ 0.00	\$ 2.56	\$ 2.56
072-3240-011-0000	SAFETY LIGHTS ONLY	\$ 0.00	\$ 2.56	\$ 2.56
072-3240-012-0000	SAFETY LIGHTS ONLY	\$ 0.00	\$ 2.56	\$ 2.56
072-3240-013-0000	SAFETY LIGHTS ONLY	\$ 0.00	\$ 2.56	\$ 2.56
072-3240-014-0000	SAFETY LIGHTS ONLY	\$ 0.00	\$ 2.56	\$ 2.56
072-3240-015-0000	SAFETY LIGHTS ONLY	\$ 0.00	\$ 2.56	\$ 2.56
072-3240-016-0000	SAFETY LIGHTS ONLY	\$ 0.00	\$ 2.56	\$ 2.56
072-3240-017-0000	SAFETY LIGHTS ONLY	\$ 0.00	\$ 2.56	\$ 2.56
072-3240-018-0000	SAFETY LIGHTS ONLY	\$ 0.00	\$ 2.56	\$ 2.56
072-3240-019-0000	SAFETY LIGHTS ONLY	\$ 0.00	\$ 2.56	\$ 2.56
072-3240-020-0000	SAFETY LIGHTS ONLY	\$ 0.00	\$ 2.56	\$ 2.56
072-3240-021-0000	SAFETY LIGHTS ONLY	\$ 0.00	\$ 2.56	\$ 2.56
072-3240-022-0000	SAFETY LIGHTS ONLY	\$ 0.00	\$ 2.56	\$ 2.56

ITEM 10.4.

City of Rancho Cordova
Lighting District No. 2012-1
Fiscal Year 2020-21 Assessment Roll

ATTACHMENT 2

APN	District Classification	Street Light Charge	Safety Light Charge	Total Assessment
072-3240-023-0000	SAFETY LIGHTS ONLY	\$ 0.00	\$ 2.56	\$ 2.56
072-3240-024-0000	SAFETY LIGHTS ONLY	\$ 0.00	\$ 2.56	\$ 2.56
072-3240-025-0000	SAFETY LIGHTS ONLY	\$ 0.00	\$ 2.56	\$ 2.56
072-3240-028-0000	SAFETY LIGHTS ONLY	\$ 0.00	\$ 2.56	\$ 2.56
072-3240-029-0000	SAFETY LIGHTS ONLY	\$ 0.00	\$ 2.56	\$ 2.56
072-3240-030-0000	SAFETY LIGHTS ONLY	\$ 0.00	\$ 2.56	\$ 2.56
072-3240-031-0000	SAFETY LIGHTS ONLY	\$ 0.00	\$ 2.56	\$ 2.56
072-3240-032-0000	SAFETY LIGHTS ONLY	\$ 0.00	\$ 2.56	\$ 2.56
072-3240-033-0000	SAFETY LIGHTS ONLY	\$ 0.00	\$ 2.56	\$ 2.56
072-3240-035-0000	SAFETY LIGHTS ONLY	\$ 0.00	\$ 2.56	\$ 2.56
072-3240-036-0000	SAFETY LIGHTS ONLY	\$ 0.00	\$ 2.56	\$ 2.56
072-3240-037-0000	SAFETY LIGHTS ONLY	\$ 0.00	\$ 2.56	\$ 2.56
072-3240-038-0000	SAFETY LIGHTS ONLY	\$ 0.00	\$ 2.56	\$ 2.56
072-3240-039-0000	SAFETY LIGHTS ONLY	\$ 0.00	\$ 2.56	\$ 2.56
072-3240-040-0000	SAFETY LIGHTS ONLY	\$ 0.00	\$ 2.56	\$ 2.56
072-3240-041-0000	SAFETY LIGHTS ONLY	\$ 0.00	\$ 2.56	\$ 2.56
072-3240-042-0000	SAFETY LIGHTS ONLY	\$ 0.00	\$ 2.56	\$ 2.56
072-3240-043-0000	SAFETY LIGHTS ONLY	\$ 0.00	\$ 2.56	\$ 2.56
072-3240-044-0000	SAFETY LIGHTS ONLY	\$ 0.00	\$ 2.56	\$ 2.56
072-3240-045-0000	SAFETY LIGHTS ONLY	\$ 0.00	\$ 2.56	\$ 2.56
072-3240-046-0000	SAFETY LIGHTS ONLY	\$ 0.00	\$ 2.56	\$ 2.56
072-3240-047-0000	SAFETY LIGHTS ONLY	\$ 0.00	\$ 2.56	\$ 2.56
072-3240-048-0000	SAFETY LIGHTS ONLY	\$ 0.00	\$ 2.56	\$ 2.56
072-3240-049-0000	SAFETY LIGHTS ONLY	\$ 0.00	\$ 2.56	\$ 2.56
072-3240-050-0000	SAFETY LIGHTS ONLY	\$ 0.00	\$ 2.56	\$ 2.56
072-3240-051-0000	SAFETY LIGHTS ONLY	\$ 0.00	\$ 2.56	\$ 2.56
072-3240-054-0000	SAFETY LIGHTS ONLY	\$ 0.00	\$ 2.56	\$ 2.56
072-3240-055-0000	SAFETY LIGHTS ONLY	\$ 0.00	\$ 2.56	\$ 2.56
072-3240-056-0000	SAFETY LIGHTS ONLY	\$ 0.00	\$ 2.56	\$ 2.56
072-3240-057-0000	SAFETY LIGHTS ONLY	\$ 0.00	\$ 2.56	\$ 2.56
072-3240-058-0000	SAFETY LIGHTS ONLY	\$ 0.00	\$ 2.56	\$ 2.56
072-3240-059-0000	SAFETY LIGHTS ONLY	\$ 0.00	\$ 2.56	\$ 2.56
072-3240-060-0000	SAFETY LIGHTS ONLY	\$ 0.00	\$ 2.56	\$ 2.56
072-3240-061-0000	SAFETY LIGHTS ONLY	\$ 0.00	\$ 2.56	\$ 2.56
072-3240-062-0000	SAFETY LIGHTS ONLY	\$ 0.00	\$ 2.56	\$ 2.56
072-3240-063-0000	SAFETY LIGHTS ONLY	\$ 0.00	\$ 2.56	\$ 2.56
072-3240-064-0000	SAFETY LIGHTS ONLY	\$ 0.00	\$ 2.56	\$ 2.56
072-3240-065-0000	SAFETY LIGHTS ONLY	\$ 0.00	\$ 2.56	\$ 2.56
072-3240-066-0000	SAFETY LIGHTS ONLY	\$ 0.00	\$ 2.56	\$ 2.56
072-3240-067-0000	SAFETY LIGHTS ONLY	\$ 0.00	\$ 2.56	\$ 2.56
072-3250-001-0000	SAFETY LIGHTS ONLY	\$ 0.00	\$ 2.56	\$ 2.56
072-3250-002-0000	SAFETY LIGHTS ONLY	\$ 0.00	\$ 2.56	\$ 2.56
072-3250-003-0000	SAFETY LIGHTS ONLY	\$ 0.00	\$ 2.56	\$ 2.56
072-3250-005-0000	SAFETY LIGHTS ONLY	\$ 0.00	\$ 2.56	\$ 2.56

ITEM 10.4.

City of Rancho Cordova
Lighting District No. 2012-1
Fiscal Year 2020-21 Assessment Roll

ATTACHMENT 2

APN	District Classification	Street Light Charge	Safety Light Charge	Total Assessment
072-3250-006-0000	SAFETY LIGHTS ONLY	\$ 0.00	\$ 2.56	\$ 2.56
072-3250-007-0000	SAFETY LIGHTS ONLY	\$ 0.00	\$ 2.56	\$ 2.56
072-3250-008-0000	SAFETY LIGHTS ONLY	\$ 0.00	\$ 2.56	\$ 2.56
072-3250-009-0000	SAFETY LIGHTS ONLY	\$ 0.00	\$ 2.56	\$ 2.56
072-3250-010-0000	SAFETY LIGHTS ONLY	\$ 0.00	\$ 2.56	\$ 2.56
072-3250-011-0000	SAFETY LIGHTS ONLY	\$ 0.00	\$ 2.56	\$ 2.56
072-3250-012-0000	SAFETY LIGHTS ONLY	\$ 0.00	\$ 2.56	\$ 2.56
072-3250-013-0000	SAFETY LIGHTS ONLY	\$ 0.00	\$ 2.56	\$ 2.56
072-3250-014-0000	SAFETY LIGHTS ONLY	\$ 0.00	\$ 2.56	\$ 2.56
072-3250-015-0000	SAFETY LIGHTS ONLY	\$ 0.00	\$ 2.56	\$ 2.56
072-3250-016-0000	SAFETY LIGHTS ONLY	\$ 0.00	\$ 2.56	\$ 2.56
072-3250-017-0000	SAFETY LIGHTS ONLY	\$ 0.00	\$ 2.56	\$ 2.56
072-3250-018-0000	SAFETY LIGHTS ONLY	\$ 0.00	\$ 2.56	\$ 2.56
072-3250-019-0000	SAFETY LIGHTS ONLY	\$ 0.00	\$ 2.56	\$ 2.56
072-3250-020-0000	SAFETY LIGHTS ONLY	\$ 0.00	\$ 2.56	\$ 2.56
072-3250-021-0000	SAFETY LIGHTS ONLY	\$ 0.00	\$ 2.56	\$ 2.56
072-3250-022-0000	SAFETY LIGHTS ONLY	\$ 0.00	\$ 2.56	\$ 2.56
072-3250-023-0000	SAFETY LIGHTS ONLY	\$ 0.00	\$ 2.56	\$ 2.56
072-3250-024-0000	SAFETY LIGHTS ONLY	\$ 0.00	\$ 2.56	\$ 2.56
072-3250-025-0000	SAFETY LIGHTS ONLY	\$ 0.00	\$ 2.56	\$ 2.56
072-3250-026-0000	SAFETY LIGHTS ONLY	\$ 0.00	\$ 2.56	\$ 2.56
072-3250-027-0000	SAFETY LIGHTS ONLY	\$ 0.00	\$ 2.56	\$ 2.56
072-3250-032-0000	SAFETY LIGHTS ONLY	\$ 0.00	\$ 2.56	\$ 2.56
072-3250-033-0000	SAFETY LIGHTS ONLY	\$ 0.00	\$ 2.56	\$ 2.56
072-3250-034-0000	SAFETY LIGHTS ONLY	\$ 0.00	\$ 2.56	\$ 2.56
072-3250-035-0000	SAFETY LIGHTS ONLY	\$ 0.00	\$ 2.56	\$ 2.56
072-3250-038-0000	SAFETY LIGHTS ONLY	\$ 0.00	\$ 2.56	\$ 2.56
072-3250-039-0000	SAFETY LIGHTS ONLY	\$ 0.00	\$ 2.56	\$ 2.56
072-3250-041-0000	SAFETY LIGHTS ONLY	\$ 0.00	\$ 2.56	\$ 2.56
072-3250-042-0000	SAFETY LIGHTS ONLY	\$ 0.00	\$ 2.56	\$ 2.56
072-3250-043-0000	SAFETY LIGHTS ONLY	\$ 0.00	\$ 2.56	\$ 2.56
072-3250-044-0000	SAFETY LIGHTS ONLY	\$ 0.00	\$ 2.56	\$ 2.56
072-3250-045-0000	SAFETY LIGHTS ONLY	\$ 0.00	\$ 2.56	\$ 2.56
072-3250-046-0000	SAFETY LIGHTS ONLY	\$ 0.00	\$ 2.56	\$ 2.56
072-3250-047-0000	SAFETY LIGHTS ONLY	\$ 0.00	\$ 2.56	\$ 2.56
072-3250-048-0000	SAFETY LIGHTS ONLY	\$ 0.00	\$ 2.56	\$ 2.56
072-3250-049-0000	SAFETY LIGHTS ONLY	\$ 0.00	\$ 2.56	\$ 2.56
072-3250-050-0000	SAFETY LIGHTS ONLY	\$ 0.00	\$ 2.56	\$ 2.56
072-3250-051-0000	SAFETY LIGHTS ONLY	\$ 0.00	\$ 2.56	\$ 2.56
072-3250-052-0000	SAFETY LIGHTS ONLY	\$ 0.00	\$ 2.56	\$ 2.56
072-3250-053-0000	SAFETY LIGHTS ONLY	\$ 0.00	\$ 2.56	\$ 2.56
072-3250-054-0000	SAFETY LIGHTS ONLY	\$ 0.00	\$ 2.56	\$ 2.56
072-3250-055-0000	SAFETY LIGHTS ONLY	\$ 0.00	\$ 2.56	\$ 2.56
072-3250-056-0000	SAFETY LIGHTS ONLY	\$ 0.00	\$ 2.56	\$ 2.56

ITEM 10.4.

City of Rancho Cordova
Lighting District No. 2012-1
Fiscal Year 2020-21 Assessment Roll

ATTACHMENT 2

APN	District Classification	Street Light Charge	Safety Light Charge	Total Assessment
072-3250-057-0000	SAFETY LIGHTS ONLY	\$ 0.00	\$ 2.56	\$ 2.56
072-3250-058-0000	SAFETY LIGHTS ONLY	\$ 0.00	\$ 2.56	\$ 2.56
072-3250-059-0000	SAFETY LIGHTS ONLY	\$ 0.00	\$ 2.56	\$ 2.56
072-3250-060-0000	SAFETY LIGHTS ONLY	\$ 0.00	\$ 2.56	\$ 2.56
072-3250-061-0000	RESIDENTIAL	\$ 15.32	\$ 2.56	\$ 17.88
072-3250-062-0000	RESIDENTIAL	\$ 15.32	\$ 2.56	\$ 17.88
072-3250-063-0000	RESIDENTIAL	\$ 15.32	\$ 2.56	\$ 17.88
072-3250-064-0000	RESIDENTIAL	\$ 15.32	\$ 2.56	\$ 17.88
072-3250-065-0000	RESIDENTIAL	\$ 15.32	\$ 2.56	\$ 17.88
072-3250-066-0000	RESIDENTIAL	\$ 15.32	\$ 2.56	\$ 17.88
072-3260-001-0000	SAFETY LIGHTS ONLY	\$ 0.00	\$ 2.56	\$ 2.56
072-3260-002-0000	SAFETY LIGHTS ONLY	\$ 0.00	\$ 2.56	\$ 2.56
072-3260-003-0000	SAFETY LIGHTS ONLY	\$ 0.00	\$ 2.56	\$ 2.56
072-3260-004-0000	SAFETY LIGHTS ONLY	\$ 0.00	\$ 2.56	\$ 2.56
072-3260-005-0000	SAFETY LIGHTS ONLY	\$ 0.00	\$ 2.56	\$ 2.56
072-3260-006-0000	SAFETY LIGHTS ONLY	\$ 0.00	\$ 2.56	\$ 2.56
072-3260-007-0000	SAFETY LIGHTS ONLY	\$ 0.00	\$ 2.56	\$ 2.56
072-3260-008-0000	SAFETY LIGHTS ONLY	\$ 0.00	\$ 2.56	\$ 2.56
072-3260-009-0000	SAFETY LIGHTS ONLY	\$ 0.00	\$ 2.56	\$ 2.56
072-3260-010-0000	SAFETY LIGHTS ONLY	\$ 0.00	\$ 2.56	\$ 2.56
072-3260-011-0000	SAFETY LIGHTS ONLY	\$ 0.00	\$ 2.56	\$ 2.56
072-3260-012-0000	SAFETY LIGHTS ONLY	\$ 0.00	\$ 2.56	\$ 2.56
072-3260-013-0000	SAFETY LIGHTS ONLY	\$ 0.00	\$ 2.56	\$ 2.56
072-3260-014-0000	SAFETY LIGHTS ONLY	\$ 0.00	\$ 2.56	\$ 2.56
072-3260-015-0000	SAFETY LIGHTS ONLY	\$ 0.00	\$ 2.56	\$ 2.56
072-3260-016-0000	SAFETY LIGHTS ONLY	\$ 0.00	\$ 2.56	\$ 2.56
072-3260-017-0000	SAFETY LIGHTS ONLY	\$ 0.00	\$ 2.56	\$ 2.56
072-3260-018-0000	SAFETY LIGHTS ONLY	\$ 0.00	\$ 2.56	\$ 2.56
072-3260-019-0000	SAFETY LIGHTS ONLY	\$ 0.00	\$ 2.56	\$ 2.56
072-3260-020-0000	SAFETY LIGHTS ONLY	\$ 0.00	\$ 2.56	\$ 2.56
072-3260-021-0000	SAFETY LIGHTS ONLY	\$ 0.00	\$ 2.56	\$ 2.56
072-3260-022-0000	SAFETY LIGHTS ONLY	\$ 0.00	\$ 2.56	\$ 2.56
072-3260-023-0000	SAFETY LIGHTS ONLY	\$ 0.00	\$ 2.56	\$ 2.56
072-3260-024-0000	SAFETY LIGHTS ONLY	\$ 0.00	\$ 2.56	\$ 2.56
072-3260-025-0000	SAFETY LIGHTS ONLY	\$ 0.00	\$ 2.56	\$ 2.56
072-3260-026-0000	SAFETY LIGHTS ONLY	\$ 0.00	\$ 2.56	\$ 2.56
072-3260-027-0000	SAFETY LIGHTS ONLY	\$ 0.00	\$ 2.56	\$ 2.56
072-3260-028-0000	SAFETY LIGHTS ONLY	\$ 0.00	\$ 2.56	\$ 2.56
072-3260-029-0000	SAFETY LIGHTS ONLY	\$ 0.00	\$ 2.56	\$ 2.56
072-3260-030-0000	SAFETY LIGHTS ONLY	\$ 0.00	\$ 2.56	\$ 2.56
072-3260-031-0000	SAFETY LIGHTS ONLY	\$ 0.00	\$ 2.56	\$ 2.56
072-3260-032-0000	SAFETY LIGHTS ONLY	\$ 0.00	\$ 2.56	\$ 2.56
072-3260-033-0000	SAFETY LIGHTS ONLY	\$ 0.00	\$ 2.56	\$ 2.56
072-3260-034-0000	SAFETY LIGHTS ONLY	\$ 0.00	\$ 2.56	\$ 2.56

ITEM 10.4.

City of Rancho Cordova
Lighting District No. 2012-1
Fiscal Year 2020-21 Assessment Roll

ATTACHMENT 2

APN	District Classification	Street Light Charge	Safety Light Charge	Total Assessment
072-3260-035-0000	SAFETY LIGHTS ONLY	\$ 0.00	\$ 2.56	\$ 2.56
072-3260-036-0000	SAFETY LIGHTS ONLY	\$ 0.00	\$ 2.56	\$ 2.56
072-3260-037-0000	SAFETY LIGHTS ONLY	\$ 0.00	\$ 2.56	\$ 2.56
072-3260-038-0000	SAFETY LIGHTS ONLY	\$ 0.00	\$ 2.56	\$ 2.56
072-3260-039-0000	SAFETY LIGHTS ONLY	\$ 0.00	\$ 2.56	\$ 2.56
072-3260-040-0000	SAFETY LIGHTS ONLY	\$ 0.00	\$ 2.56	\$ 2.56
072-3260-041-0000	SAFETY LIGHTS ONLY	\$ 0.00	\$ 2.56	\$ 2.56
072-3260-042-0000	SAFETY LIGHTS ONLY	\$ 0.00	\$ 2.56	\$ 2.56
072-3260-043-0000	SAFETY LIGHTS ONLY	\$ 0.00	\$ 2.56	\$ 2.56
072-3260-044-0000	SAFETY LIGHTS ONLY	\$ 0.00	\$ 2.56	\$ 2.56
072-3260-045-0000	SAFETY LIGHTS ONLY	\$ 0.00	\$ 2.56	\$ 2.56
072-3260-046-0000	SAFETY LIGHTS ONLY	\$ 0.00	\$ 2.56	\$ 2.56
072-3260-047-0000	SAFETY LIGHTS ONLY	\$ 0.00	\$ 2.56	\$ 2.56
072-3260-048-0000	SAFETY LIGHTS ONLY	\$ 0.00	\$ 2.56	\$ 2.56
072-3260-049-0000	SAFETY LIGHTS ONLY	\$ 0.00	\$ 2.56	\$ 2.56
072-3260-050-0000	SAFETY LIGHTS ONLY	\$ 0.00	\$ 2.56	\$ 2.56
072-3260-051-0000	SAFETY LIGHTS ONLY	\$ 0.00	\$ 2.56	\$ 2.56
072-3260-052-0000	SAFETY LIGHTS ONLY	\$ 0.00	\$ 2.56	\$ 2.56
072-3260-053-0000	SAFETY LIGHTS ONLY	\$ 0.00	\$ 2.56	\$ 2.56
072-3260-054-0000	SAFETY LIGHTS ONLY	\$ 0.00	\$ 2.56	\$ 2.56
072-3260-055-0000	SAFETY LIGHTS ONLY	\$ 0.00	\$ 2.56	\$ 2.56
072-3260-056-0000	SAFETY LIGHTS ONLY	\$ 0.00	\$ 2.56	\$ 2.56
072-3260-057-0000	SAFETY LIGHTS ONLY	\$ 0.00	\$ 2.56	\$ 2.56
072-3260-058-0000	SAFETY LIGHTS ONLY	\$ 0.00	\$ 2.56	\$ 2.56
072-3260-059-0000	SAFETY LIGHTS ONLY	\$ 0.00	\$ 2.56	\$ 2.56
072-3260-060-0000	SAFETY LIGHTS ONLY	\$ 0.00	\$ 2.56	\$ 2.56
072-3260-061-0000	SAFETY LIGHTS ONLY	\$ 0.00	\$ 2.56	\$ 2.56
072-3260-062-0000	SAFETY LIGHTS ONLY	\$ 0.00	\$ 2.56	\$ 2.56
072-3260-063-0000	SAFETY LIGHTS ONLY	\$ 0.00	\$ 2.56	\$ 2.56
072-3260-064-0000	SAFETY LIGHTS ONLY	\$ 0.00	\$ 2.56	\$ 2.56
072-3260-065-0000	SAFETY LIGHTS ONLY	\$ 0.00	\$ 2.56	\$ 2.56
072-3260-066-0000	SAFETY LIGHTS ONLY	\$ 0.00	\$ 2.56	\$ 2.56
072-3260-067-0000	SAFETY LIGHTS ONLY	\$ 0.00	\$ 2.56	\$ 2.56
072-3290-001-0000	SAFETY LIGHTS ONLY	\$ 0.00	\$ 2.56	\$ 2.56
072-3290-002-0000	SAFETY LIGHTS ONLY	\$ 0.00	\$ 2.56	\$ 2.56
072-3290-003-0000	SAFETY LIGHTS ONLY	\$ 0.00	\$ 2.56	\$ 2.56
072-3290-004-0000	SAFETY LIGHTS ONLY	\$ 0.00	\$ 2.56	\$ 2.56
072-3290-005-0000	SAFETY LIGHTS ONLY	\$ 0.00	\$ 2.56	\$ 2.56
072-3290-006-0000	SAFETY LIGHTS ONLY	\$ 0.00	\$ 2.56	\$ 2.56
072-3290-007-0000	SAFETY LIGHTS ONLY	\$ 0.00	\$ 2.56	\$ 2.56
072-3290-008-0000	SAFETY LIGHTS ONLY	\$ 0.00	\$ 2.56	\$ 2.56
072-3290-009-0000	SAFETY LIGHTS ONLY	\$ 0.00	\$ 2.56	\$ 2.56
072-3290-010-0000	SAFETY LIGHTS ONLY	\$ 0.00	\$ 2.56	\$ 2.56
072-3290-011-0000	SAFETY LIGHTS ONLY	\$ 0.00	\$ 2.56	\$ 2.56

ITEM 10.4.

City of Rancho Cordova
Lighting District No. 2012-1
Fiscal Year 2020-21 Assessment Roll

ATTACHMENT 2

APN	District Classification	Street Light Charge	Safety Light Charge	Total Assessment
072-3290-012-0000	SAFETY LIGHTS ONLY	\$ 0.00	\$ 2.56	\$ 2.56
072-3290-013-0000	SAFETY LIGHTS ONLY	\$ 0.00	\$ 2.56	\$ 2.56
072-3290-014-0000	SAFETY LIGHTS ONLY	\$ 0.00	\$ 2.56	\$ 2.56
072-3290-015-0000	SAFETY LIGHTS ONLY	\$ 0.00	\$ 2.56	\$ 2.56
072-3290-016-0000	SAFETY LIGHTS ONLY	\$ 0.00	\$ 2.56	\$ 2.56
072-3290-017-0000	SAFETY LIGHTS ONLY	\$ 0.00	\$ 2.56	\$ 2.56
072-3290-019-0000	SAFETY LIGHTS ONLY	\$ 0.00	\$ 2.56	\$ 2.56
072-3290-020-0000	SAFETY LIGHTS ONLY	\$ 0.00	\$ 2.56	\$ 2.56
072-3290-021-0000	SAFETY LIGHTS ONLY	\$ 0.00	\$ 2.56	\$ 2.56
072-3290-022-0000	SAFETY LIGHTS ONLY	\$ 0.00	\$ 2.56	\$ 2.56
072-3290-023-0000	SAFETY LIGHTS ONLY	\$ 0.00	\$ 2.56	\$ 2.56
072-3290-024-0000	SAFETY LIGHTS ONLY	\$ 0.00	\$ 2.56	\$ 2.56
072-3290-025-0000	SAFETY LIGHTS ONLY	\$ 0.00	\$ 2.56	\$ 2.56
072-3290-026-0000	SAFETY LIGHTS ONLY	\$ 0.00	\$ 2.56	\$ 2.56
072-3290-027-0000	SAFETY LIGHTS ONLY	\$ 0.00	\$ 2.56	\$ 2.56
072-3290-028-0000	SAFETY LIGHTS ONLY	\$ 0.00	\$ 2.56	\$ 2.56
072-3290-029-0000	SAFETY LIGHTS ONLY	\$ 0.00	\$ 2.56	\$ 2.56
072-3290-030-0000	SAFETY LIGHTS ONLY	\$ 0.00	\$ 2.56	\$ 2.56
072-3290-031-0000	SAFETY LIGHTS ONLY	\$ 0.00	\$ 2.56	\$ 2.56
072-3290-032-0000	SAFETY LIGHTS ONLY	\$ 0.00	\$ 2.56	\$ 2.56
072-3290-033-0000	SAFETY LIGHTS ONLY	\$ 0.00	\$ 2.56	\$ 2.56
072-3290-034-0000	SAFETY LIGHTS ONLY	\$ 0.00	\$ 2.56	\$ 2.56
072-3290-035-0000	SAFETY LIGHTS ONLY	\$ 0.00	\$ 2.56	\$ 2.56
072-3300-001-0000	SAFETY LIGHTS ONLY	\$ 0.00	\$ 2.56	\$ 2.56
072-3300-002-0000	SAFETY LIGHTS ONLY	\$ 0.00	\$ 2.56	\$ 2.56
072-3300-003-0000	SAFETY LIGHTS ONLY	\$ 0.00	\$ 2.56	\$ 2.56
072-3300-007-0000	SAFETY LIGHTS ONLY	\$ 0.00	\$ 2.56	\$ 2.56
072-3300-008-0000	SAFETY LIGHTS ONLY	\$ 0.00	\$ 2.56	\$ 2.56
072-3300-009-0000	SAFETY LIGHTS ONLY	\$ 0.00	\$ 2.56	\$ 2.56
072-3300-010-0000	SAFETY LIGHTS ONLY	\$ 0.00	\$ 2.56	\$ 2.56
072-3300-011-0000	SAFETY LIGHTS ONLY	\$ 0.00	\$ 2.56	\$ 2.56
072-3300-012-0000	SAFETY LIGHTS ONLY	\$ 0.00	\$ 2.56	\$ 2.56
072-3300-013-0000	SAFETY LIGHTS ONLY	\$ 0.00	\$ 2.56	\$ 2.56
072-3300-014-0000	SAFETY LIGHTS ONLY	\$ 0.00	\$ 2.56	\$ 2.56
072-3300-015-0000	SAFETY LIGHTS ONLY	\$ 0.00	\$ 2.56	\$ 2.56
072-3300-016-0000	SAFETY LIGHTS ONLY	\$ 0.00	\$ 2.56	\$ 2.56
072-3300-017-0000	SAFETY LIGHTS ONLY	\$ 0.00	\$ 2.56	\$ 2.56
072-3300-018-0000	SAFETY LIGHTS ONLY	\$ 0.00	\$ 2.56	\$ 2.56
072-3300-019-0000	SAFETY LIGHTS ONLY	\$ 0.00	\$ 2.56	\$ 2.56
072-3300-020-0000	SAFETY LIGHTS ONLY	\$ 0.00	\$ 2.56	\$ 2.56
072-3300-021-0000	SAFETY LIGHTS ONLY	\$ 0.00	\$ 2.56	\$ 2.56
072-3300-022-0000	SAFETY LIGHTS ONLY	\$ 0.00	\$ 2.56	\$ 2.56
072-3300-023-0000	SAFETY LIGHTS ONLY	\$ 0.00	\$ 2.56	\$ 2.56
072-3300-024-0000	SAFETY LIGHTS ONLY	\$ 0.00	\$ 2.56	\$ 2.56

ITEM 10.4.

City of Rancho Cordova
Lighting District No. 2012-1
Fiscal Year 2020-21 Assessment Roll

ATTACHMENT 2

APN	District Classification	Street Light Charge	Safety Light Charge	Total Assessment
072-3300-025-0000	SAFETY LIGHTS ONLY	\$ 0.00	\$ 2.56	\$ 2.56
072-3300-026-0000	SAFETY LIGHTS ONLY	\$ 0.00	\$ 2.56	\$ 2.56
072-3300-027-0000	SAFETY LIGHTS ONLY	\$ 0.00	\$ 2.56	\$ 2.56
072-3300-028-0000	SAFETY LIGHTS ONLY	\$ 0.00	\$ 2.56	\$ 2.56
072-3300-029-0000	SAFETY LIGHTS ONLY	\$ 0.00	\$ 2.56	\$ 2.56
072-3300-030-0000	SAFETY LIGHTS ONLY	\$ 0.00	\$ 2.56	\$ 2.56
072-3300-031-0000	SAFETY LIGHTS ONLY	\$ 0.00	\$ 2.56	\$ 2.56
072-3300-032-0000	SAFETY LIGHTS ONLY	\$ 0.00	\$ 2.56	\$ 2.56
072-3300-033-0000	SAFETY LIGHTS ONLY	\$ 0.00	\$ 2.56	\$ 2.56
072-3300-034-0000	SAFETY LIGHTS ONLY	\$ 0.00	\$ 2.56	\$ 2.56
072-3300-035-0000	SAFETY LIGHTS ONLY	\$ 0.00	\$ 2.56	\$ 2.56
072-3300-036-0000	SAFETY LIGHTS ONLY	\$ 0.00	\$ 2.56	\$ 2.56
072-3300-037-0000	SAFETY LIGHTS ONLY	\$ 0.00	\$ 2.56	\$ 2.56
072-3300-038-0000	SAFETY LIGHTS ONLY	\$ 0.00	\$ 2.56	\$ 2.56
072-3300-039-0000	SAFETY LIGHTS ONLY	\$ 0.00	\$ 2.56	\$ 2.56
072-3300-040-0000	SAFETY LIGHTS ONLY	\$ 0.00	\$ 2.56	\$ 2.56
072-3300-041-0000	SAFETY LIGHTS ONLY	\$ 0.00	\$ 2.56	\$ 2.56
072-3300-042-0000	SAFETY LIGHTS ONLY	\$ 0.00	\$ 2.56	\$ 2.56
072-3300-043-0000	SAFETY LIGHTS ONLY	\$ 0.00	\$ 2.56	\$ 2.56
072-3300-044-0000	SAFETY LIGHTS ONLY	\$ 0.00	\$ 2.56	\$ 2.56
072-3300-045-0000	SAFETY LIGHTS ONLY	\$ 0.00	\$ 2.56	\$ 2.56
072-3300-046-0000	SAFETY LIGHTS ONLY	\$ 0.00	\$ 2.56	\$ 2.56
072-3300-047-0000	SAFETY LIGHTS ONLY	\$ 0.00	\$ 2.56	\$ 2.56
072-3300-048-0000	SAFETY LIGHTS ONLY	\$ 0.00	\$ 2.56	\$ 2.56
072-3300-049-0000	SAFETY LIGHTS ONLY	\$ 0.00	\$ 2.56	\$ 2.56
072-3300-050-0000	SAFETY LIGHTS ONLY	\$ 0.00	\$ 2.56	\$ 2.56
072-3300-051-0000	SAFETY LIGHTS ONLY	\$ 0.00	\$ 2.56	\$ 2.56
072-3300-052-0000	SAFETY LIGHTS ONLY	\$ 0.00	\$ 2.56	\$ 2.56
072-3300-053-0000	SAFETY LIGHTS ONLY	\$ 0.00	\$ 2.56	\$ 2.56
072-3300-054-0000	SAFETY LIGHTS ONLY	\$ 0.00	\$ 2.56	\$ 2.56
072-3300-055-0000	SAFETY LIGHTS ONLY	\$ 0.00	\$ 2.56	\$ 2.56
072-3300-056-0000	SAFETY LIGHTS ONLY	\$ 0.00	\$ 2.56	\$ 2.56
072-3300-057-0000	RESIDENTIAL	\$ 15.32	\$ 2.56	\$ 17.88
072-3300-058-0000	SAFETY LIGHTS ONLY	\$ 0.00	\$ 2.56	\$ 2.56
072-3300-059-0000	SAFETY LIGHTS ONLY	\$ 0.00	\$ 2.56	\$ 2.56
072-3300-060-0000	SAFETY LIGHTS ONLY	\$ 0.00	\$ 2.56	\$ 2.56
072-3300-062-0000	RESIDENTIAL	\$ 15.32	\$ 2.56	\$ 17.88
072-3400-001-0000	RESIDENTIAL	\$ 15.32	\$ 2.56	\$ 17.88
072-3400-002-0000	RESIDENTIAL	\$ 15.32	\$ 2.56	\$ 17.88
072-3400-003-0000	RESIDENTIAL	\$ 15.32	\$ 2.56	\$ 17.88
072-3400-004-0000	RESIDENTIAL	\$ 15.32	\$ 2.56	\$ 17.88
072-3400-005-0000	RESIDENTIAL	\$ 15.32	\$ 2.56	\$ 17.88
072-3400-006-0000	RESIDENTIAL	\$ 15.32	\$ 2.56	\$ 17.88
072-3400-007-0000	RESIDENTIAL	\$ 15.32	\$ 2.56	\$ 17.88

ITEM 10.4.

City of Rancho Cordova
Lighting District No. 2012-1
Fiscal Year 2020-21 Assessment Roll

ATTACHMENT 2

APN	District Classification	Street Light Charge	Safety Light Charge	Total Assessment
072-3400-008-0000	RESIDENTIAL	\$ 15.32	\$ 2.56	\$ 17.88
072-3400-009-0000	RESIDENTIAL	\$ 15.32	\$ 2.56	\$ 17.88
072-3400-010-0000	RESIDENTIAL	\$ 15.32	\$ 2.56	\$ 17.88
072-3400-011-0000	RESIDENTIAL	\$ 15.32	\$ 2.56	\$ 17.88
072-3400-012-0000	RESIDENTIAL	\$ 15.32	\$ 2.56	\$ 17.88
072-3400-013-0000	RESIDENTIAL	\$ 15.32	\$ 2.56	\$ 17.88
072-3400-014-0000	RESIDENTIAL	\$ 15.32	\$ 2.56	\$ 17.88
072-3400-015-0000	RESIDENTIAL	\$ 15.32	\$ 2.56	\$ 17.88
072-3400-016-0000	RESIDENTIAL	\$ 15.32	\$ 2.56	\$ 17.88
072-3400-017-0000	RESIDENTIAL	\$ 15.32	\$ 2.56	\$ 17.88
072-3400-018-0000	RESIDENTIAL	\$ 15.32	\$ 2.56	\$ 17.88
072-3400-019-0000	RESIDENTIAL	\$ 15.32	\$ 2.56	\$ 17.88
072-3400-020-0000	RESIDENTIAL	\$ 15.32	\$ 2.56	\$ 17.88
072-3400-021-0000	RESIDENTIAL	\$ 15.32	\$ 2.56	\$ 17.88
072-3400-022-0000	RESIDENTIAL	\$ 15.32	\$ 2.56	\$ 17.88
072-3400-023-0000	RESIDENTIAL	\$ 15.32	\$ 2.56	\$ 17.88
072-3400-024-0000	RESIDENTIAL	\$ 15.32	\$ 2.56	\$ 17.88
072-3400-025-0000	RESIDENTIAL	\$ 15.32	\$ 2.56	\$ 17.88
072-3400-026-0000	RESIDENTIAL	\$ 15.32	\$ 2.56	\$ 17.88
072-3400-027-0000	RESIDENTIAL	\$ 15.32	\$ 2.56	\$ 17.88
072-3400-028-0000	RESIDENTIAL	\$ 15.32	\$ 2.56	\$ 17.88
072-3400-029-0000	RESIDENTIAL	\$ 15.32	\$ 2.56	\$ 17.88
072-3400-030-0000	RESIDENTIAL	\$ 15.32	\$ 2.56	\$ 17.88
072-3400-031-0000	RESIDENTIAL	\$ 15.32	\$ 2.56	\$ 17.88
072-3400-032-0000	RESIDENTIAL	\$ 15.32	\$ 2.56	\$ 17.88
072-3400-033-0000	RESIDENTIAL	\$ 15.32	\$ 2.56	\$ 17.88
072-3400-034-0000	RESIDENTIAL	\$ 15.32	\$ 2.56	\$ 17.88
072-3400-035-0000	RESIDENTIAL	\$ 15.32	\$ 2.56	\$ 17.88
072-3400-036-0000	RESIDENTIAL	\$ 15.32	\$ 2.56	\$ 17.88
072-3400-037-0000	RESIDENTIAL	\$ 15.32	\$ 2.56	\$ 17.88
072-3400-038-0000	RESIDENTIAL	\$ 15.32	\$ 2.56	\$ 17.88
072-3400-039-0000	RESIDENTIAL	\$ 15.32	\$ 2.56	\$ 17.88
072-3400-040-0000	RESIDENTIAL	\$ 15.32	\$ 2.56	\$ 17.88
072-3400-041-0000	RESIDENTIAL	\$ 15.32	\$ 2.56	\$ 17.88
072-3400-042-0000	RESIDENTIAL	\$ 15.32	\$ 2.56	\$ 17.88
072-3400-043-0000	RESIDENTIAL	\$ 15.32	\$ 2.56	\$ 17.88
072-3400-044-0000	RESIDENTIAL	\$ 15.32	\$ 2.56	\$ 17.88
072-3400-045-0000	RESIDENTIAL	\$ 15.32	\$ 2.56	\$ 17.88
072-3400-046-0000	RESIDENTIAL	\$ 15.32	\$ 2.56	\$ 17.88
072-3400-047-0000	RESIDENTIAL	\$ 15.32	\$ 2.56	\$ 17.88
072-3400-048-0000	RESIDENTIAL	\$ 15.32	\$ 2.56	\$ 17.88
072-3400-049-0000	RESIDENTIAL	\$ 15.32	\$ 2.56	\$ 17.88
072-3400-050-0000	RESIDENTIAL	\$ 15.32	\$ 2.56	\$ 17.88
072-3400-051-0000	RESIDENTIAL	\$ 15.32	\$ 2.56	\$ 17.88

ITEM 10.4.

City of Rancho Cordova
Lighting District No. 2012-1
Fiscal Year 2020-21 Assessment Roll

ATTACHMENT 2

APN	District Classification	Street Light Charge	Safety Light Charge	Total Assessment
072-3400-052-0000	RESIDENTIAL	\$ 15.32	\$ 2.56	\$ 17.88
072-3400-053-0000	RESIDENTIAL	\$ 15.32	\$ 2.56	\$ 17.88
072-3400-054-0000	RESIDENTIAL	\$ 15.32	\$ 2.56	\$ 17.88
072-3410-001-0000	RESIDENTIAL	\$ 15.32	\$ 2.56	\$ 17.88
072-3410-002-0000	RESIDENTIAL	\$ 15.32	\$ 2.56	\$ 17.88
072-3410-003-0000	RESIDENTIAL	\$ 15.32	\$ 2.56	\$ 17.88
072-3410-004-0000	RESIDENTIAL	\$ 15.32	\$ 2.56	\$ 17.88
072-3410-005-0000	RESIDENTIAL	\$ 15.32	\$ 2.56	\$ 17.88
072-3410-006-0000	RESIDENTIAL	\$ 15.32	\$ 2.56	\$ 17.88
072-3410-007-0000	RESIDENTIAL	\$ 15.32	\$ 2.56	\$ 17.88
072-3410-008-0000	RESIDENTIAL	\$ 15.32	\$ 2.56	\$ 17.88
072-3410-009-0000	RESIDENTIAL	\$ 15.32	\$ 2.56	\$ 17.88
072-3410-010-0000	RESIDENTIAL	\$ 15.32	\$ 2.56	\$ 17.88
072-3410-011-0000	RESIDENTIAL	\$ 15.32	\$ 2.56	\$ 17.88
072-3410-012-0000	RESIDENTIAL	\$ 15.32	\$ 2.56	\$ 17.88
072-3410-013-0000	RESIDENTIAL	\$ 15.32	\$ 2.56	\$ 17.88
072-3410-014-0000	RESIDENTIAL	\$ 15.32	\$ 2.56	\$ 17.88
072-3410-015-0000	RESIDENTIAL	\$ 15.32	\$ 2.56	\$ 17.88
072-3410-016-0000	RESIDENTIAL	\$ 15.32	\$ 2.56	\$ 17.88
072-3410-017-0000	RESIDENTIAL	\$ 15.32	\$ 2.56	\$ 17.88
072-3410-018-0000	RESIDENTIAL	\$ 15.32	\$ 2.56	\$ 17.88
072-3410-019-0000	RESIDENTIAL	\$ 15.32	\$ 2.56	\$ 17.88
072-3410-020-0000	RESIDENTIAL	\$ 15.32	\$ 2.56	\$ 17.88
072-3410-021-0000	RESIDENTIAL	\$ 15.32	\$ 2.56	\$ 17.88
072-3410-022-0000	RESIDENTIAL	\$ 15.32	\$ 2.56	\$ 17.88
072-3410-023-0000	RESIDENTIAL	\$ 15.32	\$ 2.56	\$ 17.88
072-3410-024-0000	RESIDENTIAL	\$ 15.32	\$ 2.56	\$ 17.88
072-3410-025-0000	RESIDENTIAL	\$ 15.32	\$ 2.56	\$ 17.88
072-3410-026-0000	RESIDENTIAL	\$ 15.32	\$ 2.56	\$ 17.88
072-3410-027-0000	RESIDENTIAL	\$ 15.32	\$ 2.56	\$ 17.88
072-3410-028-0000	RESIDENTIAL	\$ 15.32	\$ 2.56	\$ 17.88
072-3410-029-0000	RESIDENTIAL	\$ 15.32	\$ 2.56	\$ 17.88
072-3410-030-0000	RESIDENTIAL	\$ 15.32	\$ 2.56	\$ 17.88
072-3410-031-0000	RESIDENTIAL	\$ 15.32	\$ 2.56	\$ 17.88
072-3410-032-0000	RESIDENTIAL	\$ 15.32	\$ 2.56	\$ 17.88
072-3410-033-0000	RESIDENTIAL	\$ 15.32	\$ 2.56	\$ 17.88
072-3410-034-0000	RESIDENTIAL	\$ 15.32	\$ 2.56	\$ 17.88
072-3410-035-0000	RESIDENTIAL	\$ 15.32	\$ 2.56	\$ 17.88
072-3410-036-0000	RESIDENTIAL	\$ 15.32	\$ 2.56	\$ 17.88
072-3410-037-0000	RESIDENTIAL	\$ 15.32	\$ 2.56	\$ 17.88
072-3410-038-0000	RESIDENTIAL	\$ 15.32	\$ 2.56	\$ 17.88
072-3410-039-0000	RESIDENTIAL	\$ 15.32	\$ 2.56	\$ 17.88
072-3410-040-0000	RESIDENTIAL	\$ 15.32	\$ 2.56	\$ 17.88
072-3410-041-0000	RESIDENTIAL	\$ 15.32	\$ 2.56	\$ 17.88

ITEM 10.4.

City of Rancho Cordova
Lighting District No. 2012-1
Fiscal Year 2020-21 Assessment Roll

ATTACHMENT 2

APN	District Classification	Street Light Charge	Safety Light Charge	Total Assessment
072-3410-042-0000	RESIDENTIAL	\$ 15.32	\$ 2.56	\$ 17.88
072-3410-043-0000	RESIDENTIAL	\$ 15.32	\$ 2.56	\$ 17.88
072-3410-044-0000	RESIDENTIAL	\$ 15.32	\$ 2.56	\$ 17.88
072-3410-045-0000	RESIDENTIAL	\$ 15.32	\$ 2.56	\$ 17.88
072-3410-046-0000	RESIDENTIAL	\$ 15.32	\$ 2.56	\$ 17.88
072-3410-047-0000	RESIDENTIAL	\$ 15.32	\$ 2.56	\$ 17.88
072-3410-048-0000	RESIDENTIAL	\$ 15.32	\$ 2.56	\$ 17.88
072-3410-049-0000	RESIDENTIAL	\$ 15.32	\$ 2.56	\$ 17.88
072-3410-050-0000	RESIDENTIAL	\$ 15.32	\$ 2.56	\$ 17.88
072-3410-051-0000	RESIDENTIAL	\$ 15.32	\$ 2.56	\$ 17.88
072-3410-052-0000	RESIDENTIAL	\$ 15.32	\$ 2.56	\$ 17.88
072-3410-053-0000	RESIDENTIAL	\$ 15.32	\$ 2.56	\$ 17.88
072-3410-054-0000	RESIDENTIAL	\$ 15.32	\$ 2.56	\$ 17.88
072-3410-055-0000	RESIDENTIAL	\$ 15.32	\$ 2.56	\$ 17.88
072-3410-056-0000	RESIDENTIAL	\$ 15.32	\$ 2.56	\$ 17.88
072-3410-057-0000	RESIDENTIAL	\$ 15.32	\$ 2.56	\$ 17.88
072-3410-058-0000	RESIDENTIAL	\$ 15.32	\$ 2.56	\$ 17.88
072-3410-059-0000	RESIDENTIAL	\$ 15.32	\$ 2.56	\$ 17.88
072-3410-060-0000	RESIDENTIAL	\$ 15.32	\$ 2.56	\$ 17.88
072-3410-061-0000	RESIDENTIAL	\$ 15.32	\$ 2.56	\$ 17.88
072-3410-062-0000	RESIDENTIAL	\$ 15.32	\$ 2.56	\$ 17.88
072-3410-063-0000	RESIDENTIAL	\$ 15.32	\$ 2.56	\$ 17.88
072-3420-001-0000	RESIDENTIAL	\$ 15.32	\$ 2.56	\$ 17.88
072-3420-002-0000	RESIDENTIAL	\$ 15.32	\$ 2.56	\$ 17.88
072-3420-003-0000	RESIDENTIAL	\$ 15.32	\$ 2.56	\$ 17.88
072-3420-004-0000	RESIDENTIAL	\$ 15.32	\$ 2.56	\$ 17.88
072-3420-005-0000	RESIDENTIAL	\$ 15.32	\$ 2.56	\$ 17.88
072-3420-006-0000	RESIDENTIAL	\$ 15.32	\$ 2.56	\$ 17.88
072-3420-007-0000	RESIDENTIAL	\$ 15.32	\$ 2.56	\$ 17.88
072-3420-008-0000	RESIDENTIAL	\$ 15.32	\$ 2.56	\$ 17.88
072-3420-009-0000	RESIDENTIAL	\$ 15.32	\$ 2.56	\$ 17.88
072-3420-010-0000	RESIDENTIAL	\$ 15.32	\$ 2.56	\$ 17.88
072-3420-011-0000	RESIDENTIAL	\$ 15.32	\$ 2.56	\$ 17.88
072-3420-012-0000	RESIDENTIAL	\$ 15.32	\$ 2.56	\$ 17.88
072-3420-013-0000	RESIDENTIAL	\$ 15.32	\$ 2.56	\$ 17.88
072-3420-014-0000	RESIDENTIAL	\$ 15.32	\$ 2.56	\$ 17.88
072-3420-015-0000	RESIDENTIAL	\$ 15.32	\$ 2.56	\$ 17.88
072-3420-016-0000	RESIDENTIAL	\$ 15.32	\$ 2.56	\$ 17.88
072-3420-017-0000	RESIDENTIAL	\$ 15.32	\$ 2.56	\$ 17.88
072-3420-018-0000	RESIDENTIAL	\$ 15.32	\$ 2.56	\$ 17.88
072-3420-019-0000	RESIDENTIAL	\$ 15.32	\$ 2.56	\$ 17.88
072-3420-020-0000	RESIDENTIAL	\$ 15.32	\$ 2.56	\$ 17.88
072-3420-021-0000	RESIDENTIAL	\$ 15.32	\$ 2.56	\$ 17.88
072-3420-022-0000	RESIDENTIAL	\$ 15.32	\$ 2.56	\$ 17.88

ITEM 10.4.

City of Rancho Cordova
Lighting District No. 2012-1
Fiscal Year 2020-21 Assessment Roll

ATTACHMENT 2

APN	District Classification	Street Light Charge	Safety Light Charge	Total Assessment
072-3420-023-0000	RESIDENTIAL	\$ 15.32	\$ 2.56	\$ 17.88
072-3420-024-0000	RESIDENTIAL	\$ 15.32	\$ 2.56	\$ 17.88
072-3420-025-0000	RESIDENTIAL	\$ 15.32	\$ 2.56	\$ 17.88
072-3420-026-0000	RESIDENTIAL	\$ 15.32	\$ 2.56	\$ 17.88
072-3420-027-0000	RESIDENTIAL	\$ 15.32	\$ 2.56	\$ 17.88
072-3420-028-0000	RESIDENTIAL	\$ 15.32	\$ 2.56	\$ 17.88
072-3420-029-0000	RESIDENTIAL	\$ 15.32	\$ 2.56	\$ 17.88
072-3420-030-0000	RESIDENTIAL	\$ 15.32	\$ 2.56	\$ 17.88
072-3420-031-0000	RESIDENTIAL	\$ 15.32	\$ 2.56	\$ 17.88
072-3420-032-0000	RESIDENTIAL	\$ 15.32	\$ 2.56	\$ 17.88
072-3420-033-0000	RESIDENTIAL	\$ 15.32	\$ 2.56	\$ 17.88
072-3420-034-0000	RESIDENTIAL	\$ 15.32	\$ 2.56	\$ 17.88
072-3420-035-0000	RESIDENTIAL	\$ 15.32	\$ 2.56	\$ 17.88
072-3420-036-0000	RESIDENTIAL	\$ 15.32	\$ 2.56	\$ 17.88
072-3420-037-0000	RESIDENTIAL	\$ 15.32	\$ 2.56	\$ 17.88
072-3420-038-0000	RESIDENTIAL	\$ 15.32	\$ 2.56	\$ 17.88
072-3420-039-0000	RESIDENTIAL	\$ 15.32	\$ 2.56	\$ 17.88
072-3420-040-0000	RESIDENTIAL	\$ 15.32	\$ 2.56	\$ 17.88
072-3420-041-0000	RESIDENTIAL	\$ 15.32	\$ 2.56	\$ 17.88
072-3420-042-0000	RESIDENTIAL	\$ 15.32	\$ 2.56	\$ 17.88
072-3420-043-0000	RESIDENTIAL	\$ 15.32	\$ 2.56	\$ 17.88
072-3420-044-0000	RESIDENTIAL	\$ 15.32	\$ 2.56	\$ 17.88
072-3420-045-0000	RESIDENTIAL	\$ 15.32	\$ 2.56	\$ 17.88
072-3420-046-0000	RESIDENTIAL	\$ 15.32	\$ 2.56	\$ 17.88
073-0010-010-0000	SAFETY LIGHTS ONLY	\$ 0.00	\$ 2.56	\$ 2.56
073-0010-011-0000	SAFETY LIGHTS ONLY	\$ 0.00	\$ 2.56	\$ 2.56
073-0010-012-0000	SAFETY LIGHTS ONLY	\$ 0.00	\$ 2.56	\$ 2.56
075-0033-001-0000	NONRES	\$ 100.76	\$ 2.56	\$ 103.32
075-0033-002-0000	SAFETY LIGHTS ONLY	\$ 0.00	\$ 2.56	\$ 2.56
075-0033-003-0000	NONRES	\$ 28.97	\$ 2.56	\$ 31.52
075-0033-005-0000	NONRES	\$ 129.98	\$ 2.56	\$ 132.54
075-0033-006-0000	NONRES	\$ 25.19	\$ 2.56	\$ 27.74
075-0033-007-0000	NONRES	\$ 27.21	\$ 2.56	\$ 29.76
075-0033-008-0000	NONRES	\$ 48.36	\$ 2.56	\$ 50.92
075-0033-009-0000	NONRES	\$ 27.71	\$ 2.56	\$ 30.26
075-0033-015-0000	SAFETY LIGHTS ONLY	\$ 0.00	\$ 2.56	\$ 2.56
075-0033-016-0000	NONRES	\$ 83.88	\$ 2.56	\$ 86.44
075-0033-017-0000	NONRES	\$ 23.93	\$ 2.56	\$ 26.48
075-0033-018-0000	NONRES	\$ 32.75	\$ 2.56	\$ 35.30
075-0051-023-0000	NONRES	\$ 16.88	\$ 2.56	\$ 19.44
075-0051-025-0000	NONRES	\$ 16.88	\$ 2.56	\$ 19.44
075-0051-028-0000	NONRES	\$ 18.89	\$ 2.56	\$ 21.44
075-0051-036-0000	NONRES	\$ 24.18	\$ 2.56	\$ 26.74
075-0051-037-0000	NONRES	\$ 20.66	\$ 2.56	\$ 23.22

ITEM 10.4.

City of Rancho Cordova
Lighting District No. 2012-1
Fiscal Year 2020-21 Assessment Roll

ATTACHMENT 2

APN	District Classification	Street Light Charge	Safety Light Charge	Total Assessment
075-0051-038-0000	NONRES	\$ 16.88	\$ 2.56	\$ 19.44
075-0051-039-0000	NONRES	\$ 15.37	\$ 2.56	\$ 17.92
075-0051-040-0000	NONRES	\$ 17.63	\$ 2.56	\$ 20.18
075-0051-041-0000	NONRES	\$ 16.88	\$ 2.56	\$ 19.44
075-0052-001-0000	NONRES	\$ 46.10	\$ 2.56	\$ 48.66
075-0052-005-0000	NONRES	\$ 12.85	\$ 2.56	\$ 15.40
075-0052-006-0000	NONRES	\$ 19.65	\$ 2.56	\$ 22.20
075-0052-007-0000	NONRES	\$ 18.14	\$ 2.56	\$ 20.70
075-0052-014-0000	NONRES	\$ 14.36	\$ 2.56	\$ 16.92
075-0052-015-0000	NONRES	\$ 9.82	\$ 2.56	\$ 12.38
075-0052-028-0000	NONRES	\$ 17.38	\$ 2.56	\$ 19.94
075-0052-029-0000	NONRES	\$ 17.38	\$ 2.56	\$ 19.94
075-0052-030-0000	NONRES	\$ 17.38	\$ 2.56	\$ 19.94
075-0052-031-0000	NONRES	\$ 16.88	\$ 2.56	\$ 19.44
075-0052-036-0000	NONRES	\$ 119.90	\$ 2.56	\$ 122.46
075-0052-038-0000	SAFETY LIGHTS ONLY	\$ 0.00	\$ 2.56	\$ 2.56
075-0052-039-0000	NONRES	\$ 15.11	\$ 2.56	\$ 17.66
075-0052-040-0000	NONRES	\$ 18.64	\$ 2.56	\$ 21.20
075-0052-041-0000	NONRES	\$ 18.64	\$ 2.56	\$ 21.20
075-0052-042-0000	NONRES	\$ 16.63	\$ 2.56	\$ 19.18
075-0052-043-0000	NONRES	\$ 16.37	\$ 2.56	\$ 18.92
075-0052-044-0000	NONRES	\$ 16.88	\$ 2.56	\$ 19.44
075-0052-045-0000	NONRES	\$ 16.88	\$ 2.56	\$ 19.44
075-0052-046-0000	NONRES	\$ 10.08	\$ 2.56	\$ 12.64
075-0052-047-0000	NONRES	\$ 21.16	\$ 2.56	\$ 23.72
075-0052-048-0000	NONRES	\$ 41.56	\$ 2.56	\$ 44.12
075-0052-049-0000	NONRES	\$ 29.47	\$ 2.56	\$ 32.02
075-0052-050-0000	NONRES	\$ 19.40	\$ 2.56	\$ 21.96
075-0053-001-0000	NONRES	\$ 46.10	\$ 2.56	\$ 48.66
075-0053-002-0000	NONRES	\$ 15.87	\$ 2.56	\$ 18.42
075-0053-003-0000	NONRES	\$ 16.37	\$ 2.56	\$ 18.92
075-0053-004-0000	NONRES	\$ 15.62	\$ 2.56	\$ 18.18
075-0053-005-0000	NONRES	\$ 15.62	\$ 2.56	\$ 18.18
075-0053-006-0000	NONRES	\$ 15.62	\$ 2.56	\$ 18.18
075-0053-007-0000	NONRES	\$ 49.37	\$ 2.56	\$ 51.92
075-0053-008-0000	NONRES	\$ 16.12	\$ 2.56	\$ 18.68
075-0053-009-0000	NONRES	\$ 39.30	\$ 2.56	\$ 41.86
075-0053-010-0000	SAFETY LIGHTS ONLY	\$ 0.00	\$ 2.56	\$ 2.56
075-0053-011-0000	SAFETY LIGHTS ONLY	\$ 0.00	\$ 2.56	\$ 2.56
075-0053-012-0000	SAFETY LIGHTS ONLY	\$ 0.00	\$ 2.56	\$ 2.56
075-0053-013-0000	SAFETY LIGHTS ONLY	\$ 0.00	\$ 2.56	\$ 2.56
075-0053-014-0000	SAFETY LIGHTS ONLY	\$ 0.00	\$ 2.56	\$ 2.56
075-0053-015-0000	SAFETY LIGHTS ONLY	\$ 0.00	\$ 2.56	\$ 2.56
075-0053-016-0000	SAFETY LIGHTS ONLY	\$ 0.00	\$ 2.56	\$ 2.56

ITEM 10.4.

City of Rancho Cordova
Lighting District No. 2012-1
Fiscal Year 2020-21 Assessment Roll

ATTACHMENT 2

APN	District Classification	Street Light Charge	Safety Light Charge	Total Assessment
075-0053-017-0000	SAFETY LIGHTS ONLY	\$ 0.00	\$ 2.56	\$ 2.56
075-0053-018-0000	NONRES	\$ 43.83	\$ 2.56	\$ 46.38
075-0053-019-0000	NONRES	\$ 27.46	\$ 2.56	\$ 30.02
075-0053-020-0000	NONRES	\$ 15.62	\$ 2.56	\$ 18.18
075-0053-021-0000	NONRES	\$ 15.87	\$ 2.56	\$ 18.42
075-0053-022-0000	NONRES	\$ 15.11	\$ 2.56	\$ 17.66
075-0054-001-0000	NONRES	\$ 84.39	\$ 2.56	\$ 86.94
075-0054-004-0000	NONRES	\$ 16.37	\$ 2.56	\$ 18.92
075-0054-005-0000	SAFETY LIGHTS ONLY	\$ 0.00	\$ 2.56	\$ 2.56
075-0054-006-0000	SAFETY LIGHTS ONLY	\$ 0.00	\$ 2.56	\$ 2.56
075-0054-008-0000	SAFETY LIGHTS ONLY	\$ 0.00	\$ 2.56	\$ 2.56
075-0054-009-0000	SAFETY LIGHTS ONLY	\$ 0.00	\$ 2.56	\$ 2.56
075-0054-010-0000	SAFETY LIGHTS ONLY	\$ 0.00	\$ 2.56	\$ 2.56
075-0054-011-0000	NONRES	\$ 37.28	\$ 2.56	\$ 39.84
075-0054-016-0000	NONRES	\$ 15.11	\$ 2.56	\$ 17.66
075-0054-017-0000	NONRES	\$ 17.38	\$ 2.56	\$ 19.94
075-0054-018-0000	SAFETY LIGHTS ONLY	\$ 0.00	\$ 2.56	\$ 2.56
075-0111-019-0000	NONRES	\$ 56.68	\$ 2.56	\$ 59.24
075-0111-020-0000	NONRES	\$ 65.24	\$ 2.56	\$ 67.80
075-0111-021-0000	NONRES	\$ 138.80	\$ 2.56	\$ 141.36
075-0112-004-0000	NONRES	\$ 3.02	\$ 2.56	\$ 5.58
075-0112-009-0000	NONRES	\$ 36.53	\$ 2.56	\$ 39.08
075-0112-010-0000	NONRES	\$ 153.91	\$ 2.56	\$ 156.46
075-0112-011-0000	NONRES	\$ 114.61	\$ 2.56	\$ 117.16
075-0121-003-0000	NONRES	\$ 75.57	\$ 2.56	\$ 78.12
075-0121-004-0000	SAFETY LIGHTS ONLY	\$ 0.00	\$ 2.56	\$ 2.56
075-0121-005-0000	SAFETY LIGHTS ONLY	\$ 0.00	\$ 2.56	\$ 2.56
075-0122-001-0000	NONRES	\$ 71.29	\$ 2.56	\$ 73.84
075-0122-004-0000	NONRES	\$ 94.71	\$ 2.56	\$ 97.26
075-0122-005-0000	SAFETY LIGHTS ONLY	\$ 0.00	\$ 2.56	\$ 2.56
075-0151-002-0000	SAFETY LIGHTS ONLY	\$ 0.00	\$ 2.56	\$ 2.56
075-0151-003-0000	SAFETY LIGHTS ONLY	\$ 0.00	\$ 2.56	\$ 2.56
075-0151-004-0000	SAFETY LIGHTS ONLY	\$ 0.00	\$ 2.56	\$ 2.56
075-0151-005-0000	SAFETY LIGHTS ONLY	\$ 0.00	\$ 2.56	\$ 2.56
075-0151-006-0000	SAFETY LIGHTS ONLY	\$ 0.00	\$ 2.56	\$ 2.56
075-0151-007-0000	SAFETY LIGHTS ONLY	\$ 0.00	\$ 2.56	\$ 2.56
075-0151-008-0000	SAFETY LIGHTS ONLY	\$ 0.00	\$ 2.56	\$ 2.56
075-0151-009-0000	SAFETY LIGHTS ONLY	\$ 0.00	\$ 2.56	\$ 2.56
075-0151-010-0000	SAFETY LIGHTS ONLY	\$ 0.00	\$ 2.56	\$ 2.56
075-0151-011-0000	SAFETY LIGHTS ONLY	\$ 0.00	\$ 2.56	\$ 2.56
075-0151-013-0000	SAFETY LIGHTS ONLY	\$ 0.00	\$ 2.56	\$ 2.56
075-0151-014-0000	SAFETY LIGHTS ONLY	\$ 0.00	\$ 2.56	\$ 2.56
075-0151-015-0000	SAFETY LIGHTS ONLY	\$ 0.00	\$ 2.56	\$ 2.56
075-0151-016-0000	SAFETY LIGHTS ONLY	\$ 0.00	\$ 2.56	\$ 2.56

ITEM 10.4.

City of Rancho Cordova
Lighting District No. 2012-1
Fiscal Year 2020-21 Assessment Roll

ATTACHMENT 2

APN	District Classification	Street Light Charge	Safety Light Charge	Total Assessment
075-0151-017-0000	SAFETY LIGHTS ONLY	\$ 0.00	\$ 2.56	\$ 2.56
075-0151-018-0000	SAFETY LIGHTS ONLY	\$ 0.00	\$ 2.56	\$ 2.56
075-0151-019-0000	SAFETY LIGHTS ONLY	\$ 0.00	\$ 2.56	\$ 2.56
075-0151-020-0000	SAFETY LIGHTS ONLY	\$ 0.00	\$ 2.56	\$ 2.56
075-0151-021-0000	SAFETY LIGHTS ONLY	\$ 0.00	\$ 2.56	\$ 2.56
075-0151-022-0000	SAFETY LIGHTS ONLY	\$ 0.00	\$ 2.56	\$ 2.56
075-0151-023-0000	SAFETY LIGHTS ONLY	\$ 0.00	\$ 2.56	\$ 2.56
075-0151-024-0000	SAFETY LIGHTS ONLY	\$ 0.00	\$ 2.56	\$ 2.56
075-0151-025-0000	SAFETY LIGHTS ONLY	\$ 0.00	\$ 2.56	\$ 2.56
075-0151-026-0000	SAFETY LIGHTS ONLY	\$ 0.00	\$ 2.56	\$ 2.56
075-0151-027-0000	SAFETY LIGHTS ONLY	\$ 0.00	\$ 2.56	\$ 2.56
075-0151-028-0000	SAFETY LIGHTS ONLY	\$ 0.00	\$ 2.56	\$ 2.56
075-0151-029-0000	SAFETY LIGHTS ONLY	\$ 0.00	\$ 2.56	\$ 2.56
075-0151-030-0000	SAFETY LIGHTS ONLY	\$ 0.00	\$ 2.56	\$ 2.56
075-0151-031-0000	SAFETY LIGHTS ONLY	\$ 0.00	\$ 2.56	\$ 2.56
075-0151-032-0000	SAFETY LIGHTS ONLY	\$ 0.00	\$ 2.56	\$ 2.56
075-0151-034-0000	NONRES	\$ 57.69	\$ 2.56	\$ 60.24
075-0152-001-0000	SAFETY LIGHTS ONLY	\$ 0.00	\$ 2.56	\$ 2.56
075-0152-002-0000	SAFETY LIGHTS ONLY	\$ 0.00	\$ 2.56	\$ 2.56
075-0152-003-0000	SAFETY LIGHTS ONLY	\$ 0.00	\$ 2.56	\$ 2.56
075-0152-005-0000	SAFETY LIGHTS ONLY	\$ 0.00	\$ 2.56	\$ 2.56
075-0152-006-0000	SAFETY LIGHTS ONLY	\$ 0.00	\$ 2.56	\$ 2.56
075-0152-007-0000	SAFETY LIGHTS ONLY	\$ 0.00	\$ 2.56	\$ 2.56
075-0152-008-0000	SAFETY LIGHTS ONLY	\$ 0.00	\$ 2.56	\$ 2.56
075-0152-011-0000	SAFETY LIGHTS ONLY	\$ 0.00	\$ 2.56	\$ 2.56
075-0152-012-0000	SAFETY LIGHTS ONLY	\$ 0.00	\$ 2.56	\$ 2.56
075-0152-014-0000	SAFETY LIGHTS ONLY	\$ 0.00	\$ 2.56	\$ 2.56
075-0153-004-0000	SAFETY LIGHTS ONLY	\$ 0.00	\$ 2.56	\$ 2.56
075-0153-005-0000	NONRES	\$ 63.23	\$ 2.56	\$ 65.78
075-0154-004-0000	NONRES	\$ 20.66	\$ 2.56	\$ 23.22
075-0154-005-0000	NONRES	\$ 20.66	\$ 2.56	\$ 23.22
075-0154-006-0000	NONRES	\$ 20.66	\$ 2.56	\$ 23.22
075-0154-007-0000	NONRES	\$ 21.16	\$ 2.56	\$ 23.72
075-0155-001-0000	SAFETY LIGHTS ONLY	\$ 0.00	\$ 2.56	\$ 2.56
075-0155-005-0000	SAFETY LIGHTS ONLY	\$ 0.00	\$ 2.56	\$ 2.56
075-0191-001-0000	SAFETY LIGHTS ONLY	\$ 0.00	\$ 2.56	\$ 2.56
075-0191-002-0000	SAFETY LIGHTS ONLY	\$ 0.00	\$ 2.56	\$ 2.56
075-0191-003-0000	SAFETY LIGHTS ONLY	\$ 0.00	\$ 2.56	\$ 2.56
075-0191-004-0000	SAFETY LIGHTS ONLY	\$ 0.00	\$ 2.56	\$ 2.56
075-0191-005-0000	SAFETY LIGHTS ONLY	\$ 0.00	\$ 2.56	\$ 2.56
075-0191-006-0000	SAFETY LIGHTS ONLY	\$ 0.00	\$ 2.56	\$ 2.56
075-0191-007-0000	SAFETY LIGHTS ONLY	\$ 0.00	\$ 2.56	\$ 2.56
075-0191-008-0000	SAFETY LIGHTS ONLY	\$ 0.00	\$ 2.56	\$ 2.56
075-0191-009-0000	SAFETY LIGHTS ONLY	\$ 0.00	\$ 2.56	\$ 2.56

ITEM 10.4.

City of Rancho Cordova
Lighting District No. 2012-1
Fiscal Year 2020-21 Assessment Roll

ATTACHMENT 2

APN	District Classification	Street Light Charge	Safety Light Charge	Total Assessment
075-0191-010-0000	SAFETY LIGHTS ONLY	\$ 0.00	\$ 2.56	\$ 2.56
075-0191-011-0000	SAFETY LIGHTS ONLY	\$ 0.00	\$ 2.56	\$ 2.56
075-0191-012-0000	SAFETY LIGHTS ONLY	\$ 0.00	\$ 2.56	\$ 2.56
075-0191-013-0000	SAFETY LIGHTS ONLY	\$ 0.00	\$ 2.56	\$ 2.56
075-0192-001-0000	SAFETY LIGHTS ONLY	\$ 0.00	\$ 2.56	\$ 2.56
075-0192-004-0000	SAFETY LIGHTS ONLY	\$ 0.00	\$ 2.56	\$ 2.56
075-0192-005-0000	SAFETY LIGHTS ONLY	\$ 0.00	\$ 2.56	\$ 2.56
075-0192-006-0000	SAFETY LIGHTS ONLY	\$ 0.00	\$ 2.56	\$ 2.56
075-0192-007-0000	SAFETY LIGHTS ONLY	\$ 0.00	\$ 2.56	\$ 2.56
075-0192-008-0000	SAFETY LIGHTS ONLY	\$ 0.00	\$ 2.56	\$ 2.56
075-0192-009-0000	SAFETY LIGHTS ONLY	\$ 0.00	\$ 2.56	\$ 2.56
075-0192-010-0000	SAFETY LIGHTS ONLY	\$ 0.00	\$ 2.56	\$ 2.56
075-0192-012-0000	SAFETY LIGHTS ONLY	\$ 0.00	\$ 2.56	\$ 2.56
075-0192-014-0000	SAFETY LIGHTS ONLY	\$ 0.00	\$ 2.56	\$ 2.56
075-0193-001-0000	SAFETY LIGHTS ONLY	\$ 0.00	\$ 2.56	\$ 2.56
075-0193-002-0000	SAFETY LIGHTS ONLY	\$ 0.00	\$ 2.56	\$ 2.56
075-0193-003-0000	SAFETY LIGHTS ONLY	\$ 0.00	\$ 2.56	\$ 2.56
075-0193-005-0000	SAFETY LIGHTS ONLY	\$ 0.00	\$ 2.56	\$ 2.56
075-0193-006-0000	SAFETY LIGHTS ONLY	\$ 0.00	\$ 2.56	\$ 2.56
075-0194-001-0000	SAFETY LIGHTS ONLY	\$ 0.00	\$ 2.56	\$ 2.56
075-0194-002-0000	SAFETY LIGHTS ONLY	\$ 0.00	\$ 2.56	\$ 2.56
075-0194-003-0000	SAFETY LIGHTS ONLY	\$ 0.00	\$ 2.56	\$ 2.56
075-0194-004-0000	SAFETY LIGHTS ONLY	\$ 0.00	\$ 2.56	\$ 2.56
075-0201-001-0000	SAFETY LIGHTS ONLY	\$ 0.00	\$ 2.56	\$ 2.56
075-0201-002-0000	SAFETY LIGHTS ONLY	\$ 0.00	\$ 2.56	\$ 2.56
075-0201-005-0000	SAFETY LIGHTS ONLY	\$ 0.00	\$ 2.56	\$ 2.56
075-0201-006-0000	SAFETY LIGHTS ONLY	\$ 0.00	\$ 2.56	\$ 2.56
075-0201-007-0000	SAFETY LIGHTS ONLY	\$ 0.00	\$ 2.56	\$ 2.56
075-0201-008-0000	SAFETY LIGHTS ONLY	\$ 0.00	\$ 2.56	\$ 2.56
075-0201-009-0000	SAFETY LIGHTS ONLY	\$ 0.00	\$ 2.56	\$ 2.56
075-0201-011-0000	SAFETY LIGHTS ONLY	\$ 0.00	\$ 2.56	\$ 2.56
075-0201-012-0000	SAFETY LIGHTS ONLY	\$ 0.00	\$ 2.56	\$ 2.56
075-0201-013-0000	SAFETY LIGHTS ONLY	\$ 0.00	\$ 2.56	\$ 2.56
075-0202-001-0000	SAFETY LIGHTS ONLY	\$ 0.00	\$ 2.56	\$ 2.56
075-0202-002-0000	SAFETY LIGHTS ONLY	\$ 0.00	\$ 2.56	\$ 2.56
075-0203-001-0000	SAFETY LIGHTS ONLY	\$ 0.00	\$ 2.56	\$ 2.56
075-0204-001-0000	SAFETY LIGHTS ONLY	\$ 0.00	\$ 2.56	\$ 2.56
075-0205-001-0000	SAFETY LIGHTS ONLY	\$ 0.00	\$ 2.56	\$ 2.56
075-0205-002-0000	SAFETY LIGHTS ONLY	\$ 0.00	\$ 2.56	\$ 2.56
075-0205-003-0000	SAFETY LIGHTS ONLY	\$ 0.00	\$ 2.56	\$ 2.56
075-0205-004-0000	SAFETY LIGHTS ONLY	\$ 0.00	\$ 2.56	\$ 2.56
075-0205-005-0000	SAFETY LIGHTS ONLY	\$ 0.00	\$ 2.56	\$ 2.56
075-0205-006-0000	SAFETY LIGHTS ONLY	\$ 0.00	\$ 2.56	\$ 2.56
075-0205-007-0000	SAFETY LIGHTS ONLY	\$ 0.00	\$ 2.56	\$ 2.56

ITEM 10.4.

City of Rancho Cordova
Lighting District No. 2012-1
Fiscal Year 2020-21 Assessment Roll

ATTACHMENT 2

APN	District Classification	Street Light Charge	Safety Light Charge	Total Assessment
075-0205-008-0000	SAFETY LIGHTS ONLY	\$ 0.00	\$ 2.56	\$ 2.56
075-0205-009-0000	SAFETY LIGHTS ONLY	\$ 0.00	\$ 2.56	\$ 2.56
075-0205-010-0000	SAFETY LIGHTS ONLY	\$ 0.00	\$ 2.56	\$ 2.56
075-0205-011-0000	SAFETY LIGHTS ONLY	\$ 0.00	\$ 2.56	\$ 2.56
075-0206-001-0000	SAFETY LIGHTS ONLY	\$ 0.00	\$ 2.56	\$ 2.56
075-0241-001-0000	SAFETY LIGHTS ONLY	\$ 0.00	\$ 2.56	\$ 2.56
075-0241-002-0000	SAFETY LIGHTS ONLY	\$ 0.00	\$ 2.56	\$ 2.56
075-0241-003-0000	SAFETY LIGHTS ONLY	\$ 0.00	\$ 2.56	\$ 2.56
075-0241-004-0000	SAFETY LIGHTS ONLY	\$ 0.00	\$ 2.56	\$ 2.56
075-0241-005-0000	SAFETY LIGHTS ONLY	\$ 0.00	\$ 2.56	\$ 2.56
075-0241-006-0000	SAFETY LIGHTS ONLY	\$ 0.00	\$ 2.56	\$ 2.56
075-0241-007-0000	SAFETY LIGHTS ONLY	\$ 0.00	\$ 2.56	\$ 2.56
075-0241-008-0000	SAFETY LIGHTS ONLY	\$ 0.00	\$ 2.56	\$ 2.56
075-0241-009-0000	SAFETY LIGHTS ONLY	\$ 0.00	\$ 2.56	\$ 2.56
075-0242-003-0000	SAFETY LIGHTS ONLY	\$ 0.00	\$ 2.56	\$ 2.56
075-0242-004-0000	SAFETY LIGHTS ONLY	\$ 0.00	\$ 2.56	\$ 2.56
075-0242-005-0000	SAFETY LIGHTS ONLY	\$ 0.00	\$ 2.56	\$ 2.56
075-0242-006-0000	SAFETY LIGHTS ONLY	\$ 0.00	\$ 2.56	\$ 2.56
075-0242-007-0000	SAFETY LIGHTS ONLY	\$ 0.00	\$ 2.56	\$ 2.56
075-0242-008-0000	SAFETY LIGHTS ONLY	\$ 0.00	\$ 2.56	\$ 2.56
075-0242-009-0000	SAFETY LIGHTS ONLY	\$ 0.00	\$ 2.56	\$ 2.56
075-0242-010-0000	SAFETY LIGHTS ONLY	\$ 0.00	\$ 2.56	\$ 2.56
075-0242-011-0000	SAFETY LIGHTS ONLY	\$ 0.00	\$ 2.56	\$ 2.56
075-0243-001-0000	SAFETY LIGHTS ONLY	\$ 0.00	\$ 2.56	\$ 2.56
075-0243-002-0000	SAFETY LIGHTS ONLY	\$ 0.00	\$ 2.56	\$ 2.56
075-0243-003-0000	SAFETY LIGHTS ONLY	\$ 0.00	\$ 2.56	\$ 2.56
075-0243-004-0000	SAFETY LIGHTS ONLY	\$ 0.00	\$ 2.56	\$ 2.56
075-0243-005-0000	SAFETY LIGHTS ONLY	\$ 0.00	\$ 2.56	\$ 2.56
075-0243-008-0000	SAFETY LIGHTS ONLY	\$ 0.00	\$ 2.56	\$ 2.56
075-0243-009-0000	SAFETY LIGHTS ONLY	\$ 0.00	\$ 2.56	\$ 2.56
075-0243-010-0000	SAFETY LIGHTS ONLY	\$ 0.00	\$ 2.56	\$ 2.56
075-0243-011-0000	SAFETY LIGHTS ONLY	\$ 0.00	\$ 2.56	\$ 2.56
075-0243-012-0000	SAFETY LIGHTS ONLY	\$ 0.00	\$ 2.56	\$ 2.56
075-0244-001-0000	SAFETY LIGHTS ONLY	\$ 0.00	\$ 2.56	\$ 2.56
075-0244-002-0000	SAFETY LIGHTS ONLY	\$ 0.00	\$ 2.56	\$ 2.56
075-0244-003-0000	SAFETY LIGHTS ONLY	\$ 0.00	\$ 2.56	\$ 2.56
075-0244-004-0000	SAFETY LIGHTS ONLY	\$ 0.00	\$ 2.56	\$ 2.56
075-0244-005-0000	SAFETY LIGHTS ONLY	\$ 0.00	\$ 2.56	\$ 2.56
075-0244-006-0000	SAFETY LIGHTS ONLY	\$ 0.00	\$ 2.56	\$ 2.56
075-0244-007-0000	SAFETY LIGHTS ONLY	\$ 0.00	\$ 2.56	\$ 2.56
075-0244-008-0000	SAFETY LIGHTS ONLY	\$ 0.00	\$ 2.56	\$ 2.56
075-0244-009-0000	SAFETY LIGHTS ONLY	\$ 0.00	\$ 2.56	\$ 2.56
075-0244-010-0000	SAFETY LIGHTS ONLY	\$ 0.00	\$ 2.56	\$ 2.56
075-0244-011-0000	SAFETY LIGHTS ONLY	\$ 0.00	\$ 2.56	\$ 2.56

ITEM 10.4.

City of Rancho Cordova
Lighting District No. 2012-1
Fiscal Year 2020-21 Assessment Roll

ATTACHMENT 2

APN	District Classification	Street Light Charge	Safety Light Charge	Total Assessment
075-0291-001-0000	SAFETY LIGHTS ONLY	\$ 0.00	\$ 2.56	\$ 2.56
075-0291-002-0000	SAFETY LIGHTS ONLY	\$ 0.00	\$ 2.56	\$ 2.56
075-0291-003-0000	SAFETY LIGHTS ONLY	\$ 0.00	\$ 2.56	\$ 2.56
075-0291-004-0000	SAFETY LIGHTS ONLY	\$ 0.00	\$ 2.56	\$ 2.56
075-0291-005-0000	SAFETY LIGHTS ONLY	\$ 0.00	\$ 2.56	\$ 2.56
075-0291-006-0000	SAFETY LIGHTS ONLY	\$ 0.00	\$ 2.56	\$ 2.56
075-0291-007-0000	SAFETY LIGHTS ONLY	\$ 0.00	\$ 2.56	\$ 2.56
075-0291-008-0000	SAFETY LIGHTS ONLY	\$ 0.00	\$ 2.56	\$ 2.56
075-0291-009-0000	SAFETY LIGHTS ONLY	\$ 0.00	\$ 2.56	\$ 2.56
075-0291-010-0000	SAFETY LIGHTS ONLY	\$ 0.00	\$ 2.56	\$ 2.56
075-0291-011-0000	SAFETY LIGHTS ONLY	\$ 0.00	\$ 2.56	\$ 2.56
075-0291-012-0000	SAFETY LIGHTS ONLY	\$ 0.00	\$ 2.56	\$ 2.56
075-0291-013-0000	SAFETY LIGHTS ONLY	\$ 0.00	\$ 2.56	\$ 2.56
075-0291-014-0000	SAFETY LIGHTS ONLY	\$ 0.00	\$ 2.56	\$ 2.56
075-0291-015-0000	SAFETY LIGHTS ONLY	\$ 0.00	\$ 2.56	\$ 2.56
075-0291-016-0000	SAFETY LIGHTS ONLY	\$ 0.00	\$ 2.56	\$ 2.56
075-0291-017-0000	SAFETY LIGHTS ONLY	\$ 0.00	\$ 2.56	\$ 2.56
075-0291-018-0000	SAFETY LIGHTS ONLY	\$ 0.00	\$ 2.56	\$ 2.56
075-0291-019-0000	SAFETY LIGHTS ONLY	\$ 0.00	\$ 2.56	\$ 2.56
075-0291-020-0000	SAFETY LIGHTS ONLY	\$ 0.00	\$ 2.56	\$ 2.56
075-0292-001-0000	SAFETY LIGHTS ONLY	\$ 0.00	\$ 2.56	\$ 2.56
075-0292-002-0000	SAFETY LIGHTS ONLY	\$ 0.00	\$ 2.56	\$ 2.56
075-0292-003-0000	SAFETY LIGHTS ONLY	\$ 0.00	\$ 2.56	\$ 2.56
075-0292-004-0000	SAFETY LIGHTS ONLY	\$ 0.00	\$ 2.56	\$ 2.56
075-0292-005-0000	SAFETY LIGHTS ONLY	\$ 0.00	\$ 2.56	\$ 2.56
075-0292-006-0000	SAFETY LIGHTS ONLY	\$ 0.00	\$ 2.56	\$ 2.56
075-0292-007-0000	SAFETY LIGHTS ONLY	\$ 0.00	\$ 2.56	\$ 2.56
075-0292-008-0000	SAFETY LIGHTS ONLY	\$ 0.00	\$ 2.56	\$ 2.56
075-0292-009-0000	SAFETY LIGHTS ONLY	\$ 0.00	\$ 2.56	\$ 2.56
075-0292-010-0000	SAFETY LIGHTS ONLY	\$ 0.00	\$ 2.56	\$ 2.56
075-0292-011-0000	SAFETY LIGHTS ONLY	\$ 0.00	\$ 2.56	\$ 2.56
075-0292-012-0000	SAFETY LIGHTS ONLY	\$ 0.00	\$ 2.56	\$ 2.56
075-0292-013-0000	SAFETY LIGHTS ONLY	\$ 0.00	\$ 2.56	\$ 2.56
075-0311-001-0000	SAFETY LIGHTS ONLY	\$ 0.00	\$ 2.56	\$ 2.56
075-0311-002-0000	RESIDENTIAL	\$ 15.32	\$ 2.56	\$ 17.88
075-0311-003-0000	NONRES	\$ 44.08	\$ 2.56	\$ 46.64
075-0311-004-0000	SAFETY LIGHTS ONLY	\$ 0.00	\$ 2.56	\$ 2.56
075-0311-005-0000	SAFETY LIGHTS ONLY	\$ 0.00	\$ 2.56	\$ 2.56
075-0311-006-0000	SAFETY LIGHTS ONLY	\$ 0.00	\$ 2.56	\$ 2.56
075-0311-007-0000	SAFETY LIGHTS ONLY	\$ 0.00	\$ 2.56	\$ 2.56
075-0311-008-0000	SAFETY LIGHTS ONLY	\$ 0.00	\$ 2.56	\$ 2.56
075-0311-009-0000	SAFETY LIGHTS ONLY	\$ 0.00	\$ 2.56	\$ 2.56
075-0311-010-0000	SAFETY LIGHTS ONLY	\$ 0.00	\$ 2.56	\$ 2.56
075-0311-011-0000	SAFETY LIGHTS ONLY	\$ 0.00	\$ 2.56	\$ 2.56

ITEM 10.4.

City of Rancho Cordova
Lighting District No. 2012-1
Fiscal Year 2020-21 Assessment Roll

ATTACHMENT 2

APN	District Classification	Street Light Charge	Safety Light Charge	Total Assessment
075-0311-012-0000	SAFETY LIGHTS ONLY	\$ 0.00	\$ 2.56	\$ 2.56
075-0311-013-0000	SAFETY LIGHTS ONLY	\$ 0.00	\$ 2.56	\$ 2.56
075-0312-001-0000	SAFETY LIGHTS ONLY	\$ 0.00	\$ 2.56	\$ 2.56
075-0312-002-0000	SAFETY LIGHTS ONLY	\$ 0.00	\$ 2.56	\$ 2.56
075-0312-003-0000	SAFETY LIGHTS ONLY	\$ 0.00	\$ 2.56	\$ 2.56
075-0312-004-0000	SAFETY LIGHTS ONLY	\$ 0.00	\$ 2.56	\$ 2.56
075-0312-005-0000	SAFETY LIGHTS ONLY	\$ 0.00	\$ 2.56	\$ 2.56
075-0312-006-0000	SAFETY LIGHTS ONLY	\$ 0.00	\$ 2.56	\$ 2.56
075-0312-007-0000	SAFETY LIGHTS ONLY	\$ 0.00	\$ 2.56	\$ 2.56
075-0312-008-0000	SAFETY LIGHTS ONLY	\$ 0.00	\$ 2.56	\$ 2.56
075-0312-009-0000	SAFETY LIGHTS ONLY	\$ 0.00	\$ 2.56	\$ 2.56
075-0312-010-0000	SAFETY LIGHTS ONLY	\$ 0.00	\$ 2.56	\$ 2.56
075-0312-011-0000	SAFETY LIGHTS ONLY	\$ 0.00	\$ 2.56	\$ 2.56
075-0312-012-0000	SAFETY LIGHTS ONLY	\$ 0.00	\$ 2.56	\$ 2.56
075-0312-013-0000	RESIDENTIAL	\$ 15.32	\$ 2.56	\$ 17.88
075-0312-014-0000	RESIDENTIAL	\$ 15.32	\$ 2.56	\$ 17.88
075-0312-015-0000	NONRES	\$ 54.41	\$ 2.56	\$ 56.96
075-0312-016-0000	NONRES	\$ 16.88	\$ 2.56	\$ 19.44
075-0312-017-0000	NONRES	\$ 16.88	\$ 2.56	\$ 19.44
075-0312-018-0000	NONRES	\$ 16.88	\$ 2.56	\$ 19.44
075-0312-019-0000	NONRES	\$ 16.88	\$ 2.56	\$ 19.44
075-0313-001-0000	NONRES	\$ 114.61	\$ 2.56	\$ 117.16
075-0341-001-0000	SAFETY LIGHTS ONLY	\$ 0.00	\$ 2.56	\$ 2.56
075-0341-002-0000	SAFETY LIGHTS ONLY	\$ 0.00	\$ 2.56	\$ 2.56
075-0341-003-0000	SAFETY LIGHTS ONLY	\$ 0.00	\$ 2.56	\$ 2.56
075-0341-004-0000	SAFETY LIGHTS ONLY	\$ 0.00	\$ 2.56	\$ 2.56
075-0341-005-0000	SAFETY LIGHTS ONLY	\$ 0.00	\$ 2.56	\$ 2.56
075-0341-006-0000	SAFETY LIGHTS ONLY	\$ 0.00	\$ 2.56	\$ 2.56
075-0341-007-0000	SAFETY LIGHTS ONLY	\$ 0.00	\$ 2.56	\$ 2.56
075-0341-008-0000	SAFETY LIGHTS ONLY	\$ 0.00	\$ 2.56	\$ 2.56
075-0341-009-0000	SAFETY LIGHTS ONLY	\$ 0.00	\$ 2.56	\$ 2.56
075-0341-010-0000	SAFETY LIGHTS ONLY	\$ 0.00	\$ 2.56	\$ 2.56
075-0341-011-0000	SAFETY LIGHTS ONLY	\$ 0.00	\$ 2.56	\$ 2.56
075-0342-001-0000	SAFETY LIGHTS ONLY	\$ 0.00	\$ 2.56	\$ 2.56
075-0342-002-0000	SAFETY LIGHTS ONLY	\$ 0.00	\$ 2.56	\$ 2.56
075-0342-003-0000	SAFETY LIGHTS ONLY	\$ 0.00	\$ 2.56	\$ 2.56
075-0342-004-0000	SAFETY LIGHTS ONLY	\$ 0.00	\$ 2.56	\$ 2.56
075-0342-005-0000	SAFETY LIGHTS ONLY	\$ 0.00	\$ 2.56	\$ 2.56
075-0342-006-0000	SAFETY LIGHTS ONLY	\$ 0.00	\$ 2.56	\$ 2.56
075-0342-007-0000	SAFETY LIGHTS ONLY	\$ 0.00	\$ 2.56	\$ 2.56
075-0342-008-0000	SAFETY LIGHTS ONLY	\$ 0.00	\$ 2.56	\$ 2.56
075-0342-009-0000	SAFETY LIGHTS ONLY	\$ 0.00	\$ 2.56	\$ 2.56
075-0342-010-0000	SAFETY LIGHTS ONLY	\$ 0.00	\$ 2.56	\$ 2.56
075-0342-011-0000	SAFETY LIGHTS ONLY	\$ 0.00	\$ 2.56	\$ 2.56

ITEM 10.4.

City of Rancho Cordova
Lighting District No. 2012-1
Fiscal Year 2020-21 Assessment Roll

ATTACHMENT 2

APN	District Classification	Street Light Charge	Safety Light Charge	Total Assessment
075-0342-012-0000	SAFETY LIGHTS ONLY	\$ 0.00	\$ 2.56	\$ 2.56
075-0342-013-0000	SAFETY LIGHTS ONLY	\$ 0.00	\$ 2.56	\$ 2.56
075-0342-014-0000	SAFETY LIGHTS ONLY	\$ 0.00	\$ 2.56	\$ 2.56
075-0342-015-0000	SAFETY LIGHTS ONLY	\$ 0.00	\$ 2.56	\$ 2.56
075-0343-001-0000	SAFETY LIGHTS ONLY	\$ 0.00	\$ 2.56	\$ 2.56
075-0343-002-0000	SAFETY LIGHTS ONLY	\$ 0.00	\$ 2.56	\$ 2.56
075-0343-003-0000	SAFETY LIGHTS ONLY	\$ 0.00	\$ 2.56	\$ 2.56
075-0343-004-0000	SAFETY LIGHTS ONLY	\$ 0.00	\$ 2.56	\$ 2.56
075-0343-005-0000	SAFETY LIGHTS ONLY	\$ 0.00	\$ 2.56	\$ 2.56
075-0343-006-0000	SAFETY LIGHTS ONLY	\$ 0.00	\$ 2.56	\$ 2.56
075-0343-007-0000	SAFETY LIGHTS ONLY	\$ 0.00	\$ 2.56	\$ 2.56
075-0343-008-0000	SAFETY LIGHTS ONLY	\$ 0.00	\$ 2.56	\$ 2.56
075-0343-009-0000	SAFETY LIGHTS ONLY	\$ 0.00	\$ 2.56	\$ 2.56
075-0343-010-0000	SAFETY LIGHTS ONLY	\$ 0.00	\$ 2.56	\$ 2.56
075-0343-011-0000	SAFETY LIGHTS ONLY	\$ 0.00	\$ 2.56	\$ 2.56
075-0343-012-0000	SAFETY LIGHTS ONLY	\$ 0.00	\$ 2.56	\$ 2.56
075-0390-001-0000	SAFETY LIGHTS ONLY	\$ 0.00	\$ 2.56	\$ 2.56
075-0390-002-0000	SAFETY LIGHTS ONLY	\$ 0.00	\$ 2.56	\$ 2.56
075-0390-003-0000	SAFETY LIGHTS ONLY	\$ 0.00	\$ 2.56	\$ 2.56
075-0390-004-0000	SAFETY LIGHTS ONLY	\$ 0.00	\$ 2.56	\$ 2.56
075-0390-005-0000	SAFETY LIGHTS ONLY	\$ 0.00	\$ 2.56	\$ 2.56
075-0390-006-0000	SAFETY LIGHTS ONLY	\$ 0.00	\$ 2.56	\$ 2.56
075-0390-007-0000	SAFETY LIGHTS ONLY	\$ 0.00	\$ 2.56	\$ 2.56
075-0390-008-0000	SAFETY LIGHTS ONLY	\$ 0.00	\$ 2.56	\$ 2.56
075-0390-009-0000	SAFETY LIGHTS ONLY	\$ 0.00	\$ 2.56	\$ 2.56
075-0390-010-0000	SAFETY LIGHTS ONLY	\$ 0.00	\$ 2.56	\$ 2.56
075-0390-011-0000	SAFETY LIGHTS ONLY	\$ 0.00	\$ 2.56	\$ 2.56
075-0390-012-0000	SAFETY LIGHTS ONLY	\$ 0.00	\$ 2.56	\$ 2.56
075-0390-013-0000	SAFETY LIGHTS ONLY	\$ 0.00	\$ 2.56	\$ 2.56
075-0400-001-0000	SAFETY LIGHTS ONLY	\$ 0.00	\$ 2.56	\$ 2.56
075-0400-002-0000	SAFETY LIGHTS ONLY	\$ 0.00	\$ 2.56	\$ 2.56
075-0400-003-0000	SAFETY LIGHTS ONLY	\$ 0.00	\$ 2.56	\$ 2.56
075-0400-004-0000	SAFETY LIGHTS ONLY	\$ 0.00	\$ 2.56	\$ 2.56
075-0400-005-0000	SAFETY LIGHTS ONLY	\$ 0.00	\$ 2.56	\$ 2.56
075-0400-006-0000	SAFETY LIGHTS ONLY	\$ 0.00	\$ 2.56	\$ 2.56
075-0400-007-0000	SAFETY LIGHTS ONLY	\$ 0.00	\$ 2.56	\$ 2.56
075-0400-008-0000	SAFETY LIGHTS ONLY	\$ 0.00	\$ 2.56	\$ 2.56
075-0400-009-0000	SAFETY LIGHTS ONLY	\$ 0.00	\$ 2.56	\$ 2.56
075-0400-010-0000	SAFETY LIGHTS ONLY	\$ 0.00	\$ 2.56	\$ 2.56
075-0400-011-0000	SAFETY LIGHTS ONLY	\$ 0.00	\$ 2.56	\$ 2.56
075-0400-012-0000	SAFETY LIGHTS ONLY	\$ 0.00	\$ 2.56	\$ 2.56
075-0400-013-0000	SAFETY LIGHTS ONLY	\$ 0.00	\$ 2.56	\$ 2.56
075-0400-014-0000	SAFETY LIGHTS ONLY	\$ 0.00	\$ 2.56	\$ 2.56
075-0400-015-0000	SAFETY LIGHTS ONLY	\$ 0.00	\$ 2.56	\$ 2.56

ITEM 10.4.

City of Rancho Cordova
Lighting District No. 2012-1
Fiscal Year 2020-21 Assessment Roll

ATTACHMENT 2

APN	District Classification	Street Light Charge	Safety Light Charge	Total Assessment
075-0400-016-0000	SAFETY LIGHTS ONLY	\$ 0.00	\$ 2.56	\$ 2.56
075-0400-017-0000	SAFETY LIGHTS ONLY	\$ 0.00	\$ 2.56	\$ 2.56
075-0400-018-0000	SAFETY LIGHTS ONLY	\$ 0.00	\$ 2.56	\$ 2.56
075-0400-020-0000	SAFETY LIGHTS ONLY	\$ 0.00	\$ 2.56	\$ 2.56
075-0400-027-0000	SAFETY LIGHTS ONLY	\$ 0.00	\$ 2.56	\$ 2.56
075-0400-028-0000	SAFETY LIGHTS ONLY	\$ 0.00	\$ 2.56	\$ 2.56
075-0410-001-0000	SAFETY LIGHTS ONLY	\$ 0.00	\$ 2.56	\$ 2.56
075-0410-002-0000	SAFETY LIGHTS ONLY	\$ 0.00	\$ 2.56	\$ 2.56
075-0410-003-0000	SAFETY LIGHTS ONLY	\$ 0.00	\$ 2.56	\$ 2.56
075-0410-004-0000	SAFETY LIGHTS ONLY	\$ 0.00	\$ 2.56	\$ 2.56
075-0410-005-0000	SAFETY LIGHTS ONLY	\$ 0.00	\$ 2.56	\$ 2.56
075-0410-006-0000	SAFETY LIGHTS ONLY	\$ 0.00	\$ 2.56	\$ 2.56
075-0410-007-0000	SAFETY LIGHTS ONLY	\$ 0.00	\$ 2.56	\$ 2.56
075-0410-008-0000	SAFETY LIGHTS ONLY	\$ 0.00	\$ 2.56	\$ 2.56
075-0410-009-0000	SAFETY LIGHTS ONLY	\$ 0.00	\$ 2.56	\$ 2.56
075-0410-010-0000	SAFETY LIGHTS ONLY	\$ 0.00	\$ 2.56	\$ 2.56
075-0410-011-0000	SAFETY LIGHTS ONLY	\$ 0.00	\$ 2.56	\$ 2.56
075-0410-012-0000	SAFETY LIGHTS ONLY	\$ 0.00	\$ 2.56	\$ 2.56
075-0410-013-0000	SAFETY LIGHTS ONLY	\$ 0.00	\$ 2.56	\$ 2.56
075-0410-014-0000	SAFETY LIGHTS ONLY	\$ 0.00	\$ 2.56	\$ 2.56
075-0410-015-0000	SAFETY LIGHTS ONLY	\$ 0.00	\$ 2.56	\$ 2.56
075-0410-016-0000	SAFETY LIGHTS ONLY	\$ 0.00	\$ 2.56	\$ 2.56
075-0410-017-0000	SAFETY LIGHTS ONLY	\$ 0.00	\$ 2.56	\$ 2.56
075-0410-018-0000	SAFETY LIGHTS ONLY	\$ 0.00	\$ 2.56	\$ 2.56
075-0410-019-0000	SAFETY LIGHTS ONLY	\$ 0.00	\$ 2.56	\$ 2.56
075-0410-020-0000	SAFETY LIGHTS ONLY	\$ 0.00	\$ 2.56	\$ 2.56
075-0410-021-0000	SAFETY LIGHTS ONLY	\$ 0.00	\$ 2.56	\$ 2.56
075-0410-022-0000	SAFETY LIGHTS ONLY	\$ 0.00	\$ 2.56	\$ 2.56
075-0410-023-0000	SAFETY LIGHTS ONLY	\$ 0.00	\$ 2.56	\$ 2.56
075-0440-031-0000	SAFETY LIGHTS ONLY	\$ 0.00	\$ 2.56	\$ 2.56
075-0450-003-0000	SAFETY LIGHTS ONLY	\$ 0.00	\$ 2.56	\$ 2.56
075-0450-006-0000	SAFETY LIGHTS ONLY	\$ 0.00	\$ 2.56	\$ 2.56
075-0450-007-0000	SAFETY LIGHTS ONLY	\$ 0.00	\$ 2.56	\$ 2.56
075-0450-008-0000	SAFETY LIGHTS ONLY	\$ 0.00	\$ 2.56	\$ 2.56
075-0450-009-0000	SAFETY LIGHTS ONLY	\$ 0.00	\$ 2.56	\$ 2.56
075-0470-001-0000	SAFETY LIGHTS ONLY	\$ 0.00	\$ 2.56	\$ 2.56
075-0470-002-0000	SAFETY LIGHTS ONLY	\$ 0.00	\$ 2.56	\$ 2.56
075-0470-003-0000	SAFETY LIGHTS ONLY	\$ 0.00	\$ 2.56	\$ 2.56
075-0470-004-0000	SAFETY LIGHTS ONLY	\$ 0.00	\$ 2.56	\$ 2.56
075-0470-005-0000	SAFETY LIGHTS ONLY	\$ 0.00	\$ 2.56	\$ 2.56
075-0470-006-0000	SAFETY LIGHTS ONLY	\$ 0.00	\$ 2.56	\$ 2.56
075-0470-007-0000	SAFETY LIGHTS ONLY	\$ 0.00	\$ 2.56	\$ 2.56
075-0470-010-0000	SAFETY LIGHTS ONLY	\$ 0.00	\$ 2.56	\$ 2.56
075-0470-011-0000	SAFETY LIGHTS ONLY	\$ 0.00	\$ 2.56	\$ 2.56

ITEM 10.4.

City of Rancho Cordova
Lighting District No. 2012-1
Fiscal Year 2020-21 Assessment Roll

ATTACHMENT 2

APN	District Classification	Street Light Charge	Safety Light Charge	Total Assessment
075-0470-012-0000	SAFETY LIGHTS ONLY	\$ 0.00	\$ 2.56	\$ 2.56
075-0470-013-0000	SAFETY LIGHTS ONLY	\$ 0.00	\$ 2.56	\$ 2.56
075-0470-014-0000	SAFETY LIGHTS ONLY	\$ 0.00	\$ 2.56	\$ 2.56
075-0470-020-0000	SAFETY LIGHTS ONLY	\$ 0.00	\$ 2.56	\$ 2.56
075-0470-021-0000	SAFETY LIGHTS ONLY	\$ 0.00	\$ 2.56	\$ 2.56
075-0670-001-0000	NONRES	\$ 129.48	\$ 2.56	\$ 132.04
075-0670-002-0000	SAFETY LIGHTS ONLY	\$ 0.00	\$ 2.56	\$ 2.56
075-0670-012-0000	SAFETY LIGHTS ONLY	\$ 0.00	\$ 2.56	\$ 2.56
075-0670-015-0000	NONRES	\$ 191.95	\$ 2.56	\$ 194.50
075-0670-016-0000	SAFETY LIGHTS ONLY	\$ 0.00	\$ 2.56	\$ 2.56
075-0670-017-0000	NONRES	\$ 5.04	\$ 2.56	\$ 7.60
075-0670-019-0000	NONRES	\$ 15.11	\$ 2.56	\$ 17.66
075-0670-024-0000	NONRES	\$ 2.02	\$ 2.56	\$ 4.58
075-0680-001-0000	RESIDENTIAL	\$ 15.32	\$ 2.56	\$ 17.88
075-0680-002-0000	RESIDENTIAL	\$ 15.32	\$ 2.56	\$ 17.88
075-0680-003-0000	SAFETY LIGHTS ONLY	\$ 0.00	\$ 2.56	\$ 2.56
075-0680-004-0000	SAFETY LIGHTS ONLY	\$ 0.00	\$ 2.56	\$ 2.56
075-0680-005-0000	SAFETY LIGHTS ONLY	\$ 0.00	\$ 2.56	\$ 2.56
075-0680-006-0000	SAFETY LIGHTS ONLY	\$ 0.00	\$ 2.56	\$ 2.56
075-0680-007-0000	RESIDENTIAL	\$ 15.32	\$ 2.56	\$ 17.88
075-0680-008-0000	RESIDENTIAL	\$ 15.32	\$ 2.56	\$ 17.88
075-0680-009-0000	RESIDENTIAL	\$ 15.32	\$ 2.56	\$ 17.88
075-0680-010-0000	RESIDENTIAL	\$ 15.32	\$ 2.56	\$ 17.88
075-0680-011-0000	RESIDENTIAL	\$ 15.32	\$ 2.56	\$ 17.88
075-0680-012-0000	RESIDENTIAL	\$ 15.32	\$ 2.56	\$ 17.88
075-0680-013-0000	RESIDENTIAL	\$ 15.32	\$ 2.56	\$ 17.88
075-0680-014-0000	RESIDENTIAL	\$ 15.32	\$ 2.56	\$ 17.88
075-0680-015-0000	RESIDENTIAL	\$ 15.32	\$ 2.56	\$ 17.88
075-0680-016-0000	RESIDENTIAL	\$ 15.32	\$ 2.56	\$ 17.88
075-0680-017-0000	RESIDENTIAL	\$ 15.32	\$ 2.56	\$ 17.88
075-0680-018-0000	RESIDENTIAL	\$ 15.32	\$ 2.56	\$ 17.88
075-0680-019-0000	RESIDENTIAL	\$ 15.32	\$ 2.56	\$ 17.88
075-0680-020-0000	RESIDENTIAL	\$ 15.32	\$ 2.56	\$ 17.88
075-0680-021-0000	RESIDENTIAL	\$ 15.32	\$ 2.56	\$ 17.88
075-0680-022-0000	RESIDENTIAL	\$ 15.32	\$ 2.56	\$ 17.88
075-0680-023-0000	RESIDENTIAL	\$ 15.32	\$ 2.56	\$ 17.88
075-0680-024-0000	RESIDENTIAL	\$ 15.32	\$ 2.56	\$ 17.88
075-0680-025-0000	RESIDENTIAL	\$ 15.32	\$ 2.56	\$ 17.88
075-0680-026-0000	RESIDENTIAL	\$ 15.32	\$ 2.56	\$ 17.88
075-0680-027-0000	RESIDENTIAL	\$ 15.32	\$ 2.56	\$ 17.88
075-0680-028-0000	RESIDENTIAL	\$ 15.32	\$ 2.56	\$ 17.88
075-0680-029-0000	RESIDENTIAL	\$ 15.32	\$ 2.56	\$ 17.88
075-0680-030-0000	RESIDENTIAL	\$ 15.32	\$ 2.56	\$ 17.88
075-0680-031-0000	RESIDENTIAL	\$ 15.32	\$ 2.56	\$ 17.88

ITEM 10.4.

City of Rancho Cordova
Lighting District No. 2012-1
Fiscal Year 2020-21 Assessment Roll

ATTACHMENT 2

APN	District Classification	Street Light Charge	Safety Light Charge	Total Assessment
075-0680-032-0000	RESIDENTIAL	\$ 15.32	\$ 2.56	\$ 17.88
075-0680-033-0000	RESIDENTIAL	\$ 15.32	\$ 2.56	\$ 17.88
075-0680-034-0000	RESIDENTIAL	\$ 15.32	\$ 2.56	\$ 17.88
075-0680-035-0000	RESIDENTIAL	\$ 15.32	\$ 2.56	\$ 17.88
075-0680-036-0000	RESIDENTIAL	\$ 15.32	\$ 2.56	\$ 17.88
075-0680-037-0000	RESIDENTIAL	\$ 15.32	\$ 2.56	\$ 17.88
075-0680-038-0000	RESIDENTIAL	\$ 15.32	\$ 2.56	\$ 17.88
075-0680-039-0000	RESIDENTIAL	\$ 15.32	\$ 2.56	\$ 17.88
075-0680-040-0000	RESIDENTIAL	\$ 15.32	\$ 2.56	\$ 17.88
075-0680-041-0000	RESIDENTIAL	\$ 15.32	\$ 2.56	\$ 17.88
075-0680-042-0000	RESIDENTIAL	\$ 15.32	\$ 2.56	\$ 17.88
075-0680-043-0000	RESIDENTIAL	\$ 15.32	\$ 2.56	\$ 17.88
075-0680-044-0000	RESIDENTIAL	\$ 15.32	\$ 2.56	\$ 17.88
075-0680-045-0000	RESIDENTIAL	\$ 15.32	\$ 2.56	\$ 17.88
075-0680-046-0000	RESIDENTIAL	\$ 15.32	\$ 2.56	\$ 17.88
075-0680-047-0000	RESIDENTIAL	\$ 15.32	\$ 2.56	\$ 17.88
075-0680-048-0000	RESIDENTIAL	\$ 15.32	\$ 2.56	\$ 17.88
075-0680-049-0000	RESIDENTIAL	\$ 15.32	\$ 2.56	\$ 17.88
075-0680-050-0000	RESIDENTIAL	\$ 15.32	\$ 2.56	\$ 17.88
075-0680-051-0000	RESIDENTIAL	\$ 15.32	\$ 2.56	\$ 17.88
075-0680-052-0000	RESIDENTIAL	\$ 15.32	\$ 2.56	\$ 17.88
075-0680-053-0000	RESIDENTIAL	\$ 15.32	\$ 2.56	\$ 17.88
075-0680-054-0000	RESIDENTIAL	\$ 15.32	\$ 2.56	\$ 17.88
075-0680-055-0000	RESIDENTIAL	\$ 15.32	\$ 2.56	\$ 17.88
075-0680-056-0000	RESIDENTIAL	\$ 15.32	\$ 2.56	\$ 17.88
075-0680-057-0000	RESIDENTIAL	\$ 15.32	\$ 2.56	\$ 17.88
075-0680-058-0000	RESIDENTIAL	\$ 15.32	\$ 2.56	\$ 17.88
075-0680-059-0000	RESIDENTIAL	\$ 15.32	\$ 2.56	\$ 17.88
075-0680-060-0000	RESIDENTIAL	\$ 15.32	\$ 2.56	\$ 17.88
075-0680-061-0000	RESIDENTIAL	\$ 15.32	\$ 2.56	\$ 17.88
075-0680-062-0000	RESIDENTIAL	\$ 15.32	\$ 2.56	\$ 17.88
075-0680-063-0000	RESIDENTIAL	\$ 15.32	\$ 2.56	\$ 17.88
075-0680-064-0000	RESIDENTIAL	\$ 15.32	\$ 2.56	\$ 17.88
075-0680-065-0000	RESIDENTIAL	\$ 15.32	\$ 2.56	\$ 17.88
075-0680-066-0000	RESIDENTIAL	\$ 15.32	\$ 2.56	\$ 17.88
075-0680-067-0000	RESIDENTIAL	\$ 15.32	\$ 2.56	\$ 17.88
075-0680-068-0000	RESIDENTIAL	\$ 15.32	\$ 2.56	\$ 17.88
075-0680-069-0000	RESIDENTIAL	\$ 15.32	\$ 2.56	\$ 17.88
075-0680-070-0000	RESIDENTIAL	\$ 15.32	\$ 2.56	\$ 17.88
075-0680-072-0000	RESIDENTIAL	\$ 15.32	\$ 2.56	\$ 17.88
075-0680-073-0000	RESIDENTIAL	\$ 15.32	\$ 2.56	\$ 17.88
075-0680-074-0000	SAFETY LIGHTS ONLY	\$ 0.00	\$ 2.56	\$ 2.56
075-0680-077-0000	RESIDENTIAL	\$ 15.32	\$ 2.56	\$ 17.88
075-0690-001-0000	RESIDENTIAL	\$ 15.32	\$ 2.56	\$ 17.88

ITEM 10.4.

City of Rancho Cordova
Lighting District No. 2012-1
Fiscal Year 2020-21 Assessment Roll

ATTACHMENT 2

APN	District Classification	Street Light Charge	Safety Light Charge	Total Assessment
075-0690-002-0000	RESIDENTIAL	\$ 15.32	\$ 2.56	\$ 17.88
075-0690-003-0000	RESIDENTIAL	\$ 15.32	\$ 2.56	\$ 17.88
075-0690-004-0000	RESIDENTIAL	\$ 15.32	\$ 2.56	\$ 17.88
075-0690-005-0000	RESIDENTIAL	\$ 15.32	\$ 2.56	\$ 17.88
075-0690-006-0000	RESIDENTIAL	\$ 15.32	\$ 2.56	\$ 17.88
075-0690-007-0000	RESIDENTIAL	\$ 15.32	\$ 2.56	\$ 17.88
075-0690-008-0000	RESIDENTIAL	\$ 15.32	\$ 2.56	\$ 17.88
075-0690-009-0000	RESIDENTIAL	\$ 15.32	\$ 2.56	\$ 17.88
075-0690-010-0000	RESIDENTIAL	\$ 15.32	\$ 2.56	\$ 17.88
075-0690-011-0000	RESIDENTIAL	\$ 15.32	\$ 2.56	\$ 17.88
075-0690-012-0000	RESIDENTIAL	\$ 15.32	\$ 2.56	\$ 17.88
075-0690-013-0000	RESIDENTIAL	\$ 15.32	\$ 2.56	\$ 17.88
075-0690-014-0000	RESIDENTIAL	\$ 15.32	\$ 2.56	\$ 17.88
075-0690-015-0000	RESIDENTIAL	\$ 15.32	\$ 2.56	\$ 17.88
075-0690-016-0000	RESIDENTIAL	\$ 15.32	\$ 2.56	\$ 17.88
075-0690-017-0000	RESIDENTIAL	\$ 15.32	\$ 2.56	\$ 17.88
075-0690-018-0000	RESIDENTIAL	\$ 15.32	\$ 2.56	\$ 17.88
075-0690-019-0000	RESIDENTIAL	\$ 15.32	\$ 2.56	\$ 17.88
075-0690-020-0000	RESIDENTIAL	\$ 15.32	\$ 2.56	\$ 17.88
075-0690-021-0000	RESIDENTIAL	\$ 15.32	\$ 2.56	\$ 17.88
075-0690-022-0000	RESIDENTIAL	\$ 15.32	\$ 2.56	\$ 17.88
075-0690-023-0000	RESIDENTIAL	\$ 15.32	\$ 2.56	\$ 17.88
075-0690-024-0000	RESIDENTIAL	\$ 15.32	\$ 2.56	\$ 17.88
075-0690-025-0000	RESIDENTIAL	\$ 15.32	\$ 2.56	\$ 17.88
075-0690-026-0000	RESIDENTIAL	\$ 15.32	\$ 2.56	\$ 17.88
075-0690-027-0000	RESIDENTIAL	\$ 15.32	\$ 2.56	\$ 17.88
075-0690-028-0000	RESIDENTIAL	\$ 15.32	\$ 2.56	\$ 17.88
075-0690-029-0000	RESIDENTIAL	\$ 15.32	\$ 2.56	\$ 17.88
075-0690-030-0000	RESIDENTIAL	\$ 15.32	\$ 2.56	\$ 17.88
075-0690-031-0000	RESIDENTIAL	\$ 15.32	\$ 2.56	\$ 17.88
075-0690-032-0000	RESIDENTIAL	\$ 15.32	\$ 2.56	\$ 17.88
075-0690-033-0000	RESIDENTIAL	\$ 15.32	\$ 2.56	\$ 17.88
075-0690-034-0000	RESIDENTIAL	\$ 15.32	\$ 2.56	\$ 17.88
075-0690-035-0000	RESIDENTIAL	\$ 15.32	\$ 2.56	\$ 17.88
075-0690-036-0000	RESIDENTIAL	\$ 15.32	\$ 2.56	\$ 17.88
075-0690-037-0000	RESIDENTIAL	\$ 15.32	\$ 2.56	\$ 17.88
075-0690-038-0000	RESIDENTIAL	\$ 15.32	\$ 2.56	\$ 17.88
075-0690-039-0000	RESIDENTIAL	\$ 15.32	\$ 2.56	\$ 17.88
075-0690-040-0000	RESIDENTIAL	\$ 15.32	\$ 2.56	\$ 17.88
075-0690-041-0000	RESIDENTIAL	\$ 15.32	\$ 2.56	\$ 17.88
075-0690-042-0000	RESIDENTIAL	\$ 15.32	\$ 2.56	\$ 17.88
075-0690-043-0000	RESIDENTIAL	\$ 15.32	\$ 2.56	\$ 17.88
075-0690-044-0000	RESIDENTIAL	\$ 15.32	\$ 2.56	\$ 17.88
075-0690-045-0000	RESIDENTIAL	\$ 15.32	\$ 2.56	\$ 17.88

ITEM 10.4.

City of Rancho Cordova
Lighting District No. 2012-1
Fiscal Year 2020-21 Assessment Roll

ATTACHMENT 2

APN	District Classification	Street Light Charge	Safety Light Charge	Total Assessment
075-0690-046-0000	RESIDENTIAL	\$ 15.32	\$ 2.56	\$ 17.88
075-0690-047-0000	RESIDENTIAL	\$ 15.32	\$ 2.56	\$ 17.88
075-0690-048-0000	RESIDENTIAL	\$ 15.32	\$ 2.56	\$ 17.88
075-0700-001-0000	RESIDENTIAL	\$ 15.32	\$ 2.56	\$ 17.88
075-0700-002-0000	RESIDENTIAL	\$ 15.32	\$ 2.56	\$ 17.88
075-0700-003-0000	RESIDENTIAL	\$ 15.32	\$ 2.56	\$ 17.88
075-0700-004-0000	RESIDENTIAL	\$ 15.32	\$ 2.56	\$ 17.88
075-0700-005-0000	RESIDENTIAL	\$ 15.32	\$ 2.56	\$ 17.88
075-0700-006-0000	RESIDENTIAL	\$ 15.32	\$ 2.56	\$ 17.88
075-0700-007-0000	RESIDENTIAL	\$ 15.32	\$ 2.56	\$ 17.88
075-0700-008-0000	RESIDENTIAL	\$ 15.32	\$ 2.56	\$ 17.88
075-0700-009-0000	RESIDENTIAL	\$ 15.32	\$ 2.56	\$ 17.88
075-0700-010-0000	RESIDENTIAL	\$ 15.32	\$ 2.56	\$ 17.88
075-0700-011-0000	RESIDENTIAL	\$ 15.32	\$ 2.56	\$ 17.88
075-0700-012-0000	RESIDENTIAL	\$ 15.32	\$ 2.56	\$ 17.88
075-0700-013-0000	RESIDENTIAL	\$ 15.32	\$ 2.56	\$ 17.88
075-0700-014-0000	RESIDENTIAL	\$ 15.32	\$ 2.56	\$ 17.88
075-0700-015-0000	RESIDENTIAL	\$ 15.32	\$ 2.56	\$ 17.88
075-0700-016-0000	RESIDENTIAL	\$ 15.32	\$ 2.56	\$ 17.88
075-0700-017-0000	RESIDENTIAL	\$ 15.32	\$ 2.56	\$ 17.88
075-0700-018-0000	RESIDENTIAL	\$ 15.32	\$ 2.56	\$ 17.88
075-0700-019-0000	RESIDENTIAL	\$ 15.32	\$ 2.56	\$ 17.88
075-0700-020-0000	RESIDENTIAL	\$ 15.32	\$ 2.56	\$ 17.88
075-0700-021-0000	RESIDENTIAL	\$ 15.32	\$ 2.56	\$ 17.88
075-0700-022-0000	RESIDENTIAL	\$ 15.32	\$ 2.56	\$ 17.88
075-0700-023-0000	RESIDENTIAL	\$ 15.32	\$ 2.56	\$ 17.88
075-0700-024-0000	RESIDENTIAL	\$ 15.32	\$ 2.56	\$ 17.88
075-0700-025-0000	RESIDENTIAL	\$ 15.32	\$ 2.56	\$ 17.88
075-0700-026-0000	RESIDENTIAL	\$ 15.32	\$ 2.56	\$ 17.88
075-0700-027-0000	RESIDENTIAL	\$ 15.32	\$ 2.56	\$ 17.88
075-0700-028-0000	RESIDENTIAL	\$ 15.32	\$ 2.56	\$ 17.88
075-0700-029-0000	RESIDENTIAL	\$ 15.32	\$ 2.56	\$ 17.88
075-0700-030-0000	RESIDENTIAL	\$ 15.32	\$ 2.56	\$ 17.88
075-0700-031-0000	RESIDENTIAL	\$ 15.32	\$ 2.56	\$ 17.88
075-0700-032-0000	RESIDENTIAL	\$ 15.32	\$ 2.56	\$ 17.88
075-0700-033-0000	RESIDENTIAL	\$ 15.32	\$ 2.56	\$ 17.88
075-0700-034-0000	RESIDENTIAL	\$ 15.32	\$ 2.56	\$ 17.88
075-0700-035-0000	RESIDENTIAL	\$ 15.32	\$ 2.56	\$ 17.88
075-0700-036-0000	RESIDENTIAL	\$ 15.32	\$ 2.56	\$ 17.88
075-0700-037-0000	RESIDENTIAL	\$ 15.32	\$ 2.56	\$ 17.88
075-0700-038-0000	RESIDENTIAL	\$ 15.32	\$ 2.56	\$ 17.88
075-0700-039-0000	RESIDENTIAL	\$ 15.32	\$ 2.56	\$ 17.88
075-0700-040-0000	RESIDENTIAL	\$ 15.32	\$ 2.56	\$ 17.88
075-0700-041-0000	RESIDENTIAL	\$ 15.32	\$ 2.56	\$ 17.88

ITEM 10.4.

City of Rancho Cordova
Lighting District No. 2012-1
Fiscal Year 2020-21 Assessment Roll

ATTACHMENT 2

APN	District Classification	Street Light Charge	Safety Light Charge	Total Assessment
075-0700-042-0000	RESIDENTIAL	\$ 15.32	\$ 2.56	\$ 17.88
075-0700-043-0000	RESIDENTIAL	\$ 15.32	\$ 2.56	\$ 17.88
075-0700-044-0000	RESIDENTIAL	\$ 15.32	\$ 2.56	\$ 17.88
075-0700-045-0000	RESIDENTIAL	\$ 15.32	\$ 2.56	\$ 17.88
075-0700-046-0000	RESIDENTIAL	\$ 15.32	\$ 2.56	\$ 17.88
075-0700-047-0000	RESIDENTIAL	\$ 15.32	\$ 2.56	\$ 17.88
075-0700-048-0000	RESIDENTIAL	\$ 15.32	\$ 2.56	\$ 17.88
075-0700-049-0000	NONRES	\$ 80.10	\$ 2.56	\$ 82.66
075-0710-001-0000	RESIDENTIAL	\$ 15.32	\$ 2.56	\$ 17.88
075-0710-002-0000	RESIDENTIAL	\$ 15.32	\$ 2.56	\$ 17.88
075-0710-003-0000	RESIDENTIAL	\$ 15.32	\$ 2.56	\$ 17.88
075-0710-004-0000	RESIDENTIAL	\$ 15.32	\$ 2.56	\$ 17.88
075-0710-005-0000	RESIDENTIAL	\$ 15.32	\$ 2.56	\$ 17.88
075-0710-006-0000	RESIDENTIAL	\$ 15.32	\$ 2.56	\$ 17.88
075-0710-007-0000	RESIDENTIAL	\$ 15.32	\$ 2.56	\$ 17.88
075-0710-008-0000	RESIDENTIAL	\$ 15.32	\$ 2.56	\$ 17.88
075-0710-009-0000	RESIDENTIAL	\$ 15.32	\$ 2.56	\$ 17.88
075-0710-010-0000	RESIDENTIAL	\$ 15.32	\$ 2.56	\$ 17.88
075-0710-011-0000	RESIDENTIAL	\$ 15.32	\$ 2.56	\$ 17.88
075-0710-012-0000	RESIDENTIAL	\$ 15.32	\$ 2.56	\$ 17.88
075-0710-013-0000	RESIDENTIAL	\$ 15.32	\$ 2.56	\$ 17.88
075-0710-014-0000	RESIDENTIAL	\$ 15.32	\$ 2.56	\$ 17.88
075-0710-015-0000	RESIDENTIAL	\$ 15.32	\$ 2.56	\$ 17.88
075-0710-016-0000	RESIDENTIAL	\$ 15.32	\$ 2.56	\$ 17.88
075-0710-017-0000	RESIDENTIAL	\$ 15.32	\$ 2.56	\$ 17.88
075-0710-018-0000	RESIDENTIAL	\$ 15.32	\$ 2.56	\$ 17.88
075-0710-019-0000	RESIDENTIAL	\$ 15.32	\$ 2.56	\$ 17.88
075-0710-020-0000	RESIDENTIAL	\$ 15.32	\$ 2.56	\$ 17.88
075-0710-021-0000	RESIDENTIAL	\$ 15.32	\$ 2.56	\$ 17.88
075-0710-022-0000	RESIDENTIAL	\$ 15.32	\$ 2.56	\$ 17.88
075-0710-023-0000	RESIDENTIAL	\$ 15.32	\$ 2.56	\$ 17.88
075-0710-024-0000	RESIDENTIAL	\$ 15.32	\$ 2.56	\$ 17.88
075-0710-025-0000	RESIDENTIAL	\$ 15.32	\$ 2.56	\$ 17.88
075-0710-026-0000	RESIDENTIAL	\$ 15.32	\$ 2.56	\$ 17.88
075-0710-027-0000	RESIDENTIAL	\$ 15.32	\$ 2.56	\$ 17.88
075-0710-028-0000	RESIDENTIAL	\$ 15.32	\$ 2.56	\$ 17.88
075-0710-029-0000	RESIDENTIAL	\$ 15.32	\$ 2.56	\$ 17.88
075-0710-030-0000	RESIDENTIAL	\$ 15.32	\$ 2.56	\$ 17.88
075-0710-031-0000	RESIDENTIAL	\$ 15.32	\$ 2.56	\$ 17.88
075-0710-032-0000	RESIDENTIAL	\$ 15.32	\$ 2.56	\$ 17.88
075-0710-033-0000	RESIDENTIAL	\$ 15.32	\$ 2.56	\$ 17.88
075-0710-034-0000	RESIDENTIAL	\$ 15.32	\$ 2.56	\$ 17.88
075-0710-035-0000	RESIDENTIAL	\$ 15.32	\$ 2.56	\$ 17.88
075-0710-036-0000	RESIDENTIAL	\$ 15.32	\$ 2.56	\$ 17.88

ITEM 10.4.

City of Rancho Cordova
Lighting District No. 2012-1
Fiscal Year 2020-21 Assessment Roll

ATTACHMENT 2

APN	District Classification	Street Light Charge	Safety Light Charge	Total Assessment
075-0710-037-0000	RESIDENTIAL	\$ 15.32	\$ 2.56	\$ 17.88
075-0710-038-0000	RESIDENTIAL	\$ 15.32	\$ 2.56	\$ 17.88
075-0710-039-0000	RESIDENTIAL	\$ 15.32	\$ 2.56	\$ 17.88
075-0710-040-0000	RESIDENTIAL	\$ 15.32	\$ 2.56	\$ 17.88
075-0710-041-0000	SAFETY LIGHTS ONLY	\$ 0.00	\$ 2.56	\$ 2.56
075-0710-042-0000	RESIDENTIAL	\$ 15.32	\$ 2.56	\$ 17.88
075-0710-043-0000	RESIDENTIAL	\$ 15.32	\$ 2.56	\$ 17.88
075-0710-044-0000	RESIDENTIAL	\$ 15.32	\$ 2.56	\$ 17.88
075-0720-001-0000	RESIDENTIAL	\$ 15.32	\$ 2.56	\$ 17.88
075-0720-002-0000	RESIDENTIAL	\$ 15.32	\$ 2.56	\$ 17.88
075-0720-003-0000	RESIDENTIAL	\$ 15.32	\$ 2.56	\$ 17.88
075-0720-004-0000	RESIDENTIAL	\$ 15.32	\$ 2.56	\$ 17.88
075-0720-005-0000	RESIDENTIAL	\$ 15.32	\$ 2.56	\$ 17.88
075-0720-006-0000	RESIDENTIAL	\$ 15.32	\$ 2.56	\$ 17.88
075-0720-007-0000	RESIDENTIAL	\$ 15.32	\$ 2.56	\$ 17.88
075-0720-008-0000	RESIDENTIAL	\$ 15.32	\$ 2.56	\$ 17.88
075-0720-009-0000	RESIDENTIAL	\$ 15.32	\$ 2.56	\$ 17.88
075-0720-010-0000	RESIDENTIAL	\$ 15.32	\$ 2.56	\$ 17.88
075-0720-011-0000	RESIDENTIAL	\$ 15.32	\$ 2.56	\$ 17.88
075-0720-012-0000	RESIDENTIAL	\$ 15.32	\$ 2.56	\$ 17.88
075-0720-013-0000	RESIDENTIAL	\$ 15.32	\$ 2.56	\$ 17.88
075-0720-014-0000	RESIDENTIAL	\$ 15.32	\$ 2.56	\$ 17.88
075-0720-015-0000	RESIDENTIAL	\$ 15.32	\$ 2.56	\$ 17.88
075-0720-016-0000	RESIDENTIAL	\$ 15.32	\$ 2.56	\$ 17.88
075-0720-017-0000	RESIDENTIAL	\$ 15.32	\$ 2.56	\$ 17.88
075-0720-018-0000	RESIDENTIAL	\$ 15.32	\$ 2.56	\$ 17.88
075-0720-019-0000	RESIDENTIAL	\$ 15.32	\$ 2.56	\$ 17.88
075-0720-020-0000	RESIDENTIAL	\$ 15.32	\$ 2.56	\$ 17.88
075-0720-021-0000	RESIDENTIAL	\$ 15.32	\$ 2.56	\$ 17.88
075-0720-022-0000	RESIDENTIAL	\$ 15.32	\$ 2.56	\$ 17.88
075-0720-023-0000	RESIDENTIAL	\$ 15.32	\$ 2.56	\$ 17.88
075-0720-024-0000	RESIDENTIAL	\$ 15.32	\$ 2.56	\$ 17.88
075-0720-025-0000	RESIDENTIAL	\$ 15.32	\$ 2.56	\$ 17.88
075-0720-026-0000	RESIDENTIAL	\$ 15.32	\$ 2.56	\$ 17.88
075-0720-027-0000	RESIDENTIAL	\$ 15.32	\$ 2.56	\$ 17.88
075-0720-028-0000	RESIDENTIAL	\$ 15.32	\$ 2.56	\$ 17.88
075-0720-029-0000	RESIDENTIAL	\$ 15.32	\$ 2.56	\$ 17.88
075-0720-030-0000	RESIDENTIAL	\$ 15.32	\$ 2.56	\$ 17.88
075-0720-031-0000	RESIDENTIAL	\$ 15.32	\$ 2.56	\$ 17.88
075-0720-032-0000	RESIDENTIAL	\$ 15.32	\$ 2.56	\$ 17.88
075-0720-033-0000	RESIDENTIAL	\$ 15.32	\$ 2.56	\$ 17.88
075-0720-034-0000	RESIDENTIAL	\$ 15.32	\$ 2.56	\$ 17.88
075-0720-035-0000	RESIDENTIAL	\$ 15.32	\$ 2.56	\$ 17.88
075-0720-037-0000	RESIDENTIAL	\$ 15.32	\$ 2.56	\$ 17.88

ITEM 10.4.

City of Rancho Cordova
Lighting District No. 2012-1
Fiscal Year 2020-21 Assessment Roll

ATTACHMENT 2

APN	District Classification	Street Light Charge	Safety Light Charge	Total Assessment
075-0720-038-0000	RESIDENTIAL	\$ 15.32	\$ 2.56	\$ 17.88
075-0720-039-0000	RESIDENTIAL	\$ 15.32	\$ 2.56	\$ 17.88
075-0720-040-0000	RESIDENTIAL	\$ 15.32	\$ 2.56	\$ 17.88
075-0720-041-0000	RESIDENTIAL	\$ 15.32	\$ 2.56	\$ 17.88
075-0720-042-0000	RESIDENTIAL	\$ 15.32	\$ 2.56	\$ 17.88
075-0720-043-0000	RESIDENTIAL	\$ 15.32	\$ 2.56	\$ 17.88
075-0720-044-0000	RESIDENTIAL	\$ 15.32	\$ 2.56	\$ 17.88
075-0720-045-0000	RESIDENTIAL	\$ 15.32	\$ 2.56	\$ 17.88
075-0720-046-0000	RESIDENTIAL	\$ 15.32	\$ 2.56	\$ 17.88
075-0720-047-0000	RESIDENTIAL	\$ 15.32	\$ 2.56	\$ 17.88
075-0720-048-0000	RESIDENTIAL	\$ 15.32	\$ 2.56	\$ 17.88
075-0720-049-0000	RESIDENTIAL	\$ 15.32	\$ 2.56	\$ 17.88
075-0720-050-0000	RESIDENTIAL	\$ 15.32	\$ 2.56	\$ 17.88
075-0720-051-0000	RESIDENTIAL	\$ 15.32	\$ 2.56	\$ 17.88
075-0720-052-0000	RESIDENTIAL	\$ 15.32	\$ 2.56	\$ 17.88
075-0720-053-0000	RESIDENTIAL	\$ 15.32	\$ 2.56	\$ 17.88
075-0720-054-0000	RESIDENTIAL	\$ 15.32	\$ 2.56	\$ 17.88
075-0720-055-0000	RESIDENTIAL	\$ 15.32	\$ 2.56	\$ 17.88
075-0720-056-0000	RESIDENTIAL	\$ 15.32	\$ 2.56	\$ 17.88
075-0720-057-0000	RESIDENTIAL	\$ 15.32	\$ 2.56	\$ 17.88
075-0720-058-0000	RESIDENTIAL	\$ 15.32	\$ 2.56	\$ 17.88
075-0720-059-0000	SAFETY LIGHTS ONLY	\$ 0.00	\$ 2.56	\$ 2.56
076-0010-001-0000	SAFETY LIGHTS ONLY	\$ 0.00	\$ 2.56	\$ 2.56
076-0010-002-0000	SAFETY LIGHTS ONLY	\$ 0.00	\$ 2.56	\$ 2.56
076-0010-003-0000	SAFETY LIGHTS ONLY	\$ 0.00	\$ 2.56	\$ 2.56
076-0010-004-0000	SAFETY LIGHTS ONLY	\$ 0.00	\$ 2.56	\$ 2.56
076-0010-005-0000	SAFETY LIGHTS ONLY	\$ 0.00	\$ 2.56	\$ 2.56
076-0010-006-0000	SAFETY LIGHTS ONLY	\$ 0.00	\$ 2.56	\$ 2.56
076-0010-009-0000	SAFETY LIGHTS ONLY	\$ 0.00	\$ 2.56	\$ 2.56
076-0010-010-0000	SAFETY LIGHTS ONLY	\$ 0.00	\$ 2.56	\$ 2.56
076-0010-011-0000	SAFETY LIGHTS ONLY	\$ 0.00	\$ 2.56	\$ 2.56
076-0010-012-0000	SAFETY LIGHTS ONLY	\$ 0.00	\$ 2.56	\$ 2.56
076-0010-014-0000	SAFETY LIGHTS ONLY	\$ 0.00	\$ 2.56	\$ 2.56
076-0010-015-0000	SAFETY LIGHTS ONLY	\$ 0.00	\$ 2.56	\$ 2.56
076-0020-009-0000	SAFETY LIGHTS ONLY	\$ 0.00	\$ 2.56	\$ 2.56
076-0020-010-0000	SAFETY LIGHTS ONLY	\$ 0.00	\$ 2.56	\$ 2.56
076-0020-015-0000	SAFETY LIGHTS ONLY	\$ 0.00	\$ 2.56	\$ 2.56
076-0020-018-0000	SAFETY LIGHTS ONLY	\$ 0.00	\$ 2.56	\$ 2.56
076-0020-019-0000	SAFETY LIGHTS ONLY	\$ 0.00	\$ 2.56	\$ 2.56
076-0020-020-0000	SAFETY LIGHTS ONLY	\$ 0.00	\$ 2.56	\$ 2.56
076-0020-021-0000	SAFETY LIGHTS ONLY	\$ 0.00	\$ 2.56	\$ 2.56
076-0020-022-0000	NONRES	\$ 37.03	\$ 2.56	\$ 39.58
076-0031-001-0000	SAFETY LIGHTS ONLY	\$ 0.00	\$ 2.56	\$ 2.56
076-0031-002-0000	SAFETY LIGHTS ONLY	\$ 0.00	\$ 2.56	\$ 2.56

ITEM 10.4.

City of Rancho Cordova
Lighting District No. 2012-1
Fiscal Year 2020-21 Assessment Roll

ATTACHMENT 2

APN	District Classification	Street Light Charge	Safety Light Charge	Total Assessment
076-0031-003-0000	SAFETY LIGHTS ONLY	\$ 0.00	\$ 2.56	\$ 2.56
076-0031-004-0000	SAFETY LIGHTS ONLY	\$ 0.00	\$ 2.56	\$ 2.56
076-0031-005-0000	SAFETY LIGHTS ONLY	\$ 0.00	\$ 2.56	\$ 2.56
076-0031-006-0000	NONRES	\$ 56.93	\$ 2.56	\$ 59.48
076-0032-001-0000	NONRES	\$ 47.36	\$ 2.56	\$ 49.92
076-0032-002-0000	SAFETY LIGHTS ONLY	\$ 0.00	\$ 2.56	\$ 2.56
076-0032-003-0000	SAFETY LIGHTS ONLY	\$ 0.00	\$ 2.56	\$ 2.56
076-0032-004-0000	SAFETY LIGHTS ONLY	\$ 0.00	\$ 2.56	\$ 2.56
076-0032-005-0000	SAFETY LIGHTS ONLY	\$ 0.00	\$ 2.56	\$ 2.56
076-0033-005-0000	SAFETY LIGHTS ONLY	\$ 0.00	\$ 2.56	\$ 2.56
076-0033-006-0000	NONRES	\$ 71.79	\$ 2.56	\$ 74.34
076-0033-007-0000	SAFETY LIGHTS ONLY	\$ 0.00	\$ 2.56	\$ 2.56
076-0033-008-0000	SAFETY LIGHTS ONLY	\$ 0.00	\$ 2.56	\$ 2.56
076-0033-014-0000	NONRES	\$ 68.26	\$ 2.56	\$ 70.82
076-0033-015-0000	SAFETY LIGHTS ONLY	\$ 0.00	\$ 2.56	\$ 2.56
076-0033-016-0000	SAFETY LIGHTS ONLY	\$ 0.00	\$ 2.56	\$ 2.56
076-0033-017-0000	SAFETY LIGHTS ONLY	\$ 0.00	\$ 2.56	\$ 2.56
076-0034-001-0000	SAFETY LIGHTS ONLY	\$ 0.00	\$ 2.56	\$ 2.56
076-0041-001-0000	SAFETY LIGHTS ONLY	\$ 0.00	\$ 2.56	\$ 2.56
076-0041-002-0000	SAFETY LIGHTS ONLY	\$ 0.00	\$ 2.56	\$ 2.56
076-0041-003-0000	SAFETY LIGHTS ONLY	\$ 0.00	\$ 2.56	\$ 2.56
076-0041-004-0000	SAFETY LIGHTS ONLY	\$ 0.00	\$ 2.56	\$ 2.56
076-0041-005-0000	SAFETY LIGHTS ONLY	\$ 0.00	\$ 2.56	\$ 2.56
076-0041-006-0000	SAFETY LIGHTS ONLY	\$ 0.00	\$ 2.56	\$ 2.56
076-0041-007-0000	SAFETY LIGHTS ONLY	\$ 0.00	\$ 2.56	\$ 2.56
076-0041-008-0000	SAFETY LIGHTS ONLY	\$ 0.00	\$ 2.56	\$ 2.56
076-0041-009-0000	SAFETY LIGHTS ONLY	\$ 0.00	\$ 2.56	\$ 2.56
076-0041-010-0000	SAFETY LIGHTS ONLY	\$ 0.00	\$ 2.56	\$ 2.56
076-0041-011-0000	SAFETY LIGHTS ONLY	\$ 0.00	\$ 2.56	\$ 2.56
076-0041-012-0000	SAFETY LIGHTS ONLY	\$ 0.00	\$ 2.56	\$ 2.56
076-0041-013-0000	SAFETY LIGHTS ONLY	\$ 0.00	\$ 2.56	\$ 2.56
076-0041-014-0000	SAFETY LIGHTS ONLY	\$ 0.00	\$ 2.56	\$ 2.56
076-0041-015-0000	SAFETY LIGHTS ONLY	\$ 0.00	\$ 2.56	\$ 2.56
076-0041-016-0000	SAFETY LIGHTS ONLY	\$ 0.00	\$ 2.56	\$ 2.56
076-0042-001-0000	SAFETY LIGHTS ONLY	\$ 0.00	\$ 2.56	\$ 2.56
076-0042-002-0000	SAFETY LIGHTS ONLY	\$ 0.00	\$ 2.56	\$ 2.56
076-0042-003-0000	SAFETY LIGHTS ONLY	\$ 0.00	\$ 2.56	\$ 2.56
076-0042-004-0000	SAFETY LIGHTS ONLY	\$ 0.00	\$ 2.56	\$ 2.56
076-0042-005-0000	SAFETY LIGHTS ONLY	\$ 0.00	\$ 2.56	\$ 2.56
076-0042-006-0000	SAFETY LIGHTS ONLY	\$ 0.00	\$ 2.56	\$ 2.56
076-0042-007-0000	SAFETY LIGHTS ONLY	\$ 0.00	\$ 2.56	\$ 2.56
076-0042-008-0000	SAFETY LIGHTS ONLY	\$ 0.00	\$ 2.56	\$ 2.56
076-0042-009-0000	SAFETY LIGHTS ONLY	\$ 0.00	\$ 2.56	\$ 2.56
076-0042-010-0000	SAFETY LIGHTS ONLY	\$ 0.00	\$ 2.56	\$ 2.56

ITEM 10.4.

City of Rancho Cordova
Lighting District No. 2012-1
Fiscal Year 2020-21 Assessment Roll

ATTACHMENT 2

APN	District Classification	Street Light Charge	Safety Light Charge	Total Assessment
076-0042-011-0000	SAFETY LIGHTS ONLY	\$ 0.00	\$ 2.56	\$ 2.56
076-0042-012-0000	SAFETY LIGHTS ONLY	\$ 0.00	\$ 2.56	\$ 2.56
076-0042-013-0000	SAFETY LIGHTS ONLY	\$ 0.00	\$ 2.56	\$ 2.56
076-0042-014-0000	SAFETY LIGHTS ONLY	\$ 0.00	\$ 2.56	\$ 2.56
076-0042-015-0000	SAFETY LIGHTS ONLY	\$ 0.00	\$ 2.56	\$ 2.56
076-0042-016-0000	SAFETY LIGHTS ONLY	\$ 0.00	\$ 2.56	\$ 2.56
076-0042-017-0000	SAFETY LIGHTS ONLY	\$ 0.00	\$ 2.56	\$ 2.56
076-0043-001-0000	SAFETY LIGHTS ONLY	\$ 0.00	\$ 2.56	\$ 2.56
076-0043-002-0000	SAFETY LIGHTS ONLY	\$ 0.00	\$ 2.56	\$ 2.56
076-0043-003-0000	SAFETY LIGHTS ONLY	\$ 0.00	\$ 2.56	\$ 2.56
076-0043-004-0000	SAFETY LIGHTS ONLY	\$ 0.00	\$ 2.56	\$ 2.56
076-0043-005-0000	SAFETY LIGHTS ONLY	\$ 0.00	\$ 2.56	\$ 2.56
076-0043-006-0000	SAFETY LIGHTS ONLY	\$ 0.00	\$ 2.56	\$ 2.56
076-0043-007-0000	SAFETY LIGHTS ONLY	\$ 0.00	\$ 2.56	\$ 2.56
076-0043-008-0000	SAFETY LIGHTS ONLY	\$ 0.00	\$ 2.56	\$ 2.56
076-0043-009-0000	SAFETY LIGHTS ONLY	\$ 0.00	\$ 2.56	\$ 2.56
076-0043-010-0000	SAFETY LIGHTS ONLY	\$ 0.00	\$ 2.56	\$ 2.56
076-0043-011-0000	SAFETY LIGHTS ONLY	\$ 0.00	\$ 2.56	\$ 2.56
076-0043-012-0000	SAFETY LIGHTS ONLY	\$ 0.00	\$ 2.56	\$ 2.56
076-0051-001-0000	SAFETY LIGHTS ONLY	\$ 0.00	\$ 2.56	\$ 2.56
076-0051-002-0000	SAFETY LIGHTS ONLY	\$ 0.00	\$ 2.56	\$ 2.56
076-0051-003-0000	SAFETY LIGHTS ONLY	\$ 0.00	\$ 2.56	\$ 2.56
076-0051-004-0000	SAFETY LIGHTS ONLY	\$ 0.00	\$ 2.56	\$ 2.56
076-0051-005-0000	SAFETY LIGHTS ONLY	\$ 0.00	\$ 2.56	\$ 2.56
076-0051-006-0000	SAFETY LIGHTS ONLY	\$ 0.00	\$ 2.56	\$ 2.56
076-0051-007-0000	SAFETY LIGHTS ONLY	\$ 0.00	\$ 2.56	\$ 2.56
076-0051-008-0000	SAFETY LIGHTS ONLY	\$ 0.00	\$ 2.56	\$ 2.56
076-0051-009-0000	SAFETY LIGHTS ONLY	\$ 0.00	\$ 2.56	\$ 2.56
076-0051-010-0000	SAFETY LIGHTS ONLY	\$ 0.00	\$ 2.56	\$ 2.56
076-0052-001-0000	SAFETY LIGHTS ONLY	\$ 0.00	\$ 2.56	\$ 2.56
076-0052-002-0000	SAFETY LIGHTS ONLY	\$ 0.00	\$ 2.56	\$ 2.56
076-0052-003-0000	SAFETY LIGHTS ONLY	\$ 0.00	\$ 2.56	\$ 2.56
076-0052-004-0000	SAFETY LIGHTS ONLY	\$ 0.00	\$ 2.56	\$ 2.56
076-0052-005-0000	SAFETY LIGHTS ONLY	\$ 0.00	\$ 2.56	\$ 2.56
076-0052-006-0000	SAFETY LIGHTS ONLY	\$ 0.00	\$ 2.56	\$ 2.56
076-0052-007-0000	SAFETY LIGHTS ONLY	\$ 0.00	\$ 2.56	\$ 2.56
076-0052-008-0000	SAFETY LIGHTS ONLY	\$ 0.00	\$ 2.56	\$ 2.56
076-0053-001-0000	SAFETY LIGHTS ONLY	\$ 0.00	\$ 2.56	\$ 2.56
076-0053-002-0000	SAFETY LIGHTS ONLY	\$ 0.00	\$ 2.56	\$ 2.56
076-0053-003-0000	SAFETY LIGHTS ONLY	\$ 0.00	\$ 2.56	\$ 2.56
076-0053-004-0000	SAFETY LIGHTS ONLY	\$ 0.00	\$ 2.56	\$ 2.56
076-0053-005-0000	SAFETY LIGHTS ONLY	\$ 0.00	\$ 2.56	\$ 2.56
076-0053-006-0000	SAFETY LIGHTS ONLY	\$ 0.00	\$ 2.56	\$ 2.56
076-0053-007-0000	SAFETY LIGHTS ONLY	\$ 0.00	\$ 2.56	\$ 2.56

ITEM 10.4.

City of Rancho Cordova
Lighting District No. 2012-1
Fiscal Year 2020-21 Assessment Roll

ATTACHMENT 2

APN	District Classification	Street Light Charge	Safety Light Charge	Total Assessment
076-0053-008-0000	SAFETY LIGHTS ONLY	\$ 0.00	\$ 2.56	\$ 2.56
076-0053-009-0000	SAFETY LIGHTS ONLY	\$ 0.00	\$ 2.56	\$ 2.56
076-0053-010-0000	SAFETY LIGHTS ONLY	\$ 0.00	\$ 2.56	\$ 2.56
076-0053-011-0000	SAFETY LIGHTS ONLY	\$ 0.00	\$ 2.56	\$ 2.56
076-0053-012-0000	SAFETY LIGHTS ONLY	\$ 0.00	\$ 2.56	\$ 2.56
076-0053-013-0000	SAFETY LIGHTS ONLY	\$ 0.00	\$ 2.56	\$ 2.56
076-0053-014-0000	SAFETY LIGHTS ONLY	\$ 0.00	\$ 2.56	\$ 2.56
076-0053-015-0000	SAFETY LIGHTS ONLY	\$ 0.00	\$ 2.56	\$ 2.56
076-0053-016-0000	SAFETY LIGHTS ONLY	\$ 0.00	\$ 2.56	\$ 2.56
076-0053-017-0000	SAFETY LIGHTS ONLY	\$ 0.00	\$ 2.56	\$ 2.56
076-0053-018-0000	SAFETY LIGHTS ONLY	\$ 0.00	\$ 2.56	\$ 2.56
076-0054-001-0000	SAFETY LIGHTS ONLY	\$ 0.00	\$ 2.56	\$ 2.56
076-0054-002-0000	SAFETY LIGHTS ONLY	\$ 0.00	\$ 2.56	\$ 2.56
076-0054-003-0000	SAFETY LIGHTS ONLY	\$ 0.00	\$ 2.56	\$ 2.56
076-0054-004-0000	SAFETY LIGHTS ONLY	\$ 0.00	\$ 2.56	\$ 2.56
076-0054-005-0000	SAFETY LIGHTS ONLY	\$ 0.00	\$ 2.56	\$ 2.56
076-0054-006-0000	SAFETY LIGHTS ONLY	\$ 0.00	\$ 2.56	\$ 2.56
076-0054-007-0000	SAFETY LIGHTS ONLY	\$ 0.00	\$ 2.56	\$ 2.56
076-0054-008-0000	SAFETY LIGHTS ONLY	\$ 0.00	\$ 2.56	\$ 2.56
076-0054-009-0000	SAFETY LIGHTS ONLY	\$ 0.00	\$ 2.56	\$ 2.56
076-0054-010-0000	SAFETY LIGHTS ONLY	\$ 0.00	\$ 2.56	\$ 2.56
076-0054-011-0000	SAFETY LIGHTS ONLY	\$ 0.00	\$ 2.56	\$ 2.56
076-0054-012-0000	SAFETY LIGHTS ONLY	\$ 0.00	\$ 2.56	\$ 2.56
076-0054-013-0000	SAFETY LIGHTS ONLY	\$ 0.00	\$ 2.56	\$ 2.56
076-0061-001-0000	SAFETY LIGHTS ONLY	\$ 0.00	\$ 2.56	\$ 2.56
076-0062-001-0000	SAFETY LIGHTS ONLY	\$ 0.00	\$ 2.56	\$ 2.56
076-0062-002-0000	SAFETY LIGHTS ONLY	\$ 0.00	\$ 2.56	\$ 2.56
076-0062-003-0000	SAFETY LIGHTS ONLY	\$ 0.00	\$ 2.56	\$ 2.56
076-0062-004-0000	SAFETY LIGHTS ONLY	\$ 0.00	\$ 2.56	\$ 2.56
076-0062-005-0000	SAFETY LIGHTS ONLY	\$ 0.00	\$ 2.56	\$ 2.56
076-0062-006-0000	SAFETY LIGHTS ONLY	\$ 0.00	\$ 2.56	\$ 2.56
076-0062-007-0000	SAFETY LIGHTS ONLY	\$ 0.00	\$ 2.56	\$ 2.56
076-0062-008-0000	SAFETY LIGHTS ONLY	\$ 0.00	\$ 2.56	\$ 2.56
076-0062-009-0000	SAFETY LIGHTS ONLY	\$ 0.00	\$ 2.56	\$ 2.56
076-0062-010-0000	SAFETY LIGHTS ONLY	\$ 0.00	\$ 2.56	\$ 2.56
076-0062-011-0000	SAFETY LIGHTS ONLY	\$ 0.00	\$ 2.56	\$ 2.56
076-0062-012-0000	SAFETY LIGHTS ONLY	\$ 0.00	\$ 2.56	\$ 2.56
076-0063-001-0000	SAFETY LIGHTS ONLY	\$ 0.00	\$ 2.56	\$ 2.56
076-0063-002-0000	SAFETY LIGHTS ONLY	\$ 0.00	\$ 2.56	\$ 2.56
076-0064-001-0000	SAFETY LIGHTS ONLY	\$ 0.00	\$ 2.56	\$ 2.56
076-0064-002-0000	SAFETY LIGHTS ONLY	\$ 0.00	\$ 2.56	\$ 2.56
076-0064-003-0000	SAFETY LIGHTS ONLY	\$ 0.00	\$ 2.56	\$ 2.56
076-0064-004-0000	SAFETY LIGHTS ONLY	\$ 0.00	\$ 2.56	\$ 2.56
076-0064-005-0000	SAFETY LIGHTS ONLY	\$ 0.00	\$ 2.56	\$ 2.56

ITEM 10.4.

City of Rancho Cordova
Lighting District No. 2012-1
Fiscal Year 2020-21 Assessment Roll

ATTACHMENT 2

APN	District Classification	Street Light Charge	Safety Light Charge	Total Assessment
076-0065-001-0000	SAFETY LIGHTS ONLY	\$ 0.00	\$ 2.56	\$ 2.56
076-0065-002-0000	SAFETY LIGHTS ONLY	\$ 0.00	\$ 2.56	\$ 2.56
076-0065-003-0000	SAFETY LIGHTS ONLY	\$ 0.00	\$ 2.56	\$ 2.56
076-0065-004-0000	SAFETY LIGHTS ONLY	\$ 0.00	\$ 2.56	\$ 2.56
076-0065-005-0000	SAFETY LIGHTS ONLY	\$ 0.00	\$ 2.56	\$ 2.56
076-0065-006-0000	SAFETY LIGHTS ONLY	\$ 0.00	\$ 2.56	\$ 2.56
076-0065-007-0000	SAFETY LIGHTS ONLY	\$ 0.00	\$ 2.56	\$ 2.56
076-0065-008-0000	SAFETY LIGHTS ONLY	\$ 0.00	\$ 2.56	\$ 2.56
076-0065-009-0000	SAFETY LIGHTS ONLY	\$ 0.00	\$ 2.56	\$ 2.56
076-0065-010-0000	SAFETY LIGHTS ONLY	\$ 0.00	\$ 2.56	\$ 2.56
076-0066-001-0000	SAFETY LIGHTS ONLY	\$ 0.00	\$ 2.56	\$ 2.56
076-0066-002-0000	SAFETY LIGHTS ONLY	\$ 0.00	\$ 2.56	\$ 2.56
076-0066-003-0000	SAFETY LIGHTS ONLY	\$ 0.00	\$ 2.56	\$ 2.56
076-0066-004-0000	SAFETY LIGHTS ONLY	\$ 0.00	\$ 2.56	\$ 2.56
076-0066-005-0000	SAFETY LIGHTS ONLY	\$ 0.00	\$ 2.56	\$ 2.56
076-0066-006-0000	SAFETY LIGHTS ONLY	\$ 0.00	\$ 2.56	\$ 2.56
076-0066-007-0000	SAFETY LIGHTS ONLY	\$ 0.00	\$ 2.56	\$ 2.56
076-0066-008-0000	SAFETY LIGHTS ONLY	\$ 0.00	\$ 2.56	\$ 2.56
076-0066-009-0000	SAFETY LIGHTS ONLY	\$ 0.00	\$ 2.56	\$ 2.56
076-0066-010-0000	SAFETY LIGHTS ONLY	\$ 0.00	\$ 2.56	\$ 2.56
076-0067-001-0000	SAFETY LIGHTS ONLY	\$ 0.00	\$ 2.56	\$ 2.56
076-0067-002-0000	SAFETY LIGHTS ONLY	\$ 0.00	\$ 2.56	\$ 2.56
076-0067-003-0000	SAFETY LIGHTS ONLY	\$ 0.00	\$ 2.56	\$ 2.56
076-0067-004-0000	SAFETY LIGHTS ONLY	\$ 0.00	\$ 2.56	\$ 2.56
076-0067-005-0000	SAFETY LIGHTS ONLY	\$ 0.00	\$ 2.56	\$ 2.56
076-0071-001-0000	SAFETY LIGHTS ONLY	\$ 0.00	\$ 2.56	\$ 2.56
076-0071-002-0000	SAFETY LIGHTS ONLY	\$ 0.00	\$ 2.56	\$ 2.56
076-0071-003-0000	SAFETY LIGHTS ONLY	\$ 0.00	\$ 2.56	\$ 2.56
076-0071-004-0000	SAFETY LIGHTS ONLY	\$ 0.00	\$ 2.56	\$ 2.56
076-0071-005-0000	SAFETY LIGHTS ONLY	\$ 0.00	\$ 2.56	\$ 2.56
076-0072-001-0000	SAFETY LIGHTS ONLY	\$ 0.00	\$ 2.56	\$ 2.56
076-0072-002-0000	SAFETY LIGHTS ONLY	\$ 0.00	\$ 2.56	\$ 2.56
076-0072-003-0000	SAFETY LIGHTS ONLY	\$ 0.00	\$ 2.56	\$ 2.56
076-0072-004-0000	SAFETY LIGHTS ONLY	\$ 0.00	\$ 2.56	\$ 2.56
076-0072-005-0000	SAFETY LIGHTS ONLY	\$ 0.00	\$ 2.56	\$ 2.56
076-0072-006-0000	SAFETY LIGHTS ONLY	\$ 0.00	\$ 2.56	\$ 2.56
076-0072-007-0000	SAFETY LIGHTS ONLY	\$ 0.00	\$ 2.56	\$ 2.56
076-0072-008-0000	SAFETY LIGHTS ONLY	\$ 0.00	\$ 2.56	\$ 2.56
076-0072-009-0000	SAFETY LIGHTS ONLY	\$ 0.00	\$ 2.56	\$ 2.56
076-0072-010-0000	SAFETY LIGHTS ONLY	\$ 0.00	\$ 2.56	\$ 2.56
076-0072-011-0000	SAFETY LIGHTS ONLY	\$ 0.00	\$ 2.56	\$ 2.56
076-0072-012-0000	SAFETY LIGHTS ONLY	\$ 0.00	\$ 2.56	\$ 2.56
076-0072-013-0000	SAFETY LIGHTS ONLY	\$ 0.00	\$ 2.56	\$ 2.56
076-0072-014-0000	SAFETY LIGHTS ONLY	\$ 0.00	\$ 2.56	\$ 2.56

ITEM 10.4.

City of Rancho Cordova
Lighting District No. 2012-1
Fiscal Year 2020-21 Assessment Roll

ATTACHMENT 2

APN	District Classification	Street Light Charge	Safety Light Charge	Total Assessment
076-0072-015-0000	SAFETY LIGHTS ONLY	\$ 0.00	\$ 2.56	\$ 2.56
076-0073-001-0000	SAFETY LIGHTS ONLY	\$ 0.00	\$ 2.56	\$ 2.56
076-0073-002-0000	SAFETY LIGHTS ONLY	\$ 0.00	\$ 2.56	\$ 2.56
076-0073-003-0000	SAFETY LIGHTS ONLY	\$ 0.00	\$ 2.56	\$ 2.56
076-0073-004-0000	SAFETY LIGHTS ONLY	\$ 0.00	\$ 2.56	\$ 2.56
076-0073-005-0000	SAFETY LIGHTS ONLY	\$ 0.00	\$ 2.56	\$ 2.56
076-0073-006-0000	SAFETY LIGHTS ONLY	\$ 0.00	\$ 2.56	\$ 2.56
076-0073-007-0000	RESIDENTIAL	\$ 15.32	\$ 2.56	\$ 17.88
076-0073-008-0000	SAFETY LIGHTS ONLY	\$ 0.00	\$ 2.56	\$ 2.56
076-0073-009-0000	SAFETY LIGHTS ONLY	\$ 0.00	\$ 2.56	\$ 2.56
076-0073-010-0000	SAFETY LIGHTS ONLY	\$ 0.00	\$ 2.56	\$ 2.56
076-0073-011-0000	SAFETY LIGHTS ONLY	\$ 0.00	\$ 2.56	\$ 2.56
076-0073-012-0000	SAFETY LIGHTS ONLY	\$ 0.00	\$ 2.56	\$ 2.56
076-0073-013-0000	SAFETY LIGHTS ONLY	\$ 0.00	\$ 2.56	\$ 2.56
076-0073-014-0000	SAFETY LIGHTS ONLY	\$ 0.00	\$ 2.56	\$ 2.56
076-0074-001-0000	SAFETY LIGHTS ONLY	\$ 0.00	\$ 2.56	\$ 2.56
076-0074-002-0000	SAFETY LIGHTS ONLY	\$ 0.00	\$ 2.56	\$ 2.56
076-0074-003-0000	SAFETY LIGHTS ONLY	\$ 0.00	\$ 2.56	\$ 2.56
076-0074-004-0000	SAFETY LIGHTS ONLY	\$ 0.00	\$ 2.56	\$ 2.56
076-0074-005-0000	SAFETY LIGHTS ONLY	\$ 0.00	\$ 2.56	\$ 2.56
076-0074-006-0000	SAFETY LIGHTS ONLY	\$ 0.00	\$ 2.56	\$ 2.56
076-0074-007-0000	RESIDENTIAL	\$ 15.32	\$ 2.56	\$ 17.88
076-0074-008-0000	SAFETY LIGHTS ONLY	\$ 0.00	\$ 2.56	\$ 2.56
076-0074-009-0000	SAFETY LIGHTS ONLY	\$ 0.00	\$ 2.56	\$ 2.56
076-0074-010-0000	SAFETY LIGHTS ONLY	\$ 0.00	\$ 2.56	\$ 2.56
076-0074-011-0000	SAFETY LIGHTS ONLY	\$ 0.00	\$ 2.56	\$ 2.56
076-0074-012-0000	SAFETY LIGHTS ONLY	\$ 0.00	\$ 2.56	\$ 2.56
076-0074-013-0000	SAFETY LIGHTS ONLY	\$ 0.00	\$ 2.56	\$ 2.56
076-0074-014-0000	SAFETY LIGHTS ONLY	\$ 0.00	\$ 2.56	\$ 2.56
076-0074-015-0000	SAFETY LIGHTS ONLY	\$ 0.00	\$ 2.56	\$ 2.56
076-0074-016-0000	SAFETY LIGHTS ONLY	\$ 0.00	\$ 2.56	\$ 2.56
076-0074-017-0000	SAFETY LIGHTS ONLY	\$ 0.00	\$ 2.56	\$ 2.56
076-0081-001-0000	SAFETY LIGHTS ONLY	\$ 0.00	\$ 2.56	\$ 2.56
076-0081-002-0000	SAFETY LIGHTS ONLY	\$ 0.00	\$ 2.56	\$ 2.56
076-0081-003-0000	SAFETY LIGHTS ONLY	\$ 0.00	\$ 2.56	\$ 2.56
076-0081-004-0000	SAFETY LIGHTS ONLY	\$ 0.00	\$ 2.56	\$ 2.56
076-0081-005-0000	SAFETY LIGHTS ONLY	\$ 0.00	\$ 2.56	\$ 2.56
076-0081-006-0000	SAFETY LIGHTS ONLY	\$ 0.00	\$ 2.56	\$ 2.56
076-0081-007-0000	SAFETY LIGHTS ONLY	\$ 0.00	\$ 2.56	\$ 2.56
076-0081-008-0000	SAFETY LIGHTS ONLY	\$ 0.00	\$ 2.56	\$ 2.56
076-0082-001-0000	SAFETY LIGHTS ONLY	\$ 0.00	\$ 2.56	\$ 2.56
076-0082-002-0000	SAFETY LIGHTS ONLY	\$ 0.00	\$ 2.56	\$ 2.56
076-0082-003-0000	SAFETY LIGHTS ONLY	\$ 0.00	\$ 2.56	\$ 2.56
076-0082-004-0000	SAFETY LIGHTS ONLY	\$ 0.00	\$ 2.56	\$ 2.56

ITEM 10.4.

City of Rancho Cordova
Lighting District No. 2012-1
Fiscal Year 2020-21 Assessment Roll

ATTACHMENT 2

APN	District Classification	Street Light Charge	Safety Light Charge	Total Assessment
076-0082-005-0000	SAFETY LIGHTS ONLY	\$ 0.00	\$ 2.56	\$ 2.56
076-0082-006-0000	SAFETY LIGHTS ONLY	\$ 0.00	\$ 2.56	\$ 2.56
076-0082-007-0000	SAFETY LIGHTS ONLY	\$ 0.00	\$ 2.56	\$ 2.56
076-0082-008-0000	SAFETY LIGHTS ONLY	\$ 0.00	\$ 2.56	\$ 2.56
076-0083-001-0000	SAFETY LIGHTS ONLY	\$ 0.00	\$ 2.56	\$ 2.56
076-0083-002-0000	SAFETY LIGHTS ONLY	\$ 0.00	\$ 2.56	\$ 2.56
076-0083-003-0000	SAFETY LIGHTS ONLY	\$ 0.00	\$ 2.56	\$ 2.56
076-0083-004-0000	SAFETY LIGHTS ONLY	\$ 0.00	\$ 2.56	\$ 2.56
076-0083-005-0000	SAFETY LIGHTS ONLY	\$ 0.00	\$ 2.56	\$ 2.56
076-0083-006-0000	SAFETY LIGHTS ONLY	\$ 0.00	\$ 2.56	\$ 2.56
076-0083-007-0000	SAFETY LIGHTS ONLY	\$ 0.00	\$ 2.56	\$ 2.56
076-0083-008-0000	SAFETY LIGHTS ONLY	\$ 0.00	\$ 2.56	\$ 2.56
076-0083-009-0000	SAFETY LIGHTS ONLY	\$ 0.00	\$ 2.56	\$ 2.56
076-0083-010-0000	SAFETY LIGHTS ONLY	\$ 0.00	\$ 2.56	\$ 2.56
076-0083-011-0000	SAFETY LIGHTS ONLY	\$ 0.00	\$ 2.56	\$ 2.56
076-0083-012-0000	SAFETY LIGHTS ONLY	\$ 0.00	\$ 2.56	\$ 2.56
076-0083-016-0000	SAFETY LIGHTS ONLY	\$ 0.00	\$ 2.56	\$ 2.56
076-0083-017-0000	SAFETY LIGHTS ONLY	\$ 0.00	\$ 2.56	\$ 2.56
076-0083-018-0000	SAFETY LIGHTS ONLY	\$ 0.00	\$ 2.56	\$ 2.56
076-0083-019-0000	SAFETY LIGHTS ONLY	\$ 0.00	\$ 2.56	\$ 2.56
076-0083-020-0000	SAFETY LIGHTS ONLY	\$ 0.00	\$ 2.56	\$ 2.56
076-0083-023-0000	SAFETY LIGHTS ONLY	\$ 0.00	\$ 2.56	\$ 2.56
076-0091-001-0000	SAFETY LIGHTS ONLY	\$ 0.00	\$ 2.56	\$ 2.56
076-0091-002-0000	SAFETY LIGHTS ONLY	\$ 0.00	\$ 2.56	\$ 2.56
076-0091-003-0000	SAFETY LIGHTS ONLY	\$ 0.00	\$ 2.56	\$ 2.56
076-0091-004-0000	SAFETY LIGHTS ONLY	\$ 0.00	\$ 2.56	\$ 2.56
076-0091-005-0000	SAFETY LIGHTS ONLY	\$ 0.00	\$ 2.56	\$ 2.56
076-0091-006-0000	SAFETY LIGHTS ONLY	\$ 0.00	\$ 2.56	\$ 2.56
076-0091-007-0000	SAFETY LIGHTS ONLY	\$ 0.00	\$ 2.56	\$ 2.56
076-0091-008-0000	SAFETY LIGHTS ONLY	\$ 0.00	\$ 2.56	\$ 2.56
076-0091-009-0000	SAFETY LIGHTS ONLY	\$ 0.00	\$ 2.56	\$ 2.56
076-0091-010-0000	SAFETY LIGHTS ONLY	\$ 0.00	\$ 2.56	\$ 2.56
076-0091-011-0000	SAFETY LIGHTS ONLY	\$ 0.00	\$ 2.56	\$ 2.56
076-0091-012-0000	SAFETY LIGHTS ONLY	\$ 0.00	\$ 2.56	\$ 2.56
076-0091-013-0000	SAFETY LIGHTS ONLY	\$ 0.00	\$ 2.56	\$ 2.56
076-0091-014-0000	SAFETY LIGHTS ONLY	\$ 0.00	\$ 2.56	\$ 2.56
076-0091-015-0000	SAFETY LIGHTS ONLY	\$ 0.00	\$ 2.56	\$ 2.56
076-0091-016-0000	SAFETY LIGHTS ONLY	\$ 0.00	\$ 2.56	\$ 2.56
076-0091-017-0000	SAFETY LIGHTS ONLY	\$ 0.00	\$ 2.56	\$ 2.56
076-0091-018-0000	SAFETY LIGHTS ONLY	\$ 0.00	\$ 2.56	\$ 2.56
076-0091-019-0000	SAFETY LIGHTS ONLY	\$ 0.00	\$ 2.56	\$ 2.56
076-0091-020-0000	SAFETY LIGHTS ONLY	\$ 0.00	\$ 2.56	\$ 2.56
076-0091-021-0000	SAFETY LIGHTS ONLY	\$ 0.00	\$ 2.56	\$ 2.56
076-0091-022-0000	SAFETY LIGHTS ONLY	\$ 0.00	\$ 2.56	\$ 2.56

ITEM 10.4.

City of Rancho Cordova
Lighting District No. 2012-1
Fiscal Year 2020-21 Assessment Roll

ATTACHMENT 2

APN	District Classification	Street Light Charge	Safety Light Charge	Total Assessment
076-0091-023-0000	SAFETY LIGHTS ONLY	\$ 0.00	\$ 2.56	\$ 2.56
076-0092-001-0000	SAFETY LIGHTS ONLY	\$ 0.00	\$ 2.56	\$ 2.56
076-0092-002-0000	SAFETY LIGHTS ONLY	\$ 0.00	\$ 2.56	\$ 2.56
076-0092-003-0000	SAFETY LIGHTS ONLY	\$ 0.00	\$ 2.56	\$ 2.56
076-0092-004-0000	SAFETY LIGHTS ONLY	\$ 0.00	\$ 2.56	\$ 2.56
076-0092-005-0000	SAFETY LIGHTS ONLY	\$ 0.00	\$ 2.56	\$ 2.56
076-0092-006-0000	SAFETY LIGHTS ONLY	\$ 0.00	\$ 2.56	\$ 2.56
076-0092-007-0000	SAFETY LIGHTS ONLY	\$ 0.00	\$ 2.56	\$ 2.56
076-0092-008-0000	SAFETY LIGHTS ONLY	\$ 0.00	\$ 2.56	\$ 2.56
076-0092-009-0000	SAFETY LIGHTS ONLY	\$ 0.00	\$ 2.56	\$ 2.56
076-0092-010-0000	SAFETY LIGHTS ONLY	\$ 0.00	\$ 2.56	\$ 2.56
076-0092-011-0000	SAFETY LIGHTS ONLY	\$ 0.00	\$ 2.56	\$ 2.56
076-0092-012-0000	SAFETY LIGHTS ONLY	\$ 0.00	\$ 2.56	\$ 2.56
076-0092-013-0000	SAFETY LIGHTS ONLY	\$ 0.00	\$ 2.56	\$ 2.56
076-0092-014-0000	SAFETY LIGHTS ONLY	\$ 0.00	\$ 2.56	\$ 2.56
076-0092-015-0000	SAFETY LIGHTS ONLY	\$ 0.00	\$ 2.56	\$ 2.56
076-0093-001-0000	SAFETY LIGHTS ONLY	\$ 0.00	\$ 2.56	\$ 2.56
076-0093-002-0000	SAFETY LIGHTS ONLY	\$ 0.00	\$ 2.56	\$ 2.56
076-0093-003-0000	SAFETY LIGHTS ONLY	\$ 0.00	\$ 2.56	\$ 2.56
076-0093-004-0000	SAFETY LIGHTS ONLY	\$ 0.00	\$ 2.56	\$ 2.56
076-0093-005-0000	SAFETY LIGHTS ONLY	\$ 0.00	\$ 2.56	\$ 2.56
076-0093-006-0000	SAFETY LIGHTS ONLY	\$ 0.00	\$ 2.56	\$ 2.56
076-0093-007-0000	SAFETY LIGHTS ONLY	\$ 0.00	\$ 2.56	\$ 2.56
076-0093-008-0000	SAFETY LIGHTS ONLY	\$ 0.00	\$ 2.56	\$ 2.56
076-0093-009-0000	SAFETY LIGHTS ONLY	\$ 0.00	\$ 2.56	\$ 2.56
076-0093-010-0000	SAFETY LIGHTS ONLY	\$ 0.00	\$ 2.56	\$ 2.56
076-0093-011-0000	SAFETY LIGHTS ONLY	\$ 0.00	\$ 2.56	\$ 2.56
076-0093-012-0000	SAFETY LIGHTS ONLY	\$ 0.00	\$ 2.56	\$ 2.56
076-0093-013-0000	SAFETY LIGHTS ONLY	\$ 0.00	\$ 2.56	\$ 2.56
076-0093-014-0000	SAFETY LIGHTS ONLY	\$ 0.00	\$ 2.56	\$ 2.56
076-0093-015-0000	SAFETY LIGHTS ONLY	\$ 0.00	\$ 2.56	\$ 2.56
076-0093-016-0000	SAFETY LIGHTS ONLY	\$ 0.00	\$ 2.56	\$ 2.56
076-0093-017-0000	SAFETY LIGHTS ONLY	\$ 0.00	\$ 2.56	\$ 2.56
076-0093-018-0000	SAFETY LIGHTS ONLY	\$ 0.00	\$ 2.56	\$ 2.56
076-0093-019-0000	SAFETY LIGHTS ONLY	\$ 0.00	\$ 2.56	\$ 2.56
076-0093-020-0000	SAFETY LIGHTS ONLY	\$ 0.00	\$ 2.56	\$ 2.56
076-0093-021-0000	SAFETY LIGHTS ONLY	\$ 0.00	\$ 2.56	\$ 2.56
076-0093-022-0000	SAFETY LIGHTS ONLY	\$ 0.00	\$ 2.56	\$ 2.56
076-0093-023-0000	SAFETY LIGHTS ONLY	\$ 0.00	\$ 2.56	\$ 2.56
076-0093-024-0000	SAFETY LIGHTS ONLY	\$ 0.00	\$ 2.56	\$ 2.56
076-0093-025-0000	SAFETY LIGHTS ONLY	\$ 0.00	\$ 2.56	\$ 2.56
076-0093-026-0000	SAFETY LIGHTS ONLY	\$ 0.00	\$ 2.56	\$ 2.56
076-0093-027-0000	SAFETY LIGHTS ONLY	\$ 0.00	\$ 2.56	\$ 2.56
076-0093-028-0000	SAFETY LIGHTS ONLY	\$ 0.00	\$ 2.56	\$ 2.56

ITEM 10.4.

City of Rancho Cordova
Lighting District No. 2012-1
Fiscal Year 2020-21 Assessment Roll

ATTACHMENT 2

APN	District Classification	Street Light Charge	Safety Light Charge	Total Assessment
076-0093-029-0000	SAFETY LIGHTS ONLY	\$ 0.00	\$ 2.56	\$ 2.56
076-0093-030-0000	SAFETY LIGHTS ONLY	\$ 0.00	\$ 2.56	\$ 2.56
076-0093-031-0000	SAFETY LIGHTS ONLY	\$ 0.00	\$ 2.56	\$ 2.56
076-0101-001-0000	SAFETY LIGHTS ONLY	\$ 0.00	\$ 2.56	\$ 2.56
076-0101-002-0000	SAFETY LIGHTS ONLY	\$ 0.00	\$ 2.56	\$ 2.56
076-0101-003-0000	SAFETY LIGHTS ONLY	\$ 0.00	\$ 2.56	\$ 2.56
076-0101-004-0000	SAFETY LIGHTS ONLY	\$ 0.00	\$ 2.56	\$ 2.56
076-0101-005-0000	SAFETY LIGHTS ONLY	\$ 0.00	\$ 2.56	\$ 2.56
076-0101-006-0000	SAFETY LIGHTS ONLY	\$ 0.00	\$ 2.56	\$ 2.56
076-0101-007-0000	SAFETY LIGHTS ONLY	\$ 0.00	\$ 2.56	\$ 2.56
076-0101-008-0000	SAFETY LIGHTS ONLY	\$ 0.00	\$ 2.56	\$ 2.56
076-0101-009-0000	SAFETY LIGHTS ONLY	\$ 0.00	\$ 2.56	\$ 2.56
076-0101-010-0000	SAFETY LIGHTS ONLY	\$ 0.00	\$ 2.56	\$ 2.56
076-0101-011-0000	SAFETY LIGHTS ONLY	\$ 0.00	\$ 2.56	\$ 2.56
076-0101-012-0000	SAFETY LIGHTS ONLY	\$ 0.00	\$ 2.56	\$ 2.56
076-0101-013-0000	SAFETY LIGHTS ONLY	\$ 0.00	\$ 2.56	\$ 2.56
076-0101-014-0000	SAFETY LIGHTS ONLY	\$ 0.00	\$ 2.56	\$ 2.56
076-0101-015-0000	SAFETY LIGHTS ONLY	\$ 0.00	\$ 2.56	\$ 2.56
076-0101-016-0000	SAFETY LIGHTS ONLY	\$ 0.00	\$ 2.56	\$ 2.56
076-0101-017-0000	SAFETY LIGHTS ONLY	\$ 0.00	\$ 2.56	\$ 2.56
076-0101-018-0000	SAFETY LIGHTS ONLY	\$ 0.00	\$ 2.56	\$ 2.56
076-0101-019-0000	SAFETY LIGHTS ONLY	\$ 0.00	\$ 2.56	\$ 2.56
076-0101-020-0000	SAFETY LIGHTS ONLY	\$ 0.00	\$ 2.56	\$ 2.56
076-0101-021-0000	SAFETY LIGHTS ONLY	\$ 0.00	\$ 2.56	\$ 2.56
076-0101-022-0000	SAFETY LIGHTS ONLY	\$ 0.00	\$ 2.56	\$ 2.56
076-0101-023-0000	SAFETY LIGHTS ONLY	\$ 0.00	\$ 2.56	\$ 2.56
076-0101-024-0000	SAFETY LIGHTS ONLY	\$ 0.00	\$ 2.56	\$ 2.56
076-0101-025-0000	SAFETY LIGHTS ONLY	\$ 0.00	\$ 2.56	\$ 2.56
076-0101-026-0000	SAFETY LIGHTS ONLY	\$ 0.00	\$ 2.56	\$ 2.56
076-0101-027-0000	SAFETY LIGHTS ONLY	\$ 0.00	\$ 2.56	\$ 2.56
076-0101-028-0000	SAFETY LIGHTS ONLY	\$ 0.00	\$ 2.56	\$ 2.56
076-0101-029-0000	SAFETY LIGHTS ONLY	\$ 0.00	\$ 2.56	\$ 2.56
076-0101-030-0000	SAFETY LIGHTS ONLY	\$ 0.00	\$ 2.56	\$ 2.56
076-0101-031-0000	SAFETY LIGHTS ONLY	\$ 0.00	\$ 2.56	\$ 2.56
076-0101-032-0000	SAFETY LIGHTS ONLY	\$ 0.00	\$ 2.56	\$ 2.56
076-0101-033-0000	SAFETY LIGHTS ONLY	\$ 0.00	\$ 2.56	\$ 2.56
076-0101-034-0000	SAFETY LIGHTS ONLY	\$ 0.00	\$ 2.56	\$ 2.56
076-0101-036-0000	SAFETY LIGHTS ONLY	\$ 0.00	\$ 2.56	\$ 2.56
076-0102-001-0000	SAFETY LIGHTS ONLY	\$ 0.00	\$ 2.56	\$ 2.56
076-0102-002-0000	SAFETY LIGHTS ONLY	\$ 0.00	\$ 2.56	\$ 2.56
076-0102-003-0000	SAFETY LIGHTS ONLY	\$ 0.00	\$ 2.56	\$ 2.56
076-0102-004-0000	SAFETY LIGHTS ONLY	\$ 0.00	\$ 2.56	\$ 2.56
076-0102-005-0000	SAFETY LIGHTS ONLY	\$ 0.00	\$ 2.56	\$ 2.56
076-0102-006-0000	SAFETY LIGHTS ONLY	\$ 0.00	\$ 2.56	\$ 2.56

ITEM 10.4.

City of Rancho Cordova
Lighting District No. 2012-1
Fiscal Year 2020-21 Assessment Roll

ATTACHMENT 2

APN	District Classification	Street Light Charge	Safety Light Charge	Total Assessment
076-0102-007-0000	SAFETY LIGHTS ONLY	\$ 0.00	\$ 2.56	\$ 2.56
076-0102-008-0000	SAFETY LIGHTS ONLY	\$ 0.00	\$ 2.56	\$ 2.56
076-0102-009-0000	SAFETY LIGHTS ONLY	\$ 0.00	\$ 2.56	\$ 2.56
076-0102-010-0000	SAFETY LIGHTS ONLY	\$ 0.00	\$ 2.56	\$ 2.56
076-0102-011-0000	SAFETY LIGHTS ONLY	\$ 0.00	\$ 2.56	\$ 2.56
076-0102-012-0000	SAFETY LIGHTS ONLY	\$ 0.00	\$ 2.56	\$ 2.56
076-0102-013-0000	SAFETY LIGHTS ONLY	\$ 0.00	\$ 2.56	\$ 2.56
076-0102-014-0000	SAFETY LIGHTS ONLY	\$ 0.00	\$ 2.56	\$ 2.56
076-0102-015-0000	SAFETY LIGHTS ONLY	\$ 0.00	\$ 2.56	\$ 2.56
076-0102-016-0000	SAFETY LIGHTS ONLY	\$ 0.00	\$ 2.56	\$ 2.56
076-0102-017-0000	SAFETY LIGHTS ONLY	\$ 0.00	\$ 2.56	\$ 2.56
076-0102-018-0000	SAFETY LIGHTS ONLY	\$ 0.00	\$ 2.56	\$ 2.56
076-0102-019-0000	SAFETY LIGHTS ONLY	\$ 0.00	\$ 2.56	\$ 2.56
076-0103-001-0000	SAFETY LIGHTS ONLY	\$ 0.00	\$ 2.56	\$ 2.56
076-0103-002-0000	SAFETY LIGHTS ONLY	\$ 0.00	\$ 2.56	\$ 2.56
076-0103-003-0000	SAFETY LIGHTS ONLY	\$ 0.00	\$ 2.56	\$ 2.56
076-0103-004-0000	SAFETY LIGHTS ONLY	\$ 0.00	\$ 2.56	\$ 2.56
076-0103-005-0000	SAFETY LIGHTS ONLY	\$ 0.00	\$ 2.56	\$ 2.56
076-0103-006-0000	SAFETY LIGHTS ONLY	\$ 0.00	\$ 2.56	\$ 2.56
076-0103-007-0000	SAFETY LIGHTS ONLY	\$ 0.00	\$ 2.56	\$ 2.56
076-0103-008-0000	SAFETY LIGHTS ONLY	\$ 0.00	\$ 2.56	\$ 2.56
076-0103-009-0000	SAFETY LIGHTS ONLY	\$ 0.00	\$ 2.56	\$ 2.56
076-0103-010-0000	SAFETY LIGHTS ONLY	\$ 0.00	\$ 2.56	\$ 2.56
076-0103-011-0000	SAFETY LIGHTS ONLY	\$ 0.00	\$ 2.56	\$ 2.56
076-0103-012-0000	SAFETY LIGHTS ONLY	\$ 0.00	\$ 2.56	\$ 2.56
076-0103-013-0000	SAFETY LIGHTS ONLY	\$ 0.00	\$ 2.56	\$ 2.56
076-0103-014-0000	SAFETY LIGHTS ONLY	\$ 0.00	\$ 2.56	\$ 2.56
076-0103-015-0000	SAFETY LIGHTS ONLY	\$ 0.00	\$ 2.56	\$ 2.56
076-0103-016-0000	SAFETY LIGHTS ONLY	\$ 0.00	\$ 2.56	\$ 2.56
076-0103-017-0000	SAFETY LIGHTS ONLY	\$ 0.00	\$ 2.56	\$ 2.56
076-0103-018-0000	SAFETY LIGHTS ONLY	\$ 0.00	\$ 2.56	\$ 2.56
076-0103-019-0000	SAFETY LIGHTS ONLY	\$ 0.00	\$ 2.56	\$ 2.56
076-0103-020-0000	SAFETY LIGHTS ONLY	\$ 0.00	\$ 2.56	\$ 2.56
076-0111-001-0000	SAFETY LIGHTS ONLY	\$ 0.00	\$ 2.56	\$ 2.56
076-0111-002-0000	SAFETY LIGHTS ONLY	\$ 0.00	\$ 2.56	\$ 2.56
076-0111-003-0000	SAFETY LIGHTS ONLY	\$ 0.00	\$ 2.56	\$ 2.56
076-0111-004-0000	SAFETY LIGHTS ONLY	\$ 0.00	\$ 2.56	\$ 2.56
076-0111-005-0000	SAFETY LIGHTS ONLY	\$ 0.00	\$ 2.56	\$ 2.56
076-0111-006-0000	SAFETY LIGHTS ONLY	\$ 0.00	\$ 2.56	\$ 2.56
076-0111-007-0000	SAFETY LIGHTS ONLY	\$ 0.00	\$ 2.56	\$ 2.56
076-0111-008-0000	SAFETY LIGHTS ONLY	\$ 0.00	\$ 2.56	\$ 2.56
076-0111-009-0000	SAFETY LIGHTS ONLY	\$ 0.00	\$ 2.56	\$ 2.56
076-0111-010-0000	SAFETY LIGHTS ONLY	\$ 0.00	\$ 2.56	\$ 2.56
076-0111-011-0000	SAFETY LIGHTS ONLY	\$ 0.00	\$ 2.56	\$ 2.56

ITEM 10.4.

City of Rancho Cordova
Lighting District No. 2012-1
Fiscal Year 2020-21 Assessment Roll

ATTACHMENT 2

APN	District Classification	Street Light Charge	Safety Light Charge	Total Assessment
076-0111-012-0000	SAFETY LIGHTS ONLY	\$ 0.00	\$ 2.56	\$ 2.56
076-0111-013-0000	SAFETY LIGHTS ONLY	\$ 0.00	\$ 2.56	\$ 2.56
076-0111-014-0000	SAFETY LIGHTS ONLY	\$ 0.00	\$ 2.56	\$ 2.56
076-0111-015-0000	SAFETY LIGHTS ONLY	\$ 0.00	\$ 2.56	\$ 2.56
076-0111-016-0000	SAFETY LIGHTS ONLY	\$ 0.00	\$ 2.56	\$ 2.56
076-0111-017-0000	SAFETY LIGHTS ONLY	\$ 0.00	\$ 2.56	\$ 2.56
076-0111-018-0000	SAFETY LIGHTS ONLY	\$ 0.00	\$ 2.56	\$ 2.56
076-0112-001-0000	SAFETY LIGHTS ONLY	\$ 0.00	\$ 2.56	\$ 2.56
076-0112-002-0000	SAFETY LIGHTS ONLY	\$ 0.00	\$ 2.56	\$ 2.56
076-0112-003-0000	SAFETY LIGHTS ONLY	\$ 0.00	\$ 2.56	\$ 2.56
076-0112-004-0000	SAFETY LIGHTS ONLY	\$ 0.00	\$ 2.56	\$ 2.56
076-0112-005-0000	SAFETY LIGHTS ONLY	\$ 0.00	\$ 2.56	\$ 2.56
076-0112-006-0000	SAFETY LIGHTS ONLY	\$ 0.00	\$ 2.56	\$ 2.56
076-0112-007-0000	SAFETY LIGHTS ONLY	\$ 0.00	\$ 2.56	\$ 2.56
076-0112-008-0000	SAFETY LIGHTS ONLY	\$ 0.00	\$ 2.56	\$ 2.56
076-0112-009-0000	SAFETY LIGHTS ONLY	\$ 0.00	\$ 2.56	\$ 2.56
076-0112-010-0000	SAFETY LIGHTS ONLY	\$ 0.00	\$ 2.56	\$ 2.56
076-0112-011-0000	SAFETY LIGHTS ONLY	\$ 0.00	\$ 2.56	\$ 2.56
076-0112-012-0000	SAFETY LIGHTS ONLY	\$ 0.00	\$ 2.56	\$ 2.56
076-0112-013-0000	SAFETY LIGHTS ONLY	\$ 0.00	\$ 2.56	\$ 2.56
076-0112-014-0000	SAFETY LIGHTS ONLY	\$ 0.00	\$ 2.56	\$ 2.56
076-0112-015-0000	SAFETY LIGHTS ONLY	\$ 0.00	\$ 2.56	\$ 2.56
076-0112-017-0000	SAFETY LIGHTS ONLY	\$ 0.00	\$ 2.56	\$ 2.56
076-0112-018-0000	SAFETY LIGHTS ONLY	\$ 0.00	\$ 2.56	\$ 2.56
076-0121-001-0000	SAFETY LIGHTS ONLY	\$ 0.00	\$ 2.56	\$ 2.56
076-0121-002-0000	SAFETY LIGHTS ONLY	\$ 0.00	\$ 2.56	\$ 2.56
076-0121-003-0000	SAFETY LIGHTS ONLY	\$ 0.00	\$ 2.56	\$ 2.56
076-0121-004-0000	SAFETY LIGHTS ONLY	\$ 0.00	\$ 2.56	\$ 2.56
076-0121-005-0000	SAFETY LIGHTS ONLY	\$ 0.00	\$ 2.56	\$ 2.56
076-0121-006-0000	SAFETY LIGHTS ONLY	\$ 0.00	\$ 2.56	\$ 2.56
076-0121-007-0000	SAFETY LIGHTS ONLY	\$ 0.00	\$ 2.56	\$ 2.56
076-0121-008-0000	SAFETY LIGHTS ONLY	\$ 0.00	\$ 2.56	\$ 2.56
076-0121-009-0000	SAFETY LIGHTS ONLY	\$ 0.00	\$ 2.56	\$ 2.56
076-0121-010-0000	RESIDENTIAL	\$ 15.32	\$ 2.56	\$ 17.88
076-0121-011-0000	SAFETY LIGHTS ONLY	\$ 0.00	\$ 2.56	\$ 2.56
076-0121-012-0000	SAFETY LIGHTS ONLY	\$ 0.00	\$ 2.56	\$ 2.56
076-0121-013-0000	SAFETY LIGHTS ONLY	\$ 0.00	\$ 2.56	\$ 2.56
076-0121-014-0000	SAFETY LIGHTS ONLY	\$ 0.00	\$ 2.56	\$ 2.56
076-0121-015-0000	SAFETY LIGHTS ONLY	\$ 0.00	\$ 2.56	\$ 2.56
076-0121-016-0000	SAFETY LIGHTS ONLY	\$ 0.00	\$ 2.56	\$ 2.56
076-0121-017-0000	SAFETY LIGHTS ONLY	\$ 0.00	\$ 2.56	\$ 2.56
076-0122-001-0000	SAFETY LIGHTS ONLY	\$ 0.00	\$ 2.56	\$ 2.56
076-0122-002-0000	SAFETY LIGHTS ONLY	\$ 0.00	\$ 2.56	\$ 2.56
076-0122-003-0000	SAFETY LIGHTS ONLY	\$ 0.00	\$ 2.56	\$ 2.56

ITEM 10.4.

City of Rancho Cordova
Lighting District No. 2012-1
Fiscal Year 2020-21 Assessment Roll

ATTACHMENT 2

APN	District Classification	Street Light Charge	Safety Light Charge	Total Assessment
076-0122-004-0000	SAFETY LIGHTS ONLY	\$ 0.00	\$ 2.56	\$ 2.56
076-0122-005-0000	SAFETY LIGHTS ONLY	\$ 0.00	\$ 2.56	\$ 2.56
076-0122-006-0000	SAFETY LIGHTS ONLY	\$ 0.00	\$ 2.56	\$ 2.56
076-0122-007-0000	SAFETY LIGHTS ONLY	\$ 0.00	\$ 2.56	\$ 2.56
076-0122-008-0000	SAFETY LIGHTS ONLY	\$ 0.00	\$ 2.56	\$ 2.56
076-0122-009-0000	SAFETY LIGHTS ONLY	\$ 0.00	\$ 2.56	\$ 2.56
076-0122-010-0000	SAFETY LIGHTS ONLY	\$ 0.00	\$ 2.56	\$ 2.56
076-0122-011-0000	SAFETY LIGHTS ONLY	\$ 0.00	\$ 2.56	\$ 2.56
076-0122-012-0000	SAFETY LIGHTS ONLY	\$ 0.00	\$ 2.56	\$ 2.56
076-0122-013-0000	SAFETY LIGHTS ONLY	\$ 0.00	\$ 2.56	\$ 2.56
076-0131-001-0000	SAFETY LIGHTS ONLY	\$ 0.00	\$ 2.56	\$ 2.56
076-0131-002-0000	SAFETY LIGHTS ONLY	\$ 0.00	\$ 2.56	\$ 2.56
076-0131-003-0000	SAFETY LIGHTS ONLY	\$ 0.00	\$ 2.56	\$ 2.56
076-0131-004-0000	SAFETY LIGHTS ONLY	\$ 0.00	\$ 2.56	\$ 2.56
076-0131-005-0000	SAFETY LIGHTS ONLY	\$ 0.00	\$ 2.56	\$ 2.56
076-0131-006-0000	SAFETY LIGHTS ONLY	\$ 0.00	\$ 2.56	\$ 2.56
076-0131-007-0000	SAFETY LIGHTS ONLY	\$ 0.00	\$ 2.56	\$ 2.56
076-0131-008-0000	SAFETY LIGHTS ONLY	\$ 0.00	\$ 2.56	\$ 2.56
076-0131-009-0000	SAFETY LIGHTS ONLY	\$ 0.00	\$ 2.56	\$ 2.56
076-0131-010-0000	SAFETY LIGHTS ONLY	\$ 0.00	\$ 2.56	\$ 2.56
076-0131-011-0000	SAFETY LIGHTS ONLY	\$ 0.00	\$ 2.56	\$ 2.56
076-0131-012-0000	SAFETY LIGHTS ONLY	\$ 0.00	\$ 2.56	\$ 2.56
076-0131-013-0000	SAFETY LIGHTS ONLY	\$ 0.00	\$ 2.56	\$ 2.56
076-0131-014-0000	SAFETY LIGHTS ONLY	\$ 0.00	\$ 2.56	\$ 2.56
076-0131-015-0000	SAFETY LIGHTS ONLY	\$ 0.00	\$ 2.56	\$ 2.56
076-0131-016-0000	SAFETY LIGHTS ONLY	\$ 0.00	\$ 2.56	\$ 2.56
076-0131-017-0000	SAFETY LIGHTS ONLY	\$ 0.00	\$ 2.56	\$ 2.56
076-0131-018-0000	SAFETY LIGHTS ONLY	\$ 0.00	\$ 2.56	\$ 2.56
076-0131-019-0000	SAFETY LIGHTS ONLY	\$ 0.00	\$ 2.56	\$ 2.56
076-0131-020-0000	SAFETY LIGHTS ONLY	\$ 0.00	\$ 2.56	\$ 2.56
076-0131-021-0000	SAFETY LIGHTS ONLY	\$ 0.00	\$ 2.56	\$ 2.56
076-0131-022-0000	SAFETY LIGHTS ONLY	\$ 0.00	\$ 2.56	\$ 2.56
076-0132-001-0000	SAFETY LIGHTS ONLY	\$ 0.00	\$ 2.56	\$ 2.56
076-0132-002-0000	SAFETY LIGHTS ONLY	\$ 0.00	\$ 2.56	\$ 2.56
076-0132-003-0000	SAFETY LIGHTS ONLY	\$ 0.00	\$ 2.56	\$ 2.56
076-0132-004-0000	SAFETY LIGHTS ONLY	\$ 0.00	\$ 2.56	\$ 2.56
076-0132-005-0000	SAFETY LIGHTS ONLY	\$ 0.00	\$ 2.56	\$ 2.56
076-0132-006-0000	SAFETY LIGHTS ONLY	\$ 0.00	\$ 2.56	\$ 2.56
076-0132-007-0000	SAFETY LIGHTS ONLY	\$ 0.00	\$ 2.56	\$ 2.56
076-0132-008-0000	SAFETY LIGHTS ONLY	\$ 0.00	\$ 2.56	\$ 2.56
076-0132-009-0000	SAFETY LIGHTS ONLY	\$ 0.00	\$ 2.56	\$ 2.56
076-0132-010-0000	SAFETY LIGHTS ONLY	\$ 0.00	\$ 2.56	\$ 2.56
076-0132-011-0000	SAFETY LIGHTS ONLY	\$ 0.00	\$ 2.56	\$ 2.56
076-0132-012-0000	SAFETY LIGHTS ONLY	\$ 0.00	\$ 2.56	\$ 2.56

ITEM 10.4.

City of Rancho Cordova
Lighting District No. 2012-1
Fiscal Year 2020-21 Assessment Roll

ATTACHMENT 2

APN	District Classification	Street Light Charge	Safety Light Charge	Total Assessment
076-0133-001-0000	SAFETY LIGHTS ONLY	\$ 0.00	\$ 2.56	\$ 2.56
076-0133-002-0000	SAFETY LIGHTS ONLY	\$ 0.00	\$ 2.56	\$ 2.56
076-0133-003-0000	SAFETY LIGHTS ONLY	\$ 0.00	\$ 2.56	\$ 2.56
076-0133-004-0000	SAFETY LIGHTS ONLY	\$ 0.00	\$ 2.56	\$ 2.56
076-0133-005-0000	SAFETY LIGHTS ONLY	\$ 0.00	\$ 2.56	\$ 2.56
076-0133-006-0000	SAFETY LIGHTS ONLY	\$ 0.00	\$ 2.56	\$ 2.56
076-0133-007-0000	SAFETY LIGHTS ONLY	\$ 0.00	\$ 2.56	\$ 2.56
076-0133-008-0000	SAFETY LIGHTS ONLY	\$ 0.00	\$ 2.56	\$ 2.56
076-0133-009-0000	SAFETY LIGHTS ONLY	\$ 0.00	\$ 2.56	\$ 2.56
076-0133-010-0000	SAFETY LIGHTS ONLY	\$ 0.00	\$ 2.56	\$ 2.56
076-0133-011-0000	SAFETY LIGHTS ONLY	\$ 0.00	\$ 2.56	\$ 2.56
076-0133-012-0000	SAFETY LIGHTS ONLY	\$ 0.00	\$ 2.56	\$ 2.56
076-0133-013-0000	SAFETY LIGHTS ONLY	\$ 0.00	\$ 2.56	\$ 2.56
076-0133-014-0000	SAFETY LIGHTS ONLY	\$ 0.00	\$ 2.56	\$ 2.56
076-0133-015-0000	SAFETY LIGHTS ONLY	\$ 0.00	\$ 2.56	\$ 2.56
076-0134-001-0000	SAFETY LIGHTS ONLY	\$ 0.00	\$ 2.56	\$ 2.56
076-0134-002-0000	SAFETY LIGHTS ONLY	\$ 0.00	\$ 2.56	\$ 2.56
076-0134-003-0000	SAFETY LIGHTS ONLY	\$ 0.00	\$ 2.56	\$ 2.56
076-0134-004-0000	SAFETY LIGHTS ONLY	\$ 0.00	\$ 2.56	\$ 2.56
076-0135-001-0000	SAFETY LIGHTS ONLY	\$ 0.00	\$ 2.56	\$ 2.56
076-0135-002-0000	SAFETY LIGHTS ONLY	\$ 0.00	\$ 2.56	\$ 2.56
076-0135-003-0000	SAFETY LIGHTS ONLY	\$ 0.00	\$ 2.56	\$ 2.56
076-0135-004-0000	SAFETY LIGHTS ONLY	\$ 0.00	\$ 2.56	\$ 2.56
076-0135-005-0000	SAFETY LIGHTS ONLY	\$ 0.00	\$ 2.56	\$ 2.56
076-0135-006-0000	SAFETY LIGHTS ONLY	\$ 0.00	\$ 2.56	\$ 2.56
076-0135-007-0000	SAFETY LIGHTS ONLY	\$ 0.00	\$ 2.56	\$ 2.56
076-0135-008-0000	SAFETY LIGHTS ONLY	\$ 0.00	\$ 2.56	\$ 2.56
076-0135-009-0000	SAFETY LIGHTS ONLY	\$ 0.00	\$ 2.56	\$ 2.56
076-0135-010-0000	SAFETY LIGHTS ONLY	\$ 0.00	\$ 2.56	\$ 2.56
076-0135-011-0000	SAFETY LIGHTS ONLY	\$ 0.00	\$ 2.56	\$ 2.56
076-0135-012-0000	SAFETY LIGHTS ONLY	\$ 0.00	\$ 2.56	\$ 2.56
076-0135-013-0000	SAFETY LIGHTS ONLY	\$ 0.00	\$ 2.56	\$ 2.56
076-0135-014-0000	SAFETY LIGHTS ONLY	\$ 0.00	\$ 2.56	\$ 2.56
076-0135-015-0000	SAFETY LIGHTS ONLY	\$ 0.00	\$ 2.56	\$ 2.56
076-0135-016-0000	SAFETY LIGHTS ONLY	\$ 0.00	\$ 2.56	\$ 2.56
076-0135-017-0000	SAFETY LIGHTS ONLY	\$ 0.00	\$ 2.56	\$ 2.56
076-0141-001-0000	SAFETY LIGHTS ONLY	\$ 0.00	\$ 2.56	\$ 2.56
076-0141-002-0000	SAFETY LIGHTS ONLY	\$ 0.00	\$ 2.56	\$ 2.56
076-0141-003-0000	SAFETY LIGHTS ONLY	\$ 0.00	\$ 2.56	\$ 2.56
076-0141-004-0000	SAFETY LIGHTS ONLY	\$ 0.00	\$ 2.56	\$ 2.56
076-0141-005-0000	SAFETY LIGHTS ONLY	\$ 0.00	\$ 2.56	\$ 2.56
076-0141-006-0000	SAFETY LIGHTS ONLY	\$ 0.00	\$ 2.56	\$ 2.56
076-0141-007-0000	SAFETY LIGHTS ONLY	\$ 0.00	\$ 2.56	\$ 2.56
076-0141-008-0000	SAFETY LIGHTS ONLY	\$ 0.00	\$ 2.56	\$ 2.56

ITEM 10.4.

City of Rancho Cordova
Lighting District No. 2012-1
Fiscal Year 2020-21 Assessment Roll

ATTACHMENT 2

APN	District Classification	Street Light Charge	Safety Light Charge	Total Assessment
076-0141-009-0000	SAFETY LIGHTS ONLY	\$ 0.00	\$ 2.56	\$ 2.56
076-0141-010-0000	SAFETY LIGHTS ONLY	\$ 0.00	\$ 2.56	\$ 2.56
076-0141-011-0000	SAFETY LIGHTS ONLY	\$ 0.00	\$ 2.56	\$ 2.56
076-0142-001-0000	SAFETY LIGHTS ONLY	\$ 0.00	\$ 2.56	\$ 2.56
076-0142-002-0000	SAFETY LIGHTS ONLY	\$ 0.00	\$ 2.56	\$ 2.56
076-0142-003-0000	SAFETY LIGHTS ONLY	\$ 0.00	\$ 2.56	\$ 2.56
076-0142-004-0000	SAFETY LIGHTS ONLY	\$ 0.00	\$ 2.56	\$ 2.56
076-0142-005-0000	SAFETY LIGHTS ONLY	\$ 0.00	\$ 2.56	\$ 2.56
076-0142-006-0000	SAFETY LIGHTS ONLY	\$ 0.00	\$ 2.56	\$ 2.56
076-0143-001-0000	SAFETY LIGHTS ONLY	\$ 0.00	\$ 2.56	\$ 2.56
076-0143-002-0000	SAFETY LIGHTS ONLY	\$ 0.00	\$ 2.56	\$ 2.56
076-0143-003-0000	SAFETY LIGHTS ONLY	\$ 0.00	\$ 2.56	\$ 2.56
076-0143-004-0000	SAFETY LIGHTS ONLY	\$ 0.00	\$ 2.56	\$ 2.56
076-0143-005-0000	SAFETY LIGHTS ONLY	\$ 0.00	\$ 2.56	\$ 2.56
076-0143-006-0000	SAFETY LIGHTS ONLY	\$ 0.00	\$ 2.56	\$ 2.56
076-0144-001-0000	SAFETY LIGHTS ONLY	\$ 0.00	\$ 2.56	\$ 2.56
076-0144-002-0000	SAFETY LIGHTS ONLY	\$ 0.00	\$ 2.56	\$ 2.56
076-0144-003-0000	SAFETY LIGHTS ONLY	\$ 0.00	\$ 2.56	\$ 2.56
076-0144-004-0000	SAFETY LIGHTS ONLY	\$ 0.00	\$ 2.56	\$ 2.56
076-0144-005-0000	SAFETY LIGHTS ONLY	\$ 0.00	\$ 2.56	\$ 2.56
076-0144-006-0000	SAFETY LIGHTS ONLY	\$ 0.00	\$ 2.56	\$ 2.56
076-0144-007-0000	SAFETY LIGHTS ONLY	\$ 0.00	\$ 2.56	\$ 2.56
076-0144-008-0000	SAFETY LIGHTS ONLY	\$ 0.00	\$ 2.56	\$ 2.56
076-0144-009-0000	SAFETY LIGHTS ONLY	\$ 0.00	\$ 2.56	\$ 2.56
076-0144-010-0000	SAFETY LIGHTS ONLY	\$ 0.00	\$ 2.56	\$ 2.56
076-0144-011-0000	SAFETY LIGHTS ONLY	\$ 0.00	\$ 2.56	\$ 2.56
076-0144-012-0000	SAFETY LIGHTS ONLY	\$ 0.00	\$ 2.56	\$ 2.56
076-0144-013-0000	SAFETY LIGHTS ONLY	\$ 0.00	\$ 2.56	\$ 2.56
076-0144-014-0000	SAFETY LIGHTS ONLY	\$ 0.00	\$ 2.56	\$ 2.56
076-0144-015-0000	SAFETY LIGHTS ONLY	\$ 0.00	\$ 2.56	\$ 2.56
076-0144-016-0000	SAFETY LIGHTS ONLY	\$ 0.00	\$ 2.56	\$ 2.56
076-0144-017-0000	SAFETY LIGHTS ONLY	\$ 0.00	\$ 2.56	\$ 2.56
076-0144-018-0000	SAFETY LIGHTS ONLY	\$ 0.00	\$ 2.56	\$ 2.56
076-0145-001-0000	SAFETY LIGHTS ONLY	\$ 0.00	\$ 2.56	\$ 2.56
076-0146-001-0000	SAFETY LIGHTS ONLY	\$ 0.00	\$ 2.56	\$ 2.56
076-0146-002-0000	SAFETY LIGHTS ONLY	\$ 0.00	\$ 2.56	\$ 2.56
076-0146-003-0000	SAFETY LIGHTS ONLY	\$ 0.00	\$ 2.56	\$ 2.56
076-0146-004-0000	SAFETY LIGHTS ONLY	\$ 0.00	\$ 2.56	\$ 2.56
076-0146-005-0000	SAFETY LIGHTS ONLY	\$ 0.00	\$ 2.56	\$ 2.56
076-0146-006-0000	SAFETY LIGHTS ONLY	\$ 0.00	\$ 2.56	\$ 2.56
076-0146-007-0000	SAFETY LIGHTS ONLY	\$ 0.00	\$ 2.56	\$ 2.56
076-0146-008-0000	SAFETY LIGHTS ONLY	\$ 0.00	\$ 2.56	\$ 2.56
076-0146-009-0000	SAFETY LIGHTS ONLY	\$ 0.00	\$ 2.56	\$ 2.56
076-0146-010-0000	SAFETY LIGHTS ONLY	\$ 0.00	\$ 2.56	\$ 2.56

ITEM 10.4.

City of Rancho Cordova
Lighting District No. 2012-1
Fiscal Year 2020-21 Assessment Roll

ATTACHMENT 2

APN	District Classification	Street Light Charge	Safety Light Charge	Total Assessment
076-0146-011-0000	SAFETY LIGHTS ONLY	\$ 0.00	\$ 2.56	\$ 2.56
076-0146-012-0000	SAFETY LIGHTS ONLY	\$ 0.00	\$ 2.56	\$ 2.56
076-0146-013-0000	SAFETY LIGHTS ONLY	\$ 0.00	\$ 2.56	\$ 2.56
076-0146-014-0000	SAFETY LIGHTS ONLY	\$ 0.00	\$ 2.56	\$ 2.56
076-0146-015-0000	SAFETY LIGHTS ONLY	\$ 0.00	\$ 2.56	\$ 2.56
076-0146-016-0000	SAFETY LIGHTS ONLY	\$ 0.00	\$ 2.56	\$ 2.56
076-0146-017-0000	SAFETY LIGHTS ONLY	\$ 0.00	\$ 2.56	\$ 2.56
076-0146-018-0000	SAFETY LIGHTS ONLY	\$ 0.00	\$ 2.56	\$ 2.56
076-0146-019-0000	SAFETY LIGHTS ONLY	\$ 0.00	\$ 2.56	\$ 2.56
076-0146-020-0000	SAFETY LIGHTS ONLY	\$ 0.00	\$ 2.56	\$ 2.56
076-0146-021-0000	SAFETY LIGHTS ONLY	\$ 0.00	\$ 2.56	\$ 2.56
076-0146-022-0000	SAFETY LIGHTS ONLY	\$ 0.00	\$ 2.56	\$ 2.56
076-0146-023-0000	SAFETY LIGHTS ONLY	\$ 0.00	\$ 2.56	\$ 2.56
076-0146-024-0000	SAFETY LIGHTS ONLY	\$ 0.00	\$ 2.56	\$ 2.56
076-0147-001-0000	SAFETY LIGHTS ONLY	\$ 0.00	\$ 2.56	\$ 2.56
076-0147-002-0000	SAFETY LIGHTS ONLY	\$ 0.00	\$ 2.56	\$ 2.56
076-0147-003-0000	SAFETY LIGHTS ONLY	\$ 0.00	\$ 2.56	\$ 2.56
076-0147-004-0000	SAFETY LIGHTS ONLY	\$ 0.00	\$ 2.56	\$ 2.56
076-0147-005-0000	SAFETY LIGHTS ONLY	\$ 0.00	\$ 2.56	\$ 2.56
076-0147-006-0000	SAFETY LIGHTS ONLY	\$ 0.00	\$ 2.56	\$ 2.56
076-0147-007-0000	SAFETY LIGHTS ONLY	\$ 0.00	\$ 2.56	\$ 2.56
076-0147-008-0000	SAFETY LIGHTS ONLY	\$ 0.00	\$ 2.56	\$ 2.56
076-0147-009-0000	SAFETY LIGHTS ONLY	\$ 0.00	\$ 2.56	\$ 2.56
076-0147-010-0000	SAFETY LIGHTS ONLY	\$ 0.00	\$ 2.56	\$ 2.56
076-0147-011-0000	SAFETY LIGHTS ONLY	\$ 0.00	\$ 2.56	\$ 2.56
076-0147-012-0000	SAFETY LIGHTS ONLY	\$ 0.00	\$ 2.56	\$ 2.56
076-0147-013-0000	SAFETY LIGHTS ONLY	\$ 0.00	\$ 2.56	\$ 2.56
076-0147-014-0000	SAFETY LIGHTS ONLY	\$ 0.00	\$ 2.56	\$ 2.56
076-0147-015-0000	SAFETY LIGHTS ONLY	\$ 0.00	\$ 2.56	\$ 2.56
076-0147-016-0000	SAFETY LIGHTS ONLY	\$ 0.00	\$ 2.56	\$ 2.56
076-0147-017-0000	SAFETY LIGHTS ONLY	\$ 0.00	\$ 2.56	\$ 2.56
076-0147-018-0000	SAFETY LIGHTS ONLY	\$ 0.00	\$ 2.56	\$ 2.56
076-0147-019-0000	SAFETY LIGHTS ONLY	\$ 0.00	\$ 2.56	\$ 2.56
076-0147-020-0000	SAFETY LIGHTS ONLY	\$ 0.00	\$ 2.56	\$ 2.56
076-0147-021-0000	SAFETY LIGHTS ONLY	\$ 0.00	\$ 2.56	\$ 2.56
076-0147-022-0000	SAFETY LIGHTS ONLY	\$ 0.00	\$ 2.56	\$ 2.56
076-0151-001-0000	SAFETY LIGHTS ONLY	\$ 0.00	\$ 2.56	\$ 2.56
076-0151-002-0000	SAFETY LIGHTS ONLY	\$ 0.00	\$ 2.56	\$ 2.56
076-0151-003-0000	SAFETY LIGHTS ONLY	\$ 0.00	\$ 2.56	\$ 2.56
076-0151-004-0000	SAFETY LIGHTS ONLY	\$ 0.00	\$ 2.56	\$ 2.56
076-0151-005-0000	SAFETY LIGHTS ONLY	\$ 0.00	\$ 2.56	\$ 2.56
076-0151-006-0000	SAFETY LIGHTS ONLY	\$ 0.00	\$ 2.56	\$ 2.56
076-0151-007-0000	SAFETY LIGHTS ONLY	\$ 0.00	\$ 2.56	\$ 2.56
076-0151-008-0000	SAFETY LIGHTS ONLY	\$ 0.00	\$ 2.56	\$ 2.56

ITEM 10.4.

City of Rancho Cordova
Lighting District No. 2012-1
Fiscal Year 2020-21 Assessment Roll

ATTACHMENT 2

APN	District Classification	Street Light Charge	Safety Light Charge	Total Assessment
076-0151-009-0000	SAFETY LIGHTS ONLY	\$ 0.00	\$ 2.56	\$ 2.56
076-0151-010-0000	SAFETY LIGHTS ONLY	\$ 0.00	\$ 2.56	\$ 2.56
076-0151-011-0000	SAFETY LIGHTS ONLY	\$ 0.00	\$ 2.56	\$ 2.56
076-0151-012-0000	SAFETY LIGHTS ONLY	\$ 0.00	\$ 2.56	\$ 2.56
076-0151-013-0000	SAFETY LIGHTS ONLY	\$ 0.00	\$ 2.56	\$ 2.56
076-0151-014-0000	SAFETY LIGHTS ONLY	\$ 0.00	\$ 2.56	\$ 2.56
076-0151-015-0000	SAFETY LIGHTS ONLY	\$ 0.00	\$ 2.56	\$ 2.56
076-0151-016-0000	SAFETY LIGHTS ONLY	\$ 0.00	\$ 2.56	\$ 2.56
076-0151-017-0000	SAFETY LIGHTS ONLY	\$ 0.00	\$ 2.56	\$ 2.56
076-0151-018-0000	SAFETY LIGHTS ONLY	\$ 0.00	\$ 2.56	\$ 2.56
076-0151-019-0000	SAFETY LIGHTS ONLY	\$ 0.00	\$ 2.56	\$ 2.56
076-0151-020-0000	SAFETY LIGHTS ONLY	\$ 0.00	\$ 2.56	\$ 2.56
076-0151-021-0000	SAFETY LIGHTS ONLY	\$ 0.00	\$ 2.56	\$ 2.56
076-0151-022-0000	SAFETY LIGHTS ONLY	\$ 0.00	\$ 2.56	\$ 2.56
076-0151-023-0000	SAFETY LIGHTS ONLY	\$ 0.00	\$ 2.56	\$ 2.56
076-0152-001-0000	SAFETY LIGHTS ONLY	\$ 0.00	\$ 2.56	\$ 2.56
076-0152-002-0000	SAFETY LIGHTS ONLY	\$ 0.00	\$ 2.56	\$ 2.56
076-0152-003-0000	SAFETY LIGHTS ONLY	\$ 0.00	\$ 2.56	\$ 2.56
076-0152-004-0000	SAFETY LIGHTS ONLY	\$ 0.00	\$ 2.56	\$ 2.56
076-0152-005-0000	SAFETY LIGHTS ONLY	\$ 0.00	\$ 2.56	\$ 2.56
076-0152-006-0000	SAFETY LIGHTS ONLY	\$ 0.00	\$ 2.56	\$ 2.56
076-0152-007-0000	SAFETY LIGHTS ONLY	\$ 0.00	\$ 2.56	\$ 2.56
076-0152-008-0000	SAFETY LIGHTS ONLY	\$ 0.00	\$ 2.56	\$ 2.56
076-0152-009-0000	SAFETY LIGHTS ONLY	\$ 0.00	\$ 2.56	\$ 2.56
076-0152-010-0000	SAFETY LIGHTS ONLY	\$ 0.00	\$ 2.56	\$ 2.56
076-0152-011-0000	SAFETY LIGHTS ONLY	\$ 0.00	\$ 2.56	\$ 2.56
076-0152-012-0000	SAFETY LIGHTS ONLY	\$ 0.00	\$ 2.56	\$ 2.56
076-0152-013-0000	SAFETY LIGHTS ONLY	\$ 0.00	\$ 2.56	\$ 2.56
076-0152-014-0000	SAFETY LIGHTS ONLY	\$ 0.00	\$ 2.56	\$ 2.56
076-0152-015-0000	SAFETY LIGHTS ONLY	\$ 0.00	\$ 2.56	\$ 2.56
076-0152-016-0000	SAFETY LIGHTS ONLY	\$ 0.00	\$ 2.56	\$ 2.56
076-0152-017-0000	SAFETY LIGHTS ONLY	\$ 0.00	\$ 2.56	\$ 2.56
076-0152-018-0000	SAFETY LIGHTS ONLY	\$ 0.00	\$ 2.56	\$ 2.56
076-0152-019-0000	SAFETY LIGHTS ONLY	\$ 0.00	\$ 2.56	\$ 2.56
076-0152-020-0000	SAFETY LIGHTS ONLY	\$ 0.00	\$ 2.56	\$ 2.56
076-0152-021-0000	SAFETY LIGHTS ONLY	\$ 0.00	\$ 2.56	\$ 2.56
076-0152-022-0000	SAFETY LIGHTS ONLY	\$ 0.00	\$ 2.56	\$ 2.56
076-0152-023-0000	SAFETY LIGHTS ONLY	\$ 0.00	\$ 2.56	\$ 2.56
076-0152-024-0000	SAFETY LIGHTS ONLY	\$ 0.00	\$ 2.56	\$ 2.56
076-0153-001-0000	SAFETY LIGHTS ONLY	\$ 0.00	\$ 2.56	\$ 2.56
076-0153-002-0000	SAFETY LIGHTS ONLY	\$ 0.00	\$ 2.56	\$ 2.56
076-0153-003-0000	SAFETY LIGHTS ONLY	\$ 0.00	\$ 2.56	\$ 2.56
076-0153-004-0000	SAFETY LIGHTS ONLY	\$ 0.00	\$ 2.56	\$ 2.56
076-0153-005-0000	SAFETY LIGHTS ONLY	\$ 0.00	\$ 2.56	\$ 2.56

ITEM 10.4.

City of Rancho Cordova
Lighting District No. 2012-1
Fiscal Year 2020-21 Assessment Roll

ATTACHMENT 2

APN	District Classification	Street Light Charge	Safety Light Charge	Total Assessment
076-0153-006-0000	SAFETY LIGHTS ONLY	\$ 0.00	\$ 2.56	\$ 2.56
076-0153-007-0000	SAFETY LIGHTS ONLY	\$ 0.00	\$ 2.56	\$ 2.56
076-0153-008-0000	SAFETY LIGHTS ONLY	\$ 0.00	\$ 2.56	\$ 2.56
076-0153-009-0000	SAFETY LIGHTS ONLY	\$ 0.00	\$ 2.56	\$ 2.56
076-0153-010-0000	SAFETY LIGHTS ONLY	\$ 0.00	\$ 2.56	\$ 2.56
076-0153-011-0000	SAFETY LIGHTS ONLY	\$ 0.00	\$ 2.56	\$ 2.56
076-0153-012-0000	SAFETY LIGHTS ONLY	\$ 0.00	\$ 2.56	\$ 2.56
076-0153-013-0000	SAFETY LIGHTS ONLY	\$ 0.00	\$ 2.56	\$ 2.56
076-0153-014-0000	SAFETY LIGHTS ONLY	\$ 0.00	\$ 2.56	\$ 2.56
076-0153-015-0000	SAFETY LIGHTS ONLY	\$ 0.00	\$ 2.56	\$ 2.56
076-0153-016-0000	SAFETY LIGHTS ONLY	\$ 0.00	\$ 2.56	\$ 2.56
076-0153-017-0000	SAFETY LIGHTS ONLY	\$ 0.00	\$ 2.56	\$ 2.56
076-0153-018-0000	SAFETY LIGHTS ONLY	\$ 0.00	\$ 2.56	\$ 2.56
076-0153-019-0000	SAFETY LIGHTS ONLY	\$ 0.00	\$ 2.56	\$ 2.56
076-0153-020-0000	SAFETY LIGHTS ONLY	\$ 0.00	\$ 2.56	\$ 2.56
076-0153-021-0000	SAFETY LIGHTS ONLY	\$ 0.00	\$ 2.56	\$ 2.56
076-0153-022-0000	SAFETY LIGHTS ONLY	\$ 0.00	\$ 2.56	\$ 2.56
076-0154-001-0000	SAFETY LIGHTS ONLY	\$ 0.00	\$ 2.56	\$ 2.56
076-0154-002-0000	SAFETY LIGHTS ONLY	\$ 0.00	\$ 2.56	\$ 2.56
076-0154-003-0000	SAFETY LIGHTS ONLY	\$ 0.00	\$ 2.56	\$ 2.56
076-0154-004-0000	SAFETY LIGHTS ONLY	\$ 0.00	\$ 2.56	\$ 2.56
076-0154-005-0000	SAFETY LIGHTS ONLY	\$ 0.00	\$ 2.56	\$ 2.56
076-0154-006-0000	SAFETY LIGHTS ONLY	\$ 0.00	\$ 2.56	\$ 2.56
076-0154-007-0000	SAFETY LIGHTS ONLY	\$ 0.00	\$ 2.56	\$ 2.56
076-0154-008-0000	SAFETY LIGHTS ONLY	\$ 0.00	\$ 2.56	\$ 2.56
076-0154-009-0000	SAFETY LIGHTS ONLY	\$ 0.00	\$ 2.56	\$ 2.56
076-0154-010-0000	SAFETY LIGHTS ONLY	\$ 0.00	\$ 2.56	\$ 2.56
076-0154-011-0000	SAFETY LIGHTS ONLY	\$ 0.00	\$ 2.56	\$ 2.56
076-0154-012-0000	SAFETY LIGHTS ONLY	\$ 0.00	\$ 2.56	\$ 2.56
076-0154-013-0000	SAFETY LIGHTS ONLY	\$ 0.00	\$ 2.56	\$ 2.56
076-0154-014-0000	SAFETY LIGHTS ONLY	\$ 0.00	\$ 2.56	\$ 2.56
076-0154-015-0000	SAFETY LIGHTS ONLY	\$ 0.00	\$ 2.56	\$ 2.56
076-0154-016-0000	SAFETY LIGHTS ONLY	\$ 0.00	\$ 2.56	\$ 2.56
076-0154-017-0000	SAFETY LIGHTS ONLY	\$ 0.00	\$ 2.56	\$ 2.56
076-0155-001-0000	SAFETY LIGHTS ONLY	\$ 0.00	\$ 2.56	\$ 2.56
076-0155-002-0000	SAFETY LIGHTS ONLY	\$ 0.00	\$ 2.56	\$ 2.56
076-0155-003-0000	SAFETY LIGHTS ONLY	\$ 0.00	\$ 2.56	\$ 2.56
076-0155-004-0000	SAFETY LIGHTS ONLY	\$ 0.00	\$ 2.56	\$ 2.56
076-0155-005-0000	SAFETY LIGHTS ONLY	\$ 0.00	\$ 2.56	\$ 2.56
076-0155-006-0000	SAFETY LIGHTS ONLY	\$ 0.00	\$ 2.56	\$ 2.56
076-0155-007-0000	SAFETY LIGHTS ONLY	\$ 0.00	\$ 2.56	\$ 2.56
076-0155-008-0000	SAFETY LIGHTS ONLY	\$ 0.00	\$ 2.56	\$ 2.56
076-0155-009-0000	SAFETY LIGHTS ONLY	\$ 0.00	\$ 2.56	\$ 2.56
076-0155-010-0000	SAFETY LIGHTS ONLY	\$ 0.00	\$ 2.56	\$ 2.56

ITEM 10.4.

City of Rancho Cordova
Lighting District No. 2012-1
Fiscal Year 2020-21 Assessment Roll

ATTACHMENT 2

APN	District Classification	Street Light Charge	Safety Light Charge	Total Assessment
076-0155-011-0000	SAFETY LIGHTS ONLY	\$ 0.00	\$ 2.56	\$ 2.56
076-0155-012-0000	SAFETY LIGHTS ONLY	\$ 0.00	\$ 2.56	\$ 2.56
076-0155-013-0000	SAFETY LIGHTS ONLY	\$ 0.00	\$ 2.56	\$ 2.56
076-0155-014-0000	SAFETY LIGHTS ONLY	\$ 0.00	\$ 2.56	\$ 2.56
076-0155-015-0000	SAFETY LIGHTS ONLY	\$ 0.00	\$ 2.56	\$ 2.56
076-0155-016-0000	SAFETY LIGHTS ONLY	\$ 0.00	\$ 2.56	\$ 2.56
076-0161-001-0000	SAFETY LIGHTS ONLY	\$ 0.00	\$ 2.56	\$ 2.56
076-0161-002-0000	SAFETY LIGHTS ONLY	\$ 0.00	\$ 2.56	\$ 2.56
076-0161-003-0000	SAFETY LIGHTS ONLY	\$ 0.00	\$ 2.56	\$ 2.56
076-0161-004-0000	SAFETY LIGHTS ONLY	\$ 0.00	\$ 2.56	\$ 2.56
076-0161-005-0000	SAFETY LIGHTS ONLY	\$ 0.00	\$ 2.56	\$ 2.56
076-0161-006-0000	SAFETY LIGHTS ONLY	\$ 0.00	\$ 2.56	\$ 2.56
076-0161-007-0000	SAFETY LIGHTS ONLY	\$ 0.00	\$ 2.56	\$ 2.56
076-0161-008-0000	SAFETY LIGHTS ONLY	\$ 0.00	\$ 2.56	\$ 2.56
076-0161-009-0000	SAFETY LIGHTS ONLY	\$ 0.00	\$ 2.56	\$ 2.56
076-0161-010-0000	SAFETY LIGHTS ONLY	\$ 0.00	\$ 2.56	\$ 2.56
076-0162-001-0000	SAFETY LIGHTS ONLY	\$ 0.00	\$ 2.56	\$ 2.56
076-0162-002-0000	SAFETY LIGHTS ONLY	\$ 0.00	\$ 2.56	\$ 2.56
076-0162-003-0000	SAFETY LIGHTS ONLY	\$ 0.00	\$ 2.56	\$ 2.56
076-0162-004-0000	SAFETY LIGHTS ONLY	\$ 0.00	\$ 2.56	\$ 2.56
076-0162-005-0000	SAFETY LIGHTS ONLY	\$ 0.00	\$ 2.56	\$ 2.56
076-0162-006-0000	SAFETY LIGHTS ONLY	\$ 0.00	\$ 2.56	\$ 2.56
076-0162-007-0000	SAFETY LIGHTS ONLY	\$ 0.00	\$ 2.56	\$ 2.56
076-0162-008-0000	SAFETY LIGHTS ONLY	\$ 0.00	\$ 2.56	\$ 2.56
076-0162-009-0000	SAFETY LIGHTS ONLY	\$ 0.00	\$ 2.56	\$ 2.56
076-0162-010-0000	SAFETY LIGHTS ONLY	\$ 0.00	\$ 2.56	\$ 2.56
076-0162-011-0000	SAFETY LIGHTS ONLY	\$ 0.00	\$ 2.56	\$ 2.56
076-0162-012-0000	SAFETY LIGHTS ONLY	\$ 0.00	\$ 2.56	\$ 2.56
076-0163-001-0000	SAFETY LIGHTS ONLY	\$ 0.00	\$ 2.56	\$ 2.56
076-0163-002-0000	SAFETY LIGHTS ONLY	\$ 0.00	\$ 2.56	\$ 2.56
076-0163-003-0000	SAFETY LIGHTS ONLY	\$ 0.00	\$ 2.56	\$ 2.56
076-0163-004-0000	SAFETY LIGHTS ONLY	\$ 0.00	\$ 2.56	\$ 2.56
076-0163-005-0000	SAFETY LIGHTS ONLY	\$ 0.00	\$ 2.56	\$ 2.56
076-0163-006-0000	SAFETY LIGHTS ONLY	\$ 0.00	\$ 2.56	\$ 2.56
076-0163-007-0000	SAFETY LIGHTS ONLY	\$ 0.00	\$ 2.56	\$ 2.56
076-0163-008-0000	SAFETY LIGHTS ONLY	\$ 0.00	\$ 2.56	\$ 2.56
076-0163-011-0000	SAFETY LIGHTS ONLY	\$ 0.00	\$ 2.56	\$ 2.56
076-0163-012-0000	SAFETY LIGHTS ONLY	\$ 0.00	\$ 2.56	\$ 2.56
076-0163-013-0000	SAFETY LIGHTS ONLY	\$ 0.00	\$ 2.56	\$ 2.56
076-0164-001-0000	SAFETY LIGHTS ONLY	\$ 0.00	\$ 2.56	\$ 2.56
076-0164-002-0000	SAFETY LIGHTS ONLY	\$ 0.00	\$ 2.56	\$ 2.56
076-0164-003-0000	SAFETY LIGHTS ONLY	\$ 0.00	\$ 2.56	\$ 2.56
076-0164-004-0000	SAFETY LIGHTS ONLY	\$ 0.00	\$ 2.56	\$ 2.56
076-0164-005-0000	SAFETY LIGHTS ONLY	\$ 0.00	\$ 2.56	\$ 2.56

ITEM 10.4.

City of Rancho Cordova
Lighting District No. 2012-1
Fiscal Year 2020-21 Assessment Roll

ATTACHMENT 2

APN	District Classification	Street Light Charge	Safety Light Charge	Total Assessment
076-0164-006-0000	SAFETY LIGHTS ONLY	\$ 0.00	\$ 2.56	\$ 2.56
076-0164-007-0000	SAFETY LIGHTS ONLY	\$ 0.00	\$ 2.56	\$ 2.56
076-0164-008-0000	SAFETY LIGHTS ONLY	\$ 0.00	\$ 2.56	\$ 2.56
076-0164-009-0000	SAFETY LIGHTS ONLY	\$ 0.00	\$ 2.56	\$ 2.56
076-0164-010-0000	SAFETY LIGHTS ONLY	\$ 0.00	\$ 2.56	\$ 2.56
076-0164-011-0000	SAFETY LIGHTS ONLY	\$ 0.00	\$ 2.56	\$ 2.56
076-0164-012-0000	SAFETY LIGHTS ONLY	\$ 0.00	\$ 2.56	\$ 2.56
076-0164-013-0000	SAFETY LIGHTS ONLY	\$ 0.00	\$ 2.56	\$ 2.56
076-0164-014-0000	SAFETY LIGHTS ONLY	\$ 0.00	\$ 2.56	\$ 2.56
076-0164-015-0000	SAFETY LIGHTS ONLY	\$ 0.00	\$ 2.56	\$ 2.56
076-0164-016-0000	SAFETY LIGHTS ONLY	\$ 0.00	\$ 2.56	\$ 2.56
076-0164-017-0000	SAFETY LIGHTS ONLY	\$ 0.00	\$ 2.56	\$ 2.56
076-0164-018-0000	SAFETY LIGHTS ONLY	\$ 0.00	\$ 2.56	\$ 2.56
076-0164-019-0000	SAFETY LIGHTS ONLY	\$ 0.00	\$ 2.56	\$ 2.56
076-0164-020-0000	SAFETY LIGHTS ONLY	\$ 0.00	\$ 2.56	\$ 2.56
076-0164-021-0000	SAFETY LIGHTS ONLY	\$ 0.00	\$ 2.56	\$ 2.56
076-0164-022-0000	SAFETY LIGHTS ONLY	\$ 0.00	\$ 2.56	\$ 2.56
076-0164-023-0000	SAFETY LIGHTS ONLY	\$ 0.00	\$ 2.56	\$ 2.56
076-0164-024-0000	SAFETY LIGHTS ONLY	\$ 0.00	\$ 2.56	\$ 2.56
076-0164-025-0000	SAFETY LIGHTS ONLY	\$ 0.00	\$ 2.56	\$ 2.56
076-0164-026-0000	SAFETY LIGHTS ONLY	\$ 0.00	\$ 2.56	\$ 2.56
076-0164-027-0000	SAFETY LIGHTS ONLY	\$ 0.00	\$ 2.56	\$ 2.56
076-0164-028-0000	SAFETY LIGHTS ONLY	\$ 0.00	\$ 2.56	\$ 2.56
076-0164-029-0000	SAFETY LIGHTS ONLY	\$ 0.00	\$ 2.56	\$ 2.56
076-0164-030-0000	SAFETY LIGHTS ONLY	\$ 0.00	\$ 2.56	\$ 2.56
076-0164-031-0000	SAFETY LIGHTS ONLY	\$ 0.00	\$ 2.56	\$ 2.56
076-0164-032-0000	SAFETY LIGHTS ONLY	\$ 0.00	\$ 2.56	\$ 2.56
076-0164-033-0000	SAFETY LIGHTS ONLY	\$ 0.00	\$ 2.56	\$ 2.56
076-0164-034-0000	SAFETY LIGHTS ONLY	\$ 0.00	\$ 2.56	\$ 2.56
076-0164-035-0000	SAFETY LIGHTS ONLY	\$ 0.00	\$ 2.56	\$ 2.56
076-0164-036-0000	SAFETY LIGHTS ONLY	\$ 0.00	\$ 2.56	\$ 2.56
076-0164-037-0000	SAFETY LIGHTS ONLY	\$ 0.00	\$ 2.56	\$ 2.56
076-0164-038-0000	SAFETY LIGHTS ONLY	\$ 0.00	\$ 2.56	\$ 2.56
076-0164-039-0000	SAFETY LIGHTS ONLY	\$ 0.00	\$ 2.56	\$ 2.56
076-0165-001-0000	SAFETY LIGHTS ONLY	\$ 0.00	\$ 2.56	\$ 2.56
076-0165-002-0000	SAFETY LIGHTS ONLY	\$ 0.00	\$ 2.56	\$ 2.56
076-0165-003-0000	SAFETY LIGHTS ONLY	\$ 0.00	\$ 2.56	\$ 2.56
076-0165-004-0000	SAFETY LIGHTS ONLY	\$ 0.00	\$ 2.56	\$ 2.56
076-0165-005-0000	SAFETY LIGHTS ONLY	\$ 0.00	\$ 2.56	\$ 2.56
076-0165-006-0000	SAFETY LIGHTS ONLY	\$ 0.00	\$ 2.56	\$ 2.56
076-0165-007-0000	SAFETY LIGHTS ONLY	\$ 0.00	\$ 2.56	\$ 2.56
076-0166-001-0000	SAFETY LIGHTS ONLY	\$ 0.00	\$ 2.56	\$ 2.56
076-0171-001-0000	SAFETY LIGHTS ONLY	\$ 0.00	\$ 2.56	\$ 2.56
076-0171-002-0000	SAFETY LIGHTS ONLY	\$ 0.00	\$ 2.56	\$ 2.56

ITEM 10.4.

City of Rancho Cordova
Lighting District No. 2012-1
Fiscal Year 2020-21 Assessment Roll

ATTACHMENT 2

APN	District Classification	Street Light Charge	Safety Light Charge	Total Assessment
076-0171-003-0000	SAFETY LIGHTS ONLY	\$ 0.00	\$ 2.56	\$ 2.56
076-0171-004-0000	SAFETY LIGHTS ONLY	\$ 0.00	\$ 2.56	\$ 2.56
076-0171-005-0000	SAFETY LIGHTS ONLY	\$ 0.00	\$ 2.56	\$ 2.56
076-0171-006-0000	SAFETY LIGHTS ONLY	\$ 0.00	\$ 2.56	\$ 2.56
076-0172-001-0000	SAFETY LIGHTS ONLY	\$ 0.00	\$ 2.56	\$ 2.56
076-0172-002-0000	SAFETY LIGHTS ONLY	\$ 0.00	\$ 2.56	\$ 2.56
076-0172-003-0000	SAFETY LIGHTS ONLY	\$ 0.00	\$ 2.56	\$ 2.56
076-0172-004-0000	SAFETY LIGHTS ONLY	\$ 0.00	\$ 2.56	\$ 2.56
076-0172-005-0000	SAFETY LIGHTS ONLY	\$ 0.00	\$ 2.56	\$ 2.56
076-0172-006-0000	SAFETY LIGHTS ONLY	\$ 0.00	\$ 2.56	\$ 2.56
076-0173-001-0000	SAFETY LIGHTS ONLY	\$ 0.00	\$ 2.56	\$ 2.56
076-0173-002-0000	SAFETY LIGHTS ONLY	\$ 0.00	\$ 2.56	\$ 2.56
076-0173-003-0000	SAFETY LIGHTS ONLY	\$ 0.00	\$ 2.56	\$ 2.56
076-0173-004-0000	SAFETY LIGHTS ONLY	\$ 0.00	\$ 2.56	\$ 2.56
076-0173-006-0000	SAFETY LIGHTS ONLY	\$ 0.00	\$ 2.56	\$ 2.56
076-0173-007-0000	SAFETY LIGHTS ONLY	\$ 0.00	\$ 2.56	\$ 2.56
076-0173-008-0000	SAFETY LIGHTS ONLY	\$ 0.00	\$ 2.56	\$ 2.56
076-0173-009-0000	SAFETY LIGHTS ONLY	\$ 0.00	\$ 2.56	\$ 2.56
076-0173-010-0000	SAFETY LIGHTS ONLY	\$ 0.00	\$ 2.56	\$ 2.56
076-0173-011-0000	SAFETY LIGHTS ONLY	\$ 0.00	\$ 2.56	\$ 2.56
076-0173-012-0000	SAFETY LIGHTS ONLY	\$ 0.00	\$ 2.56	\$ 2.56
076-0173-013-0000	SAFETY LIGHTS ONLY	\$ 0.00	\$ 2.56	\$ 2.56
076-0173-014-0000	SAFETY LIGHTS ONLY	\$ 0.00	\$ 2.56	\$ 2.56
076-0173-015-0000	SAFETY LIGHTS ONLY	\$ 0.00	\$ 2.56	\$ 2.56
076-0173-016-0000	SAFETY LIGHTS ONLY	\$ 0.00	\$ 2.56	\$ 2.56
076-0174-001-0000	SAFETY LIGHTS ONLY	\$ 0.00	\$ 2.56	\$ 2.56
076-0174-002-0000	SAFETY LIGHTS ONLY	\$ 0.00	\$ 2.56	\$ 2.56
076-0174-003-0000	SAFETY LIGHTS ONLY	\$ 0.00	\$ 2.56	\$ 2.56
076-0174-004-0000	SAFETY LIGHTS ONLY	\$ 0.00	\$ 2.56	\$ 2.56
076-0174-005-0000	SAFETY LIGHTS ONLY	\$ 0.00	\$ 2.56	\$ 2.56
076-0174-006-0000	SAFETY LIGHTS ONLY	\$ 0.00	\$ 2.56	\$ 2.56
076-0174-007-0000	SAFETY LIGHTS ONLY	\$ 0.00	\$ 2.56	\$ 2.56
076-0174-008-0000	SAFETY LIGHTS ONLY	\$ 0.00	\$ 2.56	\$ 2.56
076-0174-009-0000	SAFETY LIGHTS ONLY	\$ 0.00	\$ 2.56	\$ 2.56
076-0174-010-0000	SAFETY LIGHTS ONLY	\$ 0.00	\$ 2.56	\$ 2.56
076-0174-011-0000	SAFETY LIGHTS ONLY	\$ 0.00	\$ 2.56	\$ 2.56
076-0174-012-0000	SAFETY LIGHTS ONLY	\$ 0.00	\$ 2.56	\$ 2.56
076-0175-001-0000	SAFETY LIGHTS ONLY	\$ 0.00	\$ 2.56	\$ 2.56
076-0175-002-0000	SAFETY LIGHTS ONLY	\$ 0.00	\$ 2.56	\$ 2.56
076-0175-003-0000	SAFETY LIGHTS ONLY	\$ 0.00	\$ 2.56	\$ 2.56
076-0175-004-0000	SAFETY LIGHTS ONLY	\$ 0.00	\$ 2.56	\$ 2.56
076-0175-005-0000	SAFETY LIGHTS ONLY	\$ 0.00	\$ 2.56	\$ 2.56
076-0175-006-0000	NONRES	\$ 46.60	\$ 2.56	\$ 49.16
076-0175-007-0000	SAFETY LIGHTS ONLY	\$ 0.00	\$ 2.56	\$ 2.56

ITEM 10.4.

City of Rancho Cordova
Lighting District No. 2012-1
Fiscal Year 2020-21 Assessment Roll

ATTACHMENT 2

APN	District Classification	Street Light Charge	Safety Light Charge	Total Assessment
076-0175-008-0000	SAFETY LIGHTS ONLY	\$ 0.00	\$ 2.56	\$ 2.56
076-0175-009-0000	SAFETY LIGHTS ONLY	\$ 0.00	\$ 2.56	\$ 2.56
076-0175-010-0000	SAFETY LIGHTS ONLY	\$ 0.00	\$ 2.56	\$ 2.56
076-0175-011-0000	SAFETY LIGHTS ONLY	\$ 0.00	\$ 2.56	\$ 2.56
076-0175-012-0000	SAFETY LIGHTS ONLY	\$ 0.00	\$ 2.56	\$ 2.56
076-0181-001-0000	SAFETY LIGHTS ONLY	\$ 0.00	\$ 2.56	\$ 2.56
076-0181-002-0000	SAFETY LIGHTS ONLY	\$ 0.00	\$ 2.56	\$ 2.56
076-0181-003-0000	SAFETY LIGHTS ONLY	\$ 0.00	\$ 2.56	\$ 2.56
076-0181-004-0000	SAFETY LIGHTS ONLY	\$ 0.00	\$ 2.56	\$ 2.56
076-0181-005-0000	SAFETY LIGHTS ONLY	\$ 0.00	\$ 2.56	\$ 2.56
076-0181-006-0000	SAFETY LIGHTS ONLY	\$ 0.00	\$ 2.56	\$ 2.56
076-0181-007-0000	SAFETY LIGHTS ONLY	\$ 0.00	\$ 2.56	\$ 2.56
076-0181-008-0000	SAFETY LIGHTS ONLY	\$ 0.00	\$ 2.56	\$ 2.56
076-0181-009-0000	SAFETY LIGHTS ONLY	\$ 0.00	\$ 2.56	\$ 2.56
076-0181-010-0000	SAFETY LIGHTS ONLY	\$ 0.00	\$ 2.56	\$ 2.56
076-0181-011-0000	SAFETY LIGHTS ONLY	\$ 0.00	\$ 2.56	\$ 2.56
076-0181-012-0000	SAFETY LIGHTS ONLY	\$ 0.00	\$ 2.56	\$ 2.56
076-0181-013-0000	SAFETY LIGHTS ONLY	\$ 0.00	\$ 2.56	\$ 2.56
076-0181-014-0000	SAFETY LIGHTS ONLY	\$ 0.00	\$ 2.56	\$ 2.56
076-0181-015-0000	SAFETY LIGHTS ONLY	\$ 0.00	\$ 2.56	\$ 2.56
076-0181-016-0000	SAFETY LIGHTS ONLY	\$ 0.00	\$ 2.56	\$ 2.56
076-0181-017-0000	SAFETY LIGHTS ONLY	\$ 0.00	\$ 2.56	\$ 2.56
076-0182-001-0000	SAFETY LIGHTS ONLY	\$ 0.00	\$ 2.56	\$ 2.56
076-0182-002-0000	SAFETY LIGHTS ONLY	\$ 0.00	\$ 2.56	\$ 2.56
076-0182-003-0000	SAFETY LIGHTS ONLY	\$ 0.00	\$ 2.56	\$ 2.56
076-0182-004-0000	SAFETY LIGHTS ONLY	\$ 0.00	\$ 2.56	\$ 2.56
076-0182-005-0000	SAFETY LIGHTS ONLY	\$ 0.00	\$ 2.56	\$ 2.56
076-0182-006-0000	SAFETY LIGHTS ONLY	\$ 0.00	\$ 2.56	\$ 2.56
076-0182-007-0000	SAFETY LIGHTS ONLY	\$ 0.00	\$ 2.56	\$ 2.56
076-0182-008-0000	SAFETY LIGHTS ONLY	\$ 0.00	\$ 2.56	\$ 2.56
076-0182-009-0000	SAFETY LIGHTS ONLY	\$ 0.00	\$ 2.56	\$ 2.56
076-0182-010-0000	SAFETY LIGHTS ONLY	\$ 0.00	\$ 2.56	\$ 2.56
076-0182-011-0000	SAFETY LIGHTS ONLY	\$ 0.00	\$ 2.56	\$ 2.56
076-0182-012-0000	SAFETY LIGHTS ONLY	\$ 0.00	\$ 2.56	\$ 2.56
076-0183-001-0000	RESIDENTIAL	\$ 15.32	\$ 2.56	\$ 17.88
076-0183-002-0000	SAFETY LIGHTS ONLY	\$ 0.00	\$ 2.56	\$ 2.56
076-0183-003-0000	SAFETY LIGHTS ONLY	\$ 0.00	\$ 2.56	\$ 2.56
076-0183-004-0000	SAFETY LIGHTS ONLY	\$ 0.00	\$ 2.56	\$ 2.56
076-0183-005-0000	SAFETY LIGHTS ONLY	\$ 0.00	\$ 2.56	\$ 2.56
076-0183-006-0000	SAFETY LIGHTS ONLY	\$ 0.00	\$ 2.56	\$ 2.56
076-0183-007-0000	SAFETY LIGHTS ONLY	\$ 0.00	\$ 2.56	\$ 2.56
076-0183-008-0000	SAFETY LIGHTS ONLY	\$ 0.00	\$ 2.56	\$ 2.56
076-0183-009-0000	SAFETY LIGHTS ONLY	\$ 0.00	\$ 2.56	\$ 2.56
076-0183-010-0000	SAFETY LIGHTS ONLY	\$ 0.00	\$ 2.56	\$ 2.56

ITEM 10.4.

City of Rancho Cordova
Lighting District No. 2012-1
Fiscal Year 2020-21 Assessment Roll

ATTACHMENT 2

APN	District Classification	Street Light Charge	Safety Light Charge	Total Assessment
076-0191-001-0000	SAFETY LIGHTS ONLY	\$ 0.00	\$ 2.56	\$ 2.56
076-0191-002-0000	SAFETY LIGHTS ONLY	\$ 0.00	\$ 2.56	\$ 2.56
076-0191-003-0000	SAFETY LIGHTS ONLY	\$ 0.00	\$ 2.56	\$ 2.56
076-0191-004-0000	SAFETY LIGHTS ONLY	\$ 0.00	\$ 2.56	\$ 2.56
076-0191-005-0000	SAFETY LIGHTS ONLY	\$ 0.00	\$ 2.56	\$ 2.56
076-0191-006-0000	SAFETY LIGHTS ONLY	\$ 0.00	\$ 2.56	\$ 2.56
076-0191-007-0000	SAFETY LIGHTS ONLY	\$ 0.00	\$ 2.56	\$ 2.56
076-0191-008-0000	SAFETY LIGHTS ONLY	\$ 0.00	\$ 2.56	\$ 2.56
076-0191-009-0000	SAFETY LIGHTS ONLY	\$ 0.00	\$ 2.56	\$ 2.56
076-0191-010-0000	SAFETY LIGHTS ONLY	\$ 0.00	\$ 2.56	\$ 2.56
076-0191-011-0000	SAFETY LIGHTS ONLY	\$ 0.00	\$ 2.56	\$ 2.56
076-0191-012-0000	SAFETY LIGHTS ONLY	\$ 0.00	\$ 2.56	\$ 2.56
076-0191-013-0000	SAFETY LIGHTS ONLY	\$ 0.00	\$ 2.56	\$ 2.56
076-0191-014-0000	SAFETY LIGHTS ONLY	\$ 0.00	\$ 2.56	\$ 2.56
076-0191-015-0000	SAFETY LIGHTS ONLY	\$ 0.00	\$ 2.56	\$ 2.56
076-0191-016-0000	SAFETY LIGHTS ONLY	\$ 0.00	\$ 2.56	\$ 2.56
076-0191-017-0000	SAFETY LIGHTS ONLY	\$ 0.00	\$ 2.56	\$ 2.56
076-0191-018-0000	SAFETY LIGHTS ONLY	\$ 0.00	\$ 2.56	\$ 2.56
076-0192-001-0000	RESIDENTIAL	\$ 15.32	\$ 2.56	\$ 17.88
076-0192-002-0000	RESIDENTIAL	\$ 15.32	\$ 2.56	\$ 17.88
076-0192-003-0000	SAFETY LIGHTS ONLY	\$ 0.00	\$ 2.56	\$ 2.56
076-0192-004-0000	SAFETY LIGHTS ONLY	\$ 0.00	\$ 2.56	\$ 2.56
076-0192-005-0000	SAFETY LIGHTS ONLY	\$ 0.00	\$ 2.56	\$ 2.56
076-0193-001-0000	SAFETY LIGHTS ONLY	\$ 0.00	\$ 2.56	\$ 2.56
076-0193-002-0000	SAFETY LIGHTS ONLY	\$ 0.00	\$ 2.56	\$ 2.56
076-0193-003-0000	SAFETY LIGHTS ONLY	\$ 0.00	\$ 2.56	\$ 2.56
076-0193-004-0000	SAFETY LIGHTS ONLY	\$ 0.00	\$ 2.56	\$ 2.56
076-0193-005-0000	SAFETY LIGHTS ONLY	\$ 0.00	\$ 2.56	\$ 2.56
076-0193-006-0000	SAFETY LIGHTS ONLY	\$ 0.00	\$ 2.56	\$ 2.56
076-0193-007-0000	SAFETY LIGHTS ONLY	\$ 0.00	\$ 2.56	\$ 2.56
076-0193-008-0000	SAFETY LIGHTS ONLY	\$ 0.00	\$ 2.56	\$ 2.56
076-0193-009-0000	SAFETY LIGHTS ONLY	\$ 0.00	\$ 2.56	\$ 2.56
076-0193-010-0000	SAFETY LIGHTS ONLY	\$ 0.00	\$ 2.56	\$ 2.56
076-0193-011-0000	SAFETY LIGHTS ONLY	\$ 0.00	\$ 2.56	\$ 2.56
076-0193-012-0000	SAFETY LIGHTS ONLY	\$ 0.00	\$ 2.56	\$ 2.56
076-0193-013-0000	RESIDENTIAL	\$ 15.32	\$ 2.56	\$ 17.88
076-0201-001-0000	SAFETY LIGHTS ONLY	\$ 0.00	\$ 2.56	\$ 2.56
076-0201-002-0000	SAFETY LIGHTS ONLY	\$ 0.00	\$ 2.56	\$ 2.56
076-0201-003-0000	SAFETY LIGHTS ONLY	\$ 0.00	\$ 2.56	\$ 2.56
076-0201-004-0000	SAFETY LIGHTS ONLY	\$ 0.00	\$ 2.56	\$ 2.56
076-0201-005-0000	SAFETY LIGHTS ONLY	\$ 0.00	\$ 2.56	\$ 2.56
076-0201-006-0000	SAFETY LIGHTS ONLY	\$ 0.00	\$ 2.56	\$ 2.56
076-0201-007-0000	SAFETY LIGHTS ONLY	\$ 0.00	\$ 2.56	\$ 2.56
076-0201-008-0000	SAFETY LIGHTS ONLY	\$ 0.00	\$ 2.56	\$ 2.56

ITEM 10.4.

City of Rancho Cordova
Lighting District No. 2012-1
Fiscal Year 2020-21 Assessment Roll

ATTACHMENT 2

APN	District Classification	Street Light Charge	Safety Light Charge	Total Assessment
076-0201-009-0000	SAFETY LIGHTS ONLY	\$ 0.00	\$ 2.56	\$ 2.56
076-0202-001-0000	SAFETY LIGHTS ONLY	\$ 0.00	\$ 2.56	\$ 2.56
076-0202-002-0000	SAFETY LIGHTS ONLY	\$ 0.00	\$ 2.56	\$ 2.56
076-0202-003-0000	SAFETY LIGHTS ONLY	\$ 0.00	\$ 2.56	\$ 2.56
076-0202-004-0000	SAFETY LIGHTS ONLY	\$ 0.00	\$ 2.56	\$ 2.56
076-0202-005-0000	SAFETY LIGHTS ONLY	\$ 0.00	\$ 2.56	\$ 2.56
076-0202-006-0000	SAFETY LIGHTS ONLY	\$ 0.00	\$ 2.56	\$ 2.56
076-0202-007-0000	SAFETY LIGHTS ONLY	\$ 0.00	\$ 2.56	\$ 2.56
076-0202-008-0000	SAFETY LIGHTS ONLY	\$ 0.00	\$ 2.56	\$ 2.56
076-0202-009-0000	SAFETY LIGHTS ONLY	\$ 0.00	\$ 2.56	\$ 2.56
076-0202-010-0000	SAFETY LIGHTS ONLY	\$ 0.00	\$ 2.56	\$ 2.56
076-0202-011-0000	SAFETY LIGHTS ONLY	\$ 0.00	\$ 2.56	\$ 2.56
076-0203-001-0000	SAFETY LIGHTS ONLY	\$ 0.00	\$ 2.56	\$ 2.56
076-0203-002-0000	SAFETY LIGHTS ONLY	\$ 0.00	\$ 2.56	\$ 2.56
076-0203-003-0000	SAFETY LIGHTS ONLY	\$ 0.00	\$ 2.56	\$ 2.56
076-0203-004-0000	SAFETY LIGHTS ONLY	\$ 0.00	\$ 2.56	\$ 2.56
076-0203-005-0000	SAFETY LIGHTS ONLY	\$ 0.00	\$ 2.56	\$ 2.56
076-0203-006-0000	SAFETY LIGHTS ONLY	\$ 0.00	\$ 2.56	\$ 2.56
076-0203-007-0000	SAFETY LIGHTS ONLY	\$ 0.00	\$ 2.56	\$ 2.56
076-0203-008-0000	SAFETY LIGHTS ONLY	\$ 0.00	\$ 2.56	\$ 2.56
076-0203-009-0000	SAFETY LIGHTS ONLY	\$ 0.00	\$ 2.56	\$ 2.56
076-0203-010-0000	SAFETY LIGHTS ONLY	\$ 0.00	\$ 2.56	\$ 2.56
076-0203-011-0000	SAFETY LIGHTS ONLY	\$ 0.00	\$ 2.56	\$ 2.56
076-0203-012-0000	SAFETY LIGHTS ONLY	\$ 0.00	\$ 2.56	\$ 2.56
076-0203-013-0000	SAFETY LIGHTS ONLY	\$ 0.00	\$ 2.56	\$ 2.56
076-0203-014-0000	SAFETY LIGHTS ONLY	\$ 0.00	\$ 2.56	\$ 2.56
076-0203-015-0000	SAFETY LIGHTS ONLY	\$ 0.00	\$ 2.56	\$ 2.56
076-0203-016-0000	SAFETY LIGHTS ONLY	\$ 0.00	\$ 2.56	\$ 2.56
076-0203-017-0000	SAFETY LIGHTS ONLY	\$ 0.00	\$ 2.56	\$ 2.56
076-0203-018-0000	SAFETY LIGHTS ONLY	\$ 0.00	\$ 2.56	\$ 2.56
076-0203-019-0000	SAFETY LIGHTS ONLY	\$ 0.00	\$ 2.56	\$ 2.56
076-0204-001-0000	NONRES	\$ 47.11	\$ 2.56	\$ 49.66
076-0204-002-0000	NONRES	\$ 17.63	\$ 2.56	\$ 20.18
076-0204-003-0000	SAFETY LIGHTS ONLY	\$ 0.00	\$ 2.56	\$ 2.56
076-0204-004-0000	SAFETY LIGHTS ONLY	\$ 0.00	\$ 2.56	\$ 2.56
076-0204-006-0000	RESIDENTIAL	\$ 15.32	\$ 2.56	\$ 17.88
076-0204-007-0000	SAFETY LIGHTS ONLY	\$ 0.00	\$ 2.56	\$ 2.56
076-0204-008-0000	SAFETY LIGHTS ONLY	\$ 0.00	\$ 2.56	\$ 2.56
076-0204-009-0000	SAFETY LIGHTS ONLY	\$ 0.00	\$ 2.56	\$ 2.56
076-0204-010-0000	SAFETY LIGHTS ONLY	\$ 0.00	\$ 2.56	\$ 2.56
076-0204-011-0000	SAFETY LIGHTS ONLY	\$ 0.00	\$ 2.56	\$ 2.56
076-0211-001-0000	SAFETY LIGHTS ONLY	\$ 0.00	\$ 2.56	\$ 2.56
076-0211-002-0000	SAFETY LIGHTS ONLY	\$ 0.00	\$ 2.56	\$ 2.56
076-0211-003-0000	SAFETY LIGHTS ONLY	\$ 0.00	\$ 2.56	\$ 2.56

ITEM 10.4.

City of Rancho Cordova
Lighting District No. 2012-1
Fiscal Year 2020-21 Assessment Roll

ATTACHMENT 2

APN	District Classification	Street Light Charge	Safety Light Charge	Total Assessment
076-0211-004-0000	SAFETY LIGHTS ONLY	\$ 0.00	\$ 2.56	\$ 2.56
076-0211-005-0000	SAFETY LIGHTS ONLY	\$ 0.00	\$ 2.56	\$ 2.56
076-0212-001-0000	SAFETY LIGHTS ONLY	\$ 0.00	\$ 2.56	\$ 2.56
076-0212-002-0000	SAFETY LIGHTS ONLY	\$ 0.00	\$ 2.56	\$ 2.56
076-0212-003-0000	SAFETY LIGHTS ONLY	\$ 0.00	\$ 2.56	\$ 2.56
076-0212-004-0000	SAFETY LIGHTS ONLY	\$ 0.00	\$ 2.56	\$ 2.56
076-0212-005-0000	SAFETY LIGHTS ONLY	\$ 0.00	\$ 2.56	\$ 2.56
076-0212-006-0000	SAFETY LIGHTS ONLY	\$ 0.00	\$ 2.56	\$ 2.56
076-0212-007-0000	SAFETY LIGHTS ONLY	\$ 0.00	\$ 2.56	\$ 2.56
076-0212-010-0000	NONRES	\$ 63.98	\$ 2.56	\$ 66.54
076-0212-018-0000	NONRES	\$ 36.78	\$ 2.56	\$ 39.34
076-0212-020-0000	SAFETY LIGHTS ONLY	\$ 0.00	\$ 2.56	\$ 2.56
076-0212-021-0000	NONRES	\$ 52.40	\$ 2.56	\$ 54.96
076-0212-022-0000	NONRES	\$ 6.30	\$ 2.56	\$ 8.86
076-0213-013-0000	SAFETY LIGHTS ONLY	\$ 0.00	\$ 2.56	\$ 2.56
076-0221-001-0000	NONRES	\$ 93.45	\$ 2.56	\$ 96.00
076-0222-001-0000	NONRES	\$ 82.62	\$ 2.56	\$ 85.18
076-0222-002-0000	NONRES	\$ 25.19	\$ 2.56	\$ 27.74
076-0222-011-0000	NONRES	\$ 112.60	\$ 2.56	\$ 115.16
076-0222-019-0000	NONRES	\$ 137.03	\$ 2.56	\$ 139.58
076-0222-020-0000	NONRES	\$ 66.50	\$ 2.56	\$ 69.06
076-0222-021-0000	NONRES	\$ 48.87	\$ 2.56	\$ 51.42
076-0222-023-0000	NONRES	\$ 50.88	\$ 2.56	\$ 53.44
076-0222-025-0000	NONRES	\$ 49.12	\$ 2.56	\$ 51.68
076-0222-026-0000	NONRES	\$ 107.06	\$ 2.56	\$ 109.62
076-0231-001-0000	SAFETY LIGHTS ONLY	\$ 0.00	\$ 2.56	\$ 2.56
076-0232-002-0000	SAFETY LIGHTS ONLY	\$ 0.00	\$ 2.56	\$ 2.56
076-0232-003-0000	SAFETY LIGHTS ONLY	\$ 0.00	\$ 2.56	\$ 2.56
076-0232-004-0000	SAFETY LIGHTS ONLY	\$ 0.00	\$ 2.56	\$ 2.56
076-0233-001-0000	SAFETY LIGHTS ONLY	\$ 0.00	\$ 2.56	\$ 2.56
076-0233-002-0000	SAFETY LIGHTS ONLY	\$ 0.00	\$ 2.56	\$ 2.56
076-0233-003-0000	SAFETY LIGHTS ONLY	\$ 0.00	\$ 2.56	\$ 2.56
076-0233-004-0000	SAFETY LIGHTS ONLY	\$ 0.00	\$ 2.56	\$ 2.56
076-0233-005-0000	SAFETY LIGHTS ONLY	\$ 0.00	\$ 2.56	\$ 2.56
076-0233-006-0000	SAFETY LIGHTS ONLY	\$ 0.00	\$ 2.56	\$ 2.56
076-0233-007-0000	SAFETY LIGHTS ONLY	\$ 0.00	\$ 2.56	\$ 2.56
076-0233-008-0000	SAFETY LIGHTS ONLY	\$ 0.00	\$ 2.56	\$ 2.56
076-0233-009-0000	SAFETY LIGHTS ONLY	\$ 0.00	\$ 2.56	\$ 2.56
076-0233-010-0000	SAFETY LIGHTS ONLY	\$ 0.00	\$ 2.56	\$ 2.56
076-0233-011-0000	SAFETY LIGHTS ONLY	\$ 0.00	\$ 2.56	\$ 2.56
076-0233-012-0000	SAFETY LIGHTS ONLY	\$ 0.00	\$ 2.56	\$ 2.56
076-0233-013-0000	SAFETY LIGHTS ONLY	\$ 0.00	\$ 2.56	\$ 2.56
076-0233-014-0000	SAFETY LIGHTS ONLY	\$ 0.00	\$ 2.56	\$ 2.56
076-0233-015-0000	SAFETY LIGHTS ONLY	\$ 0.00	\$ 2.56	\$ 2.56

ITEM 10.4.

City of Rancho Cordova
Lighting District No. 2012-1
Fiscal Year 2020-21 Assessment Roll

ATTACHMENT 2

APN	District Classification	Street Light Charge	Safety Light Charge	Total Assessment
076-0233-017-0000	SAFETY LIGHTS ONLY	\$ 0.00	\$ 2.56	\$ 2.56
076-0234-001-0000	SAFETY LIGHTS ONLY	\$ 0.00	\$ 2.56	\$ 2.56
076-0234-002-0000	SAFETY LIGHTS ONLY	\$ 0.00	\$ 2.56	\$ 2.56
076-0234-003-0000	SAFETY LIGHTS ONLY	\$ 0.00	\$ 2.56	\$ 2.56
076-0234-004-0000	SAFETY LIGHTS ONLY	\$ 0.00	\$ 2.56	\$ 2.56
076-0234-005-0000	SAFETY LIGHTS ONLY	\$ 0.00	\$ 2.56	\$ 2.56
076-0234-006-0000	SAFETY LIGHTS ONLY	\$ 0.00	\$ 2.56	\$ 2.56
076-0234-007-0000	SAFETY LIGHTS ONLY	\$ 0.00	\$ 2.56	\$ 2.56
076-0234-008-0000	SAFETY LIGHTS ONLY	\$ 0.00	\$ 2.56	\$ 2.56
076-0234-009-0000	SAFETY LIGHTS ONLY	\$ 0.00	\$ 2.56	\$ 2.56
076-0234-010-0000	SAFETY LIGHTS ONLY	\$ 0.00	\$ 2.56	\$ 2.56
076-0234-011-0000	SAFETY LIGHTS ONLY	\$ 0.00	\$ 2.56	\$ 2.56
076-0234-012-0000	SAFETY LIGHTS ONLY	\$ 0.00	\$ 2.56	\$ 2.56
076-0234-013-0000	SAFETY LIGHTS ONLY	\$ 0.00	\$ 2.56	\$ 2.56
076-0234-014-0000	SAFETY LIGHTS ONLY	\$ 0.00	\$ 2.56	\$ 2.56
076-0234-015-0000	SAFETY LIGHTS ONLY	\$ 0.00	\$ 2.56	\$ 2.56
076-0234-016-0000	SAFETY LIGHTS ONLY	\$ 0.00	\$ 2.56	\$ 2.56
076-0234-017-0000	SAFETY LIGHTS ONLY	\$ 0.00	\$ 2.56	\$ 2.56
076-0234-018-0000	SAFETY LIGHTS ONLY	\$ 0.00	\$ 2.56	\$ 2.56
076-0234-019-0000	SAFETY LIGHTS ONLY	\$ 0.00	\$ 2.56	\$ 2.56
076-0234-020-0000	SAFETY LIGHTS ONLY	\$ 0.00	\$ 2.56	\$ 2.56
076-0234-021-0000	SAFETY LIGHTS ONLY	\$ 0.00	\$ 2.56	\$ 2.56
076-0234-022-0000	SAFETY LIGHTS ONLY	\$ 0.00	\$ 2.56	\$ 2.56
076-0235-001-0000	SAFETY LIGHTS ONLY	\$ 0.00	\$ 2.56	\$ 2.56
076-0235-002-0000	SAFETY LIGHTS ONLY	\$ 0.00	\$ 2.56	\$ 2.56
076-0235-003-0000	SAFETY LIGHTS ONLY	\$ 0.00	\$ 2.56	\$ 2.56
076-0235-004-0000	SAFETY LIGHTS ONLY	\$ 0.00	\$ 2.56	\$ 2.56
076-0235-005-0000	SAFETY LIGHTS ONLY	\$ 0.00	\$ 2.56	\$ 2.56
076-0235-006-0000	SAFETY LIGHTS ONLY	\$ 0.00	\$ 2.56	\$ 2.56
076-0235-007-0000	SAFETY LIGHTS ONLY	\$ 0.00	\$ 2.56	\$ 2.56
076-0235-008-0000	SAFETY LIGHTS ONLY	\$ 0.00	\$ 2.56	\$ 2.56
076-0235-009-0000	SAFETY LIGHTS ONLY	\$ 0.00	\$ 2.56	\$ 2.56
076-0235-010-0000	SAFETY LIGHTS ONLY	\$ 0.00	\$ 2.56	\$ 2.56
076-0235-011-0000	SAFETY LIGHTS ONLY	\$ 0.00	\$ 2.56	\$ 2.56
076-0235-012-0000	SAFETY LIGHTS ONLY	\$ 0.00	\$ 2.56	\$ 2.56
076-0235-013-0000	SAFETY LIGHTS ONLY	\$ 0.00	\$ 2.56	\$ 2.56
076-0235-014-0000	SAFETY LIGHTS ONLY	\$ 0.00	\$ 2.56	\$ 2.56
076-0235-015-0000	SAFETY LIGHTS ONLY	\$ 0.00	\$ 2.56	\$ 2.56
076-0235-016-0000	SAFETY LIGHTS ONLY	\$ 0.00	\$ 2.56	\$ 2.56
076-0235-017-0000	SAFETY LIGHTS ONLY	\$ 0.00	\$ 2.56	\$ 2.56
076-0235-018-0000	SAFETY LIGHTS ONLY	\$ 0.00	\$ 2.56	\$ 2.56
076-0235-019-0000	SAFETY LIGHTS ONLY	\$ 0.00	\$ 2.56	\$ 2.56
076-0235-020-0000	SAFETY LIGHTS ONLY	\$ 0.00	\$ 2.56	\$ 2.56
076-0235-021-0000	SAFETY LIGHTS ONLY	\$ 0.00	\$ 2.56	\$ 2.56

ITEM 10.4.

City of Rancho Cordova
Lighting District No. 2012-1
Fiscal Year 2020-21 Assessment Roll

ATTACHMENT 2

APN	District Classification	Street Light Charge	Safety Light Charge	Total Assessment
076-0235-022-0000	SAFETY LIGHTS ONLY	\$ 0.00	\$ 2.56	\$ 2.56
076-0241-001-0000	SAFETY LIGHTS ONLY	\$ 0.00	\$ 2.56	\$ 2.56
076-0241-002-0000	SAFETY LIGHTS ONLY	\$ 0.00	\$ 2.56	\$ 2.56
076-0241-003-0000	SAFETY LIGHTS ONLY	\$ 0.00	\$ 2.56	\$ 2.56
076-0241-004-0000	SAFETY LIGHTS ONLY	\$ 0.00	\$ 2.56	\$ 2.56
076-0241-005-0000	SAFETY LIGHTS ONLY	\$ 0.00	\$ 2.56	\$ 2.56
076-0241-006-0000	SAFETY LIGHTS ONLY	\$ 0.00	\$ 2.56	\$ 2.56
076-0241-007-0000	SAFETY LIGHTS ONLY	\$ 0.00	\$ 2.56	\$ 2.56
076-0241-008-0000	SAFETY LIGHTS ONLY	\$ 0.00	\$ 2.56	\$ 2.56
076-0241-009-0000	SAFETY LIGHTS ONLY	\$ 0.00	\$ 2.56	\$ 2.56
076-0241-010-0000	SAFETY LIGHTS ONLY	\$ 0.00	\$ 2.56	\$ 2.56
076-0241-011-0000	SAFETY LIGHTS ONLY	\$ 0.00	\$ 2.56	\$ 2.56
076-0241-012-0000	SAFETY LIGHTS ONLY	\$ 0.00	\$ 2.56	\$ 2.56
076-0241-013-0000	SAFETY LIGHTS ONLY	\$ 0.00	\$ 2.56	\$ 2.56
076-0241-014-0000	SAFETY LIGHTS ONLY	\$ 0.00	\$ 2.56	\$ 2.56
076-0241-015-0000	SAFETY LIGHTS ONLY	\$ 0.00	\$ 2.56	\$ 2.56
076-0241-016-0000	SAFETY LIGHTS ONLY	\$ 0.00	\$ 2.56	\$ 2.56
076-0241-017-0000	SAFETY LIGHTS ONLY	\$ 0.00	\$ 2.56	\$ 2.56
076-0241-018-0000	SAFETY LIGHTS ONLY	\$ 0.00	\$ 2.56	\$ 2.56
076-0241-019-0000	SAFETY LIGHTS ONLY	\$ 0.00	\$ 2.56	\$ 2.56
076-0241-020-0000	SAFETY LIGHTS ONLY	\$ 0.00	\$ 2.56	\$ 2.56
076-0242-001-0000	SAFETY LIGHTS ONLY	\$ 0.00	\$ 2.56	\$ 2.56
076-0242-002-0000	SAFETY LIGHTS ONLY	\$ 0.00	\$ 2.56	\$ 2.56
076-0242-003-0000	SAFETY LIGHTS ONLY	\$ 0.00	\$ 2.56	\$ 2.56
076-0242-004-0000	SAFETY LIGHTS ONLY	\$ 0.00	\$ 2.56	\$ 2.56
076-0243-001-0000	SAFETY LIGHTS ONLY	\$ 0.00	\$ 2.56	\$ 2.56
076-0243-002-0000	SAFETY LIGHTS ONLY	\$ 0.00	\$ 2.56	\$ 2.56
076-0243-003-0000	SAFETY LIGHTS ONLY	\$ 0.00	\$ 2.56	\$ 2.56
076-0243-004-0000	SAFETY LIGHTS ONLY	\$ 0.00	\$ 2.56	\$ 2.56
076-0243-005-0000	SAFETY LIGHTS ONLY	\$ 0.00	\$ 2.56	\$ 2.56
076-0243-006-0000	SAFETY LIGHTS ONLY	\$ 0.00	\$ 2.56	\$ 2.56
076-0243-007-0000	SAFETY LIGHTS ONLY	\$ 0.00	\$ 2.56	\$ 2.56
076-0243-008-0000	SAFETY LIGHTS ONLY	\$ 0.00	\$ 2.56	\$ 2.56
076-0243-009-0000	SAFETY LIGHTS ONLY	\$ 0.00	\$ 2.56	\$ 2.56
076-0243-010-0000	SAFETY LIGHTS ONLY	\$ 0.00	\$ 2.56	\$ 2.56
076-0243-011-0000	SAFETY LIGHTS ONLY	\$ 0.00	\$ 2.56	\$ 2.56
076-0243-012-0000	SAFETY LIGHTS ONLY	\$ 0.00	\$ 2.56	\$ 2.56
076-0243-013-0000	SAFETY LIGHTS ONLY	\$ 0.00	\$ 2.56	\$ 2.56
076-0243-014-0000	SAFETY LIGHTS ONLY	\$ 0.00	\$ 2.56	\$ 2.56
076-0243-015-0000	SAFETY LIGHTS ONLY	\$ 0.00	\$ 2.56	\$ 2.56
076-0243-016-0000	SAFETY LIGHTS ONLY	\$ 0.00	\$ 2.56	\$ 2.56
076-0243-017-0000	SAFETY LIGHTS ONLY	\$ 0.00	\$ 2.56	\$ 2.56
076-0243-018-0000	SAFETY LIGHTS ONLY	\$ 0.00	\$ 2.56	\$ 2.56
076-0243-019-0000	SAFETY LIGHTS ONLY	\$ 0.00	\$ 2.56	\$ 2.56

ITEM 10.4.

City of Rancho Cordova
Lighting District No. 2012-1
Fiscal Year 2020-21 Assessment Roll

ATTACHMENT 2

APN	District Classification	Street Light Charge	Safety Light Charge	Total Assessment
076-0243-020-0000	SAFETY LIGHTS ONLY	\$ 0.00	\$ 2.56	\$ 2.56
076-0243-021-0000	SAFETY LIGHTS ONLY	\$ 0.00	\$ 2.56	\$ 2.56
076-0243-022-0000	SAFETY LIGHTS ONLY	\$ 0.00	\$ 2.56	\$ 2.56
076-0243-023-0000	SAFETY LIGHTS ONLY	\$ 0.00	\$ 2.56	\$ 2.56
076-0243-024-0000	SAFETY LIGHTS ONLY	\$ 0.00	\$ 2.56	\$ 2.56
076-0244-001-0000	SAFETY LIGHTS ONLY	\$ 0.00	\$ 2.56	\$ 2.56
076-0244-002-0000	SAFETY LIGHTS ONLY	\$ 0.00	\$ 2.56	\$ 2.56
076-0244-003-0000	SAFETY LIGHTS ONLY	\$ 0.00	\$ 2.56	\$ 2.56
076-0244-004-0000	SAFETY LIGHTS ONLY	\$ 0.00	\$ 2.56	\$ 2.56
076-0244-005-0000	SAFETY LIGHTS ONLY	\$ 0.00	\$ 2.56	\$ 2.56
076-0244-006-0000	SAFETY LIGHTS ONLY	\$ 0.00	\$ 2.56	\$ 2.56
076-0244-007-0000	SAFETY LIGHTS ONLY	\$ 0.00	\$ 2.56	\$ 2.56
076-0244-008-0000	SAFETY LIGHTS ONLY	\$ 0.00	\$ 2.56	\$ 2.56
076-0244-009-0000	SAFETY LIGHTS ONLY	\$ 0.00	\$ 2.56	\$ 2.56
076-0245-001-0000	SAFETY LIGHTS ONLY	\$ 0.00	\$ 2.56	\$ 2.56
076-0245-002-0000	SAFETY LIGHTS ONLY	\$ 0.00	\$ 2.56	\$ 2.56
076-0245-003-0000	SAFETY LIGHTS ONLY	\$ 0.00	\$ 2.56	\$ 2.56
076-0245-004-0000	SAFETY LIGHTS ONLY	\$ 0.00	\$ 2.56	\$ 2.56
076-0245-005-0000	SAFETY LIGHTS ONLY	\$ 0.00	\$ 2.56	\$ 2.56
076-0245-006-0000	SAFETY LIGHTS ONLY	\$ 0.00	\$ 2.56	\$ 2.56
076-0245-007-0000	SAFETY LIGHTS ONLY	\$ 0.00	\$ 2.56	\$ 2.56
076-0245-008-0000	SAFETY LIGHTS ONLY	\$ 0.00	\$ 2.56	\$ 2.56
076-0245-009-0000	SAFETY LIGHTS ONLY	\$ 0.00	\$ 2.56	\$ 2.56
076-0245-010-0000	SAFETY LIGHTS ONLY	\$ 0.00	\$ 2.56	\$ 2.56
076-0245-011-0000	SAFETY LIGHTS ONLY	\$ 0.00	\$ 2.56	\$ 2.56
076-0245-012-0000	SAFETY LIGHTS ONLY	\$ 0.00	\$ 2.56	\$ 2.56
076-0245-013-0000	SAFETY LIGHTS ONLY	\$ 0.00	\$ 2.56	\$ 2.56
076-0245-014-0000	SAFETY LIGHTS ONLY	\$ 0.00	\$ 2.56	\$ 2.56
076-0245-015-0000	SAFETY LIGHTS ONLY	\$ 0.00	\$ 2.56	\$ 2.56
076-0245-016-0000	SAFETY LIGHTS ONLY	\$ 0.00	\$ 2.56	\$ 2.56
076-0245-017-0000	SAFETY LIGHTS ONLY	\$ 0.00	\$ 2.56	\$ 2.56
076-0251-001-0000	SAFETY LIGHTS ONLY	\$ 0.00	\$ 2.56	\$ 2.56
076-0252-001-0000	SAFETY LIGHTS ONLY	\$ 0.00	\$ 2.56	\$ 2.56
076-0252-002-0000	SAFETY LIGHTS ONLY	\$ 0.00	\$ 2.56	\$ 2.56
076-0252-003-0000	SAFETY LIGHTS ONLY	\$ 0.00	\$ 2.56	\$ 2.56
076-0252-004-0000	SAFETY LIGHTS ONLY	\$ 0.00	\$ 2.56	\$ 2.56
076-0252-005-0000	SAFETY LIGHTS ONLY	\$ 0.00	\$ 2.56	\$ 2.56
076-0252-006-0000	SAFETY LIGHTS ONLY	\$ 0.00	\$ 2.56	\$ 2.56
076-0252-007-0000	SAFETY LIGHTS ONLY	\$ 0.00	\$ 2.56	\$ 2.56
076-0252-008-0000	SAFETY LIGHTS ONLY	\$ 0.00	\$ 2.56	\$ 2.56
076-0252-009-0000	SAFETY LIGHTS ONLY	\$ 0.00	\$ 2.56	\$ 2.56
076-0252-010-0000	SAFETY LIGHTS ONLY	\$ 0.00	\$ 2.56	\$ 2.56
076-0252-011-0000	SAFETY LIGHTS ONLY	\$ 0.00	\$ 2.56	\$ 2.56
076-0252-012-0000	SAFETY LIGHTS ONLY	\$ 0.00	\$ 2.56	\$ 2.56

ITEM 10.4.

City of Rancho Cordova
Lighting District No. 2012-1
Fiscal Year 2020-21 Assessment Roll

ATTACHMENT 2

APN	District Classification	Street Light Charge	Safety Light Charge	Total Assessment
076-0252-013-0000	SAFETY LIGHTS ONLY	\$ 0.00	\$ 2.56	\$ 2.56
076-0252-014-0000	SAFETY LIGHTS ONLY	\$ 0.00	\$ 2.56	\$ 2.56
076-0252-015-0000	SAFETY LIGHTS ONLY	\$ 0.00	\$ 2.56	\$ 2.56
076-0252-016-0000	SAFETY LIGHTS ONLY	\$ 0.00	\$ 2.56	\$ 2.56
076-0252-017-0000	SAFETY LIGHTS ONLY	\$ 0.00	\$ 2.56	\$ 2.56
076-0252-018-0000	SAFETY LIGHTS ONLY	\$ 0.00	\$ 2.56	\$ 2.56
076-0252-019-0000	SAFETY LIGHTS ONLY	\$ 0.00	\$ 2.56	\$ 2.56
076-0252-020-0000	SAFETY LIGHTS ONLY	\$ 0.00	\$ 2.56	\$ 2.56
076-0252-021-0000	SAFETY LIGHTS ONLY	\$ 0.00	\$ 2.56	\$ 2.56
076-0252-022-0000	SAFETY LIGHTS ONLY	\$ 0.00	\$ 2.56	\$ 2.56
076-0252-023-0000	SAFETY LIGHTS ONLY	\$ 0.00	\$ 2.56	\$ 2.56
076-0252-024-0000	SAFETY LIGHTS ONLY	\$ 0.00	\$ 2.56	\$ 2.56
076-0252-025-0000	SAFETY LIGHTS ONLY	\$ 0.00	\$ 2.56	\$ 2.56
076-0252-026-0000	SAFETY LIGHTS ONLY	\$ 0.00	\$ 2.56	\$ 2.56
076-0253-001-0000	SAFETY LIGHTS ONLY	\$ 0.00	\$ 2.56	\$ 2.56
076-0253-002-0000	SAFETY LIGHTS ONLY	\$ 0.00	\$ 2.56	\$ 2.56
076-0253-003-0000	SAFETY LIGHTS ONLY	\$ 0.00	\$ 2.56	\$ 2.56
076-0253-004-0000	SAFETY LIGHTS ONLY	\$ 0.00	\$ 2.56	\$ 2.56
076-0253-005-0000	SAFETY LIGHTS ONLY	\$ 0.00	\$ 2.56	\$ 2.56
076-0253-006-0000	SAFETY LIGHTS ONLY	\$ 0.00	\$ 2.56	\$ 2.56
076-0253-007-0000	SAFETY LIGHTS ONLY	\$ 0.00	\$ 2.56	\$ 2.56
076-0253-008-0000	SAFETY LIGHTS ONLY	\$ 0.00	\$ 2.56	\$ 2.56
076-0253-009-0000	SAFETY LIGHTS ONLY	\$ 0.00	\$ 2.56	\$ 2.56
076-0253-010-0000	SAFETY LIGHTS ONLY	\$ 0.00	\$ 2.56	\$ 2.56
076-0253-011-0000	SAFETY LIGHTS ONLY	\$ 0.00	\$ 2.56	\$ 2.56
076-0253-012-0000	SAFETY LIGHTS ONLY	\$ 0.00	\$ 2.56	\$ 2.56
076-0253-013-0000	SAFETY LIGHTS ONLY	\$ 0.00	\$ 2.56	\$ 2.56
076-0253-014-0000	SAFETY LIGHTS ONLY	\$ 0.00	\$ 2.56	\$ 2.56
076-0254-001-0000	SAFETY LIGHTS ONLY	\$ 0.00	\$ 2.56	\$ 2.56
076-0254-002-0000	SAFETY LIGHTS ONLY	\$ 0.00	\$ 2.56	\$ 2.56
076-0254-003-0000	SAFETY LIGHTS ONLY	\$ 0.00	\$ 2.56	\$ 2.56
076-0254-004-0000	SAFETY LIGHTS ONLY	\$ 0.00	\$ 2.56	\$ 2.56
076-0254-005-0000	SAFETY LIGHTS ONLY	\$ 0.00	\$ 2.56	\$ 2.56
076-0254-006-0000	SAFETY LIGHTS ONLY	\$ 0.00	\$ 2.56	\$ 2.56
076-0254-007-0000	SAFETY LIGHTS ONLY	\$ 0.00	\$ 2.56	\$ 2.56
076-0254-008-0000	SAFETY LIGHTS ONLY	\$ 0.00	\$ 2.56	\$ 2.56
076-0254-009-0000	SAFETY LIGHTS ONLY	\$ 0.00	\$ 2.56	\$ 2.56
076-0261-001-0000	SAFETY LIGHTS ONLY	\$ 0.00	\$ 2.56	\$ 2.56
076-0261-002-0000	SAFETY LIGHTS ONLY	\$ 0.00	\$ 2.56	\$ 2.56
076-0261-003-0000	SAFETY LIGHTS ONLY	\$ 0.00	\$ 2.56	\$ 2.56
076-0261-004-0000	SAFETY LIGHTS ONLY	\$ 0.00	\$ 2.56	\$ 2.56
076-0261-006-0000	SAFETY LIGHTS ONLY	\$ 0.00	\$ 2.56	\$ 2.56
076-0261-007-0000	SAFETY LIGHTS ONLY	\$ 0.00	\$ 2.56	\$ 2.56
076-0261-008-0000	SAFETY LIGHTS ONLY	\$ 0.00	\$ 2.56	\$ 2.56

ITEM 10.4.

City of Rancho Cordova
Lighting District No. 2012-1
Fiscal Year 2020-21 Assessment Roll

ATTACHMENT 2

APN	District Classification	Street Light Charge	Safety Light Charge	Total Assessment
076-0262-001-0000	SAFETY LIGHTS ONLY	\$ 0.00	\$ 2.56	\$ 2.56
076-0262-002-0000	SAFETY LIGHTS ONLY	\$ 0.00	\$ 2.56	\$ 2.56
076-0262-003-0000	SAFETY LIGHTS ONLY	\$ 0.00	\$ 2.56	\$ 2.56
076-0262-004-0000	SAFETY LIGHTS ONLY	\$ 0.00	\$ 2.56	\$ 2.56
076-0262-005-0000	SAFETY LIGHTS ONLY	\$ 0.00	\$ 2.56	\$ 2.56
076-0262-006-0000	SAFETY LIGHTS ONLY	\$ 0.00	\$ 2.56	\$ 2.56
076-0262-007-0000	SAFETY LIGHTS ONLY	\$ 0.00	\$ 2.56	\$ 2.56
076-0262-008-0000	SAFETY LIGHTS ONLY	\$ 0.00	\$ 2.56	\$ 2.56
076-0262-009-0000	SAFETY LIGHTS ONLY	\$ 0.00	\$ 2.56	\$ 2.56
076-0262-010-0000	SAFETY LIGHTS ONLY	\$ 0.00	\$ 2.56	\$ 2.56
076-0270-001-0000	SAFETY LIGHTS ONLY	\$ 0.00	\$ 2.56	\$ 2.56
076-0270-002-0000	SAFETY LIGHTS ONLY	\$ 0.00	\$ 2.56	\$ 2.56
076-0270-003-0000	SAFETY LIGHTS ONLY	\$ 0.00	\$ 2.56	\$ 2.56
076-0270-004-0000	SAFETY LIGHTS ONLY	\$ 0.00	\$ 2.56	\$ 2.56
076-0270-005-0000	SAFETY LIGHTS ONLY	\$ 0.00	\$ 2.56	\$ 2.56
076-0270-006-0000	SAFETY LIGHTS ONLY	\$ 0.00	\$ 2.56	\$ 2.56
076-0270-007-0000	SAFETY LIGHTS ONLY	\$ 0.00	\$ 2.56	\$ 2.56
076-0270-008-0000	SAFETY LIGHTS ONLY	\$ 0.00	\$ 2.56	\$ 2.56
076-0270-009-0000	SAFETY LIGHTS ONLY	\$ 0.00	\$ 2.56	\$ 2.56
076-0270-010-0000	SAFETY LIGHTS ONLY	\$ 0.00	\$ 2.56	\$ 2.56
076-0270-011-0000	SAFETY LIGHTS ONLY	\$ 0.00	\$ 2.56	\$ 2.56
076-0270-012-0000	SAFETY LIGHTS ONLY	\$ 0.00	\$ 2.56	\$ 2.56
076-0270-014-0000	SAFETY LIGHTS ONLY	\$ 0.00	\$ 2.56	\$ 2.56
076-0270-015-0000	SAFETY LIGHTS ONLY	\$ 0.00	\$ 2.56	\$ 2.56
076-0270-016-0000	SAFETY LIGHTS ONLY	\$ 0.00	\$ 2.56	\$ 2.56
076-0270-017-0000	SAFETY LIGHTS ONLY	\$ 0.00	\$ 2.56	\$ 2.56
076-0270-018-0000	SAFETY LIGHTS ONLY	\$ 0.00	\$ 2.56	\$ 2.56
076-0270-019-0000	SAFETY LIGHTS ONLY	\$ 0.00	\$ 2.56	\$ 2.56
076-0270-020-0000	SAFETY LIGHTS ONLY	\$ 0.00	\$ 2.56	\$ 2.56
076-0270-021-0000	SAFETY LIGHTS ONLY	\$ 0.00	\$ 2.56	\$ 2.56
076-0270-022-0000	SAFETY LIGHTS ONLY	\$ 0.00	\$ 2.56	\$ 2.56
076-0270-023-0000	SAFETY LIGHTS ONLY	\$ 0.00	\$ 2.56	\$ 2.56
076-0270-024-0000	SAFETY LIGHTS ONLY	\$ 0.00	\$ 2.56	\$ 2.56
076-0270-025-0000	SAFETY LIGHTS ONLY	\$ 0.00	\$ 2.56	\$ 2.56
076-0270-026-0000	SAFETY LIGHTS ONLY	\$ 0.00	\$ 2.56	\$ 2.56
076-0270-027-0000	SAFETY LIGHTS ONLY	\$ 0.00	\$ 2.56	\$ 2.56
076-0270-028-0000	SAFETY LIGHTS ONLY	\$ 0.00	\$ 2.56	\$ 2.56
076-0270-029-0000	SAFETY LIGHTS ONLY	\$ 0.00	\$ 2.56	\$ 2.56
076-0270-035-0000	SAFETY LIGHTS ONLY	\$ 0.00	\$ 2.56	\$ 2.56
077-0010-017-0000	SAFETY LIGHTS ONLY	\$ 0.00	\$ 2.56	\$ 2.56
077-0010-025-0000	NONRES	\$ 18.39	\$ 2.56	\$ 20.94
077-0010-027-0000	NONRES	\$ 390.45	\$ 2.56	\$ 393.00
077-0010-030-0000	SAFETY LIGHTS ONLY	\$ 0.00	\$ 2.56	\$ 2.56
077-0010-031-0000	RESIDENTIAL	\$ 15.32	\$ 2.56	\$ 17.88

ITEM 10.4.

City of Rancho Cordova
Lighting District No. 2012-1
Fiscal Year 2020-21 Assessment Roll

ATTACHMENT 2

APN	District Classification	Street Light Charge	Safety Light Charge	Total Assessment
077-0010-048-0000	SAFETY LIGHTS ONLY	\$ 0.00	\$ 2.56	\$ 2.56
077-0010-049-0000	SAFETY LIGHTS ONLY	\$ 0.00	\$ 2.56	\$ 2.56
077-0010-051-0000	NONRES	\$ 140.81	\$ 2.56	\$ 143.36
077-0010-053-0000	NONRES	\$ 36.78	\$ 2.56	\$ 39.34
077-0020-017-0000	NONRES	\$ 207.82	\$ 2.56	\$ 210.38
077-0020-023-0000	NONRES	\$ 408.83	\$ 2.56	\$ 411.38
077-0020-029-0000	NONRES	\$ 392.21	\$ 2.56	\$ 394.76
077-0020-035-0000	NONRES	\$ 52.90	\$ 2.56	\$ 55.46
077-0020-038-0000	NONRES	\$ 300.77	\$ 2.56	\$ 303.32
077-0020-040-0000	NONRES	\$ 93.96	\$ 2.56	\$ 96.52
077-0020-042-0000	NONRES	\$ 184.89	\$ 2.56	\$ 187.44
077-0020-047-0000	NONRES	\$ 56.43	\$ 2.56	\$ 58.98
077-0020-048-0000	NONRES	\$ 148.62	\$ 2.56	\$ 151.18
077-0020-056-0000	NONRES	\$ 234.02	\$ 2.56	\$ 236.58
077-0020-057-0000	NONRES	\$ 97.74	\$ 2.56	\$ 100.30
077-0020-062-0000	SAFETY LIGHTS ONLY	\$ 0.00	\$ 2.56	\$ 2.56
077-0020-063-0000	SAFETY LIGHTS ONLY	\$ 0.00	\$ 2.56	\$ 2.56
077-0020-065-0000	NONRES	\$ 149.12	\$ 2.56	\$ 151.68
077-0020-066-0000	NONRES	\$ 206.05	\$ 2.56	\$ 208.60
077-0020-070-0000	NONRES	\$ 155.93	\$ 2.56	\$ 158.48
077-0020-081-0000	SAFETY LIGHTS ONLY	\$ 0.00	\$ 2.56	\$ 2.56
077-0020-084-0000	SAFETY LIGHTS ONLY	\$ 0.00	\$ 2.56	\$ 2.56
077-0020-085-0000	NONRES	\$ 107.56	\$ 2.56	\$ 110.12
077-0030-003-0000	NONRES	\$ 74.31	\$ 2.56	\$ 76.86
077-0030-004-0000	NONRES	\$ 81.11	\$ 2.56	\$ 83.66
077-0030-005-0000	NONRES	\$ 42.57	\$ 2.56	\$ 45.12
077-0030-008-0000	SAFETY LIGHTS ONLY	\$ 0.00	\$ 2.56	\$ 2.56
077-0030-009-0000	SAFETY LIGHTS ONLY	\$ 0.00	\$ 2.56	\$ 2.56
077-0030-010-0000	SAFETY LIGHTS ONLY	\$ 0.00	\$ 2.56	\$ 2.56
077-0030-011-0000	NONRES	\$ 56.17	\$ 2.56	\$ 58.72
077-0030-012-0000	SAFETY LIGHTS ONLY	\$ 0.00	\$ 2.56	\$ 2.56
077-0030-013-0000	NONRES	\$ 43.58	\$ 2.56	\$ 46.14
077-0030-015-0000	NONRES	\$ 118.14	\$ 2.56	\$ 120.70
077-0030-016-0000	NONRES	\$ 26.70	\$ 2.56	\$ 29.26
077-0030-017-0000	NONRES	\$ 39.04	\$ 2.56	\$ 41.60
077-0030-018-0000	NONRES	\$ 42.07	\$ 2.56	\$ 44.62
077-0030-025-0000	NONRES	\$ 74.31	\$ 2.56	\$ 76.86
077-0030-029-0000	SAFETY LIGHTS ONLY	\$ 0.00	\$ 2.56	\$ 2.56
077-0030-041-0000	SAFETY LIGHTS ONLY	\$ 0.00	\$ 2.56	\$ 2.56
077-0030-042-0000	NONRES	\$ 22.92	\$ 2.56	\$ 25.48
077-0030-046-0000	NONRES	\$ 78.34	\$ 2.56	\$ 80.90
077-0030-047-0000	NONRES	\$ 45.59	\$ 2.56	\$ 48.14
077-0030-048-0000	SAFETY LIGHTS ONLY	\$ 0.00	\$ 2.56	\$ 2.56
077-0030-049-0000	SAFETY LIGHTS ONLY	\$ 0.00	\$ 2.56	\$ 2.56

ITEM 10.4.

City of Rancho Cordova
Lighting District No. 2012-1
Fiscal Year 2020-21 Assessment Roll

ATTACHMENT 2

APN	District Classification	Street Light Charge	Safety Light Charge	Total Assessment
077-0040-017-0000	NONRES	\$ 251.90	\$ 2.56	\$ 254.46
077-0040-033-0000	NONRES	\$ 15.37	\$ 2.56	\$ 17.92
077-0040-034-0000	NONRES	\$ 15.37	\$ 2.56	\$ 17.92
077-0040-035-0000	NONRES	\$ 15.37	\$ 2.56	\$ 17.92
077-0040-036-0000	NONRES	\$ 15.37	\$ 2.56	\$ 17.92
077-0040-037-0000	NONRES	\$ 15.37	\$ 2.56	\$ 17.92
077-0040-038-0000	NONRES	\$ 15.37	\$ 2.56	\$ 17.92
077-0040-039-0000	NONRES	\$ 15.37	\$ 2.56	\$ 17.92
077-0040-044-0000	NONRES	\$ 114.61	\$ 2.56	\$ 117.16
077-0040-046-0000	SAFETY LIGHTS ONLY	\$ 0.00	\$ 2.56	\$ 2.56
077-0040-048-0000	NONRES	\$ 73.30	\$ 2.56	\$ 75.86
077-0040-051-0000	NONRES	\$ 108.32	\$ 2.56	\$ 110.88
077-0040-052-0000	NONRES	\$ 230.74	\$ 2.56	\$ 233.30
077-0040-053-0000	NONRES	\$ 108.57	\$ 2.56	\$ 111.12
077-0050-011-0000	NONRES	\$ 12.60	\$ 2.56	\$ 15.16
077-0050-014-0000	SAFETY LIGHTS ONLY	\$ 0.00	\$ 2.56	\$ 2.56
077-0050-024-0000	NONRES	\$ 60.46	\$ 2.56	\$ 63.02
077-0050-036-0000	NONRES	\$ 42.32	\$ 2.56	\$ 44.88
077-0050-037-0000	SAFETY LIGHTS ONLY	\$ 0.00	\$ 2.56	\$ 2.56
077-0050-040-0000	NONRES	\$ 73.30	\$ 2.56	\$ 75.86
077-0050-042-0000	NONRES	\$ 104.54	\$ 2.56	\$ 107.10
077-0050-043-0000	NONRES	\$ 79.35	\$ 2.56	\$ 81.90
077-0050-044-0000	NONRES	\$ 110.58	\$ 2.56	\$ 113.14
077-0050-046-0000	NONRES	\$ 118.14	\$ 2.56	\$ 120.70
077-0050-047-0000	NONRES	\$ 63.23	\$ 2.56	\$ 65.78
077-0050-048-0000	NONRES	\$ 115.37	\$ 2.56	\$ 117.92
077-0050-049-0000	NONRES	\$ 80.10	\$ 2.56	\$ 82.66
077-0050-050-0000	NONRES	\$ 14.61	\$ 2.56	\$ 17.16
077-0050-051-0000	SAFETY LIGHTS ONLY	\$ 0.00	\$ 2.56	\$ 2.56
077-0050-052-0000	SAFETY LIGHTS ONLY	\$ 0.00	\$ 2.56	\$ 2.56
077-0050-053-0000	NONRES	\$ 15.37	\$ 2.56	\$ 17.92
077-0050-054-0000	NONRES	\$ 15.37	\$ 2.56	\$ 17.92
077-0050-055-0000	NONRES	\$ 15.37	\$ 2.56	\$ 17.92
077-0050-056-0000	NONRES	\$ 15.37	\$ 2.56	\$ 17.92
077-0050-063-0000	NONRES	\$ 352.66	\$ 2.56	\$ 355.22
077-0050-064-0000	NONRES	\$ 60.20	\$ 2.56	\$ 62.76
077-0050-065-0000	SAFETY LIGHTS ONLY	\$ 0.00	\$ 2.56	\$ 2.56
077-0050-066-0000	SAFETY LIGHTS ONLY	\$ 0.00	\$ 2.56	\$ 2.56
077-0050-067-0000	NONRES	\$ 94.97	\$ 2.56	\$ 97.52
077-0050-068-0000	NONRES	\$ 127.97	\$ 2.56	\$ 130.52
077-0050-069-0000	SAFETY LIGHTS ONLY	\$ 0.00	\$ 2.56	\$ 2.56
077-0050-075-0000	NONRES	\$ 319.66	\$ 2.56	\$ 322.22
077-0050-076-0000	NONRES	\$ 361.98	\$ 2.56	\$ 364.54
077-0050-077-0000	NONRES	\$ 757.72	\$ 2.56	\$ 760.28

ITEM 10.4.

City of Rancho Cordova
Lighting District No. 2012-1
Fiscal Year 2020-21 Assessment Roll

ATTACHMENT 2

APN	District Classification	Street Light Charge	Safety Light Charge	Total Assessment
077-0050-078-0000	NONRES	\$ 159.96	\$ 2.56	\$ 162.52
077-0050-079-0000	SAFETY LIGHTS ONLY	\$ 0.00	\$ 2.56	\$ 2.56
077-0050-082-0000	SAFETY LIGHTS ONLY	\$ 0.00	\$ 2.56	\$ 2.56
077-0050-083-0000	NONRES	\$ 76.33	\$ 2.56	\$ 78.88
077-0050-086-0000	NONRES	\$ 217.64	\$ 2.56	\$ 220.20
077-0061-001-0000	RESIDENTIAL	\$ 15.32	\$ 2.56	\$ 17.88
077-0061-002-0000	RESIDENTIAL	\$ 15.32	\$ 2.56	\$ 17.88
077-0061-003-0000	RESIDENTIAL	\$ 15.32	\$ 2.56	\$ 17.88
077-0062-001-0000	RESIDENTIAL	\$ 15.32	\$ 2.56	\$ 17.88
077-0062-002-0000	RESIDENTIAL	\$ 15.32	\$ 2.56	\$ 17.88
077-0062-003-0000	RESIDENTIAL	\$ 15.32	\$ 2.56	\$ 17.88
077-0063-001-0000	RESIDENTIAL	\$ 15.32	\$ 2.56	\$ 17.88
077-0063-002-0000	RESIDENTIAL	\$ 15.32	\$ 2.56	\$ 17.88
077-0063-003-0000	RESIDENTIAL	\$ 15.32	\$ 2.56	\$ 17.88
077-0063-004-0000	RESIDENTIAL	\$ 15.32	\$ 2.56	\$ 17.88
077-0064-001-0000	RESIDENTIAL	\$ 15.32	\$ 2.56	\$ 17.88
077-0064-002-0000	RESIDENTIAL	\$ 15.32	\$ 2.56	\$ 17.88
077-0064-003-0000	RESIDENTIAL	\$ 15.32	\$ 2.56	\$ 17.88
077-0064-004-0000	RESIDENTIAL	\$ 15.32	\$ 2.56	\$ 17.88
077-0064-005-0000	RESIDENTIAL	\$ 15.32	\$ 2.56	\$ 17.88
077-0064-006-0000	RESIDENTIAL	\$ 15.32	\$ 2.56	\$ 17.88
077-0064-007-0000	RESIDENTIAL	\$ 15.32	\$ 2.56	\$ 17.88
077-0064-008-0000	RESIDENTIAL	\$ 15.32	\$ 2.56	\$ 17.88
077-0064-009-0000	RESIDENTIAL	\$ 15.32	\$ 2.56	\$ 17.88
077-0064-010-0000	RESIDENTIAL	\$ 15.32	\$ 2.56	\$ 17.88
077-0064-011-0000	RESIDENTIAL	\$ 15.32	\$ 2.56	\$ 17.88
077-0064-012-0000	RESIDENTIAL	\$ 15.32	\$ 2.56	\$ 17.88
077-0064-013-0000	RESIDENTIAL	\$ 15.32	\$ 2.56	\$ 17.88
077-0064-014-0000	RESIDENTIAL	\$ 15.32	\$ 2.56	\$ 17.88
077-0064-015-0000	RESIDENTIAL	\$ 15.32	\$ 2.56	\$ 17.88
077-0064-016-0000	RESIDENTIAL	\$ 15.32	\$ 2.56	\$ 17.88
077-0064-017-0000	RESIDENTIAL	\$ 15.32	\$ 2.56	\$ 17.88
077-0064-018-0000	RESIDENTIAL	\$ 15.32	\$ 2.56	\$ 17.88
077-0064-019-0000	RESIDENTIAL	\$ 15.32	\$ 2.56	\$ 17.88
077-0064-020-0000	RESIDENTIAL	\$ 15.32	\$ 2.56	\$ 17.88
077-0064-021-0000	RESIDENTIAL	\$ 15.32	\$ 2.56	\$ 17.88
077-0064-022-0000	RESIDENTIAL	\$ 15.32	\$ 2.56	\$ 17.88
077-0064-023-0000	RESIDENTIAL	\$ 15.32	\$ 2.56	\$ 17.88
077-0064-024-0000	RESIDENTIAL	\$ 15.32	\$ 2.56	\$ 17.88
077-0064-025-0000	RESIDENTIAL	\$ 15.32	\$ 2.56	\$ 17.88
077-0064-026-0000	RESIDENTIAL	\$ 15.32	\$ 2.56	\$ 17.88
077-0064-027-0000	RESIDENTIAL	\$ 15.32	\$ 2.56	\$ 17.88
077-0064-028-0000	RESIDENTIAL	\$ 15.32	\$ 2.56	\$ 17.88
077-0064-029-0000	RESIDENTIAL	\$ 15.32	\$ 2.56	\$ 17.88

ITEM 10.4.

City of Rancho Cordova
Lighting District No. 2012-1
Fiscal Year 2020-21 Assessment Roll

ATTACHMENT 2

APN	District Classification	Street Light Charge	Safety Light Charge	Total Assessment
077-0064-030-0000	RESIDENTIAL	\$ 15.32	\$ 2.56	\$ 17.88
077-0065-001-0000	RESIDENTIAL	\$ 15.32	\$ 2.56	\$ 17.88
077-0065-002-0000	RESIDENTIAL	\$ 15.32	\$ 2.56	\$ 17.88
077-0065-003-0000	RESIDENTIAL	\$ 15.32	\$ 2.56	\$ 17.88
077-0065-004-0000	RESIDENTIAL	\$ 15.32	\$ 2.56	\$ 17.88
077-0065-005-0000	RESIDENTIAL	\$ 15.32	\$ 2.56	\$ 17.88
077-0065-006-0000	RESIDENTIAL	\$ 15.32	\$ 2.56	\$ 17.88
077-0065-007-0000	RESIDENTIAL	\$ 15.32	\$ 2.56	\$ 17.88
077-0065-008-0000	RESIDENTIAL	\$ 15.32	\$ 2.56	\$ 17.88
077-0065-009-0000	RESIDENTIAL	\$ 15.32	\$ 2.56	\$ 17.88
077-0065-010-0000	RESIDENTIAL	\$ 15.32	\$ 2.56	\$ 17.88
077-0065-011-0000	RESIDENTIAL	\$ 15.32	\$ 2.56	\$ 17.88
077-0065-012-0000	RESIDENTIAL	\$ 15.32	\$ 2.56	\$ 17.88
077-0065-013-0000	RESIDENTIAL	\$ 15.32	\$ 2.56	\$ 17.88
077-0065-014-0000	RESIDENTIAL	\$ 15.32	\$ 2.56	\$ 17.88
077-0065-015-0000	RESIDENTIAL	\$ 15.32	\$ 2.56	\$ 17.88
077-0065-016-0000	RESIDENTIAL	\$ 15.32	\$ 2.56	\$ 17.88
077-0065-017-0000	RESIDENTIAL	\$ 15.32	\$ 2.56	\$ 17.88
077-0065-018-0000	RESIDENTIAL	\$ 15.32	\$ 2.56	\$ 17.88
077-0066-001-0000	RESIDENTIAL	\$ 15.32	\$ 2.56	\$ 17.88
077-0066-002-0000	RESIDENTIAL	\$ 15.32	\$ 2.56	\$ 17.88
077-0066-003-0000	RESIDENTIAL	\$ 15.32	\$ 2.56	\$ 17.88
077-0066-004-0000	RESIDENTIAL	\$ 15.32	\$ 2.56	\$ 17.88
077-0066-005-0000	RESIDENTIAL	\$ 15.32	\$ 2.56	\$ 17.88
077-0066-006-0000	RESIDENTIAL	\$ 15.32	\$ 2.56	\$ 17.88
077-0066-007-0000	RESIDENTIAL	\$ 15.32	\$ 2.56	\$ 17.88
077-0066-008-0000	RESIDENTIAL	\$ 15.32	\$ 2.56	\$ 17.88
077-0066-009-0000	RESIDENTIAL	\$ 15.32	\$ 2.56	\$ 17.88
077-0066-010-0000	RESIDENTIAL	\$ 15.32	\$ 2.56	\$ 17.88
077-0066-011-0000	RESIDENTIAL	\$ 15.32	\$ 2.56	\$ 17.88
077-0071-001-0000	NONRES	\$ 5.04	\$ 2.56	\$ 7.60
077-0071-002-0000	RESIDENTIAL	\$ 15.32	\$ 2.56	\$ 17.88
077-0071-003-0000	RESIDENTIAL	\$ 15.32	\$ 2.56	\$ 17.88
077-0071-004-0000	RESIDENTIAL	\$ 15.32	\$ 2.56	\$ 17.88
077-0071-005-0000	RESIDENTIAL	\$ 15.32	\$ 2.56	\$ 17.88
077-0071-006-0000	RESIDENTIAL	\$ 15.32	\$ 2.56	\$ 17.88
077-0071-007-0000	RESIDENTIAL	\$ 15.32	\$ 2.56	\$ 17.88
077-0071-008-0000	RESIDENTIAL	\$ 15.32	\$ 2.56	\$ 17.88
077-0071-009-0000	RESIDENTIAL	\$ 15.32	\$ 2.56	\$ 17.88
077-0071-010-0000	RESIDENTIAL	\$ 15.32	\$ 2.56	\$ 17.88
077-0071-011-0000	RESIDENTIAL	\$ 15.32	\$ 2.56	\$ 17.88
077-0071-012-0000	RESIDENTIAL	\$ 15.32	\$ 2.56	\$ 17.88
077-0071-013-0000	RESIDENTIAL	\$ 15.32	\$ 2.56	\$ 17.88
077-0072-001-0000	RESIDENTIAL	\$ 15.32	\$ 2.56	\$ 17.88

ITEM 10.4.

City of Rancho Cordova
Lighting District No. 2012-1
Fiscal Year 2020-21 Assessment Roll

ATTACHMENT 2

APN	District Classification	Street Light Charge	Safety Light Charge	Total Assessment
077-0072-002-0000	RESIDENTIAL	\$ 15.32	\$ 2.56	\$ 17.88
077-0072-003-0000	RESIDENTIAL	\$ 15.32	\$ 2.56	\$ 17.88
077-0072-004-0000	RESIDENTIAL	\$ 15.32	\$ 2.56	\$ 17.88
077-0072-005-0000	RESIDENTIAL	\$ 15.32	\$ 2.56	\$ 17.88
077-0072-006-0000	RESIDENTIAL	\$ 15.32	\$ 2.56	\$ 17.88
077-0072-007-0000	RESIDENTIAL	\$ 15.32	\$ 2.56	\$ 17.88
077-0072-008-0000	RESIDENTIAL	\$ 15.32	\$ 2.56	\$ 17.88
077-0072-009-0000	RESIDENTIAL	\$ 15.32	\$ 2.56	\$ 17.88
077-0072-010-0000	RESIDENTIAL	\$ 15.32	\$ 2.56	\$ 17.88
077-0072-011-0000	RESIDENTIAL	\$ 15.32	\$ 2.56	\$ 17.88
077-0072-012-0000	RESIDENTIAL	\$ 15.32	\$ 2.56	\$ 17.88
077-0072-013-0000	RESIDENTIAL	\$ 15.32	\$ 2.56	\$ 17.88
077-0072-014-0000	RESIDENTIAL	\$ 15.32	\$ 2.56	\$ 17.88
077-0072-015-0000	RESIDENTIAL	\$ 15.32	\$ 2.56	\$ 17.88
077-0072-016-0000	RESIDENTIAL	\$ 15.32	\$ 2.56	\$ 17.88
077-0072-017-0000	RESIDENTIAL	\$ 15.32	\$ 2.56	\$ 17.88
077-0072-018-0000	RESIDENTIAL	\$ 15.32	\$ 2.56	\$ 17.88
077-0072-019-0000	RESIDENTIAL	\$ 15.32	\$ 2.56	\$ 17.88
077-0072-020-0000	RESIDENTIAL	\$ 15.32	\$ 2.56	\$ 17.88
077-0072-021-0000	RESIDENTIAL	\$ 15.32	\$ 2.56	\$ 17.88
077-0072-022-0000	RESIDENTIAL	\$ 15.32	\$ 2.56	\$ 17.88
077-0073-001-0000	RESIDENTIAL	\$ 15.32	\$ 2.56	\$ 17.88
077-0073-002-0000	RESIDENTIAL	\$ 15.32	\$ 2.56	\$ 17.88
077-0073-003-0000	RESIDENTIAL	\$ 15.32	\$ 2.56	\$ 17.88
077-0073-004-0000	RESIDENTIAL	\$ 15.32	\$ 2.56	\$ 17.88
077-0073-005-0000	RESIDENTIAL	\$ 15.32	\$ 2.56	\$ 17.88
077-0073-006-0000	RESIDENTIAL	\$ 15.32	\$ 2.56	\$ 17.88
077-0073-007-0000	RESIDENTIAL	\$ 15.32	\$ 2.56	\$ 17.88
077-0073-008-0000	RESIDENTIAL	\$ 15.32	\$ 2.56	\$ 17.88
077-0073-009-0000	RESIDENTIAL	\$ 15.32	\$ 2.56	\$ 17.88
077-0073-010-0000	RESIDENTIAL	\$ 15.32	\$ 2.56	\$ 17.88
077-0073-013-0000	RESIDENTIAL	\$ 15.32	\$ 2.56	\$ 17.88
077-0073-014-0000	RESIDENTIAL	\$ 15.32	\$ 2.56	\$ 17.88
077-0073-015-0000	RESIDENTIAL	\$ 15.32	\$ 2.56	\$ 17.88
077-0073-016-0000	RESIDENTIAL	\$ 15.32	\$ 2.56	\$ 17.88
077-0073-017-0000	RESIDENTIAL	\$ 15.32	\$ 2.56	\$ 17.88
077-0073-018-0000	RESIDENTIAL	\$ 15.32	\$ 2.56	\$ 17.88
077-0073-019-0000	RESIDENTIAL	\$ 15.32	\$ 2.56	\$ 17.88
077-0073-020-0000	RESIDENTIAL	\$ 15.32	\$ 2.56	\$ 17.88
077-0074-001-0000	RESIDENTIAL	\$ 15.32	\$ 2.56	\$ 17.88
077-0074-002-0000	RESIDENTIAL	\$ 15.32	\$ 2.56	\$ 17.88
077-0074-003-0000	NONRES	\$ 12.85	\$ 2.56	\$ 15.40
077-0074-004-0000	RESIDENTIAL	\$ 15.32	\$ 2.56	\$ 17.88
077-0074-005-0000	RESIDENTIAL	\$ 15.32	\$ 2.56	\$ 17.88

ITEM 10.4.

City of Rancho Cordova
Lighting District No. 2012-1
Fiscal Year 2020-21 Assessment Roll

ATTACHMENT 2

APN	District Classification	Street Light Charge	Safety Light Charge	Total Assessment
077-0074-006-0000	RESIDENTIAL	\$ 15.32	\$ 2.56	\$ 17.88
077-0074-007-0000	RESIDENTIAL	\$ 15.32	\$ 2.56	\$ 17.88
077-0074-008-0000	RESIDENTIAL	\$ 15.32	\$ 2.56	\$ 17.88
077-0074-009-0000	RESIDENTIAL	\$ 15.32	\$ 2.56	\$ 17.88
077-0074-010-0000	RESIDENTIAL	\$ 15.32	\$ 2.56	\$ 17.88
077-0074-011-0000	RESIDENTIAL	\$ 15.32	\$ 2.56	\$ 17.88
077-0074-012-0000	RESIDENTIAL	\$ 15.32	\$ 2.56	\$ 17.88
077-0074-013-0000	RESIDENTIAL	\$ 15.32	\$ 2.56	\$ 17.88
077-0074-014-0000	RESIDENTIAL	\$ 15.32	\$ 2.56	\$ 17.88
077-0074-015-0000	RESIDENTIAL	\$ 15.32	\$ 2.56	\$ 17.88
077-0081-001-0000	RESIDENTIAL	\$ 15.32	\$ 2.56	\$ 17.88
077-0081-002-0000	RESIDENTIAL	\$ 15.32	\$ 2.56	\$ 17.88
077-0081-003-0000	RESIDENTIAL	\$ 15.32	\$ 2.56	\$ 17.88
077-0081-004-0000	RESIDENTIAL	\$ 15.32	\$ 2.56	\$ 17.88
077-0081-005-0000	RESIDENTIAL	\$ 15.32	\$ 2.56	\$ 17.88
077-0081-006-0000	RESIDENTIAL	\$ 15.32	\$ 2.56	\$ 17.88
077-0081-007-0000	RESIDENTIAL	\$ 15.32	\$ 2.56	\$ 17.88
077-0082-001-0000	RESIDENTIAL	\$ 15.32	\$ 2.56	\$ 17.88
077-0082-002-0000	RESIDENTIAL	\$ 15.32	\$ 2.56	\$ 17.88
077-0082-003-0000	RESIDENTIAL	\$ 15.32	\$ 2.56	\$ 17.88
077-0082-004-0000	RESIDENTIAL	\$ 15.32	\$ 2.56	\$ 17.88
077-0082-005-0000	RESIDENTIAL	\$ 15.32	\$ 2.56	\$ 17.88
077-0082-006-0000	RESIDENTIAL	\$ 15.32	\$ 2.56	\$ 17.88
077-0082-007-0000	RESIDENTIAL	\$ 15.32	\$ 2.56	\$ 17.88
077-0082-008-0000	RESIDENTIAL	\$ 15.32	\$ 2.56	\$ 17.88
077-0082-009-0000	RESIDENTIAL	\$ 15.32	\$ 2.56	\$ 17.88
077-0082-010-0000	RESIDENTIAL	\$ 15.32	\$ 2.56	\$ 17.88
077-0082-011-0000	RESIDENTIAL	\$ 15.32	\$ 2.56	\$ 17.88
077-0082-012-0000	RESIDENTIAL	\$ 15.32	\$ 2.56	\$ 17.88
077-0082-013-0000	RESIDENTIAL	\$ 15.32	\$ 2.56	\$ 17.88
077-0083-001-0000	RESIDENTIAL	\$ 15.32	\$ 2.56	\$ 17.88
077-0083-002-0000	RESIDENTIAL	\$ 15.32	\$ 2.56	\$ 17.88
077-0083-003-0000	RESIDENTIAL	\$ 15.32	\$ 2.56	\$ 17.88
077-0083-004-0000	RESIDENTIAL	\$ 15.32	\$ 2.56	\$ 17.88
077-0083-005-0000	RESIDENTIAL	\$ 15.32	\$ 2.56	\$ 17.88
077-0083-006-0000	RESIDENTIAL	\$ 15.32	\$ 2.56	\$ 17.88
077-0083-007-0000	RESIDENTIAL	\$ 15.32	\$ 2.56	\$ 17.88
077-0083-008-0000	RESIDENTIAL	\$ 15.32	\$ 2.56	\$ 17.88
077-0083-009-0000	RESIDENTIAL	\$ 15.32	\$ 2.56	\$ 17.88
077-0083-010-0000	RESIDENTIAL	\$ 15.32	\$ 2.56	\$ 17.88
077-0083-011-0000	RESIDENTIAL	\$ 15.32	\$ 2.56	\$ 17.88
077-0083-012-0000	RESIDENTIAL	\$ 15.32	\$ 2.56	\$ 17.88
077-0083-013-0000	RESIDENTIAL	\$ 15.32	\$ 2.56	\$ 17.88
077-0083-014-0000	RESIDENTIAL	\$ 15.32	\$ 2.56	\$ 17.88

ITEM 10.4.

City of Rancho Cordova
Lighting District No. 2012-1
Fiscal Year 2020-21 Assessment Roll

ATTACHMENT 2

APN	District Classification	Street Light Charge	Safety Light Charge	Total Assessment
077-0083-015-0000	RESIDENTIAL	\$ 15.32	\$ 2.56	\$ 17.88
077-0083-016-0000	NONRES	\$ 3.02	\$ 2.56	\$ 5.58
077-0091-001-0000	RESIDENTIAL	\$ 15.32	\$ 2.56	\$ 17.88
077-0091-002-0000	RESIDENTIAL	\$ 15.32	\$ 2.56	\$ 17.88
077-0091-003-0000	RESIDENTIAL	\$ 15.32	\$ 2.56	\$ 17.88
077-0091-004-0000	RESIDENTIAL	\$ 15.32	\$ 2.56	\$ 17.88
077-0091-005-0000	RESIDENTIAL	\$ 15.32	\$ 2.56	\$ 17.88
077-0091-006-0000	RESIDENTIAL	\$ 15.32	\$ 2.56	\$ 17.88
077-0091-007-0000	RESIDENTIAL	\$ 15.32	\$ 2.56	\$ 17.88
077-0091-008-0000	RESIDENTIAL	\$ 15.32	\$ 2.56	\$ 17.88
077-0091-009-0000	RESIDENTIAL	\$ 15.32	\$ 2.56	\$ 17.88
077-0091-010-0000	RESIDENTIAL	\$ 15.32	\$ 2.56	\$ 17.88
077-0091-011-0000	RESIDENTIAL	\$ 15.32	\$ 2.56	\$ 17.88
077-0091-012-0000	RESIDENTIAL	\$ 15.32	\$ 2.56	\$ 17.88
077-0091-013-0000	RESIDENTIAL	\$ 15.32	\$ 2.56	\$ 17.88
077-0091-014-0000	RESIDENTIAL	\$ 15.32	\$ 2.56	\$ 17.88
077-0091-015-0000	RESIDENTIAL	\$ 15.32	\$ 2.56	\$ 17.88
077-0091-016-0000	RESIDENTIAL	\$ 15.32	\$ 2.56	\$ 17.88
077-0091-017-0000	RESIDENTIAL	\$ 15.32	\$ 2.56	\$ 17.88
077-0092-001-0000	RESIDENTIAL	\$ 15.32	\$ 2.56	\$ 17.88
077-0092-002-0000	RESIDENTIAL	\$ 15.32	\$ 2.56	\$ 17.88
077-0092-003-0000	RESIDENTIAL	\$ 15.32	\$ 2.56	\$ 17.88
077-0092-004-0000	RESIDENTIAL	\$ 15.32	\$ 2.56	\$ 17.88
077-0092-005-0000	RESIDENTIAL	\$ 15.32	\$ 2.56	\$ 17.88
077-0092-006-0000	RESIDENTIAL	\$ 15.32	\$ 2.56	\$ 17.88
077-0092-007-0000	RESIDENTIAL	\$ 15.32	\$ 2.56	\$ 17.88
077-0092-008-0000	RESIDENTIAL	\$ 15.32	\$ 2.56	\$ 17.88
077-0092-009-0000	RESIDENTIAL	\$ 15.32	\$ 2.56	\$ 17.88
077-0092-010-0000	RESIDENTIAL	\$ 15.32	\$ 2.56	\$ 17.88
077-0092-011-0000	RESIDENTIAL	\$ 15.32	\$ 2.56	\$ 17.88
077-0092-012-0000	RESIDENTIAL	\$ 15.32	\$ 2.56	\$ 17.88
077-0092-013-0000	RESIDENTIAL	\$ 15.32	\$ 2.56	\$ 17.88
077-0092-014-0000	RESIDENTIAL	\$ 15.32	\$ 2.56	\$ 17.88
077-0092-017-0000	RESIDENTIAL	\$ 15.32	\$ 2.56	\$ 17.88
077-0092-018-0000	RESIDENTIAL	\$ 15.32	\$ 2.56	\$ 17.88
077-0092-019-0000	RESIDENTIAL	\$ 15.32	\$ 2.56	\$ 17.88
077-0092-020-0000	RESIDENTIAL	\$ 15.32	\$ 2.56	\$ 17.88
077-0092-021-0000	RESIDENTIAL	\$ 15.32	\$ 2.56	\$ 17.88
077-0092-022-0000	RESIDENTIAL	\$ 15.32	\$ 2.56	\$ 17.88
077-0092-023-0000	RESIDENTIAL	\$ 15.32	\$ 2.56	\$ 17.88
077-0092-024-0000	RESIDENTIAL	\$ 15.32	\$ 2.56	\$ 17.88
077-0092-025-0000	RESIDENTIAL	\$ 15.32	\$ 2.56	\$ 17.88
077-0092-026-0000	RESIDENTIAL	\$ 15.32	\$ 2.56	\$ 17.88
077-0092-027-0000	RESIDENTIAL	\$ 15.32	\$ 2.56	\$ 17.88

ITEM 10.4.

City of Rancho Cordova
Lighting District No. 2012-1
Fiscal Year 2020-21 Assessment Roll

ATTACHMENT 2

APN	District Classification	Street Light Charge	Safety Light Charge	Total Assessment
077-0101-001-0000	RESIDENTIAL	\$ 15.32	\$ 2.56	\$ 17.88
077-0101-002-0000	RESIDENTIAL	\$ 15.32	\$ 2.56	\$ 17.88
077-0101-003-0000	RESIDENTIAL	\$ 15.32	\$ 2.56	\$ 17.88
077-0101-004-0000	RESIDENTIAL	\$ 15.32	\$ 2.56	\$ 17.88
077-0101-005-0000	RESIDENTIAL	\$ 15.32	\$ 2.56	\$ 17.88
077-0101-006-0000	RESIDENTIAL	\$ 15.32	\$ 2.56	\$ 17.88
077-0101-007-0000	RESIDENTIAL	\$ 15.32	\$ 2.56	\$ 17.88
077-0101-008-0000	RESIDENTIAL	\$ 15.32	\$ 2.56	\$ 17.88
077-0101-009-0000	RESIDENTIAL	\$ 15.32	\$ 2.56	\$ 17.88
077-0101-010-0000	RESIDENTIAL	\$ 15.32	\$ 2.56	\$ 17.88
077-0102-001-0000	RESIDENTIAL	\$ 15.32	\$ 2.56	\$ 17.88
077-0102-002-0000	RESIDENTIAL	\$ 15.32	\$ 2.56	\$ 17.88
077-0102-003-0000	RESIDENTIAL	\$ 15.32	\$ 2.56	\$ 17.88
077-0102-004-0000	RESIDENTIAL	\$ 15.32	\$ 2.56	\$ 17.88
077-0102-005-0000	RESIDENTIAL	\$ 15.32	\$ 2.56	\$ 17.88
077-0102-006-0000	RESIDENTIAL	\$ 15.32	\$ 2.56	\$ 17.88
077-0102-007-0000	RESIDENTIAL	\$ 15.32	\$ 2.56	\$ 17.88
077-0103-001-0000	RESIDENTIAL	\$ 15.32	\$ 2.56	\$ 17.88
077-0103-002-0000	RESIDENTIAL	\$ 15.32	\$ 2.56	\$ 17.88
077-0103-003-0000	RESIDENTIAL	\$ 15.32	\$ 2.56	\$ 17.88
077-0103-004-0000	RESIDENTIAL	\$ 15.32	\$ 2.56	\$ 17.88
077-0103-005-0000	RESIDENTIAL	\$ 15.32	\$ 2.56	\$ 17.88
077-0103-006-0000	RESIDENTIAL	\$ 15.32	\$ 2.56	\$ 17.88
077-0103-007-0000	RESIDENTIAL	\$ 15.32	\$ 2.56	\$ 17.88
077-0103-008-0000	RESIDENTIAL	\$ 15.32	\$ 2.56	\$ 17.88
077-0103-009-0000	RESIDENTIAL	\$ 15.32	\$ 2.56	\$ 17.88
077-0103-010-0000	RESIDENTIAL	\$ 15.32	\$ 2.56	\$ 17.88
077-0103-011-0000	RESIDENTIAL	\$ 15.32	\$ 2.56	\$ 17.88
077-0103-012-0000	RESIDENTIAL	\$ 15.32	\$ 2.56	\$ 17.88
077-0103-013-0000	RESIDENTIAL	\$ 15.32	\$ 2.56	\$ 17.88
077-0103-014-0000	RESIDENTIAL	\$ 15.32	\$ 2.56	\$ 17.88
077-0103-015-0000	RESIDENTIAL	\$ 15.32	\$ 2.56	\$ 17.88
077-0103-016-0000	RESIDENTIAL	\$ 15.32	\$ 2.56	\$ 17.88
077-0103-017-0000	RESIDENTIAL	\$ 15.32	\$ 2.56	\$ 17.88
077-0103-018-0000	RESIDENTIAL	\$ 15.32	\$ 2.56	\$ 17.88
077-0103-019-0000	RESIDENTIAL	\$ 15.32	\$ 2.56	\$ 17.88
077-0103-020-0000	RESIDENTIAL	\$ 15.32	\$ 2.56	\$ 17.88
077-0103-021-0000	RESIDENTIAL	\$ 15.32	\$ 2.56	\$ 17.88
077-0103-022-0000	RESIDENTIAL	\$ 15.32	\$ 2.56	\$ 17.88
077-0103-023-0000	RESIDENTIAL	\$ 15.32	\$ 2.56	\$ 17.88
077-0103-024-0000	RESIDENTIAL	\$ 15.32	\$ 2.56	\$ 17.88
077-0103-025-0000	RESIDENTIAL	\$ 15.32	\$ 2.56	\$ 17.88
077-0103-026-0000	RESIDENTIAL	\$ 15.32	\$ 2.56	\$ 17.88
077-0104-001-0000	RESIDENTIAL	\$ 15.32	\$ 2.56	\$ 17.88

ITEM 10.4.

City of Rancho Cordova
Lighting District No. 2012-1
Fiscal Year 2020-21 Assessment Roll

ATTACHMENT 2

APN	District Classification	Street Light Charge	Safety Light Charge	Total Assessment
077-0104-002-0000	RESIDENTIAL	\$ 15.32	\$ 2.56	\$ 17.88
077-0104-003-0000	RESIDENTIAL	\$ 15.32	\$ 2.56	\$ 17.88
077-0104-004-0000	RESIDENTIAL	\$ 15.32	\$ 2.56	\$ 17.88
077-0104-005-0000	RESIDENTIAL	\$ 15.32	\$ 2.56	\$ 17.88
077-0104-006-0000	RESIDENTIAL	\$ 15.32	\$ 2.56	\$ 17.88
077-0104-007-0000	RESIDENTIAL	\$ 15.32	\$ 2.56	\$ 17.88
077-0104-008-0000	RESIDENTIAL	\$ 15.32	\$ 2.56	\$ 17.88
077-0104-009-0000	RESIDENTIAL	\$ 15.32	\$ 2.56	\$ 17.88
077-0104-010-0000	RESIDENTIAL	\$ 15.32	\$ 2.56	\$ 17.88
077-0104-011-0000	RESIDENTIAL	\$ 15.32	\$ 2.56	\$ 17.88
077-0104-012-0000	RESIDENTIAL	\$ 15.32	\$ 2.56	\$ 17.88
077-0104-013-0000	RESIDENTIAL	\$ 15.32	\$ 2.56	\$ 17.88
077-0104-014-0000	RESIDENTIAL	\$ 15.32	\$ 2.56	\$ 17.88
077-0104-015-0000	RESIDENTIAL	\$ 15.32	\$ 2.56	\$ 17.88
077-0104-016-0000	RESIDENTIAL	\$ 15.32	\$ 2.56	\$ 17.88
077-0104-017-0000	RESIDENTIAL	\$ 15.32	\$ 2.56	\$ 17.88
077-0104-018-0000	RESIDENTIAL	\$ 15.32	\$ 2.56	\$ 17.88
077-0104-019-0000	RESIDENTIAL	\$ 15.32	\$ 2.56	\$ 17.88
077-0104-020-0000	RESIDENTIAL	\$ 15.32	\$ 2.56	\$ 17.88
077-0104-021-0000	RESIDENTIAL	\$ 15.32	\$ 2.56	\$ 17.88
077-0104-022-0000	RESIDENTIAL	\$ 15.32	\$ 2.56	\$ 17.88
077-0104-023-0000	RESIDENTIAL	\$ 15.32	\$ 2.56	\$ 17.88
077-0105-001-0000	RESIDENTIAL	\$ 15.32	\$ 2.56	\$ 17.88
077-0105-002-0000	RESIDENTIAL	\$ 15.32	\$ 2.56	\$ 17.88
077-0105-003-0000	RESIDENTIAL	\$ 15.32	\$ 2.56	\$ 17.88
077-0105-004-0000	RESIDENTIAL	\$ 15.32	\$ 2.56	\$ 17.88
077-0105-005-0000	RESIDENTIAL	\$ 15.32	\$ 2.56	\$ 17.88
077-0105-006-0000	RESIDENTIAL	\$ 15.32	\$ 2.56	\$ 17.88
077-0111-001-0000	RESIDENTIAL	\$ 15.32	\$ 2.56	\$ 17.88
077-0111-002-0000	RESIDENTIAL	\$ 15.32	\$ 2.56	\$ 17.88
077-0111-003-0000	RESIDENTIAL	\$ 15.32	\$ 2.56	\$ 17.88
077-0112-001-0000	RESIDENTIAL	\$ 15.32	\$ 2.56	\$ 17.88
077-0112-002-0000	RESIDENTIAL	\$ 15.32	\$ 2.56	\$ 17.88
077-0112-003-0000	RESIDENTIAL	\$ 15.32	\$ 2.56	\$ 17.88
077-0112-004-0000	RESIDENTIAL	\$ 15.32	\$ 2.56	\$ 17.88
077-0112-005-0000	RESIDENTIAL	\$ 15.32	\$ 2.56	\$ 17.88
077-0112-006-0000	RESIDENTIAL	\$ 15.32	\$ 2.56	\$ 17.88
077-0112-007-0000	RESIDENTIAL	\$ 15.32	\$ 2.56	\$ 17.88
077-0112-008-0000	RESIDENTIAL	\$ 15.32	\$ 2.56	\$ 17.88
077-0112-009-0000	RESIDENTIAL	\$ 15.32	\$ 2.56	\$ 17.88
077-0112-010-0000	RESIDENTIAL	\$ 15.32	\$ 2.56	\$ 17.88
077-0112-011-0000	RESIDENTIAL	\$ 15.32	\$ 2.56	\$ 17.88
077-0112-012-0000	RESIDENTIAL	\$ 15.32	\$ 2.56	\$ 17.88
077-0112-013-0000	RESIDENTIAL	\$ 15.32	\$ 2.56	\$ 17.88

ITEM 10.4.

City of Rancho Cordova
Lighting District No. 2012-1
Fiscal Year 2020-21 Assessment Roll

ATTACHMENT 2

APN	District Classification	Street Light Charge	Safety Light Charge	Total Assessment
077-0112-014-0000	RESIDENTIAL	\$ 15.32	\$ 2.56	\$ 17.88
077-0112-015-0000	RESIDENTIAL	\$ 15.32	\$ 2.56	\$ 17.88
077-0113-001-0000	RESIDENTIAL	\$ 15.32	\$ 2.56	\$ 17.88
077-0113-002-0000	RESIDENTIAL	\$ 15.32	\$ 2.56	\$ 17.88
077-0113-003-0000	RESIDENTIAL	\$ 15.32	\$ 2.56	\$ 17.88
077-0113-004-0000	RESIDENTIAL	\$ 15.32	\$ 2.56	\$ 17.88
077-0113-005-0000	RESIDENTIAL	\$ 15.32	\$ 2.56	\$ 17.88
077-0113-006-0000	RESIDENTIAL	\$ 15.32	\$ 2.56	\$ 17.88
077-0113-007-0000	RESIDENTIAL	\$ 15.32	\$ 2.56	\$ 17.88
077-0113-008-0000	RESIDENTIAL	\$ 15.32	\$ 2.56	\$ 17.88
077-0113-009-0000	RESIDENTIAL	\$ 15.32	\$ 2.56	\$ 17.88
077-0113-010-0000	RESIDENTIAL	\$ 15.32	\$ 2.56	\$ 17.88
077-0113-011-0000	RESIDENTIAL	\$ 15.32	\$ 2.56	\$ 17.88
077-0113-012-0000	RESIDENTIAL	\$ 15.32	\$ 2.56	\$ 17.88
077-0113-013-0000	RESIDENTIAL	\$ 15.32	\$ 2.56	\$ 17.88
077-0113-014-0000	RESIDENTIAL	\$ 15.32	\$ 2.56	\$ 17.88
077-0113-015-0000	RESIDENTIAL	\$ 15.32	\$ 2.56	\$ 17.88
077-0113-016-0000	RESIDENTIAL	\$ 15.32	\$ 2.56	\$ 17.88
077-0113-017-0000	RESIDENTIAL	\$ 15.32	\$ 2.56	\$ 17.88
077-0113-018-0000	RESIDENTIAL	\$ 15.32	\$ 2.56	\$ 17.88
077-0113-019-0000	RESIDENTIAL	\$ 15.32	\$ 2.56	\$ 17.88
077-0113-020-0000	RESIDENTIAL	\$ 15.32	\$ 2.56	\$ 17.88
077-0113-021-0000	RESIDENTIAL	\$ 15.32	\$ 2.56	\$ 17.88
077-0113-022-0000	RESIDENTIAL	\$ 15.32	\$ 2.56	\$ 17.88
077-0113-023-0000	RESIDENTIAL	\$ 15.32	\$ 2.56	\$ 17.88
077-0113-024-0000	RESIDENTIAL	\$ 15.32	\$ 2.56	\$ 17.88
077-0113-025-0000	RESIDENTIAL	\$ 15.32	\$ 2.56	\$ 17.88
077-0113-026-0000	RESIDENTIAL	\$ 15.32	\$ 2.56	\$ 17.88
077-0113-027-0000	RESIDENTIAL	\$ 15.32	\$ 2.56	\$ 17.88
077-0113-028-0000	RESIDENTIAL	\$ 15.32	\$ 2.56	\$ 17.88
077-0114-001-0000	RESIDENTIAL	\$ 15.32	\$ 2.56	\$ 17.88
077-0114-002-0000	RESIDENTIAL	\$ 15.32	\$ 2.56	\$ 17.88
077-0114-003-0000	RESIDENTIAL	\$ 15.32	\$ 2.56	\$ 17.88
077-0114-004-0000	RESIDENTIAL	\$ 15.32	\$ 2.56	\$ 17.88
077-0114-005-0000	RESIDENTIAL	\$ 15.32	\$ 2.56	\$ 17.88
077-0114-006-0000	RESIDENTIAL	\$ 15.32	\$ 2.56	\$ 17.88
077-0114-007-0000	RESIDENTIAL	\$ 15.32	\$ 2.56	\$ 17.88
077-0114-008-0000	RESIDENTIAL	\$ 15.32	\$ 2.56	\$ 17.88
077-0114-009-0000	RESIDENTIAL	\$ 15.32	\$ 2.56	\$ 17.88
077-0114-010-0000	RESIDENTIAL	\$ 15.32	\$ 2.56	\$ 17.88
077-0114-011-0000	RESIDENTIAL	\$ 15.32	\$ 2.56	\$ 17.88
077-0114-012-0000	RESIDENTIAL	\$ 15.32	\$ 2.56	\$ 17.88
077-0121-006-0000	NONRES	\$ 186.91	\$ 2.56	\$ 189.46
077-0121-008-0000	SAFETY LIGHTS ONLY	\$ 0.00	\$ 2.56	\$ 2.56

ITEM 10.4.

City of Rancho Cordova
Lighting District No. 2012-1
Fiscal Year 2020-21 Assessment Roll

ATTACHMENT 2

APN	District Classification	Street Light Charge	Safety Light Charge	Total Assessment
077-0121-010-0000	SAFETY LIGHTS ONLY	\$ 0.00	\$ 2.56	\$ 2.56
077-0122-001-0000	RESIDENTIAL	\$ 15.32	\$ 2.56	\$ 17.88
077-0122-002-0000	RESIDENTIAL	\$ 15.32	\$ 2.56	\$ 17.88
077-0122-003-0000	RESIDENTIAL	\$ 15.32	\$ 2.56	\$ 17.88
077-0122-004-0000	RESIDENTIAL	\$ 15.32	\$ 2.56	\$ 17.88
077-0122-005-0000	RESIDENTIAL	\$ 15.32	\$ 2.56	\$ 17.88
077-0122-006-0000	RESIDENTIAL	\$ 15.32	\$ 2.56	\$ 17.88
077-0122-007-0000	RESIDENTIAL	\$ 15.32	\$ 2.56	\$ 17.88
077-0122-008-0000	RESIDENTIAL	\$ 15.32	\$ 2.56	\$ 17.88
077-0122-009-0000	RESIDENTIAL	\$ 15.32	\$ 2.56	\$ 17.88
077-0122-010-0000	RESIDENTIAL	\$ 15.32	\$ 2.56	\$ 17.88
077-0122-011-0000	RESIDENTIAL	\$ 15.32	\$ 2.56	\$ 17.88
077-0122-012-0000	RESIDENTIAL	\$ 15.32	\$ 2.56	\$ 17.88
077-0122-013-0000	RESIDENTIAL	\$ 15.32	\$ 2.56	\$ 17.88
077-0122-014-0000	RESIDENTIAL	\$ 15.32	\$ 2.56	\$ 17.88
077-0122-015-0000	RESIDENTIAL	\$ 15.32	\$ 2.56	\$ 17.88
077-0122-016-0000	RESIDENTIAL	\$ 15.32	\$ 2.56	\$ 17.88
077-0122-017-0000	RESIDENTIAL	\$ 15.32	\$ 2.56	\$ 17.88
077-0122-018-0000	RESIDENTIAL	\$ 15.32	\$ 2.56	\$ 17.88
077-0122-019-0000	RESIDENTIAL	\$ 15.32	\$ 2.56	\$ 17.88
077-0122-020-0000	RESIDENTIAL	\$ 15.32	\$ 2.56	\$ 17.88
077-0122-021-0000	RESIDENTIAL	\$ 15.32	\$ 2.56	\$ 17.88
077-0122-022-0000	RESIDENTIAL	\$ 15.32	\$ 2.56	\$ 17.88
077-0122-023-0000	RESIDENTIAL	\$ 15.32	\$ 2.56	\$ 17.88
077-0122-024-0000	RESIDENTIAL	\$ 15.32	\$ 2.56	\$ 17.88
077-0122-025-0000	RESIDENTIAL	\$ 15.32	\$ 2.56	\$ 17.88
077-0122-026-0000	RESIDENTIAL	\$ 15.32	\$ 2.56	\$ 17.88
077-0122-027-0000	RESIDENTIAL	\$ 15.32	\$ 2.56	\$ 17.88
077-0122-028-0000	RESIDENTIAL	\$ 15.32	\$ 2.56	\$ 17.88
077-0122-029-0000	RESIDENTIAL	\$ 15.32	\$ 2.56	\$ 17.88
077-0122-030-0000	RESIDENTIAL	\$ 15.32	\$ 2.56	\$ 17.88
077-0122-031-0000	RESIDENTIAL	\$ 15.32	\$ 2.56	\$ 17.88
077-0122-032-0000	RESIDENTIAL	\$ 15.32	\$ 2.56	\$ 17.88
077-0122-033-0000	RESIDENTIAL	\$ 15.32	\$ 2.56	\$ 17.88
077-0122-034-0000	RESIDENTIAL	\$ 15.32	\$ 2.56	\$ 17.88
077-0122-035-0000	RESIDENTIAL	\$ 15.32	\$ 2.56	\$ 17.88
077-0122-036-0000	RESIDENTIAL	\$ 15.32	\$ 2.56	\$ 17.88
077-0122-037-0000	RESIDENTIAL	\$ 15.32	\$ 2.56	\$ 17.88
077-0122-038-0000	RESIDENTIAL	\$ 15.32	\$ 2.56	\$ 17.88
077-0122-039-0000	RESIDENTIAL	\$ 15.32	\$ 2.56	\$ 17.88
077-0122-040-0000	RESIDENTIAL	\$ 15.32	\$ 2.56	\$ 17.88
077-0123-002-0000	RESIDENTIAL	\$ 15.32	\$ 2.56	\$ 17.88
077-0123-003-0000	RESIDENTIAL	\$ 15.32	\$ 2.56	\$ 17.88
077-0123-004-0000	RESIDENTIAL	\$ 15.32	\$ 2.56	\$ 17.88

ITEM 10.4.

City of Rancho Cordova
Lighting District No. 2012-1
Fiscal Year 2020-21 Assessment Roll

ATTACHMENT 2

APN	District Classification	Street Light Charge	Safety Light Charge	Total Assessment
077-0123-005-0000	RESIDENTIAL	\$ 15.32	\$ 2.56	\$ 17.88
077-0123-006-0000	RESIDENTIAL	\$ 15.32	\$ 2.56	\$ 17.88
077-0123-007-0000	RESIDENTIAL	\$ 15.32	\$ 2.56	\$ 17.88
077-0123-008-0000	RESIDENTIAL	\$ 15.32	\$ 2.56	\$ 17.88
077-0123-009-0000	RESIDENTIAL	\$ 15.32	\$ 2.56	\$ 17.88
077-0123-010-0000	NONRES	\$ 14.86	\$ 2.56	\$ 17.42
077-0123-011-0000	NONRES	\$ 41.56	\$ 2.56	\$ 44.12
077-0124-001-0000	RESIDENTIAL	\$ 15.32	\$ 2.56	\$ 17.88
077-0124-002-0000	RESIDENTIAL	\$ 15.32	\$ 2.56	\$ 17.88
077-0125-001-0000	RESIDENTIAL	\$ 15.32	\$ 2.56	\$ 17.88
077-0131-001-0000	RESIDENTIAL	\$ 15.32	\$ 2.56	\$ 17.88
077-0131-002-0000	RESIDENTIAL	\$ 15.32	\$ 2.56	\$ 17.88
077-0131-003-0000	RESIDENTIAL	\$ 15.32	\$ 2.56	\$ 17.88
077-0131-004-0000	RESIDENTIAL	\$ 15.32	\$ 2.56	\$ 17.88
077-0131-005-0000	RESIDENTIAL	\$ 15.32	\$ 2.56	\$ 17.88
077-0131-006-0000	RESIDENTIAL	\$ 15.32	\$ 2.56	\$ 17.88
077-0131-007-0000	RESIDENTIAL	\$ 15.32	\$ 2.56	\$ 17.88
077-0131-008-0000	RESIDENTIAL	\$ 15.32	\$ 2.56	\$ 17.88
077-0131-009-0000	RESIDENTIAL	\$ 15.32	\$ 2.56	\$ 17.88
077-0131-010-0000	RESIDENTIAL	\$ 15.32	\$ 2.56	\$ 17.88
077-0131-011-0000	RESIDENTIAL	\$ 15.32	\$ 2.56	\$ 17.88
077-0131-012-0000	RESIDENTIAL	\$ 15.32	\$ 2.56	\$ 17.88
077-0131-013-0000	RESIDENTIAL	\$ 15.32	\$ 2.56	\$ 17.88
077-0132-001-0000	RESIDENTIAL	\$ 15.32	\$ 2.56	\$ 17.88
077-0132-002-0000	RESIDENTIAL	\$ 15.32	\$ 2.56	\$ 17.88
077-0132-003-0000	RESIDENTIAL	\$ 15.32	\$ 2.56	\$ 17.88
077-0132-004-0000	RESIDENTIAL	\$ 15.32	\$ 2.56	\$ 17.88
077-0132-005-0000	RESIDENTIAL	\$ 15.32	\$ 2.56	\$ 17.88
077-0132-006-0000	RESIDENTIAL	\$ 15.32	\$ 2.56	\$ 17.88
077-0132-007-0000	RESIDENTIAL	\$ 15.32	\$ 2.56	\$ 17.88
077-0132-008-0000	RESIDENTIAL	\$ 15.32	\$ 2.56	\$ 17.88
077-0132-009-0000	RESIDENTIAL	\$ 15.32	\$ 2.56	\$ 17.88
077-0132-010-0000	RESIDENTIAL	\$ 15.32	\$ 2.56	\$ 17.88
077-0132-011-0000	RESIDENTIAL	\$ 15.32	\$ 2.56	\$ 17.88
077-0132-012-0000	RESIDENTIAL	\$ 15.32	\$ 2.56	\$ 17.88
077-0132-013-0000	RESIDENTIAL	\$ 15.32	\$ 2.56	\$ 17.88
077-0132-014-0000	RESIDENTIAL	\$ 15.32	\$ 2.56	\$ 17.88
077-0132-015-0000	RESIDENTIAL	\$ 15.32	\$ 2.56	\$ 17.88
077-0132-016-0000	RESIDENTIAL	\$ 15.32	\$ 2.56	\$ 17.88
077-0132-017-0000	RESIDENTIAL	\$ 15.32	\$ 2.56	\$ 17.88
077-0132-018-0000	RESIDENTIAL	\$ 15.32	\$ 2.56	\$ 17.88
077-0132-019-0000	RESIDENTIAL	\$ 15.32	\$ 2.56	\$ 17.88
077-0132-020-0000	RESIDENTIAL	\$ 15.32	\$ 2.56	\$ 17.88
077-0132-021-0000	RESIDENTIAL	\$ 15.32	\$ 2.56	\$ 17.88

ITEM 10.4.

City of Rancho Cordova
Lighting District No. 2012-1
Fiscal Year 2020-21 Assessment Roll

ATTACHMENT 2

APN	District Classification	Street Light Charge	Safety Light Charge	Total Assessment
077-0133-001-0000	RESIDENTIAL	\$ 15.32	\$ 2.56	\$ 17.88
077-0133-002-0000	RESIDENTIAL	\$ 15.32	\$ 2.56	\$ 17.88
077-0133-003-0000	RESIDENTIAL	\$ 15.32	\$ 2.56	\$ 17.88
077-0133-004-0000	RESIDENTIAL	\$ 15.32	\$ 2.56	\$ 17.88
077-0133-005-0000	RESIDENTIAL	\$ 15.32	\$ 2.56	\$ 17.88
077-0133-006-0000	RESIDENTIAL	\$ 15.32	\$ 2.56	\$ 17.88
077-0133-007-0000	RESIDENTIAL	\$ 15.32	\$ 2.56	\$ 17.88
077-0133-008-0000	RESIDENTIAL	\$ 15.32	\$ 2.56	\$ 17.88
077-0133-009-0000	RESIDENTIAL	\$ 15.32	\$ 2.56	\$ 17.88
077-0133-010-0000	RESIDENTIAL	\$ 15.32	\$ 2.56	\$ 17.88
077-0133-011-0000	RESIDENTIAL	\$ 15.32	\$ 2.56	\$ 17.88
077-0133-012-0000	RESIDENTIAL	\$ 15.32	\$ 2.56	\$ 17.88
077-0133-013-0000	RESIDENTIAL	\$ 15.32	\$ 2.56	\$ 17.88
077-0133-014-0000	RESIDENTIAL	\$ 15.32	\$ 2.56	\$ 17.88
077-0133-015-0000	RESIDENTIAL	\$ 15.32	\$ 2.56	\$ 17.88
077-0133-016-0000	RESIDENTIAL	\$ 15.32	\$ 2.56	\$ 17.88
077-0134-001-0000	RESIDENTIAL	\$ 15.32	\$ 2.56	\$ 17.88
077-0134-002-0000	RESIDENTIAL	\$ 15.32	\$ 2.56	\$ 17.88
077-0134-003-0000	RESIDENTIAL	\$ 15.32	\$ 2.56	\$ 17.88
077-0134-004-0000	RESIDENTIAL	\$ 15.32	\$ 2.56	\$ 17.88
077-0134-005-0000	RESIDENTIAL	\$ 15.32	\$ 2.56	\$ 17.88
077-0134-006-0000	RESIDENTIAL	\$ 15.32	\$ 2.56	\$ 17.88
077-0134-007-0000	RESIDENTIAL	\$ 15.32	\$ 2.56	\$ 17.88
077-0134-008-0000	RESIDENTIAL	\$ 15.32	\$ 2.56	\$ 17.88
077-0134-009-0000	RESIDENTIAL	\$ 15.32	\$ 2.56	\$ 17.88
077-0134-010-0000	RESIDENTIAL	\$ 15.32	\$ 2.56	\$ 17.88
077-0134-011-0000	RESIDENTIAL	\$ 15.32	\$ 2.56	\$ 17.88
077-0134-012-0000	RESIDENTIAL	\$ 15.32	\$ 2.56	\$ 17.88
077-0134-013-0000	RESIDENTIAL	\$ 15.32	\$ 2.56	\$ 17.88
077-0134-014-0000	RESIDENTIAL	\$ 15.32	\$ 2.56	\$ 17.88
077-0141-001-0000	RESIDENTIAL	\$ 15.32	\$ 2.56	\$ 17.88
077-0141-002-0000	RESIDENTIAL	\$ 15.32	\$ 2.56	\$ 17.88
077-0141-003-0000	RESIDENTIAL	\$ 15.32	\$ 2.56	\$ 17.88
077-0141-004-0000	RESIDENTIAL	\$ 15.32	\$ 2.56	\$ 17.88
077-0141-005-0000	RESIDENTIAL	\$ 15.32	\$ 2.56	\$ 17.88
077-0142-001-0000	RESIDENTIAL	\$ 15.32	\$ 2.56	\$ 17.88
077-0142-002-0000	RESIDENTIAL	\$ 15.32	\$ 2.56	\$ 17.88
077-0142-003-0000	RESIDENTIAL	\$ 15.32	\$ 2.56	\$ 17.88
077-0142-004-0000	RESIDENTIAL	\$ 15.32	\$ 2.56	\$ 17.88
077-0142-005-0000	RESIDENTIAL	\$ 15.32	\$ 2.56	\$ 17.88
077-0142-006-0000	RESIDENTIAL	\$ 15.32	\$ 2.56	\$ 17.88
077-0142-007-0000	RESIDENTIAL	\$ 15.32	\$ 2.56	\$ 17.88
077-0142-008-0000	RESIDENTIAL	\$ 15.32	\$ 2.56	\$ 17.88
077-0142-009-0000	RESIDENTIAL	\$ 15.32	\$ 2.56	\$ 17.88

ITEM 10.4.

City of Rancho Cordova
Lighting District No. 2012-1
Fiscal Year 2020-21 Assessment Roll

ATTACHMENT 2

APN	District Classification	Street Light Charge	Safety Light Charge	Total Assessment
077-0142-010-0000	RESIDENTIAL	\$ 15.32	\$ 2.56	\$ 17.88
077-0142-011-0000	RESIDENTIAL	\$ 15.32	\$ 2.56	\$ 17.88
077-0142-012-0000	RESIDENTIAL	\$ 15.32	\$ 2.56	\$ 17.88
077-0142-013-0000	RESIDENTIAL	\$ 15.32	\$ 2.56	\$ 17.88
077-0143-001-0000	RESIDENTIAL	\$ 15.32	\$ 2.56	\$ 17.88
077-0143-002-0000	RESIDENTIAL	\$ 15.32	\$ 2.56	\$ 17.88
077-0144-001-0000	RESIDENTIAL	\$ 15.32	\$ 2.56	\$ 17.88
077-0144-002-0000	RESIDENTIAL	\$ 15.32	\$ 2.56	\$ 17.88
077-0144-003-0000	RESIDENTIAL	\$ 15.32	\$ 2.56	\$ 17.88
077-0144-004-0000	RESIDENTIAL	\$ 15.32	\$ 2.56	\$ 17.88
077-0145-001-0000	RESIDENTIAL	\$ 15.32	\$ 2.56	\$ 17.88
077-0145-002-0000	RESIDENTIAL	\$ 15.32	\$ 2.56	\$ 17.88
077-0145-003-0000	RESIDENTIAL	\$ 15.32	\$ 2.56	\$ 17.88
077-0145-004-0000	RESIDENTIAL	\$ 15.32	\$ 2.56	\$ 17.88
077-0145-005-0000	RESIDENTIAL	\$ 15.32	\$ 2.56	\$ 17.88
077-0145-006-0000	RESIDENTIAL	\$ 15.32	\$ 2.56	\$ 17.88
077-0145-007-0000	RESIDENTIAL	\$ 15.32	\$ 2.56	\$ 17.88
077-0145-008-0000	RESIDENTIAL	\$ 15.32	\$ 2.56	\$ 17.88
077-0145-009-0000	RESIDENTIAL	\$ 15.32	\$ 2.56	\$ 17.88
077-0145-010-0000	RESIDENTIAL	\$ 15.32	\$ 2.56	\$ 17.88
077-0145-011-0000	RESIDENTIAL	\$ 15.32	\$ 2.56	\$ 17.88
077-0145-012-0000	RESIDENTIAL	\$ 15.32	\$ 2.56	\$ 17.88
077-0145-013-0000	RESIDENTIAL	\$ 15.32	\$ 2.56	\$ 17.88
077-0151-001-0000	RESIDENTIAL	\$ 15.32	\$ 2.56	\$ 17.88
077-0151-002-0000	RESIDENTIAL	\$ 15.32	\$ 2.56	\$ 17.88
077-0151-003-0000	RESIDENTIAL	\$ 15.32	\$ 2.56	\$ 17.88
077-0151-004-0000	RESIDENTIAL	\$ 15.32	\$ 2.56	\$ 17.88
077-0151-005-0000	RESIDENTIAL	\$ 15.32	\$ 2.56	\$ 17.88
077-0151-006-0000	RESIDENTIAL	\$ 15.32	\$ 2.56	\$ 17.88
077-0151-007-0000	RESIDENTIAL	\$ 15.32	\$ 2.56	\$ 17.88
077-0151-008-0000	RESIDENTIAL	\$ 15.32	\$ 2.56	\$ 17.88
077-0151-009-0000	RESIDENTIAL	\$ 15.32	\$ 2.56	\$ 17.88
077-0151-010-0000	RESIDENTIAL	\$ 15.32	\$ 2.56	\$ 17.88
077-0151-011-0000	RESIDENTIAL	\$ 15.32	\$ 2.56	\$ 17.88
077-0151-012-0000	RESIDENTIAL	\$ 15.32	\$ 2.56	\$ 17.88
077-0151-013-0000	RESIDENTIAL	\$ 15.32	\$ 2.56	\$ 17.88
077-0151-014-0000	RESIDENTIAL	\$ 15.32	\$ 2.56	\$ 17.88
077-0152-001-0000	RESIDENTIAL	\$ 15.32	\$ 2.56	\$ 17.88
077-0152-002-0000	RESIDENTIAL	\$ 15.32	\$ 2.56	\$ 17.88
077-0152-003-0000	RESIDENTIAL	\$ 15.32	\$ 2.56	\$ 17.88
077-0152-004-0000	RESIDENTIAL	\$ 15.32	\$ 2.56	\$ 17.88
077-0152-005-0000	RESIDENTIAL	\$ 15.32	\$ 2.56	\$ 17.88
077-0152-006-0000	RESIDENTIAL	\$ 15.32	\$ 2.56	\$ 17.88
077-0152-007-0000	RESIDENTIAL	\$ 15.32	\$ 2.56	\$ 17.88

ITEM 10.4.

City of Rancho Cordova
Lighting District No. 2012-1
Fiscal Year 2020-21 Assessment Roll

ATTACHMENT 2

APN	District Classification	Street Light Charge	Safety Light Charge	Total Assessment
077-0152-008-0000	RESIDENTIAL	\$ 15.32	\$ 2.56	\$ 17.88
077-0152-009-0000	RESIDENTIAL	\$ 15.32	\$ 2.56	\$ 17.88
077-0152-010-0000	RESIDENTIAL	\$ 15.32	\$ 2.56	\$ 17.88
077-0152-011-0000	RESIDENTIAL	\$ 15.32	\$ 2.56	\$ 17.88
077-0152-012-0000	RESIDENTIAL	\$ 15.32	\$ 2.56	\$ 17.88
077-0152-013-0000	RESIDENTIAL	\$ 15.32	\$ 2.56	\$ 17.88
077-0152-014-0000	RESIDENTIAL	\$ 15.32	\$ 2.56	\$ 17.88
077-0152-015-0000	RESIDENTIAL	\$ 15.32	\$ 2.56	\$ 17.88
077-0152-016-0000	RESIDENTIAL	\$ 15.32	\$ 2.56	\$ 17.88
077-0152-017-0000	RESIDENTIAL	\$ 15.32	\$ 2.56	\$ 17.88
077-0152-018-0000	RESIDENTIAL	\$ 15.32	\$ 2.56	\$ 17.88
077-0152-019-0000	RESIDENTIAL	\$ 15.32	\$ 2.56	\$ 17.88
077-0152-020-0000	RESIDENTIAL	\$ 15.32	\$ 2.56	\$ 17.88
077-0152-021-0000	RESIDENTIAL	\$ 15.32	\$ 2.56	\$ 17.88
077-0152-022-0000	RESIDENTIAL	\$ 15.32	\$ 2.56	\$ 17.88
077-0152-023-0000	RESIDENTIAL	\$ 15.32	\$ 2.56	\$ 17.88
077-0152-024-0000	RESIDENTIAL	\$ 15.32	\$ 2.56	\$ 17.88
077-0152-025-0000	RESIDENTIAL	\$ 15.32	\$ 2.56	\$ 17.88
077-0152-026-0000	RESIDENTIAL	\$ 15.32	\$ 2.56	\$ 17.88
077-0152-027-0000	RESIDENTIAL	\$ 15.32	\$ 2.56	\$ 17.88
077-0152-028-0000	RESIDENTIAL	\$ 15.32	\$ 2.56	\$ 17.88
077-0152-029-0000	RESIDENTIAL	\$ 15.32	\$ 2.56	\$ 17.88
077-0152-030-0000	RESIDENTIAL	\$ 15.32	\$ 2.56	\$ 17.88
077-0152-031-0000	RESIDENTIAL	\$ 15.32	\$ 2.56	\$ 17.88
077-0152-032-0000	RESIDENTIAL	\$ 15.32	\$ 2.56	\$ 17.88
077-0152-033-0000	RESIDENTIAL	\$ 15.32	\$ 2.56	\$ 17.88
077-0152-034-0000	RESIDENTIAL	\$ 15.32	\$ 2.56	\$ 17.88
077-0152-035-0000	RESIDENTIAL	\$ 15.32	\$ 2.56	\$ 17.88
077-0152-036-0000	RESIDENTIAL	\$ 15.32	\$ 2.56	\$ 17.88
077-0152-037-0000	RESIDENTIAL	\$ 15.32	\$ 2.56	\$ 17.88
077-0152-038-0000	RESIDENTIAL	\$ 15.32	\$ 2.56	\$ 17.88
077-0152-039-0000	RESIDENTIAL	\$ 15.32	\$ 2.56	\$ 17.88
077-0153-001-0000	NONRES	\$ 5.04	\$ 2.56	\$ 7.60
077-0153-002-0000	RESIDENTIAL	\$ 15.32	\$ 2.56	\$ 17.88
077-0153-003-0000	RESIDENTIAL	\$ 15.32	\$ 2.56	\$ 17.88
077-0153-004-0000	RESIDENTIAL	\$ 15.32	\$ 2.56	\$ 17.88
077-0153-005-0000	RESIDENTIAL	\$ 15.32	\$ 2.56	\$ 17.88
077-0153-006-0000	RESIDENTIAL	\$ 15.32	\$ 2.56	\$ 17.88
077-0153-007-0000	RESIDENTIAL	\$ 15.32	\$ 2.56	\$ 17.88
077-0153-008-0000	RESIDENTIAL	\$ 15.32	\$ 2.56	\$ 17.88
077-0153-009-0000	RESIDENTIAL	\$ 15.32	\$ 2.56	\$ 17.88
077-0153-010-0000	RESIDENTIAL	\$ 15.32	\$ 2.56	\$ 17.88
077-0154-001-0000	NONRES	\$ 14.36	\$ 2.56	\$ 16.92
077-0154-002-0000	NONRES	\$ 14.36	\$ 2.56	\$ 16.92

ITEM 10.4.

City of Rancho Cordova
Lighting District No. 2012-1
Fiscal Year 2020-21 Assessment Roll

ATTACHMENT 2

APN	District Classification	Street Light Charge	Safety Light Charge	Total Assessment
077-0154-003-0000	NONRES	\$ 14.36	\$ 2.56	\$ 16.92
077-0154-004-0000	NONRES	\$ 14.36	\$ 2.56	\$ 16.92
077-0154-005-0000	NONRES	\$ 14.36	\$ 2.56	\$ 16.92
077-0154-006-0000	NONRES	\$ 14.36	\$ 2.56	\$ 16.92
077-0154-007-0000	NONRES	\$ 14.36	\$ 2.56	\$ 16.92
077-0154-008-0000	NONRES	\$ 14.36	\$ 2.56	\$ 16.92
077-0154-009-0000	NONRES	\$ 14.36	\$ 2.56	\$ 16.92
077-0154-010-0000	NONRES	\$ 14.36	\$ 2.56	\$ 16.92
077-0154-011-0000	NONRES	\$ 14.36	\$ 2.56	\$ 16.92
077-0154-012-0000	NONRES	\$ 14.36	\$ 2.56	\$ 16.92
077-0154-013-0000	NONRES	\$ 14.36	\$ 2.56	\$ 16.92
077-0154-014-0000	NONRES	\$ 14.36	\$ 2.56	\$ 16.92
077-0154-015-0000	NONRES	\$ 14.36	\$ 2.56	\$ 16.92
077-0154-016-0000	NONRES	\$ 14.36	\$ 2.56	\$ 16.92
077-0154-017-0000	NONRES	\$ 14.36	\$ 2.56	\$ 16.92
077-0154-018-0000	NONRES	\$ 14.36	\$ 2.56	\$ 16.92
077-0154-019-0000	NONRES	\$ 14.36	\$ 2.56	\$ 16.92
077-0154-020-0000	NONRES	\$ 14.36	\$ 2.56	\$ 16.92
077-0154-021-0000	NONRES	\$ 14.36	\$ 2.56	\$ 16.92
077-0154-022-0000	NONRES	\$ 14.36	\$ 2.56	\$ 16.92
077-0154-023-0000	NONRES	\$ 14.36	\$ 2.56	\$ 16.92
077-0154-024-0000	NONRES	\$ 14.36	\$ 2.56	\$ 16.92
077-0154-025-0000	NONRES	\$ 14.36	\$ 2.56	\$ 16.92
077-0154-026-0000	NONRES	\$ 14.36	\$ 2.56	\$ 16.92
077-0154-027-0000	NONRES	\$ 14.36	\$ 2.56	\$ 16.92
077-0154-028-0000	NONRES	\$ 14.36	\$ 2.56	\$ 16.92
077-0154-029-0000	NONRES	\$ 14.36	\$ 2.56	\$ 16.92
077-0154-030-0000	NONRES	\$ 14.36	\$ 2.56	\$ 16.92
077-0154-031-0000	NONRES	\$ 14.36	\$ 2.56	\$ 16.92
077-0154-032-0000	NONRES	\$ 14.36	\$ 2.56	\$ 16.92
077-0154-033-0000	NONRES	\$ 14.36	\$ 2.56	\$ 16.92
077-0161-001-0000	RESIDENTIAL	\$ 15.32	\$ 2.56	\$ 17.88
077-0161-002-0000	RESIDENTIAL	\$ 15.32	\$ 2.56	\$ 17.88
077-0161-003-0000	RESIDENTIAL	\$ 15.32	\$ 2.56	\$ 17.88
077-0161-004-0000	RESIDENTIAL	\$ 15.32	\$ 2.56	\$ 17.88
077-0161-005-0000	RESIDENTIAL	\$ 15.32	\$ 2.56	\$ 17.88
077-0161-006-0000	NONRES	\$ 3.02	\$ 2.56	\$ 5.58
077-0161-007-0000	NONRES	\$ 46.35	\$ 2.56	\$ 48.90
077-0161-008-0000	NONRES	\$ 14.36	\$ 2.56	\$ 16.92
077-0161-009-0000	NONRES	\$ 14.11	\$ 2.56	\$ 16.66
077-0161-010-0000	NONRES	\$ 51.89	\$ 2.56	\$ 54.44
077-0161-011-0000	NONRES	\$ 8.31	\$ 2.56	\$ 10.86
077-0161-012-0000	NONRES	\$ 21.66	\$ 2.56	\$ 24.22
077-0161-013-0000	NONRES	\$ 41.82	\$ 2.56	\$ 44.38

ITEM 10.4.

City of Rancho Cordova
Lighting District No. 2012-1
Fiscal Year 2020-21 Assessment Roll

ATTACHMENT 2

APN	District Classification	Street Light Charge	Safety Light Charge	Total Assessment
077-0161-014-0000	NONRES	\$ 31.99	\$ 2.56	\$ 34.54
077-0161-015-0000	NONRES	\$ 47.11	\$ 2.56	\$ 49.66
077-0162-001-0000	RESIDENTIAL	\$ 15.32	\$ 2.56	\$ 17.88
077-0162-002-0000	RESIDENTIAL	\$ 15.32	\$ 2.56	\$ 17.88
077-0162-003-0000	RESIDENTIAL	\$ 15.32	\$ 2.56	\$ 17.88
077-0162-004-0000	RESIDENTIAL	\$ 15.32	\$ 2.56	\$ 17.88
077-0162-005-0000	RESIDENTIAL	\$ 15.32	\$ 2.56	\$ 17.88
077-0162-006-0000	RESIDENTIAL	\$ 15.32	\$ 2.56	\$ 17.88
077-0162-007-0000	RESIDENTIAL	\$ 15.32	\$ 2.56	\$ 17.88
077-0162-008-0000	RESIDENTIAL	\$ 15.32	\$ 2.56	\$ 17.88
077-0162-009-0000	RESIDENTIAL	\$ 15.32	\$ 2.56	\$ 17.88
077-0162-010-0000	RESIDENTIAL	\$ 15.32	\$ 2.56	\$ 17.88
077-0162-011-0000	NONRES	\$ 26.70	\$ 2.56	\$ 29.26
077-0162-012-0000	NONRES	\$ 15.11	\$ 2.56	\$ 17.66
077-0162-013-0000	NONRES	\$ 15.11	\$ 2.56	\$ 17.66
077-0162-014-0000	NONRES	\$ 29.72	\$ 2.56	\$ 32.28
077-0162-015-0000	NONRES	\$ 49.88	\$ 2.56	\$ 52.44
077-0163-001-0000	RESIDENTIAL	\$ 15.32	\$ 2.56	\$ 17.88
077-0163-002-0000	RESIDENTIAL	\$ 15.32	\$ 2.56	\$ 17.88
077-0163-003-0000	NONRES	\$ 15.11	\$ 2.56	\$ 17.66
077-0163-004-0000	NONRES	\$ 15.11	\$ 2.56	\$ 17.66
077-0163-005-0000	NONRES	\$ 15.11	\$ 2.56	\$ 17.66
077-0163-006-0000	NONRES	\$ 15.11	\$ 2.56	\$ 17.66
077-0163-007-0000	NONRES	\$ 15.11	\$ 2.56	\$ 17.66
077-0163-008-0000	NONRES	\$ 46.60	\$ 2.56	\$ 49.16
077-0163-009-0000	NONRES	\$ 47.86	\$ 2.56	\$ 50.42
077-0163-010-0000	NONRES	\$ 15.11	\$ 2.56	\$ 17.66
077-0163-011-0000	NONRES	\$ 15.11	\$ 2.56	\$ 17.66
077-0163-012-0000	NONRES	\$ 15.11	\$ 2.56	\$ 17.66
077-0163-013-0000	NONRES	\$ 15.11	\$ 2.56	\$ 17.66
077-0163-014-0000	NONRES	\$ 15.11	\$ 2.56	\$ 17.66
077-0163-015-0000	NONRES	\$ 15.11	\$ 2.56	\$ 17.66
077-0163-016-0000	NONRES	\$ 46.60	\$ 2.56	\$ 49.16
077-0163-017-0000	NONRES	\$ 16.12	\$ 2.56	\$ 18.68
077-0164-001-0000	NONRES	\$ 45.85	\$ 2.56	\$ 48.40
077-0164-002-0000	NONRES	\$ 22.17	\$ 2.56	\$ 24.72
077-0164-003-0000	NONRES	\$ 27.71	\$ 2.56	\$ 30.26
077-0165-001-0000	NONRES	\$ 46.60	\$ 2.56	\$ 49.16
077-0165-002-0000	NONRES	\$ 46.10	\$ 2.56	\$ 48.66
077-0166-001-0000	NONRES	\$ 15.37	\$ 2.56	\$ 17.92
077-0166-002-0000	NONRES	\$ 10.83	\$ 2.56	\$ 13.38
077-0166-003-0000	NONRES	\$ 10.08	\$ 2.56	\$ 12.64
077-0166-004-0000	NONRES	\$ 12.85	\$ 2.56	\$ 15.40
077-0166-005-0000	NONRES	\$ 15.11	\$ 2.56	\$ 17.66

ITEM 10.4.

City of Rancho Cordova
Lighting District No. 2012-1
Fiscal Year 2020-21 Assessment Roll

ATTACHMENT 2

APN	District Classification	Street Light Charge	Safety Light Charge	Total Assessment
077-0166-006-0000	NONRES	\$ 15.11	\$ 2.56	\$ 17.66
077-0166-007-0000	NONRES	\$ 15.11	\$ 2.56	\$ 17.66
077-0166-008-0000	NONRES	\$ 15.11	\$ 2.56	\$ 17.66
077-0166-009-0000	NONRES	\$ 15.11	\$ 2.56	\$ 17.66
077-0166-010-0000	NONRES	\$ 15.11	\$ 2.56	\$ 17.66
077-0166-011-0000	RESIDENTIAL	\$ 15.32	\$ 2.56	\$ 17.88
077-0166-012-0000	RESIDENTIAL	\$ 15.32	\$ 2.56	\$ 17.88
077-0166-013-0000	RESIDENTIAL	\$ 15.32	\$ 2.56	\$ 17.88
077-0166-014-0000	RESIDENTIAL	\$ 15.32	\$ 2.56	\$ 17.88
077-0166-015-0000	RESIDENTIAL	\$ 15.32	\$ 2.56	\$ 17.88
077-0166-016-0000	SAFETY LIGHTS ONLY	\$ 0.00	\$ 2.56	\$ 2.56
077-0166-017-0000	SAFETY LIGHTS ONLY	\$ 0.00	\$ 2.56	\$ 2.56
077-0166-018-0000	SAFETY LIGHTS ONLY	\$ 0.00	\$ 2.56	\$ 2.56
077-0166-020-0000	NONRES	\$ 15.11	\$ 2.56	\$ 17.66
077-0166-021-0000	NONRES	\$ 15.11	\$ 2.56	\$ 17.66
077-0166-022-0000	NONRES	\$ 15.11	\$ 2.56	\$ 17.66
077-0166-023-0000	NONRES	\$ 15.11	\$ 2.56	\$ 17.66
077-0166-024-0000	NONRES	\$ 15.11	\$ 2.56	\$ 17.66
077-0166-025-0000	NONRES	\$ 15.11	\$ 2.56	\$ 17.66
077-0166-026-0000	NONRES	\$ 15.11	\$ 2.56	\$ 17.66
077-0166-027-0000	NONRES	\$ 15.11	\$ 2.56	\$ 17.66
077-0166-028-0000	NONRES	\$ 44.84	\$ 2.56	\$ 47.40
077-0166-029-0000	NONRES	\$ 15.11	\$ 2.56	\$ 17.66
077-0166-030-0000	NONRES	\$ 15.11	\$ 2.56	\$ 17.66
077-0166-031-0000	NONRES	\$ 15.11	\$ 2.56	\$ 17.66
077-0166-032-0000	NONRES	\$ 15.11	\$ 2.56	\$ 17.66
077-0166-033-0000	NONRES	\$ 15.11	\$ 2.56	\$ 17.66
077-0166-034-0000	NONRES	\$ 45.59	\$ 2.56	\$ 48.14
077-0166-035-0000	NONRES	\$ 49.37	\$ 2.56	\$ 51.92
077-0166-036-0000	NONRES	\$ 15.11	\$ 2.56	\$ 17.66
077-0166-039-0000	SAFETY LIGHTS ONLY	\$ 0.00	\$ 2.56	\$ 2.56
077-0167-001-0000	NONRES	\$ 37.53	\$ 2.56	\$ 40.08
077-0167-002-0000	NONRES	\$ 14.86	\$ 2.56	\$ 17.42
077-0167-003-0000	NONRES	\$ 15.11	\$ 2.56	\$ 17.66
077-0167-004-0000	NONRES	\$ 15.11	\$ 2.56	\$ 17.66
077-0167-005-0000	NONRES	\$ 15.11	\$ 2.56	\$ 17.66
077-0167-006-0000	NONRES	\$ 15.11	\$ 2.56	\$ 17.66
077-0167-007-0000	NONRES	\$ 15.11	\$ 2.56	\$ 17.66
077-0167-008-0000	NONRES	\$ 15.11	\$ 2.56	\$ 17.66
077-0167-009-0000	NONRES	\$ 15.11	\$ 2.56	\$ 17.66
077-0167-010-0000	NONRES	\$ 15.11	\$ 2.56	\$ 17.66
077-0167-011-0000	NONRES	\$ 15.11	\$ 2.56	\$ 17.66
077-0167-012-0000	NONRES	\$ 15.11	\$ 2.56	\$ 17.66
077-0167-013-0000	NONRES	\$ 15.11	\$ 2.56	\$ 17.66

ITEM 10.4.

City of Rancho Cordova
Lighting District No. 2012-1
Fiscal Year 2020-21 Assessment Roll

ATTACHMENT 2

APN	District Classification	Street Light Charge	Safety Light Charge	Total Assessment
077-0167-014-0000	NONRES	\$ 47.61	\$ 2.56	\$ 50.16
077-0171-001-0000	NONRES	\$ 16.37	\$ 2.56	\$ 18.92
077-0171-002-0000	NONRES	\$ 3.02	\$ 2.56	\$ 5.58
077-0171-003-0000	NONRES	\$ 15.87	\$ 2.56	\$ 18.42
077-0171-004-0000	NONRES	\$ 15.11	\$ 2.56	\$ 17.66
077-0171-005-0000	NONRES	\$ 15.11	\$ 2.56	\$ 17.66
077-0171-006-0000	NONRES	\$ 15.11	\$ 2.56	\$ 17.66
077-0171-007-0000	NONRES	\$ 15.11	\$ 2.56	\$ 17.66
077-0171-008-0000	NONRES	\$ 15.11	\$ 2.56	\$ 17.66
077-0171-009-0000	NONRES	\$ 15.11	\$ 2.56	\$ 17.66
077-0171-010-0000	NONRES	\$ 15.11	\$ 2.56	\$ 17.66
077-0171-011-0000	NONRES	\$ 15.11	\$ 2.56	\$ 17.66
077-0171-012-0000	NONRES	\$ 15.11	\$ 2.56	\$ 17.66
077-0171-013-0000	NONRES	\$ 15.11	\$ 2.56	\$ 17.66
077-0171-014-0000	NONRESIDENTIAL	\$ 15.11	\$ 2.56	\$ 17.66
077-0171-015-0000	NONRES	\$ 16.12	\$ 2.56	\$ 18.68
077-0171-016-0000	NONRES	\$ 15.11	\$ 2.56	\$ 17.66
077-0171-017-0000	NONRES	\$ 15.11	\$ 2.56	\$ 17.66
077-0171-018-0000	NONRES	\$ 15.11	\$ 2.56	\$ 17.66
077-0171-019-0000	SAFETY LIGHTS ONLY	\$ 0.00	\$ 2.56	\$ 2.56
077-0171-020-0000	SAFETY LIGHTS ONLY	\$ 0.00	\$ 2.56	\$ 2.56
077-0171-021-0000	NONRES	\$ 17.38	\$ 2.56	\$ 19.94
077-0171-022-0000	NONRES	\$ 44.08	\$ 2.56	\$ 46.64
077-0171-023-0000	NONRES	\$ 25.19	\$ 2.56	\$ 27.74
077-0171-024-0000	NONRES	\$ 22.42	\$ 2.56	\$ 24.98
077-0171-025-0000	NONRES	\$ 21.16	\$ 2.56	\$ 23.72
077-0171-026-0000	SAFETY LIGHTS ONLY	\$ 0.00	\$ 2.56	\$ 2.56
077-0172-001-0000	NONRES	\$ 69.52	\$ 2.56	\$ 72.08
077-0172-002-0000	RESIDENTIAL	\$ 15.32	\$ 2.56	\$ 17.88
077-0172-003-0000	RESIDENTIAL	\$ 15.32	\$ 2.56	\$ 17.88
077-0172-004-0000	RESIDENTIAL	\$ 15.32	\$ 2.56	\$ 17.88
077-0172-005-0000	NONRES	\$ 55.92	\$ 2.56	\$ 58.48
077-0172-006-0000	NONRES	\$ 9.57	\$ 2.56	\$ 12.12
077-0172-007-0000	NONRES	\$ 9.57	\$ 2.56	\$ 12.12
077-0172-008-0000	NONRES	\$ 9.57	\$ 2.56	\$ 12.12
077-0172-009-0000	NONRES	\$ 9.57	\$ 2.56	\$ 12.12
077-0172-010-0000	NONRES	\$ 55.92	\$ 2.56	\$ 58.48
077-0172-011-0000	NONRES	\$ 17.63	\$ 2.56	\$ 20.18
077-0172-012-0000	NONRES	\$ 55.17	\$ 2.56	\$ 57.72
077-0172-013-0000	NONRES	\$ 22.92	\$ 2.56	\$ 25.48
077-0172-014-0000	NONRES	\$ 15.11	\$ 2.56	\$ 17.66
077-0172-015-0000	NONRES	\$ 15.11	\$ 2.56	\$ 17.66
077-0172-016-0000	NONRES	\$ 15.11	\$ 2.56	\$ 17.66
077-0172-017-0000	NONRES	\$ 15.11	\$ 2.56	\$ 17.66

ITEM 10.4.

City of Rancho Cordova
Lighting District No. 2012-1
Fiscal Year 2020-21 Assessment Roll

ATTACHMENT 2

APN	District Classification	Street Light Charge	Safety Light Charge	Total Assessment
077-0172-018-0000	NONRES	\$ 48.11	\$ 2.56	\$ 50.66
077-0172-019-0000	RESIDENTIAL	\$ 15.32	\$ 2.56	\$ 17.88
077-0172-020-0000	RESIDENTIAL	\$ 15.32	\$ 2.56	\$ 17.88
077-0172-021-0000	RESIDENTIAL	\$ 15.32	\$ 2.56	\$ 17.88
077-0172-022-0000	RESIDENTIAL	\$ 15.32	\$ 2.56	\$ 17.88
077-0172-023-0000	RESIDENTIAL	\$ 15.32	\$ 2.56	\$ 17.88
077-0172-024-0000	RESIDENTIAL	\$ 15.32	\$ 2.56	\$ 17.88
077-0172-025-0000	RESIDENTIAL	\$ 15.32	\$ 2.56	\$ 17.88
077-0173-001-0000	RESIDENTIAL	\$ 15.32	\$ 2.56	\$ 17.88
077-0173-002-0000	RESIDENTIAL	\$ 15.32	\$ 2.56	\$ 17.88
077-0173-003-0000	RESIDENTIAL	\$ 15.32	\$ 2.56	\$ 17.88
077-0173-004-0000	NONRES	\$ 15.11	\$ 2.56	\$ 17.66
077-0173-005-0000	NONRES	\$ 15.11	\$ 2.56	\$ 17.66
077-0173-006-0000	NONRES	\$ 15.11	\$ 2.56	\$ 17.66
077-0173-007-0000	NONRES	\$ 15.11	\$ 2.56	\$ 17.66
077-0173-008-0000	NONRES	\$ 15.11	\$ 2.56	\$ 17.66
077-0173-009-0000	NONRES	\$ 15.11	\$ 2.56	\$ 17.66
077-0173-010-0000	NONRES	\$ 15.11	\$ 2.56	\$ 17.66
077-0173-011-0000	NONRES	\$ 15.11	\$ 2.56	\$ 17.66
077-0173-012-0000	NONRES	\$ 15.11	\$ 2.56	\$ 17.66
077-0173-013-0000	NONRES	\$ 50.13	\$ 2.56	\$ 52.68
077-0173-014-0000	NONRES	\$ 50.13	\$ 2.56	\$ 52.68
077-0173-015-0000	NONRES	\$ 15.11	\$ 2.56	\$ 17.66
077-0173-016-0000	NONRES	\$ 15.11	\$ 2.56	\$ 17.66
077-0173-017-0000	NONRES	\$ 15.11	\$ 2.56	\$ 17.66
077-0173-018-0000	NONRES	\$ 15.11	\$ 2.56	\$ 17.66
077-0173-019-0000	NONRES	\$ 15.11	\$ 2.56	\$ 17.66
077-0173-020-0000	NONRES	\$ 15.11	\$ 2.56	\$ 17.66
077-0173-021-0000	NONRES	\$ 15.11	\$ 2.56	\$ 17.66
077-0173-022-0000	NONRES	\$ 15.11	\$ 2.56	\$ 17.66
077-0173-023-0000	NONRES	\$ 15.11	\$ 2.56	\$ 17.66
077-0173-024-0000	NONRES	\$ 11.84	\$ 2.56	\$ 14.40
077-0173-025-0000	NONRES	\$ 11.34	\$ 2.56	\$ 13.90
077-0173-026-0000	NONRES	\$ 12.60	\$ 2.56	\$ 15.16
077-0173-027-0000	NONRES	\$ 15.11	\$ 2.56	\$ 17.66
077-0173-028-0000	NONRES	\$ 15.11	\$ 2.56	\$ 17.66
077-0173-029-0000	NONRES	\$ 15.11	\$ 2.56	\$ 17.66
077-0173-030-0000	NONRES	\$ 15.11	\$ 2.56	\$ 17.66
077-0173-031-0000	NONRES	\$ 15.11	\$ 2.56	\$ 17.66
077-0173-032-0000	NONRES	\$ 13.85	\$ 2.56	\$ 16.40
077-0173-033-0000	NONRES	\$ 13.60	\$ 2.56	\$ 16.16
077-0173-034-0000	NONRES	\$ 3.02	\$ 2.56	\$ 5.58
077-0173-035-0000	NONRES	\$ 52.14	\$ 2.56	\$ 54.70
077-0173-036-0000	NONRES	\$ 33.75	\$ 2.56	\$ 36.30

ITEM 10.4.

City of Rancho Cordova
Lighting District No. 2012-1
Fiscal Year 2020-21 Assessment Roll

ATTACHMENT 2

APN	District Classification	Street Light Charge	Safety Light Charge	Total Assessment
077-0181-011-0000	NONRES	\$ 94.97	\$ 2.56	\$ 97.52
077-0181-012-0000	NONRES	\$ 64.23	\$ 2.56	\$ 66.78
077-0181-013-0000	NONRES	\$ 15.87	\$ 2.56	\$ 18.42
077-0181-017-0000	SAFETY LIGHTS ONLY	\$ 0.00	\$ 2.56	\$ 2.56
077-0181-018-0000	SAFETY LIGHTS ONLY	\$ 0.00	\$ 2.56	\$ 2.56
077-0181-020-0000	NONRES	\$ 15.62	\$ 2.56	\$ 18.18
077-0181-021-0000	NONRES	\$ 14.86	\$ 2.56	\$ 17.42
077-0181-022-0000	NONRES	\$ 18.14	\$ 2.56	\$ 20.70
077-0181-023-0000	NONRES	\$ 14.86	\$ 2.56	\$ 17.42
077-0182-001-0000	NONRES	\$ 16.88	\$ 2.56	\$ 19.44
077-0182-002-0000	NONRES	\$ 15.62	\$ 2.56	\$ 18.18
077-0182-003-0000	NONRES	\$ 42.57	\$ 2.56	\$ 45.12
077-0182-004-0000	NONRES	\$ 12.60	\$ 2.56	\$ 15.16
077-0182-005-0000	NONRES	\$ 35.01	\$ 2.56	\$ 37.56
077-0182-018-0000	NONRES	\$ 41.31	\$ 2.56	\$ 43.86
077-0182-019-0000	NONRES	\$ 14.36	\$ 2.56	\$ 16.92
077-0182-020-0000	NONRES	\$ 12.60	\$ 2.56	\$ 15.16
077-0182-021-0000	NONRES	\$ 7.31	\$ 2.56	\$ 9.86
077-0182-022-0000	NONRES	\$ 10.83	\$ 2.56	\$ 13.38
077-0182-023-0000	NONRES	\$ 18.89	\$ 2.56	\$ 21.44
077-0182-024-0000	NONRES	\$ 16.88	\$ 2.56	\$ 19.44
077-0182-025-0000	NONRES	\$ 43.07	\$ 2.56	\$ 45.62
077-0182-026-0000	NONRES	\$ 21.66	\$ 2.56	\$ 24.22
077-0182-027-0000	NONRES	\$ 19.40	\$ 2.56	\$ 21.96
077-0182-029-0000	SAFETY LIGHTS ONLY	\$ 0.00	\$ 2.56	\$ 2.56
077-0182-030-0000	SAFETY LIGHTS ONLY	\$ 0.00	\$ 2.56	\$ 2.56
077-0182-031-0000	NONRES	\$ 21.66	\$ 2.56	\$ 24.22
077-0183-005-0000	NONRES	\$ 65.75	\$ 2.56	\$ 68.30
077-0183-007-0000	RESIDENTIAL	\$ 15.32	\$ 2.56	\$ 17.88
077-0183-008-0000	SAFETY LIGHTS ONLY	\$ 0.00	\$ 2.56	\$ 2.56
077-0184-001-0000	NONRES	\$ 47.11	\$ 2.56	\$ 49.66
077-0184-002-0000	NONRES	\$ 25.69	\$ 2.56	\$ 28.24
077-0191-008-0000	NONRES	\$ 16.37	\$ 2.56	\$ 18.92
077-0191-009-0000	NONRES	\$ 16.37	\$ 2.56	\$ 18.92
077-0191-010-0000	NONRES	\$ 16.37	\$ 2.56	\$ 18.92
077-0191-011-0000	NONRES	\$ 48.36	\$ 2.56	\$ 50.92
077-0191-012-0000	NONRES	\$ 17.63	\$ 2.56	\$ 20.18
077-0191-015-0000	NONRES	\$ 18.89	\$ 2.56	\$ 21.44
077-0191-016-0000	NONRES	\$ 16.37	\$ 2.56	\$ 18.92
077-0191-017-0000	NONRES	\$ 46.60	\$ 2.56	\$ 49.16
077-0191-018-0000	NONRES	\$ 15.37	\$ 2.56	\$ 17.92
077-0191-019-0000	NONRES	\$ 18.14	\$ 2.56	\$ 20.70
077-0191-020-0000	NONRES	\$ 15.11	\$ 2.56	\$ 17.66
077-0191-022-0000	NONRES	\$ 42.82	\$ 2.56	\$ 45.38

ITEM 10.4.

City of Rancho Cordova
Lighting District No. 2012-1
Fiscal Year 2020-21 Assessment Roll

ATTACHMENT 2

APN	District Classification	Street Light Charge	Safety Light Charge	Total Assessment
077-0191-023-0000	NONRES	\$ 13.85	\$ 2.56	\$ 16.40
077-0191-024-0000	NONRES	\$ 13.85	\$ 2.56	\$ 16.40
077-0191-025-0000	NONRES	\$ 13.85	\$ 2.56	\$ 16.40
077-0191-026-0000	NONRES	\$ 13.85	\$ 2.56	\$ 16.40
077-0191-027-0000	NONRES	\$ 13.85	\$ 2.56	\$ 16.40
077-0191-028-0000	NONRES	\$ 13.85	\$ 2.56	\$ 16.40
077-0191-029-0000	NONRES	\$ 12.34	\$ 2.56	\$ 14.90
077-0191-030-0000	NONRES	\$ 45.34	\$ 2.56	\$ 47.90
077-0192-001-0000	NONRES	\$ 17.38	\$ 2.56	\$ 19.94
077-0192-002-0000	NONRES	\$ 17.38	\$ 2.56	\$ 19.94
077-0192-003-0000	NONRES	\$ 17.38	\$ 2.56	\$ 19.94
077-0192-004-0000	NONRES	\$ 47.61	\$ 2.56	\$ 50.16
077-0192-007-0000	NONRES	\$ 15.37	\$ 2.56	\$ 17.92
077-0192-008-0000	NONRES	\$ 8.82	\$ 2.56	\$ 11.38
077-0192-009-0000	NONRES	\$ 8.82	\$ 2.56	\$ 11.38
077-0192-010-0000	NONRES	\$ 10.08	\$ 2.56	\$ 12.64
077-0192-017-0000	NONRES	\$ 8.82	\$ 2.56	\$ 11.38
077-0192-018-0000	NONRES	\$ 55.92	\$ 2.56	\$ 58.48
077-0192-019-0000	NONRES	\$ 50.63	\$ 2.56	\$ 53.18
077-0192-020-0000	NONRES	\$ 18.89	\$ 2.56	\$ 21.44
077-0192-021-0000	NONRES	\$ 55.17	\$ 2.56	\$ 57.72
077-0192-022-0000	NONRES	\$ 18.89	\$ 2.56	\$ 21.44
077-0192-023-0000	NONRES	\$ 16.12	\$ 2.56	\$ 18.68
077-0192-024-0000	NONRES	\$ 13.60	\$ 2.56	\$ 16.16
077-0193-010-0000	NONRES	\$ 23.93	\$ 2.56	\$ 26.48
077-0193-011-0000	NONRES	\$ 16.63	\$ 2.56	\$ 19.18
077-0193-012-0000	NONRES	\$ 18.14	\$ 2.56	\$ 20.70
077-0193-013-0000	NONRES	\$ 15.11	\$ 2.56	\$ 17.66
077-0193-014-0000	NONRES	\$ 13.60	\$ 2.56	\$ 16.16
077-0193-015-0000	NONRES	\$ 15.11	\$ 2.56	\$ 17.66
077-0193-016-0000	NONRES	\$ 15.11	\$ 2.56	\$ 17.66
077-0193-017-0000	NONRES	\$ 17.63	\$ 2.56	\$ 20.18
077-0193-018-0000	NONRES	\$ 17.38	\$ 2.56	\$ 19.94
077-0200-017-0000	NONRES	\$ 158.70	\$ 2.56	\$ 161.26
077-0200-022-0000	SAFETY LIGHTS ONLY	\$ 0.00	\$ 2.56	\$ 2.56
077-0200-025-0000	RESIDENTIAL	\$ 15.32	\$ 2.56	\$ 17.88
077-0200-035-0000	NONRES	\$ 160.21	\$ 2.56	\$ 162.76
077-0200-038-0000	NONRES	\$ 82.12	\$ 2.56	\$ 84.68
077-0210-002-0000	NONRES	\$ 19.40	\$ 2.56	\$ 21.96
077-0210-003-0000	NONRES	\$ 19.40	\$ 2.56	\$ 21.96
077-0210-004-0000	NONRES	\$ 14.86	\$ 2.56	\$ 17.42
077-0210-005-0000	NONRES	\$ 14.86	\$ 2.56	\$ 17.42
077-0210-006-0000	NONRES	\$ 14.86	\$ 2.56	\$ 17.42
077-0210-007-0000	NONRES	\$ 14.86	\$ 2.56	\$ 17.42

ITEM 10.4.

City of Rancho Cordova
Lighting District No. 2012-1
Fiscal Year 2020-21 Assessment Roll

ATTACHMENT 2

APN	District Classification	Street Light Charge	Safety Light Charge	Total Assessment
077-0210-008-0000	NONRES	\$ 14.86	\$ 2.56	\$ 17.42
077-0210-009-0000	NONRES	\$ 14.86	\$ 2.56	\$ 17.42
077-0210-010-0000	NONRES	\$ 14.86	\$ 2.56	\$ 17.42
077-0210-011-0000	NONRES	\$ 14.86	\$ 2.56	\$ 17.42
077-0210-012-0000	NONRES	\$ 14.86	\$ 2.56	\$ 17.42
077-0210-013-0000	NONRES	\$ 14.86	\$ 2.56	\$ 17.42
077-0210-014-0000	NONRES	\$ 14.86	\$ 2.56	\$ 17.42
077-0210-015-0000	NONRES	\$ 14.86	\$ 2.56	\$ 17.42
077-0210-016-0000	NONRES	\$ 14.86	\$ 2.56	\$ 17.42
077-0210-017-0000	NONRES	\$ 14.86	\$ 2.56	\$ 17.42
077-0210-018-0000	NONRES	\$ 15.11	\$ 2.56	\$ 17.66
077-0210-019-0000	NONRES	\$ 52.14	\$ 2.56	\$ 54.70
077-0210-020-0000	NONRES	\$ 251.40	\$ 2.56	\$ 253.96
077-0221-001-0000	NONRES	\$ 42.32	\$ 2.56	\$ 44.88
077-0221-002-0000	RESIDENTIAL	\$ 15.32	\$ 2.56	\$ 17.88
077-0221-003-0000	RESIDENTIAL	\$ 15.32	\$ 2.56	\$ 17.88
077-0221-004-0000	RESIDENTIAL	\$ 15.32	\$ 2.56	\$ 17.88
077-0221-005-0000	RESIDENTIAL	\$ 15.32	\$ 2.56	\$ 17.88
077-0221-006-0000	RESIDENTIAL	\$ 15.32	\$ 2.56	\$ 17.88
077-0221-007-0000	RESIDENTIAL	\$ 15.32	\$ 2.56	\$ 17.88
077-0221-008-0000	RESIDENTIAL	\$ 15.32	\$ 2.56	\$ 17.88
077-0221-009-0000	RESIDENTIAL	\$ 15.32	\$ 2.56	\$ 17.88
077-0221-010-0000	RESIDENTIAL	\$ 15.32	\$ 2.56	\$ 17.88
077-0221-011-0000	RESIDENTIAL	\$ 15.32	\$ 2.56	\$ 17.88
077-0221-012-0000	RESIDENTIAL	\$ 15.32	\$ 2.56	\$ 17.88
077-0221-013-0000	RESIDENTIAL	\$ 15.32	\$ 2.56	\$ 17.88
077-0221-014-0000	RESIDENTIAL	\$ 15.32	\$ 2.56	\$ 17.88
077-0221-015-0000	RESIDENTIAL	\$ 15.32	\$ 2.56	\$ 17.88
077-0221-016-0000	RESIDENTIAL	\$ 15.32	\$ 2.56	\$ 17.88
077-0221-017-0000	RESIDENTIAL	\$ 15.32	\$ 2.56	\$ 17.88
077-0221-018-0000	RESIDENTIAL	\$ 15.32	\$ 2.56	\$ 17.88
077-0221-019-0000	NONRES	\$ 41.82	\$ 2.56	\$ 44.38
077-0221-020-0000	NONRES	\$ 15.11	\$ 2.56	\$ 17.66
077-0221-021-0000	NONRES	\$ 15.11	\$ 2.56	\$ 17.66
077-0221-022-0000	NONRES	\$ 48.87	\$ 2.56	\$ 51.42
077-0221-023-0000	RESIDENTIAL	\$ 15.32	\$ 2.56	\$ 17.88
077-0221-024-0000	NONRES	\$ 46.85	\$ 2.56	\$ 49.40
077-0221-025-0000	RESIDENTIAL	\$ 15.32	\$ 2.56	\$ 17.88
077-0221-026-0000	RESIDENTIAL	\$ 15.32	\$ 2.56	\$ 17.88
077-0221-027-0000	RESIDENTIAL	\$ 15.32	\$ 2.56	\$ 17.88
077-0221-028-0000	NONRES	\$ 39.04	\$ 2.56	\$ 41.60
077-0222-001-0000	RESIDENTIAL	\$ 15.32	\$ 2.56	\$ 17.88
077-0222-002-0000	RESIDENTIAL	\$ 15.32	\$ 2.56	\$ 17.88
077-0222-003-0000	RESIDENTIAL	\$ 15.32	\$ 2.56	\$ 17.88

ITEM 10.4.

City of Rancho Cordova
Lighting District No. 2012-1
Fiscal Year 2020-21 Assessment Roll

ATTACHMENT 2

APN	District Classification	Street Light Charge	Safety Light Charge	Total Assessment
077-0222-004-0000	RESIDENTIAL	\$ 15.32	\$ 2.56	\$ 17.88
077-0222-005-0000	RESIDENTIAL	\$ 15.32	\$ 2.56	\$ 17.88
077-0222-006-0000	NONRES	\$ 42.57	\$ 2.56	\$ 45.12
077-0222-007-0000	RESIDENTIAL	\$ 15.32	\$ 2.56	\$ 17.88
077-0222-008-0000	NONRES	\$ 40.30	\$ 2.56	\$ 42.86
077-0222-009-0000	RESIDENTIAL	\$ 15.32	\$ 2.56	\$ 17.88
077-0222-010-0000	RESIDENTIAL	\$ 15.32	\$ 2.56	\$ 17.88
077-0222-011-0000	RESIDENTIAL	\$ 15.32	\$ 2.56	\$ 17.88
077-0222-012-0000	NONRES	\$ 44.59	\$ 2.56	\$ 47.14
077-0222-013-0000	RESIDENTIAL	\$ 15.32	\$ 2.56	\$ 17.88
077-0222-014-0000	NONRES	\$ 40.56	\$ 2.56	\$ 43.12
077-0222-015-0000	NONRES	\$ 72.55	\$ 2.56	\$ 75.10
077-0222-016-0000	NONRES	\$ 15.11	\$ 2.56	\$ 17.66
077-0222-017-0000	NONRES	\$ 15.11	\$ 2.56	\$ 17.66
077-0222-018-0000	NONRES	\$ 17.88	\$ 2.56	\$ 20.44
077-0222-019-0000	NONRES	\$ 43.07	\$ 2.56	\$ 45.62
077-0223-001-0000	NONRES	\$ 15.11	\$ 2.56	\$ 17.66
077-0223-002-0000	NONRES	\$ 15.11	\$ 2.56	\$ 17.66
077-0223-003-0000	NONRES	\$ 15.11	\$ 2.56	\$ 17.66
077-0223-004-0000	NONRES	\$ 15.11	\$ 2.56	\$ 17.66
077-0223-005-0000	NONRES	\$ 15.11	\$ 2.56	\$ 17.66
077-0223-006-0000	NONRES	\$ 15.11	\$ 2.56	\$ 17.66
077-0223-007-0000	NONRES	\$ 15.11	\$ 2.56	\$ 17.66
077-0223-008-0000	NONRES	\$ 15.11	\$ 2.56	\$ 17.66
077-0223-009-0000	NONRES	\$ 15.11	\$ 2.56	\$ 17.66
077-0223-010-0000	NONRES	\$ 54.91	\$ 2.56	\$ 57.46
077-0231-001-0000	RESIDENTIAL	\$ 15.32	\$ 2.56	\$ 17.88
077-0231-002-0000	RESIDENTIAL	\$ 15.32	\$ 2.56	\$ 17.88
077-0231-003-0000	RESIDENTIAL	\$ 15.32	\$ 2.56	\$ 17.88
077-0231-004-0000	RESIDENTIAL	\$ 15.32	\$ 2.56	\$ 17.88
077-0231-005-0000	RESIDENTIAL	\$ 15.32	\$ 2.56	\$ 17.88
077-0231-006-0000	RESIDENTIAL	\$ 15.32	\$ 2.56	\$ 17.88
077-0231-007-0000	RESIDENTIAL	\$ 15.32	\$ 2.56	\$ 17.88
077-0232-001-0000	NONRES	\$ 44.59	\$ 2.56	\$ 47.14
077-0232-002-0000	RESIDENTIAL	\$ 15.32	\$ 2.56	\$ 17.88
077-0232-003-0000	RESIDENTIAL	\$ 15.32	\$ 2.56	\$ 17.88
077-0232-004-0000	RESIDENTIAL	\$ 15.32	\$ 2.56	\$ 17.88
077-0232-005-0000	RESIDENTIAL	\$ 15.32	\$ 2.56	\$ 17.88
077-0232-006-0000	RESIDENTIAL	\$ 15.32	\$ 2.56	\$ 17.88
077-0232-007-0000	RESIDENTIAL	\$ 15.32	\$ 2.56	\$ 17.88
077-0232-008-0000	RESIDENTIAL	\$ 15.32	\$ 2.56	\$ 17.88
077-0232-009-0000	RESIDENTIAL	\$ 15.32	\$ 2.56	\$ 17.88
077-0232-010-0000	NONRES	\$ 43.07	\$ 2.56	\$ 45.62
077-0233-001-0000	NONRES	\$ 43.58	\$ 2.56	\$ 46.14

ITEM 10.4.

City of Rancho Cordova
Lighting District No. 2012-1
Fiscal Year 2020-21 Assessment Roll

ATTACHMENT 2

APN	District Classification	Street Light Charge	Safety Light Charge	Total Assessment
077-0233-002-0000	RESIDENTIAL	\$ 15.32	\$ 2.56	\$ 17.88
077-0233-003-0000	RESIDENTIAL	\$ 15.32	\$ 2.56	\$ 17.88
077-0233-004-0000	RESIDENTIAL	\$ 15.32	\$ 2.56	\$ 17.88
077-0233-005-0000	NONRES	\$ 40.30	\$ 2.56	\$ 42.86
077-0233-006-0000	RESIDENTIAL	\$ 15.32	\$ 2.56	\$ 17.88
077-0233-007-0000	RESIDENTIAL	\$ 15.32	\$ 2.56	\$ 17.88
077-0233-008-0000	RESIDENTIAL	\$ 15.32	\$ 2.56	\$ 17.88
077-0233-009-0000	RESIDENTIAL	\$ 15.32	\$ 2.56	\$ 17.88
077-0233-010-0000	RESIDENTIAL	\$ 15.32	\$ 2.56	\$ 17.88
077-0233-011-0000	RESIDENTIAL	\$ 15.32	\$ 2.56	\$ 17.88
077-0233-012-0000	RESIDENTIAL	\$ 15.32	\$ 2.56	\$ 17.88
077-0233-013-0000	NONRES	\$ 42.32	\$ 2.56	\$ 44.88
077-0233-014-0000	NONRES	\$ 41.82	\$ 2.56	\$ 44.38
077-0233-015-0000	RESIDENTIAL	\$ 15.32	\$ 2.56	\$ 17.88
077-0233-016-0000	RESIDENTIAL	\$ 15.32	\$ 2.56	\$ 17.88
077-0233-017-0000	RESIDENTIAL	\$ 15.32	\$ 2.56	\$ 17.88
077-0233-018-0000	RESIDENTIAL	\$ 15.32	\$ 2.56	\$ 17.88
077-0233-019-0000	RESIDENTIAL	\$ 15.32	\$ 2.56	\$ 17.88
077-0233-020-0000	RESIDENTIAL	\$ 15.32	\$ 2.56	\$ 17.88
077-0233-021-0000	RESIDENTIAL	\$ 15.32	\$ 2.56	\$ 17.88
077-0233-022-0000	NONRES	\$ 41.06	\$ 2.56	\$ 43.62
077-0233-023-0000	NONRES	\$ 16.37	\$ 2.56	\$ 18.92
077-0233-024-0000	NONRES	\$ 16.37	\$ 2.56	\$ 18.92
077-0233-025-0000	NONRES	\$ 16.37	\$ 2.56	\$ 18.92
077-0233-026-0000	NONRES	\$ 16.12	\$ 2.56	\$ 18.68
077-0233-027-0000	NONRES	\$ 15.11	\$ 2.56	\$ 17.66
077-0233-028-0000	NONRES	\$ 15.62	\$ 2.56	\$ 18.18
077-0233-029-0000	NONRES	\$ 9.32	\$ 2.56	\$ 11.88
077-0234-001-0000	RESIDENTIAL	\$ 15.32	\$ 2.56	\$ 17.88
077-0234-002-0000	RESIDENTIAL	\$ 15.32	\$ 2.56	\$ 17.88
077-0234-003-0000	RESIDENTIAL	\$ 15.32	\$ 2.56	\$ 17.88
077-0234-004-0000	NONRES	\$ 43.07	\$ 2.56	\$ 45.62
077-0235-001-0000	NONRES	\$ 43.07	\$ 2.56	\$ 45.62
077-0235-002-0000	NONRES	\$ 14.61	\$ 2.56	\$ 17.16
077-0235-003-0000	NONRES	\$ 14.61	\$ 2.56	\$ 17.16
077-0235-004-0000	NONRES	\$ 14.61	\$ 2.56	\$ 17.16
077-0235-005-0000	NONRES	\$ 14.61	\$ 2.56	\$ 17.16
077-0235-006-0000	NONRES	\$ 14.61	\$ 2.56	\$ 17.16
077-0235-007-0000	NONRES	\$ 14.61	\$ 2.56	\$ 17.16
077-0235-008-0000	NONRES	\$ 14.61	\$ 2.56	\$ 17.16
077-0235-009-0000	NONRES	\$ 14.86	\$ 2.56	\$ 17.42
077-0240-005-0000	NONRES	\$ 68.01	\$ 2.56	\$ 70.56
077-0240-006-0000	NONRES	\$ 218.40	\$ 2.56	\$ 220.96
077-0240-007-0000	SAFETY LIGHTS ONLY	\$ 0.00	\$ 2.56	\$ 2.56

ITEM 10.4.

City of Rancho Cordova
Lighting District No. 2012-1
Fiscal Year 2020-21 Assessment Roll

ATTACHMENT 2

APN	District Classification	Street Light Charge	Safety Light Charge	Total Assessment
077-0240-008-0000	NONRES	\$ 15.11	\$ 2.56	\$ 17.66
077-0240-009-0000	SAFETY LIGHTS ONLY	\$ 0.00	\$ 2.56	\$ 2.56
077-0240-010-0000	NONRES	\$ 15.11	\$ 2.56	\$ 17.66
077-0240-011-0000	NONRES	\$ 43.07	\$ 2.56	\$ 45.62
077-0240-012-0000	SAFETY LIGHTS ONLY	\$ 0.00	\$ 2.56	\$ 2.56
077-0240-013-0000	SAFETY LIGHTS ONLY	\$ 0.00	\$ 2.56	\$ 2.56
077-0240-014-0000	SAFETY LIGHTS ONLY	\$ 0.00	\$ 2.56	\$ 2.56
077-0240-015-0000	NONRES	\$ 41.82	\$ 2.56	\$ 44.38
077-0240-021-0000	NONRES	\$ 8.31	\$ 2.56	\$ 10.86
077-0240-022-0000	NONRES	\$ 8.31	\$ 2.56	\$ 10.86
077-0240-023-0000	NONRES	\$ 8.31	\$ 2.56	\$ 10.86
077-0240-024-0000	NONRES	\$ 8.31	\$ 2.56	\$ 10.86
077-0240-025-0000	NONRES	\$ 8.31	\$ 2.56	\$ 10.86
077-0240-026-0000	NONRES	\$ 8.31	\$ 2.56	\$ 10.86
077-0240-027-0000	NONRES	\$ 8.31	\$ 2.56	\$ 10.86
077-0240-028-0000	NONRES	\$ 8.31	\$ 2.56	\$ 10.86
077-0240-029-0000	NONRES	\$ 6.55	\$ 2.56	\$ 9.10
077-0240-030-0000	NONRES	\$ 5.04	\$ 2.56	\$ 7.60
077-0240-031-0000	NONRES	\$ 5.04	\$ 2.56	\$ 7.60
077-0240-032-0000	NONRES	\$ 5.04	\$ 2.56	\$ 7.60
077-0240-033-0000	NONRES	\$ 5.04	\$ 2.56	\$ 7.60
077-0240-034-0000	NONRES	\$ 7.81	\$ 2.56	\$ 10.36
077-0240-035-0000	NONRES	\$ 33.75	\$ 2.56	\$ 36.30
077-0240-036-0000	NONRES	\$ 33.75	\$ 2.56	\$ 36.30
077-0240-037-0000	NONRES	\$ 25.44	\$ 2.56	\$ 28.00
077-0240-038-0000	NONRES	\$ 18.39	\$ 2.56	\$ 20.94
077-0240-039-0000	NONRES	\$ 17.63	\$ 2.56	\$ 20.18
077-0240-040-0000	NONRES	\$ 17.63	\$ 2.56	\$ 20.18
077-0240-041-0000	NONRES	\$ 17.63	\$ 2.56	\$ 20.18
077-0240-042-0000	NONRES	\$ 17.63	\$ 2.56	\$ 20.18
077-0240-043-0000	NONRES	\$ 17.63	\$ 2.56	\$ 20.18
077-0240-044-0000	NONRES	\$ 17.63	\$ 2.56	\$ 20.18
077-0240-045-0000	NONRES	\$ 18.64	\$ 2.56	\$ 21.20
077-0240-046-0000	NONRES	\$ 38.29	\$ 2.56	\$ 40.84
077-0240-047-0000	NONRES	\$ 33.25	\$ 2.56	\$ 35.80
077-0240-049-0000	NONRES	\$ 391.45	\$ 2.56	\$ 394.00
077-0240-050-0000	NONRES	\$ 195.47	\$ 2.56	\$ 198.02
077-0250-001-0000	RESIDENTIAL	\$ 15.32	\$ 2.56	\$ 17.88
077-0250-002-0000	RESIDENTIAL	\$ 15.32	\$ 2.56	\$ 17.88
077-0250-003-0000	RESIDENTIAL	\$ 15.32	\$ 2.56	\$ 17.88
077-0250-004-0000	RESIDENTIAL	\$ 15.32	\$ 2.56	\$ 17.88
077-0250-005-0000	RESIDENTIAL	\$ 15.32	\$ 2.56	\$ 17.88
077-0250-006-0000	RESIDENTIAL	\$ 15.32	\$ 2.56	\$ 17.88
077-0250-007-0000	RESIDENTIAL	\$ 15.32	\$ 2.56	\$ 17.88

ITEM 10.4.

City of Rancho Cordova
Lighting District No. 2012-1
Fiscal Year 2020-21 Assessment Roll

ATTACHMENT 2

APN	District Classification	Street Light Charge	Safety Light Charge	Total Assessment
077-0250-008-0000	RESIDENTIAL	\$ 15.32	\$ 2.56	\$ 17.88
077-0250-009-0000	RESIDENTIAL	\$ 15.32	\$ 2.56	\$ 17.88
077-0250-010-0000	RESIDENTIAL	\$ 15.32	\$ 2.56	\$ 17.88
077-0250-011-0000	RESIDENTIAL	\$ 15.32	\$ 2.56	\$ 17.88
077-0250-012-0000	RESIDENTIAL	\$ 15.32	\$ 2.56	\$ 17.88
077-0250-013-0000	RESIDENTIAL	\$ 15.32	\$ 2.56	\$ 17.88
077-0250-014-0000	RESIDENTIAL	\$ 15.32	\$ 2.56	\$ 17.88
077-0250-015-0000	RESIDENTIAL	\$ 15.32	\$ 2.56	\$ 17.88
077-0250-016-0000	RESIDENTIAL	\$ 15.32	\$ 2.56	\$ 17.88
077-0250-017-0000	RESIDENTIAL	\$ 15.32	\$ 2.56	\$ 17.88
077-0250-018-0000	RESIDENTIAL	\$ 15.32	\$ 2.56	\$ 17.88
077-0250-019-0000	RESIDENTIAL	\$ 15.32	\$ 2.56	\$ 17.88
077-0250-020-0000	RESIDENTIAL	\$ 15.32	\$ 2.56	\$ 17.88
077-0250-021-0000	RESIDENTIAL	\$ 15.32	\$ 2.56	\$ 17.88
077-0250-022-0000	RESIDENTIAL	\$ 15.32	\$ 2.56	\$ 17.88
077-0250-023-0000	RESIDENTIAL	\$ 15.32	\$ 2.56	\$ 17.88
077-0250-024-0000	RESIDENTIAL	\$ 15.32	\$ 2.56	\$ 17.88
077-0250-025-0000	RESIDENTIAL	\$ 15.32	\$ 2.56	\$ 17.88
077-0250-026-0000	RESIDENTIAL	\$ 15.32	\$ 2.56	\$ 17.88
077-0250-027-0000	RESIDENTIAL	\$ 15.32	\$ 2.56	\$ 17.88
077-0250-028-0000	RESIDENTIAL	\$ 15.32	\$ 2.56	\$ 17.88
077-0250-029-0000	RESIDENTIAL	\$ 15.32	\$ 2.56	\$ 17.88
077-0250-030-0000	NONRES	\$ 14.36	\$ 2.56	\$ 16.92
077-0250-031-0000	RESIDENTIAL	\$ 15.32	\$ 2.56	\$ 17.88
077-0250-032-0000	RESIDENTIAL	\$ 15.32	\$ 2.56	\$ 17.88
077-0250-033-0000	RESIDENTIAL	\$ 15.32	\$ 2.56	\$ 17.88
077-0250-034-0000	RESIDENTIAL	\$ 15.32	\$ 2.56	\$ 17.88
077-0250-035-0000	RESIDENTIAL	\$ 15.32	\$ 2.56	\$ 17.88
077-0250-036-0000	RESIDENTIAL	\$ 15.32	\$ 2.56	\$ 17.88
077-0250-037-0000	RESIDENTIAL	\$ 15.32	\$ 2.56	\$ 17.88
077-0250-038-0000	RESIDENTIAL	\$ 15.32	\$ 2.56	\$ 17.88
077-0250-039-0000	RESIDENTIAL	\$ 15.32	\$ 2.56	\$ 17.88
077-0250-040-0000	RESIDENTIAL	\$ 15.32	\$ 2.56	\$ 17.88
077-0250-041-0000	RESIDENTIAL	\$ 15.32	\$ 2.56	\$ 17.88
077-0250-042-0000	RESIDENTIAL	\$ 15.32	\$ 2.56	\$ 17.88
077-0250-043-0000	RESIDENTIAL	\$ 15.32	\$ 2.56	\$ 17.88
077-0250-044-0000	RESIDENTIAL	\$ 15.32	\$ 2.56	\$ 17.88
077-0250-045-0000	RESIDENTIAL	\$ 15.32	\$ 2.56	\$ 17.88
077-0250-046-0000	RESIDENTIAL	\$ 15.32	\$ 2.56	\$ 17.88
077-0250-047-0000	RESIDENTIAL	\$ 15.32	\$ 2.56	\$ 17.88
077-0250-048-0000	RESIDENTIAL	\$ 15.32	\$ 2.56	\$ 17.88
077-0250-049-0000	RESIDENTIAL	\$ 15.32	\$ 2.56	\$ 17.88
077-0250-050-0000	RESIDENTIAL	\$ 15.32	\$ 2.56	\$ 17.88
077-0250-051-0000	RESIDENTIAL	\$ 15.32	\$ 2.56	\$ 17.88

ITEM 10.4.

City of Rancho Cordova
Lighting District No. 2012-1
Fiscal Year 2020-21 Assessment Roll

ATTACHMENT 2

APN	District Classification	Street Light Charge	Safety Light Charge	Total Assessment
077-0250-052-0000	RESIDENTIAL	\$ 15.32	\$ 2.56	\$ 17.88
077-0250-053-0000	RESIDENTIAL	\$ 15.32	\$ 2.56	\$ 17.88
077-0250-054-0000	RESIDENTIAL	\$ 15.32	\$ 2.56	\$ 17.88
077-0250-055-0000	RESIDENTIAL	\$ 15.32	\$ 2.56	\$ 17.88
077-0250-056-0000	RESIDENTIAL	\$ 15.32	\$ 2.56	\$ 17.88
077-0250-057-0000	RESIDENTIAL	\$ 15.32	\$ 2.56	\$ 17.88
077-0250-058-0000	RESIDENTIAL	\$ 15.32	\$ 2.56	\$ 17.88
077-0250-059-0000	RESIDENTIAL	\$ 15.32	\$ 2.56	\$ 17.88
077-0250-060-0000	RESIDENTIAL	\$ 15.32	\$ 2.56	\$ 17.88
077-0250-061-0000	RESIDENTIAL	\$ 15.32	\$ 2.56	\$ 17.88
077-0250-062-0000	RESIDENTIAL	\$ 15.32	\$ 2.56	\$ 17.88
077-0250-063-0000	RESIDENTIAL	\$ 15.32	\$ 2.56	\$ 17.88
077-0250-064-0000	RESIDENTIAL	\$ 15.32	\$ 2.56	\$ 17.88
077-0250-065-0000	RESIDENTIAL	\$ 15.32	\$ 2.56	\$ 17.88
077-0250-066-0000	RESIDENTIAL	\$ 15.32	\$ 2.56	\$ 17.88
077-0250-067-0000	RESIDENTIAL	\$ 15.32	\$ 2.56	\$ 17.88
077-0250-068-0000	RESIDENTIAL	\$ 15.32	\$ 2.56	\$ 17.88
077-0250-069-0000	RESIDENTIAL	\$ 15.32	\$ 2.56	\$ 17.88
077-0250-070-0000	RESIDENTIAL	\$ 15.32	\$ 2.56	\$ 17.88
077-0250-071-0000	RESIDENTIAL	\$ 15.32	\$ 2.56	\$ 17.88
077-0250-072-0000	RESIDENTIAL	\$ 15.32	\$ 2.56	\$ 17.88
077-0250-073-0000	RESIDENTIAL	\$ 15.32	\$ 2.56	\$ 17.88
077-0250-074-0000	RESIDENTIAL	\$ 15.32	\$ 2.56	\$ 17.88
077-0250-075-0000	RESIDENTIAL	\$ 15.32	\$ 2.56	\$ 17.88
077-0250-076-0000	RESIDENTIAL	\$ 15.32	\$ 2.56	\$ 17.88
077-0250-077-0000	RESIDENTIAL	\$ 15.32	\$ 2.56	\$ 17.88
077-0250-078-0000	RESIDENTIAL	\$ 15.32	\$ 2.56	\$ 17.88
077-0250-079-0000	RESIDENTIAL	\$ 15.32	\$ 2.56	\$ 17.88
077-0250-080-0000	RESIDENTIAL	\$ 15.32	\$ 2.56	\$ 17.88
077-0250-081-0000	RESIDENTIAL	\$ 15.32	\$ 2.56	\$ 17.88
077-0250-082-0000	RESIDENTIAL	\$ 15.32	\$ 2.56	\$ 17.88
077-0250-083-0000	RESIDENTIAL	\$ 15.32	\$ 2.56	\$ 17.88
077-0250-084-0000	RESIDENTIAL	\$ 15.32	\$ 2.56	\$ 17.88
077-0260-001-0000	RESIDENTIAL	\$ 15.32	\$ 2.56	\$ 17.88
077-0260-002-0000	RESIDENTIAL	\$ 15.32	\$ 2.56	\$ 17.88
077-0260-003-0000	RESIDENTIAL	\$ 15.32	\$ 2.56	\$ 17.88
077-0260-004-0000	RESIDENTIAL	\$ 15.32	\$ 2.56	\$ 17.88
077-0260-005-0000	RESIDENTIAL	\$ 15.32	\$ 2.56	\$ 17.88
077-0260-006-0000	RESIDENTIAL	\$ 15.32	\$ 2.56	\$ 17.88
077-0260-007-0000	RESIDENTIAL	\$ 15.32	\$ 2.56	\$ 17.88
077-0260-008-0000	RESIDENTIAL	\$ 15.32	\$ 2.56	\$ 17.88
077-0260-009-0000	RESIDENTIAL	\$ 15.32	\$ 2.56	\$ 17.88
077-0260-010-0000	RESIDENTIAL	\$ 15.32	\$ 2.56	\$ 17.88
077-0260-011-0000	SAFETY LIGHTS ONLY	\$ 0.00	\$ 2.56	\$ 2.56

ITEM 10.4.

City of Rancho Cordova
Lighting District No. 2012-1
Fiscal Year 2020-21 Assessment Roll

ATTACHMENT 2

APN	District Classification	Street Light Charge	Safety Light Charge	Total Assessment
077-0260-012-0000	SAFETY LIGHTS ONLY	\$ 0.00	\$ 2.56	\$ 2.56
077-0260-013-0000	SAFETY LIGHTS ONLY	\$ 0.00	\$ 2.56	\$ 2.56
077-0260-014-0000	SAFETY LIGHTS ONLY	\$ 0.00	\$ 2.56	\$ 2.56
077-0260-015-0000	RESIDENTIAL	\$ 15.32	\$ 2.56	\$ 17.88
077-0260-016-0000	RESIDENTIAL	\$ 15.32	\$ 2.56	\$ 17.88
077-0260-017-0000	RESIDENTIAL	\$ 15.32	\$ 2.56	\$ 17.88
077-0260-018-0000	RESIDENTIAL	\$ 15.32	\$ 2.56	\$ 17.88
077-0260-019-0000	RESIDENTIAL	\$ 15.32	\$ 2.56	\$ 17.88
077-0260-020-0000	RESIDENTIAL	\$ 15.32	\$ 2.56	\$ 17.88
077-0260-021-0000	RESIDENTIAL	\$ 15.32	\$ 2.56	\$ 17.88
077-0260-022-0000	RESIDENTIAL	\$ 15.32	\$ 2.56	\$ 17.88
077-0260-023-0000	RESIDENTIAL	\$ 15.32	\$ 2.56	\$ 17.88
077-0260-024-0000	RESIDENTIAL	\$ 15.32	\$ 2.56	\$ 17.88
077-0260-025-0000	RESIDENTIAL	\$ 15.32	\$ 2.56	\$ 17.88
077-0260-026-0000	RESIDENTIAL	\$ 15.32	\$ 2.56	\$ 17.88
077-0260-027-0000	RESIDENTIAL	\$ 15.32	\$ 2.56	\$ 17.88
077-0260-028-0000	RESIDENTIAL	\$ 15.32	\$ 2.56	\$ 17.88
077-0260-029-0000	RESIDENTIAL	\$ 15.32	\$ 2.56	\$ 17.88
077-0260-030-0000	RESIDENTIAL	\$ 15.32	\$ 2.56	\$ 17.88
077-0260-031-0000	RESIDENTIAL	\$ 15.32	\$ 2.56	\$ 17.88
077-0260-032-0000	RESIDENTIAL	\$ 15.32	\$ 2.56	\$ 17.88
077-0260-033-0000	RESIDENTIAL	\$ 15.32	\$ 2.56	\$ 17.88
077-0260-034-0000	RESIDENTIAL	\$ 15.32	\$ 2.56	\$ 17.88
077-0260-035-0000	RESIDENTIAL	\$ 15.32	\$ 2.56	\$ 17.88
077-0260-036-0000	RESIDENTIAL	\$ 15.32	\$ 2.56	\$ 17.88
077-0260-037-0000	RESIDENTIAL	\$ 15.32	\$ 2.56	\$ 17.88
077-0260-038-0000	RESIDENTIAL	\$ 15.32	\$ 2.56	\$ 17.88
077-0260-039-0000	RESIDENTIAL	\$ 15.32	\$ 2.56	\$ 17.88
077-0260-040-0000	RESIDENTIAL	\$ 15.32	\$ 2.56	\$ 17.88
077-0260-041-0000	RESIDENTIAL	\$ 15.32	\$ 2.56	\$ 17.88
077-0260-042-0000	RESIDENTIAL	\$ 15.32	\$ 2.56	\$ 17.88
077-0260-043-0000	RESIDENTIAL	\$ 15.32	\$ 2.56	\$ 17.88
077-0260-044-0000	RESIDENTIAL	\$ 15.32	\$ 2.56	\$ 17.88
077-0260-045-0000	RESIDENTIAL	\$ 15.32	\$ 2.56	\$ 17.88
077-0260-046-0000	RESIDENTIAL	\$ 15.32	\$ 2.56	\$ 17.88
077-0260-047-0000	RESIDENTIAL	\$ 15.32	\$ 2.56	\$ 17.88
077-0260-048-0000	RESIDENTIAL	\$ 15.32	\$ 2.56	\$ 17.88
077-0260-049-0000	RESIDENTIAL	\$ 15.32	\$ 2.56	\$ 17.88
077-0260-050-0000	RESIDENTIAL	\$ 15.32	\$ 2.56	\$ 17.88
077-0260-051-0000	RESIDENTIAL	\$ 15.32	\$ 2.56	\$ 17.88
077-0260-052-0000	RESIDENTIAL	\$ 15.32	\$ 2.56	\$ 17.88
077-0260-053-0000	RESIDENTIAL	\$ 15.32	\$ 2.56	\$ 17.88
077-0260-054-0000	RESIDENTIAL	\$ 15.32	\$ 2.56	\$ 17.88
077-0260-055-0000	RESIDENTIAL	\$ 15.32	\$ 2.56	\$ 17.88

ITEM 10.4.

City of Rancho Cordova
Lighting District No. 2012-1
Fiscal Year 2020-21 Assessment Roll

ATTACHMENT 2

APN	District Classification	Street Light Charge	Safety Light Charge	Total Assessment
077-0260-056-0000	RESIDENTIAL	\$ 15.32	\$ 2.56	\$ 17.88
077-0260-057-0000	RESIDENTIAL	\$ 15.32	\$ 2.56	\$ 17.88
077-0260-058-0000	RESIDENTIAL	\$ 15.32	\$ 2.56	\$ 17.88
077-0260-059-0000	RESIDENTIAL	\$ 15.32	\$ 2.56	\$ 17.88
077-0260-060-0000	RESIDENTIAL	\$ 15.32	\$ 2.56	\$ 17.88
077-0260-061-0000	RESIDENTIAL	\$ 15.32	\$ 2.56	\$ 17.88
077-0260-062-0000	RESIDENTIAL	\$ 15.32	\$ 2.56	\$ 17.88
077-0260-063-0000	RESIDENTIAL	\$ 15.32	\$ 2.56	\$ 17.88
077-0260-064-0000	RESIDENTIAL	\$ 15.32	\$ 2.56	\$ 17.88
077-0260-065-0000	RESIDENTIAL	\$ 15.32	\$ 2.56	\$ 17.88
077-0260-066-0000	RESIDENTIAL	\$ 15.32	\$ 2.56	\$ 17.88
077-0260-067-0000	RESIDENTIAL	\$ 15.32	\$ 2.56	\$ 17.88
077-0260-068-0000	RESIDENTIAL	\$ 15.32	\$ 2.56	\$ 17.88
077-0260-069-0000	RESIDENTIAL	\$ 15.32	\$ 2.56	\$ 17.88
077-0260-070-0000	RESIDENTIAL	\$ 15.32	\$ 2.56	\$ 17.88
077-0260-071-0000	RESIDENTIAL	\$ 15.32	\$ 2.56	\$ 17.88
077-0260-072-0000	RESIDENTIAL	\$ 15.32	\$ 2.56	\$ 17.88
077-0260-073-0000	RESIDENTIAL	\$ 15.32	\$ 2.56	\$ 17.88
077-0260-074-0000	RESIDENTIAL	\$ 15.32	\$ 2.56	\$ 17.88
077-0260-075-0000	RESIDENTIAL	\$ 15.32	\$ 2.56	\$ 17.88
077-0260-076-0000	RESIDENTIAL	\$ 15.32	\$ 2.56	\$ 17.88
077-0260-077-0000	RESIDENTIAL	\$ 15.32	\$ 2.56	\$ 17.88
077-0260-078-0000	RESIDENTIAL	\$ 15.32	\$ 2.56	\$ 17.88
077-0260-079-0000	RESIDENTIAL	\$ 15.32	\$ 2.56	\$ 17.88
077-0260-080-0000	RESIDENTIAL	\$ 15.32	\$ 2.56	\$ 17.88
077-0260-081-0000	RESIDENTIAL	\$ 15.32	\$ 2.56	\$ 17.88
077-0260-082-0000	RESIDENTIAL	\$ 15.32	\$ 2.56	\$ 17.88
077-0260-083-0000	RESIDENTIAL	\$ 15.32	\$ 2.56	\$ 17.88
077-0260-085-0000	NONRES	\$ 17.88	\$ 2.56	\$ 20.44
077-0270-001-0000	RESIDENTIAL	\$ 15.32	\$ 2.56	\$ 17.88
077-0270-002-0000	RESIDENTIAL	\$ 15.32	\$ 2.56	\$ 17.88
077-0270-003-0000	RESIDENTIAL	\$ 15.32	\$ 2.56	\$ 17.88
077-0270-004-0000	RESIDENTIAL	\$ 15.32	\$ 2.56	\$ 17.88
077-0270-005-0000	RESIDENTIAL	\$ 15.32	\$ 2.56	\$ 17.88
077-0270-006-0000	RESIDENTIAL	\$ 15.32	\$ 2.56	\$ 17.88
077-0270-007-0000	RESIDENTIAL	\$ 15.32	\$ 2.56	\$ 17.88
077-0270-008-0000	RESIDENTIAL	\$ 15.32	\$ 2.56	\$ 17.88
077-0270-009-0000	RESIDENTIAL	\$ 15.32	\$ 2.56	\$ 17.88
077-0270-010-0000	RESIDENTIAL	\$ 15.32	\$ 2.56	\$ 17.88
077-0270-011-0000	RESIDENTIAL	\$ 15.32	\$ 2.56	\$ 17.88
077-0270-012-0000	RESIDENTIAL	\$ 15.32	\$ 2.56	\$ 17.88
077-0270-013-0000	RESIDENTIAL	\$ 15.32	\$ 2.56	\$ 17.88
077-0270-014-0000	RESIDENTIAL	\$ 15.32	\$ 2.56	\$ 17.88
077-0270-015-0000	RESIDENTIAL	\$ 15.32	\$ 2.56	\$ 17.88

ITEM 10.4.

City of Rancho Cordova
Lighting District No. 2012-1
Fiscal Year 2020-21 Assessment Roll

ATTACHMENT 2

APN	District Classification	Street Light Charge	Safety Light Charge	Total Assessment
077-0270-016-0000	RESIDENTIAL	\$ 15.32	\$ 2.56	\$ 17.88
077-0270-017-0000	RESIDENTIAL	\$ 15.32	\$ 2.56	\$ 17.88
077-0270-018-0000	RESIDENTIAL	\$ 15.32	\$ 2.56	\$ 17.88
077-0270-019-0000	RESIDENTIAL	\$ 15.32	\$ 2.56	\$ 17.88
077-0270-020-0000	RESIDENTIAL	\$ 15.32	\$ 2.56	\$ 17.88
077-0270-021-0000	RESIDENTIAL	\$ 15.32	\$ 2.56	\$ 17.88
077-0270-022-0000	RESIDENTIAL	\$ 15.32	\$ 2.56	\$ 17.88
077-0270-024-0000	RESIDENTIAL	\$ 15.32	\$ 2.56	\$ 17.88
077-0270-025-0000	RESIDENTIAL	\$ 15.32	\$ 2.56	\$ 17.88
077-0270-026-0000	RESIDENTIAL	\$ 15.32	\$ 2.56	\$ 17.88
077-0270-027-0000	RESIDENTIAL	\$ 15.32	\$ 2.56	\$ 17.88
077-0270-028-0000	RESIDENTIAL	\$ 15.32	\$ 2.56	\$ 17.88
077-0270-029-0000	RESIDENTIAL	\$ 15.32	\$ 2.56	\$ 17.88
077-0270-030-0000	RESIDENTIAL	\$ 15.32	\$ 2.56	\$ 17.88
077-0270-031-0000	RESIDENTIAL	\$ 15.32	\$ 2.56	\$ 17.88
077-0270-032-0000	RESIDENTIAL	\$ 15.32	\$ 2.56	\$ 17.88
077-0270-033-0000	RESIDENTIAL	\$ 15.32	\$ 2.56	\$ 17.88
077-0270-034-0000	RESIDENTIAL	\$ 15.32	\$ 2.56	\$ 17.88
077-0270-035-0000	RESIDENTIAL	\$ 15.32	\$ 2.56	\$ 17.88
077-0270-036-0000	RESIDENTIAL	\$ 15.32	\$ 2.56	\$ 17.88
077-0270-037-0000	RESIDENTIAL	\$ 15.32	\$ 2.56	\$ 17.88
077-0270-038-0000	RESIDENTIAL	\$ 15.32	\$ 2.56	\$ 17.88
077-0270-039-0000	RESIDENTIAL	\$ 15.32	\$ 2.56	\$ 17.88
077-0270-040-0000	RESIDENTIAL	\$ 15.32	\$ 2.56	\$ 17.88
077-0270-041-0000	RESIDENTIAL	\$ 15.32	\$ 2.56	\$ 17.88
077-0270-042-0000	RESIDENTIAL	\$ 15.32	\$ 2.56	\$ 17.88
077-0270-043-0000	RESIDENTIAL	\$ 15.32	\$ 2.56	\$ 17.88
077-0270-044-0000	RESIDENTIAL	\$ 15.32	\$ 2.56	\$ 17.88
077-0270-045-0000	RESIDENTIAL	\$ 15.32	\$ 2.56	\$ 17.88
077-0270-046-0000	RESIDENTIAL	\$ 15.32	\$ 2.56	\$ 17.88
077-0270-047-0000	RESIDENTIAL	\$ 15.32	\$ 2.56	\$ 17.88
077-0270-048-0000	RESIDENTIAL	\$ 15.32	\$ 2.56	\$ 17.88
077-0270-049-0000	RESIDENTIAL	\$ 15.32	\$ 2.56	\$ 17.88
077-0270-050-0000	RESIDENTIAL	\$ 15.32	\$ 2.56	\$ 17.88
077-0270-051-0000	RESIDENTIAL	\$ 15.32	\$ 2.56	\$ 17.88
077-0270-052-0000	RESIDENTIAL	\$ 15.32	\$ 2.56	\$ 17.88
077-0270-053-0000	RESIDENTIAL	\$ 15.32	\$ 2.56	\$ 17.88
077-0270-054-0000	RESIDENTIAL	\$ 15.32	\$ 2.56	\$ 17.88
077-0270-055-0000	RESIDENTIAL	\$ 15.32	\$ 2.56	\$ 17.88
077-0270-056-0000	RESIDENTIAL	\$ 15.32	\$ 2.56	\$ 17.88
077-0270-057-0000	RESIDENTIAL	\$ 15.32	\$ 2.56	\$ 17.88
077-0270-058-0000	RESIDENTIAL	\$ 15.32	\$ 2.56	\$ 17.88
077-0270-059-0000	RESIDENTIAL	\$ 15.32	\$ 2.56	\$ 17.88
077-0270-060-0000	RESIDENTIAL	\$ 15.32	\$ 2.56	\$ 17.88

ITEM 10.4.

City of Rancho Cordova
Lighting District No. 2012-1
Fiscal Year 2020-21 Assessment Roll

ATTACHMENT 2

APN	District Classification	Street Light Charge	Safety Light Charge	Total Assessment
077-0270-061-0000	RESIDENTIAL	\$ 15.32	\$ 2.56	\$ 17.88
077-0270-062-0000	RESIDENTIAL	\$ 15.32	\$ 2.56	\$ 17.88
077-0270-063-0000	RESIDENTIAL	\$ 15.32	\$ 2.56	\$ 17.88
077-0270-064-0000	RESIDENTIAL	\$ 15.32	\$ 2.56	\$ 17.88
077-0280-001-0000	RESIDENTIAL	\$ 15.32	\$ 2.56	\$ 17.88
077-0280-002-0000	RESIDENTIAL	\$ 15.32	\$ 2.56	\$ 17.88
077-0280-003-0000	RESIDENTIAL	\$ 15.32	\$ 2.56	\$ 17.88
077-0280-004-0000	RESIDENTIAL	\$ 15.32	\$ 2.56	\$ 17.88
077-0280-005-0000	RESIDENTIAL	\$ 15.32	\$ 2.56	\$ 17.88
077-0280-006-0000	RESIDENTIAL	\$ 15.32	\$ 2.56	\$ 17.88
077-0280-007-0000	RESIDENTIAL	\$ 15.32	\$ 2.56	\$ 17.88
077-0280-008-0000	RESIDENTIAL	\$ 15.32	\$ 2.56	\$ 17.88
077-0280-009-0000	RESIDENTIAL	\$ 15.32	\$ 2.56	\$ 17.88
077-0280-010-0000	RESIDENTIAL	\$ 15.32	\$ 2.56	\$ 17.88
077-0280-011-0000	RESIDENTIAL	\$ 15.32	\$ 2.56	\$ 17.88
077-0280-012-0000	RESIDENTIAL	\$ 15.32	\$ 2.56	\$ 17.88
077-0280-013-0000	RESIDENTIAL	\$ 15.32	\$ 2.56	\$ 17.88
077-0280-014-0000	RESIDENTIAL	\$ 15.32	\$ 2.56	\$ 17.88
077-0280-015-0000	RESIDENTIAL	\$ 15.32	\$ 2.56	\$ 17.88
077-0280-016-0000	RESIDENTIAL	\$ 15.32	\$ 2.56	\$ 17.88
077-0280-017-0000	RESIDENTIAL	\$ 15.32	\$ 2.56	\$ 17.88
077-0280-018-0000	RESIDENTIAL	\$ 15.32	\$ 2.56	\$ 17.88
077-0280-019-0000	RESIDENTIAL	\$ 15.32	\$ 2.56	\$ 17.88
077-0280-020-0000	RESIDENTIAL	\$ 15.32	\$ 2.56	\$ 17.88
077-0280-021-0000	RESIDENTIAL	\$ 15.32	\$ 2.56	\$ 17.88
077-0280-022-0000	RESIDENTIAL	\$ 15.32	\$ 2.56	\$ 17.88
077-0280-023-0000	RESIDENTIAL	\$ 15.32	\$ 2.56	\$ 17.88
077-0280-024-0000	RESIDENTIAL	\$ 15.32	\$ 2.56	\$ 17.88
077-0280-025-0000	RESIDENTIAL	\$ 15.32	\$ 2.56	\$ 17.88
077-0280-026-0000	RESIDENTIAL	\$ 15.32	\$ 2.56	\$ 17.88
077-0280-027-0000	RESIDENTIAL	\$ 15.32	\$ 2.56	\$ 17.88
077-0280-028-0000	RESIDENTIAL	\$ 15.32	\$ 2.56	\$ 17.88
077-0280-029-0000	RESIDENTIAL	\$ 15.32	\$ 2.56	\$ 17.88
077-0280-030-0000	RESIDENTIAL	\$ 15.32	\$ 2.56	\$ 17.88
077-0280-031-0000	RESIDENTIAL	\$ 15.32	\$ 2.56	\$ 17.88
077-0280-032-0000	RESIDENTIAL	\$ 15.32	\$ 2.56	\$ 17.88
077-0280-033-0000	RESIDENTIAL	\$ 15.32	\$ 2.56	\$ 17.88
077-0280-034-0000	RESIDENTIAL	\$ 15.32	\$ 2.56	\$ 17.88
077-0280-035-0000	RESIDENTIAL	\$ 15.32	\$ 2.56	\$ 17.88
077-0280-036-0000	RESIDENTIAL	\$ 15.32	\$ 2.56	\$ 17.88
077-0280-037-0000	RESIDENTIAL	\$ 15.32	\$ 2.56	\$ 17.88
077-0280-038-0000	RESIDENTIAL	\$ 15.32	\$ 2.56	\$ 17.88
077-0280-039-0000	RESIDENTIAL	\$ 15.32	\$ 2.56	\$ 17.88
077-0280-040-0000	RESIDENTIAL	\$ 15.32	\$ 2.56	\$ 17.88

ITEM 10.4.

City of Rancho Cordova
Lighting District No. 2012-1
Fiscal Year 2020-21 Assessment Roll

ATTACHMENT 2

APN	District Classification	Street Light Charge	Safety Light Charge	Total Assessment
077-0280-041-0000	RESIDENTIAL	\$ 15.32	\$ 2.56	\$ 17.88
077-0280-042-0000	RESIDENTIAL	\$ 15.32	\$ 2.56	\$ 17.88
077-0280-043-0000	RESIDENTIAL	\$ 15.32	\$ 2.56	\$ 17.88
077-0280-044-0000	RESIDENTIAL	\$ 15.32	\$ 2.56	\$ 17.88
077-0280-045-0000	RESIDENTIAL	\$ 15.32	\$ 2.56	\$ 17.88
077-0280-046-0000	RESIDENTIAL	\$ 15.32	\$ 2.56	\$ 17.88
077-0280-047-0000	RESIDENTIAL	\$ 15.32	\$ 2.56	\$ 17.88
077-0280-048-0000	RESIDENTIAL	\$ 15.32	\$ 2.56	\$ 17.88
077-0280-049-0000	RESIDENTIAL	\$ 15.32	\$ 2.56	\$ 17.88
077-0280-050-0000	RESIDENTIAL	\$ 15.32	\$ 2.56	\$ 17.88
077-0280-051-0000	RESIDENTIAL	\$ 15.32	\$ 2.56	\$ 17.88
077-0280-052-0000	RESIDENTIAL	\$ 15.32	\$ 2.56	\$ 17.88
077-0290-001-0000	RESIDENTIAL	\$ 15.32	\$ 2.56	\$ 17.88
077-0290-002-0000	RESIDENTIAL	\$ 15.32	\$ 2.56	\$ 17.88
077-0290-003-0000	RESIDENTIAL	\$ 15.32	\$ 2.56	\$ 17.88
077-0290-004-0000	RESIDENTIAL	\$ 15.32	\$ 2.56	\$ 17.88
077-0290-005-0000	RESIDENTIAL	\$ 15.32	\$ 2.56	\$ 17.88
077-0290-006-0000	RESIDENTIAL	\$ 15.32	\$ 2.56	\$ 17.88
077-0290-007-0000	RESIDENTIAL	\$ 15.32	\$ 2.56	\$ 17.88
077-0290-008-0000	RESIDENTIAL	\$ 15.32	\$ 2.56	\$ 17.88
077-0290-009-0000	RESIDENTIAL	\$ 15.32	\$ 2.56	\$ 17.88
077-0290-010-0000	RESIDENTIAL	\$ 15.32	\$ 2.56	\$ 17.88
077-0290-011-0000	RESIDENTIAL	\$ 15.32	\$ 2.56	\$ 17.88
077-0290-012-0000	RESIDENTIAL	\$ 15.32	\$ 2.56	\$ 17.88
077-0290-013-0000	RESIDENTIAL	\$ 15.32	\$ 2.56	\$ 17.88
077-0290-014-0000	RESIDENTIAL	\$ 15.32	\$ 2.56	\$ 17.88
077-0290-015-0000	RESIDENTIAL	\$ 15.32	\$ 2.56	\$ 17.88
077-0290-016-0000	RESIDENTIAL	\$ 15.32	\$ 2.56	\$ 17.88
077-0290-017-0000	RESIDENTIAL	\$ 15.32	\$ 2.56	\$ 17.88
077-0290-018-0000	RESIDENTIAL	\$ 15.32	\$ 2.56	\$ 17.88
077-0290-019-0000	RESIDENTIAL	\$ 15.32	\$ 2.56	\$ 17.88
077-0290-020-0000	RESIDENTIAL	\$ 15.32	\$ 2.56	\$ 17.88
077-0290-021-0000	RESIDENTIAL	\$ 15.32	\$ 2.56	\$ 17.88
077-0290-022-0000	RESIDENTIAL	\$ 15.32	\$ 2.56	\$ 17.88
077-0290-023-0000	RESIDENTIAL	\$ 15.32	\$ 2.56	\$ 17.88
077-0290-024-0000	RESIDENTIAL	\$ 15.32	\$ 2.56	\$ 17.88
077-0290-025-0000	RESIDENTIAL	\$ 15.32	\$ 2.56	\$ 17.88
077-0290-026-0000	RESIDENTIAL	\$ 15.32	\$ 2.56	\$ 17.88
077-0290-027-0000	RESIDENTIAL	\$ 15.32	\$ 2.56	\$ 17.88
077-0290-028-0000	RESIDENTIAL	\$ 15.32	\$ 2.56	\$ 17.88
077-0290-029-0000	RESIDENTIAL	\$ 15.32	\$ 2.56	\$ 17.88
077-0290-030-0000	RESIDENTIAL	\$ 15.32	\$ 2.56	\$ 17.88
077-0290-031-0000	RESIDENTIAL	\$ 15.32	\$ 2.56	\$ 17.88
077-0290-032-0000	RESIDENTIAL	\$ 15.32	\$ 2.56	\$ 17.88

ITEM 10.4.

City of Rancho Cordova
Lighting District No. 2012-1
Fiscal Year 2020-21 Assessment Roll

ATTACHMENT 2

APN	District Classification	Street Light Charge	Safety Light Charge	Total Assessment
077-0290-033-0000	RESIDENTIAL	\$ 15.32	\$ 2.56	\$ 17.88
077-0290-034-0000	RESIDENTIAL	\$ 15.32	\$ 2.56	\$ 17.88
077-0290-035-0000	RESIDENTIAL	\$ 15.32	\$ 2.56	\$ 17.88
077-0290-036-0000	RESIDENTIAL	\$ 15.32	\$ 2.56	\$ 17.88
077-0290-037-0000	RESIDENTIAL	\$ 15.32	\$ 2.56	\$ 17.88
077-0290-038-0000	RESIDENTIAL	\$ 15.32	\$ 2.56	\$ 17.88
077-0290-039-0000	RESIDENTIAL	\$ 15.32	\$ 2.56	\$ 17.88
077-0290-040-0000	RESIDENTIAL	\$ 15.32	\$ 2.56	\$ 17.88
077-0290-041-0000	RESIDENTIAL	\$ 15.32	\$ 2.56	\$ 17.88
077-0290-042-0000	RESIDENTIAL	\$ 15.32	\$ 2.56	\$ 17.88
077-0290-043-0000	RESIDENTIAL	\$ 15.32	\$ 2.56	\$ 17.88
077-0290-044-0000	RESIDENTIAL	\$ 15.32	\$ 2.56	\$ 17.88
077-0290-045-0000	RESIDENTIAL	\$ 15.32	\$ 2.56	\$ 17.88
077-0290-046-0000	RESIDENTIAL	\$ 15.32	\$ 2.56	\$ 17.88
077-0290-047-0000	RESIDENTIAL	\$ 15.32	\$ 2.56	\$ 17.88
077-0290-048-0000	RESIDENTIAL	\$ 15.32	\$ 2.56	\$ 17.88
077-0290-049-0000	RESIDENTIAL	\$ 15.32	\$ 2.56	\$ 17.88
077-0290-050-0000	RESIDENTIAL	\$ 15.32	\$ 2.56	\$ 17.88
077-0290-051-0000	RESIDENTIAL	\$ 15.32	\$ 2.56	\$ 17.88
077-0290-052-0000	RESIDENTIAL	\$ 15.32	\$ 2.56	\$ 17.88
077-0290-053-0000	RESIDENTIAL	\$ 15.32	\$ 2.56	\$ 17.88
077-0290-054-0000	RESIDENTIAL	\$ 15.32	\$ 2.56	\$ 17.88
077-0290-055-0000	RESIDENTIAL	\$ 15.32	\$ 2.56	\$ 17.88
077-0290-056-0000	RESIDENTIAL	\$ 15.32	\$ 2.56	\$ 17.88
077-0290-057-0000	RESIDENTIAL	\$ 15.32	\$ 2.56	\$ 17.88
077-0300-001-0000	RESIDENTIAL	\$ 15.32	\$ 2.56	\$ 17.88
077-0300-002-0000	RESIDENTIAL	\$ 15.32	\$ 2.56	\$ 17.88
077-0300-003-0000	RESIDENTIAL	\$ 15.32	\$ 2.56	\$ 17.88
077-0300-004-0000	RESIDENTIAL	\$ 15.32	\$ 2.56	\$ 17.88
077-0300-005-0000	RESIDENTIAL	\$ 15.32	\$ 2.56	\$ 17.88
077-0300-006-0000	RESIDENTIAL	\$ 15.32	\$ 2.56	\$ 17.88
077-0300-007-0000	RESIDENTIAL	\$ 15.32	\$ 2.56	\$ 17.88
077-0300-008-0000	RESIDENTIAL	\$ 15.32	\$ 2.56	\$ 17.88
077-0300-009-0000	RESIDENTIAL	\$ 15.32	\$ 2.56	\$ 17.88
077-0300-010-0000	RESIDENTIAL	\$ 15.32	\$ 2.56	\$ 17.88
077-0300-011-0000	RESIDENTIAL	\$ 15.32	\$ 2.56	\$ 17.88
077-0300-012-0000	RESIDENTIAL	\$ 15.32	\$ 2.56	\$ 17.88
077-0300-013-0000	RESIDENTIAL	\$ 15.32	\$ 2.56	\$ 17.88
077-0300-014-0000	RESIDENTIAL	\$ 15.32	\$ 2.56	\$ 17.88
077-0300-015-0000	RESIDENTIAL	\$ 15.32	\$ 2.56	\$ 17.88
077-0300-016-0000	RESIDENTIAL	\$ 15.32	\$ 2.56	\$ 17.88
077-0300-017-0000	RESIDENTIAL	\$ 15.32	\$ 2.56	\$ 17.88
077-0300-018-0000	RESIDENTIAL	\$ 15.32	\$ 2.56	\$ 17.88
077-0300-019-0000	RESIDENTIAL	\$ 15.32	\$ 2.56	\$ 17.88

ITEM 10.4.

City of Rancho Cordova
Lighting District No. 2012-1
Fiscal Year 2020-21 Assessment Roll

ATTACHMENT 2

APN	District Classification	Street Light Charge	Safety Light Charge	Total Assessment
077-0300-020-0000	RESIDENTIAL	\$ 15.32	\$ 2.56	\$ 17.88
077-0300-021-0000	RESIDENTIAL	\$ 15.32	\$ 2.56	\$ 17.88
077-0300-022-0000	RESIDENTIAL	\$ 15.32	\$ 2.56	\$ 17.88
077-0300-023-0000	RESIDENTIAL	\$ 15.32	\$ 2.56	\$ 17.88
077-0300-024-0000	RESIDENTIAL	\$ 15.32	\$ 2.56	\$ 17.88
077-0300-025-0000	RESIDENTIAL	\$ 15.32	\$ 2.56	\$ 17.88
077-0300-026-0000	RESIDENTIAL	\$ 15.32	\$ 2.56	\$ 17.88
077-0300-027-0000	RESIDENTIAL	\$ 15.32	\$ 2.56	\$ 17.88
077-0300-028-0000	RESIDENTIAL	\$ 15.32	\$ 2.56	\$ 17.88
077-0300-029-0000	RESIDENTIAL	\$ 15.32	\$ 2.56	\$ 17.88
077-0300-030-0000	RESIDENTIAL	\$ 15.32	\$ 2.56	\$ 17.88
077-0300-031-0000	RESIDENTIAL	\$ 15.32	\$ 2.56	\$ 17.88
077-0310-001-0000	RESIDENTIAL	\$ 15.32	\$ 2.56	\$ 17.88
077-0310-002-0000	RESIDENTIAL	\$ 15.32	\$ 2.56	\$ 17.88
077-0310-003-0000	RESIDENTIAL	\$ 15.32	\$ 2.56	\$ 17.88
077-0310-004-0000	RESIDENTIAL	\$ 15.32	\$ 2.56	\$ 17.88
077-0310-005-0000	RESIDENTIAL	\$ 15.32	\$ 2.56	\$ 17.88
077-0310-006-0000	RESIDENTIAL	\$ 15.32	\$ 2.56	\$ 17.88
077-0310-007-0000	RESIDENTIAL	\$ 15.32	\$ 2.56	\$ 17.88
077-0310-008-0000	RESIDENTIAL	\$ 15.32	\$ 2.56	\$ 17.88
077-0310-009-0000	RESIDENTIAL	\$ 15.32	\$ 2.56	\$ 17.88
077-0310-010-0000	RESIDENTIAL	\$ 15.32	\$ 2.56	\$ 17.88
077-0310-011-0000	RESIDENTIAL	\$ 15.32	\$ 2.56	\$ 17.88
077-0310-012-0000	RESIDENTIAL	\$ 15.32	\$ 2.56	\$ 17.88
077-0310-013-0000	RESIDENTIAL	\$ 15.32	\$ 2.56	\$ 17.88
077-0310-014-0000	RESIDENTIAL	\$ 15.32	\$ 2.56	\$ 17.88
077-0310-015-0000	RESIDENTIAL	\$ 15.32	\$ 2.56	\$ 17.88
077-0310-016-0000	RESIDENTIAL	\$ 15.32	\$ 2.56	\$ 17.88
077-0310-017-0000	RESIDENTIAL	\$ 15.32	\$ 2.56	\$ 17.88
077-0310-018-0000	RESIDENTIAL	\$ 15.32	\$ 2.56	\$ 17.88
077-0310-019-0000	RESIDENTIAL	\$ 15.32	\$ 2.56	\$ 17.88
077-0310-020-0000	RESIDENTIAL	\$ 15.32	\$ 2.56	\$ 17.88
077-0310-021-0000	RESIDENTIAL	\$ 15.32	\$ 2.56	\$ 17.88
077-0310-022-0000	RESIDENTIAL	\$ 15.32	\$ 2.56	\$ 17.88
077-0310-023-0000	RESIDENTIAL	\$ 15.32	\$ 2.56	\$ 17.88
077-0310-024-0000	RESIDENTIAL	\$ 15.32	\$ 2.56	\$ 17.88
077-0310-025-0000	RESIDENTIAL	\$ 15.32	\$ 2.56	\$ 17.88
077-0310-026-0000	RESIDENTIAL	\$ 15.32	\$ 2.56	\$ 17.88
077-0310-027-0000	RESIDENTIAL	\$ 15.32	\$ 2.56	\$ 17.88
077-0310-028-0000	RESIDENTIAL	\$ 15.32	\$ 2.56	\$ 17.88
077-0310-029-0000	RESIDENTIAL	\$ 15.32	\$ 2.56	\$ 17.88
077-0310-030-0000	RESIDENTIAL	\$ 15.32	\$ 2.56	\$ 17.88
077-0310-031-0000	RESIDENTIAL	\$ 15.32	\$ 2.56	\$ 17.88
077-0310-032-0000	RESIDENTIAL	\$ 15.32	\$ 2.56	\$ 17.88

ITEM 10.4.

City of Rancho Cordova
Lighting District No. 2012-1
Fiscal Year 2020-21 Assessment Roll

ATTACHMENT 2

APN	District Classification	Street Light Charge	Safety Light Charge	Total Assessment
077-0310-033-0000	RESIDENTIAL	\$ 15.32	\$ 2.56	\$ 17.88
077-0310-034-0000	RESIDENTIAL	\$ 15.32	\$ 2.56	\$ 17.88
077-0310-035-0000	RESIDENTIAL	\$ 15.32	\$ 2.56	\$ 17.88
077-0310-036-0000	RESIDENTIAL	\$ 15.32	\$ 2.56	\$ 17.88
077-0310-037-0000	RESIDENTIAL	\$ 15.32	\$ 2.56	\$ 17.88
077-0310-038-0000	RESIDENTIAL	\$ 15.32	\$ 2.56	\$ 17.88
077-0310-039-0000	RESIDENTIAL	\$ 15.32	\$ 2.56	\$ 17.88
077-0310-040-0000	RESIDENTIAL	\$ 15.32	\$ 2.56	\$ 17.88
077-0310-041-0000	RESIDENTIAL	\$ 15.32	\$ 2.56	\$ 17.88
077-0310-042-0000	RESIDENTIAL	\$ 15.32	\$ 2.56	\$ 17.88
077-0310-043-0000	RESIDENTIAL	\$ 15.32	\$ 2.56	\$ 17.88
077-0310-044-0000	RESIDENTIAL	\$ 15.32	\$ 2.56	\$ 17.88
077-0310-045-0000	RESIDENTIAL	\$ 15.32	\$ 2.56	\$ 17.88
077-0310-046-0000	RESIDENTIAL	\$ 15.32	\$ 2.56	\$ 17.88
077-0310-047-0000	RESIDENTIAL	\$ 15.32	\$ 2.56	\$ 17.88
077-0310-048-0000	RESIDENTIAL	\$ 15.32	\$ 2.56	\$ 17.88
077-0310-049-0000	RESIDENTIAL	\$ 15.32	\$ 2.56	\$ 17.88
077-0310-050-0000	RESIDENTIAL	\$ 15.32	\$ 2.56	\$ 17.88
077-0310-051-0000	RESIDENTIAL	\$ 15.32	\$ 2.56	\$ 17.88
077-0310-052-0000	RESIDENTIAL	\$ 15.32	\$ 2.56	\$ 17.88
077-0310-053-0000	RESIDENTIAL	\$ 15.32	\$ 2.56	\$ 17.88
077-0310-054-0000	RESIDENTIAL	\$ 15.32	\$ 2.56	\$ 17.88
077-0310-055-0000	RESIDENTIAL	\$ 15.32	\$ 2.56	\$ 17.88
077-0310-056-0000	RESIDENTIAL	\$ 15.32	\$ 2.56	\$ 17.88
077-0310-057-0000	RESIDENTIAL	\$ 15.32	\$ 2.56	\$ 17.88
077-0310-059-0000	NONRES	\$ 78.84	\$ 2.56	\$ 81.40
077-0321-001-0000	RESIDENTIAL	\$ 15.32	\$ 2.56	\$ 17.88
077-0321-002-0000	RESIDENTIAL	\$ 15.32	\$ 2.56	\$ 17.88
077-0321-003-0000	RESIDENTIAL	\$ 15.32	\$ 2.56	\$ 17.88
077-0321-004-0000	RESIDENTIAL	\$ 15.32	\$ 2.56	\$ 17.88
077-0321-005-0000	RESIDENTIAL	\$ 15.32	\$ 2.56	\$ 17.88
077-0321-006-0000	RESIDENTIAL	\$ 15.32	\$ 2.56	\$ 17.88
077-0322-001-0000	RESIDENTIAL	\$ 15.32	\$ 2.56	\$ 17.88
077-0322-002-0000	RESIDENTIAL	\$ 15.32	\$ 2.56	\$ 17.88
077-0322-003-0000	RESIDENTIAL	\$ 15.32	\$ 2.56	\$ 17.88
077-0322-004-0000	RESIDENTIAL	\$ 15.32	\$ 2.56	\$ 17.88
077-0322-005-0000	RESIDENTIAL	\$ 15.32	\$ 2.56	\$ 17.88
077-0322-006-0000	RESIDENTIAL	\$ 15.32	\$ 2.56	\$ 17.88
077-0322-007-0000	RESIDENTIAL	\$ 15.32	\$ 2.56	\$ 17.88
077-0322-008-0000	RESIDENTIAL	\$ 15.32	\$ 2.56	\$ 17.88
077-0322-009-0000	RESIDENTIAL	\$ 15.32	\$ 2.56	\$ 17.88
077-0322-010-0000	RESIDENTIAL	\$ 15.32	\$ 2.56	\$ 17.88
077-0322-011-0000	RESIDENTIAL	\$ 15.32	\$ 2.56	\$ 17.88
077-0322-012-0000	RESIDENTIAL	\$ 15.32	\$ 2.56	\$ 17.88

ITEM 10.4.

City of Rancho Cordova
Lighting District No. 2012-1
Fiscal Year 2020-21 Assessment Roll

ATTACHMENT 2

APN	District Classification	Street Light Charge	Safety Light Charge	Total Assessment
077-0322-013-0000	RESIDENTIAL	\$ 15.32	\$ 2.56	\$ 17.88
077-0322-014-0000	RESIDENTIAL	\$ 15.32	\$ 2.56	\$ 17.88
077-0322-015-0000	RESIDENTIAL	\$ 15.32	\$ 2.56	\$ 17.88
077-0322-016-0000	RESIDENTIAL	\$ 15.32	\$ 2.56	\$ 17.88
077-0322-017-0000	RESIDENTIAL	\$ 15.32	\$ 2.56	\$ 17.88
077-0322-018-0000	RESIDENTIAL	\$ 15.32	\$ 2.56	\$ 17.88
077-0323-007-0000	RESIDENTIAL	\$ 15.32	\$ 2.56	\$ 17.88
077-0323-008-0000	RESIDENTIAL	\$ 15.32	\$ 2.56	\$ 17.88
077-0323-009-0000	RESIDENTIAL	\$ 15.32	\$ 2.56	\$ 17.88
077-0323-010-0000	RESIDENTIAL	\$ 15.32	\$ 2.56	\$ 17.88
077-0323-011-0000	RESIDENTIAL	\$ 15.32	\$ 2.56	\$ 17.88
077-0323-012-0000	RESIDENTIAL	\$ 15.32	\$ 2.56	\$ 17.88
077-0323-013-0000	RESIDENTIAL	\$ 15.32	\$ 2.56	\$ 17.88
077-0323-014-0000	RESIDENTIAL	\$ 15.32	\$ 2.56	\$ 17.88
077-0323-015-0000	RESIDENTIAL	\$ 15.32	\$ 2.56	\$ 17.88
077-0323-020-0000	RESIDENTIAL	\$ 15.32	\$ 2.56	\$ 17.88
077-0323-021-0000	RESIDENTIAL	\$ 15.32	\$ 2.56	\$ 17.88
077-0323-022-0000	RESIDENTIAL	\$ 15.32	\$ 2.56	\$ 17.88
077-0324-001-0000	RESIDENTIAL	\$ 15.32	\$ 2.56	\$ 17.88
077-0324-002-0000	RESIDENTIAL	\$ 15.32	\$ 2.56	\$ 17.88
077-0324-003-0000	RESIDENTIAL	\$ 15.32	\$ 2.56	\$ 17.88
077-0324-004-0000	RESIDENTIAL	\$ 15.32	\$ 2.56	\$ 17.88
077-0324-005-0000	RESIDENTIAL	\$ 15.32	\$ 2.56	\$ 17.88
077-0324-006-0000	RESIDENTIAL	\$ 15.32	\$ 2.56	\$ 17.88
077-0324-007-0000	RESIDENTIAL	\$ 15.32	\$ 2.56	\$ 17.88
077-0324-008-0000	RESIDENTIAL	\$ 15.32	\$ 2.56	\$ 17.88
077-0324-009-0000	RESIDENTIAL	\$ 15.32	\$ 2.56	\$ 17.88
077-0324-010-0000	RESIDENTIAL	\$ 15.32	\$ 2.56	\$ 17.88
077-0324-011-0000	RESIDENTIAL	\$ 15.32	\$ 2.56	\$ 17.88
077-0324-012-0000	RESIDENTIAL	\$ 15.32	\$ 2.56	\$ 17.88
077-0324-013-0000	RESIDENTIAL	\$ 15.32	\$ 2.56	\$ 17.88
077-0324-014-0000	RESIDENTIAL	\$ 15.32	\$ 2.56	\$ 17.88
077-0324-015-0000	RESIDENTIAL	\$ 15.32	\$ 2.56	\$ 17.88
077-0324-016-0000	RESIDENTIAL	\$ 15.32	\$ 2.56	\$ 17.88
077-0324-017-0000	RESIDENTIAL	\$ 15.32	\$ 2.56	\$ 17.88
077-0324-018-0000	RESIDENTIAL	\$ 15.32	\$ 2.56	\$ 17.88
077-0324-019-0000	RESIDENTIAL	\$ 15.32	\$ 2.56	\$ 17.88
077-0324-020-0000	RESIDENTIAL	\$ 15.32	\$ 2.56	\$ 17.88
077-0324-021-0000	RESIDENTIAL	\$ 15.32	\$ 2.56	\$ 17.88
077-0324-022-0000	RESIDENTIAL	\$ 15.32	\$ 2.56	\$ 17.88
077-0324-023-0000	RESIDENTIAL	\$ 15.32	\$ 2.56	\$ 17.88
077-0324-024-0000	RESIDENTIAL	\$ 15.32	\$ 2.56	\$ 17.88
077-0324-025-0000	RESIDENTIAL	\$ 15.32	\$ 2.56	\$ 17.88
077-0324-026-0000	RESIDENTIAL	\$ 15.32	\$ 2.56	\$ 17.88

ITEM 10.4.

City of Rancho Cordova
Lighting District No. 2012-1
Fiscal Year 2020-21 Assessment Roll

ATTACHMENT 2

APN	District Classification	Street Light Charge	Safety Light Charge	Total Assessment
077-0324-027-0000	RESIDENTIAL	\$ 15.32	\$ 2.56	\$ 17.88
077-0324-028-0000	RESIDENTIAL	\$ 15.32	\$ 2.56	\$ 17.88
077-0324-029-0000	RESIDENTIAL	\$ 15.32	\$ 2.56	\$ 17.88
077-0324-030-0000	RESIDENTIAL	\$ 15.32	\$ 2.56	\$ 17.88
077-0324-031-0000	RESIDENTIAL	\$ 15.32	\$ 2.56	\$ 17.88
077-0324-032-0000	RESIDENTIAL	\$ 15.32	\$ 2.56	\$ 17.88
077-0324-033-0000	RESIDENTIAL	\$ 15.32	\$ 2.56	\$ 17.88
077-0324-034-0000	RESIDENTIAL	\$ 15.32	\$ 2.56	\$ 17.88
077-0324-035-0000	RESIDENTIAL	\$ 15.32	\$ 2.56	\$ 17.88
077-0324-036-0000	RESIDENTIAL	\$ 15.32	\$ 2.56	\$ 17.88
077-0324-037-0000	RESIDENTIAL	\$ 15.32	\$ 2.56	\$ 17.88
077-0324-038-0000	RESIDENTIAL	\$ 15.32	\$ 2.56	\$ 17.88
077-0324-039-0000	RESIDENTIAL	\$ 15.32	\$ 2.56	\$ 17.88
077-0324-040-0000	RESIDENTIAL	\$ 15.32	\$ 2.56	\$ 17.88
077-0324-041-0000	RESIDENTIAL	\$ 15.32	\$ 2.56	\$ 17.88
077-0324-042-0000	RESIDENTIAL	\$ 15.32	\$ 2.56	\$ 17.88
077-0325-001-0000	RESIDENTIAL	\$ 15.32	\$ 2.56	\$ 17.88
077-0325-002-0000	RESIDENTIAL	\$ 15.32	\$ 2.56	\$ 17.88
077-0325-003-0000	RESIDENTIAL	\$ 15.32	\$ 2.56	\$ 17.88
077-0325-004-0000	RESIDENTIAL	\$ 15.32	\$ 2.56	\$ 17.88
077-0325-005-0000	RESIDENTIAL	\$ 15.32	\$ 2.56	\$ 17.88
077-0325-006-0000	RESIDENTIAL	\$ 15.32	\$ 2.56	\$ 17.88
077-0325-007-0000	RESIDENTIAL	\$ 15.32	\$ 2.56	\$ 17.88
077-0325-008-0000	RESIDENTIAL	\$ 15.32	\$ 2.56	\$ 17.88
077-0325-009-0000	RESIDENTIAL	\$ 15.32	\$ 2.56	\$ 17.88
077-0325-010-0000	RESIDENTIAL	\$ 15.32	\$ 2.56	\$ 17.88
077-0325-011-0000	RESIDENTIAL	\$ 15.32	\$ 2.56	\$ 17.88
077-0325-012-0000	RESIDENTIAL	\$ 15.32	\$ 2.56	\$ 17.88
077-0325-013-0000	RESIDENTIAL	\$ 15.32	\$ 2.56	\$ 17.88
077-0325-014-0000	RESIDENTIAL	\$ 15.32	\$ 2.56	\$ 17.88
077-0325-015-0000	RESIDENTIAL	\$ 15.32	\$ 2.56	\$ 17.88
077-0325-016-0000	RESIDENTIAL	\$ 15.32	\$ 2.56	\$ 17.88
077-0325-017-0000	RESIDENTIAL	\$ 15.32	\$ 2.56	\$ 17.88
077-0325-018-0000	RESIDENTIAL	\$ 15.32	\$ 2.56	\$ 17.88
077-0325-019-0000	RESIDENTIAL	\$ 15.32	\$ 2.56	\$ 17.88
077-0325-020-0000	RESIDENTIAL	\$ 15.32	\$ 2.56	\$ 17.88
077-0325-021-0000	RESIDENTIAL	\$ 15.32	\$ 2.56	\$ 17.88
077-0325-022-0000	RESIDENTIAL	\$ 15.32	\$ 2.56	\$ 17.88
077-0325-023-0000	RESIDENTIAL	\$ 15.32	\$ 2.56	\$ 17.88
077-0325-024-0000	RESIDENTIAL	\$ 15.32	\$ 2.56	\$ 17.88
077-0325-025-0000	RESIDENTIAL	\$ 15.32	\$ 2.56	\$ 17.88
077-0330-001-0000	SAFETY LIGHTS ONLY	\$ 0.00	\$ 2.56	\$ 2.56
077-0330-002-0000	NONRES	\$ 37.79	\$ 2.56	\$ 40.34
077-0330-003-0000	NONRES	\$ 37.03	\$ 2.56	\$ 39.58

ITEM 10.4.

City of Rancho Cordova
Lighting District No. 2012-1
Fiscal Year 2020-21 Assessment Roll

ATTACHMENT 2

APN	District Classification	Street Light Charge	Safety Light Charge	Total Assessment
077-0330-010-0000	NONRES	\$ 35.77	\$ 2.56	\$ 38.32
077-0330-034-0000	NONRES	\$ 101.52	\$ 2.56	\$ 104.08
077-0330-035-0000	SAFETY LIGHTS ONLY	\$ 0.00	\$ 2.56	\$ 2.56
077-0330-037-0000	NONRES	\$ 22.67	\$ 2.56	\$ 25.22
077-0330-039-0000	NONRES	\$ 20.66	\$ 2.56	\$ 23.22
077-0330-050-0000	NONRES	\$ 62.22	\$ 2.56	\$ 64.78
077-0330-051-0000	NONRES	\$ 82.12	\$ 2.56	\$ 84.68
077-0330-052-0000	SAFETY LIGHTS ONLY	\$ 0.00	\$ 2.56	\$ 2.56
077-0330-053-0000	NONRES	\$ 89.42	\$ 2.56	\$ 91.98
077-0330-054-0000	NONRES	\$ 44.84	\$ 2.56	\$ 47.40
077-0330-055-0000	NONRES	\$ 44.08	\$ 2.56	\$ 46.64
077-0330-056-0000	NONRES	\$ 44.08	\$ 2.56	\$ 46.64
077-0330-057-0000	NONRES	\$ 48.36	\$ 2.56	\$ 50.92
077-0330-060-0000	NONRES	\$ 22.67	\$ 2.56	\$ 25.22
077-0330-061-0001	NONRES	\$ 37.53	\$ 2.56	\$ 40.08
077-0330-061-0002	NONRES	\$ 37.53	\$ 2.56	\$ 40.08
077-0330-062-0000	SAFETY LIGHTS ONLY	\$ 0.00	\$ 2.56	\$ 2.56
077-0330-063-0000	SAFETY LIGHTS ONLY	\$ 0.00	\$ 2.56	\$ 2.56
077-0330-064-0000	SAFETY LIGHTS ONLY	\$ 0.00	\$ 2.56	\$ 2.56
077-0330-065-0000	SAFETY LIGHTS ONLY	\$ 0.00	\$ 2.56	\$ 2.56
077-0330-066-0000	SAFETY LIGHTS ONLY	\$ 0.00	\$ 2.56	\$ 2.56
077-0330-067-0000	SAFETY LIGHTS ONLY	\$ 0.00	\$ 2.56	\$ 2.56
077-0330-068-0000	SAFETY LIGHTS ONLY	\$ 0.00	\$ 2.56	\$ 2.56
077-0330-069-0000	NONRES	\$ 76.07	\$ 2.56	\$ 78.62
077-0330-070-0000	NONRES	\$ 76.07	\$ 2.56	\$ 78.62
077-0330-071-0000	NONRES	\$ 76.07	\$ 2.56	\$ 78.62
077-0330-072-0000	NONRES	\$ 76.07	\$ 2.56	\$ 78.62
077-0330-074-0000	NONRES	\$ 76.07	\$ 2.56	\$ 78.62
077-0330-075-0000	NONRES	\$ 268.78	\$ 2.56	\$ 271.34
077-0330-076-0000	NONRES	\$ 107.06	\$ 2.56	\$ 109.62
077-0330-077-0000	NONRES	\$ 144.59	\$ 2.56	\$ 147.14
077-0330-078-0000	NONRES	\$ 46.10	\$ 2.56	\$ 48.66
077-0330-079-0000	NONRES	\$ 45.09	\$ 2.56	\$ 47.64
077-0330-080-0000	NONRES	\$ 58.69	\$ 2.56	\$ 61.24
077-0330-081-0000	NONRES	\$ 49.12	\$ 2.56	\$ 51.68
077-0330-082-0000	NONRES	\$ 139.80	\$ 2.56	\$ 142.36
077-0330-083-0000	SAFETY LIGHTS ONLY	\$ 0.00	\$ 2.56	\$ 2.56
077-0340-001-0000	NONRES	\$ 11.84	\$ 2.56	\$ 14.40
077-0340-002-0000	NONRES	\$ 12.09	\$ 2.56	\$ 14.64
077-0340-003-0000	NONRES	\$ 12.09	\$ 2.56	\$ 14.64
077-0340-004-0000	NONRES	\$ 32.24	\$ 2.56	\$ 34.80
077-0340-005-0000	NONRES	\$ 35.27	\$ 2.56	\$ 37.82
077-0340-006-0000	NONRES	\$ 6.80	\$ 2.56	\$ 9.36
077-0340-007-0000	NONRES	\$ 4.03	\$ 2.56	\$ 6.58

ITEM 10.4.

City of Rancho Cordova
Lighting District No. 2012-1
Fiscal Year 2020-21 Assessment Roll

ATTACHMENT 2

APN	District Classification	Street Light Charge	Safety Light Charge	Total Assessment
077-0340-008-0000	NONRES	\$ 4.03	\$ 2.56	\$ 6.58
077-0340-009-0000	NONRES	\$ 5.29	\$ 2.56	\$ 7.84
077-0340-010-0000	NONRES	\$ 5.29	\$ 2.56	\$ 7.84
077-0340-011-0000	NONRES	\$ 3.78	\$ 2.56	\$ 6.34
077-0340-012-0000	NONRES	\$ 4.03	\$ 2.56	\$ 6.58
077-0340-013-0000	NONRES	\$ 7.05	\$ 2.56	\$ 9.60
077-0340-014-0000	NONRES	\$ 36.78	\$ 2.56	\$ 39.34
077-0340-015-0000	NONRES	\$ 34.51	\$ 2.56	\$ 37.06
077-0340-016-0000	NONRES	\$ 7.31	\$ 2.56	\$ 9.86
077-0340-017-0000	NONRES	\$ 4.03	\$ 2.56	\$ 6.58
077-0340-018-0000	NONRES	\$ 3.78	\$ 2.56	\$ 6.34
077-0340-019-0000	NONRES	\$ 5.29	\$ 2.56	\$ 7.84
077-0340-020-0000	NONRES	\$ 4.03	\$ 2.56	\$ 6.58
077-0340-021-0000	NONRES	\$ 4.03	\$ 2.56	\$ 6.58
077-0340-022-0000	NONRES	\$ 3.78	\$ 2.56	\$ 6.34
077-0340-023-0000	NONRES	\$ 6.80	\$ 2.56	\$ 9.36
077-0340-024-0000	NONRES	\$ 37.03	\$ 2.56	\$ 39.58
077-0350-001-0000	NONRES	\$ 3.78	\$ 2.56	\$ 6.34
077-0350-002-0000	NONRES	\$ 3.78	\$ 2.56	\$ 6.34
077-0350-005-0000	NONRES	\$ 3.78	\$ 2.56	\$ 6.34
077-0350-006-0000	NONRES	\$ 3.78	\$ 2.56	\$ 6.34
077-0350-007-0000	NONRES	\$ 3.78	\$ 2.56	\$ 6.34
077-0350-010-0000	NONRES	\$ 3.78	\$ 2.56	\$ 6.34
077-0350-011-0000	NONRES	\$ 3.78	\$ 2.56	\$ 6.34
077-0350-012-0000	NONRES	\$ 3.78	\$ 2.56	\$ 6.34
077-0350-015-0000	NONRES	\$ 3.78	\$ 2.56	\$ 6.34
077-0350-019-0000	NONRES	\$ 3.78	\$ 2.56	\$ 6.34
077-0350-020-0000	NONRES	\$ 3.78	\$ 2.56	\$ 6.34
077-0350-021-0000	NONRES	\$ 3.78	\$ 2.56	\$ 6.34
077-0350-022-0000	NONRES	\$ 3.78	\$ 2.56	\$ 6.34
077-0350-023-0000	NONRES	\$ 3.78	\$ 2.56	\$ 6.34
077-0350-027-0000	NONRES	\$ 3.78	\$ 2.56	\$ 6.34
077-0350-028-0000	NONRES	\$ 3.78	\$ 2.56	\$ 6.34
077-0350-029-0000	NONRES	\$ 3.78	\$ 2.56	\$ 6.34
077-0350-030-0000	NONRES	\$ 3.78	\$ 2.56	\$ 6.34
077-0350-031-0000	NONRES	\$ 3.78	\$ 2.56	\$ 6.34
077-0350-032-0000	NONRES	\$ 3.78	\$ 2.56	\$ 6.34
077-0350-033-0000	NONRES	\$ 3.78	\$ 2.56	\$ 6.34
077-0350-036-0000	NONRES	\$ 3.78	\$ 2.56	\$ 6.34
077-0350-038-0000	NONRES	\$ 3.78	\$ 2.56	\$ 6.34
077-0350-039-0000	NONRES	\$ 3.78	\$ 2.56	\$ 6.34
077-0350-040-0000	NONRES	\$ 3.78	\$ 2.56	\$ 6.34
077-0350-041-0000	NONRES	\$ 3.78	\$ 2.56	\$ 6.34
077-0350-042-0000	NONRES	\$ 3.78	\$ 2.56	\$ 6.34

ITEM 10.4.

City of Rancho Cordova
Lighting District No. 2012-1
Fiscal Year 2020-21 Assessment Roll

ATTACHMENT 2

APN	District Classification	Street Light Charge	Safety Light Charge	Total Assessment
077-0350-043-0000	NONRES	\$ 3.78	\$ 2.56	\$ 6.34
077-0350-044-0000	NONRES	\$ 3.78	\$ 2.56	\$ 6.34
077-0350-045-0000	NONRES	\$ 3.78	\$ 2.56	\$ 6.34
077-0350-046-0000	NONRES	\$ 41.56	\$ 2.56	\$ 44.12
077-0360-012-0000	NONRES	\$ 65.75	\$ 2.56	\$ 68.30
077-0360-013-0000	NONRES	\$ 219.66	\$ 2.56	\$ 222.22
077-0360-015-0000	NONRES	\$ 52.40	\$ 2.56	\$ 54.96
077-0360-018-0000	NONRES	\$ 39.80	\$ 2.56	\$ 42.36
077-0360-020-0000	NONRES	\$ 316.13	\$ 2.56	\$ 318.68
077-0360-023-0000	NONRES	\$ 121.16	\$ 2.56	\$ 123.72
077-0360-027-0000	NONRES	\$ 5.04	\$ 2.56	\$ 7.60
077-0360-028-0000	NONRES	\$ 148.62	\$ 2.56	\$ 151.18
077-0360-029-0000	NONRES	\$ 108.57	\$ 2.56	\$ 111.12
077-0360-030-0000	NONRES	\$ 112.85	\$ 2.56	\$ 115.40
077-0360-031-0000	NONRES	\$ 112.10	\$ 2.56	\$ 114.66
077-0360-032-0000	NONRES	\$ 85.14	\$ 2.56	\$ 87.70
077-0360-033-0000	NONRES	\$ 65.49	\$ 2.56	\$ 68.04
077-0360-034-0000	NONRES	\$ 254.42	\$ 2.56	\$ 256.98
077-0360-035-0000	NONRES	\$ 297.24	\$ 2.56	\$ 299.80
077-0360-036-0000	NONRES	\$ 63.48	\$ 2.56	\$ 66.04
077-0360-037-0000	SAFETY LIGHTS ONLY	\$ 0.00	\$ 2.56	\$ 2.56
077-0360-038-0000	SAFETY LIGHTS ONLY	\$ 0.00	\$ 2.56	\$ 2.56
077-0370-002-0000	NONRES	\$ 12.60	\$ 2.56	\$ 15.16
077-0370-003-0000	NONRES	\$ 12.60	\$ 2.56	\$ 15.16
077-0370-004-0000	NONRES	\$ 12.60	\$ 2.56	\$ 15.16
077-0370-005-0000	NONRES	\$ 12.60	\$ 2.56	\$ 15.16
077-0370-006-0000	NONRES	\$ 12.60	\$ 2.56	\$ 15.16
077-0370-007-0000	NONRES	\$ 12.60	\$ 2.56	\$ 15.16
077-0370-008-0000	NONRES	\$ 12.60	\$ 2.56	\$ 15.16
077-0370-009-0000	NONRES	\$ 13.10	\$ 2.56	\$ 15.66
077-0370-010-0000	NONRES	\$ 13.60	\$ 2.56	\$ 16.16
077-0370-011-0000	NONRES	\$ 6.80	\$ 2.56	\$ 9.36
077-0370-012-0000	NONRES	\$ 8.56	\$ 2.56	\$ 11.12
077-0370-013-0000	NONRES	\$ 12.85	\$ 2.56	\$ 15.40
077-0370-014-0000	NONRES	\$ 11.34	\$ 2.56	\$ 13.90
077-0370-015-0000	NONRES	\$ 11.34	\$ 2.56	\$ 13.90
077-0370-016-0000	NONRES	\$ 11.34	\$ 2.56	\$ 13.90
077-0370-017-0000	NONRES	\$ 12.60	\$ 2.56	\$ 15.16
077-0370-018-0000	NONRES	\$ 12.60	\$ 2.56	\$ 15.16
077-0370-019-0000	NONRES	\$ 11.34	\$ 2.56	\$ 13.90
077-0370-020-0000	NONRES	\$ 12.60	\$ 2.56	\$ 15.16
077-0370-021-0000	NONRES	\$ 12.09	\$ 2.56	\$ 14.64
077-0370-022-0000	NONRES	\$ 12.09	\$ 2.56	\$ 14.64
077-0370-023-0000	NONRES	\$ 12.34	\$ 2.56	\$ 14.90

ITEM 10.4.

City of Rancho Cordova
Lighting District No. 2012-1
Fiscal Year 2020-21 Assessment Roll

ATTACHMENT 2

APN	District Classification	Street Light Charge	Safety Light Charge	Total Assessment
077-0370-024-0000	NONRES	\$ 11.34	\$ 2.56	\$ 13.90
077-0370-025-0000	NONRES	\$ 11.34	\$ 2.56	\$ 13.90
077-0370-026-0000	NONRES	\$ 11.34	\$ 2.56	\$ 13.90
077-0370-027-0000	NONRES	\$ 12.85	\$ 2.56	\$ 15.40
077-0370-028-0000	NONRES	\$ 7.05	\$ 2.56	\$ 9.60
077-0370-029-0000	NONRES	\$ 6.05	\$ 2.56	\$ 8.60
077-0370-030-0000	NONRES	\$ 12.60	\$ 2.56	\$ 15.16
077-0370-031-0000	NONRES	\$ 11.59	\$ 2.56	\$ 14.14
077-0370-032-0000	NONRES	\$ 11.59	\$ 2.56	\$ 14.14
077-0370-033-0000	NONRES	\$ 11.59	\$ 2.56	\$ 14.14
077-0370-034-0000	NONRES	\$ 11.59	\$ 2.56	\$ 14.14
077-0370-035-0000	NONRES	\$ 11.59	\$ 2.56	\$ 14.14
077-0370-036-0000	NONRES	\$ 11.34	\$ 2.56	\$ 13.90
077-0370-037-0000	NONRES	\$ 11.34	\$ 2.56	\$ 13.90
077-0370-038-0000	NONRES	\$ 11.34	\$ 2.56	\$ 13.90
077-0370-039-0000	NONRES	\$ 11.59	\$ 2.56	\$ 14.14
077-0370-042-0000	NONRES	\$ 12.60	\$ 2.56	\$ 15.16
077-0370-043-0000	NONRES	\$ 12.60	\$ 2.56	\$ 15.16
077-0370-044-0000	NONRES	\$ 11.59	\$ 2.56	\$ 14.14
077-0370-045-0000	NONRES	\$ 12.60	\$ 2.56	\$ 15.16
077-0370-046-0000	NONRES	\$ 11.59	\$ 2.56	\$ 14.14
077-0370-047-0000	NONRES	\$ 12.60	\$ 2.56	\$ 15.16
077-0370-048-0000	NONRES	\$ 11.59	\$ 2.56	\$ 14.14
077-0370-049-0000	NONRES	\$ 12.09	\$ 2.56	\$ 14.64
077-0370-050-0000	NONRES	\$ 35.77	\$ 2.56	\$ 38.32
077-0370-051-0000	NONRES	\$ 37.79	\$ 2.56	\$ 40.34
077-0370-052-0000	NONRES	\$ 11.34	\$ 2.56	\$ 13.90
077-0370-053-0000	NONRES	\$ 12.09	\$ 2.56	\$ 14.64
077-0370-054-0000	NONRES	\$ 12.60	\$ 2.56	\$ 15.16
077-0370-055-0000	NONRES	\$ 11.34	\$ 2.56	\$ 13.90
077-0370-056-0000	NONRES	\$ 10.33	\$ 2.56	\$ 12.88
077-0370-057-0000	NONRES	\$ 13.35	\$ 2.56	\$ 15.90
077-0370-058-0000	NONRES	\$ 7.56	\$ 2.56	\$ 10.12
077-0370-059-0000	NONRES	\$ 23.43	\$ 2.56	\$ 25.98
077-0370-060-0000	NONRES	\$ 31.49	\$ 2.56	\$ 34.04
077-0370-061-0000	NONRES	\$ 27.71	\$ 2.56	\$ 30.26
077-0370-062-0000	NONRES	\$ 7.56	\$ 2.56	\$ 10.12
077-0370-063-0000	NONRES	\$ 13.35	\$ 2.56	\$ 15.90
077-0370-064-0000	NONRES	\$ 12.34	\$ 2.56	\$ 14.90
077-0370-065-0000	NONRES	\$ 11.34	\$ 2.56	\$ 13.90
077-0370-066-0000	NONRES	\$ 12.60	\$ 2.56	\$ 15.16
077-0370-067-0000	NONRES	\$ 12.09	\$ 2.56	\$ 14.64
077-0370-068-0000	NONRES	\$ 11.34	\$ 2.56	\$ 13.90
077-0370-069-0000	NONRES	\$ 37.79	\$ 2.56	\$ 40.34

ITEM 10.4.

City of Rancho Cordova
Lighting District No. 2012-1
Fiscal Year 2020-21 Assessment Roll

ATTACHMENT 2

APN	District Classification	Street Light Charge	Safety Light Charge	Total Assessment
077-0370-070-0000	NONRES	\$ 39.04	\$ 2.56	\$ 41.60
077-0370-071-0000	NONRES	\$ 12.60	\$ 2.56	\$ 15.16
077-0370-072-0000	NONRES	\$ 11.84	\$ 2.56	\$ 14.40
077-0370-073-0000	NONRES	\$ 12.60	\$ 2.56	\$ 15.16
077-0370-074-0000	NONRES	\$ 11.84	\$ 2.56	\$ 14.40
077-0370-075-0000	NONRES	\$ 12.60	\$ 2.56	\$ 15.16
077-0370-076-0000	NONRES	\$ 12.60	\$ 2.56	\$ 15.16
077-0370-077-0000	NONRES	\$ 7.81	\$ 2.56	\$ 10.36
077-0370-078-0000	NONRES	\$ 39.80	\$ 2.56	\$ 42.36
077-0370-079-0000	NONRES	\$ 39.80	\$ 2.56	\$ 42.36
077-0370-080-0000	NONRES	\$ 7.81	\$ 2.56	\$ 10.36
077-0370-081-0000	NONRES	\$ 12.60	\$ 2.56	\$ 15.16
077-0370-082-0000	NONRES	\$ 12.60	\$ 2.56	\$ 15.16
077-0370-083-0000	NONRES	\$ 11.84	\$ 2.56	\$ 14.40
077-0370-084-0000	NONRES	\$ 12.60	\$ 2.56	\$ 15.16
077-0370-085-0000	NONRES	\$ 11.84	\$ 2.56	\$ 14.40
077-0370-086-0000	NONRES	\$ 12.60	\$ 2.56	\$ 15.16
077-0370-087-0000	NONRES	\$ 37.79	\$ 2.56	\$ 40.34
077-0370-088-0000	NONRES	\$ 35.52	\$ 2.56	\$ 38.08
077-0370-089-0000	NONRES	\$ 11.84	\$ 2.56	\$ 14.40
077-0370-090-0000	NONRES	\$ 12.60	\$ 2.56	\$ 15.16
077-0370-091-0000	NONRES	\$ 12.60	\$ 2.56	\$ 15.16
077-0370-092-0000	NONRES	\$ 11.34	\$ 2.56	\$ 13.90
077-0370-093-0000	NONRES	\$ 11.34	\$ 2.56	\$ 13.90
077-0370-094-0000	NONRES	\$ 12.60	\$ 2.56	\$ 15.16
077-0370-095-0000	NONRES	\$ 11.34	\$ 2.56	\$ 13.90
077-0370-096-0000	NONRES	\$ 11.34	\$ 2.56	\$ 13.90
077-0370-102-0000	NONRES	\$ 37.79	\$ 2.56	\$ 40.34
077-0370-105-0000	NONRES	\$ 10.83	\$ 2.56	\$ 13.38
077-0370-106-0000	NONRES	\$ 38.79	\$ 2.56	\$ 41.34
077-0370-109-0000	NONRES	\$ 38.54	\$ 2.56	\$ 41.10
077-0380-001-0000	RESIDENTIAL	\$ 15.32	\$ 2.56	\$ 17.88
077-0380-002-0000	RESIDENTIAL	\$ 15.32	\$ 2.56	\$ 17.88
077-0380-003-0000	RESIDENTIAL	\$ 15.32	\$ 2.56	\$ 17.88
077-0380-004-0000	RESIDENTIAL	\$ 15.32	\$ 2.56	\$ 17.88
077-0380-005-0000	RESIDENTIAL	\$ 15.32	\$ 2.56	\$ 17.88
077-0380-006-0000	RESIDENTIAL	\$ 15.32	\$ 2.56	\$ 17.88
077-0380-007-0000	RESIDENTIAL	\$ 15.32	\$ 2.56	\$ 17.88
077-0380-008-0000	RESIDENTIAL	\$ 15.32	\$ 2.56	\$ 17.88
077-0380-009-0000	RESIDENTIAL	\$ 15.32	\$ 2.56	\$ 17.88
077-0380-010-0000	RESIDENTIAL	\$ 15.32	\$ 2.56	\$ 17.88
077-0380-011-0000	RESIDENTIAL	\$ 15.32	\$ 2.56	\$ 17.88
077-0380-012-0000	RESIDENTIAL	\$ 15.32	\$ 2.56	\$ 17.88
077-0380-013-0000	RESIDENTIAL	\$ 15.32	\$ 2.56	\$ 17.88

ITEM 10.4.

City of Rancho Cordova
Lighting District No. 2012-1
Fiscal Year 2020-21 Assessment Roll

ATTACHMENT 2

APN	District Classification	Street Light Charge	Safety Light Charge	Total Assessment
077-0380-014-0000	RESIDENTIAL	\$ 15.32	\$ 2.56	\$ 17.88
077-0380-015-0000	RESIDENTIAL	\$ 15.32	\$ 2.56	\$ 17.88
077-0380-016-0000	RESIDENTIAL	\$ 15.32	\$ 2.56	\$ 17.88
077-0380-017-0000	RESIDENTIAL	\$ 15.32	\$ 2.56	\$ 17.88
077-0380-018-0000	RESIDENTIAL	\$ 15.32	\$ 2.56	\$ 17.88
077-0380-019-0000	RESIDENTIAL	\$ 15.32	\$ 2.56	\$ 17.88
077-0380-020-0000	RESIDENTIAL	\$ 15.32	\$ 2.56	\$ 17.88
077-0380-021-0000	RESIDENTIAL	\$ 15.32	\$ 2.56	\$ 17.88
077-0380-022-0000	RESIDENTIAL	\$ 15.32	\$ 2.56	\$ 17.88
077-0380-023-0000	RESIDENTIAL	\$ 15.32	\$ 2.56	\$ 17.88
077-0380-024-0000	RESIDENTIAL	\$ 15.32	\$ 2.56	\$ 17.88
077-0380-025-0000	RESIDENTIAL	\$ 15.32	\$ 2.56	\$ 17.88
077-0380-026-0000	RESIDENTIAL	\$ 15.32	\$ 2.56	\$ 17.88
077-0380-027-0000	RESIDENTIAL	\$ 15.32	\$ 2.56	\$ 17.88
077-0380-028-0000	RESIDENTIAL	\$ 15.32	\$ 2.56	\$ 17.88
077-0380-029-0000	RESIDENTIAL	\$ 15.32	\$ 2.56	\$ 17.88
077-0380-030-0000	RESIDENTIAL	\$ 15.32	\$ 2.56	\$ 17.88
077-0380-031-0000	RESIDENTIAL	\$ 15.32	\$ 2.56	\$ 17.88
077-0380-032-0000	RESIDENTIAL	\$ 15.32	\$ 2.56	\$ 17.88
077-0380-033-0000	RESIDENTIAL	\$ 15.32	\$ 2.56	\$ 17.88
077-0380-034-0000	RESIDENTIAL	\$ 15.32	\$ 2.56	\$ 17.88
077-0380-035-0000	RESIDENTIAL	\$ 15.32	\$ 2.56	\$ 17.88
077-0380-036-0000	RESIDENTIAL	\$ 15.32	\$ 2.56	\$ 17.88
077-0380-037-0000	RESIDENTIAL	\$ 15.32	\$ 2.56	\$ 17.88
077-0380-038-0000	RESIDENTIAL	\$ 15.32	\$ 2.56	\$ 17.88
077-0380-039-0000	RESIDENTIAL	\$ 15.32	\$ 2.56	\$ 17.88
077-0380-040-0000	RESIDENTIAL	\$ 15.32	\$ 2.56	\$ 17.88
077-0380-041-0000	RESIDENTIAL	\$ 15.32	\$ 2.56	\$ 17.88
077-0380-042-0000	RESIDENTIAL	\$ 15.32	\$ 2.56	\$ 17.88
077-0380-043-0000	RESIDENTIAL	\$ 15.32	\$ 2.56	\$ 17.88
077-0380-044-0000	RESIDENTIAL	\$ 15.32	\$ 2.56	\$ 17.88
077-0380-045-0000	RESIDENTIAL	\$ 15.32	\$ 2.56	\$ 17.88
077-0380-046-0000	RESIDENTIAL	\$ 15.32	\$ 2.56	\$ 17.88
077-0380-047-0000	RESIDENTIAL	\$ 15.32	\$ 2.56	\$ 17.88
077-0380-048-0000	RESIDENTIAL	\$ 15.32	\$ 2.56	\$ 17.88
077-0380-049-0000	RESIDENTIAL	\$ 15.32	\$ 2.56	\$ 17.88
077-0380-050-0000	RESIDENTIAL	\$ 15.32	\$ 2.56	\$ 17.88
077-0380-051-0000	RESIDENTIAL	\$ 15.32	\$ 2.56	\$ 17.88
077-0380-052-0000	RESIDENTIAL	\$ 15.32	\$ 2.56	\$ 17.88
077-0380-053-0000	RESIDENTIAL	\$ 15.32	\$ 2.56	\$ 17.88
077-0380-054-0000	RESIDENTIAL	\$ 15.32	\$ 2.56	\$ 17.88
077-0380-055-0000	RESIDENTIAL	\$ 15.32	\$ 2.56	\$ 17.88
077-0380-056-0000	RESIDENTIAL	\$ 15.32	\$ 2.56	\$ 17.88
077-0380-057-0000	RESIDENTIAL	\$ 15.32	\$ 2.56	\$ 17.88

ITEM 10.4.

City of Rancho Cordova
Lighting District No. 2012-1
Fiscal Year 2020-21 Assessment Roll

ATTACHMENT 2

APN	District Classification	Street Light Charge	Safety Light Charge	Total Assessment
077-0380-058-0000	RESIDENTIAL	\$ 15.32	\$ 2.56	\$ 17.88
077-0380-059-0000	RESIDENTIAL	\$ 15.32	\$ 2.56	\$ 17.88
077-0380-060-0000	RESIDENTIAL	\$ 15.32	\$ 2.56	\$ 17.88
077-0390-001-0000	NONRES	\$ 103.53	\$ 2.56	\$ 106.08
077-0400-001-0000	NONRES	\$ 114.11	\$ 2.56	\$ 116.66
077-0400-002-0000	NONRES	\$ 114.11	\$ 2.56	\$ 116.66
077-0400-003-0000	NONRES	\$ 114.11	\$ 2.56	\$ 116.66
077-0400-004-0000	NONRES	\$ 114.11	\$ 2.56	\$ 116.66
077-0410-001-0000	NONRES	\$ 248.88	\$ 2.56	\$ 251.44
077-0410-002-0000	NONRES	\$ 106.30	\$ 2.56	\$ 108.86
077-0420-001-0000	SAFETY LIGHTS ONLY	\$ 0.00	\$ 2.56	\$ 2.56
077-0420-002-0000	NONRES	\$ 167.26	\$ 2.56	\$ 169.82
21,924 Parcels				\$359,635.40

MEMORANDUM

ITEM 10.5.



DATE: June 1, 2020

TO: Honorable Mayor and Council Members

FROM: Elizabeth Sparkman, Community Development Director
Jeanette Cervantes, Management Technician

SUBJECT: RESOLUTIONS APPROVING PROCEEDINGS FOR THE ANNUAL LEVY AND COLLECTION OF ASSESSMENTS FOR RANCHO CORDOVA ROAD MAINTENANCE ASSESSMENT DISTRICT FOR FISCAL YEAR 2020-2021

RECOMMENDATION

Adopt the Resolution Initiating Proceedings for the Annual Levy and Collection of Assessments, Declaring its Intention to Levy the Annual Assessments and Preliminarily Approving the Engineer's Report for the Rancho Cordova Road Maintenance Assessment District for Fiscal Year 2020-2021; and adopt the Resolution Amending and/or Approving the Annual Engineer's Report and Ordering the Levy and Collection of Assessments within the Rancho Cordova Road Maintenance Assessment District for Fiscal Year 2020-2021.

RESULT OF RECOMMENDED ACTION

Adoption of the Resolutions will authorize the continuance of the annual levy and collection of assessments in the District. The assessments provide funding for streetlight and road maintenance and only apply to specific newly developed areas that are part of the District as identified in the Engineer's Report.

BACKGROUND

The Rancho Cordova Road Maintenance Assessment District (hereinafter "the District") was formed in June 2006 by the City Council. The purpose was to create a financial mechanism to provide street and street lighting operations and maintenance services for public improvements created as a result of new development.

State law requires the City to hold a public hearing prior to the approval of the proposed assessment rates and the levy of the annual assessment. An Engineer's Report showing the proposed assessment rates has been prepared, placed on file with the City Clerk.

Through adoption of the Resolution, Attachment 1, the City is initiating the proceedings for the annual levy and collection of assessments and caused the preparation of the Engineer's Report and preliminarily approves the Engineer's Report, declaring its intention to levy the annual assessments for Fiscal Year 2020-2021. The City Clerk has given notice and set today as the time and place to conduct a public hearing on the matter.

The Engineer's Report prepared by Harris & Associates includes diagrams of the assessment areas, a description and cost estimates of the operations and maintenance services to be provided, a description of the property to be benefited, and the amount of the assessment to each individual property. The services performed within and funded by the District include the operation, servicing and maintenance of the District's streets and street lighting improvements at the locations described in the Engineer's Report. The proposed assessments per Zone for Fiscal Year 2020-2021 are shown in Table 1 below:

Table 1

ZONE 1 – CAPITAL VILLAGE					
	<u>Parcels</u>	<u>Acres</u>	<u>Street Assessments</u>	<u>Lighting Assessments</u>	<u>Total FY 20/21 Assessments</u>
No Alley					
COM	15	32.078	\$ 104,315	\$ 4,678	\$ 108,993
PARK	3	6.93	5,762	835	6,597
SFR-H	6		1,109	161	1,270
SFR-M*	163		37,647	5,555	43,202
VAC	0		0	0	0
Alley/Aisle					
SFR-H	216		53,679	9,177	61,856
SFR-L	151		52,536	8,982	61,518
SFR-M	248		77,028	13,012	90,040
TOTAL					\$ 374,476
ZONE 4 – SUNDANCE					
	<u>Parcels</u>	<u>Acres</u>	<u>Street Assessments</u>	<u>Lighting Assessments</u>	<u>Total FY 20/21 Assessments</u>
Vacant	1	11.82	\$1,187	\$182	\$ 1,369
ZONE 5 – ANTHOLOGY AT ANATOLIA					
	<u>Parcels</u>	<u>Acres</u>	<u>Street Assessments</u>	<u>Lighting Assessments</u>	<u>Total FY 20/21 Assessments</u>
SFR	118		\$ 34,996	\$ 2,267	\$ 37,263
SFR = Single Family Residential SFR-H = Single Family Residential – High Density SFR-M = Single Family Residential – Medium Density SFR-L = Single Family Residential – Low Density					

The Fiscal Year 2020-2021 total assessments for the existing zones of benefit are as follows:

Zone 1 – Total Estimated Assessments:	\$ 374,476
Zone 4 – Total Estimated Assessments:	\$ 1,369
Zone 5 – Total Estimated Assessments:	\$ 37,263
TOTAL	\$ 413,108

The funds will be used to pay for routine maintenance and operations costs, recover district administration costs, and build up reserves for the slurry seal, and the eventual overlay and other replacement costs.

In order to proceed with the levy of assessments, it is appropriate for the Council to conduct the public hearing and adopt the Resolution, Attachment 2, which approves the Annual Engineer's Report and authorizes the levy and collection of assessments for Fiscal Year 2020-2021.

FISCAL IMPACT

There is no fiscal impact to the City's General Fund

ATTACHMENTS

1. Resolution Initiating Proceedings for the Annual Levy and Collection of Assessments, Declaring Its Intention to Levy the Annual Assessments and Preliminarily Approving the Engineer's Report
2. Resolution Amending and/or Approving the Annual Engineer's Report and Ordering the Levy and Collection of Assessments
3. Engineer's Annual Levy Report
4. Preliminary Assessment Roll

CITY OF RANCHO CORDOVA

RESOLUTION NO. XX-2020

**A RESOLUTION OF THE CITY COUNCIL OF THE CITY OF RANCHO CORDOVA
INITIATING PROCEEDINGS FOR THE ANNUAL LEVY AND COLLECTION OF
ASSESSMENTS, DECLARING ITS INTENTION TO LEVY THE ANNUAL
ASSESSMENTS AND PRELIMINARILY APPROVING THE ENGINEER'S REPORT
FOR THE RANCHO CORDOVA ROAD MAINTENANCE ASSESSMENT DISTRICT
FOR FISCAL YEAR 2020-2021**

WHEREAS, the City Council by previous action and resolutions formed the Rancho Cordova Road Maintenance Assessment District (hereafter referred to as the "District") pursuant to the Benefit Assessment Act of 1982, Chapter 6.4, Division 2, Title 5 of the Government Code of the State of California commencing with Section 54703 (hereafter referred to as the "Act"); for the purposes of levying annual assessments upon benefiting properties within the District for the maintenance, operation and servicing of streets, street lights and facilities related thereto; and

WHEREAS, in May of 2006, an Engineer's Report (hereafter referred to as the "Formation Report") was prepared, filed and subsequently approved by the City Council in connection with the District and the levy of said assessments, pursuant to Section 54716 of said Act; and

WHEREAS, on June 19, 2006, the City Council conducted property owner protest proceedings relating to the improvements and services described in the Formation Report and the levy and collection of annual assessments and an annual assessment rate inflator formula related thereto in accordance with the provisions of the California Constitution Article XIIID; and

WHEREAS, the City Council has retained Harris & Associates as the Engineer of Work for the purpose of assisting with the annual levy of the District, and to prepare and file an Engineer's Report (hereafter referred to as the "Engineer's Report" or the "Report") with the City Clerk; and

WHEREAS, the Engineer of Work has prepared and filed with the City Clerk, and the City Clerk has presented to the City Council, the Engineer's Report, which describes the assessments against the parcels of land within the District for the fiscal year commencing July 1, 2020 and ending June 30, 2021 to pay for the maintenance, operation and servicing of streets, street lights and facilities related thereto; and

WHEREAS, this City Council has carefully examined and reviewed the Report as presented and, the City Council may approve the Report, as filed, or it may modify the Report and approve it as modified; and

WHEREAS, The City Clerk has given notice that a Public Hearing on these matters is to be held by the City Council on Monday, June 1, 2020 at 5:30 pm, or as soon thereafter as feasible, at City Hall, 2729 Prospect Park Drive, Rancho Cordova, California by causing the publishing of such notice once in a local newspaper for two consecutive weeks not less than ten (10) days before the date of the hearing, and by posting a copy of

such notice on the official bulletin board customarily used by the City Council for the posting of notices.

NOW, THEREFORE, BE IT HEREBY RESOLVED THE CITY COUNCIL OF THE CITY OF RANCHO CORDOVA AS FOLLOWS:

1. The above recitals are all true and correct.
2. The Report as presented, consists of the following:
 - a. A Description of Improvements.
 - b. A Description of the District.
 - c. The proposed Annual Budget for the fiscal year (Costs and Expenses).
 - d. The Method of Apportionment that details the method of calculating each parcel's proportional special benefits and annual assessment.
 - e. The District boundaries.
 - f. The Preliminary Assessment Roll containing the Levy for each Assessor Parcel Number within the District proposed for Fiscal Year 2020-2021.
3. The proposed assessments as outlined in the Report have been spread in accordance with the benefits received from the improvements, operation, maintenance and services to be performed within the District, and are in compliance with the Act and the provisions of California Constitution Article XIID.
4. The Report is hereby approved on a preliminary basis, as presented or modified, and ordered to be filed in the Office of the City Clerk as a permanent record and to remain open to public inspection.
5. The City Clerk is hereby directed to enter on the minutes of the City Council any and all modifications to the Report determined and approved by the City Council, and all such changes and/or modifications by reference are incorporated into the Report.
6. The City Council hereby declares its intention to seek the annual levy of the District assessments for Fiscal Year 2020-2021, pursuant to the Act, over and including the land within the District boundaries to pay the costs of the maintenance, operation and servicing of streets, street lights, facilities related thereto and other improvements, as more fully described in the Report.
7. The boundaries of the District are described in the Report and include the parcels within the District at the time of the Resolution of Intention as identified on the Sacramento County Assessor's Secured Roll and the Assessor's Parcel Maps.
8. The proposed assessments for Fiscal Year 2020-2021 do not exceed the maximum assessment approved through the property owner protest proceedings during the formation of the District.
9. The City Clerk has given proper notice of the time and place of the public hearing regarding these matters.

ITEM 10.5.

ATTACHMENT 1

PASSED AND ADOPTED by the City Council of the City of Rancho Cordova on the 1st day of June 2020, by the following vote:

AYES:

NOES:

ABSENT:

ABSTAIN:

David M. Sander, Mayor

ATTEST:

Stacy Leitner, CMC
City Clerk

CITY OF RANCHO CORDOVA

RESOLUTION NO. XX-2020

**A RESOLUTION OF THE CITY COUNCIL OF THE CITY OF RANCHO CORDOVA
AMENDING AND/OR APPROVING THE ANNUAL ENGINEER'S REPORT AND
ORDERING THE LEVY AND COLLECTION OF ASSESSMENTS WITHIN
THE RANCHO CORDOVA ROAD MAINTENANCE ASSESSMENT DISTRICT
FOR FISCAL YEAR 2020-2021**

WHEREAS, the City Council has, by previous Resolution, declared its intention to levy assessments within the Rancho Cordova Road Maintenance Assessment District (hereafter referred to as the "District"); and

WHEREAS, the Engineer selected by the City Council has prepared and filed with the City Clerk, and the City Clerk has presented to the City Council, an Engineer's Report (hereafter referred to as the "Engineer's Report" or the "Report"), on file with the City Clerk, that describes the assessments against the parcels of land within the District for the fiscal year commencing July 1, 2020 and ending June 30, 2021 to pay for the maintenance, operation and servicing of streets, street lights and facilities related thereto; and

WHEREAS, the City Council has carefully examined and reviewed the Engineer's Report as presented (or amended), and is satisfied with the items and documents as set forth therein, and finds that the levy of assessments has been spread in accordance with the special benefits received from the improvements, operation, maintenance and services to be performed, as set forth in said the Report; and

WHEREAS, the City Council and its legal counsel have reviewed Proposition 218 and found that these assessments comply with applicable provisions of Article XIII D of the California State Constitution; and

WHEREAS, upon reasonable written notice by Sacramento County of any claim or challenge, the City of Rancho Cordova agrees to defend with counsel of its choice, indemnify and hold harmless Sacramento County, its Board of Supervisors, officers, officials, agents and employees (collectively "the County"), against the payment of any liabilities, losses, costs and expenses, including attorney fees and court costs, not due to the County's own active negligence or willful misconduct, which the County may incur in the exercise and performance of its powers and duties in placing these assessments onto the County roll and tax bills for the City of Rancho Cordova; and

WHEREAS, the City Council desires to levy and collect assessments against parcels of land within the District for the Fiscal Year commencing July 1, 2020 and ending June 30, 2021, to pay the costs and expenses of operating, maintaining and servicing the improvements and appurtenant facilities located within the District; and

WHEREAS, it is the City's intention to conduct a public hearing concerning the levy of assessments for the District; and

WHEREAS, the City Clerk has given notice that a Public Hearing on these matters is to be held by the City Council on Monday, June 1, 2020 at 5:30 p.m., or as soon thereafter as feasible, at City Hall, 2729 Prospect Park Drive, Rancho Cordova, California by the publishing of such notice once in a local newspaper for two consecutive weeks not less than ten (10) days before the date of the hearing, and by posting a copy of such notice on the official bulletin board customarily used by the City Clerk for the posting of notices.

NOW, THEREFORE, BE IT HEREBY RESOLVED THE CITY COUNCIL OF THE CITY OF RANCHO CORDOVA AS FOLLOWS:

1. Following notice duly given, the City Council has held a full and fair public hearing regarding the District, the levy and collection of assessments, the Engineer's Report prepared in connection therewith, and considered any oral and written statements, protests and communications made or filed by interested persons regarding these matters.

2. The City Council finds the proposed assessments for Fiscal Year 2020-2021 are consistent with the assessment methodology and rates approved through the balloting proceedings.

3. That the Engineer's Report is hereby approved (as amended) and is ordered to be filed in the office of the City Clerk as a permanent record and to remain open to public inspection, the City Council hereby finds and determines that:

- a) The land and eligible parcels within the boundaries of the District will receive a particular and distinct benefit over and above general benefits conferred on real property located in the District or to the public at large from the operation, maintenance and servicing of the improvements and appurtenant facilities identified in the Engineer's Report (hereinafter referred to as "Special Benefit"); and
- b) The District includes the lands and parcels receiving such Special Benefit; and
- c) The net amount to be assessed upon the lands within the District is in accordance and apportioned by a formula and method which fairly distributes the net amount among eligible parcels in proportion to the special benefit to be received by each parcel from the improvements and services for the fiscal year commencing July 1, 2020 and ending June 30, 2021.

4. The Engineer's Report and assessment as presented to the City Council and on file in the office of the City Clerk comply with the applicable provisions of the California State Constitution Article XIID and are hereby confirmed as filed.

5. The maintenance, operation and servicing of the improvements shall be performed pursuant to the provisions of the *Benefit Assessment Act of 1982, Title 5, Division 2, Part 1, Chapter 6.4 of the Government Code of the State of California Commencing with section 54703* (hereafter referred to as the "Act"). The City Council hereby orders the proposed improvements to be made, which improvements are briefly described as the ongoing maintenance, operation of street improvements and appurtenant facilities, street lighting and appurtenance facilities related thereto located within the District boundaries, the City of

ITEM 10.5.

ATTACHMENT 2

Rancho Cordova, and the jurisdiction of the City Council. A more detailed description of the improvements is contained within the Engineer's Report.

6. The County Auditor of Sacramento County shall enter on the County Assessment Roll opposite each eligible parcel of land the amount of levy, and such levies shall be collected at the same time and in the same manner as the County taxes are collected, pursuant to the provisions provided in the Act. After collection by the County, the net amount of the levy shall be paid to the Treasurer of the City of Rancho Cordova.

7. The adoption of this Resolution constitutes the District levy for the fiscal year commencing July 1, 2020 and ending June 30, 2021.

8. The City Treasurer shall deposit all money representing assessments collected by the County for the District to the credit of a fund for the District and such money shall be expended only for the maintenance, operation and servicing of the improvements as described above in recital 5.

9. Harris & Associates is hereby designated to file the levy with the County Auditor/Controller on behalf of the City. The City Clerk is directed to deliver a certified copy of this adopted Resolution to Harris & Associates within two weeks of adoption via either e-mail to Dennis.Klingelhofer@WeAreHarris.com or US Mail to: Harris & Associates, 22 Executive Park, Suite 200, Irvine, CA 92614 Attn: Dennis Klingelhofer.

10. That the above recitals are all true and correct. The City Clerk shall certify to the passage and adoption of this Resolution, and the minutes of this meeting shall so reflect the presentation of, any modification to and final confirmation of the Report.

PASSED AND ADOPTED by the City Council of the City of Rancho Cordova this 1st day of June, 2020 by the following vote:

AYES:

NOES:

ABSENT:

ABSTAIN:

David M. Sander, Mayor

ATTEST:

Stacy Leitner, CMC
City Clerk



CITY OF RANCHO CORDOVA

ENGINEER'S REPORT

ROAD MAINTENANCE ASSESSMENT DISTRICT

FISCAL YEAR 2020-21

SACRAMENTO COUNTY, CALIFORNIA

Public Hearing date

June 1, 2020

PREPARED BY



Harris & Associates

TABLE OF CONTENTS

Statement of Assessment Engineer i

Part I - Overview 1

Part II - Plans and Specifications 2

Part III - Cost Estimate 4

Part IV - Method of Apportionment 9

Part V – Cost of Living Adjustments 23

Appendix A – Boundary Maps 25

Appendix B- Assessment Roll..... 32

ENGINEER'S CERTIFICATION

Statement of Assessment Engineer

AGENCY: THE CITY OF RANCHO CORDOVA

PROJECT: ROAD MAINTENANCE ASSESSMENT DISTRICT

TO: THE CITY COUNCIL OF THE
CITY OF RANCHO CORDOVA
STATE OF CALIFORNIA

ENGINEER'S REPORT FOR FISCAL YEAR 2020-21

The preparation of this Annual Engineer's Report ("Report") is in conformance with the obligation of the City Council for the Road Maintenance Assessment District of the City of Rancho Cordova to provide road maintenance services upon each lot or parcel of land in the district in proportion to the estimated benefit to be received by each such lot or parcel of land for Fiscal Year 2020-21.

Pursuant to the provisions of the Benefit Assessment Act of 1982 ("Act"), Article 4, Chapter 6.4 of the State of California Government Code, and in accordance with the City of Rancho Cordova's Resolution being adopted by the City Council for:

ROAD MAINTENANCE ASSESSMENT DISTRICT

(Hereinafter referred to as the "District"),

I, K. Dennis Klingelhofer, authorized representative of the District, the duly appointed Assessment Engineer submit the following Report which consists of the following five (5) parts and Appendices:

PART I

Overview: Provides the background and reason for the District.

PART II

Plans and Specifications: Plans and specifications for the existing and ultimate improvements are as set forth on the lists thereof, attached hereto, and are on file in the Office of the City Engineer and are incorporated herein by reference.

PART III

Cost Estimate: The estimated cost to be funded by the District for the operation, servicing and maintenance of the improvements for fiscal year 2020-21, including incidental costs and expenses in connection therewith.

PART IV

Method of Apportionment: The method of apportionment of assessments indicates the proposed assessment of the net amount of the costs and expenses of the maintenance and/or servicing of the existing and ultimate improvements to be assessed upon the lots and parcels of land within the Assessment District in proportion to the estimated special benefits to be received by such lots and parcels.

PART V

Cost of Living Adjustments: Each year, the Road Maintenance Assessment District increases cost estimations based on the annual change in the Construction Cost Index (CCI) as presented by Engineering News Record (ENR) Magazine. Part IV shows the adjusted Maximum Assessment Rates.

Appendices

Appendix A – Boundary Maps
Appendix B – Assessment Roll

In conclusion, it is my opinion that the costs and expenses of the District have been assessed to the lots and parcels within the boundaries of the District in proportion to the estimated benefits to be received by each lot or parcel from the services provided.

**Harris & Associates**

K. Dennis Klingelhofer, P.E., Assessment Engineer
R.C.E. No. 50255
Engineer of Work
County of Sacramento
State of California

PART I – OVERVIEW

The Benefit Assessment Act of 1982 (hereinafter referred to as the "1982 Act") permits the establishment of assessment districts by cities for the purpose of levying assessments to provide certain public improvements that provide a special benefit to parcels. This includes the maintenance and operation of streets and street lighting services.

Annual assessments through the District will fund the operation, servicing and maintenance of the District's streets and street lighting improvements, as described herein, for fiscal year 2020-21, including incidental costs and expenses in connection therewith.

This Engineer's Report provides the formula to be used to apportion the costs of providing these services and the methodology used to levy the assessments to the parcels within the District to fund the costs.

Formation Overview

The City Council, pursuant to the 1982 Act, and in accordance with Article XIID of the California Constitution ("Article XIID"); and the Proposition 218 Omnibus Implementation Act, commencing with Section 53750 of the California Government Code (the "Implementation Act"), did on May 31, 2006, adopt Resolution 64-2006 initiating proceedings for the formation of the District.

On June 19, 2006, pursuant to the 1982 Act and Article XIID, the City Council conducted a noticed public hearing to consider public testimonies, comments and written protests regarding the formation of the District and the levy of assessments. At the public hearing, property owner protest ballots received were tabulated and a majority protest did not exist for the proposed maximum assessments and the annual inflationary adjustment factor presented and described herein. The City Council adopted Resolution 93-2006, which approved the Engineer's Report, ordered the formation of the District, and approved the levy and collection of assessments.

PART II – PLANS AND SPECIFICATIONS

DESCRIPTION OF DISTRICT BOUNDARIES

The District consists of three noncontiguous zones: Zone 1, Zone 4, and Zone 5. Reference is made to the boundary maps shown in Part E of the Engineer's Report.

Zone 1

The location of Zone 1 and the "Capital Village" development is generally described as:

- Disk Drive and Data Drive as the northern boundary;
- Six hundred feet south on International Drive as the southern boundary;
- Zinfandel Drive as the westerly boundary; and
- Prospect Drive as the easterly boundary

Zone 4

The location of Zone 4 and the "Sundance" development, which consist of approximately 11.44 gross acres, is generally located in the southwest corner of Douglas Road and Sunrise Boulevard.

Zone 5

The location of Zone 5 and the "Anthology at Anatolia" development is generally described as:

- Douglas Road as the northern boundary
- Herodian Drive as the southern boundary
- The extension of Anatolia Drive as the approximate westerly boundary

The property owners of the proposed Zones 2 and 3 of the District withdrew their properties prior to the formation of the District.

DESCRIPTION OF DISTRICT FACILITIES

The District facilities, which have been constructed within each zone, and those which may be subsequently constructed to be serviced and maintained by the District are generally described below.

Street and Appurtenant Facilities

Improvements include but are not limited to: sidewalks, curb and gutter, curb ramps, pavement, marking and striping, street furniture, traffic signs, hardscape, street monumentation, traffic signals, traffic signal interconnect and appurtenant facilities as required in public rights-of-way and dedicated easements within the boundaries of said District.

Maintenance means the furnishing of services and materials for the ordinary and usual operation, maintenance and servicing of the street improvements or appurtenant facilities including the replacement thereof, together with cleaning, sandblasting, and painting of the improvements to remove or cover graffiti.

Operating and servicing includes the furnishing of electric energy for the operation of traffic signals and controllers, together with the administration of all aspects of the maintenance within the District.

Lighting and Appurtenant Facilities

Improvements include but are not limited to: poles and fixtures, bulbs, conductors, equipment including guys, anchors, posts and pedestals, metering devices, controllers and appurtenant facilities as required to provide lighting in public rights-of-way and dedicated easements within the boundaries of said District.

The public lighting system shall be maintained to provide adequate illumination. Electricity for streetlights shall be furnished and it shall be adequate for the intended purpose. Rates for power shall be those authorized by the California Public Utilities Commission.

Maintenance means the furnishing of services and materials for the ordinary and usual operation, maintenance and servicing of the public lighting improvements or appurtenant facilities including replacement thereof, together with the cleaning, sandblasting, and painting of light poles and other improvements to remove or cover graffiti.

Operating and servicing means the furnishing of electric energy for the public lighting improvements or appurtenant facilities, the operation of controllers and the administration of all aspects of the maintenance and the District.

The plans and specifications for the improvements, showing the general nature, location and the extent of the improvements, are on file in the office of the City Engineer and are by reference herein made a part of this report.

PART III – COST ESTIMATE

The City's budget for the operation, maintenance and servicing of streets and street lighting details the estimated costs for fiscal year 2020-21 as available at the time of preparation of this report, and includes reserves, engineering fees, legal fees, printing, mailing, postage, publishing, and all other related costs identified with the district proceedings.

Funds raised by the assessment shall be used only for the purpose as stated herein. A contribution to the District by the City may be made to reduce assessments or maintenance may be deferred to reduce the overall annual cost, which in turn would reduce the assessment, as the City Council deems appropriate annually.

The budget has been developed using the unit costs shown below for fiscal year 2020-21. Any balance or deficit remaining on July 1 must be carried over to the next fiscal year.

Unit Costs for Maintenance

Street Maintenance	Base Year Unit Costs	Current Year Unit Costs
Streets (Local / Arterial)		
Slurry Seal - per square foot	\$ 0.60	\$ 0.45
Overlay - per square foot	\$ 3.00	\$ 2.25
Alley/Aisle		
Slab Replacement - per square foot	\$ 9.00	\$ 15.00
Other Improvements		
Curb & Gutter Replacement - per linear foot	\$ 10.00	\$ 70.00
Sidewalk Replacement - per square foot	\$ 21.00	\$ 18.00
Annual Traffic Signal Maint - each	\$ 4,500.00	\$ 5,600.00

Unit Costs for Street Lighting

Street Light Maintenance	Base Year Unit Costs	Current Year Unit Costs
Single Fixture Annual Maint - each	\$ 150.00	\$ 75.00
Double Fixture Annual Maint - each	\$ 225.00	\$ 112.50
Single Fixture Capital Replacement - each	\$ 2,500.00	\$ 3,375.00
Double Fixture Capital Replacement - each	\$ 3,000.00	\$ 4,050.00

The following assumptions were used in developing the estimated costs:

The pavement unit cost above also includes the cost of re-marking and re-striping the roadway after pavement maintenance is complete.

Current year unit costs are based on recent bids received. Some of the original unit costs were for new construction only and the current year unit costs reflect the full replacement effort.

ZONE 1 – CAPITAL VILLAGE

Street Maintenance Fiscal Year 2020-21 Estimated Cost

Description	Quantity (SF)	Amount
<u>Annual Street Maintenance Costs</u>		
Aisles and Alleys	264,047	\$101,292
Collector and Residential Streets	558,272	165,967
Disk Drive / Data Drive	107,931	31,143
Prospect Park Drive	69,576	19,894
Zinfandel Drive	102,989	28,409
International Drive	221,924	62,436
Sub-Total	1,324,739	\$409,140
Traffic Signal Maintenance (5 Signals)		28,000
Measure A & Gas Tax Contribution for General Benefit		(84,941)
Sub-Total		\$352,200
Capital Reserve		\$111,092
Administration Expenses		30,444
Projected (Surplus) / Deficit July 1		(106,104)
Interest Earnings		(56,557)
Capital Expenditures		-
Annual Update of Pavement Management System		1,000
Total Assessment		\$332,075
Maximum Allowable Assessment		\$560,886

ZONE 1 – CAPITAL VILLAGE

Street Light Maintenance
Fiscal Year 2020-21 Estimated Cost

Lighting Benefit Area 1

Description	Quantity	Amount
<u>Annual Maintenance</u>		
Single Fixture Street Lights	192	\$14,400
Double Fixture Street Lights	104	11,700
Sub-Total		\$26,100
<u>Annual Capital Replacement (75 years)</u>		
Single Fixture Street Lights	192	\$8,640
Double Fixture Street Lights	104	5,616
Sub-Total		\$14,256
City Contribution for General Benefit		(4,745)
Sub-Total		\$35,611
Capital Reserve		17,731
Administration Expenses		2,745
Projected (Surplus) / Deficit July 1		(17,427)
Capital Expenditures		-
Total Lighting Area 1 Assessment		\$38,660
Maximum Allowable Assessment		\$91,537

Lighting Benefit Area 2

Description	Quantity	Amount
<u>Annual Maintenance</u>		
Double Fixture Street Lights	12	\$1,350
Double Fixture Street Lights	16	1,800
Sub-Total		\$3,150
<u>Annual Capital Replacement (75 years)</u>		
Double Fixture Street Lights	12	\$648
Double Fixture Street Lights	16	864
Sub-Total		\$1,512
City Contribution for General Benefit		(1,332)
Sub-Total		\$3,330
Capital Reserve		1,972
Administration Expenses		367
Projected (Surplus) / Deficit July 1		(1,938)
Capital Expenditures		-
Total Lighting Area 2 Assessment		\$3,730
Maximum Allowable Assessment		\$10,601

For a description of Benefit Areas see Part IV of this report.

ZONE 4 – SUNDANCE

Street Maintenance
Fiscal Year 2020-21 Estimated Cost

Description	Amount
Annual Street Maintenance - Sunrise Blvd	\$6,538
Traffic Signal Maintenance (0.25 Signals)	417
Measure A & Gas Tax Contribution for General Benefit*	(7,315)
Sub-Total	(\$359)
Capital Reserve	\$1,156
Administration Expenses	1,277
Projected (Surplus) / Deficit July 1	(1,137)
Capital Expenditures	-
Annual Update of Pavement Management System	250
Total Assessment	\$1,187
Maximum Allowable Assessment	\$2,588

Street Light Maintenance
Fiscal Year 2020-21 Estimated Cost

Description	Quantity	Amount
Annual Maintenance - Single Fixture Street Lights	3.11	\$234
Annual Capital Replacement - Single Fixture Street Lights	3.11	140
City Contribution for General Benefit		(292)
Sub-Total		\$82
Capital Reserve		\$106
Administration Expenses		99
Projected (Surplus) / Deficit July 1		(104)
Capital Expenditures		-
Total Street Light Assessment		\$182
Maximum Allowable Assessment		\$201

ZONE 5 – ANTHOLOGY AT ANATOLIA

Street Maintenance
Fiscal Year 2020-21 Estimated Cost

Description	Amount
<u>Annual Street Maintenance Costs</u>	
Arterial Streets - Herodian Drive	\$4,704
Local Streets	28,112
Sub-Total	\$32,816
Traffic Signal Maintenance (0.5 Signals)	2,800
Measure A & Gas Tax Contribution for General Benefit	(3,752)
Sub-Total	\$31,864
Capital Reserve	\$10,917
Administration Expenses	2,744
Projected (Surplus) / Deficit July 1	(10,729)
Capital Expenditures	-
Annual Update of Pavement Management System	200
Total Assessment	\$34,996
Maximum Allowable Assessment	\$68,231

Street Light Maintenance
Fiscal Year 2020-21 Estimated Cost

Description	Quantity	Amount
Annual Maintenance - Single Fixture Street Lights	16.42	\$1,231
Annual Capital Replacement - Single Fixture Street Lights	16.42	\$739
City Contribution for General Benefit		(240)
Sub-Total		\$1,730
Capital Reserve		\$984
Administration Expenses		520
Projected (Surplus) / Deficit July 1		(967)
Capital Expenditures		-
Total Street Light Assessment		\$2,267
Maximum Allowable Assessment		\$5,662

PART IV - METHOD OF APPORTIONMENT

INTRODUCTION

The Benefit Assessment Act of 1982 (hereinafter referred to as the "1982 Act") permits the establishment of assessment districts by cities for the purpose of providing certain public improvements which include the maintenance and operation costs of streets and street lighting services.

"Streets" as defined herein is based on the definitions provided by the Office of the Controller for the State of California in the Guidelines Relating to Gas Tax Expenditures published by the Division of Local Government Fiscal Affairs. The state's gas tax program is administered in city agencies, but audited by the Office of the State Controller. The proceeds of the gas tax are statutorily limited to expenditures for streets and roads. Because the funds are restricted to street and road costs, the State Controller has developed "Street Purpose Definitions and Guidelines" based on the Manual of Uniform Highway Accounting and Financial Management Procedures developed by the American Association of State Highway Officials. "Streets", as it relates to this District, is defined as the operation or maintenance of facilities within the right-of-way used for street or road purposes.

The 1982 Act requires that maintenance assessments be levied according to benefit. Section 54711 provides that the "amount of the assessment imposed on any parcel of property shall be related to the benefit to the parcel which will be derived from the provision of the service". Additionally, Section 54715(c) of the 1982 Act permits the designation of zones of benefit within any individual assessment district "on a parcel, class of improvement to property, or use of property basis, or a combination thereof". Thus, the 1982 Act requires the levy of a true "assessment" rather than a "special tax."

In addition, Proposition 218, which added Article XIID to the California Constitution, requires that a parcel's assessment may not exceed the reasonable cost for the proportional special benefit conferred on that parcel. Article XIID provides that only special benefits are assessable and the City must separate the general benefits from the special benefits. It also requires that publicly owned properties which benefit from the improvements be assessed.

This report establishes the formula to be used to distribute the costs of providing the services described in this report to the benefiting parcels within the City.

BENEFIT ANALYSIS

Proper maintenance and operation of the street improvements and street lights, together with other public improvements, provide special benefit to adjacent properties by providing access, security, safety, and community character and vitality.

A. Street Maintenance

1. **Special Benefit** - The operation, maintenance and servicing of improvements within the street right-of-way along local streets in close proximity to certain lots or parcels provides a special benefit to such lots or parcels by providing: 1) improved ingress and egress from such lots, 2) improved aesthetics, 3) improved local access for emergency vehicles, and 4) improved drainage. All parcels within the District receive special benefit from the street maintenance and improvements.
2. **General Benefit** - The City recognizes that a portion of the maintenance, operation and servicing of those Street Improvements that are a part of the City's arterial roadways provide a general benefit to the public at large.

The arterial section of the street is seen as the two center lanes and the median of a 4-lane roadway, the portion used predominantly for through traffic. This amounts to approximately 50% of the right-of-way to be maintained. Therefore, 50% of the street maintenance for arterial roadways is considered to be of general benefit.

3. **Special Benefit Area** - All parcels within the District receive a special benefit from the proposed street maintenance improvements.

B. Street Lighting

1. **Special Benefit** - The operation, maintenance and servicing of lighting along local streets in close proximity to certain lots or parcels provides a special benefit to such lots or parcels by providing illumination resulting in: 1) improved security of such lots or parcels, 2) improved ingress and egress from such lots or parcels by illuminating access after sunset, and 3) improved nighttime visibility for the local access of emergency vehicles. All parcels within the District receive special benefit from the street maintenance and improvements.
2. **General Benefit** - The City recognizes that a portion of the maintenance, operation and servicing of those Street Lighting Improvements that are a part of the City's arterial lighting improvements provide a general benefit to the public at large, which equates to the higher level of lighting required on arterial roads.

The general benefits associated with arterial lighting are attributable to the higher level of lighting required for an arterial roadway. That higher level of lighting provides a measure of safety for the additional width of the street. There are also general benefits associated with higher wattage lights at intersections for safety lighting.

The arterial section of the street is seen as the two center lanes and the median of a 4-lane roadway, the portion used predominantly for through traffic. This amounts to approximately 50% of the right-of-way to be lit by the street lighting system. Therefore, 50% of the street lighting maintenance for arterial roadways is considered to be of general benefit.

3. Special Benefit Area

a. Zone 1 – Capital Village

Lighting Area 1 encompasses all parcels in the residential area of the development as well as the commercial property on the south side of International Drive and will be assessed for street lighting maintenance costs associated with the residential area.

Lighting Area 2 encompasses the commercial property on the north side of International Drive and will be assessed for the street lighting maintenance for those streetlights directly adjacent to the property.

b. Zones 4 and 5

There are no special benefit areas designated within Zone 4 and 5.

C. Special Benefit Methodology

To establish the benefit to the individual parcels within the District, a Benefit Unit system is proposed. Each parcel of land is assigned Benefit Units in proportion to the estimated benefit the parcel receives relative to the other parcels within the District from the improvements. Benefit Units are established by considering both a dwelling unit equivalency of a property and the benefits provided, as discussed above.

Basic Formula:

$$(\text{Equivalent Dwelling Units}) \times (\text{Benefit Factor}) = \text{Benefit Units}$$

In order to allocate benefit fairly between the parcels, an Equivalent Dwelling Unit (EDU) methodology is proposed which equates different types of land uses, thereby allowing a uniform method of assessment.

The number of EDU's to be assigned to each parcel shall be calculated as follows:

The single-family parcel has been selected as the basic unit for calculation of the assessments and is defined as 1.00 Equivalent Dwelling Unit (EDU). Parcels with other land uses receive varying levels of benefit based on parcel usage and size. Equivalency factors have been developed to indicate the amount of benefit received relative to the single-family parcel. All land uses are converted to EDU's in the manner described below.

Benefit Factors are assigned to properties when the special benefit received differs between similar land use types.

1. Zone 1 – Capital Village EDU Methodology

Single Family Residential (SFR) - The high-density SFR (SFR-H) parcel been selected as the basic unit for calculation of the benefit assessments. This basic unit is set equal to one Equivalent Dwelling Unit (EDU). High-density SFR parcels have been chosen as this basic unit and are those parcels zoned as single family residential and are shown on the map on page 26 of this Report. These units parcels are assessed 1.0 EDU.

Medium-density SFR (**SFR-M**) parcels are those parcels zoned as single family residential and are shown on page 26 this Report. The average size of these buildings is 25% larger than the Townhome high-density buildings, therefore these medium-density SFR parcels are assessed 1.25 EDU's.

Low-density SFR (**SFR-L**) parcels are those parcels zoned as single family residential and are shown on page 26 of this Report. The average size of these buildings is 40% larger than the Townhome high-density buildings, therefore these low-density SFR parcels are assessed 1.40 EDU's.

Commercial (COM) - Parcels that are designated for non-residential uses, including churches, offices, and industrial uses, are assigned EDUs based on the average single family residential lot area (2,472 sq ft) within the development, which equates to 17.6 EDUs per acre.

Vacant/Parks (VAC/PARK) - Parcels that are designated for parks or parcels that are developable but do not have a finalized development map are assessed based upon the acreage of the parcel. These properties receive special benefits based on their land, as this is the basis of their value. Based upon the opinions of professional appraisers, the land value portion of a property typically ranges from 20 to 30 percent of the property's total value. Additionally, the utilization of vacant property is significantly less than improved property and vacant property has a traffic generation rate of 0. In converting vacant properties to EDU's, the factor used is the District's average single family residential lot area (2,472 sq ft) and the number of lots that could be subdivided into an acre of land. All properties that are designated as Vacant or Park are therefore assigned 4.5 EDU's per acre or any portion thereof.

Exempt (EXE) - Excepted from the assessment would be the areas of public streets, public avenues, public lanes, public roads, public drives, public courts, public alleys, public easements and rights-of-ways, public greenbelts, parkways and that portion of public property that is not developed and used for business purposes similar to private commercial, industrial and institutional activities. Also excepted from assessment would be utility rights-of-way, common areas (such as in condominium complexes), landlocked parcels and small parcels vacated by the City as these parcels have little or no value and therefore do not benefit from the improvements. Also exempt from assessment are public detention/drainage basins, water and sewer pump stations, and electric utility transfer stations.

2. Zone 1 – Capital Village Benefit Factors

Street Benefit Factor (SBF)

- **Local Streets** - All parcels are considered to have a local street benefit. Parcels along arterial roadways are considered to receive local street benefits the same as on local streets, as the costs of the arterial section maintenance have been reduced by the general benefit contribution. All parcels in this category will be assigned a benefit factor of 1.0.
- **Alleys/Aisles** - All parcels that have access via an alley or aisle receive an additional benefit for the maintenance of these alleys and aisles. The maintenance costs for alleys/aisles make up approximately 25% of the total street maintenance costs within the Street Area. Therefore, parcels in this category will be assigned a benefit factor of 1.345. See the following table for the calculation of this factor.

ZONE 1 - CAPITAL VILLAGE**Street Area - SBF for Alley/Aisle Benefit****(based on original Engineer's Report dated June 19, 2006)**

Alley/Aisle Maintenance Cost	\$53,399		
All Local Street Maintenance	<u>\$323,821</u>		
	\$377,220		
Alley/Aisle EDUs	737.400		
All Local Street EDUs	<u>807.168</u>		
	1544.568		
Alley/Aisle Cost per EDU	\$53,399 / 737.4	=	\$72.42
Local Street Costs to all EDUs	\$323,821 / 1,544.6	=	<u>\$209.65</u>
			\$282.07
Alley/Aisle Cost Factor	\$282.07 / \$209.65	=	1.345
SBF - Alley/Aisle = 1.345			

Street Benefit Assessment Formula:

EDU x SBF = Street Benefit Units (SBU)

Lighting Benefit Factor (LBF)

- **Local Lighting** - A parcel is considered to have a local lighting benefit if there is lighting at standard intervals along the street adjacent to it. Parcels along arterial roadways with standard lighting are considered to receive local lighting benefits the same as on local streets, as the costs of the higher wattages of lights have been reduced by the general benefit contribution. All parcels in this category will be assigned a benefit factor of 1.00.
- **Alley/Aisle Lighting** - Parcels that have standard street lighting on alleys or aisles that also have Local Lighting receive an additional benefit for the lighting in these alleys and aisles. The maintenance costs for alley/aisle lighting make up more than 50% of the total lighting costs within Lighting Area 1. (There are no alleys or aisles in Lighting Area 2, therefore those costs are not included in these calculations.) Therefore, parcels in this category will be assigned a benefit factor of 1.587. See the table below for the calculation of this factor.

ZONE 1 - CAPITAL VILLAGE**Lighting Area 1 - LBF for Alley/Aisle Benefit ⁽¹⁾****(based on original Engineer's Report dated June 19, 2006)**

Alley/Aisle Maintenance Cost	\$18,333		
All Other Lights	\$43,235		
	<u>\$61,569</u>		
Alley/Aisle EDUs	733.7		
All other EDUs	281.5		
	<u>1,015.2</u>		
Alley/Aisle Cost per EDU	\$18,333 / 733.65	=	\$24.99
Other Costs to all EDUs	\$43,235 / 1015.16	=	<u>\$42.59</u>
			\$67.58
Alley/Aisle Cost Factor	\$67.58 / \$42.59	=	1.587

$$\text{LBF - Alley/Aisle} = \boxed{1.587}$$

(1) According to page 18 of the original Engineer's Report dated June 19, 2006, there are no alleys or aisles in Lighting Area 2.

Lighting Benefit Assessment Formula:

$$\text{EDU} \times \text{LBF} = \text{Lighting Benefit Units (LBU)}$$

The following table provides a summary of the land uses, EDUs and Benefit Units for the various parcels within the Zone.

Street Benefit Summary					Light Benefit Summary				
No Alley/Aisle Benefit					No Alley/Aisle Benefit				
Land Use	Parcels	Acres	EDU	SBU	Land Use	Parcels	Acres	EDU	LBU
COM	15	32.078	564.571	564.571	COM	15	32.078	564.571	564.571
EXE	59	5.097	0.000	0.000	EXE	59	5.097	0.000	0.000
PARK	3	6.93	31.185	31.185	PARK	3	6.93	31.185	31.185
SFR-H	6	0.249	6.000	6.000	SFR-H	6	0.249	6.000	6.000
SFR-M*	163	10.16	203.750	203.750	SFR-M*	166	10.16	207.500	207.500
VAC	0	0	0.000	0.000	VAC	0	0	0.000	0.000
Sub-Totals	246	54.514	805.506	805.506	Sub-Totals	249	54.514	809.256	809.256
Alley/Aisle Benefit					Alley/Aisle Benefit				
Land Use	Parcels	Acres	EDU	SBU	Land Use	Parcels	Acres	EDU	LBU
SFR-H	216		216.000	290.520	SFR-H	216		216.000	342.792
SFR-L	151		211.400	284.333	SFR-L	151		211.400	335.522
SFR-M*	248		310.000	416.888	SFR-M*	245		306.250	486.080
Sub-Totals	615		737.400	991.741	Sub-Totals	612		733.650	1,164.394
District Totals	861	54.514	1,542.906	1,797.247	District Totals	861	54.514	1,542.906	1,973.650

* The SFR-M alley/aisle parcel count differs between the street benefit and the lighting benefit. This is due to Lots 508, 509, and 510 receiving the alley/aisle benefit for street maintenance but not the alley/aisle benefit from the lighting maintenance. These lots and their adjacent alleys have no street lighting.

3. Zone 1 – Capital Village Assessment Rate Calculation

The Fiscal year 2020-21 actual and maximum assessment rates* are calculated as follows:

	2020/21 Estimated Cost	Benefit Units		2020/21 Applied Assessment Rate	2020/21 Maximum Assessment Rate*
Street Assessment:	\$332,075 /	1,797.247 SBU	=	\$184.77 per SBU	\$312.08
Lighting Area 1 Assessment	\$38,660 /	1,444.455 LBU	=	\$26.77 per LBU	\$63.37
Lighting Area 2 Assessment	\$3,730 /	529.195 LBU	=	\$7.05 per LBU	\$20.03

* The maximum annual maintenance assessment rates will be increased each year by the annual change in the McGraw-Hill Engineering News Record Construction Cost Index (ENR CCI), as determined by the City Council. The actual assessments levied in any fiscal year will be as approved by the City Council and may not exceed the maximum assessment rate without receiving property owner approval for the increase. See Part V

of this Report for details regarding the increase to the Fiscal Year 2020-21 maximum assessment rates.

The table below provides sample calculations for various types of parcels within the Zone. Each individual parcel's assessment is the sum of the assessments based on the benefits received for street and lighting maintenance.

**Fiscal Year 2020-21 Assessment - Sample Calculations
Zone 1 – Capital Village**

Land Use	Zone Area	Acres	Benefit Factor	EDU	SBU	LBU	Street Asmt	Lighting Asmt	Total Asmt
No Alley/Aisle Benefit									
COM	2	1.5	17.60 /Acre	26.400	26.400	26.400	\$4,877.89	\$186.12	\$5,064.01
SFR-H	1		1.00 /Parcel	1.000	1.000	1.000	\$184.77	\$26.77	\$211.54
SFR-M*	1		1.25 /Parcel	1.250	1.250	1.250	\$230.96	\$33.46	\$264.42
SFR-L	1		1.40 /Parcel	1.400	1.400	1.400	\$258.68	\$37.48	\$296.16
VAC/PARK	1	1.5	4.50 /Acre	6.750	6.750	6.750	\$1,247.19	\$180.70	\$1,427.89
Land Use	Zone Area	Acres	Benefit Factor	EDU	SBU	LBU	Street Asmt	Lighting Asmt	Total Asmt
Alley/Aisle Benefit									
					EDU X 1.345	EDU X 1.587			
SFR-H	1		1.00 /Parcel	1.000	1.345	1.587	\$248.51	\$42.48	\$290.99
SFR-M*	1		1.25 /Parcel	1.250	1.681	1.984	\$310.64	\$53.10	\$363.74
SFR-L	1		1.40 /Parcel	1.400	1.883	2.222	\$347.92	\$59.48	\$407.40

* The SFR-M alley/aisle parcel count differs between the street benefit and the lighting benefit. This is due to Lots 508, 509, and 510 receiving the alley/aisle benefit for street maintenance but not the alley/aisle benefit from the lighting maintenance. These lots and their adjacent alleys have no street lighting.

4. Zone 4 – Sundance EDU Methodology

Single Family Residential (SFR) - The SFR parcel been selected as the basic unit for calculation of the benefit assessments. This basic unit is set equal to one Equivalent Dwelling Unit (EDU). These units parcels are assessed 1.0 EDU.

Commercial (COM) - Parcels that are designated for non-residential uses, including churches, offices, and industrial uses, are assigned EDUs based on the average single family residential lot area within the development, which equates to 11.70 EDUs per acre.

Vacant/Parks (VAC/PARK) - Parcels that are designated for parks or parcels that are developable but do not have a finalized development map are assessed based upon the acreage of the parcel. These properties receive special benefits based on their land, as this is the basis of their value. Based upon the opinions of professional appraisers, the land value portion of a property typically ranges from 20 to 30 percent of the property's total value. Additionally, the utilization of vacant

property is significantly less than improved property and vacant property has a traffic generation rate of 0. In converting vacant properties to EDU's, the factor used is the District's average single family residential lot area (3,725 sq ft) and the number of lots that could be subdivided into an acre of land. All properties that are designated as Vacant or Park are therefore assigned 2.925 EDU's per acre or any portion thereof.

Exempt (EXE) - Excepted from the assessment would be the areas of public streets, public avenues, public lanes, public roads, public drives, public courts, public alleys, public easements and rights-of-ways, public greenbelts, parkways and that portion of public property that is not developed and used for business purposes similar to private commercial, industrial and institutional activities. Also excepted from assessment would be utility rights-of-way, common areas (such as in condominium complexes), landlocked parcels and small parcels vacated by the City as these parcels have little or no value and therefore do not benefit from the improvements. Also exempt from assessment are public detention/drainage basins, water and sewer pump stations, and electric utility transfer stations.

5. Zone 4 – Sundance Benefit Factors

Street Benefit Factor (SBF)

- **Local Streets** - All parcels are considered to have a local street benefit. Within the Sundance development area the local streets are private and will be maintained by the owners. Parcels along arterial roadways are considered to receive local street benefits the same as on local streets, as the costs of the arterial section maintenance have been reduced by the general benefit contribution. All parcels in this category will be assigned a benefit factor (SBF) of 1.0.

Street Benefit Assessment Formula:

$$\text{EDU} \times \text{SBF} = \text{Street Benefit Units (SBU)}$$

Lighting Benefit Factor (LBF)

- **Local Lighting** - A parcel is considered to have a local lighting benefit if there is lighting at standard intervals along the street adjacent to it. Parcels along arterial roadways with standard lighting are considered to receive local lighting benefits the same as on local streets, as the costs of the higher wattages of lights have been reduced by the general benefit contribution. All parcels in this category will be assigned a benefit factor (LBF) of 1.00.

Lighting Benefit Assessment Formula:

$$\text{EDU} \times \text{LBF} = \text{Lighting Benefit Units (LBU)}$$

The following table provides a summary of the land uses, EDUs and Benefit Units for the various parcels within the Zone for Fiscal Year 2020-21.

Street Benefit Summary				Light Benefit Summary			
Land use	Parcels	EDU	SBU	Land use	Parcels	EDU	LBU
VACANT	1	34.574	34.574	VACANT	1	34.574	34.574
Totals	1	34.574	34.574	Totals	1	34.574	34.574

6. Zone 4 – Sundance Assessment Rate Calculation

The Fiscal Year 2020-21 actual and maximum assessment rates are calculated as follows:

	FY 2020/21 Estimated Cost	Benefit Units		FY 2020/21 Applied Assessment Rate	FY 2020/21 Maximum Assessment Rate ⁽¹⁾⁽²⁾
Street Assessment	\$ 1,186.99 /	34.574 SBU	=	\$ 34.33 per SBU	\$ 74.85
Lighting Assessment	\$ 182.23 /	34.574 LBU	=	\$ 5.27 per LBU	\$ 5.80

- 1) The maximum annual maintenance assessment rates will be increased each year by the annual change in the McGraw-Hill Engineering News Record Construction Cost Index (ENR CCI), as determined by the City Council. The actual assessments levied in any fiscal year will be as approved by the City Council and may not exceed the maximum assessment rate without receiving property owner approval for the increase. See Part V of this Report for details regarding the increase to the Fiscal Year 2020-21 maximum assessment rates.
- 2) The terms of a development agreement, dated May 15, 2006, between the City and the Developer limit Zone 4's (Sundance) combined annual assessment rate to \$300 per single family residential parcel or single family residential parcel equivalent, which amount shall be adjusted annually by the annual change in the McGraw-Hill Engineering News Record Construction Cost Index (ENR CCI).

The table below provides sample calculations for parcels within the Zone. Each individual parcel's assessment is the sum of the assessments based on the benefits received for street and lighting maintenance.

Fiscal Year 2020-21 Assessment - Sample Calculations Zone 4 - Sundance

Land Use	Acres	Benefit Factor	Benefit Units	Street Asmt	Lighting Asmt	Total Asmt
SFR		1.00 /Parcel	1.000	\$34.33	\$5.27	\$39.60
COM	1.5	11.70 /Acre	17.550	\$602.52	\$92.50	\$695.02
VAC/PARK	1.5	2.925 /Acre	4.388	\$150.63	\$23.12	\$173.75

7. Zone 5 – Anthology At Anatolia EDU Methodology

Single Family Residential (SFR) - The SFR parcel been selected as the basic unit for calculation of the benefit assessments. This basic unit is set equal to one Equivalent Dwelling Unit (EDU). These units parcels are assessed 1.0 EDU.

Commercial (COM) - Parcels that are designated for non-residential uses, including churches, offices, and industrial uses, are assigned EDUs based on the average single family residential lot area within the development, which equates to 9.0 EDUs per acre.

Vacant/Parks (VAC/PARK) - Parcels that are designated for parks or parcels that are developable but do not have a finalized development map are assessed based upon the acreage of the parcel. These properties receive special benefits based on their land, as this is the basis of their value. Based upon the opinions of professional appraisers, the land value portion of a property typically ranges from 20 to 30 percent of the property's total value. Additionally, the utilization of vacant property is significantly less than improved property and vacant property has a traffic generation rate of 0. In converting vacant properties to EDU's, the factor used is the District's average single family residential lot area (4,835 sq ft) and the number of lots that could be subdivided into an acre of land. All properties that are designated as Vacant or Park are therefore assigned 2.25 EDU's per acre or any portion thereof.

Exempt (EXE) - Excepted from the assessment would be the areas of public streets, public avenues, public lanes, public roads, public drives, public courts, public alleys, public easements and rights-of-ways, public greenbelts, parkways and that portion of public property that is not developed and used for business purposes similar to private commercial, industrial and institutional activities. Also excepted from assessment would be utility rights-of-way, common areas (such as in condominium complexes), landlocked parcels and small parcels vacated by the City as these parcels have little or no value and therefore do not benefit from the improvements. Also exempt from assessment are public detention/drainage basins, water and sewer pump stations, and electric utility transfer stations.

8. Zone 5 – Anthology At Anatolia EDU Methodology

Street Benefit Factor (SBF)

- **Local Streets** - All parcels are considered to have a local street benefit. Parcels along arterial roadways are considered to receive local street benefits the same as on local streets, as the costs of the arterial section maintenance have been reduced by the general benefit contribution. All parcels in this category will be assigned a benefit factor (SBF) of 1.00.

Street Benefit Assessment Formula:

$$\text{EDU} \times \text{SBF} = \text{Street Benefit Units (SBU)}$$

Lighting Benefit Factor (SBF)

- **Local Lighting** - A parcel is considered to have a local lighting benefit if there is lighting at standard intervals along the street adjacent to it. Parcels along arterial roadways with standard lighting are considered to receive local lighting benefits the same as on local streets, as the costs of the higher wattages of lights have been reduced by the general benefit contribution. All parcels in this category will be assigned a benefit factor (LBF) of 1.00.

Lighting Benefit Assessment Formula:

$$\text{EDU} \times \text{LBF} = \text{Lighting Benefit Units (LBU)}$$

The following table provides a summary of the land uses, EDUs and Benefit Units for the various parcels within the Zone.

Street Benefit Summary			
Landuse	Parcels	EDU	SBU
EXE	3	0	0
SFR	118	118	118
Totals	121	118	118

Light Benefit Summary			
Landuse	Parcels	EDU	LBU
EXE	3	0	0
SFR	118	118	118
Totals	121	118	118

9. Zone 5 – Anthology At Anatolia Assessment Rate Calculation

The Fiscal Year 2020-21 actual and maximum assessment rates* are calculated as follows:

	2020/21 Estimated Cost	Benefit Units	2020/21 Applied Assessment Rate	2020/21 Maximum Assessment Rate*
Street Assessment	\$34,996 /	118.000 SBU	= \$ 296.58 per SBU	\$578.23
Lighting Assessment	2,267 /	118.000 LBU	= \$ 19.21 per LBU	\$47.98

* The maximum annual maintenance assessment rates will be increased each year by the annual change in the McGraw-Hill Engineering News Record Construction Cost Index, as determined by the City Council. The actual assessments levied in any fiscal year will be as approved by the City Council and may not exceed the maximum assessment rate without receiving property owner approval for the increase. See Part V of this Report for details regarding the increase to the Fiscal Year 2020-21 maximum assessment rates.

The table below provides sample calculations for parcels within the Zone. Each individual parcel's assessment is the sum of the assessments based on the benefits received for street and lighting maintenance.

Fiscal Year 2020-21 Assessment - Sample Calculations Zone 5 – Anthology at Anatolia

Land Use	Acres	Benefit Factor	Benefit Units	Street Asmt	Lighting Asmt	Total Asmt
SFR		1.00 /Parcel	1.000	\$296.58	\$19.21	\$315.79
COM	1.5	9.00 /Acre	13.500	\$4,003.79	\$259.31	\$4,263.10
VAC/PARK	1.5	2.250 /Acre	3.375	\$1,000.95	\$64.83	\$1,065.78

PART V – COST OF LIVING ADJUSTMENTS

The property owner balloting that established the District's maximum assessment rates included an annual inflator formula. The purpose of establishing the inflator formula was to provide for a reasonable inflationary adjustment to the annual maximum charges without requiring periodic noticing and balloting procedures that would add additional costs to the District. The law implementing Constitution Article XIID clarifies that an increase in a maximum rate, implemented through a voter-approved inflator formula, is not considered an increase that is subject to additional property owner consideration.

Each year, the District's maximum assessment rates may be increased by the annual percentage change in the McGraw-Hill Engineering News Record Construction Cost Index (ENR CCI) as determined by the City Council. The District's estimated maintenance costs shall also be increased annually by the same percentage increase to the maximum assessment rates.

The annual increase is calculated using the percentage difference in the ENR CCI between December and December of the previous year. The base year maximum rates and estimated costs were set at the formation of the District, these maximum rates and estimated costs shall continue to be adjusted annually. The percentage increase in the ENR CCI from December 2018 to December 2019 was 1.75%.

The ENR CCI factors and percentage increases to the District's maximum assessment rates are shown below.

Fiscal Year	CCI	Increase
2006/07	7647	N/A
2007/08	7888	3.15%
2008/09	8089	2.55%
2009/10	8551	5.71%
2010/11	8641	1.053%
2011/12	8952	3.60%
2012/13	9172	2.46%
2013/14	9412	2.62%
2014/15	9668	2.72%
2015/16	9936	2.77%
2016/17	10135	2.00%
2017/18	10530	3.90%
2018/19	10870	3.23%
2019/20	11185.51	2.90%
2020/21	11381	1.75%

ENR Magazine issued a revision to the December 2015 Cost index (changing from 10135 to 10152). The change was captured in the FY 2017/18.


		FY19-20 Maximum Rate	FY20-21 Maximum Rate	Maximum Rate Variance
<u>Zone 1</u>				
Street Assessment:	per SBU	\$306.72	\$312.08	\$5.36
Lighting Area 1 Assessment	per LBU	\$62.28	\$63.37	\$1.09
Lighting Area 2 Assessment	per LBU	\$19.69	\$20.03	\$0.34
<u>Zone 4</u>				
Street Assessment:	per SBU	\$73.56	\$74.85	\$1.29
Lighting Assessment:	per LBU	\$5.70	\$5.80	\$0.10
<u>Zone 5</u>				
Street Assessment:	per SBU	\$568.30	\$578.23	\$9.93
Lighting Assessment:	per LBU	\$47.16	\$47.98	\$0.82

APPENDIX A – BOUNDARY MAPS


The boundary maps, as shown on the following pages, provide the exterior boundaries of the each Zone within the District, and are incorporated herein by reference.

The lines and dimensions of each lot or parcel within the District are those lines and dimensions shown on the maps of the Assessor of the County of Sacramento for the fiscal year to which this report applies. The Assessor's maps and records are incorporated by reference herein and made part of this report.

BOUNDARY MAP – ZONE 1 CAPITAL VILLAGE

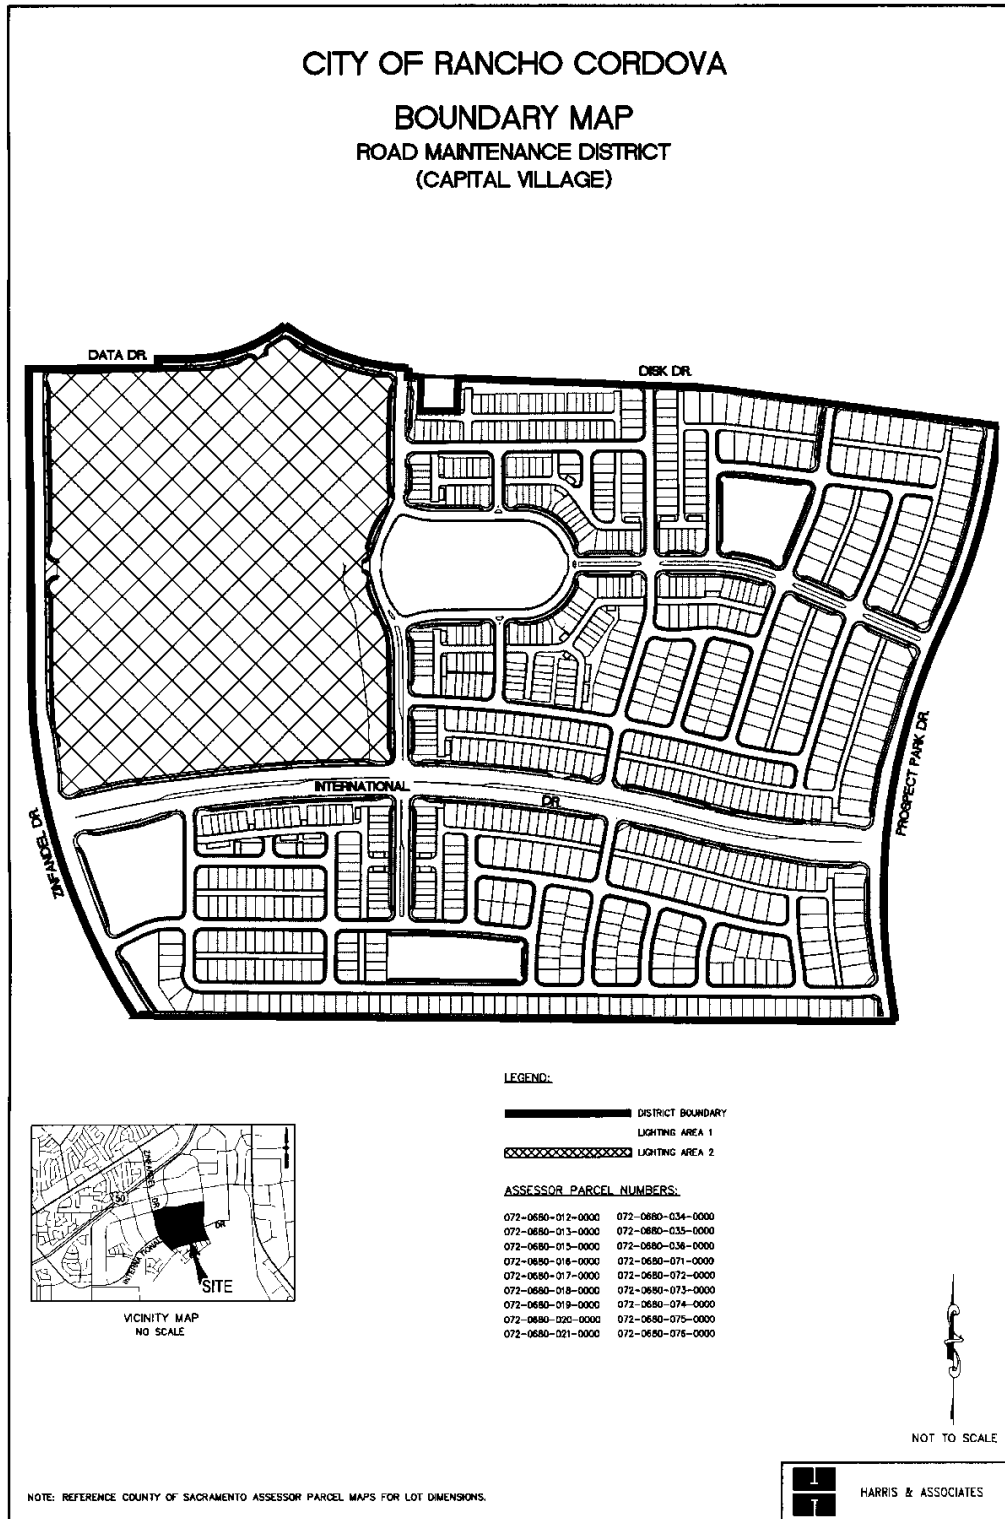




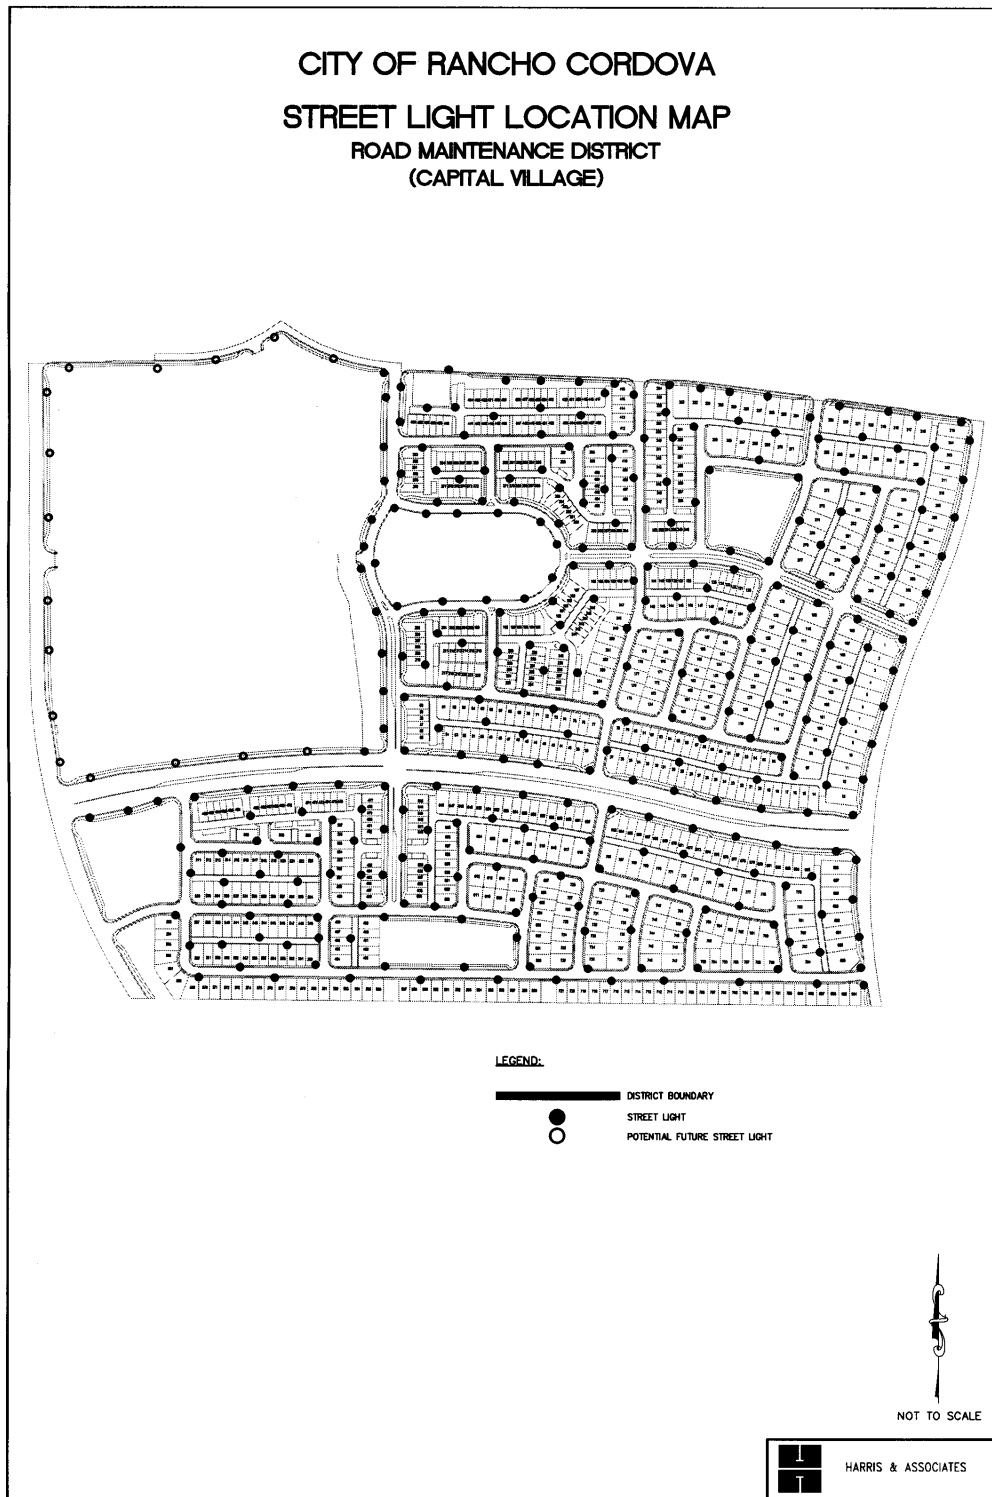




BOUNDARY MAP – ZONE 4 SUNDANCE

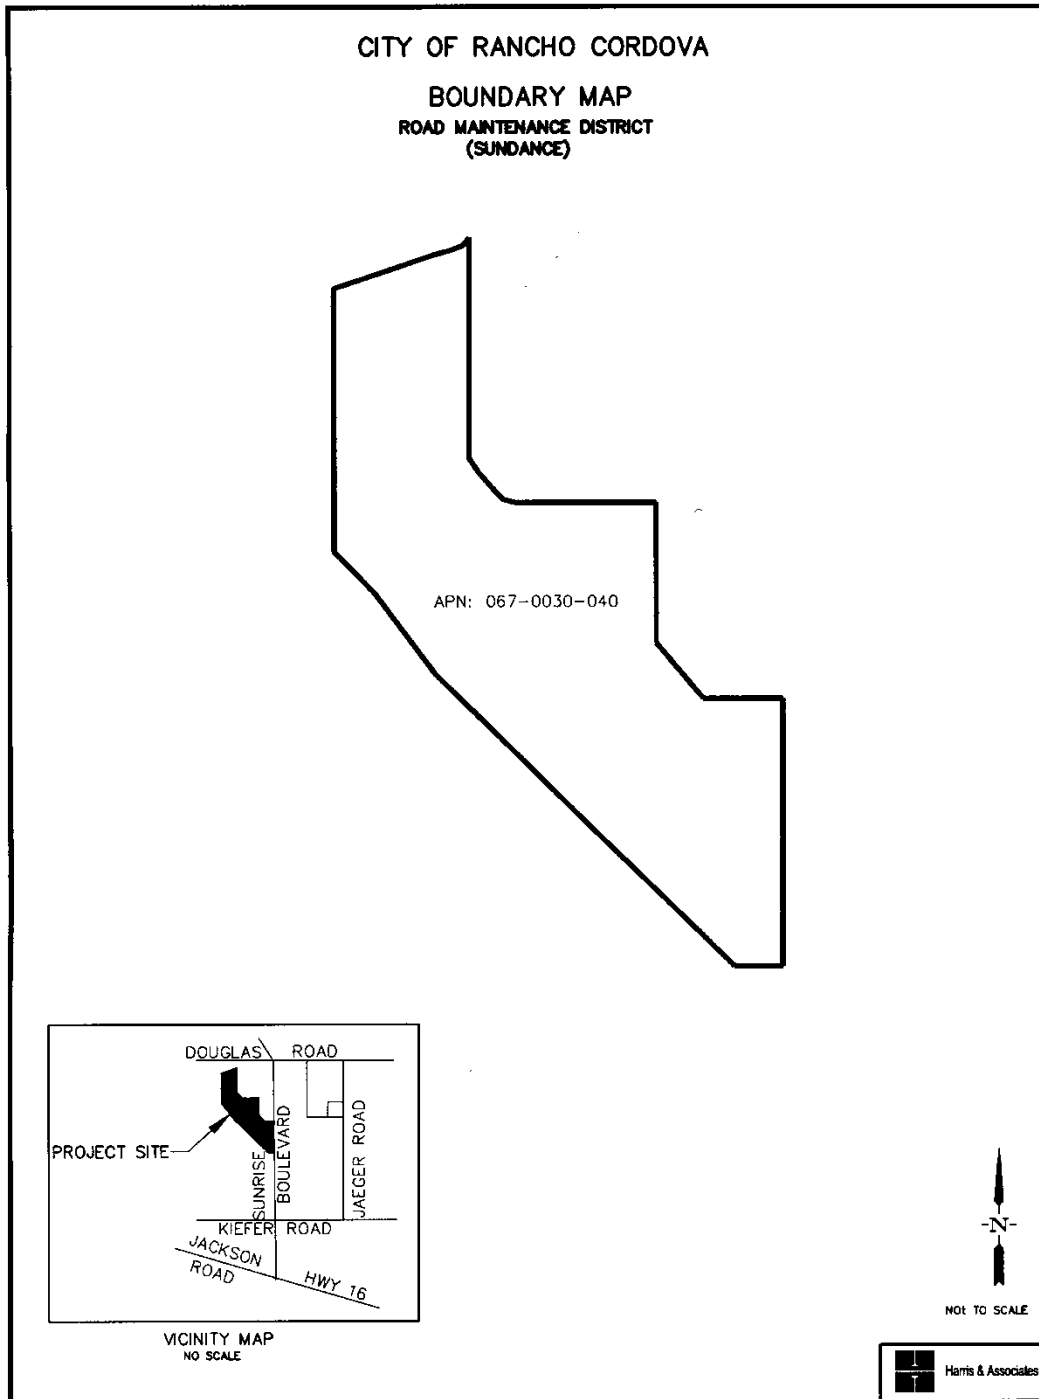

BOUNDARY MAP – ZONE 5 ANTHOLOGY AT ANATOLIA

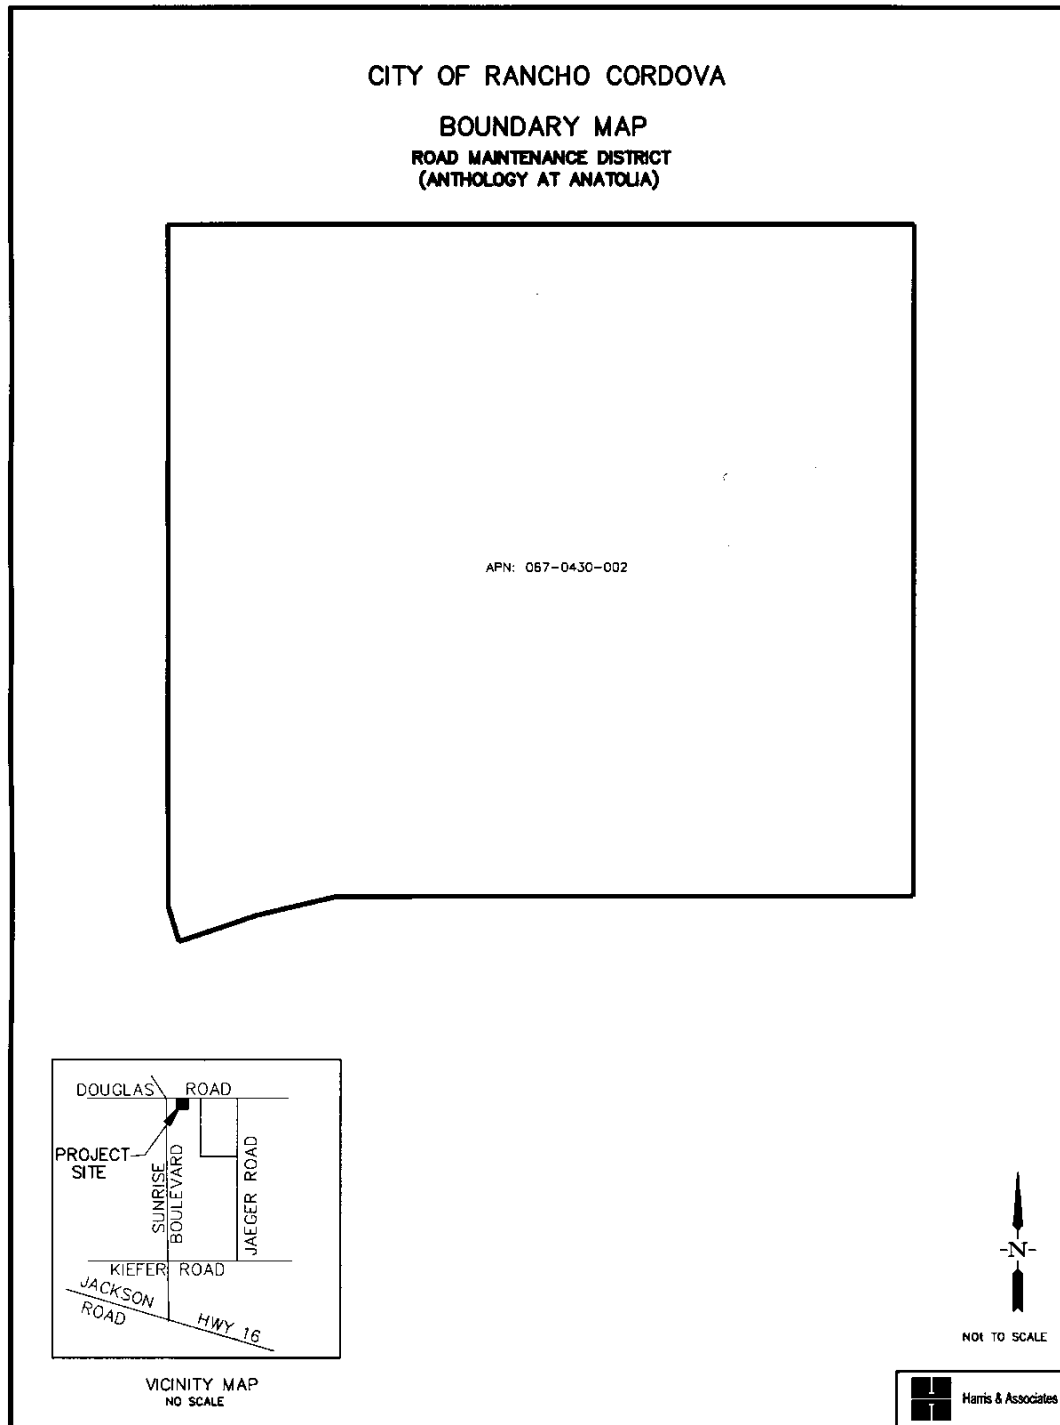

APPENDIX B – ASSESSMENT ROLL

Parcel identification for each lot or parcel within the District shall be the parcel as shown on the Sacramento County secured property tax roll for the year in which this Report is prepared and reflective of the Assessor's parcel maps.

The total proposed assessment for Fiscal year 2020-21 and the amount of the total proposed assessment apportioned to each lot or parcel within the District, as shown on the latest assessment roll at the Sacramento County Assessor's Office, are contained in the Assessment Roll on file in the Office of the City Clerk of the City of Rancho Cordova, which is incorporated herein by reference.

At the conclusion of the public hearing for the District and the proposed assessments, approval of the Report (as submitted or as modified) confirms the method of apportionment and the assessments to be levied against each eligible parcel and thereby constitutes the approval levy and collection of assessments for Fiscal year 2020-21. The listing of parcels and the amount of assessments to be levied shall be submitted to the County Auditor/Controller and included on the Fiscal year 2020-21 County tax roll for each parcel.

If any parcel submitted for collection is identified by the County Auditor/Controller to be an invalid parcel number for the current fiscal year, a corrected parcel number and/or new parcel numbers will be identified and resubmitted to the Auditor/Controller. The assessment amount to be levied and collected for the resubmitted parcel or parcels shall be based on the method of apportionment and assessment rate approved in this Report. Therefore, if a single parcel has changed to multiple parcels, the charge amount applied to each of the new parcels shall be recalculated and applied according to the approved method of apportionment and assessment rate rather than a proportionate share of the original assessment.

CITY OF RANCHO CORDOVA
PRELIMINARY ASSESSMENT ROLL
ROAD MAINTENANCE ASSESSMENT DISTRICT
FISCAL YEAR 2020-21
SACRAMENTO COUNTY, CALIFORNIA

May 19, 2020

PREPARED BY



Harris & Associates

22 Executive Park, Suite 200

Irvine, CA 92614

949-655-3900

www.weareharris.com

PRELIMINARY ASSESSMENT ROLL

APN	ZONE	AREA	LANDUSE	EDU	SBU	LBU	TOTAL MAX ASMT	ACTUAL		
								STREET ASMT	LIGHT ASMT	TOTAL ASMT
067-0030-040-0000	4		VAC	34.574	34.574	34.574	\$2,788.39	\$1,186.93	\$182.20	\$1,369.13
067-0920-001-0000	5		SFR	1.000	1.000	1.000	\$626.21	\$296.58	\$19.21	\$315.79
067-0920-002-0000	5		SFR	1.000	1.000	1.000	\$626.21	\$296.58	\$19.21	\$315.79
067-0920-003-0000	5		SFR	1.000	1.000	1.000	\$626.21	\$296.58	\$19.21	\$315.79
067-0920-004-0000	5		SFR	1.000	1.000	1.000	\$626.21	\$296.58	\$19.21	\$315.79
067-0920-005-0000	5		SFR	1.000	1.000	1.000	\$626.21	\$296.58	\$19.21	\$315.79
067-0920-006-0000	5		SFR	1.000	1.000	1.000	\$626.21	\$296.58	\$19.21	\$315.79
067-0920-007-0000	5		SFR	1.000	1.000	1.000	\$626.21	\$296.58	\$19.21	\$315.79
067-0920-008-0000	5		SFR	1.000	1.000	1.000	\$626.21	\$296.58	\$19.21	\$315.79
067-0920-009-0000	5		SFR	1.000	1.000	1.000	\$626.21	\$296.58	\$19.21	\$315.79
067-0920-010-0000	5		SFR	1.000	1.000	1.000	\$626.21	\$296.58	\$19.21	\$315.79
067-0920-011-0000	5		SFR	1.000	1.000	1.000	\$626.21	\$296.58	\$19.21	\$315.79
067-0920-012-0000	5		SFR	1.000	1.000	1.000	\$626.21	\$296.58	\$19.21	\$315.79
067-0920-013-0000	5		SFR	1.000	1.000	1.000	\$626.21	\$296.58	\$19.21	\$315.79
067-0920-014-0000	5		SFR	1.000	1.000	1.000	\$626.21	\$296.58	\$19.21	\$315.79
067-0920-015-0000	5		SFR	1.000	1.000	1.000	\$626.21	\$296.58	\$19.21	\$315.79
067-0920-016-0000	5		SFR	1.000	1.000	1.000	\$626.21	\$296.58	\$19.21	\$315.79
067-0920-017-0000	5		SFR	1.000	1.000	1.000	\$626.21	\$296.58	\$19.21	\$315.79
067-0920-018-0000	5		SFR	1.000	1.000	1.000	\$626.21	\$296.58	\$19.21	\$315.79
067-0920-019-0000	5		SFR	1.000	1.000	1.000	\$626.21	\$296.58	\$19.21	\$315.79
067-0920-020-0000	5		SFR	1.000	1.000	1.000	\$626.21	\$296.58	\$19.21	\$315.79
067-0920-021-0000	5		SFR	1.000	1.000	1.000	\$626.21	\$296.58	\$19.21	\$315.79
067-0920-022-0000	5		SFR	1.000	1.000	1.000	\$626.21	\$296.58	\$19.21	\$315.79
067-0920-023-0000	5		SFR	1.000	1.000	1.000	\$626.21	\$296.58	\$19.21	\$315.79
067-0920-024-0000	5		SFR	1.000	1.000	1.000	\$626.21	\$296.58	\$19.21	\$315.79
067-0920-025-0000	5		SFR	1.000	1.000	1.000	\$626.21	\$296.58	\$19.21	\$315.79
067-0920-026-0000	5		SFR	1.000	1.000	1.000	\$626.21	\$296.58	\$19.21	\$315.79
067-0920-027-0000	5		SFR	1.000	1.000	1.000	\$626.21	\$296.58	\$19.21	\$315.79
067-0920-028-0000	5		SFR	1.000	1.000	1.000	\$626.21	\$296.58	\$19.21	\$315.79
067-0920-029-0000	5		SFR	1.000	1.000	1.000	\$626.21	\$296.58	\$19.21	\$315.79
067-0920-030-0000	5		SFR	1.000	1.000	1.000	\$626.21	\$296.58	\$19.21	\$315.79
067-0920-031-0000	5		SFR	1.000	1.000	1.000	\$626.21	\$296.58	\$19.21	\$315.79
067-0920-032-0000	5		SFR	1.000	1.000	1.000	\$626.21	\$296.58	\$19.21	\$315.79
067-0920-033-0000	5		SFR	1.000	1.000	1.000	\$626.21	\$296.58	\$19.21	\$315.79

PRELIMINARY ASSESSMENT ROLL

APN	ZONE	AREA	LANDUSE	EDU	SBU	LBU	TOTAL MAX ASMT	ACTUAL		
								STREET ASMT	LIGHT ASMT	TOTAL ASMT
067-0920-034-0000	5		SFR	1.000	1.000	1.000	\$626.21	\$296.58	\$19.21	\$315.79
067-0920-035-0000	5		SFR	1.000	1.000	1.000	\$626.21	\$296.58	\$19.21	\$315.79
067-0920-036-0000	5		SFR	1.000	1.000	1.000	\$626.21	\$296.58	\$19.21	\$315.79
067-0920-037-0000	5		SFR	1.000	1.000	1.000	\$626.21	\$296.58	\$19.21	\$315.79
067-0920-038-0000	5		SFR	1.000	1.000	1.000	\$626.21	\$296.58	\$19.21	\$315.79
067-0920-039-0000	5		SFR	1.000	1.000	1.000	\$626.21	\$296.58	\$19.21	\$315.79
067-0920-040-0000	5		SFR	1.000	1.000	1.000	\$626.21	\$296.58	\$19.21	\$315.79
067-0920-041-0000	5		SFR	1.000	1.000	1.000	\$626.21	\$296.58	\$19.21	\$315.79
067-0920-042-0000	5		SFR	1.000	1.000	1.000	\$626.21	\$296.58	\$19.21	\$315.79
067-0920-043-0000	5		SFR	1.000	1.000	1.000	\$626.21	\$296.58	\$19.21	\$315.79
067-0920-044-0000	5		SFR	1.000	1.000	1.000	\$626.21	\$296.58	\$19.21	\$315.79
067-0920-045-0000	5		SFR	1.000	1.000	1.000	\$626.21	\$296.58	\$19.21	\$315.79
067-0920-046-0000	5		SFR	1.000	1.000	1.000	\$626.21	\$296.58	\$19.21	\$315.79
067-0920-047-0000	5		SFR	1.000	1.000	1.000	\$626.21	\$296.58	\$19.21	\$315.79
067-0920-048-0000	5		SFR	1.000	1.000	1.000	\$626.21	\$296.58	\$19.21	\$315.79
067-0920-049-0000	5		SFR	1.000	1.000	1.000	\$626.21	\$296.58	\$19.21	\$315.79
067-0920-050-0000	5		SFR	1.000	1.000	1.000	\$626.21	\$296.58	\$19.21	\$315.79
067-0920-051-0000	5		SFR	1.000	1.000	1.000	\$626.21	\$296.58	\$19.21	\$315.79
067-0920-052-0000	5		SFR	1.000	1.000	1.000	\$626.21	\$296.58	\$19.21	\$315.79
067-0920-053-0000	5		SFR	1.000	1.000	1.000	\$626.21	\$296.58	\$19.21	\$315.79
067-0920-054-0000	5		SFR	1.000	1.000	1.000	\$626.21	\$296.58	\$19.21	\$315.79
067-0920-055-0000	5		SFR	1.000	1.000	1.000	\$626.21	\$296.58	\$19.21	\$315.79
067-0920-056-0000	5		SFR	1.000	1.000	1.000	\$626.21	\$296.58	\$19.21	\$315.79
067-0920-057-0000	5		SFR	1.000	1.000	1.000	\$626.21	\$296.58	\$19.21	\$315.79
067-0920-058-0000	5		SFR	1.000	1.000	1.000	\$626.21	\$296.58	\$19.21	\$315.79
067-0920-059-0000	5		SFR	1.000	1.000	1.000	\$626.21	\$296.58	\$19.21	\$315.79
067-0920-060-0000	5		SFR	1.000	1.000	1.000	\$626.21	\$296.58	\$19.21	\$315.79
067-0920-061-0000	5		SFR	1.000	1.000	1.000	\$626.21	\$296.58	\$19.21	\$315.79
067-0920-062-0000	5		SFR	1.000	1.000	1.000	\$626.21	\$296.58	\$19.21	\$315.79
067-0920-063-0000	5		SFR	1.000	1.000	1.000	\$626.21	\$296.58	\$19.21	\$315.79
067-0920-064-0000	5		SFR	1.000	1.000	1.000	\$626.21	\$296.58	\$19.21	\$315.79
067-0920-065-0000	5		SFR	1.000	1.000	1.000	\$626.21	\$296.58	\$19.21	\$315.79
067-0920-066-0000	5		SFR	1.000	1.000	1.000	\$626.21	\$296.58	\$19.21	\$315.79
067-0920-067-0000	5		SFR	1.000	1.000	1.000	\$626.21	\$296.58	\$19.21	\$315.79

PRELIMINARY ASSESSMENT ROLL

APN	ZONE	AREA	LANDUSE	EDU	SBU	LBU	TOTAL MAX ASMT	ACTUAL		
								STREET ASMT	LIGHT ASMT	TOTAL ASMT
067-0920-068-0000	5		SFR	1.000	1.000	1.000	\$626.21	\$296.58	\$19.21	\$315.79
067-0920-069-0000	5		SFR	1.000	1.000	1.000	\$626.21	\$296.58	\$19.21	\$315.79
067-0920-070-0000	5		SFR	1.000	1.000	1.000	\$626.21	\$296.58	\$19.21	\$315.79
067-0920-071-0000	5		SFR	1.000	1.000	1.000	\$626.21	\$296.58	\$19.21	\$315.79
067-0920-072-0000	5		SFR	1.000	1.000	1.000	\$626.21	\$296.58	\$19.21	\$315.79
067-0920-073-0000	5		SFR	1.000	1.000	1.000	\$626.21	\$296.58	\$19.21	\$315.79
067-0920-074-0000	5		SFR	1.000	1.000	1.000	\$626.21	\$296.58	\$19.21	\$315.79
067-0920-075-0000	5		SFR	1.000	1.000	1.000	\$626.21	\$296.58	\$19.21	\$315.79
067-0920-076-0000	5		SFR	1.000	1.000	1.000	\$626.21	\$296.58	\$19.21	\$315.79
067-0920-077-0000	5		SFR	1.000	1.000	1.000	\$626.21	\$296.58	\$19.21	\$315.79
067-0920-078-0000	5		SFR	1.000	1.000	1.000	\$626.21	\$296.58	\$19.21	\$315.79
067-0920-079-0000	5		SFR	1.000	1.000	1.000	\$626.21	\$296.58	\$19.21	\$315.79
067-0920-080-0000	5		SFR	1.000	1.000	1.000	\$626.21	\$296.58	\$19.21	\$315.79
067-0920-081-0000	5		SFR	1.000	1.000	1.000	\$626.21	\$296.58	\$19.21	\$315.79
067-0920-082-0000	5		SFR	1.000	1.000	1.000	\$626.21	\$296.58	\$19.21	\$315.79
067-0920-083-0000	5		SFR	1.000	1.000	1.000	\$626.21	\$296.58	\$19.21	\$315.79
067-0920-084-0000	5		SFR	1.000	1.000	1.000	\$626.21	\$296.58	\$19.21	\$315.79
067-0920-085-0000	5		SFR	1.000	1.000	1.000	\$626.21	\$296.58	\$19.21	\$315.79
067-0920-086-0000	5		SFR	1.000	1.000	1.000	\$626.21	\$296.58	\$19.21	\$315.79
067-0920-087-0000	5		SFR	1.000	1.000	1.000	\$626.21	\$296.58	\$19.21	\$315.79
067-0920-088-0000	5		SFR	1.000	1.000	1.000	\$626.21	\$296.58	\$19.21	\$315.79
067-0920-089-0000	5		SFR	1.000	1.000	1.000	\$626.21	\$296.58	\$19.21	\$315.79
067-0920-090-0000	5		SFR	1.000	1.000	1.000	\$626.21	\$296.58	\$19.21	\$315.79
067-0920-091-0000	5		SFR	1.000	1.000	1.000	\$626.21	\$296.58	\$19.21	\$315.79
067-0920-092-0000	5		SFR	1.000	1.000	1.000	\$626.21	\$296.58	\$19.21	\$315.79
067-0920-093-0000	5		SFR	1.000	1.000	1.000	\$626.21	\$296.58	\$19.21	\$315.79
067-0920-094-0000	5		SFR	1.000	1.000	1.000	\$626.21	\$296.58	\$19.21	\$315.79
067-0920-095-0000	5		SFR	1.000	1.000	1.000	\$626.21	\$296.58	\$19.21	\$315.79
067-0920-096-0000	5		SFR	1.000	1.000	1.000	\$626.21	\$296.58	\$19.21	\$315.79
067-0920-097-0000	5		SFR	1.000	1.000	1.000	\$626.21	\$296.58	\$19.21	\$315.79
067-0920-098-0000	5		SFR	1.000	1.000	1.000	\$626.21	\$296.58	\$19.21	\$315.79
067-0920-099-0000	5		SFR	1.000	1.000	1.000	\$626.21	\$296.58	\$19.21	\$315.79
067-0920-100-0000	5		SFR	1.000	1.000	1.000	\$626.21	\$296.58	\$19.21	\$315.79
067-0920-101-0000	5		SFR	1.000	1.000	1.000	\$626.21	\$296.58	\$19.21	\$315.79

PRELIMINARY ASSESSMENT ROLL

APN	ZONE	AREA	LANDUSE	EDU	SBU	LBU	TOTAL MAX ASMT	ACTUAL		
								STREET ASMT	LIGHT ASMT	TOTAL ASMT
067-0920-102-0000	5		SFR	1.000	1.000	1.000	\$626.21	\$296.58	\$19.21	\$315.79
067-0920-103-0000	5		SFR	1.000	1.000	1.000	\$626.21	\$296.58	\$19.21	\$315.79
067-0920-104-0000	5		SFR	1.000	1.000	1.000	\$626.21	\$296.58	\$19.21	\$315.79
067-0920-105-0000	5		SFR	1.000	1.000	1.000	\$626.21	\$296.58	\$19.21	\$315.79
067-0920-106-0000	5		SFR	1.000	1.000	1.000	\$626.21	\$296.58	\$19.21	\$315.79
067-0920-107-0000	5		SFR	1.000	1.000	1.000	\$626.21	\$296.58	\$19.21	\$315.79
067-0920-108-0000	5		SFR	1.000	1.000	1.000	\$626.21	\$296.58	\$19.21	\$315.79
067-0920-109-0000	5		SFR	1.000	1.000	1.000	\$626.21	\$296.58	\$19.21	\$315.79
067-0920-110-0000	5		SFR	1.000	1.000	1.000	\$626.21	\$296.58	\$19.21	\$315.79
067-0920-111-0000	5		SFR	1.000	1.000	1.000	\$626.21	\$296.58	\$19.21	\$315.79
067-0920-112-0000	5		SFR	1.000	1.000	1.000	\$626.21	\$296.58	\$19.21	\$315.79
067-0920-113-0000	5		SFR	1.000	1.000	1.000	\$626.21	\$296.58	\$19.21	\$315.79
067-0920-114-0000	5		SFR	1.000	1.000	1.000	\$626.21	\$296.58	\$19.21	\$315.79
067-0920-115-0000	5		SFR	1.000	1.000	1.000	\$626.21	\$296.58	\$19.21	\$315.79
067-0920-116-0000	5		SFR	1.000	1.000	1.000	\$626.21	\$296.58	\$19.21	\$315.79
067-0920-117-0000	5		SFR	1.000	1.000	1.000	\$626.21	\$296.58	\$19.21	\$315.79
067-0920-118-0000	5		SFR	1.000	1.000	1.000	\$626.21	\$296.58	\$19.21	\$315.79
072-0680-072-0000	1	2	COM	91.344	91.344	91.344	30,336.26	16,877.63	\$643.98	17,521.61
072-0680-075-0000	1	1	COM	35.376	35.376	35.376	13,281.92	\$6,536.42	\$947.02	\$7,483.44
072-2970-001-0000	1	1	SFR-M	1.250	1.681	1.984	\$650.34	\$310.60	\$53.11	\$363.71
072-2970-002-0000	1	1	SFR-M	1.250	1.681	1.984	\$650.34	\$310.60	\$53.11	\$363.71
072-2970-003-0000	1	1	SFR-M	1.250	1.681	1.984	\$650.34	\$310.60	\$53.11	\$363.71
072-2970-004-0000	1	1	SFR-M	1.250	1.681	1.984	\$650.34	\$310.60	\$53.11	\$363.71
072-2970-005-0000	1	1	SFR-M	1.250	1.681	1.984	\$650.34	\$310.60	\$53.11	\$363.71
072-2970-006-0000	1	1	SFR-M	1.250	1.681	1.984	\$650.34	\$310.60	\$53.11	\$363.71
072-2970-007-0000	1	1	SFR-M	1.250	1.681	1.984	\$650.34	\$310.60	\$53.11	\$363.71
072-2970-008-0000	1	1	SFR-M	1.250	1.681	1.984	\$650.34	\$310.60	\$53.11	\$363.71
072-2970-009-0000	1	1	SFR-M	1.250	1.681	1.984	\$650.34	\$310.60	\$53.11	\$363.71
072-2970-010-0000	1	1	SFR-M	1.250	1.681	1.984	\$650.34	\$310.60	\$53.11	\$363.71
072-2970-011-0000	1	1	SFR-M	1.250	1.681	1.984	\$650.34	\$310.60	\$53.11	\$363.71
072-2970-012-0000	1	1	SFR-M	1.250	1.681	1.984	\$650.34	\$310.60	\$53.11	\$363.71
072-2970-013-0000	1	1	SFR-M	1.250	1.681	1.984	\$650.34	\$310.60	\$53.11	\$363.71
072-2970-014-0000	1	1	SFR-M	1.250	1.681	1.984	\$650.34	\$310.60	\$53.11	\$363.71
072-2970-015-0000	1	1	SFR-M	1.250	1.681	1.984	\$650.34	\$310.60	\$53.11	\$363.71

PRELIMINARY ASSESSMENT ROLL

APN	ZONE	AREA	LANDUSE	EDU	SBU	LBU	TOTAL MAX ASMT	ACTUAL		
								STREET ASMT	LIGHT ASMT	TOTAL ASMT
072-2970-016-0000	1	1	SFR-M	1.250	1.681	1.984	\$650.34	\$310.60	\$53.11	\$363.71
072-2970-017-0000	1	1	SFR-M	1.250	1.681	1.984	\$650.34	\$310.60	\$53.11	\$363.71
072-2970-024-0000	1	1	SFR-M	1.250	1.681	1.984	\$650.34	\$310.60	\$53.11	\$363.71
072-2970-025-0000	1	1	SFR-M	1.250	1.681	1.984	\$650.34	\$310.60	\$53.11	\$363.71
072-2970-026-0000	1	1	SFR-M	1.250	1.681	1.984	\$650.34	\$310.60	\$53.11	\$363.71
072-2970-027-0000	1	1	SFR-M	1.250	1.681	1.984	\$650.34	\$310.60	\$53.11	\$363.71
072-2970-028-0000	1	1	SFR-M	1.250	1.681	1.984	\$650.34	\$310.60	\$53.11	\$363.71
072-2970-029-0000	1	1	SFR-M	1.250	1.681	1.984	\$650.34	\$310.60	\$53.11	\$363.71
072-2970-030-0000	1	1	SFR-M	1.250	1.681	1.984	\$650.34	\$310.60	\$53.11	\$363.71
072-2970-031-0000	1	1	SFR-M	1.250	1.681	1.984	\$650.34	\$310.60	\$53.11	\$363.71
072-2970-032-0000	1	1	SFR-M	1.250	1.681	1.984	\$650.34	\$310.60	\$53.11	\$363.71
072-2970-033-0000	1	1	SFR-M	1.250	1.681	1.984	\$650.34	\$310.60	\$53.11	\$363.71
072-2970-034-0000	1	1	SFR-M	1.250	1.681	1.984	\$650.34	\$310.60	\$53.11	\$363.71
072-2970-035-0000	1	1	SFR-M	1.250	1.681	1.984	\$650.34	\$310.60	\$53.11	\$363.71
072-2970-036-0000	1	1	SFR-M	1.250	1.681	1.984	\$650.34	\$310.60	\$53.11	\$363.71
072-2970-037-0000	1	1	SFR-M	1.250	1.681	1.984	\$650.34	\$310.60	\$53.11	\$363.71
072-2970-038-0000	1	1	SFR-M	1.250	1.681	1.984	\$650.34	\$310.60	\$53.11	\$363.71
072-2970-039-0000	1	1	SFR-M	1.250	1.681	1.984	\$650.34	\$310.60	\$53.11	\$363.71
072-2970-040-0000	1	1	SFR-M	1.250	1.681	1.984	\$650.34	\$310.60	\$53.11	\$363.71
072-2970-053-0000	1	1	SFR-M	1.250	1.681	1.984	\$650.34	\$310.60	\$53.11	\$363.71
072-2970-054-0000	1	1	SFR-M	1.250	1.681	1.984	\$650.34	\$310.60	\$53.11	\$363.71
072-2970-055-0000	1	1	SFR-M	1.250	1.681	1.984	\$650.34	\$310.60	\$53.11	\$363.71
072-2970-056-0000	1	1	SFR-M	1.250	1.681	1.984	\$650.34	\$310.60	\$53.11	\$363.71
072-2970-057-0000	1	1	SFR-M	1.250	1.681	1.984	\$650.34	\$310.60	\$53.11	\$363.71
072-2970-058-0000	1	1	SFR-M	1.250	1.681	1.984	\$650.34	\$310.60	\$53.11	\$363.71
072-2970-059-0000	1	1	SFR-M	1.250	1.681	1.984	\$650.34	\$310.60	\$53.11	\$363.71
072-2970-060-0000	1	1	SFR-M	1.250	1.681	1.984	\$650.34	\$310.60	\$53.11	\$363.71
072-2970-061-0000	1	1	SFR-M	1.250	1.681	1.984	\$650.34	\$310.60	\$53.11	\$363.71
072-2970-062-0000	1	1	SFR-M	1.250	1.681	1.984	\$650.34	\$310.60	\$53.11	\$363.71
072-2970-063-0000	1	1	SFR-M	1.250	1.250	1.250	\$469.31	\$230.96	\$33.46	\$264.42
072-2970-064-0000	1	1	SFR-M	1.250	1.250	1.250	\$469.31	\$230.96	\$33.46	\$264.42
072-2970-065-0000	1	1	SFR-M	1.250	1.250	1.250	\$469.31	\$230.96	\$33.46	\$264.42
072-2970-066-0000	1	1	SFR-M	1.250	1.250	1.250	\$469.31	\$230.96	\$33.46	\$264.42
072-2970-067-0000	1	1	SFR-M	1.250	1.250	1.250	\$469.31	\$230.96	\$33.46	\$264.42

PRELIMINARY ASSESSMENT ROLL

APN	ZONE	AREA	LANDUSE	EDU	SBU	LBU	TOTAL MAX ASMT	ACTUAL		
								STREET ASMT	LIGHT ASMT	TOTAL ASMT
072-2970-068-0000	1	1	SFR-M	1.250	1.250	1.250	\$469.31	\$230.96	\$33.46	\$264.42
072-2970-069-0000	1	1	SFR-M	1.250	1.250	1.250	\$469.31	\$230.96	\$33.46	\$264.42
072-2970-070-0000	1	1	SFR-M	1.250	1.250	1.250	\$469.31	\$230.96	\$33.46	\$264.42
072-2970-071-0000	1	1	SFR-M	1.250	1.250	1.250	\$469.31	\$230.96	\$33.46	\$264.42
072-2970-072-0000	1	1	SFR-M	1.250	1.250	1.250	\$469.31	\$230.96	\$33.46	\$264.42
072-2970-073-0000	1	1	SFR-M	1.250	1.250	1.250	\$469.31	\$230.96	\$33.46	\$264.42
072-2970-074-0000	1	1	SFR-M	1.250	1.250	1.250	\$469.31	\$230.96	\$33.46	\$264.42
072-2970-075-0000	1	1	SFR-M	1.250	1.250	1.250	\$469.31	\$230.96	\$33.46	\$264.42
072-2970-076-0000	1	1	SFR-M	1.250	1.250	1.250	\$469.31	\$230.96	\$33.46	\$264.42
072-2970-077-0000	1	1	SFR-M	1.250	1.250	1.250	\$469.31	\$230.96	\$33.46	\$264.42
072-2970-078-0000	1	1	SFR-M	1.250	1.250	1.250	\$469.31	\$230.96	\$33.46	\$264.42
072-2970-079-0000	1	1	SFR-M	1.250	1.250	1.250	\$469.31	\$230.96	\$33.46	\$264.42
072-2970-080-0000	1	1	SFR-M	1.250	1.250	1.250	\$469.31	\$230.96	\$33.46	\$264.42
072-2970-081-0000	1	1	SFR-M	1.250	1.250	1.250	\$469.31	\$230.96	\$33.46	\$264.42
072-2970-082-0000	1	1	SFR-M	1.250	1.250	1.250	\$469.31	\$230.96	\$33.46	\$264.42
072-2970-083-0000	1	1	SFR-M	1.250	1.250	1.250	\$469.31	\$230.96	\$33.46	\$264.42
072-2970-084-0000	1	1	SFR-M	1.250	1.250	1.250	\$469.31	\$230.96	\$33.46	\$264.42
072-2970-085-0000	1	1	SFR-M	1.250	1.250	1.250	\$469.31	\$230.96	\$33.46	\$264.42
072-2970-086-0000	1	1	SFR-M	1.250	1.250	1.250	\$469.31	\$230.96	\$33.46	\$264.42
072-2970-087-0000	1	1	SFR-M	1.250	1.250	1.250	\$469.31	\$230.96	\$33.46	\$264.42
072-2970-088-0000	1	1	SFR-M	1.250	1.250	1.250	\$469.31	\$230.96	\$33.46	\$264.42
072-2970-089-0000	1	1	SFR-M	1.250	1.250	1.250	\$469.31	\$230.96	\$33.46	\$264.42
072-2970-090-0000	1	1	SFR-M	1.250	1.250	1.250	\$469.31	\$230.96	\$33.46	\$264.42
072-2970-091-0000	1	1	SFR-M	1.250	1.250	1.250	\$469.31	\$230.96	\$33.46	\$264.42
072-2970-092-0000	1	1	SFR-H	1.000	1.345	1.587	\$520.32	\$248.52	\$42.48	\$291.00
072-2970-093-0000	1	1	SFR-H	1.000	1.345	1.587	\$520.32	\$248.52	\$42.48	\$291.00
072-2970-094-0000	1	1	SFR-H	1.000	1.345	1.587	\$520.32	\$248.52	\$42.48	\$291.00
072-2970-095-0000	1	1	SFR-H	1.000	1.345	1.587	\$520.32	\$248.52	\$42.48	\$291.00
072-2970-096-0000	1	1	SFR-H	1.000	1.345	1.587	\$520.32	\$248.52	\$42.48	\$291.00
072-2970-097-0000	1	1	SFR-H	1.000	1.345	1.587	\$520.32	\$248.52	\$42.48	\$291.00
072-2970-098-0000	1	1	SFR-H	1.000	1.345	1.587	\$520.32	\$248.52	\$42.48	\$291.00
072-2970-099-0000	1	1	SFR-H	1.000	1.345	1.587	\$520.32	\$248.52	\$42.48	\$291.00
072-2970-100-0000	1	1	SFR-H	1.000	1.345	1.587	\$520.32	\$248.52	\$42.48	\$291.00
072-2970-101-0000	1	1	SFR-H	1.000	1.345	1.587	\$520.32	\$248.52	\$42.48	\$291.00

PRELIMINARY ASSESSMENT ROLL

APN	ZONE	AREA	LANDUSE	EDU	SBU	LBU	TOTAL MAX ASMT	ACTUAL		
								STREET ASMT	LIGHT ASMT	TOTAL ASMT
072-2970-102-0000	1	1	SFR-H	1.000	1.345	1.587	\$520.32	\$248.52	\$42.48	\$291.00
072-2970-103-0000	1	1	SFR-H	1.000	1.345	1.587	\$520.32	\$248.52	\$42.48	\$291.00
072-2970-104-0000	1	1	SFR-H	1.000	1.345	1.587	\$520.32	\$248.52	\$42.48	\$291.00
072-2970-105-0000	1	1	SFR-H	1.000	1.345	1.587	\$520.32	\$248.52	\$42.48	\$291.00
072-2970-106-0000	1	1	SFR-H	1.000	1.345	1.587	\$520.32	\$248.52	\$42.48	\$291.00
072-2970-107-0000	1	1	SFR-H	1.000	1.345	1.587	\$520.32	\$248.52	\$42.48	\$291.00
072-2970-108-0000	1	1	SFR-H	1.000	1.345	1.587	\$520.32	\$248.52	\$42.48	\$291.00
072-2970-109-0000	1	1	SFR-H	1.000	1.345	1.587	\$520.32	\$248.52	\$42.48	\$291.00
072-2970-110-0000	1	1	SFR-H	1.000	1.345	1.587	\$520.32	\$248.52	\$42.48	\$291.00
072-2970-111-0000	1	1	SFR-H	1.000	1.345	1.587	\$520.32	\$248.52	\$42.48	\$291.00
072-2970-112-0000	1	1	SFR-H	1.000	1.345	1.587	\$520.32	\$248.52	\$42.48	\$291.00
072-2970-113-0000	1	1	SFR-H	1.000	1.345	1.587	\$520.32	\$248.52	\$42.48	\$291.00
072-2970-114-0000	1	1	SFR-H	1.000	1.345	1.587	\$520.32	\$248.52	\$42.48	\$291.00
072-2970-115-0000	1	1	SFR-H	1.000	1.345	1.587	\$520.32	\$248.52	\$42.48	\$291.00
072-2970-146-0000	1	1	SFR-H	1.000	1.345	1.587	\$520.32	\$248.52	\$42.48	\$291.00
072-2970-147-0000	1	1	SFR-H	1.000	1.345	1.587	\$520.32	\$248.52	\$42.48	\$291.00
072-2970-148-0000	1	1	SFR-H	1.000	1.345	1.587	\$520.32	\$248.52	\$42.48	\$291.00
072-2970-149-0000	1	1	SFR-H	1.000	1.345	1.587	\$520.32	\$248.52	\$42.48	\$291.00
072-2970-150-0000	1	1	SFR-H	1.000	1.345	1.587	\$520.32	\$248.52	\$42.48	\$291.00
072-2970-151-0000	1	1	SFR-H	1.000	1.345	1.587	\$520.32	\$248.52	\$42.48	\$291.00
072-2970-152-0000	1	1	SFR-H	1.000	1.345	1.587	\$520.32	\$248.52	\$42.48	\$291.00
072-2970-153-0000	1	1	SFR-H	1.000	1.345	1.587	\$520.32	\$248.52	\$42.48	\$291.00
072-2970-154-0000	1	1	SFR-H	1.000	1.345	1.587	\$520.32	\$248.52	\$42.48	\$291.00
072-2970-155-0000	1	1	SFR-H	1.000	1.345	1.587	\$520.32	\$248.52	\$42.48	\$291.00
072-2970-156-0000	1	1	SFR-H	1.000	1.345	1.587	\$520.32	\$248.52	\$42.48	\$291.00
072-2970-157-0000	1	1	SFR-H	1.000	1.345	1.587	\$520.32	\$248.52	\$42.48	\$291.00
072-2970-158-0000	1	1	SFR-M	1.250	1.250	1.250	\$469.31	\$230.96	\$33.46	\$264.42
072-2970-159-0000	1	1	SFR-M	1.250	1.250	1.250	\$469.31	\$230.96	\$33.46	\$264.42
072-2970-160-0000	1	1	SFR-M	1.250	1.250	1.250	\$469.31	\$230.96	\$33.46	\$264.42
072-2970-161-0000	1	1	SFR-M	1.250	1.250	1.250	\$469.31	\$230.96	\$33.46	\$264.42
072-2970-162-0000	1	1	SFR-M	1.250	1.250	1.250	\$469.31	\$230.96	\$33.46	\$264.42
072-2970-163-0000	1	1	SFR-M	1.250	1.250	1.250	\$469.31	\$230.96	\$33.46	\$264.42
072-2970-164-0000	1	1	SFR-M	1.250	1.250	1.250	\$469.31	\$230.96	\$33.46	\$264.42
072-2970-165-0000	1	1	SFR-M	1.250	1.250	1.250	\$469.31	\$230.96	\$33.46	\$264.42

PRELIMINARY ASSESSMENT ROLL

APN	ZONE	AREA	LANDUSE	EDU	SBU	LBU	TOTAL MAX ASMT	ACTUAL		
								STREET ASMT	LIGHT ASMT	TOTAL ASMT
072-2970-166-0000	1	1	SFR-M	1.250	1.250	1.250	\$469.31	\$230.96	\$33.46	\$264.42
072-2970-201-0000	1	1	SFR-H	1.000	1.345	1.587	\$520.32	\$248.52	\$42.48	\$291.00
072-2970-202-0000	1	1	SFR-H	1.000	1.345	1.587	\$520.32	\$248.52	\$42.48	\$291.00
072-2970-203-0000	1	1	SFR-H	1.000	1.345	1.587	\$520.32	\$248.52	\$42.48	\$291.00
072-2970-204-0000	1	1	SFR-H	1.000	1.345	1.587	\$520.32	\$248.52	\$42.48	\$291.00
072-2970-205-0000	1	1	SFR-H	1.000	1.345	1.587	\$520.32	\$248.52	\$42.48	\$291.00
072-2970-206-0000	1	1	SFR-H	1.000	1.345	1.587	\$520.32	\$248.52	\$42.48	\$291.00
072-2970-207-0000	1	1	SFR-H	1.000	1.345	1.587	\$520.32	\$248.52	\$42.48	\$291.00
072-2970-208-0000	1	1	SFR-H	1.000	1.345	1.587	\$520.32	\$248.52	\$42.48	\$291.00
072-2970-209-0000	1	1	SFR-H	1.000	1.345	1.587	\$520.32	\$248.52	\$42.48	\$291.00
072-2970-210-0000	1	1	SFR-H	1.000	1.345	1.587	\$520.32	\$248.52	\$42.48	\$291.00
072-2970-211-0000	1	1	SFR-H	1.000	1.345	1.587	\$520.32	\$248.52	\$42.48	\$291.00
072-2970-212-0000	1	1	SFR-H	1.000	1.345	1.587	\$520.32	\$248.52	\$42.48	\$291.00
072-2970-213-0000	1	1	SFR-H	1.000	1.345	1.587	\$520.32	\$248.52	\$42.48	\$291.00
072-2970-214-0000	1	1	SFR-H	1.000	1.345	1.587	\$520.32	\$248.52	\$42.48	\$291.00
072-2970-215-0000	1	1	SFR-H	1.000	1.345	1.587	\$520.32	\$248.52	\$42.48	\$291.00
072-2970-216-0000	1	1	SFR-H	1.000	1.345	1.587	\$520.32	\$248.52	\$42.48	\$291.00
072-2970-217-0000	1	1	SFR-H	1.000	1.345	1.587	\$520.32	\$248.52	\$42.48	\$291.00
072-2970-218-0000	1	1	SFR-H	1.000	1.345	1.587	\$520.32	\$248.52	\$42.48	\$291.00
072-2970-219-0000	1	1	SFR-H	1.000	1.345	1.587	\$520.32	\$248.52	\$42.48	\$291.00
072-2970-220-0000	1	1	SFR-H	1.000	1.345	1.587	\$520.32	\$248.52	\$42.48	\$291.00
072-2970-221-0000	1	1	SFR-H	1.000	1.345	1.587	\$520.32	\$248.52	\$42.48	\$291.00
072-2970-222-0000	1	1	SFR-H	1.000	1.345	1.587	\$520.32	\$248.52	\$42.48	\$291.00
072-2970-223-0000	1	1	SFR-H	1.000	1.345	1.587	\$520.32	\$248.52	\$42.48	\$291.00
072-2970-224-0000	1	1	SFR-H	1.000	1.345	1.587	\$520.32	\$248.52	\$42.48	\$291.00
072-2970-225-0000	1	1	SFR-H	1.000	1.345	1.587	\$520.32	\$248.52	\$42.48	\$291.00
072-2970-226-0000	1	1	SFR-H	1.000	1.345	1.587	\$520.32	\$248.52	\$42.48	\$291.00
072-2970-227-0000	1	1	SFR-H	1.000	1.345	1.587	\$520.32	\$248.52	\$42.48	\$291.00
072-2970-228-0000	1	1	SFR-H	1.000	1.345	1.587	\$520.32	\$248.52	\$42.48	\$291.00
072-2970-229-0000	1	1	SFR-H	1.000	1.345	1.587	\$520.32	\$248.52	\$42.48	\$291.00
072-2970-230-0000	1	1	SFR-H	1.000	1.345	1.587	\$520.32	\$248.52	\$42.48	\$291.00
072-2970-231-0000	1	1	SFR-H	1.000	1.345	1.587	\$520.32	\$248.52	\$42.48	\$291.00
072-2970-232-0000	1	1	SFR-H	1.000	1.345	1.587	\$520.32	\$248.52	\$42.48	\$291.00
072-2970-233-0000	1	1	SFR-H	1.000	1.345	1.587	\$520.32	\$248.52	\$42.48	\$291.00

PRELIMINARY ASSESSMENT ROLL

APN	ZONE	AREA	LANDUSE	EDU	SBU	LBU	TOTAL MAX ASMT	ACTUAL		
								STREET ASMT	LIGHT ASMT	TOTAL ASMT
072-2970-234-0000	1	1	SFR-H	1.000	1.345	1.587	\$520.32	\$248.52	\$42.48	\$291.00
072-2970-235-0000	1	1	SFR-H	1.000	1.345	1.587	\$520.32	\$248.52	\$42.48	\$291.00
072-2970-236-0000	1	1	SFR-H	1.000	1.345	1.587	\$520.32	\$248.52	\$42.48	\$291.00
072-2970-237-0000	1	1	SFR-H	1.000	1.345	1.587	\$520.32	\$248.52	\$42.48	\$291.00
072-2970-238-0000	1	1	SFR-H	1.000	1.345	1.587	\$520.32	\$248.52	\$42.48	\$291.00
072-2970-239-0000	1	1	SFR-H	1.000	1.345	1.587	\$520.32	\$248.52	\$42.48	\$291.00
072-2970-240-0000	1	1	SFR-H	1.000	1.345	1.587	\$520.32	\$248.52	\$42.48	\$291.00
072-2970-241-0000	1	1	SFR-H	1.000	1.345	1.587	\$520.32	\$248.52	\$42.48	\$291.00
072-2970-242-0000	1	1	SFR-H	1.000	1.345	1.587	\$520.32	\$248.52	\$42.48	\$291.00
072-2970-243-0000	1	1	SFR-H	1.000	1.000	1.000	\$375.45	\$184.77	\$26.77	\$211.54
072-2970-244-0000	1	1	SFR-H	1.000	1.000	1.000	\$375.45	\$184.77	\$26.77	\$211.54
072-2970-245-0000	1	1	SFR-H	1.000	1.000	1.000	\$375.45	\$184.77	\$26.77	\$211.54
072-2970-246-0000	1	1	SFR-H	1.000	1.000	1.000	\$375.45	\$184.77	\$26.77	\$211.54
072-2970-247-0000	1	1	SFR-H	1.000	1.000	1.000	\$375.45	\$184.77	\$26.77	\$211.54
072-2970-248-0000	1	1	SFR-H	1.000	1.000	1.000	\$375.45	\$184.77	\$26.77	\$211.54
072-2980-001-0000	1	1	SFR-L	1.400	1.883	2.222	\$728.46	\$347.92	\$59.48	\$407.40
072-2980-002-0000	1	1	SFR-L	1.400	1.883	2.222	\$728.46	\$347.92	\$59.48	\$407.40
072-2980-003-0000	1	1	SFR-L	1.400	1.883	2.222	\$728.46	\$347.92	\$59.48	\$407.40
072-2980-004-0000	1	1	SFR-L	1.400	1.883	2.222	\$728.46	\$347.92	\$59.48	\$407.40
072-2980-005-0000	1	1	SFR-L	1.400	1.883	2.222	\$728.46	\$347.92	\$59.48	\$407.40
072-2980-006-0000	1	1	SFR-L	1.400	1.883	2.222	\$728.46	\$347.92	\$59.48	\$407.40
072-2980-007-0000	1	1	SFR-L	1.400	1.883	2.222	\$728.46	\$347.92	\$59.48	\$407.40
072-2980-008-0000	1	1	SFR-L	1.400	1.883	2.222	\$728.46	\$347.92	\$59.48	\$407.40
072-2980-009-0000	1	1	SFR-L	1.400	1.883	2.222	\$728.46	\$347.92	\$59.48	\$407.40
072-2980-010-0000	1	1	SFR-L	1.400	1.883	2.222	\$728.46	\$347.92	\$59.48	\$407.40
072-2980-011-0000	1	1	SFR-L	1.400	1.883	2.222	\$728.46	\$347.92	\$59.48	\$407.40
072-2980-012-0000	1	1	SFR-L	1.400	1.883	2.222	\$728.46	\$347.92	\$59.48	\$407.40
072-2980-013-0000	1	1	SFR-L	1.400	1.883	2.222	\$728.46	\$347.92	\$59.48	\$407.40
072-2980-017-0000	1	1	SFR-M	1.250	1.681	1.984	\$650.34	\$310.60	\$53.11	\$363.71
072-2980-018-0000	1	1	SFR-M	1.250	1.681	1.984	\$650.34	\$310.60	\$53.11	\$363.71
072-2980-019-0000	1	1	SFR-M	1.250	1.681	1.984	\$650.34	\$310.60	\$53.11	\$363.71
072-2980-020-0000	1	1	SFR-M	1.250	1.681	1.984	\$650.34	\$310.60	\$53.11	\$363.71
072-2980-021-0000	1	1	SFR-M	1.250	1.681	1.984	\$650.34	\$310.60	\$53.11	\$363.71
072-2980-022-0000	1	1	SFR-M	1.250	1.681	1.984	\$650.34	\$310.60	\$53.11	\$363.71

PRELIMINARY ASSESSMENT ROLL

APN	ZONE	AREA	LANDUSE	EDU	SBU	LBU	TOTAL MAX ASMT	ACTUAL		
								STREET ASMT	LIGHT ASMT	TOTAL ASMT
072-2980-023-0000	1	1	SFR-M	1.250	1.681	1.984	\$650.34	\$310.60	\$53.11	\$363.71
072-2980-024-0000	1	1	SFR-M	1.250	1.681	1.984	\$650.34	\$310.60	\$53.11	\$363.71
072-2980-025-0000	1	1	SFR-M	1.250	1.681	1.984	\$650.34	\$310.60	\$53.11	\$363.71
072-2980-026-0000	1	1	SFR-M	1.250	1.681	1.984	\$650.34	\$310.60	\$53.11	\$363.71
072-2980-027-0000	1	1	SFR-M	1.250	1.681	1.984	\$650.34	\$310.60	\$53.11	\$363.71
072-2980-028-0000	1	1	SFR-M	1.250	1.681	1.984	\$650.34	\$310.60	\$53.11	\$363.71
072-2980-029-0000	1	1	SFR-M	1.250	1.681	1.984	\$650.34	\$310.60	\$53.11	\$363.71
072-2980-030-0000	1	1	SFR-M	1.250	1.681	1.984	\$650.34	\$310.60	\$53.11	\$363.71
072-2980-031-0000	1	1	SFR-M	1.250	1.681	1.984	\$650.34	\$310.60	\$53.11	\$363.71
072-2980-032-0000	1	1	SFR-M	1.250	1.681	1.984	\$650.34	\$310.60	\$53.11	\$363.71
072-2980-033-0000	1	1	SFR-M	1.250	1.681	1.984	\$650.34	\$310.60	\$53.11	\$363.71
072-2980-034-0000	1	1	SFR-M	1.250	1.681	1.984	\$650.34	\$310.60	\$53.11	\$363.71
072-2980-035-0000	1	1	SFR-M	1.250	1.681	1.984	\$650.34	\$310.60	\$53.11	\$363.71
072-2980-036-0000	1	1	SFR-M	1.250	1.681	1.984	\$650.34	\$310.60	\$53.11	\$363.71
072-2980-037-0000	1	1	SFR-M	1.250	1.681	1.984	\$650.34	\$310.60	\$53.11	\$363.71
072-2980-038-0000	1	1	SFR-M	1.250	1.681	1.984	\$650.34	\$310.60	\$53.11	\$363.71
072-2980-039-0000	1	1	SFR-M	1.250	1.681	1.984	\$650.34	\$310.60	\$53.11	\$363.71
072-2980-040-0000	1	1	SFR-M	1.250	1.681	1.984	\$650.34	\$310.60	\$53.11	\$363.71
072-2980-041-0000	1	1	SFR-M	1.250	1.681	1.984	\$650.34	\$310.60	\$53.11	\$363.71
072-2980-042-0000	1	1	SFR-M	1.250	1.681	1.984	\$650.34	\$310.60	\$53.11	\$363.71
072-2980-043-0000	1	1	SFR-M	1.250	1.681	1.984	\$650.34	\$310.60	\$53.11	\$363.71
072-2980-044-0000	1	1	SFR-M	1.250	1.681	1.984	\$650.34	\$310.60	\$53.11	\$363.71
072-2980-045-0000	1	1	SFR-M	1.250	1.681	1.984	\$650.34	\$310.60	\$53.11	\$363.71
072-2980-046-0000	1	1	SFR-M	1.250	1.681	1.984	\$650.34	\$310.60	\$53.11	\$363.71
072-2980-047-0000	1	1	SFR-M	1.250	1.681	1.984	\$650.34	\$310.60	\$53.11	\$363.71
072-2980-048-0000	1	1	SFR-M	1.250	1.681	1.984	\$650.34	\$310.60	\$53.11	\$363.71
072-2980-049-0000	1	1	SFR-M	1.250	1.681	1.984	\$650.34	\$310.60	\$53.11	\$363.71
072-2980-050-0000	1	1	SFR-M	1.250	1.681	1.984	\$650.34	\$310.60	\$53.11	\$363.71
072-2980-051-0000	1	1	SFR-M	1.250	1.681	1.984	\$650.34	\$310.60	\$53.11	\$363.71
072-2980-052-0000	1	1	SFR-M	1.250	1.681	1.984	\$650.34	\$310.60	\$53.11	\$363.71
072-2980-053-0000	1	1	SFR-M	1.250	1.681	1.984	\$650.34	\$310.60	\$53.11	\$363.71
072-2980-054-0000	1	1	SFR-M	1.250	1.681	1.984	\$650.34	\$310.60	\$53.11	\$363.71
072-2980-055-0000	1	1	SFR-M	1.250	1.681	1.984	\$650.34	\$310.60	\$53.11	\$363.71
072-2980-056-0000	1	1	SFR-M	1.250	1.681	1.984	\$650.34	\$310.60	\$53.11	\$363.71

PRELIMINARY ASSESSMENT ROLL

APN	ZONE	AREA	LANDUSE	EDU	SBU	LBU	TOTAL MAX ASMT	ACTUAL		
								STREET ASMT	LIGHT ASMT	TOTAL ASMT
072-2980-057-0000	1	1	SFR-L	1.400	1.883	2.222	\$728.46	\$347.92	\$59.48	\$407.40
072-2980-058-0000	1	1	SFR-L	1.400	1.883	2.222	\$728.46	\$347.92	\$59.48	\$407.40
072-2980-059-0000	1	1	SFR-L	1.400	1.883	2.222	\$728.46	\$347.92	\$59.48	\$407.40
072-2980-060-0000	1	1	SFR-L	1.400	1.883	2.222	\$728.46	\$347.92	\$59.48	\$407.40
072-2980-061-0000	1	1	SFR-L	1.400	1.883	2.222	\$728.46	\$347.92	\$59.48	\$407.40
072-2980-062-0000	1	1	SFR-L	1.400	1.883	2.222	\$728.46	\$347.92	\$59.48	\$407.40
072-2980-063-0000	1	1	SFR-L	1.400	1.883	2.222	\$728.46	\$347.92	\$59.48	\$407.40
072-2980-064-0000	1	1	SFR-L	1.400	1.883	2.222	\$728.46	\$347.92	\$59.48	\$407.40
072-2980-065-0000	1	1	SFR-L	1.400	1.883	2.222	\$728.46	\$347.92	\$59.48	\$407.40
072-2980-066-0000	1	1	SFR-L	1.400	1.883	2.222	\$728.46	\$347.92	\$59.48	\$407.40
072-2980-067-0000	1	1	SFR-L	1.400	1.883	2.222	\$728.46	\$347.92	\$59.48	\$407.40
072-2980-068-0000	1	1	SFR-L	1.400	1.883	2.222	\$728.46	\$347.92	\$59.48	\$407.40
072-2980-069-0000	1	1	SFR-L	1.400	1.883	2.222	\$728.46	\$347.92	\$59.48	\$407.40
072-2980-070-0000	1	1	SFR-L	1.400	1.883	2.222	\$728.46	\$347.92	\$59.48	\$407.40
072-2980-071-0000	1	1	SFR-L	1.400	1.883	2.222	\$728.46	\$347.92	\$59.48	\$407.40
072-2980-072-0000	1	1	SFR-L	1.400	1.883	2.222	\$728.46	\$347.92	\$59.48	\$407.40
072-2980-073-0000	1	1	SFR-L	1.400	1.883	2.222	\$728.46	\$347.92	\$59.48	\$407.40
072-2980-074-0000	1	1	SFR-L	1.400	1.883	2.222	\$728.46	\$347.92	\$59.48	\$407.40
072-2980-075-0000	1	1	SFR-L	1.400	1.883	2.222	\$728.46	\$347.92	\$59.48	\$407.40
072-2980-076-0000	1	1	SFR-L	1.400	1.883	2.222	\$728.46	\$347.92	\$59.48	\$407.40
072-2980-077-0000	1	1	SFR-L	1.400	1.883	2.222	\$728.46	\$347.92	\$59.48	\$407.40
072-2980-078-0000	1	1	SFR-L	1.400	1.883	2.222	\$728.46	\$347.92	\$59.48	\$407.40
072-2980-079-0000	1	1	SFR-L	1.400	1.883	2.222	\$728.46	\$347.92	\$59.48	\$407.40
072-2980-080-0000	1	1	SFR-L	1.400	1.883	2.222	\$728.46	\$347.92	\$59.48	\$407.40
072-2980-081-0000	1	1	SFR-L	1.400	1.883	2.222	\$728.46	\$347.92	\$59.48	\$407.40
072-2980-082-0000	1	1	SFR-L	1.400	1.883	2.222	\$728.46	\$347.92	\$59.48	\$407.40
072-2980-083-0000	1	1	SFR-L	1.400	1.883	2.222	\$728.46	\$347.92	\$59.48	\$407.40
072-2980-084-0000	1	1	SFR-L	1.400	1.883	2.222	\$728.46	\$347.92	\$59.48	\$407.40
072-2980-085-0000	1	1	SFR-L	1.400	1.883	2.222	\$728.46	\$347.92	\$59.48	\$407.40
072-2980-086-0000	1	1	SFR-L	1.400	1.883	2.222	\$728.46	\$347.92	\$59.48	\$407.40
072-2980-087-0000	1	1	SFR-L	1.400	1.883	2.222	\$728.46	\$347.92	\$59.48	\$407.40
072-2980-088-0000	1	1	SFR-L	1.400	1.883	2.222	\$728.46	\$347.92	\$59.48	\$407.40
072-2980-089-0000	1	1	SFR-L	1.400	1.883	2.222	\$728.46	\$347.92	\$59.48	\$407.40
072-2980-092-0000	1	1	SFR-M	1.250	1.681	1.984	\$650.34	\$310.60	\$53.11	\$363.71

PRELIMINARY ASSESSMENT ROLL

APN	ZONE	AREA	LANDUSE	EDU	SBU	LBU	TOTAL MAX ASMT	ACTUAL		
								STREET ASMT	LIGHT ASMT	TOTAL ASMT
072-2980-093-0000	1	1	SFR-M	1.250	1.681	1.984	\$650.34	\$310.60	\$53.11	\$363.71
072-2980-094-0000	1	1	SFR-M	1.250	1.681	1.984	\$650.34	\$310.60	\$53.11	\$363.71
072-2990-001-0000	1	1	SFR-M	1.250	1.681	1.984	\$650.34	\$310.60	\$53.11	\$363.71
072-2990-002-0000	1	1	SFR-M	1.250	1.681	1.984	\$650.34	\$310.60	\$53.11	\$363.71
072-2990-003-0000	1	1	SFR-M	1.250	1.681	1.984	\$650.34	\$310.60	\$53.11	\$363.71
072-2990-004-0000	1	1	SFR-M	1.250	1.681	1.984	\$650.34	\$310.60	\$53.11	\$363.71
072-2990-005-0000	1	1	SFR-M	1.250	1.681	1.984	\$650.34	\$310.60	\$53.11	\$363.71
072-2990-006-0000	1	1	SFR-M	1.250	1.681	1.984	\$650.34	\$310.60	\$53.11	\$363.71
072-2990-007-0000	1	1	SFR-M	1.250	1.681	1.984	\$650.34	\$310.60	\$53.11	\$363.71
072-2990-008-0000	1	1	SFR-M	1.250	1.681	1.984	\$650.34	\$310.60	\$53.11	\$363.71
072-2990-009-0000	1	1	SFR-M	1.250	1.681	1.984	\$650.34	\$310.60	\$53.11	\$363.71
072-2990-010-0000	1	1	SFR-L	1.400	1.883	2.222	\$728.46	\$347.92	\$59.48	\$407.40
072-2990-011-0000	1	1	SFR-L	1.400	1.883	2.222	\$728.46	\$347.92	\$59.48	\$407.40
072-2990-012-0000	1	1	SFR-L	1.400	1.883	2.222	\$728.46	\$347.92	\$59.48	\$407.40
072-2990-013-0000	1	1	SFR-L	1.400	1.883	2.222	\$728.46	\$347.92	\$59.48	\$407.40
072-2990-014-0000	1	1	SFR-L	1.400	1.883	2.222	\$728.46	\$347.92	\$59.48	\$407.40
072-2990-015-0000	1	1	SFR-L	1.400	1.883	2.222	\$728.46	\$347.92	\$59.48	\$407.40
072-2990-016-0000	1	1	SFR-L	1.400	1.883	2.222	\$728.46	\$347.92	\$59.48	\$407.40
072-2990-019-0000	1	1	PARK	16.065	16.065	16.065	\$6,031.61	\$2,968.33	\$430.06	\$3,398.39
072-2990-020-0000	1	1	PARK	7.650	7.650	7.650	\$2,872.19	\$1,413.49	\$204.79	\$1,618.28
072-2990-024-0000	1	1	SFR-L	1.400	1.883	2.222	\$728.46	\$347.92	\$59.48	\$407.40
072-2990-025-0000	1	1	SFR-L	1.400	1.883	2.222	\$728.46	\$347.92	\$59.48	\$407.40
072-2990-026-0000	1	1	SFR-L	1.400	1.883	2.222	\$728.46	\$347.92	\$59.48	\$407.40
072-2990-027-0000	1	1	SFR-L	1.400	1.883	2.222	\$728.46	\$347.92	\$59.48	\$407.40
072-2990-028-0000	1	1	SFR-L	1.400	1.883	2.222	\$728.46	\$347.92	\$59.48	\$407.40
072-2990-029-0000	1	1	SFR-L	1.400	1.883	2.222	\$728.46	\$347.92	\$59.48	\$407.40
072-2990-030-0000	1	1	SFR-L	1.400	1.883	2.222	\$728.46	\$347.92	\$59.48	\$407.40
072-2990-031-0000	1	1	SFR-L	1.400	1.883	2.222	\$728.46	\$347.92	\$59.48	\$407.40
072-2990-032-0000	1	1	SFR-L	1.400	1.883	2.222	\$728.46	\$347.92	\$59.48	\$407.40
072-2990-033-0000	1	1	SFR-L	1.400	1.883	2.222	\$728.46	\$347.92	\$59.48	\$407.40
072-2990-042-0000	1	1	SFR-M	1.250	1.681	1.984	\$650.34	\$310.60	\$53.11	\$363.71
072-2990-043-0000	1	1	SFR-M	1.250	1.681	1.984	\$650.34	\$310.60	\$53.11	\$363.71
072-2990-044-0000	1	1	SFR-M	1.250	1.681	1.984	\$650.34	\$310.60	\$53.11	\$363.71
072-2990-045-0000	1	1	SFR-M	1.250	1.681	1.984	\$650.34	\$310.60	\$53.11	\$363.71

PRELIMINARY ASSESSMENT ROLL

APN	ZONE	AREA	LANDUSE	EDU	SBU	LBU	TOTAL MAX ASMT	ACTUAL		
								STREET ASMT	LIGHT ASMT	TOTAL ASMT
072-2990-046-0000	1	1	SFR-M	1.250	1.681	1.984	\$650.34	\$310.60	\$53.11	\$363.71
072-2990-047-0000	1	1	SFR-M	1.250	1.681	1.984	\$650.34	\$310.60	\$53.11	\$363.71
072-2990-050-0000	1	1	SFR-H	1.000	1.345	1.587	\$520.32	\$248.52	\$42.48	\$291.00
072-2990-051-0000	1	1	SFR-H	1.000	1.345	1.587	\$520.32	\$248.52	\$42.48	\$291.00
072-2990-096-0000	1	1	SFR-M	1.250	1.681	1.984	\$650.34	\$310.60	\$53.11	\$363.71
072-2990-097-0000	1	1	SFR-M	1.250	1.681	1.984	\$650.34	\$310.60	\$53.11	\$363.71
072-2990-098-0000	1	1	SFR-M	1.250	1.681	1.984	\$650.34	\$310.60	\$53.11	\$363.71
072-2990-099-0000	1	1	SFR-M	1.250	1.681	1.984	\$650.34	\$310.60	\$53.11	\$363.71
072-2990-106-0000	1	1	SFR-M	1.250	1.681	1.984	\$650.34	\$310.60	\$53.11	\$363.71
072-2990-107-0000	1	1	SFR-M	1.250	1.681	1.984	\$650.34	\$310.60	\$53.11	\$363.71
072-2990-108-0000	1	1	SFR-M	1.250	1.681	1.984	\$650.34	\$310.60	\$53.11	\$363.71
072-2990-109-0000	1	1	SFR-M	1.250	1.681	1.984	\$650.34	\$310.60	\$53.11	\$363.71
072-2990-110-0000	1	1	SFR-M	1.250	1.681	1.984	\$650.34	\$310.60	\$53.11	\$363.71
072-2990-111-0000	1	1	SFR-M	1.250	1.681	1.984	\$650.34	\$310.60	\$53.11	\$363.71
072-2990-176-0000	1	1	SFR-H	1.000	1.345	1.587	\$520.32	\$248.52	\$42.48	\$291.00
072-2990-177-0000	1	1	SFR-H	1.000	1.345	1.587	\$520.32	\$248.52	\$42.48	\$291.00
072-2990-178-0000	1	1	SFR-H	1.000	1.345	1.587	\$520.32	\$248.52	\$42.48	\$291.00
072-2990-179-0000	1	1	SFR-H	1.000	1.345	1.587	\$520.32	\$248.52	\$42.48	\$291.00
072-2990-202-0000	1	1	SFR-H	1.000	1.345	1.587	\$520.32	\$248.52	\$42.48	\$291.00
072-2990-203-0000	1	1	SFR-H	1.000	1.345	1.587	\$520.32	\$248.52	\$42.48	\$291.00
072-2990-204-0000	1	1	SFR-H	1.000	1.345	1.587	\$520.32	\$248.52	\$42.48	\$291.00
072-2990-205-0000	1	1	SFR-H	1.000	1.345	1.587	\$520.32	\$248.52	\$42.48	\$291.00
072-2990-206-0000	1	1	SFR-H	1.000	1.345	1.587	\$520.32	\$248.52	\$42.48	\$291.00
072-2990-207-0000	1	1	SFR-H	1.000	1.345	1.587	\$520.32	\$248.52	\$42.48	\$291.00
072-2990-209-0000	1	1	SFR-H	1.000	1.345	1.587	\$520.32	\$248.52	\$42.48	\$291.00
072-2990-210-0000	1	1	SFR-H	1.000	1.345	1.587	\$520.32	\$248.52	\$42.48	\$291.00
072-2990-211-0000	1	1	SFR-H	1.000	1.345	1.587	\$520.32	\$248.52	\$42.48	\$291.00
072-2990-212-0000	1	1	SFR-H	1.000	1.345	1.587	\$520.32	\$248.52	\$42.48	\$291.00
072-2990-213-0000	1	1	SFR-H	1.000	1.345	1.587	\$520.32	\$248.52	\$42.48	\$291.00
072-2990-214-0000	1	1	SFR-H	1.000	1.345	1.587	\$520.32	\$248.52	\$42.48	\$291.00
072-2990-215-0000	1	1	SFR-H	1.000	1.345	1.587	\$520.32	\$248.52	\$42.48	\$291.00
072-2990-216-0000	1	1	SFR-H	1.000	1.345	1.587	\$520.32	\$248.52	\$42.48	\$291.00
072-2990-217-0000	1	1	SFR-H	1.000	1.345	1.587	\$520.32	\$248.52	\$42.48	\$291.00
072-2990-220-0000	1	1	SFR-H	1.000	1.345	1.587	\$520.32	\$248.52	\$42.48	\$291.00

PRELIMINARY ASSESSMENT ROLL

APN	ZONE	AREA	LANDUSE	EDU	SBU	LBU	TOTAL MAX ASMT	ACTUAL		
								STREET ASMT	LIGHT ASMT	TOTAL ASMT
072-2990-221-0000	1	1	SFR-H	1.000	1.345	1.587	\$520.32	\$248.52	\$42.48	\$291.00
072-2990-222-0000	1	1	SFR-H	1.000	1.345	1.587	\$520.32	\$248.52	\$42.48	\$291.00
072-2990-223-0000	1	1	SFR-H	1.000	1.345	1.587	\$520.32	\$248.52	\$42.48	\$291.00
072-2990-224-0000	1	1	SFR-H	1.000	1.345	1.587	\$520.32	\$248.52	\$42.48	\$291.00
072-2990-225-0000	1	1	SFR-H	1.000	1.345	1.587	\$520.32	\$248.52	\$42.48	\$291.00
072-2990-226-0000	1	1	SFR-H	1.000	1.345	1.587	\$520.32	\$248.52	\$42.48	\$291.00
072-2990-227-0000	1	1	SFR-H	1.000	1.345	1.587	\$520.32	\$248.52	\$42.48	\$291.00
072-2990-228-0000	1	1	SFR-H	1.000	1.345	1.587	\$520.32	\$248.52	\$42.48	\$291.00
072-2990-229-0000	1	1	SFR-H	1.000	1.345	1.587	\$520.32	\$248.52	\$42.48	\$291.00
072-2990-230-0000	1	1	SFR-H	1.000	1.345	1.587	\$520.32	\$248.52	\$42.48	\$291.00
072-2990-231-0000	1	1	SFR-H	1.000	1.345	1.587	\$520.32	\$248.52	\$42.48	\$291.00
072-2990-232-0000	1	1	SFR-H	1.000	1.345	1.587	\$520.32	\$248.52	\$42.48	\$291.00
072-2990-233-0000	1	1	SFR-H	1.000	1.345	1.587	\$520.32	\$248.52	\$42.48	\$291.00
072-2990-234-0000	1	1	SFR-H	1.000	1.345	1.587	\$520.32	\$248.52	\$42.48	\$291.00
072-2990-235-0000	1	1	SFR-H	1.000	1.345	1.587	\$520.32	\$248.52	\$42.48	\$291.00
072-2990-236-0000	1	1	SFR-H	1.000	1.345	1.587	\$520.32	\$248.52	\$42.48	\$291.00
072-2990-237-0000	1	1	SFR-H	1.000	1.345	1.587	\$520.32	\$248.52	\$42.48	\$291.00
072-2990-238-0000	1	1	SFR-H	1.000	1.345	1.587	\$520.32	\$248.52	\$42.48	\$291.00
072-2990-239-0000	1	1	SFR-H	1.000	1.345	1.587	\$520.32	\$248.52	\$42.48	\$291.00
072-2990-240-0000	1	1	SFR-H	1.000	1.345	1.587	\$520.32	\$248.52	\$42.48	\$291.00
072-2990-241-0000	1	1	SFR-H	1.000	1.345	1.587	\$520.32	\$248.52	\$42.48	\$291.00
072-2990-242-0000	1	1	SFR-H	1.000	1.345	1.587	\$520.32	\$248.52	\$42.48	\$291.00
072-2990-243-0000	1	1	SFR-H	1.000	1.345	1.587	\$520.32	\$248.52	\$42.48	\$291.00
072-2990-244-0000	1	1	SFR-H	1.000	1.345	1.587	\$520.32	\$248.52	\$42.48	\$291.00
072-2990-245-0000	1	1	SFR-H	1.000	1.345	1.587	\$520.32	\$248.52	\$42.48	\$291.00
072-2990-246-0000	1	1	SFR-H	1.000	1.345	1.587	\$520.32	\$248.52	\$42.48	\$291.00
072-2990-247-0000	1	1	SFR-H	1.000	1.345	1.587	\$520.32	\$248.52	\$42.48	\$291.00
072-2990-248-0000	1	1	SFR-H	1.000	1.345	1.587	\$520.32	\$248.52	\$42.48	\$291.00
072-2990-249-0000	1	1	SFR-H	1.000	1.345	1.587	\$520.32	\$248.52	\$42.48	\$291.00
072-2990-250-0000	1	1	SFR-H	1.000	1.345	1.587	\$520.32	\$248.52	\$42.48	\$291.00
072-2990-251-0000	1	1	SFR-H	1.000	1.345	1.587	\$520.32	\$248.52	\$42.48	\$291.00
072-2990-254-0000	1	1	SFR-H	1.000	1.345	1.587	\$520.32	\$248.52	\$42.48	\$291.00
072-2990-255-0000	1	1	SFR-H	1.000	1.345	1.587	\$520.32	\$248.52	\$42.48	\$291.00
072-2990-256-0000	1	1	SFR-H	1.000	1.345	1.587	\$520.32	\$248.52	\$42.48	\$291.00

PRELIMINARY ASSESSMENT ROLL

APN	ZONE	AREA	LANDUSE	EDU	SBU	LBU	TOTAL MAX ASMT	ACTUAL		
								STREET ASMT	LIGHT ASMT	TOTAL ASMT
072-2990-257-0000	1	1	SFR-H	1.000	1.345	1.587	\$520.32	\$248.52	\$42.48	\$291.00
072-2990-258-0000	1	1	SFR-H	1.000	1.345	1.587	\$520.32	\$248.52	\$42.48	\$291.00
072-2990-259-0000	1	1	SFR-H	1.000	1.345	1.587	\$520.32	\$248.52	\$42.48	\$291.00
072-2990-260-0000	1	1	SFR-H	1.000	1.345	1.587	\$520.32	\$248.52	\$42.48	\$291.00
072-2990-261-0000	1	1	SFR-H	1.000	1.345	1.587	\$520.32	\$248.52	\$42.48	\$291.00
072-2990-262-0000	1	1	SFR-H	1.000	1.345	1.587	\$520.32	\$248.52	\$42.48	\$291.00
072-2990-263-0000	1	1	SFR-H	1.000	1.345	1.587	\$520.32	\$248.52	\$42.48	\$291.00
072-2990-264-0000	1	1	SFR-H	1.000	1.345	1.587	\$520.32	\$248.52	\$42.48	\$291.00
072-2990-265-0000	1	1	SFR-H	1.000	1.345	1.587	\$520.32	\$248.52	\$42.48	\$291.00
072-2990-266-0000	1	1	SFR-H	1.000	1.345	1.587	\$520.32	\$248.52	\$42.48	\$291.00
072-2990-267-0000	1	1	SFR-H	1.000	1.345	1.587	\$520.32	\$248.52	\$42.48	\$291.00
072-2990-268-0000	1	1	SFR-H	1.000	1.345	1.587	\$520.32	\$248.52	\$42.48	\$291.00
072-2990-269-0000	1	1	SFR-H	1.000	1.345	1.587	\$520.32	\$248.52	\$42.48	\$291.00
072-2990-270-0000	1	1	SFR-H	1.000	1.345	1.587	\$520.32	\$248.52	\$42.48	\$291.00
072-2990-271-0000	1	1	SFR-H	1.000	1.345	1.587	\$520.32	\$248.52	\$42.48	\$291.00
072-2990-272-0000	1	1	SFR-H	1.000	1.345	1.587	\$520.32	\$248.52	\$42.48	\$291.00
072-2990-273-0000	1	1	SFR-H	1.000	1.345	1.587	\$520.32	\$248.52	\$42.48	\$291.00
072-2990-274-0000	1	1	SFR-H	1.000	1.345	1.587	\$520.32	\$248.52	\$42.48	\$291.00
072-2990-275-0000	1	1	SFR-M	1.250	1.681	1.984	\$650.34	\$310.60	\$53.11	\$363.71
072-2990-276-0000	1	1	SFR-M	1.250	1.681	1.984	\$650.34	\$310.60	\$53.11	\$363.71
072-2990-277-0000	1	1	SFR-M	1.250	1.681	1.984	\$650.34	\$310.60	\$53.11	\$363.71
072-2990-278-0000	1	1	SFR-M	1.250	1.681	1.984	\$650.34	\$310.60	\$53.11	\$363.71
072-2990-279-0000	1	1	SFR-M	1.250	1.681	1.984	\$650.34	\$310.60	\$53.11	\$363.71
072-2990-280-0000	1	1	SFR-M	1.250	1.681	1.984	\$650.34	\$310.60	\$53.11	\$363.71
072-2990-281-0000	1	1	SFR-M	1.250	1.681	1.984	\$650.34	\$310.60	\$53.11	\$363.71
072-2990-282-0000	1	1	SFR-M	1.250	1.681	1.984	\$650.34	\$310.60	\$53.11	\$363.71
072-2990-283-0000	1	1	SFR-M	1.250	1.681	1.984	\$650.34	\$310.60	\$53.11	\$363.71
072-2990-284-0000	1	1	SFR-M	1.250	1.681	1.984	\$650.34	\$310.60	\$53.11	\$363.71
072-2990-285-0000	1	1	SFR-M	1.250	1.681	1.984	\$650.34	\$310.60	\$53.11	\$363.71
072-2990-286-0000	1	1	SFR-M	1.250	1.681	1.984	\$650.34	\$310.60	\$53.11	\$363.71
072-2990-287-0000	1	1	SFR-M	1.250	1.681	1.984	\$650.34	\$310.60	\$53.11	\$363.71
072-2990-288-0000	1	1	SFR-H	1.000	1.345	1.587	\$520.32	\$248.52	\$42.48	\$291.00
072-2990-289-0000	1	1	SFR-H	1.000	1.345	1.587	\$520.32	\$248.52	\$42.48	\$291.00
072-2990-290-0000	1	1	SFR-H	1.000	1.345	1.587	\$520.32	\$248.52	\$42.48	\$291.00

PRELIMINARY ASSESSMENT ROLL

APN	ZONE	AREA	LANDUSE	EDU	SBU	LBU	TOTAL MAX ASMT	ACTUAL		
								STREET ASMT	LIGHT ASMT	TOTAL ASMT
072-2990-291-0000	1	1	SFR-H	1.000	1.345	1.587	\$520.32	\$248.52	\$42.48	\$291.00
072-2990-292-0000	1	1	SFR-H	1.000	1.345	1.587	\$520.32	\$248.52	\$42.48	\$291.00
072-2990-293-0000	1	1	SFR-H	1.000	1.345	1.587	\$520.32	\$248.52	\$42.48	\$291.00
072-2990-294-0000	1	1	SFR-H	1.000	1.345	1.587	\$520.32	\$248.52	\$42.48	\$291.00
072-2990-295-0000	1	1	SFR-H	1.000	1.345	1.587	\$520.32	\$248.52	\$42.48	\$291.00
072-2990-296-0000	1	1	SFR-H	1.000	1.345	1.587	\$520.32	\$248.52	\$42.48	\$291.00
072-2990-297-0000	1	1	SFR-H	1.000	1.345	1.587	\$520.32	\$248.52	\$42.48	\$291.00
072-2990-298-0000	1	1	SFR-H	1.000	1.345	1.587	\$520.32	\$248.52	\$42.48	\$291.00
072-2990-299-0000	1	1	SFR-H	1.000	1.345	1.587	\$520.32	\$248.52	\$42.48	\$291.00
072-2990-300-0000	1	1	SFR-H	1.000	1.345	1.587	\$520.32	\$248.52	\$42.48	\$291.00
072-2990-301-0000	1	1	SFR-H	1.000	1.345	1.587	\$520.32	\$248.52	\$42.48	\$291.00
072-2990-302-0000	1	1	SFR-H	1.000	1.345	1.587	\$520.32	\$248.52	\$42.48	\$291.00
072-2990-303-0000	1	1	SFR-H	1.000	1.345	1.587	\$520.32	\$248.52	\$42.48	\$291.00
072-2990-304-0000	1	1	SFR-H	1.000	1.345	1.587	\$520.32	\$248.52	\$42.48	\$291.00
072-2990-305-0000	1	1	SFR-H	1.000	1.345	1.587	\$520.32	\$248.52	\$42.48	\$291.00
072-2990-306-0000	1	1	SFR-H	1.000	1.345	1.587	\$520.32	\$248.52	\$42.48	\$291.00
072-2990-307-0000	1	1	SFR-H	1.000	1.345	1.587	\$520.32	\$248.52	\$42.48	\$291.00
072-2990-308-0000	1	1	SFR-H	1.000	1.345	1.587	\$520.32	\$248.52	\$42.48	\$291.00
072-2990-309-0000	1	1	SFR-H	1.000	1.345	1.587	\$520.32	\$248.52	\$42.48	\$291.00
072-3000-001-0000	1	1	SFR-L	1.400	1.883	2.222	\$728.46	\$347.92	\$59.48	\$407.40
072-3000-002-0000	1	1	SFR-L	1.400	1.883	2.222	\$728.46	\$347.92	\$59.48	\$407.40
072-3000-003-0000	1	1	SFR-L	1.400	1.883	2.222	\$728.46	\$347.92	\$59.48	\$407.40
072-3000-004-0000	1	1	SFR-L	1.400	1.883	2.222	\$728.46	\$347.92	\$59.48	\$407.40
072-3000-005-0000	1	1	SFR-L	1.400	1.883	2.222	\$728.46	\$347.92	\$59.48	\$407.40
072-3000-006-0000	1	1	SFR-L	1.400	1.883	2.222	\$728.46	\$347.92	\$59.48	\$407.40
072-3000-007-0000	1	1	SFR-L	1.400	1.883	2.222	\$728.46	\$347.92	\$59.48	\$407.40
072-3000-008-0000	1	1	SFR-L	1.400	1.883	2.222	\$728.46	\$347.92	\$59.48	\$407.40
072-3000-009-0000	1	1	SFR-L	1.400	1.883	2.222	\$728.46	\$347.92	\$59.48	\$407.40
072-3000-010-0000	1	1	SFR-L	1.400	1.883	2.222	\$728.46	\$347.92	\$59.48	\$407.40
072-3000-011-0000	1	1	SFR-L	1.400	1.883	2.222	\$728.46	\$347.92	\$59.48	\$407.40
072-3000-012-0000	1	1	SFR-L	1.400	1.883	2.222	\$728.46	\$347.92	\$59.48	\$407.40
072-3000-013-0000	1	1	SFR-L	1.400	1.883	2.222	\$728.46	\$347.92	\$59.48	\$407.40
072-3000-014-0000	1	1	SFR-L	1.400	1.883	2.222	\$728.46	\$347.92	\$59.48	\$407.40
072-3000-015-0000	1	1	SFR-L	1.400	1.883	2.222	\$728.46	\$347.92	\$59.48	\$407.40

PRELIMINARY ASSESSMENT ROLL

APN	ZONE	AREA	LANDUSE	EDU	SBU	LBU	TOTAL MAX ASMT	ACTUAL		
								STREET ASMT	LIGHT ASMT	TOTAL ASMT
072-3000-016-0000	1	1	SFR-L	1.400	1.883	2.222	\$728.46	\$347.92	\$59.48	\$407.40
072-3000-017-0000	1	1	SFR-L	1.400	1.883	2.222	\$728.46	\$347.92	\$59.48	\$407.40
072-3000-018-0000	1	1	SFR-L	1.400	1.883	2.222	\$728.46	\$347.92	\$59.48	\$407.40
072-3000-019-0000	1	1	SFR-L	1.400	1.883	2.222	\$728.46	\$347.92	\$59.48	\$407.40
072-3000-020-0000	1	1	SFR-L	1.400	1.883	2.222	\$728.46	\$347.92	\$59.48	\$407.40
072-3000-021-0000	1	1	SFR-L	1.400	1.883	2.222	\$728.46	\$347.92	\$59.48	\$407.40
072-3000-022-0000	1	1	SFR-L	1.400	1.883	2.222	\$728.46	\$347.92	\$59.48	\$407.40
072-3000-023-0000	1	1	SFR-L	1.400	1.883	2.222	\$728.46	\$347.92	\$59.48	\$407.40
072-3000-024-0000	1	1	SFR-L	1.400	1.883	2.222	\$728.46	\$347.92	\$59.48	\$407.40
072-3000-025-0000	1	1	SFR-L	1.400	1.883	2.222	\$728.46	\$347.92	\$59.48	\$407.40
072-3000-026-0000	1	1	SFR-L	1.400	1.883	2.222	\$728.46	\$347.92	\$59.48	\$407.40
072-3000-027-0000	1	1	SFR-L	1.400	1.883	2.222	\$728.46	\$347.92	\$59.48	\$407.40
072-3000-028-0000	1	1	SFR-L	1.400	1.883	2.222	\$728.46	\$347.92	\$59.48	\$407.40
072-3000-029-0000	1	1	SFR-L	1.400	1.883	2.222	\$728.46	\$347.92	\$59.48	\$407.40
072-3000-030-0000	1	1	SFR-L	1.400	1.883	2.222	\$728.46	\$347.92	\$59.48	\$407.40
072-3000-031-0000	1	1	SFR-L	1.400	1.883	2.222	\$728.46	\$347.92	\$59.48	\$407.40
072-3000-032-0000	1	1	SFR-L	1.400	1.883	2.222	\$728.46	\$347.92	\$59.48	\$407.40
072-3000-033-0000	1	1	SFR-L	1.400	1.883	2.222	\$728.46	\$347.92	\$59.48	\$407.40
072-3000-034-0000	1	1	SFR-L	1.400	1.883	2.222	\$728.46	\$347.92	\$59.48	\$407.40
072-3000-035-0000	1	1	SFR-L	1.400	1.883	2.222	\$728.46	\$347.92	\$59.48	\$407.40
072-3000-036-0000	1	1	SFR-L	1.400	1.883	2.222	\$728.46	\$347.92	\$59.48	\$407.40
072-3000-037-0000	1	1	SFR-L	1.400	1.883	2.222	\$728.46	\$347.92	\$59.48	\$407.40
072-3000-038-0000	1	1	SFR-L	1.400	1.883	2.222	\$728.46	\$347.92	\$59.48	\$407.40
072-3000-039-0000	1	1	SFR-L	1.400	1.883	2.222	\$728.46	\$347.92	\$59.48	\$407.40
072-3000-040-0000	1	1	SFR-L	1.400	1.883	2.222	\$728.46	\$347.92	\$59.48	\$407.40
072-3000-041-0000	1	1	SFR-L	1.400	1.883	2.222	\$728.46	\$347.92	\$59.48	\$407.40
072-3000-042-0000	1	1	SFR-L	1.400	1.883	2.222	\$728.46	\$347.92	\$59.48	\$407.40
072-3000-043-0000	1	1	SFR-L	1.400	1.883	2.222	\$728.46	\$347.92	\$59.48	\$407.40
072-3000-044-0000	1	1	SFR-L	1.400	1.883	2.222	\$728.46	\$347.92	\$59.48	\$407.40
072-3000-045-0000	1	1	SFR-L	1.400	1.883	2.222	\$728.46	\$347.92	\$59.48	\$407.40
072-3000-046-0000	1	1	SFR-L	1.400	1.883	2.222	\$728.46	\$347.92	\$59.48	\$407.40
072-3000-047-0000	1	1	SFR-L	1.400	1.883	2.222	\$728.46	\$347.92	\$59.48	\$407.40
072-3000-048-0000	1	1	SFR-L	1.400	1.883	2.222	\$728.46	\$347.92	\$59.48	\$407.40
072-3000-049-0000	1	1	SFR-L	1.400	1.883	2.222	\$728.46	\$347.92	\$59.48	\$407.40

PRELIMINARY ASSESSMENT ROLL

APN	ZONE	AREA	LANDUSE	EDU	SBU	LBU	TOTAL MAX ASMT	ACTUAL		
								STREET ASMT	LIGHT ASMT	TOTAL ASMT
072-3000-050-0000	1	1	SFR-L	1.400	1.883	2.222	\$728.46	\$347.92	\$59.48	\$407.40
072-3000-051-0000	1	1	SFR-L	1.400	1.883	2.222	\$728.46	\$347.92	\$59.48	\$407.40
072-3000-052-0000	1	1	SFR-L	1.400	1.883	2.222	\$728.46	\$347.92	\$59.48	\$407.40
072-3010-001-0000	1	2	COM	200.288	200.288	200.288	66,517.65	37,007.21	\$1,412.03	38,419.24
072-3010-002-0000	1	2	COM	15.646	15.646	15.646	\$5,196.19	\$2,890.91	\$110.30	\$3,001.21
072-3010-003-0000	1	2	COM	18.656	18.656	18.656	\$6,195.84	\$3,447.07	\$131.52	\$3,578.59
072-3010-004-0000	1	2	COM	17.459	17.459	17.459	\$5,798.30	\$3,225.90	\$123.09	\$3,348.99
072-3010-005-0000	1	2	COM	16.174	16.174	16.174	\$5,371.55	\$2,988.47	\$114.03	\$3,102.50
072-3010-006-0000	1	2	COM	13.534	13.534	13.534	\$4,494.78	\$2,500.68	\$95.41	\$2,596.09
072-3010-007-0000	1	2	COM	14.080	14.080	14.080	\$4,676.11	\$2,601.56	\$99.26	\$2,700.82
072-3010-008-0000	1	2	COM	28.864	28.864	28.864	\$9,586.03	\$5,333.20	\$203.49	\$5,536.69
072-3010-009-0000	1	2	COM	26.752	26.752	26.752	\$8,884.60	\$4,942.97	\$188.60	\$5,131.57
072-3010-010-0000	1	2	COM	20.240	20.240	20.240	\$6,721.91	\$3,739.74	\$142.69	\$3,882.43
072-3010-011-0000	1	2	COM	31.680	31.680	31.680	10,521.24	\$5,853.51	\$223.34	\$6,076.85
072-3010-012-0000	1	2	COM	27.808	27.808	27.808	\$9,235.31	\$5,138.08	\$196.05	\$5,334.13
072-3010-013-0000	1	2	COM	6.670	6.670	6.670	\$2,215.17	\$1,232.42	\$47.02	\$1,279.44
072-3230-001-0000	1	1	SFR-H	1.000	1.345	1.587	\$520.32	\$248.52	\$42.48	\$291.00
072-3230-002-0000	1	1	SFR-H	1.000	1.345	1.587	\$520.32	\$248.52	\$42.48	\$291.00
072-3230-003-0000	1	1	SFR-H	1.000	1.345	1.587	\$520.32	\$248.52	\$42.48	\$291.00
072-3230-004-0000	1	1	SFR-H	1.000	1.345	1.587	\$520.32	\$248.52	\$42.48	\$291.00
072-3230-005-0000	1	1	SFR-H	1.000	1.345	1.587	\$520.32	\$248.52	\$42.48	\$291.00
072-3230-006-0000	1	1	SFR-H	1.000	1.345	1.587	\$520.32	\$248.52	\$42.48	\$291.00
072-3230-007-0000	1	1	SFR-H	1.000	1.345	1.587	\$520.32	\$248.52	\$42.48	\$291.00
072-3230-008-0000	1	1	SFR-H	1.000	1.345	1.587	\$520.32	\$248.52	\$42.48	\$291.00
072-3230-009-0000	1	1	SFR-H	1.000	1.345	1.587	\$520.32	\$248.52	\$42.48	\$291.00
072-3230-010-0000	1	1	SFR-H	1.000	1.345	1.587	\$520.32	\$248.52	\$42.48	\$291.00
072-3230-011-0000	1	1	SFR-H	1.000	1.345	1.587	\$520.32	\$248.52	\$42.48	\$291.00
072-3230-012-0000	1	1	SFR-H	1.000	1.345	1.587	\$520.32	\$248.52	\$42.48	\$291.00
072-3230-013-0000	1	1	SFR-H	1.000	1.345	1.587	\$520.32	\$248.52	\$42.48	\$291.00
072-3230-014-0000	1	1	SFR-H	1.000	1.345	1.587	\$520.32	\$248.52	\$42.48	\$291.00
072-3230-015-0000	1	1	SFR-H	1.000	1.345	1.587	\$520.32	\$248.52	\$42.48	\$291.00
072-3230-016-0000	1	1	SFR-H	1.000	1.345	1.587	\$520.32	\$248.52	\$42.48	\$291.00
072-3230-017-0000	1	1	SFR-H	1.000	1.345	1.587	\$520.32	\$248.52	\$42.48	\$291.00
072-3230-018-0000	1	1	SFR-H	1.000	1.345	1.587	\$520.32	\$248.52	\$42.48	\$291.00

PRELIMINARY ASSESSMENT ROLL

APN	ZONE	AREA	LANDUSE	EDU	SBU	LBU	TOTAL MAX ASMT	ACTUAL		
								STREET ASMT	LIGHT ASMT	TOTAL ASMT
072-3230-019-0000	1	1	SFR-H	1.000	1.345	1.587	\$520.32	\$248.52	\$42.48	\$291.00
072-3230-020-0000	1	1	SFR-H	1.000	1.345	1.587	\$520.32	\$248.52	\$42.48	\$291.00
072-3230-021-0000	1	1	SFR-H	1.000	1.345	1.587	\$520.32	\$248.52	\$42.48	\$291.00
072-3230-022-0000	1	1	SFR-H	1.000	1.345	1.587	\$520.32	\$248.52	\$42.48	\$291.00
072-3230-023-0000	1	1	SFR-H	1.000	1.345	1.587	\$520.32	\$248.52	\$42.48	\$291.00
072-3230-024-0000	1	1	SFR-H	1.000	1.345	1.587	\$520.32	\$248.52	\$42.48	\$291.00
072-3230-027-0000	1	1	SFR-H	1.000	1.345	1.587	\$520.32	\$248.52	\$42.48	\$291.00
072-3230-028-0000	1	1	SFR-H	1.000	1.345	1.587	\$520.32	\$248.52	\$42.48	\$291.00
072-3230-029-0000	1	1	SFR-H	1.000	1.345	1.587	\$520.32	\$248.52	\$42.48	\$291.00
072-3230-030-0000	1	1	SFR-M	1.250	1.681	1.984	\$650.34	\$310.60	\$53.11	\$363.71
072-3230-031-0000	1	1	SFR-M	1.250	1.681	1.984	\$650.34	\$310.60	\$53.11	\$363.71
072-3230-032-0000	1	1	SFR-M	1.250	1.681	1.984	\$650.34	\$310.60	\$53.11	\$363.71
072-3230-033-0000	1	1	SFR-M	1.250	1.681	1.984	\$650.34	\$310.60	\$53.11	\$363.71
072-3230-034-0000	1	1	SFR-M	1.250	1.681	1.984	\$650.34	\$310.60	\$53.11	\$363.71
072-3230-035-0000	1	1	SFR-M	1.250	1.681	1.984	\$650.34	\$310.60	\$53.11	\$363.71
072-3230-036-0000	1	1	SFR-M	1.250	1.681	1.984	\$650.34	\$310.60	\$53.11	\$363.71
072-3230-037-0000	1	1	SFR-M	1.250	1.681	1.250	\$603.82	\$310.60	\$33.46	\$344.06
072-3230-038-0000	1	1	SFR-M	1.250	1.681	1.250	\$603.82	\$310.60	\$33.46	\$344.06
072-3230-040-0000	1	1	SFR-M	1.250	1.681	1.250	\$603.82	\$310.60	\$33.46	\$344.06
072-3230-042-0000	1	1	SFR-M	1.250	1.681	1.984	\$650.34	\$310.60	\$53.11	\$363.71
072-3230-043-0000	1	1	SFR-M	1.250	1.681	1.984	\$650.34	\$310.60	\$53.11	\$363.71
072-3230-044-0000	1	1	SFR-M	1.250	1.681	1.984	\$650.34	\$310.60	\$53.11	\$363.71
072-3230-045-0000	1	1	SFR-M	1.250	1.681	1.984	\$650.34	\$310.60	\$53.11	\$363.71
072-3230-046-0000	1	1	SFR-M	1.250	1.681	1.984	\$650.34	\$310.60	\$53.11	\$363.71
072-3230-047-0000	1	1	SFR-M	1.250	1.681	1.984	\$650.34	\$310.60	\$53.11	\$363.71
072-3230-048-0000	1	1	SFR-M	1.250	1.681	1.984	\$650.34	\$310.60	\$53.11	\$363.71
072-3230-049-0000	1	1	SFR-M	1.250	1.681	1.984	\$650.34	\$310.60	\$53.11	\$363.71
072-3230-050-0000	1	1	SFR-M	1.250	1.681	1.984	\$650.34	\$310.60	\$53.11	\$363.71
072-3230-051-0000	1	1	SFR-M	1.250	1.681	1.984	\$650.34	\$310.60	\$53.11	\$363.71
072-3230-052-0000	1	1	SFR-M	1.250	1.681	1.984	\$650.34	\$310.60	\$53.11	\$363.71
072-3230-053-0000	1	1	SFR-M	1.250	1.681	1.984	\$650.34	\$310.60	\$53.11	\$363.71
072-3230-054-0000	1	1	SFR-M	1.250	1.681	1.984	\$650.34	\$310.60	\$53.11	\$363.71
072-3240-001-0000	1	1	SFR-M	1.250	1.250	1.250	\$469.31	\$230.96	\$33.46	\$264.42
072-3240-002-0000	1	1	SFR-M	1.250	1.250	1.250	\$469.31	\$230.96	\$33.46	\$264.42

PRELIMINARY ASSESSMENT ROLL

APN	ZONE	AREA	LANDUSE	EDU	SBU	LBU	TOTAL MAX ASMT	ACTUAL		
								STREET ASMT	LIGHT ASMT	TOTAL ASMT
072-3240-003-0000	1	1	SFR-M	1.250	1.250	1.250	\$469.31	\$230.96	\$33.46	\$264.42
072-3240-004-0000	1	1	SFR-M	1.250	1.250	1.250	\$469.31	\$230.96	\$33.46	\$264.42
072-3240-005-0000	1	1	SFR-M	1.250	1.250	1.250	\$469.31	\$230.96	\$33.46	\$264.42
072-3240-006-0000	1	1	SFR-M	1.250	1.250	1.250	\$469.31	\$230.96	\$33.46	\$264.42
072-3240-007-0000	1	1	SFR-L	1.400	1.883	2.222	\$728.46	\$347.92	\$59.48	\$407.40
072-3240-008-0000	1	1	SFR-L	1.400	1.883	2.222	\$728.46	\$347.92	\$59.48	\$407.40
072-3240-009-0000	1	1	SFR-L	1.400	1.883	2.222	\$728.46	\$347.92	\$59.48	\$407.40
072-3240-010-0000	1	1	SFR-L	1.400	1.883	2.222	\$728.46	\$347.92	\$59.48	\$407.40
072-3240-011-0000	1	1	SFR-L	1.400	1.883	2.222	\$728.46	\$347.92	\$59.48	\$407.40
072-3240-012-0000	1	1	SFR-L	1.400	1.883	2.222	\$728.46	\$347.92	\$59.48	\$407.40
072-3240-013-0000	1	1	SFR-L	1.400	1.883	2.222	\$728.46	\$347.92	\$59.48	\$407.40
072-3240-014-0000	1	1	SFR-L	1.400	1.883	2.222	\$728.46	\$347.92	\$59.48	\$407.40
072-3240-015-0000	1	1	SFR-L	1.400	1.883	2.222	\$728.46	\$347.92	\$59.48	\$407.40
072-3240-016-0000	1	1	SFR-M	1.250	1.681	1.984	\$650.34	\$310.60	\$53.11	\$363.71
072-3240-017-0000	1	1	SFR-M	1.250	1.681	1.984	\$650.34	\$310.60	\$53.11	\$363.71
072-3240-018-0000	1	1	SFR-M	1.250	1.681	1.984	\$650.34	\$310.60	\$53.11	\$363.71
072-3240-019-0000	1	1	SFR-M	1.250	1.681	1.984	\$650.34	\$310.60	\$53.11	\$363.71
072-3240-020-0000	1	1	SFR-M	1.250	1.681	1.984	\$650.34	\$310.60	\$53.11	\$363.71
072-3240-021-0000	1	1	SFR-M	1.250	1.681	1.984	\$650.34	\$310.60	\$53.11	\$363.71
072-3240-022-0000	1	1	SFR-M	1.250	1.681	1.984	\$650.34	\$310.60	\$53.11	\$363.71
072-3240-023-0000	1	1	SFR-H	1.000	1.345	1.587	\$520.32	\$248.52	\$42.48	\$291.00
072-3240-024-0000	1	1	SFR-H	1.000	1.345	1.587	\$520.32	\$248.52	\$42.48	\$291.00
072-3240-025-0000	1	1	SFR-H	1.000	1.345	1.587	\$520.32	\$248.52	\$42.48	\$291.00
072-3240-028-0000	1	1	SFR-H	1.000	1.345	1.587	\$520.32	\$248.52	\$42.48	\$291.00
072-3240-029-0000	1	1	SFR-H	1.000	1.345	1.587	\$520.32	\$248.52	\$42.48	\$291.00
072-3240-030-0000	1	1	SFR-H	1.000	1.345	1.587	\$520.32	\$248.52	\$42.48	\$291.00
072-3240-031-0000	1	1	SFR-H	1.000	1.345	1.587	\$520.32	\$248.52	\$42.48	\$291.00
072-3240-032-0000	1	1	SFR-H	1.000	1.345	1.587	\$520.32	\$248.52	\$42.48	\$291.00
072-3240-033-0000	1	1	SFR-H	1.000	1.345	1.587	\$520.32	\$248.52	\$42.48	\$291.00
072-3240-035-0000	1	1	SFR-M	1.250	1.681	1.984	\$650.34	\$310.60	\$53.11	\$363.71
072-3240-036-0000	1	1	SFR-M	1.250	1.681	1.984	\$650.34	\$310.60	\$53.11	\$363.71
072-3240-037-0000	1	1	SFR-M	1.250	1.681	1.984	\$650.34	\$310.60	\$53.11	\$363.71
072-3240-038-0000	1	1	SFR-M	1.250	1.681	1.984	\$650.34	\$310.60	\$53.11	\$363.71
072-3240-039-0000	1	1	SFR-M	1.250	1.681	1.984	\$650.34	\$310.60	\$53.11	\$363.71

PRELIMINARY ASSESSMENT ROLL

APN	ZONE	AREA	LANDUSE	EDU	SBU	LBU	TOTAL MAX ASMT	ACTUAL		
								STREET ASMT	LIGHT ASMT	TOTAL ASMT
072-3240-040-0000	1	1	SFR-M	1.250	1.681	1.984	\$650.34	\$310.60	\$53.11	\$363.71
072-3240-041-0000	1	1	SFR-M	1.250	1.681	1.984	\$650.34	\$310.60	\$53.11	\$363.71
072-3240-042-0000	1	1	SFR-M	1.250	1.681	1.984	\$650.34	\$310.60	\$53.11	\$363.71
072-3240-043-0000	1	1	SFR-M	1.250	1.681	1.984	\$650.34	\$310.60	\$53.11	\$363.71
072-3240-044-0000	1	1	SFR-M	1.250	1.681	1.984	\$650.34	\$310.60	\$53.11	\$363.71
072-3240-045-0000	1	1	SFR-M	1.250	1.681	1.984	\$650.34	\$310.60	\$53.11	\$363.71
072-3240-046-0000	1	1	SFR-M	1.250	1.681	1.984	\$650.34	\$310.60	\$53.11	\$363.71
072-3240-047-0000	1	1	SFR-M	1.250	1.681	1.984	\$650.34	\$310.60	\$53.11	\$363.71
072-3240-048-0000	1	1	SFR-M	1.250	1.681	1.984	\$650.34	\$310.60	\$53.11	\$363.71
072-3240-049-0000	1	1	SFR-M	1.250	1.681	1.984	\$650.34	\$310.60	\$53.11	\$363.71
072-3240-050-0000	1	1	SFR-M	1.250	1.681	1.984	\$650.34	\$310.60	\$53.11	\$363.71
072-3240-051-0000	1	1	SFR-M	1.250	1.681	1.984	\$650.34	\$310.60	\$53.11	\$363.71
072-3240-054-0000	1	1	SFR-M	1.250	1.681	1.984	\$650.34	\$310.60	\$53.11	\$363.71
072-3240-055-0000	1	1	SFR-M	1.250	1.681	1.984	\$650.34	\$310.60	\$53.11	\$363.71
072-3240-056-0000	1	1	SFR-M	1.250	1.681	1.984	\$650.34	\$310.60	\$53.11	\$363.71
072-3240-057-0000	1	1	SFR-M	1.250	1.681	1.984	\$650.34	\$310.60	\$53.11	\$363.71
072-3240-058-0000	1	1	SFR-M	1.250	1.681	1.984	\$650.34	\$310.60	\$53.11	\$363.71
072-3240-059-0000	1	1	SFR-L	1.400	1.883	2.222	\$728.46	\$347.92	\$59.48	\$407.40
072-3240-060-0000	1	1	SFR-L	1.400	1.883	2.222	\$728.46	\$347.92	\$59.48	\$407.40
072-3240-061-0000	1	1	SFR-L	1.400	1.883	2.222	\$728.46	\$347.92	\$59.48	\$407.40
072-3240-062-0000	1	1	SFR-L	1.400	1.883	2.222	\$728.46	\$347.92	\$59.48	\$407.40
072-3240-063-0000	1	1	SFR-M	1.250	1.250	1.250	\$469.31	\$230.96	\$33.46	\$264.42
072-3240-064-0000	1	1	SFR-M	1.250	1.250	1.250	\$469.31	\$230.96	\$33.46	\$264.42
072-3240-065-0000	1	1	SFR-M	1.250	1.250	1.250	\$469.31	\$230.96	\$33.46	\$264.42
072-3240-066-0000	1	1	SFR-M	1.250	1.250	1.250	\$469.31	\$230.96	\$33.46	\$264.42
072-3240-067-0000	1	1	SFR-M	1.250	1.681	1.984	\$650.34	\$310.60	\$53.11	\$363.71
072-3250-001-0000	1	1	SFR-H	1.000	1.345	1.587	\$520.32	\$248.52	\$42.48	\$291.00
072-3250-002-0000	1	1	SFR-H	1.000	1.345	1.587	\$520.32	\$248.52	\$42.48	\$291.00
072-3250-003-0000	1	1	SFR-H	1.000	1.345	1.587	\$520.32	\$248.52	\$42.48	\$291.00
072-3250-005-0000	1	1	SFR-M	1.250	1.681	1.984	\$650.34	\$310.60	\$53.11	\$363.71
072-3250-006-0000	1	1	SFR-M	1.250	1.681	1.984	\$650.34	\$310.60	\$53.11	\$363.71
072-3250-007-0000	1	1	SFR-M	1.250	1.681	1.984	\$650.34	\$310.60	\$53.11	\$363.71
072-3250-008-0000	1	1	SFR-M	1.250	1.681	1.984	\$650.34	\$310.60	\$53.11	\$363.71
072-3250-009-0000	1	1	SFR-M	1.250	1.681	1.984	\$650.34	\$310.60	\$53.11	\$363.71

PRELIMINARY ASSESSMENT ROLL

APN	ZONE	AREA	LANDUSE	EDU	SBU	LBU	TOTAL MAX ASMT	ACTUAL		
								STREET ASMT	LIGHT ASMT	TOTAL ASMT
072-3250-010-0000	1	1	SFR-M	1.250	1.250	1.250	\$469.31	\$230.96	\$33.46	\$264.42
072-3250-011-0000	1	1	SFR-M	1.250	1.250	1.250	\$469.31	\$230.96	\$33.46	\$264.42
072-3250-012-0000	1	1	SFR-M	1.250	1.250	1.250	\$469.31	\$230.96	\$33.46	\$264.42
072-3250-014-0000	1	1	SFR-M	1.250	1.250	1.250	\$469.31	\$230.96	\$33.46	\$264.42
072-3250-015-0000	1	1	SFR-M	1.250	1.250	1.250	\$469.31	\$230.96	\$33.46	\$264.42
072-3250-016-0000	1	1	SFR-M	1.250	1.250	1.250	\$469.31	\$230.96	\$33.46	\$264.42
072-3250-017-0000	1	1	SFR-M	1.250	1.250	1.250	\$469.31	\$230.96	\$33.46	\$264.42
072-3250-018-0000	1	1	SFR-M	1.250	1.250	1.250	\$469.31	\$230.96	\$33.46	\$264.42
072-3250-019-0000	1	1	SFR-M	1.250	1.250	1.250	\$469.31	\$230.96	\$33.46	\$264.42
072-3250-020-0000	1	1	SFR-M	1.250	1.250	1.250	\$469.31	\$230.96	\$33.46	\$264.42
072-3250-021-0000	1	1	SFR-M	1.250	1.250	1.250	\$469.31	\$230.96	\$33.46	\$264.42
072-3250-022-0000	1	1	SFR-M	1.250	1.250	1.250	\$469.31	\$230.96	\$33.46	\$264.42
072-3250-023-0000	1	1	SFR-M	1.250	1.250	1.250	\$469.31	\$230.96	\$33.46	\$264.42
072-3250-024-0000	1	1	SFR-M	1.250	1.250	1.250	\$469.31	\$230.96	\$33.46	\$264.42
072-3250-025-0000	1	1	SFR-M	1.250	1.250	1.250	\$469.31	\$230.96	\$33.46	\$264.42
072-3250-026-0000	1	1	SFR-M	1.250	1.250	1.250	\$469.31	\$230.96	\$33.46	\$264.42
072-3250-032-0000	1	1	SFR-M	1.250	1.250	1.250	\$469.31	\$230.96	\$33.46	\$264.42
072-3250-033-0000	1	1	SFR-M	1.250	1.250	1.250	\$469.31	\$230.96	\$33.46	\$264.42
072-3250-034-0000	1	1	SFR-M	1.250	1.250	1.250	\$469.31	\$230.96	\$33.46	\$264.42
072-3250-035-0000	1	1	SFR-M	1.250	1.250	1.250	\$469.31	\$230.96	\$33.46	\$264.42
072-3250-038-0000	1	1	SFR-M	1.250	1.681	1.984	\$650.34	\$310.60	\$53.11	\$363.71
072-3250-039-0000	1	1	SFR-M	1.250	1.681	1.984	\$650.34	\$310.60	\$53.11	\$363.71
072-3250-041-0000	1	1	SFR-H	1.000	1.345	1.587	\$520.32	\$248.52	\$42.48	\$291.00
072-3250-042-0000	1	1	SFR-H	1.000	1.345	1.587	\$520.32	\$248.52	\$42.48	\$291.00
072-3250-043-0000	1	1	SFR-H	1.000	1.345	1.587	\$520.32	\$248.52	\$42.48	\$291.00
072-3250-044-0000	1	1	PARK	7.470	7.470	7.470	\$2,804.61	\$1,380.23	\$199.97	\$1,580.20
072-3250-045-0000	1	1	SFR-M	1.250	1.250	1.250	\$469.31	\$230.96	\$33.46	\$264.42
072-3250-046-0000	1	1	SFR-M	1.250	1.250	1.250	\$469.31	\$230.96	\$33.46	\$264.42
072-3250-047-0000	1	1	SFR-M	1.250	1.250	1.250	\$469.31	\$230.96	\$33.46	\$264.42
072-3250-048-0000	1	1	SFR-M	1.250	1.250	1.250	\$469.31	\$230.96	\$33.46	\$264.42
072-3250-049-0000	1	1	SFR-M	1.250	1.250	1.250	\$469.31	\$230.96	\$33.46	\$264.42
072-3250-050-0000	1	1	SFR-M	1.250	1.250	1.250	\$469.31	\$230.96	\$33.46	\$264.42
072-3250-051-0000	1	1	SFR-M	1.250	1.250	1.250	\$469.31	\$230.96	\$33.46	\$264.42
072-3250-052-0000	1	1	SFR-M	1.250	1.250	1.250	\$469.31	\$230.96	\$33.46	\$264.42

PRELIMINARY ASSESSMENT ROLL

APN	ZONE	AREA	LANDUSE	EDU	SBU	LBU	TOTAL MAX ASMT	ACTUAL		
								STREET ASMT	LIGHT ASMT	TOTAL ASMT
072-3250-053-0000	1	1	SFR-M	1.250	1.250	1.250	\$469.31	\$230.96	\$33.46	\$264.42
072-3250-054-0000	1	1	SFR-M	1.250	1.250	1.250	\$469.31	\$230.96	\$33.46	\$264.42
072-3250-055-0000	1	1	SFR-M	1.250	1.250	1.250	\$469.31	\$230.96	\$33.46	\$264.42
072-3250-056-0000	1	1	SFR-M	1.250	1.250	1.250	\$469.31	\$230.96	\$33.46	\$264.42
072-3250-057-0000	1	1	SFR-M	1.250	1.250	1.250	\$469.31	\$230.96	\$33.46	\$264.42
072-3250-058-0000	1	1	SFR-M	1.250	1.250	1.250	\$469.31	\$230.96	\$33.46	\$264.42
072-3250-059-0000	1	1	SFR-M	1.250	1.250	1.250	\$469.31	\$230.96	\$33.46	\$264.42
072-3250-060-0000	1	1	SFR-M	1.250	1.250	1.250	\$469.31	\$230.96	\$33.46	\$264.42
072-3250-061-0000	1	1	SFR-M	1.250	1.250	1.250	\$469.31	\$230.96	\$33.46	\$264.42
072-3250-062-0000	1	1	SFR-M	1.250	1.250	1.250	\$469.31	\$230.96	\$33.46	\$264.42
072-3250-063-0000	1	1	SFR-M	1.250	1.250	1.250	\$469.31	\$230.96	\$33.46	\$264.42
072-3250-064-0000	1	1	SFR-M	1.250	1.250	1.250	\$469.31	\$230.96	\$33.46	\$264.42
072-3250-065-0000	1	1	SFR-M	1.250	1.250	1.250	\$469.31	\$230.96	\$33.46	\$264.42
072-3250-066-0000	1	1	SFR-M	1.250	1.250	1.250	\$469.31	\$230.96	\$33.46	\$264.42
072-3260-001-0000	1	1	SFR-M	1.250	1.681	1.984	\$650.34	\$310.60	\$53.11	\$363.71
072-3260-002-0000	1	1	SFR-M	1.250	1.681	1.984	\$650.34	\$310.60	\$53.11	\$363.71
072-3260-003-0000	1	1	SFR-M	1.250	1.681	1.984	\$650.34	\$310.60	\$53.11	\$363.71
072-3260-004-0000	1	1	SFR-M	1.250	1.681	1.984	\$650.34	\$310.60	\$53.11	\$363.71
072-3260-005-0000	1	1	SFR-M	1.250	1.681	1.984	\$650.34	\$310.60	\$53.11	\$363.71
072-3260-006-0000	1	1	SFR-M	1.250	1.681	1.984	\$650.34	\$310.60	\$53.11	\$363.71
072-3260-007-0000	1	1	SFR-M	1.250	1.681	1.984	\$650.34	\$310.60	\$53.11	\$363.71
072-3260-008-0000	1	1	SFR-M	1.250	1.681	1.984	\$650.34	\$310.60	\$53.11	\$363.71
072-3260-009-0000	1	1	SFR-M	1.250	1.681	1.984	\$650.34	\$310.60	\$53.11	\$363.71
072-3260-010-0000	1	1	SFR-M	1.250	1.681	1.984	\$650.34	\$310.60	\$53.11	\$363.71
072-3260-011-0000	1	1	SFR-M	1.250	1.681	1.984	\$650.34	\$310.60	\$53.11	\$363.71
072-3260-012-0000	1	1	SFR-M	1.250	1.681	1.984	\$650.34	\$310.60	\$53.11	\$363.71
072-3260-013-0000	1	1	SFR-M	1.250	1.681	1.984	\$650.34	\$310.60	\$53.11	\$363.71
072-3260-014-0000	1	1	SFR-M	1.250	1.681	1.984	\$650.34	\$310.60	\$53.11	\$363.71
072-3260-015-0000	1	1	SFR-M	1.250	1.681	1.984	\$650.34	\$310.60	\$53.11	\$363.71
072-3260-016-0000	1	1	SFR-M	1.250	1.681	1.984	\$650.34	\$310.60	\$53.11	\$363.71
072-3260-017-0000	1	1	SFR-M	1.250	1.681	1.984	\$650.34	\$310.60	\$53.11	\$363.71
072-3260-018-0000	1	1	SFR-M	1.250	1.681	1.984	\$650.34	\$310.60	\$53.11	\$363.71
072-3260-019-0000	1	1	SFR-M	1.250	1.681	1.984	\$650.34	\$310.60	\$53.11	\$363.71
072-3260-020-0000	1	1	SFR-M	1.250	1.681	1.984	\$650.34	\$310.60	\$53.11	\$363.71

PRELIMINARY ASSESSMENT ROLL

APN	ZONE	AREA	LANDUSE	EDU	SBU	LBU	TOTAL MAX ASMT	ACTUAL		
								STREET ASMT	LIGHT ASMT	TOTAL ASMT
072-3260-021-0000	1	1	SFR-M	1.250	1.681	1.984	\$650.34	\$310.60	\$53.11	\$363.71
072-3260-022-0000	1	1	SFR-M	1.250	1.681	1.984	\$650.34	\$310.60	\$53.11	\$363.71
072-3260-023-0000	1	1	SFR-M	1.250	1.681	1.984	\$650.34	\$310.60	\$53.11	\$363.71
072-3260-024-0000	1	1	SFR-M	1.250	1.681	1.984	\$650.34	\$310.60	\$53.11	\$363.71
072-3260-025-0000	1	1	SFR-M	1.250	1.681	1.984	\$650.34	\$310.60	\$53.11	\$363.71
072-3260-026-0000	1	1	SFR-M	1.250	1.681	1.984	\$650.34	\$310.60	\$53.11	\$363.71
072-3260-027-0000	1	1	SFR-M	1.250	1.681	1.984	\$650.34	\$310.60	\$53.11	\$363.71
072-3260-028-0000	1	1	SFR-M	1.250	1.681	1.984	\$650.34	\$310.60	\$53.11	\$363.71
072-3260-029-0000	1	1	SFR-M	1.250	1.681	1.984	\$650.34	\$310.60	\$53.11	\$363.71
072-3260-030-0000	1	1	SFR-M	1.250	1.681	1.984	\$650.34	\$310.60	\$53.11	\$363.71
072-3260-031-0000	1	1	SFR-M	1.250	1.681	1.984	\$650.34	\$310.60	\$53.11	\$363.71
072-3260-032-0000	1	1	SFR-M	1.250	1.681	1.984	\$650.34	\$310.60	\$53.11	\$363.71
072-3260-033-0000	1	1	SFR-M	1.250	1.681	1.984	\$650.34	\$310.60	\$53.11	\$363.71
072-3260-034-0000	1	1	SFR-M	1.250	1.681	1.984	\$650.34	\$310.60	\$53.11	\$363.71
072-3260-035-0000	1	1	SFR-M	1.250	1.681	1.984	\$650.34	\$310.60	\$53.11	\$363.71
072-3260-036-0000	1	1	SFR-M	1.250	1.681	1.984	\$650.34	\$310.60	\$53.11	\$363.71
072-3260-037-0000	1	1	SFR-M	1.250	1.681	1.984	\$650.34	\$310.60	\$53.11	\$363.71
072-3260-038-0000	1	1	SFR-M	1.250	1.681	1.984	\$650.34	\$310.60	\$53.11	\$363.71
072-3260-039-0000	1	1	SFR-M	1.250	1.681	1.984	\$650.34	\$310.60	\$53.11	\$363.71
072-3260-040-0000	1	1	SFR-M	1.250	1.681	1.984	\$650.34	\$310.60	\$53.11	\$363.71
072-3260-041-0000	1	1	SFR-M	1.250	1.681	1.984	\$650.34	\$310.60	\$53.11	\$363.71
072-3260-042-0000	1	1	SFR-M	1.250	1.681	1.984	\$650.34	\$310.60	\$53.11	\$363.71
072-3260-043-0000	1	1	SFR-M	1.250	1.681	1.984	\$650.34	\$310.60	\$53.11	\$363.71
072-3260-044-0000	1	1	SFR-M	1.250	1.681	1.984	\$650.34	\$310.60	\$53.11	\$363.71
072-3260-045-0000	1	1	SFR-M	1.250	1.681	1.984	\$650.34	\$310.60	\$53.11	\$363.71
072-3260-046-0000	1	1	SFR-M	1.250	1.681	1.984	\$650.34	\$310.60	\$53.11	\$363.71
072-3260-047-0000	1	1	SFR-M	1.250	1.250	1.250	\$469.31	\$230.96	\$33.46	\$264.42
072-3260-048-0000	1	1	SFR-M	1.250	1.250	1.250	\$469.31	\$230.96	\$33.46	\$264.42
072-3260-049-0000	1	1	SFR-M	1.250	1.250	1.250	\$469.31	\$230.96	\$33.46	\$264.42
072-3260-050-0000	1	1	SFR-M	1.250	1.250	1.250	\$469.31	\$230.96	\$33.46	\$264.42
072-3260-051-0000	1	1	SFR-M	1.250	1.250	1.250	\$469.31	\$230.96	\$33.46	\$264.42
072-3260-052-0000	1	1	SFR-M	1.250	1.250	1.250	\$469.31	\$230.96	\$33.46	\$264.42
072-3260-053-0000	1	1	SFR-M	1.250	1.250	1.250	\$469.31	\$230.96	\$33.46	\$264.42
072-3260-054-0000	1	1	SFR-M	1.250	1.250	1.250	\$469.31	\$230.96	\$33.46	\$264.42

PRELIMINARY ASSESSMENT ROLL

APN	ZONE	AREA	LANDUSE	EDU	SBU	LBU	TOTAL MAX ASMT	ACTUAL		
								STREET ASMT	LIGHT ASMT	TOTAL ASMT
072-3260-055-0000	1	1	SFR-M	1.250	1.250	1.250	\$469.31	\$230.96	\$33.46	\$264.42
072-3260-056-0000	1	1	SFR-M	1.250	1.250	1.250	\$469.31	\$230.96	\$33.46	\$264.42
072-3260-057-0000	1	1	SFR-M	1.250	1.250	1.250	\$469.31	\$230.96	\$33.46	\$264.42
072-3260-058-0000	1	1	SFR-M	1.250	1.250	1.250	\$469.31	\$230.96	\$33.46	\$264.42
072-3260-059-0000	1	1	SFR-M	1.250	1.250	1.250	\$469.31	\$230.96	\$33.46	\$264.42
072-3260-060-0000	1	1	SFR-M	1.250	1.250	1.250	\$469.31	\$230.96	\$33.46	\$264.42
072-3260-061-0000	1	1	SFR-M	1.250	1.250	1.250	\$469.31	\$230.96	\$33.46	\$264.42
072-3260-062-0000	1	1	SFR-M	1.250	1.250	1.250	\$469.31	\$230.96	\$33.46	\$264.42
072-3260-063-0000	1	1	SFR-M	1.250	1.250	1.250	\$469.31	\$230.96	\$33.46	\$264.42
072-3260-064-0000	1	1	SFR-M	1.250	1.250	1.250	\$469.31	\$230.96	\$33.46	\$264.42
072-3260-065-0000	1	1	SFR-M	1.250	1.250	1.250	\$469.31	\$230.96	\$33.46	\$264.42
072-3260-066-0000	1	1	SFR-M	1.250	1.250	1.250	\$469.31	\$230.96	\$33.46	\$264.42
072-3260-067-0000	1	1	SFR-M	1.250	1.250	1.250	\$469.31	\$230.96	\$33.46	\$264.42
072-3290-001-0000	1	1	SFR-M	1.250	1.681	1.984	\$650.34	\$310.60	\$53.11	\$363.71
072-3290-002-0000	1	1	SFR-M	1.250	1.681	1.984	\$650.34	\$310.60	\$53.11	\$363.71
072-3290-003-0000	1	1	SFR-M	1.250	1.681	1.984	\$650.34	\$310.60	\$53.11	\$363.71
072-3290-004-0000	1	1	SFR-M	1.250	1.681	1.984	\$650.34	\$310.60	\$53.11	\$363.71
072-3290-005-0000	1	1	SFR-M	1.250	1.681	1.984	\$650.34	\$310.60	\$53.11	\$363.71
072-3290-006-0000	1	1	SFR-M	1.250	1.681	1.984	\$650.34	\$310.60	\$53.11	\$363.71
072-3290-007-0000	1	1	SFR-M	1.250	1.681	1.984	\$650.34	\$310.60	\$53.11	\$363.71
072-3290-008-0000	1	1	SFR-M	1.250	1.681	1.984	\$650.34	\$310.60	\$53.11	\$363.71
072-3290-009-0000	1	1	SFR-M	1.250	1.681	1.984	\$650.34	\$310.60	\$53.11	\$363.71
072-3290-010-0000	1	1	SFR-M	1.250	1.681	1.984	\$650.34	\$310.60	\$53.11	\$363.71
072-3290-011-0000	1	1	SFR-M	1.250	1.681	1.984	\$650.34	\$310.60	\$53.11	\$363.71
072-3290-012-0000	1	1	SFR-M	1.250	1.681	1.984	\$650.34	\$310.60	\$53.11	\$363.71
072-3290-013-0000	1	1	SFR-M	1.250	1.681	1.984	\$650.34	\$310.60	\$53.11	\$363.71
072-3290-014-0000	1	1	SFR-M	1.250	1.681	1.984	\$650.34	\$310.60	\$53.11	\$363.71
072-3290-015-0000	1	1	SFR-M	1.250	1.681	1.984	\$650.34	\$310.60	\$53.11	\$363.71
072-3290-016-0000	1	1	SFR-M	1.250	1.681	1.984	\$650.34	\$310.60	\$53.11	\$363.71
072-3290-017-0000	1	1	SFR-M	1.250	1.681	1.984	\$650.34	\$310.60	\$53.11	\$363.71
072-3290-019-0000	1	1	SFR-L	1.400	1.883	2.222	\$728.46	\$347.92	\$59.48	\$407.40
072-3290-020-0000	1	1	SFR-L	1.400	1.883	2.222	\$728.46	\$347.92	\$59.48	\$407.40
072-3290-021-0000	1	1	SFR-L	1.400	1.883	2.222	\$728.46	\$347.92	\$59.48	\$407.40
072-3290-022-0000	1	1	SFR-L	1.400	1.883	2.222	\$728.46	\$347.92	\$59.48	\$407.40

PRELIMINARY ASSESSMENT ROLL

APN	ZONE	AREA	LANDUSE	EDU	SBU	LBU	TOTAL MAX ASMT	ACTUAL		
								STREET ASMT	LIGHT ASMT	TOTAL ASMT
072-3290-023-0000	1	1	SFR-L	1.400	1.883	2.222	\$728.46	\$347.92	\$59.48	\$407.40
072-3290-024-0000	1	1	SFR-L	1.400	1.883	2.222	\$728.46	\$347.92	\$59.48	\$407.40
072-3290-025-0000	1	1	SFR-L	1.400	1.883	2.222	\$728.46	\$347.92	\$59.48	\$407.40
072-3290-026-0000	1	1	SFR-L	1.400	1.883	2.222	\$728.46	\$347.92	\$59.48	\$407.40
072-3290-027-0000	1	1	SFR-L	1.400	1.883	2.222	\$728.46	\$347.92	\$59.48	\$407.40
072-3290-028-0000	1	1	SFR-L	1.400	1.883	2.222	\$728.46	\$347.92	\$59.48	\$407.40
072-3290-029-0000	1	1	SFR-L	1.400	1.883	2.222	\$728.46	\$347.92	\$59.48	\$407.40
072-3290-030-0000	1	1	SFR-L	1.400	1.883	2.222	\$728.46	\$347.92	\$59.48	\$407.40
072-3290-031-0000	1	1	SFR-L	1.400	1.883	2.222	\$728.46	\$347.92	\$59.48	\$407.40
072-3290-032-0000	1	1	SFR-L	1.400	1.883	2.222	\$728.46	\$347.92	\$59.48	\$407.40
072-3290-033-0000	1	1	SFR-L	1.400	1.883	2.222	\$728.46	\$347.92	\$59.48	\$407.40
072-3290-034-0000	1	1	SFR-L	1.400	1.883	2.222	\$728.46	\$347.92	\$59.48	\$407.40
072-3290-035-0000	1	1	SFR-L	1.400	1.883	2.222	\$728.46	\$347.92	\$59.48	\$407.40
072-3300-001-0000	1	1	SFR-L	1.400	1.883	2.222	\$728.46	\$347.92	\$59.48	\$407.40
072-3300-002-0000	1	1	SFR-L	1.400	1.883	2.222	\$728.46	\$347.92	\$59.48	\$407.40
072-3300-003-0000	1	1	SFR-L	1.400	1.883	2.222	\$728.46	\$347.92	\$59.48	\$407.40
072-3300-007-0000	1	1	SFR-M	1.250	1.250	1.250	\$469.31	\$230.96	\$33.46	\$264.42
072-3300-008-0000	1	1	SFR-M	1.250	1.250	1.250	\$469.31	\$230.96	\$33.46	\$264.42
072-3300-009-0000	1	1	SFR-M	1.250	1.250	1.250	\$469.31	\$230.96	\$33.46	\$264.42
072-3300-010-0000	1	1	SFR-M	1.250	1.250	1.250	\$469.31	\$230.96	\$33.46	\$264.42
072-3300-011-0000	1	1	SFR-M	1.250	1.250	1.250	\$469.31	\$230.96	\$33.46	\$264.42
072-3300-012-0000	1	1	SFR-M	1.250	1.250	1.250	\$469.31	\$230.96	\$33.46	\$264.42
072-3300-013-0000	1	1	SFR-M	1.250	1.250	1.250	\$469.31	\$230.96	\$33.46	\$264.42
072-3300-014-0000	1	1	SFR-M	1.250	1.250	1.250	\$469.31	\$230.96	\$33.46	\$264.42
072-3300-015-0000	1	1	SFR-M	1.250	1.250	1.250	\$469.31	\$230.96	\$33.46	\$264.42
072-3300-016-0000	1	1	SFR-M	1.250	1.250	1.250	\$469.31	\$230.96	\$33.46	\$264.42
072-3300-017-0000	1	1	SFR-M	1.250	1.250	1.250	\$469.31	\$230.96	\$33.46	\$264.42
072-3300-018-0000	1	1	SFR-M	1.250	1.250	1.250	\$469.31	\$230.96	\$33.46	\$264.42
072-3300-019-0000	1	1	SFR-M	1.250	1.250	1.250	\$469.31	\$230.96	\$33.46	\$264.42
072-3300-020-0000	1	1	SFR-M	1.250	1.250	1.250	\$469.31	\$230.96	\$33.46	\$264.42
072-3300-021-0000	1	1	SFR-M	1.250	1.250	1.250	\$469.31	\$230.96	\$33.46	\$264.42
072-3300-022-0000	1	1	SFR-M	1.250	1.250	1.250	\$469.31	\$230.96	\$33.46	\$264.42
072-3300-023-0000	1	1	SFR-M	1.250	1.250	1.250	\$469.31	\$230.96	\$33.46	\$264.42
072-3300-024-0000	1	1	SFR-M	1.250	1.250	1.250	\$469.31	\$230.96	\$33.46	\$264.42

PRELIMINARY ASSESSMENT ROLL

APN	ZONE	AREA	LANDUSE	EDU	SBU	LBU	TOTAL MAX ASMT	ACTUAL		
								STREET ASMT	LIGHT ASMT	TOTAL ASMT
072-3300-025-0000	1	1	SFR-M	1.250	1.250	1.250	\$469.31	\$230.96	\$33.46	\$264.42
072-3300-026-0000	1	1	SFR-M	1.250	1.250	1.250	\$469.31	\$230.96	\$33.46	\$264.42
072-3300-027-0000	1	1	SFR-M	1.250	1.250	1.250	\$469.31	\$230.96	\$33.46	\$264.42
072-3300-028-0000	1	1	SFR-M	1.250	1.250	1.250	\$469.31	\$230.96	\$33.46	\$264.42
072-3300-029-0000	1	1	SFR-M	1.250	1.250	1.250	\$469.31	\$230.96	\$33.46	\$264.42
072-3300-030-0000	1	1	SFR-M	1.250	1.250	1.250	\$469.31	\$230.96	\$33.46	\$264.42
072-3300-031-0000	1	1	SFR-M	1.250	1.250	1.250	\$469.31	\$230.96	\$33.46	\$264.42
072-3300-032-0000	1	1	SFR-M	1.250	1.250	1.250	\$469.31	\$230.96	\$33.46	\$264.42
072-3300-033-0000	1	1	SFR-M	1.250	1.250	1.250	\$469.31	\$230.96	\$33.46	\$264.42
072-3300-034-0000	1	1	SFR-M	1.250	1.250	1.250	\$469.31	\$230.96	\$33.46	\$264.42
072-3300-035-0000	1	1	SFR-M	1.250	1.250	1.250	\$469.31	\$230.96	\$33.46	\$264.42
072-3300-036-0000	1	1	SFR-M	1.250	1.250	1.250	\$469.31	\$230.96	\$33.46	\$264.42
072-3300-037-0000	1	1	SFR-M	1.250	1.250	1.250	\$469.31	\$230.96	\$33.46	\$264.42
072-3300-038-0000	1	1	SFR-M	1.250	1.250	1.250	\$469.31	\$230.96	\$33.46	\$264.42
072-3300-039-0000	1	1	SFR-M	1.250	1.250	1.250	\$469.31	\$230.96	\$33.46	\$264.42
072-3300-040-0000	1	1	SFR-M	1.250	1.250	1.250	\$469.31	\$230.96	\$33.46	\$264.42
072-3300-041-0000	1	1	SFR-M	1.250	1.250	1.250	\$469.31	\$230.96	\$33.46	\$264.42
072-3300-042-0000	1	1	SFR-M	1.250	1.250	1.250	\$469.31	\$230.96	\$33.46	\$264.42
072-3300-043-0000	1	1	SFR-M	1.250	1.250	1.250	\$469.31	\$230.96	\$33.46	\$264.42
072-3300-044-0000	1	1	SFR-M	1.250	1.250	1.250	\$469.31	\$230.96	\$33.46	\$264.42
072-3300-045-0000	1	1	SFR-M	1.250	1.250	1.250	\$469.31	\$230.96	\$33.46	\$264.42
072-3300-046-0000	1	1	SFR-M	1.250	1.250	1.250	\$469.31	\$230.96	\$33.46	\$264.42
072-3300-047-0000	1	1	SFR-M	1.250	1.250	1.250	\$469.31	\$230.96	\$33.46	\$264.42
072-3300-048-0000	1	1	SFR-M	1.250	1.250	1.250	\$469.31	\$230.96	\$33.46	\$264.42
072-3300-049-0000	1	1	SFR-M	1.250	1.250	1.250	\$469.31	\$230.96	\$33.46	\$264.42
072-3300-050-0000	1	1	SFR-M	1.250	1.250	1.250	\$469.31	\$230.96	\$33.46	\$264.42
072-3300-051-0000	1	1	SFR-M	1.250	1.250	1.250	\$469.31	\$230.96	\$33.46	\$264.42
072-3300-052-0000	1	1	SFR-M	1.250	1.250	1.250	\$469.31	\$230.96	\$33.46	\$264.42
072-3300-053-0000	1	1	SFR-M	1.250	1.250	1.250	\$469.31	\$230.96	\$33.46	\$264.42
072-3300-054-0000	1	1	SFR-M	1.250	1.250	1.250	\$469.31	\$230.96	\$33.46	\$264.42
072-3300-055-0000	1	1	SFR-M	1.250	1.250	1.250	\$469.31	\$230.96	\$33.46	\$264.42
072-3300-056-0000	1	1	SFR-M	1.250	1.250	1.250	\$469.31	\$230.96	\$33.46	\$264.42
072-3300-057-0000	1	1	SFR-M	1.250	1.250	1.250	\$469.31	\$230.96	\$33.46	\$264.42
072-3300-058-0000	1	1	SFR-L	1.400	1.883	2.222	\$728.46	\$347.92	\$59.48	\$407.40

PRELIMINARY ASSESSMENT ROLL

APN	ZONE	AREA	LANDUSE	EDU	SBU	LBU	TOTAL MAX ASMT	ACTUAL		
								STREET ASMT	LIGHT ASMT	TOTAL ASMT
072-3300-059-0000	1	1	SFR-L	1.400	1.883	2.222	\$728.46	\$347.92	\$59.48	\$407.40
072-3300-060-0000	1	1	SFR-L	1.400	1.883	2.222	\$728.46	\$347.92	\$59.48	\$407.40
072-3300-062-0000	1	1	SFR-M	1.250	1.250	1.250	\$469.31	\$230.96	\$33.46	\$264.42
								\$368,261.33	\$44,845.72	\$413,107.05

MEMORANDUM



ITEM 10.6.

DATE: June 1, 2020
TO: Honorable Mayor and Council Members
FROM: Elizabeth Sparkman, Community Development Director
SUBJECT: **A RESOLUTION OF INTENTION TO FORM COMMUNITY FACILITIES DISTRICT NO. 2020-1 (LANDSCAPE MAINTENANCE)**

RECOMMENDATION

Adopt the Resolution declaring the intention to form the City of Rancho Cordova Community Facilities District No. 2020-1 (Landscape Maintenance).

RESULT OF RECOMMENDED ACTION

Adoption of the Resolution will declare the Council's intention to establish the City of Rancho Cordova Community Facilities District No. 2020-1 and a future annexation area, designate the name of the district, state the Council's intention to levy a special tax to contribute to the cost of landscape maintenance services within the district, and set 5:30 p.m., July 6, 2020, as the time and date for a public hearing on the matter.

BACKGROUND

The Council has approved projects in the City, including the Creekside Commerce Center that initially created eight parcels for industrial use. This project included conditions to provide screening of the industrial operations, loading and storage areas utilizing plants of the evergreen variety for visual screening and requires that the property to be included in a new District to be formed by the City of Rancho Cordova to fund maintenance of the landscaping to be owned and maintained by the City. These conditions will be satisfied by the installation of buffer landscaping and the formation of, and participation in, a Community Facilities District for landscape maintenance which is the subject of tonight's action.

The previous 8 parcels have now been consolidated into 5 parcels. The property owners of the 5 parcels that make up the Creekside Commerce Center have requested that the City form a community facilities district pursuant to the Mello-Roos Community Facilities Act of 1982 (State of California Government Code Section 53311 et seq.) to provide the method of contributing to the costs of buffer landscape maintenance required to meet the condition.

DISCUSSION

The property owners of the Creekside Commerce Center submitted petitions for the City to institute the proceedings to form a Mello-Roos Community Facilities District (CFD). In addition, the property owners have contributed towards the costs associated with the formation of the CFD. This district is proposed to be called the City of Rancho Cordova Community Facilities District No. 2020-1 (Landscape Maintenance), County of Sacramento, State of California (hereinafter referred to as "CFD No. 2020-1"). CFD No. 2020-1 will initially include the projects generally known as the Creekside Commerce Center, but the district is expected to expand in the future as other projects in need of providing a funding mechanism for maintenance of publicly owned or maintained landscaping annex into the district. The special tax will contribute to the cost of services and materials for the ordinary and usual maintenance and servicing of public landscape improvements, associated amenities, and reserves for replacement. Section 53320 of the Mello-Roos Act requires that to commence formation, the City Council shall consider a resolution of intention to form a community facilities district within 90 days after a petition is filed with the City.

A Resolution of Intention to establish CFD No. 2020-1 is attached for Council's consideration. The resolution sets forth the City's intention to establish the CFD, designates the name of the district, identifies the services to be funded, and states the City's intention to levy a special tax to contribute to the cost of these services. The resolution also sets forth a Future Annexation Area so that future projects may annex upon the unanimous consent of property owners. By designating a Future Annexation Area, future developments may annex into CFD No. 2020-1 without any further public hearing if there is unanimous consent to the annexation by all property owners within the territory to be annexed. A boundary map for each annexation may still be approved by City Council, but there is no public hearing required for such approval. This process will allow future annexations to proceed with cost and time savings. Designation of a Future Annexation Area does not preclude further annexations or zones outside this area from being added to the district, in such case however, a public hearing would be required for such approval.

The resolution sets the time and date for a public hearing on the matters set forth therein as 5:30 p.m., or as soon thereafter as possible, on July 6, 2020. A Notice of the Public Hearing will be published in a newspaper of general circulation at least seven days prior to the hearing date.

Attached to the Resolution of Intention is a boundary map ([Attachment 2, Exhibit A](#)) that describes the proposed boundaries of CFD No. 2020-1 as well as the boundary of the Future Annexation Area, a description of the types of maintenance services to be provided ([Attachment 3, Exhibit B](#)), and the proposed Rate and Method of Apportionment (RMA) of Special Tax for CFD No. 2020-1 ([Attachment 4, Exhibit C](#)), which details how the annual special tax will be levied on properties commencing with Fiscal Year 2020/21. The RMA establishes a maximum tax rate for parcels in the Creekside Commerce Center based upon the estimated costs to maintain public landscaping that serves the project. The five industrial parcels within Creekside Commerce Center will make up the initial CFD boundaries and will be

designated as Tax Zone 1.

There ultimately will be multiple Tax Zones proposed for the district depending on the nature of the landscaping and amenities to be maintained. Future Tax Zones will be created as parcels annex to the district and the tax rate will vary depending on the size of the project and the amount of landscaping and amenities associated with the project that will be maintained by the City.

As set forth in the RMA, the maximum special tax for Tax Zone 1 is \$1,472.14 per acre in fiscal year 2019-20 dollars. On each July 1, commencing July 1, 2020, the maximum special tax will escalate by the lesser of (i) the increase, if any, in the Local Consumer Price Index (CPI) for the San Francisco-Oakland-Hayward Area for All Urban Consumers, or (ii) four percent (4%).

As projects annex into CFD No. 2020-1, staff will determine the appropriate rate category and/or zone applicable per land use category and identify any additional factors specifically related to each project.

In tonight's action, the Council is requested to Adopt a Resolution that approves the Boundary Map, declares the Council's intention to levy a special tax to contribute to the cost of maintenance services, calls for the preparation of a CFD Report, sets July 6, 2020, at 5:30 p.m., as the date and time for a public hearing on the formation of the district and the levy of a special tax, and directs the City Clerk to give notice of the public hearing.

FISCAL IMPACT AND FUNDING SOURCE

The costs for formation of the District are covered by developer's payments as they annex into the District. There is no impact to the general fund for the costs of forming the District or the future costs of maintenance of the landscaping and amenities covered by the District.

ATTACHMENT(S)

1. Resolution
2. Exhibit A to the Resolution - Boundary of CFD and Future Annexation Area
3. Exhibit B to the Resolution - Authorized Services for CFD 2020-1
4. Exhibit C to the Resolution - Rate and Method of Apportionment

CITY OF RANCHO CORDOVA

RESOLUTION NO. XX-2020

A RESOLUTION OF INTENTION OF THE CITY COUNCIL OF THE CITY OF RANCHO CORDOVA, STATE OF CALIFORNIA TO ESTABLISH A COMMUNITY FACILITIES DISTRICT AND FUTURE ANNEXATION AREA, TO AUTHORIZE THE LEVY OF A SPECIAL TAX THEREIN TO CONTRIBUTE TO THE COST OF CERTAIN SERVICES AND SETTING A PUBLIC HEARING TO CONSIDER THE ESTABLISHMENT OF THE PROPOSED DISTRICT CITY OF RANCHO CORDOVA COMMUNITY FACILITIES DISTRICT NO. 2020-1 (LANDSCAPE MAINTENANCE)

WHEREAS, under Mello-Roos Community Facilities Act of 1982, Chapter 2.5 of Part 1 of Division 2 of Title 5, commencing at Section 53311, of the California Government Code (the "Act"), this Council is authorized to establish a community facilities district and to act as the legislative body for a community facilities district; and

WHEREAS, this Council, has received petitions from the owners of not less than 10% of the area of land proposed to be included in a proposed community facilities district and has duly considered the advisability and necessity of establishing a community facilities district related to new development in the City and levying a special tax therein to contribute to the cost of certain public services related to certain public facilities in and for such CFD under and pursuant to the terms and provisions of the Act; and

WHEREAS, this Council now desires to proceed with the establishment of a community facilities district in order to contribute to the cost of certain public services related to landscape maintenance and any other facilities authorized by the Act; and

WHEREAS, pursuant to Section 53339.2 of the Act, this Council further desires to undertake proceedings to provide for future annexation of territory into the proposed community facilities district.

NOW, THEREFORE, IT IS HEREBY ORDERED as follows:

SECTION 1. Recitals. The above foregoing are true and correct.

SECTION 2. Determinations. This Council proposes to conduct proceedings to establish a community facilities district pursuant to the Act, and hereby determines that public convenience and necessity require that a future annexation area be established pursuant to the Act.

SECTION 3. Name of District and Future Annexation Area. The name proposed for the community facilities district is "City of Rancho Cordova Community Facilities District No. 2020-1 (Landscape Maintenance)" (the "CFD"). The name proposed for the territory proposed to be annexed into the CFD in the future is "City of Rancho Cordova Community Facilities District No. 2020-1 (Landscape Maintenance) (Future Annexation Area)" (the "Future Annexation Area").

SECTION 4. Boundaries of CFD and Future Annexation Area. The proposed boundaries of the CFD and the Future Annexation Area are as shown on the map on file with the City Clerk, a copy of which is attached and marked Exhibit A. Said boundaries are hereby preliminarily approved and to which map reference is hereby made for further particulars. The City Clerk is hereby directed to record, or cause to be recorded, the map of the boundaries of the CFD and the Future Annexation Area in the office of the Sacramento County Recorder within fifteen days of the date of adoption of this Resolution and, in any event, at least fifteen days prior to the public hearing specified below.

Parcels within the Future Annexation Area shall be annexed to the CFD only with the unanimous approval (each, a "Unanimous Approval") of the owner or owners of each parcel or parcels at the time that parcel or those parcels are annexed, without any requirement for further public hearings or additional proceedings.

SECTION 5. Description of Services. The type of public services and incidental costs proposed to be financed by the CFD and pursuant to the Act shall consist of those items shown in Exhibit B hereto and by this reference incorporated herein (the "Services"). The Council hereby determines that the Services are necessary to meet demands placed upon local agencies as the result of development occurring within the area of the CFD and the Future Annexation Area.

SECTION 6. Special Tax. Except to the extent that funds are otherwise available to the CFD to contribute to the cost of the Services, a special tax (the "Special Tax") sufficient to pay the costs thereof, secured by recordation of a continuing lien against all non-exempt real property in the CFD, will be levied annually within the CFD, and collected in the same manner as ordinary ad valorem property taxes, or in such other manner as this Council, or its designee, shall determine, including direct billing of the affected property owners. The proposed rate and method of apportionment of the Special Tax among the parcels of real property within the CFD is sufficient in detail to allow each landowner within the proposed CFD to estimate the maximum amount such owner will have to pay. The rate and method of apportionment of the Special Tax is described in Exhibit C hereto and hereby incorporated herein.

This Council hereby finds that the provisions of Section 53313.6, 53313.7 and 53313.9 of the Act (relating to adjustments to ad valorem property taxes and schools financed by a community facilities district) are inapplicable to the proposed CFD.

As required by Section 53339.3(d) of the Act, the Council hereby determines that the Special Tax proposed to pay for Services to be provided within the Future Annexation Area will be equal to the Special Tax levied to pay for the same Services in the original area of the CFD, except that a higher or lower Special Tax may be levied within the territory proposed to be annexed or to be annexed in the future to the extent that the actual cost of providing the Services in that territory is higher or lower than the cost of providing those Services in the existing district.

SECTION 7. Exempt Property. Except as may otherwise be provided by law or by the rate and method of apportionment of the Special Tax for the CFD, all lands owned by any public entity, including the United States, the State of California and/or the City, or any departments or political subdivisions thereof, shall be omitted from the levy of the Special Tax to be made to cover the costs and expenses of the Services and the CFD. In the event that a portion of the property

within the CFD shall become for any reason exempt, wholly or in part, from the levy of the Special Tax, this Council will, on behalf of the CFD, may increase the levy to the extent necessary upon the remaining property within the CFD that is not exempt in order to yield required debt service payments, if any, and other annual expenses of the CFD, if any, subject to the provisions of the rate and method of apportionment of the Special Tax.

SECTION 8 Election. The levy of the Special Tax shall be subject to the approval of the qualified electors of the CFD at a special election. The proposed voting procedure shall be mailed or hand-delivered ballots to the landowners in the proposed CFD, with each owner having one vote for each acre or portion of an acre such owner owns in the CFD.

A special tax shall be levied in the Future Annexation Area only with the Unanimous Approval of the owner or owners of each parcel or parcels at the time that parcel or those parcels are annexed, without any requirement for further public hearings or additional proceedings.

SECTION 9. CFD Report. The City's Community Development Director (or deputy or designee thereof) as the officer having charge and control of the Services in and for the CFD, or the designee of such officer, is hereby directed to study said proposed Services and to make, or cause to be made, and file with the City Clerk a report in writing, (the "CFD Report"), which shall be a part of the record of the public hearing hereinafter specified and which report shall present the following:

(a) A description of the Services by type which will be required to adequately meet the needs of the CFD.

(b) An estimate of the fair and reasonable cost of the Services including the cost of acquisition of lands, rights-of-way and easements, any physical facilities required in conjunction therewith and incidental expenses in connection therewith, and all other related costs as provided in Section 53345.3 of the Act.

SECTION 10. Public Hearing. Monday, July 6, 2020, at 5:30 p.m. or as soon as possible thereafter, in the City Hall, Council Chambers, 2729 Prospect Park Drive, Rancho Cordova, California, be, and the same are hereby appointed and fixed as the time and place when and where this Council, as legislative body for the CFD, will conduct a public hearing on the establishment of the CFD and the Future Annexation Area and consider and finally determine whether the public interest, convenience and necessity require the formation of the CFD, the Future Annexation Area and the levy of the Special Tax.

SECTION 11. Notice of Hearing. The City Clerk is hereby directed to cause notice of the public hearing to be given by publication one time in a newspaper published in the area of the CFD and the Future Annexation Area. The publication shall be completed at least seven days before the date of the public hearing specified above. The City Clerk shall also cause notice of the hearing to be given to each property owner within the CFD by first class mail, postage prepaid, to each such owner's addresses as it appears on the most recent tax records of Sacramento County or as otherwise known to the City Clerk to be correct. Such mailing shall be completed not less than fifteen days before the date of the public hearing. Each of the notices shall be substantially in the form specified in Section 53322 of the Act, with a form summarizing the provisions hereof

ITEM 10.6.

ATTACHMENT 1

hereby specifically approved.

PASSED AND ADOPTED by the City Council of the City of Rancho Cordova on the 1st day of June, 2020, by the following vote:

AYES:

NOES:

ABSENT:

ABSTAIN:

ATTEST:

David M. Sander, Mayor

Stacy Leitner, CMC
City Clerk

CITY OF RANCHO CORDOVA
COMMUNITY FACILITIES DISTRICT NO. 2020-1
(LANDSCAPE MAINTENANCE)
COUNTY OF SACRAMENTO, STATE OF CALIFORNIA

1. FILED IN THE OFFICE OF THE THE CITY CLERK OF THE CITY OF
RANCHO CORDOVA, THIS _____ DAY OF _____, 2020


CITY CLERK

2. I HEREBY CERTIFY THAT THE WITHIN MAP SHOWING PROPOSED
BOUNDARIES OF CITY OF RANCHO CORDOVA COMMUNITY FACILITIES
DISTRICT NO. 2020-1 (LANDSCAPE MAINTENANCE), COUNTY OF
SACRAMENTO, STATE OF CALIFORNIA, WAS APPROVED BY THE CITY
COUNCIL OF THE CITY OF RANCHO CORDOVA, AT A MEETING THEREOF,
HELD ON THE _____ DAY OF _____, 2020, BY ITS
RESOLUTION NO. _____.

CITY CLERK

3. FILED THIS _____ DAY OF _____, 2020, AT THE HOUR
OF ____ O'CLOCK ____ M., IN BOOK _____ OF MAPS OF
ASSESSMENT AND COMMUNITY FACILITIES DISTRICTS AT PAGE
_____ IN THE OFFICE OF THE COUNTY RECORDER IN THE COUNTY
OF SACRAMENTO, STATE OF CALIFORNIA.

COUNTY RECORDER,
SACRAMENTO COUNTY

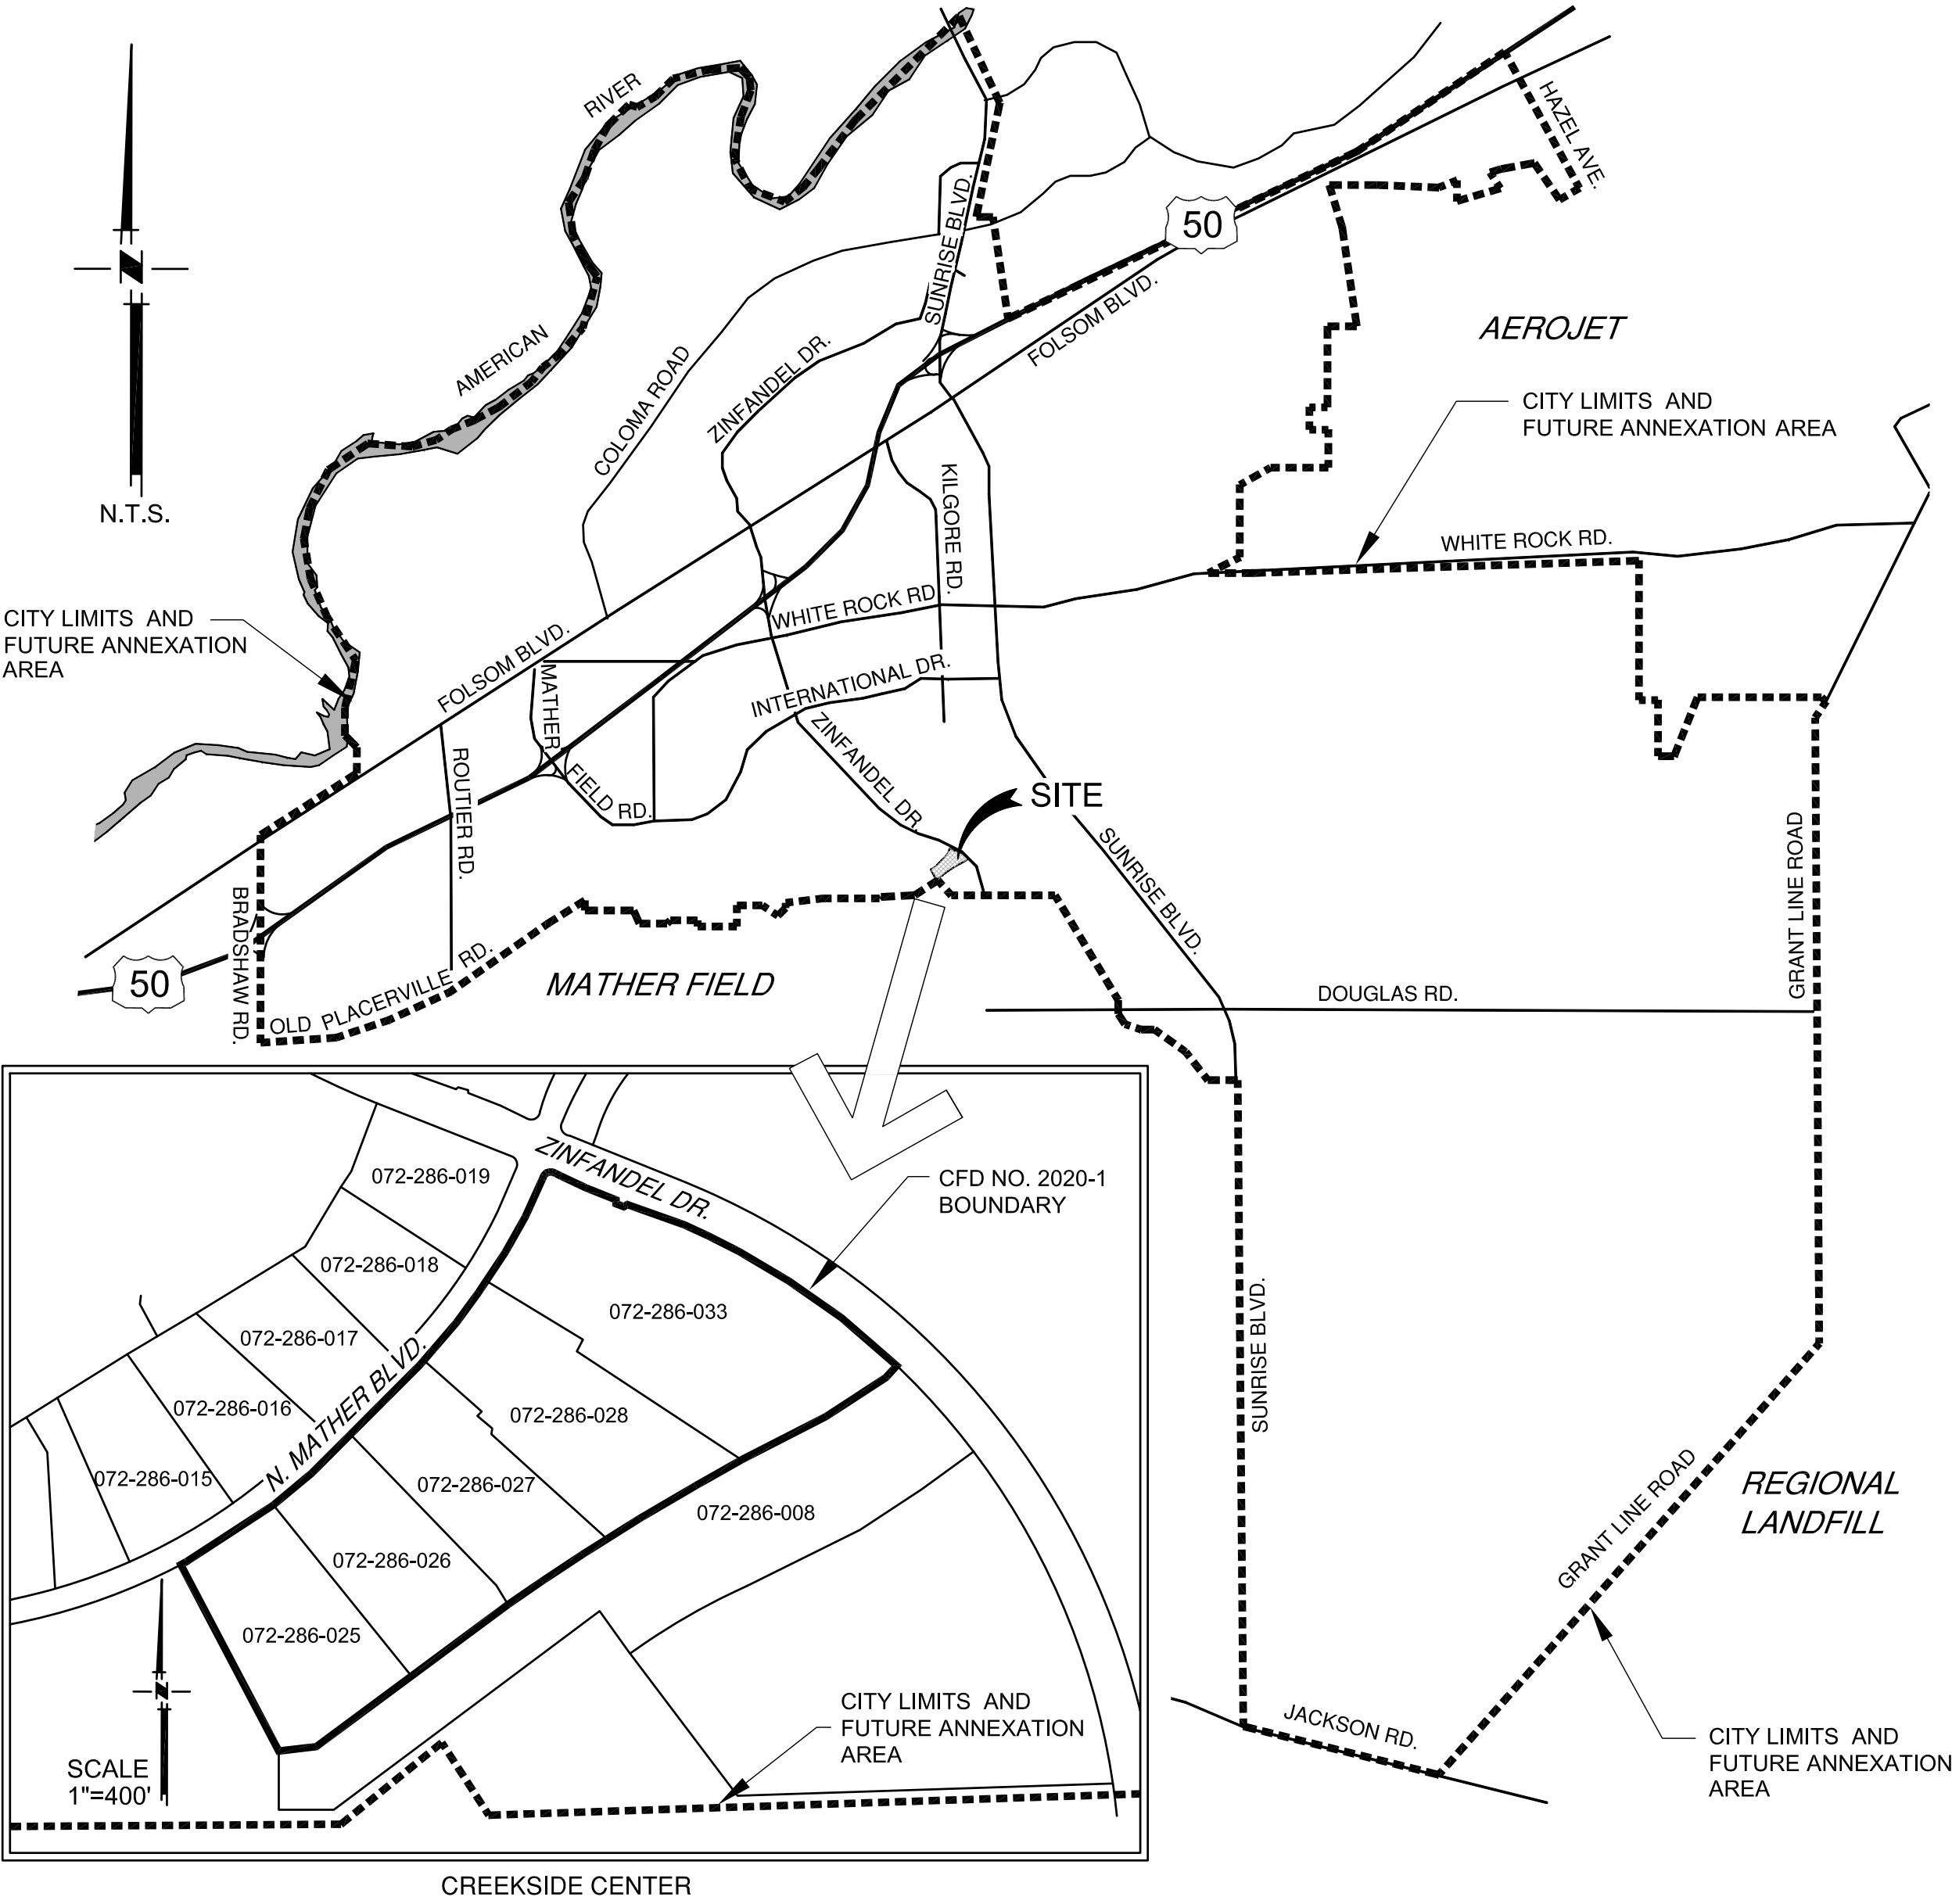

NOTE:
REFERENCE IS HEREBY MADE TO THE MAPS AND DEEDS OF RECORD
IN THE OFFICE OF THE ASSESSOR OF THE COUNTY OF
SACRAMENTO FOR THE DETAILED DESCRIPTION OF THE LINES AND
DIMENSIONS OF ANY PARCELS SHOWN HEREON.

LEGEND	
072-286-026	ASSESSOR'S PARCEL NUMBER
---	ASSESSOR'S PARCEL LOT LINE
---	COMMUNITY FACILITIES DISTRICT NO. 2020-1 BOUNDARY
---	CITY LIMITS AND FUTURE ANNEXATION AREA

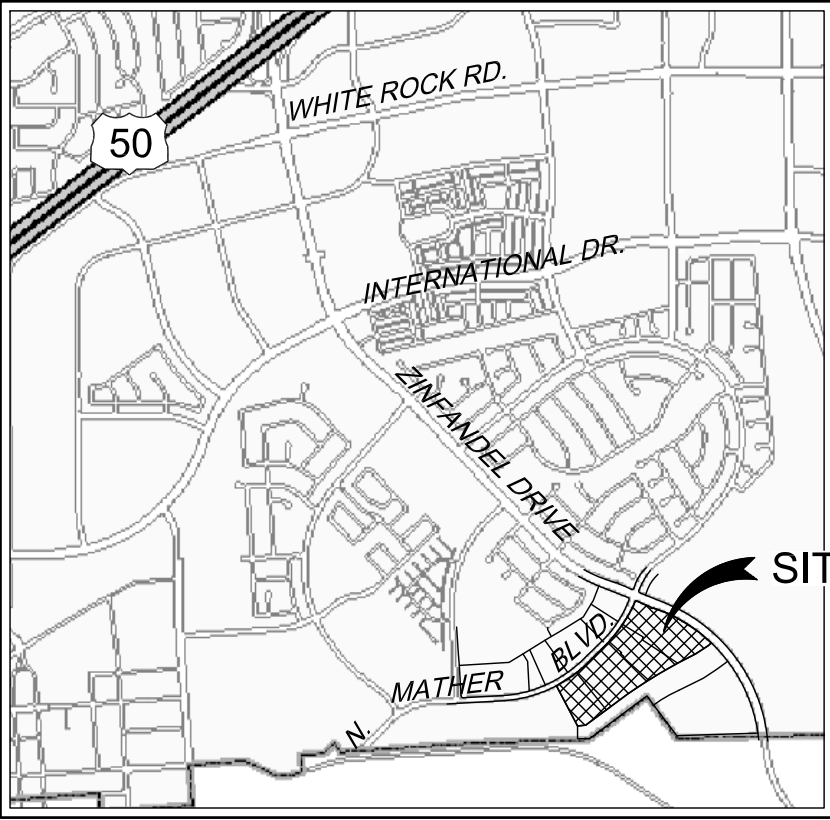


EXHIBIT B**CITY OF RANCHO CORDOVA
COMMUNITY FACILITIES DISTRICT NO. 2020-1
(LANDSCAPE MAINTENANCE)****DESCRIPTION OF SERVICES****Services**

The services to be funded in whole or in part, by the community facilities district (the "District") include all direct and incidental costs related to providing the maintenance of public infrastructure within the area of the district, the future annexation area, and areas adjacent to or in the vicinity of such areas. More specifically, the services shall include, but not be limited to, the maintenance of any publicly owned or maintained landscaped areas, parkways, green belts and open spaces and any appurtenances therein, including, but not limited to, footbridges, concrete asphalt, lights, trails, and irrigation systems. The District may fund any of the following related to the services: obtaining, constructing, furnishing, operating and maintaining equipment, apparatus or facilities related to providing the services and/or equipment, apparatus, facilities or fixtures in the areas to be maintained, paying for the salaries and benefits of personnel necessary or convenient to provide the services, payment of insurance costs and other related expenses and the provision of reserves for repairs and replacements and for the future provision of services. It is expected that the services will be provided by the City, either with its own employees or by contract with third parties, or any combination thereof.

The services to be financed by the District are in addition to those provided in the territory of the District before the date of creation of the District and will not supplant services already available within that territory when the District is created.

Administrative Expenses:

The administrative expenses to be funded by the District include the direct and indirect expenses incurred by the City in carrying out its duties with respect to the District (including, but not limited to, the levy and collection of the special taxes) including the fees and expenses of attorneys, any fees of the County of Sacramento related to the District or the collection of special taxes, an allocable share of the salaries of the City staff related thereto and a proportionate amount of the City's general administrative overhead related thereto, any amounts paid by the City from its general fund with respect to the District or the services authorized to be financed by the District, and expenses incurred by the City in undertaking action to foreclose on properties for which the payment of special taxes is delinquent, and all other costs and expenses of the City in any way related to the District.

Other

The incidental expenses that may be funded by the District include, in addition to the administrative expenses identified above, the payment or reimbursement to the City of all costs incurred in connection with the establishment and administration of the District.

EXHIBIT C

CITY OF RANCHO CORDOVA
COMMUNITY FACILITIES DISTRICT NO. 2020-1
(LANDSCAPE MAINTENANCE)

RATE AND METHOD OF APPORTIONMENT OF SPECIAL TAX

A Special Tax applicable to each Assessor's Parcel in Community Facilities District No. 2020-1 (Landscape Maintenance) shall be levied and collected according to the tax liability determined by the City Council through the application of the appropriate Special Tax rate, as described below. All of the property in the CFD, unless exempted by law or by the provisions of Section F below, shall be taxed for the purposes, to the extent, and in the manner herein provided, including property subsequently annexed to the CFD unless a separate Rate and Method of Apportionment of Special Tax is adopted for the annexation area.

A. DEFINITIONS

The terms hereinafter set forth have the following meanings:

"Acre" or "Acreage" means the land area of an Assessor's Parcel as shown on an Assessor's Parcel Map, or if the land area is not shown on an Assessor's Parcel Map, the land area shown on the applicable final map or other parcel map recorded at the County Recorder's Office.

"Act" means the Mello-Roos Community Facilities Act of 1982, as amended, being Chapter 2.5, (commencing with Section 53311), Part 1, Division 2 of Title 5 of the Government Code of the State of California.

"Administrative Expenses" means any or all of the following: expenses of the City in carrying out its duties with respect to the CFD, including, but not limited to, the levy and collection of Special Taxes, the fees and expenses of its legal counsel, charges levied by the County in connection with the levy and collection of the Special Tax, costs related to property owner inquiries regarding the Special Tax, costs associated with appeals or requests for interpretation associated with the Special Tax and this RMA, costs associated with foreclosure and collection of delinquent Special Taxes and all other costs and expenses of the City and County in any way related to the establishment or administration of the CFD.

"Administrator" shall mean the person or firm designated by the City to administer the Special Tax according to this RMA.

"Assessor's Parcel" or "Parcel" means a lot or parcel shown on an Assessor's Parcel Map with an assigned Assessor's Parcel number.

"Assessor's Parcel Map" means an official map of the County Assessor designating parcels by Assessor's Parcel number.

ITEM 10.6.

Exhibit C to the Resolution

“Authorized Services” means those services that are authorized to be funded by Special Taxes collected within the CFD, pursuant to the documents adopted by the City Council at CFD Formation.

“Building Permit” means a permit that allows for vertical construction of a building or buildings, which shall not include a separate permit issued solely for construction of the foundation thereof.

“CFD” means the City of Rancho Cordova Community Facilities District No. 2020-1 (Landscape Maintenance).

“CFD Formation” means the date on which the Resolution of Formation to form the CFD was adopted by the City Council.

“City” means the City of Rancho Cordova.

“City Council” means the City Council of the City of Rancho Cordova.

“County” means the County of Sacramento.

“Developed Property” means, in any Fiscal Year, all Parcels of Taxable Property for which a Building Permit for new construction was issued prior to June 1 of the preceding Fiscal Year.

“Development Class” means, individually, Developed Property and Undeveloped Property.

“Escalation Factor” means, in any Fiscal Year, the lesser of (i) the increase from the prior Fiscal Year, if any, in the Local Consumer Price Index (CPI) for the San Francisco-Oakland-Hayward Area for All Urban Consumers, or (ii) four percent (4%). The CPI used shall be as determined by the Bureau of Labor Statistics from April to April beginning with the period from April 2019 to April 2020.

“Fiscal Year” means the period starting on July 1 and ending on the following June 30.

“Land Use Type” means Single Family Detached Property, Single Family Attached Property, Multi-Family Property, or Non-Residential Property.

“Maximum Special Tax” means the greatest amount of Special Tax that can be levied on a Parcel in any Fiscal Year, as determined in accordance with Section C below.

“Multi-Family Property” means any Parcel of Developed Property for which a Building Permit was issued for construction of a residential structure with three or more Units that share a single Assessor’s Parcel number, all of which are offered for rent to the general public and cannot be purchased by individual homebuyers.

“Non-Residential Property” means any Parcel of Developed Property that is not Multi-Family Property, Single Family Detached Property, or Single Family Attached Property. If a building

includes both non-residential uses and Units, Section C.1 below sets forth the process to estimate the acreage of Non-Residential Property for purposes of this RMA.

“Proportionately” means, for each Development Class, that the ratio of the actual Special Tax levied in any Fiscal Year to the Maximum Special Tax authorized to be levied in that Fiscal Year is equal for all Parcels assigned to the Development Class.

“Public Property” means any property within the boundaries of the CFD that is owned by the federal government, State of California, County, City, or other public agency.

“Residential Property” means, collectively, Single Family Detached Property, Single Family Attached Property, and Multi-Family Property. If a building includes both Units and non-residential uses, the Units within the building shall be categorized as Residential Property for purposes of this RMA.

“RMA” means this Rate and Method of Apportionment of Special Tax.

“Single Family Attached Property” means, in any Fiscal Year, all Parcels of Developed Property for which a Building Permit was issued for construction of a residential structure consisting of two or more Units that share common walls, have separate Assessor’s Parcel numbers assigned to them, and are offered as for-sale Units, including such residential structures that meet the statutory definition of a condominium contained in Civil Code Section 4125.

“Single Family Detached Property” means, in any Fiscal Year, all Parcels of Developed Property for which a Building Permit was issued for construction of a Unit that does not share a common wall with another Unit.

“Special Tax” means a special tax levied in any Fiscal Year to pay the Special Tax Requirement.

“Special Tax Requirement” means the amount of revenue needed in any Fiscal Year to pay for: (i) Authorized Services, (ii) Administrative Expenses, and (iii) amounts needed to cure any delinquencies in the payment of Special Taxes which have occurred or (based on delinquency rates in prior years) may be expected to occur in the Fiscal Year in which the tax will be collected. In any Fiscal Year, the Special Tax Requirement shall be reduced by surplus amounts available (as determined by the City) from the levy of the Special Tax in prior Fiscal Years, including revenues from the collection of delinquent Special Taxes and associated penalties and interest.

“Taxable Property” means all of the Assessor’s Parcels within the boundaries of the CFD that are not exempt from the Special Tax pursuant to law or Section F below.

“Tax Zone” means a mutually exclusive geographic area within which the Special Tax may be levied pursuant to this RMA. ***All of the property within the CFD at the time of CFD Formation is within Tax Zone 1.*** Additional Tax Zones may be created when property is annexed to the CFD, and separate Maximum Special Tax rates shall be identified for property within the new Tax Zone at the time of such annexation. The Assessor’s Parcels included within

ITEM 10.6.

Exhibit C to the Resolution

a new Tax Zone established when such Parcels are annexed to the CFD shall be identified by Assessor's Parcel number in the Unanimous Approval Form that is signed by the owner(s) of the Parcels at the time of annexation.

“Unanimous Approval Form” means that form executed by the record owner of fee title to a Parcel or Parcels annexed into the CFD that constitutes the property owner's approval and unanimous vote in favor of annexing into the CFD and the levy of the Special Tax against his/her Parcel or Parcels pursuant to this RMA.

“Undeveloped Property” means, in any Fiscal Year, all Parcels of Taxable Property that are not yet Developed Property.

“Unit” means an individual single-family detached unit or an individual residential unit within a duplex, triplex, fourplex, townhome, condominium, or apartment structure.

B. DATA FOR ADMINISTRATION OF THE SPECIAL TAX

On or about July 1 of each Fiscal Year, the Administrator shall identify the current Assessor's Parcel numbers for all Parcels of Taxable Property within the CFD. The Administrator shall also determine: (i) within which Tax Zone each Parcel is located; (ii) which Parcels are Developed Property and which are Undeveloped Property; (iii) the Land Use Type for each Parcel of Developed Property; (iv) if, within a particular Tax Zone, the Maximum Special Tax for Single Family Attached Property or Multi-Family Property is a per-Unit tax, the number of Units on each Parcel; and (v) the Special Tax Requirement for the Fiscal Year.

In any Fiscal Year, if it is determined that: (i) a parcel map for property in the CFD was recorded after January 1 of the prior Fiscal Year (or any other date after which the Assessor will not incorporate the newly-created parcels into the then current tax roll), (ii) because of the date the parcel map was recorded, the Assessor does not yet recognize the new parcels created by the parcel map, and (iii) one or more of the newly-created Parcels is in a different Development Class than other Parcels created by the subdivision, the Administrator shall calculate the Special Tax for Units, Non-Residential Property, and/or Undeveloped Property within the subdivided area separately and levy the sum of such Special Taxes on the master Parcel that was subdivided by recordation of the parcel map.

C. MAXIMUM SPECIAL TAX

1. *Developed Property*

Table 1 below identifies the Maximum Special Tax for Developed Property within Tax Zone 1; different Maximum Special Taxes may be identified for property that annexes into the CFD and is part of a separate Tax Zone.

TABLE 1
MAXIMUM SPECIAL TAX
TAX ZONE 1

Type of Property	Maximum Special Tax in Tax Zone 1 (Fiscal Year 2019-20)*
<u>Residential Property</u> Single Family Detached Property Single Family Attached Property Multi-Family Property	 \$1,472.14 per Acre \$1,472.14 per Acre \$1,472.14 per Acre
Non-Residential Property	\$1,472.14 per Acre

*** On July 1, 2020 and on each July 1 thereafter, all figures shown in Table 1 above shall be increased by the Escalation Factor.**

If, in any Fiscal Year, the Administrator determines that a building on a Parcel of Developed Property will have both Units and non-residential uses, the Maximum Special Tax for the Parcel shall be the sum of the amounts determined in Steps 1 and 2 below:

Step 1: For each Land Use Type that exists on the Parcel for which the Maximum Special Tax is determined on a per-Unit basis, the Maximum Special Tax for that Land Use Type on the Parcel shall be the sum of the aggregate Maximum Special Tax for all Units on the Parcel.

Step 2: For each Land Use Type that exists on the Parcel for which the Maximum Special Tax is determined on a per-Acre basis, the Maximum Special Tax for that Land Use Type on the Parcel shall be determined by multiplying the underlying Acreage of the Parcel by a quotient with the net leasable or saleable square footage for that Land Use Type on the Parcel as the numerator and the total net leaseable or saleable square footage for all Land Use Types as the denominator.

2. Undeveloped Property

The Maximum Special Tax for Undeveloped Property in Fiscal Year 2019-20 is \$1,472.14 per Acre, which amount shall, on July 1, 2020 and each July 1 thereafter, be increased by the Escalation Factor.

D. METHOD OF LEVY AND COLLECTION OF SPECIAL TAX

Each Fiscal Year, the Administrator shall determine the Special Tax Requirement to be collected in that Fiscal Year. A Special Tax shall then be levied according to the following steps:

ITEM 10.6.

Exhibit C to the Resolution

- Step 1:** The Special Tax shall be levied Proportionately on each Parcel of Developed Property up to 100% of the Maximum Special Tax for Developed Property until the amount levied is equal to the Special Tax Requirement.
- Step 2:** If additional revenue is needed after Step 1 in order to meet the Special Tax Requirement, the Special Tax shall be levied Proportionately on each Parcel of Undeveloped Property up to 100% of the Maximum Special Tax for Undeveloped Property until the amount levied is equal to the Special Tax Requirement.

E. MANNER OF COLLECTION OF SPECIAL TAX

The Special Tax shall be collected in the same manner and at the same time as ordinary ad valorem property taxes, provided, however, that the City may directly bill, collect at a different time or in a different manner, and/or collect delinquent Special Taxes through foreclosure or other available methods. The Special Tax may be levied and collected in perpetuity.

F. EXEMPTIONS

No Special Taxes shall be levied on Public Property or any other Parcels in the CFD that are not Residential Property, Non-Residential Property, or Undeveloped Property, as defined herein. In addition, if required by State law, any Parcels receiving a welfare exemption under subdivision (g) of Section 214 of the Revenue and Taxation Code shall be exempt from the Special Tax as long as such welfare exemption is in place.

G. INTERPRETATION OF RMA

Interpretations may be made by resolution of the City Council to interpret, clarify, and/or revise this RMA to correct any inconsistency, vagueness, or ambiguity as it relates to the Special Tax, method of apportionment, classification of properties, or any definition applicable to the CFD, as long as such correction does not materially affect the levy and collection of Special Taxes. The City, upon the request of an owner of land within the CFD which is not Developed Property, may also amend this RMA in any manner acceptable to the City, by resolution or ordinance following a public hearing, upon the affirmative vote of such owner to such amendment and without the vote of owners of any other land within the CFD, provided such amendment only affects such owner's land.

MEMORANDUM

ITEM 10.7.



DATE: June 1, 2020

TO: Honorable Mayor and Council Members

FROM: June Cowles, Senior Planner

SUBJECT: WHITE ROCK CENTER MAJOR DESIGN REVIEW; PROJECT NO. DD9940 – LOCATED AT THE SOUTHWEST CORNER OF WHITE ROCK ROAD AND LUYUNG DRIVE

PROPERTY OWNER:
SFC Leasing LP
3430 Luyung Drive
Rancho Cordova, CA 95742

APPLICANT/DEVELOPER:
Greg Leon
3430 Luyung Drive
Rancho Cordova, CA 95742

PROJECT: The applicant requests a Major Design Review for development on parcels totaling 2.87 acres with two buildings totaling 31,680 square-feet of light industrial warehouse with associated office use that includes parking, lighting, and landscaping.
FILE: DD9940
LOCATION: Southwest corner of White Rock Road and Luyung Drive
APN: 072-0450-095, -096 and -116
PLANNER: June Cowles, Senior Planner

RECOMMENDATION

Adopt the Resolution approving the Major Design Review for two light industrial office warehouse and associated office space buildings totaling 31,680 square feet that includes parking, lighting, and landscaping.

RESULT OF RECOMMENDED ACTION

Adoption of the Resolution would permit the construction of two light industrial office warehouse buildings totaling 31,680 square feet that includes parking, yard area, lighting, and landscaping and allow the applicant to submit for necessary improvement plans and building permits to begin construction.

BACKGROUND/EXISTING CONDITIONS

The project site is located at the southwest corner of White Rock Road and Luyung Drive. **Figure 1: Site Location.** The site is designated Light Industrial within the Sunrise Boulevard South Planning Area (SBSPA). The site has been previously graded and includes a tree within the center of the site and trees along the adjacent driveway. **Figure 2: Project Site Street View**

(from White Rock Road). Currently, the project site includes three parcels totaling 2.87 acres. The applicant has filed a lot line adjustment to move the property lines to create two parcels.

Figure 1: Site Location


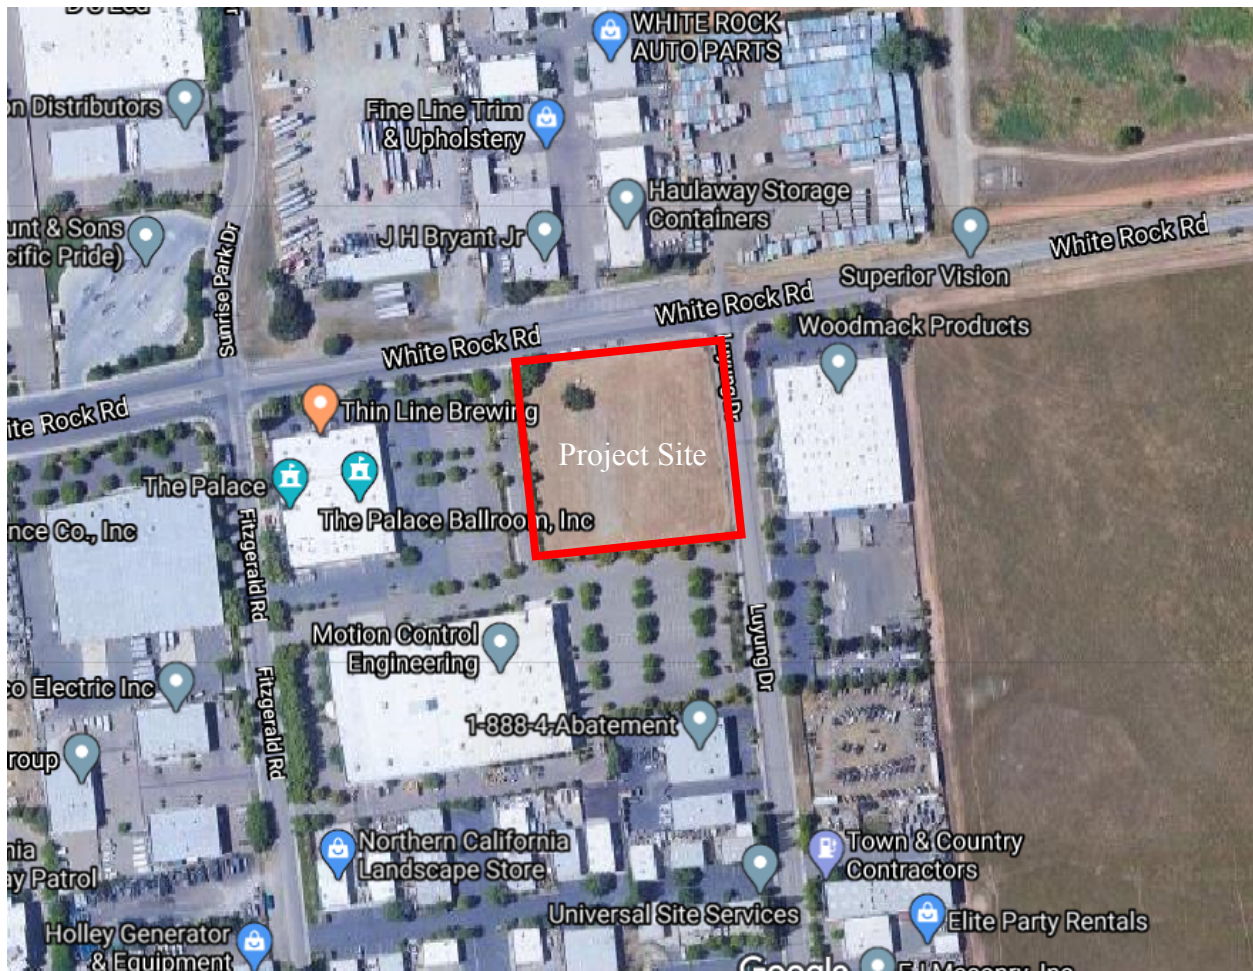


Figure 2: Project Site Street View (from White Rock Road)

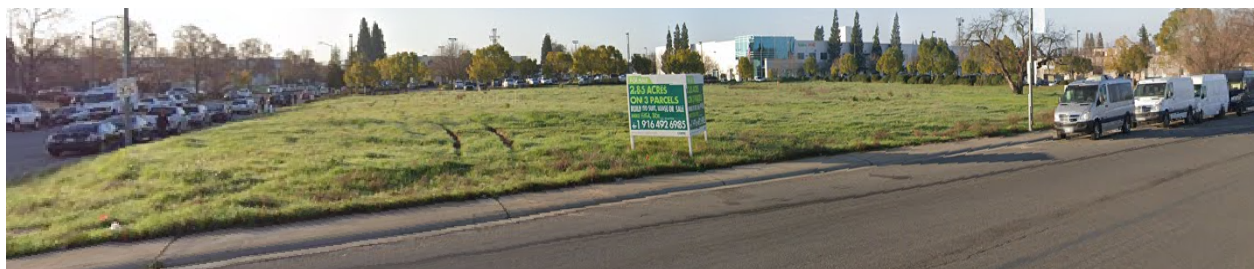


Adjacent General, Zoning, and Surrounding Land Uses:

The following Table provides the current use, General Plan/Community Plan, and zoning (Table 1: Surrounding Designations and Existing Uses and Figure 3: Zoning Map)

Table 1: Surrounding Designations and Existing Uses


	General Plan	Zoning	Land Use
Subject Property	Sunrise Boulevard South Planning Area, Industrial	Light Industrial/ Manufacturing (M-1)	Undeveloped site
North	Sunrise Boulevard South Planning Area, Industrial	Heavy Industrial/ Manufacturing (M-2)	Multi-industrial businesses
South	Sunrise Boulevard South Planning Area, Industrial	Light Industrial/ Manufacturing (M-1)	Multi-industrial businesses
East	Sunrise Boulevard South Planning Area, Industrial	Light Industrial/ Manufacturing (M-1)	Multi-industrial businesses
West	Sunrise Boulevard South Planning Area, Industrial	Light Industrial/ Manufacturing (M-1)	Multi business building; micro brewery, event hall

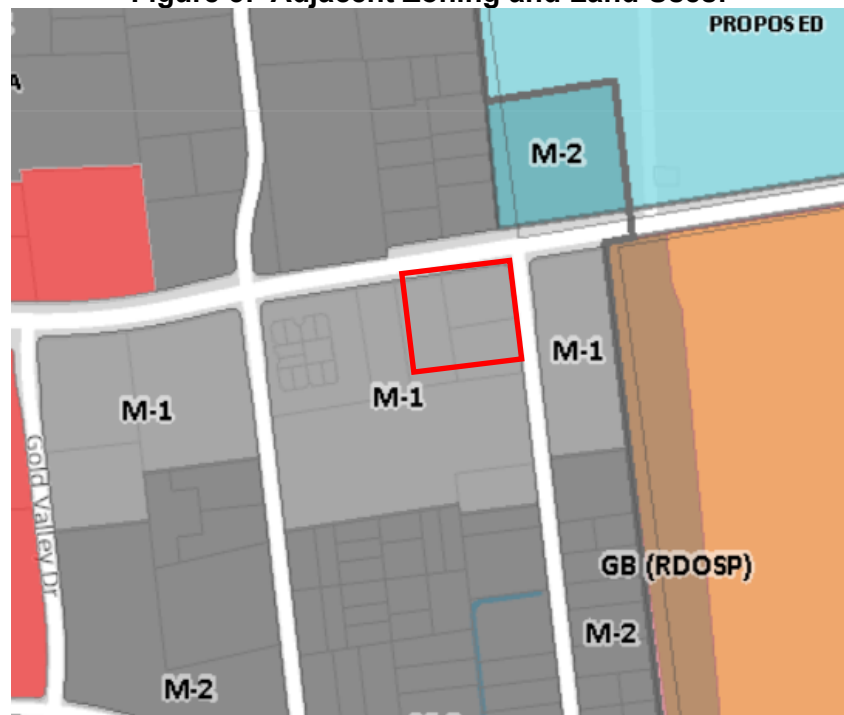Figure 3: Adjacent Zoning and Land Uses:**PROJECT DESCRIPTION:**

The proposed White Rock Center project includes the following:

- A Major Design Review for two 15,840 square foot light industrial warehouse buildings with associated office space, including parking, yard area, lighting, and landscaping on 2.87 acres. **Figure 4: Proposed Site Plan.**
- The project includes a storage yard surrounded by a 6 foot high split face masonry block wall with vine landscaping. The gates are opaque metal material.

Figure 4: Proposed Site Plan

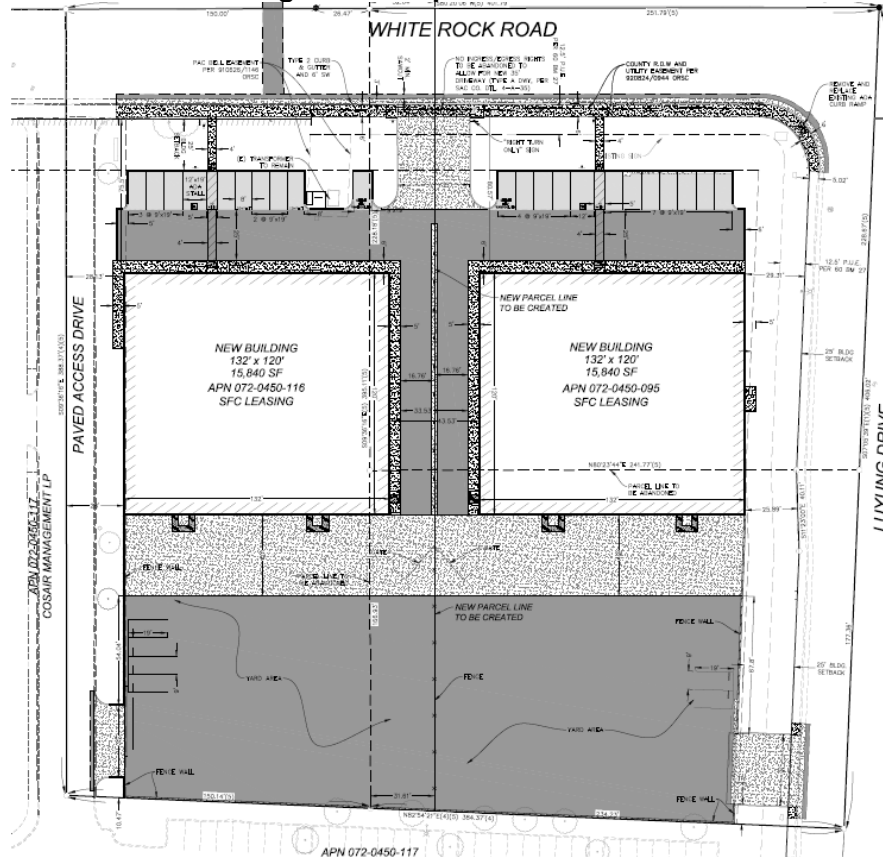

ANALYSIS:

GENERAL PLAN CONSISTENCY:

The proposed White Rock Center is located within the Sunrise Boulevard South Planning Area and designated light industrial. The Sunrise Boulevard South Planning Area includes commercial and industrial uses south of Highway 50 along the Sunrise corridor, stretching to Douglas Road. Target uses for this area include industrial uses. The proposed project use is consistent with the General Plan designation.

ZONING CODE:

The project site is zoned Light Industrial/Manufacturing which allows for industrial/retail flex, manufacturing and warehousing uses. The proposed project use; light industrial warehouse with office space is consistent with the zoning district.

MAJOR DESIGN REVIEW:

Site Design


The site includes the following:

- Two industrial flex buildings with associated office space totaling 31,680 square feet on 2.87 acres. Each building is 15,840 square feet.
- Screened yard space that includes a 6 foot high masonry block wall with vine landscaping.
- 21 parking spaces along White Rock Road and 6 employee parking spaces within the yard area.
- Landscaping along White Rock Road and Luyung Drive.
- 3 access driveways:
 - Right turn in and out only on White Rock Road
 - Two access driveways within the yard area; one access to an inside drive aisle and the second access to Luyung Drive.


Architectural Design

The proposed building architecture was reviewed for quality of design, use of variety of materials and colors, and for compatibility with the surrounding buildings. To break up the massing of the façade, the building includes glass windows along the entire front elevation with a metal horizontal canopy over the entrance areas. The building roofline is capped with a cornice and has varying roof-line heights above the entrances. The building colors include brick red, dark and light tan, and crème color. Horizontal awnings are a bright yellow. **Figure 5: Building Elevations**


Figure 5: Building Elevations

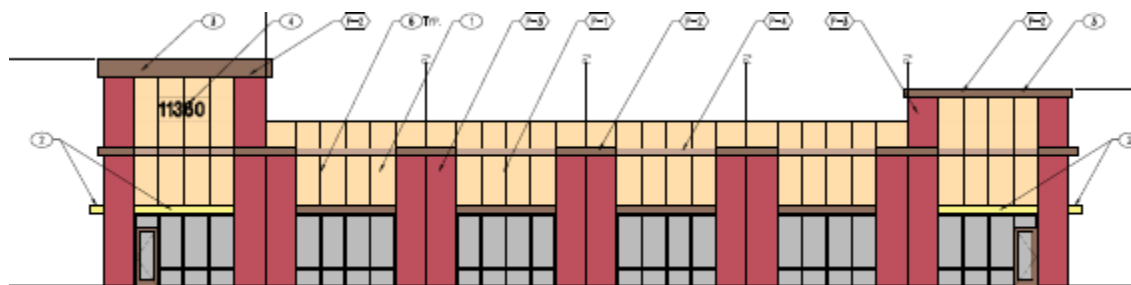


North Elevation (facing White Rock Road)

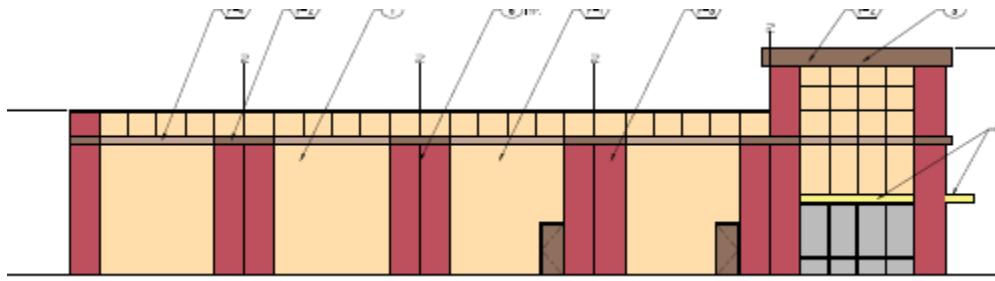

Side Elevation (facing interior property line)

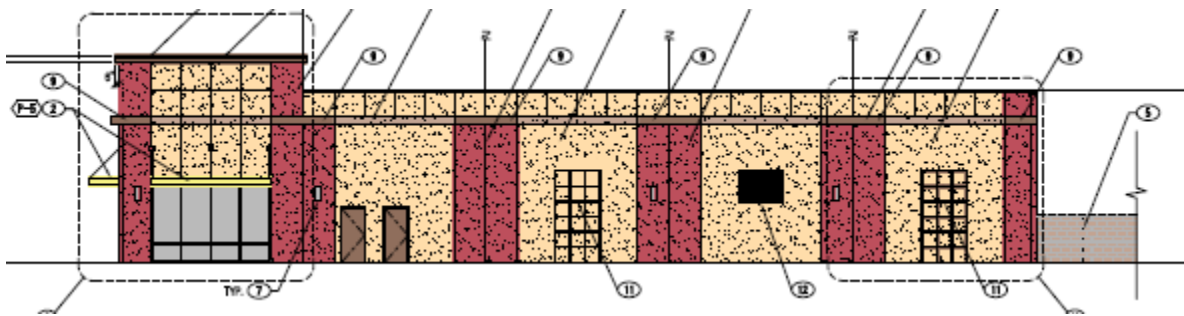

West Elevation (facing Drive aisle for Building A and facing Luyung Drive for Building B)

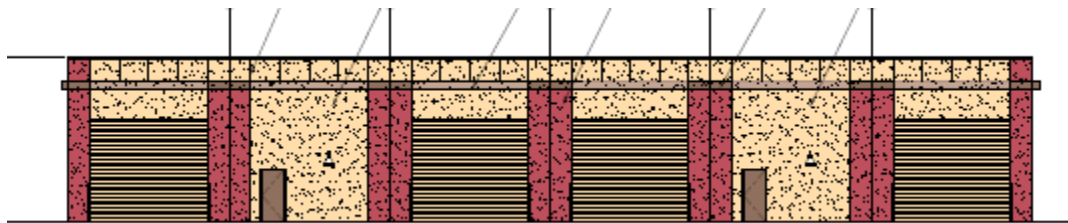

South Elevation (rear elevation facing rear storage yard)

The proposed elevations are consistent with the City of Rancho Cordova Design Guidelines with the following architecture design:

- The project buildings provide quality building design consisting of durable and maintainable materials.
- The design of the building is consistent with the area.
- Building materials include concrete walls with integrated window and doors systems. The composition of materials results in a clean, attractive appearance.
- The building elevations that are visible from the public streets are designed to a higher level of detail with windows across the front elevation and wrapping around the side elevations with a canopy and landscape trellises.
- The buildings include varied roof parapets. A horizontal metal canopy is provided at the building entries to provide weather protection and scale down the building at this location.


- The design of the elevations, through the use of windows and decorative breaks in the concrete walls and colors assist with the break-down of the long walls into a more human scale.

Landscape Plan

The proposed landscape plan **Figure 6: Landscape Plan**, includes the following:

- 25 foot wide landscape buffer along White Rock Road and Luyung Drive.
- 10 foot wide planter area along drive aisle
- A variety of trees, shrubs, and ground cover that provides the required shade area and enhances the appearance of the site.
- Vines along the 6 foot high masonry wall to deter graffiti

Figure 6: Landscape Plan

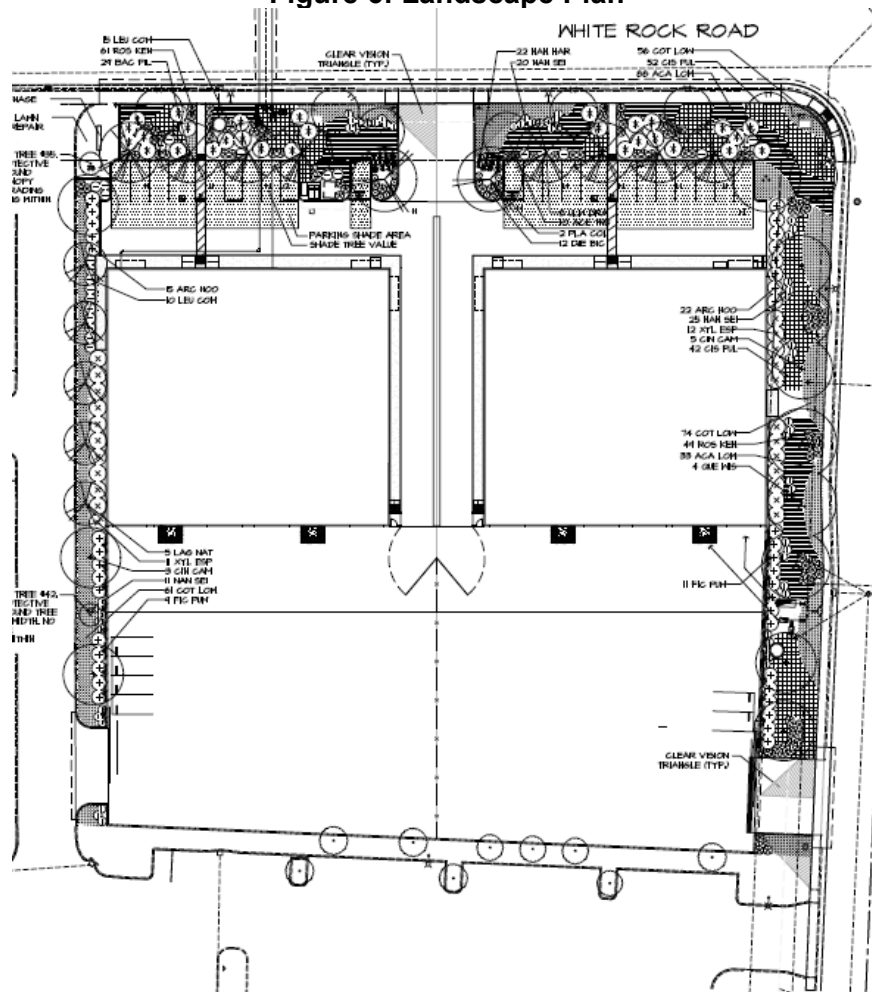

Arborist Report

The applicant provided an Arborist Report that identified 16 trees on the site [Attachment 4 Arborist Report](#). Most of the trees are located along the western property line as planter trees along the drive aisle **Figure 7: Site Tree Locations**.

Figure 7: Site Tree Locations



The condition of the trees are as follows; **Table 2: Arborist Summary**

Table 2: Arborist Summary

Tree type	Condition
Black Walnut	1 Poor
Honey Locust	2 Poor
Pacific Willow	1 Poor
Crape Myrtle	2 Fair
Camphor Tree	6 Fair and 4 Poor

Proposed for removal are 14 trees due to poor condition and/or the proposed development. Four of the trees are protected per Rancho Cordova Municipal Code 19.12.120. A condition of approval is included that requires the applicant to obtain a tree removal permit per RCMC 19.12. In addition, the removed trees will be replaced as shown on the landscape plan.

Parking

Consistent with the Zoning Ordinance the proposed project parking complies with the required parking for light industrial warehouse and office use. The parking requirement for the proposed use is 24 parking spaces. The site plan includes 28 parking spaces. The parking spaces are located along White Rock Road and within the rear yard for employee parking.

Lighting Plan

The proposed lighting plan includes parking lot and building lighting. The applicant has provided a photometric lighting plan that is consistent with the City of Rancho Cordova Zoning Ordinance 23.725 Outdoor Lighting.

Utilities

The proposed project will utilize existing water, sewer and electrical infrastructure.

Major Design Review Findings:

The Major Design Review Permit, as conditioned, satisfies the approval findings defined by Zoning Code section 23.141.070, as follows:

- A. **Finding:** The proposed project is consistent with the objectives of the General Plan, complies with applicable zoning regulations, Specific Plan provisions, and special planning area provisions, and is consistent with the applicable Rancho Cordova design guidelines.

Evidence: The proposed project is consistent with the purpose and intent of adopted policies and regulations, including the General Plan Sunrise Boulevard South Planning Area designation, Zoning Code, design guidelines, and the Municipal Code. The industrial warehouse with associated office use is permitted within the light industrial/manufacturing district.

- B. **Finding:** The proposed architecture, site design, and landscape are suitable for the purposes of the building and the site and will enhance the character of the neighborhood and community.

Evidence: The proposed site design includes two buildings totaling 31,680 square feet of light industrial warehouse with office accessory space, screened yard area, parking, lighting, and landscaping. Parking is located along White Rock Road with employee parking spaces located in the storage yard area. The building includes glass windows along the entire front elevation with a metal horizontal canopy over the entrance areas. The building roofline is capped with a cornice and has varying roofline heights above the entrances. The building architecture and materials, and landscaping are consistent with the surrounding area and City Design Guidelines.

- C. **Finding:** The architecture, including the character, scale, and quality of the design, relationship with the site and other buildings, building materials, screening of exterior appurtenances, exterior lighting and signing, and similar elements, establishes a clear design concept and is compatible with the character of existing or anticipated buildings on adjoining and nearby properties.

Evidence: The proposed site design includes two industrial flex buildings, parking area, screened yard area, lighting, and landscaping. The proposed project will enhance the character of the community as the project site is currently an undeveloped lot. The proposed project will complement the area and surrounding businesses. The building's architecture, use of color, and material are consistent with the City's Design Guidelines. The landscape plan includes canopy trees to provide for the required parking lot shading. Additional landscaping is provided to add visual interest and color in well-designed compositions.

- D. **Finding:** The proposed project will not create conflicts with vehicular, bicycle, or pedestrian transportation modes of circulation.

Evidence: The proposed project will not substantially affect current traffic flows or existing modes of transportation circulation. The main entrance is located on White Rock Road with additional access within the yard area to the internal drive aisle and Luyung Drive. Two

pedestrian sidewalks are provided from the public existing sidewalk into the site and bike racks are provided near the main entrance.

FISCAL ANALYSIS OF PROJECT

The City anticipates that this project will provide additional revenues from temporary construction jobs, and permanent employment.

ENVIRONMENTAL REVIEW

The California Environmental Quality Act (Section 21000, et. seq. of the California Public Resources Code, hereafter CEQA) requires analysis of agency approvals of discretionary "Projects." A "Project," under CEQA, is defined as "the whole of an action, which has a potential for resulting in either a direct physical change in the environment, or a reasonably foreseeable indirect physical change in the environment." The proposed White Rock Center project is a project under CEQA.

Staff has reviewed the proposed action and has identified that no further analysis is required pursuant to CEQA Guidelines Section 15183 (Projects Consistent with a Community Plan or Zoning). CEQA Guidelines Section 15183 (Public Resources Code Section 21083.3) provides that projects that are consistent with the development density and intensity established by existing zoning, community plan, or general plan policies for which an environmental impact report (EIR) has been certified "shall not require additional environmental review, except as might be necessary to examine whether there are project-specific significant effects which are peculiar to the project or its site." The proposed project is consistent with the density established in the General Plan and analyzed in the General Plan EIR (State Clearinghouse # 2005022137). Further, the environmental effects under consideration are limited to those effects within the purview of the design review itself (e.g., materials, design choices, etc.), and not the project or use, as a whole. As such, because the environmental effects are limited, the scope of environmental review is similarly limited.

The project site is designated Light Industry in the General Plan and zoned Light Industrial/Manufacturing (M-1), which does not have a floor area limit. The proposed project's floor area ratio is 0.25, which is within the typical range for light industrial use.

The project site is currently undeveloped, but the site has been disked and mowed regularly for fire control. While the project site does not contain substantial natural habitat, nests of protected birds could be present onsite and could be negatively affected through project construction or tree removal. However, consistent with General Plan Action NR.1.1.4, the City will require a survey to be conducted if any construction activity or tree removal would occur during the nesting season. This will be included as a condition of approval for the project. Due to the disturbed nature of the project site, it does not contain other resources that could be impacted by the project. There are no sensitive receptors near the site that would be affected by construction or operation of the project. The project site is located in an area that contains other industrial and manufacturing use, so sensitivity to aesthetic changes is low. The project would be required to comply with City code related to lighting to minimize effects in the project area. Because of this, the proposed project would not result in negative aesthetic effects and further environmental review is not required.

RECOMMENDED MOTIONS

Staff recommends that the City Council find the project as follows:

- To be in compliance with the California Environmental Quality Act (CEQA) as exempt pursuant to CEQA Guidelines Section 15183;
- Adopt Resolution approving the Major Design Review for White Rock Center, DD9940, Project Plans (Attachment 2) and Conditions of Approval (Attachment 3).

ATTACHMENT(S)

1. Resolution
2. Exhibit A to the Resolution - Project Plans
3. Exhibit B to the Resolution - Conditions of Approval
4. Arborist Report
5. 500' Radius Map with Mailing Labels

CITY OF RANCHO CORDOVA

RESOLUTION NO. XX-2020

**A RESOLUTION OF THE CITY COUNCIL OF THE CITY OF RANCHO CORDOVA,
STATE OF CALIFORNIA, APPROVING A MAJOR DESIGN REVIEW FOR WHITE ROCK
CENTER, PROJECT NO. DD9940**

WHEREAS, Greg Leon, (hereinafter referred to as Applicant) filed an application with the City of Rancho Cordova for a Major Design Review approval for the White Rock Center project; and

WHEREAS, the City Council is the appropriate authority to hear and take action on this project; and

WHEREAS, the project site is located at the southwest corner of White Rock Road and Luyung Drive. The project includes development of three parcels totaling 2.87 acres with two buildings totaling 31,680 square feet of light industrial warehouse with associated office use that includes parking, screened yard area, lighting, and landscaping.

WHEREAS, the City Council of the City of Rancho Cordova has conducted a properly noticed public hearing pursuant to Government Code Section 65090 and has duly considered all written and verbal testimony presented during the hearing

**NOW, THEREFORE, BE IT HEREBY RESOLVED THE CITY COUNCIL OF THE CITY OF
RANCHO CORDOVA**

The proposed project is exempt from California Environmental Quality Act (CEQA) Guidelines Section 15183, consistent with Community Plan, General Plan and Zoning.as supported by the following:

A. Finding: The project is exempt from from California Environmental Quality Act (CEQA) Guidelines Section 15183, consistent with Community Plan, General Plan and Zoning.

Evidence: The proposed site location is within the Sunrise Boulevard South Planning Area (SBSPA) and the development is consistent with the County approved SBSPA which was analyzed in the 2006 General Plan Environmental Impact Report. The proposed project is consistent with the Community Plan, General Plan, and zoning.

To approve the Design Review subject to the Major Design Review Package (Exhibit A) and Conditions of Approval (Exhibit B) as modified; supported by the following Findings and Evidence as required by Zoning Code Section 23.141.070:

A. Finding: The proposed project is consistent with the objectives of the General Plan, complies with applicable zoning regulations, Specific Plan provisions, and special planning area

provisions, and is consistent with the applicable Rancho Cordova design guidelines.

Evidence: The proposed project is consistent with the purpose and intent of adopted policies and regulations, including the General Plan Sunrise Boulevard South Planning Area designation, Zoning Code, design guidelines, and the Municipal Code. The industrial warehouse with associated office use is permitted within the light industrial/manufacturing district.

B. Finding: The proposed architecture, site design, and landscape are suitable for the purposes of the building and the site and will enhance the character of the neighborhood and community.

Evidence: The proposed site design includes two buildings totaling 31,680 square feet of light industrial warehouse with office accessory space, screened yard area, parking, lighting, and landscaping. Parking is located along White Rock Road with employee parking spaces located in the storage yard area. The building includes glass windows along the entire front elevation with a metal horizontal canopy over the entrance areas. The building roofline is capped with a cornice and has varying roofline heights above the entrances. The building architecture and materials, and landscaping are consistent with the surrounding area and City Design Guidelines.

C. Finding: The architecture, including the character, scale, and quality of the design, relationship with the site and other buildings, building materials, screening of exterior appurtenances, exterior lighting and signing, and similar elements, establishes a clear design concept and is compatible with the character of existing or anticipated buildings on adjoining and nearby properties.

Evidence: The proposed site design includes two industrial flex buildings, parking area, screened yard area, lighting, and landscaping. The proposed project will enhance the character of the community as the project site is currently an undeveloped lot. The proposed project will complement the area and surrounding businesses. The building's architecture, use of color, and material are consistent with the City's Design Guidelines. The landscape plan includes canopy trees to provide for the required parking lot shading. Additional landscaping is provided to add visual interest and color in well-designed compositions.

D. Finding: The proposed project will not create conflicts with vehicular, bicycle, or pedestrian transportation modes of circulation.

Evidence: The proposed project will not substantially affect current traffic flows or existing modes of transportation circulation. The main entrance is located on White Rock Road with additional access within the yard area to the internal drive aisle and Luyung Drive. Two pedestrian sidewalks are provided from the public existing sidewalk into the site and bike racks are provided near the main entrance.

PASSED AND ADOPTED by the City Council of the City of Rancho Cordova on the 1st day of June 2020 by following vote:

AYES:

NOES:

ITEM 10.7.

ATTACHMENT 1

ABSENT:

ABSTAIN:

ATTEST:


David M. Sander, Mayor

Stacy Leitner, CMC
City Clerk

ABBREVIATIONS

— A —	AIR CONDITIONING A.C. ADJUST. ADJUSTABLE ALUM. ALUMINUM ARCH. ARCHITECTURAL ASPH. ASPHALT A.B. ANCHOR BOLT	— M —	MEDICINE CABINET M.C. MEDIUM DENSITY FIBERBOARD MDL. MODEL MECH. MECHANICAL MFG. MANUFACTURED MIN. MINIMUM M.T. METAL THRESHOLD MTL. METAL MUL. MULLION MAX. MAXIMUM M.S. METAL STUD
— B —	BUILDING BLK. BLOCK OR BLOCKING BRKT. BRACKET BOT. BOTTOM BM. BEAM	— N —	NOT IN CONTRACT N.I.C. NUMBER NO. NOT TO SCALE N.T.S.
— C —	CABINET C.B. CATCH BASIN CEM. CEMENT C.I. CAST IRON CK. BD. CHALK BOARD CER. CERAMIC CLG. CELLING CLOS. CLOSET COL. COLUMN COMP. COMPOSITION CONC. CONCRETE CONT. CONTINUOUS CORR. CORRUGATOR CSR. COUNTERSINK C.T. CERAMIC TILE C. CONCRETE MASONRY UNIT	— O —	OBSCURE O.C. ON CENTER O.D. OUTSIDE DIMENSION O.H.W.S. OVAL HEAD WOOD SCREW OPP. OPPOSITE OV/ OVER O.F.C. OUTSIDE FACE OF CONCRETE O.F.S. OUTSIDE FACE OF STUD O.F.C.I. OWNER FURNISHED, CONTRACTOR INSTALLED
— D —	D.B. DOOR BELL D.D. DOOR DIMENSION DTL. DETAIL D.F. DRINKING FOUNTAIN DIAG. DIAGONAL DIM. DIMENSION DISP. DISPOSAL D.P. DIMENSION POINT DR. DOOR D.S. DOWN SPOUT DIA. DIAMETER DN. DOWN DWGS. DRAWINGS	— P —	PITCH P.B. PANIC BOLT P.LAM. PLASTIC LAMINATE PERF. PERFORATED PKT. PACKET PL. or PL. PLATE PLAS. PLASTER PLYWD. PLYWOOD P&S. POLE AND SHELF PT. POINT PTN. PARTITION PR. PAIR
— E —	E.A. EACH E.F. ELECTRIC FAN E.G. EXISTING GRADE E.J. EXPANSION JOINT ELEC. ELECTRIC ELEV. ELEVATION EQ. EQUAL EXH. EXHAUST EXP. AGG. EXPOSED AGGREGATE EXIST. EXISTING EXT. EXTERIOR & or & EQUIP. AND EQUIPMENT	— Q —	QUANTITY QUAN.
— F —	F.D. FLOOR DRAIN F.E. FIRE EXTINGUISHER F.H.W.S. FLAT HEAD WOOD SCREW FIN. FINISH FLR. FLOOR FIX. FIXTURE FLSG. FLASHING F.O.C. FACE OF CONCRETE F.O.S. FACE OF STUD F.O.SH. FACE OF SHEATHING F.O.W. FACE OF WALL FT. FOOT OR FEET FTG. FOOTING FURR. FURRING FRM. FRAME	— R —	RADIUS R.A. RETURN AIR R.D. ROOF DRAIN REF. REFERENCE REFR. REFRIGERATOR REG. REGISTER REINF. REINFORCING REQ'D. REQUIRED RES. RESAWN R.H.W.S. ROUND HEAD WOOD SCREW R.M. ROOM RND. ROUND RSG. ROUGH SAWN RWD. REDWOOD
— G —	GALV. GALVANIZED G.I. GALVANIZED IRON GL. GLASS G.S.D. GLASS SLIDING DOOR GYP.BD. GYPSUM BOARD	— S —	SINK S.A. SUPPLY AIR S.C. SOLID CORE SECT. SECTION SHTG. SHEATHING SHLV. SHELVING SHT. SHEET SHWR. SHOWER SIM. SIMILAR S.M. SHEET METAL S.W.S. SHEET METAL SCREW SQ. SQUARE S.S. SERVICE SINK S.STL. STAINLESS STEEL STD. STANDARD STL. STEEL STOR. STORAGE STRUCT. STRUCTURAL SW. SWITCH
— H —	H.C. HOLLOW CORE HWD. HARDWOOD HWR. HARDWARE HGT. HEIGHT H.M. HOLLOW METAL HORIZ. HORIZONTAL H.S. HORIZONTAL SLIDING HTR. HEATER	— T —	TREAD T.B. TACK BOARD T.C. TOP OF CONCRETE OR CURB T.J. TOOL JOINT TYP. TYPICAL T & G TONGUE AND GROVE
— I —	I.C. INTERCOM I.D. INSIDE DIMENSION IN. INCHES INSUL. INSULATION INT. INTERIOR	— U —	URINAL U. UNIT VENTILATOR U.V.
— J —	JAN. JANITOR JST. JOIST JUN. JUNCTION	— V —	VENT V.C.T. VINYL COMPOSITION TILE VERT. VERTICAL VEST. VESTIBULE
— K —	KIT. KITCHEN	— W —	WATER CLOSET W.C. WOOD W.D. WINDOW DIMENSION W.H. WATER HEATER WINS. WINDOWS W.P. WEATHERPROOF W/ WITH
— L —	LAM. LAMINATED LAV. LAVATORY LBS. POUNDS LDR. LEADER L.INO. LINOLEUM LOUV. LOUVER	— Y —	YARD YD.

SYMBOLS

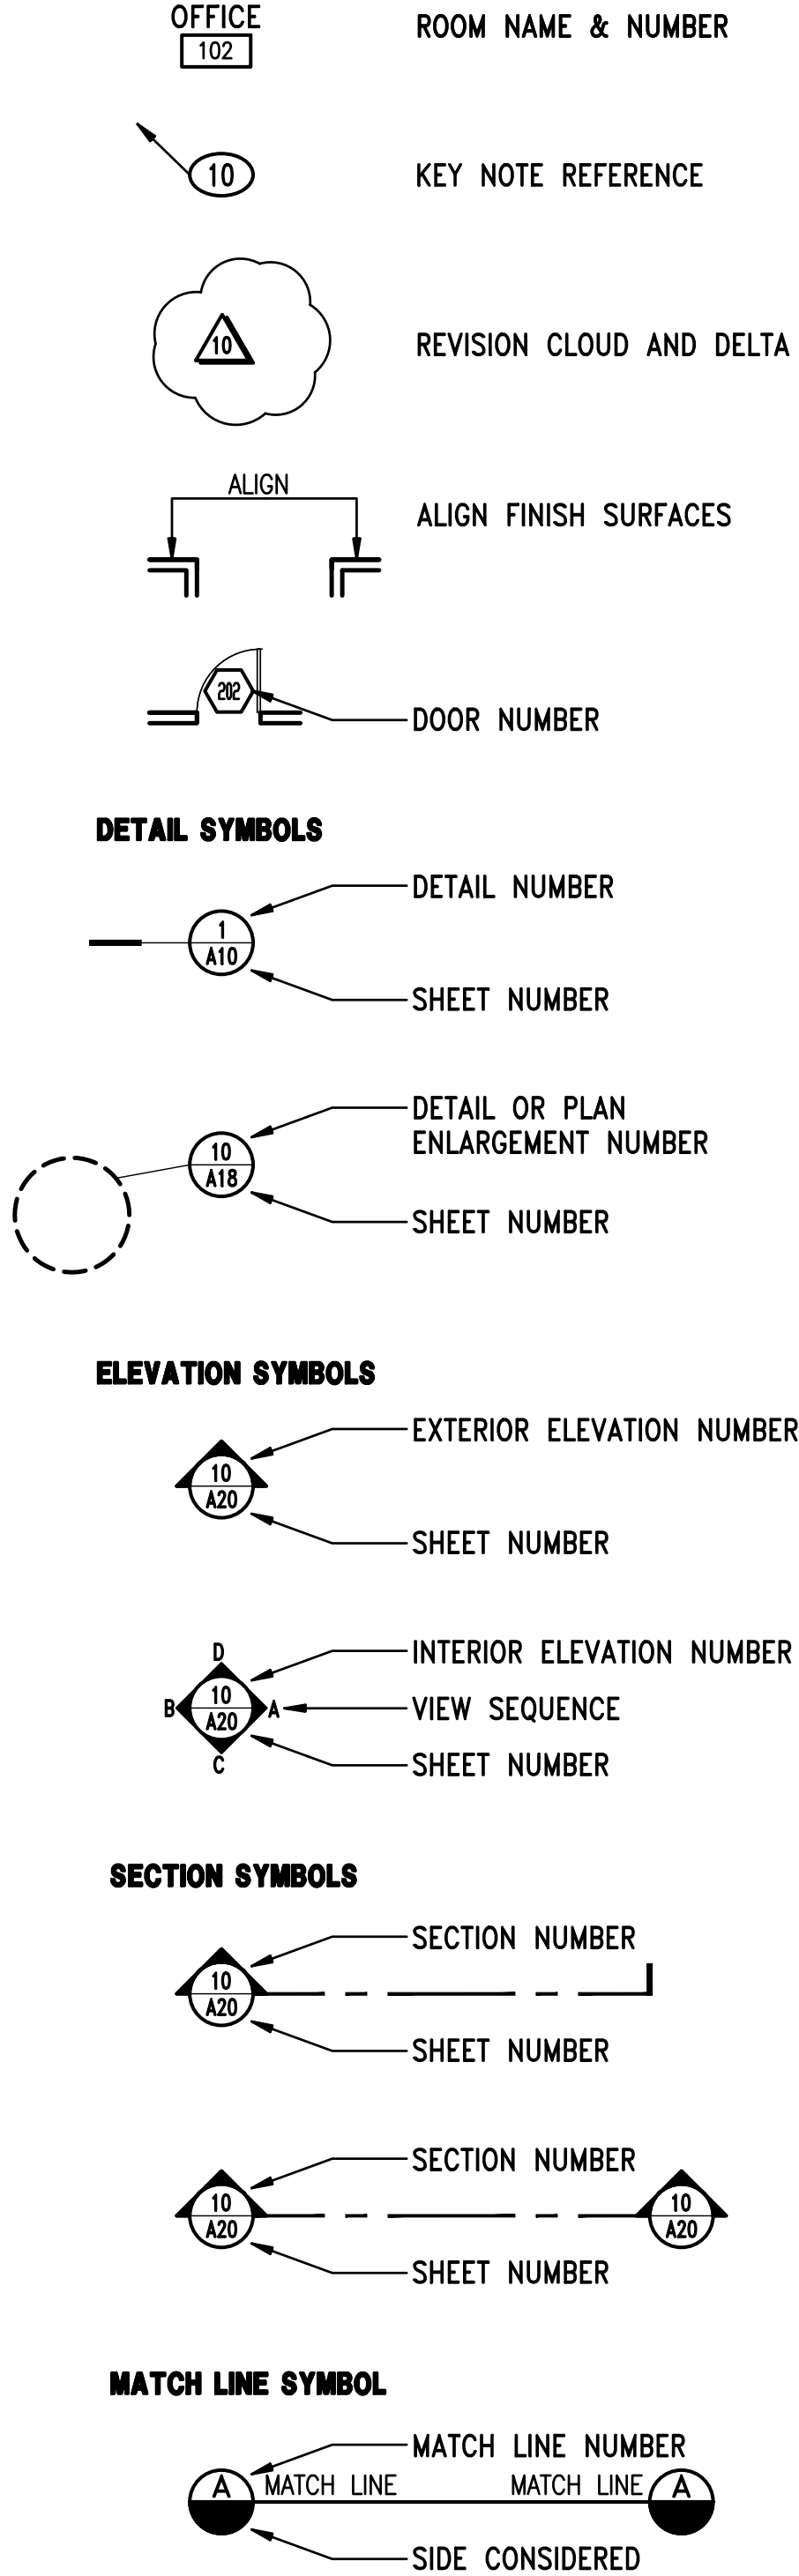

WHITE ROCK CENTER - BUILDING A
WHITE ROCK ROAD

RANCHO CORDOVA, CALIFORNIA 95742

PROJECT DATA

TITLE 24 CALIFORNIA CODE OF REGULATIONS

2019 CALIFORNIA BUILDING STANDARDS ADMINISTRATIVE CODE
(PART 1, TITLE 24, CCR)

2019 CALIFORNIA BUILDING CODE
(2018 IBC AND 2019 CA AMENDMENTS - PART 2, TITLE 24, CCR)

2019 CALIFORNIA ELECTRICAL CODE
(2017 NEC AND 2019 CA AMENDMENTS - PART 3, TITLE 24, CCR)

2019 CALIFORNIA MECHANICAL CODE
(2018 UMC AND 2019 CA AMENDMENTS - PART 4, TITLE 24, CCR)

2019 CALIFORNIA PLUMBING CODE
(2018 UPC AND 2019 CA AMENDMENTS - PART 5, TITLE 24, CCR)

2019 CALIFORNIA FIRE CODE
(2018 IFCC AND 2019 CA AMENDMENTS - PART 9, TITLE 24, CCR)

2019 CALIFORNIA FIRE CODE
(PART 6, TITLE 24, CCR)

2019 CALIFORNIA ENERGY STANDARDS
(PART 6, TITLE 24, CCR)

2019 CALIFORNIA GREEN BUILDING STANDARDS
(PART 11, TITLE 24, CCR)

2019 EDITION NFPA 55 COMPRESSED GASES AND CRYOGENIC FLUIDS CODES
SACRAMENTO CITY ORDINANCE NO.2017-0005

2019 EDITION NFPA 13 INSTALLATION OF SPRINKLER SYSTEM
2019 EDITION NFPA 72 FIRE ALARM AND SIGNALING CODES

TYPE OF CONSTRUCTION

III-B - SPRINKLED
NUMBER OF STORIES - ONE
BASIC ALLOWABLE AREA = 70,000 S.F.
NON-SEPARATED OCCUPANCIES - B/S-1
ACTUAL BUILDING AREA = 15,840 SF

DESIGN TEAM

CIVIL ENGINEER

RFE ENGINEERING INC.
2260 DOUGLAS BLVD. SUITE 160
ROSEVILLE, CA 95661

PHONE: (916)772-7800

LANDSCAPE ARCHITECT

YAMASAKI LANDSCAPE ARCHITECTURE
1223 HIGH STREET
AUBURN, CA 95603

PHONE: (530) 885-0040
FAX: (530) 885-0042

STRUCTURAL ENGINEER

LEO McGLADE AND ASSOCIATES
3417 ARDEN WAY
SACRAMENTO, CA 95825

PHONE: (916) 488-8380

MECHANICAL ENGINEER

TURLEY AND ASSOCIATES
2431 CAPITOL AVENUE
SACRAMENTO, CA 95811

PHONE: (916) 325-1065

ELECTRICAL

CAPITOL CITY DESIGN INC.
1751 CEBRIAN ST
WEST SACRAMENTO, CA 95691

PHONE: (916)375-0135

DEFERRED SUBMITTALS

1. AUTOMATIC FIRE SPRINKLER SYSTEM
2. FIRE ALARM SYSTEM
3. SECURITY FENCE, SWING GATE AND MAIN GATES
4. POST TENSIONED CMU PERIMETER FENCE

ADDITIONAL SITE INFORMATION

BUILDING A

- APN: 072-0450-116
- OWNER: SFC LEASING LP
3430 LUYUNG DRIVE
RANCHO CORDOVA, CA 95742

- ZONING: M1
- GENERAL PLAN "SBSPA"
- BUILDING AREA: OFFICE = 820 SF
WAREHOUSE = 15,020 SF
TOTAL = 15,840 SF

- SITE AREA = 1.42 ACRES
- BUILDING SETBACKS: FRONT YARD AND STREET SIDE = 25'-0"
SIDE & REAR YARDS = 25'-0"

- BUILDING HEIGHT = 31'-0"
- PARKING STALLS: REQUIRED PROVIDED
OFFICE (2.7/1,000) 3 3
WAREHOUSE (0.5/1,000) 9 9
TOTAL 12 12

- ACCESSIBLE PARKING STALLS PROVIDED = 1
- PERCENTAGE OF BUILT AREA = 0.25
- FEMA MAP #06067C0209H, ZONE "X", EFFECTIVE DATE 8/16/2012
- AUTOMATIC FIRE SPRINKLER SYSTEM PROVIDED

BUILDING B

- APN: 072-0450-095
- OWNER: SFC LEASING LP
3430 LUYUNG DRIVE
RANCHO CORDOVA, CA 95742


- ZONING: M1
- GENERAL PLAN "SBSPA"
- BUILDING AREA: OFFICE = 820 SF
WAREHOUSE = 15,020 SF
TOTAL = 15,840 SF

- SITE AREA = 1.45 ACRES
- BUILDING SETBACKS: FRONT YARD AND STREET SIDE = 25'-0"
SIDE & REAR YARDS = 25'-0"

- BUILDING HEIGHT = 31'-0"
- PARKING STALLS: REQUIRED PROVIDED
OFFICE (2.7/1,000) 3 3
WAREHOUSE (0.5/1,000) 9 9
TOTAL 12 12

- ACCESSIBLE PARKING STALLS PROVIDED = 1
- PERCENTAGE OF BUILT AREA = 0.25
- FEMA MAP #06067C0209H, ZONE "X", EFFECTIVE DATE 8/16/2012
- AUTOMATIC FIRE SPRINKLER SYSTEM PROVIDED

VICINITY MAP

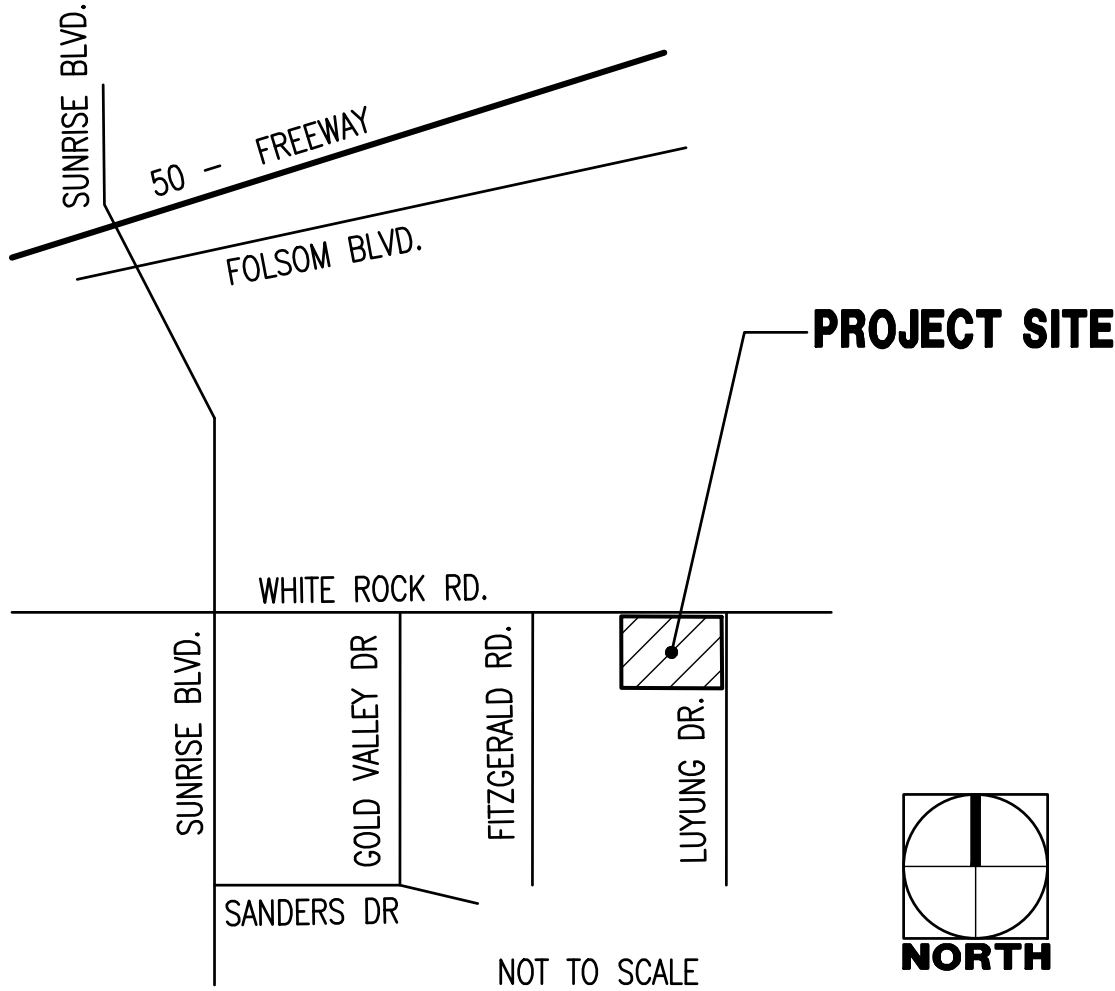

SHEET INDEX

A0.0A TITLE SHEET, GENERAL NOTES, SYMBOLS
A0.1A GREEN BUILDING CODE
A0.2A BUILDING A EGRESS FLOOR PLAN

CIVIL

C1 PRELIMINARY SITE PLAN
C2 GRADING, DRAINAGE & PAVING PLAN
C3 PRELIMINARY WATER & SANITARY SEWER PLAN

LANDSCAPE

L0.1 COVER SHEET
L1.1 IRRIGATION PLAN
L2.1 PLANTING PLAN
L3.1 IRRIGATION DETAILS
L3.2 PLANTING DETAILS
L3.3 WATER NOTES & CALCULATIONS

ARCHITECTURAL

A1.0A SITE PLAN
A1.1A SITE DEMOLITION PLAN
A1.2A BUILDING A ENLARGED SITE PLAN
A1.3A SITE DETAILS
A2.0A BUILDING A FLOOR PLAN
A2.1A BUILDING A ENLARGED FLOOR & CEILING PLANS
A2.2A BUILDING A ROOF PLAN
A3.0A BUILDING A EXTERIOR ELEVATIONS
A3.1A BUILDING A SECTION AND DETAILS
A4.0A SCHEDULES
A4.1A DETAILS
A4.2A DETAILS

STRUCTURAL

S1 STRUCTURAL NOTES
S2 BUILDING A FOUNDATION PLAN
S3 BUILDING A ROOF FRAMING PLAN
S4 FOUNDATION DETAILS
S5 ROOF FRAMING DETAILS
S6 BUILDING A PANEL ELEVATIONS

MECHANICAL/PLUMBING

M0.1 MECHANICAL LEGEND, SCHEDULES, AND NOTES
M2.1 MECHANICAL FLOOR PLAN - BUILDING A
M3.1 MECHANICAL ROOF PLAN - BUILDING A

P0.1 PLUMBING LEGEND, SCHEDULES, AND NOTES
P1.0 SITE PLAN
P2.1 PLUMBING FLOOR PLAN A
P3.1 PLUMBING ROOF PLAN - BUILDING A
T-24A TITLE 24 COMPLIANCE - BUILDING A

ELECTRICAL

E0.1 SYMBOLS LIST, GENERAL NOTES, FIXTURE SCHEDULE
E0.2 ONE LINE DIAGRAM PANEL SCHEDULES, DETAILS
E1.0 SITE PLAN - ELECTRICAL
E1.1 SITE PLAN - PHOTOMETRIC
E2.1 FLOOR PLAN - LIGHTING
E3.1 FLOOR PLAN - POWER & SIGNAL
E4.1 ROOF PLAN - ELECTRICAL
E5.0 TITLE 24 INDOOR
E5.1 TITLE 24 OUTDOOR
E5.2 TITLE 24 SOLAR READY

WHITE ROCK CENTER
WHITE ROCK ROAD AND LUYUNG DRIVE
RANCHO CORDOVA, CA 95742


TITLE SHEET,
GENERAL NOTES,
AND SYMBOLS

COPYRIGHT © 2004- DRAWINGS, DESIGN AND SPECIFICATIONS AS INSTRUMENTS OF SERVICE ARE THE PROPERTY OF GRAY ROSS ARCHITECTS, INC. (GRA) AND MAY NOT BE REPRODUCED WITHOUT THE WRITTEN PERMISSION OF GRA.

REVISIONS

DATE: JANUARY 17, 2020
SCALE: AS NOTED
DRAWN BY: -
JOB NO.: 18-31
SHEET

A0.0A


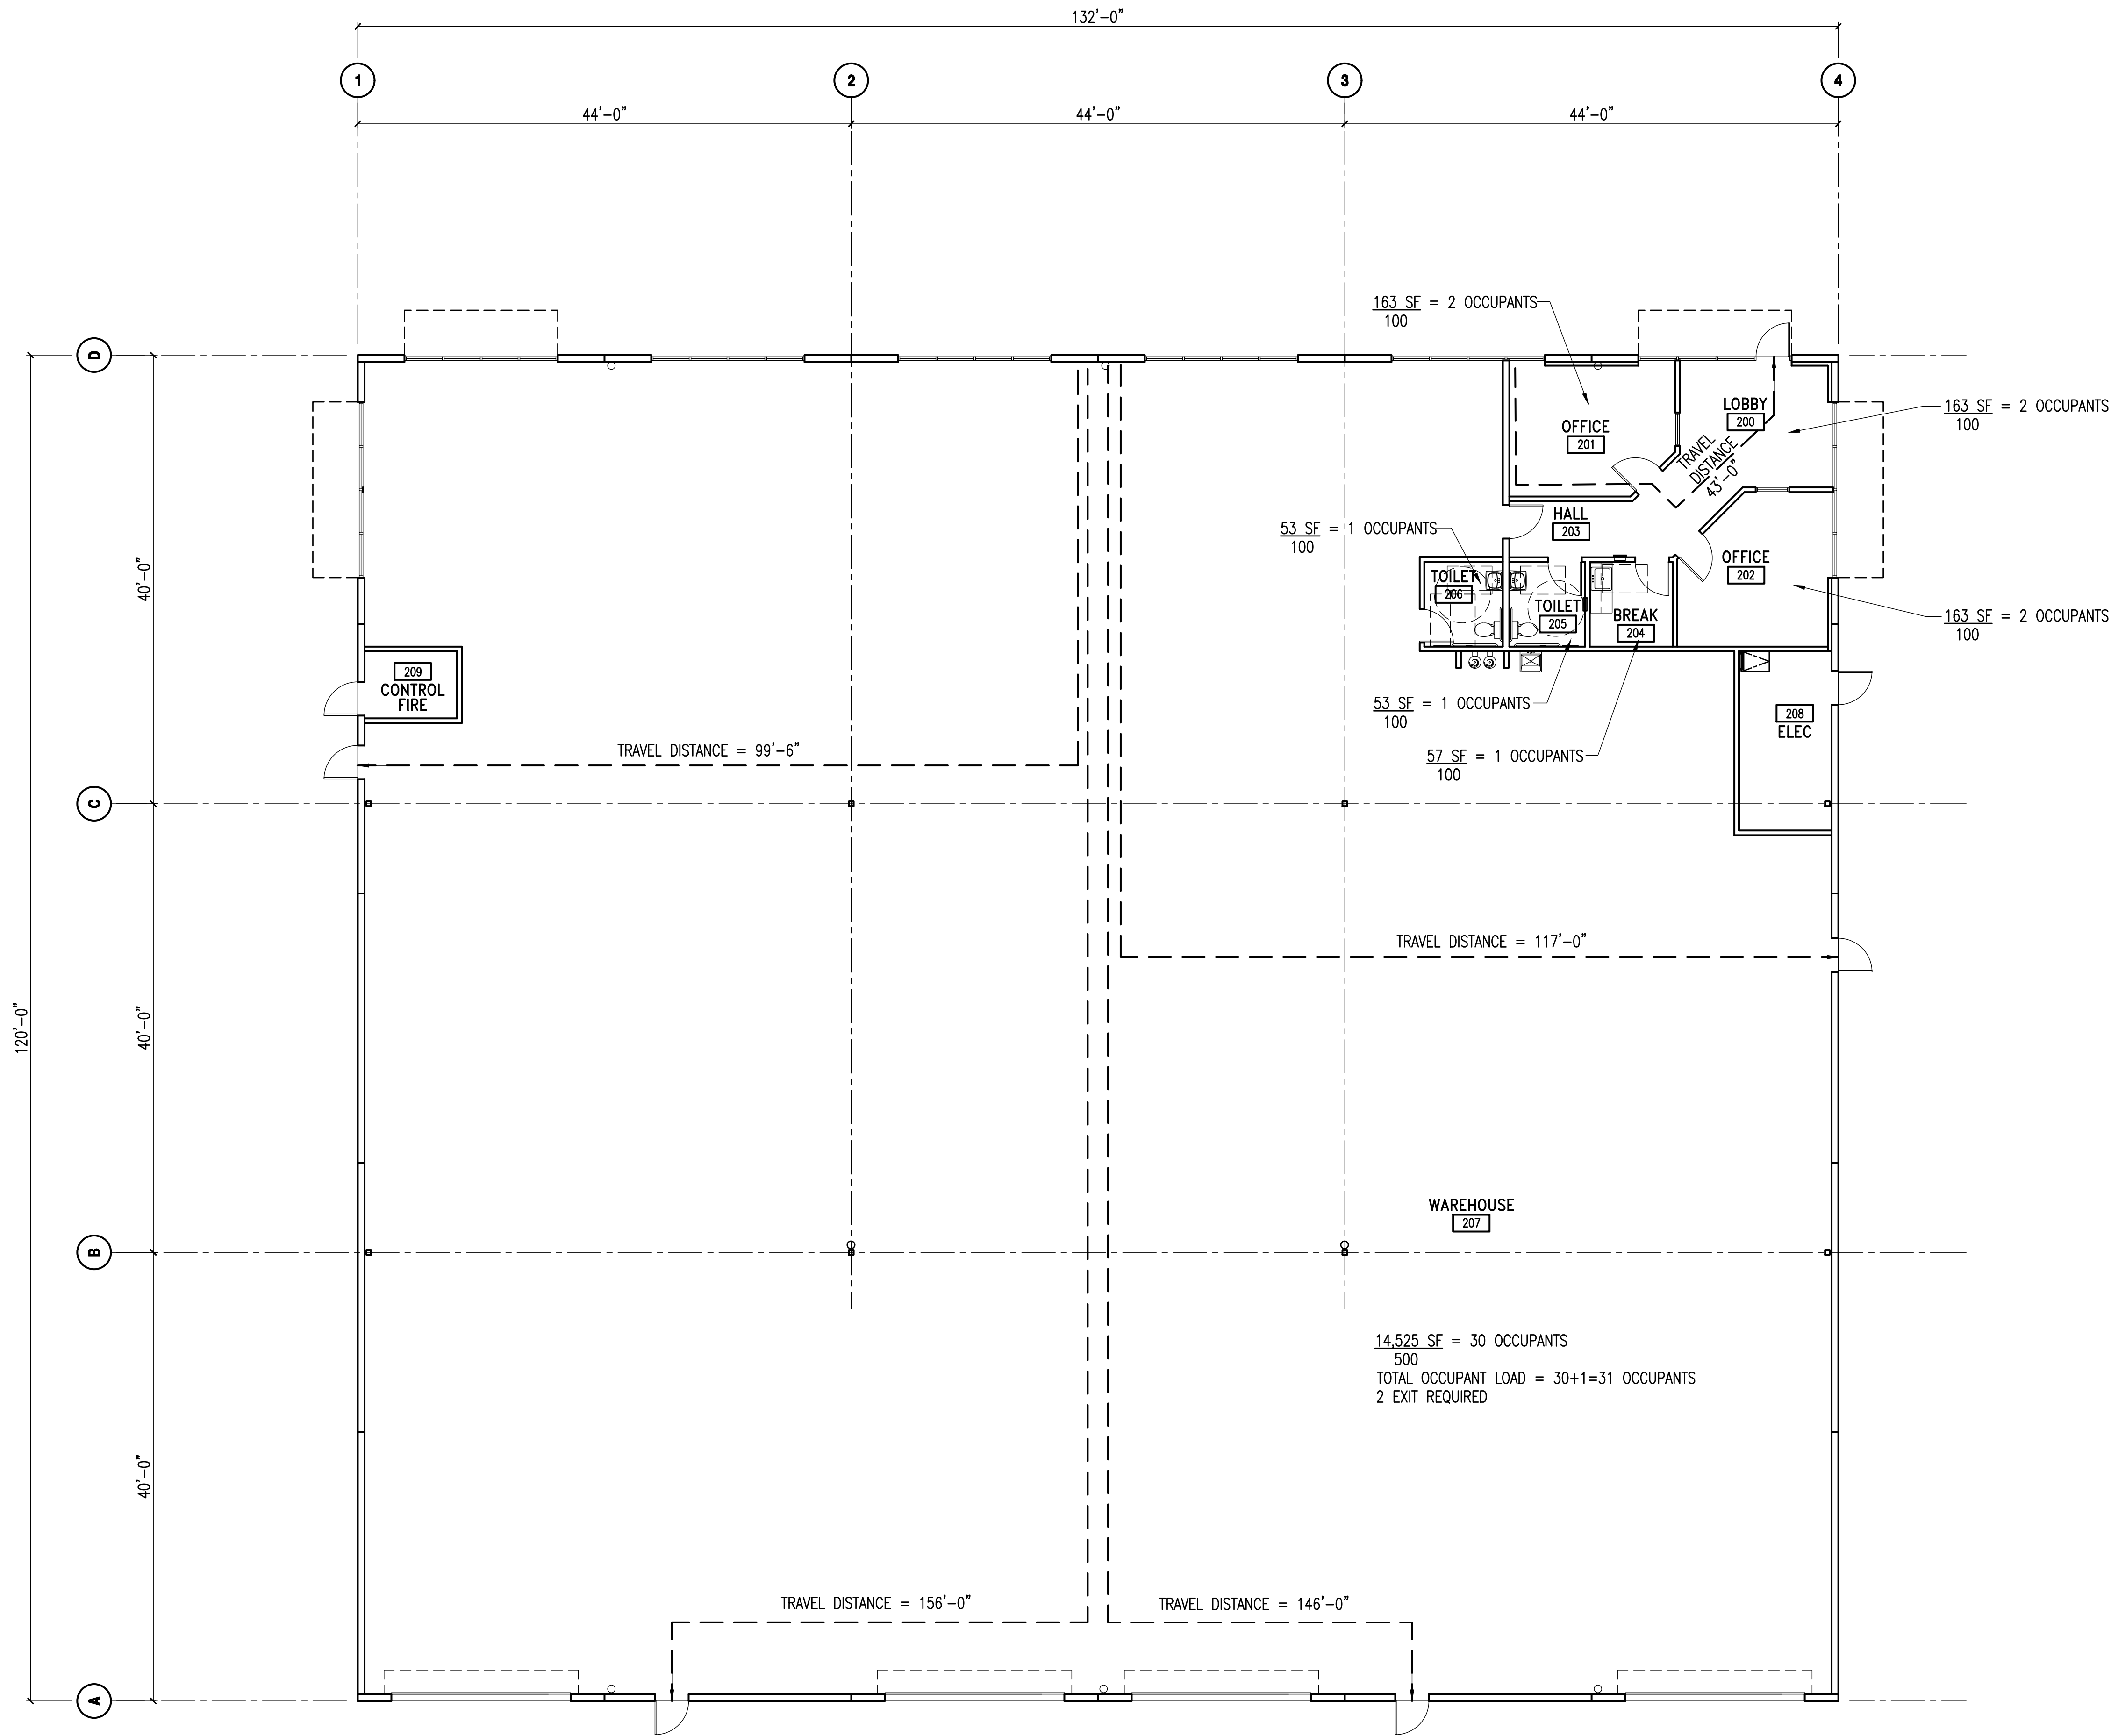


1

BUILDING A FLOOR PLAN

1/8"=1'-0"

1/8" = 1'-0"

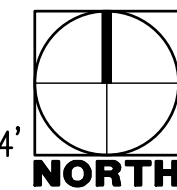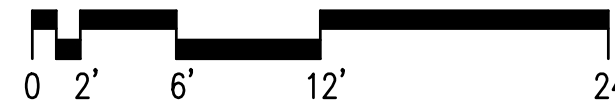

EXIT ACCESS TRAVEL DISTANCE (CBC TABLE 1017.2)

B OCCUPANCY = 300' MAXIMUM - 43'-0" ACTUAL
S-1 OCCUPANCY = 250' MAXIMUM - 156'-0" ACTUAL

OCCUPANT LOAD (CBC TABLE 1004.5)


B OCCUPANCY (100 SF/OCCUPANT) = 8 OCCUPANTS
S OCCUPANCY (500 SF/OCCUPANT) = 31 OCCUPANTS
BUILDING TOTAL OCCUPANCY = 39 OCCUPANTS

COMMON PATH OF TRAVEL (CBC TABLE 1006.2.1)

B OCCUPANCY = 100' MAXIMUM - 43'-0" ACTUAL
S OCCUPANCY = 100' MAXIMUM - NO COMMON PATH OF TRAVEL
ALL OCCUPANTS HAVE ASSESS TO 2 EXITS

GRA
architects

205 23rd Street, Suite 130
Sacramento, CA 95816
916 498-7900

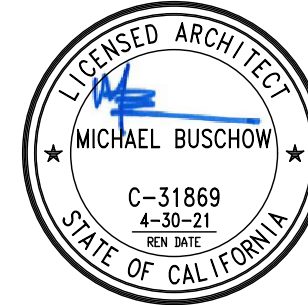

WHITE ROCK CENTER
WHITE ROCK ROAD AND LUYING DRIVE
RANCHO CORDOVA, CA 95742

BUILDING A
EGRESS
FLOOR PLAN



COPYRIGHT © 2004. DRAWINGS, DESIGN AND SPECIFICATIONS AS INSTRUMENTS OF SERVICE ARE THE PROPERTY OF GRAY ROBERTS ARCHITECTS, INC. (GRA), AND MAY NOT BE REPRODUCED WITHOUT THE WRITTEN PERMISSION OF GRA.

REVISIONS

DATE	-
SCALE	AS NOTED
DRAWN BY	-
JOB NO.	18-31
SHEET	-

A0.2A

Z:\2019 Projects\19011 White Rock Luyung Working CAD\PRELIMINARY\CI PRELIMINARY SITE PLAN-19011.dwg, Apr 02, 2020-03:28 pm

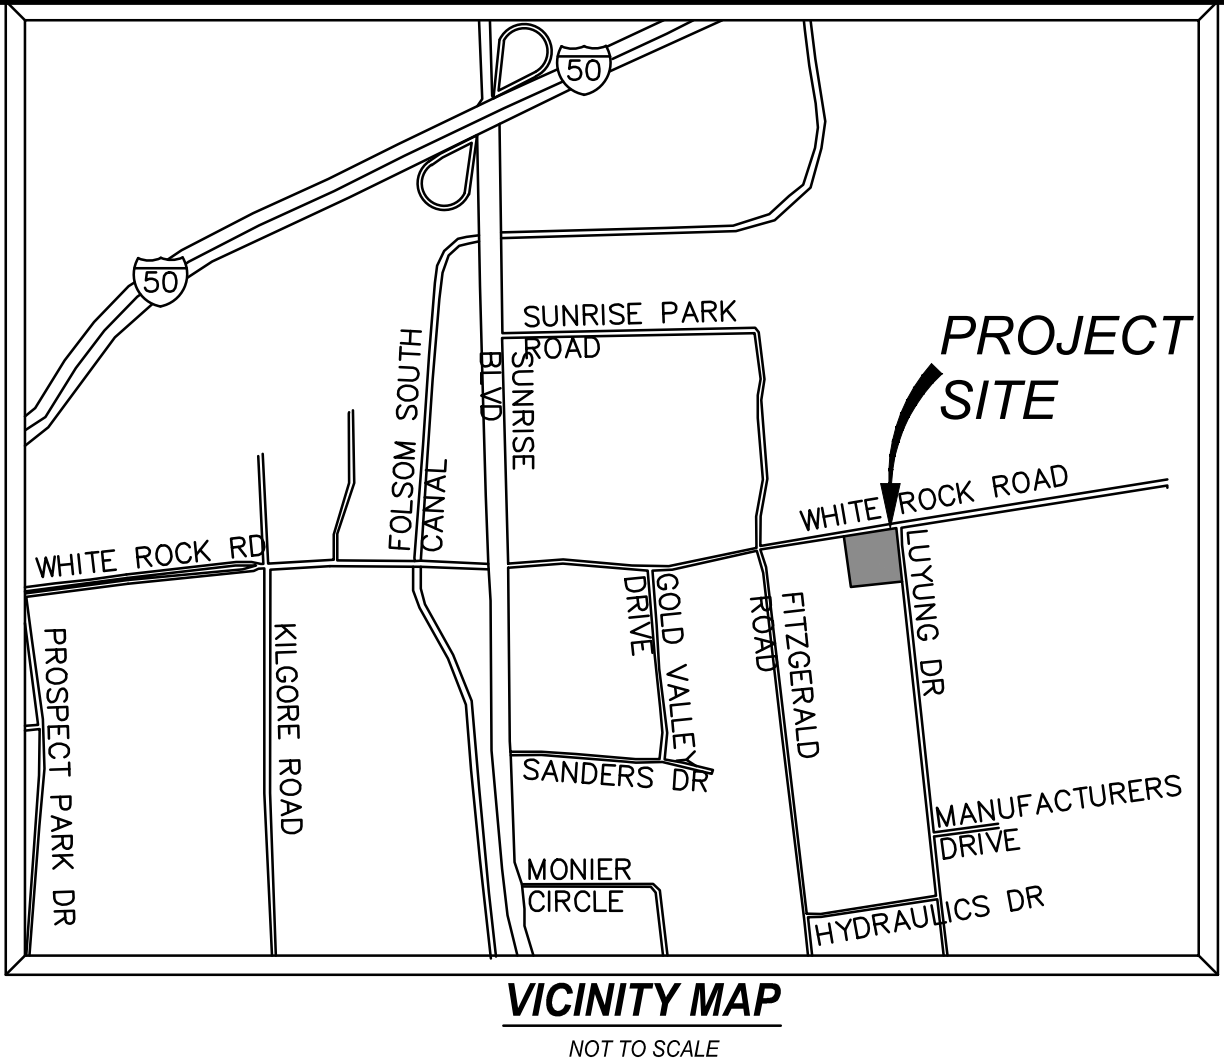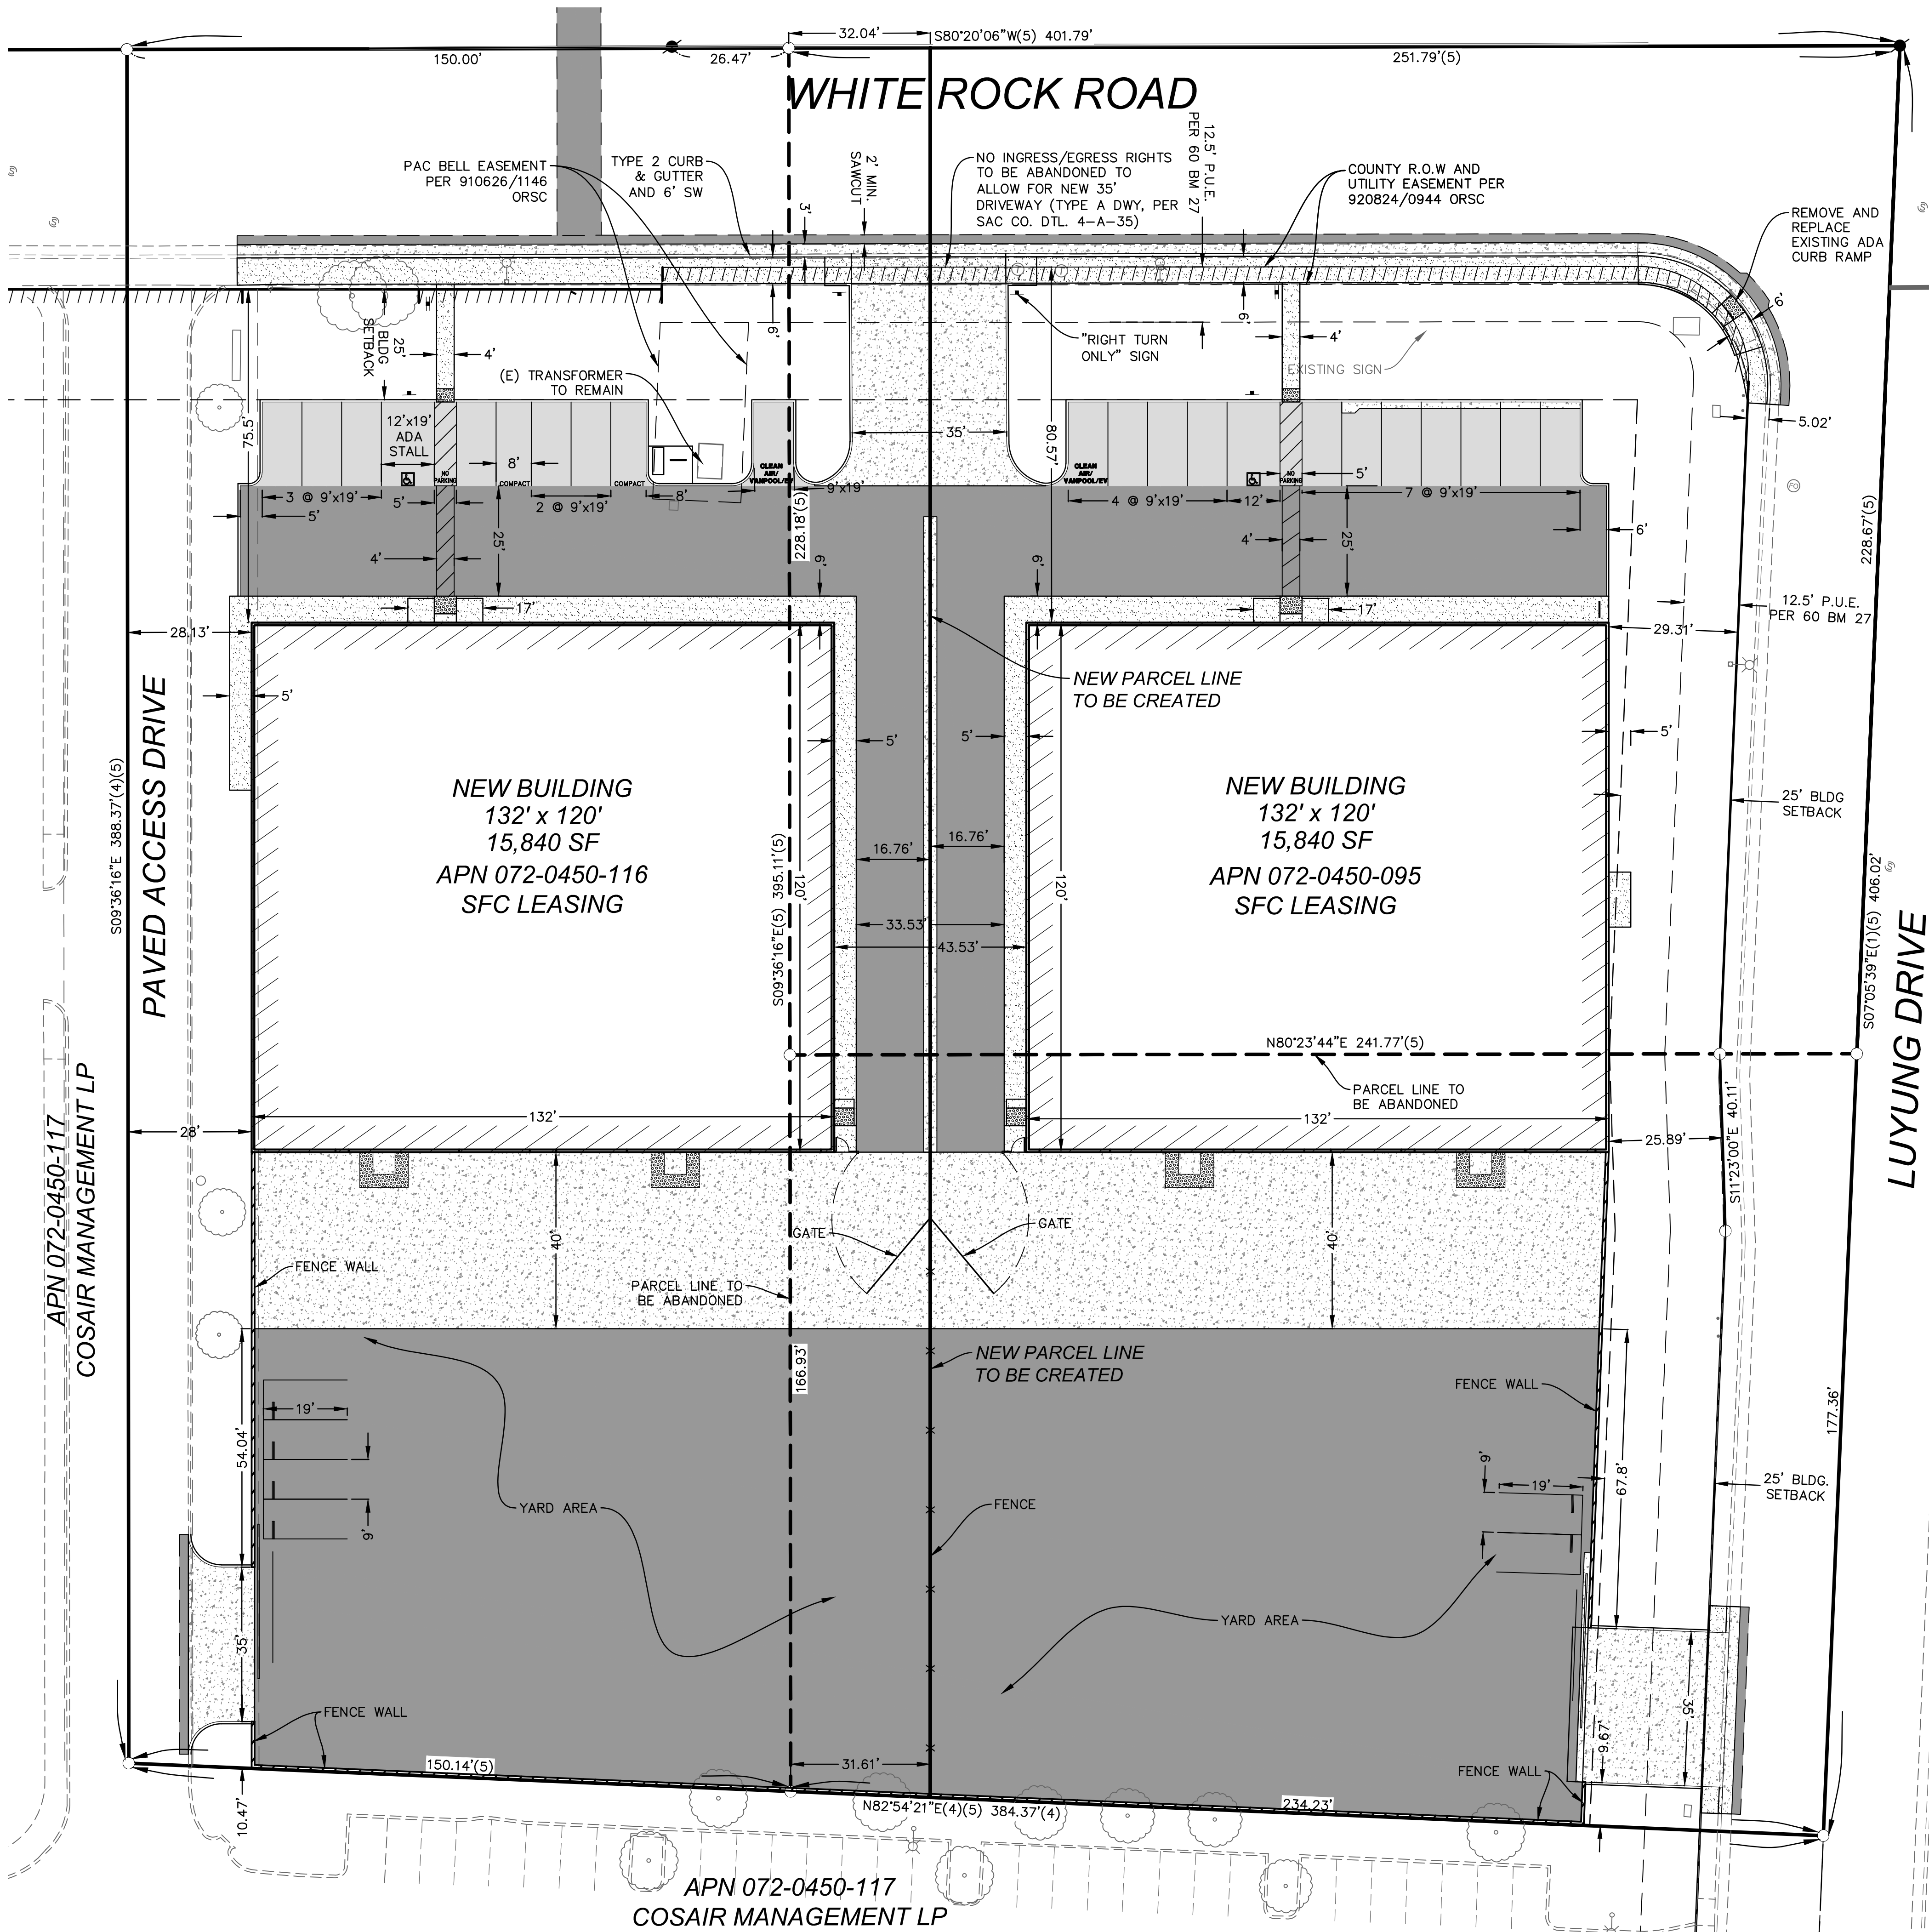

LEGEND:

- BOUNDARY
- RIGHT-OF-WAY
- PARCEL LINES
- EASEMENT
- AC DRIVE AISLE (HEAVY DUTY)
- AC PARKING (LIGHT DUTY)
- HEAVY DUTY PCC
- LIGHT DUTY PCC

GROSS PROPERTY SIZE

3.58 ACRES

NET PROPERTY SIZE

2.76 ACRES

ZONING

ALL M-1 ZONING
LIGHT INDUSTRIAL (NO CHANGE)

SETBACKS

FRONT & STREETSIDE CORNER : 25 FEET
SIDE & REAR : 0 FEET

BUILDING HEIGHT

MAX BUILDING HEIGHT : 40 FEET

PARKING

28 TOTAL PARKING STALLS (14 PER LOT)
2 ADA PARKING STALLS

ARCHITECT

GRA ARCHITECTURE
GARY ROBERTS
205 23RD STREET, STE. 130
SACRAMENTO, CA 95816


GEOTECHNICAL


YOUNGDAHL CONSULTING GROUP
PROJECT #: E19425.000
JANUARY 3, 2020

CONCRETE TILT UP BUILDINGS WHITE ROCK ROAD & LUYUNG DRIVE RANCHO CORDOVA, CA	PRELIMINARY SITE PLAN	Sheet C1 1 of 3 03-31-2020
		SFC LEASING 3430 LUYUNG DRIVE RANCHO CORDOVA, CA 95742 PHONE: (916) 638-5364
		RFE PROJECT 19011 - WHITE ROCK AND LUYUNG



RFE ENGINEERING, INC.
Civil Engineers - Planners - Surveyors
22801 Luyung Drive, Suite 100, Rancho Cordova, CA 95670
Ph: 916.772.7800 Fax: 916.772.7804
www.RFEengineering.com

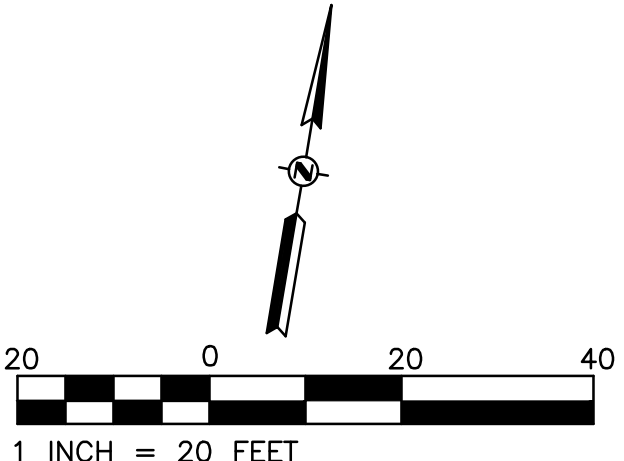

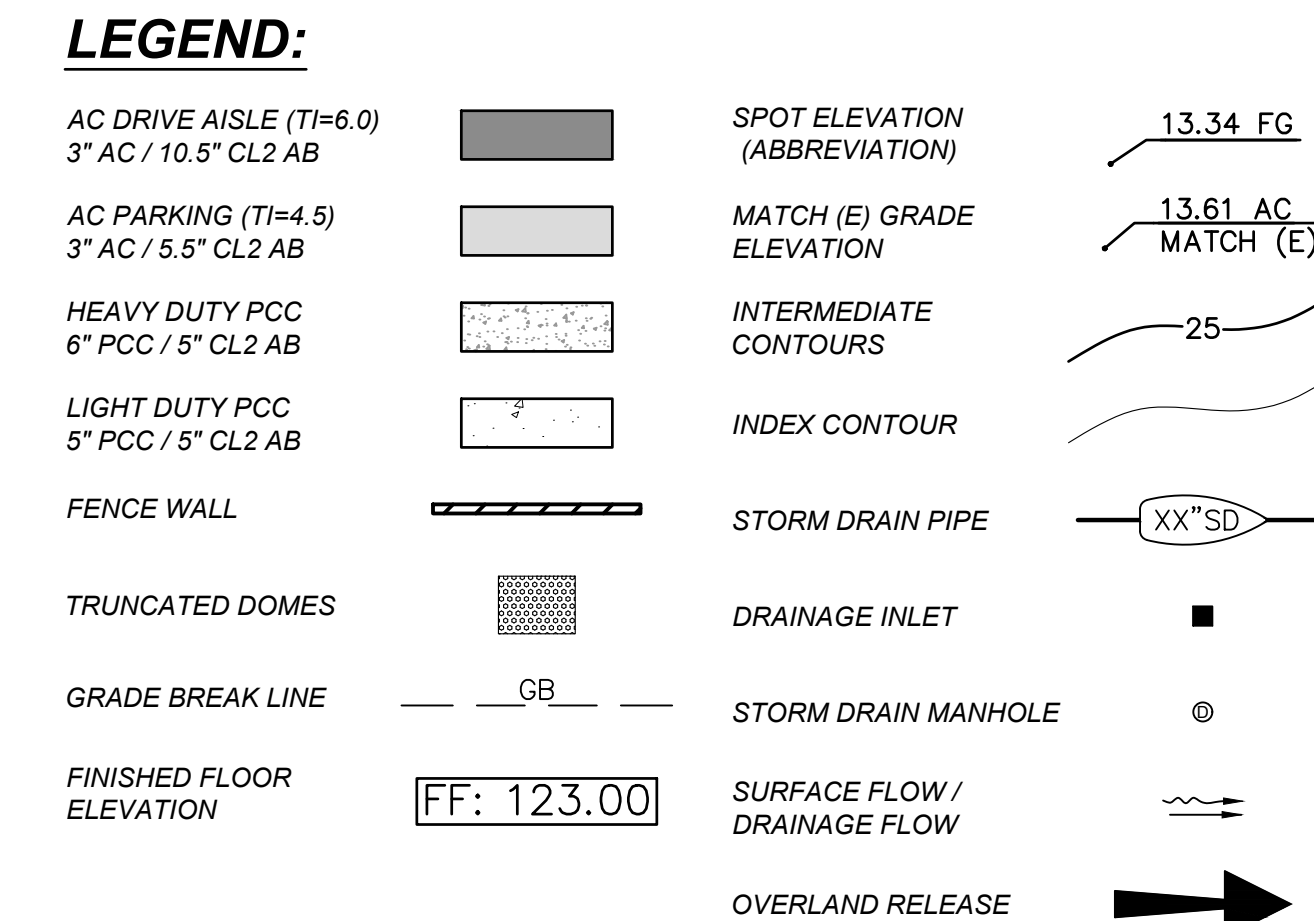

1. CONSTRUCT ON-SITE CONCRETE BARRIER CURB.
2. CONSTRUCT ON-SITE CONCRETE CURB & GUTTER.
3. CONSTRUCT MONOLITHIC CONCRETE CURB AND SIDEWALK.
4. CONSTRUCT CONCRETE SIDEWALK.
5. CONSTRUCT 3' WIDE REINFORCED CONCRETE VALLEY GUTTER.
6. CONSTRUCT ACCESSIBLE RAMP (PERPENDICULAR).
7. CONSTRUCT ACCESSIBLE RAMP (FLUSH PAN).
8. PLACE CAST-IN-PLACE TRUNCATED DOMES.
9. CONSTRUCT ADA ACCESSIBLE PARKING STALL.
10. CONSTRUCT BIKE RACK / LOCKER PER ARCHITECTURAL PLANS.
11. CONSTRUCT PROTO II FENCE WALL PER ARCHITECTURAL PLANS AND DETAILS.
12. CONSTRUCT GATE PER ARCHITECTURAL DRAWINGS.
13. CONSTRUCT TYPE 2 CURB AND GUTTER PER SAC COUNTY DETAIL 4-30.
14. CONSTRUCT TYPE 4 DRIVEWAY PER SAC COUNTY DETAIL 4-A-35.
15. REMOVE AND REPLACE ADA CURB RAMP.

(D1) CONSTRUCT 24" NYLOPLAST DRAIN BASIN. INVERT ELEVATIONS PER PLAN.


(D2) CONSTRUCT CONTECH STORMFILTER VAULT (SFMH72) WITH LOW DROP CARTRIDGES TOTAL).

(D3) CONSTRUCT CONTECH STORMFILTER VAULT (SFMH72) WITH LOW DROP CARTRIDGES TOTAL).


(D4) CONNECT TO EXISTING STORM DRAIN STUB.

(D5) CONSTRUCT UNDERGROUND DETENTION STORAGE PER DETAIL 1 THIS SHEET.

(D6) CONSTRUCT 12" TRENCH DRAIN AT DRIVE AND CONNECT INTO ADJACENT DRAINAGE INLET AS SHOWN.

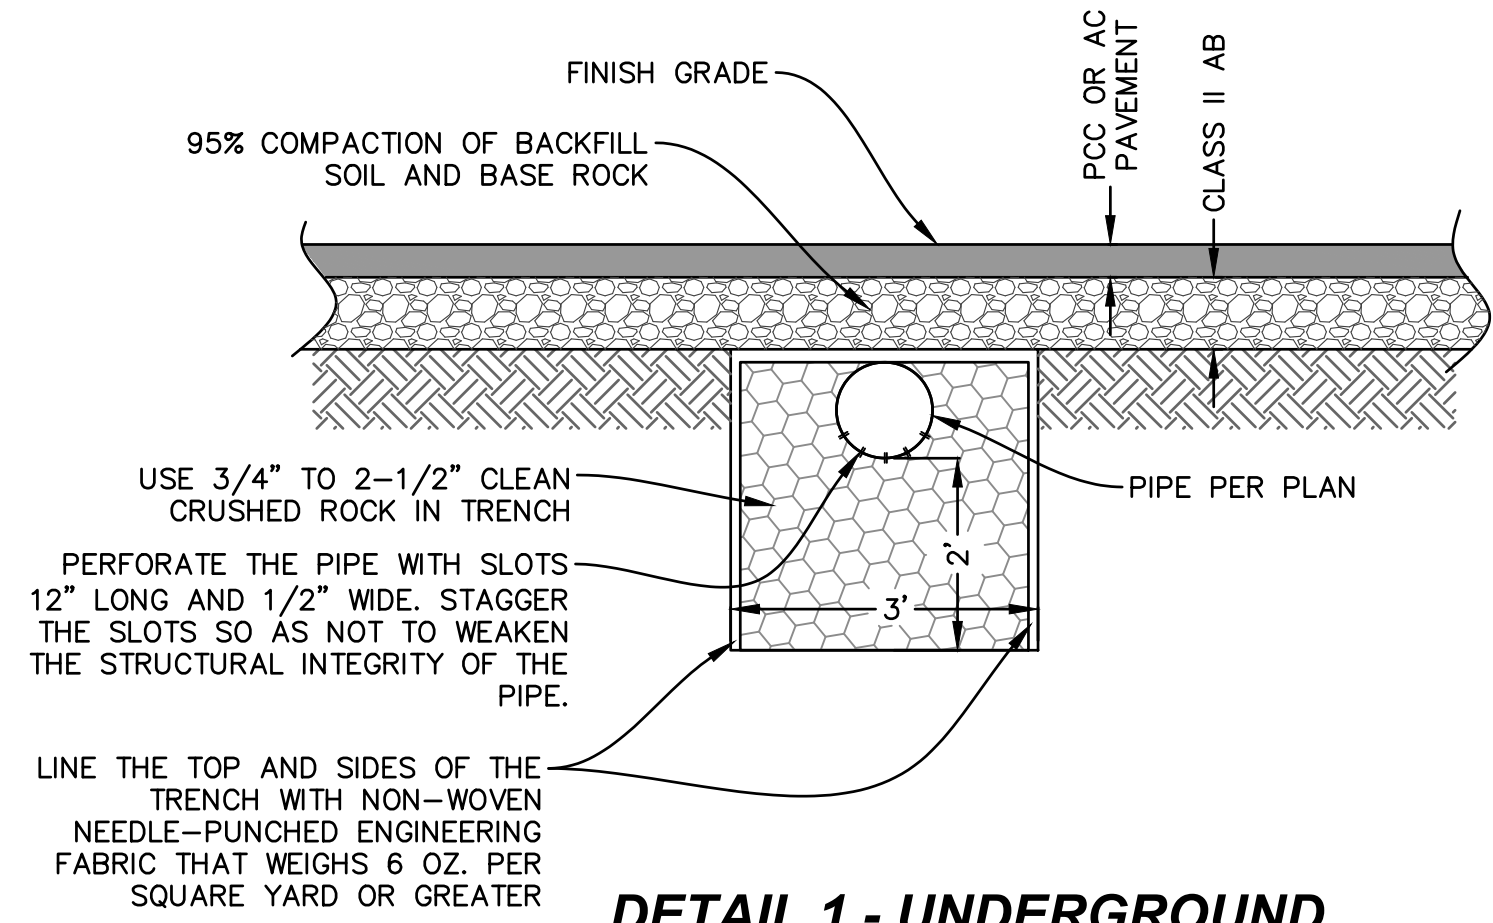


**DETAIL 1 - UNDERGROUND
RUNOFF STORAGE**

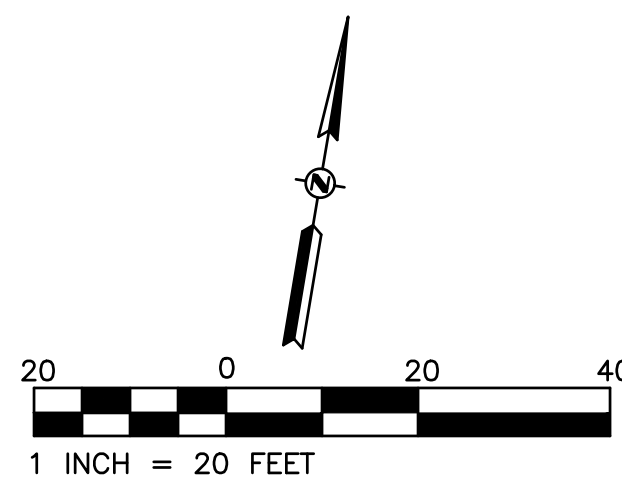

Know what's below.
Call before you dig.
or (800) 227-2600

SHEET NO.										DATE										BY										APPROVD																													
PROJECT										REVISION										DATE										BY										APPROVED																			
CONCRETE TILT UP BUILDINGS WHITE ROCK ROAD & LUYING DRIVE RANCHO CORDOVA, CA GRADING, DRAINAGE, & PAVING PLAN										SFC LEASING 3430 LUYING DRIVE RANCHO CORDOVA, CA 95742 PHONE: (916) 638-3364										 RFE ENGINEERING, INC. <i>REGISTERED PROFESSIONAL ENGINEERS</i> PRELIMINARY NOT FOR CONSTRUCTION <i>OF CALIF</i> 36055 2260 Douglas Blvd., Suite 160, Roseville, CA 95661 Ph: (916) 782-2277 Fax: (916) 782-7404 www.RFEEngineering.com										DESIGN										TEE										RFE									
																														DRAWN										TEE										RFE									
																														QUANT.																													
ORIGINAL SCALE IS IN INCHES	
0 1 1 2	

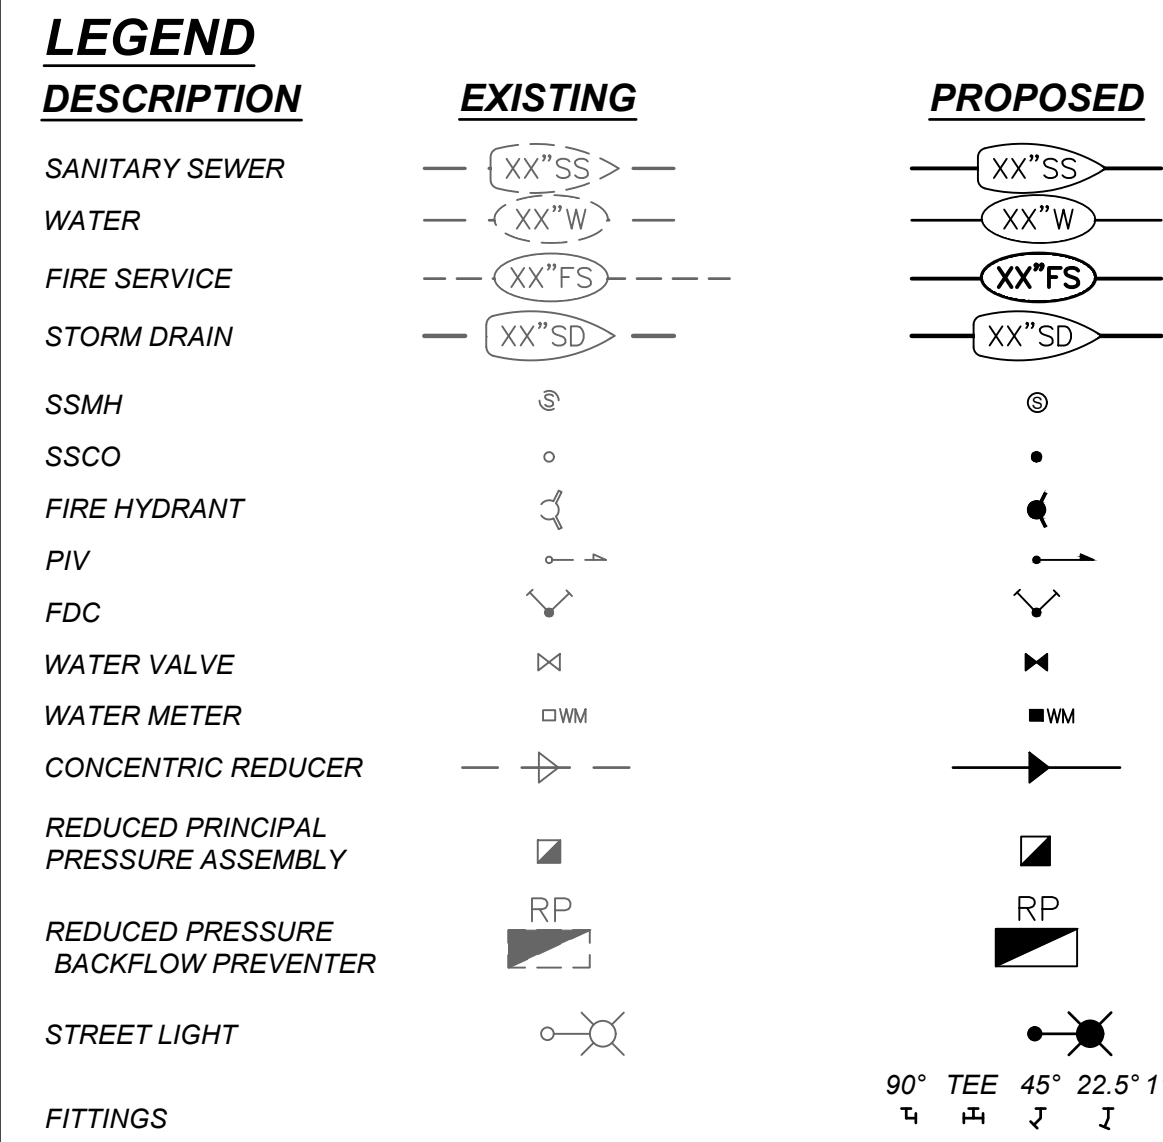

(S1)	SANITARY SEWER POINT OF CONNECTION. PLACE TWO-WAY CLEANOUT PER LATES UPC. CONTRACTOR TO VERIFY WITH PLUMBING AND ARCHITECTURAL PLANS PRIOR TO CONSTRUCTION.
(S2)	CONNECT (P) 6" SEWER LATERAL TO (E) SEWER MAIN PER PLAN. PLACE CLEANOUT-TO-GRADE (COTG) PER SASD STANDARDS. VERIFY SIZE, LOCATION, AND INVERT OF PROPOSED PIPE CONNECTION PRIOR TO CONSTRUCTION. IF DIFFERENT FROM WHAT IS SHOWN ON PLANS, CONTACT ENGINEER. MINIMUM SLOPE TO THE BUILDING TO BE 2.0% MIN.
(S3)	PLACE CLEANOUT-TO-GRADE (COTG). INVERT ELEVATIONS (I.E.) SHOWN ON PLAN.
(S4)	PLACE SANITARY SEWER MANHOLE (SSMH).

W1	INSTALL 1" DOMESTIC WATER SERVICE WITH 1" WATER METER AND RP DEVICE PER SCWA STANDARDS.
W2	INSTALL 6" FIRE SERVICE WITH 12" x 6" x 12" TEE PER SCWA STANDARDS.
W3	ON CUSTOMER SIDE OF METER, TEE OFF AND INSTALL 1" IRRIGATION SERVICE WITH SUBMETER AND REDUCED PRESSURE BACKFLOW PREVENTER PER SCWA STANDARDS.
W4	INSTALL 6" RP BACKFLOW ASSEMBLY AND FDC PER SCWA STANDARDS.
W5	INSTALL FIRE HYDRANT ASSEMBLY PER SCWA STANDARDS USING EXISTING 8" WATER STUB. VERIFY IN FIELD EXACTLY LOCATION IN THE FIELD PRIOR TO CONSTRUCTION.
W6	POC FOR DOMESTIC WATER SERVICE - SEE PLUMBING PLANS FOR CONTINUATION.
W7	POC FOR IRRIGATION SERVICE - SEE LANDSCAPING PLANS FOR CONTINUATION.
W8	POC FOR FIRE SERVICE CONNECTION - SEE FIRE SPRINKLER PLANS BY OTHERS FOR CONTINUATION.

1. CONTRACTOR TO VERIFY LOCATIONS OF UTILITY POINTS OF CONNECTION AT BUILDING WITH THE BUILDING PLANS PRIOR TO CONSTRUCTION.
2. ALL SEWER MATERIALS AND INSTALLATION OF PUBLIC SEWER FACILITIES SHALL BE IN ACCORDANCE WITH CITY/COUNTY/AGENCY STANDARDS.
3. THE CONTRACTOR SHALL POTHOLE AND VERIFY THE DEPTH OF ALL EXISTING UTILITIES PRIOR TO THE INSTALLATION OF PROPOSED UTILITIES. ANY UNANTICIPATED CONFLICTS SHALL BE REDESIGNED PRIOR TO BEGINNING WORK.
4. ALL TRENCHING FOR WATER AND SEWER UTILITIES SHALL COMPLY WITH CITY/COUNTY TRENCH RESTORATION CONSTRUCTED PER CITY/COUNTY SPECIFICATIONS.
5. WATERLINES TO BE INSTALLED WITH 36" MIN. COVER.
6. ALL SEWER MAINS SHALL BE CONSTRUCTED WITH SDR-35 PVC PIPE.
7. SITE LIGHT LOCATIONS SHOWN FOR REFERENCE ONLY. VERIFY LOCATIONS WITH SITE ELECTRICAL PLANS.
8. WATERLINES TO CROSS ABOVE SANITARY SEWER OR STORM DRAIN PIPES WITH MIN. 12" CLEAR FROM OUTER DIAMETER OF PIPE.
9. ALL WATER MATERIALS AND INSTALLATION OF PUBLIC WATER FACILITIES SHALL BE IN ACCORDANCE WITH CITY/COUNTY/AGENCY STANDARDS.



Call before you dig.
or (800) 227-2600

03-31-2020		3 of 3		Sheet C3		CONCRETE TILT UP BUILDINGS WHITE ROCK ROAD & LUYING DRIVE RANCHO CORDOVA, CA		SFC LEASING 3430 LUYING DRIVE RANCHO CORDOVA, CA 95742 PHONE: (916) 639-5364		 RFE ENGINEERING, INC. <i>Professional Engineers</i> 2204 Douglas Blvd., Suite 160, Roseville, CA 95681 Ph: 916-772-7800 Fax: 916-772-7804 www.rfeengineering.com		 PRELIMINARY WATER & SANITARY SEWER PLAN		<table><tr><th colspan="2">BY</th><th>CHECK</th><th>NO.</th><th>REVISION</th><th>DATE</th><th>BY</th><th>APPR'D</th></tr><tr><td>DESIGN</td><td>TEE</td><td>RFE</td><td></td><td></td><td></td><td></td><td></td></tr><tr><td>DRAWN</td><td>TEE</td><td>RFE</td><td></td><td></td><td></td><td></td><td></td></tr><tr><td>QUANT.</td><td></td><td></td><td></td><td></td><td></td><td></td><td></td></tr></table> ORIGINAL SCALE IS IN INCHES <table><tr><td>0</td><td>1</td><td>2</td></tr></table>		BY		CHECK	NO.	REVISION	DATE	BY	APPR'D	DESIGN	TEE	RFE						DRAWN	TEE	RFE						QUANT.								0	1	2
BY		CHECK	NO.	REVISION	DATE	BY	APPR'D	
DESIGN	TEE	RFE	
DRAWN	TEE	RFE	
QUANT.	
0	1	2	

WHITE ROCK CENTER

WHITE ROCK RD. & LUYUNG DR.
CITY OF RANCHO CORDOVA, CALIFORNIA

Landscape Development Plans

PLANTING NOTES

1. Installing Contractor shall verify quantities and areas to be planted prior to start of Job. Notify Landscape Architect of any discrepancies prior to starting work.
2. All planting areas shall be completely free of trash, debris, rocks, and construction materials larger than 2", and shall be brought to finish grade before planting begins. Finish grade shall be 2" below surface of walks, curbs, and paved areas. In planting areas where bark is to be installed, Grades shall be flush at catch basins. Surfaces shall be sloped with regard to drainage requirements so that water does not puddle or stand.
3. If additional soil is required, it shall be approved loam as similar to the existing soil as possible, free of debris and noxious weeds. Prior to placing additional soil, disc or scarify the sub-grade to a depth of at least 8" to permit bonding to the sub-grade. Spread and rototill a one inch layer of new soil, then proceed to place remaining soil and establish finish grade.
4. Landscape contractor must conduct a soils test to determine amendment quantities. For bid purposes, assume the following soil preparation for all planting areas: Apply nitrified wood product amendment at a minimum rate of 6 cubic yards per 1000 sq. ft. and commercial fertilizer (16-16-16 NPK or equal) at a rate of 30 lbs. per 1000 sq.ft. for shrub and ground cover areas, 20 lbs. per 1000 sq.ft. for lawn areas. Rototill to a depth of 6" to 10". Compact and settle all areas by application of heavy irrigation to a minimum depth of 12".
5. Concrete headers shall be installed between all lawn and shrub/ground cover areas. Install per plans and details provided.
6. All plants shall be top quality nursery stock, free of disease and insect pests. Plants shall be normal size for container, vigorous, and true to name and variety. Plant holes shall be the same depth as the root ball, and three times the width for shrubs and four times the width for trees, see details.
7. Backfill for the plant holes shall be existing soil which has been previously amended. Apply Osmocote Controlled Release Formula fertilizer (18-6-12, 4 month formula) per manufacturer's recommendations.
8. When planted, crown of plant shall be 1-1/2" above finish grade. Prepare a water basin by forming a soil ring at least 3" high and as wide around the outer edge of the new plant hole. Water thoroughly to eliminate air pockets.
9. Upon completion of planting all containerized material, rake all shrub and ground cover areas to smooth grade, leaving watering basins intact. Prior to placement of bark mulch, all shrub and ground cover areas shall be treated with a pre-emergent herbicide (Ronstar or equal) per manufacturer's directions. Contractor to verify with manufacturer that pre-emergent will not adversely affect plant health.
10. Place a 3" layer of 'Walk-On' fir bark mulch, or approved equal, in all shrub and ground cover areas. Shredded redwood 'Gorilla Hair' is not acceptable.
11. Ground cover plants shall be planted in straight rows and evenly triangularly spaced at intervals noted in plant legend. Plant each rooted plant with its proportionate amount of rooting soil in a manner that will insure minimum disturbance of the root system.
12. For trees that require staking, use two 2" diameter treated lodgepole stakes set at minimum of 12" into undisturbed subgrade below the root ball. Place ties and stakes only to the level which will hold the tree upright; proper height is 6" above the point where the tree will snap to an upright position by itself if the top is pulled to one side as if wind loaded and then released. Ties shall be cinch-tie flexible vinyl (or equal) nailed to stake with galvanized nails, see details.
13. Contractor shall furnish all labor, material, equipment, and services required to maintain the landscape in an attractive condition as specified herein for a period of 60 days after final acceptance by Owner. Maintenance Period shall commence after all planting and related work has been completed in accordance with Plans and Notes. A prime requirement is that all lawn areas shall show an even, healthy stand of grass which shall have been mown at least twice. Any materials found to be dead, missing, or in poor condition during the Maintenance Period shall be replaced within 10 days of written notification by the Owner. Contractor shall not be held responsible for damage arising from acts of God, vandalism, theft, or negligence by Owner during the Maintenance Period.

IRRIGATION NOTES

1. Installing Contractor shall verify all dimensions and areas prior to start of Job. Intent is for full coverage of planting. Notify Landscape Architect of any discrepancies prior to trenching.
2. Plan is diagrammatic and not intended to show exact locations of piping and valves. Install valves and piping in landscape areas wherever possible. Install valves near curbs and sidewalks whenever possible. Sprinkler head spacings are shown accurately and shall be installed as indicated by the center of the symbol. Contractor is responsible for pipe sizing the irrigation system correctly.
3. All materials shall be new and in perfect condition. No deviations from the specifications will be allowed without prior written approval of Landscape Architect.
4. Mainline shall be SCH 40 PVC or CL315 at a minimum depth of 18" below finish grade. Lateral lines shall be SCH 40 PVC at a minimum depth of 12" below grade. Use only the solvent supplied and recommended by the pipe manufacturer to make plastic pipe joints. Allow 15 minutes set-up curing time before moving or handling, and 24 hour curing time before water is placed in PVC pipe. Center load pipe with a small amount of backfill to prevent arching and whipping under pressure.
5. Where more than one pipe is installed in a trench, place pipe side by side at a minimum of 2" apart. Where soil conditions are rocky, place a 4" layer of fine material on bottom of trench prior to installation of pipe.
6. All valves shall be installed in Carson poly-plastic valve boxes with flush covers, or approved equal. Remote control valves shall be installed in Carson 1419 12" depth standard rectangular valve boxes; Drip zone remote control valves with filters and PRVs shall be installed in Carson 1220 12" depth jumbo rectangular valve boxes; Ball valves shall be installed in Carson 0011 10" diameter round valve boxes. Top of valve boxes shall be 1" above finish grade.
7. Install pop-up shrub heads and lawn spray heads 2" from curbs and walks.
8. Securely mount controller as directed by manufacturer. Complete all electrical connections to controller. All control wire shall be #14 UL, direct burial. Taped and bundled every 20'. Place at a minimum depth of 18", installing in common trenches with mainline whenever possible. Where wire crosses paving, encase wire in a SCH 40 PVC sleeve. For extra mainline, label, and leave in last valve box for future access.
9. At valves, both wires shall be brought into valve box and shall have an excess loop of 24" before being spliced into the solenoid pigtails using Pentite connectors.
10. After valves have been installed, test all mainlines for leaks at full line pressure for a period of 2 hours with couplings exposed and pipe sections center loaded. Before testing, fill line with water for at least 24 hours. Provisions shall be made for thoroughly bleeding the line of air and debris. Correct all defects and retest.
11. All excavations shall be backfilled with fine material to 4" above crown of pipe and tamped; then fill with earth and tamp. All trenches shall be left flush with adjoining grade and in a firm unyielding condition. Any subsequent settling shall be corrected by the Contractor.
12. Install systems without spray nozzles, drip emitters or bubblers. Flush and operate each valve system at full pressure until all debris is removed. Install spray nozzles, drip emitters and bubblers.
13. Test to determine that all sprinklers function according to manufacturer's data and give full coverage according to intent of drawing. Replace and adjust as necessary. Additional heads shall be provided by the Contractor to cover areas shown to be deficient by test.
14. Contractor shall set initial program for the controller. Contractor shall provide Owner with the instruction manual and demonstrate its operation to the Owner.
15. Contractor shall guarantee all parts and labor for one year with exception of damage caused by vandalism, theft, adverse natural conditions, or anything beyond the control of the Contractor.

GENERAL NOTES

1. Landscape areas not covered with live material shall be covered with a 3" 'Walk-On' fir bark mulch layer.
2. Adjust location of plant material to avoid interference with building numbers and addresses at mature height.
3. Provide a minimum three foot clearance around all fire protection equipment and associated landscape apparatus.
4. All trees planted adjacent to fire lanes shall have their canopies maintained at 13'-6" or higher where they overhang into the required width of the fire lane.
5. Landscaping shall be placed and pruned as to retain the required clearance for ladder access to windows around the building and to not interfere at maturity with 13'-6" emergency vehicle access clearance.
6. Turf slopes cannot exceed 4:1.
7. Maintain a minimum distance of 18" between edge of lawn and trunk of tree(s).
8. Landscape contractor shall provide protection for all concrete surfaces when installing landscape materials. Staining of concrete from dirt, tire marks and damaged curbs will not be permitted. All damaged surfaces shall be cleaned or replaced.
9. Landscape contractor shall coordinate and install the sleeving and stubbing for irrigation crossing parking lots and paved areas.
10. Landscape contractor shall grade all landscape areas 2% min. to drain to the street. Landscape contractor is responsible to provide positive drainage away from all buildings. All planters and planter islands should be crowned to prevent standing water.
11. Refer to arborist report for existing tree preservation notes and guidelines.
12. Root barriers are required in all locations where trees are placed closer than 10' from curbs, sidewalks, concrete or asphalt refer to detail for specification and installation.
13. Quantities found in the plant legend are for contractor convenience. In the event that the quantities in the legend differ from those found on the plans, the quantities found on the plans will take precedence.
14. Contractor to hand dig only under existing tree canopies, no mechanical excavation will be allowed, do not cut any roots 2" or larger in diameter, if it is necessary to prune roots 2" in diameter or larger, contractor shall hire the services of a licensed arborist to supervise and direct the work, follow all recommendations of the arborist.

DRAWING INDEX

- L-0.1 - COVER SHEET
- L-1.1 - IRRIGATION PLAN
- L-2.1 - PLANTING PLAN
- L-3.1 - IRRIGATION DETAILS
- L-3.2 - PLANTING DETAILS
- L-3.3 - WATER NOTES & CALCULATIONS

WHITE ROCK CENTER
WHITE ROCK ROAD and LUYUNG DRIVE
RANCHO CORDOVA, CA


COVER SHEET

COPYRIGHT © 2024-- DRAWINGS, DESIGNS AND SPECIFICATIONS AS INSTRUMENTS OF SERVICE ARE THE PROPERTY OF GARY WEBB'S ARCHITECTS, INC. (GWA) AND MAY NOT BE REPRODUCED WITHOUT THE WRITTEN PERMISSION OF GWA.

REVISIONS

DATE **MARCH 11, 2020**
SCALE **1" = 20'-0"**
DRAWN BY **CM**
JOB NO. **18-31**
SHEET **1**

L 0.1

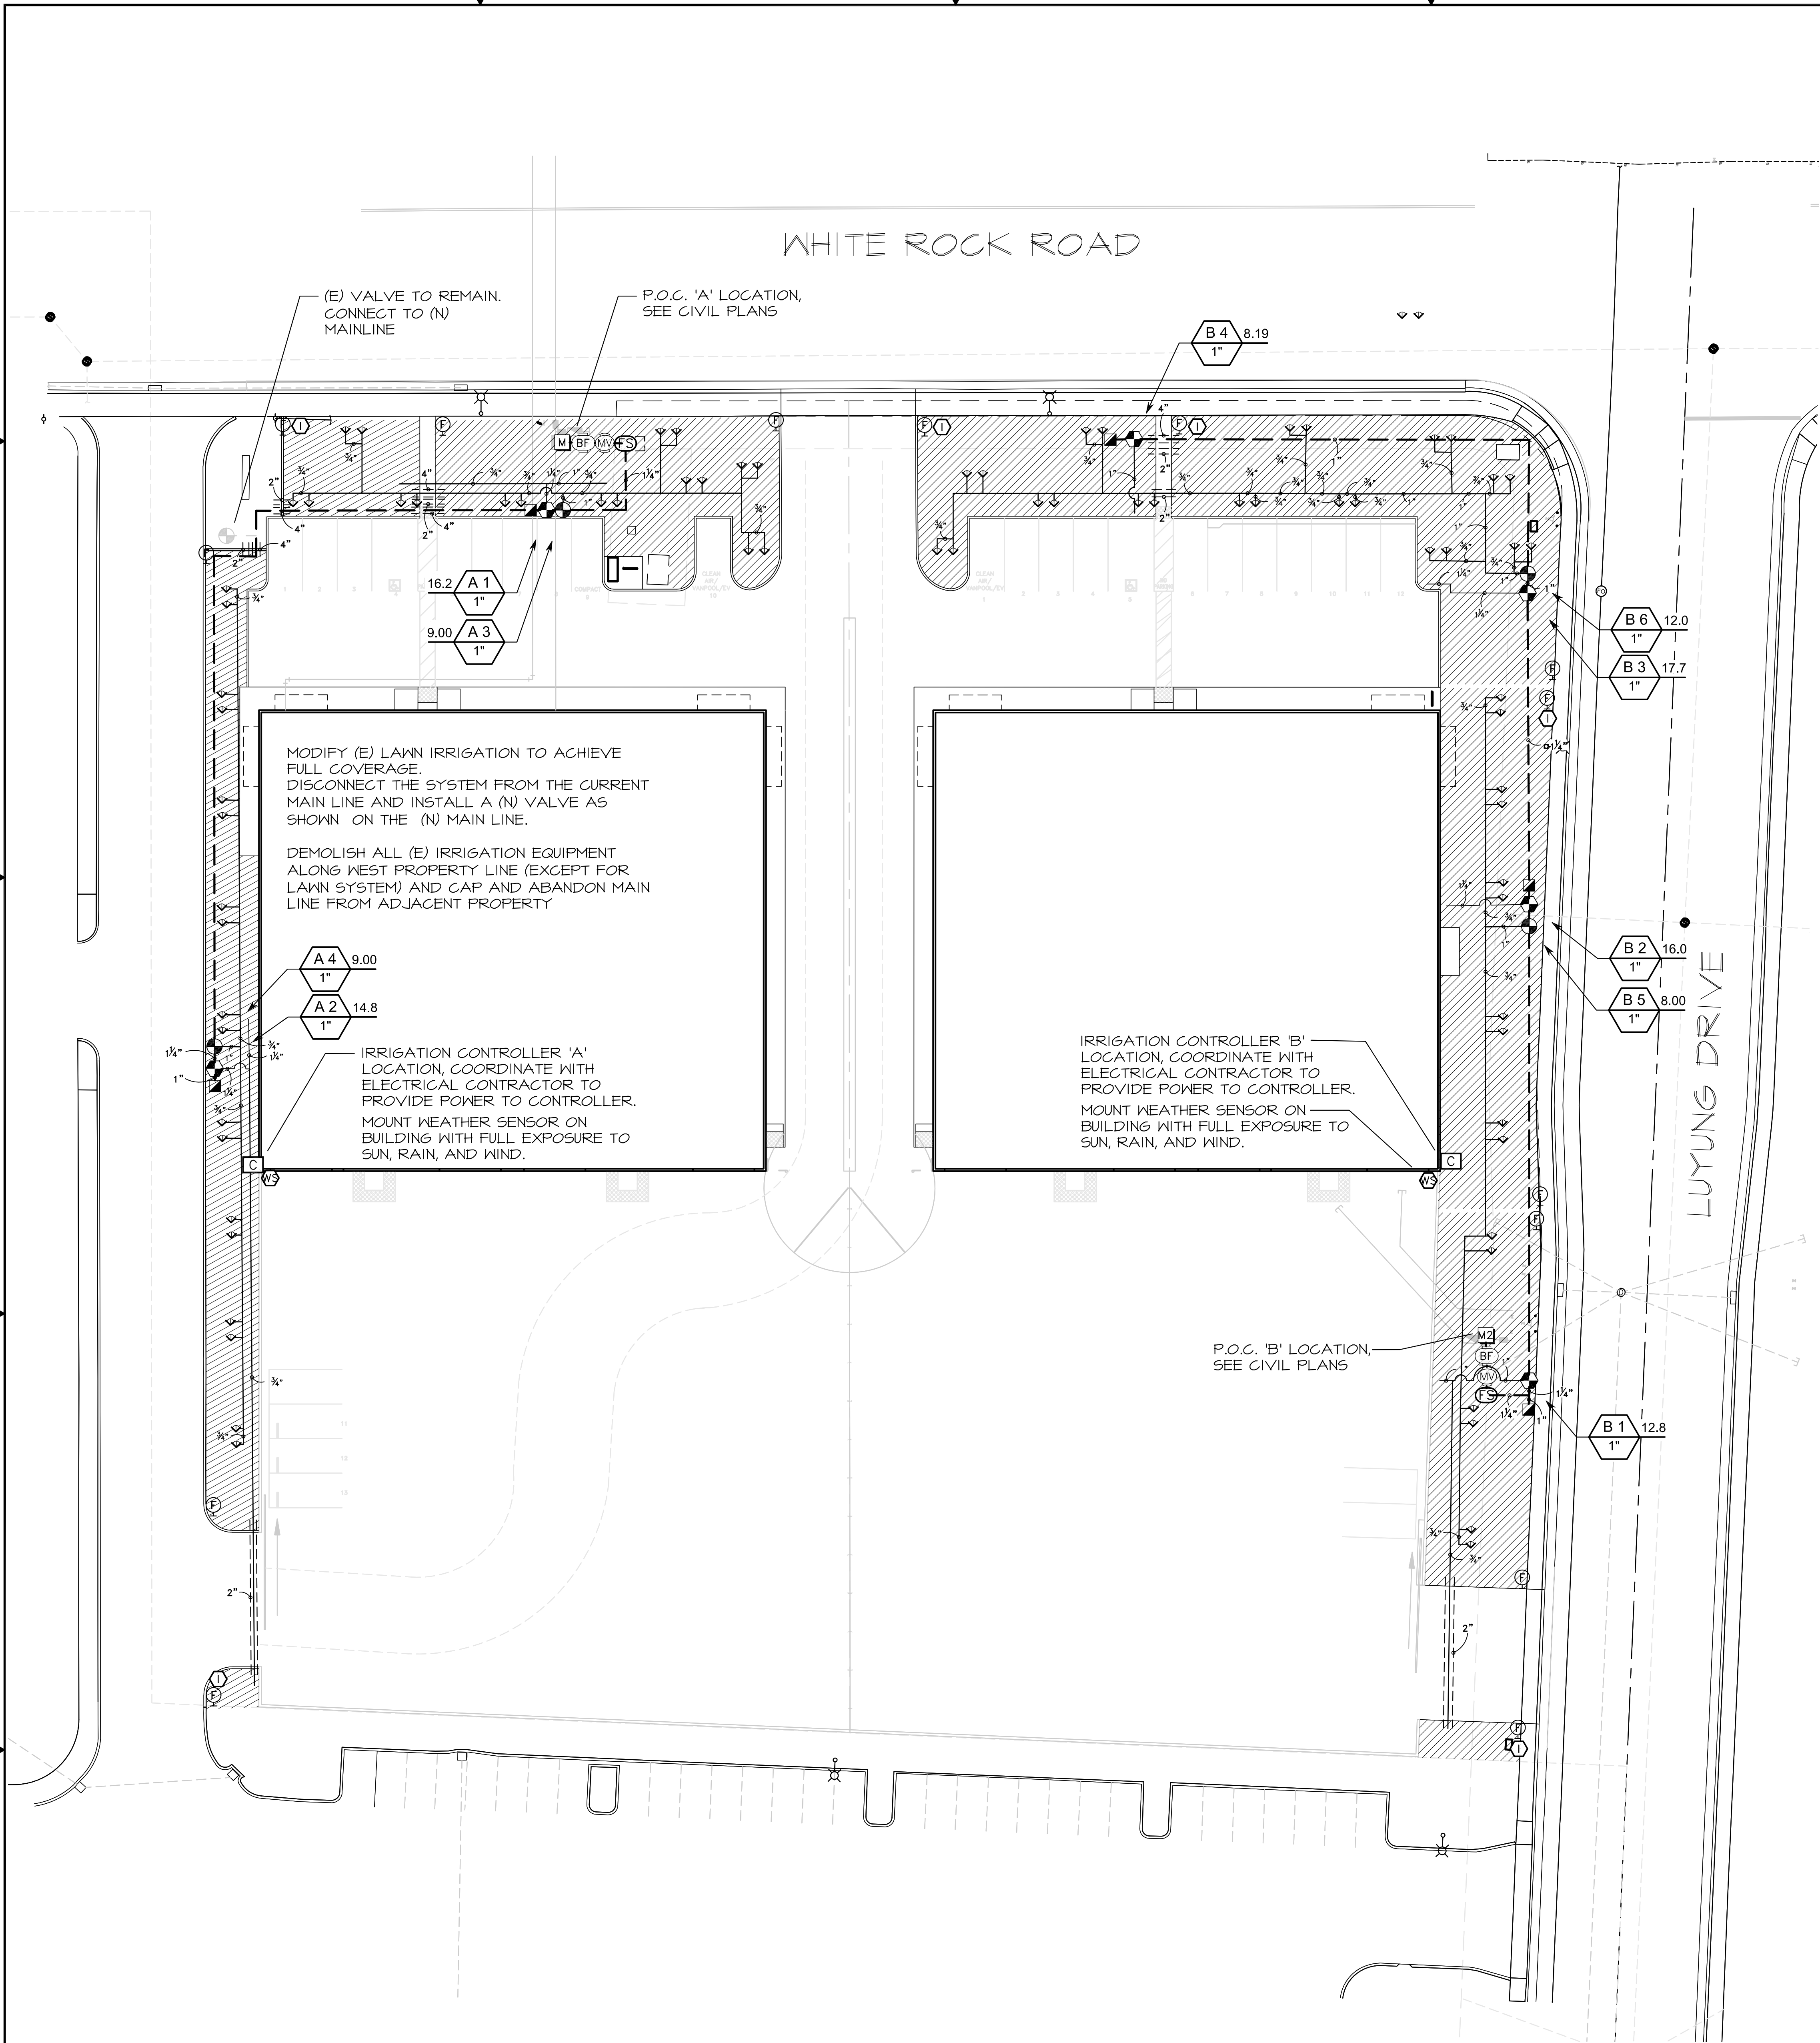

IRRIGATION SCHEDULE

SYMBOL	MANUFACTURER/MODEL/DESCRIPTION	PSI
25 30 10 20	Hunter PCB Flood Bubbler, 1/2" FIPT.	20
SYMBOL	MANUFACTURER/MODEL/DESCRIPTION	
F	Netafim TLO50MFV-1 Automatic Flush valve, 1/2" male pipe thread.	
D	Hunter ECO-ID ECO-ID: 1/2" FIPT connection with 12-60 PSI operating pressure. Specify with Hunter SJ swing joint.	
	Area to Receive Dripline Netafim TLDL-06-18 Techline Pressure Compensating Landscape Dripline. 0.6 GPH emitters at 18" O.C. Dripline laterals spaced at 18" apart, with emitters offset for triangular pattern. Surface and Sub Surface installations. UV Resistant.	
SYMBOL	MANUFACTURER/MODEL/DESCRIPTION	
+	Hunter IGV-6 1", 1-1/2", 2", and 3" Plastic Electric Remote Control Valves, Globe Configuration, with NPT Threaded Inlet/Outlet, for Commercial/Municipal Use.	
+	Hunter ICZ-101 Drip Control Zone Kit. 1" IGV Globe Valve with 1" HY100 Filter system. Flow Range: 2 GPM to 20 GPM. 150 mesh stainless steel screen.	
■	Rain Bird 44-LRC 1" Brass Quick-Coupling Valve, with Corrosion-Resistant Stainless Steel Spring, Locking Thermoplastic Rubber Cover, and 2-Piece Body.	
Ⓜ	Hunter IGV-6 1" 1", 1-1/2", 2", and 3" Plastic Electric Master Valve, Globe Configuration, with NPT Threaded Inlet/Outlet, for Commercial/Municipal Use.	
BF	Febco 825Y 1" Reduced Pressure Backflow Preventer	
C	Hunter IC-0600-M Modular Controller, 6 stations, Outdoor Model, Metal Cabinet. No Module Required. Commercial Use.	
WS	Hunter Solar-Sync-Sen Solar, rain freeze sensor with outdoor interface, connects to Hunter X-Core and ACC controllers, install as noted. Includes gutter mount bracket. Wired. Module not included.	
FS	Creative Sensor Technology FSI-TIO-001 1" (25mm) PVC tee type flow sensor w/socket ends, custom mounting tee and ultra-lightweight impeller enhances low flow measurement. 2 wire digital output compatible w/all irrigation controllers. Flow range: .86-52 GPM.	
M	Water Meter 1" WATER METER. SEE CIVIL PLANS	
M2	Water Meter 1" WATER METER. SEE CIVIL PLANS.	
---	Irrigation Lateral Line: PVC Schedule 40	
---	Irrigation Mainline: PVC Schedule 40	
=====	Pipe Sleeve: PVC Schedule 40	
⚡	Valve Cabinet	
⚡	Valve Number	
⚡	Valve Flow	
⚡	Valve Size	

IRRIGATION NOTES

- Irrigation design is based on a maximum demand of 10 GPM with a minimum operating pressure of 47 PSI. Landscape Contractor shall test and verify pressure and flow prior to starting job and notify Landscape Architect immediately if water and pressure flows do not meet these minimum requirements. If available pressure does not meet the minimum operating pressure of 47 PSI, a booster pump will need to be installed. Landscape Contractor shall contact Landscape Architect for booster pump specifications.
- Contractor to hand dig only under existing tree canopies, no mechanical excavation will be allowed, do not cut any roots 2" or larger in diameter, if it is necessary to prune roots 2" in diameter or larger, contractor shall hire the services of a licensed arborist to supervise and direct the work, follow all recommendations of the arborist.
- Irrigation plan is diagrammatic install valves and irrigation lines in planters whenever possible.
- Irrigation plan is in compliance with the City of Rancho Cordova Water Conservation Ordinance / MINEL0.

CRITICAL ANALYSIS

Generated:	2020-04-06 12:29
P.O.C. NUMBER: 01 Water Source Information:	WATER METER. SEE
FLOW AVAILABLE Water Meter Size: Flow Available:	1" 18.20 gpm
PRESSURE AVAILABLE Static Pressure at POC: Elevation Change: Service Line Size: Length of Service Line: Pressure Available:	60.00 psi 5.00 ft 1" 20.00 ft 55.00 psi
DESIGN ANALYSIS Maximum Station Flow: Flow Available at POC: Residual Flow Available:	16.17 gpm 18.20 gpm 2.03 gpm
Critical Station: Design Pressure: Friction Loss: Fittings Loss: Elevation Loss: Loss through Valve: Pressure Req. at Critical Station: Loss for Fittings: Loss for Main Line: Loss for POC to Valve Elevation: Loss for Backflow: Loss for Master Valve: Loss for Water Meter: Critical Station Pressure at POC: Pressure Available: Residual Pressure Available:	A 2 20.00 psi 0.24 psi 0.03 psi 0.00 psi 3.00 psi 23.32 psi 0.40 psi 3.48 psi 0.00 psi 1.43 psi 3.00 psi 1.18 psi 43.31 psi 55.00 psi 11.64 psi
P.O.C. NUMBER: 02 Water Source Information:	WATER METER. SEE
FLOW AVAILABLE Water Meter Size: Flow Available:	1" 18.20 gpm
PRESSURE AVAILABLE Static Pressure at POC: Elevation Change: Service Line Size: Length of Service Line: Pressure Available:	60.00 psi 5.00 ft 1" 20.00 ft 55.00 psi
DESIGN ANALYSIS Maximum Station Flow: Flow Available at POC: Residual Flow Available:	17.66 gpm 18.20 gpm 0.54 gpm
Critical Station: Design Pressure: Friction Loss: Fittings Loss: Elevation Loss: Loss through Valve: Pressure Req. at Critical Station: Loss for Fittings: Loss for Main Line: Loss for POC to Valve Elevation: Loss for Backflow: Loss for Master Valve: Loss for Water Meter: Critical Station Pressure at POC: Pressure Available: Residual Pressure Available:	B 6 20.00 psi 3.63 psi 0.36 psi 0.00 psi 3.00 psi 27.00 psi 0.24 psi 2.34 psi 0.00 psi 12.00 psi 3.00 psi 0.40 psi 45.53 psi 55.00 psi 9.47 psi

VALVE SCHEDULE

NUMBER	MODEL	SIZE	TYPE	GPM
A 1	Hunter ICZ-101	1"	Area for Dripline	16.17
A 2	Hunter ICZ-101	1"	Area for Dripline	14.84
A 3	Hunter IGV-6	1"	Bubbler	9.00
A 4	Hunter IGV-6	1"	Bubbler	9.00
B 1	Hunter ICZ-101	1"	Area for Dripline	12.78
B 2	Hunter ICZ-101	1"	Area for Dripline	16.00
B 3	Hunter ICZ-101	1"	Area for Dripline	17.66
B 4	Hunter ICZ-101	1"	Area for Dripline	8.19
B 5	Hunter IGV-6	1"	Bubbler	8.00
B 6	Hunter IGV-6	1"	Bubbler	12.00

Sleeving Schedule




ALL PIPE SLEEVES TO BE SCHEDULE 40 PVC. ALL PLASTIC LINES SHALL BE INSTALLED IN SLEEVES UNDER PAVED AREAS. SLEEVES SHALL EXTEND AT LEAST 12 INCHES BEYOND THE EDGES OF THE PAVEMENT. SIZE OF SLEEVES SHALL BE AS FOLLOWS:

PIPE OR WIRE SIZE	REQUIRED SLEEVE
3/4", 1" PIPE	1-2" PVC SLEEVE
1-1/4", 1-1/2", 2", 2-1/2" PIPE	1-4" PVC SLEEVE
3", 4" PIPE	1-6" PVC SLEEVE
6" PIPE	1-8" PVC SLEEVE
1-25 CONTROL WIRES	1-2" PVC SLEEVE
26-55 CONTROL WIRES	2-2" PVC SLEEVES

Pipe Sizing Schedule

PIPE SIZE	CL 200 (GPM)	CL 315 (GPM)	SCH 40 (GPM)
3/4"	6-10	7-8	5-8
1 INCH	11-16	9-14	4-13
1-1/4"	17-26	15-24	14-23
1-1/2"	21-35	25-33	24-32
2 INCHES	36-55	34-44	39-53
2-1/2"	56-83	50-74	54-74
3 INCHES	84-125	75-104	75-116
4 INCHES	126-200	110-180	117-200
6 INCHES	200-425	190-375	200-450

- ALL LATERAL PIPE LARGER THAN 1/2" TO BE MINIMUM CLASS 200.
- ALL MAINLINE PIPE 3/4" - 1 1/2" SHALL BE SCH 40.
- ALL MAINLINE PIPE 2" - 4" SHALL BE CLASS 315.
- ALL MAINLINE PIPE 6" AND GREATER SHALL BE CLASS 200.

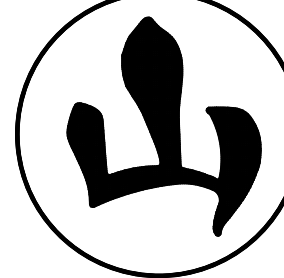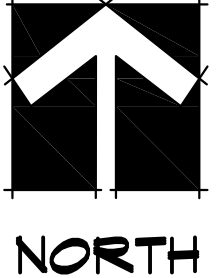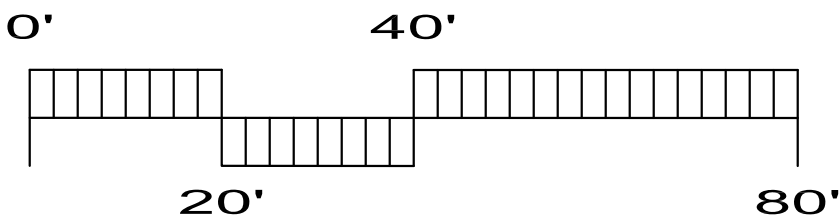

YAMASAKI
LANDSCAPE ARCHITECTURE
1223 HIGH STREET, AUBURN, CA 95603
(530) 885-0040
FAX (530) 885-0042



205 23rd Street, Suite 130
Sacramento, CA 95816
916 498-7900




WHITE ROCK CENTER
WHITE ROCK ROAD and LUYUNG DRIVE
RANCHO CORDOVA, CA

IRRIGATION PLAN

COPYRIGHT © 2024. FINANCIAL DESIGN AND SPECIFICATIONS ARE THE PROPERTY OF YAMASAKI ARCHITECTS, INC. (YMA) AND MAY NOT BE REPRODUCED WITHOUT THE WRITTEN PERMISSION OF YMA.

REVISIONS

DATE	MARCH 11, 2020
SCALE	1" = 20'-0"
DRAWN BY	CM
JOB NO.	18-31
SHEET	2

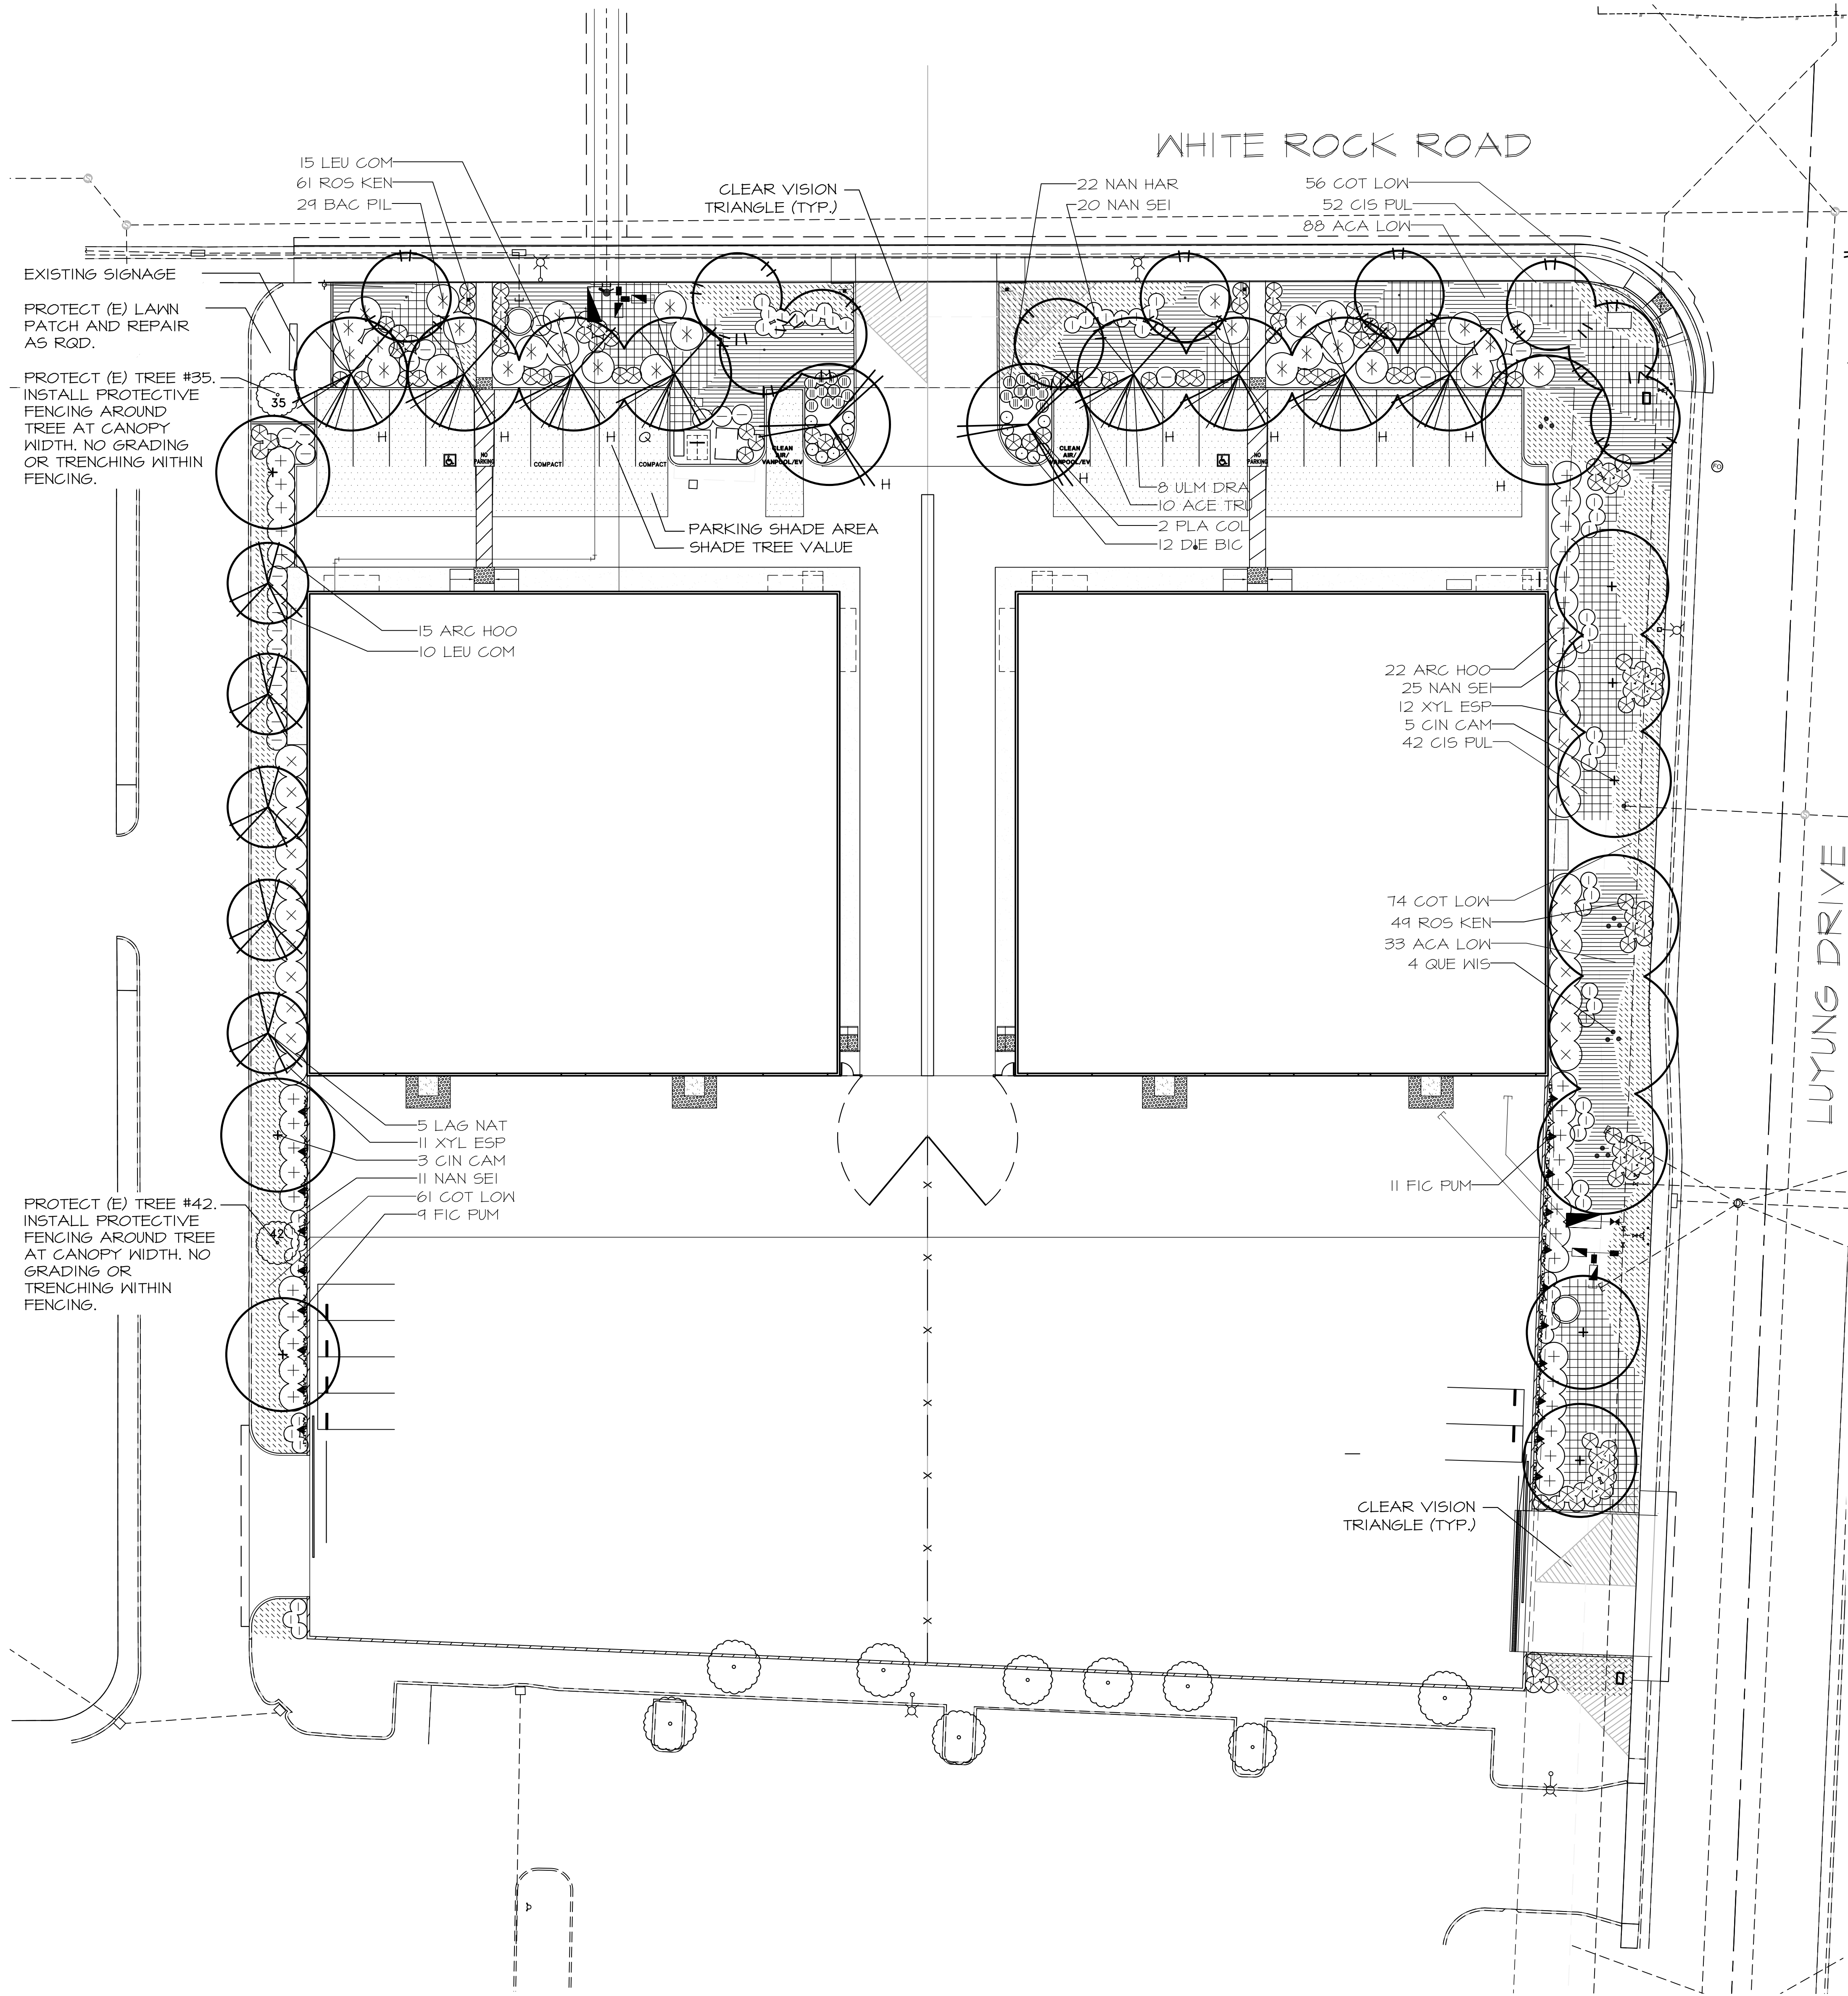

PLANT SCHEDULE

TREES	CODE	QTY	BOTANICAL / COMMON NAME	SIZE	WUCOLS	H x W
	AGE TRU	10	Acer truncatum / Shantung Maple	15 gal	M	35'x20'
	CIN CAM	8	Cinnamomum camphora / Camphor Tree	15 gal	M	40'x30'
	LAG NAT	5	Lagerstroemia x 'Natchez' / Grape Myrtle	24"box	L	25'x20'
	PLA COL	2	Platanus x acerifolia 'Columbia' / London Plane Tree	15 gal	L	50'x30'
	QUE WIS	4	Quercus wislizenii / Interior Live Oak	24"box	L	50'x35'
	ULM DRA	8	Ulmus parvifolia 'Drake' / Drake Elm	15 gal	L	35'x25'
SHRUBS	CODE	QTY	BOTANICAL / COMMON NAME	SIZE	WUCOLS	H x W
	ARC HOO	37	Arctostaphylos hookeri / Hooker's Manzanita	5 gal	L	4'x6'
	BAG PIL	29	Baccharis pilularis 'Pigeon Point' / Dwarf Coyote Brush	5 gal	L	3'x8'
	DIE BIG	12	Dietsa bicolor / Fortnight Lily	5 gal	L	3'x3'
	LEU COM	25	Leucophyllum frutescens 'Compacta' / Compact Texas Ranger	5 gal	L	4'x4'
	NAN SEI	56	Nandina domestica 'Compacta' / Heavenly Bamboo	5 gal	L	4'x3'
	NAN HAR	22	Nandina domestica 'Harbour Dwarf' / Dwarf Heavenly Bamboo	5 gal	L	2'x2'
	ROS KEN	110	Rosmarinus officinalis 'Ken Taylor' / Rosemary	5 gal	L	4'x4'
	XYL ESP	23	Xylosma congestum / Shiny Xylosma	5 gal	L	8'x8'
VINES	CODE	QTY	BOTANICAL / COMMON NAME	SIZE	WUCOLS	
	FIC PUM	20	Ficus pumila / Creeping Fig	5 gal		L
GROUND COVERS	CODE	QTY	BOTANICAL / COMMON NAME	SIZE	SPACING	
	ACA LOW	121	Acacia redolens 'Lowboy' / Lowboy Bank Catclaw	1 gal	60" o.c.	L
	CIS PUL	44	Cistus x pulverulentus 'Sunset' / Sunset Rockrose	1 gal	72" o.c.	L
	COT LOW	191	Cotoneaster dammeri 'Lowfast' / Lowfast Bearberry Cotoneaster	1 gal	60" o.c.	

PARKING LOT SHADE CALCULATIONS




TREE SYMBOL	100%	75%	50%	25%
PLA. COL.			2 (481) = 962	
QUE. WIS.			1 (481) = 481	
ULM. DRA.			7 (354) = 2478	1 (177) = 177
TOTAL PAVED AREA	6390 s.f.			
SHADE REQUIRED	3195 s.f.			
SHADE PROVIDED	4098 s.f.			
PERCENT SHADE	64%			

LANDSCAPE COVERAGE

TOTAL SITE AREA	117,535 s.f.
LANDSCAPE AREA	20,456 s.f.
PERCENTAGE	18%

TREE CALCULATION

EVERGREEN TREES	38%
24" BOX CONTAINER TREES	28%

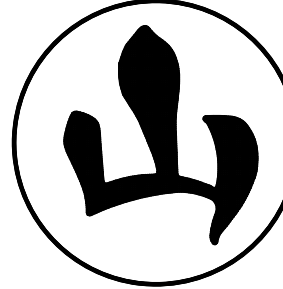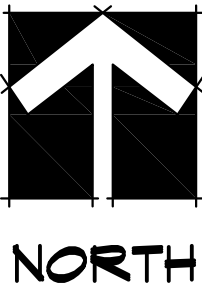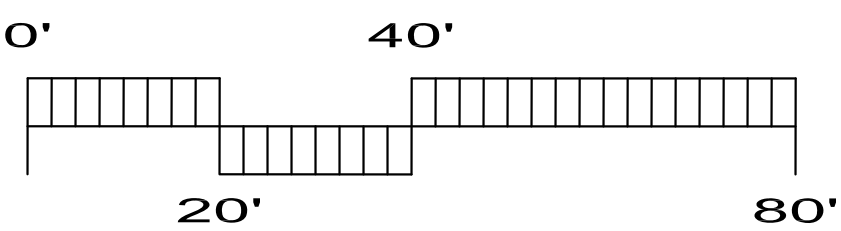

YAMASAKI
LANDSCAPE ARCHITECTURE
1223 HIGH STREET, AUBURN, CA 95603
(530) 885-0040
FAX (530) 885-0042



205 23rd Street, Suite 130
Sacramento, CA 95816
916 498-7900




WHITE ROCK CENTER
WHITE ROCK ROAD and LUYUNG DRIVE
RANCHO CORDOVA, CA

PLANTING PLAN

REVISIONS

DATE **MARCH 11,**
SCALE **1" = 20'**
DRAWN BY
JOB NO. **1**
SHEET


L 2.1

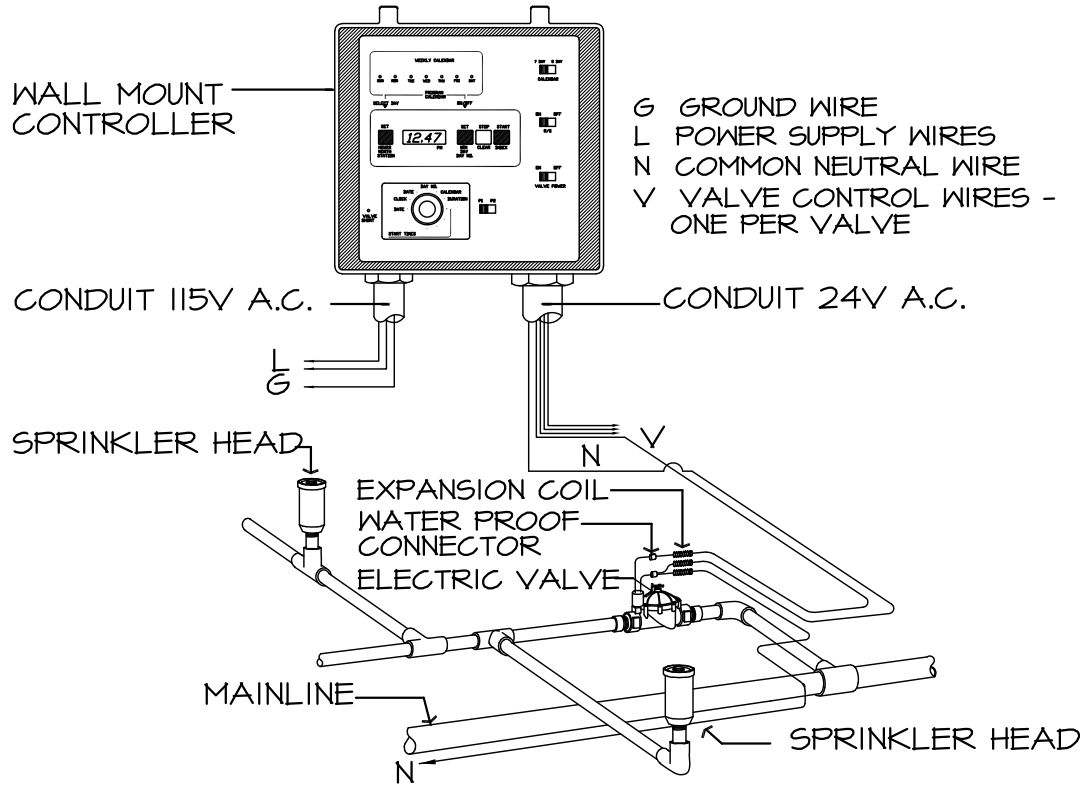

CONTROLLER INSTALLATION

CTRL1


SCALE: N.T.S.

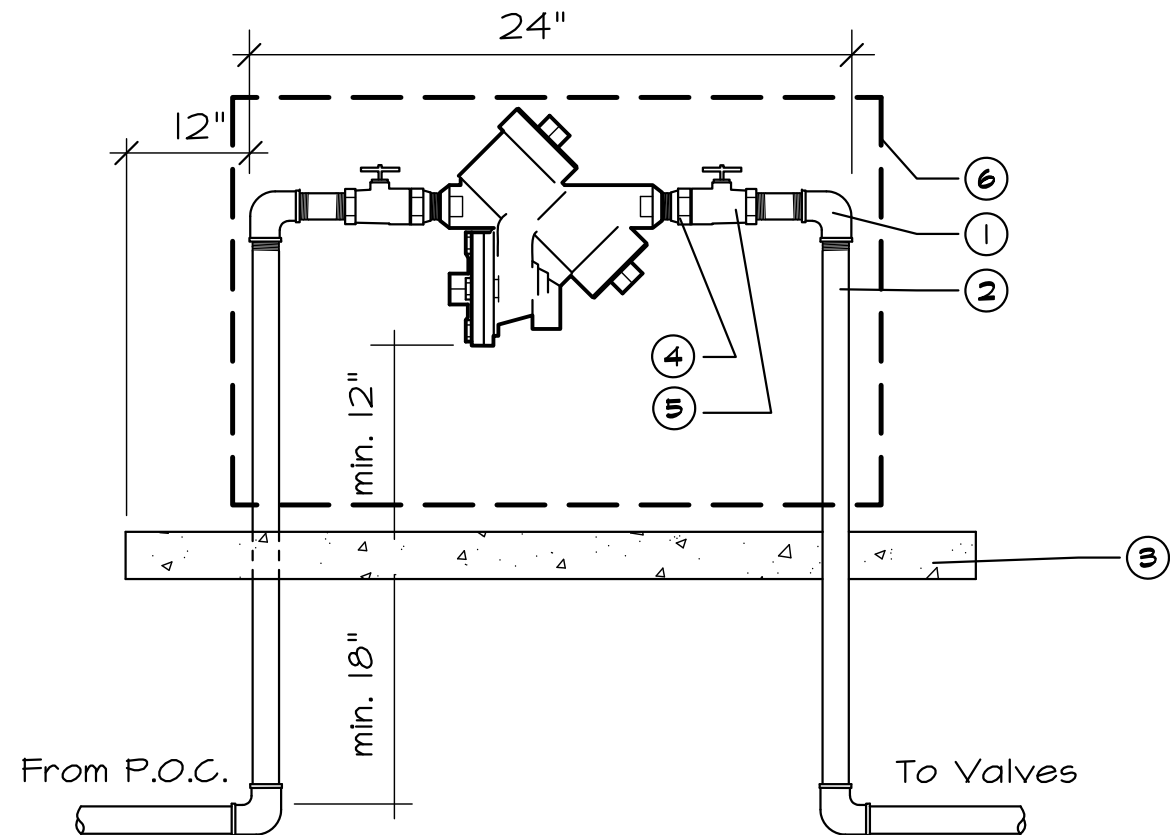

BACKFLOW PREVENTER

IRR-BCKFLX


SCALE: N.T.S.

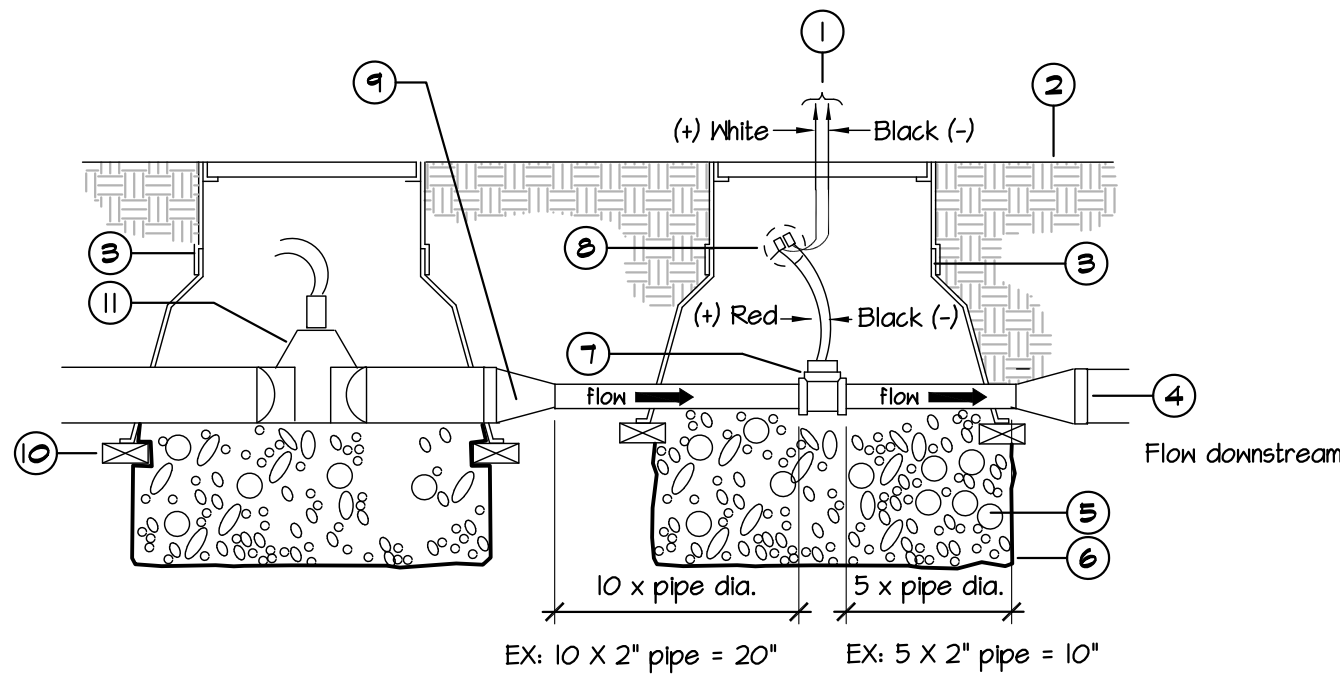

FLOW SENSOR/MASTER VALVE

FLW-SENS-MST-VLV


SCALE: N.T.S.

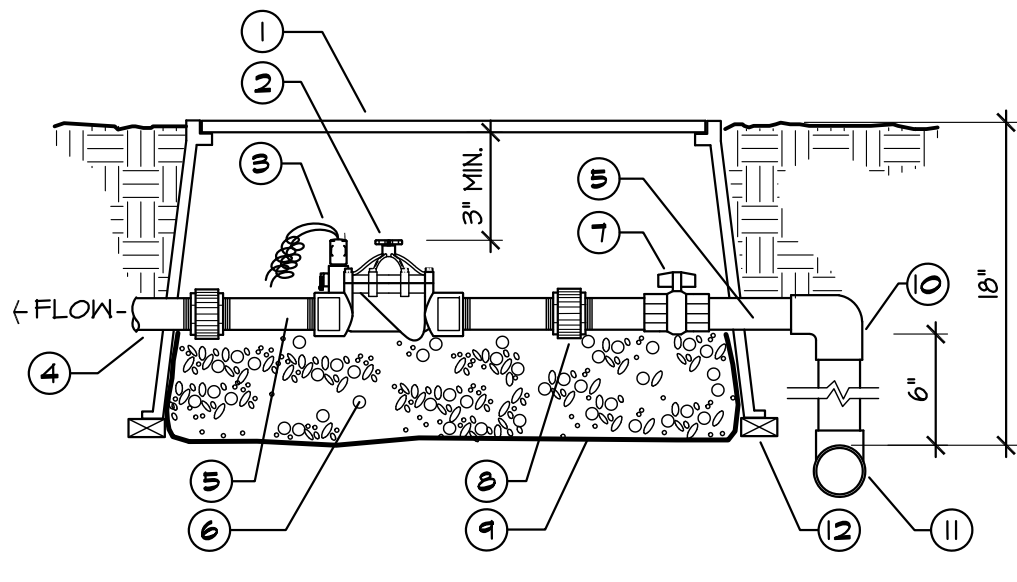

REMOTE CONTROL VALVE

VLV-RMT


SCALE: N.T.S.

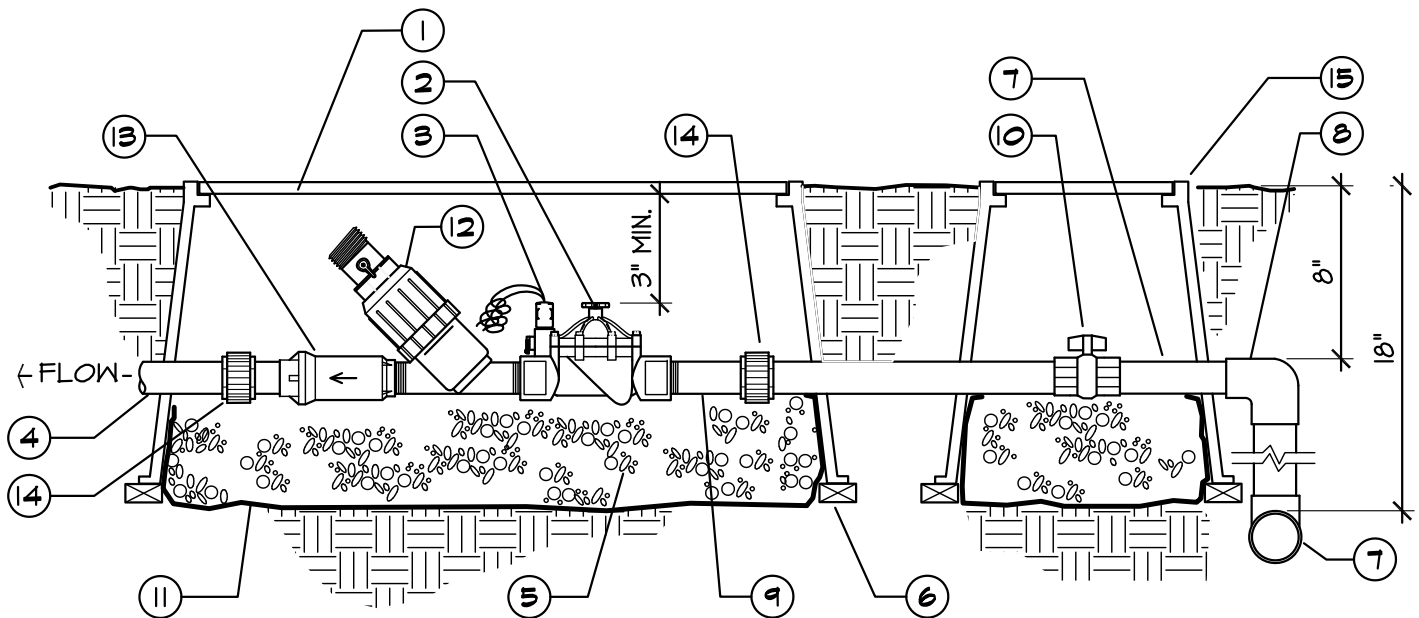

REMOTE CONTROL VALVE FOR DRIP

VLV-PRVF-2


SCALE: N.T.S.

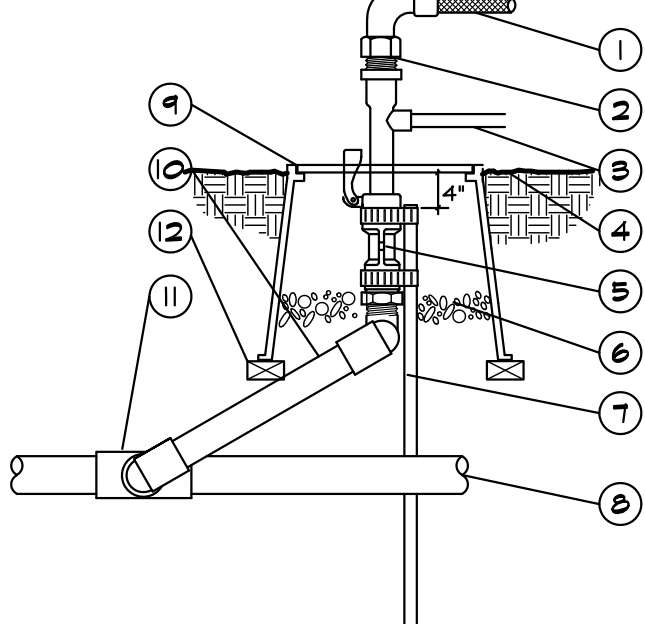

QUICK COUPLING VALVE

VLV-QKCPL


SCALE: N.T.S.

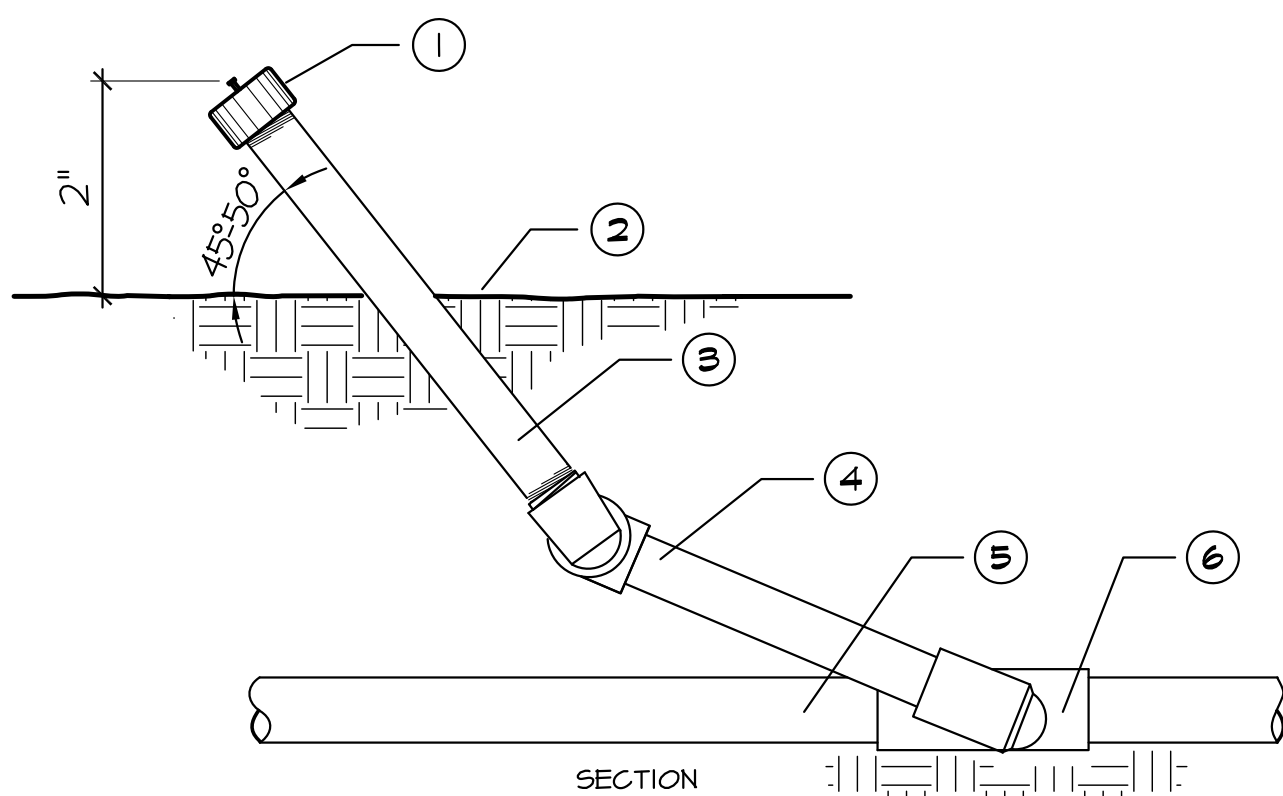

TREE BUBBLER

BBLR-1 at angle


SCALE: N.T.S.

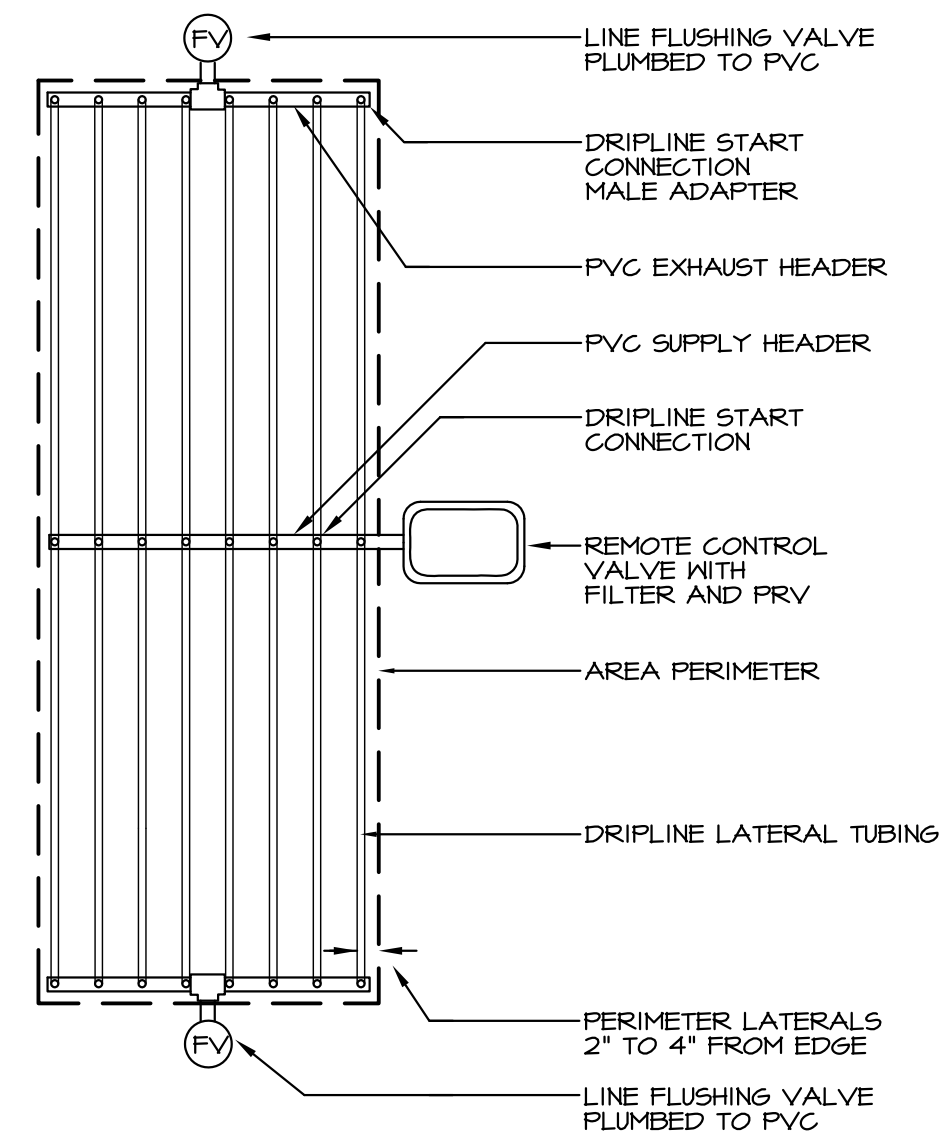

SUBSURFACE DRIPLINE - CENTER FEED LAYOUT

DRP-SUB-MID


SCALE: N.T.S.

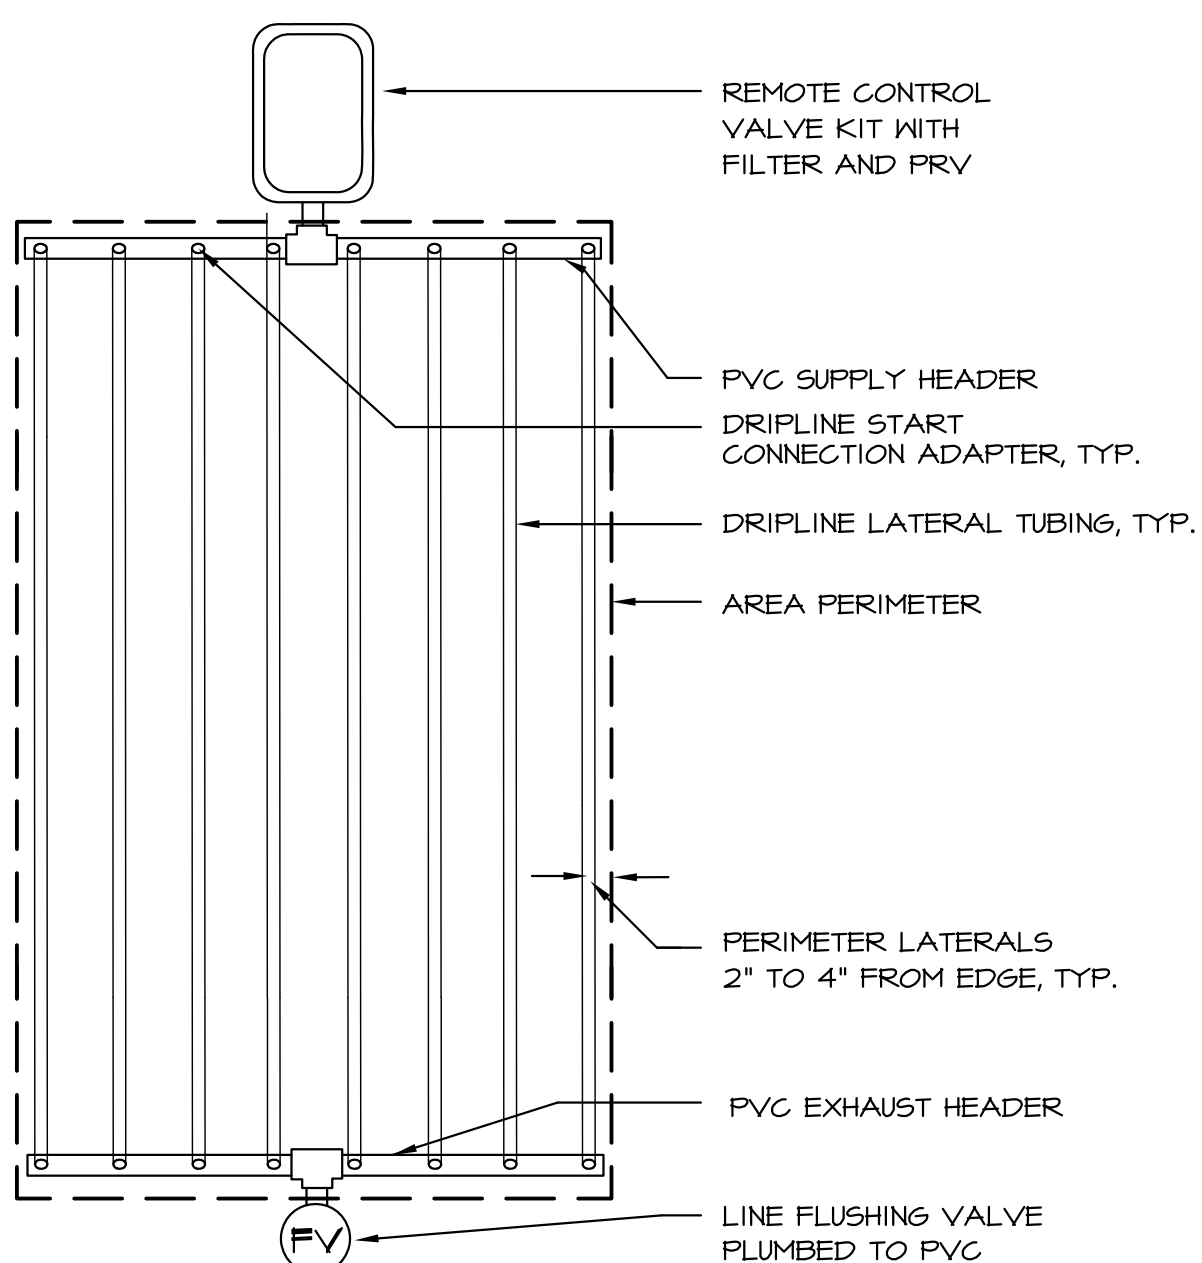

SUBSURFACE DRIPLINE - END FEED LAYOUT

DRP-SUB-END


SCALE: N.T.S.

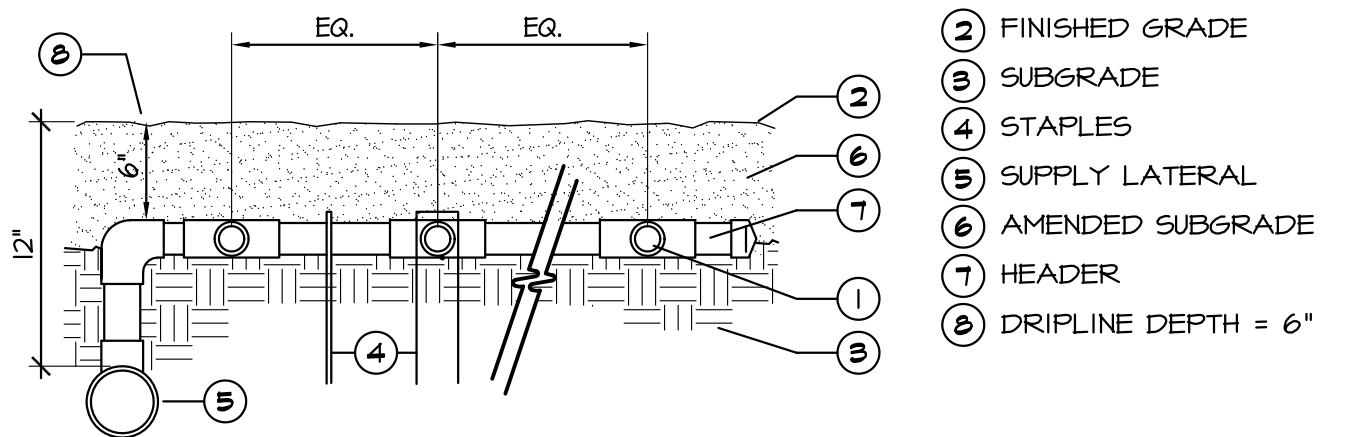

SUBSURFACE HEADER & DRIPLINE INSTALLATION

DRP-DPTH


SCALE: N.T.S.

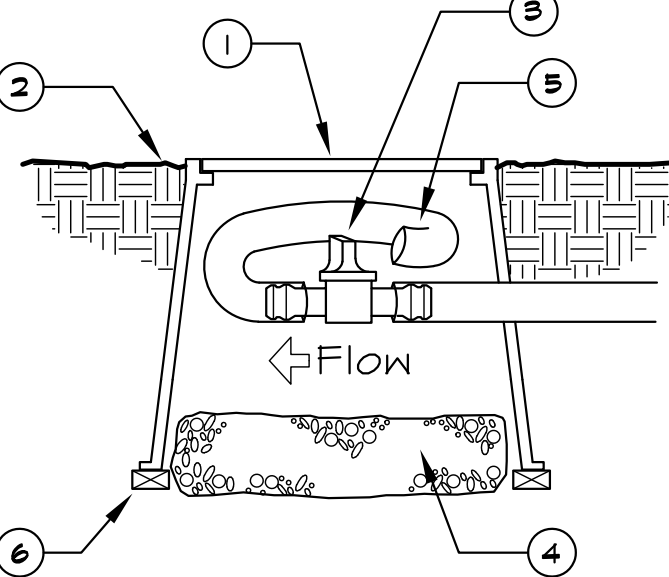

FLUSH VALVE

DRP-FV

SCALE: N.T.S.

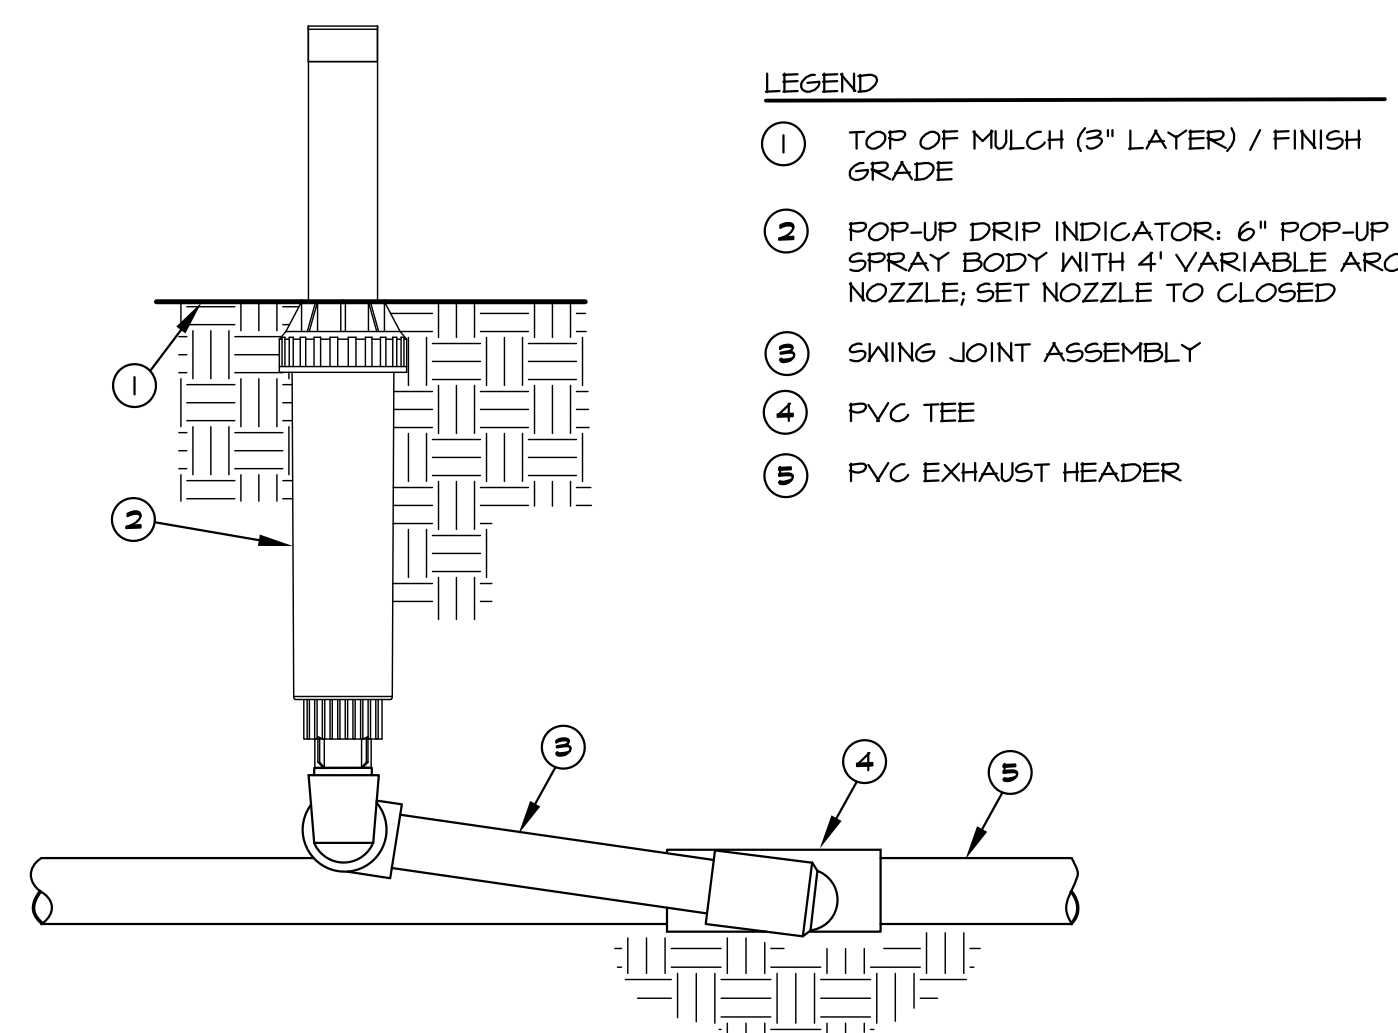

6" POP-UP DRIP INDICATOR

DRP-IND2

SCALE: N.T.S.


WHITE ROCK CENTER
WHITE ROCK ROAD and LUYUNG DRIVE
RANCHO CORDOVA, CA

IRRIGATION DETAILS

REVISIONS

DATE **MARCH 11, 2020**
SCALE **1" = 20'-0"**
DRAWN BY **CM**
JOB NO. **18-31**
SHEET **4**

L 3.1

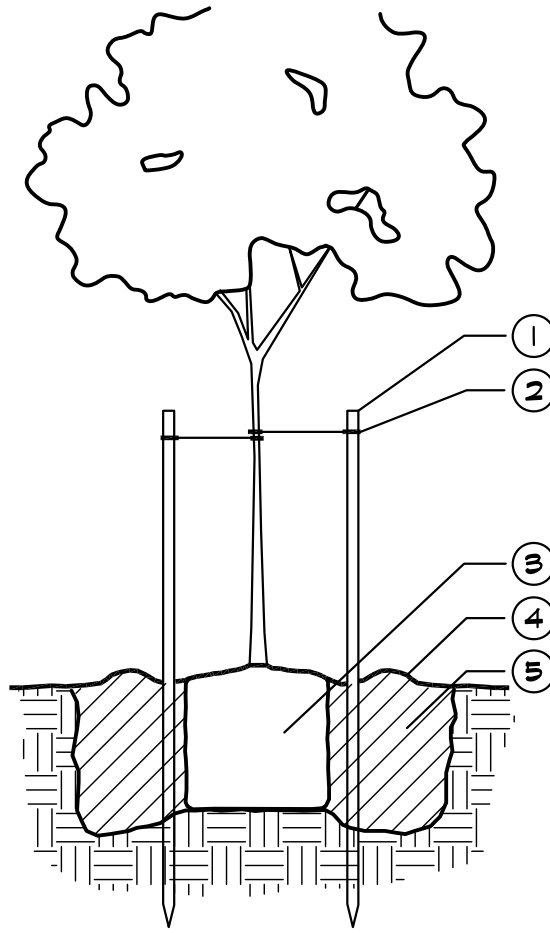

- LEGEND
- 1 TREE STAKE
 - 2 TREE TIE
 - 3 ROOTBALL
 - 4 SOIL RING
 - 5 AMENDED BACKFILL


- NOTES:
- WIDTH OF HOLE SHALL BE 3 TIMES THE WIDTH OF THE ROOTBALL
 - DEPTH OF THE HOLE SHALL BE HEIGHT OF THE ROOTBALL WITH 1 1/2" OF TOP OF ROOTBALL HIGHER THAN SURROUNDING FINISH GRADE
 - CUT TREE STAKES WITHIN 2" OF TIES
 - WATER BACKFILL HEAVILY TO REDUCE AIR POCKETS
 - REMOVE NURSERY STAKE PRIOR TO THE END OF THE MAINTENANCE PERIOD
 - MAINTAIN A MINIMUM DISTANCE OF 16" BETWEEN EDGE OF LAWN AND TRUNK OF TREE(S)

TREE PLANTING AND STAKING

PLT-TREEI

SCALE: N.T.S.

A

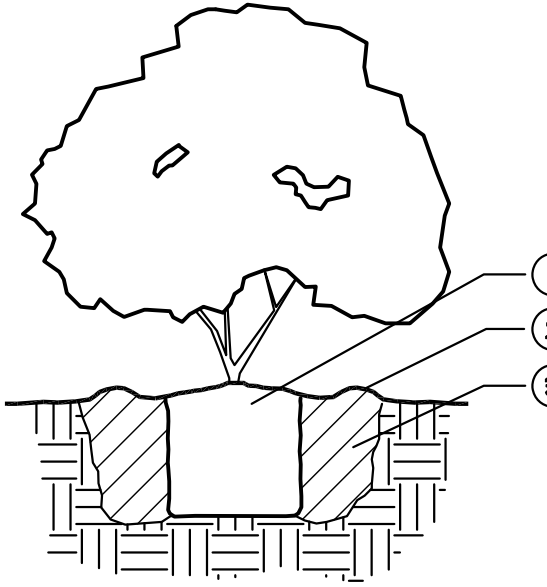

- LEGEND
- 1 ROOTBALL
 - 2 SOIL RING
 - 3 AMENDED BACKFILL


- NOTES:
- WIDTH OF HOLE SHALL BE 3 TIMES THE WIDTH OF THE ROOTBALL
 - DEPTH OF THE HOLE SHALL BE DEPTH OF THE ROOTBALL WITH 1 1/2" OF TOP OF ROOTBALL HIGHER THAN SURROUNDING FINISH GRADE
 - WATER BACKFILL HEAVILY TO REDUCE AIR POCKETS

SHRUB PLANTING

PLT-SHRBI

SCALE: N.T.S.

B

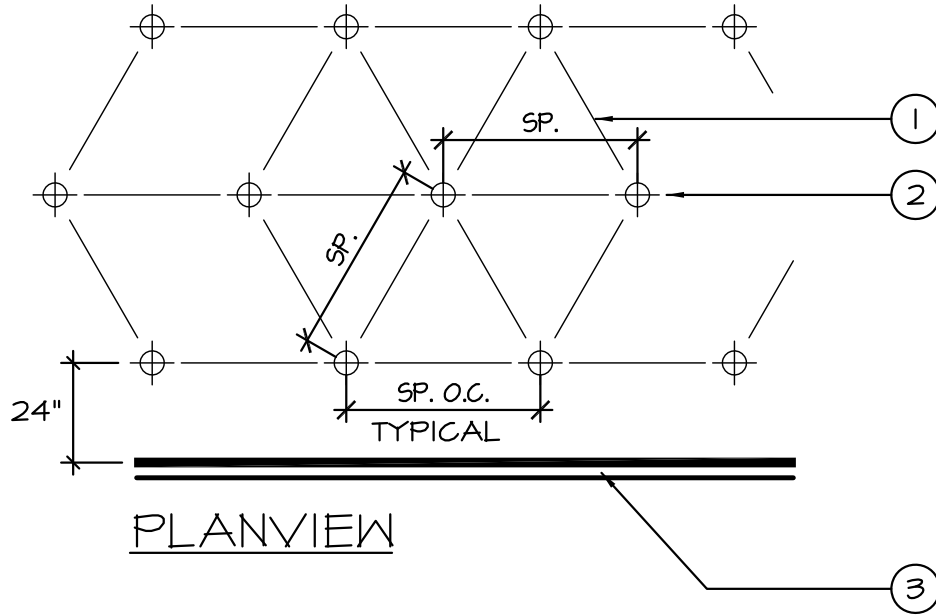


- LEGEND
- 1 GROUNDCOVER SPACING; SEE PLANTING PLAN LEGEND.
 - 2 GROUNDCOVER CENTERS.
 - 3 WALL, WALK OR EDGE OF GROUNDCOVER PLANTING.

GROUNDCOVER PLANTING

PLT-GRDCVR

SCALE: N.T.S.

C

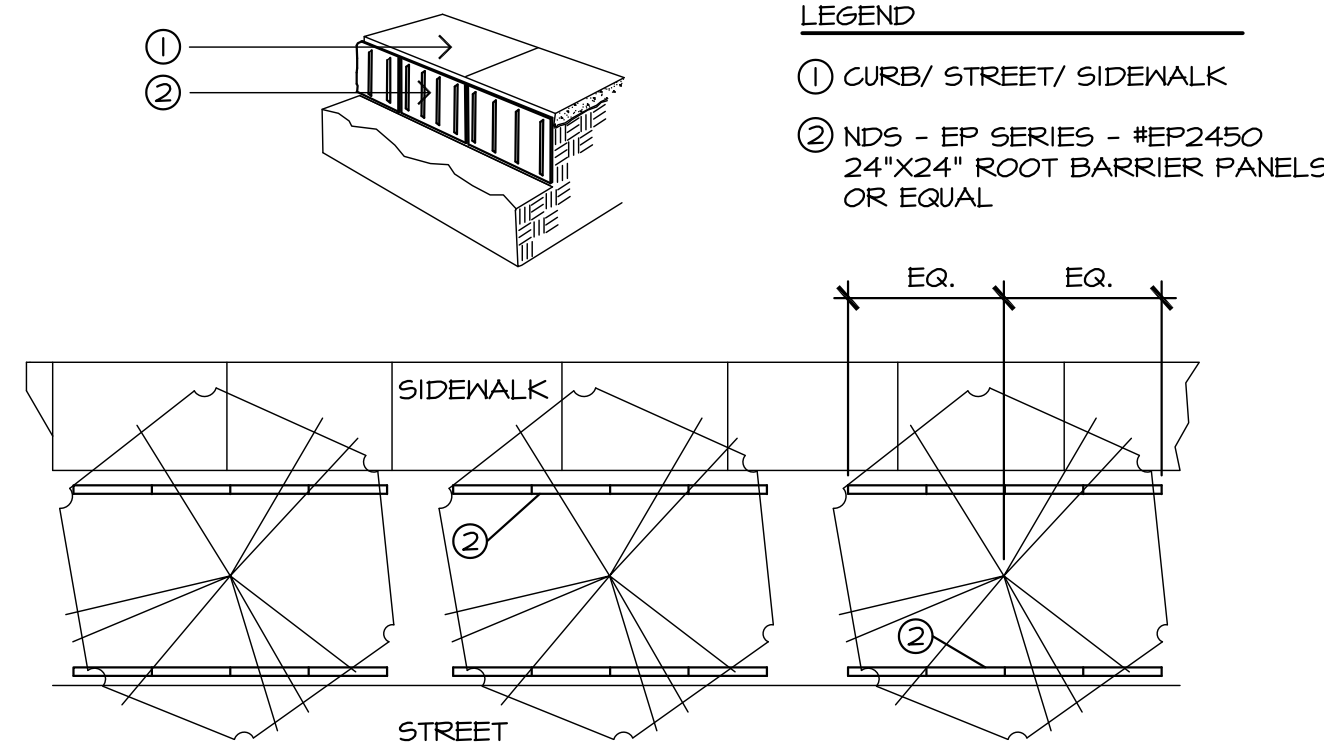


- NOTES:
- Install (4) 24" panels on each side of tree
 - Center the panels on trunk of tree
 - Root barriers are required in all locations where trees are placed closer than 10' from curbs, sidewalks, concrete or asphalt, and where shown on plans.
 - Set top of root barrier 4" below top of walk or curb, or 2" below finished grade, whichever is lower.

TREE ROOT BARRIER

PLT-BARR

SCALE: N.T.S.

D

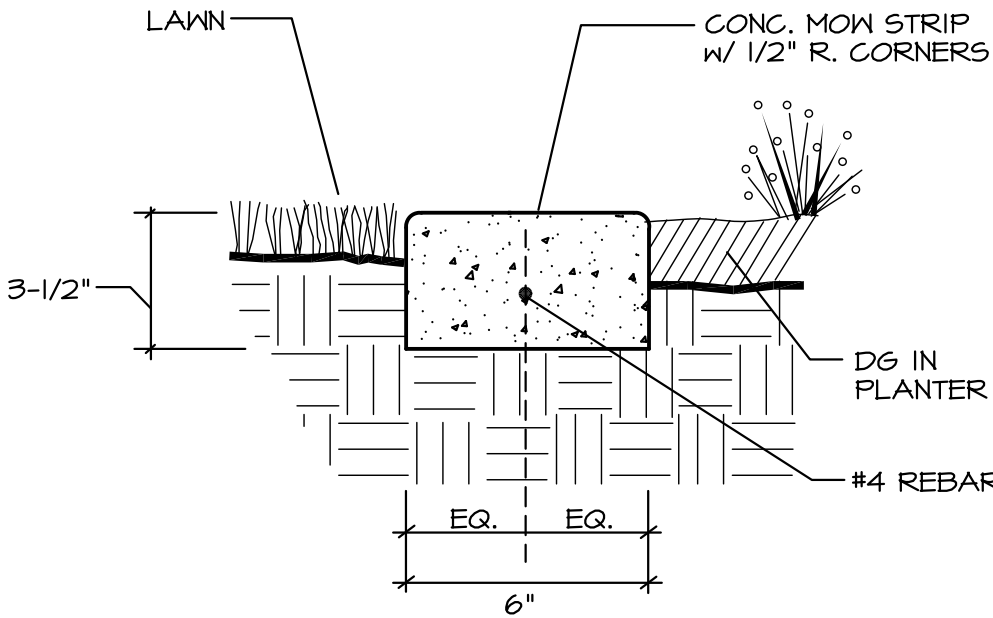


- NOTE
- PLACE 1/2" WIDE PRE-FORMED FIBER EXPANSION JOINTS AT 15' O.C.
 - IF EXTRUDED USE FIBER MESH; IF POURED IN PLACE USE #4 REBAR CONTINUOUS IN MIDDLE OF MOW STRIP
 - MOW STRIP SHALL BE FLUSH WITH ADJOINING WALK OR CURB
 - CONCRETE TO BE CLASS A

CONCRETE MOW STRIP

CONC. MS

SCALE: N.T.S.

E

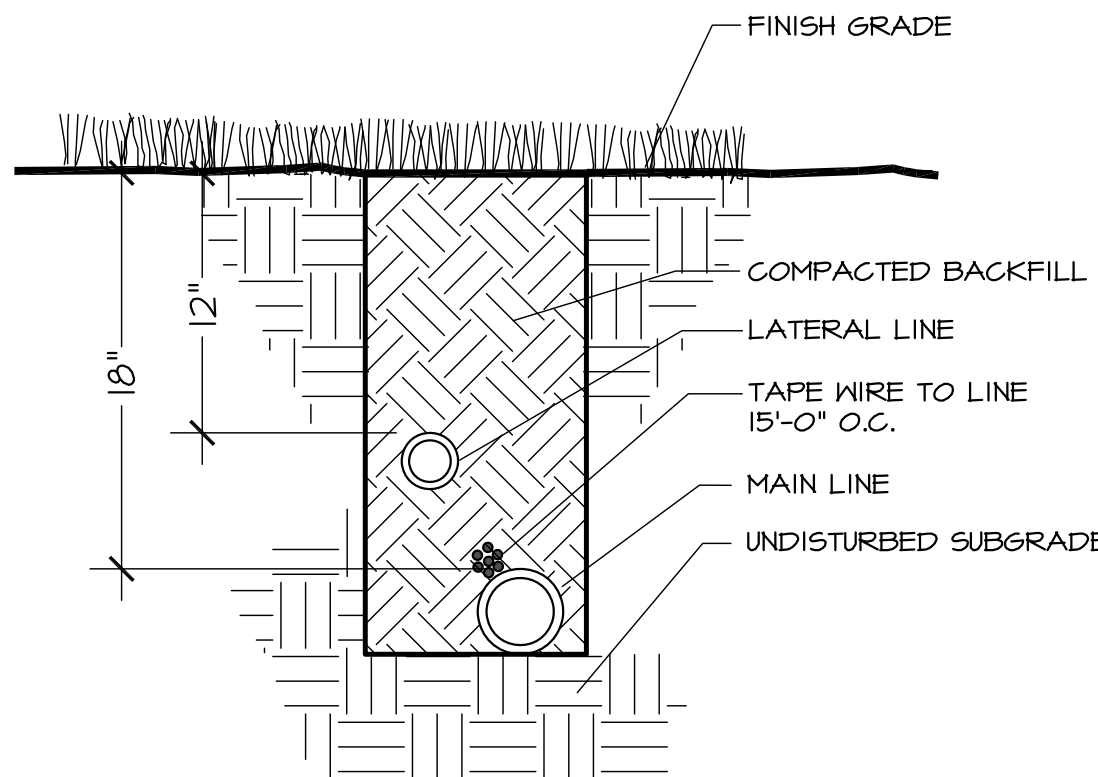

IRRIGATION TRENCH

TRNCHI

SCALE: N.T.S.

F

WHITE ROCK CENTER
WHITE ROCK ROAD and LUYUNG DRIVE
RANCHO CORDOVA, CA

PLANTING DETAILS

COPYRIGHT © 2004-- DRAWINGS, DESIGNS AND SPECIFICATIONS AS INSTRUMENTS OF SERVICE ARE THE PROPERTY OF GARY ROBERTS ARCHITECTS, INC. (GRA) AND MAY NOT BE REPRODUCED WITHOUT THE WRITTEN PERMISSION OF GRA.

REVISIONS

DATE MARCH 11, 2020

SCALE 1" = 20'-0"

DRAWN BY CM

JOB NO. 18-31

SHEET 5

L 3.2

GRA
architectural

205 23rd Street, Suite 130
Sacramento, CA 95816
916 498-7900



Project Name: White Rock Center Date: 3/30/2020

Project Contact:	Applicant:	Yamasaki Landscape Architecture 1223 High Street, Auburn, CA 95603 (530) 885-0040
	Contact:	Jeff Ambrosia
	Owner:	GRA Architecture 205 22nd Street, Suite 130, Sacramento, CA 95816 (916) 498-7900
Project Address:	White Rock Rd. & Luyang Dr. Rancho Cordova, Ca	

Project Type:	New Public Project
Local Water Purveyor:	SCWA
Water Supply:	Potable Water

Total Landscape Area:	19,263 s.f.
Maximum Applied Water Allowance:	271,406 gallons
Estimated Total Water Use:	182,742 gallons

Document Check List:	
☒	Project Information
☒	Water Efficient Landscape Worksheet
☐	Soil Management Report
☒	Landscape Design Plan
☐	Irrigation Design Plan
☐	Grading Design Plan


 Applicant Signature

3/30/2020
 Date

"I agree to comply with the requirements of the water efficient landscape ordinance and submit a complete Landscape Documentation Package."

[illegible]

Maximum Applied Water Allowance (MAWA)

Project ETo City: **Rancho Cordova**

MAWA = (ETo) (0.62) [(0.45 x LA) + (0.55 x SLA)]

Insert:

Where:

- MAWA = Maximum Applied Water Allowance (gallons per year)
- ETo = Required Evapotranspiration (inches per year)
- 0.45= ET Adjustment Factor (ETAF)[AB 1881 Dec 1, 2015]
- LA = Landscape Area Includes Special Landscape Area (Sq.Ft.)
- 0.62 = Conversion Factor (to gallons per Sq.Ft.)
- SLA = Special Landscape Area (Sq.Ft.)
- 0.55= The additional ET Adjustment Factor for SLA (1.0-0.45=0.55)

MAWA = (0.62) [(0.45x) + (0.55x)]

Maximum Applied Water Allowance: **271,406 Gal./Yr**

If considering Effective Precipitation, use 25% of Annual precipitation.

$$\text{MAWA} = (\text{ET}_0 - \text{Eppt}) (0.62) [(0.45 \times \text{IA}) + (0.55 \times \text{SLA})]$$

Annual Prec: 0 (x 0.25)

Eppt: 0

$$\text{MAWA} = 50.5 - 0 (0.62) [(0.45 \times 19,263) + (0.55 \times 0)]$$

Maximum Applied Water Allowance: **271,406 Gal. / Yr**



Estimated Total Water Use (ETWU)

Hydrozone	Plant Water Use Type(s)	Plant Factor (PF)	IE	ETAF (PF/IE)	Area (HA) (Sq.Ft.)	ETAF x Area	Estimated Total Water Use
A 1	Low (L)	0.2	0.81	0.25	3,639	899	28,133
A 2	Low (L)	0.2	0.81	0.25	3,338	824	25,806
A 3	Moderate (M)	0.5	0.81	0.62	400	247	7,731
A 4	Moderate (M)	0.5	0.81	0.62	450	278	8,697
B 1	Low (L)	0.2	0.81	0.25	3,975	710	22,226
B 2	Low (L)	0.2	0.81	0.25	3,593	887	27,777
B 3	Low (L)	0.2	0.81	0.25	3,974	981	30,722
B 4	Low (L)	0.2	0.81	0.25	1,844	455	14,256
B 5	Moderate (M)	0.5	0.81	0.62	900	556	17,394
				0.00	0	0	0
				0.00	0	0	0
				0.00	0	0	0
				0.00	0	0	0
				0.00	0	0	0
				0.00	0	0	0
Total					21,013	5,837	
					SUM		182,742
Special Landscape Areas							
				0.00	0	0	0
				0.00	0	0	0
				0.00	0	0	0
				0.00	0	0	0
				0.00	0	0	0
Total SLA				SUM	0	0	0
ETWU = [Eto](0.62)(PF x HA + SLA) IE Project Eto Regular Landscape ETWU Average ETWU SLA ETWU Sitewide ETAF Estimated Total Water Use 50.5 182,742 0.28 0 0.28 182,742							
Max Applied Water Allow	271,406						



WHITE ROCK CENTER
WHITE ROCK ROAD and LUYUNG DRIVE
RANCHO CORDOVA, CA

WATER NOTES & CALCULATIONS

1. All work and materials shall be in accordance with the January 2016 edition of the County of Sacramento Standard Construction Specifications (www.SacCountySpecs.net), unless otherwise shown or described on the plans. For irrigation systems utilizing non-potable (recycled) water, refer to Section 41-22 RECYCLED WATER of the County of Sacramento Standard Construction Specifications.
2. The Contractor shall notify the Supervising Construction Inspector, Sacramento County Construction Management and Inspection Division (CMID), at 875-2700, five (5) working days in advance of beginning work.
3. Plans shall be resubmitted for approval if construction of water facilities has not begun within one (1) year after the date of approval of these landscape improvement plans.
4. All work shall be inspected by Sacramento County Construction Management and Inspection prior to backfilling.
5. The Contractor shall notify the Sacramento County Water Engineer at 875-RAIN in case of a water emergency.
6. The contractor shall obtain a SCWA Construction Water Permit prior to withdrawing water from existing or new water systems. Water use shall comply with rules and regulations of the permit. An approved and tested temporary backflow prevention assembly shall be required for certain installations as determined by the SCWA. Failure by the Contractor to obtain and display a permit will result in a \$358 fine for each occurrence.

Contract Sean Martin at 875-4827 to obtain a SCWA Construction Water Permit five (5) working days in advance of beginning work. The Contractor shall have all approved paperwork in possession prior to connecting to the water system for construction water.

7. The Contractor shall notify the Supervising Construction Inspector of Sacramento County Construction Management and Inspection Division, or the County inspector of the project's water facilities at 875-2700, five (5) days in advance of connecting to the existing water system so the inspector can arrange for closure of valves and customer notification of shut down prior to connection being made. The method of connection to the existing water main(s) shall be by **Direct Connection, Hot Tap, or Cut-In** as specified on these plans. The County will arrange for closure of valves and customer notifications of shutdown to allow connections to the water system to be made. **The contractor is prohibited from operating valves that are not part of this project.**

8. Service connections to an existing water main, or to an extension of an existing main, shall be made by a qualified contractor, after payment of all applicable fees and issuance of a connection permit. The Contractor shall schedule and proceed with the service connection without delay and with minimum interference to existing water and fire services. An inspection by County Construction Management and Inspection of all connections made by the Contractor is required prior to backfilling.

9. For legibility purposes, valve symbols on the plans at fittings are drawn offset from the required installation location. Valves three inches (3") and larger drawn next to tees, crosses, bends, and reducers, shall be connected directly to the fittings. The connection shall be FL x FL. Valve ends and fitting ends shall be furnished accordingly.

10. Unless otherwise shown or specified on the plans, pipe-to-pipe push-on joints will not be allowed within six feet (6') of a valve, fitting, or hydrant. Deflection of pipe will not be allowed within ten feet (10') of any fitting or valve.

11. Standard pipe lengths (minimum eighteen (18) to twenty (20) feet) shall be used for all horizontal and vertical deflections.

12. Water meter boxes shall be installed in accordance with the applicable standard drawing for the size of meter, and in accordance with Non potable (Recycled) Water Specifications when applicable.

13. The Reduced Pressure Principle (RP) backflow preventer shall be located within five (5) feet of the water meter.

14. No trees shall be planted within eight (8) feet of a water main, service, or appurtenance, measured centerline to centerline.

15. Two (2) sets of "Record Drawing" plans shall be submitted to the Supervising Construction Inspector of Sacramento County Construction Management and Inspection Division prior to acceptance of the water system by the County. All sheets shall be conspicuously stamped "Record Drawing" or "As-Built".

HYDROZONE INFORMATION TABLE 'A' CONTROLLER SCHEDULE 'A'

[illegible]

HYDROZONE INFORMATION TABLE 'B' CONTROLLER SCHEDULE 'B'


HYDRO ZONE	LWSOCP CODE	VALVE/TG. NUMBER	VEG. TYPE	IRRI METHOD	PRECIP RATE (INCH/HR)	ESTABLISHMENT PERIOD												ESTABLISHED PERIOD														
						MINUTES PER TURN TIME / RUN/TIMS PER DAY / DAYS PER WEEK												MINUTES PER TURN TIME / RUN/TIMS PER DAY / DAYS PER WEEK														
						SPRING				SUMMER				FALL				WINTER				SPRING				SUMMER				FALL		
NORTH	0.22	1	MIXED	DRIP	0.43	15	1	4	14	1	7	15	1	4	17	1	1	1	1	1	1	1	2	16	1	4	19	1	2	12	1	1
NORTH	0.22	2	MIXED	DRIP	0.43	15	1	4	14	1	7	15	1	4	17	1	1	1	1	1	1	1	2	16	1	4	19	1	2	12	1	1
EAST	0.23	4	MIXED	DRIP	0.43	15	1	4	14	1	7	15	1	4	17	1	1	1	1	1	1	1	2	16	1	4	19	1	2	12	1	1
EAST	0.23	4	MIXED	DRIP	0.43	15	1	4	14	1	7	15	1	4	17	1	1	1	1	1	1	1	2	16	1	4	19	1	2	12	1	1
SOUTH	0.05	6	TREES	BUBBLER	1.91	10	1	3	12	1	4	10	1	3	9	1	1	1	1	1	1	1	2	11	1	3	10	1	2	6	1	1
				TOTAL RUN/TIME		1.1	1.1			1.1		1.1		1.3		1.5		1.3		1.3		1.5		1.3		1.3		1.5		0.9		

© 2004—DRAWINGS, DESIGNS AND SPECIFICATIONS AS PARTS OF SERVICE ARE THE PROPERTY OF GARY ROBERTS, INC. (GRI), AND MAY NOT BE REPRODUCED WITHOUT THE PERMISSION OF GRI.

REVISIONS

DATE	MARCH 11, 2020
SCALE	1" = 20'-0"
DRAWN BY	CM
JOB NO.	18-31
SHEET	6

L 3.3

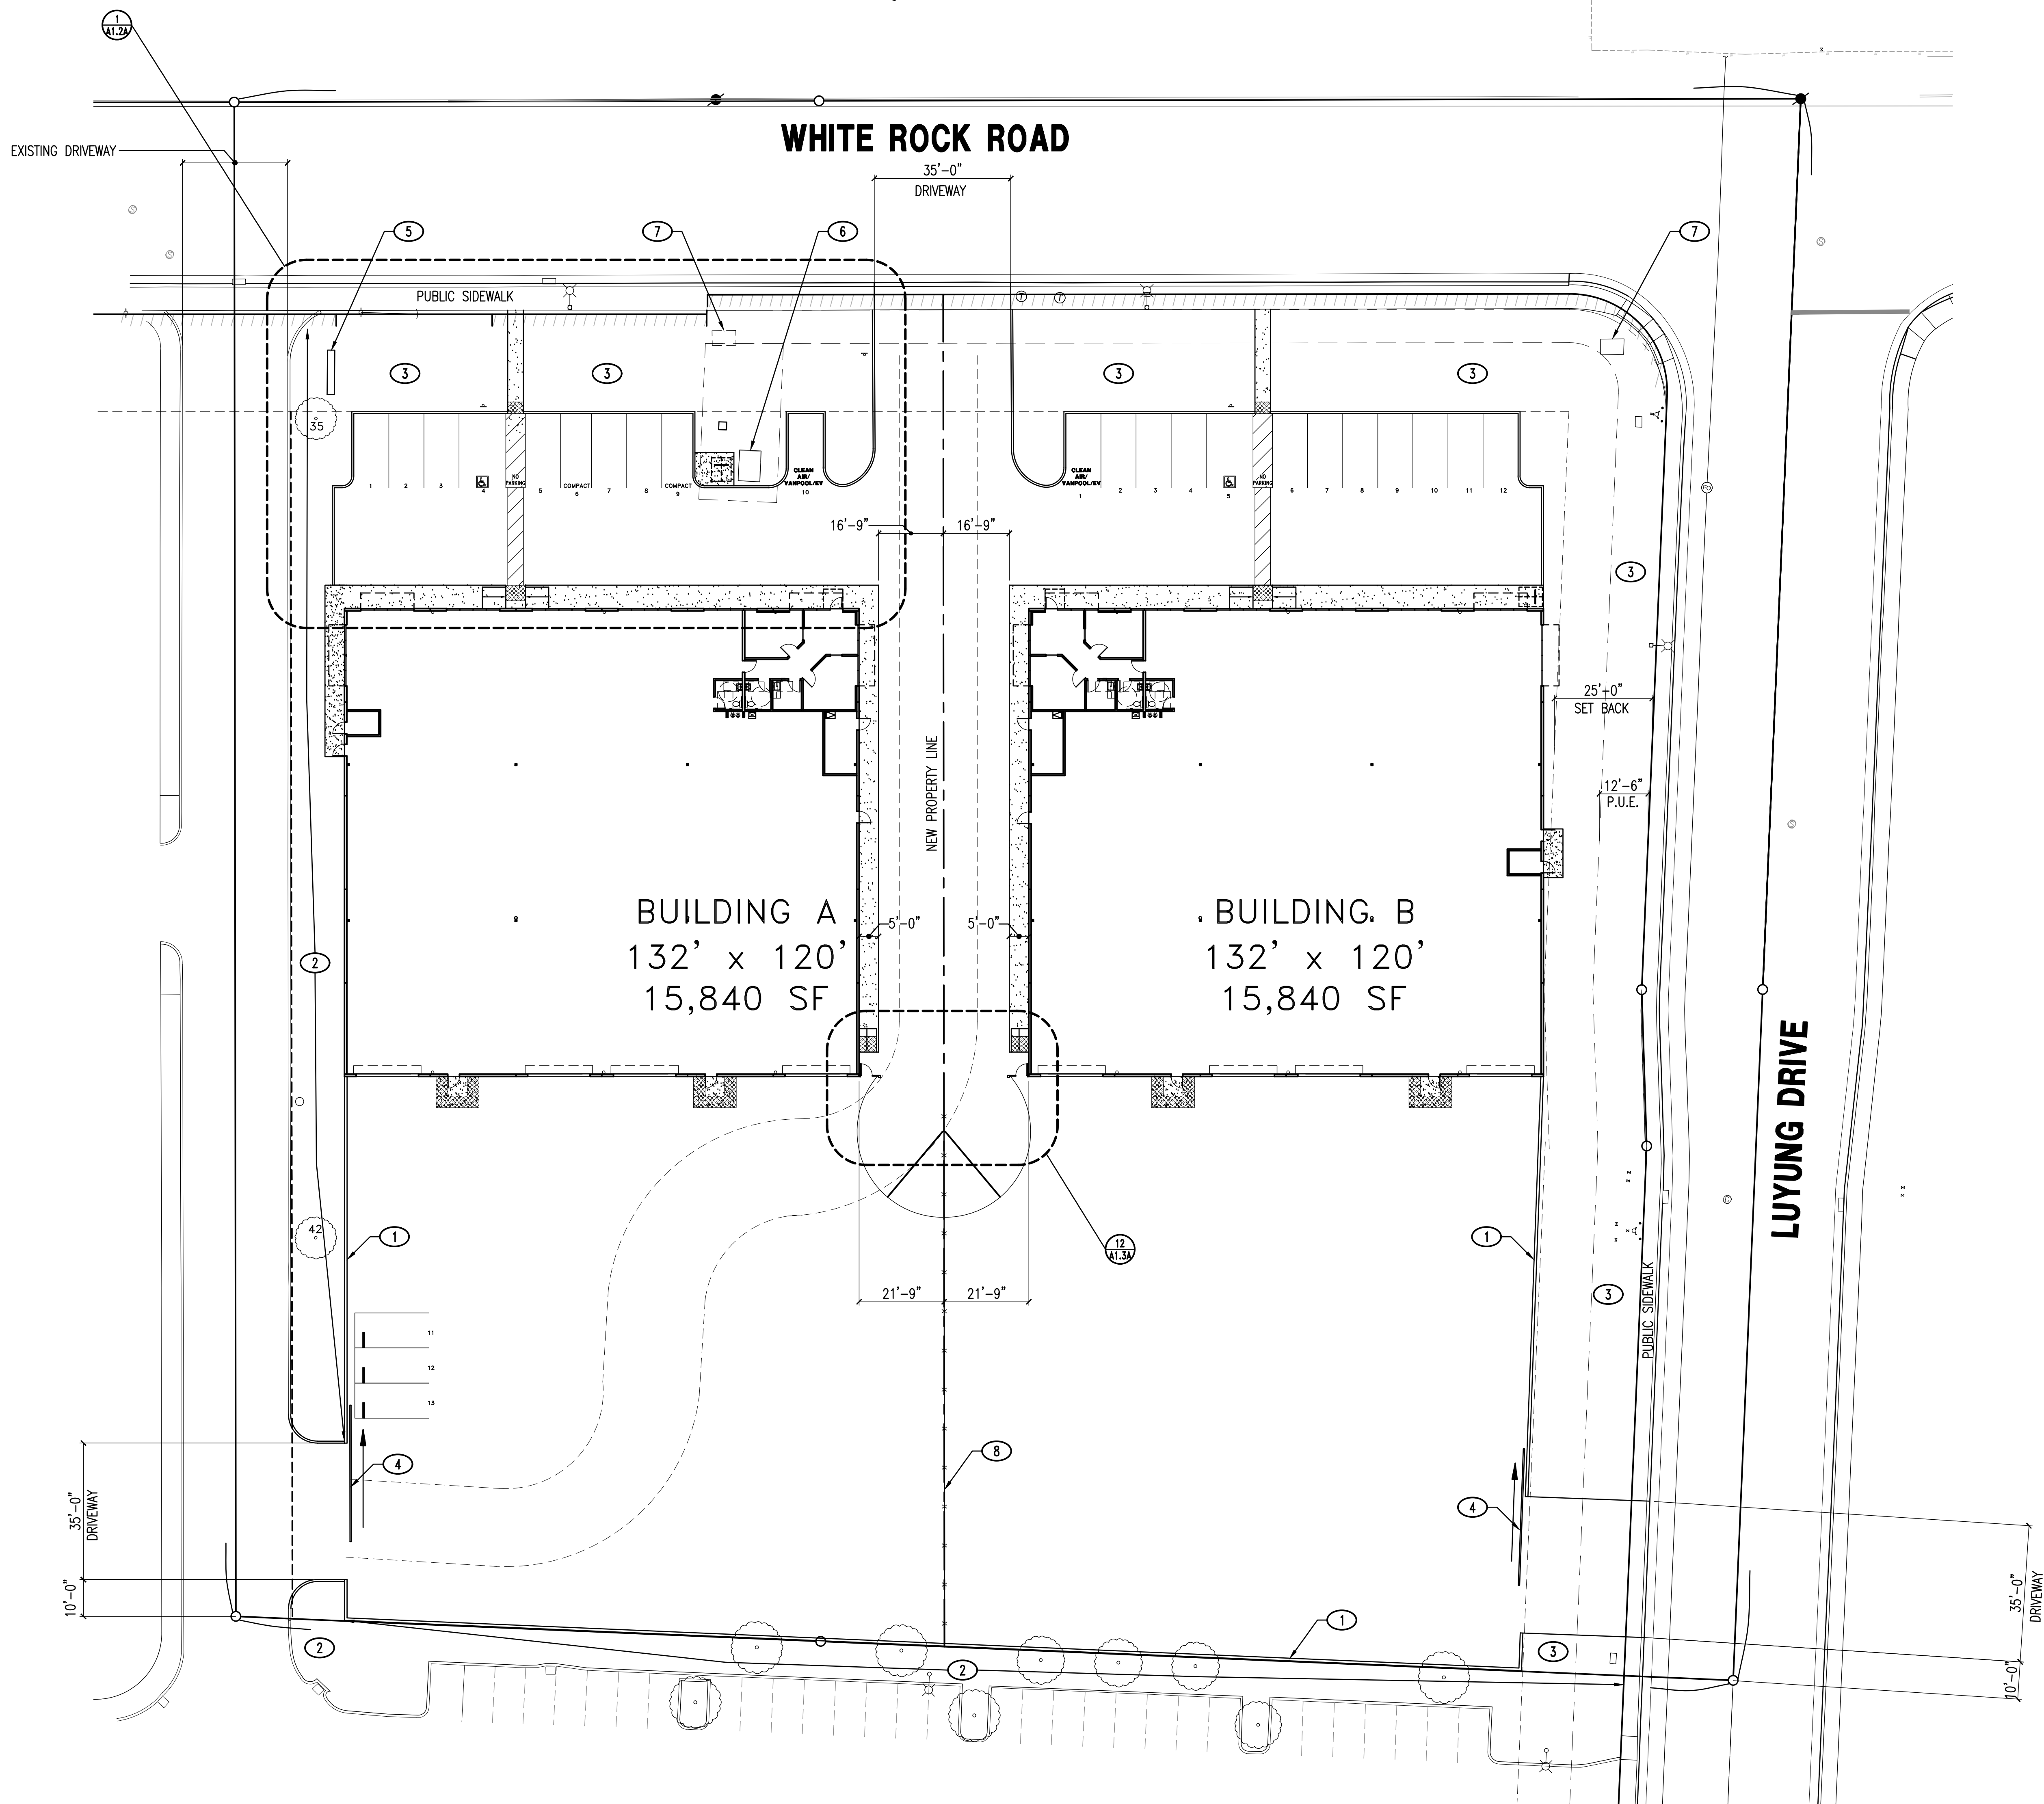

KEYNOTES #

1. 6'-0" HIGH SPLIT FACE POST TENSIONED CMU WALL, SEE 13/A1.3A
2. EXISTING LANDSCAPE
3. NEW LANDSCAPE
4. 6'-0" HIGH STEEL FRAME, PAINTED CORRUGATED STEEL, HORIZONTAL SLIDING GATE
5. EXISTING MONUMENT SIGN TO REMAIN
6. EXISTING TELEPHONE VAULT
7. EXISTING SMUD VAULT
8. NEW CHAIN LINK FENCE WITH PRIVACY SLATS

PARKING REQUIREMENTS

BUILDING A

OFFICE (B OCCUPANCY) = 820 SF
WAREHOUSE (S-1 OCCUPANCY) = 15,020 SF
BUILDING AREA = 15,840 SF

OFFICE (2.7/1,000 SF) = 3 SPACES
WAREHOUSE (0.5/1,000 SF) = 8+1 = 9 SPACES
REQUIRED SPACES = 12 SPACES
PROVIDED SPACES = 12 SPACES
CLEAN AIR VEHICLE SPACE REQUIRED = 1
CLEAN AIR VEHICLE SPACE PROVIDED = 1

BUILDING B

OFFICE (B OCCUPANCY) = 820 SF
WAREHOUSE (S-1 OCCUPANCY) = 15,020 SF
BUILDING AREA = 15,840 SF

OFFICE (2.7/1,000 SF) = 3 SPACES
WAREHOUSE (0.5/1,000 SF) = 8+1 = 9 SPACES
REQUIRED SPACES = 12 SPACES
PROVIDED SPACES = 12 SPACES
CLEAN AIR VEHICLE SPACE REQUIRED = 1
CLEAN AIR VEHICLE SPACE PROVIDED = 1

BIKE PARKING REQUIREMTNS

LONG TERM BIKE LOCKERS = 5% - 1MIN.
TEMPORARY BIKE RACKS = 10% - 2MIN. - 100' DISTANCE MAX.

WHITE ROCK CENTER
WHITE ROCK ROAD AND LUYUNG DRIVE
RANCHO CORDOVA, CA 95742


SITE PLAN

COPYRIGHT © 2020. DRAWINGS, DESIGN AND SPECIFICATIONS AS INSTRUMENT OF SERVICE ARE THE PROPERTY OF GRAY ROBERTS ARCHITECTS, INC. (GRA), AND MAY NOT BE REPRODUCED WITHOUT THE WRITTEN PERMISSION OF GRA.

REVISIONS


DATE **JANUARY 17, 2020**
SCALE **AS NOTED**
DRAWN BY
JOB NO. **18-31**
SHEET

A1.0A

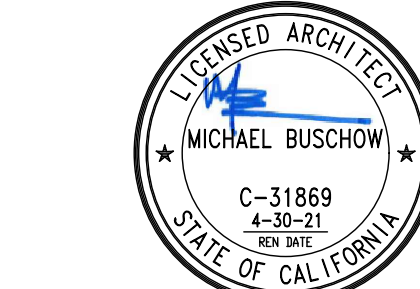

205 23rd Street, Suite 130
Sacramento, CA 95816
916 498-7900




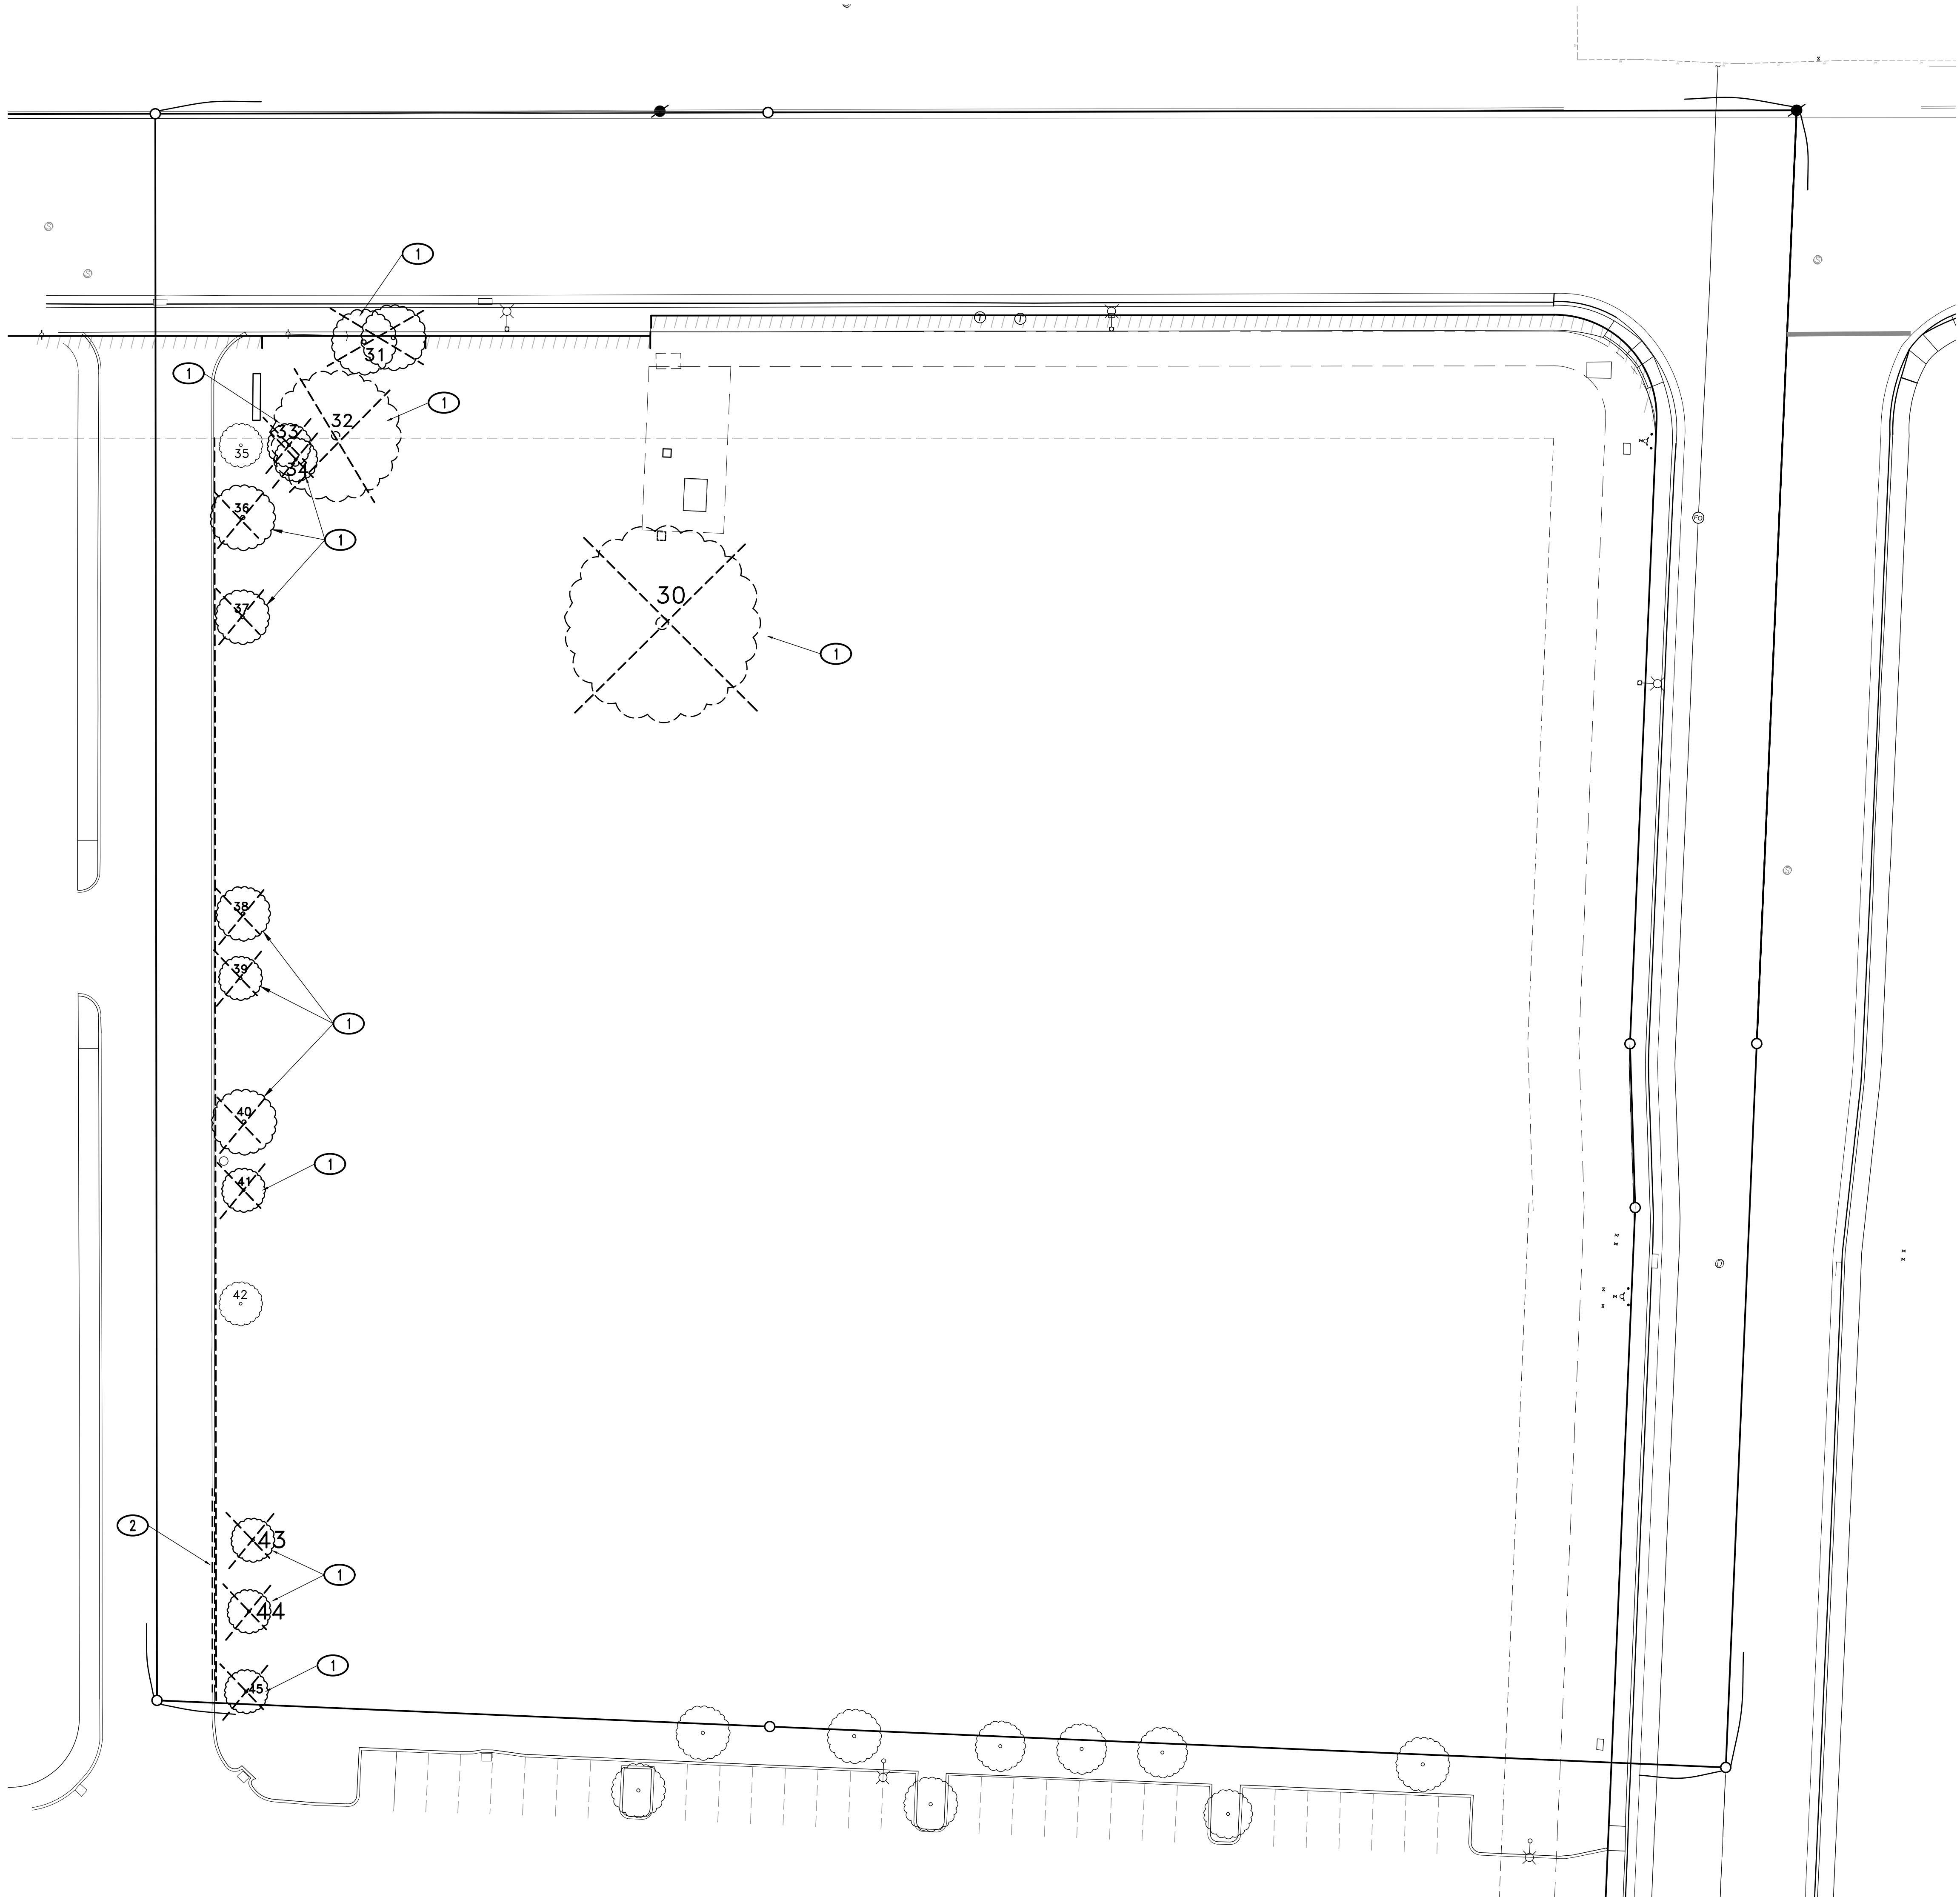

- KEYNOTES** #
1. REMOVE EXISTING TREE
 2. REMOVE EXISTING CONCRETE CURB AS REQUIRED TO ACCOMMODATE NEW DRIVEWAY



205 23rd Street, Suite 130
Sacramento, CA 95816
916 498-7900

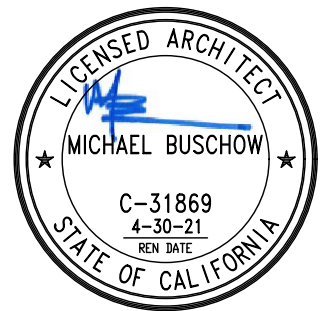

WHITE ROCK CENTER
WHITE ROCK ROAD AND LUYUNG DRIVE
RANCHO CORDOVA, CA 95742

**SITE
DEMOLITION PLAN**

COPYRIGHT © 2020. DRAWINGS, DESIGN AND SPECIFICATIONS AS INDICATED BY OWNER ARE THE PROPERTY OF GRAY ROBERTS ARCHITECTS, INC. (GRA), AND MAY NOT BE REPRODUCED WITHOUT THE WRITTEN PERMISSION OF GRA.

REVISIONS

DATE **JANUARY 17, 2020**

SCALE **AS NOTED**

DRAWN BY **-**

JOB NO. **18-31**


SHEET

A1.1A

1 DEMOLITION SITE PLAN

1"=20'-0"



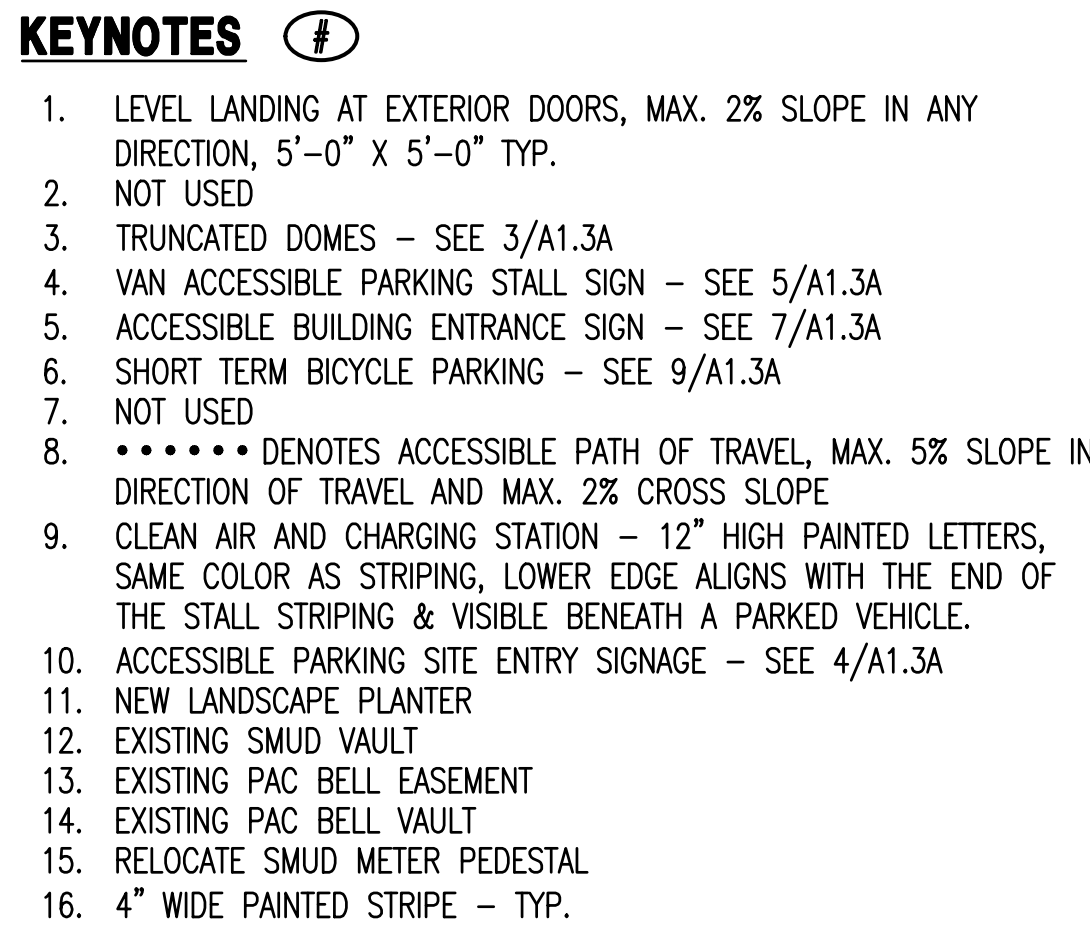

**WHITE ROCK CENTER
WHITE ROCK ROAD AND LUYUNG DRIVE
RANCHO CORDOVA, CA 95742**

BUILDING A ENLARGED SITE PLAN


COPYRIGHT © 2004—DRAWINGS, DESIGNS AND SPECIFICATIONS AS INSTRUMENTS OF SERVICE ARE THE PROPERTY OF GARY ROBERTS ARCHITECT, INC. (GRA), AND MAY NOT BE REPRODUCED WITHOUT THE WRITTEN PERMISSION OF GRA.

REVISIONS	
DATE JANUARY 17, 2020	
SCALE AS NOTED	
DRAWN BY _____	
JOB NO. _____	18-3
SHEET	


A1.2A



- | | |
|-----|--|
| P-1 | SHERWIN WILLIAMS 'INTERACTIVE CREAM' SW 6113 |
| P-2 | SHERWIN WILLIAMS 'LEATHER BOUND' SW 6118 |
| P-3 | SHERWIN WILLIAMS 'FIRED BRICK' SW 6335 |
| P-4 | SHERWIN WILLIAMS 'TOTALLY TAN' SW 6115 |
| P-5 | SHERWIN WILLIAMS 'BISTRO YELLOW' SW 1678 |

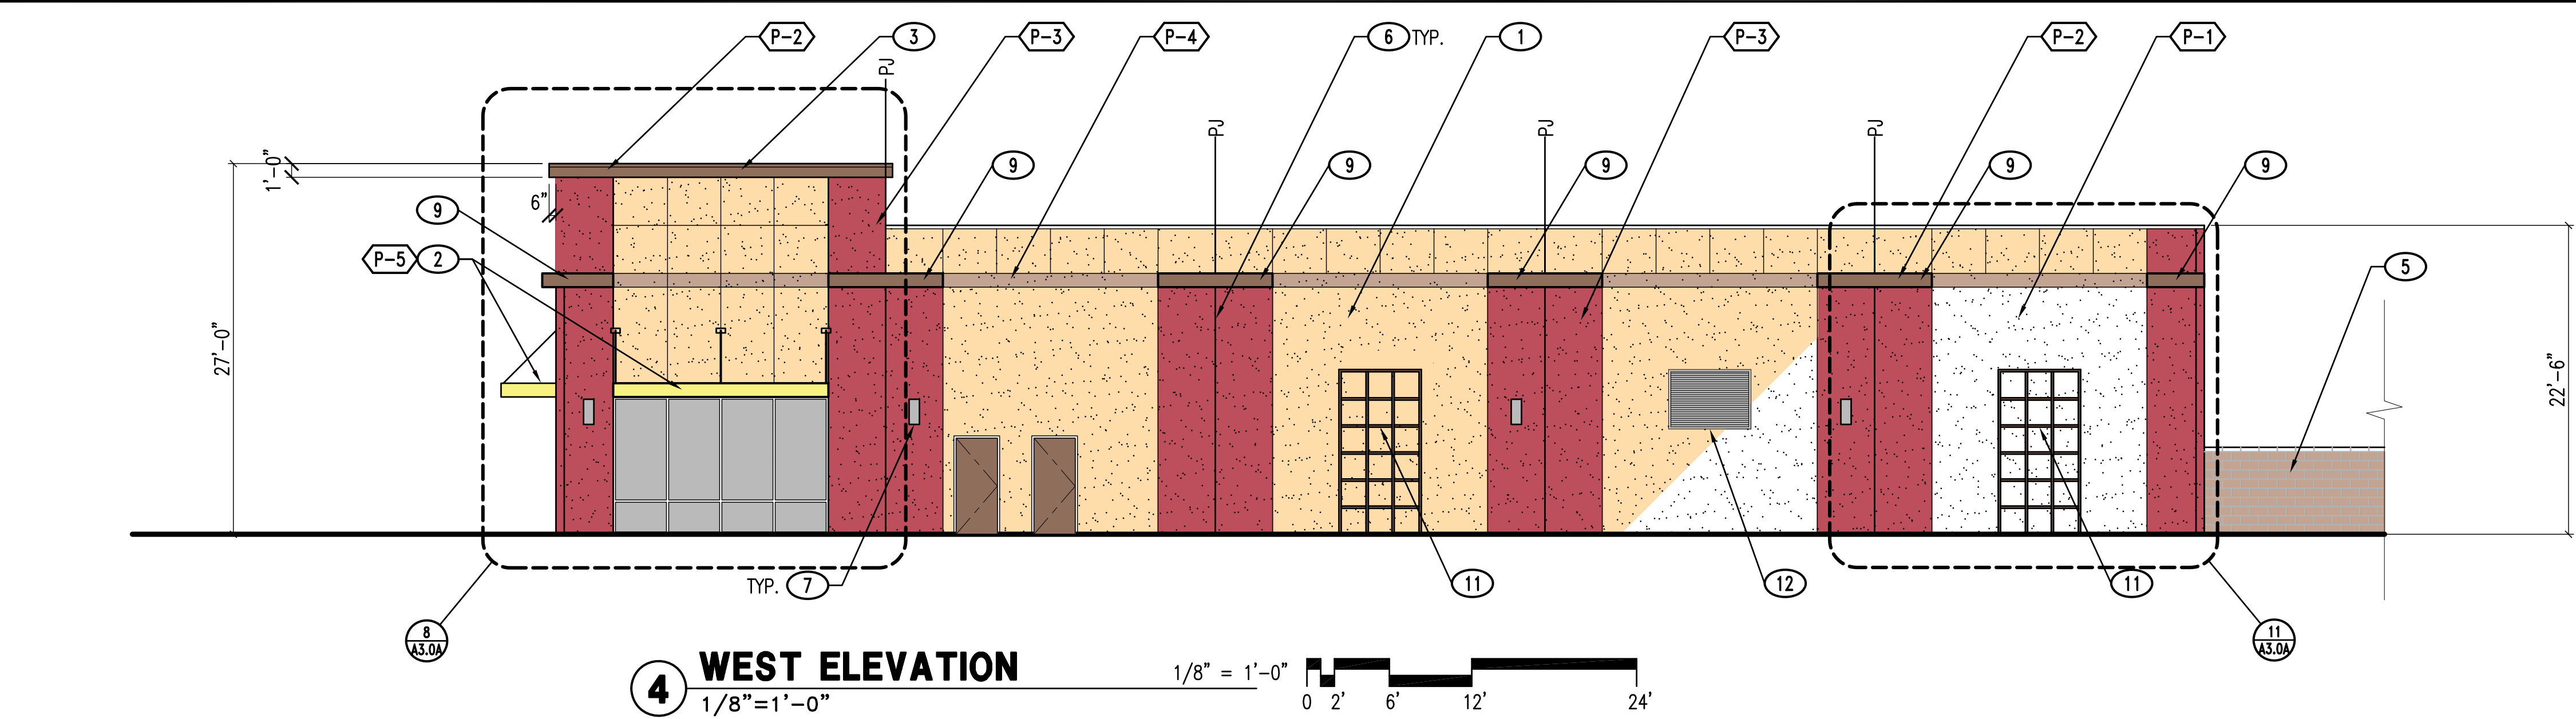


A3.0A

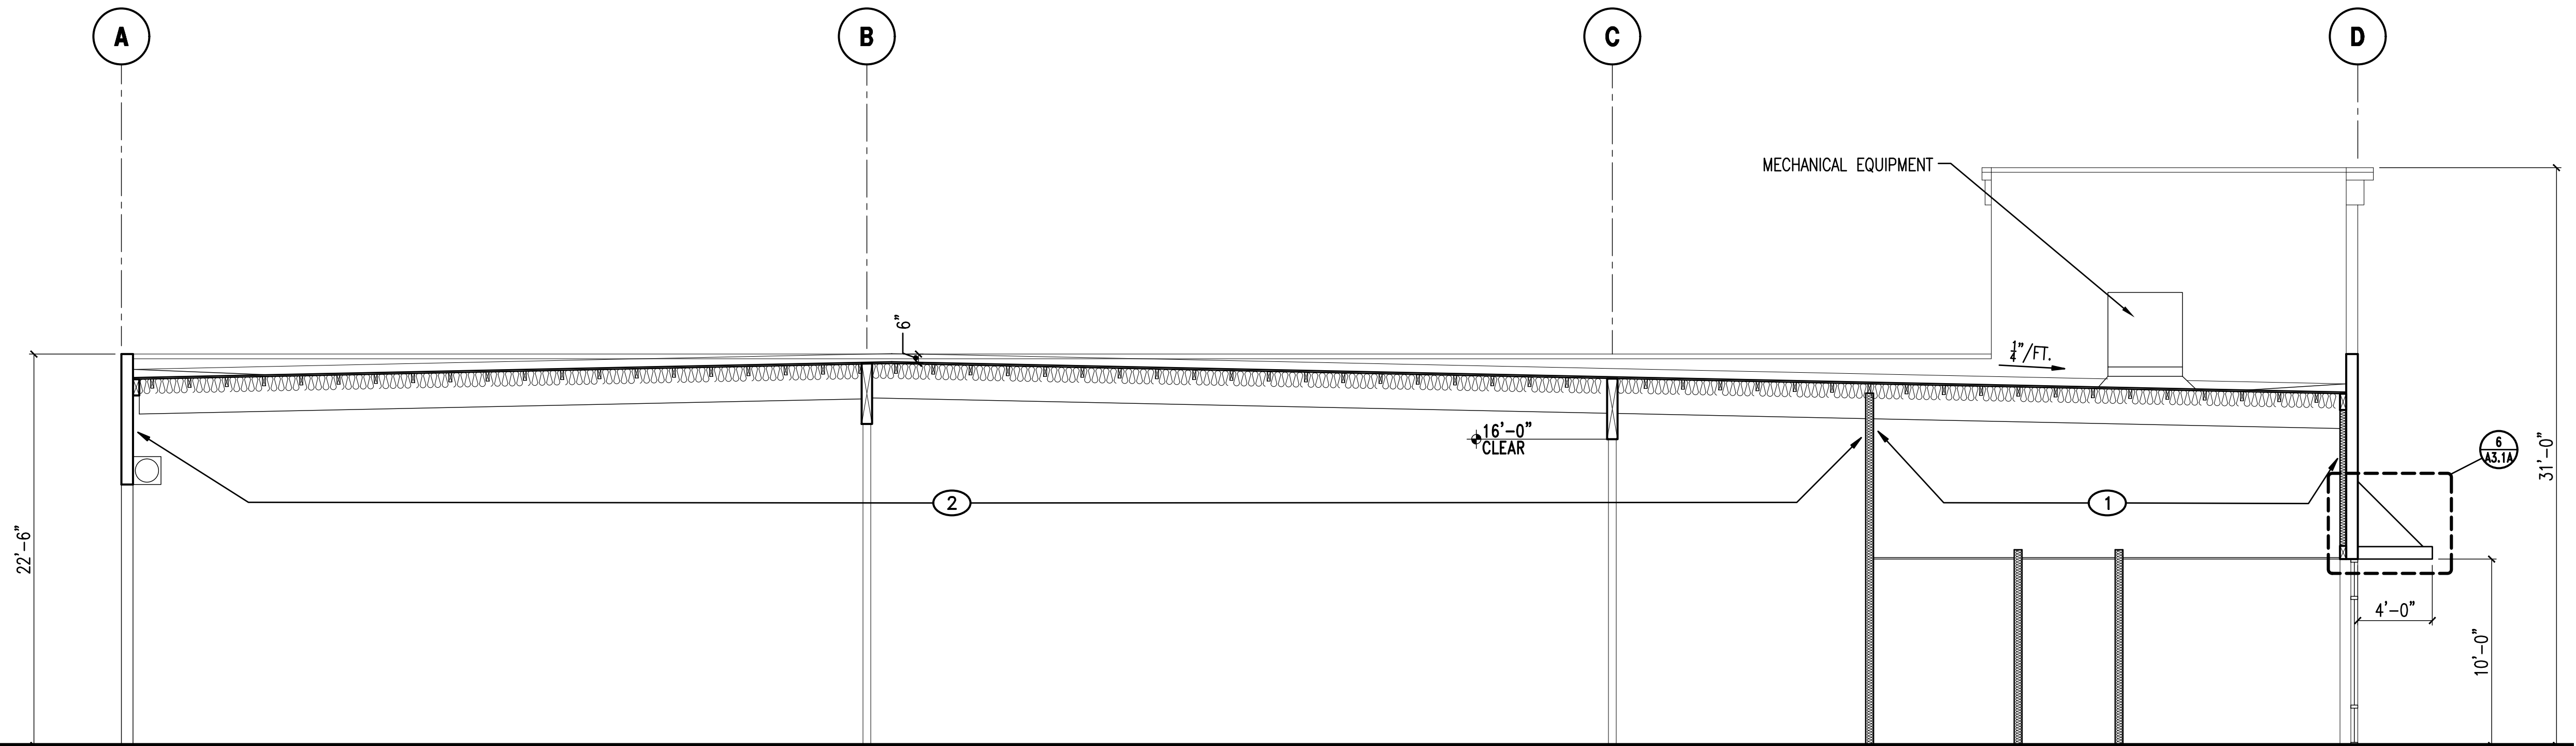


1 BUILDING SECTION
3/16"=1'-0"

KEY NOTES


1. UNFACED R-30 FIBERGLASS BATT INSULATION ABOVE CONDITIONED OFFICE SPACE ONLY. ATTACH WITH #10 LINE WIRE AT 24"oc.
2. WHITE SCRIM FACED R-19 FIBERGLASS BATT INSULATION ABOVE UNCONDITIONED WAREHOUSE SPACE.

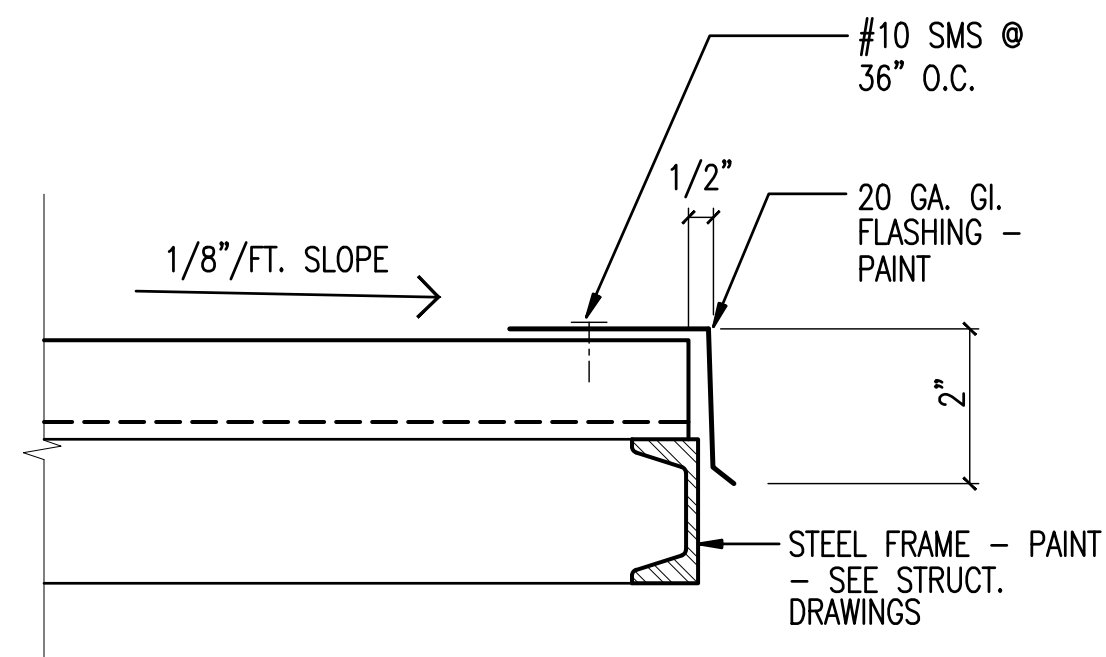


8 CANOPY @ FASCIA
3"=1'-0"

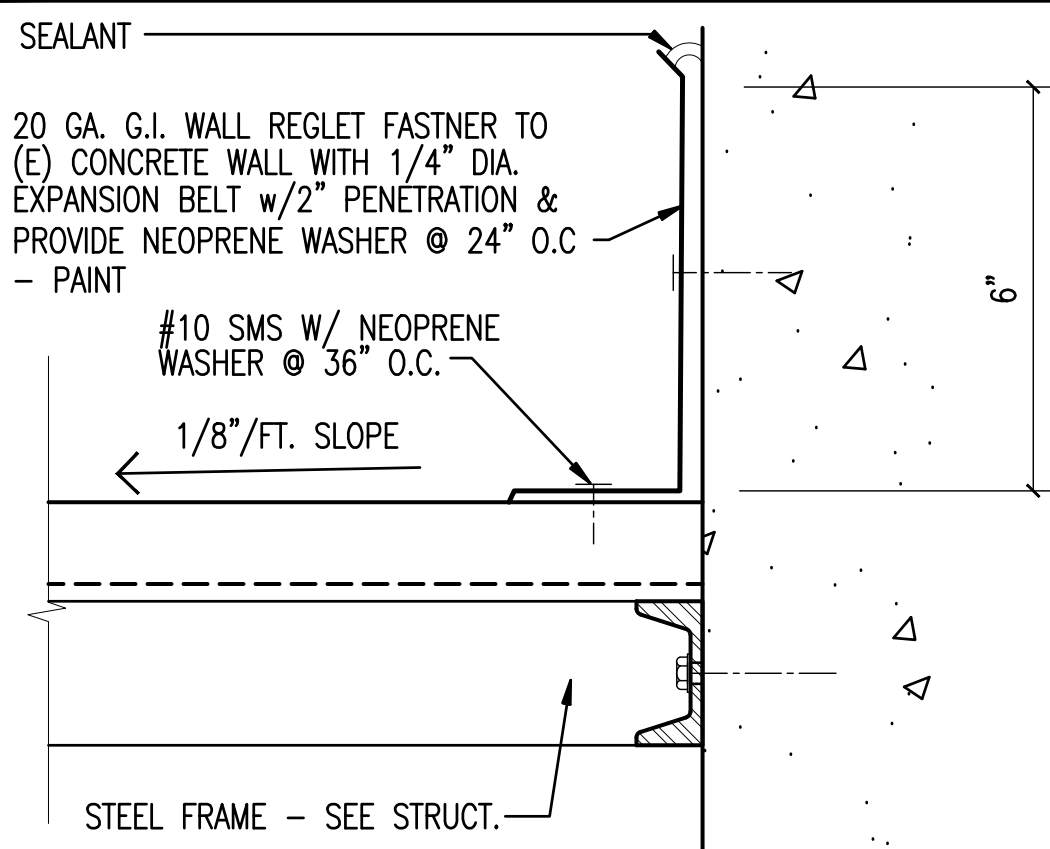


7 CANOPY @ WALL
3"=1'-0"

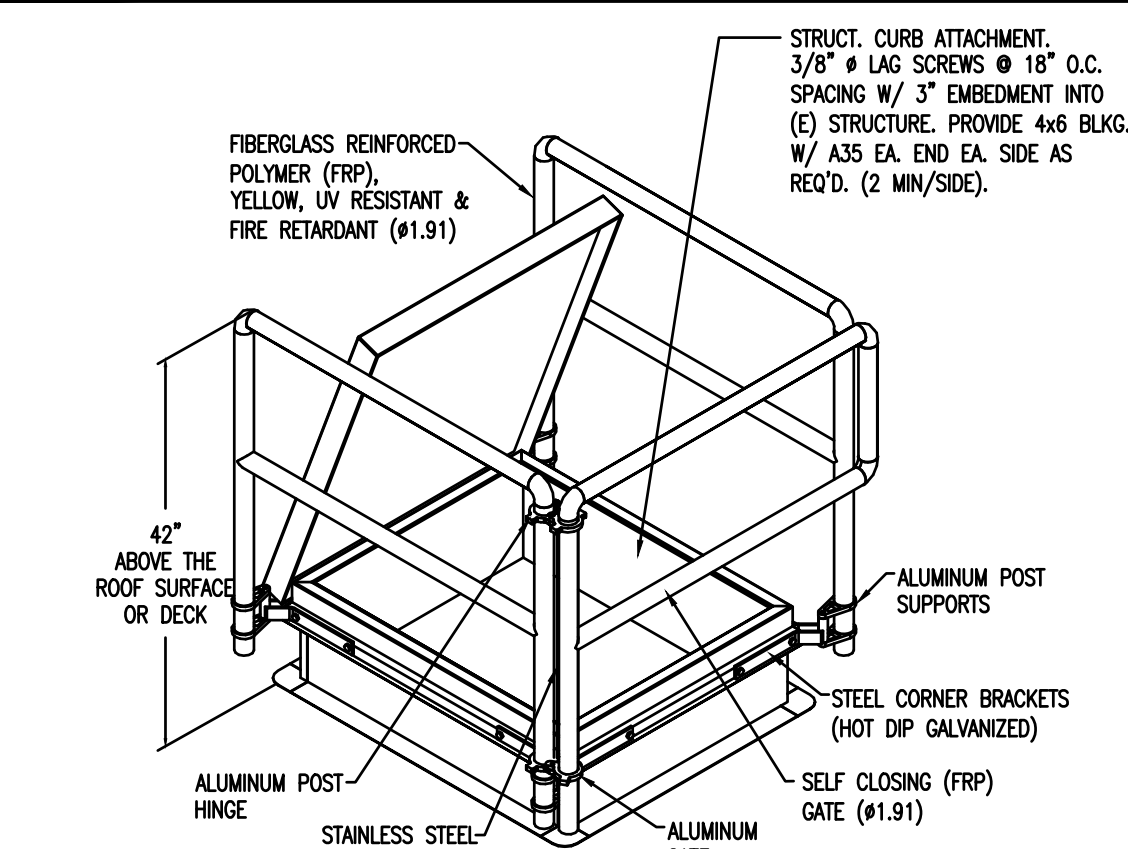


5 ROOF HATCH GUARDRAIL
1"=1'-0"

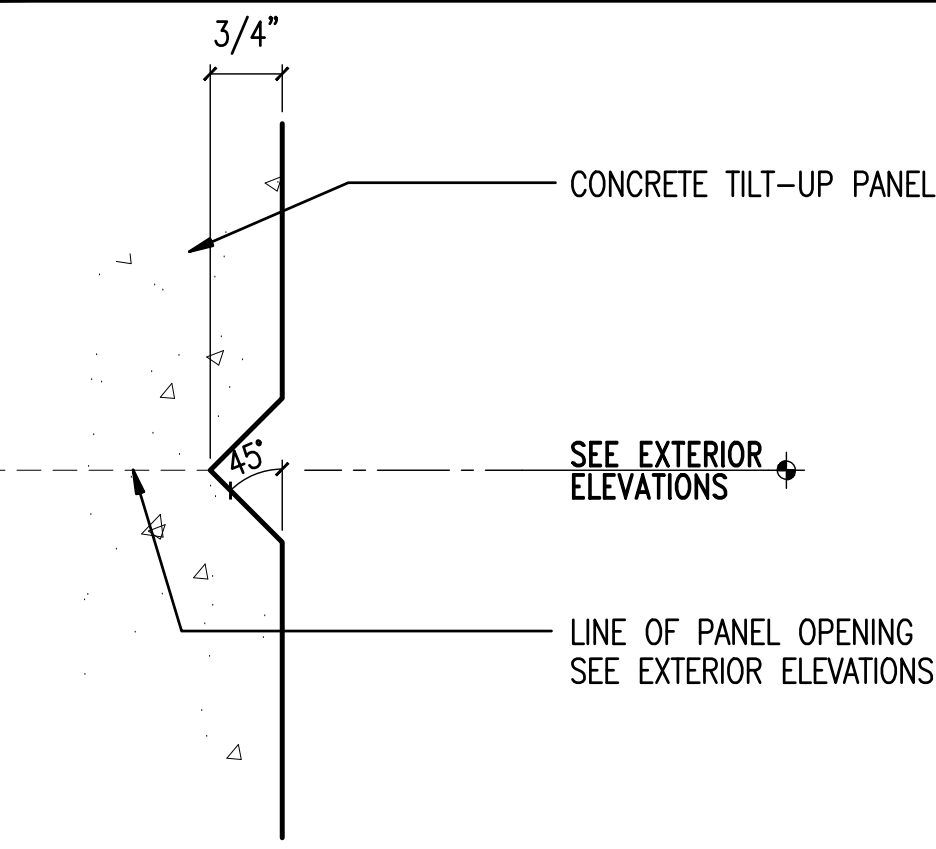


2 REVEAL
6"=1'-0"

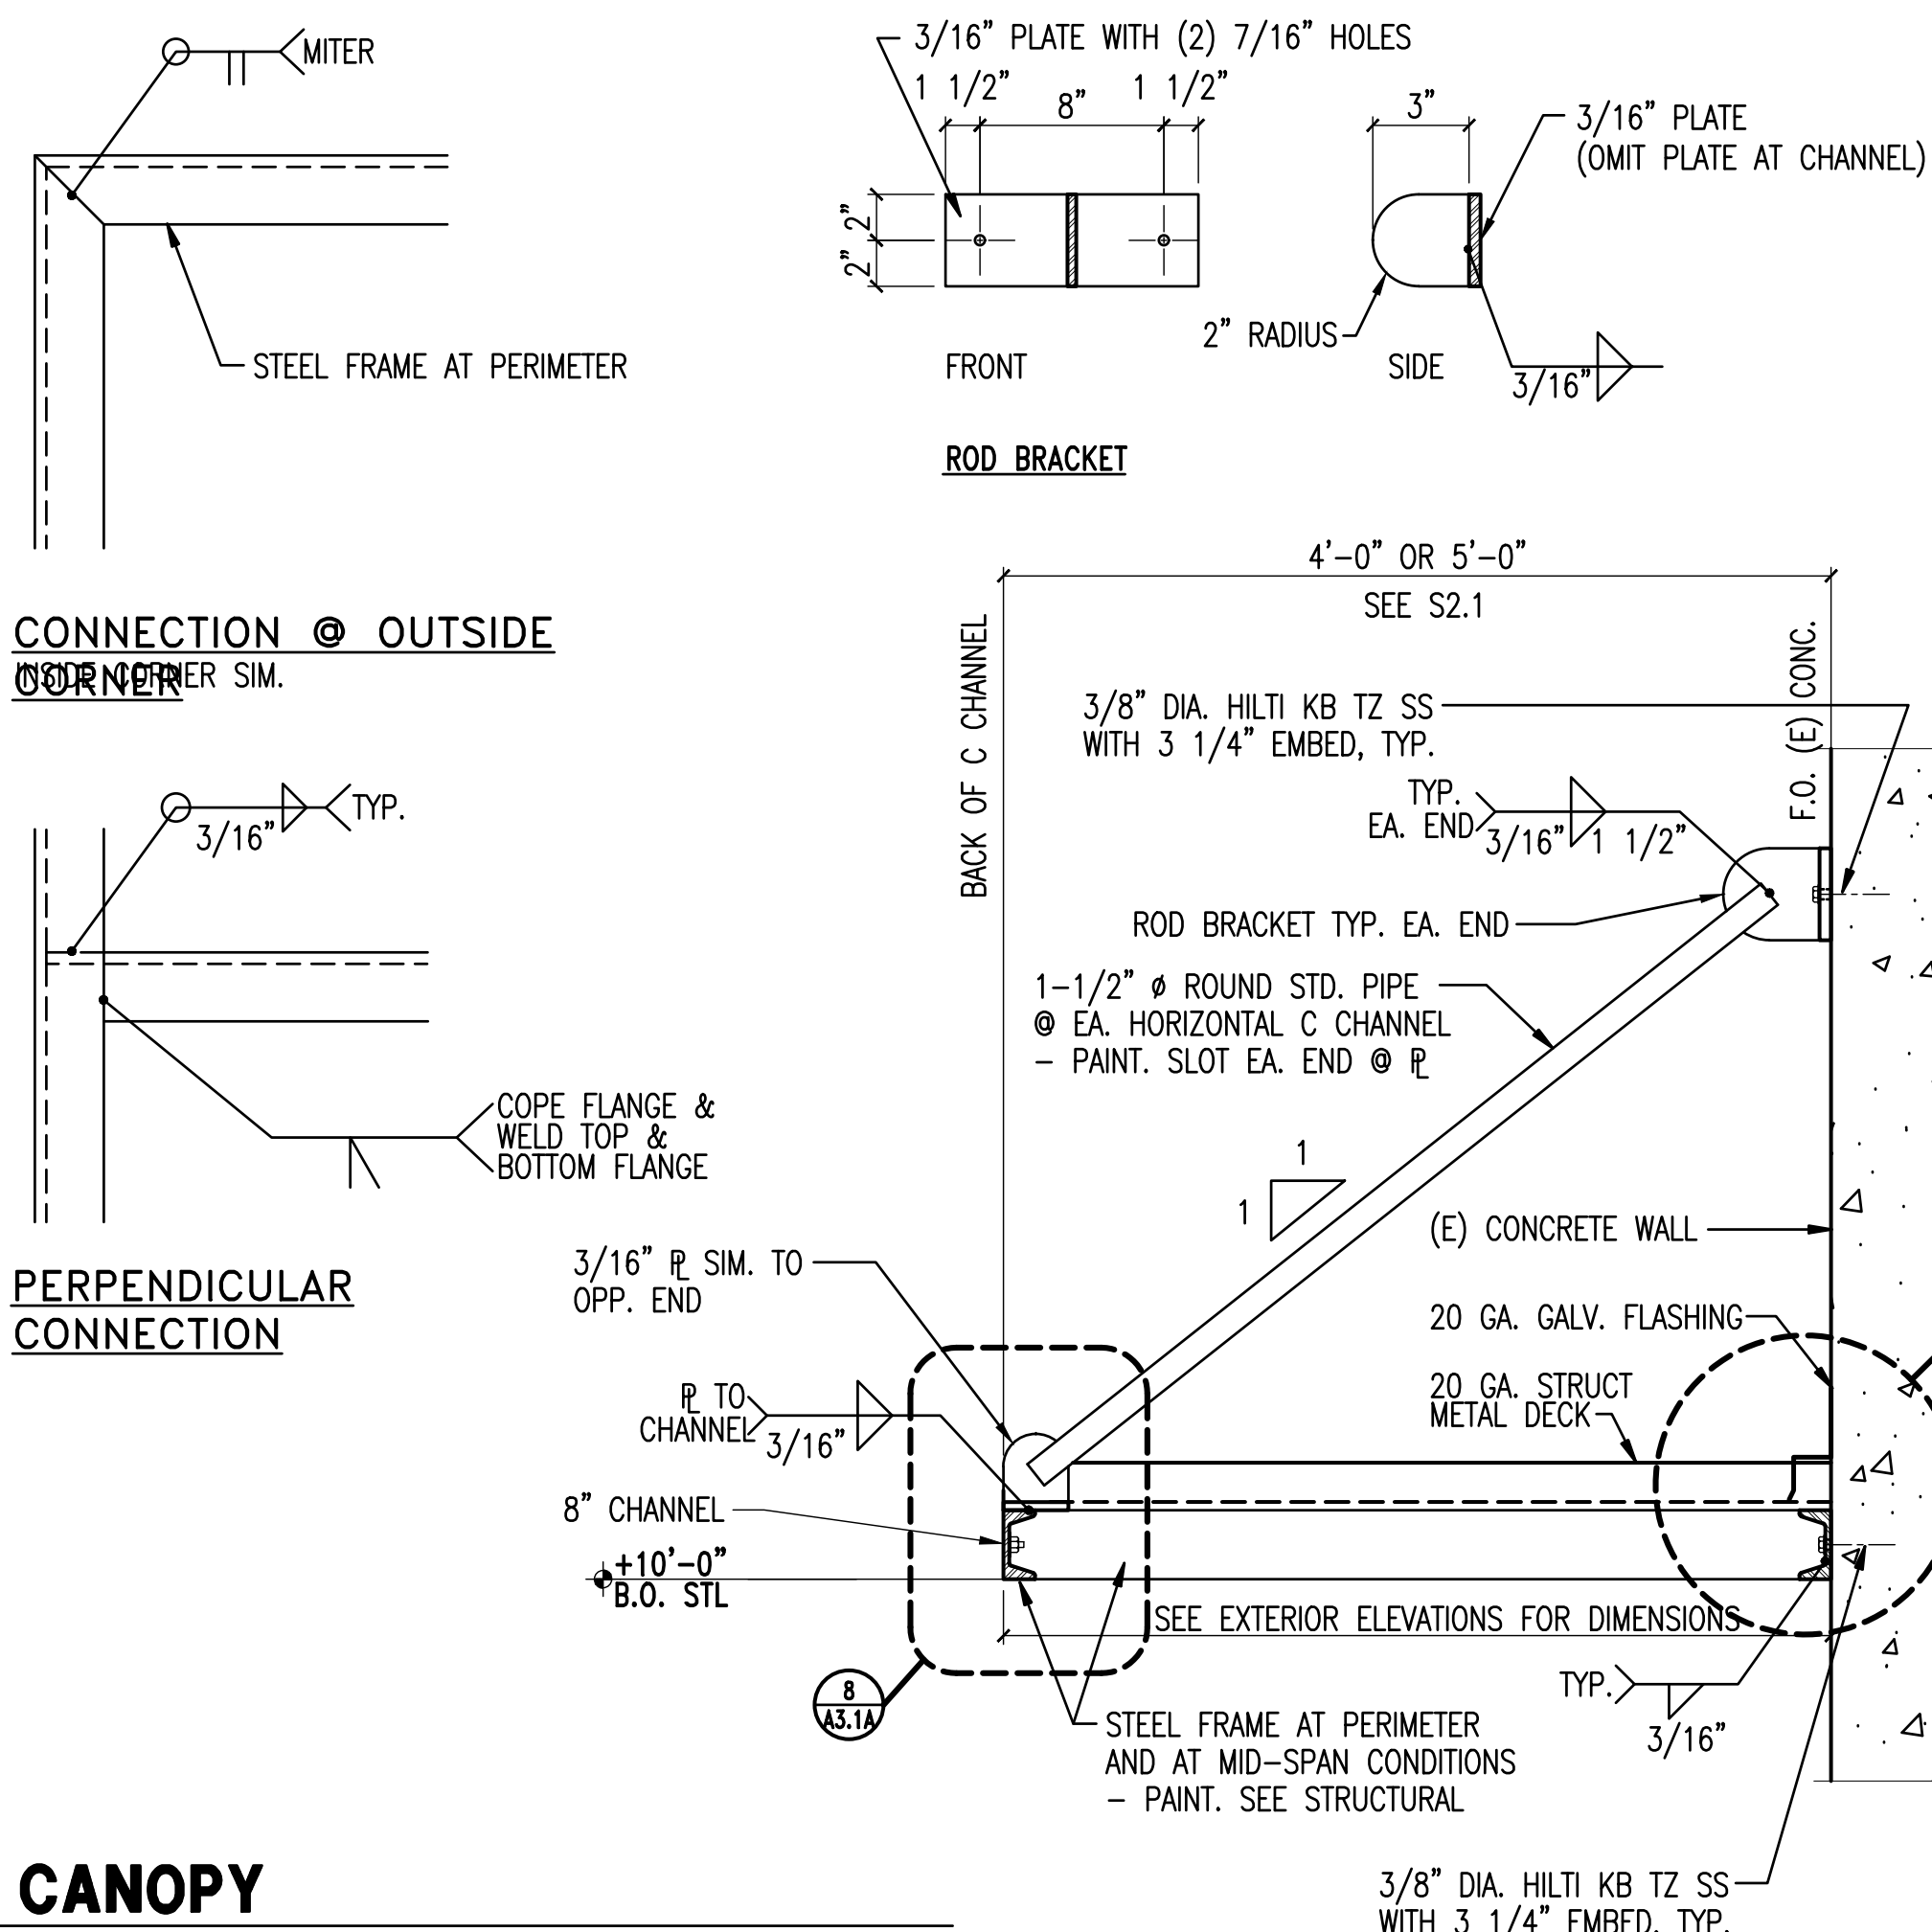

6 CANOPY
1 1/2"=1'-0"

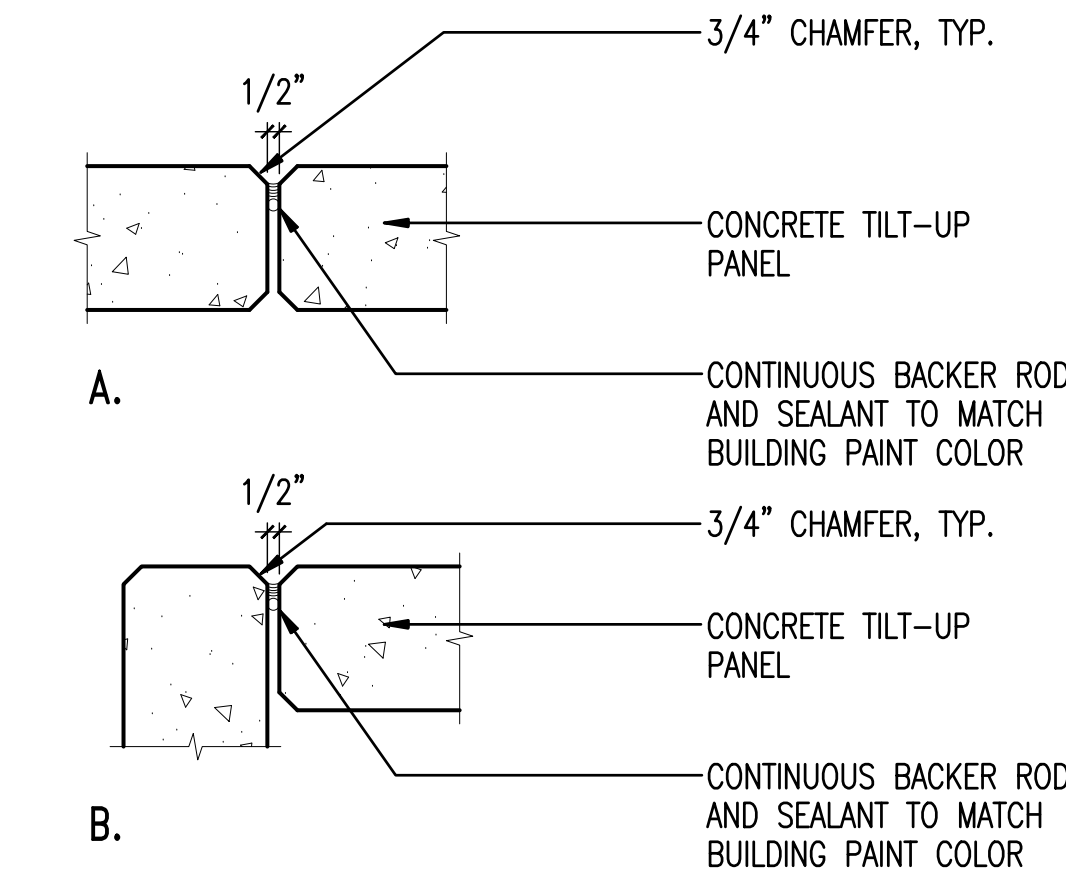


3 PANEL JOINT - PLAN VIEW
1 1/2"=1'-0"

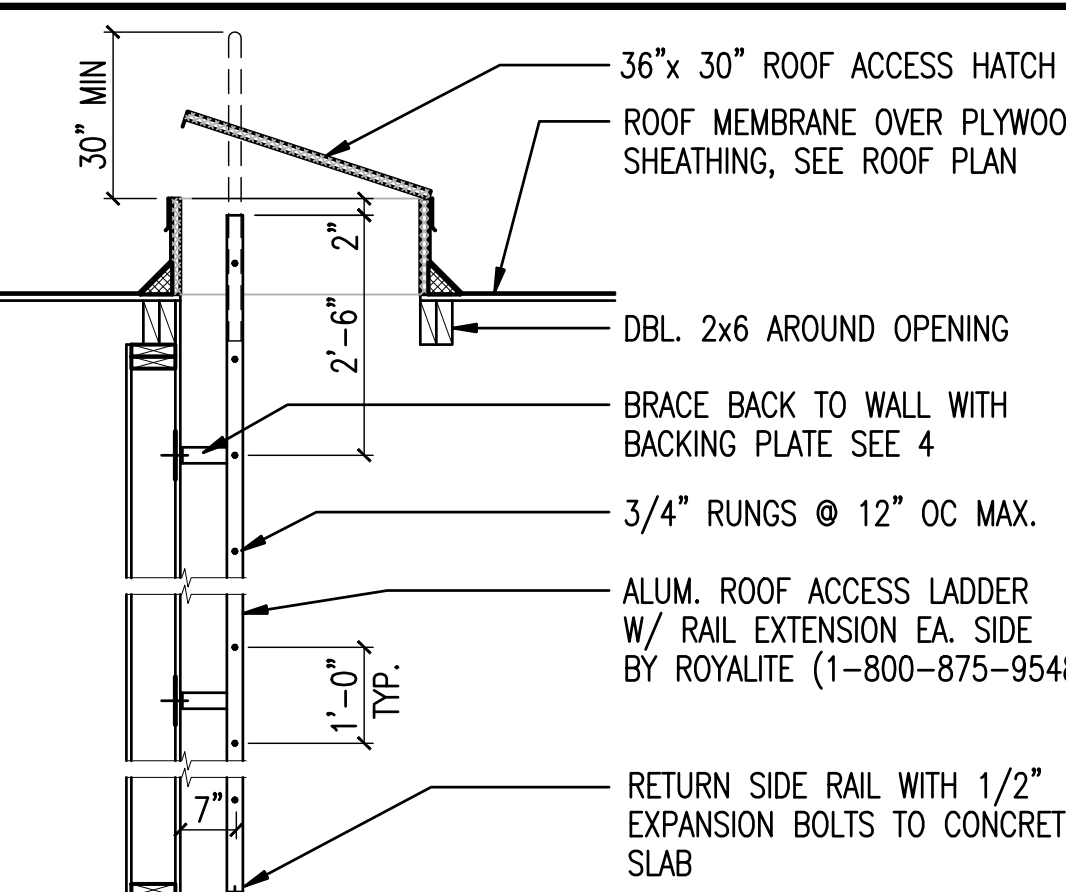

4 ROOF ACCESS LADDER
1/2"=1'-0"



205 23rd Street, Suite 130
Sacramento, CA 95816
916 498-7900

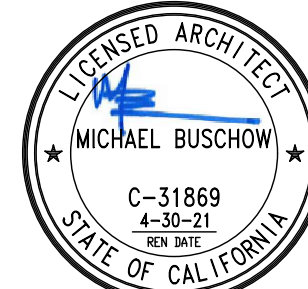

WHITE ROCK CENTER
WHITE ROCK ROAD AND LUYING DRIVE
RANCHO CORDOVA, CA 95742


**BUILDING A
SECTION AND
DETAILS**

COPYRIGHT © 2024. DRAWINGS, RECORDS AND SPECIFICATIONS AS INSTRUMENTS OF SERVICE ARE THE PROPERTY OF GRAY ROSS ARCHITECTS, INC. (GRA), AND MAY NOT BE REPRODUCED WITHOUT THE WRITTEN PERMISSION OF GRA.


REVISIONS

NO.	DESCRIPTION	DATE

A3.1A

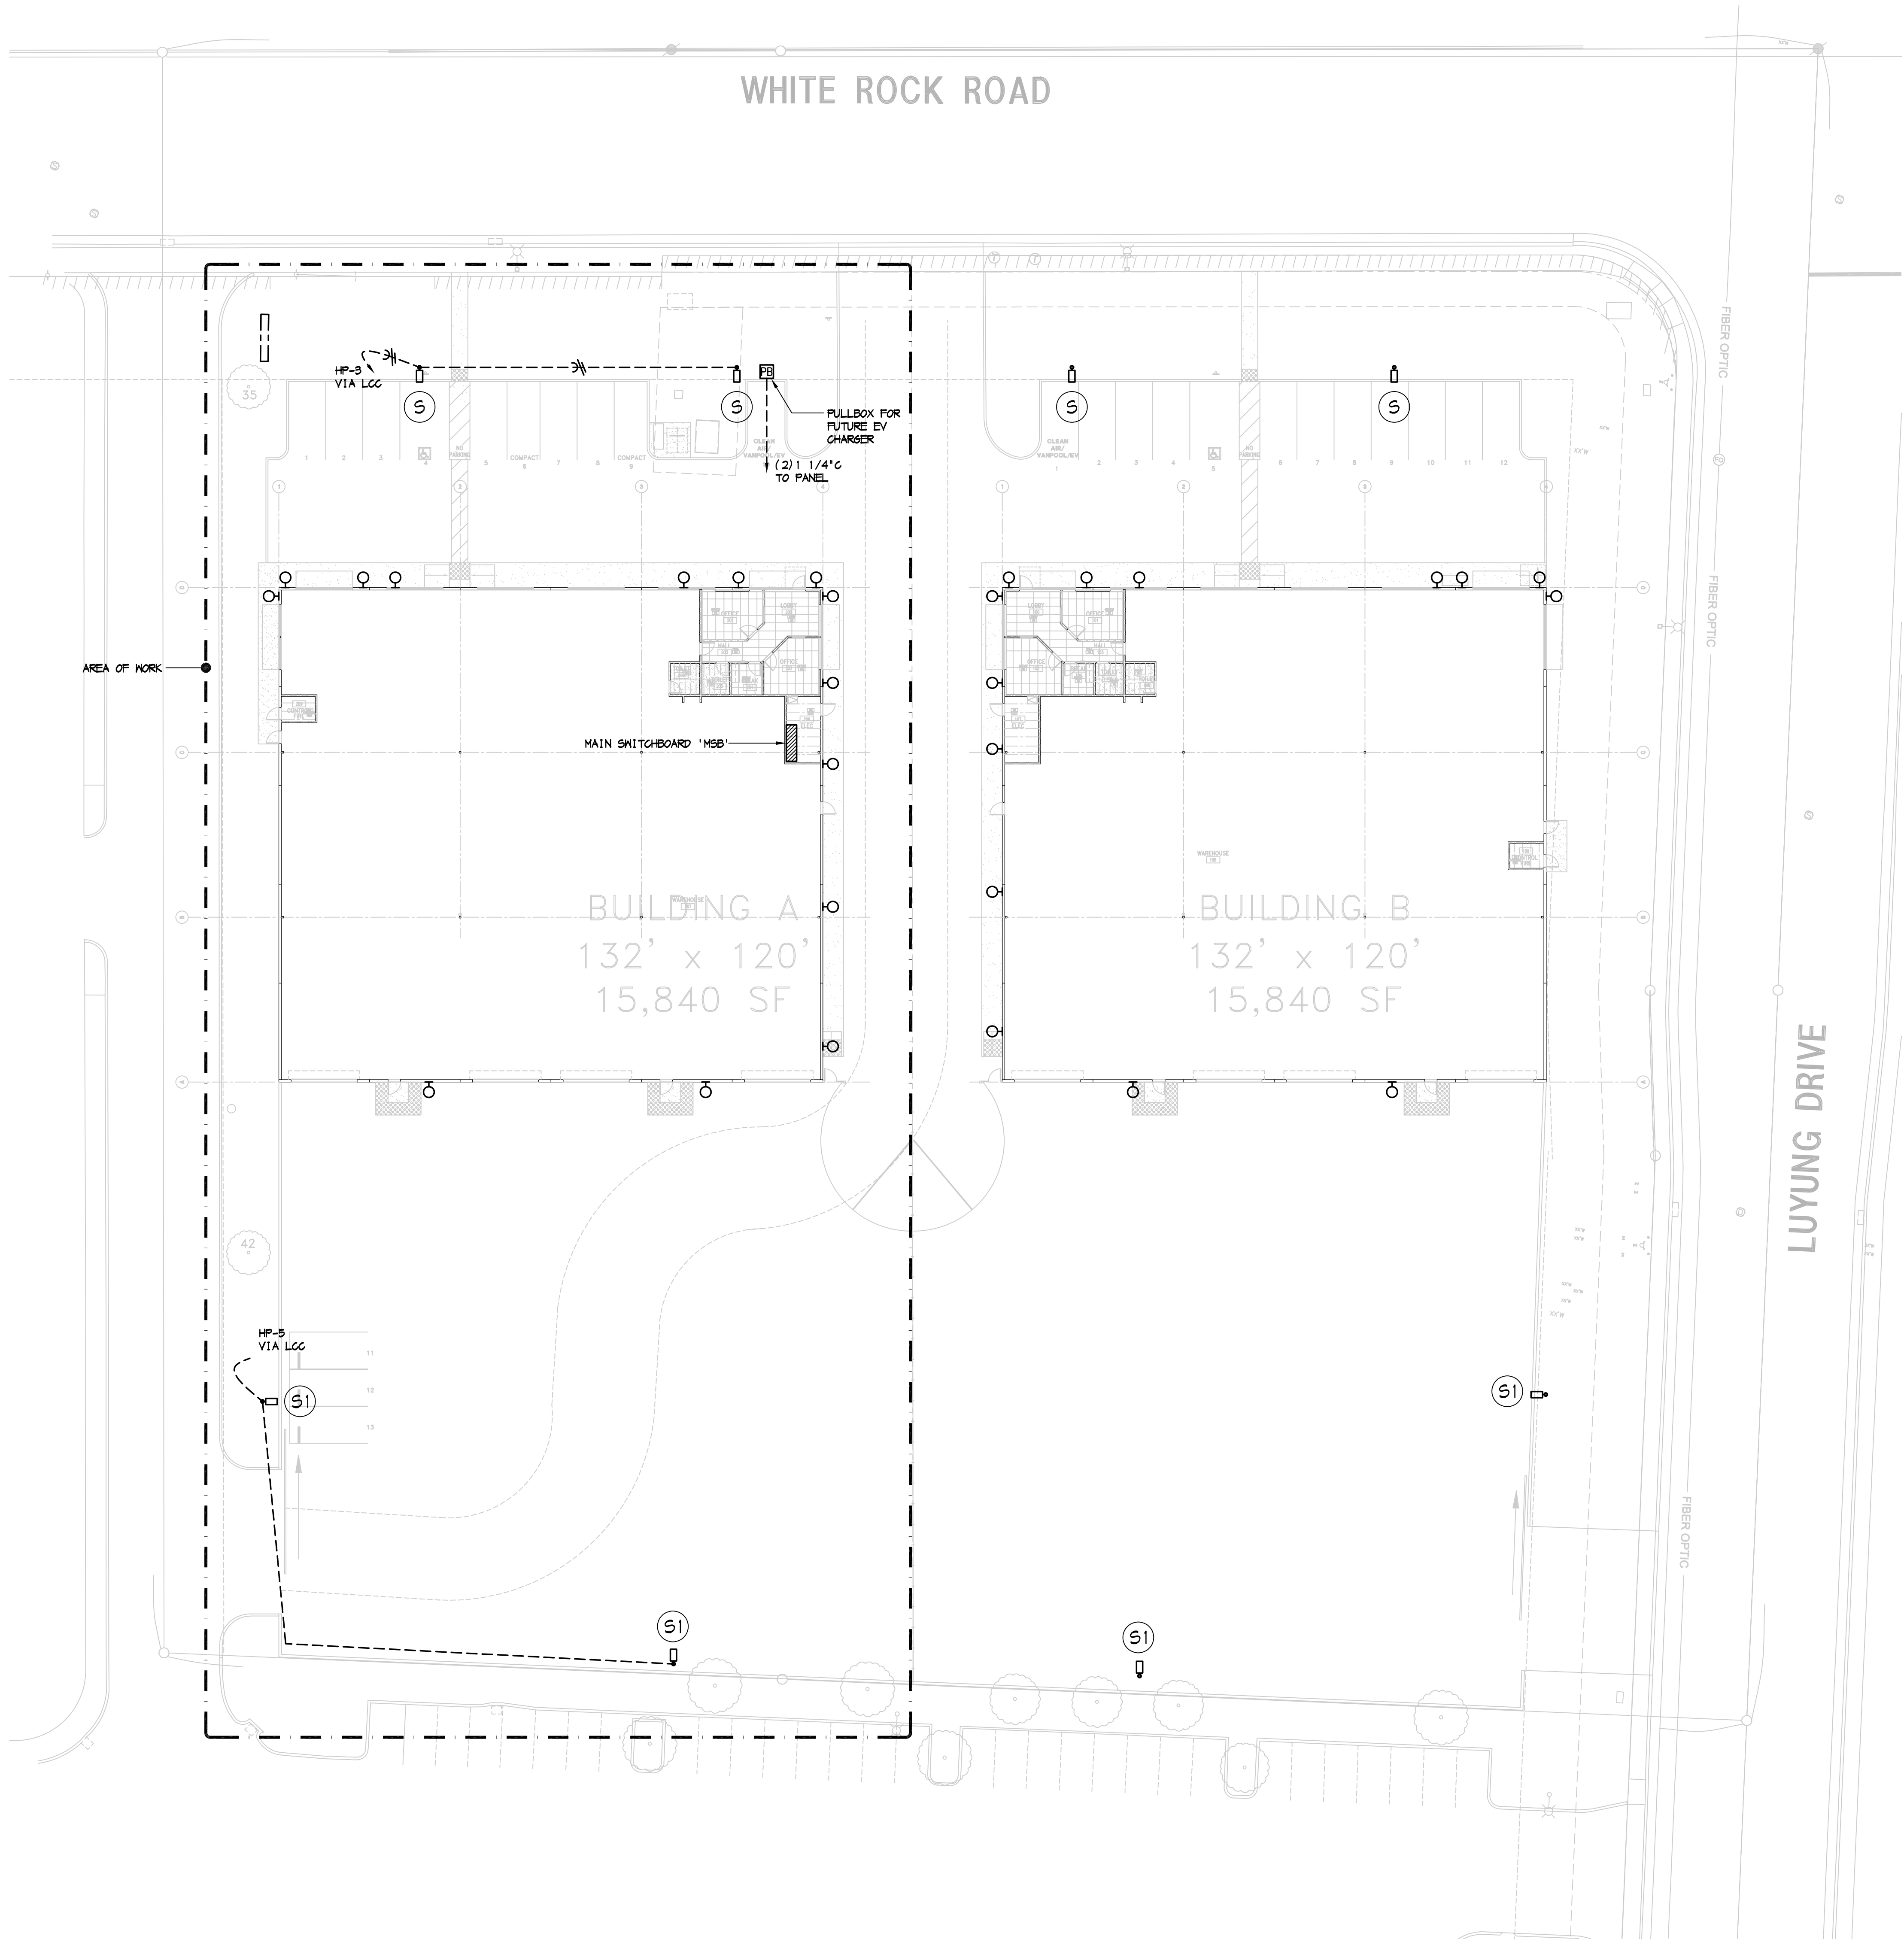

SITE PLAN - ELECTRICAL

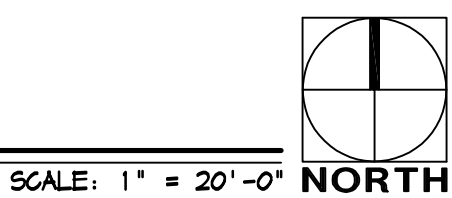

SHEET NOTES

- 1 ALL SITE WIRING TO BE #10 MINIMUM.
- 2 PROVIDE CONDUIT FOR EV CHARGERS.
- 3 SHUD TRANSFORMER & PAD TO BE INSTALLED PER SHUD REQUIREMENTS, PROVIDE TRAFFIC BARRIERS AS REQUIRED.
- 4 SECONDARY FEEDER, SEE ONE LINE DIAGRAM FOR CONDUIT & CONDUCTOR SIZES, E0.3


SERVICE NOTES

CONTRACTOR SHALL INCLUDE IN THE BID ALL COSTS CHARGED BY THE UTILITY COMPANIES. ALL WORK REQUIRED FOR UTILITY SERVICES SHALL BE IN ACCORD WITH CONTRACT DOCUMENTS, SPECIFICATIONS, DRAWINGS AND AS REQUIRED BY THE VARIOUS UTILITY COMPANIES TO PROVIDE SERVICE TO EACH BUILDING ON SITE.

THESE PLANS HAVE BEEN PREPARED WITHOUT UTILITY COMPANY COMMITMENTS. CAPITOL CITY DESIGN, INC. ACCEPTS NO RESPONSIBILITY AND SHALL NOT INCUR ANY COSTS DUE TO FUTURE CHANGES IN SERVICE REQUIREMENTS BY UTILITY COMPANIES.

COORDINATE SPECIFIC REQUIREMENTS WITH.....

POWER COMPANY	PG&E
CONTACT	TBD
TELEPHONE COMPANY	AT&T
CONTACT	TBD

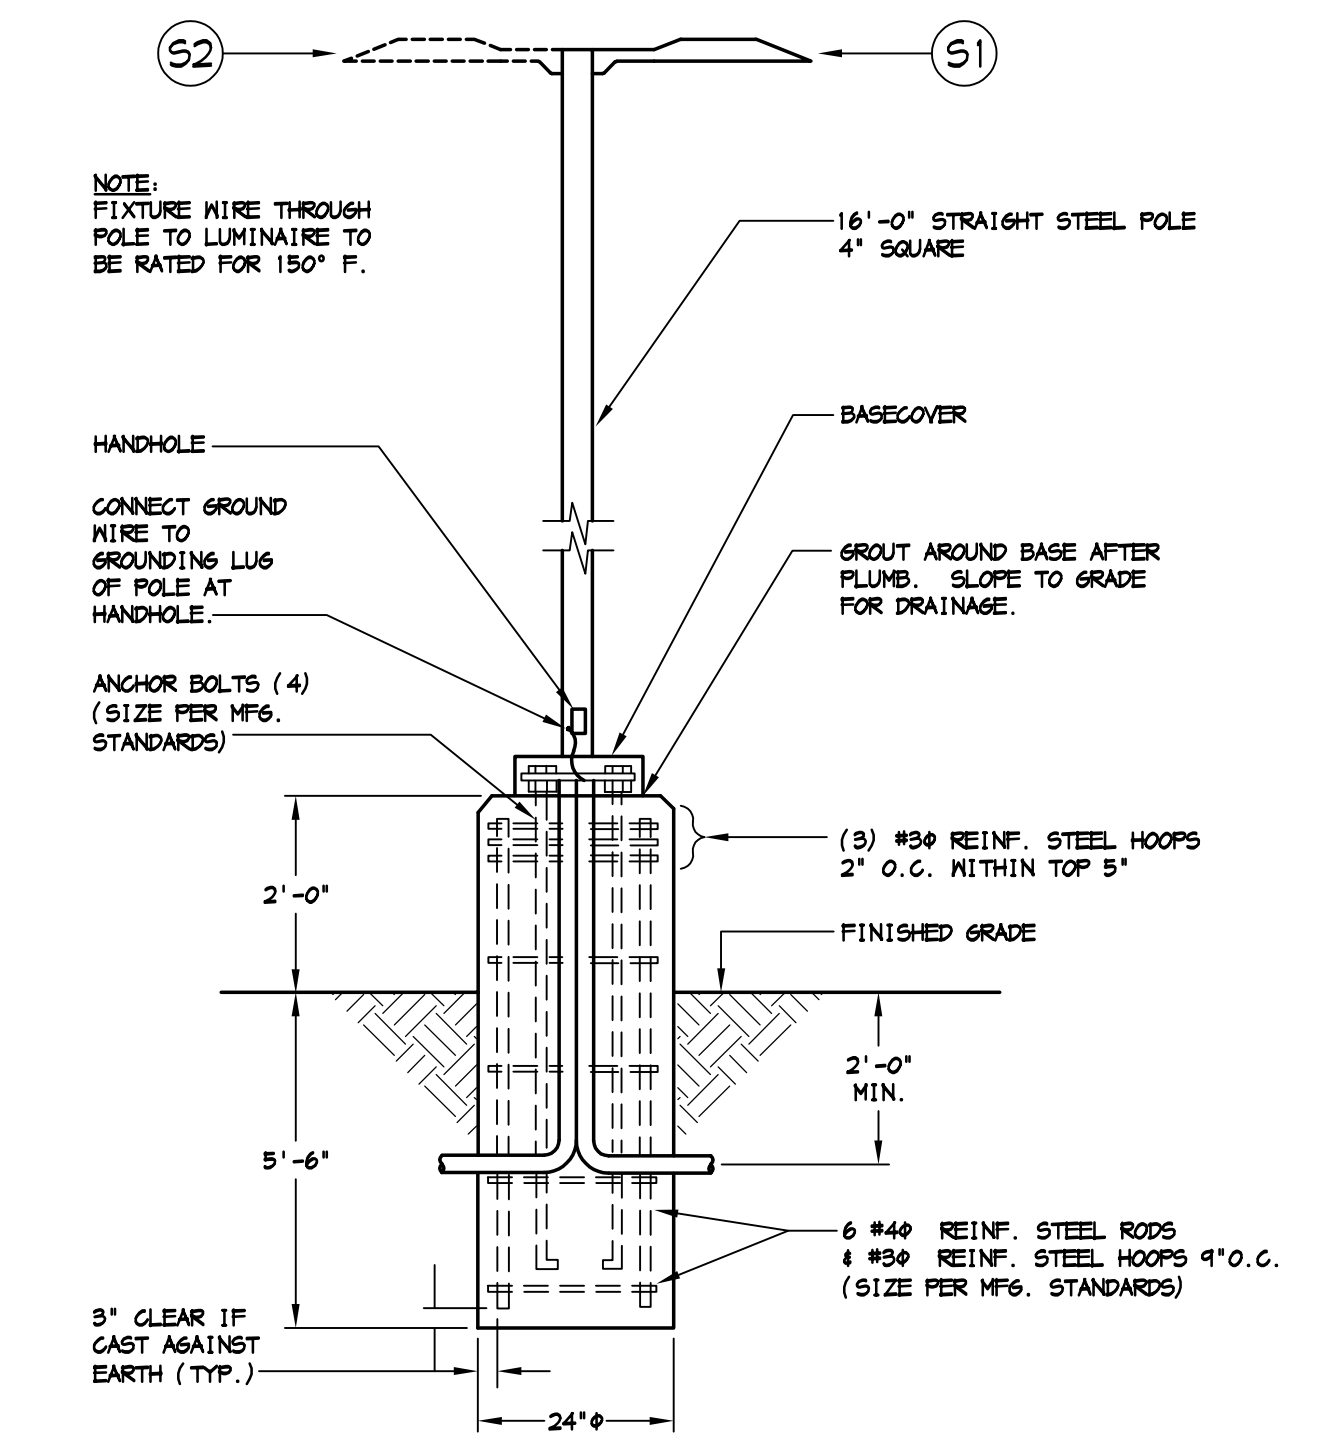

POLE LIGHT DETAIL

NOT TO SCALE

WHITE ROCK CENTER
WHITE ROCK ROAD and LUYUNG DRIVE
RANCHO CORDOVA, CA


BUILDING A

SITE PLAN - ELECTRICAL


COPYRIGHT © 2020. DRAWINGS, DESIGNS AND SPECIFICATIONS AS INSTRUMENTS OF SERVICE ARE THE PROPERTY OF CAPTOL CITY DESIGN, INC. (CCDI) AND MAY NOT BE REPRODUCED WITHOUT THE WRITTEN PERMISSION OF CCDI.

REVISIONS

DATE	MARCH 18, 2020
SCALE	AS NOTED
DRAWN BY	JG
JOB NO.	2020-005
SHEET	

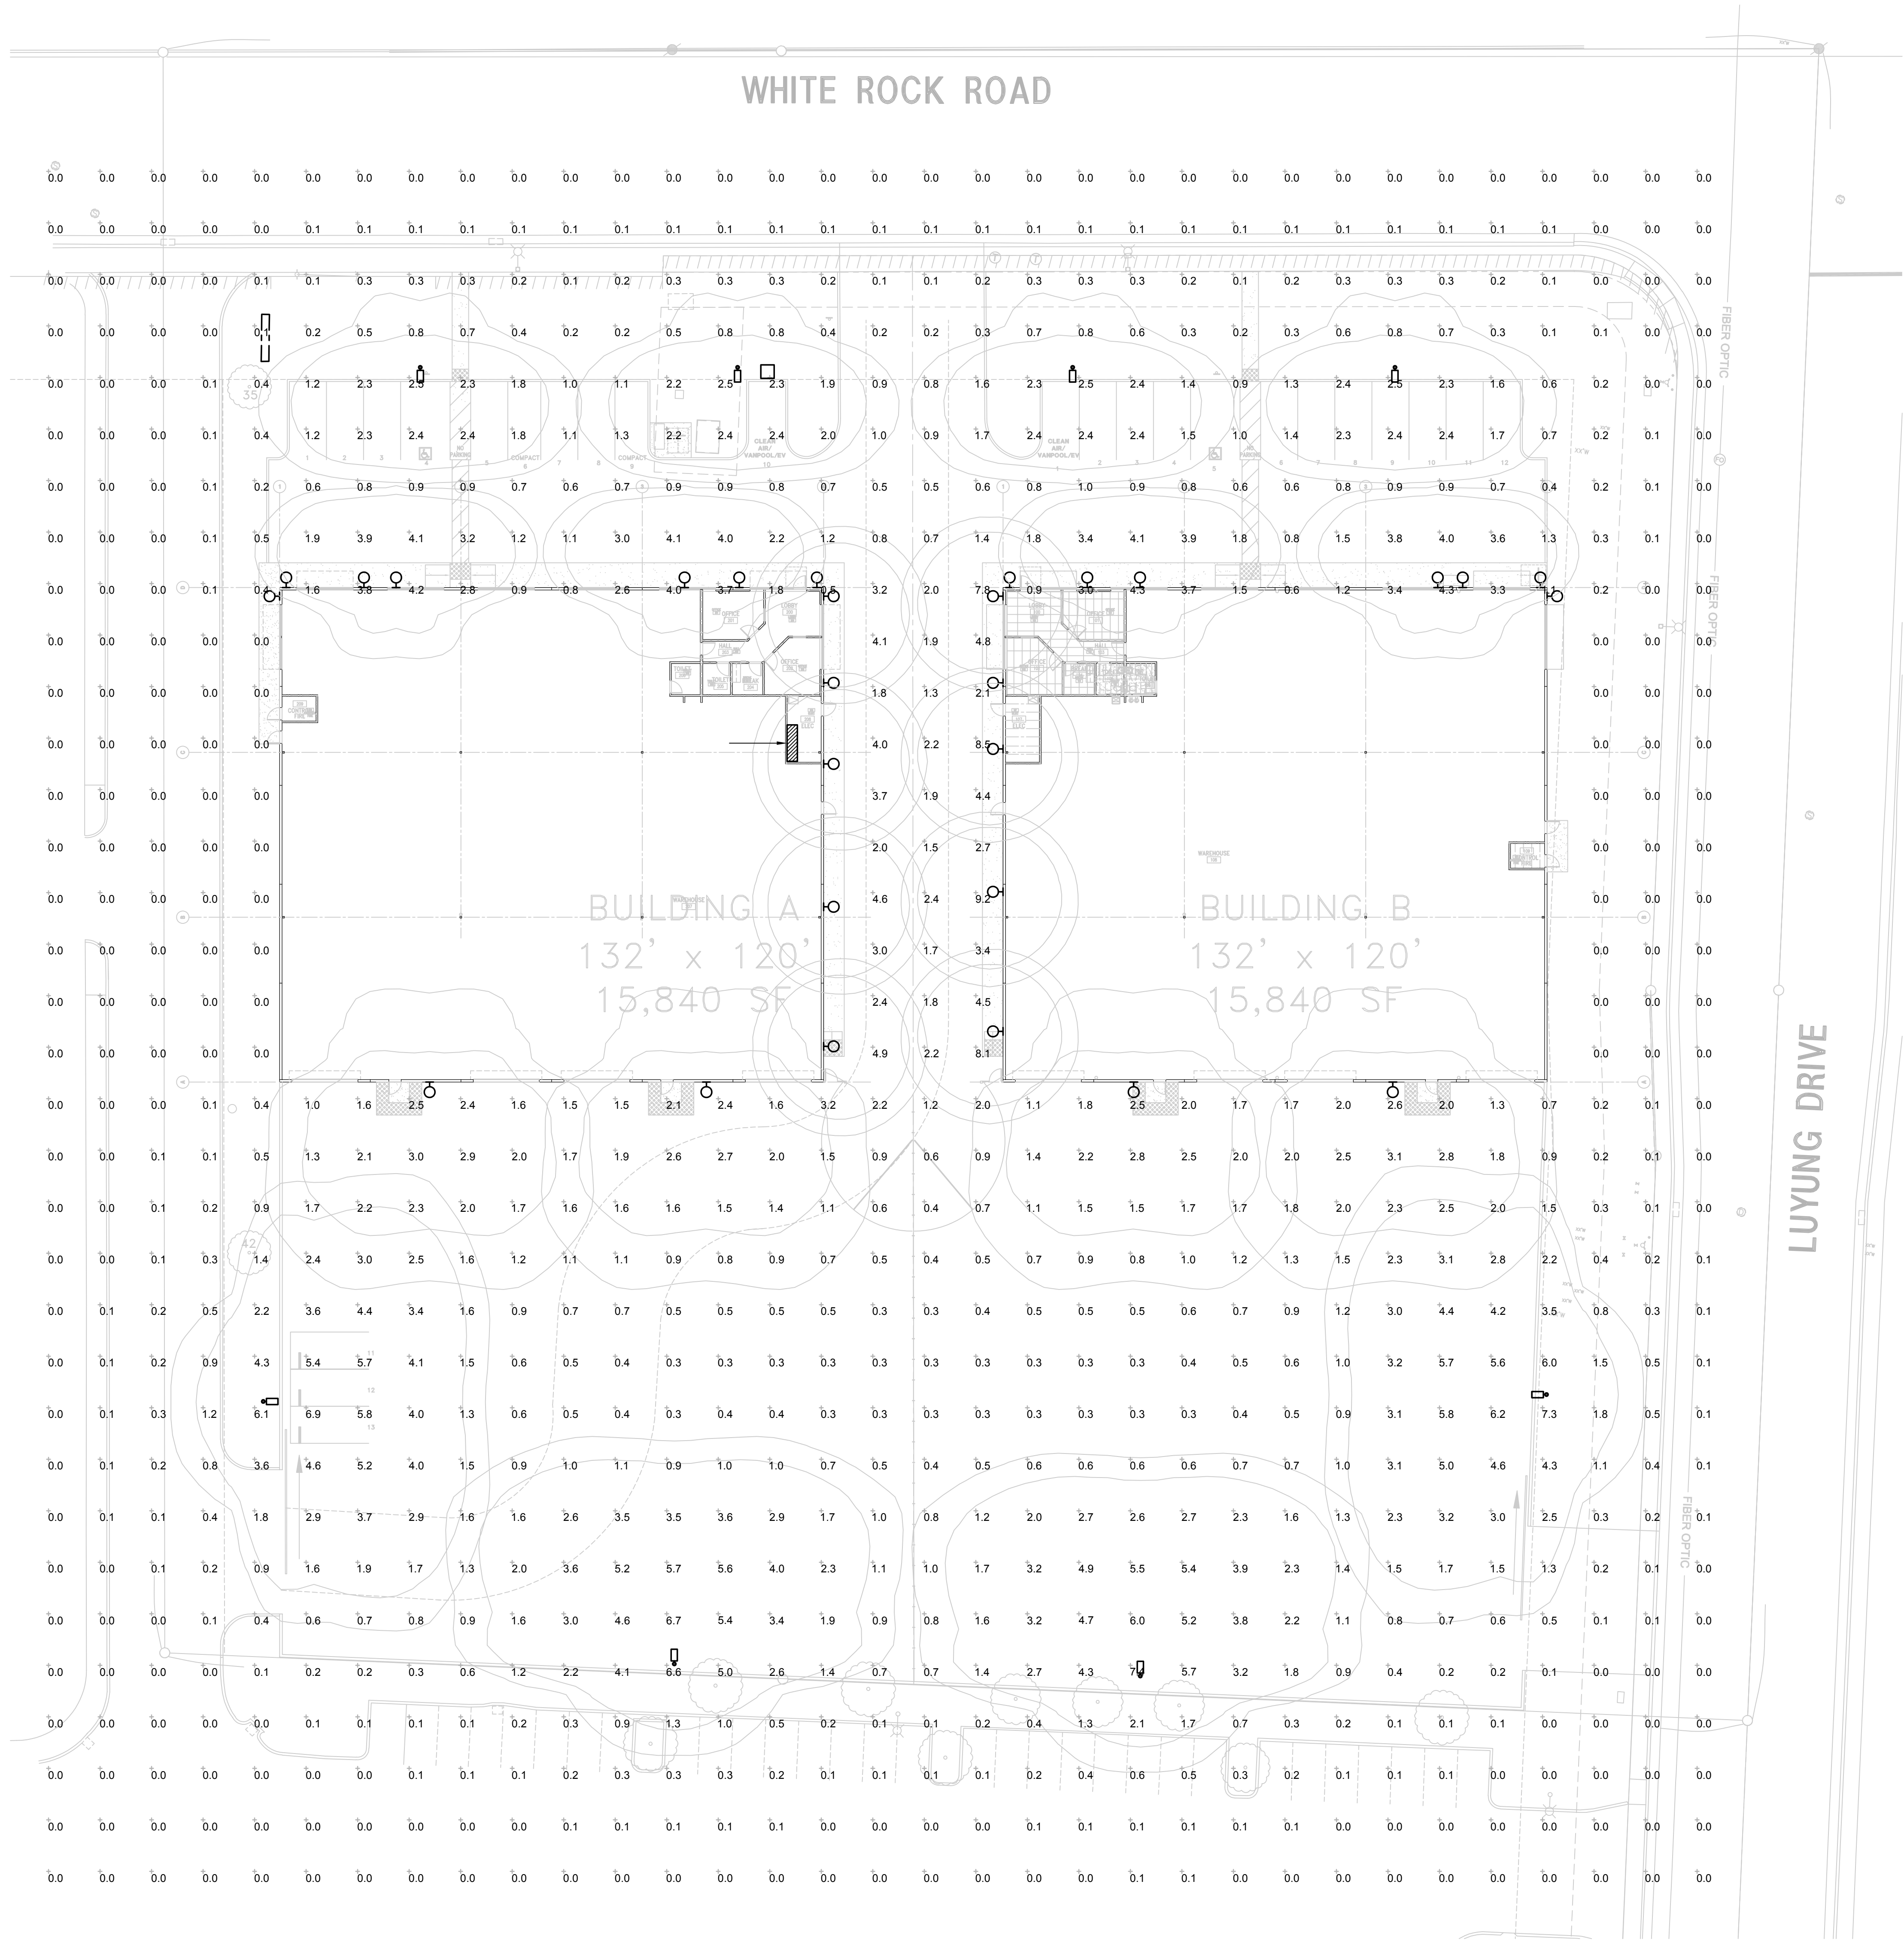

SITE PLAN - PHOTOMETRIC

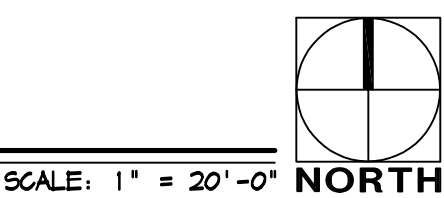

205 23rd Street, Suite 130
Sacramento, CA 95816
916 498-7900

CAPITOL CITY DESIGN, INC.
Electrical Engineering
Consultants
1201 California Street
West Sacramento, CA 95601
916.375.0355
www.capcitydesign.com

Mar 31 2020

WHITE ROCK CENTER
WHITE ROCK ROAD and LUYUNG DRIVE
RANCHO CORDOVA, CA

BUILDING A
SITE PLAN -
PHOTOMETRIC

Copyright © 2020. Drawings, designs and specifications as instruments of service are the property of Gary Gresser Architects, Inc. (GGA), and may not be reproduced without the written permission of GGA.

REVISIONS	
DATE	MARCH 18, 2020
SCALE	AS NOTED
DRAWN BY	JG
JOB NO.	2020-005
SHEET	

SYMBOLS

OFFICE
102

ROOM NAME & NUMBER

KEY NOTE REFERENCE

REVISION CLOUD AND DATA

ALIGN FINISH SURFACES

DOOR NUMBER

DETAIL SYMBOLS

ELEVATION SYMBOLS

SECTION SYMBOLS

MATCH LINE SYMBOL

DETAIL NUMBER

SHEET NUMBER

DETAIL OR PLAN ENLARGEMENT NUMBER

SHEET NUMBER

EXTERIOR ELEVATION NUMBER

SHEET NUMBER

INTERIOR ELEVATION NUMBER

VIEW SEQUENCE

SHEET NUMBER

SECTION NUMBER

SHEET NUMBER

SECTION NUMBER

SHEET NUMBER

MATCH LINE NUMBER

MATCH LINE

MATCH LINE

SIDE CONSIDERED


WHITE ROCK CENTER - BUILDING B
WHITE ROCK ROAD
RANCHO CORDOVA, CALIFORNIA 95742

TITLE SHEET, GENERAL NOTES, AND SYMBOLS

COPYRIGHT © 2004—DRAWINGS, DESIGNS AND SPECIFICATIONS AS INSTRUMENTS OF SERVICE ARE THE PROPERTY OF GARY ROBERTS ARCHITECT, INC. (GRA), AND MAY NOT BE REPRODUCED WITHOUT THE WRITTEN PERMISSION OF GRA.

REVISIONS	
DATE	JANUARY 17, 2020
SCALE	AS NOTED
DRAWN BY	-
JOB NO.	18-31
SHEET	

AO.OB

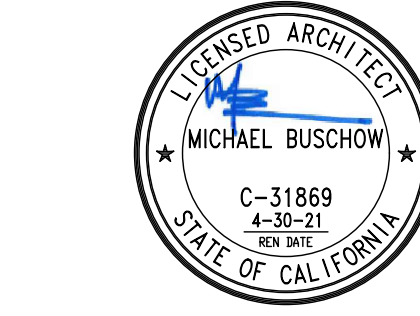

205 23rd Street, Suite 130
Sacramento, CA 95816
916 498-7900

**WHITE ROCK CENTER
WHITE ROCK ROAD AND LUYUNG DRIVE
RANCHO CORDOVA, CA 95742**

ATTACHMENT 2
Exhibit A to the Resolution

GRA
architecture



205 23rd Street, Suite 130
Sacramento, CA 95816
916 498-7900



A0.0B TITLE SHEET, GENERAL NOTES, SYMBOLS
A0.1B GREEN BUILDING CODE
A0.2B BUILDING B EGRESS FLOOR PLAN

CIVIL

C1 PRELIMINARY SITE PLAN
C2 GRADING, DRAINAGE & PAVING PLAN
C3 PRELIMINARY WATER & SANITARY SEWER PLAN

LANDSCAPE

- L0.1 COVER SHEET
- L1.1 IRRIGATION PLAN
- L2.1 PLANTING PLAN
- L3.1 IRRIGATION DETAILS
- L3.2 PLANTING DETAILS
- L3.3 WATER NOTES & CALCULATIONS

ARCHITECTURAL

- A1.0B SITE PLAN
- A1.1B SITE DEMOLITION PLAN
- A1.2B BUILDING B ENLARGED SITE PLAN
- A1.3B SITE DETAILS
- A2.0B BUILDING B FLOOR PLAN
- A2.1B BUILDING B ENLARGED FLOOR & CEILING PLANS
- A2.2B BUILDING B ROOF PLAN
- A3.0B BUILDING B EXTERIOR ELEVATIONS
- A3.1B BUILDING B SECTION AND DETAILS
- A4.0B SCHEDULES
- A4.1B DETAILS
- A4.2B DETAILS

STRUCTURAL

S1	STRUCTURAL NOTES
S2	BUILDING B FOUNDATION PLAN
S3	BUILDING B ROOF FRAMING PLAN
S4	FOUNDATION DETAILS
S5	ROOF FRAMING DETAILS
S6	BUILDING B PANEL ELEVATIONS

MECHANICAL/PLUBING

M0.1	MECHANICAL LEGEND, SCHEDULES, AND NOTES
M2.1	MECHANICAL FLOOR PLAN – BUILDING B
M3.1	MECHANICAL ROOF PLAN – BUILDING B
P0.1	PLUMBING LEGEND, SCHEDULES, AND NOTES
P1.0	SITE PLAN
P2.1	PLUMBING FLOOR PLAN B
P3.1	PLUMBING ROOF PLAN – BUILDING B
T-24A	TITLE 24 COMPLIANCE – BUILDING B

ELECTRICAL

E0.1	SYMBOLS LIST, GENERAL NOTES, FIXTURE SCHEDULE
E0.2	ONE LINE DIAGRAM PANEL SCHEDULES, DETAILS
E1.0	SITE PLAN - ELECTRICAL
E1.1	SITE PLAN - PHOTOMETRIC
E2.1	FLOOR PLAN - LIGHTING
E3.1	FLOOR PLAN - POWER & SIGNAL
E4.1	ROOF PLAN - ELECTRICAL
E5.0	TITLE 24 INDOOR
E5.1	TITLE 24 OUTDOOR
E5.2	TITLE 24 SOLAR READY

CIVIL ENGINEER
RFE ENGINEERING INC.
2260 DOUGLAS BLVD. SUITE 160
ROSEVILLE, CA 95661
PHONE: (916)772-7800

LANDSCAPE ARCHITECT

YAMASAKI LANDSCAPE ARCHITECTURE
1223 HIGH STREET
AUBURN, CA 95603

PHONE: (530) 885-0040
FAX: (530) 885-0042

STRUCTURAL ENGINEER

LEO McGLADE AND ASSOCIATES
3417 ARDEN WAY
SACRAMENTO, CA 95825

PHONE: (916) 488-8380

MECHANICAL ENGINEER

TURLEY AND ASSOCIATES
2431 CAPITOL AVENUE
SACRAMENTO, CA 95811

PHONE: (916) 325-1065

ELECTRICAL ENGINEER

CAPITOL CITY DESIGN INC.
1751 CEBRIAN ST
WEST SACRAMENTO, CA 95691

PHONE: (916)375-0135

DEFERRED SUBMITTALS

1. AUTOMATIC FIRE SPRINKLER SYSTEM
2. FIRE ALARM SYSTEM
3. SECURITY FENCE, SWING GATE AND MAN GATES
4. POST TENSIONED CMU PERIMETER FENCE

ADDITIONAL SITE INFORMATION

BUILDING A


- APN: 072-0450-116
OWNER: SFC LEASING LP
3430 LUYING DRIVE
RANCHO CORDOVA, CA 95742
- ZONING: M1
GENERAL PLAN "SBSPA"
- BUILDING AREA: OFFICE = 820 SF
WAREHOUSE = 15,020 SF
TOTAL = 15,840 SF
- SITE AREA = 1.42 ACRES
FRONT YARD AND STREET SIDE = 25'-0"
BUILDING SETBACKS;
SIDE & REAR YARDS = 25'-0"
- BUILDING HEIGHT = 31'-0"
- PARKING STALLS: REQUIRED PROVIDED
OFFICE (2.7/1,000) 3 3
WAREHOUSE (0.5/1,000) 9 9


TOTAL 12 12
- ACCESSIBLE PARKING STALLS PROVIDED = 1
PERCENTAGE OF BUILT AREA = 0.25
FEMA MAP #06067C0209H, ZONE "X", EFFECTIVE DATE 8/16/2012
AUTOMATIC FIRE SPRINKLER SYSTEM PROVIDED


BUILDING B

- APN: 072-0450-095
- OWNER: SFC LEASING LP
3430 LUYING DRIVE
RANCHO CORDOVA, CA 95742
- ZONING: M1
- GENERAL PLAN "SBSPA"
- | | | |
|----------------|--------------------|------------------|
| BUILDING AREA; | OFFICE = | 820 SF |
| | <u>WAREHOUSE =</u> | <u>15,020 SF</u> |
| | TOTAL = | 15,840 SF |
- SITE AREA = 1.45 ACRES
- BUILDING SETBACKS; FRONT YARD AND STREET SIDE = 25'-0"
SIDE & REAR YARDS = 25'-0"
- BUILDING HEIGHT = 31'-0"
- | | | |
|------------------------------|----------|----------|
| PARKING STALLS; | REQUIRED | PROVIDED |
| OFFICE (2.7/1,000) | 3 | 3 |
| <u>WAREHOUSE (0.5/1,000)</u> | <u>9</u> | <u>9</u> |
| TOTAL | 12 | 12 |
- ACCESSIBLE PARKING STALLS PROVIDED = 1
- PERCENTAGE OF BUILT AREA = 0.25
- FEMA MAP #06067C0209H, ZONE "X", EFFECTIVE DATE 8/16/2012
- AUTOMATIC FIRE SPRINKLER SYSTEM PROVIDED

VICINITY MAP

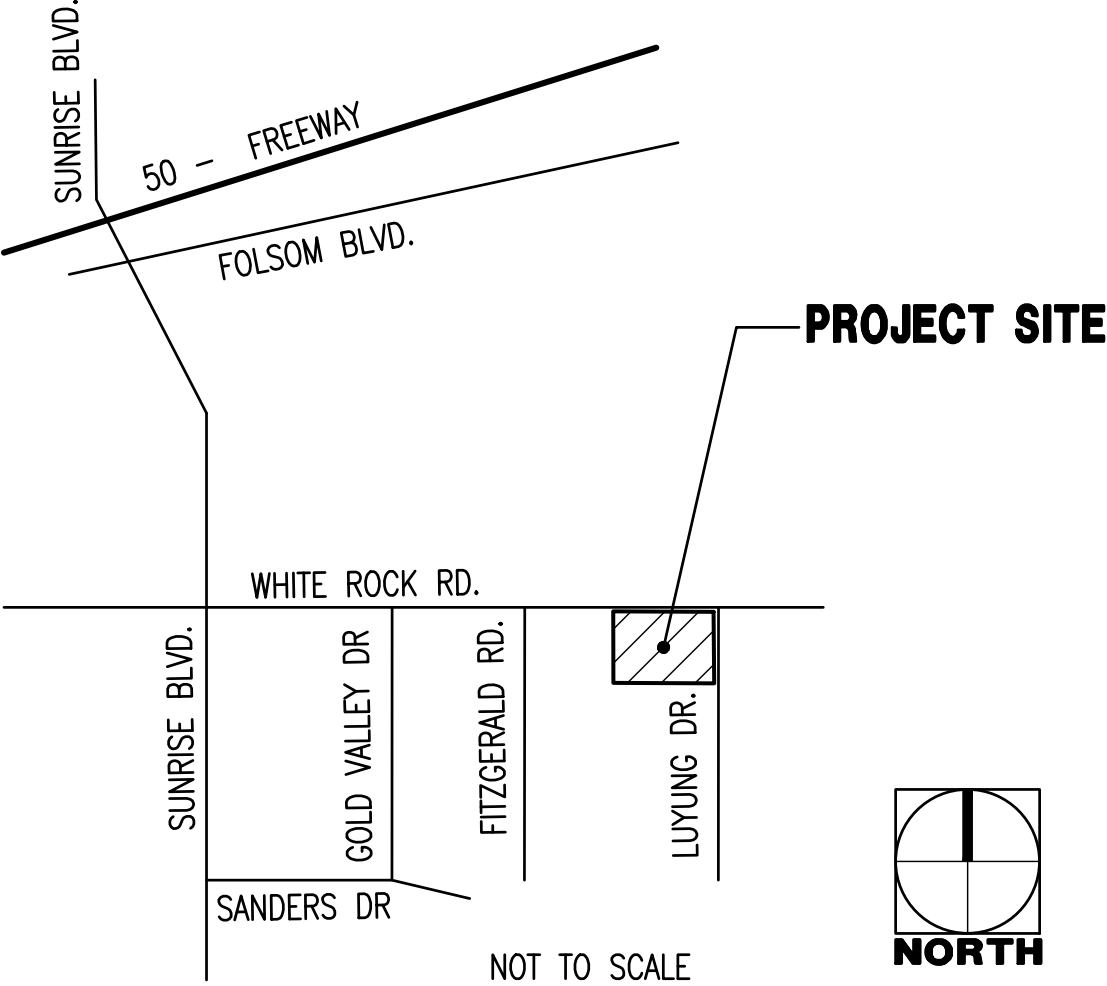

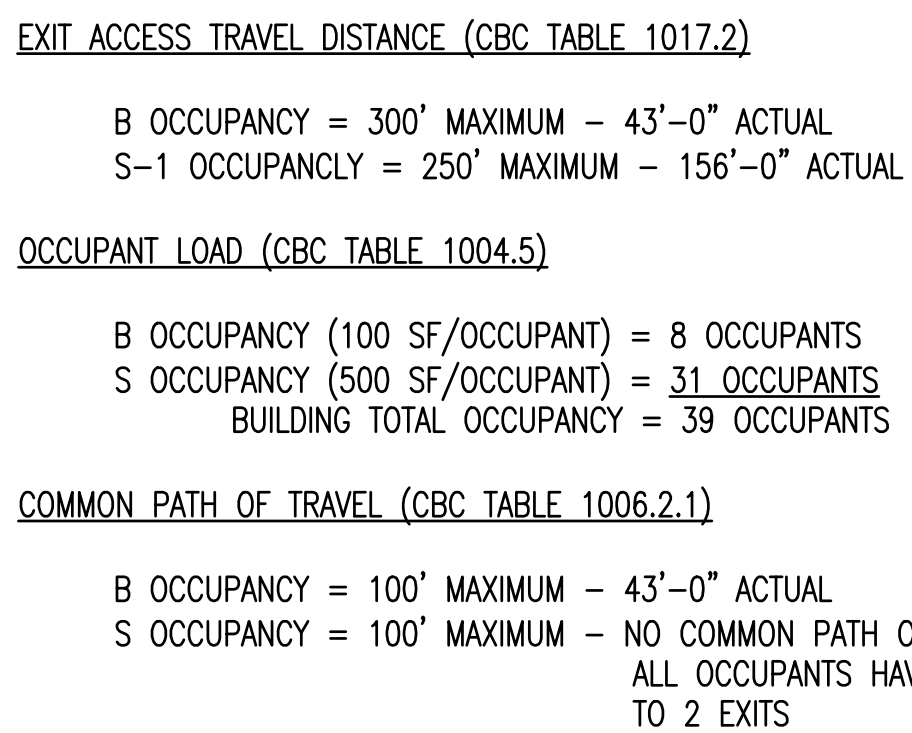

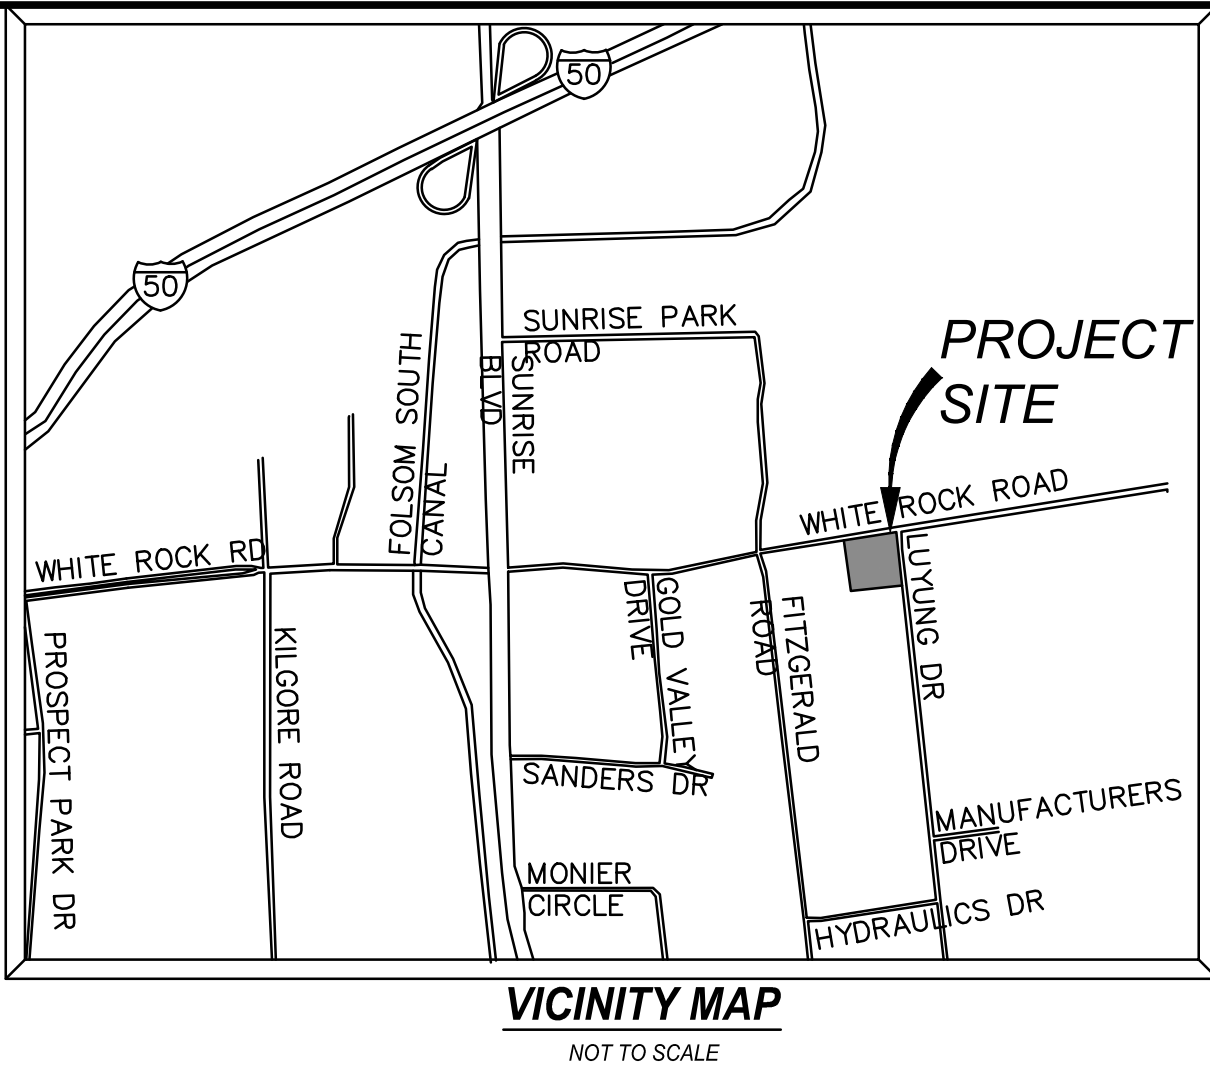

 BOUNDARY
 RIGHT-OF-WAY
 PARCEL LINES
 EASEMENT

	AC DRIVE AISLE (HEAVY DUTY)
	AC PARKING (LIGHT DUTY)
	HEAVY DUTY PCC
	LIGHT DUTY PCC

3.58 ACRES

2.76 ACRES

ALL M-1 ZONING
LIGHT INDUSTRIAL (NO CHANGE)


FRONT & STREETSIDE CORNER : 25 FEET
SIDE & REAR : 0 FEET


MAX BUILDING HEIGHT : 40 FEET

28 TOTAL PARKING STALLS (14 PER LOT)
2 ADA PARKING STALLS

GRA ARCHITECTURE
GARY ROBERTS
205 23RD STREET, STE. 130
SACRAMENTO, CA 95816

YOUNGDAHL CONSULTING GROUP
PROJECT #: E19425.000
JANUARY 3, 2020

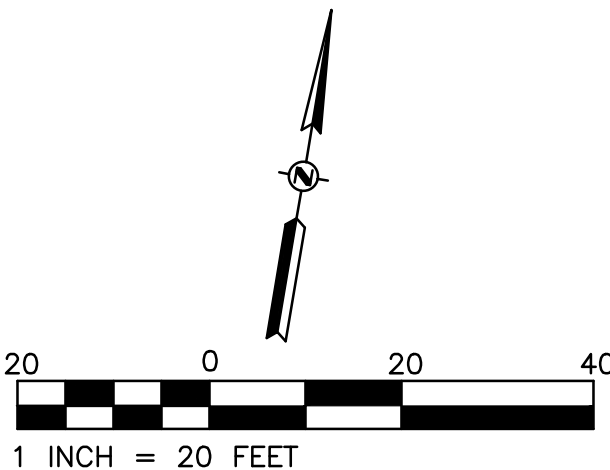[illegible]

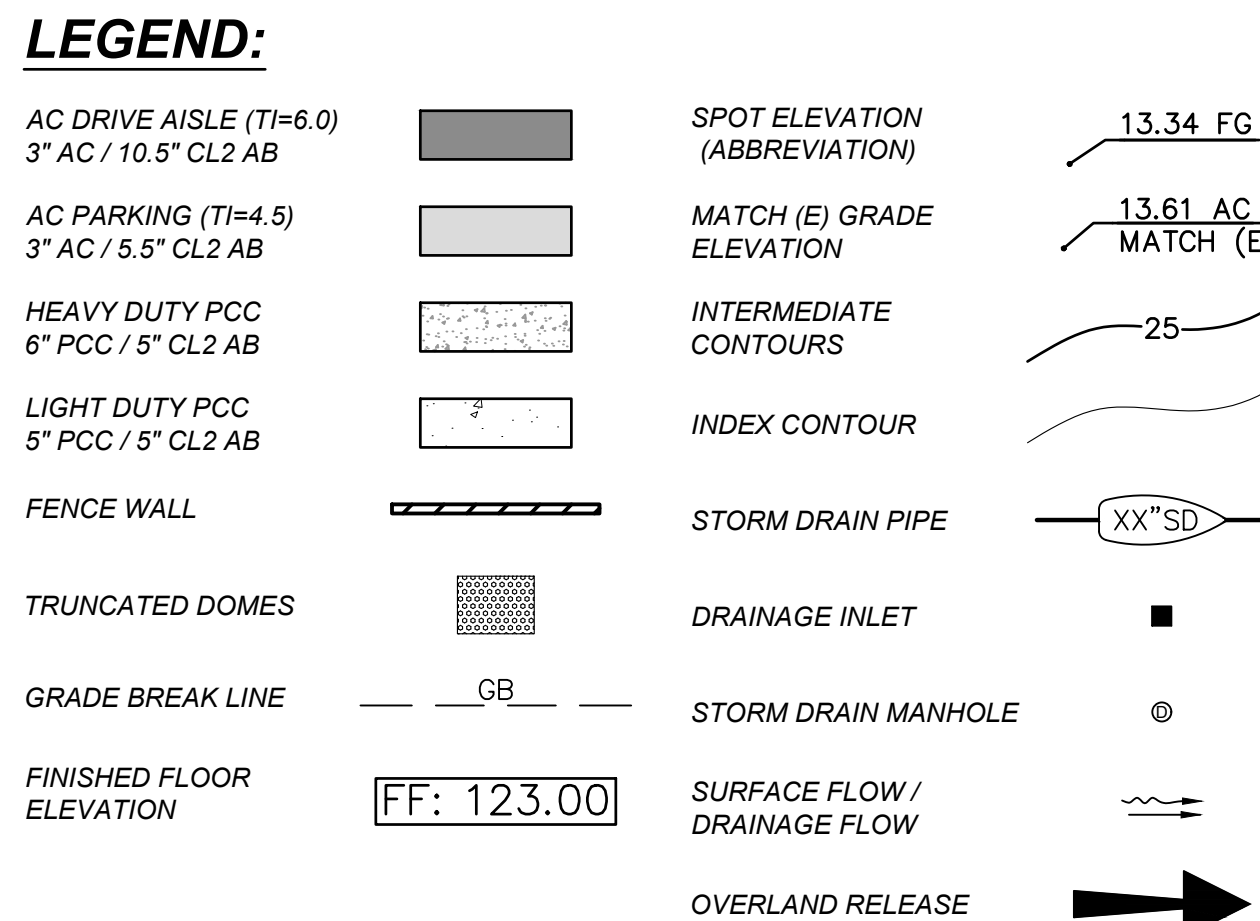

- ① CONSTRUCT ON-SITE CONCRETE BARRIER CURB.
- ② CONSTRUCT ON-SITE CONCRETE CURB & GUTTER.
- ③ CONSTRUCT MONOLITHIC CONCRETE CURB AND SIDEWALK.
- ④ CONSTRUCT CONCRETE SIDEWALK.
- ⑤ CONSTRUCT 3' WIDE REINFORCED CONCRETE VALLEY GUTTER.
- ⑥ CONSTRUCT ACCESSIBLE RAMP (PERPENDICULAR).
- ⑦ CONSTRUCT ACCESSIBLE RAMP (FLUSH PAN).
- ⑧ PLACE CAST-IN-PLACE TRUNCATED DOMES.
- ⑨ CONSTRUCT ADA ACCESSIBLE PARKING STALL.
- ⑩ CONSTRUCT BIKE RACK / LOCKER PER ARCHITECTURAL PLANS.
- ⑪ CONSTRUCT PROTO II FENCE WALL PER ARCHITECTURAL PLANS AND DETAILS.
- ⑫ CONSTRUCT GATE PER ARCHITECTURAL DRAWINGS.
- ⑬ CONSTRUCT TYPE 2 CURB AND GUTTER PER SAC COUNTY DETAIL 4-30.
- ⑭ CONSTRUCT TYPE A DRIVEWAY PER SAC COUNTY DETAIL 4-A-35.
- ⑮ REMOVE AND REPLACE ADA CURB RAMP.

(D1) CONSTRUCT 24" NYLOPLAST DRAIN BASIN. INVERT ELEVATIONS PER PLAN.


(D2) CONSTRUCT CONTECH STORMFILTER VAULT (SFMH72) WITH LOW DROP CARTRIDGEGE TOTAL).

(D3) CONSTRUCT CONTECH STORMFILTER VAULT (SFMH72) WITH LOW DROP CARTRIDGEGE TOTAL).



(D4) CONNECT TO EXISTING STORM DRAIN STUB.

(D5) CONSTRUCT UNDERGROUND DETENTION STORAGE PER DETAIL 1 THIS SHEET.

(D6) CONSTRUCT 12" TRENCH DRAIN AT DRIVE AND CONNECT INTO ADJACENT DRAINAGE INLET AS SHOWN.

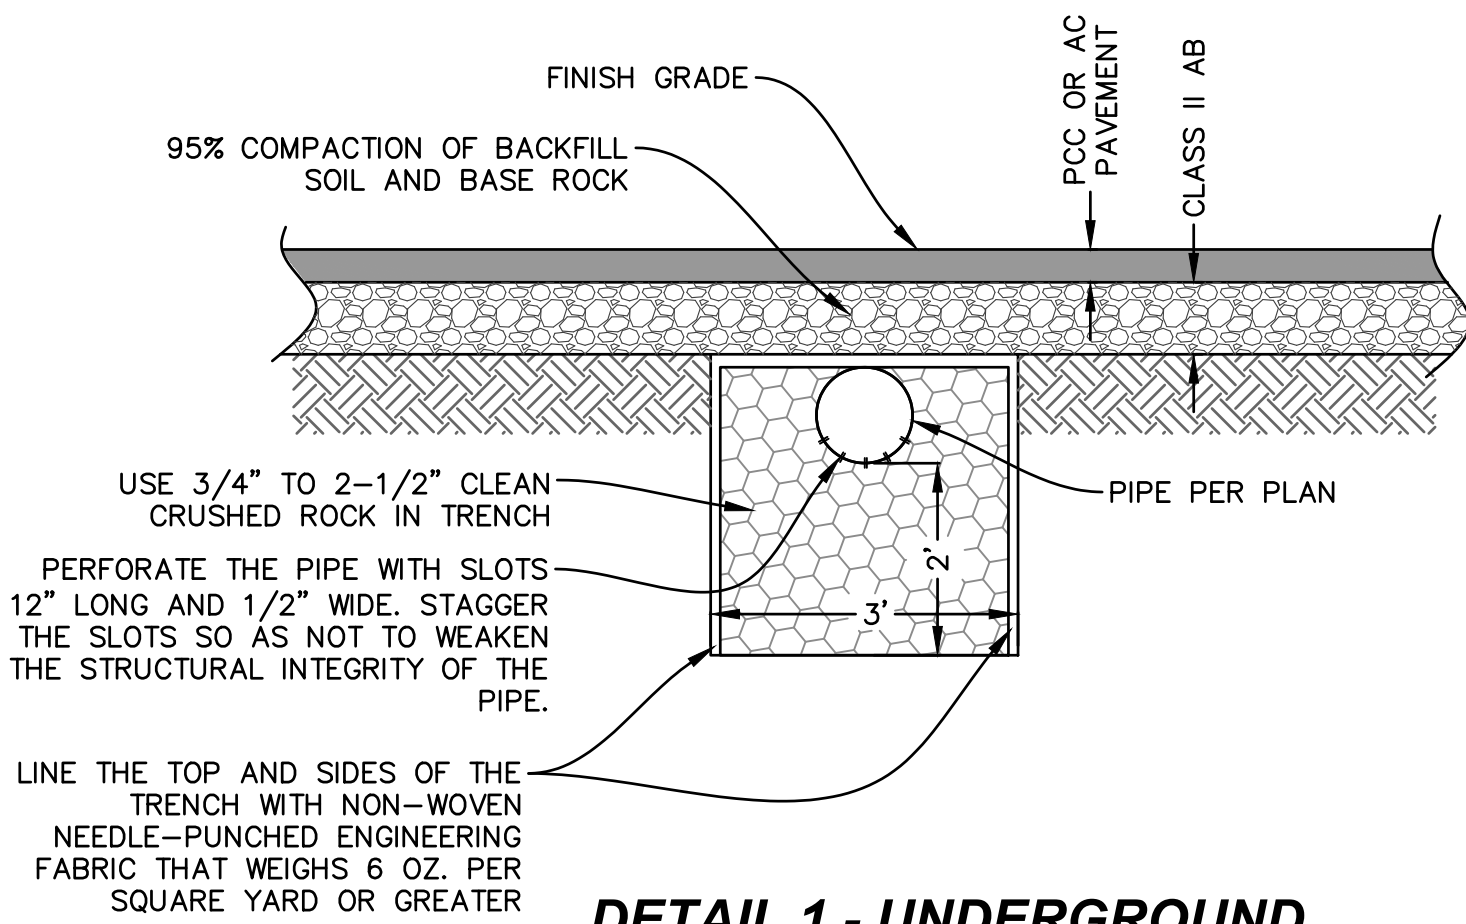


**DETAIL 1 - UNDERGROUND
RUNOFF STORAGE**

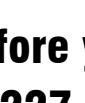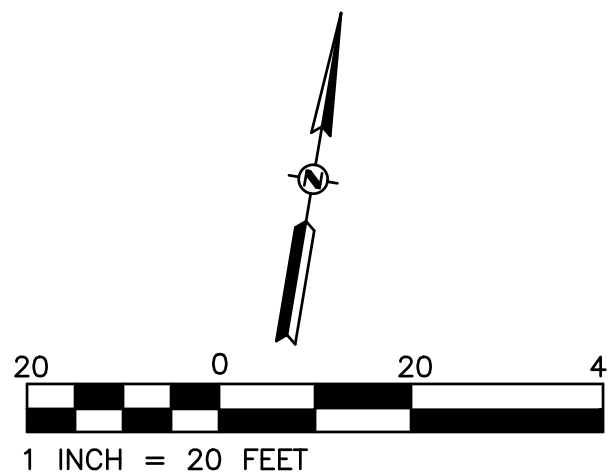

811

Know what's below.
Call before you dig
 or (800) 227-2600

03-31-2020	2 of 3	Sheet C2	CONCRETE TILT UP BUILDINGS WHITE ROCK ROAD & LUYING DRIVE RANCHO CORDOVA, CA GRADING, DRAINAGE, & PAVING PLAN	 RFE ENGINEERING, INC. <i>Civil Engineers - Planners - Surveyors</i> 2200 Douglas Blvd., Suite 160, Roseville, CA 95661 Ph: 916-638-6364 Fax: 916-638-6364 www.RFEEngineering.com	 PRELIMINARY NOT FOR CONSTRUCTION	BY CHECK NO.		REVISION		DATE		BY		APPROVD		
						DESIGN	TEE	RFE								
						DRAWN	TEE	RFE								
						QUANT.										
						0		1		2		ORIGINAL SCALE IS IN INCHES				

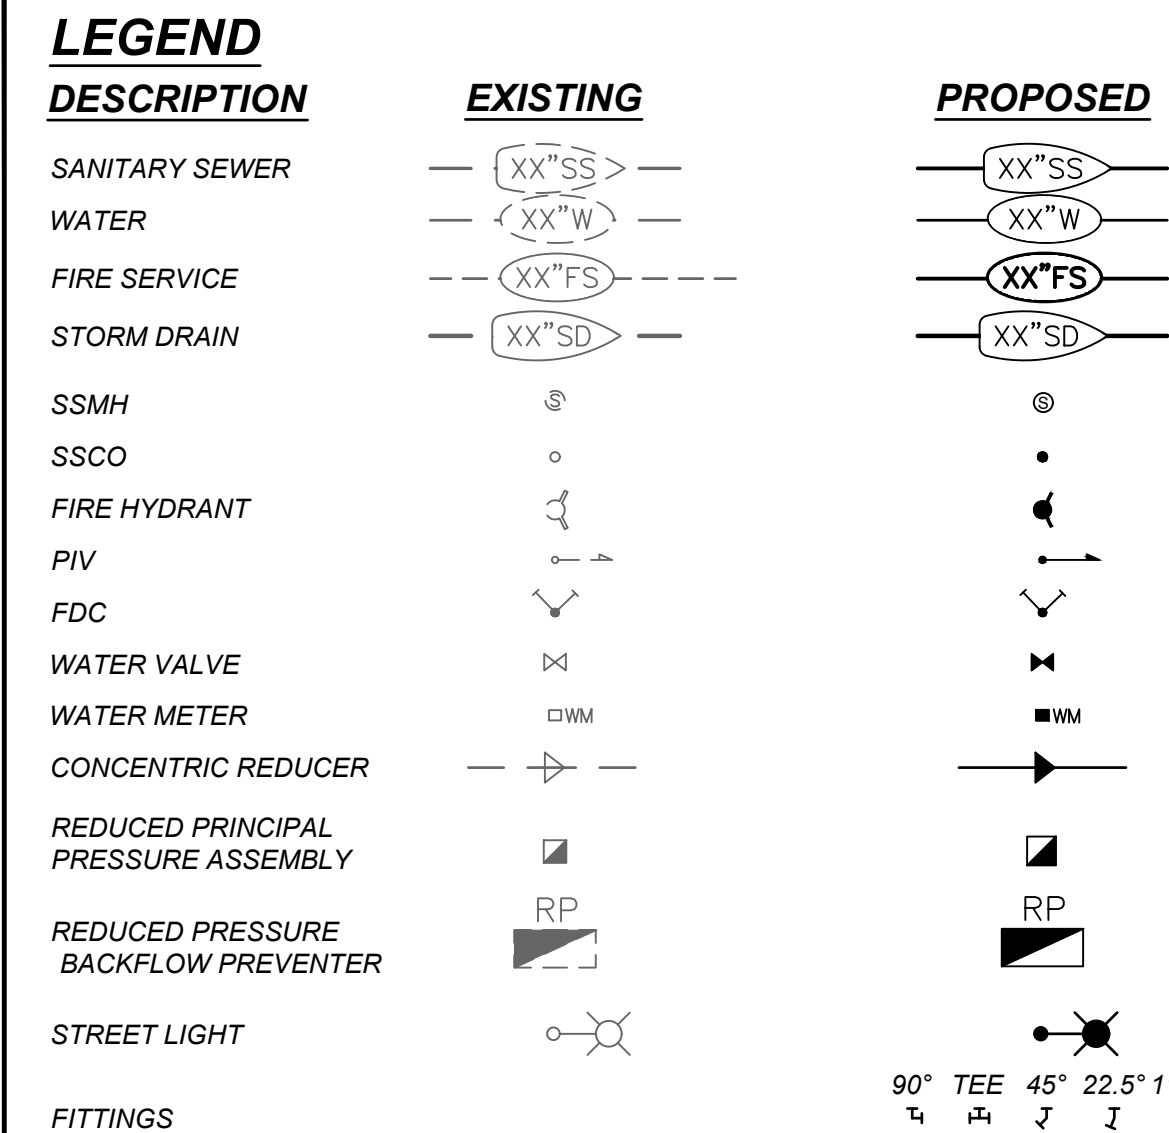

(S1)	SANITARY SEWER POINT OF CONNECTION. PLACE TWO-WAY CLEANOUT PER LATES UPC. CONTRACTOR TO VERIFY WITH PLUMBING AND ARCHITECTURAL PLANS PRIOR TO CONSTRUCTION.
(S2)	CONNECT (P) 6" SEWER LATERAL TO (E) SEWER MAIN PER PLAN. PLACE CLEANOUT-TO-GRADE (COTG) PER ASD STANDARDS. VERIFY SIZE, LOCATION, AND INVERT OF PROPOSED PIPE CONNECTION PRIOR TO CONSTRUCTION. IF DIFFERENT FROM WHAT IS SHOWN ON PLANS, CONTACT ENGINEER. MINIMUM SLOPE TO THE BUILDING TO BE 2.0% MIN.
(S3)	PLACE CLEANOUT-TO-GRADE (COTG). INVERT ELEVATIONS (I.E.) SHOWN ON PLAN.
(S4)	PLACE SANITARY SEWER MANHOLE (SSMH).

W1	INSTALL 1" DOMESTIC WATER SERVICE WITH 1" WATER METER AND RP DEVICE PER SCWA STANDARDS.
W2	INSTALL 6" FIRE SERVICE WITH 12" x 6" x 12" TEE PER SCWA STANDARDS.
W3	ON CUSTOMER SIDE OF METER, TEE OFF AND INSTALL 1" IRRIGATION SERVICE WITH SUBMETER AND REDUCED PRESSURE BACKFLOW PREVENTER PER SCWA STANDARDS.
W4	INSTALL 6" RP BACKFLOW ASSEMBLY AND FDC PER SCWA STANDARDS.
W5	INSTALL FIRE HYDRANT ASSEMBLY PER SCWA STANDARDS USING EXISTING 8" WATER STUB. VERIFY IN FIELD EXACTLY LOCATION IN THE FIELD PRIOR TO CONSTRUCTION.
W6	POC FOR DOMESTIC WATER SERVICE - SEE PLUMBING PLANS FOR CONTINUATION.
W7	POC FOR IRRIGATION SERVICE - SEE LANDSCAPING PLANS FOR CONTINUATION.
W8	POC FOR FIRE SERVICE CONNECTION - SEE FIRE SPRINKLER PLANS BY OTHERS FOR CONTINUATION.

1. CONTRACTOR TO VERIFY LOCATIONS OF UTILITY POINTS OF CONNECTION AT BUILDING WITH THE BUILDING PLANS PRIOR TO CONSTRUCTION.
2. ALL SEWER MATERIALS AND INSTALLATION OF PUBLIC SEWER FACILITIES SHALL BE IN ACCORDANCE WITH CITY/COUNTY/AGENCY STANDARDS.
3. THE CONTRACTOR SHALL POTHOLE AND VERIFY THE DEPTH OF ALL EXISTING UTILITIES PRIOR TO THE INSTALLATION OF PROPOSED UTILITIES. ANY UNANTICIPATED CONFLICTS SHALL BE REDESIGNED PRIOR TO BEGINNING WORK.
4. ALL TRENCHING FOR WATER AND SEWER UTILITIES SHALL COMPLY WITH CITY/COUNTY TRENCH RESTORATION CONSTRUCTED PER CITY/COUNTY SPECIFICATIONS.
5. WATERLINES TO BE INSTALLED WITH 36" MIN. COVER.
6. ALL SEWER MAINS SHALL BE CONSTRUCTED WITH SDR-35 PVC PIPE.
7. SITE LIGHT LOCATIONS SHOWN FOR REFERENCE ONLY. VERIFY LOCATIONS WITH SITE ELECTRICAL PLANS.
8. WATERLINES TO CROSS ABOVE SANITARY SEWER OR STORM DRAIN PIPES WITH MIN. 1' CLEAR FROM OUTER DIAMETER OF PIPE.
9. ALL WATER MATERIALS AND INSTALLATION OF PUBLIC WATER FACILITIES SHALL BE IN ACCORDANCE WITH CITY/COUNTY/AGENCY STANDARDS.






Call before you dig.
or (800) 227-2600

CONCRETE TILT UP BUILDINGS WHITE ROCK ROAD & LUYING DRIVE RANCHO CORDOVA, CA PRELIMINARY WATER & SANITARY SEWER PLAN	Sheet C3	SFC LEASING 3430 LUYING DRIVE RANCHO CORDOVA, CA 95742 PHONE: (916) 638-5364										 RFE ENGINEERING, INC. Civil Engineers • Planners • Surveyors 2240 Douglas Blvd., Suite 160, Roseville, CA 95661 Ph: 916-772-2580 Fax: 916-772-7854 www.rfeengineering.com		<table><tr><th rowspan="2">BY</th><th rowspan="2">CHECK</th><th rowspan="2">NO.</th><th rowspan="2">REVISION</th><th rowspan="2">DATE</th><th rowspan="2">BY</th><th rowspan="2">APPROVD</th></tr><tr><th>DESIGN</th><th>TEE</th><th>RFE</th><th>DRAWN</th><th>TEE</th><th>RFE</th></tr><tr><td colspan="7">QUANT:</td></tr><tr><td>0</td><td>1</td><td>2</td><td colspan="4">ORIGINAL SCALE IS IN INCHES</td></tr></table>							BY	CHECK	NO.	REVISION	DATE	BY	APPROVD	DESIGN	TEE	RFE	DRAWN	TEE	RFE	QUANT:							0	1	2	ORIGINAL SCALE IS IN INCHES			
		BY	CHECK	NO.	REVISION	DATE	BY	APPROVD																																							
									DESIGN	TEE	RFE			DRAWN	TEE	RFE																															
		QUANT:	
		0	1	2	ORIGINAL SCALE IS IN INCHES	
3	of	3	03-31-2020	



1. PAINTED TILT-UP CONCRETE
2. PAINTED STEEL CANOPY
3. BUILT-UP CORNICE TRIM-- SEE 16/A4.2B
4. 18" HIGH, INTERNALLY ILLUMINATED ADDRESS
5. CMU WALL
6. 3/4" REVEAL-- SEE 2/A3.1B
7. LIGHT FIXTURE -- SEE ELECTRICAL
8. DOUBLE STEEL ANGLE JAMB PROTECTION-- PAINT-- SEE 28/A4.1B
9. ACRYLIC COVERED TRIM-- PAINT-- SEE 29/A4.1B
10. KERF FOR FLASHING-- SEE 29/A4.1B
11. 12" 0-16 HIGH GREENSCREEN LANDSCAPE TRELLIS
12. LOUVER -- SEE MECHANICAL

P-1	SHERWIN WILLIAMS 'INTERACTIVE CREAM' SW 6113
P-2	SHERWIN WILLIAMS 'LEATHER BOUND' SW 6118
P-3	SHERWIN WILLIAMS 'FIRED BRICK' SW 6335
P-4	SHERWIN WILLIAMS 'TOTALITY TAN' SW 6815
P-5	SHERWIN WILLIAMS 'BISTRO YELLOW' SW 1678

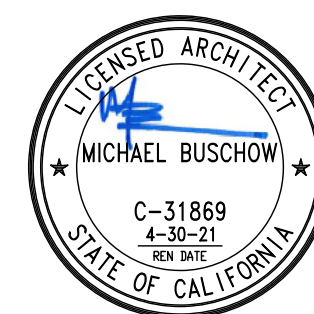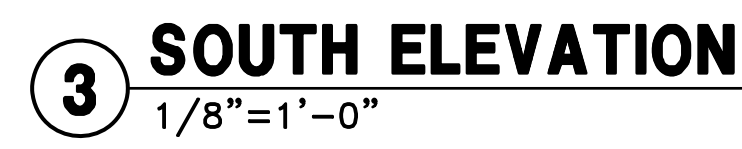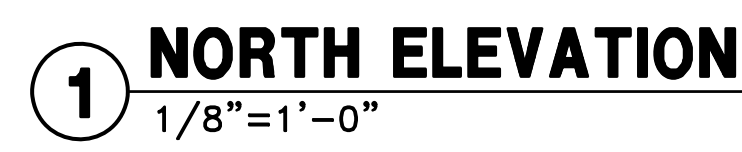


**WHITE ROCK CENTER
WHITE ROCK ROAD AND LUYUNG DRIVE
RANCHO CORDOVA, CA 95742**

BUILDING B EXTERIOR ELEVATIONS

COPYRIGHT © 2004—DRAWINGS, DESIGNS AND SPECIFICATIONS AS INSTRUMENTS OF SERVICE ARE THE PROPERTY OF GARY ROBERTS ARCHITECT, INC. (GRA), AND MAY NOT BE REPRODUCED WITHOUT THE WRITTEN PERMISSION OF GRA.

REVISIONS	
DATE	-
SCALE	AS NOTED
DRAWN BY	-
JOB NO.	18-31
SHEET	


A3.0B

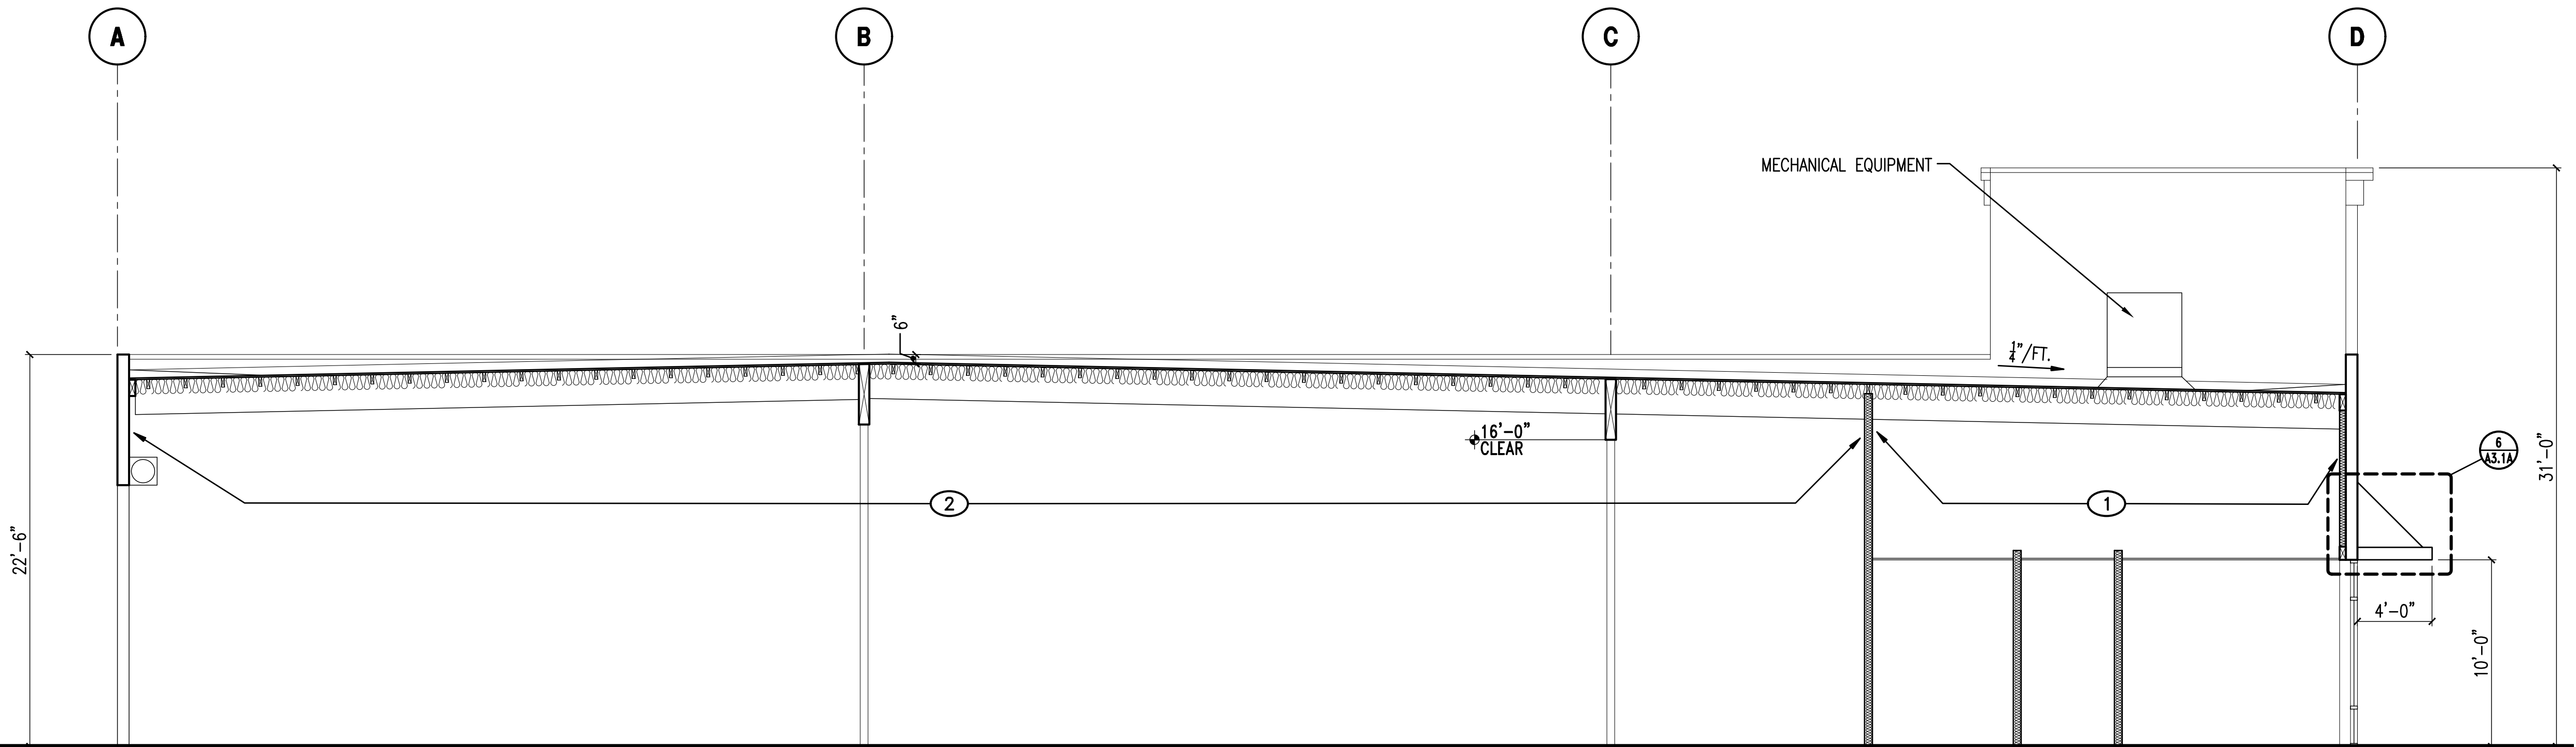


1 BUILDING SECTION
3/16"=1'-0"

KEY NOTES


1. UNFACED R-30 FIBERGLASS BATT INSULATION ABOVE CONDITIONED OFFICE SPACE ONLY. ATTACH WITH #10 LINE WIRE AT 24"oc.
2. WHITE SCRIM FACED R-19 FIBERGLASS BATT INSULATION ABOVE UNCONDITIONED WAREHOUSE SPACE.

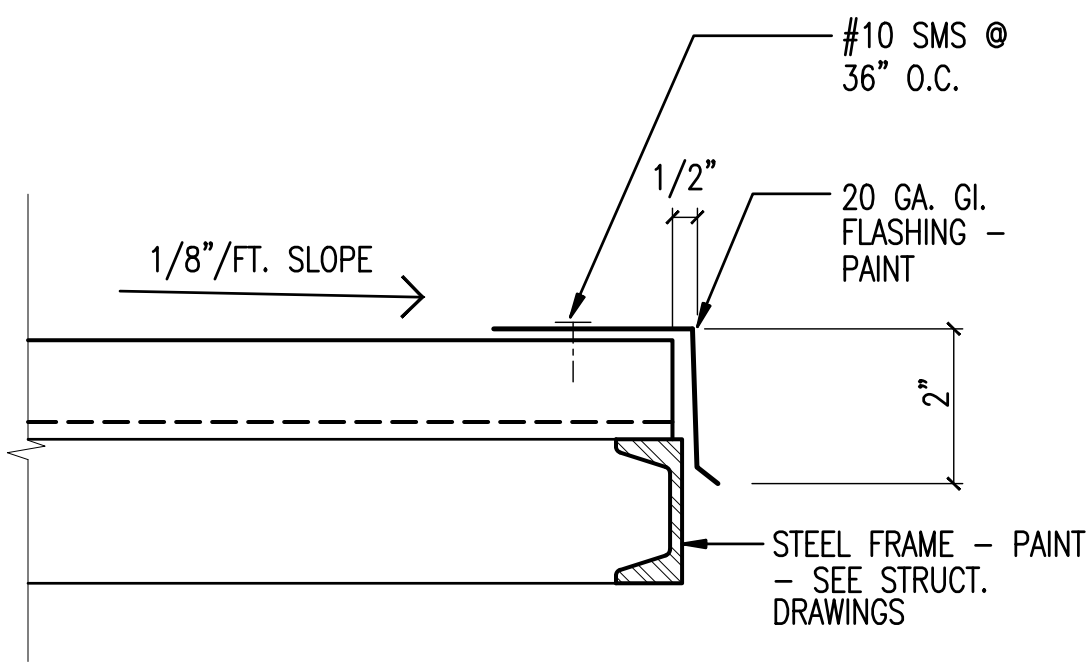


8 CANOPY @ FASCIA
3"=1'-0"

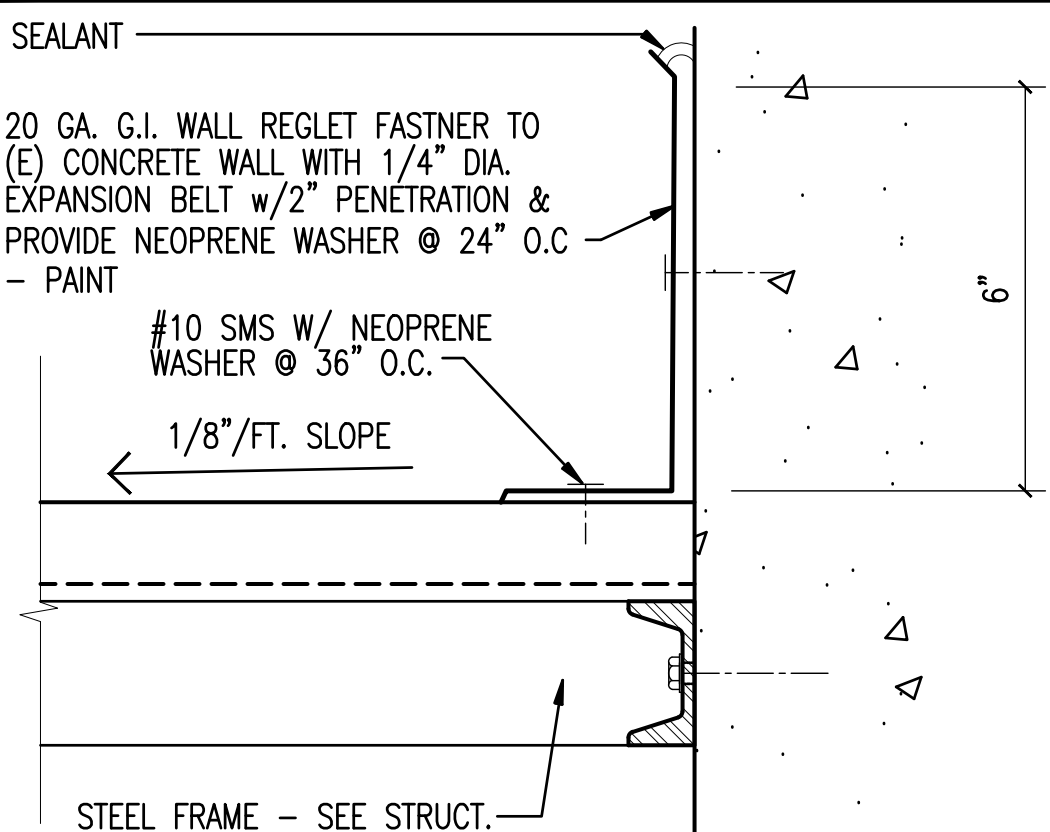


7 CANOPY @ WALL
3"=1'-0"

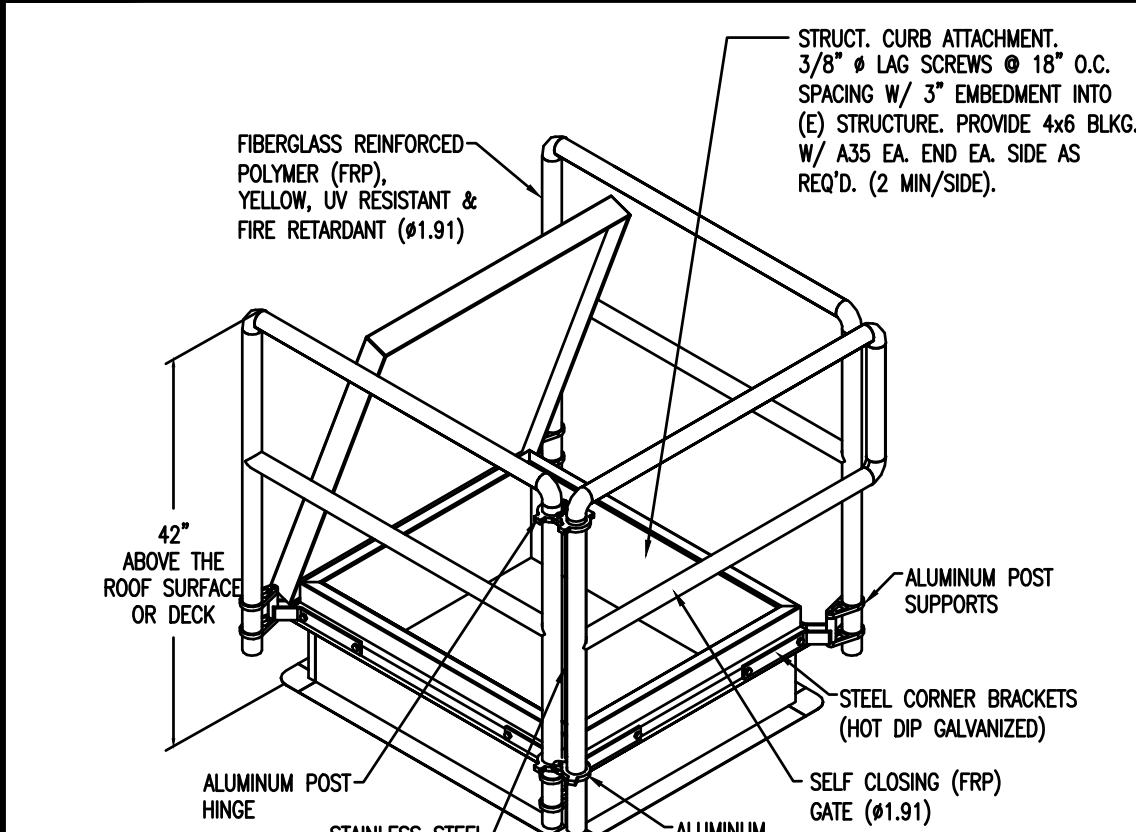


5 ROOF HATCH GUARDRAIL
1"=1'-0"

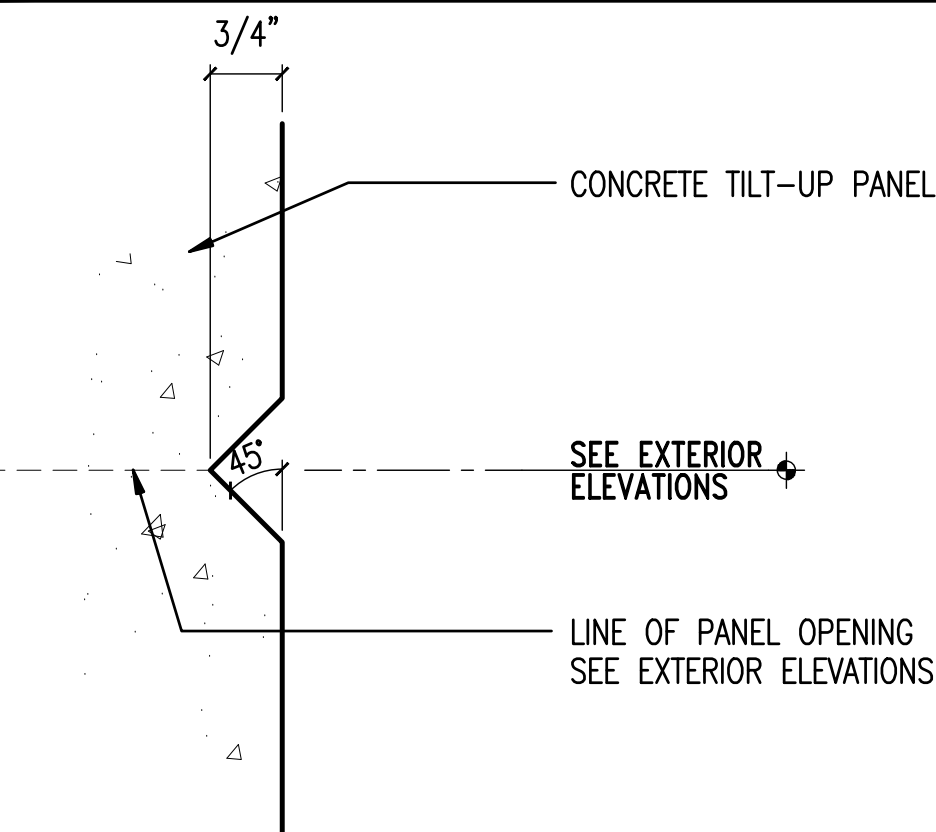


2 REVEAL
6"=1'-0"

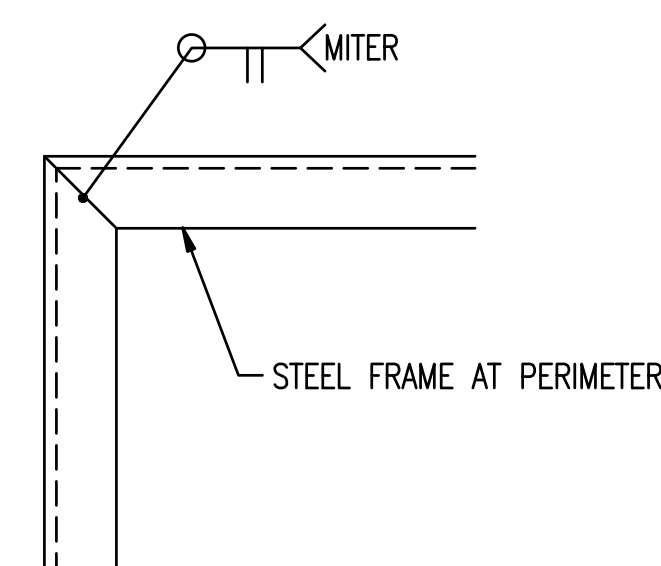


CONNECTION @ OUTSIDE CORNER

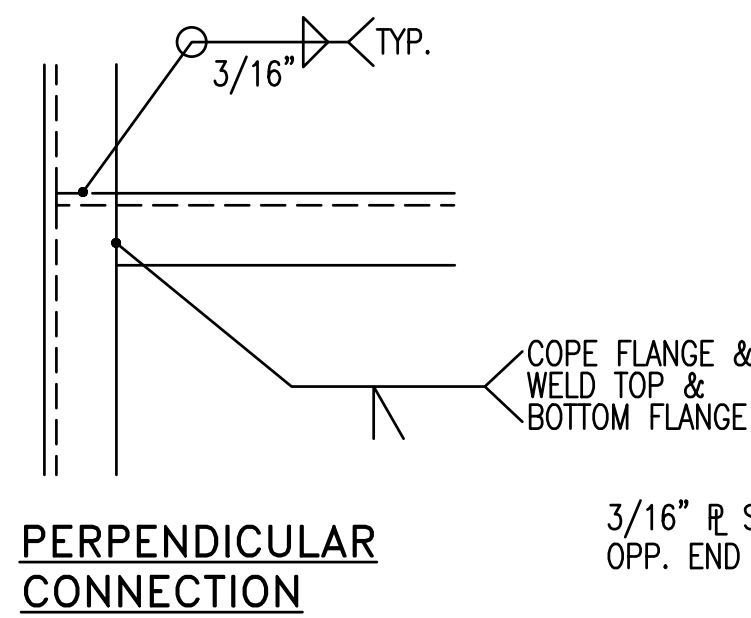


PERPENDICULAR CONNECTION

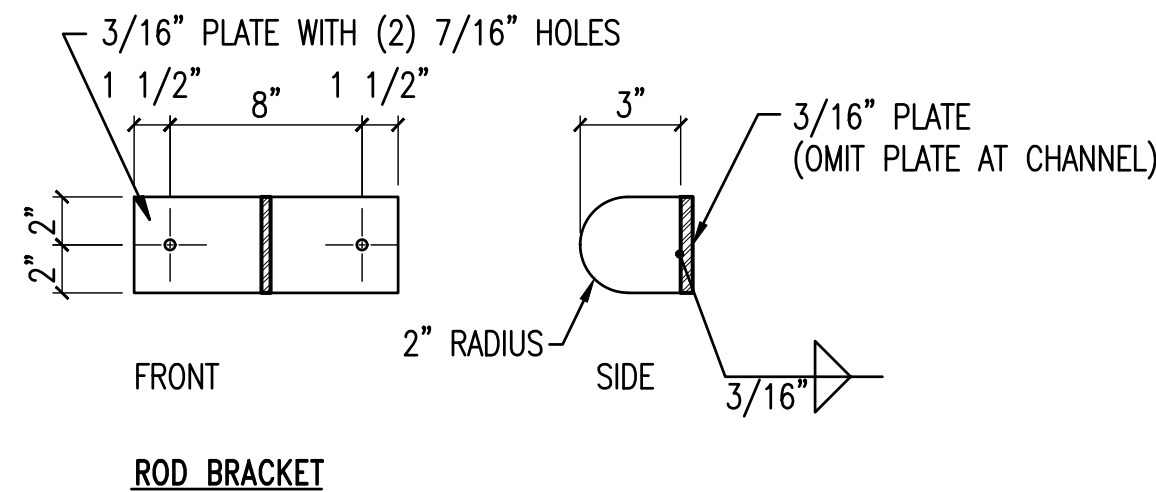


ROD BRACKET

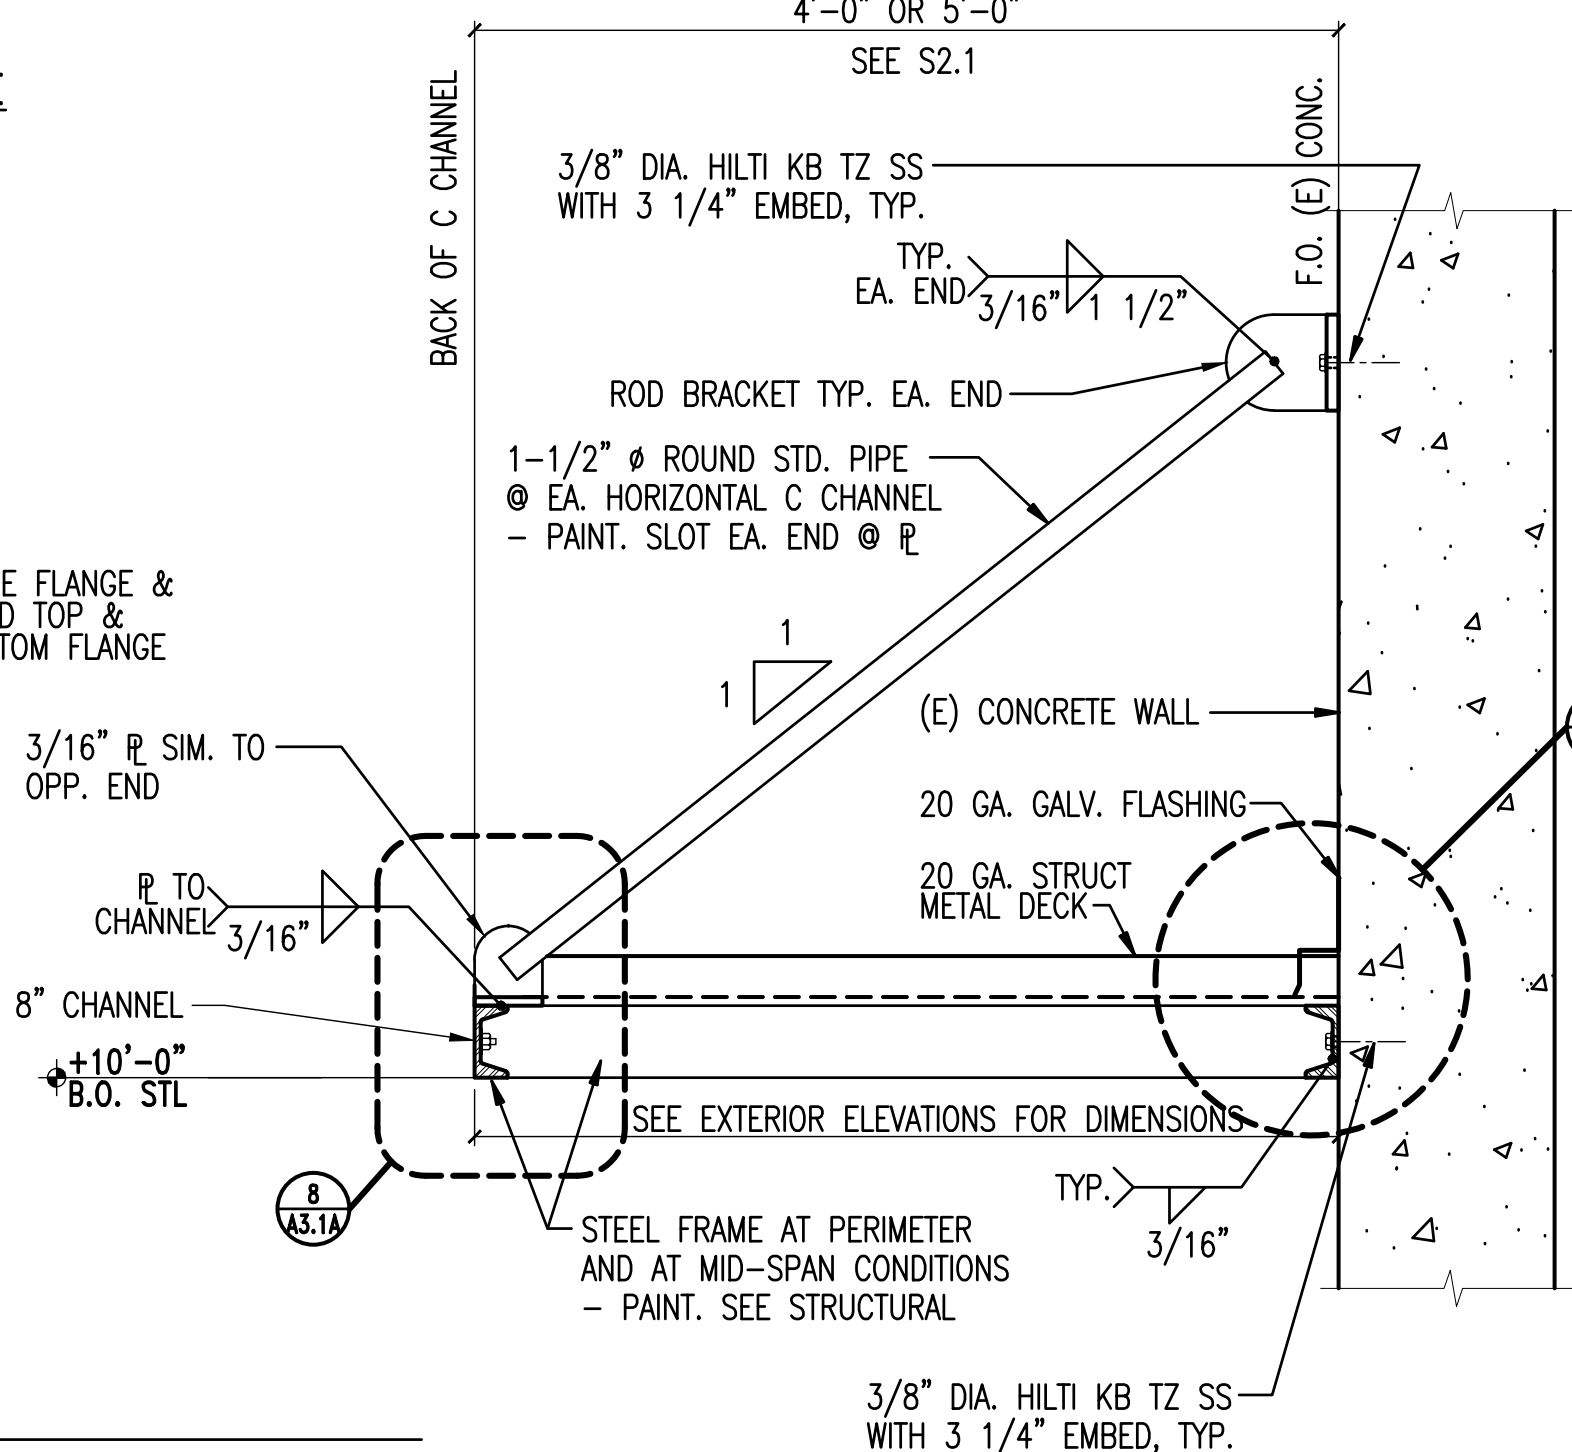

6 CANOPY
1 1/2"=1'-0"

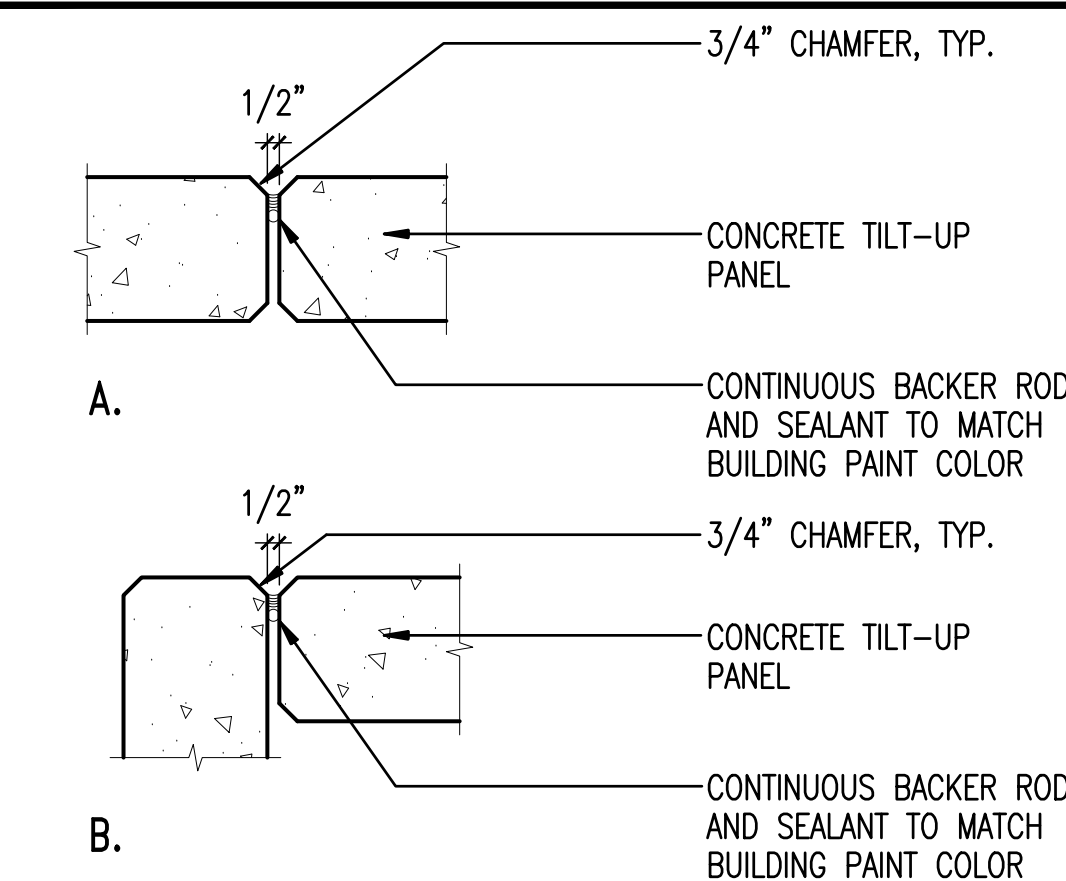


3 PANEL JOINT - PLAN VIEW
1 1/2"=1'-0"

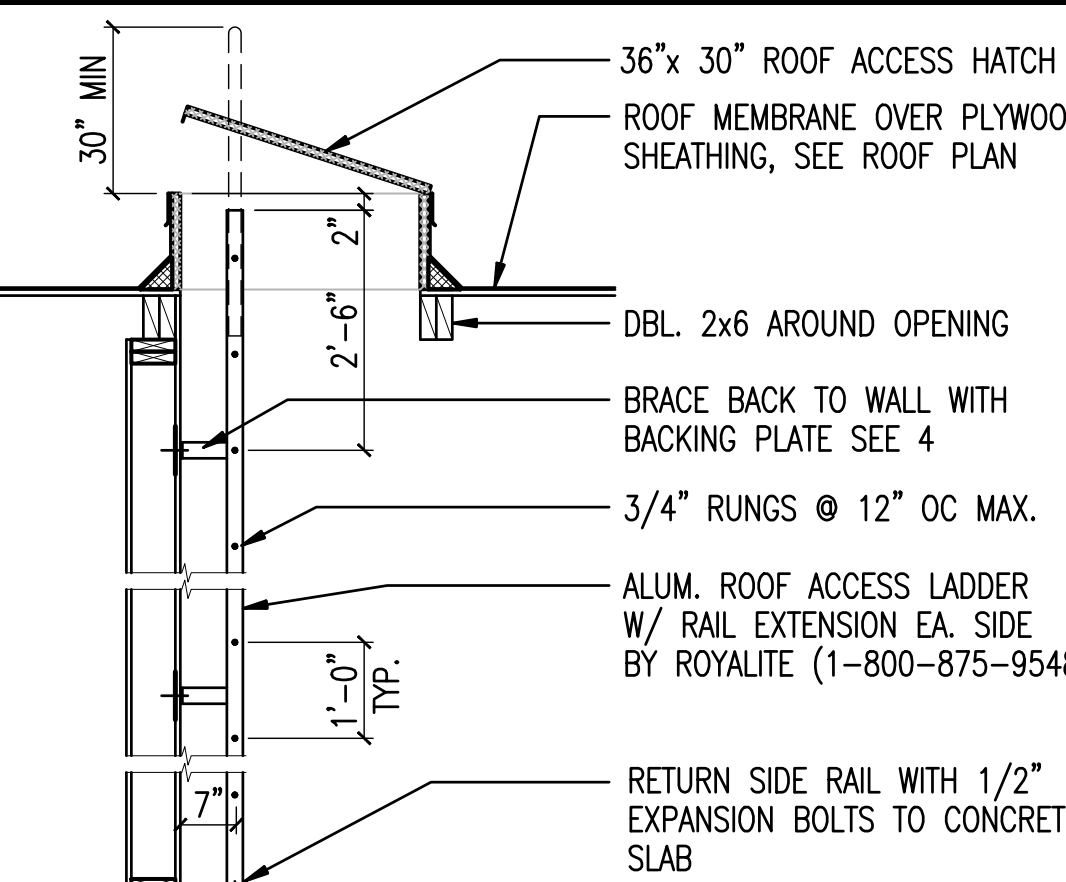

4 ROOF ACCESS LADDER
1/2"=1'-0"



205 23rd Street, Suite 130
Sacramento, CA 95816
916 498-7900

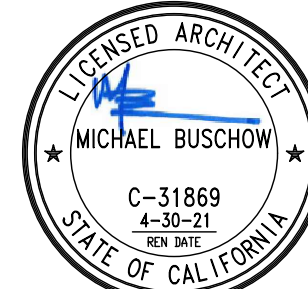

WHITE ROCK CENTER
WHITE ROCK ROAD AND LUYING DRIVE
RANCHO CORDOVA, CA 95742


**BUILDING A
SECTION AND
DETAILS**

COPYRIGHT © 2024. DRAWINGS, RECORDS AND SPECIFICATIONS ARE INSTRUMENTS OF SERVICE AND THE PROPERTY OF GRAY ROYALTY ARCHITECTS, INC. (GRA), AND MAY NOT BE REPRODUCED WITHOUT THE WRITTEN PERMISSION OF GRA.


REVISIONS

DATE	AS NOTED
SCALE	AS NOTED
DRAWN BY	
JOB NO.	18-31
SHEET	

A3.1A

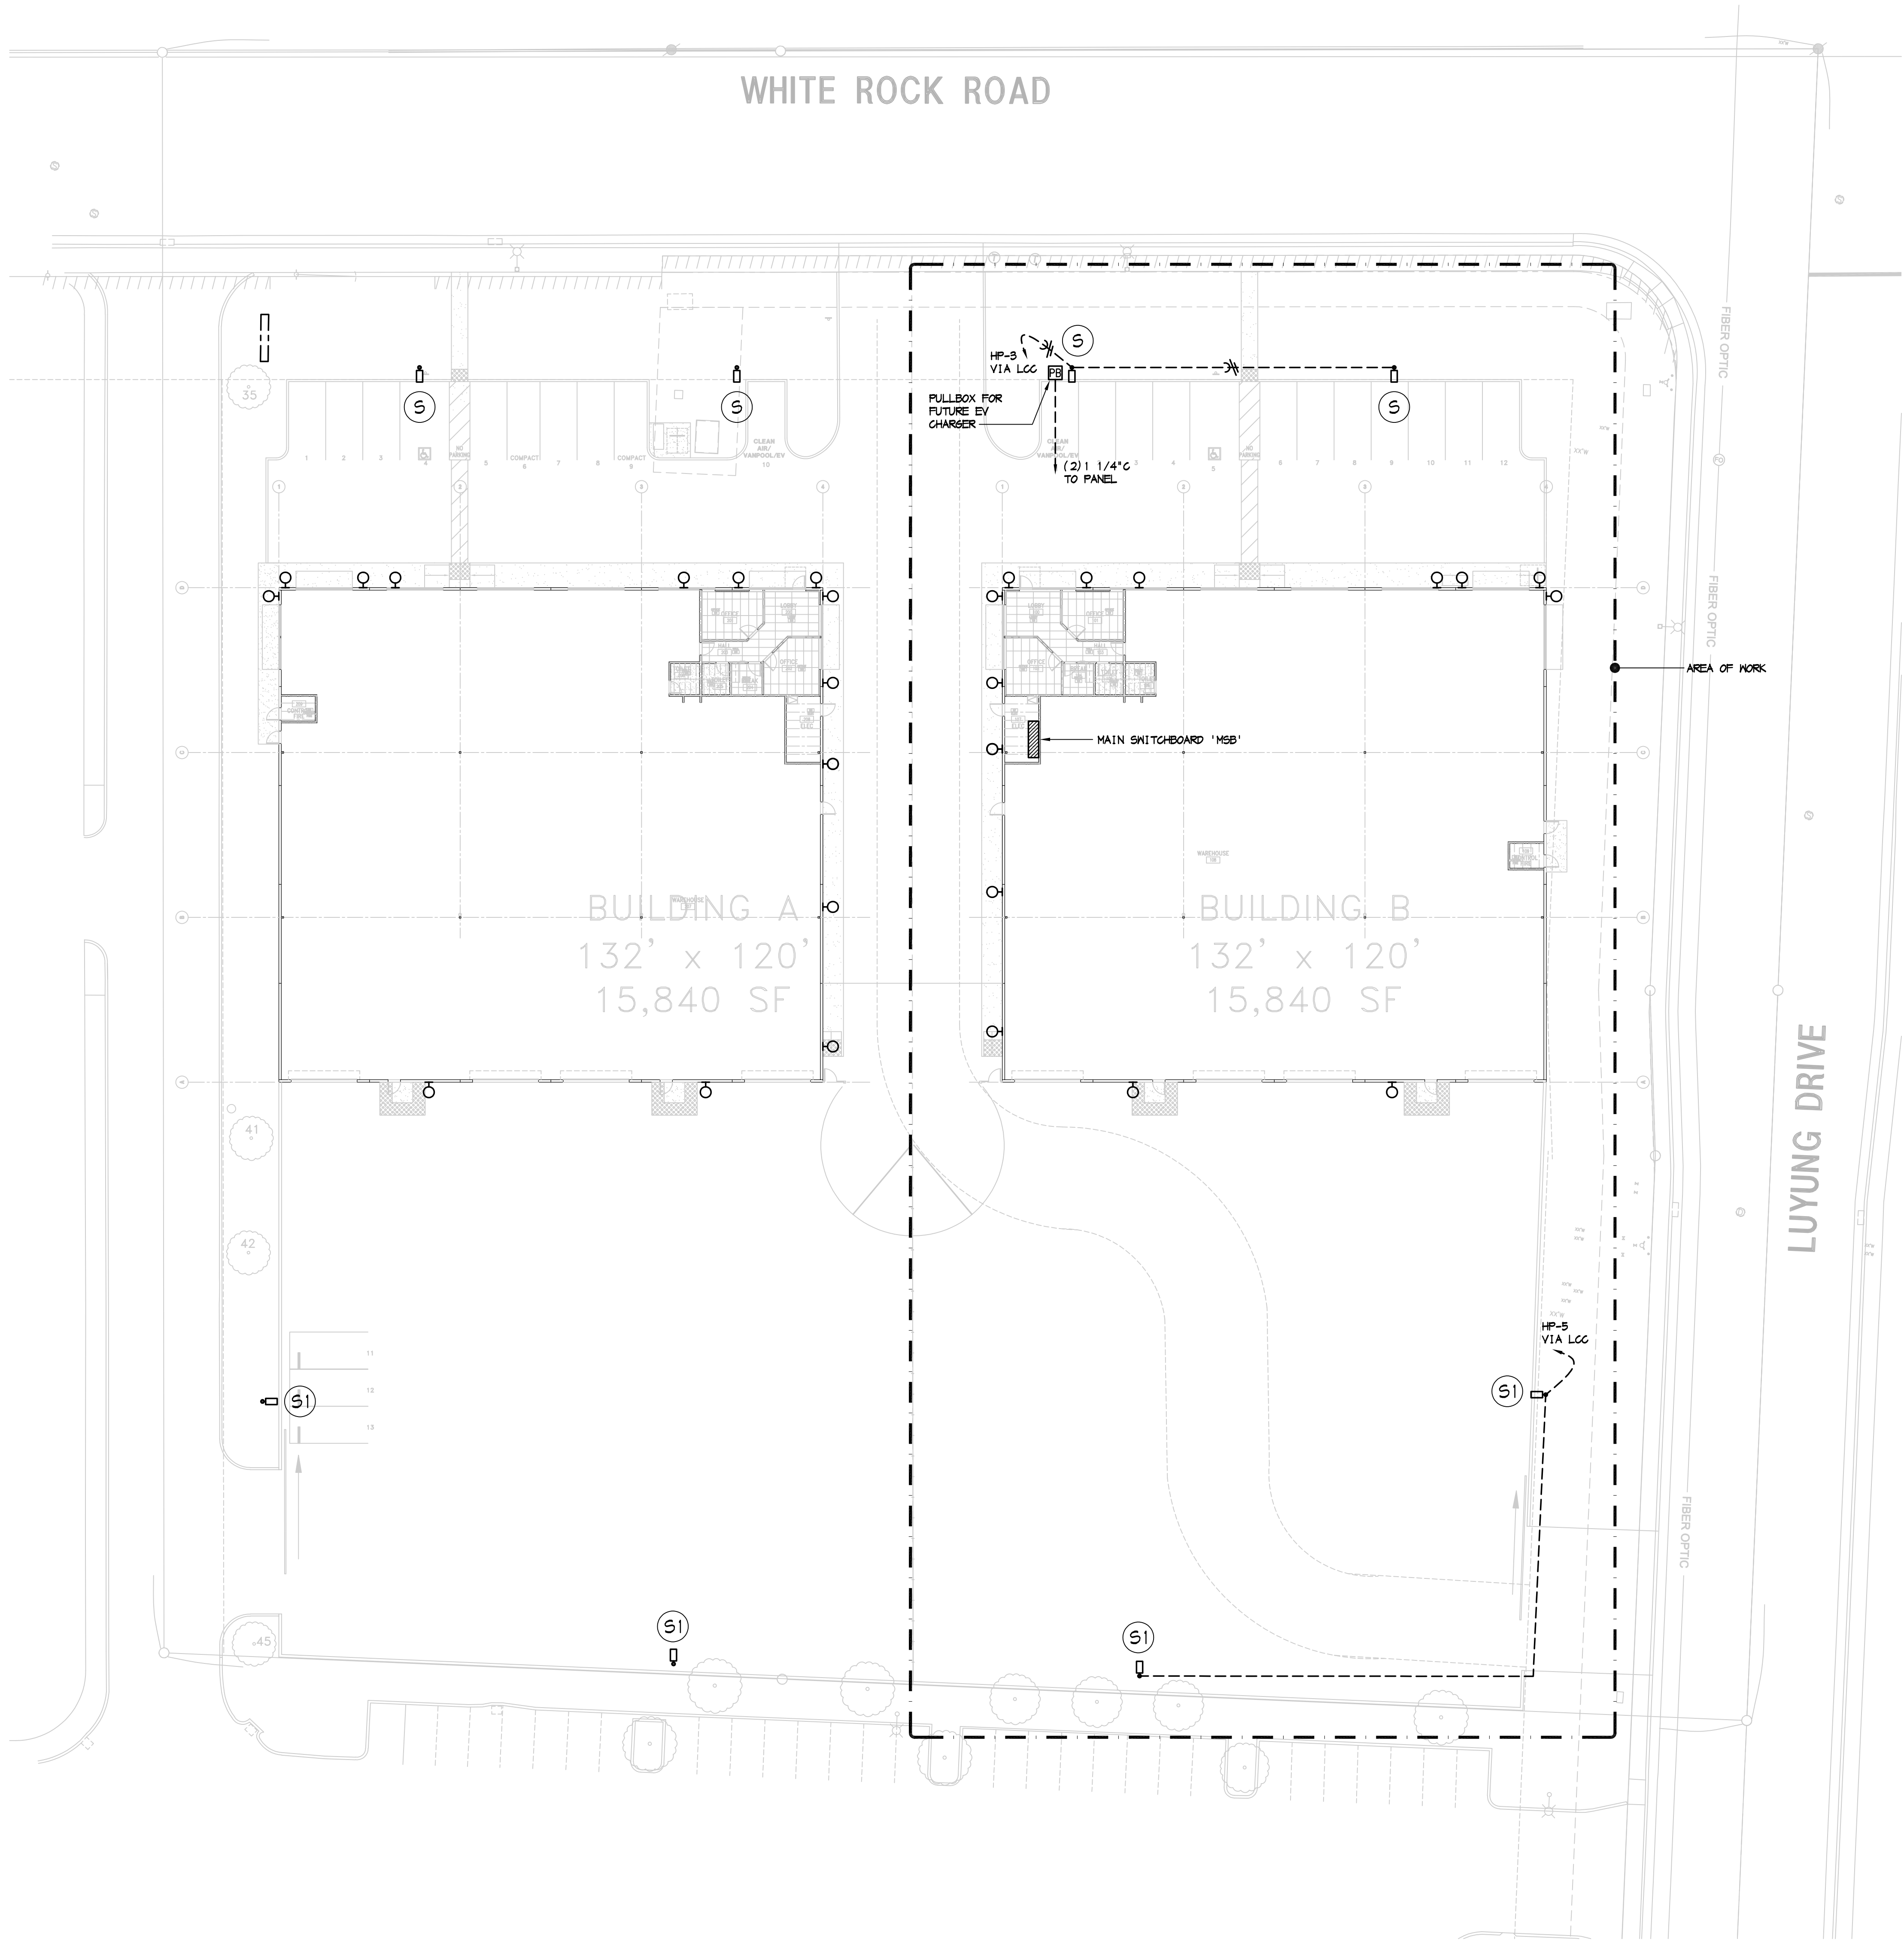

SITE PLAN - ELECTRICAL

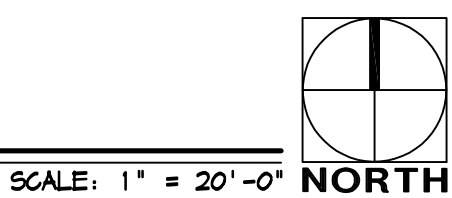

SHEET NOTES

- 1 ALL SITE WIRING TO BE #10 MINIMUM.
- 2 PROVIDE CONDUIT FOR EV CHARGERS.
- 3 SHUD TRANSFORMER & PAD TO BE INSTALLED PER SHUD REQUIREMENTS, PROVIDE TRAFFIC BARRIERS AS REQUIRED.
- 4 SECONDARY FEEDER, SEE ONE LINE DIAGRAM FOR CONDUIT & CONDUCTOR SIZES, E.D. 3


SERVICE NOTES

CONTRACTOR SHALL INCLUDE IN THE BID ALL COSTS CHARGED BY THE UTILITY COMPANIES. ALL WORK REQUIRED FOR UTILITY SERVICES SHALL BE IN ACCORD WITH CONTRACT DOCUMENTS, SPECIFICATIONS, DRAWINGS AND AS REQUIRED BY THE VARIOUS UTILITY COMPANIES TO PROVIDE SERVICE TO EACH BUILDING ON SITE.

THESE PLANS HAVE BEEN PREPARED WITHOUT UTILITY COMPANY COMMITMENTS. CAPITOL CITY DESIGN, INC. ACCEPTS NO RESPONSIBILITY AND SHALL NOT INCUR ANY COSTS DUE TO FUTURE CHANGES IN SERVICE REQUIREMENTS BY UTILITY COMPANIES.

COORDINATE SPECIFIC REQUIREMENTS WITH.....

POWER COMPANY	PG&E
CONTACT	TBD
TELEPHONE COMPANY	AT&T
CONTACT	TBD

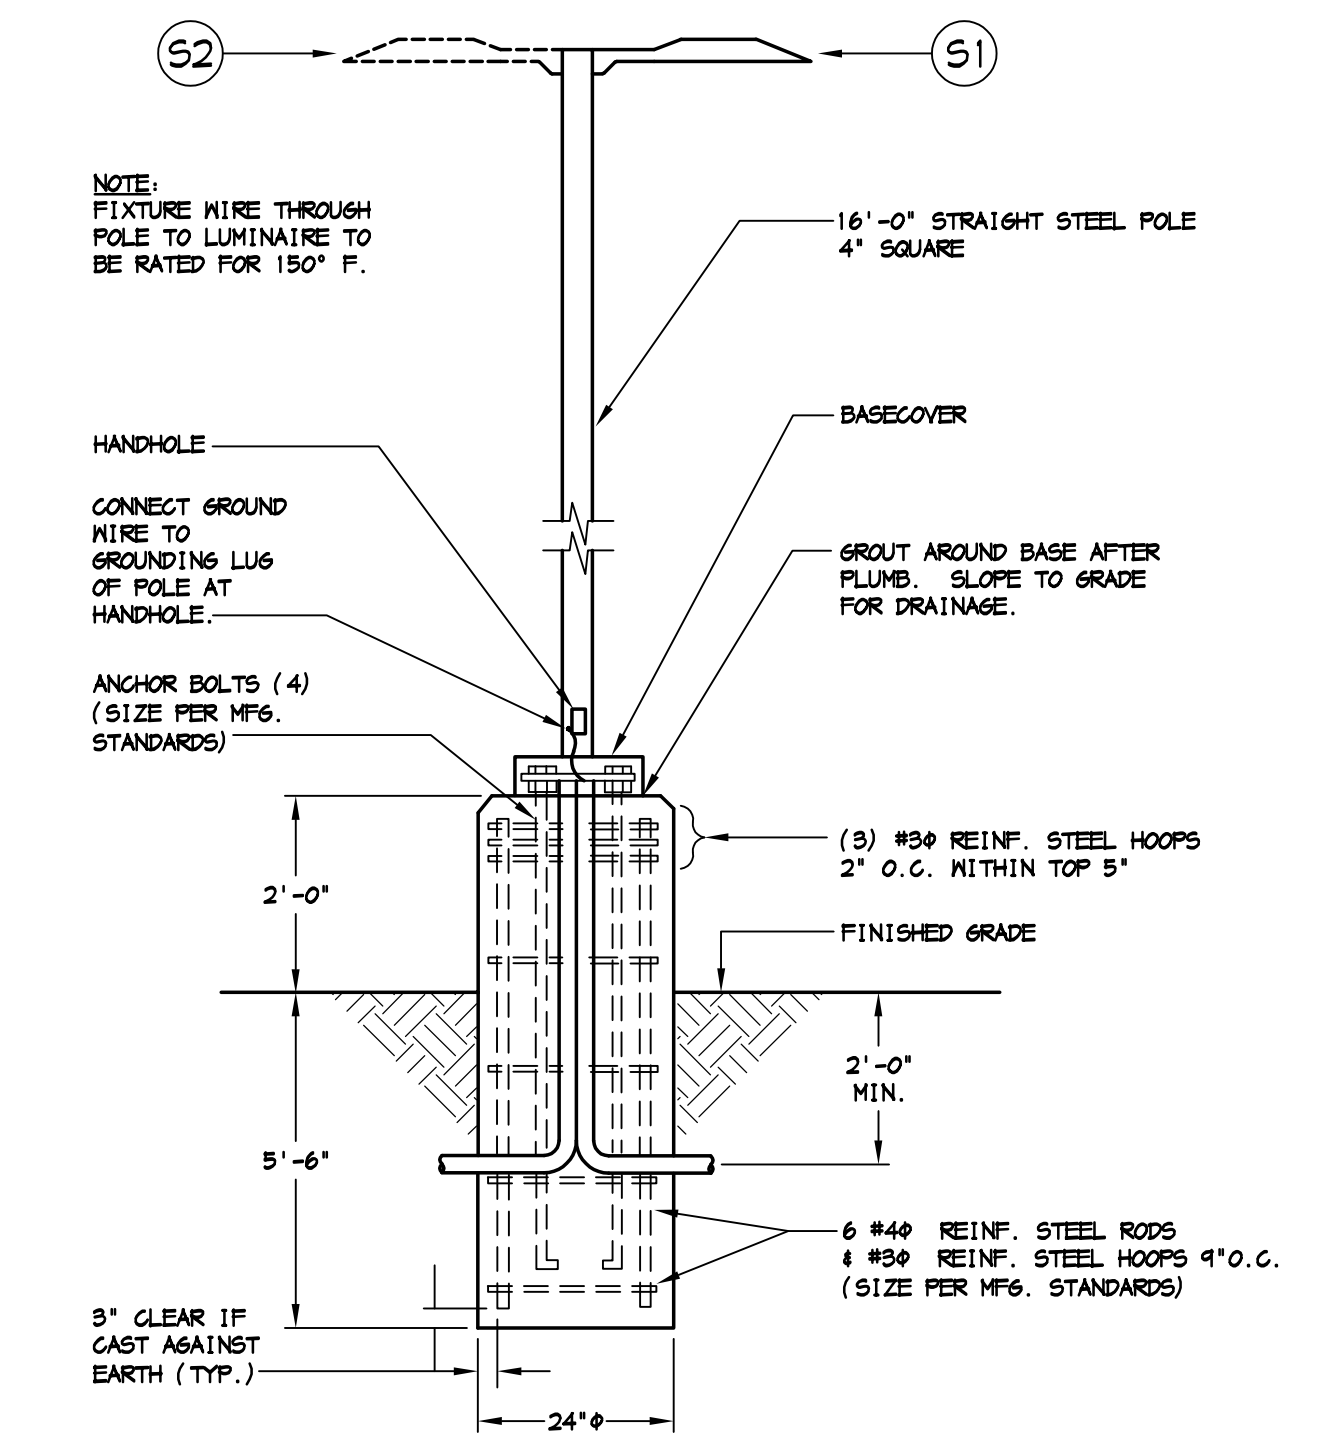

POLE LIGHT DETAIL

NOT TO SCALE

205 23rd Street, Suite 130
Sacramento, CA 95816
916 498-7900

CAPITOL CITY DESIGN, INC.
Electrical Engineering
Consultants
1251 Calaveras Street
West Sacramento, CA 95691
916.375.0355
www.capcitydesign.com

Mar 31 2020
RECEIVED
CAPITOL CITY DESIGN, INC.
ELECTRICAL ENGINEERING
100% COMPLETE
100% PAID

WHITE ROCK CENTER
WHITE ROCK ROAD and LUYUNG DRIVE
RANCHO CORDOVA, CA

BUILDING B

SITE PLAN - ELECTRICAL

COPYRIGHT © 2020. DRAWINGS, DESIGNS AND SPECIFICATIONS AS INSTRUMENTS OF SERVICE ARE THE PROPERTY OF CAPT CITY DESIGN, INC. (CCDI) AND MAY NOT BE REPRODUCED WITHOUT THE WRITTEN PERMISSION OF CCDI.

REVISIONS

DATE	MARCH 18, 2020
SCALE	AS NOTED
DRAWN BY	JG
JOB NO.	2020-005
SHEET	

E1.0

ITEM 10.7.**White Rock Center Conditions of Approval DD9940****ATTACHMENT 3****Exhibit B to the Resolution**

<u>Conditions of Approval</u>		Category	<u>Timing/ Implementation</u>	<u>Enforcement/ Monitoring</u>
1.	The approved entitlement is for a Major Design Review Permit for White Rock Center includes development on parcels totaling 2.87 acres with two buildings totaling 31,680 square-feet of light industrial warehouse with associated office use that includes parking, storage yard area, lighting, and landscaping. as described in the City Council staff report dated June 1, 2020, and Exhibit A with the conditions herein, for Project No. DD9940.	Project Description	On-Going	Planning
2.	The Applicant shall hold harmless the City, its Council Members, officers, agents, employees, and representatives from liability for any award, damages, costs and fees incurred by the City and/or awarded to any plaintiff in an action challenging the validity of this permit or any environmental or other documentation related to approval of this permit. Applicant further agrees to provide a defense for the City in any such action.	General	On-Going	Planning
3.	Any future alteration to the buildings, change in use, intensification of the site, or modification to the parking and landscaped area must be reviewed by the City to ensure compliance with all local, state, and federal regulations. Minor modifications that are found to be in substantial conformance with the approved plans such as colors, plant materials, or minor lot line adjustments, may be approved administratively. Major modifications shall be approved by the applicable decision making body.	General	On-Going	Planning
4.	Applicant/Developer shall not carry a negative account balance with the City for the processing of the project. If a negative account balance occurs, it will be the developer's responsibility to pay the balance due, in order to avoid delays in the processing of future permits or recordation of maps. Please email the Finance Department at billings@cityoffranchocordova.org for the status of your account with the City.	General	On-Going	Planning
5.	The Permit is valid for a period of three (3) years from the date of City Council approval unless an extension is granted	Expiration	On-Going	Planning

ITEM 10.7.**White Rock Center Conditions of Approval DD9940****ATTACHMENT 3****Exhibit B to the Resolution**

<u>Conditions of Approval</u>		Category	<u>Timing/ Implementation</u>	<u>Enforcement/ Monitoring</u>
	by the Community Development Director.			
6.	Signage is not approved with this permit. All signage shall comply with the City of Rancho Cordova Zoning Code.	Signage	On-Going	Planning
7.	Noise sources associated with construction, repair, remodeling, demolition, paving and/or grading of any real property must adhere to the development standards outlined within the City's Noise Element, RCMC 6.68 and RCMC 16.18.1407(F).	Noise	On-Going	Code Enforcement /Building
8.	The removal and replanting of landscape not listed on the approved plan set must be consistent with RCMC 23.716.080 through 23.716.090 and reviewed by the Planning Department prior to the removal. All landscape care, maintenance, and tree pruning must adhere to RCMC 23.716.100 through 23.716.110.	Landscaping	On-Going	Planning
9.	Applicant shall be responsible for all damage to City streets associated with construction of the project and shall repair any damage as soon as possible.	Infrastructure	On-Going	Public Works
10.	All storm drain within private roads shall be privately maintained.	Infrastructure	On-Going	Public Works
Prior to Approval of Improvement Plans				
11.	The applicant shall request to abandon a portion of the "no ingress/egress rights" dedicated on parcel map 64PM26 for a proposed driveway with this application. If an additional driveway located on the White Rock Road frontage is allowed the applicant shall acknowledge that access to the driveway may be restricted to right turn only in and out access with associated future White Rock Road improvements (by others).	Ingress/egress rights	Prior to approval of improvement plans	Public Works
12.	Number, size, and location of driveways are subject to approval by the Public Works Department	Infrastructure	Prior to approval of improvement plans	Public Works
13.	Applicant shall photo-document the condition of adjacent streets, sidewalks and infrastructure to the satisfaction of the Public Works Department.	Infrastructure	Prior to approval of improvement plans	Public Works
14.	Enter into a frontage agreement and bond for construction of	Infrastructure	Prior to approval of	Public Works

ITEM 10.7.**White Rock Center Conditions of Approval DD9940****ATTACHMENT 3****Exhibit B to the Resolution**

<u>Conditions of Approval</u>		Category	<u>Timing/ Implementation</u>	<u>Enforcement/ Monitoring</u>
	public improvements per the approved Public Works plans to the satisfaction of the Public Works Department.		improvement plans	
15.	A final landscape plan shall be submitted in conjunction with improvement plan and or building permit submittal and approved by the planning and public works departments prior to issuance of permits and/or any installation of landscape materials RCMC 23.716.020. The final landscape planting and irrigation plan shall be prepared by a registered licensed landscape architect and include the following items per RCMC 22.180.060: • Planting plan to scale that indicate slope • Irrigation Plan • Soils Test • Water Use Calculations • Irrigation Schedule	Landscaping	Prior to approval of improvement plans	Public Works
16.	All landscape strips, medians, etc that contain trees shall be designed to include continuous root barriers.	Landscaping	Prior to approval of improvement plans	Public Works
17.	A Reciprocal access and parking agreement shall be entered into between the proposed parcels prior to the sale and/or reconveyance of said parcels	Access agreement	Prior to approval of improvement plans	Public Works
18.	Applicant shall prepare and submit a project specific drainage report. The proposed drainage design shall conform to the requirements of the Sacramento City/County Drainage Manual (Volume 2), County of Sacramento Improvement Standards (Section 9), and all other applicable standards.	Drainage	Prior to approval of improvement plans	Public Works
19.	Drainage System Design: The applicant shall submit and obtain City approval of plans and specifications for the construction of public improvements and all grading. The drainage system shall be designed in accordance with the approved Drainage Study to accommodate runoff from the ultimate development and shall meet the City of Rancho Cordova's Improvement Standards, Construction Specifications, and Floodplain Management Ordinances in effect at the time of improvement plans	Drainage	Prior to approval of improvement plans	Public Works

ITEM 10.7.**White Rock Center Conditions of Approval DD9940****ATTACHMENT 3****Exhibit B to the Resolution**

<u>Conditions of Approval</u>		Category	<u>Timing/ Implementation</u>	<u>Enforcement/ Monitoring</u>
	approval.			
20.	Stormwater Quality- Post Construction The improvement plans shall incorporate all applicable post construction stormwater quality measures; including source control, low impact development, and full capture trash control measures into the site improvement plans in conformance with the most recent version of the <i>Stormwater Quality Design Manual for the Sacramento Region</i> . The applicant shall prepare and submit a Post-Construction Stormwater Quality Control Plan that includes details and sizing calculations of all the proposed post construction stormwater quality measures. In addition, a maintenance covenant is required for ALL proposed post construction stormwater quality measures, as detailed in Appendix B of the <i>Stormwater Quality Design Manual for the Sacramento Region</i> .	Stormwater	Prior to approval of improvement plans	Public Works
21.	Stormwater Quality– During Construction: SWPPP- the applicant shall prepare a Storm Water Pollution Prevention Plan (SWPPP) to be executed through all phases of grading and project construction. These measures shall be consistent with the City's Improvement Standards and Land Grading and Erosion Control Ordinance. General Construction Permit – The project applicant shall file a Notice of Intent (NOI) to obtain coverage under the Statewide Construction Stormwater General Permit (Construction General Permit). Applicants shall comply with the terms of the Construction General Permit, the City of Rancho Cordova Municipal Code, and the City's NPDES Permit Requirements.	Stormwater	Prior to approval of improvement plans	Public Works
22.	Lot merger and lot line adjustment shall be approved by City and recorded by the Sacramento County Recorder's Office.	Lot Line Adj	Prior to approval of improvement plans	Public Works
23.	All new structures shall be protected from the 100-year (1 percent) flood event. Certified pad elevations (certified by a registered Civil Engineer or licensed Land Surveyor) shall be set at least one and two tenths foot (1.2') above all sources	Pad Elevations	Prior to approval of improvement plans	Public Works

ITEM 10.7.**White Rock Center Conditions of Approval DD9940****ATTACHMENT 3****Exhibit B to the Resolution**

<u>Conditions of Approval</u>		Category	<u>Timing/ Implementation</u>	<u>Enforcement/ Monitoring</u>
	of 100-year flooding (see Section 9-1 of the Improvement Standards). The overland release path must be shown on the plans and hydraulic computations must be provided to estimate the flow depths along the overland release paths. The calculations must be in conformance with Section 9-15 of the Improvement Standards.			
24.	The SWPPP in place for the site shall include a contingency plan for the implementation of a process to remove fine clay sediments prior to discharge to The City of Rancho Cordova's storm drain system and/or Waters of the State (e.g., creeks, rivers) to the satisfaction of the City of Rancho Cordova. A polymer treatment system or comparable process shall be designed in the erosion and sediment control plan of the improvement plans. This system shall be implemented by qualified professionals with training and proven experience in this field. Such treatment shall be accomplished in a manner that does not pose a toxic threat to fish and other aquatic organisms in receiving waters.	Stormwater	Prior to approval of improvement plans	Public Works
25.	Provide a permanent concrete stamp, or other permanently applied message to the satisfaction of the City not including paint, which reads "No Dumping-Flows to Creek" or other approved message at each storm drain inlet	Infrastructure	Prior to approval of improvement plans	Public Works
26.	The Sacramento County Water Agency (SCWA) may only compensate developers for the acquisition of land for regionally beneficial off-line peak flow basins contingent upon a need by SCWA, pursuant to title 2 of the SCWA Code. All drainage studies are subject to alternative analyses. The land cost for the basins is not eligible for credits or reimbursements under the Zone 11 Drainage Impact Fee Plan.	Stormwater	Prior to approval of improvement plans	Public Works
27.	Obtain a tree permit for the removal of the four trees, identified in project arborist report per RCMC 19.12	Tree Removal	Prior to approval of improvement plans	Public Works
28.	The applicant shall coordinate with Sacramento Area Sewer District on the following conditions: a. To obtain sewer service, construction of SASD sewer	Sewer	Prior to approval of improvement plans	SASD and Public Works

ITEM 10.7.**White Rock Center Conditions of Approval DD9940****ATTACHMENT 3****Exhibit B to the Resolution**

<u>Conditions of Approval</u>		Category	<u>Timing/ Implementation</u>	<u>Enforcement/ Monitoring</u>
	infrastructure will be required. Current SASD Standards and Specifications apply to any offsite or onsite public sewer construction or modification. These improvements must be shown on the plans. Field modifications to new or existing precast manhole bases are not allowed. b. SASD requires each building on each lot with a sewage source to have a separate connection to the SASD's sewer system. If there is more than one building in any single parcel and the parcel is not proposed for split, then each building on that parcel shall have a separate connection to a private onsite sewer line or a separate connection to the SASD public sewer line. These improvements must be shown on the plans. c. Lower Laterals must not directly connect directly to trunk lines (lines with flow greater than 1 MGD) except at a manhole. d. The owner must contact Permit Services Unit at PermitServices@sacsewer.com or by phone at (916) 876-6100 to determine if sewer impact fees are due. Fees are to be paid prior to the issuance of building permits e. Permanent structures, walls, signs and footings will not be permitted within the existing SASD easement area unless express written permission is obtained from SASD.			
29.	The applicant shall comply with the Fire conditions as follows; a. Show the design for a fire access roadway of not less than 20-feet of unobstructed width, 13-feet, 6-inches of vertical clearance, and turning radii of 25 feet inside and 50 feet outside dimension on the improvement plans. The access roadway shall	Fire	Prior to approval of improvement plans	Sac Metro Fire District

ITEM 10.7.**White Rock Center Conditions of Approval DD9940****ATTACHMENT 3****Exhibit B to the Resolution**

<u>Conditions of Approval</u>		Category	<u>Timing/ Implementation</u>	<u>Enforcement/ Monitoring</u>
	extend to within 150 feet of all portions of the exterior walls of the first story of any proposed building. The use of turf-block or grass-crete or similar alternate road surfaces is not approved for installation in fire apparatus access roadways. b. Show on the plans how Fire Lanes will be marked. Fire Lane identification shall be provided along the required fire access roadway. c. Provide a note on the plan that reads, "Fire access roadways shall be built to bear a minimum of 80,000 pounds and meet the Sacramento County Public Works Standards for roadways. A report, prepared by a registered geotechnical engineer, verifying the ability of the road to bear the required minimum weight, shall be submitted with any plan indicating construction of roadway. Verification of constructed roadway shall be provided by a registered geotechnical engineer prior to final of the project." Required Private streets and fire apparatus access roads shall be installed to the "first lift," (Up to the last one inch of pavement) identified, and verified by SMFD prior to <u>any</u> construction, (including foundations) or on-site storage of combustible materials. d. Show the location of the required fire hydrants for this project on the improvement plans. Approved fire hydrants capable of providing the required fire flow for the protection of any and all structures shall be located along the fire apparatus access roadway. The required fire hydrants shall be installed and operational prior to <u>any</u> construction, (including foundations) or on-site storage of combustible materials. The minimum required fire flow for the protection of commercial developments is 1,500 gallons per minute (gpm) at a pressure of 20 pounds			

ITEM 10.7.**White Rock Center Conditions of Approval DD9940****ATTACHMENT 3****Exhibit B to the Resolution**

<u>Conditions of Approval</u>		Category	<u>Timing/ Implementation</u>	<u>Enforcement/ Monitoring</u>
	per square inch (psi) for a two-hour duration. Fire hydrant maximum spacing is 300 feet between hydrants.			
30.	Prior to any construction activity, a pre-construction determinate survey shall be required for work that will commence during the migratory bird nesting season (February 1 through August 31). This survey is to determine if there is active onsite nesting by birds protected under the Migratory Bird Treaty Act (MBTA) would be affected by construction activities. If all construction activity would occur outside this time, the survey is not required. If nesting activity is observed, consultation with the City of Rancho Cordova Planning Department and the California Department of Fish and Wildlife shall be conducted in order to determine the appropriate mitigation, if any, required to minimize impacts to nesting birds. No activity may occur within 100 feet of any nesting activity or as otherwise required following consultation with the California Department of Fish and Wildlife.	Survey	Prior to Grading	Planning
31.	The water supply will be provided by the Sacramento County Water Agency: • Provide public water service to each building. • All water lines shall be located within a public right-of-way or within easements dedicated to SCWA. Easements shall be reviewed and approved by Sacramento County Water Agency prior to Improvement Plan approval or Final Map approval. • Destroy all abandoned wells on the proposed project site in accordance with the requirements of the Sacramento County Environmental Health Division. Clearly show all abandoned/destroyed wells on the improvement plans for the project. Prior to	Water	Prior to Improvement Plan Approval	Sacramento Water Agency

ITEM 10.7.**White Rock Center Conditions of Approval DD9940****ATTACHMENT 3****Exhibit B to the Resolution**

<u>Conditions of Approval</u>		Category	Timing/ <u>Implementation</u>	Enforcement/ <u>Monitoring</u>
	abandoning any existing agricultural wells, applicant shall use water from agricultural wells for grading and construction.			
Prior to Issuance of Building Permit				
32.	Applicant shall complete improvement plans to the satisfaction of the Public Works Department. Improvement plans shall include, but shall not be limited to: • All onsite civil improvements • Civil plan shall include an ADA access plan • All facilities, including but not limited to, sidewalk, driveways, curb returns, etc. shall be upgraded to meet current ADA requirements and City Standards • Remove and replace all sidewalk, curb and gutter along White Rock Road per City Standards. Any obstructions to the sidewalk shall be relocated behind back of walk • Utility laterals • Replacement of damaged sidewalk and curb and gutter along property frontage to the satisfaction of The Public Works Department. Sidewalk panels shall be replaced to the nearest joint • Public improvement plans shall clearly delineate all transitions to existing improvements • All improvements to be designed and constructed to the satisfaction of the Public Works Department. • Details and/or notes shall be placed on the site plan summarizing the required public improvements • All work shall be completed to the satisfaction of the City prior to occupancy	Infrastructure	Prior to issuance of Building Permits	Public Works
33.	Sacramento County Water Agency: • Prior to the issuance of building permits require water intensive commercial and industrial building permit applicants to conduct a water use efficiency review and submit the findings in required environmental	Water	Prior to issuance of Building Permits	Sacramento Water Agency

ITEM 10.7.**White Rock Center Conditions of Approval DD9940****ATTACHMENT 3****Exhibit B to the Resolution**

<u>Conditions of Approval</u>		Category	<u>Timing/ Implementation</u>	<u>Enforcement/ Monitoring</u>
	documentation for the project. Prior to the issuance of building permits require efficient cooling systems, re-circulating pumps for fountains and ponds, and water recycling systems for vehicle washing as a condition of service			
34.	All trash enclosures and refuse areas shall comply with zoning code regulations and all service provider standards regarding amount, design, and access based upon the project's estimated need and waste pickup schedules. Trash enclosures should try to incorporate the same architectural treatments, materials and colors as the main building in order to properly screen them from view. The gate to the trash enclosure shall be an opaque metal gate.	Architectural	Prior to issuance of Building Permits	Planning
35.	Vents, gutters, downspouts, flashing, electrical conduits, etc., shall be painted to match the color of the adjacent surface, unless otherwise approved by the Planning Division.	Architectural	Prior to issuance of Building Permits	Planning
36.	Construction plans must include all windows and final architectural element details to be reviewed and approved by the Planning Department. This includes all building fixtures, exterior lighting, walkway lighting, parking lot lighting, and street lights on the Site, Utility, Landscape, and Building Plans, prior to the issuance of any permits. The height and style of fixtures shall be shown. Energy-saving fixtures shall be used and noted on the plans and all illumination shall be installed in a manner that is glare shielded and directed away from adjacent properties and right-of-ways.	Architectural	Prior to issuance of Building Permits	Planning
37.	Rooftop equipment (HVAC, meters, refrigeration equipment, plumbing lines, ductwork and transformers), shall not extend above the building parapet and shall be screened from view on all sides with materials architecturally compatible with the main structure. Screening details shall be shown on the Building Plans and submitted for review and approval by the	Architectural	Prior to issuance of Building Permits	Planning

ITEM 10.7.**White Rock Center Conditions of Approval DD9940****ATTACHMENT 3****Exhibit B to the Resolution**

<u>Conditions of Approval</u>		Category	<u>Timing/ Implementation</u>	<u>Enforcement/ Monitoring</u>
	Planning Division, prior to the issuance of Building Permits and installed prior to occupancy approval.			
38.	Bicycle Parking shall be installed in accordance with RCMC 23.719.115. All parking shall be located near main entrances and not impede onsite automobile and pedestrian access. The final design and location will be reviewed and approved by the Planning Department.	Bicycle Parking	Prior to issuance of Building Permits	Planning
39.	A final landscape plan shall be submitted to the Planning Department in conjunction with improvement plan and or building permit submittal and approved by the Planning and Public Works Departments prior to issuance of permits and/or any installation of landscape materials RCMC 23.716.020. The final landscape planting and irrigation plan shall be prepared by a registered licensed landscape architect and include the following items per RCMC 22.180.060: • Planting plan to scale that indicate slope • Irrigation Plan • Soils Test • Water Use Calculations • Irrigation Schedule	Landscaping	Prior to issuance of Building Permits	Planning/Public Works
40.	Property Owner/Applicant shall participate in or provide a funding mechanism for maintenance services for the project's stormwater drainage and flood protection system. This may be accomplished through annexation to the City's Stormwater Utility Fee District, or other financial mechanism as may be proposed and provided by the Property Owner for the same purpose of providing a funding mechanism to fund the operation and maintenance of the Project's stormwater drainage and flood protection system. Costs associated with the annexation shall be borne by the Property Owner/Applicant through payment of the annexation costs in the amount of \$7,000 per annexation. Contact Elizabeth	Fee District Annexation	Prior to issuance of Building Permits	Public Works

ITEM 10.7.**White Rock Center Conditions of Approval DD9940****ATTACHMENT 3****Exhibit B to the Resolution**

<u>Conditions of Approval</u>		Category	<u>Timing/ Implementation</u>	<u>Enforcement/ Monitoring</u>
	Sparkman at (916) 851-8714 with regard to the process to satisfy this condition of approval.			
41.	Property Owner/Applicant shall participate in or provide a funding mechanism for maintenance services for the fair share of existing and all new public improvements associated with the project including, but not limited to, streets, bridges/culverts, traffic signals, traffic signs, striping and legends, ITS operations, street lights and safety lights, and public frontage and median landscape improvements. This may be accomplished through annexation to the City's Communities Facilities District No. 2008-1 (Street Lighting and Road Maintenance). All costs associated with the annexation shall be borne by the Property Owner/Applicant through payment of the annexation costs of the CFD annexation in the amount of \$5,000 per annexation. Contact Elizabeth Sparkman at (916) 851-8714 with regard to the process to satisfy this condition of approval.	CFD no. 2008-1 street lighting and road maintenance	Prior to issuance of Building Permits	Public Works
42.	Property Owner/Applicant shall participate in the provision of funding to provide transit-related services by voting to approve a special tax. The tax shall be the annual amount (with appropriate annual inflation adjustment) as established at the time of voting by the City Council. The election to provide for the tax shall be completed prior to the issuance of building permits. The property owner shall be responsible for paying all costs associated with holding the election. The tax shall be due at the time specified in the ordinance imposing the tax. In addition, the Owner of the property shall hold a deed assessment in the form of Conditions, Covenants & Restrictions against the property, or other form as shall be approved by the City, which assessment will take effect in the event the special tax described in this Condition of Approval is reduced or repealed. Contact: Elizabeth Sparkman at (916) 851-8714 as there may be a 1-2 month	Transit Tax	Prior to issuance of Building Permits	Public Works

ITEM 10.7.**White Rock Center Conditions of Approval DD9940****ATTACHMENT 3****Exhibit B to the Resolution**

<u>Conditions of Approval</u>		Category	<u>Timing/ Implementation</u>	<u>Enforcement/ Monitoring</u>
	lead time to satisfy this condition.			
43.	SASD and the Sacramento Regional County Sanitation District may require additional sewer impact fee payments in accordance with each District's Ordinance. Fees are to be paid prior to the issuance of building permits. The applicant should contact Permit Services Unit at PermitServices@sacsewer.com or by phone at 916-876-6100 for sewer impact fee information.	Sewer fee	Prior to issuance of Building Permits	SASD
44.	Record a maintenance agreement involving all the parcels of the subject map assuring timely maintenance of the private storm drainage improvements.	Maint Agreement	Prior to issuance of Building Permits	Public Works
45.	Designer shall certify that installed landscaping conforms to City water conservation landscape requirements.	Landscape	Prior to issuance of Building Permits	Public Works
46.	The applicant shall comply with SMUD conditions as follows; a. Structural setbacks less than 14-feet shall require the applicant to conduct a pre-engineering meeting with all utilities to ensure property clearances are maintained. b. SMUD reserves the right to use any portion of its easements on or adjacent to the subject property that it reasonably needs and shall not be responsible for any damages to the developed property within said easement that unreasonably interferes with those needs. c. The Applicant shall not place any building foundations within 5-feet of any SMUD trench to maintain adequate trench integrity. The Applicant shall verify specific clearance requirements for other utilities (e.g., Gas, Telephone, etc.). d. Any necessary future SMUD facilities located on the Applicant's property shall require a dedicated SMUD easement. This will be determined prior to SMUD performing work on the Applicant's property. e. The applicant shall dedicate a 12.5 foot public utility	Electrical Infrastructure	Prior to issuance of Building Permits	SMUD

ITEM 10.7.**White Rock Center Conditions of Approval DD9940****ATTACHMENT 3****Exhibit B to the Resolution**

<u>Conditions of Approval</u>		Category	<u>Timing/ Implementation</u>	<u>Enforcement/ Monitoring</u>
	easement for overhead and/or underground facilities and appurtenances adjacent to all public street right-of-ways. f. SMUD has existing underground 12kV facilities that will need to remain. The applicant shall be responsible for maintaining all CalOSHA and State of California Public Utilities Commission General Order No. 128 safety clearances during construction and upon building completion. g. In the event the City requires an Irrevocable Offer of Dedication (IOD) for future roadway improvements, the Applicant shall dedicate a 12.5 foot public utility easement for overhead and/or underground facilities and appurtenances adjacent to the City's IOD. h. The 12.5 foot public utility easement along White Rock Road and Luyung Drive shall remain.			
Prior to Final Inspection				
47.	Upon completion of the installation of the landscaping, the designer shall certify that the landscape complies with all city water conserving landscape requirements. Certification shall be accomplished by completion of a certificate of compliance on a form approved by the director of the city public works department. Failure to submit a complete and accurate certificate of compliance will delay final approval of the project and/or discontinue water service per RCMC 22.180.090. Upon receipt of the certificate of compliance and site inspection from City staff, the landscaping performance bond will be released.	Landscaping	Prior to final Building Inspection	Public Works
48.	The applicant shall meet the following: Civil Site Plans and Architectural Plans shall be submitted <u>and</u> approved prior to Final Building Permit being issued. Fire Sprinkler and Fire Alarm plans shall be <u>submitted</u> prior to Final Building Permit being issued. Please note: The Sacramento Metro Fire District does not allow deferred submittals for Fire Sprinkler	Fire	Prior to final Building Inspection	Fire

ITEM 10.7.**White Rock Center Conditions of Approval DD9940****ATTACHMENT 3****Exhibit B to the Resolution**

<u>Conditions of Approval</u>		Category	<u>Timing/ Implementation</u>	<u>Enforcement/ Monitoring</u>
	and/or Fire Alarm plans			
49.	Approved numbers or addresses shall be placed on all new or existing buildings in such a position as to be easily read from the street or road fronting the property. The minimum size of the numbers shall not be less than six (6) inches and shall be mounted immediately adjacent to a light source and shall also contrast with their background.	Address	Prior to final Building Inspection	Fire
50.	Improvements per the approved Public Works plans and to the satisfaction of the Public Works Department.	Infrastructure	Prior to final Building Inspection of the first unit	Public Works
51.	As-built reproducible grading and improvement plans (1 full size and 1 half size hard copy), as well as a compact disc containing said plans in AutoCAD and pdf format, and a GIS shape file, or equivalent to the satisfaction of the City Engineer shall be submitted and approved by the Public Works Department.	Files	Prior to final Building Inspection	Public Works

TREE TECHNOLOGY INC.



Serving The Green Industry

8609 Weyand Avenue, Sacramento, CA 95828 Office: (916) 386-1780 Fax: (916) 386-1483

Contractor's License # 653836

www.treetechservices.com

November 26, 2019

Gregory E Leon
VP Real Estate
SFC Leasing, L.P.
3430 Luyung Drive
Rancho Cordova CA 95742
(M) 916-765-3545
(O) 916-638-5364
(F) 916-638-8914
gregl@urataconcrete.com

Subject: Arborist Report for property located at the S.W. corner Of White Rock Road and Luyung Road.

At your request I have completed the following Arborist Report on the above property address.

Each tree is numbered with an aluminum tag for reference located approximately four to six feet from ground.

Trunk Diameter: The trunk diameter is taken at 4.5 feet above ground, or at the narrowest point on the trunk between the ground and the lowest primary limb. In the case of mulit-trunked trees or where there is an unusual branch arrangement, all trunk diameters are adjusted to accurately reflect the measurement at standard height. This adjustment is made by adding the cross sectional areas of each trunk and then reconverting the total to diameter inches.

Dripline Radius: This is the distance from the trunk to the tip of the farthest extending limb.

Structural Condition: This relates to the ability of the tree to hold itself upright and remain intact.

Vigor Condition: This relates to viability, or the ability of the tree to exhibit life.

TREE TECHNOLOGY INC.



Serving The Green Industry

Dripline Environment: This includes a description of the environmental factors which affect the tree's root zone. This also includes significant. Man-made structures and use within the tree's canopy.

Prognosis: This is the best estimate for the tree's future prospects based upon It's current structural and vigor conditions.

Recommendations: The recommendations are based upon what the tree needs to maintain or improve its vigor and/ or structure. They are made without regard to whether or not the tree is to be kept in the project. Recommendation for removal is made in the case where the tree has very weak structure or vigor that cannot be corrected.

Definitions: The following definitions are used in describing the structural and vigor conditions of trees.

Good- Above average both for the surrounding stand of trees and in general; sound or solid in structure; no readily visible defects in the root crown, trunk, primary or secondary limbs. The upper root crown is visible; leaves or buds are intact and healthy and are of at least normal size and color. There is no weak or co-dominant crotching. The internodes are at least normal in length and there are few dead twigs or limbs.

Fair- Normal or average both for the surrounding stand of trees and in general. These trees fall into the normal category although there may be some small defects such as dead twigs or small branches, small trunk wounds, or small areas of decay. If these small defects do not compromise the trees structural integrity or vigor, the tree has a normal growth rate and live buds and is able to support itself under normal environmental conditions. Adjustment can be made for how the tree compares to the other trees (the stand) in the area.

Poor- Trees that fit this description should be removed unless they are to be isolated in a natural preserve where people rarely visit. These trees have extreme defects that are irreparable such as over 50% decay in the root crown or trunk or are 50% dead. These trees are in immediate danger of falling over or dying.

Combinations of these above three classifications are often used to more accurately describe a trees condition.

TREE TECHNOLOGY INC.



Serving The Green Industry

If you have any questions regarding this report please feel free to contact me.

Sincerely,

Lew Fleming
Certified Arborist # WE-7857A

A handwritten signature in black ink, appearing to be 'Lew Fleming', written over the printed name.

TREE TECHNOLOGY INC.



Serving The Green Industry

Tree # 30 Black Walnut (*Juglans hindsii*)

d.b.h. Three stems equal to 55 "

d.l.r. 27'

Structural Condition: Poor. Decay throughout main stem at base and into main laterals.

Vigor Condition: Poor, tree is in decline.

Drip Line Environment: Undeveloped dirt field recently disked.

Prognosis: Continued decline.

Recommendation: Removal.

Tree # 31 Honey Locust (*Gleditsia triacanthos*)

d.b.h. Multiple stems equal to 28 "

d.l.r. 10'

Structural Condition: Poor. This tree is a volunteer and adds no value to this property.

Vigor Condition: Fair.

Drip Line Environment: South side undeveloped dirt field recently disked. North side tree is against sidewalks.

Prognosis: If allowed to remain this tree will plant itself throughout area, and probably cause damage to side walk and other property.

Recommendation: Removal

TREE TECHNOLOGY INC.



Serving The Green Industry

Tree # 32 Honey Locust (*Gleditsia triacanthos*)

d.b.h. Multiple stems equal to 42 "

d.l.r. 10'

Structural Condition: Poor. This tree is a volunteer and adds no value to this property.

Vigor Condition: Fair.

Drip Line Environment: South side undeveloped dirt field recently disked. North side tree is five feet from sidewalks.

Prognosis: If allowed to remain this tree will plant itself throughout area, and probably cause damage to side walk and other property.

Recommendation: Removal

Tree # 33 Pacific Willow (*Salix lasiandra*)

d.b.h. Multiple stems equal to 32 "

d.l.r. 15'

Structural Condition: Poor. This tree is a volunteer and adds no value to this property.

Vigor Condition: Fair.

Drip Line Environment: South side undeveloped dirt field recently disked. North side tree is ten feet from sidewalks.

Prognosis: If allowed to remain this tree will plant itself throughout area, and probably cause damage to side walk and other property.

Recommendation: Removal

TREE TECHNOLOGY INC.



Serving The Green Industry

Tree # 34 Crape Myrtle (*Lagerstroemia indica*)

d.b.h. 8 "

d.l.r. 6'

Structural Condition: Fair.

Vigor Condition: Fair.

Drip Line Environment: Irrigated turf.

Prognosis: With proper cultural care and maintenance pruning tree should last for years.

Recommendation: Structure prune.

Tree # 35 Crape Myrtle (*Lagerstroemia indica*)

d.b.h. 7 "

d.l.r. 6'

Structural Condition: Fair.

Vigor Condition: Fair.

Drip Line Environment: Irrigated turf.

Prognosis: With proper cultural care and maintenance pruning tree should last for years.

Recommendation: Structure prune.

Tree # 36 Camphor Tree (*Cinnamomum camphora*)

d.b.h. 13 "

d.l.r. 15'

Structural Condition: Fair.

Vigor Condition: Fair.

Drip Line Environment: Irrigated turf.

Prognosis: With proper cultural care and maintenance pruning tree should last for years.

Recommendation: Structure prune.

TREE TECHNOLOGY INC.



Serving The Green Industry

Tree # 37 Camphor Tree (*Cinnamomum camphora*)

d.b.h. 8 "

d.l.r. 8'

Structural Condition: Poor, canopy die back

Vigor Condition: Fair.

Drip Line Environment: Irrigated turf.

Prognosis: In decline, possible verticilium wilt.

Recommendation: Remove, and replant.

Tree # 38 Camphor Tree (*Cinnamomum camphora*)

d.b.h. 9 "

d.l.r. 8'

Structural Condition: Fair.

Vigor Condition: Fair.

Drip Line Environment: Irrigated shrub bed.

Prognosis: With proper cultural and maintenance pruning care tree should last for years.

Recommendation: Structure prune.

Tree # 39 Camphor Tree (*Cinnamomum camphora*)

d.b.h. 5 "

d.l.r. 4'

Structural Condition: Fair.

Vigor Condition: Fair.

Drip Line Environment: Irrigated shrub bed.

Prognosis: With proper cultural care and maintenance pruning tree should last for years.

Recommendation: Structure prune.

TREE TECHNOLOGY INC.



Serving The Green Industry

Tree # 40 Camphor Tree (*Cinnamomum camphora*)

d.b.h. 12 "

d.l.r. 10'

Structural Condition: Poor, co dominant main stem with included attachment.

Vigor Condition: Fair.

Drip Line Environment: Irrigated shrub bed.

Prognosis: Tree could fail from include attachment.

Recommendation: Remove and replant.

Tree # 41 Camphor Tree (*Cinnamomum camphora*)

d.b.h. 5 "

d.l.r. 4'

Structural Condition: Poor, tree is half dead.

Vigor Condition: F Poor..

Drip Line Environment: Irrigated shrub bed.

Prognosis: Tree is stressed, stunted growth, in decline.

Recommendation: Remove and replant.

Tree # 42 Camphor Tree (*Cinnamomum camphora*)

d.b.h. 6 "

d.l.r. 5'

Structural Condition: Fair.

Vigor Condition: Fair.

Drip Line Environment: Irrigated shrub bed.

Prognosis: With proper cultural care and maintenance pruning tree should last for years.

Recommendation: Structure prune.

TREE TECHNOLOGY INC.



Serving The Green Industry

Tree # 43 Camphor Tree (*Cinnamomum camphora*)

d.b.h. 6 "

d.l.r. 4'

Structural Condition: Fair.

Vigor Condition: Fair.

Drip Line Environment: Irrigated shrub bed.

Prognosis: With proper cultural care and maintenance pruning tree should last for years.

Recommendation: Structure prune.

Tree # 44 Camphor Tree (*Cinnamomum camphora*)

d.b.h. 4 "

d.l.r. 3'

Structural Condition: Poor, main stem is sun burded.

Vigor Condition: Poor.

Drip Line Environment: Irrigated shrub bed.

Prognosis: Continued decline.

Recommendation: Remove and replant.

Tree # 45 Camphor Tree (*Cinnamomum camphora*)

d.b.h. 6 "

d.l.r. 4'

Structural Condition: Poor, main stem is sun burded.

Vigor Condition: Poor.


Drip Line Environment: Irrigated shrub bed.


Prognosis: Continued decline.


Recommendation: Remove and replant.




our map.

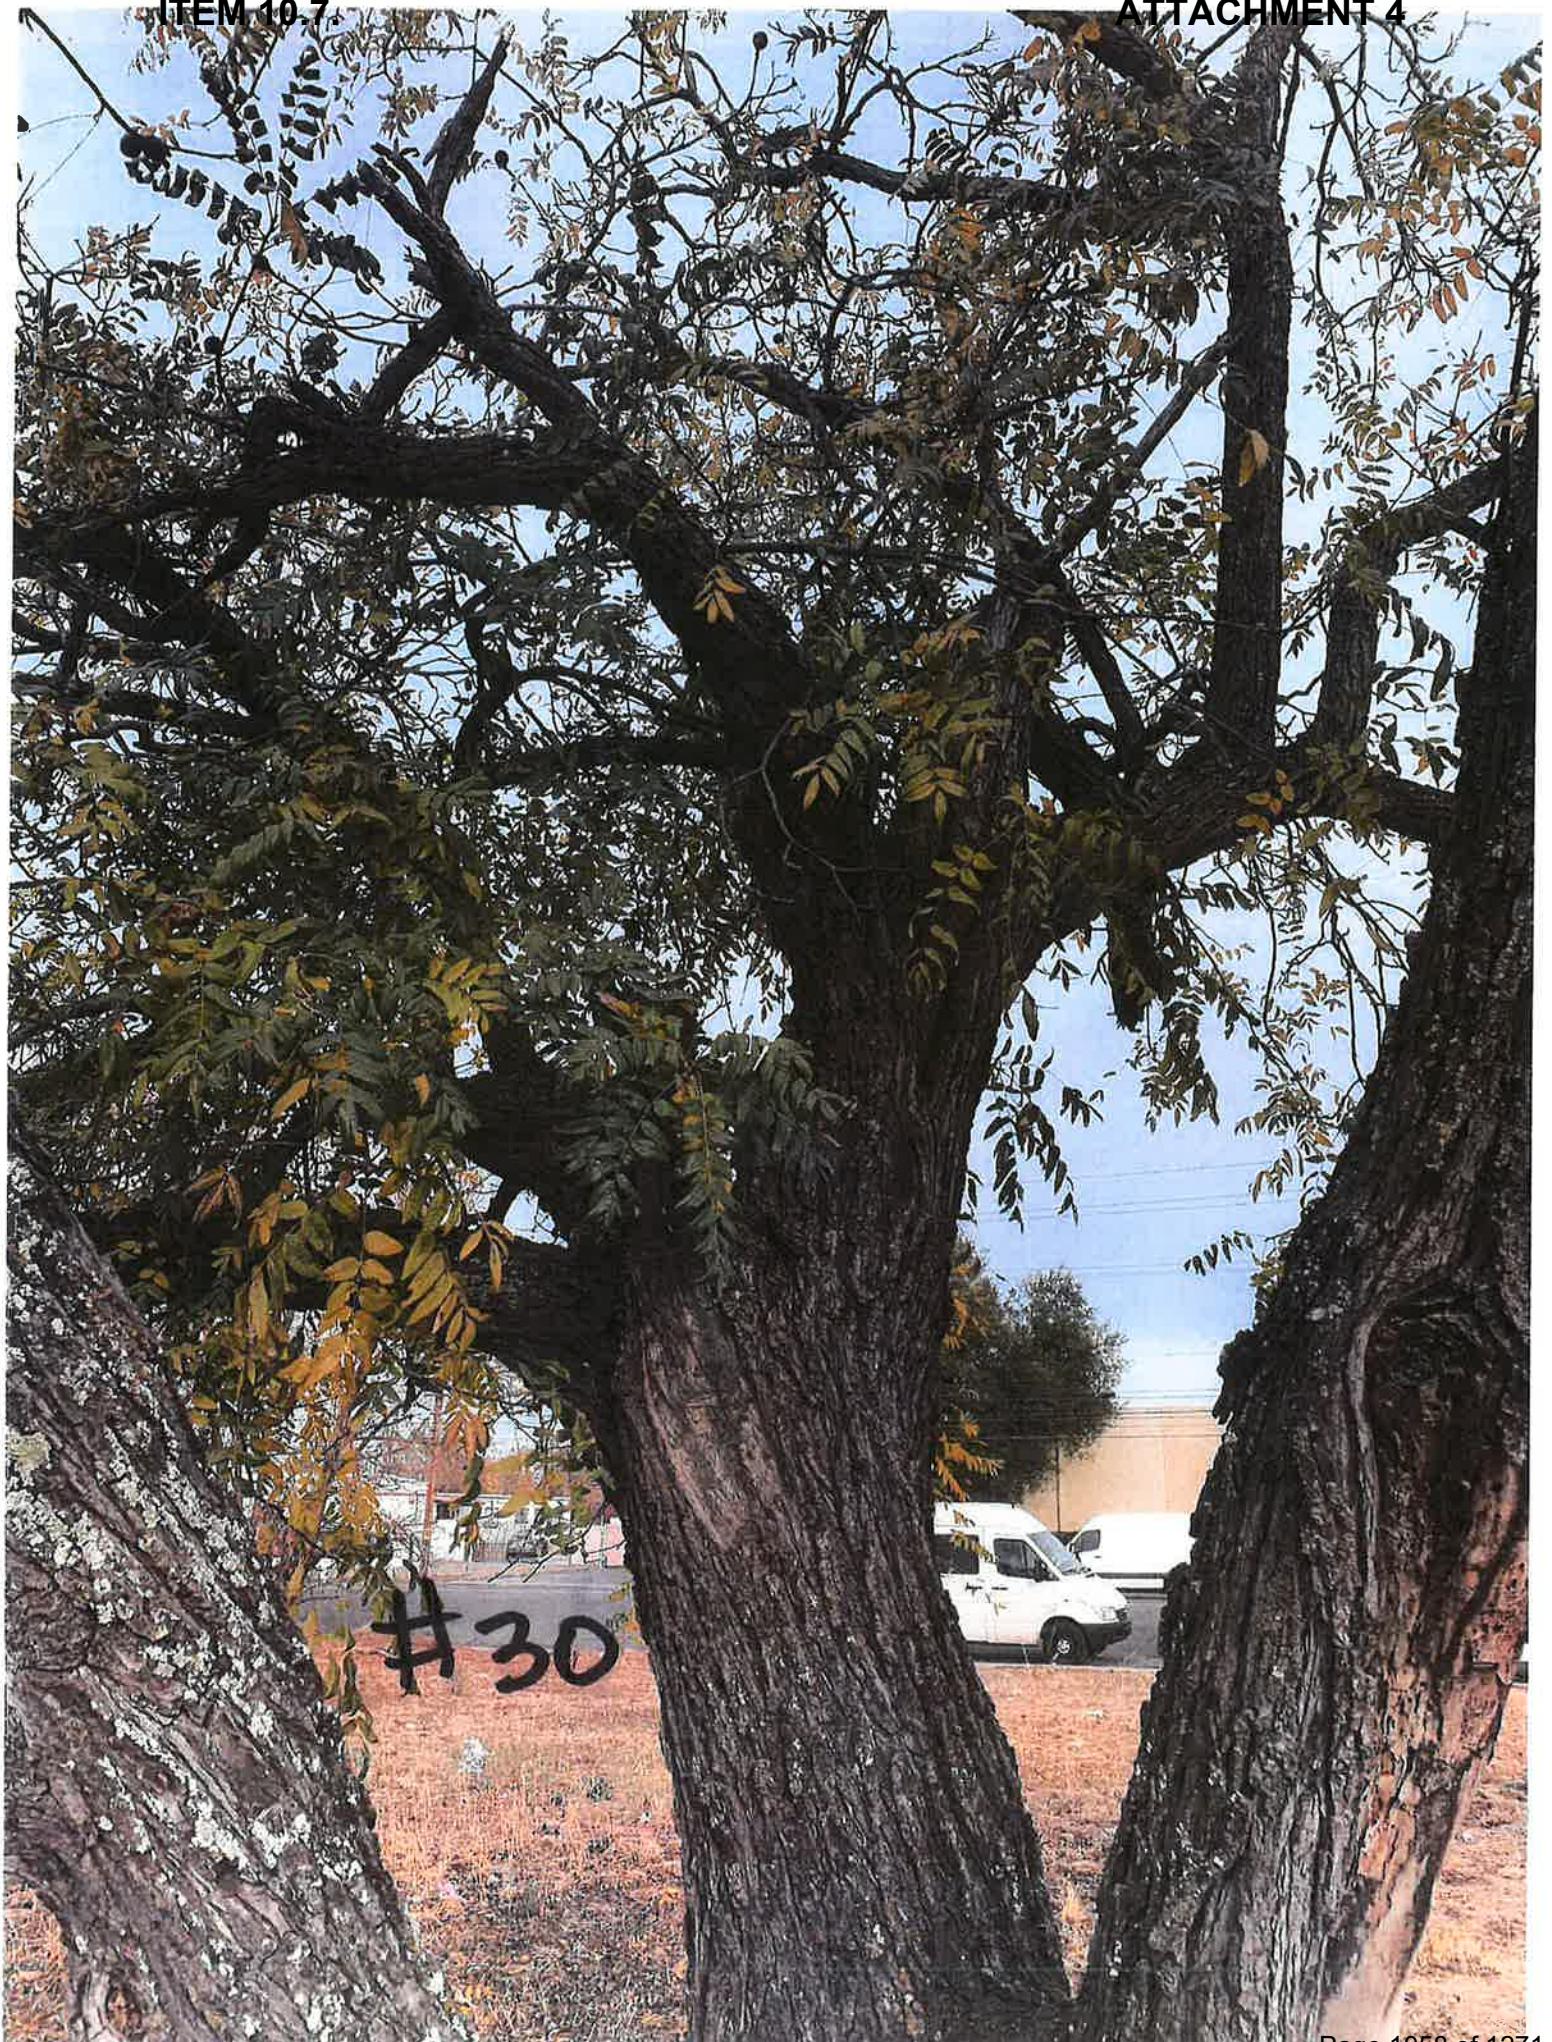

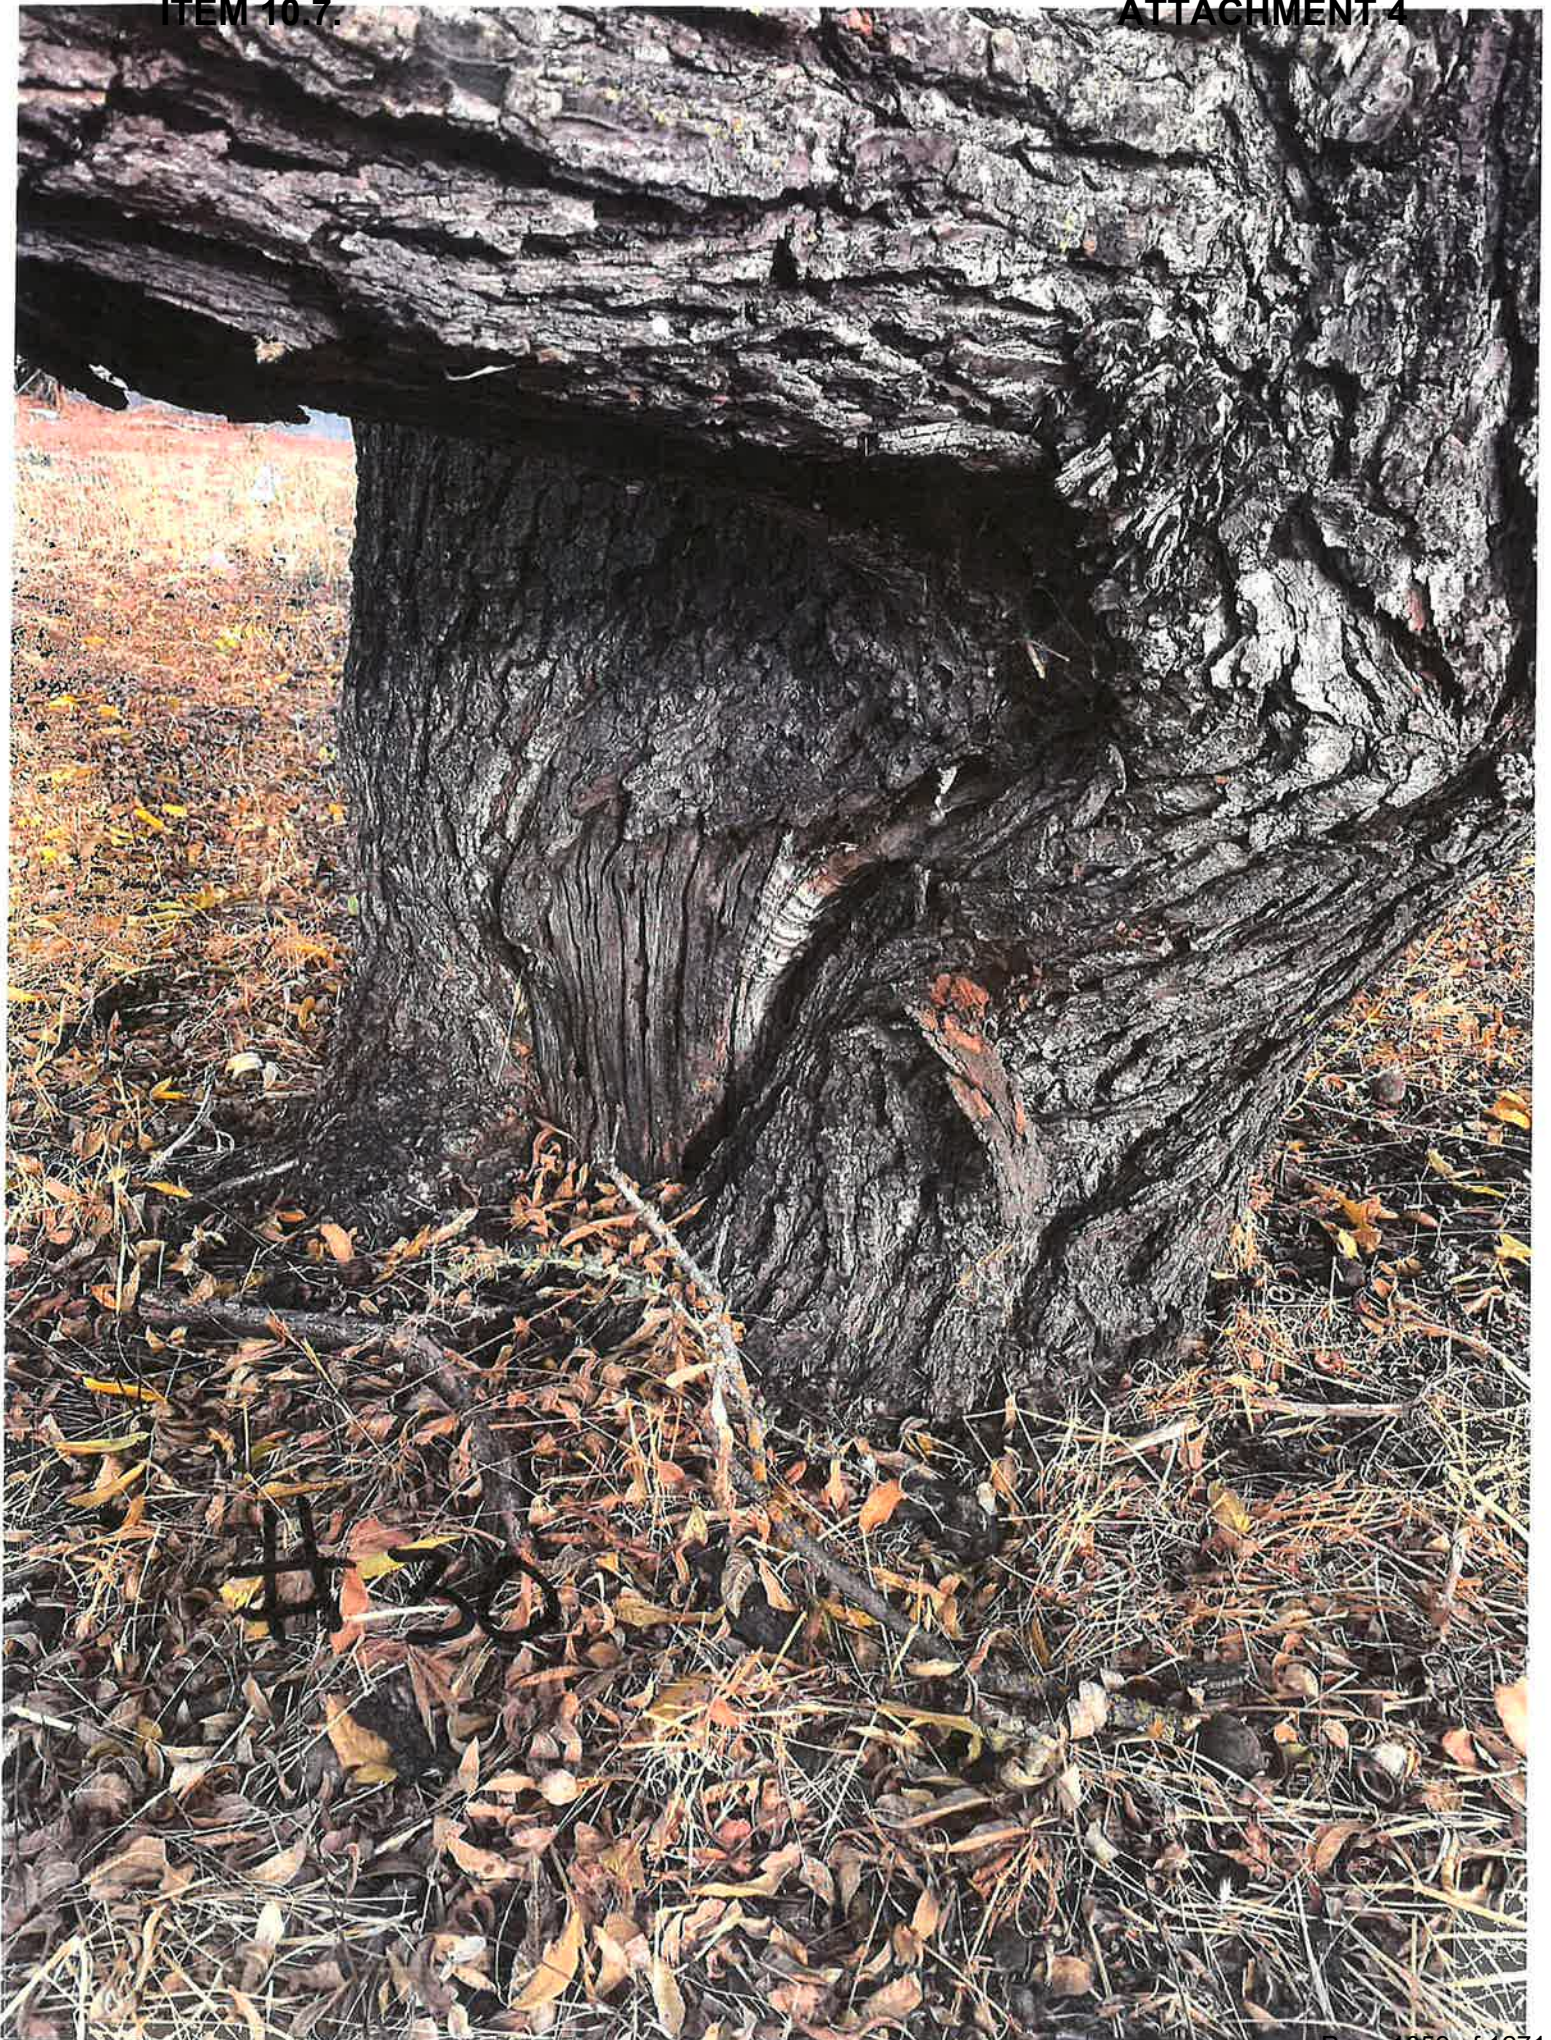

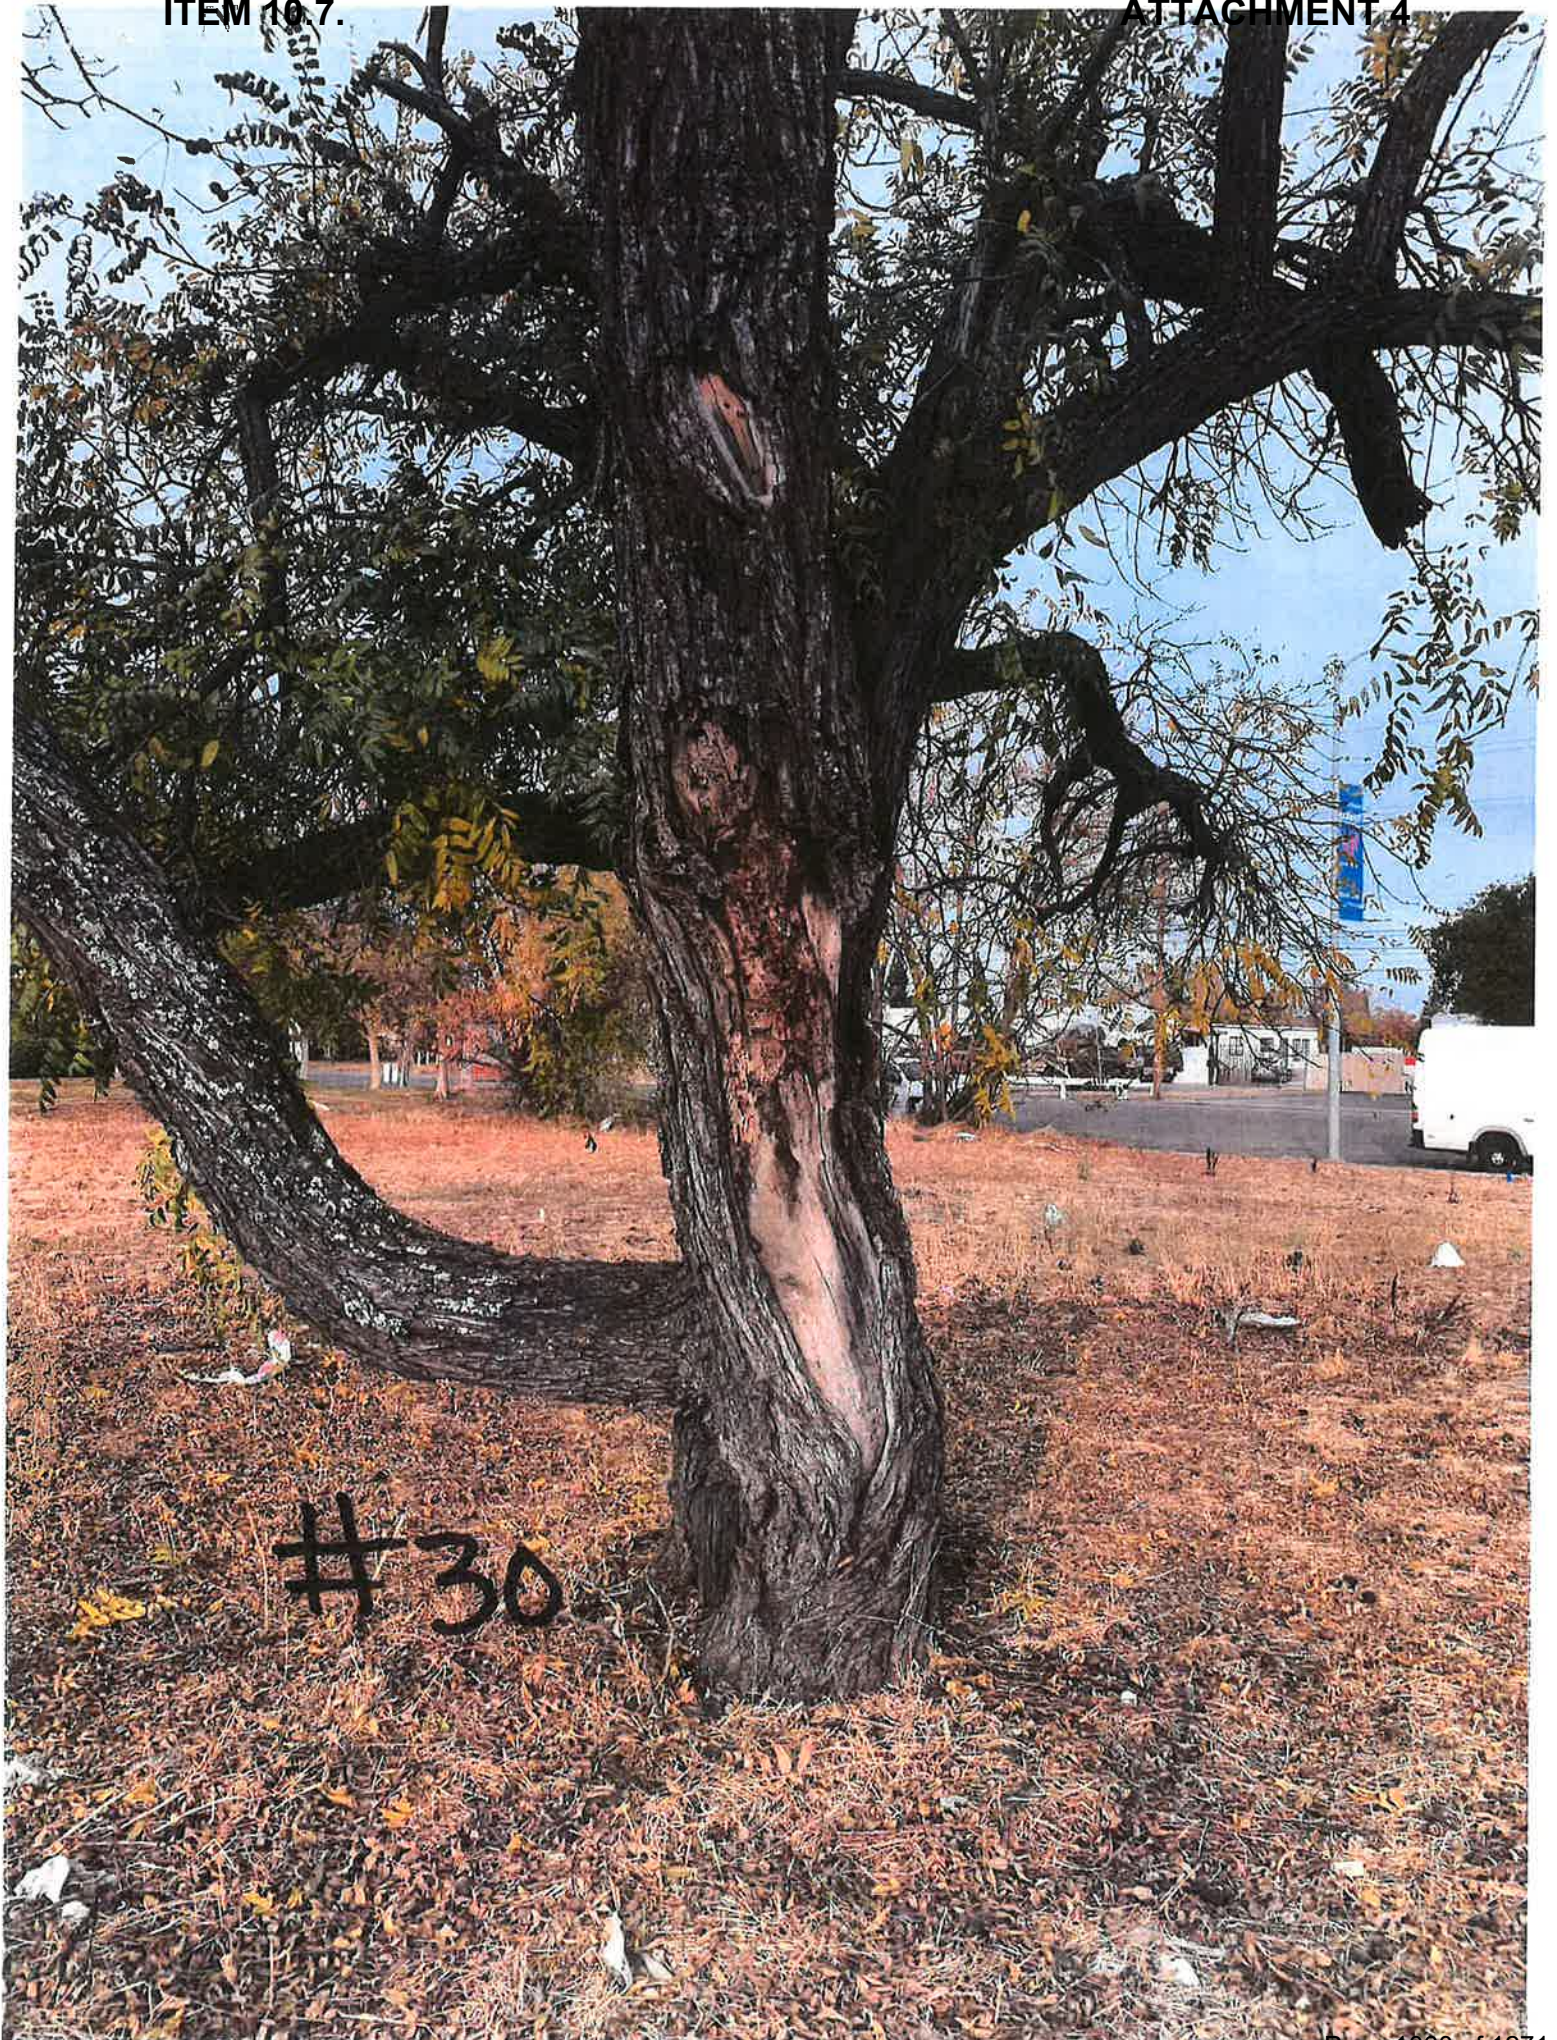

#30

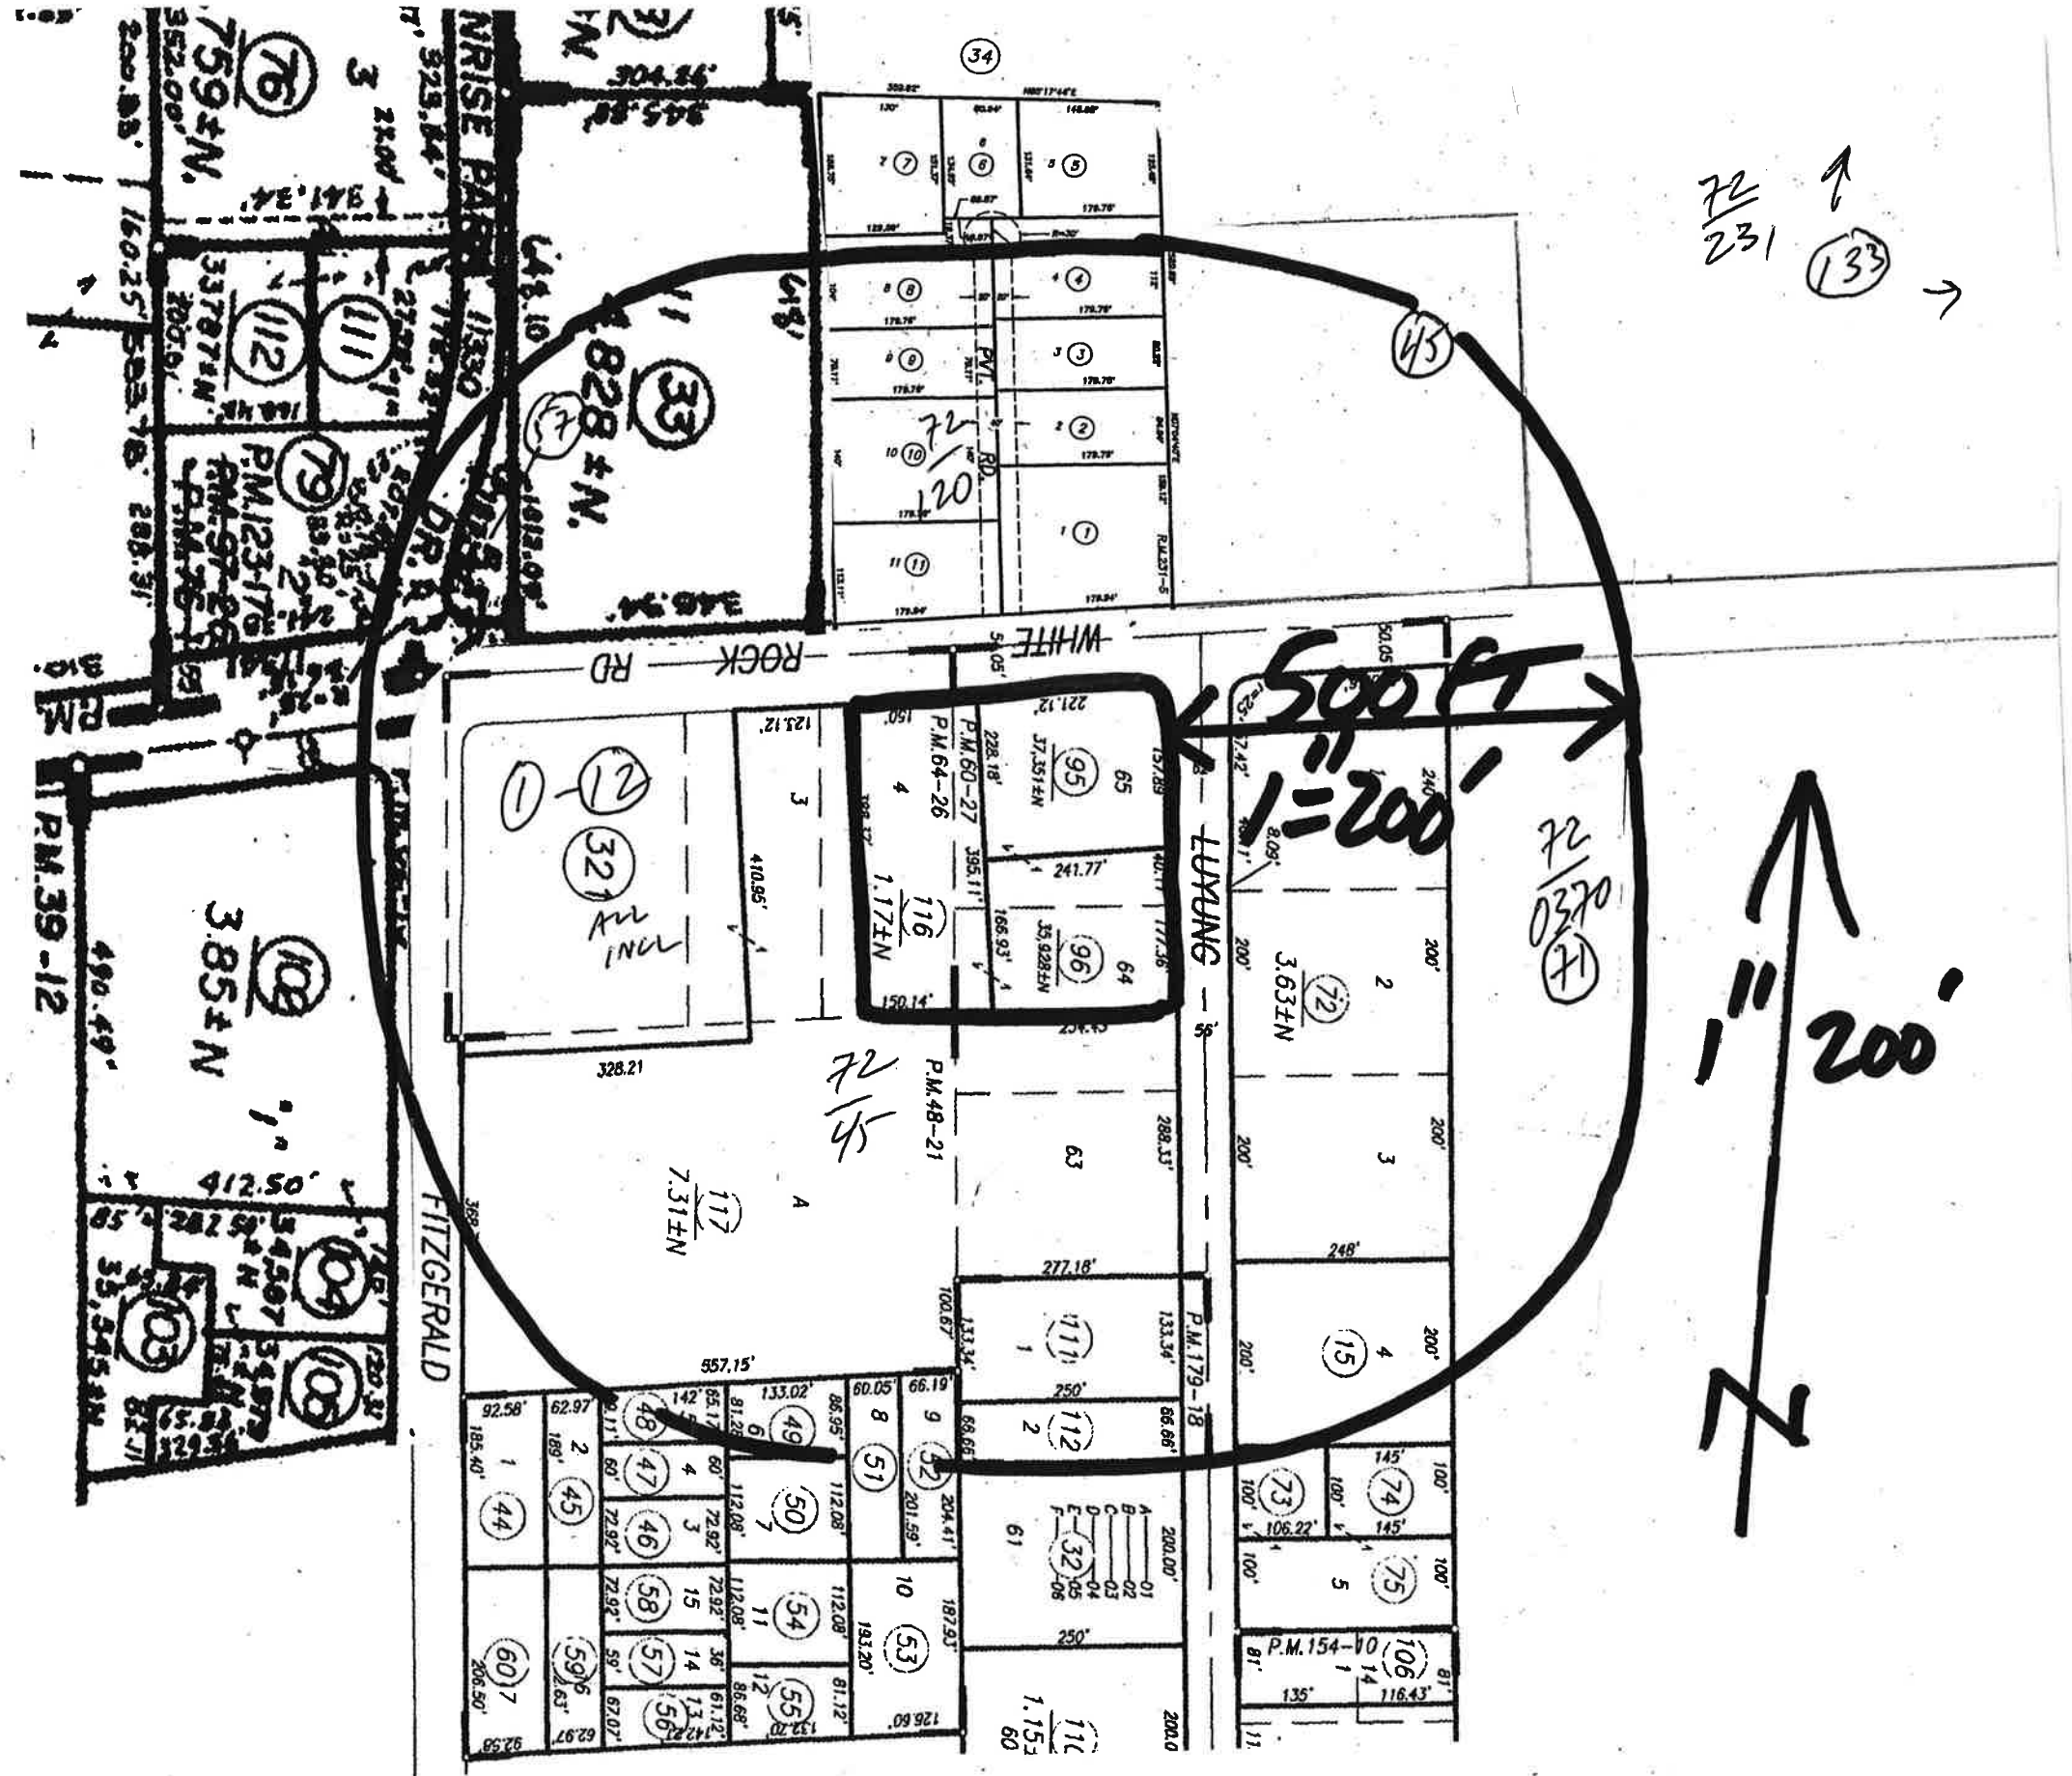

072-0450-095,096,116
SFC LEASING LIMITED PARTNERSHIP
3430 LUYUNG DR
RANCHO CORDOVA CA 95742

072-0231-045
C R & R INC
PO BOX 125
STANTON CA 90680

072-0231-133
EASTON DEVELOPMENT COMPANY LLC
PO BOX 1209
FOLSOM CA 95763

072-0340-033
GEORGE LITTLE INVESTMENTS INC
4125 WINTERS ST
SACRAMENTO CA 95838

072-0340-033
OCCUPANT
11361 WHITE ROCK RD
RANCHO CORDOVA CA 95742

072-0340-057
DANIEL & KAREN
BENVENUTI/RUDY/MARY BONZI
4378 AUBURN BLVD # 300
SACRAMENTO CA 95841

072-0340-079
JOSHUA M & WHITNEY E HUNT FAMILY
759 GRANDVIEW DR
FOLSOM CA 95630

072-0340-079
OCCUPANT
11341 WHITE ROCK RD
RANCHO CORDOVA CA 95742

072-0340-102
D BENVENUTI HOLDINGS LLC
9940 BUSINESS PARK DR #135
SACRAMENTO CA 95827

072-0340-102
OCCUPANT
11340 WHITE ROCK RD # 100
RANCHO CORDOVA CA 95742

072-0340-102
OCCUPANT
11340 WHITE ROCK RD # 150
RANCHO CORDOVA CA 95742

072-0340-102
OCCUPANT
11340 WHITE ROCK RD # 200
RANCHO CORDOVA CA 95742

072-0370-071
ALTA VISTA LLC
340 PALLADIO PKWY #521
FOLSOM CA 95630

072-0450-015
KARREN MIRZOYAN
11194 FRASCATI CT
RANCHO CORDOVA CA 95670

072-0450-032-0001
CZAJA FAMILY TRUST
8362 HILLGROVE ST
GRANITE BAY CA 95746

072-0450-032-0001
OCCUPANT
3174 LUYUNG DR #1
RANCHO CORDOVA CA 95742

072-0450-032-0002
KENT/TRACEY GASCH FAMILY TRUST
152 HOPFIELD DR
FOLSOM CA 95630

072-0450-032-0002
OCCUPANT
3174 LUYUNG DR #2
RANCHO CORDOVA CA 95742

072-0450-032-0003
VELLA ENTERPRISES G P
PO BOX 28010
SAN JOSE CA 95159

072-0450-032-0003
OCCUPANT
3174 LUYUNG DR #3
RANCHO CORDOVA CA 95742

072-0450-032-0004
JOHN T EDWARDS
458 MITCHELL CT
FOLSOM CA 95630

072-0450-032-0004
OCCUPANT
3174 LUYUNG DR #4
RANCHO CORDOVA CA 95742

072-0450-032-0005
STEPHEN A & LESLEY J KOONCE
REVOCABLE TRUST
11008 FABER WAY
RANCHO CORDOVA CA 95670

072-0450-032-0005
OCCUPANT
3174 LUYUNG DR #5
RANCHO CORDOVA CA 95742

072-0450-032-0006
WELCH REVOCABLE TRUST
212 POWERS DR
EL DORADO HILLS CA 95762

072-0450-032-0006
OCCUPANT
3174 LUYUNG DR #6
RANCHO CORDOVA CA 95742

072-0450-045
LUELLA B WILSON 2005 REVOCABLE
TRUST
PO BOX 35
RANCHO CORDOVA CA 95741

072-0450-045
OCCUPANT
3169 FITZGERALD RD
RANCHO CORDOVA CA 95742

072-0450-047
CORBITT LIVING TRUST
429 TROWBRIDGE LN
FOLSOM CA 95630

072-0450-047
OCCUPANT
3173 FITZGERALD RD
RANCHO CORDOVA CA 95742

072-0450-048
MARTIN L /COLLEEN A CECCHETTINI
PO BOX 764
ORANGEVALE CA 95662

072-0450-048
OCCUPANT
3175 FITZGERALD RD
RANCHO CORDOVA CA 95742

072-0450-049
JOHN D HACKETT
8011 EAGLE VIEW LN
GRANITE BAY CA 95746

072-0450-049
OCCUPANT
3177 FITZGERALD RD
RANCHO CORDOVA CA 95742

072-0450-050
VOLL FAMILY TRUST
4180 CAMERON RD
CAMERON PARK CA 95682

072-0450-050
OCCUPANT
3179 FITZGERALD RD
RANCHO CORDOVA CA 95742

072-0450-051
KEVIN T & BONNIE M BUSSARD
REVOCABLE FAMILY TRUST
9341 GOLDEN GATE AVE
ORANGEVALE CA 95662

072-0450-051
OCCUPANT
3181 FITZGERALD RD
RANCHO CORDOVA CA 95742

072-0450-052
NDO PROPERTIES LLC
3158 LUYUNG DR
RANCHO CORDOVA CA 95742

072-0450-052
OCCUPANT
3158 LUYUNG DR # A
RANCHO CORDOVA CA 95742

072-0450-052
OCCUPANT
3158 LUYUNG DR # B
RANCHO CORDOVA CA 95742

072-0450-072
MCMILLAN PROPERTIES LLC
11430 WHITE ROCK RD
RANCHO CORDOVA CA 95742

072-0450-073,074
3181 LUYUNG DRIVE LLC
3181 LUYUNG DR #B
RANCHO CORDOVA CA 95742

072-0450-111
OSTRANDER PROPERTIES LLC
3158 LUYUNG DR
RANCHO CORDOVA CA 95742

072-0450-112
PB INVESTMENT PROPERTIES LLC
3162 LUYUNG DR
RANCHO CORDOVA CA 95742

072-0450-117
COSAIR MANAGEMENT LIMITED
PARTNERSHIP
5410 E LA PALMA AVE
ANAHEIM CA 92807

072-0450-117
OCCUPANT
11380 WHITE ROCK RD
RANCHO CORDOVA CA 95742

072-1200-001
CR & R INCORPORATED
11292 WESTERN AVE
STANTON CA 90680

072-1200-001
OCCUPANT
11421 WHITE ROCK RD
RANCHO CORDOVA CA 95742

072-1200-002,010,011
CABOT/JOANNA ASHWILL
3181 CAMERON PARK DR #105
CAMERON PARK CA 95682

072-1200-002
OCCUPANT
11419 WHITE ROCK RD
RANCHO CORDOVA CA 95742

072-1200-010
OCCUPANT
11403 WHITE ROCK RD
RANCHO CORDOVA CA 95742

072-1200-011
OCCUPANT
11401 WHITE ROCK RD
RANCHO CORDOVA CA 95742

072-1200-003,004,008,009
SK LLC
14341 PIERITE RD
NEVADA CITY CA 95959

072-1200-003
OCCUPANT
11417 WHITE ROCK RD
RANCHO CORDOVA CA 95742

072-1200-004
OCCUPANT
11415 WHITE ROCK RD
RANCHO CORDOVA CA 95742

072-1200-008
OCCUPANT
11407 WHITE ROCK RD
RANCHO CORDOVA CA 95742

072-1200-009
OCCUPANT
11405 WHITE ROCK RD
RANCHO CORDOVA CA 95742

072-1200-005
GRANITE AND MARBLE NATURAL STONE
INC
11413 WHITE ROCK RD
RANCHO CORDOVA CA 95742

072-1200-006
TIMOTHY WHEATFILL/JOHN P KELLEY
154 ARBUCKLE AVE
FOLSOM CA 95630

072-1200-006
OCCUPANT
11411 WHITE ROCK RD
RANCHO CORDOVA CA 95742

072-1200-007
CAROL WILLIAM WALLIS
11409 WHITE ROCK RD
RANCHO CORDOVA CA 95742

072-3210-001-011
JAMAL LLC
PO BOX 293870
SACRAMENTO CA 95829

072-3210-001
OCCUPANT
11354 WHITE ROCK RD #100
RANCHO CORDOVA CA 95742

072-3210-002
OCCUPANT
11354 WHITE ROCK RD #105
RANCHO CORDOVA CA 95742

072-3210-003
OCCUPANT
11354 WHITE ROCK RD #110
RANCHO CORDOVA CA 95742

072-3210-004
OCCUPANT
11354 WHITE ROCK RD #115
RANCHO CORDOVA CA 95742

072-3210-005
OCCUPANT
11354 WHITE ROCK RD #120
RANCHO CORDOVA CA 95742

072-3210-006
OCCUPANT
11354 WHITE ROCK RD #125
RANCHO CORDOVA CA 95742

072-3210-007
OCCUPANT
11354 WHITE ROCK RD #130
RANCHO CORDOVA CA 95742

072-3210-008
OCCUPANT
11354 WHITE ROCK RD #135
RANCHO CORDOVA CA 95742

072-3210-009
OCCUPANT
11354 WHITE ROCK RD #140
RANCHO CORDOVA CA 95742

072-3210-010
OCCUPANT
11354 WHITE ROCK RD #145
RANCHO CORDOVA CA 95742

072-3210-011
OCCUPANT
11354 WHITE ROCK RD #150
RANCHO CORDOVA CA 95742

072-3210-012
11354 WHITE ROCK RD OWNERS
ASSOCIATION
PO BOX 293870
SACRAMENTO CA 95829

ITEM 10.7.

SACRAMENTO SANITATION DISTRICT
10060 GOETHE ROAD
SACRAMENTO CA 95827

PG&E
2730 GATEWAY OAKS DRIVE
SACRAMENTO CA 95833

SMUD
6301 S STREET MS B304
SACRAMENTO CA 95817

FOLSOM CORDOVA UNIFIED SCHOOL
DISTRICT
1965 BIRKMONT DRIVE
RANCHO CORDOVA CA 95742

SACRAMENTO REGIONAL COUNTY
SANITATION DISTRICT
10060 GOETHE ROAD
SACRAMENTO CA 95827

PG&E
343 SACRAMENTO STREET
AUBURN CA 95603

SMUD
6301 S STREET MS B404
SACRAMENTO CA 95817

SACRAMENTO COUNTY WATER
AGENCY
827 7TH STREET RM 301
SACRAMENTO CA 95814

ATTACHMENT 5

SACRAMENTO COUNTY WATER
AGENCY
10151 FLORIN ROAD
SACRAMENTO CA 95829

SMUD
6301 S STREET MS B304
SACRAMENTO CA 95817

SACRAMENTO METROPOLITAN FIRE
10545 ARMSTRONG AVE STE 310
MATHER CA 95655

CITY OF RANCHO CORDOVA
2729 PROSPECT PARK DR
RANCHO CORDOVA CA 95670

MEMORANDUM



ITEM 11.1.

DATE: June 1, 2020

TO: Honorable Mayor and Council Members

FROM: Darcy Goulart, Planning Manager
Russell Ducharme, Neighborhood Services Manager

SUBJECT: **ORDINANCE AMENDING SECTIONS OF THE RANCHO CORDOVA
MUNICIPAL CODE RELATED TO TITLE 6 HEALTH AND
SANITATION, TITLE 16 BUILDINGS AND CONSTRUCTION AND
TITLE 23 ZONING CODE**

RECOMMENDATION

Introduce and waive the first reading of the Ordinance.

RESULT OF RECOMMENDED ACTION

The Ordinance would come back for a second reading and adoption at the next regular City Council meeting. Approval of the Ordinance would amend Title 6 Health and Sanitation, Title 16 Buildings and Construction and Title 23 Zoning Code.

BACKGROUND

Periodically, amendments to the Municipal Code are necessary to address ambiguities, provide clarification, to be consistent with customary practice or comply with changes in State law. In the past, various Titles of the code have routinely been amended for these assorted reasons, as well as to include new development standards to address uses that may not be in the code. The amendments proposed with this Ordinance have either been previously discussed with Council or are mostly clean up items to address. Staff did not believe these minor changes warranted a discussion with the City Council prior to scheduling the amendments for a public hearing.

ANALYSIS

Attachment 3 includes all draft amendments to Title 6 Health and Sanitation, Title 16 Buildings and Construction, and Title 23 Zoning. Draft amendments are shown with track changes with new draft language underlined and language proposed for removal with strikethroughs. Only those chapters and/or sections with proposed changes are included in the attached documents

as excerpts from the Rancho Cordova Municipal Code. A summary of the changes is provided below. As a note, Attachment 2 includes all the amendments in a non-track change format. This is provided as an exhibit to the Ordinance.

Title 6 Health and Sanitation, Chapter 6.56 Abandoned Vehicles

Chapter 6.56, Section 6.56.130:

Add additional language to the definition of "Inoperative" with regards to abandoned vehicles clarifying that vehicle shall have a current registration per the California Department of Motor Vehicles in order to not be considered inoperative.

Title 16 Buildings and Construction, Chapter 16.18 Nuisance Code

Chapter 16.18, Section 16.18.1702(I)

Add the definition of "Inoperative" clarifying that vehicles shall have a current registration per the California Department of Motor Vehicles in order to not be considered inoperative.

Chapter 16.18, Section 16.18.1703(H)

Add "Inoperable" to the Standards for residential property storage ensuring that all vehicles stored on residential property have current registration per the California Department of Motor Vehicles.

Chapter 16.18, Section 16.18.1704(H)

Add "Inoperable" to the Standards for commercial property storage ensuring that all vehicles stored on commercial property have current registration per the California Department of Motor Vehicles.

Title 23 Zoning Code, Article 3 Zoning District, Allowable Uses, and General Development Standards

Chapter 23.316, Table 23.316-1 - Change limited use permit to administrative use permit. This was a missed edit when limited use permits were deleted from the code.

Chapter 23.325, Section 23.325.070 Parkway corridor overlay zoning district - added language to address uses on Soil Born Farms that are included within the American River parkway plan. Without these amendments, Soil Born Farms would not be permitted to expand their operations as planned.

Title 23 Zoning Code, Article 7 Site Planning and Development Standards

Chapter 23.719, Section 23.719.130 - added language regarding current registration to be consistent with definition in Chapter 6.56.

Chapter 23.731, Section 23.731.060 - amend retaining wall language to increase the height of a retaining wall with a fence on top before having to introduce a 3 foot separation.

Title 23 Zoning Code, Article 9 Specific Use Provisions

Chapter 23.901 Residential Uses - provided clean up language to the home occupation section for clarification purposes.

ENVIRONMENTAL ANALYSIS

CEQA requires analysis of agency approvals of discretionary “projects.” A “project,” under CEQA, is defined as “the whole of an action, which has a potential for resulting in either a direct physical change in the environment, or a reasonably foreseeable indirect physical change in the environment.” (CEQA Guidelines, § 15378.) As reflected in State CEQA Guideline 15061 (b) (3), an activity is not subject to CEQA, “[where it can be seen with certainty that there is no possibility that the activity in question may have a significant effect on the environment...” The proposed amendments are not a “project” within the meaning of CEQA because the amendments seek to further regulate or clarify uses that are already present in the City or provide consistency with State law and no significant expansion of these activities can reasonably be anticipated to occur. Because no expansion of uses or activities is reasonably anticipated, no possibility exists that the ordinance will result in a significant effect on the environment. Thus, the proposed ordinance is not subject to the requirements of CEQA. However, in the event that adoption of the ordinance is considered a CEQA project, it would nonetheless qualify for categorical exemptions as set forth below.

CEQA Guidelines Section 15061(b)(3) states that a project is exempt from CEQA “where it can be seen with certainty that there is no possibility that the activity in question may have a significant effect on the environment.” The approval of the code amendments set forth in the proposed ordinance does not approve any physical development and it would not result in a direct or indirect physical changes in the environment. Any specific development projects that may result from these changes will be subject to environmental review. The proposed amendments are consistent with the City’s General Plan. For these reasons, the proposed amendments would not have the potential to result in individually or cumulatively significant effects on the environment and these Municipal Code amendments are exempt from review under CEQA and no further environmental review is necessary.

FISCAL IMPACT AND FUNDING SOURCE

There is no Fiscal Impact.

ATTACHMENT(S)

1. Ordinance
2. Exhibit A to the Ordinance
3. Exhibit A to the Ordinance with Track Changes

CITY OF RANCHO CORDOVA

ORDINANCE NO. XX-2020

**AN ORDINANCE OF THE CITY COUNCIL OF THE CITY OF RANCHO CORDOVA,
STATE OF CALIFORNIA AMENDING TITLE 6 (HEALTH AND SANITATION), TITLE 16
(BUILDINGS AND CONSTRUCTION) AND TITLE 23 (ZONING CODE), OF THE RANCHO
CORDOVA MUNICIPAL CODE**

THE CITY COUNCIL OF THE CITY OF RANCHO CORDOVA DOES ORDAIN AS FOLLOWS:**Section 1. Purpose and Declarations.**

WHEREAS, the City conducts periodic updates of the provisions of the Municipal Code to ensure compliance with current laws, changes in local policy, consistency with adopted plans and programs, clarify ambiguities, address changing market conditions, reflect best practices, and to address issues or concerns with current regulations; and

WHEREAS, certain amendments to the Title 6 (Health and Sanitation), Chapter 6.56 Abandoned Vehicles is to expand on an existing definition in order to be consistent with California Department of Motor Vehicles language; and

WHEREAS, certain amendments to the Title 16 (Buildings and Construction), Chapter 16.18 Nuisance Code is to clarify the definition of inoperative and inoperable to be consistent with California Department of Motor Vehicles language; and

WHEREAS, certain amendments to the Title 23 (Zoning Code), Article 3, Article 7 and Article 9 is to provide further clarification to existing code language, delete outdated text, modify language to be consistent with industry standards and clarify the appropriate process for certain uses in the American River Parkway overlay; and

WHEREAS, on June 1, 2020 the City Council held a properly noticed public hearing for this Ordinance and considered all oral and written testimony.

Section 2: Findings. The City Council hereby finds:

- A. **CEQA Compliance.** CEQA requires analysis of agency approvals of discretionary “projects.” A “project,” under CEQA, is defined as “the whole of an action, which has a potential for resulting in either a direct physical change in the environment, or a reasonably foreseeable indirect physical change in the environment.” (CEQA Guidelines, § 15378.) As reflected in State CEQA Guideline 15061 (b) (3), an activity is not subject to CEQA, “[w]here it can be seen with certainty that there is no possibility that the activity in question may have a significant effect on the environment...” The proposed amendments are not a “project” within the meaning of CEQA because the amendments seek to further regulate or clarify uses that are already present in the City or provide consistency with State law and no significant expansion of these activities can reasonably be anticipated to occur. Because no expansion of uses or activities is reasonably anticipated, no possibility exists that the ordinance will result in a significant effect on the environment. Thus, the proposed ordinance is not subject to the requirements of CEQA. However, in the event that adoption of the ordinance is considered a CEQA project, it would nonetheless qualify for categorical exemptions as set forth below.

CEQA Guidelines Section 15061(b)(3) states that a project is exempt from CEQA “where it can be seen with certainty that there is no possibility that the activity in question may have a significant effect on the environment.” The approval of the code amendments set forth in the proposed ordinance does not approve any physical development and it would not result in a direct or indirect physical changes in the environment. Any specific development projects that may result from these changes will be subject to environmental review. The proposed amendments are consistent with the City’s General Plan. For these reasons, the proposed amendments would not have the potential to result in individually or cumulatively significant effects on the environment and these Municipal Code amendments are exempt from review under CEQA and no further environmental review is necessary.

B. The proposed amendment is consistent with the General Plan. The attached Municipal Code Amendments (“Amendment”) are consistent with the General Plan. The amendments would provide further clarification to existing code language, delete outdated text, modify language to be consistent with industry standards and clarify the appropriate process for certain uses in the American River Parkway overlay. The amendments would not have any conflicts with existing General Plan goals and policies.

C. The proposed amendment would not be detrimental to the public interest, health, safety, convenience, or welfare of the City. The attached amendment is focused on reflecting best practices. None of these proposed amendments will be detrimental to the public interest, health, safety, convenience, or welfare of the City as they provide further clarification to existing code language, delete outdated text, modify language to be consistent with industry standards and clarify the appropriate process for certain uses in the American River Parkway overlay.

D. The proposed amendments are internally consistent with other applicable provisions of this zoning code. The Amendments have been reviewed for consistency with the entirety of the Municipal Code and is consistent with other applicable provisions of the Municipal Code.

Section 3. Amendments to Title 6 Health and Sanitation, Title 16 Building and Construction and Title 23 Zoning Code

The City Council hereby adopts the amendments to Title 6 Health and Sanitation, Title 16 Building and Construction and Title 23 Zoning Code of the Rancho Cordova Municipal Code, as shown and incorporated in Exhibit A to this ordinance.

Section 4. Severability

If any provision of this Ordinance or the application thereof to any person or circumstance, is held invalid, the remainder of the Ordinance, including the application of such part or provision to other persons or circumstances shall not be affected thereby and shall continue in full force and effect. To this end, provisions of this Ordinance are severable. The City Council hereby declares that it would have passed each section, subsection, subdivision, paragraph, sentence, clause or phrase hereof irrespective of the fact that any one or more sections, subsections, subdivisions, paragraphs, sentences, clauses, or phrases be held unconstitutional, invalid or unenforceable.

Section 5. Effective Date

ITEM 11.1.

ATTACHMENT 1

Within fifteen (15) days after adoption, a Summary of this Ordinance shall be published once in the Grapevine Independent, or the Sacramento Bee, a newspaper of general circulation printed and published in Sacramento County and circulated in the City of Rancho Cordova, in accordance with Government Code Section 36933. This Ordinance shall take effect and be enforced thirty (30) days after its inception.

PASSED AND ADOPTED by the City Council of the City of Rancho Cordova on the ____ day of _____, 2020 by the following vote:

AYES:

NOES:

ABSENT:

ABSTAIN:

David M. Sander, Mayor

ATTEST:

Stacy Leitner, CMC
City Clerk

Rancho Cordova

Municipal Code Amendments

Title 6

Chapter 6.56 Abandoned Vehicles

ITEM 11.1.

ATTACHMENT 2 Exhibit A to the Ordinance

Note to Reader: Section placeholders to indicate the sections between changed subsections remain the same are indicated with three stars (*)**.

Chapter 6.56

ABANDONED VEHICLES

6.56.130 Definitions – Inoperative.

“Inoperative” shall mean the condition of a vehicle which is physically incapable of working, functioning, or otherwise operating to produce its designed effect or vehicles that are Certified as Non-Operation, Planned Non-Operation Certified, or without current registration with the California Department of Motor Vehicles. [Ord. 15-2018 § 3 (Exh. A); Ord. 21-2003 §§ 2, 4; Ord. 20-2003 §§ 2, 4; SCC 730 § 2, 1988; SCC 1 § 11 (part) 1970; SCC 1061 § 13, 1969].

Title 16

16.18 Nuisance Code

Note to Reader: Section placeholders to indicate the sections between changed subsections remain the same are indicated with three stars (*).**

Chapter 16.18**NUISANCE CODE**

16.18.1702 Definitions.

I. "Inoperable" shall mean the condition of a vehicle which is physically incapable of working, functioning, or otherwise operating to produce its designed effect or vehicles that are Certified as Non-Operation, Planned Non-Operation Certified, or without current registration with the California Department of Motor Vehicles.

J. "Property" means any parcel of land located within the city.

K. "Property owner" means an owner of a fee title in real property.

L. "Parties in interest" means all persons, businesses, partnerships, and corporations who have a mortgage or other interest of public record in a dwelling or dwelling unit, or who are in possession thereof.

M. "Public property" means any public street, roadway, place, alley, sidewalk, park, parkway, square, plaza, easement, right-of-way, or any other interest in land dedicated to public use.

N. "Refuse" means useless, or valueless waste and includes rubbish and garbage, as defined herein.

O. "Residential property" means any parcel of land whose primary use is as a dwelling.

P. "Rubbish" include-s all the following but is not restricted to, non-putrescible wastes, such as paper, cardboard, grass clippings, tree or shrub trimmings, wood, bedding, crockery, rubber tires, construction waste and similar waste materials.

Q. "Vegetation" includes any organism belonging to the vegetable kingdom including, but not limited to, flowers, plants, grass, shrubs, vines, weeds, herbs, trees, bushes.

R. "Weeds," as used in this article, includes any of the following:

1. Weeds which bear seeds of a downy or wingy nature;
2. Sagebrush, chaparral, and any other brush or weeds which attain such hard growth as to become, when dry, a fire menace to adjacent improved property;
3. Weeds and grasses which are otherwise noxious;
4. Poison oak and poison ivy when the conditions of growth are such as to constitute a menace to the public health;

ITEM 11.1.

ATTACHMENT 2 Exhibit A to the Ordinance

5. Dry grass, stubble, brush, litter, or other flammable material which endangers the public safety by creating a fire hazard. [Ord. 9-2017 § 1].

16.18.1703 Standards for residential property.

No property owner or party in interest shall create, cause, or permit any of the following conditions to exist on privately owned residential properties or buildings when such conditions are visible from public property:

H. The storage of personal property, including, but not limited to: Inoperable vehicles, boats, trailers, or vehicle parts which are abandoned, or left in a state of partial repair. Except as otherwise expressly provided by RCMC 6.56.160 and 6.56.360, abandoned, wrecked, dismantled, or inoperable vehicles, or any part thereof, either covered or uncovered, and situated upon any private or public property, including highways, within the city of Rancho Cordova are prohibited and shall be abated in accordance with Chapter 6.56 RCMC;

16.18.1704 Standards for commercial property.

No property owner or party in interest shall create, cause, or permit any of the following conditions to exist on privately owned commercial properties or buildings when such conditions are visible from public property:

H. The storage of personal property, including, but not limited to: Inoperable vehicles, boats, trailers, or vehicle parts which are abandoned, or left in a state of partial repair. Except as otherwise expressly provided by RCMC 6.56.160 and 6.56.360, abandoned, wrecked, dismantled, or inoperable vehicles, or any part thereof, either covered or uncovered, and situated upon any private or public property, including highways, within the city of Rancho Cordova are prohibited and shall be abated in accordance with Chapter 6.56 RCMC;

Title 23, Article 3

Chapter 23.316 General Commercial and Industrial Zones

ITEM 11.1.

ATTACHMENT 2 Exhibit A to the Ordinance

Note to Reader: Section placeholders to indicate the sections between changed subsections remain the same are indicated with three stars (*)**.

Chapter 23.316

GENERAL COMMERCIAL AND INDUSTRIAL ZONES

**Table 23.316-1: Allowed Use and Permit Requirements for
General Commercial and Industrial Zoning Districts**

5. Incidental sales up to 15 percent of developed portion of site are permitted as a by-right use and must be fully screened from view or enclosed within a building. Automotive sales that exceed 15 percent of the developed portion of the site or outdoor display areas that are not screened from view may be permitted with the issuance of an administrative use permit.

Title 23, Article 3

Chapter 23.325 Overlay Zoning Districts

Note to Reader: Section placeholders to indicate the sections between changed subsections remain the same are indicated with three stars (*).**

Chapter 23.325**Overlay Zoning Districts**

23.325.070 Parkway corridor (PC) overlay zoning district

A. Purpose. The parkway corridor (PC) overlay zoning district, as shown on the zoning map, shall be used to regulate property along the American River in the city. The goals promoted by establishment of this zone include:

1. Implement the goals and policies of the city's General Plan relative to preservation of the American River parkway.
2. Preserve and enhance the American River and its immediate environment consistent with the goals and policies of the American River Parkway Plan.
3. Ensure, to the extent possible, the compatibility of land uses within the American River parkway and land adjacent to the parkway for their mutual benefit.
4. Ensure that development with access within and adjacent to the American River parkway is designed to reduce as much as possible visible intrusion into the parkway and to complement the naturalistic amenities of the parkway.
5. Provide flexibility in development requirements such as setback, height, bulk, and landscaping applicable to parcels of property subject to the regulations of the parkway corridor (PC) zone.
6. Minimize risks to public health, safety, and welfare in areas which are potentially threatened by erosional processes.
7. Ensure that bluff development, including related stormwater runoff, foot traffic, site preparation, construction activity, irrigation, and other activities and facilities accompanying such development, does not create or contribute significantly to problems of erosion or geologic instability on the site or on surrounding areas.
8. Ensure that bluff development is sited and designed to ensure stability and structural integrity for its expected economic life span while minimizing alteration of natural landform features.
9. Ensure that development within the American River parkway corridor zone occurs in a manner which maintains a safe environment for homes and other improvements and protects the aesthetic and environmental quality of the parkway.
10. Ensure that any improvements within the American River Parkway that require City ministerial or discretionary approvals are consistent with the American River Parkway Plan.

B. Applicability of Parkway Corridor Overlay Zoning District Designation.

ITEM 11.1.

ATTACHMENT 2 Exhibit A to the Ordinance

1. Property regulated by the parkway corridor overlay zoning district shall be identified in the city zoning map consistent with the provisions of this title.
2. The parkway corridor overlay zoning district may be applied to property within the city adjacent to or near the American River for which the council determines that land development may affect the stability of bluffs or terraces or have an impact on the preservation or enhancement of scenic, recreational, fishery, or wildlife values along or near the American River.
3. The parkway corridor overlay zoning district contains erosion zones based on geologic hazards resulting from erosional processes. Erosion zones have been defined with development setbacks which identify areas potentially subject to erosion within the next 100 years. Property owners and developers must address the erosion problems associated with the erosion zones prior to development in the applicable erosion zone.
4. The Parkway corridor overlay zoning district establishes provisions for determining allowed uses when reviewing projects on land within the American River Parkway that require issuance of a permit by the City.

E. Authorized Uses in an Erosion Zone.

M. Proposed Uses within the American River Parkway. Physical improvements and uses within the portion of the American River Parkway located in the City of Rancho Cordova may require ministerial actions (issuance of construction permits) or discretionary approvals (design review) by the City of Rancho Cordova. The procedures and review standards of this subsection shall apply when such City actions are required.

1. Allowed Uses. Prior to granting of any discretionary approval or issuance of any construction permit, the City shall determine if the proposed use is allowed at the proposed location within the American River Parkway. Uses allowed within the American River Parkway shall be those uses generally described in the American River Parkway Plan and more specifically those uses described in the Area Plan in which a proposed use is located. In the event of inconsistencies between allowed uses described in the American River Parkway Plan and other City zoning and land use regulations, the American River Parkway Plan shall govern.
2. Allowed Use Determination. Any application for design review approval or a construction permit for a building, structure or improvement within the American River Parkway shall be reviewed by the director for compliance with the provisions of this chapter and consistency with the American River Parkway Plan. The director may require materials as provided in subsection (J) of this section (Application Requirements) to make a determination.
3. County Consultation. Prior to the director making an allowed use determination, the City shall request and receive a written statement from the County of Sacramento regarding the consistency of the proposed use and/or improvements with the American River Parkway Plan, consistent with subsection (D) of this section (Use of County-Owned Property).
4. Director Determination. The director shall review any application for uses and/or improvements within the American River Parkway for consistency with the American River Parkway Plan. Based upon application materials, consultation with the County of Sacramento and review of the American River Parkway Plan, the director shall determine whether the proposed use and/or improvements are allowed.
5. Director's Authority. The director may, at his/her discretion, apply requirements, obligations or conditions of approval as described in subsection (G) of this section (Authority of Hearing Body).

ITEM 11.1.

ATTACHMENT 2
Exhibit A to the Ordinance

Title 23, Title 23; Article 7

Chapter 23.719 Parking and Loading

Note to Reader: Section placeholders to indicate the sections between changed subsections remain the same are indicated with three stars (*).**

Chapter 23.719

PARKING AND LOADING

23.719.130 Standards for off-street parking for private residences.

Off-street parking and driveways for detached dwellings, manufactured homes, single-family attached dwellings, and two-unit attached dwellings shall meet the following requirements:

A. Any vehicle, trailer, or vessel which is inoperable or vehicles that are Certified as Non-Operation, Planned Non-Operation Certified with the Department of Motor Vehicles and/or without current registration shall be stored entirely within an enclosed structure, where it is not visible from the street or other public or private property and shall not be parked or stored in any yard wi

Title 23, Article 7

Chapter 23.731 Fences, Walls and Screening

Note to Reader: Section placeholders to indicate the sections between changed subsections remain the same are indicated with three stars (*).**

Chapter 23.731

Fences, Walls and Screening

23.731.060 Height measurement.

A. Fence height shall be measured as the vertical distance between the finished grade at the base of the fence and the top edge of the fence material. Grade may not be modified in order to increase fence height.

B. Fences located on top of a retaining wall: If a fence is located on top of a retaining wall, the maximum height of the retaining wall shall be six feet in height and the maximum height of the fence shall be seven feet in height measured from the highest finished grade. If the retaining wall exceeds six feet in height, the fence shall be separated from the retaining wall by a horizontal distance of at least three feet with required landscaping. If the fence exceeds seven feet in height measured from the highest finished grade, the fence shall be separated from the retaining wall by a horizontal distance of at least three feet with landscaping.

C. Where the elevation of the finished grade within six feet of the base of the fence differs from one side of the fence to the other (as when a fence is placed at the top of a slope or on a retaining wall), the height shall be measured from the side with the highest natural grade.

Title 23, Article 9

Chapter 23.901 Residential Uses

Note to Reader: Section placeholders to indicate the sections between changed subsections remain the same are indicated with three stars (*).**

Chapter 23.901**Residential Uses**

23.901.030 Home occupations

D. Performance Standards. It is the intent of the following standards to reduce the impact of the home occupation to the degree that its effects on the neighborhood are undetectable from normal and usual residential activity. These standards shall be incorporated as conditions of the zoning clearance. Failure to comply with these standards will result in revocation of the home occupation permit and/or business license.

1. Number of Home Occupations. There is no limit on the number of home occupations at a residence; provided, that the performance standards identified in this section are met. All of the following standards are calculated and/or applied based on a single residence.
2. Employees. Off-site employees or partners are permitted as part of the home occupation so long as they do not report for work at the subject property. An exception to this are employees of home day care facilities and residential care homes. Only the required number of employees per children or patient ratio will be permitted
3. Habitable Floor Area. The use of the dwelling for the home occupation shall be clearly incidental and subordinate to its use for residential purposes.
4. Off-Site Effects. There shall be no mechanical equipment or operation used which creates or makes dust, odor, vibration, or other effects detectable at the property line. Noise level at the property line shall not exceed 55 dBA and shall comply with the city's noise ordinance (Chapter 6.68 RCMC). No process shall be used which is hazardous to public health, safety, morals, or welfare.
5. On-Site Sales. There shall be no products sold on the premises except artist's originals or products individually made to order on the premises except as provided by the California Health and Safety Code for cottage food operators and except as specified in subsection (D)(6) of this section.
6. Products which are not artist's originals or individually made to order may be constructed on site, using equipment normally found in a residence; however, these products may only be sold at a permitted commercial location.
7. Servicing and repair of firearms are permitted, subject to obtaining any state or federal license.
8. Display. There shall be no display of products produced by occupants of the dwelling which are visible in any manner from the outside of the dwelling unit.

ITEM 11.1.

ATTACHMENT 2 Exhibit A to the Ordinance

9. Traffic/Vehicles. The use shall not generate pedestrian or vehicular traffic beyond that which is normal in a residential district nor in any case require the parking of more than two additional vehicles at the home at any one time. No motor vehicle that is used or kept on the premises in conjunction with the home occupation shall exceed two axles or a length of 20 feet.

10. Storage. There shall be no storage of material or supplies within view of a public right-of-way and storage shall not utilize a required parking space (e.g., within a required garage).

11. Exterior Appearance. There shall be no remodeling or construction of facilities especially for the home occupation which changes the external appearance of the neighborhood from a residential to a more commercial look when viewed from the front of the building.

12. Signs. Signs shall be allowed for the home occupation in accordance with Chapter 23.743 RCMC (Signs).

13. Visitors and Customers. Visitors and customers shall not exceed those normally and reasonably occurring for a residence, including not more than one business visitor an hour and eight a day, during the hours of 8:00 a.m. to 7:00 p.m. (regardless of how many businesses operate out of the home).

14. Deliveries. Deliveries shall not exceed those normally and reasonably occurring for a residence and not more than one delivery of products or materials a day. Deliveries of materials for the home occupation shall not involve the use of commercial vehicles except for FedEx-, UPS-, or USPS-type home pickups and deliveries.

F. Prohibited Home Occupations.

23. Businesses that require hazardous chemicals (e.g. pest control, pool cleaning, etc.)

24. Other uses the director determines to be similar to those above per RCMC 23.107.030 (Official interpretation). [Ord. 4-2017 § 3 (Exh. B); Ord. 13-2013 § 4 (Exh. B); Ord. 12-2011 § 3 (Exh. A); Ord. 27-2008 § 1 (Exh. A § 5.1.030)].

Rancho Cordova

Municipal Code Amendments

Title 6

Chapter 6.56 Abandoned Vehicles

Note to Reader: Section placeholders to indicate the sections between changed subsections remain the same are indicated with three stars (*)**.

Chapter 6.56

ABANDONED VEHICLES

6.56.130 Definitions – Inoperative.

“Inoperative” shall mean the condition of a vehicle which is physically incapable of working, functioning, or otherwise operating to produce its designed effect or vehicles that are Certified as Non-Operation, ~~or~~ Planned Non-Operation Certified, or without current registration with the California Department of Motor Vehicles. [Ord. 15-2018 § 3 (Exh. A); Ord. 21-2003 §§ 2, 4; Ord. 20-2003 §§ 2, 4; SCC 730 § 2, 1988; SCC 1 § 11 (part) 1970; SCC 1061 § 13, 1969].

Title 16

16.18 Nuisance Code

Note to Reader: Section placeholders to indicate the sections between changed subsections remain the same are indicated with three stars (*).**

Chapter 16.18

NUISANCE CODE

16.18.1702 Definitions.

I. “Inoperable” shall mean the condition of a vehicle which is physically incapable of working, functioning, or otherwise operating to produce its designed effect or vehicles that are Certified as Non-Operation, ~~or Planned Non-Operation Certified~~, or without current registration with the California Department of Motor Vehicles.

H. “Property” means any parcel of land located within the city.

JK. “Property owner” means an owner of a fee title in real property.

KL. “Parties in interest” means all persons, businesses, partnerships, and corporations who have a mortgage or other interest of public record in a dwelling or dwelling unit, or who are in possession thereof.

LM. “Public property” means any public street, roadway, place, alley, sidewalk, park, parkway, square, plaza, easement, right-of-way, or any other interest in land dedicated to public use.

MN. “Refuse” means useless, or valueless waste and includes rubbish and garbage, as defined herein.

NO. “Residential property” means any parcel of land whose primary use is as a dwelling.

OP. “Rubbish” include-s all the following but is not restricted to, non-putrescible wastes, such as paper, cardboard, grass clippings, tree or shrub trimmings, wood, bedding, crockery, rubber tires, construction waste and similar waste materials.

PQ. “Vegetation” includes any organism belonging to the vegetable kingdom including, but not limited to, flowers, plants, grass, shrubs, vines, weeds, herbs, trees, bushes.

QR. “Weeds,” as used in this article, includes any of the following:

1. Weeds which bear seeds of a downy or wingy nature;
2. Sagebrush, chaparral, and any other brush or weeds which attain such hard growth as to become, when dry, a fire menace to adjacent improved property;
3. Weeds and grasses which are otherwise noxious;
4. Poison oak and poison ivy when the conditions of growth are such as to constitute a menace to the public health;

5. Dry grass, stubble, brush, litter, or other flammable material which endangers the public safety by creating a fire hazard. [Ord. 9-2017 § 1].

16.18.1703 Standards for residential property.

No property owner or party in interest shall create, cause, or permit any of the following conditions to exist on privately owned residential properties or buildings when such conditions are visible from public property:

H. The storage of personal property, including, but not limited to: ~~i~~Inoperable vehicles, boats, trailers, or vehicle parts which are abandoned, or left in a state of partial repair. Except as otherwise expressly provided by RCMC 6.56.160 and 6.56.360, abandoned, wrecked, dismantled, or inoperable~~ive~~ vehicles, or any part thereof, either covered or uncovered, and situated upon any private or public property, including highways, within the city of Rancho Cordova are prohibited and shall be abated in accordance with Chapter 6.56 RCMC;

16.18.1704 Standards for commercial property.

No property owner or party in interest shall create, cause, or permit any of the following conditions to exist on privately owned commercial properties or buildings when such conditions are visible from public property:

H. The storage of personal property, including, but not limited to: ~~i~~Inoperable vehicles, boats, trailers, or vehicle parts which are abandoned, or left in a state of partial repair. Except as otherwise expressly provided by RCMC 6.56.160 and 6.56.360, abandoned, wrecked, dismantled, or inoperable~~ive~~ vehicles, or any part thereof, either covered or uncovered, and situated upon any private or public property, including highways, within the city of Rancho Cordova are prohibited and shall be abated in accordance with Chapter 6.56 RCMC;

Title 23, Article 3

Chapter 23.316 General Commercial and Industrial Zones

Note to Reader: Section placeholders to indicate the sections between changed subsections remain the same are indicated with three stars (*)**.

Chapter 23.316

GENERAL COMMERCIAL AND INDUSTRIAL ZONES

**Table 23.316-1: Allowed Use and Permit Requirements for
General Commercial and Industrial Zoning Districts**

5. Incidental sales up to 15 percent of developed portion of site are permitted as a by-right use and must be fully screened from view or enclosed within a building. Automotive sales that exceed 15 percent of the developed portion of the site or outdoor display areas that are not screened from view may be permitted with the issuance of a ~~limited-administrative~~ use permit.

Title 23, Article 3

Chapter 23.325 Overlay Zoning Districts

Note to Reader: Section placeholders to indicate the sections between changed subsections remain the same are indicated with three stars (*).**

Chapter 23.325

Overlay Zoning Districts

23.325.070 Parkway corridor (PC) overlay zoning district

A. Purpose. The parkway corridor (PC) overlay zoning district, as shown on the zoning map, shall be used to regulate property along the American River in the city. The goals promoted by establishment of this zone include:

1. Implement the goals and policies of the city's General Plan relative to preservation of the American River parkway.
2. Preserve and enhance the American River and its immediate environment consistent with the goals and policies of the American River Parkway Plan.
3. Ensure, to the extent possible, the compatibility of land uses within the American River parkway and land adjacent to the parkway for their mutual benefit.
4. Ensure that development with access within and adjacent to the American River parkway is designed to reduce as much as possible visible intrusion into the parkway and to complement the naturalistic amenities of the parkway.
5. Provide flexibility in development requirements such as setback, height, bulk, and landscaping applicable to parcels of property subject to the regulations of the parkway corridor (PC) zone.
6. Minimize risks to public health, safety, and welfare in areas which are potentially threatened by erosional processes.
7. Ensure that bluff development, including related stormwater runoff, foot traffic, site preparation, construction activity, irrigation, and other activities and facilities accompanying such development, does not create or contribute significantly to problems of erosion or geologic instability on the site or on surrounding areas.
8. Ensure that bluff development is sited and designed to ensure stability and structural integrity for its expected economic life span while minimizing alteration of natural landform features.
9. Ensure that development within the American River parkway corridor zone occurs in a manner which maintains a safe environment for homes and other improvements and protects the aesthetic and environmental quality of the parkway.

10. Ensure that any improvements within the American River Parkway that require City ministerial or discretionary approvals are consistent with the American River Parkway Plan.

B. Applicability of Parkway Corridor Overlay Zoning District Designation.

1. Property regulated by the parkway corridor overlay zoning district shall be identified in the city zoning map consistent with the provisions of this title.
2. The parkway corridor overlay zoning district may be applied to property within the city adjacent to or near the American River for which the council determines that land development may affect the stability of bluffs or terraces or have an impact on the preservation or enhancement of scenic, recreational, fishery, or wildlife values along or near the American River.
3. The parkway corridor overlay zoning district contains erosion zones based on geologic hazards resulting from erosional processes. Erosion zones have been defined with development setbacks which identify areas potentially subject to erosion within the next 100 years. Property owners and developers must address the erosion problems associated with the erosion zones prior to development in the applicable erosion zone.

4. The Parkway corridor overlay zoning district establishes provisions for determining allowed uses when reviewing projects on land within the American River Parkway that require issuance of a permit by the City.

E. Authorized Uses in an Erosion Zone.

M. Proposed Uses within the American River Parkway. Physical improvements and uses within the portion of the American River Parkway located in the City of Rancho Cordova may require ministerial actions (issuance of construction permits) or discretionary approvals (design review) by the City of Rancho Cordova. The procedures and review standards of this subsection shall apply when such City actions are required.

1. Allowed Uses. Prior to granting of any discretionary approval or issuance of any construction permit, the City shall determine if the proposed use is allowed at the proposed location within the American River Parkway. Uses allowed within the American River Parkway shall be those uses generally described in the American River Parkway Plan and more specifically those uses described in the Area Plan in which a proposed use is located. In the event of inconsistencies between allowed uses described in the American River Parkway Plan and other City zoning and land use regulations, the American River Parkway Plan shall govern.

2. Allowed Use Determination. Any application for design review approval or a construction permit for a building, structure or improvement within the American River Parkway shall be reviewed by the director for compliance with the provisions of this chapter and consistency with the American River Parkway Plan. The director may require materials as provided in subsection (J) of this section (Application Requirements) to make a determination.

3. County Consultation. Prior to the director making an allowed use determination, the City shall request and receive a written statement from the County of Sacramento regarding the consistency of the proposed use and/or improvements with the American River Parkway Plan, consistent with subsection (D) of this section (Use of County-Owned Property).

4. Director Determination. The director shall review any application for uses and/or improvements within the American River Parkway for consistency with the American River Parkway Plan. Based upon application materials, consultation with the County of Sacramento and review of the American River Parkway Plan, the director shall determine whether the proposed use and/or improvements are allowed.

5. Director's Authority. The director may, at his/her discretion, apply requirements, obligations or conditions of approval as described in subsection (G) of this section (Authority of Hearing Body).

Title 23, Title 23; Article 7

Chapter 23.719 Parking and Loading

Note to Reader: Section placeholders to indicate the sections between changed subsections remain the same are indicated with three stars (*).**

Chapter 23.719

PARKING AND LOADING

23.719.130 Standards for off-street parking for private residences.

Off-street parking and driveways for detached dwellings, manufactured homes, single-family attached dwellings, and two-unit attached dwellings shall meet the following requirements:

A. Any vehicle, trailer, or vessel which is inoperable or vehicles that are Certified as Non-Operation, ~~or~~ Planned Non-Operation Certified with the Department of Motor Vehicles and/or without current registration shall be stored entirely within an enclosed structure, where it is not visible from the street or other public or private property and shall not be parked or stored in any yard wi

Title 23, Article 7

Chapter 23.731 Fences, Walls and Screening

Note to Reader: Section placeholders to indicate the sections between changed subsections remain the same are indicated with three stars (*).**

Chapter 23.731

Fences, Walls and Screening

23.731.060 Height measurement.

A. Fence height shall be measured as the vertical distance between the finished grade at the base of the fence and the top edge of the fence material. Grade may not be modified in order to increase fence height.

B. Fences located on top of a retaining wall: If a fence is located on top of a retaining wall, the maximum height of the retaining wall shall be ~~three-six~~ feet in height and the maximum height of the fence shall be seven feet in height measured from the highest finished grade. If the retaining wall exceeds ~~three-six~~ feet in height, the fence shall be separated from the retaining wall by a horizontal distance of at least three feet with required landscaping. If the fence exceeds seven feet in height measured from the highest finished grade, the fence shall be separated from the retaining wall by a horizontal distance of at least three feet with landscaping.

C. Where the elevation of the finished grade within six feet of the base of the fence differs from one side of the fence to the other (as when a fence is placed at the top of a slope or on a retaining wall), the height shall be measured from the side with the highest natural grade.

Title 23, Article 9

Chapter 23.901 Residential Uses

Note to Reader: Section placeholders to indicate the sections between changed subsections remain the same are indicated with three stars (*).**

Chapter 23.901

Residential Uses

23.901.030 Home occupations

D. Performance Standards. It is the intent of the following standards to reduce the impact of the home occupation to the degree that its effects on the neighborhood are undetectable from normal and usual residential activity. These standards shall be incorporated as conditions of the zoning clearance. Failure to comply with these standards will result in revocation of the home occupation permit and/or business license.

1. Number of Home Occupations. There is no limit on the number of home occupations at a residence; provided, that the performance standards identified in this section are met. All of the following standards are calculated and/or applied based on a single residence.
2. Employees. Off-site employees or partners are permitted as part of the home occupation so long as they do not report for work at the subject property. An exception to this are employees of home day care facilities and residential care homes. Only the required number of employees per children or patient ratio will be permitted
3. Habitable Floor Area. The use of the dwelling for the home occupation shall be clearly incidental and subordinate to its use for residential purposes.
4. Off-Site Effects. There shall be no mechanical equipment or operation used which creates or makes dust, odor, vibration, or other effects detectable at the property line. Noise level at the property line shall not exceed 55 dBA and shall comply with the city's noise ordinance (Chapter 6.68 RCMC). No process shall be used which is hazardous to public health, safety, morals, or welfare.
5. On-Site Sales. There shall be no products sold on the premises except artist's originals or products individually made to order on the premises except as provided by the California Health and Safety Code for cottage food operators and except as specified in subsection (D)(~~76~~) of this section.
6. Products which are not artist's originals or individually made to order may be constructed on site, using equipment normally found in a residence; however, these products may only be sold at a permitted commercial location.
7. Servicing and repair of firearms are permitted, subject to obtaining any state or federal license.
8. Display. There shall be no display of products produced by occupants of the dwelling which are visible in any manner from the outside of the dwelling unit.

9. Traffic/Vehicles. The use shall not generate pedestrian or vehicular traffic beyond that which is normal in a residential district nor in any case require the parking of more than two additional vehicles at the home at any one time. No motor vehicle that is used or kept on the premises in conjunction with the home occupation shall exceed two axles or a length of 20 feet.

10. Storage. There shall be no storage of material or supplies within view of a public right-of-way and storage shall not utilize a required parking space (e.g., within a required garage).

11. Exterior Appearance. There shall be no remodeling or construction of facilities especially for the home occupation which changes the external appearance of the neighborhood from a residential to a more commercial look when viewed from the front of the building.

12. Signs. Signs shall be allowed for the home occupation in accordance with Chapter 23.743 RCMC (Signs).

13. Visitors and Customers. Visitors and customers shall not exceed those normally and reasonably occurring for a residence, including not more than one business visitor an hour and eight a day, during the hours of 8:00 a.m. to 7:00 p.m. (regardless of how many businesses operate out of the home).

14. Deliveries. Deliveries shall not exceed those normally and reasonably occurring for a residence and not more than one delivery of products or materials a ~~weekday~~. Deliveries of materials for the home occupation shall not involve the use of commercial vehicles except for FedEx-, UPS-, or USPS-type home pickups and deliveries.

F. Prohibited Home Occupations.

23. Businesses that require hazardous chemicals (e.g. pest control, pool cleaning, etc.)

~~23~~24. Other uses the director determines to be similar to those above per RCMC 23.107.030 (Official interpretation). [Ord. 4-2017 § 3 (Exh. B); Ord. 13-2013 § 4 (Exh. B); Ord. 12-2011 § 3 (Exh. A); Ord. 27-2008 § 1 (Exh. A § 5.1.030)].

MEMORANDUM



ITEM 11.2.

DATE: June 1, 2020
TO: Honorable Mayor and Council Members
FROM: Stefan Heisler, Reinvestment Analyst
SUBJECT: **COMMUNITY DEVELOPMENT BLOCK GRANT PROGRAM
AMENDMENTS TO THE 2020-2024 CONSOLIDATED PLAN, 2020
ANNUAL ACTION PLAN, AND CITIZEN PARTICIPATION PLAN FOR
CDBG-COVID FUNDING**

RECOMMENDATION

Approve Resolution of the City Council of the City of Rancho Cordova to submit the amended 2020-2024 Community Development Block Grant (CDBG) 2020-2024 Consolidated Plan, 2020 Annual Action Plan (AAP), and Citizen Participation Plan.

RESULT OF RECOMMENDED ACTION

Directs the City Manager to make final edits and submit the amended 2020-2024 Consolidated Plan, 2020 Annual Action Plan (AAP), and Citizen Participation Plan to the Department of Housing and Urban Development (HUD) for approval, as required for the City to receive 2020 CDBG-CV entitlement funding.

BACKGROUND

In response to the COVID-19 crisis, Congress passed the \$2 trillion Coronavirus Aid, Relief, and Economic Security Act including \$5 billion for CDBG programs. The first allocation of this additional CDBG funding has been issued to CDBG entitlement jurisdictions by the normal CDBG formula. Rancho Cordova has been allocated \$373,379 in this first phase of CDBG-CV funding, with future phases to be allocated based on COVID-19 impacts to jurisdictions.

Amendments to the City's 2020-2024 Consolidated Plan, 2020 Annual Action Plan, and Citizen Participation Plan are required to spend the City's CDBG-CV funding. An additional strategy and goal must be added to the 2020-2024 Consolidated Plan to include COVID-19 preparation, prevention and response. Similarly, staff have issued a Notice of Funding Availability (NOFA) and received applications from community nonprofits, according to the process detailed below, to carry out CDBG-CV eligible activities. The 2020 Annual Action Plan must be amended to include this new budget and these new activities. Finally, HUD has allowed waivers to the

normal public noticing and outreach processes to respond quickly to this COVID-19 crisis. In order to utilize this waiver, the City must amend its CDBG Citizen Participation Plan to provide for an expedited process due to a declared emergency.

The City completed an abbreviated public participation process for these amendments, in compliance with the HUD waiver, to rapidly deploy CDBG-CV funds to the community programs.

- The CDBG-CV NOFA was posted on the City website on Monday, April 27
- A CDBG-CV NOFA Workshop was held remotely via a Zoom meeting on April 30
- Applications were received until 5:00 PM on Thursday, May 7
- A public notice was printed on May 15, 2020 of the 10-day public comment period on the draft amendments, posted on the City's website and available at City Hall on request, and notice of the June 1, 2020 public hearing to consider approval of these amendments.

Five applications were received for CDBG-CV response programs. Despite the condensed window for applications, there was more participation by nonprofit organizations interested in submitting an application than is normally seen for the annual CDBG program. Staff will continue to reach out to these additional organizations for future CDBG-CV and CDBG funding rounds.

CDBG-CV Program

The federal intent of the CDBG program is to develop viable urban communities by providing decent housing, a suitable living environment, and expanded economic opportunities, principally for low- and moderate-income persons, households, and neighborhoods. The City has a goal of using at least 80 percent of the City's CDBG funds for activities that benefit low- and moderate-income persons.

CDBG-CV funds have the same requirements, but must also either prepare, prevent, or respond to the COVID-19 crisis. All activities must still meet one or more of the following national objectives for the program: 1) benefit low- and moderate-income persons, 2) prevent or eliminate slums or blight, or 3) meet an urgent community development need that poses a serious and immediate threat to the health or welfare of the community. To reach these objectives, CDBG-CV funds may be used for a variety of community development activities, including acquisition of real property, rehabilitation of residential and nonresidential structures, construction of public facilities and infrastructure improvements, public services, and economic development and job creation/retention activities if there is a connection to preparing for, prevention, or responding to the COVID-19 crisis..

The normal CDBG 15 percent funding cap on public services has been waived for CDBG-CV funds. The 20 percent cap on planning and administration activities still applies.

Public Services:

The City received four applications for CDBG-CV public services projects totaling \$242,054. Public Services requests were much greater due to the public services cap waiver for CDBG-CV funds. These are detailed below and in the attached amended 2020 AAP.

Organization and Program	2020 CDBG-CV Funding
Folsom Cordova Community Partnership – Relief Safety Net Services	\$100,310
Boys and Girls Club – Club on the Go!	\$75,000
Sacramento Self-Help Housing – Emergency Housing Services	\$60,000
Sacramento Self-Help Housing – Renter’s Helpline	\$8,400
TOTAL	\$243,710

The amended 2020 AAP recommendation is to fund the public services listed above.

CDBG-CV Planning and Administration

Planning and administration activity for the CDBG-CV programs includes managing the CDBG-CV budget, collecting and reporting quarterly reports from the CDBG-CV recipients, completing the required environmental, labor compliance, and financial reports, preparing and submitting the Consolidated Annual Performance Evaluation Report (CAPER), and day-to-day program administration. The City expects to have about \$74,675 available for CDBG-CV program planning and administration.

CDBG-CV Capital Programs and Projects

The City received one application for capital construction projects totaling \$52,500.

Program Applications	Requested Amount
Rebuilding Together Sacramento – Safe and Healthy Home Repairs and Support	\$52,500
TOTAL	\$52,500

The amended 2020 AAP recommendation is to fund the capital program listed above.

FISCAL IMPACT AND FUNDING SOURCE

The CDBG-CV program planning and administration covers the cost of administering the program. The public service grants are made to organizations providing programs directly responding to community needs resulting from the COVID-19 crisis. These programs are designed to be temporary as long as program funding lasts. The capital programs and projects funding allow for the cost of both the actual activity and the costs of enforcing Davis Bacon labor standards and NEPA clearances. The table below shows the allocation of the first phase of CDBG-CV funds and how that funding fits into the CDBG funding categories.

There is no expected impact on the City's General Fund.

CDBG-CV Category	CDBG-CV Budget
Planning and Administration	\$74,675
Public Services	\$243,710
Capital Programs and Projects	\$52,500
Unallocated Phase 1 CDBG-CV Funds	\$2,494 (to rolled over into a future funding phase)
TOTAL	\$373,379

ATTACHMENT(S)

1. Resolution
2. Sacramento County Rancho Cordova 2020-2024 Consolidated Plan Amendment
3. Citizen Participation Plan Amendment

CITY OF RANCHO CORDOVA

RESOLUTION NO. XX-2020

**A RESOLUTION OF THE CITY COUNCIL OF THE CITY OF RANCHO CORDOVA
APPROVING THE ADOPTION OF AMENDMENTS TO THE 2020-2024 CONSOLIDATED
PLAN, 2020 ANNUAL ACTION PLAN AND CITIZEN PARTICIPATION PLAN FOR THE
COMMUNITY DEVELOPMENT BLOCK GRANT PROGRAM**

WHEREAS, the Community Development Block Grant (CDBG) Program, authorized pursuant to Title 1 of the Housing and Community Development Act of 1974 (Act), as amended, requires that entitlement jurisdictions provide for the issuance of funds in order to attain the objective of providing decent housing and a suitable living environment and expanding economic opportunities, principally for persons of low- and moderate-income; and

WHEREAS, the U.S. Department of Housing and Urban Development (HUD) is the federal agency that promulgates regulations and oversees the administration of the CDBG program; and

WHEREAS, the City Council held a public hearing on April 6, 2020, to provide an opportunity for the public to comment and to approve of the 2020-2024 CDBG Consolidated Plan and 2020 Annual Action Plan; and

WHEREAS, HUD requires that entitlement jurisdictions complete a plan for expending the funds on eligible activities, referred to as the Action Plan, and amend it as necessary to accommodate significant changes in the usage of funds; and

WHEREAS, with the passage of the Coronavirus Aid, Relief, and Economic Security (CARES) Act, a total of \$5 billion was included for distribution to state and local governments through the CDBG Program in order to respond to circumstances created by the COVID-19 crisis; and

WHEREAS, the City of Rancho Cordova will receive an initial allocation of \$373,379 through the CDBG Program to respond to the COVID-19 crisis; and

WHEREAS, HUD has made available the use of waivers for certain CDBG public noticing and document submittal requirements due to the COVID-19 crisis; and

WHEREAS, staff submitted a waiver to HUD on May 14, 2020 to shorten the public comment period for this amendment to the Consolidated Plan for CDBG-CV funds; and

WHEREAS, the CDBG Citizen Participation Plan requires an amendment to permit an expedited process during a declared emergency; and

WHEREAS, the amendments to the 2020-2024 CDBG Consolidated Plan, 2020 Annual Action Plan, and Citizen Participation Plan and a notice of the shortened 10-day public comment

period, have been published for citizen comment prior to forwarding the documents to City Council for approval; and

WHEREAS, the City Council held a public hearing on June 1, 2020, to provide an opportunity for the public to comment on and approve the amendments to the 2020-2024 CDBG Consolidated Plan, 2020 Annual Action Plan and Citizen Participation Plan.

NOW, THEREFORE, BE IT HEREBY RESOLVED THE CITY COUNCIL OF THE CITY OF RANCHO CORDOVA, that it:

1. Approves the adoption of the:

- a. The Amended 2020-2024 CDBG Consolidated Plan, which includes additional strategies related to preparation, prevention, and response to the COVID-19 crisis; and
- b. The Amended 2020 Annual Action Plan, which includes additional community services projects responding to the COVID-19 crisis, that will act as the budget for the CDBG-CV first allocation to the City of Rancho Cordova of \$373,379; and
- c. The Amended Citizen Participation Plan including a new expedited process in the event of a declared emergency.

2. Authorizes the City Manager, or his designee, to take all actions and to execute and/or file all documents necessary to implement the above-referenced amendments including, without limitation, taking such actions and executing and/or filing such documents as are necessary to receive HUD CDBG funding as allocated by the CARES Act for and on behalf of the City of Rancho Cordova, and to make any reasonably necessary revisions or changes to those documents.

PASSED AND ADOPTED by the City Council of the City of Rancho Cordova on the 1st day of June 2020, by the following vote:

ATTEST:

David M. Sander, Mayor

Stacy Leitner, CMC
City Clerk

City of Rancho Cordova

2020-2024 Consolidated Plan & 2020 Annual Action Plan

Community Development Block Grant

Executive Summary

ES-05 Executive Summary – 24 CFR 91.200(c), 91.220(b)

1. Introduction

The City of Rancho Cordova (City) is located in Sacramento County (County), California, and lies approximately 13 miles east of the State's capital city, Sacramento. Rancho Cordova was incorporated in 2003 and has a population of approximately 74,585 people (2018 ACS Population Estimates). The City became a US Department of Housing and Urban Development (HUD) entitlement jurisdiction in 2006 and currently only receives one HUD-funded grant through entitlement, the Community Development Block Grant (CDBG). In 2017, the City became part of the Sacramento County HOME Consortium whereby Sacramento County, as lead agency, became administrator of the City's annual HOME grant allocation.

Every five years, entitlement jurisdictions must create a five-year plan, known as the Consolidated Plan, which outlines the use of CDBG, HOME Investment Partnerships (HOME), Emergency Solutions Grant (ESG), and other housing and community focused funding provided by HUD. This Consolidated Plan primarily serves as a five-year planning document which helps guide the City in its implementation of its CDBG program, while the County's Consolidated Plan lays out a plan for implementation of its HOME grant.

2020 will be the first year of a five-year cycle, in which the City aligns its Consolidated Plan with the County's five-year Consolidated Plan—meaning that the City will share its CDBG program cycle with the County from January 1, 2020, to December 31, 2024. In aligning the CDBG program cycle with the County's, the City has changed the start and end dates of its CDBG program year; this means that as of January 1, 2020, the City will begin its CDBG program year on January 1 and end on December 31 of each program year. Prior to 2020, the City's program year spanned from July 1 to June 30 of each CDBG program year. These changes were required by HUD in an effort to create an opportunity for jurisdictions to take a more regional and collaborative approach to meeting their affordable housing and community development needs. Also, by syncing its Consolidated Plan with the County's, the City's previous five-year plan was shortened one program year, from five years to four program years.

The CDBG program is a federal grant program that is administered by HUD, which provides communities with funds for infrastructure, neighborhood improvements, and other community planning and development programs. The grant also helps the City fund needed services in the community, including programs for seniors, disabled populations, low-income households, and disadvantaged youth. The Consolidated Plan offers Rancho Cordova an opportunity to shape housing and community development needs into a coordinated community effort, and to strategically plan programs to meet those needs.

This plan works to uphold the City's six citywide goals:

1. Promote a positive image of Rancho Cordova.
2. Ensure a safe, inviting, and livable community.

3. Empower responsible citizenship.
4. Establish logical City boundaries that provide regional leadership and address financial challenges.
5. Ensure the availability of the best public services in the region while practicing sound financial management.
6. Drive diverse economic opportunities.

With the use of CDBG funds and the implementation of this plan, the City will continue to propagate efforts to better the quality of life of its residents, especially low-income and disadvantaged populations.

2. Summary of the objectives and outcomes identified in the Plan Needs Assessment Overview

The Needs Assessment collects and analyzes data on the housing and community development needs for residents of the City of Rancho Cordova, as well as the County as a whole. The assessment focuses especially on affordable housing, special needs housing, community development, and homelessness on a regional scale, and then presents information specific to Rancho Cordova's Non-Housing Community Development Needs (see County's HOME Consortium Consolidated Plan for detailed analysis).

The County's HOME Consortium Consolidated Plan discussed the following regional objectives and outcomes of housing needs. This information is based on an analysis of "disproportionate needs" based on HUD's housing problems tables and informed by resident input and stakeholder consultation (see County's HOME Consortium Consolidated Plan for detailed analysis):

- **Affordability:** The changes in regional home values and rents have exceeded changes in median incomes for all households, meaning that households have lost their housing "purchasing power."
- **Cost burden and severe cost burden:** This is the most common housing problem for both renter and owner households in Sacramento County.
- **Quality housing:** During outreach that was conducted in preparation of the County's Consolidated Plan, participants shared stories of poor housing condition, ranging from units in need of basic repairs, to problems with mold, to pest infestations
- **Overcrowding:** According to the experience of focus group participants, it is common for low-income households to live with extended family, roommates, or other friends in order to afford housing. In extreme cases, two or more households share a unit. Overcrowding is more likely to be experienced by African American residents, Hispanic residents, large family households, and residents with Limited English Proficiency (LEP) than regional survey respondents overall.
- **Equity in ownership:** The homeownership rate for Black/African American households in the Sacramento region is 35 percent; for Hispanic households, 45 percent; and 67 percent for Non-Hispanic White households.
- **Public housing and housing choice voucher holders:** Finding a quality unit that is within the voucher amount is very challenging, particularly in a tight rental market where landlords can

easily find residents without vouchers. Challenges navigating the system for obtaining affordable housing, including waitlist processes, was raised frequently by participants.

- **Homelessness:** The 2019 Point in Time (PIT) Count indicates that homelessness is expanding substantially and requires a new and intensified response. In interviews, stakeholders expressed the ongoing need for emergency shelters and services, but also getting people back into housing after experiencing homelessness.
- **Non-homeless special needs:** Households that include a member with a disability may experience housing challenges related to needed modifications to the home or accommodations from their housing provider. According to the resident survey, one in three (35 percent) households that include a member with a disability live in a home that does not meet the needs of the resident with a disability.

The Non-Housing Community Development Needs gathered and presented in this Needs Assessment, specific to Rancho Cordova, were collected through a community survey, consultations with local agencies, various outreach events, and a conglomeration of online data sources. Through this data collection and outreach, the City estimates its housing needs for the next five-year plan period. As population size, characteristics, and needs change, public services shift to address these changes as well. The City conducted extensive outreach to residents, community leaders, community advocates, city organizations, and entities and public agencies from surrounding areas. From the feedback received from this outreach and data collection, the City shaped its priority needs for low-income and community development initiatives within Rancho Cordova. The City pulled additional data and information from various sources, such as US Census, Community Planning and Development (CPD) maps, and the Employment Development Department, in order to more thoroughly shape its needs for public services. It should be noted that as the five-year Consolidated Plan cycle continues, City staff will continue to conduct community outreach to assess and manage the community's ever-growing needs.

The following is a summary of community needs, as identified through the community engagement process that took place in preparation of this Plan:

3. Evaluation of past performance

The City has recently undergone a program year change and the Consolidated Annual Performance and Evaluation Report (CAPER) for the period of July-December 2019 is still in progress. It should be noted that this CAPER will cover a six-month period, as opposed to a full twelve-month period due to the abrupt program year change that was authorized in November 2019. The CAPER for the shortened program year will be available for review in March 2020. The program year has changed from July 1–June 30 to begin on January 1 and end on December 31 of each program year; therefore, the 2020 program year will occur from January 1, 2020, to December 31, 2020.

The CAPER for the 2018–19 program year was accepted by HUD as adequate and is available on the City's website for viewing. The 2018-19 CAPER demonstrates that the service providers met their projected outcomes and, as a result, the City continued to fund these organizations in second year of the two-year

funding cycle. The City recently conducted an on-site audit of its Public Works Department. The City also conducted an on-site audit of Sacramento Self-Help Housing in 2019 in collaboration with other local grantors. The City plans to conduct ongoing desk monitoring on all programs in all program years to come. The CDBG program has successfully met expenditure deadlines in years past and is on target to meet its deadlines for the shortened program year from July 1, 2019, to December 31, 2019. The City is also current on quarterly and semi-annual reports due to HUD.

4. Summary of citizen participation process and consultation process

The City of Rancho Cordova initiated several efforts aimed at conducting community outreach and facilitating citizen participation during the 2020-2024 Consolidated Plan's development.

Outreach included local newspaper announcements for meetings and hearings, which all met proper noticing requirements; publications on the City's website for upcoming CDBG activities; an online survey which was made available in English, Spanish, and Russian and focused on collecting the public's feedback on priority needs in the community; information sharing on Twitter and Facebook to keep the public informed through social media; one meeting with resident leaders of a lower-income neighborhood; specific outreach to local nonprofit agencies with ESL beneficiaries; one pop-up event in a low-income area at the Mather Field light rail station; and a public workshop to attain feedback from local service providers and residents.

Additionally, the City conducted multiple stakeholder consultations with local service providers to solicit professional feedback in the areas of **housing, homelessness, social services, senior populations, disabled populations, youth populations, and persons living with HIV/AIDS**. Please refer to the Process section (PR-10) of this plan for more information on the consultations that were completed.

All public outreach was used to help shape the Strategic Plan portion of the Consolidated Plan with the guidance of the City Council.

The following is a timeline of the citizen participation that was conducted in preparation of the 2020-2024 Consolidated Plan:

- On November 15, 2019, the City posted a notice at City Hall, online, and in the local newspaper for a community engagement meeting to be held on December 4, 2019.
- On December 4, 2019, the City facilitated a community engagement meeting with approximately 14 residents to gather feedback on needs in their neighborhood. Please refer to **Attachment B** for a copy of the worksheets and information that were provided at this meeting.
- On December 6, 2019, the City posted a notice at City Hall, online, and in the local newspaper of a Notice of Funding Availability (NOFA) release for 2020 CDBG funds, a community needs meeting, and a mandatory NOFA workshop.
- On December 16, 2019, City staff conducted a pop-up event at the Mather Field light rail station, which is in a low-income neighborhood, to collect feedback on community needs and provide information about the CDBG program. Please refer to **Attachment C** to view CDBG materials that were used at this pop-up event.

- On January 6, 2020, City staff released a community needs survey online and to various local nonprofit and public agency contacts to gather resident and community feedback on community needs. Please refer to **Attachment D** for a copy of the survey in English, Spanish, and Russian.
- On January 13, 2020, City staff facilitated a NOFA workshop to review scoring criteria for public and to conduct a community needs workshop and a stakeholder consultation meeting. Please refer to **Attachment E** for a copy of the Community Needs worksheet that was completed by stakeholders at this meeting.
- Between January 13, 2020, and February 14, 2020, the City conducted stakeholder consultations with various local service providers, public agencies, and nonprofits.
- On February 7, 2020, City staff visited the Folsom Cordova Community Partnership Family Resource Center and provided surveys for Russian and Spanish speaking participants to gather feedback on community needs for English as a Second Language (ESL) residents.
- On February 28, 2020, the City released the draft Consolidated Plan and Annual Action Plan for 30 days for public review and comment.
- On February 28, 2020, the City posted a notice at City Hall, online, and in the local newspaper for a public meeting on March 16, 2020 to review the draft 2020-2024 Consolidated Plan and 2020 Annual Action Plan and for a public hearing to approve the final 2020-2024 Consolidated Plan and 2020 Annual Action Plan on April 6, 2020.
- On March 16, 2020, the City held a public meeting to review and invite public comment for the 2020-2024 Consolidated Plan and 2020 Annual Action Plan.
- On April 6, 2020, the City held a public hearing to approve the final 2020-2024 Consolidated Plan and 2020 Annual Action Plan and invited the public to comment on the Plan prior to Council approval.

5. Summary of public comments

All public comments were accepted throughout the public participation process. Please see below for a summary of public comments received; please also see **Attachment A** for a summary of all comments received through the survey and outreach that was conducted:

- No public comment was received from the March 16, 2020 City Council public hearing.
- No public comment was received from the April 6, 2020 City Council public hearing.

6. Summary of comments or views not accepted and the reasons for not accepting them

All public comments were accepted.

7. Summary

This 2020-2024 Consolidated Plan will work as a guide in implementing the CDBG priorities, activities, and goals for a five-year period. These priorities, activities, and goals were shaped by a conglomeration of community participatory feedback, area-focused demographical data collection and analysis, community stakeholder involvement, consideration of countywide goals and policies, and feedback solicited from Rancho Cordova's City Council.

The Process

PR-05 Lead & Responsible Agencies - 91.200(b)

1. Describe agency/entity responsible for preparing the Consolidated Plan and those responsible for administration of each grant program and funding source

The following are the agencies/entities responsible for preparing the Consolidated Plan and those responsible for administration of each grant program and funding source.

Agency Role	Name	Department/Agency
CDBG Administrator	RANCHO CORDOVA	Community Development Department- Housing Division
HOME Consortium Administrator	COUNTY OF SACRAMENTO (Administered through Sacramento Housing and Redevelopment Agency)	SHRA - Development Department/Finance

Table 1– Responsible Agencies

Narrative

The City of Rancho Cordova’s Community Development Department currently serves as the lead agency for overseeing and implementing the Consolidated Plan process as well as administering CDBG funds. The Community Development Department was initiated in 2015, and includes the Planning Department, Building Department, and the Neighborhood Plans and Projects Division, which manages the City’s CDBG funds. The CDBG program was managed by the Housing Services Division under the Economic Development Department prior to 2015.

For the HOME Consortium, the County of Sacramento is the lead agency and delegates administrative responsibilities to a County agency called the Sacramento Housing and Redevelopment Agency (SHRA).

Consolidated Plan Public Contact Information

City of Rancho Cordova
Community Development Department
2729 Prospect Park Drive
Rancho Cordova, CA 95670
916-851-8700

PR-10 Consultation - 91.100, 91.110, 91.200(b), 91.300(b), 91.215(l) and 91.315(l)**1. Introduction**

The City of Rancho Cordova consulted with several local service providers and public agencies to help identify local needs and evaluate opportunities for partnership and improved coordination for the 2020-2024 Consolidated Plan. The City also invited public comment through a 30-day public comment period and two public hearings of the draft and final Consolidated Plan, to assess community needs and perceptions. The following sections will discuss the consultation process, the public comment process, and the planned coordination efforts for the next five-year Consolidated Plan cycle.

Provide a concise summary of the jurisdiction's activities to enhance coordination between public and assisted housing providers and private and governmental health, mental health and service agencies (91.215(l)).

The City's Housing Division is striving to improve the City's affordable housing stock and continues to improve coordination for initiatives aimed at increasing the supply of affordable housing in the region. Recently the City has focused its efforts on renovating existing structures and building new affordable units for families, senior citizens, and disabled individuals through its various programs.

The City has been working with Mercy Housing, the Veterans Resource Center of America, and Mogavero Notestine Associates to plan and design Mather Veterans Village, a three-phase transitional and permanent supportive housing development that serves disabled homeless veterans. Located in close proximity to the Sacramento Veterans Affairs (VA) Medical Center, Mather Veterans Village helps fulfill the large need for service-supported housing for low-income disabled veterans in the Northern California region. The project is co-sponsored by the City of Rancho Cordova, Sacramento County, and the Sacramento VA Medical Center.

Mather Veterans Village is intended to provide a service-rich living environment and will be designed to promote a community-oriented feel for veterans. Features include a group dining area, courtyards, and classrooms. The project's first and third phases are now complete and include a total of 100 permanent supportive housing units, as well as a community space. Phase 2 consists of up to 60 transitional housing beds and is scheduled for completion in spring 2020.

The City's Homeless Outreach Team (HOT) is one of the ways in which the City helps to connect homeless individuals and at-risk homeless individuals with needed services. HOT is comprised of two officers, code enforcement and the City's Homeless Navigator. The team builds relationships with homeless individuals and families to assist them in finding services, education, and resources to help them become self-sufficient.

The City also cooperates with the SHRA in ensuring that public and voucher-supported housing in the City is safe, habitable, and fully occupied whenever possible. Other collaborative partners include

Sacramento Self-Help Housing, which works with the City, mental and general health providers, and other service agencies to help households in need find suitable housing. The City regularly looks for opportunities to improve communication and connect service providers and housing providers to help leverage services, reduce service burden due to repeat clientele, and ensure that persons with housing and service needs are directed to the correct providers.

Describe coordination with the Continuum of Care and efforts to address the needs of homeless persons (particularly chronically homeless individuals and families, families with children, veterans, and unaccompanied youth) and persons at risk of homelessness

Sacramento Steps Forward is the nonprofit group that manages the regional Continuum of Care. The City cooperates with Sacramento Steps Forward whenever possible, including providing support at County Board of Supervisors meetings, promptly responding to requests for data, and through ongoing participation in the public Continuum of Care discussions. The location of the Mather Veterans Hospital, the Veterans Village housing project, and other services for veterans, such as Stand Down (which provides critical life services to homeless veterans) and the Veterans Resource Centers of America, all make the City of Rancho Cordova an ideal partner in addressing the problems facing homeless veterans. Additionally, the City's lead CDBG program staff is a member of the Continuum of Care and coordinates the City's CDBG housing and community development efforts to be aligned with the Continuum's most recent updates and goals.

The City also partners with the Child Protective Services Division and the Senior and Adult Services Division of the Sacramento County Department of Child, Family and Adult Services, including providing on-site workspace for a child welfare worker in the City Police Department offices. The Folsom Cordova Unified School District and the Child Protective Services Division assist in identifying homeless families. Sacramento Self-Help Housing, along with other services provided through the Continuum of Care, helps identify housing resources. The City has engaged in several cross-agency and cross-skill set team-building and problem-solving efforts to improve communication and identify opportunities to connect people with the available services as efficiently as possible.

Finally, the Rancho Cordova Homeless Assistance Resource Team (HART) continues to work with Sacramento Self-Help Housing to specifically address the problem of homelessness in Rancho Cordova. Most homeless resources and assistance groups are either located in the City of Sacramento or clustered in distant parts of Sacramento County. Homeless people in Rancho Cordova must first find transportation in order to have access to these resources. HART is working to bring more resources into the Rancho Cordova community to address homelessness where it is happening.

Describe consultation with the Continuum(s) of Care that serves the jurisdiction's area in determining how to allocate ESG funds, develop performance standards and evaluate outcomes, and develop funding, policies and procedures for the administration of HMIS

Sacramento Steps Forward administers both the Continuum of Care and the Homeless Management Information System (HMIS); Sacramento County manages the available Emergency Shelter Grant (ESG) funds for the Sacramento region. The City is currently working with the County on the future of the Mather Community Campus, located immediately adjacent to the new Mather Veterans Village project (which provides permanent supportive housing and transitional beds), and there are plans to continue leveraging both programs to help meet the full range of needs in the community.

The City is also working with the Continuum of Care to provide funding for the Mather Veterans Village project to help maximize affordability to homeless veterans. The City has provided letters of support, as well as funding, and is available for technical assistance in maintaining and improving the policies and procedures for managing the HMIS.

2. Describe Agencies, groups, organizations and others who participated in the process and describe the jurisdictions consultations with housing, social service agencies and other entities

Table 2– Agencies, groups, organizations who participated

1	Agency/Group/Organization	VOLUNTEERS OF AMERICA
	Agency/Group/Organization Type	Housing Services - Housing Services - Elderly Persons Services - Persons with Disabilities Services - Homeless Services - Employment
	What section of the Plan was addressed by Consultation?	Housing Needs Assessment Homelessness Needs - Veterans Anti-poverty Strategy
	Briefly describe how the Agency/Group/Organization was consulted. What are the anticipated outcomes of the consultation or areas for improved coordination?	The organization was called and emailed. They completed a written response. The City has worked with the VOA for several years in support of the Mather Community Campus facility, and VOA participates in the City's homeless response efforts.
2	Agency/Group/Organization	SACRAMENTO STEPS FORWARD
	Agency/Group/Organization Type	Services - Homeless
	What section of the Plan was addressed by Consultation?	Housing Needs Assessment Homelessness Needs - Chronically homeless Homelessness Needs - Families with children Homelessness Needs - Veterans Homelessness Strategy HOPWA Strategy Market Analysis

	Briefly describe how the Agency/Group/Organization was consulted. What are the anticipated outcomes of the consultation or areas for improved coordination?	This organization was contacted by email and they provided a written response. They provided information on homelessness in the County and in the City. Sacramento Steps Forward is the Continuum of Care for Sacramento County and is the lead agency in responding to homelessness issues. The City plans to continue supporting Sacramento Steps Forward in its role as the Continuum of Care lead.
3	Agency/Group/Organization	SACRAMENTO SELF-HELP HOUSING
	Agency/Group/Organization Type	Services- Housing Services – Fair Hosuing
	What section of the Plan was addressed by Consultation?	Housing Needs Assessment
	Briefly describe how the Agency/Group/Organization was consulted. What are the anticipated outcomes of the consultation or areas for improved coordination?	Organization staff attended the community needs workshop with stakeholders and provided input on the needs of lower-income families and individuals. The organization also completed a written interview. The City has worked with Sacramento Self-Help Housing for several years to assist with homelessness prevention, tenant landlord mediation, and fair housing evaluations. The City will continue working with Sacramento Self-Help Housing to address these issues.
4	Agency/Group/Organization	FOLSOM CORDOVA UNIFIED SCHOOL DISTRICT
	Agency/Group/Organization Type	Other Government - Local
	What section of the Plan was addressed by Consultation?	Housing Needs Assessment Homelessness Needs - Chronically homeless Homelessness Needs - Families with children Homelessness Needs - Unaccompanied youth Homelessness Strategy

	Briefly describe how the Agency/Group/Organization was consulted. What are the anticipated outcomes of the consultation or areas for improved coordination?	This organization was emailed. The school district provided a written response. This input helps shape the priorities of this Annual Action Plan regarding housing the youth population in Rancho Cordova. The City has continued to foster a close working relationship with the school district to improve education outcomes for youth and to improve access to youth services, such as after-school programming.
5	Agency/Group/Organization	FOLSOM CORDOVA COMMUNITY PARTNERSHIP
	Agency/Group/Organization Type	Services - Children Services - Health Services - Education Services - Employment
	What section of the Plan was addressed by Consultation?	Non-Homeless Special Needs Anti-poverty Strategy
	Briefly describe how the Agency/Group/Organization was consulted. What are the anticipated outcomes of the consultation or areas for improved coordination?	Organization staff attended the community needs workshop, where they provided input on the needs of children and youth in the City. This agency also completed a phone interview. This information helps shape the data and priorities in the Annual Action Plan regarding youth populations and social services in Rancho Cordova. The City has had a long relationship with Folsom Cordova Community Partnership, which provides services to low-income families, youth, and students.
6	Agency/Group/Organization	MEALS ON WHEELS BY ACC
	Agency/Group/Organization Type	Services - Elderly Persons Services - Homeless
	What section of the Plan was addressed by Consultation?	Housing Needs Assessment Non-Homeless Special Needs Anti-poverty Strategy

	Briefly describe how the Agency/Group/Organization was consulted. What are the anticipated outcomes of the consultation or areas for improved coordination?	Meals on Wheels staff attended the community needs workshop with stakeholders and provided input on the needs of seniors and disabled residents. The City also called and emailed additional questions to the organization; the organization provided a written response to the City's questions. The City will continue to coordinate with Meals on Wheels to provide services to seniors in the community and find opportunities for additional cooperation.
7	Agency/Group/Organization	RESOURCES FOR INDEPENDENT LIVING
	Agency/Group/Organization Type	Services - Elderly persons Services - Housing Services - Homeless
	What section of the Plan was addressed by Consultation?	Non-Homeless Special Needs Anti-poverty Strategy Homeless Needs - Chronically homeless Homeless Needs - Families with children Homelessness Needs - Veterans Homelessness Needs - Unaccompanied youth Homelessness Strategy
	Briefly describe how the Agency/Group/Organization was consulted. What are the anticipated outcomes of the consultation or areas for improved coordination?	This organization was contacted and completed a phone interview. This interview provided information that helps shape the data in this Annual Action Plan regarding seniors and disabled persons in Rancho Cordova. The City will continue to consider Resources for Independent Living as a resource in addressing the needs of persons with disabilities in Sacramento County.
8	Agency/Group/Organization	ONE COMMUNITY HEALTH
	Agency/Group/Organization Type	Services – Health Services-Persons with HIV/AIDS
	What section of the Plan was addressed by Consultation?	Non-Homeless Special Needs HOPWA Strategy

	Briefly describe how the Agency/Group/Organization was consulted. What are the anticipated outcomes of the consultation or areas for improved coordination?	This organization was called and provided a phone interview, offering information regarding individuals living with HIV/AIDS in Sacramento County. The City will continue to consider One Community Health as a resource for health care and AIDS/HIV prevention and care in Sacramento County.
--	--	---

Identify any Agency Types not consulted and provide rationale for not consulting

All agencies were included in the consultation process and many opportunities were provided for them to participate, including the community survey, community needs workshop, and one-on-one interview or emailed questions. No agencies were excluded from this public consultation process; however, the City focused its one-on-one interviews efforts on agencies that served HUD priority populations whose services represented the highest priority needs within the City.

Other local/regional/state/federal planning efforts considered when preparing the Plan

Name of Plan	Lead Organization	How do the goals of your Strategic Plan overlap with the goals of each plan?
Continuum of Care	Sacramento Steps Forward	Both plans work to address issues leading to homelessness and to assist persons and families experiencing homelessness in the region.
Housing Element	City of Rancho Cordova	The Housing Element is intended to help identify and plan for housing needs in the City, including very low- and low-income housing.
Sacramento Valley Regional Analysis of Impediments to Fair Housing Choice	SHRA	The plan helped to inform the needs and goals around housing and provided resident perspectives through extensive community engagement.

Table 3– Other local / regional / federal planning efforts

Describe cooperation and coordination with other public entities, including the State and any adjacent units of general local government, in the implementation of the Consolidated Plan (91.215(l))

The lead agency for the HOME Consortium Consolidated Plan is SHRA. SHRA also serves as the housing authority for the county. SHRA consulted with staff from Sacramento Area Council of Governments, Sacramento Steps Forward, the County of Sacramento, the cities of Sacramento, Rancho Cordova, Folsom, Isleton and Galt, various nonprofits, and private organizations in the development and implementation of the HOME Consortium Consolidated Plan. Organizations were consulted on an individual and group basis.

The City of Rancho Cordova's Community Development Department currently serves as the lead agency for overseeing and implementing the City's CDBG Consolidated Plan process as well as administering CDBG funds. The Community Development Department was initiated in 2015, and includes the Planning Department, Building Department, and the Neighborhood Plans and Projects Division, which manages the City's CDBG funds. The CDBG program was managed by the Housing Services Division under the Economic Development Department prior to 2015.

Rancho Cordova City staff specifically coordinated with SHRA to bring the City into compliance with the County's HOME and CDBG program year start and end dates, as well as to align themselves to share the same Consolidated Plan cycle. The City hopes to improve coordination and implementation of affordable housing programs by the Consolidated Plan cycle alignment and continued prioritization of its strategic plan goals around increasing and improving affordable housing units.

The goals of the Regional Analysis of Impediments (AI) are aligned with the City's Consolidated Plan goals. The City will continue cooperating and actively engaging the County of Sacramento in its attention to homelessness issues, including chronic homelessness and near homelessness, by participating in Continuum of Care initiatives and schedules. The City will also continue to contract with SSHH to provide housing counseling and homelessness prevention to Rancho Cordova residents. Additionally, the City participated in the Regional Analysis that was completed in the fall of 2019 and the results are utilized by each participating agency for their respective Consolidated and Annual Action Plans, and for SHRA's Public Housing Authority and Capital Fund Plans.

Narrative

The City will continue to coordinate with service providers, stakeholders, public agencies, and organizations that specialize in public and assisted housing sectors, as well as various other special needs services on a local and regional scale. The City aims to continuously grow its relationships and communication with local professional organizations and entities to help best address the priority needs of the jurisdiction and surrounding areas.

PR-15 Citizen Participation - 91.105, 91.115, 91.200(c) and 91.300(c)**1. Summary of citizen participation process/Efforts made to broaden citizen participation
Summarize citizen participation process and how it impacted goal-setting**

The City completed public meetings, outreach, and noticing as required by the City's Citizen Participation Plan.

Public comment received during the outreach for the Consolidated and Annual Action Plans can be found in the Executive Summary section (ES-05) of this plan. Several stakeholder consultations were held and are summarized in the consultation section.

Citizen Participation Outreach

Sort Order	Mode of Outreach	Target of Outreach	Summary of response/attendance	Summary of comments received	Summary of comments not accepted and reasons	URL (If applicable)
1	Public Meeting	Minorities Persons with disabilities Non-targeted/broad community Stakeholders, service providers	Representatives of a local CDBG target area neighborhood attended the workshop.	Emphasis on application scoring, beneficiary questions, and selection process.	All comments were accepted.	
2	Newspaper Ad	Minorities Persons with disabilities Non-English Speaking Non-targeted/broad community Seniors, minority groups, disabled groups	Public noticing of the draft Consolidated Plan and Annual Action Plan available for public comment.	No comments received.	No comments received.	

Sort Order	Mode of Outreach	Target of Outreach	Summary of response/attendance	Summary of comments received	Summary of comments not accepted and reasons	URL (If applicable)
3	Public Meeting	Minorities Persons with disabilities Non-targeted/broad community Stakeholders, service providers, seniors, minority groups, disabled persons	On March 16, 2020, City Council reviewed and allowed for public comment to the 2020-2024 Consolidated Plan and 2020 Annual Action Plan at a regularly scheduled City Council meeting.	No comments received.	No comments received	www.cityoffranchocordova.org
4	Public Hearing	Minorities Persons with disabilities Non-targeted/broad community Stakeholders, service providers, seniors, minority groups, disabled persons	On April 6, 2020, City Council reviewed and approved the 2020-2024 consolidated Plan and 2020 Annual Action Plan at a regularly scheduled City Council meeting.	No comments received.	No comments received.	www.cityoffranchocordova.org

Sort Order	Mode of Outreach	Target of Outreach	Summary of response/attendance	Summary of comments received	Summary of comments not accepted and reasons	URL (If applicable)
5	Internet Outreach	Minorities Non-English Speaking - Specify other language: Spanish Persons with disabilities Non-targeted/broad community Seniors, minority groups, disabled persons	All public meetings, hearings, and noticing, as well as the draft 2020-2024 Consolidated Plan and 2020 Annual Action Plan, were made available for public comment on the City's website and promoted through social media.	No comments received.	No comments received.	www.cityoffranchocordova.org
6	Consultation with Local Organizations and Governing Bodies	Stakeholders Service providers	Consultations were conducted with eight service providers in the service areas of housing, homeless services, youth services, persons with disabilities, AIDs services, and senior services.	See Table 2 consultations for responses.	All comments were accepted.	

Sort Order	Mode of Outreach	Target of Outreach	Summary of response/attendance	Summary of comments received	Summary of comments not accepted and reasons	URL (If applicable)
7	Community Needs Survey	Residents Minorities Non-English Speaking - Specify other language: Persons with disabilities Non-targeted/broad community	77 surveys were completed by residents and members of local service provider organizations	Please refer to Attachment A for a summary of the outreach results.	All comments were accepted.	
8	Pop-up Event: Mather Field Light-Rail Station	Minorities Persons with disabilities Non-targeted/broad community	On December 19, 2019, 30-40 individuals were provided with information on CDBG activities and participated in community outreach at a Pop-up Event in a low-income area of the City.	Please refer to Attachment A for a summary of the outreach results.	All comments were accepted.	

Sort Order	Mode of Outreach	Target of Outreach	Summary of response/attendance	Summary of comments received	Summary of comments not accepted and reasons	URL (If applicable)
9	Stakeholder/ Public Meeting	Stakeholders Service providers	On January 13, 2020, 12 representatives from 7 organizations attended a meeting with staff to provide feedback on community needs.	Please refer to Attachment A for a summary of the outreach results.	All comments were accepted.	

Table 4– Citizen Participation Outreach

Needs Assessment

NA-05 Overview

Needs Assessment Overview

The Needs Assessment section of this plan collects and analyzes data to demonstrate the extent of housing problems and housing needs for City residents. This assessment focuses on affordable housing, special needs housing, community development, and homelessness.

The City of Rancho Cordova is a growing City, with many different walks of life living within its boundaries. Since 2009, the total population has increased by an estimated 13 percent with a population of 64,776 growing to a population of 74,585 in 2018 (ACS 2018 Population Estimates). With this growth, special needs populations such as low-income households, homeless, seniors, youth, persons with disabilities, persons living with HIV/AIDS, and single parent families have also increased. Due to these populations' special needs, as well as their circumstances and access to opportunity, the need for services to assist these populations has also grown. These special need and priority populations are typically low-income. Obstacles often faced by these populations, as the results of community engagement portrayed, are largely seen in the areas of a lack in access to affordable housing, reliable transportation, and affordable services that are crucial to these individuals improving quality of life. With this in mind, the City will continue to prioritize its CDBG program to focus on bettering the quality of life for all special need and priority populations within its boundaries.

The information in the Needs Assessment section comes primarily from the 2011-2015 American Community Survey (ACS), HUD's Comprehensive Housing Affordability Strategy (CHAS) data from the 2011-2015 period, and the City of Rancho Cordova Housing Element. Additional information comes from resident feedback, community needs feedback collected from local nonprofits and service providers, a community survey completed by 77 residents, and consultations conducted with eight local agencies. Through this data collection and analysis, the City will estimate its community development and housing needs for the next five years.

The following is an overview of the City's community needs:

Housing Characteristics:

As stated in the City's 2013-21 Housing Element, "Despite the recent fluctuations in the housing market resulting from the housing boom and bust, affordable housing for low-, very low-, and extremely low-income populations is still in critically short supply. Frequently, across the county, subsidized housing and housing vouchers far outstrip the supply. The stall in the home building industry that resulted from the recession that followed the housing bust in 2007- 2008 resulted in fewer new homes built, and many cities are experiencing a housing shortage as the economy and the housing market recovers."

Disproportionate Need:

This assessment looks at whether any of the above housing characteristics are concentrated among minority populations or certain racial groups. Disproportionately greater need is assumed to exist when the percentage of persons in a category of need, who are members of a particular racial or ethnic group, is at least 10 percentage points higher than the percentage of persons in the category as a whole.

Overall the data shows that the lower income brackets, especially these two: 0-30 percent, and 30-50 percent face the highest rates of disproportionate need when it comes to housing problems and severe housing problems. Broken out by racial or ethnic group the groups that face the most occurrences of disproportionate greater need are American Indian/Alaskan Native populations and Pacific Islander populations. However, the American Indian/Alaska Native and Pacific Islander population sample size is considerably small, which makes it subject to sample error; therefore, any findings and assumptions for those two populations should be taken with caution.

Households who are paying more than 50 percent of gross monthly income on housing have a severe housing cost burden. In the jurisdiction as a whole, about 16 percent of households had a severe housing cost burden. In comparison to the jurisdiction as a whole, these two racial groups faced a disproportionate incidence of severe housing cost burden: Black/African American, at 26 percent, and Pacific Islander at 42 percent.

Lower-income households are more likely to have housing related problems than moderate and above-moderate incomes, regardless of race or ethnicity. According to 2011-2015 ACS data, the rate of experiencing a severe housing cost burden for extremely low-income, or 0-30 percent AMI, is 77 percent or 2,610 households; for very low- income, or 30-50 percent AMI, it is 36 percent or 1,265 households, and for moderate income, or 50-80 percent AMI, it is 15 percent or 690 households.

Homelessness:

In 2019, per the Point in Time count, the total unsheltered homeless count in Rancho Cordova was 249 individuals. While the City does not operate any transitional housing facilities, it does cooperate with the County of Sacramento's Continuum of Care. The City is also home to a major supportive housing facility for formerly homeless individuals, the Mather Community Campus.

The City of Rancho Cordova contracts with Sacramento Self-Help Housing to provide housing counseling, homelessness prevention, and fair housing services to Rancho Cordova. The Rancho Cordova Homeless Outreach Team (HOT) has also helped to serve the City's homeless population by providing guidance for accessing local public services, as well as providing education and resources that help for homeless individuals to have a better quality of life.

Special Needs Populations:

Households with special housing needs often have greater difficulty finding suitable and affordable housing. As a result, these households may frequently experience cost burdens, overcrowding, and various other significant housing problems. Persons with disabilities and seniors are often cost burdened, which limits their ability to access decent affordable housing. This, coupled with a lack in

availability of affordable housing units, works as a major constraint to these populations and their ability to find housing or afford to live in the City.

Seniors

In the City's 2013 Housing Element and surveys of senior housing providers, the City currently has 28 age-restricted single-bedroom units and 178 assisted living units. The 2011– 2015 ACS estimates 1,721 senior single-person households. This means that the vast majority of seniors, who frequently have lower income, are competing in the open market for suitable housing. This puts even more pressure on affordable units, resulting in seniors who are at risk of substandard housing, or a high housing cost burden.

According to 2011- 2015 ACS data, seniors aged 62 years and over compose 14.2 percent (9,907 persons) of Rancho Cordova's population. However, the percentage of senior households experiencing cost burden indicates that there are limited affordable housing options that meet the needs of seniors, particularly with home-owning households. This same data reports that senior homeowners make up 38 percent of lower-income households (50 percent HAMFI) experiencing cost burden and 41 percent of lower income-households (50 percent HAMFI) experiencing severe cost burden.

The City has seen minimal new multi-family construction, which adds pressure to an already existing housing shortage for renters of lower income, seniors, and persons with disabilities. For example, a new, low-rise apartment complex, BDX Capital Village, was constructed in the City, and it is the first new market-rate, multi-family development in the City since 2006.

Persons with disabilities

According to 2011-2015 ACS data, there are 8,638 people living Rancho Cordova with a disability (hearing difficulty, vision difficulty, cognitive difficulty, ambulatory difficulty, self-care difficulty, or independent living difficulty). The disabled population is approximately 12.7 percent of the total (civilian and non-institutionalized) population. Those with disabilities normally trend towards being within the lower-income household designation, increasing their likelihood of needing housing assistance.

The most prevalent reported disability is ambulatory difficulty, or a permanent, physical disability requiring the aid of wheelchair for traveling. Due to this, housing for this population will require accessibility features (e.g., installation of grab bars, usable doors, accessible light switches, outlets, thermostats, etc.).

Domestic Violence

Local data is difficult to gather for victims of domestic violence and related crimes, so the City relies on statewide reports to provide insight. The National Intimate Partner and Sexual Violence Survey (NISVS) reported that 32.9 percent (4.5 million) of California women and 27.3 percent (3.7 million) of men will experience rape, physical violence, and/or stalking by an intimate partner in their lifetime. Two domestic violence groups, My Sister's House and WEAVE, provide shelters and serve the Sacramento area with domestic violence services. Domestic violence and similar crimes continue to be very difficult problems

to address due in large part to the rate at which these crimes go unreported. The Rancho Cordova Police Department frequently partners with the County's Child Protective Services to assist in domestic violence and dating violence situations involving children.

NA-50 Non-Housing Community Development Needs - 91.415, 91.215 (f)**Describe the jurisdiction's need for Public Facilities:**

According to outreach conducted in preparation of the Consolidated Plan, the top public facility needs in the City are park improvements, community facilities, and childcare and youth facilities improvements. Currently, a number of facility improvement projects are underway that address these identified needs.

On January 20, 2020, the City of Rancho Cordova and Center of Praise Ministries dedicated a site in Rancho Cordova as a future youth center, which will primarily serve the City's low-income youth population. The Center of Praise Ministries in Sacramento agreed to lease a 1.75-acre property, which included a 9,000-square-foot building, for this purpose. This lease will be at no cost to the City for 25 years, with the option to extend for another 25 years. The City, in partnership with the Rancho Cordova Police Activities League, will operate the future youth center in collaboration with other community and other nonprofit organizations. Based on the feedback received during the Consolidated Plan's outreach efforts, the City is lacking in opportunities for low-income youth to participate in after-school programs and activities. Please refer to **Attachment A** to review feedback received regarding public facilities in the City.

The City is also in the process of constructing a new community civic center, known as the Mills Station District project. The City Council has held four public work sessions with residents, businesses, and interested parties to refine the vision for the project, select a location, and review various site layouts. The site selected for the project is the Mills Station Property, which is a City-owned 10-acre parcel located on Folsom Boulevard adjacent to Folsom Lake College/Rancho Cordova Center and across the street from the Mills Station Arts & Culture Center (the MACC). The City Council, after much public input and discussion, prioritized the potential uses for this project to include a space for performing/visual arts, a recreational and housing space, a space to accommodate meetings, and an outdoor area for community gatherings.

The City recently completed putting together a five-year Capital Improvement Plan for 2021 through 2025. This plan outlines multiple facility projects that the City is planning, or in the process of completing, in the next five years. The Capital Improvement Plan may be accessed at:

<https://www.cityofranhocordova.org/home/showdocument?id=14941>

How were these needs determined?

These needs were determined through a Community Needs Survey, by feedback received from residents, business owners, community leaders, and representative of social service agencies, as well as consultation and community engagement held with City departments and local service providers that primarily work with low-income and disadvantaged populations.

Describe the jurisdiction's need for Public Improvements:

Feedback from the community needs survey showed that a majority of individuals saw public transportation infrastructure improvements, as well as street and sidewalk repairs, to be some of the highest priority public improvement needs. Another notable public infrastructure need was the need for streetlights in neighborhoods without them.

The City is currently undertaking various projects to meet the need for public improvements, including alternative transportation projects, roadway transportation projects, and stormwater projects.

Alternative Transportation Projects

The City will continue to fund the rehabilitation of sidewalks and install/replace Americans with Disabilities Act (ADA) compliant sidewalk ramps at several locations around the City. The projects are selected from a list, which is maintained by the City's Public Works Department, based on the degree of need for repair. The City will also install inductive loop sensors to detect bicycles with metal rims at seven intersections in the jurisdiction, and the City will make improvements to the existing roadway system to create a safer and more bike-friendly network of roads.

Roadway/Transportation Projects

The City will implement various construction projects, including a new four-lane road from Douglas Road to Chrysanthy Boulevard and a new two-lane road with a widened median off of International Drive. The City will also fund street rehabilitation programs, which will evaluate roads, sidewalks, and storm drains that are in greatest need of preservation or upgrades. Additionally, the City will produce a Systemic Safety Analysis Report, which would analyze road signage in bicycle/pedestrian areas and the effectiveness of existing safety measures.

Stormwater Projects

The City will repair its drainage systems to the American River, upgrade existing stormwater pipes in the Mills Ranch Neighborhood, and identify flooding problems within the City through hydrologic and hydraulic analysis of the City drainage system. The City will also replace chain link fences around City-owned creeks, which would improve security, aesthetics, and visibility at stormwater assets.

How were these needs determined?

These needs were determined through community outreach with local residents and stakeholders, field surveys and observations, and an assessment of the condition and lifespan of various public facilities. The Public Works Department keeps a detailed record of repairs that are needed in the public infrastructure throughout the City and reports on these records regularly.

Describe the jurisdiction's need for Public Services:

During the 2020-2024 program years, the City will continue to push for the expansion of public services within the community, focusing specifically on creating improvements to accessibility and availability of services that benefit the most vulnerable populations. In drafting this Consolidated Plan, City staff

reached out to residents, stakeholders, public agencies, and other organizations to determine the need for public services. Outreach was aimed at determining the current availability of public services in the community, while also receiving feedback on services that are needed and services that could complement resources that are already available. The results of this outreach helped to shape the Strategic Plan section, while also helping to identify the City's priority populations.

From various community engagement methods, including a community survey, which was completed by 77 individuals, consultations, community events, and stakeholder input, City staff was able to identify specific trends in the most needed public services within the community. The following summaries describe feedback received on each priority population's most needed services:

For **children**, the survey found that the top three most needed services were affordable childcare, after-school programs, and parenting support. This was supported by feedback received from stakeholders and community members that participated in the Mather Field light rail station pop-up event. Stakeholders stressed that affordable childcare is extremely hard to find in the City, while also stating the lack in availability of support for low-income parents.

For **youth populations**, the survey identified that after-school programs, teen employment services, and teen recreation programs were the highest priority. This strongly coincided with a consultation completed with the Executive Director of the Folsom Cordova Community Partnership, in which they explained that after-school programs are in high need in the community, especially programs focused on financial empowerment and career development.

For **persons with disabilities**, the survey identified affordable housing programs and affordable transportation services as some of the highest priorities. Similarly, **senior populations** showed that affordable housing programs and affordable transportation services were of high priority. This was supported by a consultation conducted with Resources for Independent Living, a local disability resource agency, which stated that affordable housing is extremely necessary for senior and disabled populations, not only in the City, but in the County as well. They also went on to say that barriers to employment are a challenge for these populations, which transportation methods often contribute to. Overall, financial assistance and efforts based on affordability are highly prioritized among these populations.

For **low-income and at-risk homeless individuals**, survey outreach gathered feedback that supported the need for rental housing assistance and homeownership assistance for low-income populations. This was supported across the board by consultations conducted with service providers, which stressed the need for affordable housing assistance programs. It should also be noted that mental health services for homeless and low-income individuals were also stressed as a priority in the community.

How were these needs determined?

These needs were determined through various outreach methods that were facilitated by City staff. Methods of outreach included a community pop-up event at the Mather Field light rail station, stakeholder consultations, a stakeholder meeting, a community survey, and a community engagement

neighborhood meeting. Each of these events prioritized receiving feedback on the City's highest priority needs, including public service needs.

Based on the needs analysis above, describe the State's needs in Colonias

The City of Rancho Cordova does not contain any areas within its boundaries that fall under HUD's definition of a colonia. According to HUD, a colonia is defined as "any identifiable community in the United States–Mexico border regions of Arizona, California, New Mexico, and Texas that has inadequate sewage systems, no potable water supply, and a shortage of decent, safe, and sanitary housing. The border region includes the area within 150 miles of the U.S.–Mexico border excluding metropolitan statistical areas with populations exceeding one million." Given the City's proximity to colonias, this section is not relevant.

Housing Market Analysis

MA-05 Overview

Housing Market Analysis Overview:

Rancho Cordova became an incorporated City on July 1, 2003. It is the seventh community in Sacramento County to incorporate and is California's 478th City. The City is a suburban community that is part of the greater Sacramento urban region and lies on the Highway 50 corridor between two larger cities, Sacramento and Folsom. The City is situated between Mather Air Force Base and the American River and is considered to have one of the largest employment sectors in the area, which attracts tens of thousands of commuters each day.

A large portion of the housing stock in Rancho Cordova consists of single-family homes, with roughly 58 percent being single-family dwelling units. The housing stock contains a large number of older homes, and housing and rental prices are generally more affordable compared to most cities in the region. The City has made efforts to construct new quality units and strives to ensure that new development will complement existing communities and that the mix of housing in the future will more closely match the community's housing needs.

The City works with nonprofit developers to continue to develop future subsidized housing projects. The City partners with the SHRA, the housing authority for Sacramento County, to manage public housing and the housing choice voucher system.

Other ways that the City directly addresses affordable housing needs are through emergency health and safety repairs for income-qualified households, which preserves the existing stock of affordable housing. The City also preserves affordable housing through code enforcement and rental inspection efforts, which ensure that all rental housing is safe and habitable.

Please see below for a brief summary of Housing Market characteristics specific to Rancho Cordova.

Number of Housing Units:

The number of housing units in the City increased by 85 units between 2015 and 2017 (2011-2015 and 2013-2017 ACS five-year estimates, respectively). This is a minor increase compared to the increase in population in the community, which changed from 71,017 to 74,585 between 2015 and 2018 (ACS 2018 Population Estimates). This suggests that housing production did not keep up with housing demand.

In general, the available housing inventory does not meet the needs of the existing population. The rising housing costs in the nation, which are very pronounced in California, have made housing affordability a major problem for many working households. The most common housing problem is the cost of housing, as discussed below. This problem impacts the majority of low-income households across the racial and ethnic spectrum in the City.

Cost of Housing:

Housing prices have been increasing since 2014. In 2014, the median home value in Rancho Cordova was \$195,600, which increased to \$251,500 in 2017; the median contract rent in the City has also increased, from \$848 in 2014 to \$936 in 2017 (ACS 2014 and 2017 Housing Cost Estimates). With this increase in median home values and median rent costs, lower-income households continue to be cost burdened. According to 2016 data, approximately 38 percent of the City's homeowners and renters reported having a housing cost burden of 30 percent or higher of their monthly income (2012-2016 CHAS Data).

Condition of Housing:

The City contains a significant amount of older housing, with approximately 14,035 owner- and renter-occupied housing units being constructed before 1980 (2017 ACS 1-Year Estimate). Both owned and rented housing units can be in need of repair and maintenance, although renter-occupied properties are typically older and in more disrepair. For owner-occupied homes, 30 percent have one substandard condition, and 47 percent of renter-occupied homes have one substandard condition. Six percent of renter-occupied units have two substandard conditions while 1 percent of owner-occupied units have two substandard conditions. Overall, renter-occupied homes have higher instances of substandard conditions (2015 ACS Condition of Units).

Public and Assisted Housing:

There are ten public housing apartment complexes that include some of the 747 affordable housing units in Rancho Cordova. Most of these units are administered by the SHRA, which serves as the public housing authority for Sacramento County. The City of Rancho Cordova does not have its own local housing authority. Resident initiatives are handled directly by the SHRA. The remainder of the affordable housing units are operated by various nonprofits. The most prominent of these is VOA, which operates the Mather Community Campus transitional housing program, and Mercy Housing, which operates the 100 units of permanent supportive housing at the Mather Veterans Village.

Barriers to Affordable Housing:

According to the 2020-2024 Sacramento Valley Analysis of Impediments, some of the most significant barriers to affordable housing across all jurisdictions are:

- Segregation, which is manifested in disproportionate housing needs and differences in economic opportunity
- An increasingly limited supply of affordable rental housing units in the area
- Disparities in the ability to access homeownership
- An increase in stricter rental policies

The City has undertaken a number of actions to reduce potential barriers and constraints to affordable housing and housing for special needs populations. These actions include identifying funds in support of

affordable housing development and offering fee reductions, regulatory incentives, density incentives, and the operation of a home rehabilitation and repair program, as well as several other options. These can be found with additional detail in the City's 2013–2021 Housing Element. The Housing Element includes a thorough analysis of governmental and regulatory barriers to affordable housing. The City has been aggressive in pursuing affordable housing development opportunities and has mitigated regulatory barriers as effectively as possible.

MA-45 Non-Housing Community Development Assets - 91.410, 91.210(f)**Introduction**

This section covers Rancho Cordova's economic development asset needs and describes the current and future projects and plans that are underway in the City to help support the identified needs.

Economic Development Market Analysis**Business Activity**

Business by Sector	Number of Workers	Number of Jobs	Share of Workers %	Share of Jobs %	Jobs less workers %
Agriculture, Mining, Oil & Gas Extraction	321	47	1	0	-1
Arts, Entertainment, Accommodations	3,059	3,169	12	7	-6
Construction	1,675	3,917	7	8	1
Education and Health Care Services	4,676	5,258	19	11	-8
Finance, Insurance, and Real Estate	2,195	9,845	9	20	12
Information	472	443	2	1	-1
Manufacturing	1,580	4,315	6	9	3
Other Services	923	876	4	2	-2
Professional, Scientific, Management Services	2,864	9,747	12	20	9
Public Administration	0	0	0	0	0
Retail Trade	3,273	3,750	13	8	-5
Transportation and Warehousing	640	647	3	1	-1
Wholesale Trade	1,007	1,961	4	4	0
Total	22,685	43,975	--	--	--

Table 5 - Business Activity

Data Source: 2011-2015 ACS (Workers), 2015 Longitudinal Employer-Household Dynamics (Jobs)

Labor Force

Total Population in the Civilian Labor Force	35,380
Civilian Employed Population 16 years and over	30,835
Unemployment Rate	12.88
Unemployment Rate for Ages 16-24	36.96
Unemployment Rate for Ages 25-65	9.00

Table 6 - Labor Force

Data Source: 2011-2015 ACS

Occupations by Sector	Number of People
Management, business and financial	7,600
Farming, fisheries and forestry occupations	1,865
Service	3,415
Sales and office	8,660
Construction, extraction, maintenance and repair	2,445
Production, transportation and material moving	1,550

Table 7 – Occupations by Sector

Data Source: 2011-2015 ACS

Travel Time

Travel Time	Number	Percentage
< 30 Minutes	18,910	66%

Travel Time	Number	Percentage
30-59 Minutes	8,270	29%
60 or More Minutes	1,570	5%
Total	28,750	100%

Table 8 - Travel Time

Data Source: 2011-2015 ACS

Education:

Educational Attainment by Employment Status (Population 16 and Older)

Educational Attainment	In Labor Force		Not in Labor Force
	Civilian Employed	Unemployed	
Less than high school graduate	1,875	245	1,370
High school graduate (includes equivalency)	5,615	895	2,270
Some college or Associate's degree	10,060	1,685	2,815
Bachelor's degree or higher	8,080	495	1,350

Table 9 - Educational Attainment by Employment Status

Data Source: 2011-2015 ACS

Educational Attainment by Age

	Age				
	18-24 yrs	25-34 yrs	35-44 yrs	45-65 yrs	65+ yrs
Less than 9th grade	105	300	460	690	775
9th to 12th grade, no diploma	655	645	405	995	500
High school graduate, GED, or alternative	1,955	2,545	2,035	4,220	2,310
Some college, no degree	2,795	3,570	2,545	4,600	1,885
Associate's degree	415	1,245	860	1,765	750
Bachelor's degree	390	2,180	2,380	2,585	1,050

	Age				
	18–24 yrs	25–34 yrs	35–44 yrs	45–65 yrs	65+ yrs
Graduate or professional degree	15	825	915	1,120	505

Table 10 - Educational Attainment by Age

Data Source: 2011-2015 ACS

Educational Attainment – Median Earnings in the Past 12 Months

Educational Attainment	Median Earnings in the Past 12 Months
Less than high school graduate	22,055
High school graduate (includes equivalency)	26,961
Some college or Associate's degree	32,057
Bachelor's degree	53,412
Graduate or professional degree	65,363

Table 11 – Median Earnings in the Past 12 Months

Data Source: 2011-2015 ACS

Based on the Business Activity table above, what are the major employment sectors within your jurisdiction?

The major employment sectors in the City are as follows:

- Education and Health Care Services: 4,676 workers
- Retail Trade: 3,273 workers
- Arts, Entertainment, Accommodations: 3,059 workers

In addition to the tables above, according to the Rancho Cordova Economic Development division, the most recent data available shows that the City is the largest business sub-center in the region, with over 3,000 entities conducting the corporate aspects of their businesses in the City. It was also noted that Rancho Cordova is the region's largest clustered hub for the home improvement industry. The City also notably offers the largest hub for the vehicle aftermarket industry in Northern California, accounting for 25 percent of all firms in the greater Sacramento area. The Rancho Cordova Economic Development division also states that technology is one of the region's top ten industry clusters.

Describe the workforce and infrastructure needs of the business community:

According to 2013-2017 ACS 5-Year Estimates, 88.7 percent of Rancho Cordova's adult population was educated at a high school level or higher compared to 87 percent in the County. The percentage holding a bachelor's degree or higher was approximately 26 percent compared to the County's 29.9 percent. The poverty rate in that same period was 14.9 percent in Rancho Cordova and 14.1 percent for the entire County. Median household income was \$57,965, whereas the median income for the County was \$60,239. The mean travel time to work was 25.6 minutes compared to the County's 26.9 minutes. Additionally, 93 percent of households had a computer and 83.1 percent had broadband subscription in the City of Rancho Cordova, compared to the County, in which 91.7 percent of households had a computer and 82.8 percent had a broadband subscription.

Though the City is generally in good standing in terms of workforce development and business, the City's Economic Development Element of 2015 identified some challenges. One challenge that the business community faces is the aging of infrastructure. Specifically, much of the building stock in the City was identified as needing refurbishment or rehabilitation due to age and deterioration. Additionally, it was noted that many office buildings contain large floor plans with outdated interiors that are in need of beautification and renovation.

The following factors were also identified as challenges to the business community's functionality:

- Traffic congestion on major roadways and Highway 50
- A lack of shuttles to transport workers from light rail stations
- Lack of national major retailers and shopping opportunities
- A lack of diverse downtown area where government offices, businesses, retail, services, entertainment, residential uses, and public spaces are clustered

Describe any major changes that may have an economic impact, such as planned local or regional public or private sector investments or initiatives that have affected or may affect job and business growth opportunities during the planning period.
Describe any needs for workforce development, business support or infrastructure these changes may create.

The City of Rancho Cordova is constantly undergoing projects and activities that focus on improving the quality of life for its residents, while generating a positive economic impact. The following projects have recently been completed or are anticipated to be completed within the Consolidated Plan period:

Folsom Boulevard Beautification and Enhancement Project Phases IV

The final phases of the Folsom Boulevard Beautification and Enhancement Project are being completed in 2020. This project is regarded as a major triumph within the City, given the historical importance that has been placed on the Folsom Boulevard corridor. The completed project features a new concrete multi-use bicycle and pedestrian path, construction of a new sidewalk, extensive landscaping and irrigation improvements, intersection and signal improvements, the installation of decorative street lighting, construction of new curbs and gutters, installation of new raised medians, and the construction of new storm drain and drainage inlets. This project has served the local economy and community by removing barriers to transportation along Folsom Boulevard, creating a safer path of travel for children and other pedestrians, preserving a historical area of town, and implementing beautification in order to attract economic growth and development in the project's surrounding areas.

ADA Sidewalk Improvements:

The City's Public Works Department will continue to undertake the ADA Sidewalk Improvements projects on an annual basis throughout the Consolidated Plan cycle. This project focuses on removing and replacing curbs, gutters, sidewalks, ramps, and drainage improvements at various locations in the City, primarily focusing on areas with a high concentration of senior, disabled, and low-income households. The progression of these improvements will help promote safer and more pedestrian-friendly streets, which will in turn promote a less congested and more efficient path of travel.

Highway 50 and Zinfandel Drive Interchange Improvements:

Given the City's continued representation as the largest workforce hub in the Sacramento area, it has been a high priority to create infrastructure that can support the increase in traffic and congestion as a result of a higher workforce population. As an effort to address this increase, construction on the Highway 50 and Zinfandel Drive interchange is currently underway. The improvements project will add an additional lane on Zinfandel Drive over Highway 50, modify the highway entrance and exit ramps, add bicycle lanes, and modify traffic signals. This project is designed to improve operations, alleviate congestion and provide safer routes for drivers, bikers, and pedestrians on Zinfandel Drive from White Rock Road to Olson Drive, referred to as the Zinfandel Complex. The project is anticipated to be completed in the spring of 2020.

Sunrise Boulevard Rehabilitation Project:

The City will be undergoing the Sunrise Boulevard Rehabilitation Project. The proposed project includes road paving and traffic signal modifications on Sunrise Boulevard from Folsom Boulevard to White Rock Road. It will also construct a widened sidewalk on the east side of

Sunrise Boulevard between Citrus Road and the Folsom South Canal, and striped bicycle lanes on Citrus Road. The project is designed to improve transportation, accessibility, and safety for drivers, bicyclists, and pedestrians in the area.

How do the skills and education of the current workforce correspond to employment opportunities in the jurisdiction?

The workforce in the City of Rancho Cordova generally has higher high school graduation rates among its population, with an increasing number of residents receiving a college education in recent years. While the current workforce is aligned with retail and service industry employment opportunities, there is a significant need for job training and additional education to better align the workforce with the higher-paying employment opportunities currently available in the City.

Describe any current workforce training initiatives, including those supported by Workforce Investment Boards, community colleges and other organizations. Describe how these efforts will support the jurisdiction's Consolidated Plan.

The City uses non-federal funds to support many programs and projects, such as job training, through the Community Enhancement Fund. Additionally, the City uses CDBG funds to support the Folsom Cordova Community Partnership, which offers mentoring programs and financial management classes to youth and low-income families. These programs teach participants how to use social and monetary capital as a tool to further their possibilities for employment and higher education. Folsom Cordova Community Partnership also offers parenting classes and works with participants to develop their workforce skills to be more readily available for the job market. In a consultation with the partnership's Executive Director in preparation of this plan, it was explained that new program initiatives will focus on "adulting" programs and training that will help youth prepare for the daily tasks of being an adult and finding an appropriate work/life balance.

Does your jurisdiction participate in a Comprehensive Economic Development Strategy (CEDS)?

The City is not currently participating in a CEDS.

If so, what economic development initiatives are you undertaking that may be coordinated with the Consolidated Plan? If not, describe other local/regional plans or initiatives that impact economic growth.

The City is not currently participating in a CEDS.

Discussion

The City of Rancho Cordova continues to take a proactive and involved approach to economic development, which has helped to noticeably improve the City's economic standing in the region. While the City has a significant amount of undeveloped land with multiple development opportunities, the City has also focused on the potential for economic improvements in existing neighborhoods and businesses. The City's focus on infill programs, small and local business assistance programs, cooperation with higher education providers, and incentives that help both businesses and the community has helped to improve job opportunities and reduce unemployment citywide. Almost as importantly, it has improved Rancho Cordova's reputation in the region, from a high-crime, lower-income area, to a thriving employment center with a community focused on making the City more inviting and having better quality of life for its residents.

MA-50 Needs and Market Analysis Discussion**Are there areas where households with multiple housing problems are concentrated?
(include a definition of "concentration")**



For the purpose of identifying housing problems, HUD's definition of "concentration" is the following: A block group area where the percentage of households with multiple housing problems exceeds the countywide total percentage of households with multiple housing problems.

Referencing the 2011-2015 CHAS data regarding severe housing problems in Rancho Cordova, lower-income households are more likely to have severe housing problems than those with moderate or higher incomes, regardless of race or ethnicity.

According to this same data, 77 percent of households (2,610) in the extremely low-income bracket (0–30 percent AMI) are reported to experience severe housing problems. The Pacific Islander category exceeds the jurisdiction-wide rate for severe housing problems by 23 percentage points, with 20 households experiencing severe housing problems. Extremely low-income Black /African American and White households had equal rates (81 percent), which are slightly above the jurisdiction-wide rate, with 1,435 White households and 480 Black households experiencing at least one severe housing problem.

According to the same data, of the households in the very low-income bracket (30–50 percent AMI), 36 percent (1,265) are reported to experience at least one of the four severe housing problems. For this income bracket, the group that faces the highest disproportionate need is the Pacific Islander population, at 86 percent or 60 households. It is important to note, however, that the data presented can make interpretation difficult due to the small sample size. Both Black and Hispanic populations experienced severe housing burdens at similar rates, at 43 percent for Hispanics (285 households) and 40 percent (145 households) for Black/African American.

Looking at housing burdens geographically, the areas with the highest concentration of housing burdens are generally in the northwest half of the City, as well as a small section toward the center of the City. Referring to the maps below, the areas shaded in dark grey represent areas where higher percentages of the population have housing burdens. Data also showed that three census tracts have over 50 percent of their population experiencing any of the four HUD-defined housing problems: census tracts 89.07, 90.08, and 90.11.

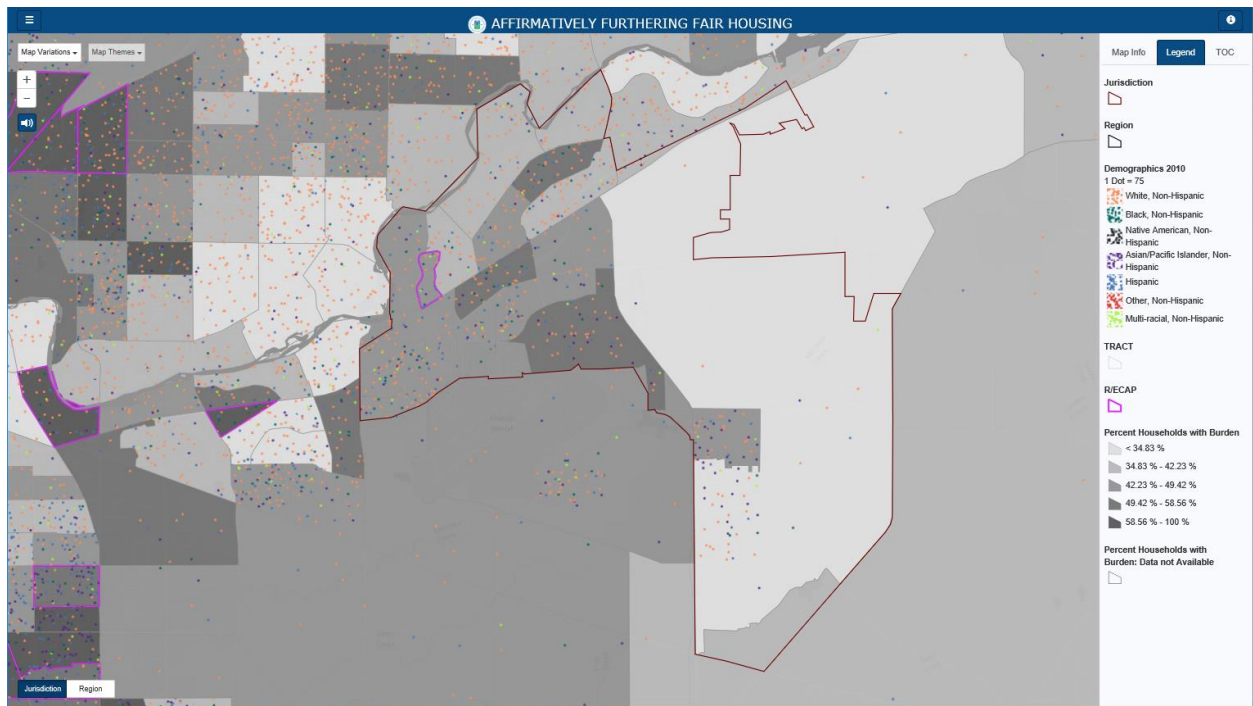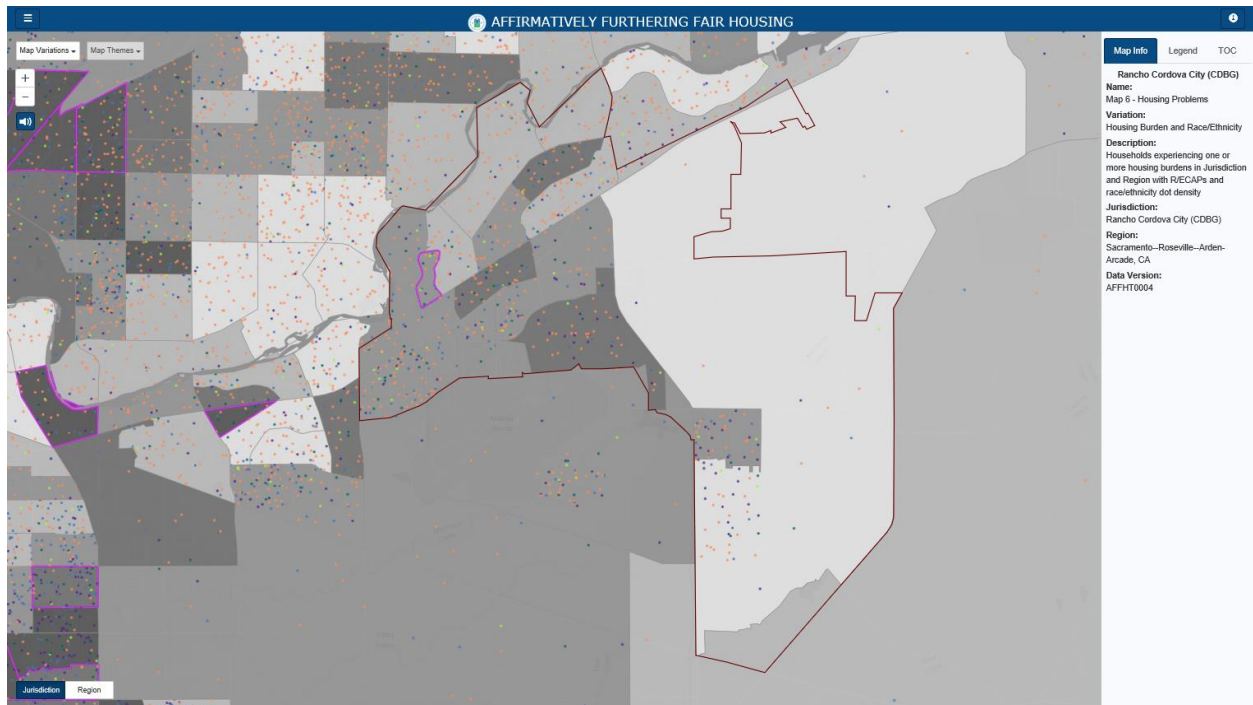


Are there any areas in the jurisdiction where racial or ethnic minorities or low-income families are concentrated? (include a definition of "concentration")

Minority populations are defined as the total population except those who responded “White alone” to the US Census. Block group areas where the percentage of total minority population exceeds the group’s countywide total percentage are considered to be areas of “minority concentration.”


Per the data in the map below, only one portion of the City of Rancho Cordova qualifies as a racially or ethnically concentrated area of poverty (R/ECAP). An R/ECAP is any census tract in the City that has a concentration of 50 percent or more of minority residents, as well as a poverty rate above 40 percent. The map below illustrates the various R/ECAPS throughout the County; however, the R/ECAP located in Rancho Cordova is used for the purposes of this analysis.

The one census tract classified as an R/ECAP is census tract 89.11. This census tract was further analyzed to review the available Limited English Proficiency (LEP) information from HUD. LEP information was analyzed using the HUD AFFH tool for the City. In this census tract, the total LEP population was 2,295, with 8.5 percent speaking Spanish, 2.18 percent speaking Cantonese or Mandarin, 1 percent speaking Russian, and 39 percent speaking Vietnamese.

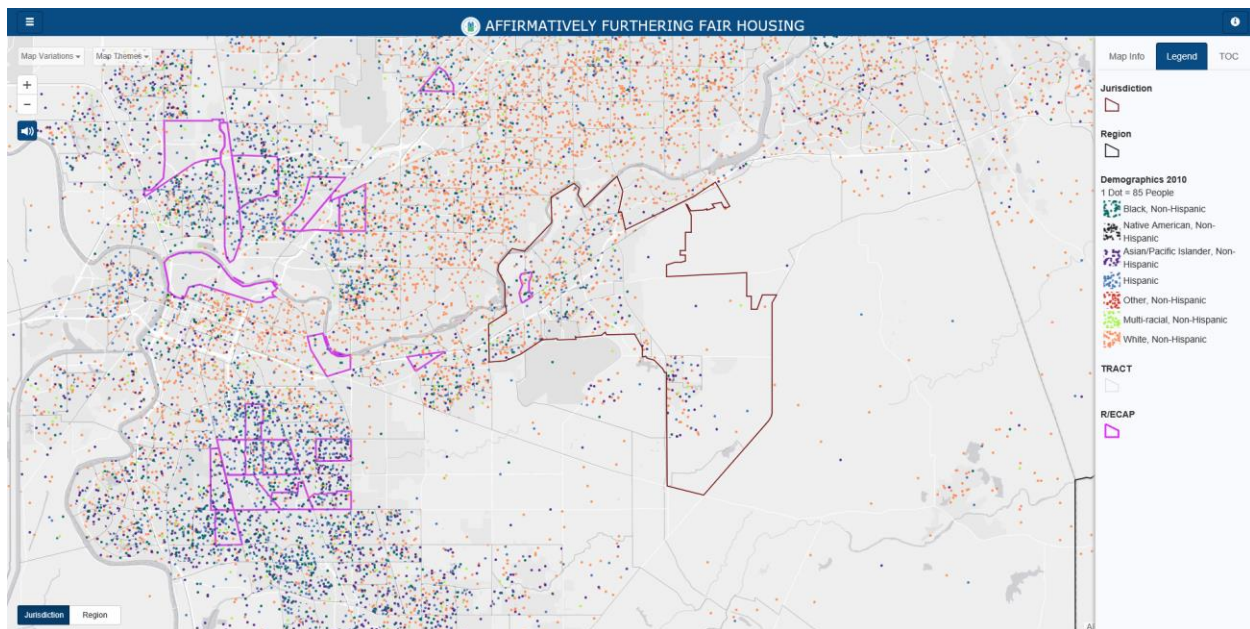


Additionally, the following map was used in the Sacramento County Regional Analysis of Impediments to show racial and ethnic concentration on a regional perspective.

Race/Ethnicity, Sacramento County

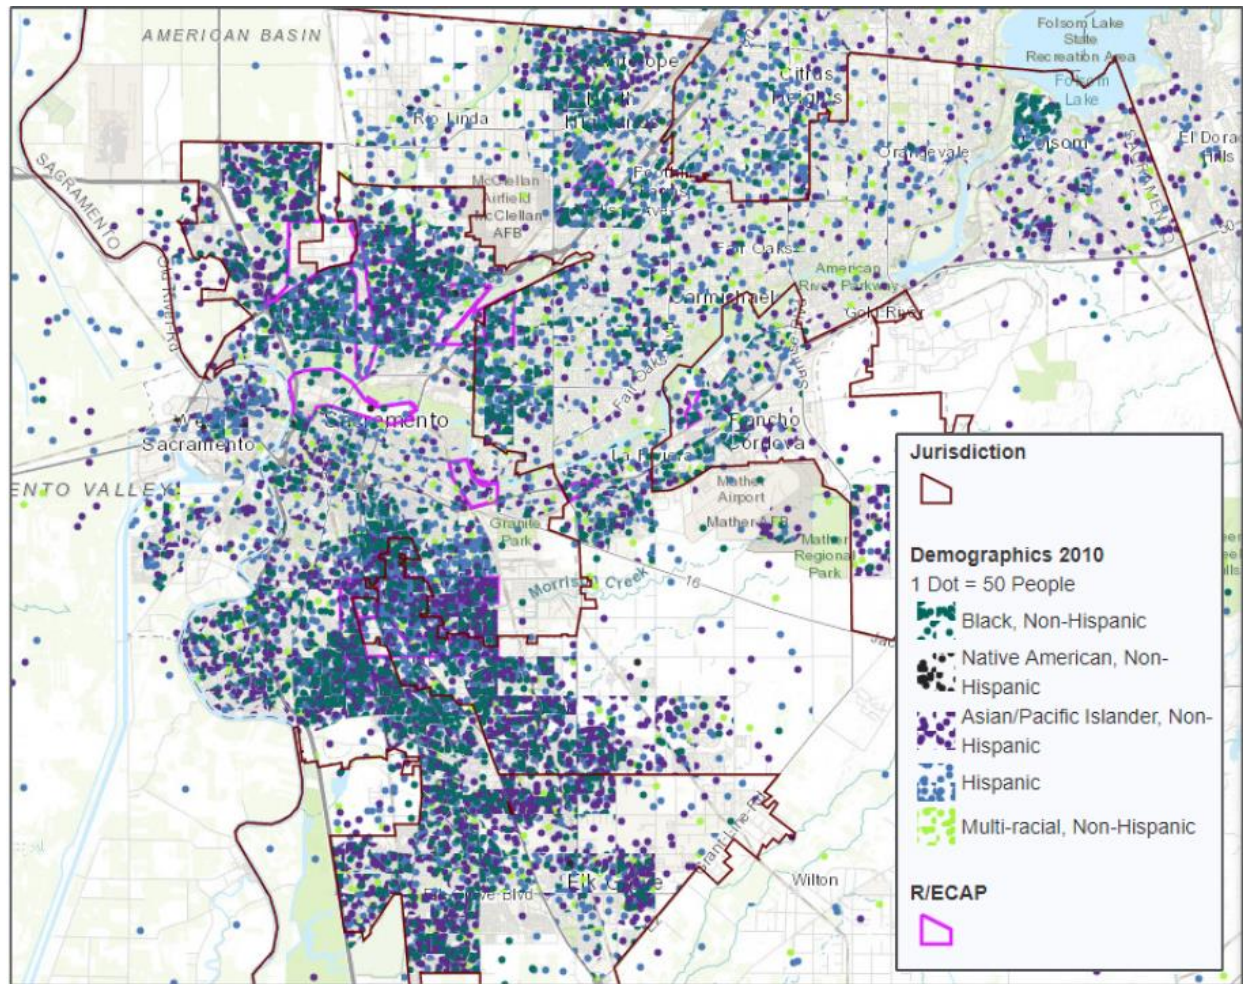

Source: HUD Affirmatively Furthering Fair Housing Data and Mapping Tool—Version 4. <https://egis.hud.gov/affht/>

The map below displays the latest CDBG target area within the City. As illustrated, the CDBG target area is dispersed throughout the City. Census tracts that qualify as CDBG target areas are based on the percentage of residents within a given census tract that are more than 50 percent low-income individuals. The green-shaded areas in the map are those that qualify as such CDBG target areas. The census tract outlined in red represented the census tract that is identified as the City's only R/ECAP.

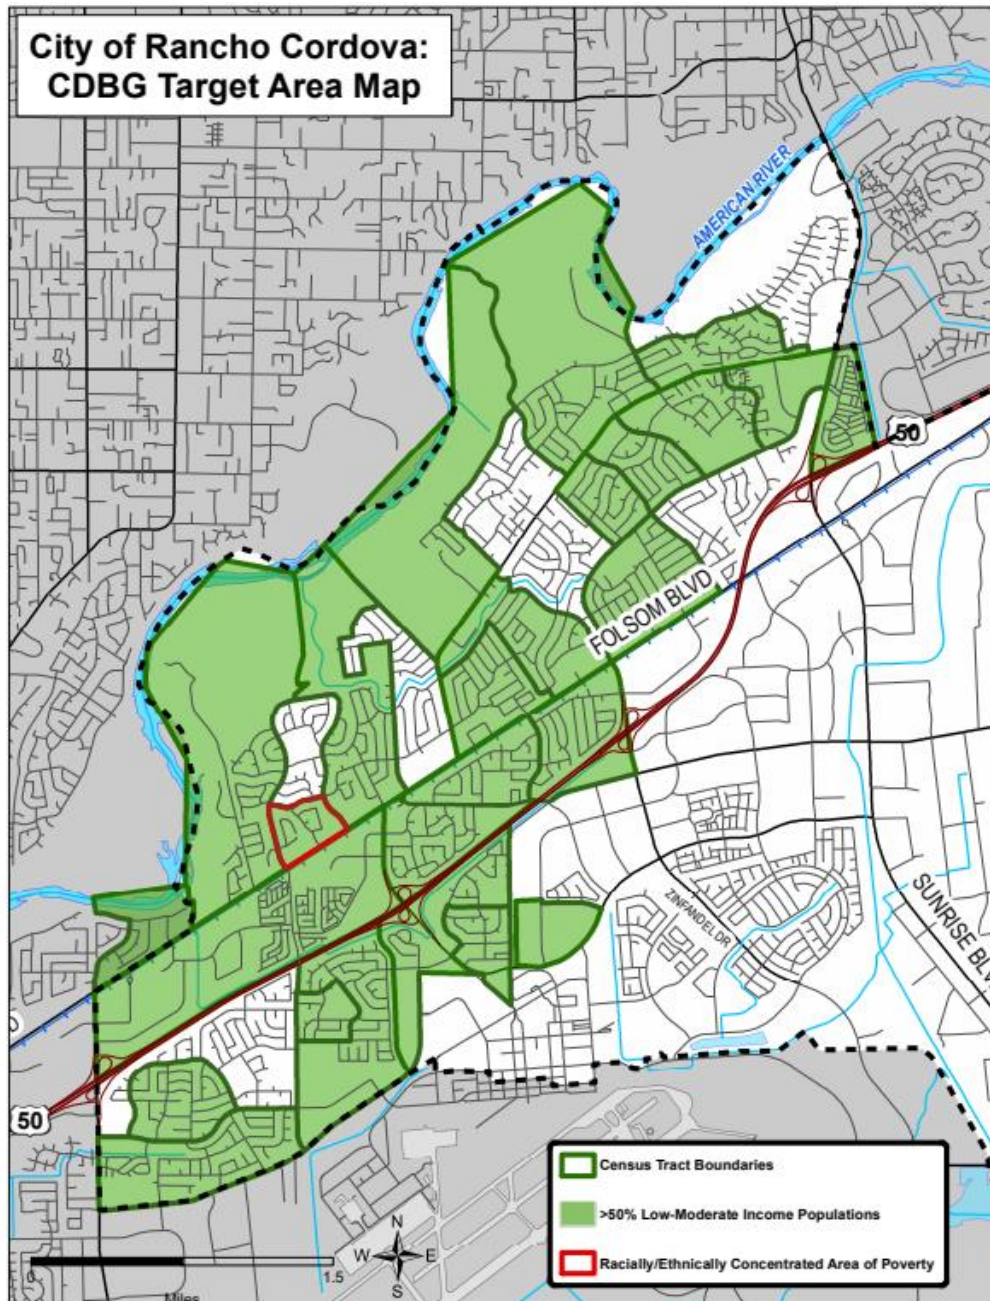

What are the characteristics of the market in these areas/neighborhoods?

These neighborhoods generally tend to have older homes, and as a result often have more identified housing problems than census tracts with higher-income individuals. Subsequently, housing costs are also lower in these neighborhoods due to a lack in repairs, higher crime rates, and decreased value of infrastructure and local resources.

Are there any community assets in these areas/neighborhoods?

As the bulk of the fully developed portion of Rancho Cordova is in the northern half of the City, the bulk of community assets are also in the northern half. These assets include the Senior Center, most of the neighborhood and community parks, grocery stores and shopping centers, the Family Resource Center, houses of worship, and public schools, which are evenly distributed across the older section of Rancho Cordova between the lower-income neighborhoods and moderate-income neighborhoods. With this in mind, many of the City's community assets are in locations that allow for reasonable access for low-income populations.

The more significant disparity between community assets has to do with the older northern half of the City versus the newer and still predominantly undeveloped southern half. While the bulk of the newer housing is made up of owner-occupied, yet moderate- and above moderate-income households, there is still a lack of community assets. A grocery store and some commercial buildings have opened in the southern half; additionally, the southern half has a clubhouse for those who live along the Anatolia HOA boundary. The park and school districts have built the appropriate neighborhood facilities, as per the phasing of the various development agreements that regulate the southern half of the city.

Are there other strategic opportunities in any of these areas?

There are several strategic opportunities in the lower-income portion of the City. These opportunities include but are not limited to:

- Acquisition and rehabilitation, or demolition and reconstruction, of aging multi-family housing.
- Community Benefit Development Organizations with a focus in neighborhood revitalization, particularly along the Folsom Boulevard and Coloma Road commercial areas.
- Single-family housing acquisition, rehabilitation, and sale as affordable units in the more distressed older neighborhoods.
- Multi-agency partnership to leverage resources and build service capacity, including nonprofits, faith-based, and public agency organizations.

MA-60 Broadband Needs of Housing occupied by Low- and Moderate-Income Households - 91.210(a)(4), 91.310(a)(2)**Describe the need for broadband wiring and connections for households, including low- and moderate-income households and neighborhoods.**

According to the Federal Communications Commission, as of 2018, there are seven DSL providers, one cable internet provider, three fiber internet (FTTH) providers, and five fixed wireless (WISP) providers in Rancho Cordova. There are also five mobile broadband (cellular) providers with service available in the City. Most census tracts in the City have broadband subscription rates of 60-100 percent, illustrating a fairly substantial rate of access to internet among most residents.

Countywide, 82 percent of households have a desktop or laptop computer and 87 percent have a smartphone—higher than the US overall. Seventy-six percent of households have broadband access by cable, fiber, or DSL and 89 percent have some type of broadband access—10 percent only have internet through their cellular data plan. However, ACS data indicate that access is much lower for low- and moderate-income households. In Sacramento County, just 3 percent of households earning \$75,000 or more per year are without any internet subscription compared to 29 percent of households earning less than \$20,000 per year and 12 percent of households earning between \$20,000 and \$75,000 per year. As part of the community engagement process conducted for the Consolidated Plan, a focus group was held with stakeholders about broadband needs and digital inclusion. Additional interviews were held with stakeholders who work in social services and improving broadband access. Stakeholders represented the following organizations: Sacramento County Department of Technology, City of Sacramento, Valley Vision, Communication Workers of America, Sacramento County Office of Education, Sacramento's Social Venture Partners (SVP), and Sacramento Public Library.

Describe the need for increased competition by having more than one broadband Internet service provider serve the jurisdiction.

As the number of broadband services subscribers and users rises, there will subsequently be an increase in the number of service providers in the jurisdiction. With an increase in service providers, increased competition will more than likely be a direct result. The City will continue to support the community's access to broadband services and will do its best to facilitate a smooth integration of broadband service providers, while supporting a healthy level of competition among providers.

MA-65 Hazard Mitigation - 91.210(a)(5), 91.310(a)(3)**Describe the jurisdiction's increased natural hazard risks associated with climate change.**

The City of Rancho Cordova recognizes its role in reducing the risk of increased natural hazards, especially those associated with climate change. The City acknowledges that with an increase in population and the number of individuals coming to Rancho Cordova for work and leisure, there will be an increase in the City's contribution to greenhouse gas emissions. The City will prioritize collaborative efforts with neighboring jurisdictions that work to address the increase in greenhouse gas emissions in the region.

Describe the vulnerability to these risks of housing occupied by low- and moderate-income households based on an analysis of data, findings, and methods.

In drafting the 2020-2024 Consolidated Plan, Sacramento County and other participating jurisdictions evaluated the natural hazard risks to low- and moderate-income residents. The evaluation was conducted through consulting with stakeholders that represent Sacramento County, Sacramento County Office of Emergency Services, and Sacramento County Department of Transportation during a focus group. When these stakeholders were asked about recent natural disasters, property damage, and the impact of the damage, they provided information around the biggest threat to the County—flooding:

- In 2017, there were three Presidential Declarations for flooding and wind. Over the last 15 years, there have been multiple declarations for flooding (1996, 1997, 2002, 2006, and 2017) and one for wind (wind events can cause power outages and fires).
- Exposure to flooding does not necessary vary greatly by neighborhood. If a levy fails, all neighborhoods would flood.
- Localized floods are caused by stream overflow, as well as irrigation.

Natural hazard preparedness:

- During a flood event, the County Sheriff leads the evacuations. Alert systems include both Placer and Yolo Counties and there are procedures in place for when power is out (three large school sirens). Everbridge (emergency alert communications system) has translation built in. Accessing American Sign Language (ASL) interpreters is the goal, but not always possible.
- The Department of Transportation maintains the road system during a disaster and monitors areas that are identified as vulnerable so that equipment and crews can be deployed to respond to flooding and maintaining the operation of the system. The department also provides a support role to emergency response.
- Sacramento County's plan has a language access component, which assists with LEP residents.
- In an event, a Local Assistance Center(s) is activated—this is a place designated for residents and businesses to get help. It typically has a registration setup, childcare, language access, and other resources to help people.

- Most of the available preparedness information is on the County's website and shared by social media. None of the County's communications about preparedness is targeted; rather it's all mass media, for all people in the County.

When stakeholders participating in the natural hazard focus group were asked about relief funding, they provided insight into the process:

- When FEMA is involved, there needs to be a federal disaster assessment. The County and other agencies have their own disaster assessments.

Natural hazards risks and problems:

- Reaching people who are homeless before or during a disaster is a big concern, especially those who are camping out in the County or who may not have a phone that receives emergency alerts.
- A number of areas in the County have only one way in and one way out, which can be a real issue.
- For homes in the floodplain, insurance can be a large problem and many residents don't have this type of insurance because of unaffordable premiums. Another issue is that some residents bought homes without knowing they were in a floodplain, and therefore didn't know they needed to carry flood insurance. In rural areas of the County, there is a large agricultural industry, so a flood can result in agriculture losses as well.
- Businesses will sometimes have to close because they're not prepared to recover from a natural disaster or have a continuity plan in place.

Strategic Plan

SP-05 Overview

Strategic Plan Overview

This section of the Consolidated Plan serves as the City of Rancho Cordova's framework for implementing its CDBG program from January 2020 to December 2024. The Strategic Plan includes a myriad of data collected from various regional and local sources, as well as data from various instances of local community outreach that were initiated in preparation of the Consolidated Plan. The primary purpose of the Strategic Plan is to clearly state the priority needs that were identified during its preparation, and subsequently identify the goals that the City will work toward to address these priority needs. The City will use its CDBG allocation to fund projects and programs that uphold the goals identified in this section, which are as follows:

- **Homelessness Prevention**
- **Senior and Disability Services**
- **Child and Youth Services**
- **Public Facilities**
- **Public Infrastructure**
- **Homeless Housing**
- **Housing Preservation Program**
- **Covid-19 Response**

The City will continue to identify needs, assets, and priorities on an annual basis as part of its application process for CDBG funds. This is done each CDBG program year through the Annual Action Plan document. CDBG staff will gather information through the collection of data (quantitative and qualitative); consultation with the public, especially members of target populations, various service providers, and community experts; and ongoing outreach to residents to determine the level of need or condition of assets for proposed activities.

COVID-19 Preparation, Prevention, and Response Amendment:

On March 27, 2020, the Coronavirus Aid, Relief, and Economic Security Act (CARES), Public Law 116-136 was signed by the President of the United States. This made available \$5 billion in Community Development Block Grant Coronavirus (CDBG-CV) funds, to respond to the growing effects of the historic COVID-19 public health crisis. The Department of Housing and Urban Development (HUD) informed the City of Rancho Cordova that CARES Act funding would be allocated to the City based on the existing entitlement formulas for the CDBG program.

HUD has allocated the first phase of CARES Act funds , CDBG-CV, to the City in the amount of \$373,379. HUD will allocate additional CARES Act funds in the future, through second and third phased

distributions, from which the City could be a recipient and receive additional funds to expend under this Plan.

The CARES Act also authorized the HUD Secretary to grant waivers and alternative requirements related to the use of CDBG-CV funds, including the suspension of the 15 percent cap on funding for public services; reducing the public comment period for consolidated plan and action plan amendments to five days; and allowing the option of virtual public hearings. All activities funded must still meet the eligibility and national objective requirements of the CDBG program. At the time of this plan's drafting, the City has applied for waivers for the CDBG-CV supplemental funds, and is amending its Citizen Participation Plan to include expedited citizen engagement during times of local, state, or national emergencies, such as with Covid-19

Staff is in the process of processing a Substantial Amendment to the 2020 Annual Action Plan, as well as the 2020-2024 Consolidated Plan, which were approved by City Council on April 6, 2020. The Annual Action Plan amendment identifies proposed activities for the expenditure of CDBG-CV to address the COVID-19 crisis. An amendment to the Citizen Participation Plan is also proposed. Please refer to AP-35 for a detailed description of proposed activities and funding for each CDBG-CV activity.

SP-10 Geographic Priorities - 91.415, 91.215(a)(1)**Geographic Area****Table 12 - Geographic Priority Areas**


Sort	Area Name	Area Type	Include/Not Include	Action
1	CDBG Target Area	Local Target Area	<i>_X_Include</i>	NA
2	R/ECAP Census Tract 89.11	Local Target Area	<i>_X_Include</i>	NA

General Allocation Priorities

The primary geographic area identified for use in CDBG-funded activities is the CDBG target area, which is made up of census tracts in which more than 50 percent of households earn 80 percent of area median income (AMI) or less. The entire CDBG target area is located in the northern section of the City, which is also the area with the oldest infrastructure and the most development. Activities determined to have an area benefit must benefit areas where more than 50 percent of households are low income. The City does fund services on a limited clientele basis in neighborhoods that are not more than 50 percent low income. In those areas, each client is provided with an intake sheet that includes household income and can be used to determine eligibility. All other activities are either targeted at presumed benefit groups, such as frail elderly or persons with disabilities, or benefit immediately adjacent low-income neighborhoods.

For code enforcement and rental housing inspection programs, the City uses the CDBG target area to track cases and costs specifically attributed to the target area and differentiate from the costs attributed to the remainder of the City. ADA accessibility and infrastructure improvement projects generally must be in the CDBG target area to receive CDBG funding.

The map below identifies the CDBG target area as of 2020; this map will be updated throughout the Consolidated Plan cycle to reflect any changes to low-moderate income block groups.

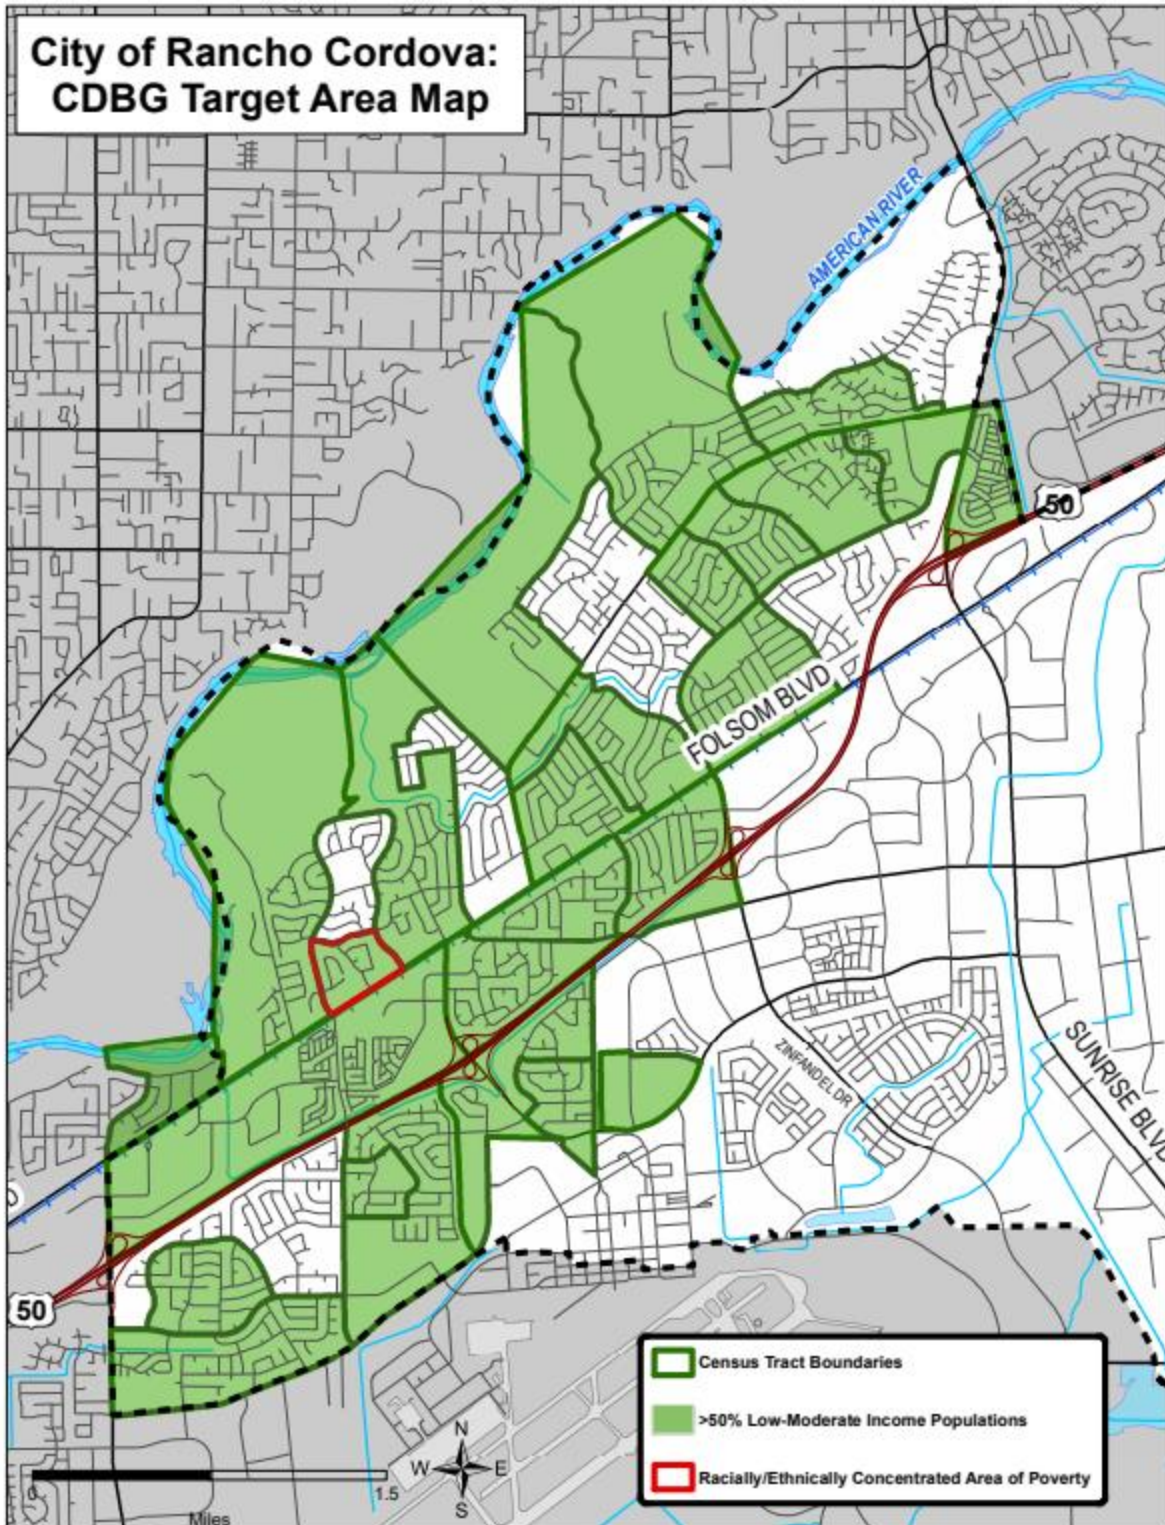

SP-25 Priority Needs - 91.415, 91.215(a)(2)

Priority Needs

Table 13 – Priority Needs Summary

1	Priority Need Name	Affordable Housing Development
	Priority Level	High
	Population	Extremely Low Income Low Income Large Families Families with Children Chronic Homeless Individuals Mentally Ill Veterans Elderly Persons with Mental Disabilities Persons with Physical Disabilities Persons with Developmental Disabilities Victims of Domestic Violence
	Geographic Areas Affected	RCAP/ECAP 89.11 CDBG Target Area
	Associated Goals	Homelessness Prevention
	Description	New affordable housing units suitable for families, seniors, veterans, and low-income households.
	Basis for Relative Priority	Outreach identified a significant need for safe and decent affordable housing, particularly among extremely low-income families, seniors, and individuals at risk or experiencing homelessness.
2	Priority Need Name	Acquisition & Rehabilitation
	Priority Level	High

	Population	Extremely Low Income Low Income Moderate Income Large Families Families with Children Elderly Public Housing Residents Chronic Homeless Individuals Veterans Persons with Mental Disabilities Persons with Physical Disabilities Persons with Developmental Disabilities
	Geographic Areas Affected	RCAP/ECAP 89.11 CDBG Target Area
	Associated Goals	Housing Preservation
	Description	Acquire and rehabilitate existing low-cost units, affordable units at risk of losing affordability, and public housing units at risk of conversion to market rate.
	Basis for Relative Priority	Outreach and data collection identified that there is a significant need for safe and suitable affordable housing appropriate for persons at all phases of the life cycle. Many of the existing lower-cost units are substandard and may pose a health risk to sensitive population groups.
3	Priority Need Name	Homeless Shelter/Housing
	Priority Level	High
	Population	Extremely Low Income Low Income Families with Children Elderly Chronic Homeless Individuals Mentally Ill Chronic Substance Abuse Veterans Victims of Domestic Violence Unaccompanied Youth

	Geographic Areas Affected	RCAP/ECAP 89.11 CDBG Target Area
	Associated Goals	Homeless Housing
	Description	Transitional or emergency housing for homeless persons, families, and veterans.
	Basis for Relative Priority	There is a significant need throughout the Sacramento area for homeless housing, from emergency shelters to transitional housing to permanent supportive housing with programming to help reintegrate homeless persons and families. The increasing numbers of homeless persons and families in Rancho Cordova has elevated the problem to a highly visible priority.
4	Priority Need Name	Homelessness Prevention
	Priority Level	High
	Population	Extremely Low Income Low Income Large Families Families with Children Elderly Individuals Mentally Ill Veterans Victims of Domestic Violence Frail Elderly Persons with Mental Disabilities Persons with Physical Disabilities Persons with Developmental Disabilities
	Geographic Areas Affected	RCAP/ECAP 89.11 CDBG Target Area
	Associated Goals	Homelessness Prevention Housing Preservation
	Description	Housing placement, counseling, and landlord-tenant mediation intended to help households currently housed stay in their housing whenever possible, and to identify and place households at risk of imminent homelessness into suitable housing units when necessary.

	Basis for Relative Priority	Ensuring that households who are currently housed remain housed whenever possible helps to keep families stable and can prevent a chain reaction of employment and educational disruption. Helping households at risk of imminent homelessness to find new housing before they are on the street can ensure that they do not end up with housing gaps that make finding new housing more difficult, and that can severely disrupt families as well as employment and education stability.
5	Priority Need Name	Child and Youth Services and Programming
	Priority Level	High
	Population	Extremely Low Income Low Income Moderate Income Large Families Families with Children Unaccompanied Youth Non-housing Community Development
	Geographic Areas Affected	RCAP/ECAP 89.11 CDBG Target Area
	Associated Goals	Child and Youth Services
	Description	After-school programming for youth, mentoring for at-risk youth, and job training for adolescents.
	Basis for Relative Priority	Throughout the public participation meetings and community surveys, the need for after-school programs, youth services, and programs to help at-risk youth to avoid gangs, crime, and drugs was identified as a top priority, both with the City Council and the general public. For children, in particular, residents stated that affordable childcare, after-school programs, and parenting support are also needed.
6	Priority Need Name	Senior and Disability Services
	Priority Level	High

	Population	Extremely Low Income Low Income Elderly Frail Elderly Veterans Individuals Persons with Mental Disabilities Persons with Physical Disabilities Persons with Developmental Disabilities
	Geographic Areas Affected	RCAP/ECAP 89.11 CDBG Target Area
	Associated Goals	Senior Services
	Description	Meal and nutrition services, in-home care services, caregiver respite services, and transportation assistance.
	Basis for Relative Priority	Senior and disability services were identified as a key priority in both the Community Needs survey and the public participation meetings. Seniors and disabled populations are generally on fixed incomes and have little disposable funds to deal with emergencies or unforeseen problems, particularly involving housing and transportation. Resources that can help these populations stretch incomes and improve their quality of life are priorities for the Rancho Cordova community.
7	Priority Need Name	Public Facilities
	Priority Level	High
	Population	Extremely Low Income Low Income Moderate Income Middle Income Large Families Families with Children Elderly Public Housing Residents Non-housing Community Development
	Geographic Areas Affected	RCAP/ECAP 89.11 CDBG Target Area
	Associated Goals	Public Facilities

	Description	Youth Center, Senior Center, library, neighborhood centers, all located near the neighborhoods where needs are highest.
	Basis for Relative Priority	The City of Rancho Cordova has identified a youth center as a priority need for several years. The Rancho Cordova Senior Center is located at the southwestern edge of the City and is difficult for the bulk of Rancho Cordova seniors, who live in the northern section of the City, to access. The Rancho Cordova Library is located in adjacent unincorporated Sacramento County and is not geographically accessible to households with transportation challenges.
8	Priority Need Name	Public Infrastructure Improvements
	Priority Level	High
	Population	Extremely Low Income Low Income Moderate Income Middle Income Large Families Families with Children Elderly Public Housing Residents Non-housing Community Development
	Geographic Areas Affected	RCAP/ECAP 89.11 CDBG Target Area
	Associated Goals	Public Infrastructure
	Description	Streetlight installations and ADA improvements to public right-of way.
	Basis for Relative Priority	Many of the older residential neighborhoods do not have streetlights and can be hazardous at night. Residents feel the lack of lights allows for vandalism and petty crime that could otherwise be deterred. Many of the sidewalks and public rights-of-way in the City are aged and do not meet current ADA standards. The City has a significant need for general infrastructure improvements. Better signage for public service facilities was identified multiple times throughout this Consolidated Plan's outreach efforts.
	Priority Need Name	COVID-19 Preparation, Prevention, and Response
	Priority Level	High

	Population	Extremely Low Income Low Income Moderate Income Large Families Families with Children Elderly Public Housing Residents Chronic Homeless Individuals Veterans Persons with Mental Disabilities Persons with Physical Disabilities Persons with Developmental Disabilities
	Geographic Areas Affected	RCAP/ECAP 89.11 CDBG Target Area
	Associated Goals	Homeless Prevention Child and Youth Services Housing Preservation Planning and Administration
	Description	CDBG-CV funds will be used for CDBG eligible activities that prevent, prepare for, or respond to community impacts due to the COVID-19.
	Basis for Relative Priority	The COVID-19 pandemic has adversely affected businesses and residents in the City of Rancho Cordova. In, the City of Rancho Cordova will identify programs to address the current crisis.

Narrative (Optional)

SP-35 Anticipated Resources - 91.420(b), 91.215(a)(4), 91.220(c)(1,2)**Introduction**

The City of Rancho Cordova has been successful at finding and applying for alternative funding sources to help meet affordable housing development needs. These sources have included tax credits, infrastructure infill grants, sustainable communities grants, veterans housing grants, and, for the single-family owner-occupied housing rehabilitation program that the City is currently completing, CalHome funding. The City has also pursued other state of California housing funds whenever they seemed appropriate.

While it would seem that the City has been successful at leveraging federal CDBG dollars, the City has also gone to lengths to not commingle funding sources. Instead, it has elected to use CDBG funds where the programs and projects will most benefit and be most compatible with the federal regulations, and to find other funding for projects where the inclusion of funds with federal obligations adds more cost than benefit.

Anticipated Resources

Program	Source of Funds	Uses of Funds	Expected Amount Available Year 1				Expected Amount Available Remainder of Con Plan \$	Narrative Description
			Annual Allocation: \$	Program Income: \$	Prior Year Resources: \$	Total: \$		
CDBG	Public-federal	Admin and Planning Housing Preservation Public Improvements Public Services	\$634,710	\$0	Total: 354,319 CIP: \$262,846 Plan/Admin & Public Services: \$91,473	\$989,029	\$2,400,000	For the 2020 program year, the City received \$634,710 in CDBG funds. The City receives approximately \$600,000 in CDBG funds each year, meaning that an estimated \$2,400,000 will be received for the remainder of the Consolidated Plan cycle. The City does not currently receive any program income. All prior year resources reported are left over from planning and administration activities and public service projects from the shortened 2019 program year and will be reallocated in the 2021 program year. All capital improvement prior year resources are committed to existing capital projects and programs and are anticipated to be expended.
CDBG-CV	Public-federal	Admin and Planning Housing Preservation Public Improvements Public Services	\$373,379	0	0	\$373,379	\$0	In order to prevent, prepare for, and respond to coronavirus, the City received \$373,379 in CDBG-CV funding; however additional funding may be allocated to the City for use in response to the Covid-19.

Table 14 - Anticipated Resources

Explain how federal funds will leverage those additional resources (private, state and local funds), including a description of how matching requirements will be satisfied

Federal funds require additional regulation, labor compliance standards, and administration that can add a significant cost burden to a new affordable housing project or a rehabilitation project. Unless the available funding can sufficiently offset the additional cost and labor burden inherent in federal funds, it can actually be costly to a project's budget to include CDBG or HOME as funding sources. For new construction and large-scale rehabilitation of affordable housing, the City prefers to pursue funding that does not significantly increase the building cost, unless there are sufficient federal funds to benefit the project's bottom line. The CDBG allocation to the City does not add sufficient value to offset the increased costs for most of the City's affordable housing development efforts. Therefore, the City focuses CDBG funding either on projects that are already burdened with the federal reporting requirements or on projects where there is no other viable funding source and the project can be completed with only CDBG funding. The City's CDBG program does not have any matching requirements.

With respect to public service projects funded with CDBG funds, to best leverage the City's available resources, the City will continue to look for opportunities to layer private and non-federal resources with federal resources and to require that CDBG subrecipients demonstrate sufficient committed non-CDBG funding, so that projects and services will have the best results for the community and the low- and very low-income residents they are intended to serve. These sources include tax credits, infrastructure infill grants, sustainable community grants, veterans housing grants, and, for the single-family owner-occupied housing rehabilitation program, CalHome funding. The City has also pursued other state of California housing funds whenever appropriate.

If appropriate, describe publicly owned land or property located within the state that may be used to address the needs identified in the plan

The City uses publicly owned land and property to support CDBG-funded administrative, planning, and project activities. The City also uses City cars, which are used for the CDBG-funded code enforcement and rental housing inspection activities to transport the code enforcement officers to the different sites that are being inspected. Additionally, City Hall equipment is used to administer the day-to-day activities of planning and administration for the CDBG program.

The Folsom Cordova Community Partnership uses public school district property to hold mentor initiative classes for their youth programs, while the Meals on Wheels Senior Nutrition program uses the City's Senior Center, which is owned by the Cordova Recreation and Park District, to provide hot meals to seniors. In the future, the City plans to use City-owned property to build affordable housing developments.

Discussion

The City intends to use CDBG funds to support programs and projects that can best benefit from the additional funding. Because the City's CDBG allocation is very limited, the City plans to complete the costlier housing improvements and production through partnerships and the use of alternative funds.

SP-40 Institutional Delivery Structure - 91.415, 91.215(k)

Explain the institutional structure through which the jurisdiction will carry out its consolidated plan including private industry, nonprofit organizations, and public institutions.

Responsible Entity	Responsible Entity Type	Role	Geographic Area Served
City of Rancho Cordova	Government	Non-Homeless Special Needs Planning Neighborhood Improvements Public Facilities	Jurisdiction

Table 15 - Institutional Delivery Structure

Assessment of Strengths and Gaps in the Institutional Delivery System

There are several strengths and gaps in the institutional delivery system. One primary strength is the good relationship that City staff has built with service providers in the community. Frequent communication allows staff to identify opportunities for leveraging or partnership that can improve and expand services. The City has also been flexible in assisting service providers with small amounts of discretionary funding from non-CDBG sources to help well-performing nonprofits meet CDBG program needs that are not CDBG eligible.

A serious gap in the institutional delivery system is the fact that there are multiple other governmental agencies that complete projects and provide services, and there is frequently a lack of communication between these agencies, the City, and the nonprofit service providers in the community. Sacramento County provides many health and human service/human assistance services in the region. The County also funds some nonprofits to provide additional services. However, it can be difficult to find out what resources are available in the county, and, due to a lack of funding and staff capacity, many County resources are stretched so thin that there is little assistance available. Similarly, all of the parks in the City are part of the Cordova Recreation and Park District. In the past, the City has assisted the Cordova Recreation and Park District in securing a \$75,000 grant to improve irrigation at a specific site in the City. The City plans to continue to work with the Recreation and Park District plan to coordinate their efforts to complement each other's projects and activities.

During the consultations performed in preparation of this plan, a lack of communication was identified between service providers in the area, as well as a lack of communication between the City and those service providers. One of the best tools that the City could hope for is to have a variety of service providers that complement each other's services and can refer their recipients to other services that are offered. As the City enters into this new Consolidated Plan cycle, it will continue to prioritize strengthening its relationships with local entities and service providers and will work to build stronger lines of communication between these organizations in order to offer the most beneficial resources to priority populations in the community.

Availability of services targeted to homeless persons and persons with HIV and mainstream services

Homelessness Prevention Services	Available in the Community	Targeted to Homeless	Targeted to People with HIV
Homelessness Prevention Services			
Counseling/Advocacy	X	X	
Legal Assistance	X	X	
Mortgage Assistance	X		
Rental Assistance	X	X	
Utilities Assistance	X	X	
Street Outreach Services			
Law Enforcement	X	X	
Mobile Clinics	X	X	
Other Street Outreach Services	X		
Supportive Services			
Alcohol & Drug Abuse	X	X	
Child Care	X		
Education	X		
Employment and Employment Training	X	X	
Healthcare	X	X	
HIV/AIDS			
Life Skills	X	X	
Mental Health Counseling	X	X	
Transportation	X	X	
Other			
Other			

Table 16 - Homeless Prevention Services Summary

Describe how the service delivery system including, but not limited to, the services listed above meet the needs of homeless persons (particularly chronically homeless individuals and families, families with children, veterans and their families, and unaccompanied youth)

Two primary groups provide services targeted to homeless persons in the Rancho Cordova community. The first is oriented toward veterans. The Mather Veterans Hospital provides healthcare, mental health services, some transportation, and other support services to veterans, including homeless veterans, in the region. The Mather Veterans Village is designed and intended to increase the service capacity for homeless veterans, particularly those suffering from drug and alcohol addictions, chronic homelessness, and mental illnesses.

The VOA operates the Adolpho Transitional Housing Program for former foster youth who have exited the foster system; the Adolpho facility is adjacent to the Mather Community Campus. All of the VOA programs are accessed through the County's Department of Human Assistance and are not directly or immediately available to homeless persons in the City of Rancho Cordova.

Rancho Cordova Homeless Assistance Resource Team (HART) is another group working to assist homeless persons and families in the City. HART is a group of primarily faith-based community organizers that works to provide winter shelter, donation collections, and food to homeless persons in Rancho Cordova.

The City's Homeless Outreach Team (HOT) has a unique strategy to engage and assist individuals and families experiencing homelessness. The Homeless Outreach Team (HOT) builds relationships with homeless individuals and families and provides services, education and resources in partnership with local organizations to help them become self-sufficient. HOT is comprised of two officers, including the Homeless Outreach Navigator, and a code enforcement officer, and two members who retrieve shopping carts and conduct encampment clean ups

Describe the strengths and gaps of the service delivery system for special needs population and persons experiencing homelessness, including, but not limited to, the services listed above

Rancho Cordova HART has been increasing its presence and has improved its capacity to provide services to homeless persons in the City. Team members regularly communicate and coordinate with the City and have support both from staff and the community. HART's goals include addressing homelessness in the immediate community, and its presence is a growing strength in the efforts to address the needs of the homeless.

However, there are still significant gaps in homeless assistance in the community. Most of the homeless services funded by ESG, the Continuum of Care, and other funding sources that target homelessness are focused in either the City of Sacramento or in clusters in the unincorporated County of Sacramento. There are currently no homeless services funded by ESG or the Continuum of Care immediately available to homeless persons in the City of Rancho Cordova. Homeless persons seeking services must be able to travel to where the services are available in order to receive help. This is a significant barrier for many homeless persons.

Provide a summary of the strategy for overcoming gaps in the institutional structure and service delivery system for carrying out a strategy to address priority needs

The City is working with HART, the County of Sacramento, the Continuum of Care, and Sacramento Self-Help Housing to evaluate the opportunities to bring more homeless services to Rancho Cordova. These may include a transitional housing facility, emergency shelter sites, emergency shelter vouchers, and other services and programs to help the homeless. The City is considering the viability of funding the capital component of a homelessness response project in partnership with a proven service provider that can address the ongoing operations. Additionally, the City plans to work with the Cordova Recreation and Parks District on identifying grants and collaboratively selecting projects as applicable.

The HOT team also plays a major role in connecting homeless individuals with needed services in the City, as well as in the County. HOT has a close working relationship with much of the homeless

population currently residing in the City; they continue to work as a great resource for homeless individuals to gain employment education, mental health services, and other necessary services that help to get people off the streets.

SP-45 Goals - 91.415, 91.215(a)(4)

Goals Summary Information

Sort Order	Goal Name	Start Year	End Year	Category	Geographic Area	Needs Addressed	Funding	Goal Outcome Indicator
1	Homelessness Prevention	2020	2024	Affordable Housing Homeless Non-Homeless Special Needs	CDBG Target Area	Homelessness Prevention COVID-19 Preparation, Prevention, and Response	CDBG: \$150,000 CDBG-CV: \$110,400	Homelessness Prevention: 2,100 Persons Assisted
2	Senior Services	2020	2024	Non-Homeless Special Needs	CDBG Target Area	Senior Services	CDBG: \$200,000	Public service activities other than Low/Moderate Income Housing Benefit: 500 Persons Assisted
3	Child and Youth Services	2020	2024	Non-Homeless Special Needs	CDBG Target Area	Youth Services and Programming COVID-19 Preparation, Prevention, and Response	CDBG: \$200,000 CDBG-CV: \$131,654	Public service activities other than Low/Moderate Income Housing Benefit: 1000 Persons Assisted
4	Public Facilities	2020	2024	Non-Housing Community Development	CDBG Target Area	Public Facilities	CDBG: \$300,000	Public Facility or Infrastructure Activities other than Low/Moderate Income Housing Benefit: 10,000 Persons Assisted
5	Public Infrastructure	2020	2024	Non-Housing Community Development	CDBG Target Area	Public Infrastructure Improvements	CDBG: \$534,710	Public Facility or Infrastructure Activities other than Low/Moderate Income Housing Benefit: 30,000 Persons Assisted

6	Homeless Housing	2020	2024	Homeless	CDBG Target Area	Homeless Shelter/Housing	CDBG: \$250,000	Overnight/Emergency Shelter/Transitional Housing Beds added: 6 Beds
7	Housing Preservation Program	2020	2024	Affordable Housing	CDBG Target Area	Homelessness Prevention COVID-19 Preparation, Prevention, and Response	CDBG: \$800,000 CDBG-CV: \$52,500	Homeowner Housing Rehabilitated: 70 Household Housing Units Housing Units Inspected: 5,000 Housing Units
8	COVID-19 Preparation, Prevention, and Response	2020	2024	COVID-19	CDBG Target Area	COVID-19 Preparation, Prevention, and Response	CDBG-CV: \$4,150	Public Services Activities Other than Low/Mod Income Housing Benefit: TBD
9	Program Administration	2020	2024	Planning & Administration	Admin.		CDBG: \$600,000 CDBG-CV: \$74,675	
	TOTAL FUNDING	2020	2024			TOTAL NEED	CDBG: \$3,034,710 CDBG-CV: \$369,229	

Table 17 – Goals Summary

Goal Descriptions

1	Goal Name	Homelessness Prevention
	Goal Description	Housing counseling, tenant-landlord mediation, housing placement services

2	Goal Name	Child and Youth Services
	Goal Description	After-school programming, youth mentoring, other services to assist at-risk and low-income youth
3	Goal Name	Senior and Disability Services
	Goal Description	Congregate and home-deliver meals for homebound seniors, other senior and disability services
4	Goal Name	Public Facilities
	Goal Description	Senior center, youth center, neighborhood center, community center
5	Goal Name	Public Infrastructure
	Goal Description	Streetlights, ADA sidewalk improvements, traffic signals, crossing signals, crosswalks, ADA ramps to public right-of-way and public facilities, sewer/water/utility improvements
6	Goal Name	Homeless Housing
	Goal Description	Transitional housing facility, emergency shelter facility, other housing directly available to homeless persons in the city
7	Goal Name	Housing Preservation Program
	Goal Description	Emergency repairs to address health and safety issues, accessibility improvements, maintenance assistance Rental housing inspections & code enforcement in the CDBG target area
8	Goal Name	COVID-19 Preparation, Prevention, and Response
	Goal Description	CDBG eligible activities that prevent, prepare for, or respond to community impacts due to the COVID-19 pandemic.
9	Goal Name	Program Administration
	Goal Description	City staff will conduct planning and administration of its CDBG, CDBG-CV, and HOME grant funds, including reporting, monitoring, tracking budgets, labor compliance, environmental compliance, community engagement, and subrecipient coordination.

Estimate the number of extremely low-income, low-income, and moderate-income families to whom the jurisdiction will provide affordable housing as defined by HOME 91.315(b)(2)

According to the City's 2013-2021 Housing Element, there are 17 housing developments located in Rancho Cordova providing subsidized housing, with a total of 1,585 low- and very low-income units. Subsidized units account for approximately 7 percent of the total housing stock. All of the affordable housing projects currently in use, in planning, or in construction will be managed by the SHRA and nonprofit developers and will include coordination with the SHRA for vouchers and other rental subsidies.

SP-65 Lead-based Paint Hazards - 91.415, 91.215(i)**Actions to address LBP hazards and increase access to housing without LBP hazards**

All of the City's owner-occupied housing rehabilitation and emergency repair programs will continue to address lead-based paint hazards, including lead paint stabilization and removal when necessary. Any multi-family housing or public facility renovated with City funds will need to be tested for lead-based paint and have any paint hazards abated according to code. The City also posts information on the website and at City Hall that provides resources to contractors and developers who will be working on projects that may lead to lead poisoning from lead-based paint or other lead-based building components. The information can be found

here: <https://www.cityoffranchocordova.org/home/showdocument?id=8663>

How are the actions listed above related to the extent of lead poisoning and hazards?

Use of lead-based paint was discontinued in 1978, and homes built after 1978 are generally considered free from lead-based paint hazards. Homes built before 1978 may have lead based paint, however if the home has been well maintained and painted surfaces have been repainted with newer lead free paints and there is no evidence of chipping paint in or around the home then the lead hazard is generally considered minimal unless there are plans to disturb painted surfaces, such a removal or replacement of windows, doors, or walls. Provided that homeowners and contractors are aware of lead based paint hazards and understand their liability when undertaking private home remodeling, the City's priority is to ensure that any publicly funded projects, including repairs to owner-occupied housing for low-income households, include any and all lead based paint amelioration required to stabilize and seal or completely remove lead based painted surfaces.

How are the actions listed above integrated into housing policies and procedures?

All of the City's housing rehabilitation and emergency repair programs include an evaluation for the presence of lead-based paint. Homeowners and occupants are provided lead-based paint information and education regardless of when their home was built. Homes built before 1978 are tested for lead-based paint on any exposed surfaces, particularly if paint is chipping or if wood or plaster is exposed. The tests are completed by hazardous material experts, and the stabilization and sealing of the painted surface becomes a priority for the rehabilitation or emergency repair.

SP-70 Anti-Poverty Strategy - 91.415, 91.215(j)**Jurisdiction Goals, Programs and Policies for reducing the number of Poverty-Level Families**

The City's anti-poverty strategy is heavily reliant on regional cooperation, including support from the SHRA and Sacramento County, as well as cooperation with nonprofit service providers and partner agencies. As housing is usually the highest single expense facing impoverished families, the City will continue to explore avenues to build and rehabilitate new and existing affordable housing. The Folsom Cordova Community Partnership is currently partnering with Sacramento Employment Training Agency to develop job training programs for low-income and single-parent families, including focusing on skills currently in high demand locally. The Los Rios Community College District opened a brand-new satellite campus in central Rancho Cordova, and offers both education and job training courses.

The City is always looking for opportunities to partner and leverage programs and service providers to build service capacity and improve the depth of available resources. However, the cycle of poverty is difficult to break, and the City needs support from the SHRA, Sacramento Steps Forward, and Sacramento County, which control the bulk of social services funding, to help stop poverty in the region.

How are the Jurisdiction poverty reducing goals, programs, and policies coordinated with this affordable housing plan?

Housing cost burden and severe housing cost burden were identified as the most common housing problems facing impoverished households in the City. New and rehabilitated affordable housing with regulatory agreements and rents affordable to households making less than 50 percent of AMI are vital in addressing the problem of poverty. The City, in partnership with Mercy Housing, has completed the majority of the Mather Veterans Village project, which provides 100 units affordable to very low-and extremely low-income veterans and their families.

The City is also working with developers on the Horizons at New Rancho project, which, at completion, will provide 48 age-restricted senior units to households making less than 80 percent AMI, with several units dedicated to very low- and extremely low-income senior households.

SP-80 Monitoring - 91.230

Describe the standards and procedures that the jurisdiction will use to monitor activities carried out in furtherance of the plan and will use to ensure long-term compliance with requirements of the programs involved, including minority business outreach and the comprehensive planning requirements

City staff have communicated with the subrecipients' staff that are responsible for each activity prior to the beginning of the program year. All subrecipients were informed of the obligations to collect the required information on income, household composition, and race and ethnicity. Subrecipients reviewed and signed subrecipient agreements that provide the terms and expectations pursuant to applicable federal and state law. The City also offered a group technical assistance training session at the beginning of the year to go over subrecipient agreement policies, data collection, and financial management. Staff provided technical assistance to subrecipients throughout the year as needed.

On a quarterly basis, City staff examined the progress the subrecipients were making toward performance targets through desk monitoring. Subrecipients are required to report the demographics of their service population with each billing, including additional supporting information such as general ledger and program accounting documents. Each subrecipient agreement contains provisions for reductions to or suspensions of payments in the event that targets are not being met (without valid reason) or past performance issues have not been resolved.

The City has continued to place strong emphasis on the importance for subrecipients to gather complete and accurate information on the persons and/or households they serve, and to regularly report their progress.

In the 2018-19 program year, the City conducted an on-site audit of the SSHH and Meals on Wheels in collaboration with other local grantors, and in 2019 conducted a monitoring of the City's Public Works Department's 2018-19 ADA Sidewalk Improvement project. Additionally, the City conducted desk monitoring on all CDBG-funded programs throughout the 2019 program year and plans to continue this monitoring throughout the 2020 program year. The CDBG program has successfully met expenditure deadlines in years past and will continue to meet these deadlines throughout the Consolidated Plan cycle. The City is also current on quarterly and semi-annual reports due to HUD.

Expected Resources

AP-15 Expected Resources - 91.420(b), 91.220(c)(1,2)

Introduction

The City of Rancho Cordova has been successful at finding and applying for alternative funding sources to help meet affordable housing development needs. These sources have included tax credits, infrastructure infill grants, sustainable communities grants, veterans housing grants, and, for the single-family owner-occupied housing rehabilitation program, CalHome funding. The City has also pursued other state of California housing funds whenever they seemed appropriate.

The City receives approximately \$300,000 in HOME funds through lead agency County of Sacramento. The City does not currently receive ESG or other HUD funds directly from the federal government or from the State of California.

The City received \$634,710 in CDBG funding for the 2020 plan year. These allocation amounts were calculated based on competitive application scoring process; contingency provisions for the SSHH Renters Helpline and Fair Housing Services activities are outlined in this Annual Action Plan; for a detailed description of explanations behind allocations, refer to section AP-35.

In HUD's first round of CARES Act funding, the City received \$373,379 in CDBG-CV funding to prevent, prepare for, and respond to coronavirus. Should the City receive additional funds to assist with preventing, preparing for, and responding to coronavirus, the City will allocate these funds to activities already funded with the CDBG-CV funds or the City's activities under the current fiscal year.

Anticipated Resources

Program	Source of Funds	Uses of Funds	Expected Amount Available Year 1				Expected Amount Available Remainder of Con Plan \$	Narrative Description
			Annual Allocation: \$	Program Income: \$	Prior Year Resources: \$	Total: \$		
CDBG	Public-federal	Admin and Planning Housing Preservation Public Improvements Public Services	\$634,710	\$0	Total: 354,319 CIP: \$262,846 Plan/Admin & Public Services: \$91,473	\$989,029	\$2,400,000	For the 2020 program year, the City received \$634,710 in CDBG funds. The City receives approximately \$600,000 in CDBG funds each year, meaning that an estimated \$2,400,000 will be received for the remainder of the Consolidated Plan cycle. The City does not currently receive any program income. All prior year resources reported are left over from planning and administration activities and public service projects from the shortened 2019 program year and will be reallocated in the 2021 program year. All capital improvement prior year resources are committed to existing capital projects and programs and are anticipated to be expended.
CDBG-CV	Public-federal	Admin and Planning Housing Preservation Public Improvements Public Services	\$373,379	0	0	\$373,379	\$0	In order to prevent, prepare for, and respond to coronavirus, the City received \$373,379 in CDBG-CV funding.

Table 18 - Expected Resources – Priority Table

Explain how federal funds will leverage those additional resources (private, state and local funds), including a description of how matching requirements will be satisfied

Federal funds require additional regulation, labor compliance standards, and administration that can add a significant cost burden to a new affordable housing project or a rehabilitation project. Unless the available funding sufficiently offsets the additional cost and labor burden inherent in federal funds, it can actually be damaging to a project budget to include CDBG or HOME as funding sources. For new construction and large-scale rehabilitation of affordable housing, the City prefers to pursue funding that does not significantly increase the building cost, unless there are sufficient federal funds to benefit the project's bottom line. The CDBG allocation to the City does not add sufficient value to offset the increased costs for most of the City's affordable housing development efforts. Therefore, the City focuses CDBG funding either on projects that are already burdened with the federal reporting requirements or on projects where there is no other viable funding source and the project can be completed with the available CDBG funding. The City's CDBG program does not have any matching requirements.

With respect to public service projects funded with CDBG funds, to best leverage the City's available resources, the City will continue to look for opportunities to layer private and non-federal resources with federal resources and to require that CDBG subrecipients demonstrate sufficient committed non-CDBG funding, so that projects and services will have the best results for the community and the low- and very low-income residents they are intended to serve. These sources include tax credits, infrastructure infill grants, sustainable community grants, veterans housing grants, and, for the single-family owner-occupied housing rehabilitation program, CalHome funding. The City has also pursued other state of California housing funds whenever appropriate.

The City's CDBG program does not have any matching requirements.

If appropriate, describe publicly owned land or property located within the jurisdiction that may be used to address the needs identified in the plan

The City currently owns two properties that remained with the City through the dissolution of redevelopment in 2011 and 2012; however, only one of these properties is programmed for affordable housing. The City also has a 99-year lease on 3.69 acres of land adjacent to the VOA-run Mather Community Campus on the now-decommissioned Mather Air Force Base. The land has been dedicated to the Mather Veterans Village project, which offers about 100 affordable units for homeless and disabled veterans and their families, and will offer 60 transitional housing beds for homeless veterans, including those with drug addictions or mental illnesses.

The City uses publicly owned land and property to support CDBG-funded administrative, planning, and project activities. The City also uses City cars, which are used for the CDBG-funded code enforcement and rental housing inspection activities to transport the code enforcement officers to the different sites that are being inspected. Additionally, City Hall equipment is used to administer the day-to-day activities of planning and administration for the CDBG program.

The Folsom Cordova Community Partnership uses public school district property to hold mentor initiative classes for its youth programs, while the Meals on Wheels Senior Nutrition program uses the City's Senior Center, which is owned by the Park District, to provide hot meals to seniors. In the future, the City plans to use City-owned property to build affordable housing developments.

Discussion

The City intends to use CDBG funds to support programs and projects that can best benefit from the additional funding. Because the City's CDBG allocation is very limited, the City plans to complete the costlier housing improvements and production through partnerships and the use of alternative funds.

Annual Goals and Objectives

AP-20 Annual Goals and Objectives - 91.420, 91.220(c)(3)&(e)

Goals Summary Information

Table 19 – Goals Summary

Sort Order	Goal Name	Start Year	End Year	Category	Geographic Area	Needs Addressed	Funding	Goal Outcome Indicator
1	Child and Youth Services	2020	2024	Non-Homeless Special Needs	CDBG Target Area	Youth Services and Programming COVID-19 Preparation, Prevention, and Response	CDBG: \$30,000 CDBG-CV: \$131,654	Public service activities other than Low/Moderate Income Housing Benefit: FCCP will benefit 80 individuals through youth mentoring services FCCP will benefit 650 households through various COVID-19 response activities The Boys & Girls Club will benefit 78 children and youth through the provision of services to respond to COVID-19

Sort Order	Goal Name	Start Year	End Year	Category	Geographic Area	Needs Addressed	Funding	Goal Outcome Indicator
2	Senior and Disability Services	2020	2024	Non-Homeless Special Needs	CDBG Target Area	Senior Services	CDBG: \$39,987	Public service activities other than Low/Moderate Income Housing Benefit: Meals on Wheels will benefit 100 individuals by providing food to seniors.
3	Homeless Prevention	2020	2024	Affordable Housing Homeless Non-Homeless Special Needs	CDBG Target Area	Homeless Shelter/Housing Homelessness Prevention COVID-19 Preparation, Prevention, and Response	CDBG: \$33,000 CDBG-CV: \$110,400	Public service activities for Low/Moderate Income Housing Benefit: SSHH Renters Helpline: 420 Individuals SSHH Housing Counseling: 170 Individuals SSHH Fair Housing Services: 25 Individuals SSHH Navigator: 40 individuals FCCP Rental and Utility Assistance: 82 households

Sort Order	Goal Name	Start Year	End Year	Category	Geographic Area	Needs Addressed	Funding	Goal Outcome Indicator
4	Public Infrastructure	2020	2024	Non-Housing Community Development	CDBG Target Area	Public Infrastructure Improvements	CDBG: \$210,562	Public facility or infrastructure activities other than Low/Moderate Income Housing Benefit: Public Works Sidewalk ADA Improvements will benefit approximately 2,000 individuals.
5	Housing Preservation Program	2020	2024	Affordable Housing Non-Housing Community Development	CDBG Target Area	Acquisition & Rehabilitation COVID-19 Preparation, Prevention, and Response	CDBG: \$202,000 CDBG-CV: \$52,500	Homeowner Housing Rehabilitated: Rebuilding Together Sacramento will repair 20-30 housing units with its critical repair program and COVID-19 response program Housing Code Benefit: The City's Code Enforcement Program will benefit 2,000 households through code enforcement. About 1,000 households will benefit from the Rental Housing Inspection Program.

Sort Order	Goal Name	Start Year	End Year	Category	Geographic Area	Needs Addressed	Funding	Goal Outcome Indicator
6	Program Administration	2020	2024	Affordable Housing Homeless Non-Homeless Special Needs Program Administration	CDBG Target Area		CDBG: \$119,325 CDBG-CV: \$74,675	N/A
7	COVID-19 Preparation, Prevention, and Response	2020	2024	Affordable Housing Homeless Non-Homeless Special Needs Program Administration	CDBG Target Area	COVID-19 Preparation, Prevention, and Response	CDBG-CV (Phase 1): \$4,150	Public service activities other than Low/Moderate Income Housing Benefit: TBD

Goal Descriptions

1	Goal Name	Child and Youth Services
	Goal Description	After-school programming, youth mentoring, other services to assist at-risk and low-income youth
2	Goal Name	Senior and Disability Services
	Goal Description	Congregate and home-deliver meals for homebound seniors, other senior and disability services

3	Goal Name	Homelessness Prevention
	Goal Description	Housing counseling, tenant-landlord mediation, housing placement services
4	Goal Name	Public Infrastructure
	Goal Description	Streetlights, ADA sidewalk improvements, traffic signals, crossing signals, crosswalks, ADA ramps to public right-of-way and public facilities, sewer/water/utility improvements
5	Goal Name	Housing Preservation Program
	Goal Description	Emergency repairs to address health and safety issues, accessibility improvements, maintenance assistance Rental housing inspections and code enforcement in CDBG target areas

AP-35 Projects - 91.420, 91.220(d)**Introduction**

HUD allocated \$634,710 in CDBG funds to the City for the 2020 program year and an additional \$373,379 from CDBG-CV (phase 1). Project applications were received and reviewed by an independent group, as well as by City staff. Each application was scored according to criteria that the City established as part of the Consolidated Plan process. Criteria included the organization's capacity to successfully complete projects and programs, past project management performance, CDBG funding eligibility, how closely the project matched with the National Objectives laid out by HUD, and how thoroughly the projects addressed the community needs identified in this Consolidated Plan. Please refer to **Attachment F** for a copy of the application scoring rubric and application questions.

The City plans to continue funding for health and safety improvements to residents' homes, public infrastructure improvements for ADA accessibility, and to continue funding public services activities with its CDBG funding, as there are relatively few other funding sources available to finance these activities. Within public services, the City prioritized activities serving seniors and youth, fair housing support, and homelessness prevention efforts in the community.

Funding amounts in the table below are based on scoring criteria from the submitted program applications. These amounts are the estimated funding amounts for the 2020 program year. In particular, the Renters Helpline and Fair Housing Services activities are coordinated through a regional service contract. At the time of this Plan's publication, the lead agency of this collaboration had not released the 2020 allocation amount. Once final allocations for these two activities are provided to the City, then the other funding amounts will be proportionally increased or decreased from estimated funding levels.

Additionally, at the time of this plan's drafting, specified CDBG-CV funding amounts in table AP-38 below are only recommendations pending approval from City Council. Based on Council's recommendations for funding, which are scheduled to be received on June 1, 2020, funding amounts outlined in this plan may be proportionally increased or decreased.

#	Project Name
1	Housing Preservation Program
2	Public Services
3	Public Infrastructure
4	Planning and Administration

Table 20 – Project Information**Describe the reasons for allocation priorities and any obstacles to addressing underserved needs**

Priorities are allocated first by need, second by the availability of sufficient resources to support a successful program or project, and third by the availability of local service providers to respond to the

needs. The primary obstacle to addressing underserved needs is a shortage of resources, primarily funding.

AP-38 Project Summary

Project Summary Information

1	Project Name	HP-20 Housing Preservation Program
	Target Area	CDBG Target Area
	Goals Supported	Housing Preservation and Code Enforcement
	Needs Addressed	Acquisition & Rehabilitation
	Funding	CDBG: \$202,000, CDBG-CV: \$52,500
	Description	Rental housing inspections and code enforcement in CDBG target areas to find and correct code violations, and rehabilitation of low-income owner-occupied housing to prolong housing habitability.
	Target Date	12/31/2020
	Estimate the number and type of families that will benefit from the proposed activities	Approximately 3,000 households in the low-income CDBG target area will receive code/rental housing inspections; 10-15 housing units will receive roof and critical systems repair assistance from Rebuilding Together Sacramento; 13-20 households will receive COVID-19 response services from Rebuilding Together Sacramento
	Location Description	Rental housing inspection and code enforcement activities will be conducted in the CDBG target area. Roof repairs will be provided to low-income homeowners citywide.
2	Planned Activities	Rental Housing Inspection Program – CDBG: \$51,000 – Inspect rental units for health and safety violations. Code Enforcement Program – CDBG: \$51,000 – General code enforcement to support the health and safety of the community. Rebuilding Together Sacramento – CDBG: \$100,000, CDBG-CV: \$52,500 – Roof and critical repairs to low-income households and provision of home support items such as cooling fans and portable heaters.
	Project Name	PS-20 Public Services
	Target Area	CDBG Target Area

Goals Supported	Homelessness Prevention Senior Services Youth Services
Needs Addressed	Homeless Shelter/Housing Homelessness Prevention Youth Services and Programming Senior Services
Funding	CDBG: \$95,207 , CDBG-CV: Appx. \$ 242,054
Description	Public services for youth, seniors, and persons and households at risk of homelessness
Target Date	12/31/2020
Estimate the number and type of families that will benefit from the proposed activities	CDBG: Approximately 180 low-income persons will benefit from youth and senior targeted public services and 585 households will benefit from rental housing public services. CDBG-CV: Approximately 65 individuals will benefit from rental housing and homeless prevention public services from SSHH; Approximately 650 households will benefit from various assistance public services and 82 households will benefit from rent and utility assistance services provided by FCCP; Approximately 78 children and youth will benefit from the provision of services from the Boys and Girls Club
Location Description	Citywide

	Planned Activities	Boys & Girls Clubs of Greater Sacramento – CDBG-CV: \$73,344 – Provide Go Kits to maintain educational engagement for youth while they are at home. These include academic packets, online club programs, food/snacks, books, DIY STEM activities, and family health resources. Folsom Cordova Community Partnership– CDBG: \$30,000 – Group Mentoring Initiative – Provide youth support and improve community involvement through intensive one-on-one youth mentoring. Folsom Cordova Community Partnership – Relief Safety Net Services – CDBG-CV: • Rental & Utility Assistance – \$42,000 – Eviction prevention through rent assistance to maintain stable housing and utility assistance to maintain utility connectivity • Emergency Services – \$58,310 – Provide food assistance, diapers/wipes, and disinfectant supplies to low-income households impacted by coronavirus. Meals on Wheels– \$39,987 – Senior Nutrition Program – Take hot meals or frozen heat-and-serve meals to homebound seniors, and provide lunch to seniors at the Cordova Senior Center. Sacramento Self-Help Housing: Housing Counseling– CDBG: \$15,000, CDBG-CV: Appx. \$10,000 – Provide housing counseling and support services to residents who are at risk of homelessness, or who are already homeless, to aid them in securing stable housing. Sacramento Self-Help Housing: Navigator – CDBG-CV Appx. \$50,000 – Provide support with transitioning homeless and susceptible individuals and families off the street and into permanent housing by way of providing up to 3 months rental or utility assistance and covering security deposits. Sacramento Self-Help Housing: Renters Helpline – CDBG: Appx. \$10,220, CDBG-CV: \$8,400 – Respond to requests from Rancho Cordova residents who are in danger of becoming homeless due to conflicts with their landlord or property manager and are seeking assistance. Provide fair housing referrals for households potentially experiencing discrimination.
3	Project Name	PI-20 Public Infrastructure
	Target Area	CDBG Target Area
	Goals Supported	Non-Housing Community Development
	Needs Addressed	Public Infrastructure Improvements

	Funding	CDBG: \$210,562
	Description	Streetlights, ADA sidewalk improvements, traffic signals, crossing signals, crosswalks, ADA ramps to public right-of-way and public facilities, sewer/water/utility improvements
	Target Date	12/31/2020
	Estimate the number and type of families that will benefit from the proposed activities	Approximately 2,000 individuals will benefit from improved ADA access in the City.
	Location Description	CDBG Target Area
	Planned Activities	ADA Sidewalk Repair Program – CDBG: \$210,562 – Remove and replace damaged curbs, gutters, and sidewalks, and replace sidewalk ramps to meet current ADA standards throughout the City.
	Location Description	CDBG Target Area
4	Project Name	PA-20 Planning and Administration
	Target Area	CDBG Target Area
	Goals Supported	Planning and Administration
	Needs Addressed	Planning and Administration
	Funding	CDBG: \$126,942 , CDBG-CV: \$74,675
	Description	General administration of the CDBG program, including all planning and reporting activities. Some fair housing services will also be provided.
	Target Date	12/31/2020
	Estimate the number and type of families that will benefit from the proposed activities	Provide administration and support for all CDBG programs, including all planning and reporting activities.
	Location Description	Citywide

	Planned Activities	Provide general administration of the CDBG program, including all planning and reporting activities. Complete 2019 CAPER. Monitor all programs and projects. Planning and Administration – CDBG: \$119,325, CDBG-CV: \$74,675 – General CDBG and CDBG-CV program administration and planning. Fair Housing Services – CDBG: Appx. \$7,600 – Provide fair housing services to residents by responding to inquiries of illegal housing discrimination and investigating discrimination complaints.
--	---------------------------	---

AP-50 Geographic Distribution - 91.420, 91.220(f)

Description of the geographic areas of the entitlement (including areas of low-income and minority concentration) where assistance will be directed

Geographic distribution of activities is widely varied, but most take place in or near low- and moderate-income areas. As seen on the attached CDBG Target Area map (**Attachment G**), the CDBG target area is dispersed throughout the City, allowing for a spread of eligible activities. The specific location of an activity largely depends on the type of activity. Some of the City's 2020 activities, such as the Meals on Wheels and Housing Counseling program, are able to serve populations across the entire city, while other projects and programs are located and provided to populations in the CDBG target area. The ADA Sidewalk Improvement project, Rental Housing Inspection Program, and Code Enforcement program will take place in the City's designated CDBG target areas.

Geographic Distribution

Target Area	Percentage of Funds
CDBG Target Area	40

Table 21 - Geographic Distribution

Rationale for the priorities for allocating investments geographically

Three activities are prioritized in the CDBG target area: the ADA Sidewalk Improvement Project, Rental Housing Inspection Program, and the Code Enforcement Program. These activities use a geographic boundary to identify which areas are eligible for infrastructure repair and tracks the number of units inspected, new cases opened, violations cleared, and staff hours spent in addressing housing problems in the CDBG target area.

Discussion

The City of Rancho Cordova strives to make all of its programs and activities available to eligible low- and moderate-income residents regardless of gender, race, national origin, age, source of income, familial/marital status, religious affiliation, or disability. As a result, all public service programs, including senior services, youth services, and housing counseling, will be available to residents citywide. Significant additional funding will also be used in the low- and moderate-income areas, as needed, for capital projects and programs. Because much of the existing city is in the CDBG target area, providing capital infrastructure improvements and housing preservation services in the CDBG target area allows a significant portion of the city to receive improvements. Similar services are provided to neighborhoods outside the target area and are funded via other funding sources.

AP-85 Other Actions - 91.420, 91.220(k)**Introduction**

The Community Development Department will be responsible for the management, implementation, and monitoring of the Consolidated Plan documents, including the Action Plan.

City staff will administer the programs and activities funded with CDBG funds. These staff members will work with the individual City departments, such as Public Works, as well as partner districts, such as the Folsom Cordova Unified School District, to develop procedures and coordinate the administration of programs that will be carried out by these departments and districts. Designated staff will also work closely with the providers of CDBG-funded services and programs that are not carried out by the City.

While there are several constraints to meeting the needs of target-income residents, the primary obstacle is the lack of available resources for services within the City's boundaries.

Actions planned to address obstacles to meeting underserved needs

The need for affordable housing for lower-income households and supportive housing for persons with special needs continues to exceed available resources. The City has provided services and has worked to offer housing opportunities to underserved groups, including homeless individuals and veterans with disabilities. The City continues its active participation in County efforts, the Mather Veterans Administration Hospital, and service provider initiatives to locate and develop a continuum of housing opportunities for disabled veterans.

The City also plans to use its CDBG funds to promote the local provision of services for low- and moderate-income residents in Rancho Cordova. Furthermore, the City will encourage area service providers to offer services in the community. In the 2020 program year, several organizations (including Sacramento Self-Help Housing, Meals on Wheels, and Folsom Cordova Community Partnership) will provide services in Rancho Cordova.

Actions planned to foster and maintain affordable housing

According to the City's Housing Element, there are 17 housing developments located in Rancho Cordova providing subsidized housing, with a total of 1,585 low- and very low-income units. Subsidized units account for approximately 7 percent of the total housing stock. The City of Rancho Cordova does not have its own local housing authority. Resident initiatives are handled directly by SHRA. The remainder of the affordable housing units are operated by various nonprofits. The most prominent of these is VOA, which operates the Mather Community Campus transitional housing program, and Mercy Housing, which operates the 100 units of permanent supportive housing at the Mather Veterans Village.

The City has undertaken a number of actions to reduce potential barriers and constraints to affordable housing and housing for special needs populations. These actions include identifying funds in support of affordable housing development and offering fee reductions, regulatory incentives, density

incentives, and the operation of a home rehabilitation and repair program, as well as several other options. These can be found with additional detail in the City's 2013–2021 Housing Element. The Housing Element includes a thorough analysis of governmental and regulatory barriers to affordable housing. The City has been aggressive in pursuing affordable housing development opportunities and has mitigated regulatory barriers as effectively as possible.

Actions planned to reduce lead-based paint hazards

The City complies with the Residential Lead-Based Paint Hazard Reduction Act of 1992 as implemented in 24 CFR 35 Subpart B. Compliance includes the following strategies:

Housing Rehabilitation: All housing rehabilitation activities funded under this plan will assess lead hazard risk before proceeding, including the planned Emergency Repair Grant Program. This applies to any work on structures constructed prior to January 1, 1978. The work will comply with the appropriate level of protection indicated in 24 CFR 35.100.

All work on homes constructed prior to January 1, 1978, will have a lead hazard risk assessment conducted as described in 24 CFR 35.110.

At the completion of any prescribed lead hazard reduction activities, a clearance examination is required as described in 24 CFR 35.110.

Actions planned to reduce the number of poverty-level families

The City continues to fund public services intended to help poverty-level families. The City's anti-poverty strategy is based on revitalizing Rancho Cordova's existing housing stock to provide safe and decent places to live, and on supporting the services of social services agencies that promote income and housing stability. The City's strategy also includes supportive services for target-income residents, including senior and youth services. For example, the City continues to fund the SSHH, as the SSHH provides vital services and resources to families who are homeless or are at risk of homelessness.

The City also continues to fund other anti-poverty programs such as the Senior Nutrition program offered by Meals on Wheels. Additionally, the City funds the Folsom Cordova Community Partnership's Group Mentoring Initiative. This program supports youth and enhances community involvement through intensive one-on-one youth mentoring to help improve economic opportunities for low-income youth in Rancho Cordova.

The City also uses non-federal funds to support many programs and projects, such as job training, through the Community Enhancement Fund. In the 2020 program year, multiple programs will receive funding from both CDBG funds and Community Enhancement funds; those programs include Meals on Wheels, Rebuilding Together Sacramento, the ADA Sidewalk Improvement project, and Folsom Cordova Community Partnership Youth Mentoring Initiative.

Actions planned to develop institutional structure

The City of Rancho Cordova has developed a monitoring system to ensure that the activities carried out in furtherance of the Action Plan are done so in a timely manner in accordance with the federal monitoring requirements of 24 CFR 570.501 and 2 CFR 200 and all other applicable laws, regulations, policies, and sound management and accounting practices. The objectives of the monitoring plan are described in more detail in the Consolidated Plan.

The City's Community Development Department will be responsible for the management, implementation, and monitoring of the Consolidated Plan documents, including the Action Plan and all other subsequent documents related to the implementation of the CDBG program.

City staff will administer the programs and activities funded with CDBG funds. These staff members will work with the individual City divisions, such as Public Works, as well as partner districts, such as Folsom Cordova Unified School District, to develop procedures and coordinate the administration of programs that will be carried out by these divisions. Designated staff will also work closely with the providers of CDBG-funded services and programs that are not carried out by the City.

Actions planned to enhance coordination between public and private housing and social service agencies

Staff has continually strived to provide training opportunities and technical assistance to grant subrecipients and has worked to establish "best practices," with the goal of integrating them into the day-to-day and long-term implementation of the program. In addition, the City is continuing its initiative to coordinate activities with neighboring cities, especially in regard to responding to fair housing-related efforts. Coordinated efforts include joint monitoring of common service providers, standardizing reporting requirements to encourage efficiency and consistency, and sharing information from workshops.

During the 2020 program year, the City will implement contracts with local service organizations and City departments that provide assistance to seniors, youth populations, households at risk of homelessness, public improvements, and housing preservation. These subrecipients have all received CDBG funding in the past from the City. City staff and City Council have realized the continuing need for these services and have instituted the multi-year contracts to provide continuity of services and help reduce administrative burden.

In addition, in the 2017-18 program year, the City and surrounding jurisdictions pursued a regional Analysis of Impediments to Fair Housing Choice (AI). The City entered a Memorandum of Understanding with the SHRA, and neighboring jurisdictions including the cities of Citrus Heights and Elk Grove, to cost-share the fees to conduct an AI. The AI was completed in the fall of 2019 and the results are utilized by each participating agency for their respective Consolidated and Annual Action Plans, and for SHRA's Public Housing Authority and Capital Fund Plans.

Discussion

The City will continue its work with neighboring jurisdictions, such as the County of Sacramento, City of Sacramento, City of Citrus Heights, and City of Elk Grove, and agencies such as the SHRA and the Sacramento Area Council of Governments, to address the regional issues that affect the needs of target-income persons and special needs populations. The goal in this effort is to reduce the burden of providing services within each jurisdiction, by providing CDBG funding. The City also intends to work directly with service providers and local, state, and federal agencies (e.g., HUD and the California Department of Housing and Community Development).

Program Specific Requirements

AP-90 Program Specific Requirements - 91.420, 91.220(I)(1,2,4)

Introduction

The City does not expect to receive any program income in the 2020 program year, nor does the City have any plans to participate in the section 108 program. The City does not have any outstanding section 108 loans and plans to fully obligate all of its CDBG funding available in the 2020 year.

Community Development Block Grant Program (CDBG)

Reference 24 CFR 91.220(I)(1)

Projects planned with all CDBG funds expected to be available during the year are identified in the Projects Table. The following identifies program income that is available for use that is included in projects to be carried out.

1. The total amount of program income that will have been received before the start of the next program year and that has not yet been reprogrammed	0
2. The amount of proceeds from section 108 loan guarantees that will be used during the year to address the priority needs and specific objectives identified in the grantee's strategic plan	0
3. The amount of surplus funds from urban renewal settlements	0
4. The amount of any grant funds returned to the line of credit for which the planned use has not been included in a prior statement or plan.	0
5. The amount of income from float-funded activities	0
Total Program Income	0


Other CDBG Requirements

1. The amount of urgent need activities	0
2. The estimated percentage of CDBG funds that will be used for activities that benefit persons of low and moderate income. Overall Benefit - A consecutive period of one, two or three years may be used to determine that a minimum overall benefit of 60% of CDBG funds is used to benefit persons of low and moderate income. Specify the years covered that include this Annual Action Plan.	80.00%

Discussion

The City will continue to work to make the most efficient and effective use of CDBG funds to ensure that the benefit to the community, and particularly to low- and moderate-income households, is realized.

Appendix - Alternate/Local Data Sources

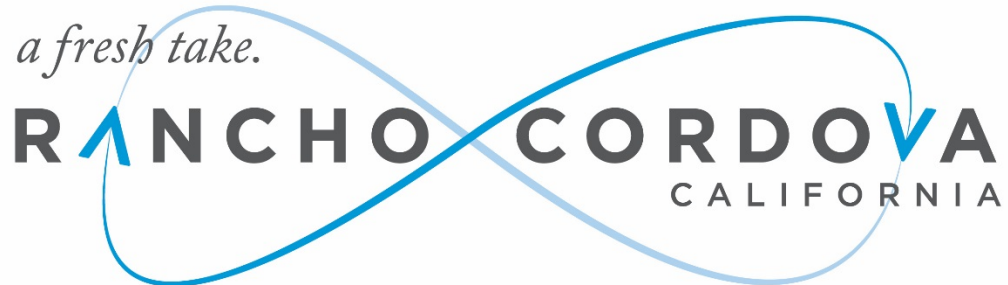

CITIZEN PARTICIPATION PLAN

TABLE OF CONTENTS

CITIZEN PARTICIPATION PLAN	
Table of Contents.....	i
I. Introduction.....	1
A. Purpose.....	1
B. The Role of Lower-Income Persons	1
C. The Consolidated Plan Process	2
II. Citizen Participation.....	3
A. Citizen Participation Overview	3
B. Consolidated Plan and Annual Action Plan.....	4
C. Substantial Amendment.....	9
D. Consolidated Annual Performance Report.....	12
III. Public Access To Information	14
IV. Technical Assistance	14
V. Comment and Complaint Procedures.....	15
VI. Accommodation of Persons with Special Needs	15
IX. Anti-Displacement	15
X. Glossary.....	15

I. INTRODUCTION

Public participation is a critical component of effective municipal planning and budgeting. Local governments rely on feedback from their communities and citizens to identify key priorities and projects. The law further supports this by empowering cities “to take whatever actions are appropriate” to encourage citizen participation in the development of documents; and to provide citizens with “a reasonable opportunity” to review and comment on documents (24 CFR §§ 91.105(a)(1)(i), 91.105(b)(2)). In recognition of this, the City of Rancho Cordova is providing this plan which outlines activities and processes to try to effectively gather the input of the community.

According to 24 Code of Federal Regulations (CFR) § 91.105, the City is required to have a detailed Citizen Participation Plan, which contains the City's policies and procedures for public involvement in the Consolidated Plan process and the use of Community Development Block Grant (CDBG) funds. This Citizen Participation Plan must also be available to the public (24 CFR § 91.105(3)). A printed copy of the City's Citizen Participation Plan will be available at City Hall, 2729 Prospect Park Drive, Rancho Cordova, CA 95670, and electronically on the City's website at www.cityofranchocordova.org

A. Purpose

In recognition of the importance and need for input from all segments of the local population, a Citizen Participation Plan must provide for and encourage public participation (24 CFR § 91.105(2)). The plan should especially encourage and facilitate public participation from residents who live in low- and moderate-income neighborhoods, who live in socioeconomically challenged areas (including blighted neighborhoods), and who live in the areas where CDBG or other federal housing funds are proposed to be used (24 CFR § 91.105(2)(i)). The US Department of Housing and Urban Development (HUD) expects the City to take whatever actions are appropriate to encourage the participation of minorities, persons who do not speak English, and persons with disabilities (24 CFR § 91.105(2)(i)). This plan outlines the City's intent to meet and, when possible, exceed HUD's requirements, in order to engage in best community engagement practice.

While the primary focus of this plan is for citizen involvement, it is a best practice as well as a legal obligation to also encourage the participation of local and regional agencies, service providers, and other interested entities in the development and implementation of the Consolidated Plan (24 CFR §§ 91.105(2)(ii)-(iii)), as well as to consult with public and private organizations to inform parts of the Consolidated Plan (24 CFR § 91.100).

B. Priority Outreach to Persons Most Impacted by Funds

The primary purpose of the programs covered by this Citizen Participation Plan is to improve communities by providing decent housing, a suitable living environment, and growing economic opportunities, principally for low- and moderate-income persons, households, and neighborhoods.

Since the amount of federal CDBG funds that the City receives each year from HUD is based upon a federal formula that takes into consideration both the level of poverty and substandard housing conditions in Rancho Cordova, it is necessary that public participation genuinely engage lower-income residents who experience these conditions. While public participations is encouraged of all residents, involvement by low- and moderate-income residents is highly encouraged and prioritized at all stages of the process, including needs and activities determinations as well as funding allocations.

C. The Consolidated Plan Process

The policies and procedures in this Citizen Participation Plan relate to several stages of action. In general, the stages of the Consolidated Plan process include the following:

1. Identification of housing and community development needs from citizens and local and regional/public and private stakeholders.
2. Development of a Five-Year Strategic Plan that is created as part of the Consolidated Plan and updated every five-years.
3. Preparation of a draft use of funds for the upcoming year called the proposed Annual Action Plan, which is based on the findings and priorities identified in the Five-Year Strategic Plan.
4. Formal approval by elected officials of a final Annual Action Plan, Five-Year Strategic Plan, and Consolidated Plan.
5. Mid-year plan amendments, if necessary, to reprioritize the use of funding already budgeted in an Annual Action Plan in order to change the priorities established in the Consolidated Plan or Five-Year Strategic Plan to better align with evolving community needs and priorities. In that case, a formal Substantial Amendment would be proposed, considered, and acted upon.
6. Following the conclusion of a program year, preparation of a Consolidated Annual Performance and Evaluation Report (CAPER), drafted for public review and comment and then sent to HUD.

7. Draft or update and approve an Assessment of Fair Housing (previously called an Analysis of Impediments to Fair Housing Choice) in alignment with the consolidated planning process.
8. Potential identification of designated areas as permitted by law, such as a Neighborhood Revitalization Strategy Area. Planning and designation of these areas must also follow the policies and procedures of this Citizen Participation Plan.

II. CITIZEN PARTICIPATION

A. Citizen Participation Overview

The Citizen Participation Plan is designed to facilitate and encourage public participation through the consolidated planning process. The table below outlines the required steps to prepare the consolidated planning documents: a) Consolidated Plan/Annual Action Plan/Assessment of Fair Housing/Special Designated Area; b) Substantial Amendments; and c) CAPER.

Action ¹	Number	Days/Meetings/Hearing	Point of Measure / Timing
Consolidated Plan/Annual Action Plan/Assessment of Fair Housing/Special Designated Area			
Public Meeting #1	1	meeting	Prior to "public hearing to approve" (see "public hearing to approve" mentioned below)
Public Noticing of Public Meeting	14	days	Prior to public meeting
Public Meeting #2 ²	1	meeting	Prior to public hearing to approve
Public Noticing of Public	14	days	Prior to public meeting

Action ¹	Number	Days/Meetings/Hearing	Point of Measure / Timing
Meeting			
30-Day Public Review and Comment Period	30	days	Prior to public hearing to approve
Public Noticing of 30-day Public Review and Comment Period	14	days	Prior to first day of the 30-day review period
Document Available at Various Sites	30	days	Prior to public hearing to approve
Public Hearing to Approve	1	hearing	After 30-day review period
Public Noticing of Public Hearing to Approve	14	days	Prior to public hearing
Additional Outreach (see section below)	multi	days	Various
Submittal to HUD	45	days	Prior to program year start
Substantial Amendments			
30-Day Public Review and Comment Period	30	days	Prior to public hearing to approve
Public Noticing of 30-day Public	14	days	Prior to first day of the 30-day review

Action ¹	Number	Days/Meetings/Hearing	Point of Measure / Timing
Review and Comment Period			period
Public Hearing to Approve	1	hearing	After 30-day review period
Public Noticing of Public Hearing to Approve	14	days	Prior to public hearing
CAPER			
15-Day Public Review and Comment Period	15	days	Prior to public hearing to approve
Public Noticing of 15-day Public Review and Comment Period	14	days	Prior to first day of the 30-day review period
Public Hearing to Approve	1	hearing	After 30-day review period
Public Noticing of Public Hearing to Approve	14	days	Prior to public hearing
Submittal to HUD	90	days	After program year end

¹The 30-day public review and comment period and public meetings can be conducted in any order, but all must occur prior to the adoption of a document at the public hearing.

² This second public meeting is optional for all documents except the Consolidated Plan.

B. Consolidated Plan and Annual Action Plan

The Consolidated Plan is a five-year plan that identifies the needs of low- and moderate-income persons and areas of the city and includes a Five-Year Strategic Plan to address those needs. The Annual Action Plan identifies the specific needs to be addressed each year based on the priorities established in the Five-Year Strategic Plan. An additional component of the consolidated planning process is the Assessment of Fair Housing (AFH), which must clearly identify how the City is affirmatively furthering fair housing. The AFH should inform the preparation and implementation of the consolidated planning process and regional efforts are encouraged by HUD. The City may also, from time to time, develop a plan for a special designated areas, such as a Neighborhood Revitalization Strategy Area. These areas provide additional focused planning and opportunities for additional implementation funding to address specific revitalization needs. The following steps outline the opportunities for public involvement for each of these documents.

Consultation

The law requires that the City consult with certain entities to collect information for the development of the Consolidated Plan.

- The City will encourage participation of local and regional organizations in the development and implementation of the Consolidated Plan, and the Annual Action Plan, and as appropriate, other consolidated planning documents. Organizations to be reached include institutions, continuums of care, businesses, developers, nonprofits, community-based organizations, and faith-based organizations. The City will reach these agencies using various formal and informal methods as appropriate to gather information; best practices include combined efforts through a survey, phone calls, meetings, and email to gather needed information. The City will also work with the local Housing Authority agency (i.e. Sacramento Housing and Redevelopment Agency) to encourage the participation of residents of public housing and of low-income residents in targeted revitalization areas. The City will provide sufficient information of its CDBG activities and plans to the local Housing Authority so the authority can in turn make this information available at a public meeting (24 CFR § 91.105(a)(2)(ii)-(iii)).
- The Consolidated Plan involves planning for the next five years. Because it is for a longer duration and acts as the strategic document for the subsequent action plans, then the City will conduct additional public outreach above and beyond what is needed for the annual action planning process. During

preparation of the Consolidated Plan, the City will consult with various private and public agencies. The City will reach these agencies using various formal and informal methods to gather information, so long as the City is obtaining adequate input. Best practices include a survey, phone calls, meetings, email, and/or other means of communication.

- The City will consult with individuals and agencies that assist low- and moderate-income persons and areas, including City staff, state and federal agencies, neighboring local governments, regional agencies, and nonprofit service providers (24 CFR § 91.100(1)). The City will consult with private agencies, including local nonprofit service providers, and advocates such as the local public housing authority, health agencies, homeless service providers, nonprofit housing developers, and social service agencies (including those focusing on services to children, the elderly, persons with disabilities, persons with HIV/AIDS, persons with substance abuse problems, etc.) (24 CFR § 91.100(1)).
- When preparing portions of the plan related to homelessness, the City will consult with: a) the continuum of care, b) public and private agencies that address housing, health, social services, victim services, employment, or educational needs of low-income individuals and families; c) homeless individuals and families, including homeless veterans and youth; and/or persons with special needs; d) publicly funded institutions and systems of care that may discharge persons into homelessness; and e) business and civic leaders (24 CFR § 91.100(2)).
- When preparing portions of the plan related to lead-based paint hazards, the City will consult with entities and data as outlined in 24 CFR § 91.100(3).
- When preparing portions of the plan related to non-housing community development needs, the City is required to notify adjacent local government to the extent practicable. The City must also submit its plan

to the state and to Sacramento County (24 CFR § 91.100(4)).

- When preparing the plan, the City may consult with adjacent local governments, particularly when addressing problems and solutions that go beyond a single jurisdiction (24 CFR § 91.100(5)).

Public Participation

The City will engage in the following activities in order to solicit community input essential to determining needs and priorities:

- The City will publicly notice and conduct two public meetings to solicit input on needs and priorities for the Consolidated Plan. During the annual action planning process, only one public meeting is required. The term public *meeting* used herein meets the definition of a publicly noticed hearing as described in 24 CFR § 91.105(e); and is distinct from the City's public hearings which require City Council hearing formalities and other agenda-action formalities. Public meetings may be held at City Hall, senior centers, schools, community centers, parks, or any other venue accessible to the public and suitable for a public gathering. For all other documents under this section, only one public meeting is required. These meetings are intended to gather information and feedback from the public and must take place prior to the City Council public hearing in which documents are presented for City Council approval and submittal to HUD:
 - The City will publish notice of the public meeting in the local newspaper, the *Rancho Cordova Grapevine*, at City Hall, and on the City's website at least 14 days in advance of the meeting.
 - Each year, in preparation of the Annual Action Plan, the City will issue a Notice of Funding Availability (NOFA) as part of the notice for a public meeting for the Annual Action Plan. The notice will identify the amount of CDBG funds available for local agencies with CDBG-eligible activities (if applicable), the amount of assistance that the City anticipates to receive, and the range of activities that may be undertaken (24 CFR § 91.105(b)(1)).

- The City will solicit and publicly notice one technical assistance workshop for any organizations interested in applying for CDBG funds. Attendance at the technical workshop is not required to apply for funding; however, it is strongly recommended.
- Once a draft of the Consolidated Plan and/or Annual Action Plan is ready for review, the City will publicly notice a 30-day review and comment period when a complete draft of the Consolidated Plan/Annual Action Plan or other document will be made available to the public. A public notice announcing the 30-day review and comment period shall be published at least 14 days in advance of this review period in the local newspaper, in the Rancho Cordova *Grapevine*, at City Hall, and on the City's website. The notice will list the locations where the document(s) will be available for review.
 - A paper copy of the draft Consolidated Plan/draft Annual Action Plan or other document will be available at City Hall for public review. The draft Consolidated Plan/draft Annual Action Plan or other document will be made accessible to persons with disabilities upon request. In addition, a reasonable number of free copies will be provided to citizens or groups requesting copies of the document(s).
- In preparing the final Consolidated Plan and Annual Action Plan, careful consideration will be given to all comments and views expressed by the public, whether given as verbal testimony at a public meeting or submitted in writing during the review and comment period. Each final document will have a section that presents all comments, and explains why any comments were not accepted.
- Only after the 30-day comment period can the City Council consider adoption of the Consolidated Plan/Annual Action Plan or other document. The documents will be adopted by a majority vote of the Rancho Cordova City Council at a publicly noticed hearing of the Council.
 - The City will publish notice of the public hearing to adopt the Consolidated Plan/Annual Action Plan or other document in the local newspaper, the Rancho

Cordova *Grapevine*, at City Hall, and on the City's website at least 14 days in advance of the public hearing.

Additional Outreach

In addition to the above processes, the City may perform other outreach activities to further the City's intent to hear the voices of low-income persons, and to gather input from persons with a disability, minorities, and those living in areas where program funds will likely be spent. These actions align with regulations stating that the City is "expected to take whatever actions are appropriate" and "should explore alternative public involvement techniques" to encourage citizen participation in the development of these documents; and should provide citizens with "a reasonable opportunity" to review and comment on documents. The City continually looks for creative and new ways to positively effect change for circumstances and community (24 CFR §§ 91.105(a)(1)(i), 91.105(a)(1)(iv), 91.105(b)(2)). The City may use the following outreach methods:

- Post notices regarding meetings/hearings/information/document on popular social media websites and online communities, such as NextDoor, Twitter, and Facebook.
- Hold public meetings in areas where funds are proposed.
- Hold public meetings in low-income and minority-concentrated neighborhoods.
- Announce meetings/hearings/information/documents through direct mailings, such as postcards or flyers.
- Publish a press release.
- Encourage media coverage (e.g., television interviews, newspaper articles, press coverage of meetings/hearings).
- Conduct a paper or online survey.
- Provide translation services and translated materials as needed at public meetings and in outreach materials.

C. Substantial Amendment

The Consolidated Plan or Annual Action Plan can be amended any time there is a change in a priority presented on the HUD-required priority table; a change in the use of money for an

activity not mentioned in the adopted Annual Action Plan; or a change in the purpose, location, scope, or beneficiaries of an activity (described more fully later). These amendments are prepared and approved by appropriate City staff without public notice, unless the amendment is considered a “substantial” amendment (24 CFR § 91.105(c)(3)). A change is not considered a substantial amendment if it merely edits, adds, or subtracts for clarity, confirmation, or detail purposes that is within the original text’s intent and scope and does not significantly alter approved activities.

A substantial amendment occurs under the following circumstances:

- A change in the use of CDBG funding, of more than 15 percent of the total grant amount, from one activity to another (i.e., “reprogramming” of CDBG funds).
- Funding of an activity type not described in the Annual Action Plan.
- Changing the priorities contained in the Five-Year Strategic Plan of the Consolidated Plan.
- Increasing or reducing the amount allocated to an activity by more than 25 percent, except when the activity must be dropped due to circumstances beyond the City’s control (e.g., a subrecipient elects to not do an activity).
- A change in the purpose, location, scope, or beneficiaries of an activity:
 - The activity will no longer principally benefit the targeted population as identified in the Annual Action Plan (e.g., senior citizens in certain areas, low- and moderate-income homeowners, residents of a specific neighborhood instead of another neighborhood).
 - The activity will no longer address the low- and moderate-income need identified in the Annual Action Plan or the activity ceases to address the elimination of slums and blight as identified in the Annual Action Plan.
 - The activity location of an area-benefiting activity changes so that the completed activity will principally

serve beneficiaries other than those originally intended.

- The scope of the activity has increased to the point where its completion with project funds would result in the inability to carry out another approved activity, or would necessitate reducing the scope of another activity to a point where it would not accomplish its intended purpose.

There must be reasonable notice of a proposed substantial amendment so that residents will have an opportunity to review and comment on it. The City will perform the following procedures and activities, at a minimum, to encourage participation and provide adequate information:

- The City will publicly notice a 30-day review and comment period where a draft of the substantial amendment will be made available to the public. A public notice announcing the 30-day review and comment period for the draft Substantial Amendment will be provided at least 14 days in advance of this review period and will be published in the local newspaper, *Rancho Cordova Grapevine*, at City Hall, and on the City's website. The notice will list the locations where the document(s) will be available for review and the notice will be posted prior to the start of the comment period.
 - A paper copy of the draft substantial amendment will be available at City Hall. The draft substantial amendment will be made accessible to persons with disabilities upon request. In addition, a reasonable number of free copies will be provided to citizens or groups requesting copies the document(s).
- In preparing a final substantial amendment, careful consideration will be given to all comments and views expressed by the public, whether given as verbal testimony at the public hearing or submitted in writing during the review and comment period. The final substantial amendment will have a section that presents all comments, plus explanations why any comments were not accepted.

- The City will publish notice of a public hearing in the local newspaper, the *Rancho Cordova Grapevine*, at City Hall, and on the City's website at least 14 days in advance of the hearing.
- At the end of the 30-day comment period, the City will present the substantial amendment at an appropriately noticed City Council public hearing for adoption and approval to submit to HUD.

An amendment to all other documents, including this Citizen Participation Plan, AFH, Neighborhood Revitalization Strategy Area, and others, will be considered an administrative amendment if the change is an addition or subtraction for clarity, confirmation, or detail purposes that is within the original text's intent and scope and does not alter minimum required activities. If the amendment does not meet this, then public involvement is required as described in the paragraphs above.

D. Consolidated Annual Performance Report

Every year, the City of Rancho Cordova must submit a CAPER to HUD within 90 days of the close of the program year. In general, the CAPER must describe how funds were actually used and the extent to which these funds were used for activities that benefited low- and moderate-income people. The following steps outline the opportunities for public involvement in the CAPER:

- In preparing a CAPER, careful consideration will be given to all comments and views expressed by the public, whether given as verbal testimony at the public hearing or submitted in writing during the review and comment period. The CAPER will have a section that presents all comments, plus explanations why any comments were not accepted.
- In preparing a CAPER, the City will take into consideration all feedback from local and regional entities and organizations, including the local Housing Authority (24 CFR § 91.105(2)(ii)-(iii)).
- The City will publicly notice a 15-day review and comment period where a draft of the CAPER will be made available to the public. The public notice will be provided at least 14 days in advance of the 15-day review period and will be published in the local newspaper, *Rancho Cordova Grapevine*, at City Hall, and on the City's website. The notice will list the locations where the document(s) will be available for review.

- A draft CAPER will be available at Rancho Cordova City Hall. The draft CAPER will be made accessible to persons with disabilities upon request. In addition, a reasonable number of free copies will be provided to citizens or groups requesting copies the document(s).
- The City will publish notice of a public hearing in the local newspaper, the *Rancho Cordova Grapevine*, and on the City's website at least 14 days in advance of the hearing.
- The City will hold an appropriately noticed City Council public hearing regarding the proposed CAPER. This public hearing will not take place until the public has had 15 days to review the proposed CAPER. The CAPER will be presented for adoption and approval for submittal to HUD.

III. PUBLIC ACCESS TO INFORMATION

As required by law, the City of Rancho Cordova will provide the public with reasonable and timely access to information and records relating to the data or content of the Consolidated Plan, Annual Action Plan, substantial amendment, CAPER, and other documents, as well as the proposed, actual, and past use of funds, if relevant. The City will also provide reasonable public access to records about any uses of these funds during the previous five years.

Also, the City will provide the public with reasonable and timely access to City Council meetings relating to the proposed or actual use of funds. In the spirit of encouraging public participation, copies of Consolidated Plan documents will be provided to the public at no cost and within one week of a request, so long as a reasonable number of copies are request. These materials will be available in a form accessible to persons with disabilities, when requested.

Copies of the final and draft versions of the documents are available at City Hall, located at 2729 Prospect Park Drive.

IV. TECHNICAL ASSISTANCE

City staff will work with organizations and individuals representative of low- and moderate-income people who are interested in submitting a proposal to obtain funding for an activity. All potential applicants for funding are encouraged to contact City staff for technical assistance before completing a proposal form.

Specifically, the City of Rancho Cordova will provide up to 40 hours per year of technical assistance to organizations that represent low- and moderate-income persons. This technical assistance may include:

- Publishing instructions on how to fill out forms and applications.
- Conducting workshops to explain: (1) the process for submitting proposals and (2) federal and local requirements.
- Providing comments and advice on the telephone or in meetings.
- Reviewing and commenting on draft proposals.

The City will also provide ongoing assistance to CDBG-funded agencies as needed to help them maintain their eligibility for full funding. The City may provide additional (beyond 40 hours) technical assistance if, in the opinion of the City Manager, staff time is available.

V. COMMENT AND COMPLAINT PROCEDURES

The City of Rancho Cordova will provide a period of at least 30 days to receive comments on the draft Consolidated Plan and on any substantial amendments. The 30-day period starts on the date the document is available to the public. The City must also provide public notice regarding the availability of documents and the dates of the 30-day comment period.

For performance reports, the City will provide at least 15 days to receive public comments.

The City will consider all comments received. All comments and responses will be attached to each document.

The City will respond to all complaints related to the consolidated planning process documents, in writing, within 15 days when practicable (24 CFR §§ 91.105(j)).

VI. ACCOMMODATION OF PERSONS WITH SPECIAL NEEDS

The City complies with the Americans with Disabilities Act, and will make accommodations for persons with special needs. Public hearings and the review of documents will be held at the City Council chambers or other City Hall locations, the Rancho Cordova Neighborhood Center, and the Rancho Cordova Community Library, all of which are accessible to people with disabilities. Public meetings and the review of documents may also be held at alternative locations where reasonable accommodations will be made. Additional provisions will be made for people with disabilities when requests are made at least five working days

prior to a hearing. Translators will also be provided for people who do not speak English when requests are made at least five working days prior to a hearing.

IX. ANTI-DISPLACEMENT

If, as a result of a program activity, any residential displacement and relocation must occur, the City of Rancho Cordova ensures that it will develop an Anti-Displacement and Relocation Plan in connection with that project in accordance with federal regulations, and to ensure minimal displacement and to assist persons that are displaced (24 CFR § 91.105(b)(1)). Specifically, the City will comply with the anti-displacement and relocation requirements of the Uniform Relocation Act and the Housing and Community Development Act of 1974, as amended, and implementing regulations of 24 CFR Part 42.

X. DECLARED EMERGENCY - EXPEDITED PROCESS

In the event of a declared city-wide, state-wide or national emergency (as proclaimed by the Mayor, Governor, or President of the United States), it may be necessary for the City to amend its Consolidated Plan or Annual Action Plan to allocate emergency grant funding to provide an urgent response to emergency needs. The City may reduce its document review and comment period to no less than 5 days and would hold all public meetings or hearings virtually to provide opportunity for public comment on the amendments. The City may also reduce the noticing period for a public hearing or public document release to no less than 48 hours and would limit notice to no less than one medium, such as the City's website, social media, or newspaper, depending on what communication method is available and likely to have the broadest reach to residents. The City may also reduce the number of public hearings and public meetings, to just one public hearing in order to expeditiously move forward with funding that would provide relief to urgent community needs.

None of the above expedited process are intended to violate any local, state, or national laws that could come about during or after the emergency. In which case, the City would amend the above expedited processes to be consistent with any local, state, or national laws.

Additionally, on March 31, 2020, HUD issued a memo regarding Availability of Waivers of Community Planning and Development (CPD) Grant Program and Consolidated Plan Requirements to Prevent the Spread of COVID-19 and Mitigate Economic Impacts Caused by COVID-19. Waivers 8, Citizen Participation Public Comment Period for Consolidated Plan Amendment, allows for a no less than 5-day review and comment period for substantial amendments and Waiver 9, Citizen Participation Reasonable Notice and Opportunity to Comment, allows a grantee to determine what constitutes reasonable notice and opportunity to comment given the circumstances. The City sent HUD requests for these waivers on May 14, 2020.

XI. GLOSSARY

Annual Action Plan: This document allocates one year's funding (entitlement and program income) to specific projects and activities for the CDBG program. It is submitted to HUD 45 days prior to the start of the City's fiscal year (approximately mid-May) and is developed in accordance with federal regulations (24 CFR Part 91).

Citizen Participation Plan: This plan is prepared to facilitate and encourage public participation and involvement in the Consolidated Plan process and the City's CDBG program, especially by low- and moderate-income persons. The plan identifies the public participation requirements as identified by federal regulations (24 CFR Part 91).

Community Development Block Grant (CDBG) Program: This is a federal grants program administered by the US Department of Housing and Urban Development (HUD). The program allocates money to eligible cities and counties throughout the nation to assist low- and moderate-income households and neighborhoods. The grant program may be used for such activities as housing rehabilitation, affordable housing assistance, community services, and community development activities such as the construction or rehabilitation of community facilities and economic development.

Consolidated Annual Performance Evaluation Report (CAPER): This document reports on the progress in carrying out the Consolidated Plan and Annual Action Plan. The report is prepared annually by the City in accordance with federal regulations (24 CFR Part 91). It is due to HUD no later than 90 days after the end of the City's fiscal year (approximately end of September).

Consolidated Plan: This document serves as the City's application for CDBG funds and sets forth the priorities and strategies to address the needs of primarily low- and moderate-income persons and areas in the city. It typically covers either a three- or five-year time period. It is submitted to HUD 45 days prior to the start of the City's fiscal year (approximately mid-May) and is developed in accordance with federal regulations (24 CFR Part 91).

Consolidated Plan Documents: These include the Consolidated Plan, Five-Year Strategic Plan, the Annual Action Plan, and the Consolidated Annual Performance and Evaluation Report (CAPER).

Low- and Moderate-Income Households: These are households earning less than 80 percent of the area median income. They are broken down into the following income designations:

- **Extremely Low-Income:** households with incomes at or less than 30 percent of the area median family income, adjusted for household size.
- **Low-Income:** households with incomes between 31 and 50 percent of the area median family income, adjusted for household size.
- **Moderate-Income:** households with incomes between 51 and 80 percent of the area median family income, adjusted for household size.

Low- and Moderate-Income Neighborhood: In general, this is defined as a census tract(s) or block group(s) where a minimum of 51 percent of the residents have low or moderate incomes (i.e., not exceeding 80 percent of the area median family income).

Median Family Income: HUD surveys major metropolitan areas annually to develop an index of median family income by household size. Most CDBG-funded activities and programs must benefit primarily the lower- and moderate-income households.

Program Year: The "program year" chosen by the City of Rancho Cordova is July 1 through June 30, which is the same as the City's fiscal year.

MEMORANDUM



ITEM 12.1.

DATE: June 1, 2020
TO: Honorable Mayor and Council Members
FROM: Darcy Goulart, Planning Manager
SUBJECT: **DISCUSSION AND DIRECTION ON POTENTIAL HIGH END COFFEE ESTABLISHMENT WITHIN THE FOLSOM BOULEVARD SPECIFIC PLAN**

RECOMMENDATION

Receive report on a potential development project and provide staff with direction or modifications that may be needed for a future submittal.

RESULT OF RECOMMENDED ACTION

No formal action is requested of Council at this time. Council insight and/or direction to City staff on the proposed development project will assist the perspective applicants with a future submittal.

BACKGROUND

From time to time, staff is asked by property owners/developers to review potential development projects on sites that may be inconsistent with an underlying plan or that may need some additional consideration based upon location, intensity or overall vision of a particular area. Occasionally, these proposals warrant some additional discussion at a Council level before proceeding with a formal submittal to the City. Recently, staff has been asked to consider one potential development project that necessitates this additional level of discussion. The discussion below provides details on this potential project, outlines any potential issue and when needed, asks Council for specific direction or feedback.

In February 2020, staff brought forward a discussion about high intensity uses along corridors. As a refresher, along various major corridors within the City such as Folsom Blvd., and Zinfandel, infill properties exist that can pose development challenges. These challenges may come in the form of compliance with existing Specific Plans or Special Planning Areas. An additional layer of complexity comes into play when such sites are located with a quarter mile of a transit station are considered a Transit Oriented Development (TOD) site, but may not be an ideal parcel or location to meet the objectives of a TOD development. An example that was

provided, was a potential high intensity/volume coffee user with a drive- through, is interested in locating their business on an infill parcel along Zinfandel Drive in front of the Grocery Outlet. This location is developed with various users, some of which are also a higher volume or intensity uses.. While the use could be designed to meet required development standards and comply with TOD standards in that it would not be an auto centric use, it may not 100% meet the criteria of a TOD project. The built environment and small in-fill properties will continue to be a challenge along major corridors, especially when located near a transit station.

DISCUSSION

Dutch Bros Coffee has been looking for a location within Rancho Cordova to open up one of their drive-thru establishments. While they have considered a few locations, they are specifically looking at a location along Zinfandel Drive (south of the Zinfandel light rail station) on a parcel directly in front of the Grocery Outlet store. Attachment 1 includes a location map, preliminary site plan and elevations. This site is located within the Folsom Boulevard Specific Plan (FBSP) and is also considered to be a Transit Oriented Development (TOD) site as it is within 1/4 mile of an existing transit station.

Finding a balance between developing this infill piece and adhering to the the FBSP and TOD policies in the General Plan can pose various challenges. However, the applicant has prepared a preliminary layout that meets the majority of the development standards in the FBSP and provides a walk up component and outdoor seating area to accommodate pedestrians traffic as well. While staff recognizes that there still may be some issues to work out with the the layout to ensure it meets all standards and regulations, this proposal provides a large landscape buffer between the building and Zinfandel Drive, brings the building forward towards the street, and addresses the typical concerns raised by having a sufficient amount of on site stacking distance. The proposed elevations is the newest design and was recently constructed at El Camino and Eastern Ave. in Sacramento County. While similar in size, the parcel shape of the El Camino parcel and the proposed site in the City are different. The overall operation flowed very well with two stacking lanes. An order speaker is not used. Instead there are various staff that takes orders to help expedite the process and keep the lines moving. While a considerable amount of cars flowed through the drive-thru, stacking did not back up on to the public right of way or create any onsite circulation issues.


The potential to add another use to this location, could continue to revitalize the area and encourage continued infill development. While this is not a submitted project at this time, staff and the perspective applicant's are seeking some feedback from Council on the overall concept of this type of use at this specific location.

FISCAL IMPACT AND FUNDING SOURCE

There is no Fiscal Impact.

ATTACHMENT(S)

1. Location Map and Preliminary Plans

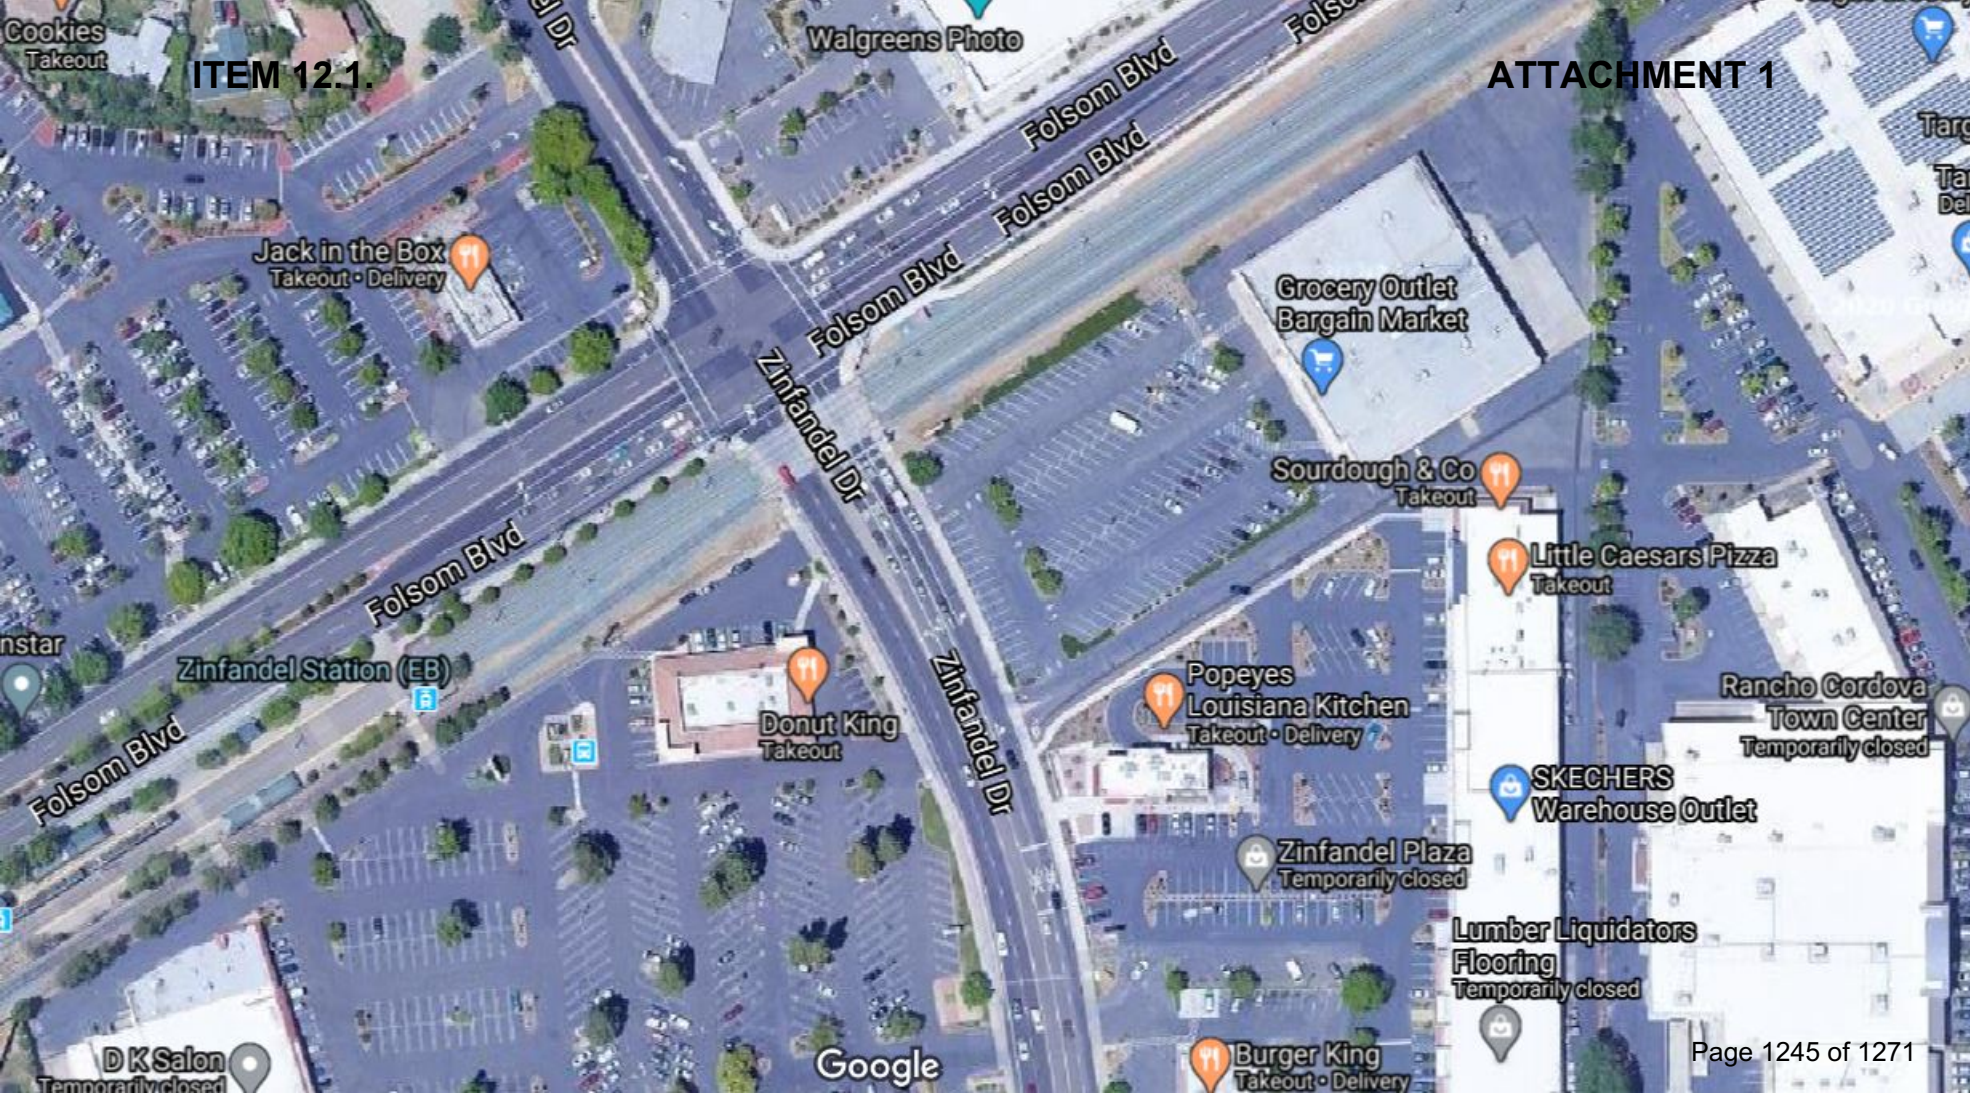


ITEM 12.1.

ATTACHMENT 1

ITEM 12.1

The name DUTCH BROS. and all associated logos, distinctive designs, content, information, and other materials featured, displayed, contained herein, and made available by Dutch Bros., including but not limited to, the "look and feel" of the establishments and products, all text, images, colors, configurations, graphics, designs, illustrations, photographs, and pictures (collectively, the "Materials") are owned by and/or licensed by DB Franchising USA, LLC and are protected by copyright, trademark, trade dress, patent, and/or other intellectual property rights and unfair competition laws under the United States and foreign laws.

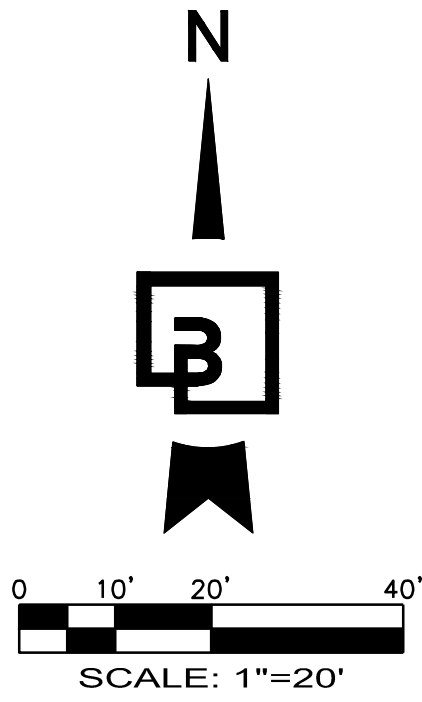

PRELIMINARY SITE PLAN
DUTCH BROS. COFFEE – RANCHO CORDOVA, CA



CONSTRUCTION NOTES:

1. PROPOSED DUTCH BROS COFFEE. SEE ARCHITECTURAL PLANS FOR DETAILS.
2. PROPOSED CANOPY. SEE ARCHITECTURAL PLANS FOR DETAILS.
3. PROPOSED 14'X24' TRASH ENCLOSURE WITH CONCRETE PAD. SEE ARCHITECTURAL PLANS FOR DETAILS.
4. PROPOSED CONCRETE BARRIER CURB, TYPICAL.
5. PROPOSED ASPHALT PAVEMENT, TYPICAL.
6. PROPOSED ON-SITE CONCRETE PAVEMENT, TYPICAL.
7. PROPOSED ON-SITE CONCRETE SIDEWALK, TYPICAL.
8. PROPOSED ADA RAMP.
9. PROPOSED ACCESSIBLE PARKING SPACE AND ISLE WITH ALL REQUIRED SIGNAGE.
10. NOTE NOT USED.
11. PROPOSED 4" WIDE WHITE REFLECTIVE PAINT PARKING STALL STRIPES, TYPICAL.
12. PROPOSED DIRECTIONAL PAVEMENT MARKINGS, TYPICAL.
13. PROPOSED PAVEMENT MARKING.
14. PROPOSED LANDSCAPE AREA, TYPICAL.
15. PROPOSED SHORT TERM BICYCLE PARKING.
16. PROPOSED FUTURE EV PARKING.


LEGEND

EXISTING CURB TO REMAIN	
PROPOSED CURB	
PROPOSED LANDSCAPING	
PROPOSED ASPHALT	
PROPOSED CONCRETE	

PRELIMINARY NOT FOR CONSTRUCTION

PRELIMINARY SITE PLAN
2801 ZINFANDEL DRIVE
RANCHO CORDOVA, CA 95670

Title:

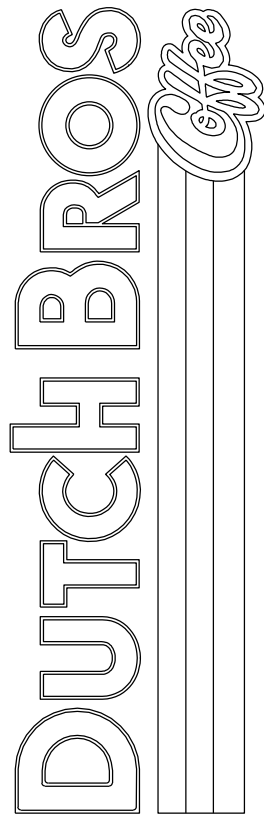


For:

Not for
Construction

Scale:
Horizontal
1" = 20'
Vertical
N/A

Designed	JAH
Drawn	JAH
Checked	JAH
Approved	HFG
Date	05/20/20



Barghausen
Consulting Engineers, Inc.
18215 72nd Avenue South
Kent, WA 98032
425.251.6222 barghausen.com

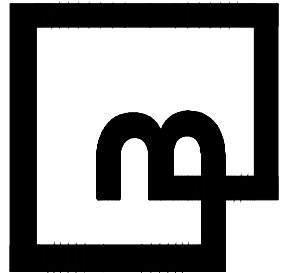

Job Number
CA-3601

Sheet
SP-1
2019 DB
Franchising USA, LLC

"The name DUTCH BROS. and all associated logos, distinctive designs, content, information, and other materials featured, displayed, contained herein, and made available by Dutch Bros., including but not limited to, the "look and feel" of the establishments and products, all text, images, colors, configurations, graphics, designs, illustrations, photographs, and pictures (collectively, the "Materials") are owned by and/or licensed by DB Franchising USA, LLC and are protected by copyright, trademark, trade dress, patent, and/or other intellectual property rights and unfair competition laws under the United States and foreign laws."

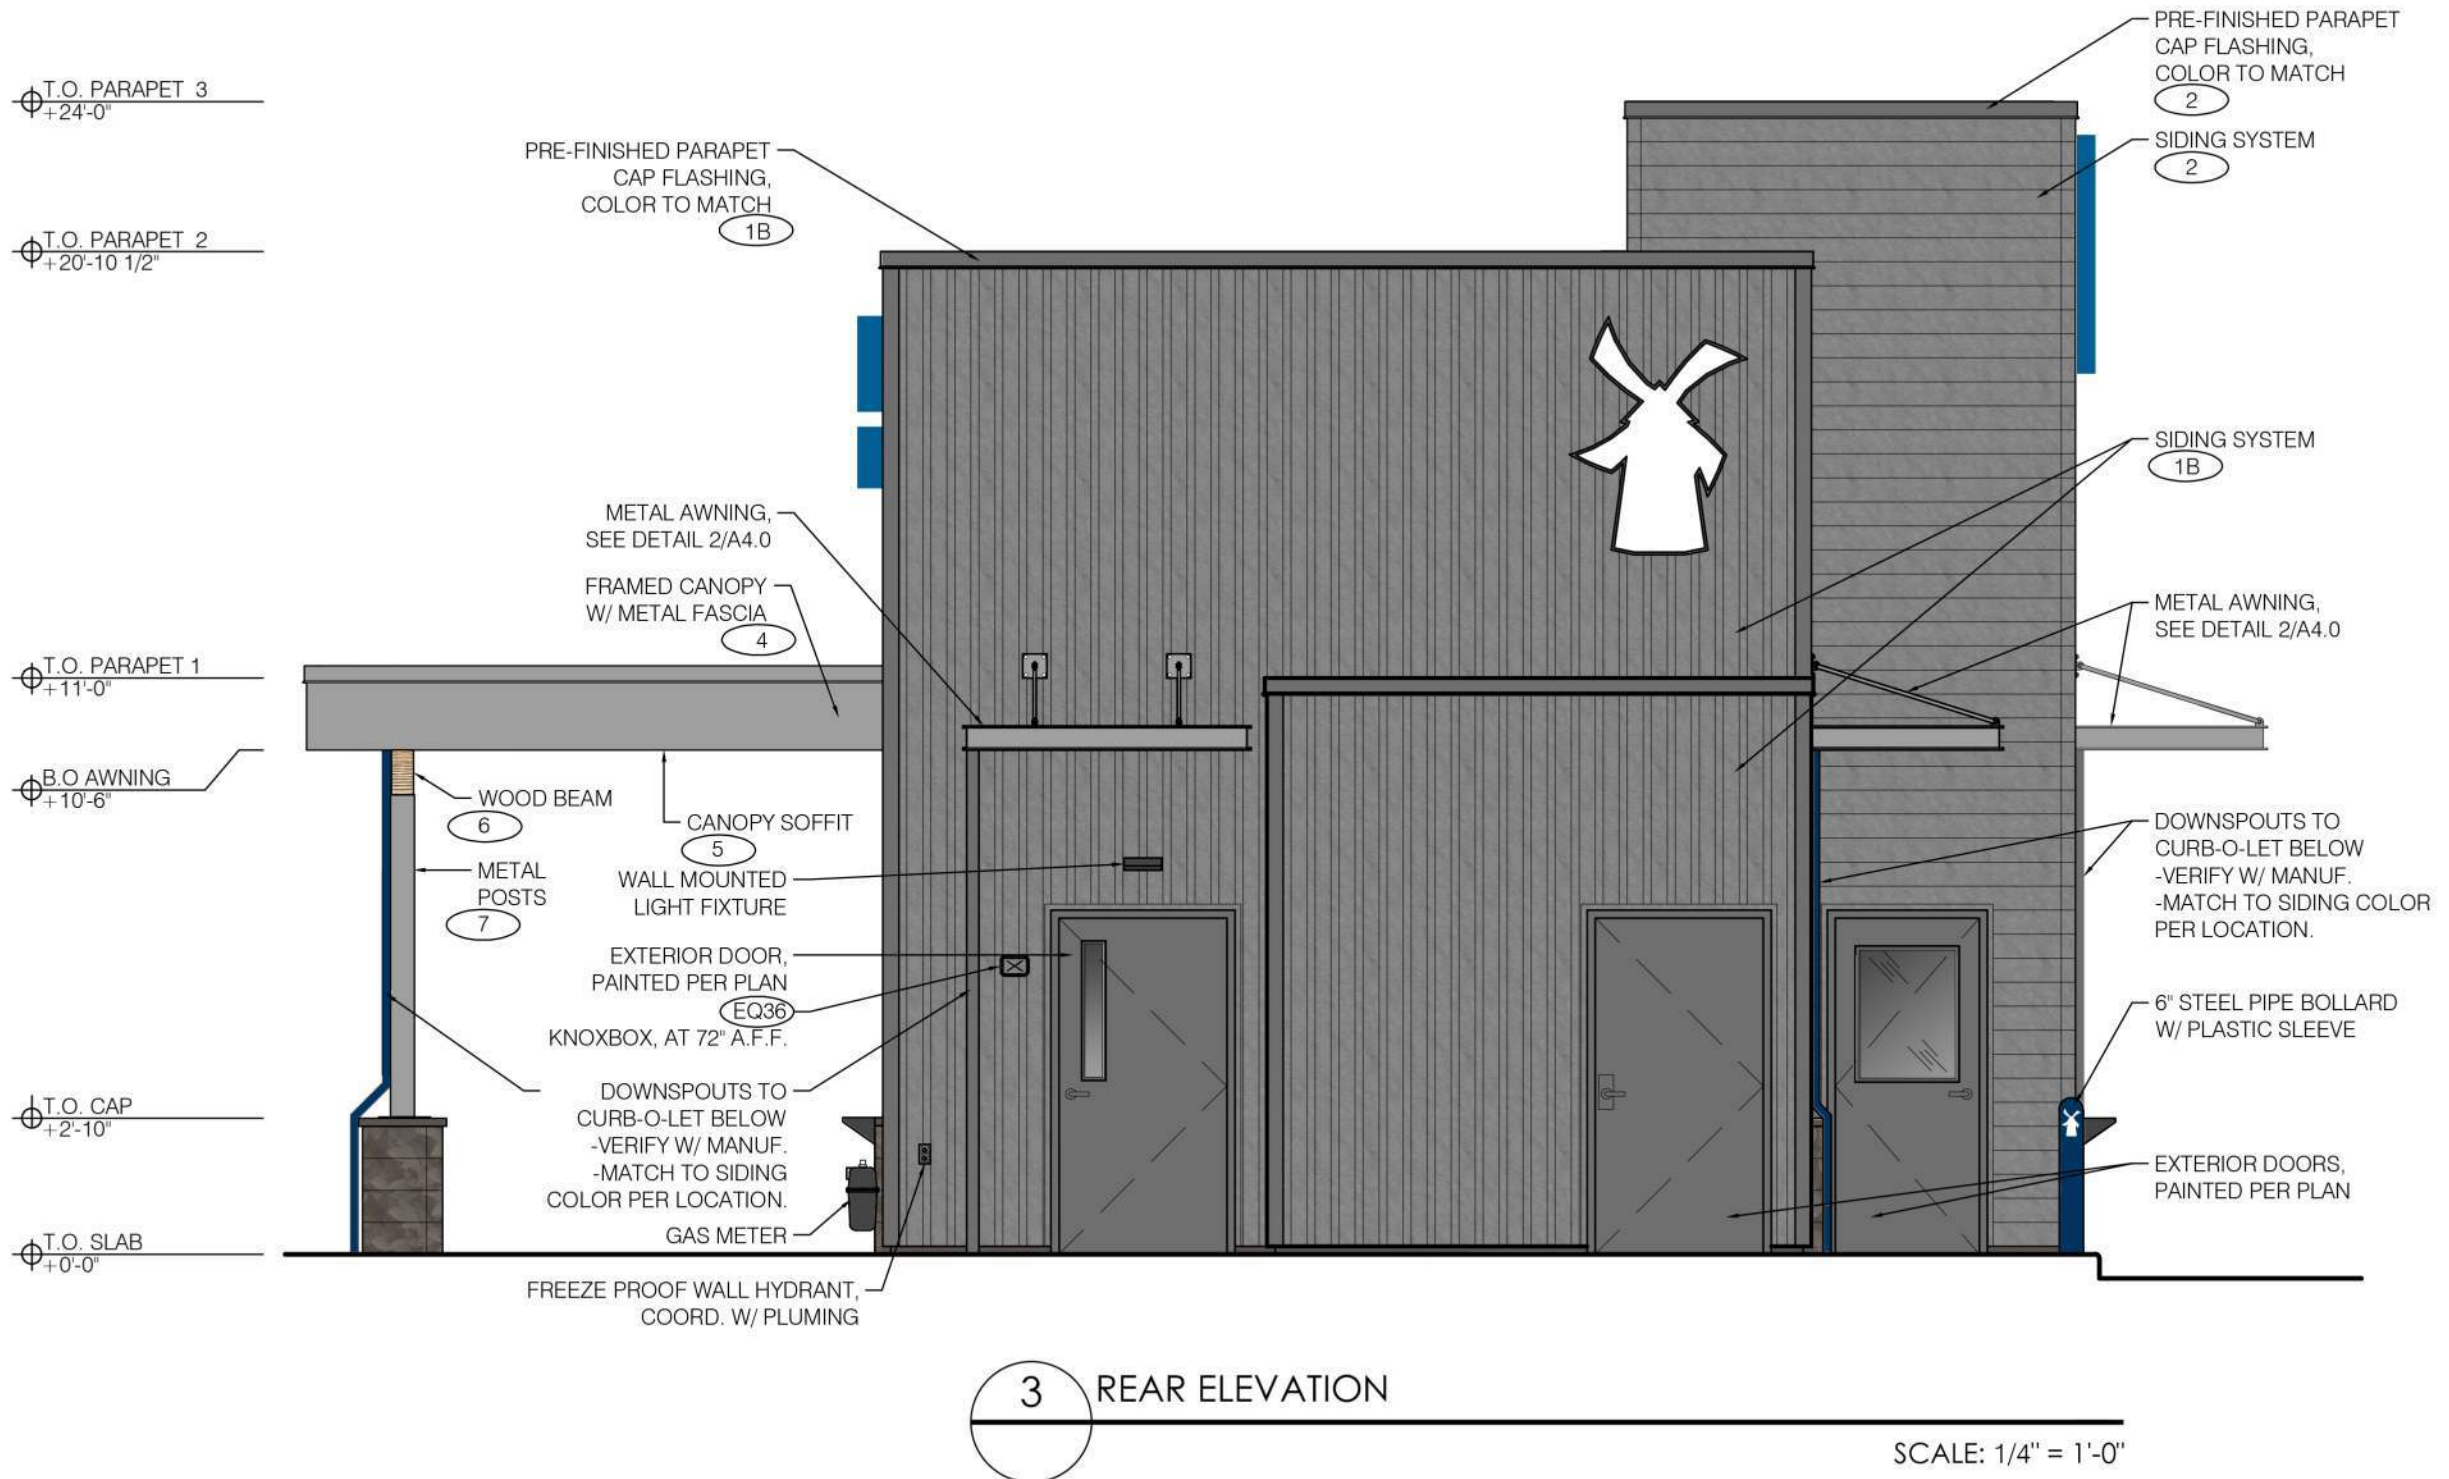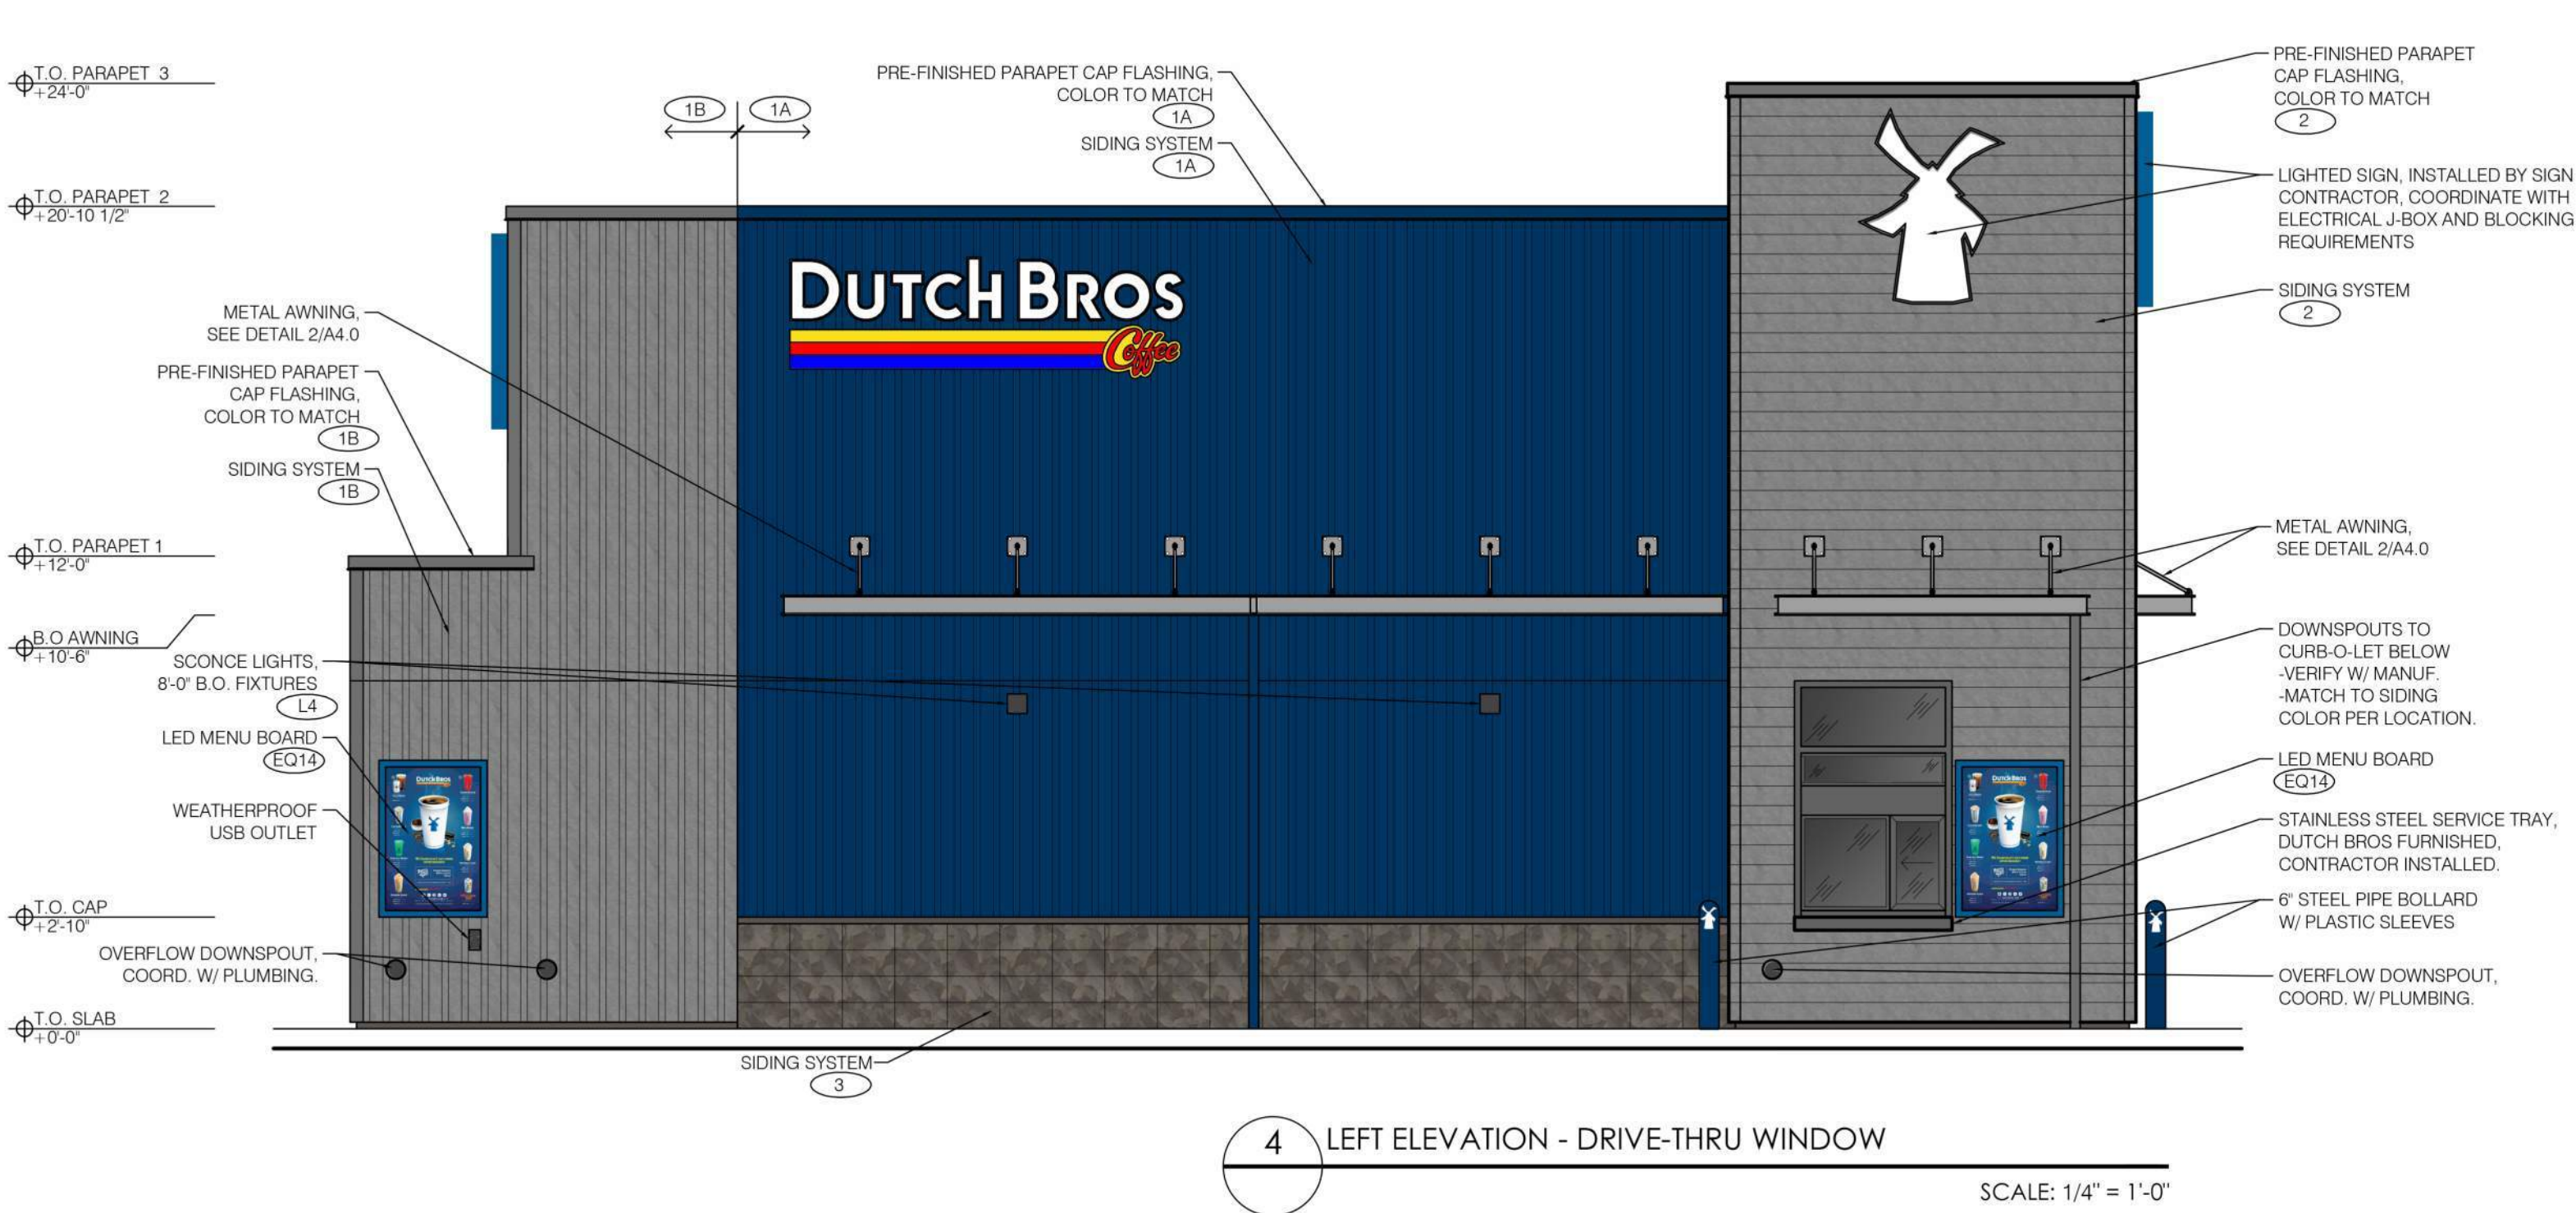

SIDING SCHEDULE				
ID TAG	MATERIAL	MANUFACTURER	MODEL	REMARKS
ZONE 1 (BODY)				
1A	METAL SIDING	AEP SPAN	PROFILE: BOX RIB	COLOR: COOL REGAL BLUE ORIENTATION: VERTICAL
1B	METAL SIDING	AEP SPAN	PROFILE: BOX RIB	COLOR: OLD TOWN GRAY ORIENTATION: VERTICAL
ZONE 2 (TOWER)				
2	FIBER CEMENT SIDING & CORNERS	NICHIHA	VINTAGEWOOD, AWP1818	COLOR: ASH
ZONE 3 (3' BASE)				
3	CMU VENEER AND SILL	WILLAMETTE GRAYSTONE	4-8-16, SPLIT FACE	COLOR: PEWTER - REVIEW FINAL COLOR SELECTION WITH DB
ZONE 4 (FRAMED CANOPY)				
4	FASCIA	-	METAL FASCIA	3 SIDES; COLOR: OLD TOWN GRAY (DB GRAY AS AVAILABLE)
5	SOFFIT	HEWN ELEMENTS	NATURAL NORTHWESTER SPRUCE	1x8, T&G, 1/8" REVEAL
6	BEAM	-	6x, COORD. W/ STRUCT.	NO. 1 COMMON; STAIN TO MATCH 5
7	POSTS	-	6x6 HSS; COORD. W/ STRUCT.	COLOR: SHERWIN-WILLIAMS, GP-0624 (DB GRAY)
NOTE: PROVIDE 3"x2" SMOOTH DOWNSPOUTS, AND ALL NECESSARY ADAPTORS, AT AWNING AND CANOPY LOCATIONS; DOWNSPOUT COLOR TO MATCH BODY MATERIAL PER ELEVATION.				



1001 SE SANDY BLVD, SUITE 100
PORTLAND, OR 97214
V. 503.552.9079
F. 503.241.7055
WWW.GNICHARCH.COM

Project No: CA-3601
Dutch Bros Coffee - New Freestanding Store
2801 Zinfandel Drive
Rancho Cordova, CA 95670
for: Dutch Bros Coffee
110 SW 4th Street
Grants Pass, OR 97526

ISSUED FOR OWNER
REVIEW: 05.20.2020

REV: DATE: DESCRIPTION:

SHEET NAME:

BUILDING ELEVATIONS

SHEET NUMBER:

A6.0

MEMORANDUM



ITEM 12.2.

DATE: June 1, 2020
TO: Honorable Mayor and Council Members
FROM: Stefan Heisler, Reinvestment Analyst
SUBJECT: **DIRECTION ON THE LOCAL EARLY ACTION PLAN (LEAP) GRANT APPLICATION FOR ACCELERATING HOUSING PRODUCTION**

RECOMMENDATION

Provide direction and approve Resolution authorizing application for, and receipt of, Local Early Action Planning (LEAP) Grant Program Funds.

RESULT OF RECOMMENDED ACTION

Action on this item will allow staff to submit an application to the noncompetitive LEAP Grant Program for \$300,000 for the purpose of preparing plans and making process improvements that will accelerate housing production.

BACKGROUND

In the 2019-20 Budget Act, Governor Gavin Newsom allocated \$250 million for all regions, cities, and counties to do their part by prioritizing planning activities that accelerate housing production to meet identified needs of every community. With this allocation, the California Department of Housing and Community Development (HCD) established the Local Early Action Planning Grant Program (LEAP) with \$119 million for cities and counties. LEAP provides one-time grant funding to cities and counties to update their planning documents and implement process improvements that will facilitate the acceleration of housing production and help local govts. prepare for their 6th cycle RHNA much like the SB2 Planning Grants. The City of Rancho Cordova is eligible for \$300,000 based on the funding formula. Applications are currently being accepted over the counter until July 1, 2020.

Eligible activities must be related to housing planning and facilitate the streamlining and acceleration of housing production. These include updates to general plans, zoning ordinances, environmental analyses that eliminate the need for project-specific review, local process improvements that expedite local planning and permitting, and feasibility studies, site analysis, or other background studies that are ancillary and part of a proposed activity with a nexus to accelerating housing production.

Based on internal discussion and prior discussions with Council, Staff recommends using this grant on the range of activities detailed below. Staff will determine the final funding amounts for each activity before submitting the grant application. Not all of the activities below may be funded. Pending Council direction, Staff may come back for additional Council discussion before the final application is submitted.

1. Analysis, Feasibility and Upzoning to Integrate Housing in the Office Core Areas

Many sites in the City's office core area, or business district, either do not allow housing uses or have constraints that make housing uses unviable. This task will examine our office core area and nearby large commercially zoned parcels to test the feasibility of housing uses and project a unit yield analysis to look at how housing uses can be incorporated better.

Recognizing that commercial and office uses are critical for the City's municipal finances, this analysis will focus on ways to integrate housing as an additional use to office and commercial uses rather than creating an either housing or jobs scenario. Development and design standards will be created through this analysis to ensure appropriate integration.

This task will require a Council action to amend the zoning code, or other implementation activity, to be reimbursed through the LEAP grant.

2. Artist/Maker Housing Feasibility Study and Market Study

Taking the next step to develop our local artist and maker community, City staff will contract a consultant to collaborate with our local artist and maker community to determine the demand, identify critical design components, and inform site selection of an affordable artist housing development.

Following the results of this study, goals or policy options will be included in the City's General Plan Housing Element Update. Pending future Council direction, staff may use the momentum created from these studies to pursue funding and development of an affordable artist housing project.

3. Prepare a Climate Action Plan

As part of the City's CEQA analysis for its General Plan updates, staff will also prepare a Climate Action Plan to analyze greenhouse gas emissions and specify actions to be taken to reduce greenhouse gas emissions with future development. The Climate Action plan will accelerate housing by streamlining the environmental review for some future development projects, saving time and money.

4. Infrastructure Capacity Study within Infill Areas of the City

One of the big unknowns for development, particularly along Folsom Blvd and other older corridors is the condition and capacity of existing infrastructure, such as sewer and water lines. Scope and budget permitting, this study would scope out all of the existing utilities along Folsom Blvd and provide an analysis of existing capacity, trigger points, and future costs for infill development as envisioned by the City's Folsom Blvd Specific Plan and General Plan.

5. Environmental Site Clearance

LEAP grants may be used to prepare site environmental analyses to provide site clearance before a project is submitted for approval. This can speed up the timeline for development and help projects planning to apply for grant funding by already having the environmental analysis completed.

Staff will identify opportunity sites during the grant term as needed. Although several sites have already been identified as locations for potential projects, appropriate timing is needed to ensure that the environmental analysis is completed relatively close to when a project is submitted.

6. Purchase Electronic Plan Review Tables

The City will purchase 1-2 electronic plan review tables to assist staff with review of electronic plans and accelerate the plan review process.

FISCAL IMPACT AND FUNDING SOURCE

There is minimal fiscal impact, limited to a small amount of staff time to prepare the application and manage the grant.

ATTACHMENT(S)

1. Resolution

CITY OF RANCHO CORDOVA

RESOLUTION NO. XX-2020

**A RESOLUTION OF THE CITY COUNCIL OF THE CITY OF RANCHO CORDOVA,
AUTHORIZING APPLICATION FOR, AND RECEIPT OF, LOCAL EARLY ACTION PLANNING
GRANT PROGRAM FUNDS**

WHEREAS, pursuant to Health and Safety Code 50515 *et. seq.*, the California Department of Housing and Community Development (Department) is authorized to issue a Notice of Funding Availability (NOFA) as part of the Local Government Planning Support Grants Program (hereinafter referred to by the Department as the Local Early Action Planning Grants program or LEAP); and

WHEREAS, the City Council of the City of Rancho Cordova desires to submit a LEAP grant application package ("Application"), on the forms provided by the Department, for approval of grant funding for projects that assist in the preparation and adoption of planning documents and process improvements that accelerate housing production and facilitate compliance to implement the sixth cycle of the regional housing need assessment; and

WHEREAS, the Department has issued a NOFA and Application on January 27, 2020 in the amount of \$119,040,000 for assistance to all California Jurisdictions.

**NOW, THEREFORE, BE IT HEREBY RESOLVED THE CITY COUNCIL OF THE CITY
OF RANCHO CORDOVA AS FOLLOWS:**

SECTION 1. The City Manager, or his designee, is hereby authorized and directed to apply for and submit to the Department the Application Package in the amount of \$300,000.

SECTION 2. In connection with the LEAP grant, if the Application is approved by the Department, the City Manager, or his designee, of the City of Rancho Cordova is authorized to enter into, execute, and deliver a State of California Agreement (Standard Agreement) for the amount of \$300,000, and any and all other documents required or deemed necessary or appropriate to evidence and secure the LEAP grant, the City's obligations related thereto, and all amendments thereto.

SECTION 3. The City shall be subject to the terms and conditions as specified in the NOFA and the Standard Agreement provided by the Department after approval. The Application and any and all accompanying documents are incorporated in full as part of the Standard Agreement. Any and all activities funded, information provided, and timelines represented in the Application will be enforceable through the executed Standard Agreement. Pursuant to the NOFA and in conjunction with the terms of the Standard Agreement, The City Council hereby agrees to use the funds for eligible uses and allowable expenditures in the manner presented and specifically identified in the approved Application.

PASSED AND ADOPTED by the City Council of the City of Rancho Cordova on the 1st day of June, 2020 by the following vote:

ITEM 12.2.

ATTACHMENT 1

AYES:

NOES:

ABSENT:

ABSTAIN:

ATTEST:

Stacy Leitner, CMC
City Clerk

David M. Sander, Mayor

MEMORANDUM



ITEM 12.3.

DATE: June 1, 2020
TO: Honorable Mayor and Council Members
FROM: Albert Stricker, Public Works Director
Rupa Somavarapu, Senior Civil Engineer
SUBJECT: **DRAFT GUIDELINES FOR SB 743 IMPLEMENTATION**

RECOMMENDATION

Staff recommend that City Council receive the presentation and provide input.

RESULT OF RECOMMENDED ACTION

Staff will incorporate direction from Council and public, then return on June 15th with an updated policy for Council consideration and formal adoption.

BACKGROUND

Senate Bill 743 (SB 743) requires that California Environmental Quality Act (CEQA) traffic analysis change focus from measuring impact to drivers through level of service (LOS) and delay, to measuring the impact of vehicle miles traveled (VMT) associated with a proposed project. To comply with the requirements of SB 743, the City should adopt policies and guidelines including VMT thresholds of significance and screening criteria by July 1st, 2020. If the City does not adopt VMT policies and guidelines by July 1st, the consideration of VMT impacts of a project if required under CEQA will proceed on a case-by-case basis.

The VMT analysis and its impacts vary in different jurisdictions based on geographical location, characteristics, composition, current land use patterns, future growth, availability of employment, housing, retail etc. City staff have drafted guidelines for Rancho Cordova based on City specific analysis, public outreach, and guidelines from the State of California Office of Planning and Research and a yearlong committee coordinated by SACOG.

City guidelines would include screening criteria that exempt certain projects from VMT analysis including, but not limited to, location within the City's infill area, proximity to transit, location in an existing low VMT area, or a market analysis. Projects that are not exempt based on screening criteria would need to perform additional analysis to identify impacts, significance and mitigation where necessary.

The presentation outlines the draft SB 743 guidelines. Staff will receive direction from Council and return to Council June 15th with an updated policy for Council consideration and formal adoption.

FISCAL IMPACT AND FUNDING SOURCE

While this may not have a direct fiscal impact on the City, the policies adopted can indirectly affect the implementation of new projects including residential, retail, industrial and others.

ATTACHMENT(S)

1. Staff Presentation - SB 743 Implementation

SB 743 Implementation Efforts

- **Objective:** Develop and adopt new City guidelines for evaluating CEQA transportation impacts consistent with SB 743 by July 1, 2020
- **June 1** – Council to receive SB 743 information and provide direction
- **June 15** – Council to adopt SB 743 policies

CEQA Transportation Impacts

- Basis for CEQA Transportation Impacts:
 - Today - Level of Service (LOS) - vehicle delay
 - Starting July 1, 2020 – Vehicle-Miles of Travel (VMT)
- The City can continue to require that land development projects evaluate the operations of the roadway system serving their project to meet the City's General Plan LOS policy
- However, after July 1, 2020, Level of Service can no longer be used for a CEQA transportation impact

City Policies related to CEQA Transportation Impacts


Current

- Acceptable Traffic Level of Service


New

- Acceptable VMT Levels
 - VMT per Capita
 - VMT per Employee

Change in VMT Metrics - 2016 to 2040

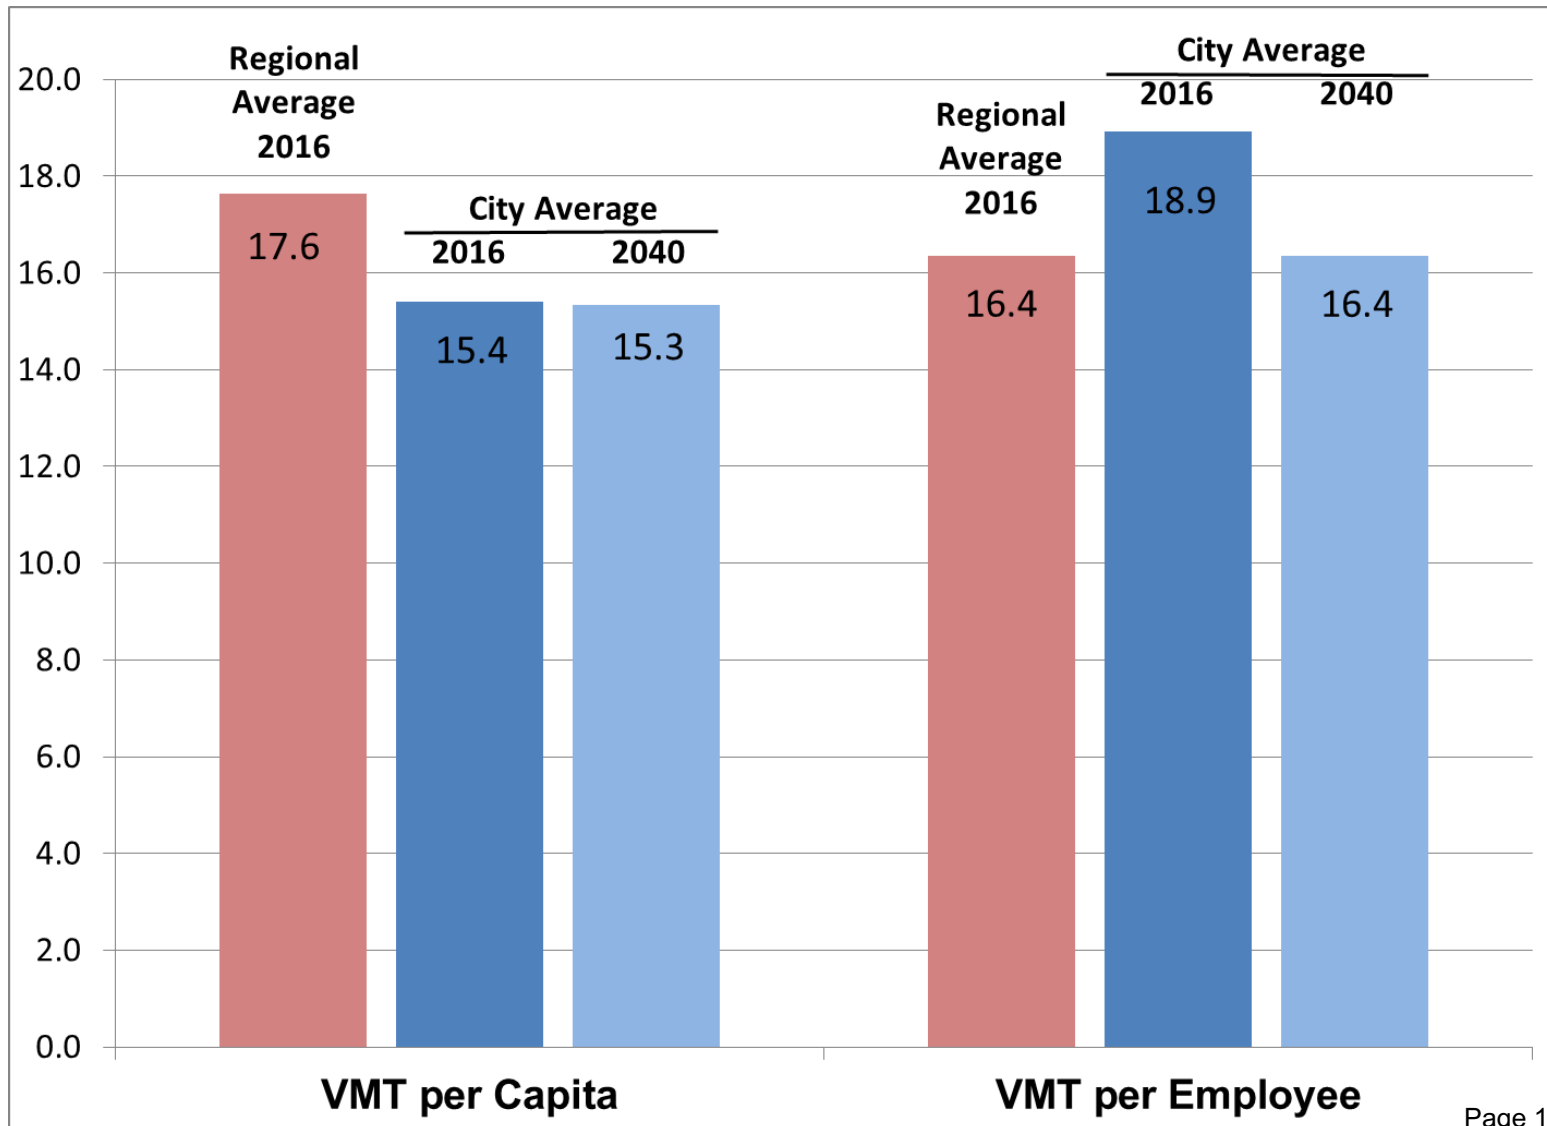

Transportation Analysis Process

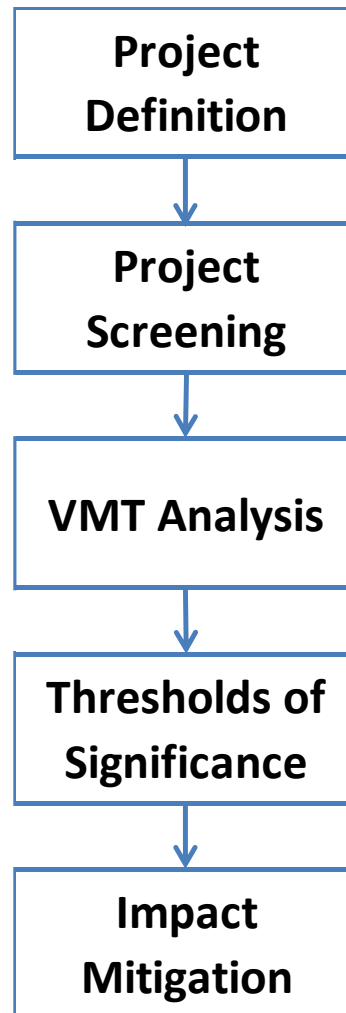

Projects Exempt for Non-VMT Reasons


- Decision required for Project is not discretionary
- Project exempt from CEQA
- Project already analyzed in prior EIR
- City discretionary approval does not involve transportation issues such as design review

Development Projects Exempt from VMT Analysis

- Location-based
 - Near transit
 - In VMT efficiency areas
(below thresholds of significance)
- Other factors
 - Small Projects
 - Local-serving retail
 - Local-serving public uses
 - Affordable housing

Proximity to Transit


- Development within $\frac{1}{2}$ mile of **major** transit stop is assumed to be less than significant
- Both light rail stations and bus stops along Cordovan 177 “Villages” Route are considered major transit stops

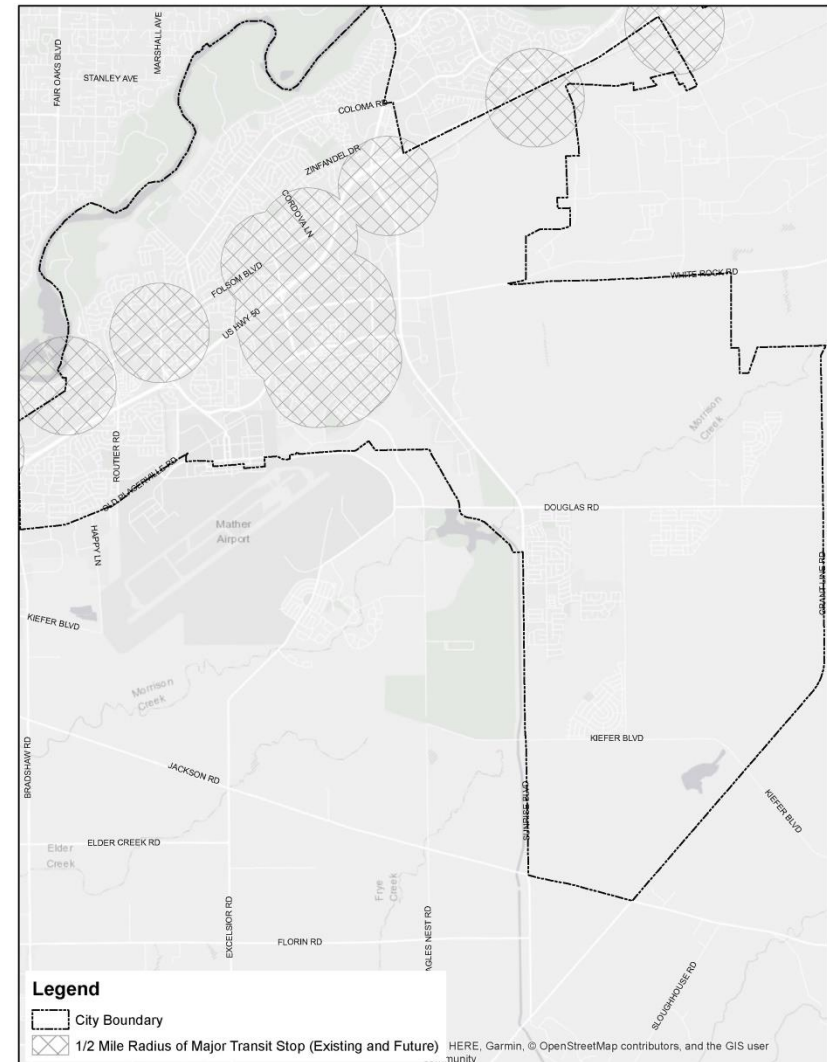


Thresholds of Significance

Land Use	Recommended Threshold
Residential	• 85% of Regional average VMT/Capita
Office	• 85% of Citywide average VMT/Employee
Industrial	• Citywide average VMT/Employee
Retail	• Regional retail uses that increase overall VMT


Residential Areas Screened Out Based on Location (Proximity to Transit and Low VMT Areas)

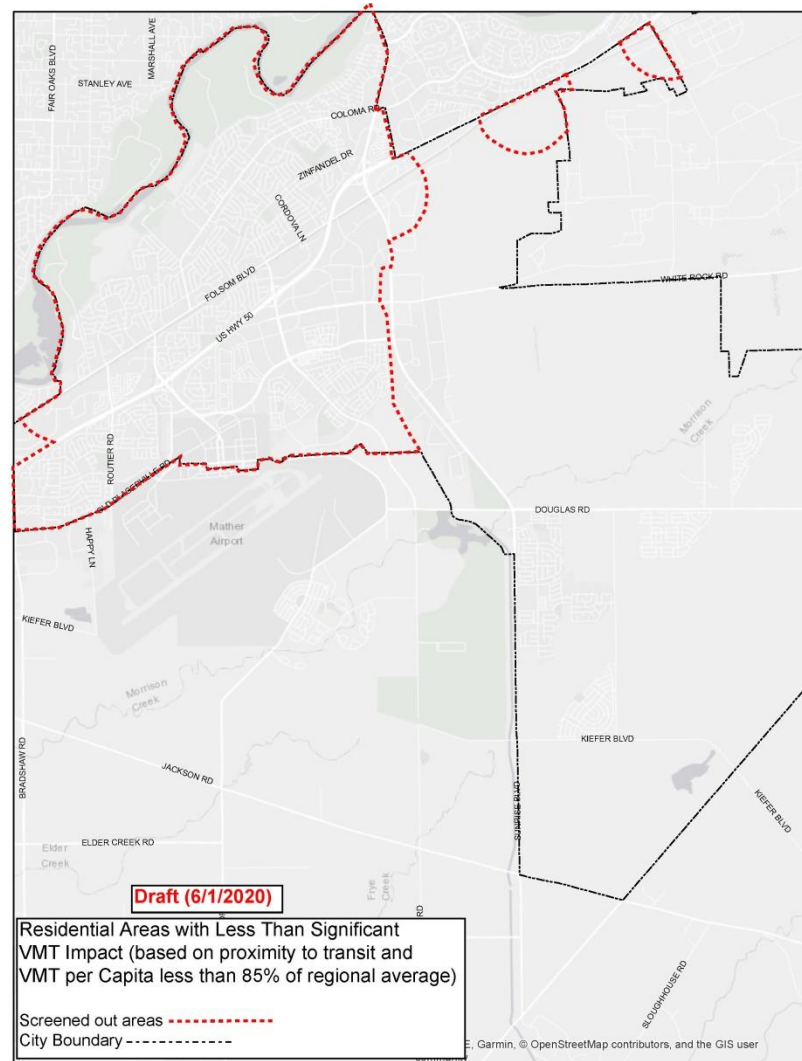

Office Areas Screened Out Based on Location (Proximity to Transit and Low VMT Areas)

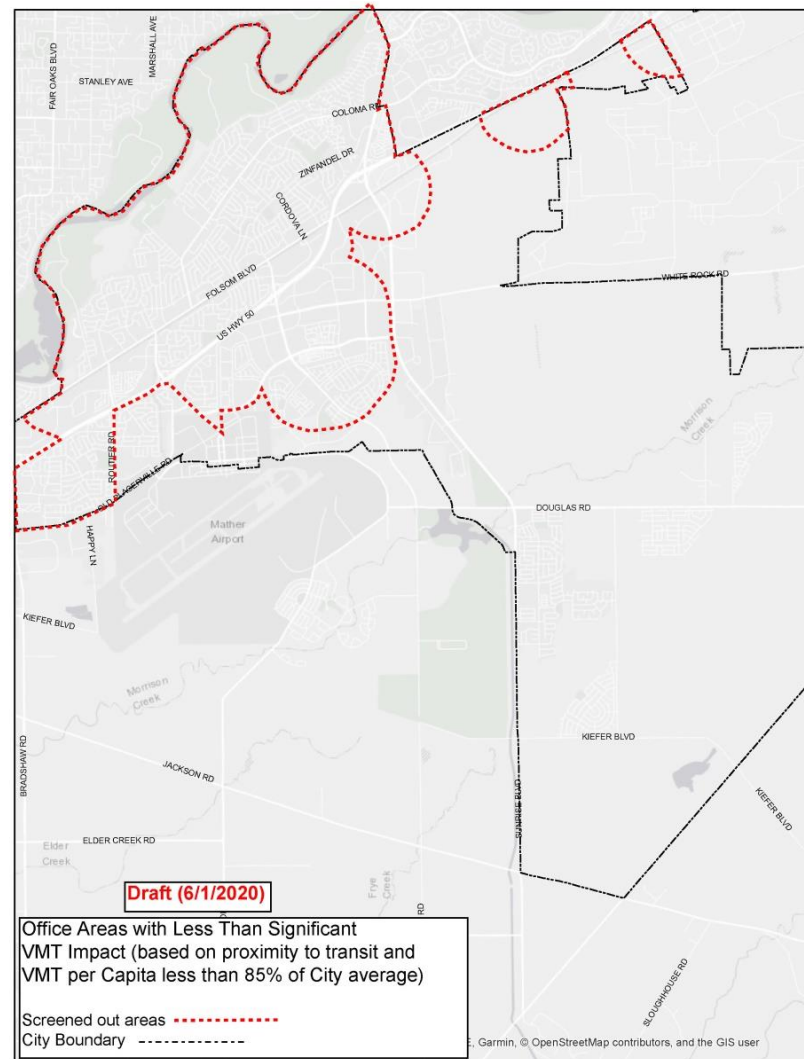

Industrial Areas Screened Out Based on Location (Proximity to Transit and Low VMT Areas)

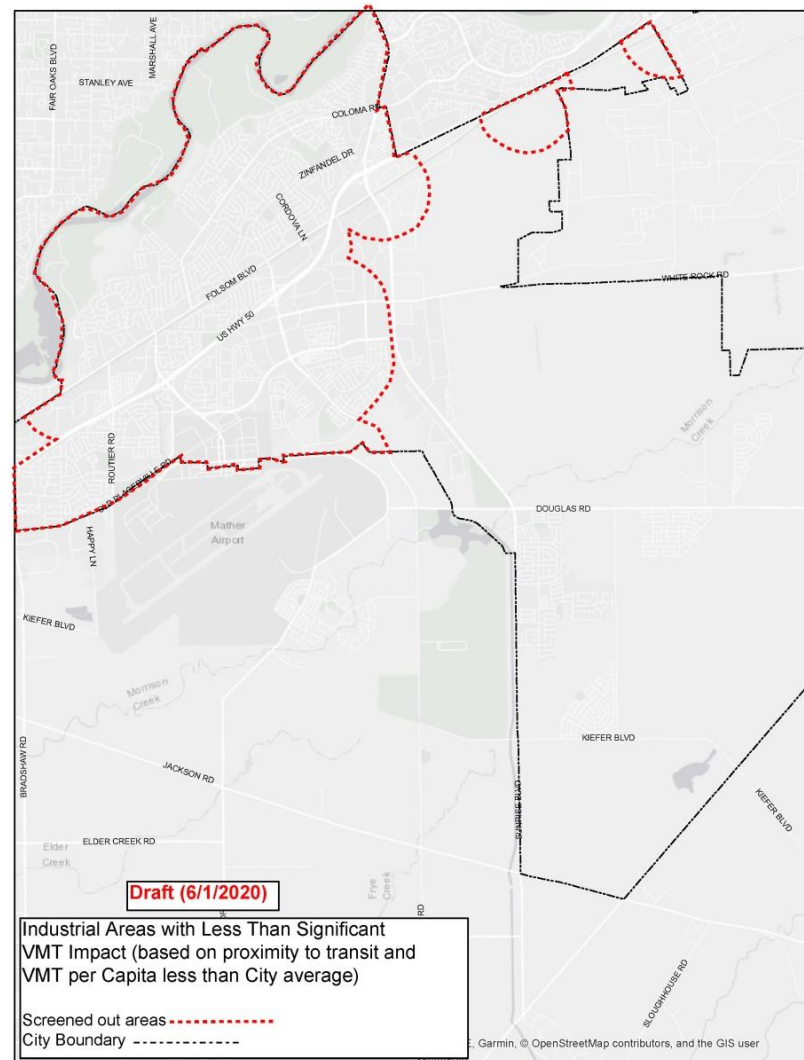

Other Screening Criteria

Issue	Criteria
Small Projects	• Project generates less than 237 daily vehicle trips
Locally-Serving Retail	• Project does not have regional retail uses • Infill Area - 125,000 sq. ft. or less • Growth Area – 200,000 sq. ft. or less • or market study demonstrates that project is local-serving
Locally-Serving Public Facility	• Project does not have regional public uses
Affordable Infill Housing	• Project is 100% affordable housing and parking supply doesn't exceed City code

Types of Mitigation

- Project Land Use/Site Changes
- Site Enhancements
- Travel Demand Management
- Transit Related Services Special Tax
 - Existing City program used to fund Cordovan transit shuttle
 - Also used to fund other services that reduce vehicle trips
 - Annual tax on parcels that provides on-going funding for operations
 - City has implemented in 28 areas to date

Transportation Projects Exempt from VMT Analysis

- New/enhanced transit, bicycle and pedestrian facilities
- Roadway maintenance and rehabilitation
- Safety improvements
- Intersection and traffic operations improvements
- Roadway project in General Plan or adopted Specific Plan

Transportation Projects

Thresholds of Significance

- Roadway project not in General Plan or adopted Specific Plan that increases total VMT
- Significant change in roadway project in General Plan or adopted Specific Plan that significantly increases total VMT

Next Steps

- Continue Outreach to Development Community
- Finalize Transportation Impact Guidelines
- June 15 Council meeting – adopt policies