


CITY OF RANCHO CORDOVA

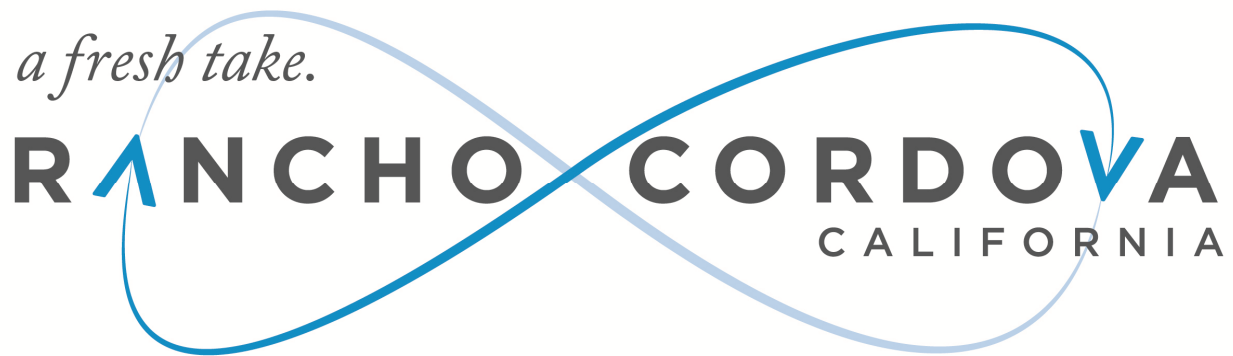

CONCURRENT MEETING CITY COUNCIL/SUCCESSOR AGENCY TO THE CRA/RCFC

Monday, June 05, 2017

4:30 PM – Special Meeting/Closed Session

5:30 PM – Regular Meeting

AGENDA


Donald Terry, Mayor

Linda Budge, Vice Mayor

Robert J. McGarvey, Council Member

David Sander, Council Member

CITY OF RANCHO CORDOVA

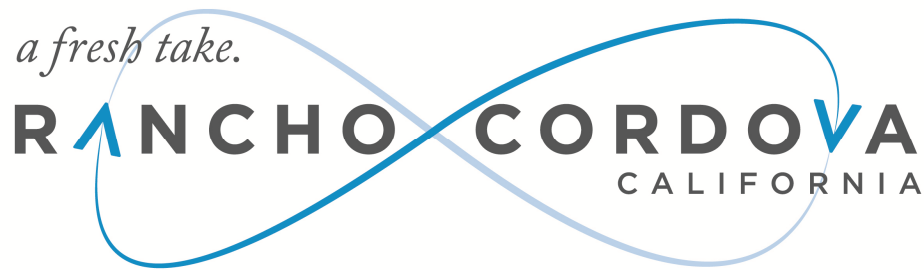

CONCURRENT MEETING CITY COUNCIL/SUCCESSOR AGENCY TO THE COMMUNITY REDEVELOPMENT AGENCY (CRA)/RANCHO CORDOVA FINANCING CORPORATION (RCFC)

**City Hall
2729 Prospect Park Drive, Rancho Cordova**

Monday, June 05, 2017

**4:30 PM – Special Meeting/Closed Session
Community Board Room**

**5:30 PM – Regular Meeting
David B. Roberts Council Chambers**

AGENDA

1. SPECIAL MEETING/CLOSED SESSION - CALL TO ORDER/ROLL CALL

Council Members Budge, McGarvey, Sander, and Mayor Terry.

2. PUBLIC COMMENT

At a special meeting, citizens wishing to address the Council for any matter on the agenda may do so at the time the matter is discussed. Under the provisions of the California Government Code, the City Council is prohibited from discussing or taking action on any item not on the agenda.

3. CLOSED SESSION

Council may adjourn to Closed Session to discuss the following item:

CONFERENCE WITH LEGAL COUNSEL--ANTICIPATED LITIGATION

Significant exposure to litigation pursuant to paragraph (2) of subdivision (d) of Government Code Section 54956.9: (1 case).

4. ADJOURNMENT TO REGULAR MEETING

Mayor Terry will adjourn the special meeting/closed session to regular meeting in the David B. Roberts Council Chambers.

5. REGULAR MEETING - CALL TO ORDER / ROLL CALL

Council Members Budge, McGarvey, Sander, and Mayor Terry.

6. METRO CABLE TV TELEVISION ANNOUNCEMENT

The Clerk will announce the meetings video recording and playback schedules.

7. PLEDGE OF ALLEGIANCE

The Mayor will call on someone in attendance to lead the Pledge.

8. INVOCATION

Wayne Langford, President of the LDS Church will give the invocation.

9. OPEN SESSION - REPORT FROM CLOSED SESSION

The City Attorney will report on action taken in Closed Session.

10. PRESENTATIONS

- 10.1 Presentation of Proclamation in Recognition of Folsom Cordova Unified School District Superintendent Debbie Bettencourt on the Occasion of her Retirement.
- 10.2 Presentation of Proclamation in Recognition of City of Rancho Cordova Reinvestment and Housing Opportunities Division Manager Reed Flory on the Occasion of his Retirement.

11. PUBLIC COMMENT

Citizens wishing to address the Council for any matter on the Consent Calendar or not on the agenda may do so at this time by completing and submitting a Speaker Card to the City Clerk. For items on the agenda, speakers will be called up to the podium by the Mayor at the point on the agenda when the item will be heard. Speakers are encouraged to keep comments to three minutes or less and to state name and community of residence.

Under the provisions of the California Government Code, the City Council is prohibited from discussing or taking immediate action on any item not on the agenda unless it can be demonstrated to be of an emergency nature or the need to take immediate action arose after the posting of the agenda.

12. COUNCIL REPORTS

13. CITY MANAGER'S REPORT

14. CONSENT CALENDAR ITEMS - ROLL CALL VOTE

- 14.1 **Subject:** Meeting Minutes of May 15, 2017 Regular Meeting and May 23, 2017 Special Meeting.

Recommendation: Adopt Minutes.

- 14.2 **Subject:** Resolutions Initiating Proceedings for the Annual Levy and Collection of Assessments for the Rancho Cordova Lighting District No. 2012-1 for Fiscal Year 2017-18.

Recommendation: Staff recommends Council adopt the following resolutions:

1. Resolution No. 46-2017 Initiating Proceedings for the Annual Levy and Collection of Assessments for the Rancho Cordova Lighting District No. 2012-1 for Fiscal Year 2017-2018.
2. Resolution No. 61-2017 Preliminarily Approving the Engineer's Annual Levy Report and Declaring its Intention to Levy and Collect Annual Assessments for the Rancho Cordova Lighting District No. 2012-1 for Fiscal Year 2017-2018.

Result of Recommended Action: The recommended actions are required as part of the process to continue the annual levy and collection of assessments in the District. The assessments fund the maintenance of street lights and safety lights in the District. There are no new impacts to existing or new residents. No assessments shall increase as a result of this action.

Staff Report: Elizabeth Sparkman, Engineering Manager.

Advances Goal: 5.

- 14.3 **Subject:** Resolutions Initiating Proceedings for the Annual Levy and Collection of Assessments for the Landscaping and Lighting District No. 2005-1 for Fiscal Year 2017-2018.

Recommendation: Staff recommends Council adopt the following resolutions:

1. Resolution No. 50-2017 Initiating Proceedings for the Annual Levy and Collection of Assessments for the Landscaping and Lighting District No. 2005-1 for Fiscal Year 2017-2018
2. Resolution No. 51-2017 Preliminarily Approving the Engineer's Annual Levy Report and Declaring its Intention to Levy and Collect Annual Assessments for the Landscaping and Lighting District No. 2005-1 for Fiscal Year 2017-2018.

Result of Recommended Action: The recommended actions are required as part of the process to continue the annual levy and collection of assessments in the District. The assessments fund landscape maintenance in the District. There are no new impacts to existing or new residents. No assessments shall increase as a result of this action.

Staff Report: Elizabeth Sparkman, Engineering Manager.

Advances Goal: 5.

- 14.4 **Subject:** Resolution Declaring City's Intention to Impose an Annual Stormwater Utility Fee for the Maintenance of Storm Drainage and Flood Protection Systems for the Anatolia IV Subdivision Project.

Recommendation: Adopt Resolution No. 65-2017 designating a time and place for hearing protests in connection with the Annual Stormwater Utility Fee for the Anatolia IV Subdivision Project.

Result of Recommended Action: Action on this item will declare the Council's intention to impose an Annual Stormwater Utility Fee for the maintenance of the storm drainage and flood protection system in the Anatolia IV Subdivision Project and sets a public hearing for June 19, 2017 on the matter.

Staff Report: Elizabeth Sparkman, Engineering Manager

Advances Goal: 5.

- 14.5 **Subject:** Annexation of the Anatolia IV Subdivision Project to the City of Rancho Cordova Community Facilities District No. 2014-2 (Street, Lighting and Landscape Maintenance).
Recommendation: Adopt Resolution No. 66-2017.
Result of Recommended Action: Adoption of Resolution No. 66-2017 approves Annexation Map. No. 3 for the Anatolia IV Subdivision Project to Community Facilities District No. 2014-2 (Street, Lighting and Landscape Maintenance) and approves the recording of the annexation map and the Notice of Special Tax Lien.
Staff Report: Elizabeth Sparkman, Engineering Manager.
Advances Goal: 5.
- 14.6 **Subject:** Resolution Awarding Construction Contract 1-2017 in the Amount of \$1,427,700.00 to Central Valley Engineering and Asphalt, Inc. for The 2017 Street Rehabilitation Phase 2 Construction Project.
Recommendation: Adopt Resolution 22-2017.
Result of Recommended Action: Adoption of this Resolution will authorize the City Manager to execute construction contract 1-2017 in the amount of \$1,427,700.00 with Central Valley Engineering and Asphalt, Inc., for the 2017 Street Rehabilitation Phase 2 Construction Project.
Staff Report: Albert Stricker, Public Works Director and Zach Bosch, Associate Civil Engineer.
Advances Goals: 1, 2, 6.
- 14.7 **Subject:** Resolution of Intention to Transfer Delinquent Refuse Service Charges to the Property Tax Rolls and Set a Public Hearing for the Same.
Recommendation: Adopt Resolution 79-2017.
Result of Recommended Action: Adoption of this resolution will begin the process to allow delinquent residential refuse service charges be collected on the property tax roll and sets a Public Hearing for August 7, 2017 at 5:30 pm in the City Council Chambers.
Staff Report: Michelle Mingay, Sr. Finance Analyst.
Advances Goal: 5.
- 14.8 **Subject:** Resolution Authorizing The City Manager To Execute Contract Amendment 29-2013-4 For On-Call Professional Services With Mark Thomas & Company Inc. To Increase The Contract Amount From \$600,000 To \$650,000, And Extend The Term To June 30, 2018.
Recommendation: Adopt Resolution No. 62-2017.
Result of Recommended Action: Adoption of Resolution 62-2017 will authorize the City Manager to execute contract amendment 29-2013-4 for on-call professional services with Mark Thomas & Company Inc. which will increase the contract amount from \$600,000 to \$650,000, and extend the term to June 30, 2018, to accommodate the engineering design services for the Folsom Boulevard Streetscape Enhancement Project Phase IV.
Staff Report: Albert Stricker, Public Works Director and Chris Boyer, Associate Engineer.
Advances Goals: 1, 2, 5.
- 14.9 **Subject:** Resolution Authorizing the Public Works Director to Enter into Agreements with the California Department of Transportation for the Creek to Trail Active Transportation Connections Study.
Recommendation: Adopt Resolution No. 81-2017.

Result of Recommended Action: Adoption of Resolution 81-2017 will authorize the Public Works Director to enter into agreements with Caltrans for the State of California Sustainable Communities Grant. The resolution will authorize the Public Works Director to enter into agreements with Caltrans for the Creek to Trail Active Transportation Connections Study and comply with grant requirements of State Highway Account Sustainable Communities grant.

Staff Report: Albert Stricker, Public Works Director and Rupa Somavarapu, Senior Engineer.

Advances Goals: 1, 2, 5.

- 14.10 **Subject:** A Resolution Approving Fiscal Year 2017/2018 Budget Amounts for Community Grants, City Council Projects, and Staff Projects to be Funded from the Community Enhancement Fund, the Revenues from the Voter-approved ½ Cent Sales Tax.

Recommendation: Adopt Resolution No. 80-2017.

Result of Recommended Action: Approval of Resolution No. 80-2017 will establish budget amounts for the fiscal year 2017/2018 community grant projects and programs, City Council projects, and staff projects for the Community Enhancement Fund; it will also establish next steps regarding project implementation.

Staff Report: Stacy Delaney, Community Enhancement Analyst.

Advances Goals: 1, 2, 3, 5, 6.

15. REGULAR CALENDAR ITEM

- 15.1 **Subject:** City Council Vacancy Discussion and Possible Appointment and Swearing In of New Council Member.

Recommendation: Hear brief presentations from City Council applicants and take public comment. Following any City Council questions for candidates and discussion, it is recommended that Council select, by roll call vote, an individual to fill the Council vacancy.

Result of Recommended Action: If the Council selects an individual to fill the vacant seat, he or she may elect to be sworn in immediately or wait until the June 19th Council meeting. California law requires that the vacancy be filled by June 19th.

Staff Report: Adam U. Lindgren, City Attorney and Mindy Cuppy, City Clerk.

Advances Goals: 1, 2, 3, 4, 5, 6.

16. SPECIAL CEREMONY - SWEAR IN COUNCIL MEMBER

- 16.1 Swearing-in and Seating of Appointed Council Member.

17. REGULAR CALENDAR ITEMS, CONTINUED

- 17.1 **Subject:** A) Adopt Resolution Approving the 2017-19 Operating Budget; B) Adopt Resolution Approving the 2017-22 Capital Improvement Plan; C) Adopt Resolution Approving Appropriations Limit for Fiscal Year 2017-18; and D) Adopt Resolution Approving Full Time Employee Salary Schedule.

Recommendation: It is recommended that the City Council adopt the resolutions approving the 2017-19 Operating Budget, 2017-22 Capital Improvement Plan, Appropriations Limit for Fiscal Year 2017-18, and Full Time Employee Salary Schedule.

Result of Recommended Action: The proposed 2017-19 Operating Budget will serve as the financial plan for the City for the period of July 1, 2017 through June 30, 2019, and serves as the legal authority for spending. Adoption of the Five Year Capital

Improvement Plan will provide a spending plan and timeline for approved projects and ensures that adequate resources are set aside to provide funding for these multiple year, large scale projects. Adoption of the Appropriations Limit establishes the annual appropriations limit as required by law and the Full Time Employee Salary Schedule establishes the pay schedule in accordance with CalPERS requirements.

Staff Report: Cyrus Abhar, City Manager and Kim Juran-Karageorgiou, Administrative Services Director.

Advances Goals: 1, 2, 3, 4, 5, 6.

- 17.2 **Subject:** Resolution Authorizing the Issuance of Special Refunding Tax Bonds for and on Behalf of the City of Rancho Cordova Sunridge Park Community Facilities No. 2004-1, Approving and Directing the Execution of a Fiscal Agent Agreement, Approving the Form of Such Preliminary Official Statement, Approving the Sale of Such Bonds and Approving Other Related Documents.

Recommendation: Adopt Resolution No. 76-2017.

Result of Recommended Action: Adoption of this resolution will authorize the sale of Special Tax Refunding Bonds (the "2017 Bonds") for, and on behalf of, Sunridge Park Community Facilities District No. 2004-1 (the "District") for the purpose of refunding the 2007 Special Tax Revenue Bonds (the "Prior Bonds") to achieve lower interest rate and cash flow savings relative to the Prior Bonds.

Staff Report: Kim Juran-Karageorgiou, Admin Services Director and Michelle Mingay, Sr. Finance Analyst.

Advances Goal: 5.

18. CONSENT PUBLIC HEARING ITEMS - ROLL CALL VOTE

- 18.1 **Subject:** Resolutions Approving Proceedings for the Annual Levy and Collection of Assessments for the Rancho Cordova Road Maintenance District for Fiscal Year 2017-2018.

Recommendation: Staff recommends Council adopt the following resolutions:

1. Adopt Resolution No. 48-2017 initiating proceedings for the annual levy and collection of assessments, declaring its intention to levy the annual assessments and preliminarily approving the Engineer's Report for the Rancho Cordova Road Maintenance Assessment District for Fiscal Year 2017-2018.
2. Adopt Resolution No. 49-2017 amending and/or approving the annual Engineer's Report and ordering the levy and collection of assessments within the Rancho Cordova Road Maintenance Assessment District for Fiscal Year 2017-2018.

Result of Recommended Action: Adoption of these resolutions will authorize the continuance of the annual levy and collection of assessments in the District. There are no new impacts to new or existing residents.

Staff Report: Elizabeth Sparkman, Engineering Manager.

Advances Goal: 5.

19. PUBLIC HEARING ITEMS

- 19.1 **Subject:** Ciara at Anatolia (Anatolia IV) Major Design Review – Project No. DD9693; Located at the Southwest Corner of Rancho Cordova Parkway and Chrysanthy Boulevard.
Recommendation: Adopt Resolution No. 83-2017.
Result of Recommended Action: Adoption of the above referenced resolution would approve the design for 4 floor plans ranging from 1,662 square feet to 3,033 square feet each with 3 elevations to be located at Ciara at Anatolia (Anatolia IV). Approval would allow the applicant to be issued necessary building permits for new construction.
Staff Report: Nicholas Sosa, Assistant Planner.
Advances Goals: 1, 2, 5, 6.
- 19.2 **Subject:** Homewood Suites Hotel – Conditional Use Permit, Design Review Permit, and Administrative Use Permit – Project No. DD9678.
Recommendation: Adopt Resolution No. 82-2017.
Result of Recommended Action: Approval of Resolution 82-2017 would allow construction of a four-story 89,500 square foot 105-room extended stay hotel with outdoor area, parking and landscaping on a partially developed parcel of land at the Southeast corner of White Rock Road and Quality Drive. The administrative use permit would allow installation of a freestanding monument sign along White Rock Road.
Staff Report: June Cowles, Senior Planner.
Advances Goals: 1, 2, 6.

20. COUNCIL REQUESTS FOR FUTURE AGENDA ITEMS

21. ADJOURNMENT

ADDITIONAL INFORMATION

UNLESS THE COUNCIL ADOPTS A MOTION TO EXTEND THE MEETING, ANY ITEM THAT IS NOT INITIATED BEFORE 11:00 PM WILL BE CONTINUED TO THE NEXT DAY AT 5:30 PM OR SCHEDULED ON THE NEXT REGULAR MEETING AGENDA OF THE COUNCIL.

Public documents related to items on the open session portion of this agenda, which are distributed to the City Council less than 72 hours prior to the meeting, shall be available for public inspection at the time the documents are distributed to the Council. Documents are available for inspection at the City Clerk's office located in Rancho Cordova City Hall.

The agenda items are accessible on the City's website at www.cityofranchocordova.org on Thursdays or Fridays prior to the Regular City Council Meeting.

CITYWIDE GOALS - (Adopted March 27, 2012)	
1.	Promote the Positive Image of Rancho Cordova
2.	Ensure a Safe, Inviting and Livable Community
3.	Empower Responsible Citizenship
4.	Establish Logical City Boundaries that Provide Regional Leadership and Address Financial Challenges
5.	Ensure the Availability of the Best Public Services in the Region while Practicing Sound Fiscal Management
6.	Drive Diverse Economic Opportunities

UPCOMING MEETINGS	
Monday, June 19, 2017	5:30 PM Regular Meeting
Tuesday, June 27, 2017	5:30 PM Special Meeting/Work Session
Monday, July 3, 2017	MEETING CANCELLED
Monday, July 17, 2017	MEETING CANCELLED
Tuesday, July 25, 2017	5:30 PM Special Meeting/Work Session - ONLY IF NEEDED
Monday, August 7, 2017	4:00 PM Special Meeting/Study Session 5:30 PM Regular Meeting
Monday, August 21, 2017	5:30 PM Regular Meeting
Tuesday, August 29, 2017	5:30 PM Special Meeting/Work Session
Tuesday, September 5, 2017	4:00 PM Special Meeting/Study Session 5:30 PM Regular Meeting
Monday, September 18, 2017	5:30 PM Regular Meeting
Tuesday, September 26, 2017	5:30 PM Special Meeting/Work Session
Monday, October 2, 2017	4:00 PM Special Meeting/Study Session 5:30 PM Regular Meeting
Tuesday, October 10, 2017	5:30 PM Special Meeting/Closed Session
Monday, October 16, 2017	5:30 PM Regular Meeting
Monday, November 6, 2017	4:00 PM Special Meeting/Study Session 5:30 PM Regular Meeting
Monday, November 20, 2017	5:30 PM Regular Meeting
Tuesday, November 28, 2017	5:30 PM Special Meeting/Work Session

If you have any technical questions related to the agenda items, please contact the appropriate department as follows:

DEPARTMENTAL GENERAL TELEPHONE NUMBERS	
Building and Safety Division	(916) 851-8760
City Attorney's Office	(916) 556-1531
City Clerk's Department	(916) 851-8720
City Manager's Office	(916) 851-8800
Communications Department	(916) 851-8791
Economic Development Department	(916) 851-8780
Finance Department	(916) 851-8730
Housing Division	(916) 851-8784
Human Resources Department	(916) 851-8740
IT Department	(916) 851-8700
Neighborhood Services – Animal Services	(916) 851-8770
Parks & Recreation (Cordova Recreation & Park District)	(916) 362-1841
Planning Department	(916) 851-8750
Public Works Department	(916) 851-8710
Rancho Cordova Police Department	(916) 875-9600
Redevelopment Department	(916) 851-8780
Sac Metro Fire District	(916) 859-4300

The Rancho Cordova City Council/Successor Agency to the CRA/RCFC will be videotaped in its entirety and will be cablecast without interruption on Metro Cable 14, the Government Affairs Channel on the Comcast, Consolidated Communications and AT&T U-Verse Systems. Closed Captioning will be available on the playback cablecast. A VHS copy is available for check out from any library branch, a DVD copy is available from the City Clerk's Department, and a webcast of this meeting will be available for viewing via video streaming from the City's website within 48 hours of adjournment of this meeting.


In compliance with the Americans with Disabilities Act, if you need a disability-related modification or accommodation, including auxiliary aids or services, to participate in this meeting, please contact the City Clerk's Office at (916) 851-8720 at least 48 hours prior to the meeting.

CERTIFICATION OF POSTING OF AGENDA

I, Mindy Cuppy, MMC, City Clerk for the City of Rancho Cordova, declare that the foregoing agenda for the Monday, June 05, 2017 Special and Regular Meeting of the Rancho Cordova City Council/Successor Agency to the CRA/RCFC was posted and available for review on Thursday, June 1, 2017 at City Hall of the City of Rancho Cordova, 2729 Prospect Park Drive, Rancho Cordova, California, 95670. The agenda is also available on the city website at www.cityofranhocordova.org.

Signed Thursday, June 1, 2017 at Rancho Cordova, California.


Mindy Cuppy, MMC, City Clerk

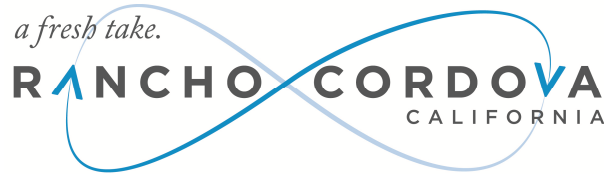

**CONCURRENT MEETING
CITY COUNCIL/SUCCESSOR AGENCY TO THE COMMUNITY REDEVELOPMENT
AGENCY (CRA)/RANCHO CORDOVA FINANCING CORPORATION (RCFC)**

**City Hall
2729 Prospect Park Drive, Rancho Cordova**

Monday, May 15, 2017

**5:30 PM – Regular Meeting
David B. Roberts Council Chambers**

DRAFT MINUTES

1. REGULAR MEETING - CALL TO ORDER / ROLL CALL

Mayor Terry called the regular meeting to order in the David B. Roberts Council Chambers at 5:36 PM.

Council Members Present: McGarvey, Sander, Terry, Budge

Council Members Absent: Skoglund

Staff Members Present: Lindgren, Cuppy, Abhar, Haven, Junker, Simpson, Stricker, Sparkman, Hayes, Behrends, Kniestedt, Juran-Karageorgiou, Hall, Bosch, Delaney, Kreiling, Adams, Cowles, Sosa, Norton, Harriman, Vaziri

2. METRO CABLE TV TELEVISION ANNOUNCEMENT

The City Clerk read the meetings recordings and playback schedules.

3. PLEDGE OF ALLEGIANCE

Diann Rogers led the pledge.

4. INVOCATION

Larry Casares from the Law Enforcement Chaplaincy of Sacramento gave the invocation.

5. PRESENTATIONS

- 5.1 Presentation Regarding Law Enforcement Chaplaincy by Mindi Russell, Senior Chaplain/Executive Director was postponed to a future meeting.
- 5.2 Presentation of Proclamation to Bicycling Advocates for Rancho Cordova (BARC) in Recognition of May is Bike Month.

6. PUBLIC COMMENT

Mayor Terry opened the public comment period. The following individuals addressed the Council:

- Walt Myers
- Sharon Judy
- Agnes Budge
- Tyler Jenkins

Mayor Terry closed the public comment period.

7. COUNCIL REPORTS

Council reported on events since the last meeting.

8. CITY MANAGER'S REPORT

City Manager Cyrus Abhar gave his report.

9. CONSENT CALENDAR ITEMS - ROLL CALL VOTE

ACTION: Motion to approve by Budge second by McGarvey;
Carried by a 4:0 roll call vote. (Skoglund absent)

- 9.1 **Subject:** Meeting Minutes of April 17, 2017 Special and Regular Meeting and April 25, 2017 Special Meeting.
Recommendation: Adopt Minutes.
- 9.2 **Subject:** Second Reading of Ordinance 4-2017, An Ordinance Amending Title 8 (Animals) Regarding Beekeeping and Title 23 (Zoning Code) of the Rancho Cordova Municipal Code Regarding Zoning Permits and Procedures, Specific Allowed Uses, Form Based Zoning, Select Planning and Development Standards, Limited Specific Use Provisions, and Updated Definitions. The Errata sheet items are included in the Amended Title 23 (Zoning Code).
Recommendation: Waive the second reading and adopt Ordinance No. 4-2017.
Result of Recommended Action: Approval of Ordinance 4-2017 would amend Title 23 (Zoning Code) and Title 8 (Animals) of the City of Rancho Cordova Municipal Code. Specifically, the proposed amendments will establish provisions for beekeeping, update zoning permits and procedures consistent with Council direction and legal requirements, modify allowed use regulations and special use provisions for select uses, simplify form based zoning provisions, update site planning and development standards consistent with interpretations and best practices, and clarify or update select definitions for internal consistency.

Staff Report: Aaron Busch, Community Development Director and Pam Johns, Special Project Planner.

Advances Goals: 1, 2, 6.

9.3 **Subject:** Quarterly Treasurers Report.

Recommendation: Recommend the report be received and filed.

Result of Recommended Action: The Treasurer's Report is required to be submitted to the City Council at least quarterly in accordance with California Government Code Section 53600 et. seq. The purpose of the treasurer's report is to update the City Council and the public on the status of the City's cash balances and investments, and highlight material changes from one period to another.

Staff Report: Kim Juran-Karageorgiou, Chief Financial Officer.

Advances Goal: 4.

9.4 **Subject:** Resolution Authorizing the City Manager to Execute Contract Amendment No. 22-2014-1 with Coastline Water Resources Inc. for Storm Drain System Maintenance Services to Increase the Contract Amount from \$1,718,700 to \$2,291,700, and to extend the Contract Term to June 30, 2018.

Recommendation: Adopt Resolution No. 74-2017.

Result of Recommended Action: Adoption of Resolution 74-2017 will authorize the City Manager to execute contract amendment No. 22-2014-1 with Coastline Water Resources Inc. (Coastline) to increase the contract amount from \$1,718,700 to \$2,291,700 and extend the term of the contract through June 30, 2018.

Staff Report: Albert Stricker, Public Works Director and Allen Quynn, Associate Civil Engineer.

Advances Goals: 2, 5.

GROWING STRONG NEIGHBORHOODS

9.5 **Subject:** Resolution Authorizing the City Manager to Execute Contract Amendment No. 113-2014-1 with MCE Corporation for Vegetation Management Services to Increase the Contract Amount from \$760,000 to \$1,368,000, and Extend the Contract Term to June 30, 2019.

Recommendation: Adopt Resolution No. 75-2017.

Result of Recommended Action: Adoption of Resolution 75-2017 will authorize the City Manager to execute Contract Amendment No. 113-2014-1 with MCE Corporation (MCE) to increase the contract amount from \$760,000.00 to \$1,368,000 and extend the term of the contract to June 30, 2019.

Staff Report: Albert Stricker, Public Works Director and Allen Quynn, Associate Civil Engineer.

Advances Goals: 2, 5.

GROWING STRONG NEIGHBORHOODS

9.6 **Subject:** Resolution Authorizing the City Manager to Execute Contract No. 50-2017 with Interwest Consulting Group for GIS Support for the Public Works Department.

Recommendation: Adopt Resolution No. 71-2017.

Result of Recommended Action: Adoption of the Resolution will authorize the City Manager to execute Contract No. 50-2017 with Interwest Consulting Group to provide GIS Support to the Public Works Department.

Staff Report: Elizabeth Sparkman, Engineering Manager.

Advances Goals: 1, 5.

9.7 **Subject:** Resolution Authorizing the City Manager to Execute Amendment No. 66-

2012-6 to the Memorandum of Understanding for Probation Services Between the City of Rancho Cordova and the County of Sacramento in the Amount of \$156,507 Annually.

Recommendation: Adopt Resolution No. 73-2017.

Result of Recommended Action: Adoption of this resolution will allow the City to extend for one year the contract with the Sacramento County Probation Department to provide the services of two Probation Officers (POs) to the City of Rancho Cordova to act as liaisons between these agencies and to coordinate with other agencies and community-based organizations as part of the Rancho Cordova Community Alliance project.

Staff Report: Kerry Simpson, Neighborhood Services Division.

Advances Goals: 1, 2, 3, 5.

GROWING STRONG NEIGHBORHOODS

- 9.8 **Subject:** Resolution Awarding Construction Contract 51-2017 in the Amount of \$37,550.00 to Chrisp Company for the Phase 1 Wayfinding Project.

Recommendation: Adopt Resolution No. 72-2017.

Result of Recommended Action: Adoption of this resolution will allow the City Manager to execute construction contract 51-2017 in the amount of \$37,550.00 with Chrisp Company for the Phase 1 Wayfinding Project.

Staff Report: Albert Stricker, Public Works Director and Zach Bosch, Associate Civil Engineer.

Advances Goals: 1, 2, 6.

10. CONSENT PUBLIC HEARING ITEMS - ROLL CALL VOTE

Mayor Terry opened the public hearing. There were no speakers. Mayor Terry closed the public hearing.

ACTION: Motion to approve by Budge second by McGarvey;
Carried by a 4:0 roll call vote. (Skoglund absent)

- 10.1 **Subject:** Approve and Adopt the 2017-2018 Community Development Block Grant (CDBG) Action Plan.

Recommendation: Adopt Resolution No. 76-2017.

Result of Recommended Action: Directs City Manager to make final edits and submit the 2017-2018 CDBG Annual Action Plan and SF424 Certifications to HUD for approval, as required to receive 2017-2018 CDBG entitlement funding.

Staff Report: Aaron Busch, Community Development Director, Jessica Hayes, CDBG Housing Consultant.

Advances Goals: 1, 2, 5, 6.

GROWING STRONG NEIGHBORHOODS

11. PUBLIC HEARING ITEMS

- 11.1 **Subject:** Kilgore Soccer Field Complex Major Design Review and Parking Adjustment - Project No. DD8596.

Recommendation: Adopt Resolution No. 77-2017 approving the major design and parking adjustment for Kilgore Road Soccer Field Complex.

Result of Recommended Action: San Juan Soccer Club is requesting a major design review and parking adjustment for a soccer complex that consists of four soccer fields (two full- size, one junior-size, and one tot-size), a storage/restroom/concession

building, landscaping, parking, bleachers, and lights to include eleven 60 feet in height sports lighting system. Adoption of the above-referenced resolution would permit the construction of the soccer complex.

Staff Report: June Cowles, Senior Planner.

Advances Goals: 1, 2, 5.

Mayor Terry opened the public hearing. There were no speakers. Mayor Terry closed the public hearing.

ACTION: Motion to approve by Budge second by McGarvey;
Carried by a 4:0 roll call vote. (Skoglund absent)

11.2 **Subject:** Sunridge Lot J Village 1 and 2 Major Design Review and Setback Adjustment for a Residential Subdivision to Construct 214 Single-family Homes, Landscape Lots, and a Park. The Project Includes 8 House Plans Ranging from 1,932 to 3,500 Square Feet - Continued from the April 17, 2017 Meeting.

Recommendation: That Council approve Resolution No. 56-2017 Approving the Major Design and setback adjustment for Sunridge Lot J Village 1 and 2.

Result of Recommended Action: Adoption of the above-referenced resolution would permit the construction of 214 single-family homes, landscape lots, and a park within Sunridge Lot J and allow the applicant to submit for necessary building permits to begin construction of the proposed infrastructure and buildings.

Staff Report: June Cowles, Senior Planner, Planning Department

Advances Goals: 1, 2, 3, 5, 6.

Mayor Terry opened the public hearing. The following individuals addressed the Council:

- Mary Nesel
- Joyce Rosenberg
- Bob Cashatt
- Maureen Nelson
- Julie O'Neill
- Sandy Hicks
- Marilyn Hamm
- Jeannie Boulden
- Linda Dockter

Mayor Terry closed the public hearing.

ACTION: Motion to approve with modifications to the Conditions of Approval by Budge second by Sander;
Carried by a 4:0 roll call vote. (Skoglund absent)

12. REGULAR CALENDAR ITEMS

12.1 **Subject:** Recommendations on the Fiscal Year 2017/2018 Community Enhancement Fund Grant Applications Received and City Led Initiatives.

Recommendation: Staff to provide recommendations on the fiscal year 2017/2018 Community Enhancement Fund grant applications received and the City department led projects and programs for Council consideration.

Result of Recommended Action: Council will receive a summary of the grant

applications and City department led projects and programs that are recommended for Community Enhancement Fund grant money in fiscal year 2017/2018. Staff will receive direction from Council on these projects and programs; this may include funding decisions.

Staff Report: Stacy Delaney, Community Enhancement Analyst.

Advances Goals: 1, 2, 3, 5, 6.

Mayor Terry opened the public comment period. The following individuals addressed the Council:

- Chris Capps
- Eric McCahon
- Conrade Mayer
- Anil Kondakrindi
- Meada Cashatt
- Jim Brown
- Shannon Hardwicke
- Mindy Andrus
- Ted Bosque
- Trevor Dix
- Shelly Blanchard
- Jennifer Lopez

Mayor Terry closed the public comment period.

ACTION: Discussion item only; no action taken.

12.2 **Subject:** Council Discussion and Direction to Staff Regarding Options for Filling City Council Vacancy.

Recommendation: Receive information from City Attorney and City Clerk regarding options for filling the City Council vacancy, and direct staff on the Council's preferred process.

Result of Recommended Action: Following Council direction, City staff will move forward on the next steps necessary to fill the vacant Council seat either by Council appointment, or a special election.

Staff Report: Adam Lindgren, City Attorney; and Mindy Cuppy, City Clerk.

Advances Goals: 1, 2, 3, 4, 5, 6.

Mayor Terry opened the public comment period. The following individuals addressed the Council:

- K Johnson

Mayor Terry closed the public comment period.

ACTION: Motion to appoint by Sander second by Budge;
Carried by a 4:0 roll call vote. (Skoglund absent)

13. COUNCIL REQUESTS FOR FUTURE AGENDA ITEMS


Council Member Terry asked that he would like to discuss the Council's vision regarding HOA's at a future council meeting.

City Attorney Adam Lindgren received direction from Council to revisit the Zoning Code in regards to future project expansion.

14. ADJOURNMENT

Mayor Terry adjourned the meeting in memory of Dan Skoglund and Joan Conyers at 10:27 PM.

Mindy Cuppy, MMC, City Clerk

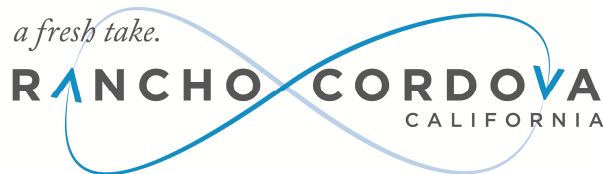

**CONCURRENT MEETING
CITY COUNCIL/SUCCESSOR AGENCY COMMUNITY REDEVELOPMENT AGENCY
(CRA)/RANCHO CORDOVA FINANCING CORPORATION (RCFC)**

City Hall
2729 Prospect Park Drive, Rancho Cordova

Tuesday, May 23, 2017

5:30 PM – Special Meeting
American River Community Room North

DRAFT MINUTES

1. SPECIAL MEETING - CALL TO ORDER/ROLL CALL

Mayor Terry called the special meeting to order in the American River Community Room North at 5:39 PM.

Council Members Present: McGarvey, Sander, Terry, Budge

Council Members Absent: Skoglund

Staff Members Present: Abhar, Cuppy, Juran-Karageorgiou, Behrends, Hall, Harriman, Brown, Ulm, Haven, Kniestedt, Cuffe, Cook, Chan, Siren, Sparkman, Adams, Pittman, Vaziri, Stricker, Simpson, Leitner, Kreiling, Norton, Delaney, Humphrey, Mingay, Biss

2. PUBLIC COMMENT

The public were encouraged to ask questions and comment throughout the meeting.

3. CONSENT CALENDAR ITEM - ROLL CALL VOTE

- 3.1 Resolution Amending and Re-authorizing Application for California State Department of Finance Community-Based Transitional Housing Program Grant Funds.

Recommendation: Adopt Resolution No. 78-2017.

Result of Recommended Action: Staff will submit an application to the California Department of Finance for a grant of up to \$2,000,000 for one time grant funding to provide start-up client services, improvements to the facilities to house ex-offenders in residence at Mather Veterans Village Phase 2 and to provide for one-time community-based law enforcement and outreach support activities.

Staff Report: Curt Haven, Director of Economic Development.
Advances Goals: 1, 2, 3, 5, 6.

ACTION: Motion to approve item 3.1 by Sander second by McGarvey;
Carried by a 4:0 roll call vote. (Skoglund absent)

4. SPECIAL MEETING ITEM

4.1 **Subject:** Proposed Fiscal Year 2017-19 Budget and 2017-22 Capital Improvement Plan.

Recommendation: Receive presentation and provide direction on the City Manager's Proposed Fiscal Year 2017-19 Budget and 2017-22 Capital Improvement Plan.

Result of Recommended Action: Input received from the City Council at the May 23, 2017 work session will be incorporated into the budget document for adoption on June 5, 2017.

Staff Report: Cyrus Abhar, City Manager and Kim Juran-Karageorgiou, Administrative Services Director.

Advances Goals: 1 through 6.

ACTION: Discussion item only; no action taken.

5. ADJOURNMENT

Mayor Terry adjourned the meeting at 8:25 PM.

Mindy Cuppy, MMC, City Clerk

MEMORANDUM



DATE: June 5, 2017

TO: Honorable Mayor and Council Members

FROM: Elizabeth Sparkman, Engineering Manager

SUBJECT: RESOLUTIONS INITIATING PROCEEDINGS FOR THE ANNUAL LEVY AND COLLECTION OF ASSESSMENTS FOR THE RANCHO CORDOVA LIGHTING DISTRICT NO. 2012-1 FOR FISCAL YEAR 2017-2018.

RECOMMENDATION

That City Council adopts:

- a) Resolution No. 46-2017 Initiating Proceedings for the Annual Levy and Collection of Assessments for the Rancho Cordova Lighting District No. 2012-1 for Fiscal Year 2017-2018; and
- b) Resolution No. 61-2017 Preliminarily Approving the Engineer's Annual Levy Report and Declaring its Intention to Levy and Collect Annual Assessments for the Rancho Cordova Lighting District No. 2012-1 for Fiscal Year 2017-2018.

RESULT OF RECOMMENDED ACTION

The recommended actions are required as part of the process to continue the annual levy and collection of assessments for the Rancho Cordova Lighting District No. 2012-1 (the "District"). The assessments fund the maintenance of street lights and safety lights in the District. There are no new impacts to existing or new residents. No assessment rates shall increase as a result of this action.

BACKGROUND

State law requires the City Council direct an Engineer's Report to be prepared each year and to hold a public hearing on the Report and the levy of the annual assessment. **Resolution No. 46-2017, Attachment 1**, directs Willdan Financial Services to prepare and file the Engineer's Report.

In anticipation of this resolution, the Engineer's Report has been prepared and is on file with the City Clerk. The **Engineer's Report, Exhibit A to Resolution 61-2017, Attachment 2**, includes a diagram of the assessment area, a description of the improvements and the operation and maintenance to be provided, a description of the property to be benefited, and the amount of the assessment to each individual property. The services performed within and funded by RCLD 2012-1 include ongoing maintenance, operation and servicing of street lights and safety lights within the right-of-ways and other public areas within the District as described in the Engineer's Report.

The proposed Fiscal Year 2017-2018 assessment rates are equal to the rates previously levied by the City in Fiscal Year 2016-2017.

The Fiscal Year 2017-2018 total assessment is estimated at \$358,410. The District has established an Operating Reserve which provides funding for the operations and maintenance of the District Improvements, as well as providing financing for emergency expenditures. A Capital Projects Reserve has been established to fund replacements and upgrades of the District Improvements.

In September 2014, the City of Rancho Cordova completed the retrofit of all existing street lights located within the Rancho Cordova Lighting District (RCLD) with new LED street lights. The project was funded from a 1% interest loan from the California Energy Commission (CEC). This project has significantly reduced electricity and maintenance needs. The electrical and maintenance savings will be used to pay back the loan from the energy commission. Once the CEC loan is paid off in Fiscal Year 2028, the District is projected to generate sufficient revenues to build a reserve to cover the costs of the replacement of the LED street light heads when they need to be replaced in 20 years.

In order to proceed with the levy of assessments after consideration and approval of the Engineer's Report, it is appropriate for the Council to adopt **Resolution No. 61-2017, Attachment 2**, which declares the Council's intention to levy assessments for Fiscal Year 2017-2018. It also sets Tuesday, June 19, 2017 at 5:30 p.m., or as soon thereafter as possible, as the date and time for a public hearing on the issue of the levy of Fiscal Year 2017-2018 assessments. Notice of the public hearing will be given by publication.

ATTACHMENTS

1. Resolution No. 46-2017.
2. Resolution No. 61-2017 including Exhibit A - Engineer's Report.

ATTACHMENT 1

CITY OF RANCHO CORDOVA

RESOLUTION NO. 46-2017

**A RESOLUTION OF THE CITY COUNCIL OF THE CITY OF RANCHO CORDOVA
INITIATING PROCEEDINGS FOR THE ANNUAL LEVY AND COLLECTION
OF ASSESSMENTS FOR THE RANCHO CORDOVA LIGHTING DISTRICT NO. 2012-1
FOR FISCAL YEAR 2017-2018**

WHEREAS, the City Council has, by previous Resolutions, formed the Rancho Cordova Lighting District No. 2012-1 (hereafter referred to as the "District"), pursuant to the provisions of the *Landscaping and Lighting Act of 1972, Part 2 of Division 15 of the Streets and Highways Code of California, beginning with Section 22500* (hereinafter referred to as the "Act"), that provides for levy and collection of assessments through the County of Sacramento for the City of Rancho Cordova fund the ongoing operation, maintenance and servicing of public lighting facilities and appurtenants, previously provided and maintained by the County of Sacramento as part of County Service Area No. 1, Zone 2; and

WHEREAS, the City Council has retained Willdan Financial Services as the Engineer of Work for the purpose of assisting with the annual levy of the District, and to prepare and file an Engineer's Report with the City Clerk in accordance with *Chapter 3, Section 22623* of the Act.

**NOW, THEREFORE, BE IT HEREBY RESOLVED THE CITY COUNCIL OF THE
CITY OF RANCHO CORDOVA:**

1. The above recitals are true and correct.
2. The City Council hereby orders Willdan Financial Services to prepare the Engineer's Report (hereinafter referred to as the "Report" or "Engineer's Report") concerning the levy of assessments for the District in accordance with *Chapter 1, Article 4 (commencing with Section 22565), pursuant to Chapter 3, Section 22622* of the Act.
3. The District improvements include lighting improvements and associated appurtenant facilities, located within the public right of ways of the City of Rancho Cordova which were previously serviced through CSA-1, Zone 2. Of the District improvements, highway safety lights are those lights located at intersections, on major streets, and along the rear of properties that abut major streets; and, street lights are all lights not designated as highway safety lights, primarily consisting of local street lighting. District assessments are to fund the operation, maintenance and incidental costs of the District improvements. The Report so ordered, shall describe the existing improvements and any new improvements or substantial changes in the existing improvements.

PASSED AND ADOPTED by the City Council of the City of Rancho Cordova on the _____ day of _____, 2017 by the following vote:

AYES:

NOES:

ABSENT:

ABSTAIN:

Donald Terry, Mayor

ATTEST:

Mindy Cuppy, MMC, City Clerk

RESOLUTION NO. 61-2017

**A RESOLUTION OF THE CITY COUNCIL OF THE CITY OF RANCHO CORDOVA
PRELIMINARILY APPROVING THE ENGINEER'S REPORT, AND DECLARING ITS
INTENTION TO LEVY AND COLLECT ANNUAL ASSESSMENTS FOR THE RANCHO
CORDOVA LIGHTING DISTRICT NO. 2012-1 FOR FISCAL YEAR 2017-2018**

WHEREAS, the City Council pursuant to the provisions of the *Landscaping and Lighting Act of 1972, Part 2 of Division 15 of the Streets and Highways Code of California, beginning with Section 22500* (hereafter referred to as the "Act") and by previous Resolutions, initiated proceedings for the "Rancho Cordova Lighting District No. 2012-1" (hereafter referred to as the "District") for the annual levy and collection of assessments to fund the ongoing operation, maintenance and servicing of public lighting facilities and appurtenants, previously provided and maintained by the County of Sacramento as part of County Service Area No. 1, Zone 2; and

WHEREAS, the City Council has, by previous Resolution ordered the preparation of an Engineer's Report (hereafter referred to as the "Report" or "Engineer's Report") regarding the District and assessment for Fiscal Year 2017-2018, pursuant to *Chapter 3, Section 22622* of the Act; and

WHEREAS, the Engineer selected by the City Council has prepared and filed with the City Clerk said Report (**see Exhibit A**) in connection with the District and the levy of assessments for Fiscal Year 2017-2018 (Beginning July 1, 2017 and ending June 30, 2018) in accordance with *Chapter 1, Article 4* of the Act; and

WHEREAS, this City Council has carefully examined and reviewed the Report as presented and pursuant to the provisions of *Chapter 2, Article 1, Section 22586* of said Act, the City Council may approve the report, as filed, or it may modify the report in any particular and approve it as modified.

NOW, THEREFORE, BE IT HEREBY RESOLVED BY THE CITY COUNCIL OF THE CITY OF RANCHO CORDOVA:

1. The above recitals are true and correct.
2. The Report as presented, consists of the following:
 - a. A Description of Improvements.
 - b. A Description of the District.
 - c. The proposed Annual Budget for the fiscal year (Costs and Expenses).
 - d. The Method of Apportionment that details the method of calculating each parcel's proportional special benefits and annual assessment.
 - e. The District's boundaries.
 - f. The Assessment Roll containing the Levy for each Assessor Parcel Number within the District proposed for Fiscal Year 2017-2018.
3. The District, the proposed improvements, each and all of the budget items and documents, and the proposed assessments as outlined in the Report have been spread in accordance with the benefits received from the improvements, operation, maintenance and services to be

ATTACHMENT 2

performed within the District, and are in compliance with the Act and the provisions of California Constitution Article XIID.

4. The Report is hereby approved on a preliminary basis, as presented or modified, and ordered to be filed in the Office of the City Clerk as a permanent record and to remain open to public inspection.

5. The City Clerk is hereby directed to enter on the minutes of the City Council any and all modifications to the Report determined and approved by the City Council, and all such changes and/or modifications by reference are incorporated into the Engineer's Report (**see Exhibit A**).

6. The City Council hereby declares its intention to seek the Annual Levy of the District pursuant to the Act, over and including the land within the District boundary, and to levy and collect assessments on all such land to pay the costs associated with the operation, maintenance and servicing of the public lighting facilities and appurtenants related thereto, for Fiscal Year 2017-2018.

7. The District improvements include lighting improvements and associated appurtenant facilities, located within the public right of ways of the City of Rancho Cordova which were previously serviced through CSA-1, Zone 2. Of the District improvements, highway safety lights are those lights located at intersections, on major streets, and along the rear of properties that abut major streets; and, street lights are all lights not designated as highway safety lights, primarily consisting of local street lighting. The Report as previously approved and on file with the City Clerk, provides a full and complete description of all services, facilities and appurtenants and any or all substantial changes to the services, facilities and appurtenants within the District.

8. The boundaries of the District are described in the Engineer's Report on file with the City Clerk.

9. The proposed assessment rates for Fiscal Year 2017-2018 do not exceed the maximum assessment rates approved through the property owner protest proceedings at the time of formation.

10. The City Council hereby declares its intention to conduct a public hearing concerning the levy of assessments for the District. The City Clerk shall give notice of the time and place of the Public Hearing by causing the publishing of this Resolution once in the Local Newspaper for two consecutive weeks not less than ten (10) days before the date of the hearing, and by posting a copy of this Resolution on the official bulletin board customarily used by the City Council for the posting of notices in accordance with *Chapter 3, Section 22626* of the Act.

11. Notice is hereby given that a Public Hearing on these matters will be held by the City Council on Monday June 19, 2017 at 5:30 p.m., or as soon thereafter as feasible, in the City Hall Council Chambers, City Hall, located at 2729 Prospect Park Drive, Rancho Cordova, California.

ATTACHMENT 2

PASSED AND ADOPTED by the City Council of the City of Rancho Cordova on the ____ day of _____, 2017 by the following vote:

AYES:

NOES:


ABSENT:

ABSTAIN:

Donald Terry, Mayor

ATTEST:

Mindy Cuppy, MMC, City Clerk

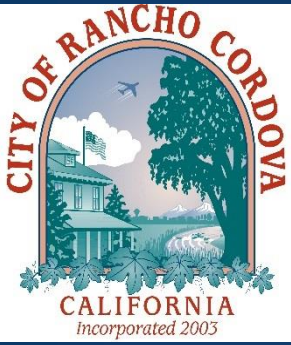

CITY OF RANCHO CORDOVA

ENGINEER'S REPORT

RANCHO CORDOVA LIGHTING DISTRICT NO. 2012-1 FISCAL YEAR 2017/2018

INTENT MEETING JUNE 5, 2017
PUBLIC HEARING JUNE 19, 2017

27368 Via Industria
Suite 200
Temecula, CA 92590
T 951.587.3500 | 800.755.6864
F 951.587.3510

www.willdan.com/financial



ENGINEER'S REPORT AFFIDAVIT

Rancho Cordova Lighting District No. 2012-1

**formed pursuant to the
Landscaping and Lighting Act of 1972**

**City of Rancho Cordova,
County of Sacramento, State of California**

This Report contains the complete Engineer's Annual Levy Report for the Rancho Cordova Lighting District No. 2012-1 including the improvements, budgets and assessments to be levied for Fiscal Year 2017/2018. The enclosed diagrams show the exterior boundaries of each lot and parcel of land within the District as they existed at the time that this District was formed. Reference is hereby made to the Sacramento County Assessor's maps for a detailed description of the lines and dimensions of parcels within the District.

The undersigned respectfully submits the enclosed Report as directed by the City Council of the City of Rancho Cordova.

Dated this _____ day of _____, 2017.

Willdan Financial Services
Assessment Engineer
On Behalf of the City of Rancho Cordova

By: _____

Jose Ometeotl, Project Manager
District Administration Services

By: _____

Richard Kopecky
R. C. E. # 16742

TABLE OF CONTENTS

_TOC419807541

- INTRODUCTION 1
- PART I — PLANS AND SPECIFICATIONS 4
 - Description of the District 4
 - Improvements and Services..... 4
 - Improvements and Services Authorized by the 1972 Act..... 4*
 - Description of District Improvements 5*
- PART II — METHOD OF APPORTIONMENT 6
 - Benefit Analysis 6
 - Zones of Benefit..... 8
 - Assessment Methodology..... 9
 - Safety Lights.....10*
 - Street Lights10*
 - Exempt10*
 - Rates.....11
- PART III — DISTRICT BUDGET..... 12
 - District Budget12
 - Description of District Budget13
 - Capital Projects Reserve – Capital Improvement Plan.....16
- PART IV — DISTRICT DIAGRAM 17
- PART V — ASSESSMENT ROLL18

Introduction

Pursuant to the provisions of the Landscape and Lighting Act of 1972, being Part 2 of Division 15 of the California Streets and Highways Code, commencing with Section 22500 (hereafter referred to as the “1972 Act”), the City Council of the City of Rancho Cordova, County of Sacramento, State of California (hereafter referred to as “City”), has by resolution initiated proceedings in connection with the ongoing maintenance and operation of a special benefit assessment district designated as:

Rancho Cordova Lighting District No. 2012-1

(hereafter referred to as “District”), for the purpose of continuing and providing for the ongoing maintenance, servicing and operation of public lighting improvements (safety lights and street lights) within the City that had been administered by the County of Sacramento as Zone 2 of County Service Area 1 (CSA 1) until the FY 2012/2013 levy.

Prior to the formation of the District, the detachment of those portions of CSA 1 lying within the City limits was approved, resulting in the transfer of the responsibility of the servicing of CSA 1 improvements and related administration to the City. Commencing with the FY 2012/2013 levy, the City Council formed the District in order to provide ongoing funding for the costs and expenses required to service and maintain the safety light and street light improvements for the benefiting lots and parcels of land within the boundaries of the District.

County Service Area 1 was created in 1986 by the Sacramento County Board of Supervisors by reorganizing five existing street light maintenance districts. CSA 1 was established to provide street light services to those unincorporated portions of Sacramento County. Since the establishment of CSA 1, the cities of Citrus Heights, Elk Grove and Rancho Cordova have been incorporated and in July 2005, the Board of Supervisors approved the creation of zones within CSA 1. The creation of these zones allowed the incorporated cities and the County to supplement CSA 1 revenues specific to those areas. This action also facilitated the eventual Local Agency Formation Commission (LAFCO) approved detachment of Elk Grove (August 2005) and Citrus Heights (June 2006) from CSA 1 and Rancho Cordova (June 2012).

This Engineer’s Report (hereafter referred to as “Report”) has been prepared in connection with the levy and collection of annual assessments related thereto for FY 2017/2018, as required pursuant to Chapter 1, Article 4 of the 1972 Act. This Report describes the District, the improvements, and the assessments to be levied on properties within the District in connection with the special benefits the properties receive from the maintenance and servicing of the District improvements. The formation of this District and the annual assessments will provide a continued funding source for the City to fund, in part, the ongoing maintenance, servicing and operation, of the safety lights and street lights that provide special benefits to the properties within the District.

The improvements and assessments described in the FY 2012/2013 Engineer’s Report (hereafter referred to as the “Formation Report”) were based on the improvements and assessments previously established by the County of Sacramento for CSA 1 Zone 2 and the assessment revenues will be used to fund, in part, the annual direct expenditures and incidental expenses associated with the maintenance and servicing of the District’s improvements. The formation of the District, the structure of the District (organization), the improvements, the method of apportionment, and assessments described in the Formation Report have been

established to continue the maintenance of the existing improvements and assessments previously established by the County of Sacramento for CSA 1 and as such are not considered to be new or increased assessments under the provisions of the California Constitution Article XIII D.

As part of the District formation to continue the assessments previously levied by the County of Sacramento as part of CSA 1, in addition to the proceedings conducted the Local Agency Formation Commission (LAFCO) for the detachment of the City of Rancho Cordova from CSA 1, the Rancho Cordova City Council conducted a noticed public hearing pursuant to the provisions of the 1972 Act to consider public testimonies, comments and written protests regarding the formation of the District and levy of assessments.

The word “parcel,” for the purposes of this Report, refers to an individual property assigned its own Assessor’s Parcel Number (APN) by the Sacramento County Assessor’s Office. The Sacramento County Auditor/Controller uses Assessor’s Parcel Numbers and specific Fund Numbers to identify properties to be assessed on the tax roll for special benefit assessments.

Each subsequent fiscal year, an Engineer’s Report shall be prepared and presented to the City Council describing the District, any changes to the District or improvements, and the proposed budget and assessments for that fiscal year, and the City Council shall hold a noticed public hearing regarding these matters prior to approving and ordering the proposed levy of assessments for that fiscal year. If in any year, the proposed annual assessments for the District exceed the assessments described herein, such an assessment would be considered a new or increased assessment and must be confirmed through property owner protest ballot proceeding before that new or increased assessment may be imposed. It should be noted that an increased assessment to an individual property resulting from changes in development or land use does not constitute an increased assessment.

This Report consists of five (5) parts:

Part I

Plans and Specifications: A description of the District boundaries and the proposed improvements associated with the District. The District has two (2) designated benefit zones that collectively encompass all lots and parcels of land within the boundaries of the District. The two benefit zones are designated as “Safety Light Only” Zone, which includes those lots and parcels of land within the District that are associated and benefit from only safety light improvements; and “Safety Light and Street Light” Zone, which includes those lots and parcels of land within the District that are associated and benefit from both safety light improvements and local street light improvements.

Part II

Method of Apportionment: A discussion of benefits the improvements and services provide to properties within the District and the method of calculating each property’s proportional special benefit and annual assessment.

Part III

District Budget: An estimate of the annual costs to service, maintain and operate the safety light and street light improvements and appurtenant facilities within the District. This budget includes an estimate of direct operational costs (energy and maintenance costs), anticipated repair and replacement of the existing facilities and incidental expenses authorized by the 1972 Act such as administration expenses and collection of appropriate fund balances.

Part IV

District Diagram: A diagram showing the exterior boundaries of the District, and the Zones therein at the time of the formation of the District, is provided herein and includes all parcels that receive special benefits from the improvements. Parcel identification, the lines and dimensions of each lot, parcel and subdivision of land within the District, are inclusive of all parcels as shown on the Sacramento County Assessor's Parcel Maps, as they existed at the time this Report was prepared and shall include all subsequent subdivisions, lot-line adjustments or parcel changes therein. Reference is hereby made to the Sacramento County Assessor's maps for a detailed description of the lines and dimensions of each lot and parcel of land within the District.

Part V

Assessment Roll: A listing of the proposed assessment amount for each parcel based on the parcel's proportional special benefit as outlined in the method of apportionment. These assessment amounts represent the assessments proposed to be levied and collected on the County Tax Rolls for fiscal year 2017/2018.

Part I — Plans and Specifications

Description of the District

The territory within the District consists of all lots and parcels of land within the boundaries of the City of Rancho Cordova that in fiscal year 2011/2012, were considered to lie within CSA 1 Zone 2. Within these boundaries, parcels are identified and grouped into one of two designated benefit zones based on the special benefits properties receive from the District improvements, namely Safety Lights Only or Safety Lights and Street Lights. The two Zones within the District and the benefits associated with the properties therein are described in more detail in Part II (Method of Apportionment) of this Report. In addition, the District Diagram in Section IV of the Report provides a visual representation of the District showing the exterior boundaries of the District.

Improvements and Services

Improvements and Services Authorized by the 1972 Act

As generally defined by the 1972 Act and may be applicable to this District, the improvements and associated assessments may include one or more of the following:

- The installation or construction of public lighting facilities including, but not limited to street lights, safety lights and traffic signals;
- The installation or construction of any facilities which are appurtenant to any of the foregoing or which are necessary or convenient for the maintenance or servicing thereof;
- The maintenance or servicing, of any of the foregoing including the furnishing of services and materials for the ordinary and usual maintenance, operation, and servicing of any improvement including but not limited to:
 - Repair, removal, or replacement of all or any part of any improvements;
 - Grading, clearing, removal of debris, the installation or construction of curbs, gutters, walls, sidewalks, or paving, or water, irrigation, drainage, or electrical facilities;
 - Electric current or energy, gas, or other illuminating agent for any public lighting facilities or for the lighting or operation of any other improvements;
- Incidental expenses associated with the improvements including, but not limited to:
 - The costs of the report preparation, including plans, specifications, estimates, budgets, diagrams, and assessment;
 - The costs of printing and advertising, and publishing, posting and mailing of notices;
 - Compensation payable to the County for collection of assessments;
 - Compensation of any engineer or attorney employed to render services;
 - Any other expenses incidental to the construction, installation, or maintenance and servicing of the improvements;
 - Costs associated with any elections held for the approval of new or increased assessments.

Description of District Improvements

The District's annual assessments will finance in part the maintenance, operation and servicing of the District's lighting improvements (safety lights and street lights) which generally includes the furnishing of labor, materials, equipment and electricity for the ordinary and usual maintenance, operation, and servicing of street lights within the public right-of-ways and easements dedicated to the City, incidental expenses including administrative costs as well as the performance of periodic repairs, replacement and expanded maintenance resulting from damage or vandalism. These services and activities more specifically may include, but are not limited to:

- Payment of the electrical bill for the safety lights and street lights.
- Maintenance, repair and replacement of light poles and fixtures, including changing light bulbs, painting, photoelectric cell repair or replacement, and repairing damage cause by automobile accidents, vandalism, time, and weather, including principal and interest related to funding of the replacement of the improvements.
- Electrical conduit and pullbox repair and replacement due to damage by construction and weather.
- Monitoring of the Underground Service Alert (USA) network, identification of proposed excavation in the vicinity of lighting electrical conduits, and marking the location of those underground conduits in the field to prevent damage by excavation.
- Service-can maintenance, repair and replacement including painting, replacing worn out electrical components and repairing damage due to accidents, vandalism, and weather.
- Remedial projects for major repairs or upgrading of facilities. Construction for such projects are usually performed by contract, however City maintenance workers may execute small projects.
- Street light inventory database, pole numbering and mapping to establish the number of streetlights that must be maintained, as well as the condition and location of these street lights as part of an effective maintenance program.
- Acquisition of land, easements and right-of-ways necessary to maintain the street and safety lighting system.
- Responding to citizens and Council member inquiries and complaints regarding street lighting. Resolving complaints may require an engineering study and possible project.

For the purpose of determining benefit and the proportional assessment of special benefit, the light fixtures to be maintained by the District are defined as either “Street Lights” or “Safety Lights”. Safety Lights are lights located at intersections on major streets and along the rear of properties that abut major streets. All other lights are designated as Street Lights. The following table provides a summary of the safety light and street light inventory within the City upon formation of the District. Detailed maps identifying the location and extent of the District’s Safety Lights and Street Lights at that time are on file in the Public Works Department.

Type of Light	Number of Lights
Safety Lights	428
Street Lights	4,240
Total District Lights	4,668
Decorative Lights ⁽¹⁾	92
Total City Lights	4,760

(1) The 92 decorative lights shown above were contained within a single residential development and these lights are funded by a separate revenue source levied on those parcels. Therefore, these lights are not included as part of the District’s improvements, budget or assessments. Parcels within this residential development are included in the “Safety Light Only” zone.

Part II — Method of Apportionment

Based on the provisions of the 1972 Act and the California Constitution, this section of the Report summarizes the benefits associated with the District’s safety and street light improvements and services to be provided by the District; the resulting District structure (zones of benefit); and the formulas used to calculate each parcel’s proportional special benefit assessment obligation based on the entirety of the cost of providing the various improvements (method of assessment).

Benefit Analysis

The 1972 Act permits the establishment of assessment districts by agencies for the purpose of providing certain public improvements, which include but are not limited to the construction, maintenance, operation, and servicing of public street lighting improvements and appurtenant facilities.

The 1972 Act further requires that the cost of these improvements be levied according to benefit rather than assessed value:

“The net amount to be assessed upon lands within an assessment district may be apportioned by any formula or method which fairly distributes the net amount among all assessable lots or parcels in proportion to the estimated benefits to be received by each such lot or parcel from the improvements.”

In conjunction with the provisions of the 1972 Act, the California Constitution Article XIID addresses several key criteria for the levy of assessments, notably:

Article XIID Section 2d defines District as:

“District means an area determined by an agency to contain all parcels which will receive a special benefit from a proposed public improvement or property-related service”;

Article XIID Section 2i defines Special Benefit as:

“Special benefit” means a particular and distinct benefit over and above general benefits conferred on real property located in the district or to the public at large. General enhancement of property value does not constitute “special benefit.”

Article XIID Section 4a defines proportional special benefit assessments as:

“An agency which proposes to levy an assessment shall identify all parcels which will have a special benefit conferred upon them and upon which an assessment will be imposed. The proportionate special benefit derived by each identified parcel shall be determined in relationship to the entirety of the capital cost of a public improvement, the maintenance and operation expenses of a public improvement, or the cost of the property related service being provided. No assessment shall be imposed on any parcel which exceeds the reasonable cost of the proportional special benefit conferred on that parcel.”

The method of apportionment (method of assessment) established herein is based on the premise that each assessed property receives special benefits from the maintenance, serving and operation of either safety lights located throughout the District or both safety lights and local street lights and these improvements will be funded in part by such assessments, and the assessment obligation for each parcel reflects that parcel's proportional special benefits as compared to other properties that receive such special benefits as outlined in the preceding definitions established in the 1972 Act and the California Constitution.

To identify and determine the proportional special benefit to each parcel within the District, as well as any general benefit associated with the improvements, it is necessary to consider the entire scope of the improvements provided as well as the properties that benefit from those improvements. The District's improvements and the associated costs described in this Report, have been carefully reviewed and have been identified and allocated based on a benefit rationale and calculations that proportionally allocate the net cost of only those improvements determined to be of special benefit to properties within the District and is consistent with the method of apportion previously established for the assessments as part of CSA 1.

While the California Constitution requires that *“The proportionate special benefit derived by each identified parcel shall be determined in relationship to the entirety of the capital cost of a public improvement or the maintenance and operation expenses of a public improvement...”*; it is reasonable to conclude that the reasons for installing local street lights are often similar, but somewhat different than the reasons for installing safety lights. Therefore, the overall benefits associated with street lights and safety lights are different which also suggests that the apportionment of the cost to provide those improvements would be different.

In reviewing the location and extent of the City's Street Light improvements to be funded by District assessments and the relationship these improvements have to properties within the District, it was determined that these lights are entirely local lighting improvements that were installed specifically in connection with the development of nearby properties or were necessary as a precursor to property development and would otherwise not have been necessary or required without the development of the properties near those improvements. As such, these

Street Light improvements have a direct and particular relationship to, and provide special benefit to, the properties located in close proximity to those lighting improvements and serve as extension of those properties and developments into the public areas (streets) that serve those properties. These lights clearly provide special benefits that affect these properties in a way that is particular and distinct from its effect on other parcels, and that of real property in general and the public at large do not share. This is most evident in the fact that the District's Street Light improvements are concentrated within the City's various residential developments and developed non-residential areas and the absence of such lights within many portions of the undeveloped areas of the District. The fact that these lights are a direct result of property development and many areas of the City forgo the need of local street lighting, the maintenance and operation costs associated with the Street Light improvements are considered to be solely a special benefit to those properties and developments in close proximity to those lights and have no measurable general benefit to the public at large or to the District as a whole. However, it is also recognized that these lights are not exclusive or typically isolated to a particular parcel, but are rather shared and directly affect entire neighborhoods or groups of parcels. In this District, it has been determined that each parcel that is assessed for Street Lights is at least within two-hundred feet (200 feet) of a street light although that light may be located across the street from the parcel.

As previously noted, Safety Lights are lights located at intersections on major streets and along the rear of properties that abut major streets. Although the location and extent of these lights are most certainly driven by development of properties in the area (concentrated largely in developed areas of the City), unlike the Street Light improvements which are directly correlated to specific developments and parcels, the District's Safety Lights are not entirely the result of specific property development, but more the result of overall development throughout the City and in addition to directly benefiting the properties in the District, these Safety Lights provide nighttime traffic illumination to enhance traffic circulation and safety.

Therefore, while the need for such lights is most often facilitated by development in the area and certainly a special benefit to properties within the District, because safety lights promote nighttime traffic illumination and circulation for the general public as well as for properties in the District, these lights obviously provide some measure of benefit to the community as a whole and to the public at large (general benefit). In order to separate general benefits from special benefits, an evaluation of the overall extent and location of the Safety Lights in the City, revealed that less than half (approximately 47%) of the Safety Lights within the District are located on major streets that are considered through-traffic corridors, namely Bradshaw Road, Folsom Boulevard and Sunrise Boulevard. The remaining Safety Lights within the City were located on streets and intersections considered internal City traffic routes that provide direct access to the parcels in the District. Therefore it would be reasonable to conclude that like the local Street Light improvements, the Safety Light improvements located on these internal City traffic routes (approximately 53% of the Safety Lights at the time of formation of the District) are entirely for the special benefit of the properties they serve, while the Safety Lights on the through-traffic corridors provide comparable (proportionately equal) special benefit to properties in the District and general benefit to real property in general and the public at large. Therefore, collectively, it has been determined that no more than 25% of the total maintenance and operation (O&M) costs of providing Safety Lights would be considered general benefit.

Zones of Benefit

In order to calculate and identify the proportional special benefit received by each parcel and their proportionate share of the improvement costs it is necessary to consider not only the

improvements and services to be provided, but the relationship each parcel has to those improvements as compared to other parcels in the District

Article XIID Section 4a reads in part:

“...The proportionate special benefit derived by each identified parcel shall be determined in relationship to the entirety of the capital cost of a public improvement or the maintenance and operation expenses of a public improvement or for the cost of the property related service being provided. No assessment shall be imposed on any parcel which exceeds the reasonable cost of the proportional special benefit conferred on that parcel.”

In an effort to ensure an appropriate allocation of the estimated annual cost to provide the District improvements based on proportional special benefits, this District has established benefit zones (“Zones”) as authorized pursuant to Chapter 1 Article 4, Section 22574 of the 1972 Act:

“The diagram and assessment may classify various areas within an assessment district into different zones where, by reason of variations in the nature, location, and extent of the improvements, the various areas will receive differing degrees of benefit from the improvements. A zone shall consist of all territory which will receive substantially the same degree of benefit from the improvements.”

Therefore, in order to separate general benefits from special benefits and to ensure each parcel is assessed for only the special benefits received from the improvements two benefit zones have been established and every parcel in the City is grouped into one of these two Zones:

- **Safety Lights Only:** Includes all parcels that receive special benefits from the maintenance of Safety Lights only which includes lights located at intersections on major streets and along the rear of properties that abut major streets.
- **Street Lights and Safety Lights:** Includes all remaining parcels within the City that specially benefit from maintenance of Street Lighting (local lights) as well as Safety Lights.

The District Budget, incorporated herein under Part III of this Report, provides a summary of the total estimated cost of providing the street light improvements and the allocation of those costs that are considered general benefit. Details regarding the location and extent of the street lighting improvements within the District and the Zones therein upon formation of the District are on file in the Public Works Department. A diagram showing the exterior boundaries of the District and the location of the two Zones therein at the time of formation is attached and incorporated herein under Part IV (District Diagram) of this Report.

Assessment Methodology

In order to calculate and identify the proportional special benefit received by each parcel and their proportionate share of the improvement costs it is necessary to consider not only the improvements and services to be provided, but the relationship each parcel has to those improvements as compared to other parcels in the District.

Article XIID Section 4a reads in part:

“...The proportionate special benefit derived by each identified parcel shall be determined in relationship to the entirety of the capital cost of a public improvement or the maintenance and operation expenses of a public improvement or for the cost of the property related service being provided. No assessment shall be imposed on any parcel which exceeds the reasonable cost of the proportional special benefit conferred on that parcel.”

Safety Lights and Street Lights, like most public improvements, provides varying degrees of benefit (whether they be general or special) based largely on the extent of such improvements, the location of the improvements in relationship to the properties, the specific use of each property, and the reason or need for such improvements as it relates to individual properties. In this District, these issues are each considered in determining the proportional special benefit to each parcel by the use of benefit zones, the separation of general benefit and special benefit, and County land use designations.

Safety Lights

Safety Lights are located throughout the District and properties throughout the City are considered to benefit proportionally from Safety Lights and are therefore levied a flat rate calculated by the following formula.

$$\text{Net Safety Light Cost} / \text{Total Assessable Parcels} = \text{Levy per Parcel}$$

Street Lights

Only properties that benefit from Street Lights are charged for Street Lights. Parcels are classified based on land use into two categories: Residential and Non-Residential. Residential parcels that have street lights are levied equally. Non-Residential are levied on a front footage basis. Formulas for both Non-Residential and Residential parcels are illustrated below.

Residential Parcels

$$\text{Net Residential Street Light Cost} / \text{Residential Parcels} = \text{Levy per Residential Unit}$$

Non-Residential Parcels

$$\text{Net Non-Residential Street Light Cost} / \text{Non-Residential Front Footage} = \text{Levy per Non-Residential Front Foot}$$

$$\text{Levy per Non-Residential Front Foot} \times \text{Non-Residential Parcel Front Footage} = \text{Levy per Parcel}$$

Exempt

Excepted from the assessment would be the areas of public streets and other roadways (typically not assigned an APN by the County), dedicated public easements, open space areas and rights-of-ways including public greenbelts and parkways. Also excepted from assessment would be utility rights-of-ways, common areas (such as in condominium complexes), landlocked parcels, small parcels vacated by the County, bifurcated lots, and any other property that cannot be developed. These types of parcels do not benefit from the improvements.

The land use classification for each parcel has been based on the Sacramento County Assessor's Roll.

Rates

The following Table shows the assessment rates proposed to be levied in Fiscal Year 2017/2018. It is important to note that these rates are the same rates applied to the District parcels under CSA 1 and that these rates have not increased since the passage of Proposition 218 in 1996.

Proposed Fiscal Year 2017/2018 Assessment Rates

Improvement Type	Proposed Rates
Safety Lights	\$2.56 per parcel
Street Lights	\$15.32 per parcel
Street Lights (Non-Residential) *	\$0.2519 per front foot

* Non-Residential parcels include commercial and multi-family properties

Estimated Fiscal Year 2017/2018 Assessment Revenues

Benefit Classifications	Applied Rates	Parcels	Applied Front Footage	Total Estimated Revenue
Safety Light Only	\$2.56 per Parcel	7,458	N/A	\$ 19,092.48
Street and Safety Light (Residential)	\$2.56 + \$15.32 per Parcel	10,098	N/A	\$180,552.24
Street and Safety Light (Non-Residential)	\$2.56 per parcel + \$0.2519 per front foot	3,407	595,646.33	\$158,698.20
Totals		20,963		\$358,342.92

Part III — District Budget

District Budget

The following budget outlines the estimated costs to maintain the improvements and the anticipated expenditures for fiscal year 2017/2018.

City of Rancho Cordova
Rancho Cordova Lighting District No. 2012-1
FY 2017/18 Budget Summary

Description	Safety Lights	Street Lights	Total Budget
Annual Maintenance & Operation (O&M)			
Electrical Costs	\$ 30,754	\$ 175,246	\$ 206,000
Maintenance Costs	2,239	12,761	15,000
Total Annual O&M Expenses	\$ 32,993	\$ 188,007	\$ 221,000
Capital Expenditures & Other Costs			
Repairs/Replacements & Capital Expenditures	\$ 1,497.44	\$ 8,503	\$ 10,000
USA Markings	\$ 2,246	\$ 12,754	\$ 15,000
RCLD Loan Principal	\$ 18,689	\$ 106,117	\$ 124,806
RCLD Loan Interest	\$ 2,022	\$ 11,478	\$ 13,500
Special Project		\$ 15,000	\$ 15,000
Total Capital Expenditures & Other Costs	\$ 24,454	\$ 153,852	\$ 178,306
Annual Administrative Expenses			
District Administration	\$ 3,765	\$ 21,378	\$ 25,143
Contract Administration	\$ 7,487	\$ 42,513	\$ 50,000
County Collection Fees	10,997	7,083	18,080
Miscellaneous Administration Expenses	52	298	350
Total Annual Administration Expenses	\$ 22,301	\$ 71,272	\$ 93,573
TOTAL DISTRICT EXPENSES	\$ 79,749	\$ 413,130	\$ 492,879
Contributions/Adjustments			
Replenishment/(Use) of Reserve	\$ (34,326)	\$ (93,386)	\$ (127,712)
Replenishment/(Use) of Capital Projects Reserve		\$ (15,000)	\$ (15,000)
General Benefit Contribution	8,248	N/A	8,248
Other Revenue Contributions	-	\$ -	-
Rounding Adjustment ⁽¹⁾	-	-	-
NET ADJUSTMENTS	\$ (26,078)	\$ (108,386)	\$ (134,464)
NET ASSESSMENT BUDGET (Balance to Levy)	\$ 53,671	\$ 304,744	\$ 358,415
DISTRICT STATISTICS & ASSESSMENT RATES			
Total Parcels	21,247	13,505	21,247
Parcels Levied	20,965	13,504	20,965
Front Footage (Non-Residential)	N/A	595,646	
Residential Parcels		10,098	
Per Parcel Rate - Safety Lights	\$ 2.56	N/A	
Per Parcel Rate - Street Lights (Residential)	N/A	\$ 15.32	
Per Front Foot Rate - Street Lights (Non-Residential)	N/A	\$ 0.2519	
Potential Maximum Assessment	\$53,670	\$304,745	\$358,415
OPERATING RESERVE			
Beginning Balance 7-1-2017 (est.)			\$ 379,292
Replenishment/(Use) of Operating Reserve			(127,712)
Transfer from / (to) Capital Projects Reserve			(5,139)
Ending Balance 6-30-2018 (est.)			\$ 246,440
CAPITAL PROJECTS RESERVE			
Beginning Reserve Balance 7-1-2017 (est.)			-
Use for 17/18 Capital Projects Expenditures			\$ (15,000)
Transfer from / (to) Operating Reserve			5,139
Ending Balance 6-30-2018 (est.)			\$ (9,861)

⁽¹⁾ Variance due to rounding, including rounding limitations imposed by the County of Sacramento.

Description of District Budget

Annual Maintenance & Operation (O&M) — Includes the regular annual costs of maintaining and servicing lighting improvements. This may include, but is not limited to, the costs for labor, utilities, equipment and supplies that are required to properly maintain the items that provide a direct benefit to the District.

- **Electrical Costs** — Includes the cost of providing electricity to the lights. Additionally, some lights may be maintained by the Sacramento Municipal Utility District ("SMUD") and the cost for maintenance of these lights is included as part of the utility bill for those lights.
- **Maintenance Costs** — Includes the contract labor associated with the maintenance of the lights and the cost of the preparing and maintaining the light inventory.
- **Special Project** - Includes costs for minor special project(s) related to annual maintenance and / or operation of the improvements not described in the above categories.

Capital Expenditures & Other Costs — Includes funding needs to support the improvements that are not included or considered to be costs associated with the regular annual maintenance, servicing and operation of the District improvements.

- **Repairs/Replacements & Capital Expenditures** — Includes, but is not limited to repairs that are only required periodically, repairs and replacements resulting from damage or vandalism, capital improvement expenditures to rehabilitate or upgrade the improvements, and collection of funding (installments) for future capital improvement projects. The amount collected each fiscal year is based on an estimate of current and future needs, but may be limited by available funding (assessment revenues and City contributions).
- **USA Markings** – includes costs associated with marking the location of underground utilities related to the above.
- **RCLD Loan Principal** --- Amounts of principal due to repay a low interest California Energy Commission (CEC) loan to fund the retrofitting of existing street lights located within the District with new LED street lights which will reduce energy costs.
- **RCLD Loan Interest** --- Amounts of interest due to repay a low interest California Energy Commission (CEC) loan to fund the retrofitting of existing street lights located within the District with new LED street lights which will reduce energy costs.
- **Special Capital Projects** - Includes costs expected to be incurred in FY 2017/2018 for special capital projects shown in the District's Capital Improvement Plan. Costs in this category do not increase the annual levy as the Capital Improvement Reserve is used to fund these costs.

Annual Administrative Expenses — Incidental district costs not included above that are required on an annual basis.

- **District Administration** — Includes the estimated cost to coordinate District services including responding to property owner inquiries relating to the assessments and services and contracting with professionals to provide administration, legal, and engineering services to the District that are required on an annual basis. This also includes the costs for the City to account for the funds, the calculation of the assessments, preparation of the annual Report, and placing the assessment on the property tax bills.

- **Contract Administration** – Estimated costs to coordinate and oversee the applicable maintenance and operation contracts and overall repair, maintenance, operation and replacements of the District Improvements.
- **County Collection Fees** — Includes the cost that the County charges to place the assessments onto the Sacramento County Secured Tax Roll.
- **Miscellaneous Administration Expenses** — Includes other minor administrative costs such as telephone, copying, noticing, mailing, office supplies and fees related to District Administration.

Total District Expenses — This is the total of the Annual Maintenance & Operation (O&M), Capital Expenditures, Annual Administrative Expenses and other costs which are considered to be the direct and incidental costs for the regular annual maintenance, servicing and operation of the District improvements.

Contributions/Adjustments — Represents the expected funding from sources other than the current year assessments to support the annual costs budgeted for the maintenance, servicing and operation of the District improvements.

- **Replenishment/(Use) of Operating Reserve** – Funding transferred from or to the District's Operating Reserve to either offset a portion of the Total Expense or to replenish the Reserve. If zero, this line item may not be shown in the budget. Further information regarding the function of the Operating Reserve is provided in the following pages of this Section.
- **Replenishment/(Use) of Capital Projects Reserve** – Funding transferred from or to the District's Capital Projects Reserve to either adjust the annual levy for FY 2017/2018 expenditures funded by the Capital Projects Reserve or to replenish the Capital Projects Reserve for future projects. Further information regarding the function of the Capital Projects Reserve is provided in the following pages of this Section. If zero, this line item may not be shown in the budget. Further information regarding the function of the Operating Reserve is provided in the following pages of this Section.
- **General Benefit Contribution** — Funding from the City utilizing revenue sources other than assessment revenues to pay the proportional costs for the regular annual maintenance, servicing and operation of the District improvements that have been determined to be of General Benefit and which cannot be included as part of the annual assessments. This City funding may be from the City's General Fund or any other funding source available to the City.
- **Other Revenue Contributions** – Additional funds designated for use by the District that are not District assessments. Often referred to as a City Contribution, these funds may be from any source available to the City to support the District and reduce the amount to be collected by the District assessments (the "Net Assessment Budget"). If the Total District Expenses minus any Reserve Fund Transfer and General Benefit Contribution results in an amount greater than the amount that can be collected through the assessments, the City would either have to reduce expenses or contribute funds to balance the budget.

Net Assessment Budget (Balances to Levy) — Represents the total amount proposed to be levied and collected as assessments on the County Tax Rolls for the fiscal year.

OPERATING RESERVE

Beginning Reserve Balance 7-1-2017 (est.) - The anticipated beginning balance of cash and receivables, net of any unpaid prior year obligations. These beginning balances shall be used to fund expenditures from July 1, 2017 to December 31, 2017, as the Operating Reserve is required to compensate for the approximate six-month delay between the start of the District's fiscal year and the receipt of the collections from the County. The Capital Projects Reserve balances, if any, are excluded from the Operating Reserve balances and shall be shown separately in the Report.

Replenishment/(Use) of Operating Reserve – Due to the six-month delay from the District's receipt of assessment collections, the Operating Reserve is intended to fund expenditures from the period of July 1, 2017 (the beginning of the Fiscal Year) through December 31, 2017. If positive, this amount is added to the levy in order to replenish the Operating Reserve. On the other hand, if negative, this portion of the Operating Reserve is used to fund FY 2017/2018 expenses and therefore reduces the levy amount. If zero, this line item may not be shown in the budget.

Transfer from/(to) the Capital Projects Reserve — The amount of Operating Reserve monies to be transferred to or from the Capital Projects Reserve. Periodically, funds held in a Capital Projects Reserve may be needed to respond to changing maintenance needs of the improvements or other factors. Accordingly, any or all funds held in a Capital Projects Reserve are subject to transfer the Operating Reserve, at the discretion of the Public Works Department, in order to provide for the maintenance and operation of the improvements. If zero, this line item may not be shown in the budget.

Ending Reserve Balance 6-30-2018 (est.) - This amount represents the anticipated Operating Reserve balance/(deficit) as of June 30, 2018. The size of the Operating Reserve is limited by Streets and Highways Code 22569 which states that an Operating Reserve shall not exceed the estimated costs of maintenance and service from the first day of the fiscal year (July 1) to the date that the Agency expects to receive the first apportionment of collections from the County, which is estimated to be December 31. Therefore, the District may retain an Operating Reserve amounting to the District's first six-months of expenses in order to meet ongoing obligations until the first collections are received from the County. All Capital Projects Reserve balances, if any, are excluded from the Operating Reserve balances and shall be shown separately in the Report.

CAPITAL PROJECTS RESERVE

Beginning Reserve Balance 7-1-2017 (est.) — The projected balance of funds in the Capital Projects Reserve as of July 1, 2017. Streets and Highways Code 22660 allows the District generate and accumulate funds over several years to fund District improvements that cannot be conveniently raised from a single year's assessment.

Use for 2017/2018 Capital Projects – The amount expected to be incurred for Capital Projects in FY 2017/2018 and funded from the Capital Projects Reserve rather than the FY 2017/2018 levy. If zero, this line item may not be shown in the budget.

Transfer from/(to) the Operating Reserve — The amount of Capital Projects Reserve monies to be transferred to or from the Operating Reserve. Periodically, funds held in a Capital Projects Reserve may be needed to respond to changing maintenance needs of the improvements or other factors. Accordingly, any or all funds held in a Capital Projects Reserve are subject to transfer into the Operating Reserve, at the discretion of the Public Works Department, in order to provide for the maintenance and operation of the improvements. If zero, this line item may not be shown in the budget.

Ending Reserve Balance 6-30-2018 (est.) - The projected balance of funds in the Capital Projects Reserve as of June 30, 2018. These funds shall be used to fund the costs of installation, replacement, repair or upgrading of District improvements which cannot be conveniently raised from a single year's assessment.

Should the District have no Capital Projects Reserve or related activity for the current fiscal year, the Capital Projects Reserve information will not be presented in the Report.

Capital Projects Reserve – Capital Improvement Plan

Streets and Highways Code 22660 allows the District to generate and accumulate funds over several years to fund District improvements that cannot be conveniently raised from a single year's assessment. Should an ending Capital Projects Reserve balance be projected, a five-year Capital Improvement Plan is shown below in order to fund the installation, replacement, repair or upgrading of District improvements and other allowable costs:

The District expects expenditures for updating, verifying and/or replacing street light / pole numbers: \$15,000 in FY 2017/18; the painting of existing street light poles: \$20,000 in FY 2020/21; the retrofit of poles for electrical outlet upgrade and installation of new sign brackets: \$25,000 in FY 2018/19, \$10,000 in FY 2019/20 and \$100,000 in FY 2020/21.

Periodically, funds held in a Capital Projects Reserve may be needed to respond to changing maintenance needs of the improvements or other factors. Accordingly, any or all funds held in a Capital Projects Reserve are subject to transfer into the Operating Reserve, at the discretion of the Public Works Department, in order to provide for the maintenance and operation of the improvements.

The parcels within the District consist of all lots and parcels of land within the City of Rancho Cordova. The following page provides a boundary map that displays exterior boundaries of the District, as well as the two zones of benefit within the District as the same existed at the time that the District was formed. The combination of this map and the Assessment Roll contained in this Report constitute the Assessment Diagram for this District.



Part V — Assessment Roll

Parcel identification for each lot or parcel within the District is based on available parcel maps and property data from the Sacramento County Assessor's Office. A listing of the Assessor's Parcel Numbers (APNs) to be assessed within this District, along with the corresponding Assessment Amount to be levied for fiscal year 2017/2018, as determined by the District's assessment rates and method of apportionment, is provided in the following pages.

If any APN submitted for collection of the assessments is identified by the County Auditor/Controller of the County of Sacramento to be an invalid parcel number for the fiscal year, a corrected parcel number and/or new parcel numbers will be identified and resubmitted to the County Auditor/Controller. The assessment amount to be levied and collected for the resubmitted parcel or parcels shall be based on the method of apportionment, as described in this Report and approved by the City Council.

**City of Rancho Cordova
Lighting District No. 2012-1
2017/18 Preliminary Assessment Roll**

Assessor's Parcel Number	District Classification	Street Lights Charge	Safety Lights Charge	Estimated 17/18 Applied Charge
056-0012-001-0000	SAFETY LIGHTS ONLY	\$0.00	\$2.56	\$2.56
056-0012-016-0000	SAFETY LIGHTS ONLY	0.00	2.56	2.56
056-0012-022-0000	SAFETY LIGHTS ONLY	0.00	2.56	2.56
056-0012-023-0000	SAFETY LIGHTS ONLY	0.00	2.56	2.56
056-0012-024-0000	NON RESIDENTIAL	111.82	2.56	114.38
056-0022-001-0000	SAFETY LIGHTS ONLY	0.00	2.56	2.56
056-0022-002-0000	SAFETY LIGHTS ONLY	0.00	2.56	2.56
056-0023-001-0000	SAFETY LIGHTS ONLY	0.00	2.56	2.56
056-0023-002-0000	SAFETY LIGHTS ONLY	0.00	2.56	2.56
056-0023-003-0000	SAFETY LIGHTS ONLY	0.00	2.56	2.56
056-0023-004-0000	SAFETY LIGHTS ONLY	0.00	2.56	2.56
056-0023-005-0000	SAFETY LIGHTS ONLY	0.00	2.56	2.56
056-0023-006-0000	SAFETY LIGHTS ONLY	0.00	2.56	2.56
056-0023-007-0000	SAFETY LIGHTS ONLY	0.00	2.56	2.56
056-0023-008-0000	SAFETY LIGHTS ONLY	0.00	2.56	2.56
056-0023-009-0000	SAFETY LIGHTS ONLY	0.00	2.56	2.56
056-0023-010-0000	SAFETY LIGHTS ONLY	0.00	2.56	2.56
056-0023-011-0000	SAFETY LIGHTS ONLY	0.00	2.56	2.56
056-0023-012-0000	SAFETY LIGHTS ONLY	0.00	2.56	2.56
056-0023-013-0000	SAFETY LIGHTS ONLY	0.00	2.56	2.56
056-0023-014-0000	NON RESIDENTIAL	115.60	2.56	118.16
056-0023-015-0000	SAFETY LIGHTS ONLY	0.00	2.56	2.56
056-0023-016-0000	NON RESIDENTIAL	108.80	2.56	111.36
056-0023-017-0000	NON RESIDENTIAL	171.26	2.56	173.82
056-0023-020-0000	SAFETY LIGHTS ONLY	0.00	2.56	2.56
056-0023-022-0000	SAFETY LIGHTS ONLY	0.00	2.56	2.56
056-0031-001-0000	SAFETY LIGHTS ONLY	0.00	2.56	2.56
056-0031-002-0000	SAFETY LIGHTS ONLY	0.00	2.56	2.56
056-0031-003-0000	SAFETY LIGHTS ONLY	0.00	2.56	2.56
056-0031-004-0000	SAFETY LIGHTS ONLY	0.00	2.56	2.56
056-0031-005-0000	SAFETY LIGHTS ONLY	0.00	2.56	2.56
056-0031-006-0000	SAFETY LIGHTS ONLY	0.00	2.56	2.56
056-0032-001-0000	SAFETY LIGHTS ONLY	0.00	2.56	2.56
056-0032-002-0000	SAFETY LIGHTS ONLY	0.00	2.56	2.56
056-0032-003-0000	SAFETY LIGHTS ONLY	0.00	2.56	2.56
056-0032-004-0000	SAFETY LIGHTS ONLY	0.00	2.56	2.56
056-0032-005-0000	SAFETY LIGHTS ONLY	0.00	2.56	2.56
056-0033-001-0000	SAFETY LIGHTS ONLY	0.00	2.56	2.56
056-0033-002-0000	SAFETY LIGHTS ONLY	0.00	2.56	2.56
056-0033-003-0000	SAFETY LIGHTS ONLY	0.00	2.56	2.56
056-0033-004-0000	SAFETY LIGHTS ONLY	0.00	2.56	2.56
056-0033-005-0000	SAFETY LIGHTS ONLY	0.00	2.56	2.56
056-0033-006-0000	SAFETY LIGHTS ONLY	0.00	2.56	2.56
056-0033-007-0000	SAFETY LIGHTS ONLY	0.00	2.56	2.56
056-0034-001-0000	SAFETY LIGHTS ONLY	0.00	2.56	2.56
056-0034-002-0000	SAFETY LIGHTS ONLY	0.00	2.56	2.56
056-0034-003-0000	SAFETY LIGHTS ONLY	0.00	2.56	2.56
056-0034-004-0000	SAFETY LIGHTS ONLY	0.00	2.56	2.56
056-0034-005-0000	SAFETY LIGHTS ONLY	0.00	2.56	2.56
056-0034-006-0000	SAFETY LIGHTS ONLY	0.00	2.56	2.56
056-0034-007-0000	SAFETY LIGHTS ONLY	0.00	2.56	2.56

Assessor's Parcel Number	District Classification	Street Lights Charge	Safety Lights Charge	Estimated 17/18 Applied Charge
056-0034-008-0000	SAFETY LIGHTS ONLY	0.00	2.56	2.56
056-0034-009-0000	SAFETY LIGHTS ONLY	0.00	2.56	2.56
056-0034-010-0000	SAFETY LIGHTS ONLY	0.00	2.56	2.56
056-0034-011-0000	SAFETY LIGHTS ONLY	0.00	2.56	2.56
056-0034-012-0000	SAFETY LIGHTS ONLY	0.00	2.56	2.56
056-0035-001-0000	SAFETY LIGHTS ONLY	0.00	2.56	2.56
056-0035-002-0000	SAFETY LIGHTS ONLY	0.00	2.56	2.56
056-0035-003-0000	SAFETY LIGHTS ONLY	0.00	2.56	2.56
056-0035-004-0000	SAFETY LIGHTS ONLY	0.00	2.56	2.56
056-0035-005-0000	SAFETY LIGHTS ONLY	0.00	2.56	2.56
056-0035-006-0000	SAFETY LIGHTS ONLY	0.00	2.56	2.56
056-0035-007-0000	SAFETY LIGHTS ONLY	0.00	2.56	2.56
056-0035-008-0000	SAFETY LIGHTS ONLY	0.00	2.56	2.56
056-0035-009-0000	SAFETY LIGHTS ONLY	0.00	2.56	2.56
056-0035-010-0000	SAFETY LIGHTS ONLY	0.00	2.56	2.56
056-0035-011-0000	SAFETY LIGHTS ONLY	0.00	2.56	2.56
056-0035-012-0000	SAFETY LIGHTS ONLY	0.00	2.56	2.56
056-0035-013-0000	SAFETY LIGHTS ONLY	0.00	2.56	2.56
056-0035-014-0000	SAFETY LIGHTS ONLY	0.00	2.56	2.56
056-0035-015-0000	SAFETY LIGHTS ONLY	0.00	2.56	2.56
056-0035-016-0000	SAFETY LIGHTS ONLY	0.00	2.56	2.56
056-0035-017-0000	SAFETY LIGHTS ONLY	0.00	2.56	2.56
056-0035-018-0000	SAFETY LIGHTS ONLY	0.00	2.56	2.56
056-0035-019-0000	SAFETY LIGHTS ONLY	0.00	2.56	2.56
056-0035-020-0000	SAFETY LIGHTS ONLY	0.00	2.56	2.56
056-0041-001-0000	SAFETY LIGHTS ONLY	0.00	2.56	2.56
056-0041-002-0000	SAFETY LIGHTS ONLY	0.00	2.56	2.56
056-0041-003-0000	SAFETY LIGHTS ONLY	0.00	2.56	2.56
056-0041-004-0000	SAFETY LIGHTS ONLY	0.00	2.56	2.56
056-0041-005-0000	SAFETY LIGHTS ONLY	0.00	2.56	2.56
056-0041-006-0000	SAFETY LIGHTS ONLY	0.00	2.56	2.56
056-0041-007-0000	SAFETY LIGHTS ONLY	0.00	2.56	2.56
056-0041-008-0000	SAFETY LIGHTS ONLY	0.00	2.56	2.56
056-0041-009-0000	SAFETY LIGHTS ONLY	0.00	2.56	2.56
056-0041-010-0000	SAFETY LIGHTS ONLY	0.00	2.56	2.56
056-0041-011-0000	SAFETY LIGHTS ONLY	0.00	2.56	2.56
056-0042-001-0000	SAFETY LIGHTS ONLY	0.00	2.56	2.56
056-0042-002-0000	SAFETY LIGHTS ONLY	0.00	2.56	2.56
056-0042-003-0000	SAFETY LIGHTS ONLY	0.00	2.56	2.56
056-0042-004-0000	SAFETY LIGHTS ONLY	0.00	2.56	2.56
056-0042-005-0000	SAFETY LIGHTS ONLY	0.00	2.56	2.56
056-0042-006-0000	SAFETY LIGHTS ONLY	0.00	2.56	2.56
056-0042-007-0000	SAFETY LIGHTS ONLY	0.00	2.56	2.56
056-0042-008-0000	SAFETY LIGHTS ONLY	0.00	2.56	2.56
056-0042-009-0000	SAFETY LIGHTS ONLY	0.00	2.56	2.56
056-0042-010-0000	SAFETY LIGHTS ONLY	0.00	2.56	2.56
056-0042-011-0000	SAFETY LIGHTS ONLY	0.00	2.56	2.56
056-0042-012-0000	SAFETY LIGHTS ONLY	0.00	2.56	2.56
056-0042-013-0000	SAFETY LIGHTS ONLY	0.00	2.56	2.56
056-0042-014-0000	SAFETY LIGHTS ONLY	0.00	2.56	2.56
056-0042-015-0000	SAFETY LIGHTS ONLY	0.00	2.56	2.56
056-0042-016-0000	SAFETY LIGHTS ONLY	0.00	2.56	2.56
056-0042-017-0000	SAFETY LIGHTS ONLY	0.00	2.56	2.56
056-0043-002-0000	SAFETY LIGHTS ONLY	0.00	2.56	2.56
056-0043-003-0000	SAFETY LIGHTS ONLY	0.00	2.56	2.56
056-0043-004-0000	SAFETY LIGHTS ONLY	0.00	2.56	2.56

Assessor's Parcel Number	District Classification	Street Lights Charge	Safety Lights Charge	Estimated 17/18 Applied Charge
056-0043-005-0000	SAFETY LIGHTS ONLY	0.00	2.56	2.56
056-0043-006-0000	SAFETY LIGHTS ONLY	0.00	2.56	2.56
056-0043-007-0000	SAFETY LIGHTS ONLY	0.00	2.56	2.56
056-0051-001-0000	SAFETY LIGHTS ONLY	0.00	2.56	2.56
056-0051-002-0000	SAFETY LIGHTS ONLY	0.00	2.56	2.56
056-0051-003-0000	SAFETY LIGHTS ONLY	0.00	2.56	2.56
056-0051-004-0000	SAFETY LIGHTS ONLY	0.00	2.56	2.56
056-0051-005-0000	SAFETY LIGHTS ONLY	0.00	2.56	2.56
056-0051-006-0000	SAFETY LIGHTS ONLY	0.00	2.56	2.56
056-0051-007-0000	SAFETY LIGHTS ONLY	0.00	2.56	2.56
056-0051-008-0000	SAFETY LIGHTS ONLY	0.00	2.56	2.56
056-0051-009-0000	SAFETY LIGHTS ONLY	0.00	2.56	2.56
056-0052-001-0000	SAFETY LIGHTS ONLY	0.00	2.56	2.56
056-0052-002-0000	SAFETY LIGHTS ONLY	0.00	2.56	2.56
056-0052-003-0000	SAFETY LIGHTS ONLY	0.00	2.56	2.56
056-0052-004-0000	SAFETY LIGHTS ONLY	0.00	2.56	2.56
056-0052-005-0000	SAFETY LIGHTS ONLY	0.00	2.56	2.56
056-0052-006-0000	SAFETY LIGHTS ONLY	0.00	2.56	2.56
056-0052-007-0000	SAFETY LIGHTS ONLY	0.00	2.56	2.56
056-0052-008-0000	SAFETY LIGHTS ONLY	0.00	2.56	2.56
056-0052-009-0000	SAFETY LIGHTS ONLY	0.00	2.56	2.56
056-0052-010-0000	SAFETY LIGHTS ONLY	0.00	2.56	2.56
056-0052-011-0000	SAFETY LIGHTS ONLY	0.00	2.56	2.56
056-0052-012-0000	SAFETY LIGHTS ONLY	0.00	2.56	2.56
056-0052-013-0000	SAFETY LIGHTS ONLY	0.00	2.56	2.56
056-0052-014-0000	SAFETY LIGHTS ONLY	0.00	2.56	2.56
056-0052-015-0000	SAFETY LIGHTS ONLY	0.00	2.56	2.56
056-0052-016-0000	SAFETY LIGHTS ONLY	0.00	2.56	2.56
056-0052-017-0000	SAFETY LIGHTS ONLY	0.00	2.56	2.56
056-0052-018-0000	SAFETY LIGHTS ONLY	0.00	2.56	2.56
056-0052-019-0000	SAFETY LIGHTS ONLY	0.00	2.56	2.56
056-0052-020-0000	SAFETY LIGHTS ONLY	0.00	2.56	2.56
056-0052-021-0000	SAFETY LIGHTS ONLY	0.00	2.56	2.56
056-0061-007-0000	SAFETY LIGHTS ONLY	0.00	2.56	2.56
056-0061-014-0000	SAFETY LIGHTS ONLY	0.00	2.56	2.56
056-0061-015-0000	SAFETY LIGHTS ONLY	0.00	2.56	2.56
056-0061-016-0000	SAFETY LIGHTS ONLY	0.00	2.56	2.56
056-0061-017-0000	SAFETY LIGHTS ONLY	0.00	2.56	2.56
056-0061-018-0000	SAFETY LIGHTS ONLY	0.00	2.56	2.56
056-0061-019-0000	SAFETY LIGHTS ONLY	0.00	2.56	2.56
056-0061-020-0000	SAFETY LIGHTS ONLY	0.00	2.56	2.56
056-0061-021-0000	SAFETY LIGHTS ONLY	0.00	2.56	2.56
056-0061-022-0000	SAFETY LIGHTS ONLY	0.00	2.56	2.56
056-0061-023-0000	SAFETY LIGHTS ONLY	0.00	2.56	2.56
056-0061-024-0000	SAFETY LIGHTS ONLY	0.00	2.56	2.56
056-0061-025-0000	SAFETY LIGHTS ONLY	0.00	2.56	2.56
056-0061-026-0000	SAFETY LIGHTS ONLY	0.00	2.56	2.56
056-0062-001-0000	SAFETY LIGHTS ONLY	0.00	2.56	2.56
056-0062-002-0000	SAFETY LIGHTS ONLY	0.00	2.56	2.56
056-0062-003-0000	SAFETY LIGHTS ONLY	0.00	2.56	2.56
056-0062-004-0000	SAFETY LIGHTS ONLY	0.00	2.56	2.56
056-0063-001-0000	SAFETY LIGHTS ONLY	0.00	2.56	2.56
056-0063-002-0000	SAFETY LIGHTS ONLY	0.00	2.56	2.56
056-0063-005-0000	SAFETY LIGHTS ONLY	0.00	2.56	2.56
056-0063-006-0000	SAFETY LIGHTS ONLY	0.00	2.56	2.56
056-0063-008-0000	SAFETY LIGHTS ONLY	0.00	2.56	2.56

Assessor's Parcel Number	District Classification	Street Lights Charge	Safety Lights Charge	Estimated 17/18 Applied Charge
056-0063-009-0000	SAFETY LIGHTS ONLY	0.00	2.56	2.56
056-0063-010-0000	SAFETY LIGHTS ONLY	0.00	2.56	2.56
056-0063-011-0000	SAFETY LIGHTS ONLY	0.00	2.56	2.56
056-0063-012-0000	SAFETY LIGHTS ONLY	0.00	2.56	2.56
056-0063-013-0000	SAFETY LIGHTS ONLY	0.00	2.56	2.56
056-0063-014-0000	SAFETY LIGHTS ONLY	0.00	2.56	2.56
056-0063-015-0000	SAFETY LIGHTS ONLY	0.00	2.56	2.56
056-0063-016-0000	SAFETY LIGHTS ONLY	0.00	2.56	2.56
056-0064-001-0000	SAFETY LIGHTS ONLY	0.00	2.56	2.56
056-0064-006-0000	SAFETY LIGHTS ONLY	0.00	2.56	2.56
056-0064-007-0000	SAFETY LIGHTS ONLY	0.00	2.56	2.56
056-0064-008-0000	SAFETY LIGHTS ONLY	0.00	2.56	2.56
056-0064-009-0000	SAFETY LIGHTS ONLY	0.00	2.56	2.56
056-0064-010-0000	SAFETY LIGHTS ONLY	0.00	2.56	2.56
056-0064-011-0000	SAFETY LIGHTS ONLY	0.00	2.56	2.56
056-0064-012-0000	SAFETY LIGHTS ONLY	0.00	2.56	2.56
056-0064-013-0000	SAFETY LIGHTS ONLY	0.00	2.56	2.56
056-0064-014-0000	SAFETY LIGHTS ONLY	0.00	2.56	2.56
056-0064-015-0000	SAFETY LIGHTS ONLY	0.00	2.56	2.56
056-0064-016-0000	SAFETY LIGHTS ONLY	0.00	2.56	2.56
056-0064-017-0000	SAFETY LIGHTS ONLY	0.00	2.56	2.56
056-0064-018-0000	SAFETY LIGHTS ONLY	0.00	2.56	2.56
056-0064-019-0000	SAFETY LIGHTS ONLY	0.00	2.56	2.56
056-0064-020-0000	SAFETY LIGHTS ONLY	0.00	2.56	2.56
056-0064-021-0000	SAFETY LIGHTS ONLY	0.00	2.56	2.56
056-0064-022-0000	SAFETY LIGHTS ONLY	0.00	2.56	2.56
056-0071-001-0000	SAFETY LIGHTS ONLY	0.00	2.56	2.56
056-0071-002-0000	SAFETY LIGHTS ONLY	0.00	2.56	2.56
056-0071-003-0000	SAFETY LIGHTS ONLY	0.00	2.56	2.56
056-0071-004-0000	SAFETY LIGHTS ONLY	0.00	2.56	2.56
056-0071-005-0000	SAFETY LIGHTS ONLY	0.00	2.56	2.56
056-0071-006-0000	SAFETY LIGHTS ONLY	0.00	2.56	2.56
056-0071-007-0000	SAFETY LIGHTS ONLY	0.00	2.56	2.56
056-0071-008-0000	SAFETY LIGHTS ONLY	0.00	2.56	2.56
056-0071-009-0000	SAFETY LIGHTS ONLY	0.00	2.56	2.56
056-0071-010-0000	SAFETY LIGHTS ONLY	0.00	2.56	2.56
056-0071-011-0000	SAFETY LIGHTS ONLY	0.00	2.56	2.56
056-0071-012-0000	SAFETY LIGHTS ONLY	0.00	2.56	2.56
056-0071-013-0000	SAFETY LIGHTS ONLY	0.00	2.56	2.56
056-0071-014-0000	SAFETY LIGHTS ONLY	0.00	2.56	2.56
056-0071-017-0000	SAFETY LIGHTS ONLY	0.00	2.56	2.56
056-0071-018-0000	SAFETY LIGHTS ONLY	0.00	2.56	2.56
056-0071-019-0000	SAFETY LIGHTS ONLY	0.00	2.56	2.56
056-0071-020-0000	SAFETY LIGHTS ONLY	0.00	2.56	2.56
056-0072-001-0000	SAFETY LIGHTS ONLY	0.00	2.56	2.56
056-0072-002-0000	SAFETY LIGHTS ONLY	0.00	2.56	2.56
056-0072-003-0000	SAFETY LIGHTS ONLY	0.00	2.56	2.56
056-0072-004-0000	SAFETY LIGHTS ONLY	0.00	2.56	2.56
056-0072-005-0000	SAFETY LIGHTS ONLY	0.00	2.56	2.56
056-0072-006-0000	SAFETY LIGHTS ONLY	0.00	2.56	2.56
056-0072-007-0000	SAFETY LIGHTS ONLY	0.00	2.56	2.56
056-0072-008-0000	SAFETY LIGHTS ONLY	0.00	2.56	2.56
056-0072-009-0000	SAFETY LIGHTS ONLY	0.00	2.56	2.56
056-0072-010-0000	SAFETY LIGHTS ONLY	0.00	2.56	2.56
056-0072-011-0000	SAFETY LIGHTS ONLY	0.00	2.56	2.56
056-0072-012-0000	SAFETY LIGHTS ONLY	0.00	2.56	2.56

Assessor's Parcel Number	District Classification	Street Lights Charge	Safety Lights Charge	Estimated 17/18 Applied Charge
056-0072-013-0000	SAFETY LIGHTS ONLY	0.00	2.56	2.56
056-0072-014-0000	SAFETY LIGHTS ONLY	0.00	2.56	2.56
056-0072-015-0000	SAFETY LIGHTS ONLY	0.00	2.56	2.56
056-0072-016-0000	SAFETY LIGHTS ONLY	0.00	2.56	2.56
056-0072-017-0000	SAFETY LIGHTS ONLY	0.00	2.56	2.56
056-0072-018-0000	SAFETY LIGHTS ONLY	0.00	2.56	2.56
056-0072-019-0000	SAFETY LIGHTS ONLY	0.00	2.56	2.56
056-0072-020-0000	SAFETY LIGHTS ONLY	0.00	2.56	2.56
056-0072-021-0000	SAFETY LIGHTS ONLY	0.00	2.56	2.56
056-0072-022-0000	SAFETY LIGHTS ONLY	0.00	2.56	2.56
056-0072-023-0000	SAFETY LIGHTS ONLY	0.00	2.56	2.56
056-0072-024-0000	SAFETY LIGHTS ONLY	0.00	2.56	2.56
056-0072-025-0000	SAFETY LIGHTS ONLY	0.00	2.56	2.56
056-0072-026-0000	SAFETY LIGHTS ONLY	0.00	2.56	2.56
056-0072-027-0000	SAFETY LIGHTS ONLY	0.00	2.56	2.56
056-0072-028-0000	SAFETY LIGHTS ONLY	0.00	2.56	2.56
056-0072-029-0000	SAFETY LIGHTS ONLY	0.00	2.56	2.56
056-0072-030-0000	SAFETY LIGHTS ONLY	0.00	2.56	2.56
056-0073-001-0000	SAFETY LIGHTS ONLY	0.00	2.56	2.56
056-0073-002-0000	SAFETY LIGHTS ONLY	0.00	2.56	2.56
056-0073-003-0000	SAFETY LIGHTS ONLY	0.00	2.56	2.56
056-0073-004-0000	SAFETY LIGHTS ONLY	0.00	2.56	2.56
056-0073-005-0000	SAFETY LIGHTS ONLY	0.00	2.56	2.56
056-0073-006-0000	SAFETY LIGHTS ONLY	0.00	2.56	2.56
056-0073-007-0000	SAFETY LIGHTS ONLY	0.00	2.56	2.56
056-0073-008-0000	SAFETY LIGHTS ONLY	0.00	2.56	2.56
056-0073-009-0000	SAFETY LIGHTS ONLY	0.00	2.56	2.56
056-0073-010-0000	SAFETY LIGHTS ONLY	0.00	2.56	2.56
056-0073-011-0000	SAFETY LIGHTS ONLY	0.00	2.56	2.56
056-0073-012-0000	SAFETY LIGHTS ONLY	0.00	2.56	2.56
056-0074-001-0000	SAFETY LIGHTS ONLY	0.00	2.56	2.56
056-0075-001-0000	SAFETY LIGHTS ONLY	0.00	2.56	2.56
056-0075-002-0000	SAFETY LIGHTS ONLY	0.00	2.56	2.56
056-0075-003-0000	SAFETY LIGHTS ONLY	0.00	2.56	2.56
056-0075-004-0000	SAFETY LIGHTS ONLY	0.00	2.56	2.56
056-0075-005-0000	SAFETY LIGHTS ONLY	0.00	2.56	2.56
056-0075-006-0000	SAFETY LIGHTS ONLY	0.00	2.56	2.56
056-0075-007-0000	SAFETY LIGHTS ONLY	0.00	2.56	2.56
056-0075-008-0000	SAFETY LIGHTS ONLY	0.00	2.56	2.56
056-0075-009-0000	SAFETY LIGHTS ONLY	0.00	2.56	2.56
056-0075-010-0000	SAFETY LIGHTS ONLY	0.00	2.56	2.56
056-0081-001-0000	SAFETY LIGHTS ONLY	0.00	2.56	2.56
056-0081-002-0000	SAFETY LIGHTS ONLY	0.00	2.56	2.56
056-0081-003-0000	SAFETY LIGHTS ONLY	0.00	2.56	2.56
056-0081-004-0000	SAFETY LIGHTS ONLY	0.00	2.56	2.56
056-0081-005-0000	SAFETY LIGHTS ONLY	0.00	2.56	2.56
056-0081-006-0000	SAFETY LIGHTS ONLY	0.00	2.56	2.56
056-0081-007-0000	SAFETY LIGHTS ONLY	0.00	2.56	2.56
056-0081-008-0000	SAFETY LIGHTS ONLY	0.00	2.56	2.56
056-0081-009-0000	SAFETY LIGHTS ONLY	0.00	2.56	2.56
056-0081-010-0000	SAFETY LIGHTS ONLY	0.00	2.56	2.56
056-0081-011-0000	SAFETY LIGHTS ONLY	0.00	2.56	2.56
056-0081-012-0000	SAFETY LIGHTS ONLY	0.00	2.56	2.56
056-0081-013-0000	SAFETY LIGHTS ONLY	0.00	2.56	2.56
056-0081-014-0000	SAFETY LIGHTS ONLY	0.00	2.56	2.56
056-0081-015-0000	SAFETY LIGHTS ONLY	0.00	2.56	2.56

Assessor's Parcel Number	District Classification	Street Lights Charge	Safety Lights Charge	Estimated 17/18 Applied Charge
056-0081-016-0000	SAFETY LIGHTS ONLY	0.00	2.56	2.56
056-0082-001-0000	SAFETY LIGHTS ONLY	0.00	2.56	2.56
056-0082-002-0000	SAFETY LIGHTS ONLY	0.00	2.56	2.56
056-0082-003-0000	SAFETY LIGHTS ONLY	0.00	2.56	2.56
056-0082-004-0000	SAFETY LIGHTS ONLY	0.00	2.56	2.56
056-0082-005-0000	SAFETY LIGHTS ONLY	0.00	2.56	2.56
056-0082-006-0000	SAFETY LIGHTS ONLY	0.00	2.56	2.56
056-0082-007-0000	SAFETY LIGHTS ONLY	0.00	2.56	2.56
056-0082-008-0000	SAFETY LIGHTS ONLY	0.00	2.56	2.56
056-0082-009-0000	SAFETY LIGHTS ONLY	0.00	2.56	2.56
056-0082-010-0000	SAFETY LIGHTS ONLY	0.00	2.56	2.56
056-0083-002-0000	SAFETY LIGHTS ONLY	0.00	2.56	2.56
056-0083-004-0000	SAFETY LIGHTS ONLY	0.00	2.56	2.56
056-0083-005-0000	SAFETY LIGHTS ONLY	0.00	2.56	2.56
056-0083-006-0000	SAFETY LIGHTS ONLY	0.00	2.56	2.56
056-0083-007-0000	SAFETY LIGHTS ONLY	0.00	2.56	2.56
056-0083-008-0000	SAFETY LIGHTS ONLY	0.00	2.56	2.56
056-0083-009-0000	SAFETY LIGHTS ONLY	0.00	2.56	2.56
056-0083-010-0000	SAFETY LIGHTS ONLY	0.00	2.56	2.56
056-0083-011-0000	SAFETY LIGHTS ONLY	0.00	2.56	2.56
056-0083-012-0000	SAFETY LIGHTS ONLY	0.00	2.56	2.56
056-0083-014-0000	EXEMPT	0.00	0.00	0.00
056-0083-015-0000	SAFETY LIGHTS ONLY	0.00	2.56	2.56
056-0083-016-0000	SAFETY LIGHTS ONLY	0.00	2.56	2.56
056-0083-019-0000	SAFETY LIGHTS ONLY	0.00	2.56	2.56
056-0084-001-0000	SAFETY LIGHTS ONLY	0.00	2.56	2.56
056-0084-002-0000	SAFETY LIGHTS ONLY	0.00	2.56	2.56
056-0084-003-0000	SAFETY LIGHTS ONLY	0.00	2.56	2.56
056-0084-004-0000	SAFETY LIGHTS ONLY	0.00	2.56	2.56
056-0084-005-0000	SAFETY LIGHTS ONLY	0.00	2.56	2.56
056-0084-006-0000	SAFETY LIGHTS ONLY	0.00	2.56	2.56
056-0084-007-0000	SAFETY LIGHTS ONLY	0.00	2.56	2.56
056-0084-008-0000	SAFETY LIGHTS ONLY	0.00	2.56	2.56
056-0084-009-0000	SAFETY LIGHTS ONLY	0.00	2.56	2.56
056-0084-010-0000	SAFETY LIGHTS ONLY	0.00	2.56	2.56
056-0085-001-0000	SAFETY LIGHTS ONLY	0.00	2.56	2.56
056-0085-002-0000	SAFETY LIGHTS ONLY	0.00	2.56	2.56
056-0085-003-0000	SAFETY LIGHTS ONLY	0.00	2.56	2.56
056-0085-004-0000	SAFETY LIGHTS ONLY	0.00	2.56	2.56
056-0086-001-0000	SAFETY LIGHTS ONLY	0.00	2.56	2.56
056-0086-002-0000	SAFETY LIGHTS ONLY	0.00	2.56	2.56
056-0086-003-0000	SAFETY LIGHTS ONLY	0.00	2.56	2.56
056-0086-004-0000	SAFETY LIGHTS ONLY	0.00	2.56	2.56
056-0086-005-0000	SAFETY LIGHTS ONLY	0.00	2.56	2.56
056-0086-006-0000	SAFETY LIGHTS ONLY	0.00	2.56	2.56
056-0086-007-0000	SAFETY LIGHTS ONLY	0.00	2.56	2.56
056-0086-008-0000	SAFETY LIGHTS ONLY	0.00	2.56	2.56
056-0086-009-0000	SAFETY LIGHTS ONLY	0.00	2.56	2.56
056-0091-001-0000	SAFETY LIGHTS ONLY	0.00	2.56	2.56
056-0091-002-0000	SAFETY LIGHTS ONLY	0.00	2.56	2.56
056-0091-003-0000	SAFETY LIGHTS ONLY	0.00	2.56	2.56
056-0091-004-0000	SAFETY LIGHTS ONLY	0.00	2.56	2.56
056-0091-005-0000	SAFETY LIGHTS ONLY	0.00	2.56	2.56
056-0091-006-0000	SAFETY LIGHTS ONLY	0.00	2.56	2.56
056-0091-007-0000	SAFETY LIGHTS ONLY	0.00	2.56	2.56
056-0091-008-0000	SAFETY LIGHTS ONLY	0.00	2.56	2.56

Assessor's Parcel Number	District Classification	Street Lights Charge	Safety Lights Charge	Estimated 17/18 Applied Charge
056-0091-009-0000	SAFETY LIGHTS ONLY	0.00	2.56	2.56
056-0091-010-0000	SAFETY LIGHTS ONLY	0.00	2.56	2.56
056-0091-011-0000	SAFETY LIGHTS ONLY	0.00	2.56	2.56
056-0091-012-0000	SAFETY LIGHTS ONLY	0.00	2.56	2.56
056-0091-013-0000	SAFETY LIGHTS ONLY	0.00	2.56	2.56
056-0091-014-0000	SAFETY LIGHTS ONLY	0.00	2.56	2.56
056-0091-015-0000	SAFETY LIGHTS ONLY	0.00	2.56	2.56
056-0091-016-0000	SAFETY LIGHTS ONLY	0.00	2.56	2.56
056-0091-017-0000	SAFETY LIGHTS ONLY	0.00	2.56	2.56
056-0091-018-0000	SAFETY LIGHTS ONLY	0.00	2.56	2.56
056-0091-019-0000	SAFETY LIGHTS ONLY	0.00	2.56	2.56
056-0091-020-0000	SAFETY LIGHTS ONLY	0.00	2.56	2.56
056-0091-021-0000	SAFETY LIGHTS ONLY	0.00	2.56	2.56
056-0091-022-0000	SAFETY LIGHTS ONLY	0.00	2.56	2.56
056-0091-023-0000	SAFETY LIGHTS ONLY	0.00	2.56	2.56
056-0092-001-0000	SAFETY LIGHTS ONLY	0.00	2.56	2.56
056-0092-002-0000	SAFETY LIGHTS ONLY	0.00	2.56	2.56
056-0092-003-0000	SAFETY LIGHTS ONLY	0.00	2.56	2.56
056-0092-004-0000	SAFETY LIGHTS ONLY	0.00	2.56	2.56
056-0092-005-0000	SAFETY LIGHTS ONLY	0.00	2.56	2.56
056-0092-006-0000	SAFETY LIGHTS ONLY	0.00	2.56	2.56
056-0092-007-0000	SAFETY LIGHTS ONLY	0.00	2.56	2.56
056-0092-008-0000	SAFETY LIGHTS ONLY	0.00	2.56	2.56
056-0092-009-0000	SAFETY LIGHTS ONLY	0.00	2.56	2.56
056-0092-010-0000	SAFETY LIGHTS ONLY	0.00	2.56	2.56
056-0092-011-0000	SAFETY LIGHTS ONLY	0.00	2.56	2.56
056-0092-012-0000	SAFETY LIGHTS ONLY	0.00	2.56	2.56
056-0092-013-0000	SAFETY LIGHTS ONLY	0.00	2.56	2.56
056-0092-014-0000	SAFETY LIGHTS ONLY	0.00	2.56	2.56
056-0092-015-0000	SAFETY LIGHTS ONLY	0.00	2.56	2.56
056-0093-001-0000	SAFETY LIGHTS ONLY	0.00	2.56	2.56
056-0093-005-0000	SAFETY LIGHTS ONLY	0.00	2.56	2.56
056-0093-006-0000	SAFETY LIGHTS ONLY	0.00	2.56	2.56
056-0094-001-0000	SAFETY LIGHTS ONLY	0.00	2.56	2.56
056-0094-002-0000	SAFETY LIGHTS ONLY	0.00	2.56	2.56
056-0094-003-0000	SAFETY LIGHTS ONLY	0.00	2.56	2.56
056-0094-004-0000	SAFETY LIGHTS ONLY	0.00	2.56	2.56
056-0095-001-0000	SAFETY LIGHTS ONLY	0.00	2.56	2.56
056-0095-002-0000	SAFETY LIGHTS ONLY	0.00	2.56	2.56
056-0095-003-0000	SAFETY LIGHTS ONLY	0.00	2.56	2.56
056-0096-001-0000	SAFETY LIGHTS ONLY	0.00	2.56	2.56
056-0096-002-0000	SAFETY LIGHTS ONLY	0.00	2.56	2.56
056-0096-003-0000	SAFETY LIGHTS ONLY	0.00	2.56	2.56
056-0096-004-0000	SAFETY LIGHTS ONLY	0.00	2.56	2.56
056-0096-005-0000	SAFETY LIGHTS ONLY	0.00	2.56	2.56
056-0097-001-0000	SAFETY LIGHTS ONLY	0.00	2.56	2.56
056-0097-002-0000	SAFETY LIGHTS ONLY	0.00	2.56	2.56
056-0101-001-0000	SAFETY LIGHTS ONLY	0.00	2.56	2.56
056-0101-002-0000	SAFETY LIGHTS ONLY	0.00	2.56	2.56
056-0101-003-0000	SAFETY LIGHTS ONLY	0.00	2.56	2.56
056-0101-004-0000	SAFETY LIGHTS ONLY	0.00	2.56	2.56
056-0101-005-0000	SAFETY LIGHTS ONLY	0.00	2.56	2.56
056-0101-006-0000	SAFETY LIGHTS ONLY	0.00	2.56	2.56
056-0101-007-0000	SAFETY LIGHTS ONLY	0.00	2.56	2.56
056-0101-008-0000	SAFETY LIGHTS ONLY	0.00	2.56	2.56
056-0101-009-0000	SAFETY LIGHTS ONLY	0.00	2.56	2.56

Assessor's Parcel Number	District Classification	Street Lights Charge	Safety Lights Charge	Estimated 17/18 Applied Charge
056-0101-010-0000	SAFETY LIGHTS ONLY	0.00	2.56	2.56
056-0101-011-0000	SAFETY LIGHTS ONLY	0.00	2.56	2.56
056-0101-012-0000	SAFETY LIGHTS ONLY	0.00	2.56	2.56
056-0101-013-0000	SAFETY LIGHTS ONLY	0.00	2.56	2.56
056-0101-014-0000	SAFETY LIGHTS ONLY	0.00	2.56	2.56
056-0101-015-0000	SAFETY LIGHTS ONLY	0.00	2.56	2.56
056-0101-016-0000	SAFETY LIGHTS ONLY	0.00	2.56	2.56
056-0101-017-0000	SAFETY LIGHTS ONLY	0.00	2.56	2.56
056-0101-018-0000	SAFETY LIGHTS ONLY	0.00	2.56	2.56
056-0101-019-0000	SAFETY LIGHTS ONLY	0.00	2.56	2.56
056-0101-020-0000	SAFETY LIGHTS ONLY	0.00	2.56	2.56
056-0101-021-0000	SAFETY LIGHTS ONLY	0.00	2.56	2.56
056-0101-022-0000	SAFETY LIGHTS ONLY	0.00	2.56	2.56
056-0101-023-0000	SAFETY LIGHTS ONLY	0.00	2.56	2.56
056-0101-024-0000	SAFETY LIGHTS ONLY	0.00	2.56	2.56
056-0101-025-0000	SAFETY LIGHTS ONLY	0.00	2.56	2.56
056-0101-026-0000	SAFETY LIGHTS ONLY	0.00	2.56	2.56
056-0101-027-0000	SAFETY LIGHTS ONLY	0.00	2.56	2.56
056-0101-028-0000	SAFETY LIGHTS ONLY	0.00	2.56	2.56
056-0101-029-0000	SAFETY LIGHTS ONLY	0.00	2.56	2.56
056-0101-030-0000	SAFETY LIGHTS ONLY	0.00	2.56	2.56
056-0101-031-0000	SAFETY LIGHTS ONLY	0.00	2.56	2.56
056-0101-032-0000	SAFETY LIGHTS ONLY	0.00	2.56	2.56
056-0102-001-0000	SAFETY LIGHTS ONLY	0.00	2.56	2.56
056-0102-002-0000	SAFETY LIGHTS ONLY	0.00	2.56	2.56
056-0102-003-0000	SAFETY LIGHTS ONLY	0.00	2.56	2.56
056-0102-004-0000	SAFETY LIGHTS ONLY	0.00	2.56	2.56
056-0102-005-0000	SAFETY LIGHTS ONLY	0.00	2.56	2.56
056-0102-006-0000	SAFETY LIGHTS ONLY	0.00	2.56	2.56
056-0102-007-0000	SAFETY LIGHTS ONLY	0.00	2.56	2.56
056-0102-008-0000	SAFETY LIGHTS ONLY	0.00	2.56	2.56
056-0102-009-0000	SAFETY LIGHTS ONLY	0.00	2.56	2.56
056-0102-010-0000	SAFETY LIGHTS ONLY	0.00	2.56	2.56
056-0102-011-0000	SAFETY LIGHTS ONLY	0.00	2.56	2.56
056-0111-001-0000	SAFETY LIGHTS ONLY	0.00	2.56	2.56
056-0111-002-0000	SAFETY LIGHTS ONLY	0.00	2.56	2.56
056-0111-009-0000	SAFETY LIGHTS ONLY	0.00	2.56	2.56
056-0111-010-0000	SAFETY LIGHTS ONLY	0.00	2.56	2.56
056-0111-011-0000	SAFETY LIGHTS ONLY	0.00	2.56	2.56
056-0111-012-0000	SAFETY LIGHTS ONLY	0.00	2.56	2.56
056-0111-013-0000	SAFETY LIGHTS ONLY	0.00	2.56	2.56
056-0111-014-0000	SAFETY LIGHTS ONLY	0.00	2.56	2.56
056-0111-015-0000	SAFETY LIGHTS ONLY	0.00	2.56	2.56
056-0111-016-0000	SAFETY LIGHTS ONLY	0.00	2.56	2.56
056-0111-017-0000	SAFETY LIGHTS ONLY	0.00	2.56	2.56
056-0111-018-0000	SAFETY LIGHTS ONLY	0.00	2.56	2.56
056-0111-019-0000	SAFETY LIGHTS ONLY	0.00	2.56	2.56
056-0112-001-0000	SAFETY LIGHTS ONLY	0.00	2.56	2.56
056-0112-002-0000	SAFETY LIGHTS ONLY	0.00	2.56	2.56
056-0112-003-0000	SAFETY LIGHTS ONLY	0.00	2.56	2.56
056-0112-004-0000	SAFETY LIGHTS ONLY	0.00	2.56	2.56
056-0112-005-0000	SAFETY LIGHTS ONLY	0.00	2.56	2.56
056-0112-006-0000	SAFETY LIGHTS ONLY	0.00	2.56	2.56
056-0112-007-0000	SAFETY LIGHTS ONLY	0.00	2.56	2.56
056-0112-008-0000	SAFETY LIGHTS ONLY	0.00	2.56	2.56
056-0112-009-0000	SAFETY LIGHTS ONLY	0.00	2.56	2.56

Assessor's Parcel Number	District Classification	Street Lights Charge	Safety Lights Charge	Estimated 17/18 Applied Charge
056-0112-010-0000	SAFETY LIGHTS ONLY	0.00	2.56	2.56
056-0112-011-0000	SAFETY LIGHTS ONLY	0.00	2.56	2.56
056-0112-012-0000	SAFETY LIGHTS ONLY	0.00	2.56	2.56
056-0112-013-0000	SAFETY LIGHTS ONLY	0.00	2.56	2.56
056-0112-014-0000	SAFETY LIGHTS ONLY	0.00	2.56	2.56
056-0112-015-0000	SAFETY LIGHTS ONLY	0.00	2.56	2.56
056-0112-016-0000	SAFETY LIGHTS ONLY	0.00	2.56	2.56
056-0112-017-0000	SAFETY LIGHTS ONLY	0.00	2.56	2.56
056-0112-018-0000	SAFETY LIGHTS ONLY	0.00	2.56	2.56
056-0112-019-0000	SAFETY LIGHTS ONLY	0.00	2.56	2.56
056-0112-020-0000	SAFETY LIGHTS ONLY	0.00	2.56	2.56
056-0112-021-0000	SAFETY LIGHTS ONLY	0.00	2.56	2.56
056-0112-022-0000	SAFETY LIGHTS ONLY	0.00	2.56	2.56
056-0112-023-0000	SAFETY LIGHTS ONLY	0.00	2.56	2.56
056-0112-024-0000	SAFETY LIGHTS ONLY	0.00	2.56	2.56
056-0112-025-0000	SAFETY LIGHTS ONLY	0.00	2.56	2.56
056-0112-026-0000	SAFETY LIGHTS ONLY	0.00	2.56	2.56
056-0112-027-0000	SAFETY LIGHTS ONLY	0.00	2.56	2.56
056-0113-001-0000	SAFETY LIGHTS ONLY	0.00	2.56	2.56
056-0113-002-0000	SAFETY LIGHTS ONLY	0.00	2.56	2.56
056-0113-003-0000	SAFETY LIGHTS ONLY	0.00	2.56	2.56
056-0113-004-0000	SAFETY LIGHTS ONLY	0.00	2.56	2.56
056-0113-005-0000	SAFETY LIGHTS ONLY	0.00	2.56	2.56
056-0113-006-0000	SAFETY LIGHTS ONLY	0.00	2.56	2.56
056-0113-007-0000	SAFETY LIGHTS ONLY	0.00	2.56	2.56
056-0114-001-0000	SAFETY LIGHTS ONLY	0.00	2.56	2.56
056-0114-002-0000	SAFETY LIGHTS ONLY	0.00	2.56	2.56
056-0114-003-0000	SAFETY LIGHTS ONLY	0.00	2.56	2.56
056-0114-004-0000	SAFETY LIGHTS ONLY	0.00	2.56	2.56
056-0114-005-0000	SAFETY LIGHTS ONLY	0.00	2.56	2.56
056-0114-006-0000	SAFETY LIGHTS ONLY	0.00	2.56	2.56
056-0114-007-0000	SAFETY LIGHTS ONLY	0.00	2.56	2.56
056-0114-008-0000	SAFETY LIGHTS ONLY	0.00	2.56	2.56
056-0115-001-0000	SAFETY LIGHTS ONLY	0.00	2.56	2.56
056-0115-002-0000	SAFETY LIGHTS ONLY	0.00	2.56	2.56
056-0115-003-0000	SAFETY LIGHTS ONLY	0.00	2.56	2.56
056-0115-004-0000	SAFETY LIGHTS ONLY	0.00	2.56	2.56
056-0115-005-0000	SAFETY LIGHTS ONLY	0.00	2.56	2.56
056-0115-006-0000	SAFETY LIGHTS ONLY	0.00	2.56	2.56
056-0116-001-0000	SAFETY LIGHTS ONLY	0.00	2.56	2.56
056-0116-002-0000	SAFETY LIGHTS ONLY	0.00	2.56	2.56
056-0116-003-0000	SAFETY LIGHTS ONLY	0.00	2.56	2.56
056-0116-004-0000	SAFETY LIGHTS ONLY	0.00	2.56	2.56
056-0116-005-0000	SAFETY LIGHTS ONLY	0.00	2.56	2.56
056-0116-006-0000	SAFETY LIGHTS ONLY	0.00	2.56	2.56
056-0116-007-0000	SAFETY LIGHTS ONLY	0.00	2.56	2.56
056-0116-008-0000	SAFETY LIGHTS ONLY	0.00	2.56	2.56
056-0116-009-0000	SAFETY LIGHTS ONLY	0.00	2.56	2.56
056-0116-010-0000	SAFETY LIGHTS ONLY	0.00	2.56	2.56
056-0122-001-0000	SAFETY LIGHTS ONLY	0.00	2.56	2.56
056-0122-002-0000	SAFETY LIGHTS ONLY	0.00	2.56	2.56
056-0122-003-0000	SAFETY LIGHTS ONLY	0.00	2.56	2.56
056-0122-004-0000	SAFETY LIGHTS ONLY	0.00	2.56	2.56
056-0122-005-0000	SAFETY LIGHTS ONLY	0.00	2.56	2.56
056-0122-006-0000	SAFETY LIGHTS ONLY	0.00	2.56	2.56
056-0122-007-0000	SAFETY LIGHTS ONLY	0.00	2.56	2.56

Assessor's Parcel Number	District Classification	Street Lights Charge	Safety Lights Charge	Estimated 17/18 Applied Charge
056-0122-008-0000	SAFETY LIGHTS ONLY	0.00	2.56	2.56
056-0122-009-0000	SAFETY LIGHTS ONLY	0.00	2.56	2.56
056-0123-001-0000	SAFETY LIGHTS ONLY	0.00	2.56	2.56
056-0123-002-0000	SAFETY LIGHTS ONLY	0.00	2.56	2.56
056-0123-003-0000	SAFETY LIGHTS ONLY	0.00	2.56	2.56
056-0123-004-0000	SAFETY LIGHTS ONLY	0.00	2.56	2.56
056-0123-005-0000	SAFETY LIGHTS ONLY	0.00	2.56	2.56
056-0123-006-0000	SAFETY LIGHTS ONLY	0.00	2.56	2.56
056-0123-007-0000	SAFETY LIGHTS ONLY	0.00	2.56	2.56
056-0123-008-0000	SAFETY LIGHTS ONLY	0.00	2.56	2.56
056-0123-009-0000	SAFETY LIGHTS ONLY	0.00	2.56	2.56
056-0123-010-0000	SAFETY LIGHTS ONLY	0.00	2.56	2.56
056-0123-011-0000	SAFETY LIGHTS ONLY	0.00	2.56	2.56
056-0123-012-0000	SAFETY LIGHTS ONLY	0.00	2.56	2.56
056-0123-013-0000	SAFETY LIGHTS ONLY	0.00	2.56	2.56
056-0123-014-0000	SAFETY LIGHTS ONLY	0.00	2.56	2.56
056-0123-015-0000	SAFETY LIGHTS ONLY	0.00	2.56	2.56
056-0123-016-0000	SAFETY LIGHTS ONLY	0.00	2.56	2.56
056-0123-017-0000	SAFETY LIGHTS ONLY	0.00	2.56	2.56
056-0123-018-0000	SAFETY LIGHTS ONLY	0.00	2.56	2.56
056-0123-019-0000	SAFETY LIGHTS ONLY	0.00	2.56	2.56
056-0123-020-0000	SAFETY LIGHTS ONLY	0.00	2.56	2.56
056-0123-021-0000	SAFETY LIGHTS ONLY	0.00	2.56	2.56
056-0123-022-0000	SAFETY LIGHTS ONLY	0.00	2.56	2.56
056-0123-023-0000	SAFETY LIGHTS ONLY	0.00	2.56	2.56
056-0123-024-0000	SAFETY LIGHTS ONLY	0.00	2.56	2.56
056-0123-025-0000	SAFETY LIGHTS ONLY	0.00	2.56	2.56
056-0124-001-0000	SAFETY LIGHTS ONLY	0.00	2.56	2.56
056-0125-001-0000	SAFETY LIGHTS ONLY	0.00	2.56	2.56
056-0125-002-0000	SAFETY LIGHTS ONLY	0.00	2.56	2.56
056-0125-003-0000	SAFETY LIGHTS ONLY	0.00	2.56	2.56
056-0127-001-0000	SAFETY LIGHTS ONLY	0.00	2.56	2.56
056-0127-002-0000	SAFETY LIGHTS ONLY	0.00	2.56	2.56
056-0131-001-0000	SAFETY LIGHTS ONLY	0.00	2.56	2.56
056-0131-002-0000	SAFETY LIGHTS ONLY	0.00	2.56	2.56
056-0131-003-0000	SAFETY LIGHTS ONLY	0.00	2.56	2.56
056-0131-004-0000	SAFETY LIGHTS ONLY	0.00	2.56	2.56
056-0131-005-0000	SAFETY LIGHTS ONLY	0.00	2.56	2.56
056-0131-006-0000	SAFETY LIGHTS ONLY	0.00	2.56	2.56
056-0131-007-0000	SAFETY LIGHTS ONLY	0.00	2.56	2.56
056-0131-008-0000	SAFETY LIGHTS ONLY	0.00	2.56	2.56
056-0131-009-0000	SAFETY LIGHTS ONLY	0.00	2.56	2.56
056-0131-010-0000	SAFETY LIGHTS ONLY	0.00	2.56	2.56
056-0131-011-0000	SAFETY LIGHTS ONLY	0.00	2.56	2.56
056-0131-012-0000	SAFETY LIGHTS ONLY	0.00	2.56	2.56
056-0132-001-0000	SAFETY LIGHTS ONLY	0.00	2.56	2.56
056-0132-002-0000	SAFETY LIGHTS ONLY	0.00	2.56	2.56
056-0132-003-0000	SAFETY LIGHTS ONLY	0.00	2.56	2.56
056-0132-004-0000	SAFETY LIGHTS ONLY	0.00	2.56	2.56
056-0132-005-0000	SAFETY LIGHTS ONLY	0.00	2.56	2.56
056-0132-006-0000	SAFETY LIGHTS ONLY	0.00	2.56	2.56
056-0132-007-0000	SAFETY LIGHTS ONLY	0.00	2.56	2.56
056-0132-008-0000	SAFETY LIGHTS ONLY	0.00	2.56	2.56
056-0132-009-0000	SAFETY LIGHTS ONLY	0.00	2.56	2.56
056-0132-010-0000	SAFETY LIGHTS ONLY	0.00	2.56	2.56
056-0132-011-0000	SAFETY LIGHTS ONLY	0.00	2.56	2.56

Assessor's Parcel Number	District Classification	Street Lights Charge	Safety Lights Charge	Estimated 17/18 Applied Charge
056-0132-012-0000	SAFETY LIGHTS ONLY	0.00	2.56	2.56
056-0132-013-0000	SAFETY LIGHTS ONLY	0.00	2.56	2.56
056-0132-014-0000	SAFETY LIGHTS ONLY	0.00	2.56	2.56
056-0132-015-0000	SAFETY LIGHTS ONLY	0.00	2.56	2.56
056-0132-016-0000	SAFETY LIGHTS ONLY	0.00	2.56	2.56
056-0132-017-0000	SAFETY LIGHTS ONLY	0.00	2.56	2.56
056-0132-018-0000	SAFETY LIGHTS ONLY	0.00	2.56	2.56
056-0133-001-0000	SAFETY LIGHTS ONLY	0.00	2.56	2.56
056-0133-002-0000	SAFETY LIGHTS ONLY	0.00	2.56	2.56
056-0133-003-0000	SAFETY LIGHTS ONLY	0.00	2.56	2.56
056-0133-004-0000	SAFETY LIGHTS ONLY	0.00	2.56	2.56
056-0133-005-0000	SAFETY LIGHTS ONLY	0.00	2.56	2.56
056-0133-006-0000	SAFETY LIGHTS ONLY	0.00	2.56	2.56
056-0133-007-0000	SAFETY LIGHTS ONLY	0.00	2.56	2.56
056-0133-008-0000	SAFETY LIGHTS ONLY	0.00	2.56	2.56
056-0134-001-0000	SAFETY LIGHTS ONLY	0.00	2.56	2.56
056-0135-001-0000	SAFETY LIGHTS ONLY	0.00	2.56	2.56
056-0135-002-0000	SAFETY LIGHTS ONLY	0.00	2.56	2.56
056-0136-001-0000	SAFETY LIGHTS ONLY	0.00	2.56	2.56
056-0141-001-0000	SAFETY LIGHTS ONLY	0.00	2.56	2.56
056-0141-002-0000	SAFETY LIGHTS ONLY	0.00	2.56	2.56
056-0141-003-0000	SAFETY LIGHTS ONLY	0.00	2.56	2.56
056-0141-004-0000	SAFETY LIGHTS ONLY	0.00	2.56	2.56
056-0141-005-0000	SAFETY LIGHTS ONLY	0.00	2.56	2.56
056-0141-006-0000	SAFETY LIGHTS ONLY	0.00	2.56	2.56
056-0141-007-0000	SAFETY LIGHTS ONLY	0.00	2.56	2.56
056-0141-008-0000	SAFETY LIGHTS ONLY	0.00	2.56	2.56
056-0141-009-0000	SAFETY LIGHTS ONLY	0.00	2.56	2.56
056-0141-010-0000	SAFETY LIGHTS ONLY	0.00	2.56	2.56
056-0141-011-0000	SAFETY LIGHTS ONLY	0.00	2.56	2.56
056-0141-012-0000	SAFETY LIGHTS ONLY	0.00	2.56	2.56
056-0141-013-0000	SAFETY LIGHTS ONLY	0.00	2.56	2.56
056-0141-014-0000	SAFETY LIGHTS ONLY	0.00	2.56	2.56
056-0141-015-0000	SAFETY LIGHTS ONLY	0.00	2.56	2.56
056-0141-016-0000	SAFETY LIGHTS ONLY	0.00	2.56	2.56
056-0142-001-0000	SAFETY LIGHTS ONLY	0.00	2.56	2.56
056-0142-002-0000	SAFETY LIGHTS ONLY	0.00	2.56	2.56
056-0142-003-0000	SAFETY LIGHTS ONLY	0.00	2.56	2.56
056-0143-001-0000	SAFETY LIGHTS ONLY	0.00	2.56	2.56
056-0143-002-0000	SAFETY LIGHTS ONLY	0.00	2.56	2.56
056-0143-003-0000	SAFETY LIGHTS ONLY	0.00	2.56	2.56
056-0143-004-0000	SAFETY LIGHTS ONLY	0.00	2.56	2.56
056-0144-001-0000	SAFETY LIGHTS ONLY	0.00	2.56	2.56
056-0144-002-0000	SAFETY LIGHTS ONLY	0.00	2.56	2.56
056-0144-003-0000	SAFETY LIGHTS ONLY	0.00	2.56	2.56
056-0144-004-0000	SAFETY LIGHTS ONLY	0.00	2.56	2.56
056-0144-005-0000	SAFETY LIGHTS ONLY	0.00	2.56	2.56
056-0144-006-0000	SAFETY LIGHTS ONLY	0.00	2.56	2.56
056-0144-007-0000	SAFETY LIGHTS ONLY	0.00	2.56	2.56
056-0144-008-0000	SAFETY LIGHTS ONLY	0.00	2.56	2.56
056-0144-009-0000	SAFETY LIGHTS ONLY	0.00	2.56	2.56
056-0144-010-0000	SAFETY LIGHTS ONLY	0.00	2.56	2.56
056-0144-011-0000	SAFETY LIGHTS ONLY	0.00	2.56	2.56
056-0144-012-0000	SAFETY LIGHTS ONLY	0.00	2.56	2.56
056-0144-013-0000	SAFETY LIGHTS ONLY	0.00	2.56	2.56
056-0144-014-0000	SAFETY LIGHTS ONLY	0.00	2.56	2.56

Assessor's Parcel Number	District Classification	Street Lights Charge	Safety Lights Charge	Estimated 17/18 Applied Charge
056-0144-015-0000	SAFETY LIGHTS ONLY	0.00	2.56	2.56
056-0144-016-0000	SAFETY LIGHTS ONLY	0.00	2.56	2.56
056-0144-017-0000	SAFETY LIGHTS ONLY	0.00	2.56	2.56
056-0151-001-0000	SAFETY LIGHTS ONLY	0.00	2.56	2.56
056-0151-002-0000	SAFETY LIGHTS ONLY	0.00	2.56	2.56
056-0151-003-0000	SAFETY LIGHTS ONLY	0.00	2.56	2.56
056-0151-004-0000	SAFETY LIGHTS ONLY	0.00	2.56	2.56
056-0151-005-0000	SAFETY LIGHTS ONLY	0.00	2.56	2.56
056-0151-006-0000	SAFETY LIGHTS ONLY	0.00	2.56	2.56
056-0151-007-0000	SAFETY LIGHTS ONLY	0.00	2.56	2.56
056-0151-008-0000	SAFETY LIGHTS ONLY	0.00	2.56	2.56
056-0151-009-0000	SAFETY LIGHTS ONLY	0.00	2.56	2.56
056-0151-010-0000	SAFETY LIGHTS ONLY	0.00	2.56	2.56
056-0151-011-0000	SAFETY LIGHTS ONLY	0.00	2.56	2.56
056-0151-012-0000	SAFETY LIGHTS ONLY	0.00	2.56	2.56
056-0151-013-0000	SAFETY LIGHTS ONLY	0.00	2.56	2.56
056-0151-014-0000	SAFETY LIGHTS ONLY	0.00	2.56	2.56
056-0151-015-0000	SAFETY LIGHTS ONLY	0.00	2.56	2.56
056-0151-016-0000	SAFETY LIGHTS ONLY	0.00	2.56	2.56
056-0151-017-0000	SAFETY LIGHTS ONLY	0.00	2.56	2.56
056-0151-018-0000	SAFETY LIGHTS ONLY	0.00	2.56	2.56
056-0151-019-0000	SAFETY LIGHTS ONLY	0.00	2.56	2.56
056-0151-020-0000	SAFETY LIGHTS ONLY	0.00	2.56	2.56
056-0151-021-0000	SAFETY LIGHTS ONLY	0.00	2.56	2.56
056-0151-022-0000	SAFETY LIGHTS ONLY	0.00	2.56	2.56
056-0151-023-0000	SAFETY LIGHTS ONLY	0.00	2.56	2.56
056-0151-024-0000	SAFETY LIGHTS ONLY	0.00	2.56	2.56
056-0151-025-0000	SAFETY LIGHTS ONLY	0.00	2.56	2.56
056-0151-026-0000	SAFETY LIGHTS ONLY	0.00	2.56	2.56
056-0151-027-0000	SAFETY LIGHTS ONLY	0.00	2.56	2.56
056-0151-028-0000	SAFETY LIGHTS ONLY	0.00	2.56	2.56
056-0151-029-0000	SAFETY LIGHTS ONLY	0.00	2.56	2.56
056-0151-030-0000	SAFETY LIGHTS ONLY	0.00	2.56	2.56
056-0151-031-0000	SAFETY LIGHTS ONLY	0.00	2.56	2.56
056-0151-032-0000	SAFETY LIGHTS ONLY	0.00	2.56	2.56
056-0151-033-0000	SAFETY LIGHTS ONLY	0.00	2.56	2.56
056-0151-034-0000	SAFETY LIGHTS ONLY	0.00	2.56	2.56
056-0152-001-0000	SAFETY LIGHTS ONLY	0.00	2.56	2.56
056-0152-002-0000	SAFETY LIGHTS ONLY	0.00	2.56	2.56
056-0152-003-0000	SAFETY LIGHTS ONLY	0.00	2.56	2.56
056-0152-004-0000	SAFETY LIGHTS ONLY	0.00	2.56	2.56
056-0152-005-0000	SAFETY LIGHTS ONLY	0.00	2.56	2.56
056-0152-006-0000	SAFETY LIGHTS ONLY	0.00	2.56	2.56
056-0152-007-0000	SAFETY LIGHTS ONLY	0.00	2.56	2.56
056-0152-008-0000	SAFETY LIGHTS ONLY	0.00	2.56	2.56
056-0152-009-0000	SAFETY LIGHTS ONLY	0.00	2.56	2.56
056-0152-010-0000	SAFETY LIGHTS ONLY	0.00	2.56	2.56
056-0152-011-0000	SAFETY LIGHTS ONLY	0.00	2.56	2.56
056-0152-012-0000	SAFETY LIGHTS ONLY	0.00	2.56	2.56
056-0152-013-0000	SAFETY LIGHTS ONLY	0.00	2.56	2.56
056-0152-014-0000	SAFETY LIGHTS ONLY	0.00	2.56	2.56
056-0152-015-0000	SAFETY LIGHTS ONLY	0.00	2.56	2.56
056-0152-016-0000	SAFETY LIGHTS ONLY	0.00	2.56	2.56
056-0152-017-0000	SAFETY LIGHTS ONLY	0.00	2.56	2.56
056-0152-018-0000	SAFETY LIGHTS ONLY	0.00	2.56	2.56
056-0152-019-0000	SAFETY LIGHTS ONLY	0.00	2.56	2.56

Assessor's Parcel Number	District Classification	Street Lights Charge	Safety Lights Charge	Estimated 17/18 Applied Charge
056-0152-020-0000	SAFETY LIGHTS ONLY	0.00	2.56	2.56
056-0152-021-0000	SAFETY LIGHTS ONLY	0.00	2.56	2.56
056-0152-022-0000	SAFETY LIGHTS ONLY	0.00	2.56	2.56
056-0153-001-0000	SAFETY LIGHTS ONLY	0.00	2.56	2.56
056-0153-002-0000	SAFETY LIGHTS ONLY	0.00	2.56	2.56
056-0153-003-0000	SAFETY LIGHTS ONLY	0.00	2.56	2.56
056-0153-004-0000	SAFETY LIGHTS ONLY	0.00	2.56	2.56
056-0153-005-0000	SAFETY LIGHTS ONLY	0.00	2.56	2.56
056-0153-006-0000	SAFETY LIGHTS ONLY	0.00	2.56	2.56
056-0153-007-0000	SAFETY LIGHTS ONLY	0.00	2.56	2.56
056-0153-008-0000	SAFETY LIGHTS ONLY	0.00	2.56	2.56
056-0153-009-0000	SAFETY LIGHTS ONLY	0.00	2.56	2.56
056-0153-010-0000	SAFETY LIGHTS ONLY	0.00	2.56	2.56
056-0153-011-0000	SAFETY LIGHTS ONLY	0.00	2.56	2.56
056-0153-012-0000	SAFETY LIGHTS ONLY	0.00	2.56	2.56
056-0153-013-0000	SAFETY LIGHTS ONLY	0.00	2.56	2.56
056-0153-014-0000	SAFETY LIGHTS ONLY	0.00	2.56	2.56
056-0153-015-0000	SAFETY LIGHTS ONLY	0.00	2.56	2.56
056-0153-016-0000	SAFETY LIGHTS ONLY	0.00	2.56	2.56
056-0153-017-0000	SAFETY LIGHTS ONLY	0.00	2.56	2.56
056-0153-018-0000	SAFETY LIGHTS ONLY	0.00	2.56	2.56
056-0153-019-0000	SAFETY LIGHTS ONLY	0.00	2.56	2.56
056-0153-020-0000	SAFETY LIGHTS ONLY	0.00	2.56	2.56
056-0153-021-0000	SAFETY LIGHTS ONLY	0.00	2.56	2.56
056-0153-022-0000	SAFETY LIGHTS ONLY	0.00	2.56	2.56
056-0153-023-0000	SAFETY LIGHTS ONLY	0.00	2.56	2.56
056-0153-024-0000	SAFETY LIGHTS ONLY	0.00	2.56	2.56
056-0153-025-0000	SAFETY LIGHTS ONLY	0.00	2.56	2.56
056-0154-001-0000	SAFETY LIGHTS ONLY	0.00	2.56	2.56
056-0154-002-0000	SAFETY LIGHTS ONLY	0.00	2.56	2.56
056-0154-003-0000	SAFETY LIGHTS ONLY	0.00	2.56	2.56
056-0154-004-0000	SAFETY LIGHTS ONLY	0.00	2.56	2.56
056-0154-005-0000	SAFETY LIGHTS ONLY	0.00	2.56	2.56
056-0154-006-0000	SAFETY LIGHTS ONLY	0.00	2.56	2.56
056-0154-007-0000	SAFETY LIGHTS ONLY	0.00	2.56	2.56
056-0155-001-0000	RESIDENTIAL	15.32	2.56	17.88
056-0155-002-0000	SAFETY LIGHTS ONLY	0.00	2.56	2.56
056-0155-003-0000	SAFETY LIGHTS ONLY	0.00	2.56	2.56
056-0155-004-0000	SAFETY LIGHTS ONLY	0.00	2.56	2.56
056-0155-005-0000	SAFETY LIGHTS ONLY	0.00	2.56	2.56
056-0155-006-0000	SAFETY LIGHTS ONLY	0.00	2.56	2.56
056-0161-001-0000	SAFETY LIGHTS ONLY	0.00	2.56	2.56
056-0161-002-0000	SAFETY LIGHTS ONLY	0.00	2.56	2.56
056-0161-003-0000	SAFETY LIGHTS ONLY	0.00	2.56	2.56
056-0161-004-0000	SAFETY LIGHTS ONLY	0.00	2.56	2.56
056-0161-005-0000	SAFETY LIGHTS ONLY	0.00	2.56	2.56
056-0161-006-0000	SAFETY LIGHTS ONLY	0.00	2.56	2.56
056-0161-007-0000	SAFETY LIGHTS ONLY	0.00	2.56	2.56
056-0161-008-0000	SAFETY LIGHTS ONLY	0.00	2.56	2.56
056-0161-009-0000	SAFETY LIGHTS ONLY	0.00	2.56	2.56
056-0161-010-0000	SAFETY LIGHTS ONLY	0.00	2.56	2.56
056-0161-011-0000	SAFETY LIGHTS ONLY	0.00	2.56	2.56
056-0162-001-0000	SAFETY LIGHTS ONLY	0.00	2.56	2.56
056-0162-002-0000	SAFETY LIGHTS ONLY	0.00	2.56	2.56
056-0162-003-0000	SAFETY LIGHTS ONLY	0.00	2.56	2.56
056-0162-004-0000	SAFETY LIGHTS ONLY	0.00	2.56	2.56

Assessor's Parcel Number	District Classification	Street Lights Charge	Safety Lights Charge	Estimated 17/18 Applied Charge
056-0162-005-0000	SAFETY LIGHTS ONLY	0.00	2.56	2.56
056-0162-006-0000	SAFETY LIGHTS ONLY	0.00	2.56	2.56
056-0162-007-0000	SAFETY LIGHTS ONLY	0.00	2.56	2.56
056-0162-008-0000	SAFETY LIGHTS ONLY	0.00	2.56	2.56
056-0162-009-0000	SAFETY LIGHTS ONLY	0.00	2.56	2.56
056-0162-010-0000	SAFETY LIGHTS ONLY	0.00	2.56	2.56
056-0162-011-0000	SAFETY LIGHTS ONLY	0.00	2.56	2.56
056-0162-012-0000	SAFETY LIGHTS ONLY	0.00	2.56	2.56
056-0162-013-0000	SAFETY LIGHTS ONLY	0.00	2.56	2.56
056-0162-014-0000	SAFETY LIGHTS ONLY	0.00	2.56	2.56
056-0162-015-0000	SAFETY LIGHTS ONLY	0.00	2.56	2.56
056-0162-018-0000	SAFETY LIGHTS ONLY	0.00	2.56	2.56
056-0162-019-0000	SAFETY LIGHTS ONLY	0.00	2.56	2.56
056-0162-020-0000	SAFETY LIGHTS ONLY	0.00	2.56	2.56
056-0163-001-0000	SAFETY LIGHTS ONLY	0.00	2.56	2.56
056-0163-002-0000	SAFETY LIGHTS ONLY	0.00	2.56	2.56
056-0163-003-0000	SAFETY LIGHTS ONLY	0.00	2.56	2.56
056-0163-004-0000	SAFETY LIGHTS ONLY	0.00	2.56	2.56
056-0163-005-0000	SAFETY LIGHTS ONLY	0.00	2.56	2.56
056-0163-006-0000	SAFETY LIGHTS ONLY	0.00	2.56	2.56
056-0163-007-0000	SAFETY LIGHTS ONLY	0.00	2.56	2.56
056-0163-008-0000	SAFETY LIGHTS ONLY	0.00	2.56	2.56
056-0163-009-0000	SAFETY LIGHTS ONLY	0.00	2.56	2.56
056-0163-010-0000	SAFETY LIGHTS ONLY	0.00	2.56	2.56
056-0163-011-0000	SAFETY LIGHTS ONLY	0.00	2.56	2.56
056-0163-012-0000	SAFETY LIGHTS ONLY	0.00	2.56	2.56
056-0163-013-0000	SAFETY LIGHTS ONLY	0.00	2.56	2.56
056-0164-001-0000	SAFETY LIGHTS ONLY	0.00	2.56	2.56
056-0164-002-0000	SAFETY LIGHTS ONLY	0.00	2.56	2.56
056-0164-003-0000	SAFETY LIGHTS ONLY	0.00	2.56	2.56
056-0164-004-0000	SAFETY LIGHTS ONLY	0.00	2.56	2.56
056-0164-005-0000	SAFETY LIGHTS ONLY	0.00	2.56	2.56
056-0171-001-0000	SAFETY LIGHTS ONLY	0.00	2.56	2.56
056-0172-001-0000	SAFETY LIGHTS ONLY	0.00	2.56	2.56
056-0172-002-0000	SAFETY LIGHTS ONLY	0.00	2.56	2.56
056-0172-003-0000	SAFETY LIGHTS ONLY	0.00	2.56	2.56
056-0172-004-0000	SAFETY LIGHTS ONLY	0.00	2.56	2.56
056-0172-005-0000	SAFETY LIGHTS ONLY	0.00	2.56	2.56
056-0172-006-0000	SAFETY LIGHTS ONLY	0.00	2.56	2.56
056-0172-007-0000	SAFETY LIGHTS ONLY	0.00	2.56	2.56
056-0172-008-0000	SAFETY LIGHTS ONLY	0.00	2.56	2.56
056-0172-009-0000	SAFETY LIGHTS ONLY	0.00	2.56	2.56
056-0172-010-0000	SAFETY LIGHTS ONLY	0.00	2.56	2.56
056-0172-011-0000	SAFETY LIGHTS ONLY	0.00	2.56	2.56
056-0172-012-0000	SAFETY LIGHTS ONLY	0.00	2.56	2.56
056-0172-013-0000	SAFETY LIGHTS ONLY	0.00	2.56	2.56
056-0172-014-0000	SAFETY LIGHTS ONLY	0.00	2.56	2.56
056-0172-015-0000	SAFETY LIGHTS ONLY	0.00	2.56	2.56
056-0172-016-0000	SAFETY LIGHTS ONLY	0.00	2.56	2.56
056-0173-001-0000	SAFETY LIGHTS ONLY	0.00	2.56	2.56
056-0173-002-0000	SAFETY LIGHTS ONLY	0.00	2.56	2.56
056-0173-003-0000	SAFETY LIGHTS ONLY	0.00	2.56	2.56
056-0173-004-0000	SAFETY LIGHTS ONLY	0.00	2.56	2.56
056-0173-005-0000	SAFETY LIGHTS ONLY	0.00	2.56	2.56
056-0173-006-0000	SAFETY LIGHTS ONLY	0.00	2.56	2.56
056-0173-007-0000	SAFETY LIGHTS ONLY	0.00	2.56	2.56

Assessor's Parcel Number	District Classification	Street Lights Charge	Safety Lights Charge	Estimated 17/18 Applied Charge
056-0173-008-0000	SAFETY LIGHTS ONLY	0.00	2.56	2.56
056-0173-009-0000	SAFETY LIGHTS ONLY	0.00	2.56	2.56
056-0173-010-0000	SAFETY LIGHTS ONLY	0.00	2.56	2.56
056-0173-011-0000	SAFETY LIGHTS ONLY	0.00	2.56	2.56
056-0174-001-0000	SAFETY LIGHTS ONLY	0.00	2.56	2.56
056-0174-002-0000	SAFETY LIGHTS ONLY	0.00	2.56	2.56
056-0174-003-0000	SAFETY LIGHTS ONLY	0.00	2.56	2.56
056-0174-004-0000	SAFETY LIGHTS ONLY	0.00	2.56	2.56
056-0174-005-0000	SAFETY LIGHTS ONLY	0.00	2.56	2.56
056-0174-006-0000	SAFETY LIGHTS ONLY	0.00	2.56	2.56
056-0174-007-0000	SAFETY LIGHTS ONLY	0.00	2.56	2.56
056-0174-008-0000	SAFETY LIGHTS ONLY	0.00	2.56	2.56
056-0174-009-0000	SAFETY LIGHTS ONLY	0.00	2.56	2.56
056-0174-010-0000	SAFETY LIGHTS ONLY	0.00	2.56	2.56
056-0174-011-0000	SAFETY LIGHTS ONLY	0.00	2.56	2.56
056-0174-012-0000	SAFETY LIGHTS ONLY	0.00	2.56	2.56
056-0174-013-0000	SAFETY LIGHTS ONLY	0.00	2.56	2.56
056-0174-014-0000	SAFETY LIGHTS ONLY	0.00	2.56	2.56
056-0174-015-0000	SAFETY LIGHTS ONLY	0.00	2.56	2.56
056-0174-016-0000	SAFETY LIGHTS ONLY	0.00	2.56	2.56
056-0174-017-0000	SAFETY LIGHTS ONLY	0.00	2.56	2.56
056-0174-018-0000	SAFETY LIGHTS ONLY	0.00	2.56	2.56
056-0174-019-0000	SAFETY LIGHTS ONLY	0.00	2.56	2.56
056-0181-001-0000	SAFETY LIGHTS ONLY	0.00	2.56	2.56
056-0181-002-0000	SAFETY LIGHTS ONLY	0.00	2.56	2.56
056-0181-003-0000	SAFETY LIGHTS ONLY	0.00	2.56	2.56
056-0181-004-0000	SAFETY LIGHTS ONLY	0.00	2.56	2.56
056-0181-005-0000	SAFETY LIGHTS ONLY	0.00	2.56	2.56
056-0181-006-0000	SAFETY LIGHTS ONLY	0.00	2.56	2.56
056-0181-007-0000	SAFETY LIGHTS ONLY	0.00	2.56	2.56
056-0181-008-0000	SAFETY LIGHTS ONLY	0.00	2.56	2.56
056-0181-009-0000	SAFETY LIGHTS ONLY	0.00	2.56	2.56
056-0181-010-0000	SAFETY LIGHTS ONLY	0.00	2.56	2.56
056-0181-011-0000	SAFETY LIGHTS ONLY	0.00	2.56	2.56
056-0181-012-0000	SAFETY LIGHTS ONLY	0.00	2.56	2.56
056-0181-013-0000	SAFETY LIGHTS ONLY	0.00	2.56	2.56
056-0181-014-0000	SAFETY LIGHTS ONLY	0.00	2.56	2.56
056-0182-001-0000	SAFETY LIGHTS ONLY	0.00	2.56	2.56
056-0182-002-0000	SAFETY LIGHTS ONLY	0.00	2.56	2.56
056-0182-003-0000	SAFETY LIGHTS ONLY	0.00	2.56	2.56
056-0182-004-0000	SAFETY LIGHTS ONLY	0.00	2.56	2.56
056-0182-005-0000	SAFETY LIGHTS ONLY	0.00	2.56	2.56
056-0182-006-0000	SAFETY LIGHTS ONLY	0.00	2.56	2.56
056-0182-007-0000	SAFETY LIGHTS ONLY	0.00	2.56	2.56
056-0182-008-0000	SAFETY LIGHTS ONLY	0.00	2.56	2.56
056-0182-009-0000	SAFETY LIGHTS ONLY	0.00	2.56	2.56
056-0182-010-0000	SAFETY LIGHTS ONLY	0.00	2.56	2.56
056-0182-011-0000	SAFETY LIGHTS ONLY	0.00	2.56	2.56
056-0182-012-0000	SAFETY LIGHTS ONLY	0.00	2.56	2.56
056-0182-013-0000	SAFETY LIGHTS ONLY	0.00	2.56	2.56
056-0182-014-0000	SAFETY LIGHTS ONLY	0.00	2.56	2.56
056-0182-015-0000	SAFETY LIGHTS ONLY	0.00	2.56	2.56
056-0182-016-0000	SAFETY LIGHTS ONLY	0.00	2.56	2.56
056-0182-017-0000	SAFETY LIGHTS ONLY	0.00	2.56	2.56
056-0182-018-0000	SAFETY LIGHTS ONLY	0.00	2.56	2.56
056-0182-019-0000	SAFETY LIGHTS ONLY	0.00	2.56	2.56

Assessor's Parcel Number	District Classification	Street Lights Charge	Safety Lights Charge	Estimated 17/18 Applied Charge
056-0182-020-0000	SAFETY LIGHTS ONLY	0.00	2.56	2.56
056-0182-021-0000	SAFETY LIGHTS ONLY	0.00	2.56	2.56
056-0182-022-0000	SAFETY LIGHTS ONLY	0.00	2.56	2.56
056-0183-001-0000	SAFETY LIGHTS ONLY	0.00	2.56	2.56
056-0183-002-0000	SAFETY LIGHTS ONLY	0.00	2.56	2.56
056-0184-001-0000	SAFETY LIGHTS ONLY	0.00	2.56	2.56
056-0184-002-0000	SAFETY LIGHTS ONLY	0.00	2.56	2.56
056-0185-001-0000	SAFETY LIGHTS ONLY	0.00	2.56	2.56
056-0191-001-0000	SAFETY LIGHTS ONLY	0.00	2.56	2.56
056-0191-002-0000	SAFETY LIGHTS ONLY	0.00	2.56	2.56
056-0191-003-0000	SAFETY LIGHTS ONLY	0.00	2.56	2.56
056-0191-004-0000	SAFETY LIGHTS ONLY	0.00	2.56	2.56
056-0191-005-0000	SAFETY LIGHTS ONLY	0.00	2.56	2.56
056-0191-006-0000	SAFETY LIGHTS ONLY	0.00	2.56	2.56
056-0191-007-0000	SAFETY LIGHTS ONLY	0.00	2.56	2.56
056-0191-008-0000	SAFETY LIGHTS ONLY	0.00	2.56	2.56
056-0191-009-0000	SAFETY LIGHTS ONLY	0.00	2.56	2.56
056-0191-010-0000	SAFETY LIGHTS ONLY	0.00	2.56	2.56
056-0192-001-0000	SAFETY LIGHTS ONLY	0.00	2.56	2.56
056-0192-002-0000	SAFETY LIGHTS ONLY	0.00	2.56	2.56
056-0192-003-0000	SAFETY LIGHTS ONLY	0.00	2.56	2.56
056-0192-004-0000	SAFETY LIGHTS ONLY	0.00	2.56	2.56
056-0192-005-0000	SAFETY LIGHTS ONLY	0.00	2.56	2.56
056-0192-006-0000	SAFETY LIGHTS ONLY	0.00	2.56	2.56
056-0192-007-0000	SAFETY LIGHTS ONLY	0.00	2.56	2.56
056-0193-001-0000	SAFETY LIGHTS ONLY	0.00	2.56	2.56
056-0193-002-0000	SAFETY LIGHTS ONLY	0.00	2.56	2.56
056-0193-003-0000	SAFETY LIGHTS ONLY	0.00	2.56	2.56
056-0193-004-0000	SAFETY LIGHTS ONLY	0.00	2.56	2.56
056-0193-005-0000	SAFETY LIGHTS ONLY	0.00	2.56	2.56
056-0193-006-0000	SAFETY LIGHTS ONLY	0.00	2.56	2.56
056-0194-001-0000	SAFETY LIGHTS ONLY	0.00	2.56	2.56
056-0194-002-0000	SAFETY LIGHTS ONLY	0.00	2.56	2.56
056-0195-001-0000	SAFETY LIGHTS ONLY	0.00	2.56	2.56
056-0195-002-0000	SAFETY LIGHTS ONLY	0.00	2.56	2.56
056-0195-003-0000	SAFETY LIGHTS ONLY	0.00	2.56	2.56
056-0195-004-0000	SAFETY LIGHTS ONLY	0.00	2.56	2.56
056-0195-005-0000	SAFETY LIGHTS ONLY	0.00	2.56	2.56
056-0195-006-0000	SAFETY LIGHTS ONLY	0.00	2.56	2.56
056-0195-007-0000	SAFETY LIGHTS ONLY	0.00	2.56	2.56
056-0195-008-0000	SAFETY LIGHTS ONLY	0.00	2.56	2.56
056-0195-009-0000	SAFETY LIGHTS ONLY	0.00	2.56	2.56
056-0195-010-0000	SAFETY LIGHTS ONLY	0.00	2.56	2.56
056-0195-011-0000	SAFETY LIGHTS ONLY	0.00	2.56	2.56
056-0195-012-0000	SAFETY LIGHTS ONLY	0.00	2.56	2.56
056-0195-013-0000	SAFETY LIGHTS ONLY	0.00	2.56	2.56
056-0195-014-0000	SAFETY LIGHTS ONLY	0.00	2.56	2.56
056-0195-015-0000	SAFETY LIGHTS ONLY	0.00	2.56	2.56
056-0195-016-0000	SAFETY LIGHTS ONLY	0.00	2.56	2.56
056-0195-017-0000	SAFETY LIGHTS ONLY	0.00	2.56	2.56
056-0196-001-0000	SAFETY LIGHTS ONLY	0.00	2.56	2.56
056-0196-002-0000	SAFETY LIGHTS ONLY	0.00	2.56	2.56
056-0196-003-0000	SAFETY LIGHTS ONLY	0.00	2.56	2.56
056-0196-004-0000	SAFETY LIGHTS ONLY	0.00	2.56	2.56
056-0196-005-0000	SAFETY LIGHTS ONLY	0.00	2.56	2.56
056-0196-006-0000	SAFETY LIGHTS ONLY	0.00	2.56	2.56

Assessor's Parcel Number	District Classification	Street Lights Charge	Safety Lights Charge	Estimated 17/18 Applied Charge
056-0196-007-0000	SAFETY LIGHTS ONLY	0.00	2.56	2.56
056-0196-008-0000	SAFETY LIGHTS ONLY	0.00	2.56	2.56
056-0196-009-0000	SAFETY LIGHTS ONLY	0.00	2.56	2.56
056-0197-001-0000	SAFETY LIGHTS ONLY	0.00	2.56	2.56
056-0197-002-0000	SAFETY LIGHTS ONLY	0.00	2.56	2.56
056-0197-003-0000	SAFETY LIGHTS ONLY	0.00	2.56	2.56
056-0197-004-0000	SAFETY LIGHTS ONLY	0.00	2.56	2.56
056-0197-005-0000	SAFETY LIGHTS ONLY	0.00	2.56	2.56
056-0197-006-0000	SAFETY LIGHTS ONLY	0.00	2.56	2.56
056-0198-001-0000	SAFETY LIGHTS ONLY	0.00	2.56	2.56
056-0201-001-0000	SAFETY LIGHTS ONLY	0.00	2.56	2.56
056-0201-002-0000	SAFETY LIGHTS ONLY	0.00	2.56	2.56
056-0201-003-0000	SAFETY LIGHTS ONLY	0.00	2.56	2.56
056-0201-004-0000	SAFETY LIGHTS ONLY	0.00	2.56	2.56
056-0201-005-0000	SAFETY LIGHTS ONLY	0.00	2.56	2.56
056-0201-006-0000	SAFETY LIGHTS ONLY	0.00	2.56	2.56
056-0201-007-0000	SAFETY LIGHTS ONLY	0.00	2.56	2.56
056-0202-001-0000	SAFETY LIGHTS ONLY	0.00	2.56	2.56
056-0202-002-0000	SAFETY LIGHTS ONLY	0.00	2.56	2.56
056-0202-003-0000	SAFETY LIGHTS ONLY	0.00	2.56	2.56
056-0202-004-0000	SAFETY LIGHTS ONLY	0.00	2.56	2.56
056-0202-005-0000	SAFETY LIGHTS ONLY	0.00	2.56	2.56
056-0202-006-0000	SAFETY LIGHTS ONLY	0.00	2.56	2.56
056-0202-007-0000	SAFETY LIGHTS ONLY	0.00	2.56	2.56
056-0202-008-0000	SAFETY LIGHTS ONLY	0.00	2.56	2.56
056-0202-009-0000	SAFETY LIGHTS ONLY	0.00	2.56	2.56
056-0202-010-0000	SAFETY LIGHTS ONLY	0.00	2.56	2.56
056-0203-001-0000	SAFETY LIGHTS ONLY	0.00	2.56	2.56
056-0203-002-0000	SAFETY LIGHTS ONLY	0.00	2.56	2.56
056-0203-003-0000	SAFETY LIGHTS ONLY	0.00	2.56	2.56
056-0203-004-0000	SAFETY LIGHTS ONLY	0.00	2.56	2.56
056-0203-005-0000	SAFETY LIGHTS ONLY	0.00	2.56	2.56
056-0203-006-0000	SAFETY LIGHTS ONLY	0.00	2.56	2.56
056-0203-007-0000	SAFETY LIGHTS ONLY	0.00	2.56	2.56
056-0203-008-0000	SAFETY LIGHTS ONLY	0.00	2.56	2.56
056-0203-009-0000	SAFETY LIGHTS ONLY	0.00	2.56	2.56
056-0203-010-0000	SAFETY LIGHTS ONLY	0.00	2.56	2.56
056-0203-011-0000	SAFETY LIGHTS ONLY	0.00	2.56	2.56
056-0203-012-0000	SAFETY LIGHTS ONLY	0.00	2.56	2.56
056-0203-013-0000	SAFETY LIGHTS ONLY	0.00	2.56	2.56
056-0203-014-0000	SAFETY LIGHTS ONLY	0.00	2.56	2.56
056-0203-015-0000	SAFETY LIGHTS ONLY	0.00	2.56	2.56
056-0203-016-0000	SAFETY LIGHTS ONLY	0.00	2.56	2.56
056-0203-017-0000	SAFETY LIGHTS ONLY	0.00	2.56	2.56
056-0203-018-0000	SAFETY LIGHTS ONLY	0.00	2.56	2.56
056-0203-019-0000	SAFETY LIGHTS ONLY	0.00	2.56	2.56
056-0203-020-0000	SAFETY LIGHTS ONLY	0.00	2.56	2.56
056-0203-021-0000	SAFETY LIGHTS ONLY	0.00	2.56	2.56
056-0203-022-0000	SAFETY LIGHTS ONLY	0.00	2.56	2.56
056-0204-001-0000	SAFETY LIGHTS ONLY	0.00	2.56	2.56
056-0204-002-0000	SAFETY LIGHTS ONLY	0.00	2.56	2.56
056-0204-003-0000	SAFETY LIGHTS ONLY	0.00	2.56	2.56
056-0204-004-0000	SAFETY LIGHTS ONLY	0.00	2.56	2.56
056-0204-005-0000	SAFETY LIGHTS ONLY	0.00	2.56	2.56
056-0204-006-0000	SAFETY LIGHTS ONLY	0.00	2.56	2.56
056-0204-007-0000	SAFETY LIGHTS ONLY	0.00	2.56	2.56

Assessor's Parcel Number	District Classification	Street Lights Charge	Safety Lights Charge	Estimated 17/18 Applied Charge
056-0204-008-0000	SAFETY LIGHTS ONLY	0.00	2.56	2.56
056-0204-009-0000	SAFETY LIGHTS ONLY	0.00	2.56	2.56
056-0204-010-0000	SAFETY LIGHTS ONLY	0.00	2.56	2.56
056-0204-011-0000	SAFETY LIGHTS ONLY	0.00	2.56	2.56
056-0205-001-0000	SAFETY LIGHTS ONLY	0.00	2.56	2.56
056-0205-002-0000	SAFETY LIGHTS ONLY	0.00	2.56	2.56
056-0205-003-0000	SAFETY LIGHTS ONLY	0.00	2.56	2.56
056-0205-004-0000	SAFETY LIGHTS ONLY	0.00	2.56	2.56
056-0205-005-0000	SAFETY LIGHTS ONLY	0.00	2.56	2.56
056-0205-006-0000	SAFETY LIGHTS ONLY	0.00	2.56	2.56
056-0211-001-0001	SAFETY LIGHTS ONLY	0.00	2.56	2.56
056-0211-001-0002	SAFETY LIGHTS ONLY	0.00	2.56	2.56
056-0211-001-0003	SAFETY LIGHTS ONLY	0.00	2.56	2.56
056-0211-001-0004	SAFETY LIGHTS ONLY	0.00	2.56	2.56
056-0211-002-0001	SAFETY LIGHTS ONLY	0.00	2.56	2.56
056-0211-002-0002	SAFETY LIGHTS ONLY	0.00	2.56	2.56
056-0211-002-0003	SAFETY LIGHTS ONLY	0.00	2.56	2.56
056-0211-002-0004	SAFETY LIGHTS ONLY	0.00	2.56	2.56
056-0211-003-0001	SAFETY LIGHTS ONLY	0.00	2.56	2.56
056-0211-003-0002	SAFETY LIGHTS ONLY	0.00	2.56	2.56
056-0211-003-0003	SAFETY LIGHTS ONLY	0.00	2.56	2.56
056-0211-003-0004	SAFETY LIGHTS ONLY	0.00	2.56	2.56
056-0211-004-0001	SAFETY LIGHTS ONLY	0.00	2.56	2.56
056-0211-004-0002	SAFETY LIGHTS ONLY	0.00	2.56	2.56
056-0211-004-0003	SAFETY LIGHTS ONLY	0.00	2.56	2.56
056-0211-004-0004	SAFETY LIGHTS ONLY	0.00	2.56	2.56
056-0211-005-0001	SAFETY LIGHTS ONLY	0.00	2.56	2.56
056-0211-005-0002	SAFETY LIGHTS ONLY	0.00	2.56	2.56
056-0211-005-0003	SAFETY LIGHTS ONLY	0.00	2.56	2.56
056-0211-005-0004	SAFETY LIGHTS ONLY	0.00	2.56	2.56
056-0211-006-0001	SAFETY LIGHTS ONLY	0.00	2.56	2.56
056-0211-006-0002	SAFETY LIGHTS ONLY	0.00	2.56	2.56
056-0211-006-0003	SAFETY LIGHTS ONLY	0.00	2.56	2.56
056-0211-006-0004	SAFETY LIGHTS ONLY	0.00	2.56	2.56
056-0211-007-0001	SAFETY LIGHTS ONLY	0.00	2.56	2.56
056-0211-007-0002	SAFETY LIGHTS ONLY	0.00	2.56	2.56
056-0211-007-0003	SAFETY LIGHTS ONLY	0.00	2.56	2.56
056-0211-007-0004	SAFETY LIGHTS ONLY	0.00	2.56	2.56
056-0211-008-0001	SAFETY LIGHTS ONLY	0.00	2.56	2.56
056-0211-008-0002	SAFETY LIGHTS ONLY	0.00	2.56	2.56
056-0211-008-0003	SAFETY LIGHTS ONLY	0.00	2.56	2.56
056-0211-008-0004	SAFETY LIGHTS ONLY	0.00	2.56	2.56
056-0211-009-0001	SAFETY LIGHTS ONLY	0.00	2.56	2.56
056-0211-009-0002	SAFETY LIGHTS ONLY	0.00	2.56	2.56
056-0211-009-0003	SAFETY LIGHTS ONLY	0.00	2.56	2.56
056-0211-009-0004	SAFETY LIGHTS ONLY	0.00	2.56	2.56
056-0211-010-0001	SAFETY LIGHTS ONLY	0.00	2.56	2.56
056-0211-010-0002	SAFETY LIGHTS ONLY	0.00	2.56	2.56
056-0211-010-0003	SAFETY LIGHTS ONLY	0.00	2.56	2.56
056-0211-010-0004	SAFETY LIGHTS ONLY	0.00	2.56	2.56
056-0211-011-0001	SAFETY LIGHTS ONLY	0.00	2.56	2.56
056-0211-011-0002	SAFETY LIGHTS ONLY	0.00	2.56	2.56
056-0211-011-0003	SAFETY LIGHTS ONLY	0.00	2.56	2.56
056-0211-011-0004	SAFETY LIGHTS ONLY	0.00	2.56	2.56
056-0212-001-0001	SAFETY LIGHTS ONLY	0.00	2.56	2.56
056-0212-001-0002	SAFETY LIGHTS ONLY	0.00	2.56	2.56

Assessor's Parcel Number	District Classification	Street Lights Charge	Safety Lights Charge	Estimated 17/18 Applied Charge
056-0212-001-0003	SAFETY LIGHTS ONLY	0.00	2.56	2.56
056-0212-001-0004	SAFETY LIGHTS ONLY	0.00	2.56	2.56
056-0212-002-0001	SAFETY LIGHTS ONLY	0.00	2.56	2.56
056-0212-002-0002	SAFETY LIGHTS ONLY	0.00	2.56	2.56
056-0212-002-0003	SAFETY LIGHTS ONLY	0.00	2.56	2.56
056-0212-002-0004	SAFETY LIGHTS ONLY	0.00	2.56	2.56
056-0212-003-0001	SAFETY LIGHTS ONLY	0.00	2.56	2.56
056-0212-003-0002	SAFETY LIGHTS ONLY	0.00	2.56	2.56
056-0212-003-0003	SAFETY LIGHTS ONLY	0.00	2.56	2.56
056-0212-003-0004	SAFETY LIGHTS ONLY	0.00	2.56	2.56
056-0212-004-0001	SAFETY LIGHTS ONLY	0.00	2.56	2.56
056-0212-004-0002	SAFETY LIGHTS ONLY	0.00	2.56	2.56
056-0212-004-0003	SAFETY LIGHTS ONLY	0.00	2.56	2.56
056-0212-004-0004	SAFETY LIGHTS ONLY	0.00	2.56	2.56
056-0212-005-0001	SAFETY LIGHTS ONLY	0.00	2.56	2.56
056-0212-005-0002	SAFETY LIGHTS ONLY	0.00	2.56	2.56
056-0212-005-0003	SAFETY LIGHTS ONLY	0.00	2.56	2.56
056-0212-005-0004	SAFETY LIGHTS ONLY	0.00	2.56	2.56
056-0212-006-0001	SAFETY LIGHTS ONLY	0.00	2.56	2.56
056-0212-006-0002	SAFETY LIGHTS ONLY	0.00	2.56	2.56
056-0212-006-0003	SAFETY LIGHTS ONLY	0.00	2.56	2.56
056-0212-006-0004	SAFETY LIGHTS ONLY	0.00	2.56	2.56
056-0212-007-0001	SAFETY LIGHTS ONLY	0.00	2.56	2.56
056-0212-007-0002	SAFETY LIGHTS ONLY	0.00	2.56	2.56
056-0212-007-0003	SAFETY LIGHTS ONLY	0.00	2.56	2.56
056-0212-007-0004	SAFETY LIGHTS ONLY	0.00	2.56	2.56
056-0212-008-0001	SAFETY LIGHTS ONLY	0.00	2.56	2.56
056-0212-008-0002	SAFETY LIGHTS ONLY	0.00	2.56	2.56
056-0212-008-0003	SAFETY LIGHTS ONLY	0.00	2.56	2.56
056-0212-008-0004	SAFETY LIGHTS ONLY	0.00	2.56	2.56
056-0212-009-0001	SAFETY LIGHTS ONLY	0.00	2.56	2.56
056-0212-009-0002	SAFETY LIGHTS ONLY	0.00	2.56	2.56
056-0212-009-0003	SAFETY LIGHTS ONLY	0.00	2.56	2.56
056-0212-009-0004	SAFETY LIGHTS ONLY	0.00	2.56	2.56
056-0212-010-0001	SAFETY LIGHTS ONLY	0.00	2.56	2.56
056-0212-010-0002	SAFETY LIGHTS ONLY	0.00	2.56	2.56
056-0212-010-0003	SAFETY LIGHTS ONLY	0.00	2.56	2.56
056-0212-010-0004	SAFETY LIGHTS ONLY	0.00	2.56	2.56
056-0212-011-0000	EXEMPT	0.00	0.00	0.00
056-0212-012-0001	NON RESIDENTIAL	13.32	2.56	15.88
056-0212-012-0002	NON RESIDENTIAL	13.32	2.56	15.88
056-0212-012-0003	NON RESIDENTIAL	13.32	2.56	15.88
056-0212-012-0004	NON RESIDENTIAL	13.32	2.56	15.88
056-0212-013-0001	NON RESIDENTIAL	3.76	2.56	6.32
056-0212-013-0002	NON RESIDENTIAL	3.76	2.56	6.32
056-0212-013-0003	NON RESIDENTIAL	3.76	2.56	6.32
056-0212-013-0004	NON RESIDENTIAL	3.76	2.56	6.32
056-0212-014-0001	SAFETY LIGHTS ONLY	0.00	2.56	2.56
056-0212-014-0002	SAFETY LIGHTS ONLY	0.00	2.56	2.56
056-0212-014-0003	SAFETY LIGHTS ONLY	0.00	2.56	2.56
056-0212-014-0004	SAFETY LIGHTS ONLY	0.00	2.56	2.56
056-0212-015-0001	SAFETY LIGHTS ONLY	0.00	2.56	2.56
056-0212-015-0002	SAFETY LIGHTS ONLY	0.00	2.56	2.56
056-0212-015-0003	SAFETY LIGHTS ONLY	0.00	2.56	2.56
056-0212-015-0004	SAFETY LIGHTS ONLY	0.00	2.56	2.56
056-0212-016-0001	SAFETY LIGHTS ONLY	0.00	2.56	2.56

Assessor's Parcel Number	District Classification	Street Lights Charge	Safety Lights Charge	Estimated 17/18 Applied Charge
056-0212-016-0002	SAFETY LIGHTS ONLY	0.00	2.56	2.56
056-0212-016-0003	SAFETY LIGHTS ONLY	0.00	2.56	2.56
056-0212-016-0004	SAFETY LIGHTS ONLY	0.00	2.56	2.56
056-0212-017-0001	SAFETY LIGHTS ONLY	0.00	2.56	2.56
056-0212-017-0002	SAFETY LIGHTS ONLY	0.00	2.56	2.56
056-0212-017-0003	SAFETY LIGHTS ONLY	0.00	2.56	2.56
056-0212-017-0004	SAFETY LIGHTS ONLY	0.00	2.56	2.56
056-0212-018-0001	SAFETY LIGHTS ONLY	0.00	2.56	2.56
056-0212-018-0002	SAFETY LIGHTS ONLY	0.00	2.56	2.56
056-0212-018-0003	SAFETY LIGHTS ONLY	0.00	2.56	2.56
056-0212-018-0004	SAFETY LIGHTS ONLY	0.00	2.56	2.56
056-0212-019-0001	SAFETY LIGHTS ONLY	0.00	2.56	2.56
056-0212-019-0002	SAFETY LIGHTS ONLY	0.00	2.56	2.56
056-0212-019-0003	SAFETY LIGHTS ONLY	0.00	2.56	2.56
056-0212-019-0004	SAFETY LIGHTS ONLY	0.00	2.56	2.56
056-0212-020-0001	SAFETY LIGHTS ONLY	0.00	2.56	2.56
056-0212-020-0002	SAFETY LIGHTS ONLY	0.00	2.56	2.56
056-0212-020-0003	SAFETY LIGHTS ONLY	0.00	2.56	2.56
056-0212-020-0004	SAFETY LIGHTS ONLY	0.00	2.56	2.56
056-0212-021-0001	SAFETY LIGHTS ONLY	0.00	2.56	2.56
056-0212-021-0002	SAFETY LIGHTS ONLY	0.00	2.56	2.56
056-0212-021-0003	SAFETY LIGHTS ONLY	0.00	2.56	2.56
056-0212-021-0004	SAFETY LIGHTS ONLY	0.00	2.56	2.56
056-0212-022-0001	SAFETY LIGHTS ONLY	0.00	2.56	2.56
056-0212-022-0002	SAFETY LIGHTS ONLY	0.00	2.56	2.56
056-0212-022-0003	SAFETY LIGHTS ONLY	0.00	2.56	2.56
056-0212-022-0004	SAFETY LIGHTS ONLY	0.00	2.56	2.56
056-0212-023-0001	NON RESIDENTIAL	12.82	2.56	15.38
056-0212-023-0002	NON RESIDENTIAL	12.82	2.56	15.38
056-0212-023-0003	NON RESIDENTIAL	12.82	2.56	15.38
056-0212-023-0004	NON RESIDENTIAL	12.82	2.56	15.38
056-0222-004-0000	NON RESIDENTIAL	47.84	2.56	50.40
056-0222-020-0000	SAFETY LIGHTS ONLY	0.00	2.56	2.56
056-0222-021-0000	SAFETY LIGHTS ONLY	0.00	2.56	2.56
056-0222-022-0000	SAFETY LIGHTS ONLY	0.00	2.56	2.56
056-0222-023-0000	NON RESIDENTIAL	18.62	2.56	21.18
056-0222-024-0000	SAFETY LIGHTS ONLY	0.00	2.56	2.56
056-0222-025-0000	SAFETY LIGHTS ONLY	0.00	2.56	2.56
056-0230-001-0000	SAFETY LIGHTS ONLY	0.00	2.56	2.56
056-0230-007-0000	SAFETY LIGHTS ONLY	0.00	2.56	2.56
056-0230-008-0000	SAFETY LIGHTS ONLY	0.00	2.56	2.56
056-0230-009-0000	SAFETY LIGHTS ONLY	0.00	2.56	2.56
056-0230-012-0000	NON RESIDENTIAL	38.02	2.56	40.58
056-0230-014-0000	SAFETY LIGHTS ONLY	0.00	2.56	2.56
056-0230-015-0000	SAFETY LIGHTS ONLY	0.00	2.56	2.56
056-0230-016-0000	SAFETY LIGHTS ONLY	0.00	2.56	2.56
056-0230-017-0000	SAFETY LIGHTS ONLY	0.00	2.56	2.56
056-0230-018-0000	SAFETY LIGHTS ONLY	0.00	2.56	2.56
056-0230-019-0000	SAFETY LIGHTS ONLY	0.00	2.56	2.56
056-0230-020-0000	SAFETY LIGHTS ONLY	0.00	2.56	2.56
056-0230-021-0000	SAFETY LIGHTS ONLY	0.00	2.56	2.56
056-0230-022-0000	SAFETY LIGHTS ONLY	0.00	2.56	2.56
056-0230-023-0000	SAFETY LIGHTS ONLY	0.00	2.56	2.56
056-0230-024-0000	SAFETY LIGHTS ONLY	0.00	2.56	2.56
056-0241-001-0001	NON RESIDENTIAL	12.32	2.56	14.88
056-0241-001-0002	NON RESIDENTIAL	12.32	2.56	14.88

Assessor's Parcel Number	District Classification	Street Lights Charge	Safety Lights Charge	Estimated 17/18 Applied Charge
056-0241-001-0003	NON RESIDENTIAL	12.32	2.56	14.88
056-0241-001-0004	NON RESIDENTIAL	12.32	2.56	14.88
056-0241-002-0001	NON RESIDENTIAL	3.50	2.56	6.06
056-0241-002-0002	NON RESIDENTIAL	3.50	2.56	6.06
056-0241-002-0003	NON RESIDENTIAL	3.50	2.56	6.06
056-0241-002-0004	NON RESIDENTIAL	3.50	2.56	6.06
056-0241-003-0001	NON RESIDENTIAL	3.50	2.56	6.06
056-0241-003-0002	NON RESIDENTIAL	3.50	2.56	6.06
056-0241-003-0003	NON RESIDENTIAL	3.50	2.56	6.06
056-0241-003-0004	NON RESIDENTIAL	3.50	2.56	6.06
056-0241-004-0001	NON RESIDENTIAL	3.50	2.56	6.06
056-0241-004-0002	NON RESIDENTIAL	3.50	2.56	6.06
056-0241-004-0003	NON RESIDENTIAL	3.50	2.56	6.06
056-0241-004-0004	NON RESIDENTIAL	3.50	2.56	6.06
056-0241-005-0001	NON RESIDENTIAL	3.50	2.56	6.06
056-0241-005-0002	NON RESIDENTIAL	3.50	2.56	6.06
056-0241-005-0003	NON RESIDENTIAL	3.50	2.56	6.06
056-0241-005-0004	NON RESIDENTIAL	3.50	2.56	6.06
056-0241-006-0001	NON RESIDENTIAL	3.50	2.56	6.06
056-0241-006-0002	NON RESIDENTIAL	3.50	2.56	6.06
056-0241-006-0003	NON RESIDENTIAL	3.50	2.56	6.06
056-0241-006-0004	NON RESIDENTIAL	3.50	2.56	6.06
056-0241-007-0001	NON RESIDENTIAL	3.50	2.56	6.06
056-0241-007-0002	NON RESIDENTIAL	3.50	2.56	6.06
056-0241-007-0003	NON RESIDENTIAL	3.50	2.56	6.06
056-0241-007-0004	NON RESIDENTIAL	3.50	2.56	6.06
056-0241-008-0001	NON RESIDENTIAL	3.50	2.56	6.06
056-0241-008-0002	NON RESIDENTIAL	3.50	2.56	6.06
056-0241-008-0003	NON RESIDENTIAL	3.50	2.56	6.06
056-0241-008-0004	NON RESIDENTIAL	3.50	2.56	6.06
056-0241-009-0001	NON RESIDENTIAL	3.50	2.56	6.06
056-0241-009-0002	NON RESIDENTIAL	3.50	2.56	6.06
056-0241-009-0003	NON RESIDENTIAL	3.50	2.56	6.06
056-0241-009-0004	NON RESIDENTIAL	3.50	2.56	6.06
056-0241-010-0001	NON RESIDENTIAL	3.50	2.56	6.06
056-0241-010-0002	NON RESIDENTIAL	3.50	2.56	6.06
056-0241-010-0003	NON RESIDENTIAL	3.50	2.56	6.06
056-0241-010-0004	NON RESIDENTIAL	3.50	2.56	6.06
056-0241-011-0001	NON RESIDENTIAL	3.50	2.56	6.06
056-0241-011-0002	NON RESIDENTIAL	3.50	2.56	6.06
056-0241-011-0003	NON RESIDENTIAL	3.50	2.56	6.06
056-0241-011-0004	NON RESIDENTIAL	3.50	2.56	6.06
056-0241-012-0001	NON RESIDENTIAL	3.50	2.56	6.06
056-0241-012-0002	NON RESIDENTIAL	3.50	2.56	6.06
056-0241-012-0003	NON RESIDENTIAL	3.50	2.56	6.06
056-0241-012-0004	NON RESIDENTIAL	3.50	2.56	6.06
056-0241-013-0001	NON RESIDENTIAL	3.50	2.56	6.06
056-0241-013-0002	NON RESIDENTIAL	3.50	2.56	6.06
056-0241-013-0003	NON RESIDENTIAL	3.50	2.56	6.06
056-0241-013-0004	NON RESIDENTIAL	3.50	2.56	6.06
056-0241-014-0001	NON RESIDENTIAL	3.50	2.56	6.06
056-0241-014-0002	NON RESIDENTIAL	3.50	2.56	6.06
056-0241-014-0003	NON RESIDENTIAL	3.50	2.56	6.06
056-0241-014-0004	NON RESIDENTIAL	3.50	2.56	6.06
056-0241-015-0001	NON RESIDENTIAL	3.50	2.56	6.06
056-0241-015-0002	NON RESIDENTIAL	3.50	2.56	6.06

Assessor's Parcel Number	District Classification	Street Lights Charge	Safety Lights Charge	Estimated 17/18 Applied Charge
056-0241-015-0003	NON RESIDENTIAL	3.50	2.56	6.06
056-0241-015-0004	NON RESIDENTIAL	3.50	2.56	6.06
056-0241-016-0001	NON RESIDENTIAL	3.50	2.56	6.06
056-0241-016-0002	NON RESIDENTIAL	3.50	2.56	6.06
056-0241-016-0003	NON RESIDENTIAL	3.50	2.56	6.06
056-0241-016-0004	NON RESIDENTIAL	3.50	2.56	6.06
056-0241-017-0001	NON RESIDENTIAL	3.50	2.56	6.06
056-0241-017-0002	NON RESIDENTIAL	3.50	2.56	6.06
056-0241-017-0003	NON RESIDENTIAL	3.50	2.56	6.06
056-0241-017-0004	NON RESIDENTIAL	3.50	2.56	6.06
056-0241-018-0001	NON RESIDENTIAL	3.50	2.56	6.06
056-0241-018-0002	NON RESIDENTIAL	3.50	2.56	6.06
056-0241-018-0003	NON RESIDENTIAL	3.50	2.56	6.06
056-0241-018-0004	NON RESIDENTIAL	3.50	2.56	6.06
056-0241-019-0001	NON RESIDENTIAL	2.74	2.56	5.30
056-0241-019-0002	NON RESIDENTIAL	2.74	2.56	5.30
056-0241-019-0003	NON RESIDENTIAL	2.74	2.56	5.30
056-0241-019-0004	NON RESIDENTIAL	2.74	2.56	5.30
056-0241-020-0001	NON RESIDENTIAL	1.74	2.56	4.30
056-0241-020-0002	NON RESIDENTIAL	1.74	2.56	4.30
056-0241-020-0003	NON RESIDENTIAL	1.74	2.56	4.30
056-0241-020-0004	NON RESIDENTIAL	1.74	2.56	4.30
056-0241-021-0001	NON RESIDENTIAL	2.24	2.56	4.80
056-0241-021-0002	NON RESIDENTIAL	2.24	2.56	4.80
056-0241-021-0003	NON RESIDENTIAL	2.24	2.56	4.80
056-0241-021-0004	NON RESIDENTIAL	2.24	2.56	4.80
056-0241-022-0001	NON RESIDENTIAL	3.76	2.56	6.32
056-0241-022-0002	NON RESIDENTIAL	3.76	2.56	6.32
056-0241-022-0003	NON RESIDENTIAL	3.76	2.56	6.32
056-0241-022-0004	NON RESIDENTIAL	3.76	2.56	6.32
056-0241-023-0001	NON RESIDENTIAL	3.24	2.56	5.80
056-0241-023-0002	NON RESIDENTIAL	3.24	2.56	5.80
056-0241-023-0003	NON RESIDENTIAL	3.24	2.56	5.80
056-0241-023-0004	NON RESIDENTIAL	3.24	2.56	5.80
056-0241-024-0001	NON RESIDENTIAL	4.00	2.56	6.56
056-0241-024-0002	NON RESIDENTIAL	4.00	2.56	6.56
056-0241-024-0003	NON RESIDENTIAL	4.00	2.56	6.56
056-0241-024-0004	NON RESIDENTIAL	4.00	2.56	6.56
056-0241-025-0001	NON RESIDENTIAL	11.56	2.56	14.12
056-0241-025-0002	NON RESIDENTIAL	11.56	2.56	14.12
056-0241-025-0003	NON RESIDENTIAL	11.56	2.56	14.12
056-0241-026-0001	NON RESIDENTIAL	3.76	2.56	6.32
056-0241-026-0002	NON RESIDENTIAL	3.76	2.56	6.32
056-0241-026-0003	NON RESIDENTIAL	3.76	2.56	6.32
056-0241-026-0004	NON RESIDENTIAL	3.76	2.56	6.32
056-0241-027-0001	NON RESIDENTIAL	6.02	2.56	8.58
056-0241-027-0002	NON RESIDENTIAL	6.02	2.56	8.58
056-0241-027-0003	NON RESIDENTIAL	6.02	2.56	8.58
056-0241-027-0004	NON RESIDENTIAL	6.02	2.56	8.58
056-0242-009-0000	EXEMPT	0.00	0.00	0.00
056-0242-010-0000	EXEMPT	0.00	0.00	0.00
056-0242-033-0001	NON RESIDENTIAL	18.86	2.56	21.42
056-0242-033-0002	NON RESIDENTIAL	18.86	2.56	21.42
056-0242-033-0003	NON RESIDENTIAL	18.86	2.56	21.42
056-0242-033-0004	NON RESIDENTIAL	18.86	2.56	21.42
056-0242-034-0001	NON RESIDENTIAL	3.50	2.56	6.06

Assessor's Parcel Number	District Classification	Street Lights Charge	Safety Lights Charge	Estimated 17/18 Applied Charge
056-0242-034-0002	NON RESIDENTIAL	3.50	2.56	6.06
056-0242-034-0003	NON RESIDENTIAL	3.50	2.56	6.06
056-0242-034-0004	NON RESIDENTIAL	3.50	2.56	6.06
056-0242-035-0001	NON RESIDENTIAL	3.50	2.56	6.06
056-0242-035-0002	NON RESIDENTIAL	3.50	2.56	6.06
056-0242-035-0003	NON RESIDENTIAL	3.50	2.56	6.06
056-0242-035-0004	NON RESIDENTIAL	3.50	2.56	6.06
056-0242-036-0001	NON RESIDENTIAL	3.50	2.56	6.06
056-0242-036-0002	NON RESIDENTIAL	3.50	2.56	6.06
056-0242-036-0003	NON RESIDENTIAL	3.50	2.56	6.06
056-0242-036-0004	NON RESIDENTIAL	3.50	2.56	6.06
056-0242-037-0001	NON RESIDENTIAL	3.50	2.56	6.06
056-0242-037-0002	NON RESIDENTIAL	3.50	2.56	6.06
056-0242-037-0003	NON RESIDENTIAL	3.50	2.56	6.06
056-0242-037-0004	NON RESIDENTIAL	3.50	2.56	6.06
056-0242-038-0001	NON RESIDENTIAL	3.50	2.56	6.06
056-0242-038-0002	NON RESIDENTIAL	3.50	2.56	6.06
056-0242-038-0003	NON RESIDENTIAL	3.50	2.56	6.06
056-0242-038-0004	NON RESIDENTIAL	3.50	2.56	6.06
056-0242-039-0001	NON RESIDENTIAL	3.50	2.56	6.06
056-0242-039-0002	NON RESIDENTIAL	3.50	2.56	6.06
056-0242-039-0003	NON RESIDENTIAL	3.50	2.56	6.06
056-0242-039-0004	NON RESIDENTIAL	3.50	2.56	6.06
056-0242-040-0001	NON RESIDENTIAL	3.50	2.56	6.06
056-0242-040-0002	NON RESIDENTIAL	3.50	2.56	6.06
056-0242-040-0003	NON RESIDENTIAL	3.50	2.56	6.06
056-0242-040-0004	NON RESIDENTIAL	3.50	2.56	6.06
056-0242-041-0001	NON RESIDENTIAL	3.76	2.56	6.32
056-0242-041-0002	NON RESIDENTIAL	3.76	2.56	6.32
056-0242-041-0003	NON RESIDENTIAL	3.76	2.56	6.32
056-0242-041-0004	NON RESIDENTIAL	3.76	2.56	6.32
056-0242-042-0001	NON RESIDENTIAL	3.76	2.56	6.32
056-0242-042-0002	NON RESIDENTIAL	3.76	2.56	6.32
056-0242-042-0003	NON RESIDENTIAL	3.76	2.56	6.32
056-0242-042-0004	NON RESIDENTIAL	3.76	2.56	6.32
056-0242-043-0001	NON RESIDENTIAL	3.76	2.56	6.32
056-0242-043-0002	NON RESIDENTIAL	3.76	2.56	6.32
056-0242-043-0003	NON RESIDENTIAL	3.76	2.56	6.32
056-0242-043-0004	NON RESIDENTIAL	3.76	2.56	6.32
056-0242-044-0001	NON RESIDENTIAL	3.76	2.56	6.32
056-0242-044-0002	NON RESIDENTIAL	3.76	2.56	6.32
056-0242-044-0003	NON RESIDENTIAL	3.76	2.56	6.32
056-0242-044-0004	NON RESIDENTIAL	3.76	2.56	6.32
056-0242-045-0001	NON RESIDENTIAL	3.76	2.56	6.32
056-0242-045-0002	NON RESIDENTIAL	3.76	2.56	6.32
056-0242-045-0003	NON RESIDENTIAL	3.76	2.56	6.32
056-0242-045-0004	NON RESIDENTIAL	3.76	2.56	6.32
056-0242-046-0001	NON RESIDENTIAL	14.58	2.56	17.14
056-0242-046-0002	NON RESIDENTIAL	14.58	2.56	17.14
056-0242-046-0003	NON RESIDENTIAL	14.58	2.56	17.14
056-0242-046-0004	NON RESIDENTIAL	14.58	2.56	17.14
056-0242-047-0001	NON RESIDENTIAL	13.32	2.56	15.88
056-0242-047-0002	NON RESIDENTIAL	13.32	2.56	15.88
056-0242-047-0003	NON RESIDENTIAL	13.32	2.56	15.88
056-0242-047-0004	NON RESIDENTIAL	13.32	2.56	15.88
056-0242-048-0001	NON RESIDENTIAL	3.50	2.56	6.06

Assessor's Parcel Number	District Classification	Street Lights Charge	Safety Lights Charge	Estimated 17/18 Applied Charge
056-0242-048-0002	NON RESIDENTIAL	3.50	2.56	6.06
056-0242-048-0003	NON RESIDENTIAL	3.50	2.56	6.06
056-0242-048-0004	NON RESIDENTIAL	3.50	2.56	6.06
056-0242-049-0001	NON RESIDENTIAL	3.50	2.56	6.06
056-0242-049-0002	NON RESIDENTIAL	3.50	2.56	6.06
056-0242-049-0003	NON RESIDENTIAL	3.50	2.56	6.06
056-0242-049-0004	NON RESIDENTIAL	3.50	2.56	6.06
056-0242-050-0001	NON RESIDENTIAL	3.50	2.56	6.06
056-0242-050-0002	NON RESIDENTIAL	3.50	2.56	6.06
056-0242-050-0003	NON RESIDENTIAL	3.50	2.56	6.06
056-0242-050-0004	NON RESIDENTIAL	3.50	2.56	6.06
056-0242-051-0001	NON RESIDENTIAL	3.50	2.56	6.06
056-0242-051-0002	NON RESIDENTIAL	3.50	2.56	6.06
056-0242-051-0003	NON RESIDENTIAL	3.50	2.56	6.06
056-0242-051-0004	NON RESIDENTIAL	3.50	2.56	6.06
056-0242-052-0001	NON RESIDENTIAL	3.50	2.56	6.06
056-0242-052-0002	NON RESIDENTIAL	3.50	2.56	6.06
056-0242-052-0003	NON RESIDENTIAL	3.50	2.56	6.06
056-0242-052-0004	NON RESIDENTIAL	3.50	2.56	6.06
056-0242-053-0001	NON RESIDENTIAL	3.50	2.56	6.06
056-0242-053-0002	NON RESIDENTIAL	3.50	2.56	6.06
056-0242-053-0003	NON RESIDENTIAL	3.50	2.56	6.06
056-0242-053-0004	NON RESIDENTIAL	3.50	2.56	6.06
056-0242-054-0001	NON RESIDENTIAL	3.50	2.56	6.06
056-0242-054-0002	NON RESIDENTIAL	3.50	2.56	6.06
056-0242-054-0003	NON RESIDENTIAL	3.50	2.56	6.06
056-0242-054-0004	NON RESIDENTIAL	3.50	2.56	6.06
056-0242-055-0001	NON RESIDENTIAL	3.50	2.56	6.06
056-0242-055-0002	NON RESIDENTIAL	3.50	2.56	6.06
056-0242-055-0003	NON RESIDENTIAL	3.50	2.56	6.06
056-0242-055-0004	NON RESIDENTIAL	3.50	2.56	6.06
056-0242-056-0001	NON RESIDENTIAL	3.50	2.56	6.06
056-0242-056-0002	NON RESIDENTIAL	3.50	2.56	6.06
056-0242-056-0003	NON RESIDENTIAL	3.50	2.56	6.06
056-0242-056-0004	NON RESIDENTIAL	3.50	2.56	6.06
056-0242-057-0001	NON RESIDENTIAL	3.50	2.56	6.06
056-0242-057-0002	NON RESIDENTIAL	3.50	2.56	6.06
056-0242-057-0003	NON RESIDENTIAL	3.50	2.56	6.06
056-0242-057-0004	NON RESIDENTIAL	3.50	2.56	6.06
056-0242-058-0001	NON RESIDENTIAL	3.50	2.56	6.06
056-0242-058-0002	NON RESIDENTIAL	3.50	2.56	6.06
056-0242-058-0003	NON RESIDENTIAL	3.50	2.56	6.06
056-0242-058-0004	NON RESIDENTIAL	3.50	2.56	6.06
056-0242-059-0001	NON RESIDENTIAL	3.50	2.56	6.06
056-0242-059-0002	NON RESIDENTIAL	3.50	2.56	6.06
056-0242-059-0003	NON RESIDENTIAL	3.50	2.56	6.06
056-0242-059-0004	NON RESIDENTIAL	3.50	2.56	6.06
056-0242-060-0001	NON RESIDENTIAL	3.50	2.56	6.06
056-0242-060-0002	NON RESIDENTIAL	3.50	2.56	6.06
056-0242-060-0003	NON RESIDENTIAL	3.50	2.56	6.06
056-0242-060-0004	NON RESIDENTIAL	3.50	2.56	6.06
056-0242-061-0001	NON RESIDENTIAL	3.50	2.56	6.06
056-0242-061-0002	NON RESIDENTIAL	3.50	2.56	6.06
056-0242-061-0003	NON RESIDENTIAL	3.50	2.56	6.06
056-0242-061-0004	NON RESIDENTIAL	3.50	2.56	6.06
056-0242-062-0001	NON RESIDENTIAL	12.58	2.56	15.14

Assessor's Parcel Number	District Classification	Street Lights Charge	Safety Lights Charge	Estimated 17/18 Applied Charge
056-0242-062-0002	NON RESIDENTIAL	12.58	2.56	15.14
056-0242-062-0003	NON RESIDENTIAL	12.58	2.56	15.14
056-0242-062-0004	NON RESIDENTIAL	12.58	2.56	15.14
056-0250-001-0000	SAFETY LIGHTS ONLY	0.00	2.56	2.56
056-0250-002-0000	SAFETY LIGHTS ONLY	0.00	2.56	2.56
056-0250-003-0000	SAFETY LIGHTS ONLY	0.00	2.56	2.56
056-0250-004-0000	SAFETY LIGHTS ONLY	0.00	2.56	2.56
056-0250-005-0000	SAFETY LIGHTS ONLY	0.00	2.56	2.56
056-0250-006-0000	SAFETY LIGHTS ONLY	0.00	2.56	2.56
056-0250-007-0000	SAFETY LIGHTS ONLY	0.00	2.56	2.56
056-0250-008-0000	SAFETY LIGHTS ONLY	0.00	2.56	2.56
056-0250-009-0000	SAFETY LIGHTS ONLY	0.00	2.56	2.56
056-0250-010-0000	SAFETY LIGHTS ONLY	0.00	2.56	2.56
056-0250-011-0000	SAFETY LIGHTS ONLY	0.00	2.56	2.56
056-0250-012-0000	SAFETY LIGHTS ONLY	0.00	2.56	2.56
056-0250-013-0000	SAFETY LIGHTS ONLY	0.00	2.56	2.56
056-0250-014-0000	SAFETY LIGHTS ONLY	0.00	2.56	2.56
056-0250-015-0000	SAFETY LIGHTS ONLY	0.00	2.56	2.56
056-0250-016-0000	SAFETY LIGHTS ONLY	0.00	2.56	2.56
056-0250-017-0000	SAFETY LIGHTS ONLY	0.00	2.56	2.56
056-0250-018-0000	SAFETY LIGHTS ONLY	0.00	2.56	2.56
056-0250-019-0000	SAFETY LIGHTS ONLY	0.00	2.56	2.56
056-0250-020-0000	SAFETY LIGHTS ONLY	0.00	2.56	2.56
056-0250-021-0000	SAFETY LIGHTS ONLY	0.00	2.56	2.56
056-0250-022-0000	SAFETY LIGHTS ONLY	0.00	2.56	2.56
056-0250-023-0000	SAFETY LIGHTS ONLY	0.00	2.56	2.56
056-0250-024-0000	SAFETY LIGHTS ONLY	0.00	2.56	2.56
056-0250-025-0000	SAFETY LIGHTS ONLY	0.00	2.56	2.56
056-0250-026-0000	SAFETY LIGHTS ONLY	0.00	2.56	2.56
056-0250-027-0000	SAFETY LIGHTS ONLY	0.00	2.56	2.56
056-0250-028-0000	SAFETY LIGHTS ONLY	0.00	2.56	2.56
056-0250-029-0000	SAFETY LIGHTS ONLY	0.00	2.56	2.56
056-0250-030-0000	SAFETY LIGHTS ONLY	0.00	2.56	2.56
056-0250-031-0000	SAFETY LIGHTS ONLY	0.00	2.56	2.56
056-0250-032-0000	SAFETY LIGHTS ONLY	0.00	2.56	2.56
056-0250-033-0000	SAFETY LIGHTS ONLY	0.00	2.56	2.56
056-0250-034-0000	SAFETY LIGHTS ONLY	0.00	2.56	2.56
056-0250-035-0000	SAFETY LIGHTS ONLY	0.00	2.56	2.56
056-0250-036-0000	SAFETY LIGHTS ONLY	0.00	2.56	2.56
056-0250-037-0000	SAFETY LIGHTS ONLY	0.00	2.56	2.56
056-0250-038-0000	SAFETY LIGHTS ONLY	0.00	2.56	2.56
056-0250-039-0000	SAFETY LIGHTS ONLY	0.00	2.56	2.56
056-0250-040-0000	SAFETY LIGHTS ONLY	0.00	2.56	2.56
056-0250-041-0000	SAFETY LIGHTS ONLY	0.00	2.56	2.56
056-0250-042-0000	SAFETY LIGHTS ONLY	0.00	2.56	2.56
056-0250-043-0000	SAFETY LIGHTS ONLY	0.00	2.56	2.56
056-0250-044-0000	SAFETY LIGHTS ONLY	0.00	2.56	2.56
056-0250-045-0000	SAFETY LIGHTS ONLY	0.00	2.56	2.56
056-0250-046-0000	SAFETY LIGHTS ONLY	0.00	2.56	2.56
056-0250-047-0000	SAFETY LIGHTS ONLY	0.00	2.56	2.56
056-0250-048-0000	SAFETY LIGHTS ONLY	0.00	2.56	2.56
056-0250-049-0000	SAFETY LIGHTS ONLY	0.00	2.56	2.56
056-0250-050-0000	SAFETY LIGHTS ONLY	0.00	2.56	2.56
056-0250-051-0000	SAFETY LIGHTS ONLY	0.00	2.56	2.56
056-0250-052-0000	NON RESIDENTIAL	45.06	2.56	47.62
056-0260-001-0000	NON RESIDENTIAL	64.96	2.56	67.52

Assessor's Parcel Number	District Classification	Street Lights Charge	Safety Lights Charge	Estimated 17/18 Applied Charge
056-0260-011-0000	NON RESIDENTIAL	73.28	2.56	75.84
056-0260-012-0000	SAFETY LIGHTS ONLY	0.00	2.56	2.56
056-0260-013-0000	SAFETY LIGHTS ONLY	0.00	2.56	2.56
056-0260-014-0000	NON RESIDENTIAL	52.62	2.56	55.18
056-0260-015-0000	NON RESIDENTIAL	115.60	2.56	118.16
056-0260-016-0000	NON RESIDENTIAL	209.30	2.56	211.86
056-0260-019-0000	SAFETY LIGHTS ONLY	0.00	2.56	2.56
056-0270-001-0000	RESIDENTIAL	15.32	2.56	17.88
056-0270-002-0000	RESIDENTIAL	15.32	2.56	17.88
056-0270-003-0000	RESIDENTIAL	15.32	2.56	17.88
056-0270-004-0000	RESIDENTIAL	15.32	2.56	17.88
056-0270-005-0000	RESIDENTIAL	15.32	2.56	17.88
056-0270-006-0000	RESIDENTIAL	15.32	2.56	17.88
056-0270-007-0000	RESIDENTIAL	15.32	2.56	17.88
056-0270-008-0000	RESIDENTIAL	15.32	2.56	17.88
056-0270-009-0000	RESIDENTIAL	15.32	2.56	17.88
056-0270-010-0000	RESIDENTIAL	15.32	2.56	17.88
056-0270-011-0000	RESIDENTIAL	15.32	2.56	17.88
056-0270-012-0000	RESIDENTIAL	15.32	2.56	17.88
056-0270-013-0000	RESIDENTIAL	15.32	2.56	17.88
056-0270-014-0000	RESIDENTIAL	15.32	2.56	17.88
056-0270-015-0000	RESIDENTIAL	15.32	2.56	17.88
056-0270-016-0000	RESIDENTIAL	15.32	2.56	17.88
056-0270-017-0000	RESIDENTIAL	15.32	2.56	17.88
056-0270-018-0000	RESIDENTIAL	15.32	2.56	17.88
056-0270-019-0000	RESIDENTIAL	15.32	2.56	17.88
056-0270-020-0000	RESIDENTIAL	15.32	2.56	17.88
056-0270-021-0000	RESIDENTIAL	15.32	2.56	17.88
056-0270-022-0000	RESIDENTIAL	15.32	2.56	17.88
056-0270-023-0000	RESIDENTIAL	15.32	2.56	17.88
056-0270-024-0000	RESIDENTIAL	15.32	2.56	17.88
056-0270-025-0000	RESIDENTIAL	15.32	2.56	17.88
056-0270-026-0000	RESIDENTIAL	15.32	2.56	17.88
056-0270-027-0000	RESIDENTIAL	15.32	2.56	17.88
056-0270-028-0000	RESIDENTIAL	15.32	2.56	17.88
056-0270-029-0000	RESIDENTIAL	15.32	2.56	17.88
056-0270-030-0000	RESIDENTIAL	15.32	2.56	17.88
056-0270-031-0000	RESIDENTIAL	15.32	2.56	17.88
056-0270-032-0000	RESIDENTIAL	15.32	2.56	17.88
056-0270-033-0000	RESIDENTIAL	15.32	2.56	17.88
056-0270-034-0000	RESIDENTIAL	15.32	2.56	17.88
056-0270-035-0000	RESIDENTIAL	15.32	2.56	17.88
056-0270-036-0000	RESIDENTIAL	15.32	2.56	17.88
056-0270-037-0000	RESIDENTIAL	15.32	2.56	17.88
056-0270-038-0000	RESIDENTIAL	15.32	2.56	17.88
056-0270-039-0000	RESIDENTIAL	15.32	2.56	17.88
056-0270-040-0000	RESIDENTIAL	15.32	2.56	17.88
056-0270-041-0000	RESIDENTIAL	15.32	2.56	17.88
056-0270-042-0000	RESIDENTIAL	15.32	2.56	17.88
056-0270-043-0000	RESIDENTIAL	15.32	2.56	17.88
056-0270-044-0000	RESIDENTIAL	15.32	2.56	17.88
056-0270-045-0000	RESIDENTIAL	15.32	2.56	17.88
056-0270-046-0000	RESIDENTIAL	15.32	2.56	17.88
056-0270-047-0000	RESIDENTIAL	15.32	2.56	17.88
056-0270-048-0000	RESIDENTIAL	15.32	2.56	17.88
056-0270-049-0000	RESIDENTIAL	15.32	2.56	17.88

Assessor's Parcel Number	District Classification	Street Lights Charge	Safety Lights Charge	Estimated 17/18 Applied Charge
056-0270-050-0000	RESIDENTIAL	15.32	2.56	17.88
056-0270-051-0000	RESIDENTIAL	15.32	2.56	17.88
056-0270-052-0000	RESIDENTIAL	15.32	2.56	17.88
056-0270-053-0000	RESIDENTIAL	15.32	2.56	17.88
056-0270-054-0000	RESIDENTIAL	15.32	2.56	17.88
056-0270-055-0000	RESIDENTIAL	15.32	2.56	17.88
056-0270-056-0000	RESIDENTIAL	15.32	2.56	17.88
056-0270-057-0000	RESIDENTIAL	15.32	2.56	17.88
056-0270-058-0000	RESIDENTIAL	15.32	2.56	17.88
056-0270-059-0000	RESIDENTIAL	15.32	2.56	17.88
056-0270-060-0000	RESIDENTIAL	15.32	2.56	17.88
056-0270-061-0000	RESIDENTIAL	15.32	2.56	17.88
056-0270-062-0000	RESIDENTIAL	15.32	2.56	17.88
056-0270-063-0000	RESIDENTIAL	15.32	2.56	17.88
056-0270-064-0000	RESIDENTIAL	15.32	2.56	17.88
056-0270-065-0000	RESIDENTIAL	15.32	2.56	17.88
056-0270-066-0000	RESIDENTIAL	15.32	2.56	17.88
056-0270-067-0000	RESIDENTIAL	15.32	2.56	17.88
056-0270-068-0000	RESIDENTIAL	15.32	2.56	17.88
056-0270-069-0000	RESIDENTIAL	15.32	2.56	17.88
056-0270-070-0000	RESIDENTIAL	15.32	2.56	17.88
056-0270-071-0000	RESIDENTIAL	15.32	2.56	17.88
056-0270-072-0000	RESIDENTIAL	15.32	2.56	17.88
056-0270-073-0000	RESIDENTIAL	15.32	2.56	17.88
056-0270-074-0000	RESIDENTIAL	15.32	2.56	17.88
056-0270-075-0000	RESIDENTIAL	15.32	2.56	17.88
056-0270-076-0000	RESIDENTIAL	15.32	2.56	17.88
056-0270-077-0000	RESIDENTIAL	15.32	2.56	17.88
056-0270-078-0000	RESIDENTIAL	15.32	2.56	17.88
056-0270-079-0000	RESIDENTIAL	15.32	2.56	17.88
056-0270-080-0000	RESIDENTIAL	15.32	2.56	17.88
056-0270-081-0000	RESIDENTIAL	15.32	2.56	17.88
056-0270-082-0000	RESIDENTIAL	15.32	2.56	17.88
056-0280-001-0000	RESIDENTIAL	15.32	2.56	17.88
056-0280-002-0000	RESIDENTIAL	15.32	2.56	17.88
056-0280-003-0000	RESIDENTIAL	15.32	2.56	17.88
056-0280-004-0000	RESIDENTIAL	15.32	2.56	17.88
056-0280-005-0000	RESIDENTIAL	15.32	2.56	17.88
056-0280-006-0000	RESIDENTIAL	15.32	2.56	17.88
056-0280-007-0000	RESIDENTIAL	15.32	2.56	17.88
056-0280-008-0000	RESIDENTIAL	15.32	2.56	17.88
056-0280-009-0000	RESIDENTIAL	15.32	2.56	17.88
056-0280-010-0000	RESIDENTIAL	15.32	2.56	17.88
056-0280-011-0000	RESIDENTIAL	15.32	2.56	17.88
056-0280-012-0000	RESIDENTIAL	15.32	2.56	17.88
056-0280-013-0000	RESIDENTIAL	15.32	2.56	17.88
056-0280-014-0000	RESIDENTIAL	15.32	2.56	17.88
056-0280-015-0000	RESIDENTIAL	15.32	2.56	17.88
056-0280-016-0000	RESIDENTIAL	15.32	2.56	17.88
056-0280-017-0000	RESIDENTIAL	15.32	2.56	17.88
056-0280-018-0000	RESIDENTIAL	15.32	2.56	17.88
056-0280-019-0000	RESIDENTIAL	15.32	2.56	17.88
056-0280-020-0000	RESIDENTIAL	15.32	2.56	17.88
056-0280-021-0000	RESIDENTIAL	15.32	2.56	17.88
056-0280-022-0000	RESIDENTIAL	15.32	2.56	17.88
056-0280-023-0000	RESIDENTIAL	15.32	2.56	17.88

Assessor's Parcel Number	District Classification	Street Lights Charge	Safety Lights Charge	Estimated 17/18 Applied Charge
056-0280-024-0000	RESIDENTIAL	15.32	2.56	17.88
056-0280-025-0000	RESIDENTIAL	15.32	2.56	17.88
056-0280-026-0000	RESIDENTIAL	15.32	2.56	17.88
056-0280-027-0000	RESIDENTIAL	15.32	2.56	17.88
056-0280-028-0000	RESIDENTIAL	15.32	2.56	17.88
056-0280-029-0000	RESIDENTIAL	15.32	2.56	17.88
056-0280-030-0000	RESIDENTIAL	15.32	2.56	17.88
056-0280-031-0000	RESIDENTIAL	15.32	2.56	17.88
056-0280-032-0000	RESIDENTIAL	15.32	2.56	17.88
056-0280-033-0000	RESIDENTIAL	15.32	2.56	17.88
056-0280-034-0000	RESIDENTIAL	15.32	2.56	17.88
056-0280-035-0000	RESIDENTIAL	15.32	2.56	17.88
056-0280-036-0000	RESIDENTIAL	15.32	2.56	17.88
056-0280-037-0000	RESIDENTIAL	15.32	2.56	17.88
056-0280-038-0000	RESIDENTIAL	15.32	2.56	17.88
056-0280-039-0000	RESIDENTIAL	15.32	2.56	17.88
056-0280-040-0000	RESIDENTIAL	15.32	2.56	17.88
056-0280-041-0000	RESIDENTIAL	15.32	2.56	17.88
056-0280-042-0000	RESIDENTIAL	15.32	2.56	17.88
056-0280-043-0000	RESIDENTIAL	15.32	2.56	17.88
056-0280-044-0000	RESIDENTIAL	15.32	2.56	17.88
056-0280-045-0000	RESIDENTIAL	15.32	2.56	17.88
056-0280-046-0000	RESIDENTIAL	15.32	2.56	17.88
056-0280-047-0000	RESIDENTIAL	15.32	2.56	17.88
056-0280-048-0000	RESIDENTIAL	15.32	2.56	17.88
056-0280-049-0000	RESIDENTIAL	15.32	2.56	17.88
056-0280-050-0000	RESIDENTIAL	15.32	2.56	17.88
056-0280-051-0000	RESIDENTIAL	15.32	2.56	17.88
056-0280-052-0000	RESIDENTIAL	15.32	2.56	17.88
056-0280-053-0000	RESIDENTIAL	15.32	2.56	17.88
056-0280-054-0000	RESIDENTIAL	15.32	2.56	17.88
056-0280-055-0000	RESIDENTIAL	15.32	2.56	17.88
056-0280-056-0000	RESIDENTIAL	15.32	2.56	17.88
056-0280-057-0000	RESIDENTIAL	15.32	2.56	17.88
056-0280-058-0000	RESIDENTIAL	15.32	2.56	17.88
056-0280-059-0000	RESIDENTIAL	15.32	2.56	17.88
056-0280-060-0000	RESIDENTIAL	15.32	2.56	17.88
056-0280-061-0000	RESIDENTIAL	15.32	2.56	17.88
056-0280-062-0000	RESIDENTIAL	15.32	2.56	17.88
056-0280-063-0000	RESIDENTIAL	15.32	2.56	17.88
056-0280-064-0000	RESIDENTIAL	15.32	2.56	17.88
056-0280-065-0000	RESIDENTIAL	15.32	2.56	17.88
056-0280-066-0000	RESIDENTIAL	15.32	2.56	17.88
056-0280-067-0000	RESIDENTIAL	15.32	2.56	17.88
056-0280-068-0000	RESIDENTIAL	15.32	2.56	17.88
056-0280-069-0000	RESIDENTIAL	15.32	2.56	17.88
056-0280-070-0000	RESIDENTIAL	15.32	2.56	17.88
056-0280-071-0000	RESIDENTIAL	15.32	2.56	17.88
056-0280-072-0000	RESIDENTIAL	15.32	2.56	17.88
056-0280-073-0000	RESIDENTIAL	15.32	2.56	17.88
056-0280-074-0000	RESIDENTIAL	15.32	2.56	17.88
056-0280-075-0000	RESIDENTIAL	15.32	2.56	17.88
056-0280-076-0000	RESIDENTIAL	15.32	2.56	17.88
056-0280-077-0000	RESIDENTIAL	15.32	2.56	17.88
056-0280-078-0000	RESIDENTIAL	15.32	2.56	17.88
056-0280-079-0000	RESIDENTIAL	15.32	2.56	17.88

Assessor's Parcel Number	District Classification	Street Lights Charge	Safety Lights Charge	Estimated 17/18 Applied Charge
056-0280-080-0000	RESIDENTIAL	15.32	2.56	17.88
056-0280-081-0000	RESIDENTIAL	15.32	2.56	17.88
056-0280-082-0000	RESIDENTIAL	15.32	2.56	17.88
056-0280-083-0000	RESIDENTIAL	15.32	2.56	17.88
056-0280-084-0000	RESIDENTIAL	15.32	2.56	17.88
056-0280-085-0000	RESIDENTIAL	15.32	2.56	17.88
056-0280-086-0000	RESIDENTIAL	15.32	2.56	17.88
056-0280-087-0000	RESIDENTIAL	15.32	2.56	17.88
056-0290-002-0000	RESIDENTIAL	15.32	2.56	17.88
056-0290-003-0000	RESIDENTIAL	15.32	2.56	17.88
056-0290-004-0000	RESIDENTIAL	15.32	2.56	17.88
056-0290-005-0000	RESIDENTIAL	15.32	2.56	17.88
056-0290-006-0000	RESIDENTIAL	15.32	2.56	17.88
056-0290-007-0000	RESIDENTIAL	15.32	2.56	17.88
056-0290-008-0000	RESIDENTIAL	15.32	2.56	17.88
056-0290-009-0000	RESIDENTIAL	15.32	2.56	17.88
056-0290-010-0000	RESIDENTIAL	15.32	2.56	17.88
056-0290-011-0000	RESIDENTIAL	15.32	2.56	17.88
056-0290-012-0000	RESIDENTIAL	15.32	2.56	17.88
056-0290-013-0000	RESIDENTIAL	15.32	2.56	17.88
056-0290-014-0000	RESIDENTIAL	15.32	2.56	17.88
056-0290-015-0000	RESIDENTIAL	15.32	2.56	17.88
056-0290-016-0000	RESIDENTIAL	15.32	2.56	17.88
056-0290-017-0000	RESIDENTIAL	15.32	2.56	17.88
056-0290-018-0000	RESIDENTIAL	15.32	2.56	17.88
056-0290-019-0000	RESIDENTIAL	15.32	2.56	17.88
056-0290-020-0000	RESIDENTIAL	15.32	2.56	17.88
056-0290-021-0000	RESIDENTIAL	15.32	2.56	17.88
056-0290-022-0000	RESIDENTIAL	15.32	2.56	17.88
056-0290-023-0000	RESIDENTIAL	15.32	2.56	17.88
056-0290-024-0000	RESIDENTIAL	15.32	2.56	17.88
056-0290-025-0000	RESIDENTIAL	15.32	2.56	17.88
056-0290-026-0000	RESIDENTIAL	15.32	2.56	17.88
056-0290-027-0000	RESIDENTIAL	15.32	2.56	17.88
056-0290-028-0000	RESIDENTIAL	15.32	2.56	17.88
056-0290-029-0000	RESIDENTIAL	15.32	2.56	17.88
056-0290-030-0000	RESIDENTIAL	15.32	2.56	17.88
056-0290-031-0000	RESIDENTIAL	15.32	2.56	17.88
056-0290-032-0000	RESIDENTIAL	15.32	2.56	17.88
056-0290-033-0000	RESIDENTIAL	15.32	2.56	17.88
056-0290-034-0000	RESIDENTIAL	15.32	2.56	17.88
056-0290-035-0000	RESIDENTIAL	15.32	2.56	17.88
056-0290-036-0000	RESIDENTIAL	15.32	2.56	17.88
056-0290-037-0000	RESIDENTIAL	15.32	2.56	17.88
056-0290-038-0000	RESIDENTIAL	15.32	2.56	17.88
056-0290-039-0000	RESIDENTIAL	15.32	2.56	17.88
056-0290-040-0000	RESIDENTIAL	15.32	2.56	17.88
056-0290-041-0000	RESIDENTIAL	15.32	2.56	17.88
056-0290-042-0000	RESIDENTIAL	15.32	2.56	17.88
056-0290-043-0000	RESIDENTIAL	15.32	2.56	17.88
056-0290-044-0000	RESIDENTIAL	15.32	2.56	17.88
056-0290-045-0000	RESIDENTIAL	15.32	2.56	17.88
056-0290-046-0000	RESIDENTIAL	15.32	2.56	17.88
056-0290-047-0000	RESIDENTIAL	15.32	2.56	17.88
056-0290-048-0000	RESIDENTIAL	15.32	2.56	17.88
056-0290-049-0000	RESIDENTIAL	15.32	2.56	17.88

Assessor's Parcel Number	District Classification	Street Lights Charge	Safety Lights Charge	Estimated 17/18 Applied Charge
056-0290-050-0000	RESIDENTIAL	15.32	2.56	17.88
056-0290-051-0000	RESIDENTIAL	15.32	2.56	17.88
056-0290-052-0000	RESIDENTIAL	15.32	2.56	17.88
056-0290-053-0000	RESIDENTIAL	15.32	2.56	17.88
056-0290-054-0000	RESIDENTIAL	15.32	2.56	17.88
056-0290-055-0000	RESIDENTIAL	15.32	2.56	17.88
056-0290-056-0000	RESIDENTIAL	15.32	2.56	17.88
056-0290-057-0000	RESIDENTIAL	15.32	2.56	17.88
056-0290-058-0000	RESIDENTIAL	15.32	2.56	17.88
056-0290-059-0000	RESIDENTIAL	15.32	2.56	17.88
056-0290-060-0000	RESIDENTIAL	15.32	2.56	17.88
056-0290-061-0000	RESIDENTIAL	15.32	2.56	17.88
056-0290-062-0000	RESIDENTIAL	15.32	2.56	17.88
056-0290-063-0000	RESIDENTIAL	15.32	2.56	17.88
056-0290-064-0000	RESIDENTIAL	15.32	2.56	17.88
056-0290-065-0000	RESIDENTIAL	15.32	2.56	17.88
056-0290-066-0000	RESIDENTIAL	15.32	2.56	17.88
056-0290-067-0000	RESIDENTIAL	15.32	2.56	17.88
056-0290-068-0000	RESIDENTIAL	15.32	2.56	17.88
056-0290-069-0000	RESIDENTIAL	15.32	2.56	17.88
056-0290-072-0000	RESIDENTIAL	15.32	2.56	17.88
056-0290-073-0000	RESIDENTIAL	15.32	2.56	17.88
056-0300-001-0000	RESIDENTIAL	15.32	2.56	17.88
056-0300-002-0000	RESIDENTIAL	15.32	2.56	17.88
056-0300-003-0000	RESIDENTIAL	15.32	2.56	17.88
056-0300-004-0000	RESIDENTIAL	15.32	2.56	17.88
056-0300-005-0000	RESIDENTIAL	15.32	2.56	17.88
056-0300-006-0000	RESIDENTIAL	15.32	2.56	17.88
056-0300-007-0000	RESIDENTIAL	15.32	2.56	17.88
056-0300-008-0000	RESIDENTIAL	15.32	2.56	17.88
056-0300-009-0000	RESIDENTIAL	15.32	2.56	17.88
056-0300-010-0000	RESIDENTIAL	15.32	2.56	17.88
056-0300-011-0000	RESIDENTIAL	15.32	2.56	17.88
056-0300-012-0000	RESIDENTIAL	15.32	2.56	17.88
056-0300-013-0000	RESIDENTIAL	15.32	2.56	17.88
056-0300-014-0000	RESIDENTIAL	15.32	2.56	17.88
056-0300-015-0000	RESIDENTIAL	15.32	2.56	17.88
056-0300-016-0000	RESIDENTIAL	15.32	2.56	17.88
056-0300-017-0000	RESIDENTIAL	15.32	2.56	17.88
056-0300-018-0000	RESIDENTIAL	15.32	2.56	17.88
056-0300-019-0000	RESIDENTIAL	15.32	2.56	17.88
056-0300-020-0000	RESIDENTIAL	15.32	2.56	17.88
056-0300-021-0000	RESIDENTIAL	15.32	2.56	17.88
056-0300-022-0000	RESIDENTIAL	15.32	2.56	17.88
056-0300-023-0000	RESIDENTIAL	15.32	2.56	17.88
056-0300-024-0000	RESIDENTIAL	15.32	2.56	17.88
056-0300-025-0000	RESIDENTIAL	15.32	2.56	17.88
056-0300-027-0000	RESIDENTIAL	15.32	2.56	17.88
056-0300-028-0000	RESIDENTIAL	15.32	2.56	17.88
056-0300-029-0000	RESIDENTIAL	15.32	2.56	17.88
056-0300-030-0000	RESIDENTIAL	15.32	2.56	17.88
056-0300-031-0000	RESIDENTIAL	15.32	2.56	17.88
056-0300-032-0000	RESIDENTIAL	15.32	2.56	17.88
056-0300-033-0000	RESIDENTIAL	15.32	2.56	17.88
056-0300-034-0000	RESIDENTIAL	15.32	2.56	17.88
056-0300-035-0000	RESIDENTIAL	15.32	2.56	17.88

Assessor's Parcel Number	District Classification	Street Lights Charge	Safety Lights Charge	Estimated 17/18 Applied Charge
056-0300-036-0000	RESIDENTIAL	15.32	2.56	17.88
056-0300-037-0000	RESIDENTIAL	15.32	2.56	17.88
056-0300-038-0000	RESIDENTIAL	15.32	2.56	17.88
056-0300-039-0000	RESIDENTIAL	15.32	2.56	17.88
056-0300-040-0000	RESIDENTIAL	15.32	2.56	17.88
056-0300-041-0000	RESIDENTIAL	15.32	2.56	17.88
056-0300-042-0000	RESIDENTIAL	15.32	2.56	17.88
056-0300-043-0000	RESIDENTIAL	15.32	2.56	17.88
056-0300-044-0000	RESIDENTIAL	15.32	2.56	17.88
056-0300-045-0000	RESIDENTIAL	15.32	2.56	17.88
056-0300-046-0000	RESIDENTIAL	15.32	2.56	17.88
056-0300-047-0000	RESIDENTIAL	15.32	2.56	17.88
056-0300-048-0000	RESIDENTIAL	15.32	2.56	17.88
056-0300-049-0000	RESIDENTIAL	15.32	2.56	17.88
056-0300-050-0000	RESIDENTIAL	15.32	2.56	17.88
056-0300-051-0000	RESIDENTIAL	15.32	2.56	17.88
056-0300-052-0000	RESIDENTIAL	15.32	2.56	17.88
056-0300-053-0000	RESIDENTIAL	15.32	2.56	17.88
056-0300-054-0000	RESIDENTIAL	15.32	2.56	17.88
056-0300-055-0000	RESIDENTIAL	15.32	2.56	17.88
056-0300-056-0000	RESIDENTIAL	15.32	2.56	17.88
056-0300-057-0000	RESIDENTIAL	15.32	2.56	17.88
056-0300-058-0000	RESIDENTIAL	15.32	2.56	17.88
056-0300-059-0000	RESIDENTIAL	15.32	2.56	17.88
056-0300-060-0000	RESIDENTIAL	15.32	2.56	17.88
056-0300-061-0000	RESIDENTIAL	15.32	2.56	17.88
056-0300-062-0000	RESIDENTIAL	15.32	2.56	17.88
056-0300-063-0000	RESIDENTIAL	15.32	2.56	17.88
056-0300-064-0000	RESIDENTIAL	15.32	2.56	17.88
056-0300-065-0000	RESIDENTIAL	15.32	2.56	17.88
056-0300-066-0000	RESIDENTIAL	15.32	2.56	17.88
056-0300-067-0000	RESIDENTIAL	15.32	2.56	17.88
056-0300-068-0000	RESIDENTIAL	15.32	2.56	17.88
056-0300-069-0000	RESIDENTIAL	15.32	2.56	17.88
056-0300-070-0000	RESIDENTIAL	15.32	2.56	17.88
056-0300-071-0000	RESIDENTIAL	15.32	2.56	17.88
056-0300-072-0000	RESIDENTIAL	15.32	2.56	17.88
056-0300-073-0000	RESIDENTIAL	15.32	2.56	17.88
056-0300-074-0000	RESIDENTIAL	15.32	2.56	17.88
056-0300-075-0000	RESIDENTIAL	15.32	2.56	17.88
056-0300-076-0000	RESIDENTIAL	15.32	2.56	17.88
056-0300-077-0000	RESIDENTIAL	15.32	2.56	17.88
056-0300-078-0000	RESIDENTIAL	15.32	2.56	17.88
056-0310-001-0000	RESIDENTIAL	15.32	2.56	17.88
056-0310-002-0000	RESIDENTIAL	15.32	2.56	17.88
056-0310-003-0000	RESIDENTIAL	15.32	2.56	17.88
056-0310-004-0000	RESIDENTIAL	15.32	2.56	17.88
056-0310-005-0000	RESIDENTIAL	15.32	2.56	17.88
056-0310-006-0000	RESIDENTIAL	15.32	2.56	17.88
056-0310-007-0000	RESIDENTIAL	15.32	2.56	17.88
056-0310-008-0000	RESIDENTIAL	15.32	2.56	17.88
056-0310-009-0000	RESIDENTIAL	15.32	2.56	17.88
056-0310-010-0000	RESIDENTIAL	15.32	2.56	17.88
056-0310-011-0000	RESIDENTIAL	15.32	2.56	17.88
056-0310-012-0000	RESIDENTIAL	15.32	2.56	17.88
056-0310-013-0000	RESIDENTIAL	15.32	2.56	17.88

Assessor's Parcel Number	District Classification	Street Lights Charge	Safety Lights Charge	Estimated 17/18 Applied Charge
056-0310-014-0000	RESIDENTIAL	15.32	2.56	17.88
056-0310-015-0000	RESIDENTIAL	15.32	2.56	17.88
056-0310-016-0000	RESIDENTIAL	15.32	2.56	17.88
056-0310-017-0000	RESIDENTIAL	15.32	2.56	17.88
056-0310-018-0000	RESIDENTIAL	15.32	2.56	17.88
056-0310-019-0000	RESIDENTIAL	15.32	2.56	17.88
056-0310-020-0000	RESIDENTIAL	15.32	2.56	17.88
056-0310-021-0000	RESIDENTIAL	15.32	2.56	17.88
056-0310-022-0000	RESIDENTIAL	15.32	2.56	17.88
056-0310-023-0000	RESIDENTIAL	15.32	2.56	17.88
056-0310-024-0000	RESIDENTIAL	15.32	2.56	17.88
056-0310-025-0000	RESIDENTIAL	15.32	2.56	17.88
056-0310-026-0000	RESIDENTIAL	15.32	2.56	17.88
056-0310-027-0000	RESIDENTIAL	15.32	2.56	17.88
056-0310-028-0000	RESIDENTIAL	15.32	2.56	17.88
056-0310-029-0000	RESIDENTIAL	15.32	2.56	17.88
056-0310-030-0000	RESIDENTIAL	15.32	2.56	17.88
056-0310-031-0000	RESIDENTIAL	15.32	2.56	17.88
056-0310-032-0000	RESIDENTIAL	15.32	2.56	17.88
056-0310-033-0000	RESIDENTIAL	15.32	2.56	17.88
056-0310-034-0000	RESIDENTIAL	15.32	2.56	17.88
056-0310-035-0000	RESIDENTIAL	15.32	2.56	17.88
056-0310-036-0000	RESIDENTIAL	15.32	2.56	17.88
056-0310-037-0000	RESIDENTIAL	15.32	2.56	17.88
056-0310-038-0000	RESIDENTIAL	15.32	2.56	17.88
056-0310-039-0000	RESIDENTIAL	15.32	2.56	17.88
056-0310-040-0000	RESIDENTIAL	15.32	2.56	17.88
056-0310-042-0000	RESIDENTIAL	15.32	2.56	17.88
056-0310-043-0000	RESIDENTIAL	15.32	2.56	17.88
056-0310-044-0000	RESIDENTIAL	15.32	2.56	17.88
056-0310-045-0000	RESIDENTIAL	15.32	2.56	17.88
056-0310-046-0000	RESIDENTIAL	15.32	2.56	17.88
056-0310-047-0000	RESIDENTIAL	15.32	2.56	17.88
056-0310-048-0000	RESIDENTIAL	15.32	2.56	17.88
056-0310-049-0000	RESIDENTIAL	15.32	2.56	17.88
056-0310-050-0000	RESIDENTIAL	15.32	2.56	17.88
056-0310-051-0000	RESIDENTIAL	15.32	2.56	17.88
056-0310-052-0000	RESIDENTIAL	15.32	2.56	17.88
056-0310-053-0000	RESIDENTIAL	15.32	2.56	17.88
056-0310-054-0000	RESIDENTIAL	15.32	2.56	17.88
056-0310-055-0000	RESIDENTIAL	15.32	2.56	17.88
056-0310-056-0000	RESIDENTIAL	15.32	2.56	17.88
056-0310-057-0000	RESIDENTIAL	15.32	2.56	17.88
056-0310-058-0000	RESIDENTIAL	15.32	2.56	17.88
056-0310-059-0000	RESIDENTIAL	15.32	2.56	17.88
056-0310-060-0000	RESIDENTIAL	15.32	2.56	17.88
056-0310-061-0000	RESIDENTIAL	15.32	2.56	17.88
056-0310-062-0000	RESIDENTIAL	15.32	2.56	17.88
056-0310-063-0000	RESIDENTIAL	15.32	2.56	17.88
056-0320-001-0000	RESIDENTIAL	15.32	2.56	17.88
056-0320-002-0000	RESIDENTIAL	15.32	2.56	17.88
056-0320-003-0000	RESIDENTIAL	15.32	2.56	17.88
056-0320-004-0000	RESIDENTIAL	15.32	2.56	17.88
056-0320-005-0000	RESIDENTIAL	15.32	2.56	17.88
056-0320-006-0000	RESIDENTIAL	15.32	2.56	17.88
056-0320-007-0000	RESIDENTIAL	15.32	2.56	17.88

Assessor's Parcel Number	District Classification	Street Lights Charge	Safety Lights Charge	Estimated 17/18 Applied Charge
056-0320-008-0000	RESIDENTIAL	15.32	2.56	17.88
056-0320-009-0000	RESIDENTIAL	15.32	2.56	17.88
056-0320-010-0000	RESIDENTIAL	15.32	2.56	17.88
056-0320-011-0000	RESIDENTIAL	15.32	2.56	17.88
056-0320-012-0000	RESIDENTIAL	15.32	2.56	17.88
056-0320-013-0000	RESIDENTIAL	15.32	2.56	17.88
056-0320-014-0000	RESIDENTIAL	15.32	2.56	17.88
056-0320-015-0000	RESIDENTIAL	15.32	2.56	17.88
056-0320-016-0000	RESIDENTIAL	15.32	2.56	17.88
056-0320-017-0000	RESIDENTIAL	15.32	2.56	17.88
056-0320-018-0000	RESIDENTIAL	15.32	2.56	17.88
056-0320-019-0000	RESIDENTIAL	15.32	2.56	17.88
056-0320-020-0000	RESIDENTIAL	15.32	2.56	17.88
056-0320-021-0000	RESIDENTIAL	15.32	2.56	17.88
056-0320-022-0000	RESIDENTIAL	15.32	2.56	17.88
056-0320-023-0000	RESIDENTIAL	15.32	2.56	17.88
056-0320-024-0000	RESIDENTIAL	15.32	2.56	17.88
056-0320-025-0000	RESIDENTIAL	15.32	2.56	17.88
056-0320-026-0000	RESIDENTIAL	15.32	2.56	17.88
056-0320-027-0000	RESIDENTIAL	15.32	2.56	17.88
056-0320-028-0000	RESIDENTIAL	15.32	2.56	17.88
056-0320-029-0000	RESIDENTIAL	15.32	2.56	17.88
056-0320-030-0000	RESIDENTIAL	15.32	2.56	17.88
056-0320-031-0000	RESIDENTIAL	15.32	2.56	17.88
056-0320-032-0000	RESIDENTIAL	15.32	2.56	17.88
056-0320-033-0000	RESIDENTIAL	15.32	2.56	17.88
056-0340-001-0000	RESIDENTIAL	15.32	2.56	17.88
056-0340-002-0000	RESIDENTIAL	15.32	2.56	17.88
056-0340-003-0000	RESIDENTIAL	15.32	2.56	17.88
056-0340-004-0000	RESIDENTIAL	15.32	2.56	17.88
056-0340-005-0000	RESIDENTIAL	15.32	2.56	17.88
056-0340-006-0000	RESIDENTIAL	15.32	2.56	17.88
056-0340-007-0000	RESIDENTIAL	15.32	2.56	17.88
056-0340-008-0000	RESIDENTIAL	15.32	2.56	17.88
056-0340-009-0000	RESIDENTIAL	15.32	2.56	17.88
056-0340-010-0000	RESIDENTIAL	15.32	2.56	17.88
056-0340-011-0000	RESIDENTIAL	15.32	2.56	17.88
056-0340-012-0000	RESIDENTIAL	15.32	2.56	17.88
056-0340-013-0000	RESIDENTIAL	15.32	2.56	17.88
056-0340-014-0000	RESIDENTIAL	15.32	2.56	17.88
056-0340-015-0000	RESIDENTIAL	15.32	2.56	17.88
056-0340-016-0000	RESIDENTIAL	15.32	2.56	17.88
056-0340-017-0000	RESIDENTIAL	15.32	2.56	17.88
056-0340-018-0000	RESIDENTIAL	15.32	2.56	17.88
056-0340-019-0000	RESIDENTIAL	15.32	2.56	17.88
056-0340-020-0000	RESIDENTIAL	15.32	2.56	17.88
056-0340-021-0000	RESIDENTIAL	15.32	2.56	17.88
056-0340-022-0000	RESIDENTIAL	15.32	2.56	17.88
056-0340-023-0000	RESIDENTIAL	15.32	2.56	17.88
056-0340-024-0000	RESIDENTIAL	15.32	2.56	17.88
056-0340-025-0000	RESIDENTIAL	15.32	2.56	17.88
056-0340-026-0000	RESIDENTIAL	15.32	2.56	17.88
056-0340-027-0000	RESIDENTIAL	15.32	2.56	17.88
056-0340-028-0000	RESIDENTIAL	15.32	2.56	17.88
056-0340-029-0000	RESIDENTIAL	15.32	2.56	17.88
056-0340-030-0000	RESIDENTIAL	15.32	2.56	17.88

Assessor's Parcel Number	District Classification	Street Lights Charge	Safety Lights Charge	Estimated 17/18 Applied Charge
056-0340-031-0000	RESIDENTIAL	15.32	2.56	17.88
056-0340-032-0000	RESIDENTIAL	15.32	2.56	17.88
056-0340-033-0000	RESIDENTIAL	15.32	2.56	17.88
056-0340-034-0000	RESIDENTIAL	15.32	2.56	17.88
056-0340-035-0000	RESIDENTIAL	15.32	2.56	17.88
056-0340-036-0000	RESIDENTIAL	15.32	2.56	17.88
056-0340-037-0000	RESIDENTIAL	15.32	2.56	17.88
056-0340-038-0000	RESIDENTIAL	15.32	2.56	17.88
056-0340-039-0000	RESIDENTIAL	15.32	2.56	17.88
056-0340-040-0000	RESIDENTIAL	15.32	2.56	17.88
056-0340-041-0000	RESIDENTIAL	15.32	2.56	17.88
056-0340-042-0000	RESIDENTIAL	15.32	2.56	17.88
056-0340-043-0000	RESIDENTIAL	15.32	2.56	17.88
056-0340-044-0000	RESIDENTIAL	15.32	2.56	17.88
056-0340-045-0000	RESIDENTIAL	15.32	2.56	17.88
056-0340-046-0000	RESIDENTIAL	15.32	2.56	17.88
056-0340-047-0000	RESIDENTIAL	15.32	2.56	17.88
056-0340-048-0000	RESIDENTIAL	15.32	2.56	17.88
056-0340-049-0000	RESIDENTIAL	15.32	2.56	17.88
056-0340-050-0000	RESIDENTIAL	15.32	2.56	17.88
056-0340-051-0000	RESIDENTIAL	15.32	2.56	17.88
056-0340-052-0000	RESIDENTIAL	15.32	2.56	17.88
056-0340-053-0000	RESIDENTIAL	15.32	2.56	17.88
056-0340-054-0000	RESIDENTIAL	15.32	2.56	17.88
056-0340-055-0000	RESIDENTIAL	15.32	2.56	17.88
056-0340-056-0000	RESIDENTIAL	15.32	2.56	17.88
056-0340-057-0000	RESIDENTIAL	15.32	2.56	17.88
056-0340-058-0000	RESIDENTIAL	15.32	2.56	17.88
056-0340-059-0000	RESIDENTIAL	15.32	2.56	17.88
056-0340-060-0000	RESIDENTIAL	15.32	2.56	17.88
056-0340-061-0000	RESIDENTIAL	15.32	2.56	17.88
056-0340-062-0000	RESIDENTIAL	15.32	2.56	17.88
056-0340-063-0000	RESIDENTIAL	15.32	2.56	17.88
056-0340-064-0000	RESIDENTIAL	15.32	2.56	17.88
056-0340-065-0000	RESIDENTIAL	15.32	2.56	17.88
056-0340-066-0000	RESIDENTIAL	15.32	2.56	17.88
056-0340-067-0000	RESIDENTIAL	15.32	2.56	17.88
056-0340-068-0000	RESIDENTIAL	15.32	2.56	17.88
056-0340-069-0000	RESIDENTIAL	15.32	2.56	17.88
056-0340-070-0000	RESIDENTIAL	15.32	2.56	17.88
056-0350-001-0000	RESIDENTIAL	15.32	2.56	17.88
056-0350-002-0000	RESIDENTIAL	15.32	2.56	17.88
056-0350-003-0000	RESIDENTIAL	15.32	2.56	17.88
056-0350-004-0000	RESIDENTIAL	15.32	2.56	17.88
056-0350-005-0000	RESIDENTIAL	15.32	2.56	17.88
056-0350-006-0000	RESIDENTIAL	15.32	2.56	17.88
056-0350-007-0000	RESIDENTIAL	15.32	2.56	17.88
056-0350-008-0000	RESIDENTIAL	15.32	2.56	17.88
056-0350-009-0000	RESIDENTIAL	15.32	2.56	17.88
056-0350-010-0000	RESIDENTIAL	15.32	2.56	17.88
056-0350-011-0000	RESIDENTIAL	15.32	2.56	17.88
056-0350-012-0000	RESIDENTIAL	15.32	2.56	17.88
056-0350-013-0000	RESIDENTIAL	15.32	2.56	17.88
056-0350-014-0000	RESIDENTIAL	15.32	2.56	17.88
056-0350-015-0000	RESIDENTIAL	15.32	2.56	17.88
056-0350-016-0000	RESIDENTIAL	15.32	2.56	17.88

Assessor's Parcel Number	District Classification	Street Lights Charge	Safety Lights Charge	Estimated 17/18 Applied Charge
056-0350-017-0000	RESIDENTIAL	15.32	2.56	17.88
056-0350-018-0000	RESIDENTIAL	15.32	2.56	17.88
056-0350-019-0000	RESIDENTIAL	15.32	2.56	17.88
056-0350-020-0000	RESIDENTIAL	15.32	2.56	17.88
056-0350-021-0000	RESIDENTIAL	15.32	2.56	17.88
056-0350-022-0000	RESIDENTIAL	15.32	2.56	17.88
056-0350-023-0000	RESIDENTIAL	15.32	2.56	17.88
056-0350-024-0000	RESIDENTIAL	15.32	2.56	17.88
056-0350-025-0000	RESIDENTIAL	15.32	2.56	17.88
056-0350-026-0000	RESIDENTIAL	15.32	2.56	17.88
056-0350-027-0000	RESIDENTIAL	15.32	2.56	17.88
056-0350-028-0000	RESIDENTIAL	15.32	2.56	17.88
056-0350-029-0000	RESIDENTIAL	15.32	2.56	17.88
056-0350-030-0000	RESIDENTIAL	15.32	2.56	17.88
056-0350-031-0000	RESIDENTIAL	15.32	2.56	17.88
056-0350-032-0000	RESIDENTIAL	15.32	2.56	17.88
056-0350-033-0000	RESIDENTIAL	15.32	2.56	17.88
056-0350-034-0000	RESIDENTIAL	15.32	2.56	17.88
056-0350-035-0000	RESIDENTIAL	15.32	2.56	17.88
056-0350-036-0000	RESIDENTIAL	15.32	2.56	17.88
056-0350-037-0000	RESIDENTIAL	15.32	2.56	17.88
056-0350-038-0000	RESIDENTIAL	15.32	2.56	17.88
056-0350-039-0000	RESIDENTIAL	15.32	2.56	17.88
056-0350-040-0000	RESIDENTIAL	15.32	2.56	17.88
056-0350-041-0000	RESIDENTIAL	15.32	2.56	17.88
056-0350-042-0000	RESIDENTIAL	15.32	2.56	17.88
056-0350-043-0000	RESIDENTIAL	15.32	2.56	17.88
056-0350-044-0000	RESIDENTIAL	15.32	2.56	17.88
056-0350-045-0000	RESIDENTIAL	15.32	2.56	17.88
056-0350-046-0000	RESIDENTIAL	15.32	2.56	17.88
056-0350-047-0000	RESIDENTIAL	15.32	2.56	17.88
056-0350-048-0000	RESIDENTIAL	15.32	2.56	17.88
056-0350-049-0000	RESIDENTIAL	15.32	2.56	17.88
056-0350-050-0000	RESIDENTIAL	15.32	2.56	17.88
056-0350-051-0000	RESIDENTIAL	15.32	2.56	17.88
056-0350-052-0000	RESIDENTIAL	15.32	2.56	17.88
056-0350-053-0000	RESIDENTIAL	15.32	2.56	17.88
056-0350-054-0000	RESIDENTIAL	15.32	2.56	17.88
056-0350-055-0000	RESIDENTIAL	15.32	2.56	17.88
056-0350-056-0000	RESIDENTIAL	15.32	2.56	17.88
056-0350-057-0000	RESIDENTIAL	15.32	2.56	17.88
056-0350-058-0000	RESIDENTIAL	15.32	2.56	17.88
056-0350-059-0000	RESIDENTIAL	15.32	2.56	17.88
056-0350-060-0000	RESIDENTIAL	15.32	2.56	17.88
056-0350-061-0000	RESIDENTIAL	15.32	2.56	17.88
056-0350-062-0000	RESIDENTIAL	15.32	2.56	17.88
056-0350-063-0000	RESIDENTIAL	15.32	2.56	17.88
056-0350-064-0000	RESIDENTIAL	15.32	2.56	17.88
056-0350-065-0000	RESIDENTIAL	15.32	2.56	17.88
056-0360-001-0000	RESIDENTIAL	15.32	2.56	17.88
056-0360-002-0000	RESIDENTIAL	15.32	2.56	17.88
056-0360-003-0000	RESIDENTIAL	15.32	2.56	17.88
056-0360-004-0000	RESIDENTIAL	15.32	2.56	17.88
056-0360-005-0000	RESIDENTIAL	15.32	2.56	17.88
056-0360-006-0000	RESIDENTIAL	15.32	2.56	17.88
056-0360-007-0000	RESIDENTIAL	15.32	2.56	17.88

Assessor's Parcel Number	District Classification	Street Lights Charge	Safety Lights Charge	Estimated 17/18 Applied Charge
056-0360-008-0000	NON RESIDENTIAL	137.52	2.56	140.08
056-0360-009-0000	RESIDENTIAL	15.32	2.56	17.88
056-0360-010-0000	RESIDENTIAL	15.32	2.56	17.88
056-0360-011-0000	RESIDENTIAL	15.32	2.56	17.88
056-0360-012-0000	RESIDENTIAL	15.32	2.56	17.88
056-0360-013-0000	RESIDENTIAL	15.32	2.56	17.88
056-0360-014-0000	RESIDENTIAL	15.32	2.56	17.88
056-0360-015-0000	RESIDENTIAL	15.32	2.56	17.88
056-0360-016-0000	RESIDENTIAL	15.32	2.56	17.88
056-0360-017-0000	RESIDENTIAL	15.32	2.56	17.88
056-0360-018-0000	RESIDENTIAL	15.32	2.56	17.88
056-0360-019-0000	RESIDENTIAL	15.32	2.56	17.88
056-0360-020-0000	RESIDENTIAL	15.32	2.56	17.88
056-0360-021-0000	RESIDENTIAL	15.32	2.56	17.88
056-0360-022-0000	RESIDENTIAL	15.32	2.56	17.88
056-0360-023-0000	RESIDENTIAL	15.32	2.56	17.88
056-0360-024-0000	RESIDENTIAL	15.32	2.56	17.88
056-0360-025-0000	RESIDENTIAL	15.32	2.56	17.88
056-0360-026-0000	RESIDENTIAL	15.32	2.56	17.88
056-0370-001-0000	RESIDENTIAL	15.32	2.56	17.88
056-0370-002-0000	RESIDENTIAL	15.32	2.56	17.88
056-0370-003-0000	RESIDENTIAL	15.32	2.56	17.88
056-0370-004-0000	RESIDENTIAL	15.32	2.56	17.88
056-0370-005-0000	RESIDENTIAL	15.32	2.56	17.88
056-0370-006-0000	RESIDENTIAL	15.32	2.56	17.88
056-0370-007-0000	RESIDENTIAL	15.32	2.56	17.88
056-0370-008-0000	RESIDENTIAL	15.32	2.56	17.88
056-0370-011-0000	RESIDENTIAL	15.32	2.56	17.88
056-0370-012-0000	RESIDENTIAL	15.32	2.56	17.88
056-0370-013-0000	RESIDENTIAL	15.32	2.56	17.88
056-0370-014-0000	RESIDENTIAL	15.32	2.56	17.88
056-0370-015-0000	RESIDENTIAL	15.32	2.56	17.88
056-0370-016-0000	RESIDENTIAL	15.32	2.56	17.88
056-0370-017-0000	RESIDENTIAL	15.32	2.56	17.88
056-0370-018-0000	RESIDENTIAL	15.32	2.56	17.88
056-0370-019-0000	RESIDENTIAL	15.32	2.56	17.88
056-0370-020-0000	RESIDENTIAL	15.32	2.56	17.88
056-0370-021-0000	RESIDENTIAL	15.32	2.56	17.88
056-0370-022-0000	RESIDENTIAL	15.32	2.56	17.88
056-0370-023-0000	RESIDENTIAL	15.32	2.56	17.88
056-0370-024-0000	RESIDENTIAL	15.32	2.56	17.88
056-0370-025-0000	RESIDENTIAL	15.32	2.56	17.88
056-0370-026-0000	RESIDENTIAL	15.32	2.56	17.88
056-0370-027-0000	RESIDENTIAL	15.32	2.56	17.88
056-0370-028-0000	RESIDENTIAL	15.32	2.56	17.88
056-0370-029-0000	RESIDENTIAL	15.32	2.56	17.88
056-0370-030-0000	RESIDENTIAL	15.32	2.56	17.88
056-0370-031-0000	RESIDENTIAL	15.32	2.56	17.88
056-0370-032-0000	NON RESIDENTIAL	41.04	2.56	43.60
056-0370-033-0000	RESIDENTIAL	15.32	2.56	17.88
056-0370-034-0000	RESIDENTIAL	15.32	2.56	17.88
056-0370-035-0000	RESIDENTIAL	15.32	2.56	17.88
056-0370-036-0000	RESIDENTIAL	15.32	2.56	17.88
056-0370-037-0000	RESIDENTIAL	15.32	2.56	17.88
056-0370-038-0000	RESIDENTIAL	15.32	2.56	17.88
056-0370-039-0000	RESIDENTIAL	15.32	2.56	17.88

Assessor's Parcel Number	District Classification	Street Lights Charge	Safety Lights Charge	Estimated 17/18 Applied Charge
056-0370-040-0000	RESIDENTIAL	15.32	2.56	17.88
056-0370-041-0000	RESIDENTIAL	15.32	2.56	17.88
056-0370-042-0000	RESIDENTIAL	15.32	2.56	17.88
056-0370-043-0000	RESIDENTIAL	15.32	2.56	17.88
056-0370-044-0000	RESIDENTIAL	15.32	2.56	17.88
056-0370-045-0000	RESIDENTIAL	15.32	2.56	17.88
056-0370-046-0000	RESIDENTIAL	15.32	2.56	17.88
056-0370-047-0000	RESIDENTIAL	15.32	2.56	17.88
056-0370-048-0000	RESIDENTIAL	15.32	2.56	17.88
056-0370-049-0000	RESIDENTIAL	15.32	2.56	17.88
056-0370-050-0000	RESIDENTIAL	15.32	2.56	17.88
056-0370-051-0000	RESIDENTIAL	15.32	2.56	17.88
056-0370-052-0000	RESIDENTIAL	15.32	2.56	17.88
056-0370-053-0000	RESIDENTIAL	15.32	2.56	17.88
056-0370-054-0000	RESIDENTIAL	15.32	2.56	17.88
056-0370-055-0000	RESIDENTIAL	15.32	2.56	17.88
056-0370-056-0000	RESIDENTIAL	15.32	2.56	17.88
056-0370-057-0000	RESIDENTIAL	15.32	2.56	17.88
056-0370-058-0000	RESIDENTIAL	15.32	2.56	17.88
056-0370-059-0000	RESIDENTIAL	15.32	2.56	17.88
056-0370-060-0000	RESIDENTIAL	15.32	2.56	17.88
056-0370-061-0000	RESIDENTIAL	15.32	2.56	17.88
056-0370-062-0000	RESIDENTIAL	15.32	2.56	17.88
056-0370-063-0000	RESIDENTIAL	15.32	2.56	17.88
056-0370-064-0000	RESIDENTIAL	15.32	2.56	17.88
056-0370-065-0000	RESIDENTIAL	15.32	2.56	17.88
056-0370-066-0000	RESIDENTIAL	15.32	2.56	17.88
056-0370-067-0000	RESIDENTIAL	15.32	2.56	17.88
056-0370-068-0000	RESIDENTIAL	15.32	2.56	17.88
056-0370-069-0000	RESIDENTIAL	15.32	2.56	17.88
056-0370-070-0000	RESIDENTIAL	15.32	2.56	17.88
056-0370-071-0000	RESIDENTIAL	15.32	2.56	17.88
056-0370-072-0000	RESIDENTIAL	15.32	2.56	17.88
056-0370-073-0000	RESIDENTIAL	15.32	2.56	17.88
056-0370-074-0000	RESIDENTIAL	15.32	2.56	17.88
056-0381-001-0000	RESIDENTIAL	15.32	2.56	17.88
056-0381-002-0000	RESIDENTIAL	15.32	2.56	17.88
056-0381-003-0000	RESIDENTIAL	15.32	2.56	17.88
056-0381-004-0000	RESIDENTIAL	15.32	2.56	17.88
056-0381-005-0000	RESIDENTIAL	15.32	2.56	17.88
056-0381-006-0000	RESIDENTIAL	15.32	2.56	17.88
056-0381-007-0000	RESIDENTIAL	15.32	2.56	17.88
056-0381-008-0000	RESIDENTIAL	15.32	2.56	17.88
056-0381-009-0000	RESIDENTIAL	15.32	2.56	17.88
056-0381-010-0000	RESIDENTIAL	15.32	2.56	17.88
056-0381-011-0000	RESIDENTIAL	15.32	2.56	17.88
056-0381-012-0000	RESIDENTIAL	15.32	2.56	17.88
056-0381-013-0000	RESIDENTIAL	15.32	2.56	17.88
056-0381-014-0000	RESIDENTIAL	15.32	2.56	17.88
056-0381-015-0000	RESIDENTIAL	15.32	2.56	17.88
056-0381-016-0000	RESIDENTIAL	15.32	2.56	17.88
056-0381-017-0000	RESIDENTIAL	15.32	2.56	17.88
056-0382-001-0000	RESIDENTIAL	15.32	2.56	17.88
056-0382-002-0000	RESIDENTIAL	15.32	2.56	17.88
056-0382-003-0000	RESIDENTIAL	15.32	2.56	17.88
056-0382-004-0000	RESIDENTIAL	15.32	2.56	17.88

Assessor's Parcel Number	District Classification	Street Lights Charge	Safety Lights Charge	Estimated 17/18 Applied Charge
056-0382-005-0000	RESIDENTIAL	15.32	2.56	17.88
056-0383-001-0000	RESIDENTIAL	15.32	2.56	17.88
056-0383-002-0000	RESIDENTIAL	15.32	2.56	17.88
056-0383-003-0000	RESIDENTIAL	15.32	2.56	17.88
056-0383-004-0000	RESIDENTIAL	15.32	2.56	17.88
056-0383-005-0000	RESIDENTIAL	15.32	2.56	17.88
056-0383-006-0000	RESIDENTIAL	15.32	2.56	17.88
056-0383-007-0000	RESIDENTIAL	15.32	2.56	17.88
056-0383-008-0000	RESIDENTIAL	15.32	2.56	17.88
056-0383-009-0000	RESIDENTIAL	15.32	2.56	17.88
056-0383-010-0000	RESIDENTIAL	15.32	2.56	17.88
056-0383-011-0000	RESIDENTIAL	15.32	2.56	17.88
056-0383-012-0000	RESIDENTIAL	15.32	2.56	17.88
056-0383-013-0000	RESIDENTIAL	15.32	2.56	17.88
056-0383-014-0000	RESIDENTIAL	15.32	2.56	17.88
056-0383-015-0000	RESIDENTIAL	15.32	2.56	17.88
056-0383-016-0000	RESIDENTIAL	15.32	2.56	17.88
056-0383-017-0000	RESIDENTIAL	15.32	2.56	17.88
056-0383-018-0000	RESIDENTIAL	15.32	2.56	17.88
056-0383-019-0000	RESIDENTIAL	15.32	2.56	17.88
056-0383-020-0000	RESIDENTIAL	15.32	2.56	17.88
056-0383-021-0000	RESIDENTIAL	15.32	2.56	17.88
056-0383-022-0000	RESIDENTIAL	15.32	2.56	17.88
056-0383-023-0000	RESIDENTIAL	15.32	2.56	17.88
056-0383-024-0000	RESIDENTIAL	15.32	2.56	17.88
056-0383-025-0000	RESIDENTIAL	15.32	2.56	17.88
056-0383-026-0000	RESIDENTIAL	15.32	2.56	17.88
056-0383-027-0000	RESIDENTIAL	15.32	2.56	17.88
056-0383-028-0000	RESIDENTIAL	15.32	2.56	17.88
056-0383-029-0000	RESIDENTIAL	15.32	2.56	17.88
056-0383-030-0000	RESIDENTIAL	15.32	2.56	17.88
056-0384-001-0000	RESIDENTIAL	15.32	2.56	17.88
056-0384-002-0000	RESIDENTIAL	15.32	2.56	17.88
056-0384-003-0000	RESIDENTIAL	15.32	2.56	17.88
056-0384-004-0000	RESIDENTIAL	15.32	2.56	17.88
056-0384-005-0000	RESIDENTIAL	15.32	2.56	17.88
056-0384-006-0000	RESIDENTIAL	15.32	2.56	17.88
056-0384-007-0000	RESIDENTIAL	15.32	2.56	17.88
056-0384-008-0000	RESIDENTIAL	15.32	2.56	17.88
056-0384-009-0000	RESIDENTIAL	15.32	2.56	17.88
056-0384-010-0000	RESIDENTIAL	15.32	2.56	17.88
056-0384-011-0000	RESIDENTIAL	15.32	2.56	17.88
056-0384-012-0000	RESIDENTIAL	15.32	2.56	17.88
056-0384-013-0000	RESIDENTIAL	15.32	2.56	17.88
056-0384-014-0000	RESIDENTIAL	15.32	2.56	17.88
056-0385-001-0000	RESIDENTIAL	15.32	2.56	17.88
056-0385-002-0000	RESIDENTIAL	15.32	2.56	17.88
056-0385-003-0000	RESIDENTIAL	15.32	2.56	17.88
056-0385-004-0000	RESIDENTIAL	15.32	2.56	17.88
056-0385-005-0000	RESIDENTIAL	15.32	2.56	17.88
056-0385-006-0000	RESIDENTIAL	15.32	2.56	17.88
056-0385-007-0000	RESIDENTIAL	15.32	2.56	17.88
056-0385-008-0000	RESIDENTIAL	15.32	2.56	17.88
056-0385-009-0000	RESIDENTIAL	15.32	2.56	17.88
056-0385-010-0000	RESIDENTIAL	15.32	2.56	17.88
056-0385-011-0000	RESIDENTIAL	15.32	2.56	17.88

Assessor's Parcel Number	District Classification	Street Lights Charge	Safety Lights Charge	Estimated 17/18 Applied Charge
056-0385-012-0000	RESIDENTIAL	15.32	2.56	17.88
056-0385-013-0000	RESIDENTIAL	15.32	2.56	17.88
056-0385-014-0000	RESIDENTIAL	15.32	2.56	17.88
056-0385-015-0000	RESIDENTIAL	15.32	2.56	17.88
056-0385-016-0000	RESIDENTIAL	15.32	2.56	17.88
056-0385-017-0000	RESIDENTIAL	15.32	2.56	17.88
056-0385-018-0000	RESIDENTIAL	15.32	2.56	17.88
056-0385-019-0000	RESIDENTIAL	15.32	2.56	17.88
056-0385-020-0000	RESIDENTIAL	15.32	2.56	17.88
056-0385-021-0000	RESIDENTIAL	15.32	2.56	17.88
056-0385-022-0000	RESIDENTIAL	15.32	2.56	17.88
056-0385-023-0000	RESIDENTIAL	15.32	2.56	17.88
056-0385-024-0000	RESIDENTIAL	15.32	2.56	17.88
056-0391-001-0000	RESIDENTIAL	15.32	2.56	17.88
056-0391-002-0000	RESIDENTIAL	15.32	2.56	17.88
056-0391-003-0000	RESIDENTIAL	15.32	2.56	17.88
056-0391-004-0000	RESIDENTIAL	15.32	2.56	17.88
056-0391-005-0000	RESIDENTIAL	15.32	2.56	17.88
056-0391-006-0000	RESIDENTIAL	15.32	2.56	17.88
056-0391-007-0000	RESIDENTIAL	15.32	2.56	17.88
056-0391-008-0000	RESIDENTIAL	15.32	2.56	17.88
056-0391-009-0000	RESIDENTIAL	15.32	2.56	17.88
056-0391-010-0000	RESIDENTIAL	15.32	2.56	17.88
056-0391-011-0000	RESIDENTIAL	15.32	2.56	17.88
056-0391-012-0000	RESIDENTIAL	15.32	2.56	17.88
056-0391-013-0000	RESIDENTIAL	15.32	2.56	17.88
056-0391-014-0000	RESIDENTIAL	15.32	2.56	17.88
056-0391-015-0000	RESIDENTIAL	15.32	2.56	17.88
056-0391-016-0000	RESIDENTIAL	15.32	2.56	17.88
056-0391-019-0000	RESIDENTIAL	15.32	2.56	17.88
056-0391-020-0000	RESIDENTIAL	15.32	2.56	17.88
056-0391-021-0000	RESIDENTIAL	15.32	2.56	17.88
056-0391-022-0000	RESIDENTIAL	15.32	2.56	17.88
056-0391-023-0000	RESIDENTIAL	15.32	2.56	17.88
056-0391-024-0000	RESIDENTIAL	15.32	2.56	17.88
056-0391-025-0000	RESIDENTIAL	15.32	2.56	17.88
056-0391-026-0000	RESIDENTIAL	15.32	2.56	17.88
056-0391-027-0000	RESIDENTIAL	15.32	2.56	17.88
056-0391-028-0000	RESIDENTIAL	15.32	2.56	17.88
056-0391-029-0000	RESIDENTIAL	15.32	2.56	17.88
056-0391-030-0000	RESIDENTIAL	15.32	2.56	17.88
056-0391-031-0000	RESIDENTIAL	15.32	2.56	17.88
056-0391-032-0000	RESIDENTIAL	15.32	2.56	17.88
056-0391-033-0000	RESIDENTIAL	15.32	2.56	17.88
056-0391-034-0000	RESIDENTIAL	15.32	2.56	17.88
056-0391-035-0000	RESIDENTIAL	15.32	2.56	17.88
056-0391-036-0000	RESIDENTIAL	15.32	2.56	17.88
056-0391-037-0000	RESIDENTIAL	15.32	2.56	17.88
056-0391-038-0000	RESIDENTIAL	15.32	2.56	17.88
056-0391-039-0000	RESIDENTIAL	15.32	2.56	17.88
056-0391-040-0000	RESIDENTIAL	15.32	2.56	17.88
056-0391-041-0000	RESIDENTIAL	15.32	2.56	17.88
056-0391-042-0000	RESIDENTIAL	15.32	2.56	17.88
056-0391-043-0000	RESIDENTIAL	15.32	2.56	17.88
056-0391-044-0000	RESIDENTIAL	15.32	2.56	17.88
056-0392-001-0000	RESIDENTIAL	15.32	2.56	17.88

Assessor's Parcel Number	District Classification	Street Lights Charge	Safety Lights Charge	Estimated 17/18 Applied Charge
056-0392-002-0000	RESIDENTIAL	15.32	2.56	17.88
056-0392-003-0000	RESIDENTIAL	15.32	2.56	17.88
056-0392-004-0000	RESIDENTIAL	15.32	2.56	17.88
056-0392-005-0000	RESIDENTIAL	15.32	2.56	17.88
056-0392-006-0000	RESIDENTIAL	15.32	2.56	17.88
056-0392-007-0000	RESIDENTIAL	15.32	2.56	17.88
056-0392-008-0000	RESIDENTIAL	15.32	2.56	17.88
056-0392-009-0000	RESIDENTIAL	15.32	2.56	17.88
056-0392-010-0000	RESIDENTIAL	15.32	2.56	17.88
056-0392-011-0000	RESIDENTIAL	15.32	2.56	17.88
056-0392-012-0000	RESIDENTIAL	15.32	2.56	17.88
056-0392-013-0000	RESIDENTIAL	15.32	2.56	17.88
056-0392-014-0000	RESIDENTIAL	15.32	2.56	17.88
056-0392-015-0000	RESIDENTIAL	15.32	2.56	17.88
056-0392-016-0000	RESIDENTIAL	15.32	2.56	17.88
056-0392-017-0000	RESIDENTIAL	15.32	2.56	17.88
056-0392-018-0000	RESIDENTIAL	15.32	2.56	17.88
056-0392-019-0000	RESIDENTIAL	15.32	2.56	17.88
056-0392-020-0000	RESIDENTIAL	15.32	2.56	17.88
056-0392-021-0000	RESIDENTIAL	15.32	2.56	17.88
056-0392-022-0000	RESIDENTIAL	15.32	2.56	17.88
056-0392-023-0000	RESIDENTIAL	15.32	2.56	17.88
056-0392-024-0000	RESIDENTIAL	15.32	2.56	17.88
056-0392-025-0000	RESIDENTIAL	15.32	2.56	17.88
056-0392-026-0000	RESIDENTIAL	15.32	2.56	17.88
056-0392-027-0000	RESIDENTIAL	15.32	2.56	17.88
056-0392-028-0000	RESIDENTIAL	15.32	2.56	17.88
056-0392-029-0000	RESIDENTIAL	15.32	2.56	17.88
056-0393-001-0000	RESIDENTIAL	15.32	2.56	17.88
056-0393-002-0000	RESIDENTIAL	15.32	2.56	17.88
056-0393-003-0000	RESIDENTIAL	15.32	2.56	17.88
056-0393-004-0000	RESIDENTIAL	15.32	2.56	17.88
056-0393-005-0000	RESIDENTIAL	15.32	2.56	17.88
056-0400-001-0000	RESIDENTIAL	15.32	2.56	17.88
056-0400-002-0000	RESIDENTIAL	15.32	2.56	17.88
056-0400-003-0000	RESIDENTIAL	15.32	2.56	17.88
056-0400-004-0000	RESIDENTIAL	15.32	2.56	17.88
056-0400-005-0000	RESIDENTIAL	15.32	2.56	17.88
056-0400-006-0000	RESIDENTIAL	15.32	2.56	17.88
056-0400-007-0000	RESIDENTIAL	15.32	2.56	17.88
056-0400-008-0000	RESIDENTIAL	15.32	2.56	17.88
056-0400-009-0000	RESIDENTIAL	15.32	2.56	17.88
056-0400-010-0000	RESIDENTIAL	15.32	2.56	17.88
056-0400-011-0000	RESIDENTIAL	15.32	2.56	17.88
056-0400-012-0000	RESIDENTIAL	15.32	2.56	17.88
056-0400-013-0000	RESIDENTIAL	15.32	2.56	17.88
056-0400-014-0000	RESIDENTIAL	15.32	2.56	17.88
056-0400-015-0000	RESIDENTIAL	15.32	2.56	17.88
056-0400-016-0000	RESIDENTIAL	15.32	2.56	17.88
056-0400-017-0000	RESIDENTIAL	15.32	2.56	17.88
056-0400-018-0000	RESIDENTIAL	15.32	2.56	17.88
056-0400-019-0000	RESIDENTIAL	15.32	2.56	17.88
056-0400-020-0000	RESIDENTIAL	15.32	2.56	17.88
056-0400-021-0000	RESIDENTIAL	15.32	2.56	17.88
056-0400-022-0000	RESIDENTIAL	15.32	2.56	17.88
056-0400-023-0000	RESIDENTIAL	15.32	2.56	17.88

Assessor's Parcel Number	District Classification	Street Lights Charge	Safety Lights Charge	Estimated 17/18 Applied Charge
056-0400-024-0000	RESIDENTIAL	15.32	2.56	17.88
056-0400-025-0000	RESIDENTIAL	15.32	2.56	17.88
056-0400-026-0000	RESIDENTIAL	15.32	2.56	17.88
056-0400-027-0000	RESIDENTIAL	15.32	2.56	17.88
056-0400-028-0000	RESIDENTIAL	15.32	2.56	17.88
056-0400-029-0000	RESIDENTIAL	15.32	2.56	17.88
056-0400-030-0000	RESIDENTIAL	15.32	2.56	17.88
056-0400-031-0000	RESIDENTIAL	15.32	2.56	17.88
056-0400-032-0000	RESIDENTIAL	15.32	2.56	17.88
056-0400-033-0000	RESIDENTIAL	15.32	2.56	17.88
056-0400-034-0000	RESIDENTIAL	15.32	2.56	17.88
056-0400-035-0000	RESIDENTIAL	15.32	2.56	17.88
056-0400-036-0000	RESIDENTIAL	15.32	2.56	17.88
056-0400-037-0000	RESIDENTIAL	15.32	2.56	17.88
056-0400-038-0000	RESIDENTIAL	15.32	2.56	17.88
056-0400-039-0000	RESIDENTIAL	15.32	2.56	17.88
056-0400-040-0000	RESIDENTIAL	15.32	2.56	17.88
056-0400-041-0000	RESIDENTIAL	15.32	2.56	17.88
056-0400-042-0000	RESIDENTIAL	15.32	2.56	17.88
056-0400-043-0000	RESIDENTIAL	15.32	2.56	17.88
056-0400-044-0000	RESIDENTIAL	15.32	2.56	17.88
056-0400-045-0000	RESIDENTIAL	15.32	2.56	17.88
056-0400-046-0000	RESIDENTIAL	15.32	2.56	17.88
056-0400-047-0000	RESIDENTIAL	15.32	2.56	17.88
056-0400-048-0000	RESIDENTIAL	15.32	2.56	17.88
056-0400-049-0000	RESIDENTIAL	15.32	2.56	17.88
056-0400-050-0000	RESIDENTIAL	15.32	2.56	17.88
056-0400-051-0000	RESIDENTIAL	15.32	2.56	17.88
056-0400-052-0000	RESIDENTIAL	15.32	2.56	17.88
056-0400-053-0000	RESIDENTIAL	15.32	2.56	17.88
056-0400-054-0000	RESIDENTIAL	15.32	2.56	17.88
056-0400-055-0000	RESIDENTIAL	15.32	2.56	17.88
056-0400-056-0000	RESIDENTIAL	15.32	2.56	17.88
056-0400-057-0000	RESIDENTIAL	15.32	2.56	17.88
056-0400-058-0000	RESIDENTIAL	15.32	2.56	17.88
056-0400-059-0000	RESIDENTIAL	15.32	2.56	17.88
056-0400-060-0000	RESIDENTIAL	15.32	2.56	17.88
056-0400-061-0000	RESIDENTIAL	15.32	2.56	17.88
056-0400-062-0000	RESIDENTIAL	15.32	2.56	17.88
056-0400-063-0000	RESIDENTIAL	15.32	2.56	17.88
056-0400-064-0000	RESIDENTIAL	15.32	2.56	17.88
056-0400-065-0000	RESIDENTIAL	15.32	2.56	17.88
056-0400-066-0000	RESIDENTIAL	15.32	2.56	17.88
056-0400-067-0000	RESIDENTIAL	15.32	2.56	17.88
056-0400-068-0000	RESIDENTIAL	15.32	2.56	17.88
056-0400-069-0000	RESIDENTIAL	15.32	2.56	17.88
056-0400-070-0000	RESIDENTIAL	15.32	2.56	17.88
056-0400-071-0000	RESIDENTIAL	15.32	2.56	17.88
056-0400-072-0000	RESIDENTIAL	15.32	2.56	17.88
056-0400-073-0000	RESIDENTIAL	15.32	2.56	17.88
056-0400-074-0000	RESIDENTIAL	15.32	2.56	17.88
056-0400-075-0000	RESIDENTIAL	15.32	2.56	17.88
056-0400-076-0000	RESIDENTIAL	15.32	2.56	17.88
056-0400-077-0000	RESIDENTIAL	15.32	2.56	17.88
056-0400-078-0000	RESIDENTIAL	15.32	2.56	17.88
056-0400-079-0000	RESIDENTIAL	15.32	2.56	17.88

Assessor's Parcel Number	District Classification	Street Lights Charge	Safety Lights Charge	Estimated 17/18 Applied Charge
056-0400-080-0000	RESIDENTIAL	15.32	2.56	17.88
056-0400-081-0000	RESIDENTIAL	15.32	2.56	17.88
056-0400-082-0000	RESIDENTIAL	15.32	2.56	17.88
056-0410-001-0000	RESIDENTIAL	15.32	2.56	17.88
056-0410-002-0000	RESIDENTIAL	15.32	2.56	17.88
056-0410-003-0000	RESIDENTIAL	15.32	2.56	17.88
056-0410-004-0000	RESIDENTIAL	15.32	2.56	17.88
056-0410-005-0000	RESIDENTIAL	15.32	2.56	17.88
056-0410-006-0000	RESIDENTIAL	15.32	2.56	17.88
056-0410-007-0000	RESIDENTIAL	15.32	2.56	17.88
056-0410-008-0000	RESIDENTIAL	15.32	2.56	17.88
056-0410-009-0000	RESIDENTIAL	15.32	2.56	17.88
056-0410-010-0000	RESIDENTIAL	15.32	2.56	17.88
056-0410-011-0000	RESIDENTIAL	15.32	2.56	17.88
056-0410-012-0000	RESIDENTIAL	15.32	2.56	17.88
056-0410-013-0000	RESIDENTIAL	15.32	2.56	17.88
056-0410-014-0000	RESIDENTIAL	15.32	2.56	17.88
056-0410-015-0000	RESIDENTIAL	15.32	2.56	17.88
056-0410-016-0000	RESIDENTIAL	15.32	2.56	17.88
056-0410-017-0000	RESIDENTIAL	15.32	2.56	17.88
056-0410-018-0000	RESIDENTIAL	15.32	2.56	17.88
056-0410-019-0000	RESIDENTIAL	15.32	2.56	17.88
056-0410-020-0000	RESIDENTIAL	15.32	2.56	17.88
056-0410-021-0000	RESIDENTIAL	15.32	2.56	17.88
056-0410-022-0000	RESIDENTIAL	15.32	2.56	17.88
056-0410-023-0000	RESIDENTIAL	15.32	2.56	17.88
056-0410-024-0000	RESIDENTIAL	15.32	2.56	17.88
056-0410-025-0000	RESIDENTIAL	15.32	2.56	17.88
056-0410-026-0000	RESIDENTIAL	15.32	2.56	17.88
056-0410-027-0000	RESIDENTIAL	15.32	2.56	17.88
056-0410-028-0000	RESIDENTIAL	15.32	2.56	17.88
056-0410-029-0000	RESIDENTIAL	15.32	2.56	17.88
056-0410-030-0000	RESIDENTIAL	15.32	2.56	17.88
056-0410-031-0000	RESIDENTIAL	15.32	2.56	17.88
056-0410-032-0000	RESIDENTIAL	15.32	2.56	17.88
056-0410-033-0000	RESIDENTIAL	15.32	2.56	17.88
056-0410-034-0000	RESIDENTIAL	15.32	2.56	17.88
056-0410-035-0000	RESIDENTIAL	15.32	2.56	17.88
056-0410-036-0000	RESIDENTIAL	15.32	2.56	17.88
056-0410-037-0000	RESIDENTIAL	15.32	2.56	17.88
056-0410-038-0000	RESIDENTIAL	15.32	2.56	17.88
056-0410-039-0000	RESIDENTIAL	15.32	2.56	17.88
056-0410-040-0000	RESIDENTIAL	15.32	2.56	17.88
056-0410-041-0000	RESIDENTIAL	15.32	2.56	17.88
056-0410-042-0000	RESIDENTIAL	15.32	2.56	17.88
056-0410-043-0000	RESIDENTIAL	15.32	2.56	17.88
056-0410-044-0000	RESIDENTIAL	15.32	2.56	17.88
056-0410-045-0000	RESIDENTIAL	15.32	2.56	17.88
056-0410-046-0000	RESIDENTIAL	15.32	2.56	17.88
056-0410-047-0000	RESIDENTIAL	15.32	2.56	17.88
056-0410-048-0000	RESIDENTIAL	15.32	2.56	17.88
056-0410-049-0000	RESIDENTIAL	15.32	2.56	17.88
056-0410-050-0000	RESIDENTIAL	15.32	2.56	17.88
056-0410-051-0000	RESIDENTIAL	15.32	2.56	17.88
056-0410-052-0000	RESIDENTIAL	15.32	2.56	17.88
056-0410-053-0000	RESIDENTIAL	15.32	2.56	17.88

Assessor's Parcel Number	District Classification	Street Lights Charge	Safety Lights Charge	Estimated 17/18 Applied Charge
056-0410-054-0000	RESIDENTIAL	15.32	2.56	17.88
056-0410-055-0000	RESIDENTIAL	15.32	2.56	17.88
056-0421-001-0000	RESIDENTIAL	15.32	2.56	17.88
056-0421-002-0000	RESIDENTIAL	15.32	2.56	17.88
056-0421-003-0000	RESIDENTIAL	15.32	2.56	17.88
056-0421-004-0000	RESIDENTIAL	15.32	2.56	17.88
056-0421-005-0000	RESIDENTIAL	15.32	2.56	17.88
056-0421-006-0000	RESIDENTIAL	15.32	2.56	17.88
056-0421-007-0000	RESIDENTIAL	15.32	2.56	17.88
056-0421-008-0000	RESIDENTIAL	15.32	2.56	17.88
056-0421-009-0000	RESIDENTIAL	15.32	2.56	17.88
056-0421-010-0000	RESIDENTIAL	15.32	2.56	17.88
056-0421-011-0000	RESIDENTIAL	15.32	2.56	17.88
056-0421-012-0000	RESIDENTIAL	15.32	2.56	17.88
056-0421-013-0000	RESIDENTIAL	15.32	2.56	17.88
056-0421-014-0000	RESIDENTIAL	15.32	2.56	17.88
056-0421-015-0000	RESIDENTIAL	15.32	2.56	17.88
056-0421-016-0000	RESIDENTIAL	15.32	2.56	17.88
056-0421-017-0000	RESIDENTIAL	15.32	2.56	17.88
056-0421-018-0000	RESIDENTIAL	15.32	2.56	17.88
056-0421-019-0000	RESIDENTIAL	15.32	2.56	17.88
056-0422-001-0000	RESIDENTIAL	15.32	2.56	17.88
056-0422-002-0000	RESIDENTIAL	15.32	2.56	17.88
056-0422-003-0000	RESIDENTIAL	15.32	2.56	17.88
056-0422-004-0000	RESIDENTIAL	15.32	2.56	17.88
056-0422-005-0000	RESIDENTIAL	15.32	2.56	17.88
056-0422-006-0000	RESIDENTIAL	15.32	2.56	17.88
056-0423-001-0000	RESIDENTIAL	15.32	2.56	17.88
056-0423-002-0000	RESIDENTIAL	15.32	2.56	17.88
056-0423-003-0000	RESIDENTIAL	15.32	2.56	17.88
056-0423-004-0000	RESIDENTIAL	15.32	2.56	17.88
056-0423-005-0000	RESIDENTIAL	15.32	2.56	17.88
056-0423-006-0000	RESIDENTIAL	15.32	2.56	17.88
056-0424-001-0000	RESIDENTIAL	15.32	2.56	17.88
056-0424-002-0000	RESIDENTIAL	15.32	2.56	17.88
056-0424-003-0000	RESIDENTIAL	15.32	2.56	17.88
056-0424-004-0000	RESIDENTIAL	15.32	2.56	17.88
056-0424-005-0000	RESIDENTIAL	15.32	2.56	17.88
056-0424-006-0000	RESIDENTIAL	15.32	2.56	17.88
056-0424-007-0000	RESIDENTIAL	15.32	2.56	17.88
056-0424-008-0000	RESIDENTIAL	15.32	2.56	17.88
056-0424-009-0000	RESIDENTIAL	15.32	2.56	17.88
056-0424-010-0000	RESIDENTIAL	15.32	2.56	17.88
056-0424-011-0000	RESIDENTIAL	15.32	2.56	17.88
056-0424-012-0000	RESIDENTIAL	15.32	2.56	17.88
056-0424-013-0000	RESIDENTIAL	15.32	2.56	17.88
056-0424-014-0000	RESIDENTIAL	15.32	2.56	17.88
056-0424-015-0000	RESIDENTIAL	15.32	2.56	17.88
056-0424-016-0000	RESIDENTIAL	15.32	2.56	17.88
056-0424-017-0000	RESIDENTIAL	15.32	2.56	17.88
056-0424-018-0000	RESIDENTIAL	15.32	2.56	17.88
056-0424-019-0000	RESIDENTIAL	15.32	2.56	17.88
056-0424-020-0000	RESIDENTIAL	15.32	2.56	17.88
056-0424-021-0000	RESIDENTIAL	15.32	2.56	17.88
056-0424-022-0000	RESIDENTIAL	15.32	2.56	17.88
056-0424-023-0000	RESIDENTIAL	15.32	2.56	17.88

Assessor's Parcel Number	District Classification	Street Lights Charge	Safety Lights Charge	Estimated 17/18 Applied Charge
056-0424-024-0000	RESIDENTIAL	15.32	2.56	17.88
056-0424-025-0000	RESIDENTIAL	15.32	2.56	17.88
056-0424-026-0000	RESIDENTIAL	15.32	2.56	17.88
056-0424-027-0000	RESIDENTIAL	15.32	2.56	17.88
056-0424-028-0000	RESIDENTIAL	15.32	2.56	17.88
056-0424-029-0000	RESIDENTIAL	15.32	2.56	17.88
056-0424-030-0000	RESIDENTIAL	15.32	2.56	17.88
056-0424-031-0000	RESIDENTIAL	15.32	2.56	17.88
056-0424-032-0000	RESIDENTIAL	15.32	2.56	17.88
056-0424-033-0000	RESIDENTIAL	15.32	2.56	17.88
056-0424-034-0000	RESIDENTIAL	15.32	2.56	17.88
056-0424-035-0000	RESIDENTIAL	15.32	2.56	17.88
056-0424-036-0000	RESIDENTIAL	15.32	2.56	17.88
056-0424-037-0000	RESIDENTIAL	15.32	2.56	17.88
056-0425-001-0000	RESIDENTIAL	15.32	2.56	17.88
056-0425-002-0000	RESIDENTIAL	15.32	2.56	17.88
056-0425-003-0000	RESIDENTIAL	15.32	2.56	17.88
056-0425-004-0000	RESIDENTIAL	15.32	2.56	17.88
056-0425-005-0000	RESIDENTIAL	15.32	2.56	17.88
056-0425-006-0000	RESIDENTIAL	15.32	2.56	17.88
056-0425-007-0000	RESIDENTIAL	15.32	2.56	17.88
056-0425-008-0000	RESIDENTIAL	15.32	2.56	17.88
056-0425-009-0000	RESIDENTIAL	15.32	2.56	17.88
056-0425-010-0000	RESIDENTIAL	15.32	2.56	17.88
056-0425-011-0000	RESIDENTIAL	15.32	2.56	17.88
056-0425-012-0000	RESIDENTIAL	15.32	2.56	17.88
056-0425-013-0000	RESIDENTIAL	15.32	2.56	17.88
056-0425-014-0000	RESIDENTIAL	15.32	2.56	17.88
056-0425-015-0000	RESIDENTIAL	15.32	2.56	17.88
056-0425-016-0000	RESIDENTIAL	15.32	2.56	17.88
056-0426-001-0000	RESIDENTIAL	15.32	2.56	17.88
056-0426-002-0000	RESIDENTIAL	15.32	2.56	17.88
056-0426-003-0000	RESIDENTIAL	15.32	2.56	17.88
056-0426-004-0000	RESIDENTIAL	15.32	2.56	17.88
056-0426-005-0000	RESIDENTIAL	15.32	2.56	17.88
056-0426-006-0000	RESIDENTIAL	15.32	2.56	17.88
056-0426-007-0000	RESIDENTIAL	15.32	2.56	17.88
056-0426-008-0000	RESIDENTIAL	15.32	2.56	17.88
056-0426-009-0000	RESIDENTIAL	15.32	2.56	17.88
056-0426-010-0000	RESIDENTIAL	15.32	2.56	17.88
056-0426-011-0000	RESIDENTIAL	15.32	2.56	17.88
056-0427-001-0000	RESIDENTIAL	15.32	2.56	17.88
056-0427-002-0000	RESIDENTIAL	15.32	2.56	17.88
056-0427-003-0000	RESIDENTIAL	15.32	2.56	17.88
056-0427-004-0000	RESIDENTIAL	15.32	2.56	17.88
056-0427-005-0000	RESIDENTIAL	15.32	2.56	17.88
056-0427-006-0000	RESIDENTIAL	15.32	2.56	17.88
056-0427-007-0000	RESIDENTIAL	15.32	2.56	17.88
056-0427-008-0000	RESIDENTIAL	15.32	2.56	17.88
056-0427-009-0000	RESIDENTIAL	15.32	2.56	17.88
056-0427-010-0000	RESIDENTIAL	15.32	2.56	17.88
056-0430-001-0000	NON RESIDENTIAL	132.22	2.56	134.78
056-0430-002-0000	NON RESIDENTIAL	77.56	2.56	80.12
056-0430-003-0000	NON RESIDENTIAL	79.32	2.56	81.88
056-0430-005-0000	NON RESIDENTIAL	78.06	2.56	80.62
056-0430-006-0000	NON RESIDENTIAL	345.84	2.56	348.40

Assessor's Parcel Number	District Classification	Street Lights Charge	Safety Lights Charge	Estimated 17/18 Applied Charge
056-0430-008-0001	NON RESIDENTIAL	2.74	2.56	5.30
056-0430-008-0002	NON RESIDENTIAL	2.74	2.56	5.30
056-0430-008-0003	NON RESIDENTIAL	2.74	2.56	5.30
056-0430-008-0004	NON RESIDENTIAL	2.74	2.56	5.30
056-0430-008-0005	NON RESIDENTIAL	2.74	2.56	5.30
056-0430-008-0006	NON RESIDENTIAL	2.74	2.56	5.30
056-0430-008-0007	NON RESIDENTIAL	2.74	2.56	5.30
056-0430-008-0008	NON RESIDENTIAL	2.74	2.56	5.30
056-0430-008-0009	NON RESIDENTIAL	2.74	2.56	5.30
056-0430-008-0010	NON RESIDENTIAL	2.74	2.56	5.30
056-0430-008-0011	NON RESIDENTIAL	2.74	2.56	5.30
056-0430-008-0012	NON RESIDENTIAL	2.74	2.56	5.30
056-0430-008-0013	NON RESIDENTIAL	2.74	2.56	5.30
056-0430-008-0014	NON RESIDENTIAL	2.74	2.56	5.30
056-0430-008-0015	NON RESIDENTIAL	2.74	2.56	5.30
056-0430-008-0016	NON RESIDENTIAL	2.74	2.56	5.30
056-0430-008-0017	NON RESIDENTIAL	2.74	2.56	5.30
056-0430-008-0018	NON RESIDENTIAL	2.74	2.56	5.30
056-0430-008-0019	NON RESIDENTIAL	2.74	2.56	5.30
056-0430-008-0020	NON RESIDENTIAL	2.74	2.56	5.30
056-0430-009-0001	NON RESIDENTIAL	2.74	2.56	5.30
056-0430-009-0002	NON RESIDENTIAL	2.74	2.56	5.30
056-0430-009-0003	NON RESIDENTIAL	2.74	2.56	5.30
056-0430-009-0004	NON RESIDENTIAL	2.74	2.56	5.30
056-0430-009-0005	NON RESIDENTIAL	2.74	2.56	5.30
056-0430-009-0006	NON RESIDENTIAL	2.74	2.56	5.30
056-0430-009-0007	NON RESIDENTIAL	2.74	2.56	5.30
056-0430-009-0008	NON RESIDENTIAL	2.74	2.56	5.30
056-0430-009-0009	NON RESIDENTIAL	2.74	2.56	5.30
056-0430-009-0010	NON RESIDENTIAL	2.74	2.56	5.30
056-0430-009-0011	NON RESIDENTIAL	2.74	2.56	5.30
056-0430-009-0012	NON RESIDENTIAL	2.74	2.56	5.30
056-0430-009-0013	NON RESIDENTIAL	2.74	2.56	5.30
056-0430-009-0014	NON RESIDENTIAL	2.74	2.56	5.30
056-0430-009-0015	NON RESIDENTIAL	2.74	2.56	5.30
056-0430-009-0016	NON RESIDENTIAL	2.74	2.56	5.30
056-0430-009-0017	NON RESIDENTIAL	2.74	2.56	5.30
056-0430-009-0018	NON RESIDENTIAL	2.74	2.56	5.30
056-0430-009-0019	NON RESIDENTIAL	2.74	2.56	5.30
056-0430-009-0020	NON RESIDENTIAL	2.74	2.56	5.30
056-0430-009-0021	NON RESIDENTIAL	2.74	2.56	5.30
056-0430-009-0022	NON RESIDENTIAL	2.74	2.56	5.30
056-0430-009-0023	NON RESIDENTIAL	2.74	2.56	5.30
056-0430-009-0024	NON RESIDENTIAL	2.74	2.56	5.30
056-0430-009-0025	NON RESIDENTIAL	2.74	2.56	5.30
056-0430-009-0026	NON RESIDENTIAL	2.74	2.56	5.30
056-0430-009-0027	NON RESIDENTIAL	2.74	2.56	5.30
056-0430-009-0028	NON RESIDENTIAL	2.74	2.56	5.30
056-0430-011-0001	NON RESIDENTIAL	2.74	2.56	5.30
056-0430-011-0002	NON RESIDENTIAL	2.74	2.56	5.30
056-0430-011-0003	NON RESIDENTIAL	2.74	2.56	5.30
056-0430-011-0004	NON RESIDENTIAL	2.74	2.56	5.30
056-0430-011-0005	NON RESIDENTIAL	2.74	2.56	5.30
056-0430-011-0006	NON RESIDENTIAL	2.74	2.56	5.30
056-0430-011-0007	NON RESIDENTIAL	2.74	2.56	5.30
056-0430-011-0008	NON RESIDENTIAL	2.74	2.56	5.30

Assessor's Parcel Number	District Classification	Street Lights Charge	Safety Lights Charge	Estimated 17/18 Applied Charge
056-0430-011-0009	NON RESIDENTIAL	2.74	2.56	5.30
056-0430-011-0010	NON RESIDENTIAL	2.74	2.56	5.30
056-0430-011-0011	NON RESIDENTIAL	2.74	2.56	5.30
056-0430-011-0012	NON RESIDENTIAL	2.74	2.56	5.30
056-0430-011-0013	NON RESIDENTIAL	2.74	2.56	5.30
056-0430-011-0014	NON RESIDENTIAL	2.74	2.56	5.30
056-0430-011-0015	NON RESIDENTIAL	2.74	2.56	5.30
056-0430-011-0016	NON RESIDENTIAL	2.74	2.56	5.30
056-0430-011-0017	NON RESIDENTIAL	2.74	2.56	5.30
056-0430-011-0018	NON RESIDENTIAL	2.74	2.56	5.30
056-0430-011-0019	NON RESIDENTIAL	2.74	2.56	5.30
056-0430-011-0020	NON RESIDENTIAL	2.74	2.56	5.30
056-0430-011-0021	NON RESIDENTIAL	2.74	2.56	5.30
056-0430-011-0022	NON RESIDENTIAL	2.74	2.56	5.30
056-0430-011-0023	NON RESIDENTIAL	2.74	2.56	5.30
056-0430-011-0024	NON RESIDENTIAL	2.74	2.56	5.30
056-0430-011-0025	NON RESIDENTIAL	2.74	2.56	5.30
056-0430-011-0026	NON RESIDENTIAL	2.74	2.56	5.30
056-0430-011-0027	NON RESIDENTIAL	2.74	2.56	5.30
056-0430-011-0028	NON RESIDENTIAL	2.74	2.56	5.30
056-0430-011-0029	NON RESIDENTIAL	2.74	2.56	5.30
056-0430-011-0030	NON RESIDENTIAL	2.74	2.56	5.30
056-0430-011-0031	NON RESIDENTIAL	2.74	2.56	5.30
056-0430-011-0032	NON RESIDENTIAL	2.74	2.56	5.30
056-0430-011-0033	NON RESIDENTIAL	2.74	2.56	5.30
056-0430-011-0034	NON RESIDENTIAL	2.74	2.56	5.30
056-0430-011-0035	NON RESIDENTIAL	2.74	2.56	5.30
056-0430-011-0036	NON RESIDENTIAL	2.74	2.56	5.30
056-0430-012-0001	NON RESIDENTIAL	1.74	2.56	4.30
056-0430-012-0002	NON RESIDENTIAL	1.74	2.56	4.30
056-0430-012-0003	NON RESIDENTIAL	1.74	2.56	4.30
056-0430-012-0004	NON RESIDENTIAL	1.74	2.56	4.30
056-0430-012-0005	NON RESIDENTIAL	1.74	2.56	4.30
056-0430-012-0006	NON RESIDENTIAL	1.74	2.56	4.30
056-0430-012-0007	NON RESIDENTIAL	1.74	2.56	4.30
056-0430-012-0008	NON RESIDENTIAL	1.74	2.56	4.30
056-0430-012-0009	NON RESIDENTIAL	1.74	2.56	4.30
056-0430-012-0010	NON RESIDENTIAL	1.74	2.56	4.30
056-0430-012-0011	NON RESIDENTIAL	1.74	2.56	4.30
056-0430-012-0012	NON RESIDENTIAL	1.74	2.56	4.30
056-0430-012-0013	NON RESIDENTIAL	1.74	2.56	4.30
056-0430-012-0014	NON RESIDENTIAL	1.74	2.56	4.30
056-0430-012-0015	NON RESIDENTIAL	1.74	2.56	4.30
056-0430-012-0016	NON RESIDENTIAL	1.74	2.56	4.30
056-0430-012-0017	NON RESIDENTIAL	1.74	2.56	4.30
056-0430-012-0018	NON RESIDENTIAL	1.74	2.56	4.30
056-0430-012-0019	NON RESIDENTIAL	1.74	2.56	4.30
056-0430-012-0020	NON RESIDENTIAL	1.74	2.56	4.30
056-0430-012-0021	NON RESIDENTIAL	1.74	2.56	4.30
056-0430-012-0022	NON RESIDENTIAL	1.74	2.56	4.30
056-0430-012-0023	NON RESIDENTIAL	1.74	2.56	4.30
056-0430-012-0024	NON RESIDENTIAL	1.74	2.56	4.30
056-0430-012-0025	NON RESIDENTIAL	1.74	2.56	4.30
056-0430-012-0026	NON RESIDENTIAL	1.74	2.56	4.30
056-0430-012-0027	NON RESIDENTIAL	1.74	2.56	4.30
056-0430-012-0028	NON RESIDENTIAL	1.74	2.56	4.30

Assessor's Parcel Number	District Classification	Street Lights Charge	Safety Lights Charge	Estimated 17/18 Applied Charge
056-0430-012-0029	NON RESIDENTIAL	1.74	2.56	4.30
056-0430-012-0030	NON RESIDENTIAL	1.74	2.56	4.30
056-0430-012-0031	NON RESIDENTIAL	1.74	2.56	4.30
056-0430-012-0032	NON RESIDENTIAL	1.74	2.56	4.30
056-0430-012-0033	NON RESIDENTIAL	1.74	2.56	4.30
056-0430-012-0034	NON RESIDENTIAL	1.74	2.56	4.30
056-0430-012-0035	NON RESIDENTIAL	1.74	2.56	4.30
056-0430-012-0036	NON RESIDENTIAL	1.74	2.56	4.30
056-0430-012-0037	NON RESIDENTIAL	1.74	2.56	4.30
056-0430-012-0038	NON RESIDENTIAL	1.74	2.56	4.30
056-0430-012-0039	NON RESIDENTIAL	1.74	2.56	4.30
056-0430-012-0040	NON RESIDENTIAL	1.74	2.56	4.30
056-0430-012-0041	SAFETY LIGHTS ONLY	0.00	2.56	2.56
056-0430-013-0001	NON RESIDENTIAL	2.50	2.56	5.06
056-0430-013-0002	NON RESIDENTIAL	2.50	2.56	5.06
056-0430-013-0003	NON RESIDENTIAL	2.50	2.56	5.06
056-0430-013-0004	NON RESIDENTIAL	2.50	2.56	5.06
056-0430-013-0005	NON RESIDENTIAL	2.50	2.56	5.06
056-0430-013-0006	NON RESIDENTIAL	2.50	2.56	5.06
056-0430-013-0007	NON RESIDENTIAL	2.50	2.56	5.06
056-0430-013-0008	NON RESIDENTIAL	2.50	2.56	5.06
056-0430-013-0009	NON RESIDENTIAL	2.50	2.56	5.06
056-0430-013-0010	NON RESIDENTIAL	2.50	2.56	5.06
056-0430-013-0011	NON RESIDENTIAL	2.50	2.56	5.06
056-0430-013-0012	NON RESIDENTIAL	2.50	2.56	5.06
056-0430-013-0013	NON RESIDENTIAL	2.50	2.56	5.06
056-0430-013-0014	NON RESIDENTIAL	2.50	2.56	5.06
056-0430-013-0015	NON RESIDENTIAL	2.50	2.56	5.06
056-0430-013-0016	NON RESIDENTIAL	2.50	2.56	5.06
056-0430-013-0017	NON RESIDENTIAL	2.50	2.56	5.06
056-0430-013-0018	NON RESIDENTIAL	2.50	2.56	5.06
056-0430-013-0019	NON RESIDENTIAL	2.50	2.56	5.06
056-0430-013-0020	NON RESIDENTIAL	2.50	2.56	5.06
056-0430-013-0021	NON RESIDENTIAL	2.50	2.56	5.06
056-0430-013-0022	NON RESIDENTIAL	2.50	2.56	5.06
056-0430-013-0023	NON RESIDENTIAL	2.50	2.56	5.06
056-0430-013-0024	NON RESIDENTIAL	2.50	2.56	5.06
056-0430-013-0025	NON RESIDENTIAL	2.50	2.56	5.06
056-0430-013-0026	NON RESIDENTIAL	2.50	2.56	5.06
056-0430-013-0027	NON RESIDENTIAL	2.50	2.56	5.06
056-0430-013-0028	NON RESIDENTIAL	2.50	2.56	5.06
056-0430-013-0029	SAFETY LIGHTS ONLY	0.00	2.56	2.56
056-0430-014-0000	NON RESIDENTIAL	128.44	2.56	131.00
056-0430-015-0000	NON RESIDENTIAL	26.42	2.56	28.98
056-0440-001-0000	RESIDENTIAL	15.32	2.56	17.88
056-0440-002-0000	RESIDENTIAL	15.32	2.56	17.88
056-0440-003-0000	RESIDENTIAL	15.32	2.56	17.88
056-0440-004-0000	RESIDENTIAL	15.32	2.56	17.88
056-0440-005-0000	RESIDENTIAL	15.32	2.56	17.88
056-0440-006-0000	RESIDENTIAL	15.32	2.56	17.88
056-0440-007-0000	RESIDENTIAL	15.32	2.56	17.88
056-0440-008-0000	RESIDENTIAL	15.32	2.56	17.88
056-0440-009-0000	RESIDENTIAL	15.32	2.56	17.88
056-0440-010-0000	RESIDENTIAL	15.32	2.56	17.88
056-0440-011-0000	RESIDENTIAL	15.32	2.56	17.88
056-0440-012-0000	RESIDENTIAL	15.32	2.56	17.88

Assessor's Parcel Number	District Classification	Street Lights Charge	Safety Lights Charge	Estimated 17/18 Applied Charge
056-0440-013-0000	RESIDENTIAL	15.32	2.56	17.88
056-0440-014-0000	RESIDENTIAL	15.32	2.56	17.88
056-0440-015-0000	RESIDENTIAL	15.32	2.56	17.88
056-0440-016-0000	RESIDENTIAL	15.32	2.56	17.88
056-0440-017-0000	RESIDENTIAL	15.32	2.56	17.88
056-0440-018-0000	RESIDENTIAL	15.32	2.56	17.88
056-0440-019-0000	RESIDENTIAL	15.32	2.56	17.88
056-0440-020-0000	RESIDENTIAL	15.32	2.56	17.88
056-0440-021-0000	RESIDENTIAL	15.32	2.56	17.88
056-0440-022-0000	RESIDENTIAL	15.32	2.56	17.88
056-0440-023-0000	RESIDENTIAL	15.32	2.56	17.88
056-0440-026-0000	RESIDENTIAL	15.32	2.56	17.88
056-0440-027-0000	RESIDENTIAL	15.32	2.56	17.88
056-0440-030-0000	RESIDENTIAL	15.32	2.56	17.88
056-0440-031-0000	RESIDENTIAL	15.32	2.56	17.88
056-0440-032-0000	RESIDENTIAL	15.32	2.56	17.88
056-0440-033-0000	RESIDENTIAL	15.32	2.56	17.88
056-0440-034-0000	RESIDENTIAL	15.32	2.56	17.88
056-0440-035-0000	RESIDENTIAL	15.32	2.56	17.88
056-0440-036-0000	RESIDENTIAL	15.32	2.56	17.88
056-0440-037-0000	RESIDENTIAL	15.32	2.56	17.88
056-0440-038-0000	RESIDENTIAL	15.32	2.56	17.88
056-0440-039-0000	RESIDENTIAL	15.32	2.56	17.88
056-0440-040-0000	RESIDENTIAL	15.32	2.56	17.88
056-0440-041-0000	RESIDENTIAL	15.32	2.56	17.88
056-0440-042-0000	RESIDENTIAL	15.32	2.56	17.88
056-0440-043-0000	RESIDENTIAL	15.32	2.56	17.88
056-0440-044-0000	RESIDENTIAL	15.32	2.56	17.88
056-0440-045-0000	RESIDENTIAL	15.32	2.56	17.88
056-0440-046-0000	RESIDENTIAL	15.32	2.56	17.88
056-0440-047-0000	RESIDENTIAL	15.32	2.56	17.88
056-0440-048-0000	RESIDENTIAL	15.32	2.56	17.88
056-0440-049-0000	NON RESIDENTIAL	99.98	2.56	102.54
056-0440-050-0000	NON RESIDENTIAL	98.22	2.56	100.78
056-0450-001-0000	RESIDENTIAL	15.32	2.56	17.88
056-0450-002-0000	NON RESIDENTIAL	42.30	2.56	44.86
057-0010-030-0000	NON RESIDENTIAL	47.08	2.56	49.64
057-0010-031-0000	RESIDENTIAL	15.32	2.56	17.88
057-0010-032-0000	RESIDENTIAL	15.32	2.56	17.88
057-0010-033-0000	RESIDENTIAL	15.32	2.56	17.88
057-0010-034-0000	RESIDENTIAL	15.32	2.56	17.88
057-0010-035-0000	RESIDENTIAL	15.32	2.56	17.88
057-0010-036-0000	RESIDENTIAL	15.32	2.56	17.88
057-0010-037-0000	RESIDENTIAL	15.32	2.56	17.88
057-0010-038-0000	RESIDENTIAL	15.32	2.56	17.88
057-0010-039-0000	RESIDENTIAL	15.32	2.56	17.88
057-0010-040-0000	RESIDENTIAL	15.32	2.56	17.88
057-0010-041-0000	RESIDENTIAL	15.32	2.56	17.88
057-0010-042-0000	RESIDENTIAL	15.32	2.56	17.88
057-0010-043-0000	RESIDENTIAL	15.32	2.56	17.88
057-0010-044-0000	RESIDENTIAL	15.32	2.56	17.88
057-0010-045-0000	RESIDENTIAL	15.32	2.56	17.88
057-0010-046-0000	RESIDENTIAL	15.32	2.56	17.88
057-0010-047-0000	RESIDENTIAL	15.32	2.56	17.88
057-0010-048-0000	RESIDENTIAL	15.32	2.56	17.88
057-0010-049-0000	RESIDENTIAL	15.32	2.56	17.88

Assessor's Parcel Number	District Classification	Street Lights Charge	Safety Lights Charge	Estimated 17/18 Applied Charge
057-0010-050-0000	RESIDENTIAL	15.32	2.56	17.88
057-0010-051-0000	RESIDENTIAL	15.32	2.56	17.88
057-0010-052-0000	RESIDENTIAL	15.32	2.56	17.88
057-0010-053-0000	RESIDENTIAL	15.32	2.56	17.88
057-0010-054-0000	RESIDENTIAL	15.32	2.56	17.88
057-0010-055-0000	RESIDENTIAL	15.32	2.56	17.88
057-0010-056-0000	RESIDENTIAL	15.32	2.56	17.88
057-0010-057-0000	RESIDENTIAL	15.32	2.56	17.88
057-0010-058-0000	RESIDENTIAL	15.32	2.56	17.88
057-0010-059-0000	RESIDENTIAL	15.32	2.56	17.88
057-0010-060-0000	RESIDENTIAL	15.32	2.56	17.88
057-0010-061-0000	RESIDENTIAL	15.32	2.56	17.88
057-0010-062-0000	RESIDENTIAL	15.32	2.56	17.88
057-0010-063-0000	RESIDENTIAL	15.32	2.56	17.88
057-0010-064-0000	RESIDENTIAL	15.32	2.56	17.88
057-0010-065-0000	RESIDENTIAL	15.32	2.56	17.88
057-0010-066-0000	RESIDENTIAL	15.32	2.56	17.88
057-0010-067-0000	RESIDENTIAL	15.32	2.56	17.88
057-0010-068-0000	RESIDENTIAL	15.32	2.56	17.88
057-0010-069-0000	RESIDENTIAL	15.32	2.56	17.88
057-0010-070-0000	RESIDENTIAL	15.32	2.56	17.88
057-0010-071-0000	RESIDENTIAL	15.32	2.56	17.88
057-0010-072-0000	RESIDENTIAL	15.32	2.56	17.88
057-0020-004-0000	SAFETY LIGHTS ONLY	0.00	2.56	2.56
057-0020-005-0000	SAFETY LIGHTS ONLY	0.00	2.56	2.56
057-0020-006-0000	RESIDENTIAL	15.32	2.56	17.88
057-0020-007-0000	NON RESIDENTIAL	50.38	2.56	52.94
057-0020-008-0000	SAFETY LIGHTS ONLY	0.00	2.56	2.56
057-0020-009-0000	SAFETY LIGHTS ONLY	0.00	2.56	2.56
057-0020-010-0000	SAFETY LIGHTS ONLY	0.00	2.56	2.56
057-0020-012-0000	SAFETY LIGHTS ONLY	0.00	2.56	2.56
057-0020-013-0000	NON RESIDENTIAL	67.98	2.56	70.54
057-0020-020-0000	SAFETY LIGHTS ONLY	0.00	2.56	2.56
057-0020-021-0000	SAFETY LIGHTS ONLY	0.00	2.56	2.56
057-0020-024-0000	SAFETY LIGHTS ONLY	0.00	2.56	2.56
057-0020-025-0000	NON RESIDENTIAL	26.42	2.56	28.98
057-0020-026-0000	SAFETY LIGHTS ONLY	0.00	2.56	2.56
057-0020-031-0000	NON RESIDENTIAL	40.28	2.56	42.84
057-0020-034-0000	SAFETY LIGHTS ONLY	0.00	2.56	2.56
057-0020-035-0000	NON RESIDENTIAL	67.48	2.56	70.04
057-0020-036-0000	NON RESIDENTIAL	94.44	2.56	97.00
057-0030-001-0000	SAFETY LIGHTS ONLY	0.00	2.56	2.56
057-0030-002-0000	SAFETY LIGHTS ONLY	0.00	2.56	2.56
057-0030-003-0000	SAFETY LIGHTS ONLY	0.00	2.56	2.56
057-0030-004-0000	SAFETY LIGHTS ONLY	0.00	2.56	2.56
057-0030-005-0000	SAFETY LIGHTS ONLY	0.00	2.56	2.56
057-0030-006-0000	SAFETY LIGHTS ONLY	0.00	2.56	2.56
057-0030-007-0000	SAFETY LIGHTS ONLY	0.00	2.56	2.56
057-0030-008-0000	SAFETY LIGHTS ONLY	0.00	2.56	2.56
057-0030-009-0000	SAFETY LIGHTS ONLY	0.00	2.56	2.56
057-0030-010-0000	SAFETY LIGHTS ONLY	0.00	2.56	2.56
057-0030-011-0000	SAFETY LIGHTS ONLY	0.00	2.56	2.56
057-0030-012-0000	RESIDENTIAL	15.32	2.56	17.88
057-0030-013-0000	SAFETY LIGHTS ONLY	0.00	2.56	2.56
057-0030-014-0000	SAFETY LIGHTS ONLY	0.00	2.56	2.56
057-0030-015-0000	SAFETY LIGHTS ONLY	0.00	2.56	2.56

Assessor's Parcel Number	District Classification	Street Lights Charge	Safety Lights Charge	Estimated 17/18 Applied Charge
057-0030-016-0000	SAFETY LIGHTS ONLY	0.00	2.56	2.56
057-0030-017-0000	SAFETY LIGHTS ONLY	0.00	2.56	2.56
057-0030-018-0000	SAFETY LIGHTS ONLY	0.00	2.56	2.56
057-0030-019-0000	RESIDENTIAL	15.32	2.56	17.88
057-0030-020-0000	SAFETY LIGHTS ONLY	0.00	2.56	2.56
057-0030-021-0000	SAFETY LIGHTS ONLY	0.00	2.56	2.56
057-0030-022-0000	SAFETY LIGHTS ONLY	0.00	2.56	2.56
057-0030-023-0000	SAFETY LIGHTS ONLY	0.00	2.56	2.56
057-0041-001-0000	SAFETY LIGHTS ONLY	0.00	2.56	2.56
057-0041-002-0000	RESIDENTIAL	15.32	2.56	17.88
057-0041-009-0000	SAFETY LIGHTS ONLY	0.00	2.56	2.56
057-0041-010-0000	SAFETY LIGHTS ONLY	0.00	2.56	2.56
057-0041-011-0000	SAFETY LIGHTS ONLY	0.00	2.56	2.56
057-0041-012-0000	SAFETY LIGHTS ONLY	0.00	2.56	2.56
057-0041-013-0000	SAFETY LIGHTS ONLY	0.00	2.56	2.56
057-0041-014-0000	SAFETY LIGHTS ONLY	0.00	2.56	2.56
057-0041-015-0000	SAFETY LIGHTS ONLY	0.00	2.56	2.56
057-0041-016-0000	SAFETY LIGHTS ONLY	0.00	2.56	2.56
057-0041-017-0000	SAFETY LIGHTS ONLY	0.00	2.56	2.56
057-0041-018-0000	SAFETY LIGHTS ONLY	0.00	2.56	2.56
057-0041-019-0000	SAFETY LIGHTS ONLY	0.00	2.56	2.56
057-0041-020-0000	SAFETY LIGHTS ONLY	0.00	2.56	2.56
057-0041-021-0000	SAFETY LIGHTS ONLY	0.00	2.56	2.56
057-0041-022-0000	SAFETY LIGHTS ONLY	0.00	2.56	2.56
057-0041-024-0000	SAFETY LIGHTS ONLY	0.00	2.56	2.56
057-0041-025-0000	SAFETY LIGHTS ONLY	0.00	2.56	2.56
057-0041-026-0000	SAFETY LIGHTS ONLY	0.00	2.56	2.56
057-0041-027-0000	SAFETY LIGHTS ONLY	0.00	2.56	2.56
057-0041-028-0000	SAFETY LIGHTS ONLY	0.00	2.56	2.56
057-0041-029-0000	SAFETY LIGHTS ONLY	0.00	2.56	2.56
057-0041-030-0000	SAFETY LIGHTS ONLY	0.00	2.56	2.56
057-0041-031-0000	RESIDENTIAL	15.32	2.56	17.88
057-0041-032-0000	RESIDENTIAL	15.32	2.56	17.88
057-0042-001-0000	SAFETY LIGHTS ONLY	0.00	2.56	2.56
057-0042-002-0000	SAFETY LIGHTS ONLY	0.00	2.56	2.56
057-0042-003-0000	SAFETY LIGHTS ONLY	0.00	2.56	2.56
057-0042-004-0000	SAFETY LIGHTS ONLY	0.00	2.56	2.56
057-0042-005-0000	SAFETY LIGHTS ONLY	0.00	2.56	2.56
057-0042-006-0000	SAFETY LIGHTS ONLY	0.00	2.56	2.56
057-0042-007-0000	SAFETY LIGHTS ONLY	0.00	2.56	2.56
057-0043-001-0000	SAFETY LIGHTS ONLY	0.00	2.56	2.56
057-0043-002-0000	SAFETY LIGHTS ONLY	0.00	2.56	2.56
057-0043-003-0000	SAFETY LIGHTS ONLY	0.00	2.56	2.56
057-0043-004-0000	SAFETY LIGHTS ONLY	0.00	2.56	2.56
057-0043-005-0000	SAFETY LIGHTS ONLY	0.00	2.56	2.56
057-0043-006-0000	SAFETY LIGHTS ONLY	0.00	2.56	2.56
057-0043-007-0000	SAFETY LIGHTS ONLY	0.00	2.56	2.56
057-0043-008-0000	SAFETY LIGHTS ONLY	0.00	2.56	2.56
057-0043-009-0000	SAFETY LIGHTS ONLY	0.00	2.56	2.56
057-0043-010-0000	SAFETY LIGHTS ONLY	0.00	2.56	2.56
057-0043-011-0000	SAFETY LIGHTS ONLY	0.00	2.56	2.56
057-0043-012-0000	SAFETY LIGHTS ONLY	0.00	2.56	2.56
057-0043-013-0000	SAFETY LIGHTS ONLY	0.00	2.56	2.56
057-0043-014-0000	SAFETY LIGHTS ONLY	0.00	2.56	2.56
057-0043-015-0000	SAFETY LIGHTS ONLY	0.00	2.56	2.56
057-0043-016-0000	SAFETY LIGHTS ONLY	0.00	2.56	2.56

Assessor's Parcel Number	District Classification	Street Lights Charge	Safety Lights Charge	Estimated 17/18 Applied Charge
057-0043-017-0000	SAFETY LIGHTS ONLY	0.00	2.56	2.56
057-0044-001-0000	SAFETY LIGHTS ONLY	0.00	2.56	2.56
057-0044-002-0000	SAFETY LIGHTS ONLY	0.00	2.56	2.56
057-0044-003-0000	SAFETY LIGHTS ONLY	0.00	2.56	2.56
057-0044-004-0000	SAFETY LIGHTS ONLY	0.00	2.56	2.56
057-0044-005-0000	SAFETY LIGHTS ONLY	0.00	2.56	2.56
057-0044-006-0000	SAFETY LIGHTS ONLY	0.00	2.56	2.56
057-0051-001-0000	SAFETY LIGHTS ONLY	0.00	2.56	2.56
057-0051-002-0000	SAFETY LIGHTS ONLY	0.00	2.56	2.56
057-0051-003-0000	SAFETY LIGHTS ONLY	0.00	2.56	2.56
057-0051-004-0000	SAFETY LIGHTS ONLY	0.00	2.56	2.56
057-0051-005-0000	SAFETY LIGHTS ONLY	0.00	2.56	2.56
057-0051-006-0000	SAFETY LIGHTS ONLY	0.00	2.56	2.56
057-0051-007-0000	SAFETY LIGHTS ONLY	0.00	2.56	2.56
057-0051-008-0000	SAFETY LIGHTS ONLY	0.00	2.56	2.56
057-0051-009-0000	SAFETY LIGHTS ONLY	0.00	2.56	2.56
057-0051-010-0000	SAFETY LIGHTS ONLY	0.00	2.56	2.56
057-0051-011-0000	SAFETY LIGHTS ONLY	0.00	2.56	2.56
057-0051-012-0000	SAFETY LIGHTS ONLY	0.00	2.56	2.56
057-0051-013-0000	SAFETY LIGHTS ONLY	0.00	2.56	2.56
057-0051-014-0000	SAFETY LIGHTS ONLY	0.00	2.56	2.56
057-0051-015-0000	SAFETY LIGHTS ONLY	0.00	2.56	2.56
057-0051-016-0000	SAFETY LIGHTS ONLY	0.00	2.56	2.56
057-0052-001-0000	RESIDENTIAL	15.32	2.56	17.88
057-0052-002-0000	RESIDENTIAL	15.32	2.56	17.88
057-0052-003-0000	SAFETY LIGHTS ONLY	0.00	2.56	2.56
057-0052-004-0000	SAFETY LIGHTS ONLY	0.00	2.56	2.56
057-0052-005-0000	SAFETY LIGHTS ONLY	0.00	2.56	2.56
057-0052-006-0000	SAFETY LIGHTS ONLY	0.00	2.56	2.56
057-0052-007-0000	SAFETY LIGHTS ONLY	0.00	2.56	2.56
057-0052-008-0000	SAFETY LIGHTS ONLY	0.00	2.56	2.56
057-0052-009-0000	SAFETY LIGHTS ONLY	0.00	2.56	2.56
057-0052-010-0000	SAFETY LIGHTS ONLY	0.00	2.56	2.56
057-0052-011-0000	SAFETY LIGHTS ONLY	0.00	2.56	2.56
057-0052-012-0000	SAFETY LIGHTS ONLY	0.00	2.56	2.56
057-0052-013-0000	SAFETY LIGHTS ONLY	0.00	2.56	2.56
057-0052-014-0000	SAFETY LIGHTS ONLY	0.00	2.56	2.56
057-0052-015-0000	SAFETY LIGHTS ONLY	0.00	2.56	2.56
057-0052-016-0000	SAFETY LIGHTS ONLY	0.00	2.56	2.56
057-0052-017-0000	SAFETY LIGHTS ONLY	0.00	2.56	2.56
057-0052-018-0000	SAFETY LIGHTS ONLY	0.00	2.56	2.56
057-0052-019-0000	SAFETY LIGHTS ONLY	0.00	2.56	2.56
057-0053-001-0000	SAFETY LIGHTS ONLY	0.00	2.56	2.56
057-0053-002-0000	SAFETY LIGHTS ONLY	0.00	2.56	2.56
057-0053-003-0000	SAFETY LIGHTS ONLY	0.00	2.56	2.56
057-0053-004-0000	SAFETY LIGHTS ONLY	0.00	2.56	2.56
057-0053-005-0000	SAFETY LIGHTS ONLY	0.00	2.56	2.56
057-0053-006-0000	SAFETY LIGHTS ONLY	0.00	2.56	2.56
057-0053-007-0000	SAFETY LIGHTS ONLY	0.00	2.56	2.56
057-0053-008-0000	SAFETY LIGHTS ONLY	0.00	2.56	2.56
057-0053-009-0000	SAFETY LIGHTS ONLY	0.00	2.56	2.56
057-0053-010-0000	SAFETY LIGHTS ONLY	0.00	2.56	2.56
057-0053-011-0000	SAFETY LIGHTS ONLY	0.00	2.56	2.56
057-0053-012-0000	SAFETY LIGHTS ONLY	0.00	2.56	2.56
057-0054-001-0000	SAFETY LIGHTS ONLY	0.00	2.56	2.56
057-0054-002-0000	SAFETY LIGHTS ONLY	0.00	2.56	2.56

Assessor's Parcel Number	District Classification	Street Lights Charge	Safety Lights Charge	Estimated 17/18 Applied Charge
057-0054-003-0000	SAFETY LIGHTS ONLY	0.00	2.56	2.56
057-0054-004-0000	SAFETY LIGHTS ONLY	0.00	2.56	2.56
057-0054-005-0000	SAFETY LIGHTS ONLY	0.00	2.56	2.56
057-0054-006-0000	SAFETY LIGHTS ONLY	0.00	2.56	2.56
057-0054-007-0000	SAFETY LIGHTS ONLY	0.00	2.56	2.56
057-0054-008-0000	SAFETY LIGHTS ONLY	0.00	2.56	2.56
057-0054-009-0000	SAFETY LIGHTS ONLY	0.00	2.56	2.56
057-0054-010-0000	SAFETY LIGHTS ONLY	0.00	2.56	2.56
057-0054-011-0000	SAFETY LIGHTS ONLY	0.00	2.56	2.56
057-0054-012-0000	SAFETY LIGHTS ONLY	0.00	2.56	2.56
057-0061-001-0000	SAFETY LIGHTS ONLY	0.00	2.56	2.56
057-0061-002-0000	SAFETY LIGHTS ONLY	0.00	2.56	2.56
057-0061-003-0000	SAFETY LIGHTS ONLY	0.00	2.56	2.56
057-0061-004-0000	SAFETY LIGHTS ONLY	0.00	2.56	2.56
057-0061-005-0000	SAFETY LIGHTS ONLY	0.00	2.56	2.56
057-0061-006-0000	SAFETY LIGHTS ONLY	0.00	2.56	2.56
057-0061-007-0000	SAFETY LIGHTS ONLY	0.00	2.56	2.56
057-0061-008-0000	SAFETY LIGHTS ONLY	0.00	2.56	2.56
057-0061-009-0000	SAFETY LIGHTS ONLY	0.00	2.56	2.56
057-0061-010-0000	SAFETY LIGHTS ONLY	0.00	2.56	2.56
057-0061-011-0000	SAFETY LIGHTS ONLY	0.00	2.56	2.56
057-0061-012-0000	SAFETY LIGHTS ONLY	0.00	2.56	2.56
057-0061-013-0000	SAFETY LIGHTS ONLY	0.00	2.56	2.56
057-0062-001-0000	SAFETY LIGHTS ONLY	0.00	2.56	2.56
057-0062-002-0000	SAFETY LIGHTS ONLY	0.00	2.56	2.56
057-0062-003-0000	SAFETY LIGHTS ONLY	0.00	2.56	2.56
057-0062-004-0000	SAFETY LIGHTS ONLY	0.00	2.56	2.56
057-0062-005-0000	SAFETY LIGHTS ONLY	0.00	2.56	2.56
057-0062-006-0000	SAFETY LIGHTS ONLY	0.00	2.56	2.56
057-0062-007-0000	SAFETY LIGHTS ONLY	0.00	2.56	2.56
057-0062-008-0000	SAFETY LIGHTS ONLY	0.00	2.56	2.56
057-0062-009-0000	SAFETY LIGHTS ONLY	0.00	2.56	2.56
057-0062-010-0000	SAFETY LIGHTS ONLY	0.00	2.56	2.56
057-0062-011-0000	SAFETY LIGHTS ONLY	0.00	2.56	2.56
057-0062-012-0000	SAFETY LIGHTS ONLY	0.00	2.56	2.56
057-0063-001-0000	SAFETY LIGHTS ONLY	0.00	2.56	2.56
057-0063-002-0000	SAFETY LIGHTS ONLY	0.00	2.56	2.56
057-0063-003-0000	SAFETY LIGHTS ONLY	0.00	2.56	2.56
057-0063-004-0000	SAFETY LIGHTS ONLY	0.00	2.56	2.56
057-0063-005-0000	SAFETY LIGHTS ONLY	0.00	2.56	2.56
057-0063-006-0000	SAFETY LIGHTS ONLY	0.00	2.56	2.56
057-0063-007-0000	SAFETY LIGHTS ONLY	0.00	2.56	2.56
057-0063-008-0000	SAFETY LIGHTS ONLY	0.00	2.56	2.56
057-0063-009-0000	SAFETY LIGHTS ONLY	0.00	2.56	2.56
057-0063-010-0000	SAFETY LIGHTS ONLY	0.00	2.56	2.56
057-0063-011-0000	SAFETY LIGHTS ONLY	0.00	2.56	2.56
057-0063-012-0000	SAFETY LIGHTS ONLY	0.00	2.56	2.56
057-0063-013-0000	SAFETY LIGHTS ONLY	0.00	2.56	2.56
057-0063-014-0000	SAFETY LIGHTS ONLY	0.00	2.56	2.56
057-0064-001-0000	SAFETY LIGHTS ONLY	0.00	2.56	2.56
057-0064-002-0000	SAFETY LIGHTS ONLY	0.00	2.56	2.56
057-0064-003-0000	SAFETY LIGHTS ONLY	0.00	2.56	2.56
057-0064-004-0000	SAFETY LIGHTS ONLY	0.00	2.56	2.56
057-0064-005-0000	SAFETY LIGHTS ONLY	0.00	2.56	2.56
057-0064-006-0000	SAFETY LIGHTS ONLY	0.00	2.56	2.56
057-0064-007-0000	SAFETY LIGHTS ONLY	0.00	2.56	2.56

Assessor's Parcel Number	District Classification	Street Lights Charge	Safety Lights Charge	Estimated 17/18 Applied Charge
057-0064-008-0000	SAFETY LIGHTS ONLY	0.00	2.56	2.56
057-0064-009-0000	SAFETY LIGHTS ONLY	0.00	2.56	2.56
057-0064-010-0000	SAFETY LIGHTS ONLY	0.00	2.56	2.56
057-0064-011-0000	SAFETY LIGHTS ONLY	0.00	2.56	2.56
057-0064-012-0000	SAFETY LIGHTS ONLY	0.00	2.56	2.56
057-0064-013-0000	SAFETY LIGHTS ONLY	0.00	2.56	2.56
057-0064-014-0000	SAFETY LIGHTS ONLY	0.00	2.56	2.56
057-0064-015-0000	SAFETY LIGHTS ONLY	0.00	2.56	2.56
057-0064-016-0000	SAFETY LIGHTS ONLY	0.00	2.56	2.56
057-0064-017-0000	SAFETY LIGHTS ONLY	0.00	2.56	2.56
057-0071-001-0000	SAFETY LIGHTS ONLY	0.00	2.56	2.56
057-0071-002-0000	SAFETY LIGHTS ONLY	0.00	2.56	2.56
057-0071-003-0000	SAFETY LIGHTS ONLY	0.00	2.56	2.56
057-0071-004-0000	SAFETY LIGHTS ONLY	0.00	2.56	2.56
057-0071-005-0000	SAFETY LIGHTS ONLY	0.00	2.56	2.56
057-0071-006-0000	SAFETY LIGHTS ONLY	0.00	2.56	2.56
057-0071-007-0000	SAFETY LIGHTS ONLY	0.00	2.56	2.56
057-0071-008-0000	SAFETY LIGHTS ONLY	0.00	2.56	2.56
057-0071-009-0000	SAFETY LIGHTS ONLY	0.00	2.56	2.56
057-0071-010-0000	SAFETY LIGHTS ONLY	0.00	2.56	2.56
057-0071-011-0000	SAFETY LIGHTS ONLY	0.00	2.56	2.56
057-0071-012-0000	SAFETY LIGHTS ONLY	0.00	2.56	2.56
057-0071-013-0000	SAFETY LIGHTS ONLY	0.00	2.56	2.56
057-0071-014-0000	SAFETY LIGHTS ONLY	0.00	2.56	2.56
057-0071-015-0000	SAFETY LIGHTS ONLY	0.00	2.56	2.56
057-0071-016-0000	SAFETY LIGHTS ONLY	0.00	2.56	2.56
057-0072-001-0000	SAFETY LIGHTS ONLY	0.00	2.56	2.56
057-0072-002-0000	SAFETY LIGHTS ONLY	0.00	2.56	2.56
057-0072-003-0000	SAFETY LIGHTS ONLY	0.00	2.56	2.56
057-0072-004-0000	SAFETY LIGHTS ONLY	0.00	2.56	2.56
057-0072-005-0000	SAFETY LIGHTS ONLY	0.00	2.56	2.56
057-0072-006-0000	SAFETY LIGHTS ONLY	0.00	2.56	2.56
057-0072-007-0000	SAFETY LIGHTS ONLY	0.00	2.56	2.56
057-0072-008-0000	SAFETY LIGHTS ONLY	0.00	2.56	2.56
057-0072-009-0000	SAFETY LIGHTS ONLY	0.00	2.56	2.56
057-0072-010-0000	SAFETY LIGHTS ONLY	0.00	2.56	2.56
057-0072-011-0000	SAFETY LIGHTS ONLY	0.00	2.56	2.56
057-0072-012-0000	SAFETY LIGHTS ONLY	0.00	2.56	2.56
057-0072-013-0000	SAFETY LIGHTS ONLY	0.00	2.56	2.56
057-0072-014-0000	SAFETY LIGHTS ONLY	0.00	2.56	2.56
057-0072-015-0000	SAFETY LIGHTS ONLY	0.00	2.56	2.56
057-0072-016-0000	SAFETY LIGHTS ONLY	0.00	2.56	2.56
057-0072-017-0000	SAFETY LIGHTS ONLY	0.00	2.56	2.56
057-0072-018-0000	SAFETY LIGHTS ONLY	0.00	2.56	2.56
057-0072-019-0000	SAFETY LIGHTS ONLY	0.00	2.56	2.56
057-0072-020-0000	SAFETY LIGHTS ONLY	0.00	2.56	2.56
057-0072-021-0000	SAFETY LIGHTS ONLY	0.00	2.56	2.56
057-0072-022-0000	SAFETY LIGHTS ONLY	0.00	2.56	2.56
057-0072-023-0000	SAFETY LIGHTS ONLY	0.00	2.56	2.56
057-0072-024-0000	SAFETY LIGHTS ONLY	0.00	2.56	2.56
057-0072-025-0000	SAFETY LIGHTS ONLY	0.00	2.56	2.56
057-0072-026-0000	SAFETY LIGHTS ONLY	0.00	2.56	2.56
057-0072-027-0000	SAFETY LIGHTS ONLY	0.00	2.56	2.56
057-0072-028-0000	SAFETY LIGHTS ONLY	0.00	2.56	2.56
057-0073-001-0000	SAFETY LIGHTS ONLY	0.00	2.56	2.56
057-0073-004-0000	SAFETY LIGHTS ONLY	0.00	2.56	2.56

Assessor's Parcel Number	District Classification	Street Lights Charge	Safety Lights Charge	Estimated 17/18 Applied Charge
057-0073-005-0000	SAFETY LIGHTS ONLY	0.00	2.56	2.56
057-0073-006-0000	SAFETY LIGHTS ONLY	0.00	2.56	2.56
057-0073-007-0000	SAFETY LIGHTS ONLY	0.00	2.56	2.56
057-0073-008-0000	SAFETY LIGHTS ONLY	0.00	2.56	2.56
057-0073-009-0000	SAFETY LIGHTS ONLY	0.00	2.56	2.56
057-0073-010-0000	SAFETY LIGHTS ONLY	0.00	2.56	2.56
057-0073-011-0000	SAFETY LIGHTS ONLY	0.00	2.56	2.56
057-0073-012-0000	SAFETY LIGHTS ONLY	0.00	2.56	2.56
057-0073-013-0000	SAFETY LIGHTS ONLY	0.00	2.56	2.56
057-0073-014-0000	SAFETY LIGHTS ONLY	0.00	2.56	2.56
057-0073-015-0000	SAFETY LIGHTS ONLY	0.00	2.56	2.56
057-0073-016-0000	SAFETY LIGHTS ONLY	0.00	2.56	2.56
057-0073-017-0000	SAFETY LIGHTS ONLY	0.00	2.56	2.56
057-0073-018-0000	SAFETY LIGHTS ONLY	0.00	2.56	2.56
057-0073-021-0000	SAFETY LIGHTS ONLY	0.00	2.56	2.56
057-0073-022-0000	SAFETY LIGHTS ONLY	0.00	2.56	2.56
057-0073-023-0000	SAFETY LIGHTS ONLY	0.00	2.56	2.56
057-0073-026-0000	SAFETY LIGHTS ONLY	0.00	2.56	2.56
057-0073-027-0000	SAFETY LIGHTS ONLY	0.00	2.56	2.56
057-0073-028-0000	SAFETY LIGHTS ONLY	0.00	2.56	2.56
057-0073-029-0000	SAFETY LIGHTS ONLY	0.00	2.56	2.56
057-0073-030-0000	SAFETY LIGHTS ONLY	0.00	2.56	2.56
057-0073-031-0000	SAFETY LIGHTS ONLY	0.00	2.56	2.56
057-0073-032-0000	SAFETY LIGHTS ONLY	0.00	2.56	2.56
057-0073-033-0000	SAFETY LIGHTS ONLY	0.00	2.56	2.56
057-0073-034-0000	SAFETY LIGHTS ONLY	0.00	2.56	2.56
057-0073-035-0000	SAFETY LIGHTS ONLY	0.00	2.56	2.56
057-0073-036-0000	SAFETY LIGHTS ONLY	0.00	2.56	2.56
057-0073-037-0000	SAFETY LIGHTS ONLY	0.00	2.56	2.56
057-0073-038-0000	SAFETY LIGHTS ONLY	0.00	2.56	2.56
057-0073-039-0000	SAFETY LIGHTS ONLY	0.00	2.56	2.56
057-0073-040-0000	SAFETY LIGHTS ONLY	0.00	2.56	2.56
057-0074-001-0000	SAFETY LIGHTS ONLY	0.00	2.56	2.56
057-0074-002-0000	SAFETY LIGHTS ONLY	0.00	2.56	2.56
057-0074-003-0000	SAFETY LIGHTS ONLY	0.00	2.56	2.56
057-0074-004-0000	SAFETY LIGHTS ONLY	0.00	2.56	2.56
057-0074-005-0000	SAFETY LIGHTS ONLY	0.00	2.56	2.56
057-0074-006-0000	SAFETY LIGHTS ONLY	0.00	2.56	2.56
057-0074-007-0000	SAFETY LIGHTS ONLY	0.00	2.56	2.56
057-0074-008-0000	SAFETY LIGHTS ONLY	0.00	2.56	2.56
057-0074-009-0000	SAFETY LIGHTS ONLY	0.00	2.56	2.56
057-0074-010-0000	SAFETY LIGHTS ONLY	0.00	2.56	2.56
057-0075-001-0000	SAFETY LIGHTS ONLY	0.00	2.56	2.56
057-0075-002-0000	SAFETY LIGHTS ONLY	0.00	2.56	2.56
057-0075-003-0000	SAFETY LIGHTS ONLY	0.00	2.56	2.56
057-0075-004-0000	SAFETY LIGHTS ONLY	0.00	2.56	2.56
057-0075-005-0000	SAFETY LIGHTS ONLY	0.00	2.56	2.56
057-0075-006-0000	SAFETY LIGHTS ONLY	0.00	2.56	2.56
057-0075-007-0000	SAFETY LIGHTS ONLY	0.00	2.56	2.56
057-0075-008-0000	SAFETY LIGHTS ONLY	0.00	2.56	2.56
057-0075-009-0000	SAFETY LIGHTS ONLY	0.00	2.56	2.56
057-0075-010-0000	SAFETY LIGHTS ONLY	0.00	2.56	2.56
057-0075-011-0000	SAFETY LIGHTS ONLY	0.00	2.56	2.56
057-0081-001-0000	SAFETY LIGHTS ONLY	0.00	2.56	2.56
057-0081-002-0000	SAFETY LIGHTS ONLY	0.00	2.56	2.56
057-0081-003-0000	SAFETY LIGHTS ONLY	0.00	2.56	2.56

Assessor's Parcel Number	District Classification	Street Lights Charge	Safety Lights Charge	Estimated 17/18 Applied Charge
057-0081-004-0000	SAFETY LIGHTS ONLY	0.00	2.56	2.56
057-0081-005-0000	SAFETY LIGHTS ONLY	0.00	2.56	2.56
057-0081-006-0000	SAFETY LIGHTS ONLY	0.00	2.56	2.56
057-0081-007-0000	SAFETY LIGHTS ONLY	0.00	2.56	2.56
057-0081-008-0000	SAFETY LIGHTS ONLY	0.00	2.56	2.56
057-0081-009-0000	SAFETY LIGHTS ONLY	0.00	2.56	2.56
057-0081-012-0000	SAFETY LIGHTS ONLY	0.00	2.56	2.56
057-0081-013-0000	SAFETY LIGHTS ONLY	0.00	2.56	2.56
057-0081-014-0000	SAFETY LIGHTS ONLY	0.00	2.56	2.56
057-0081-015-0000	SAFETY LIGHTS ONLY	0.00	2.56	2.56
057-0082-001-0000	SAFETY LIGHTS ONLY	0.00	2.56	2.56
057-0082-002-0000	SAFETY LIGHTS ONLY	0.00	2.56	2.56
057-0082-003-0000	SAFETY LIGHTS ONLY	0.00	2.56	2.56
057-0082-004-0000	SAFETY LIGHTS ONLY	0.00	2.56	2.56
057-0082-005-0000	SAFETY LIGHTS ONLY	0.00	2.56	2.56
057-0082-006-0000	SAFETY LIGHTS ONLY	0.00	2.56	2.56
057-0082-007-0000	SAFETY LIGHTS ONLY	0.00	2.56	2.56
057-0082-008-0000	SAFETY LIGHTS ONLY	0.00	2.56	2.56
057-0082-009-0000	SAFETY LIGHTS ONLY	0.00	2.56	2.56
057-0082-010-0000	SAFETY LIGHTS ONLY	0.00	2.56	2.56
057-0082-011-0000	SAFETY LIGHTS ONLY	0.00	2.56	2.56
057-0082-012-0000	SAFETY LIGHTS ONLY	0.00	2.56	2.56
057-0082-013-0000	SAFETY LIGHTS ONLY	0.00	2.56	2.56
057-0082-014-0000	SAFETY LIGHTS ONLY	0.00	2.56	2.56
057-0082-015-0000	SAFETY LIGHTS ONLY	0.00	2.56	2.56
057-0082-016-0000	SAFETY LIGHTS ONLY	0.00	2.56	2.56
057-0082-017-0000	SAFETY LIGHTS ONLY	0.00	2.56	2.56
057-0082-018-0000	SAFETY LIGHTS ONLY	0.00	2.56	2.56
057-0083-001-0000	SAFETY LIGHTS ONLY	0.00	2.56	2.56
057-0083-002-0000	SAFETY LIGHTS ONLY	0.00	2.56	2.56
057-0083-003-0000	SAFETY LIGHTS ONLY	0.00	2.56	2.56
057-0083-004-0000	SAFETY LIGHTS ONLY	0.00	2.56	2.56
057-0083-005-0000	SAFETY LIGHTS ONLY	0.00	2.56	2.56
057-0083-006-0000	SAFETY LIGHTS ONLY	0.00	2.56	2.56
057-0083-007-0000	SAFETY LIGHTS ONLY	0.00	2.56	2.56
057-0083-008-0000	SAFETY LIGHTS ONLY	0.00	2.56	2.56
057-0083-009-0000	SAFETY LIGHTS ONLY	0.00	2.56	2.56
057-0083-010-0000	SAFETY LIGHTS ONLY	0.00	2.56	2.56
057-0083-011-0000	SAFETY LIGHTS ONLY	0.00	2.56	2.56
057-0083-012-0000	SAFETY LIGHTS ONLY	0.00	2.56	2.56
057-0083-013-0000	SAFETY LIGHTS ONLY	0.00	2.56	2.56
057-0083-014-0000	SAFETY LIGHTS ONLY	0.00	2.56	2.56
057-0083-015-0000	SAFETY LIGHTS ONLY	0.00	2.56	2.56
057-0083-016-0000	SAFETY LIGHTS ONLY	0.00	2.56	2.56
057-0083-017-0000	SAFETY LIGHTS ONLY	0.00	2.56	2.56
057-0083-018-0000	SAFETY LIGHTS ONLY	0.00	2.56	2.56
057-0083-019-0000	SAFETY LIGHTS ONLY	0.00	2.56	2.56
057-0084-001-0000	SAFETY LIGHTS ONLY	0.00	2.56	2.56
057-0084-002-0000	SAFETY LIGHTS ONLY	0.00	2.56	2.56
057-0084-003-0000	SAFETY LIGHTS ONLY	0.00	2.56	2.56
057-0084-004-0000	SAFETY LIGHTS ONLY	0.00	2.56	2.56
057-0084-005-0000	SAFETY LIGHTS ONLY	0.00	2.56	2.56
057-0084-006-0000	SAFETY LIGHTS ONLY	0.00	2.56	2.56
057-0084-007-0000	SAFETY LIGHTS ONLY	0.00	2.56	2.56
057-0085-001-0000	SAFETY LIGHTS ONLY	0.00	2.56	2.56
057-0085-002-0000	SAFETY LIGHTS ONLY	0.00	2.56	2.56

Assessor's Parcel Number	District Classification	Street Lights Charge	Safety Lights Charge	Estimated 17/18 Applied Charge
057-0091-001-0000	SAFETY LIGHTS ONLY	0.00	2.56	2.56
057-0091-002-0000	SAFETY LIGHTS ONLY	0.00	2.56	2.56
057-0091-003-0000	SAFETY LIGHTS ONLY	0.00	2.56	2.56
057-0091-004-0000	SAFETY LIGHTS ONLY	0.00	2.56	2.56
057-0091-005-0000	SAFETY LIGHTS ONLY	0.00	2.56	2.56
057-0091-006-0000	SAFETY LIGHTS ONLY	0.00	2.56	2.56
057-0091-007-0000	SAFETY LIGHTS ONLY	0.00	2.56	2.56
057-0091-008-0000	SAFETY LIGHTS ONLY	0.00	2.56	2.56
057-0091-009-0000	SAFETY LIGHTS ONLY	0.00	2.56	2.56
057-0091-010-0000	SAFETY LIGHTS ONLY	0.00	2.56	2.56
057-0091-011-0000	SAFETY LIGHTS ONLY	0.00	2.56	2.56
057-0091-012-0000	SAFETY LIGHTS ONLY	0.00	2.56	2.56
057-0092-001-0000	SAFETY LIGHTS ONLY	0.00	2.56	2.56
057-0092-002-0000	SAFETY LIGHTS ONLY	0.00	2.56	2.56
057-0092-003-0000	SAFETY LIGHTS ONLY	0.00	2.56	2.56
057-0092-004-0000	SAFETY LIGHTS ONLY	0.00	2.56	2.56
057-0092-005-0000	SAFETY LIGHTS ONLY	0.00	2.56	2.56
057-0092-006-0000	SAFETY LIGHTS ONLY	0.00	2.56	2.56
057-0092-007-0000	SAFETY LIGHTS ONLY	0.00	2.56	2.56
057-0092-008-0000	SAFETY LIGHTS ONLY	0.00	2.56	2.56
057-0092-009-0000	SAFETY LIGHTS ONLY	0.00	2.56	2.56
057-0092-010-0000	SAFETY LIGHTS ONLY	0.00	2.56	2.56
057-0092-011-0000	SAFETY LIGHTS ONLY	0.00	2.56	2.56
057-0092-012-0000	SAFETY LIGHTS ONLY	0.00	2.56	2.56
057-0092-013-0000	SAFETY LIGHTS ONLY	0.00	2.56	2.56
057-0092-014-0000	SAFETY LIGHTS ONLY	0.00	2.56	2.56
057-0092-015-0000	SAFETY LIGHTS ONLY	0.00	2.56	2.56
057-0092-016-0000	SAFETY LIGHTS ONLY	0.00	2.56	2.56
057-0092-017-0000	SAFETY LIGHTS ONLY	0.00	2.56	2.56
057-0092-018-0000	SAFETY LIGHTS ONLY	0.00	2.56	2.56
057-0092-019-0000	SAFETY LIGHTS ONLY	0.00	2.56	2.56
057-0092-020-0000	SAFETY LIGHTS ONLY	0.00	2.56	2.56
057-0092-021-0000	SAFETY LIGHTS ONLY	0.00	2.56	2.56
057-0092-022-0000	SAFETY LIGHTS ONLY	0.00	2.56	2.56
057-0093-001-0000	SAFETY LIGHTS ONLY	0.00	2.56	2.56
057-0093-002-0000	SAFETY LIGHTS ONLY	0.00	2.56	2.56
057-0093-003-0000	SAFETY LIGHTS ONLY	0.00	2.56	2.56
057-0093-004-0000	SAFETY LIGHTS ONLY	0.00	2.56	2.56
057-0093-005-0000	SAFETY LIGHTS ONLY	0.00	2.56	2.56
057-0093-006-0000	SAFETY LIGHTS ONLY	0.00	2.56	2.56
057-0093-007-0000	SAFETY LIGHTS ONLY	0.00	2.56	2.56
057-0093-008-0000	SAFETY LIGHTS ONLY	0.00	2.56	2.56
057-0093-009-0000	SAFETY LIGHTS ONLY	0.00	2.56	2.56
057-0093-010-0000	SAFETY LIGHTS ONLY	0.00	2.56	2.56
057-0093-011-0000	SAFETY LIGHTS ONLY	0.00	2.56	2.56
057-0094-001-0000	SAFETY LIGHTS ONLY	0.00	2.56	2.56
057-0094-002-0000	SAFETY LIGHTS ONLY	0.00	2.56	2.56
057-0094-003-0000	SAFETY LIGHTS ONLY	0.00	2.56	2.56
057-0094-004-0000	SAFETY LIGHTS ONLY	0.00	2.56	2.56
057-0094-005-0000	SAFETY LIGHTS ONLY	0.00	2.56	2.56
057-0094-006-0000	SAFETY LIGHTS ONLY	0.00	2.56	2.56
057-0094-007-0000	SAFETY LIGHTS ONLY	0.00	2.56	2.56
057-0094-008-0000	SAFETY LIGHTS ONLY	0.00	2.56	2.56
057-0094-009-0000	SAFETY LIGHTS ONLY	0.00	2.56	2.56
057-0094-010-0000	SAFETY LIGHTS ONLY	0.00	2.56	2.56
057-0094-011-0000	SAFETY LIGHTS ONLY	0.00	2.56	2.56

Assessor's Parcel Number	District Classification	Street Lights Charge	Safety Lights Charge	Estimated 17/18 Applied Charge
057-0094-012-0000	SAFETY LIGHTS ONLY	0.00	2.56	2.56
057-0094-013-0000	SAFETY LIGHTS ONLY	0.00	2.56	2.56
057-0094-014-0000	SAFETY LIGHTS ONLY	0.00	2.56	2.56
057-0094-015-0000	SAFETY LIGHTS ONLY	0.00	2.56	2.56
057-0094-016-0000	SAFETY LIGHTS ONLY	0.00	2.56	2.56
057-0094-017-0000	SAFETY LIGHTS ONLY	0.00	2.56	2.56
057-0095-001-0000	SAFETY LIGHTS ONLY	0.00	2.56	2.56
057-0095-002-0000	SAFETY LIGHTS ONLY	0.00	2.56	2.56
057-0095-003-0000	SAFETY LIGHTS ONLY	0.00	2.56	2.56
057-0095-004-0000	SAFETY LIGHTS ONLY	0.00	2.56	2.56
057-0095-005-0000	SAFETY LIGHTS ONLY	0.00	2.56	2.56
057-0095-006-0000	SAFETY LIGHTS ONLY	0.00	2.56	2.56
057-0095-007-0000	SAFETY LIGHTS ONLY	0.00	2.56	2.56
057-0095-008-0000	SAFETY LIGHTS ONLY	0.00	2.56	2.56
057-0095-009-0000	SAFETY LIGHTS ONLY	0.00	2.56	2.56
057-0095-010-0000	SAFETY LIGHTS ONLY	0.00	2.56	2.56
057-0095-011-0000	SAFETY LIGHTS ONLY	0.00	2.56	2.56
057-0095-012-0000	SAFETY LIGHTS ONLY	0.00	2.56	2.56
057-0095-013-0000	SAFETY LIGHTS ONLY	0.00	2.56	2.56
057-0095-014-0000	SAFETY LIGHTS ONLY	0.00	2.56	2.56
057-0095-015-0000	SAFETY LIGHTS ONLY	0.00	2.56	2.56
057-0095-016-0000	SAFETY LIGHTS ONLY	0.00	2.56	2.56
057-0095-017-0000	SAFETY LIGHTS ONLY	0.00	2.56	2.56
057-0095-018-0000	SAFETY LIGHTS ONLY	0.00	2.56	2.56
057-0101-001-0000	SAFETY LIGHTS ONLY	0.00	2.56	2.56
057-0101-002-0000	SAFETY LIGHTS ONLY	0.00	2.56	2.56
057-0101-003-0000	SAFETY LIGHTS ONLY	0.00	2.56	2.56
057-0101-004-0000	SAFETY LIGHTS ONLY	0.00	2.56	2.56
057-0101-005-0000	SAFETY LIGHTS ONLY	0.00	2.56	2.56
057-0101-006-0000	SAFETY LIGHTS ONLY	0.00	2.56	2.56
057-0101-007-0000	SAFETY LIGHTS ONLY	0.00	2.56	2.56
057-0101-008-0000	SAFETY LIGHTS ONLY	0.00	2.56	2.56
057-0101-009-0000	SAFETY LIGHTS ONLY	0.00	2.56	2.56
057-0101-010-0000	SAFETY LIGHTS ONLY	0.00	2.56	2.56
057-0101-011-0000	SAFETY LIGHTS ONLY	0.00	2.56	2.56
057-0101-012-0000	SAFETY LIGHTS ONLY	0.00	2.56	2.56
057-0101-013-0000	SAFETY LIGHTS ONLY	0.00	2.56	2.56
057-0101-014-0000	SAFETY LIGHTS ONLY	0.00	2.56	2.56
057-0102-001-0000	SAFETY LIGHTS ONLY	0.00	2.56	2.56
057-0102-002-0000	SAFETY LIGHTS ONLY	0.00	2.56	2.56
057-0102-003-0000	SAFETY LIGHTS ONLY	0.00	2.56	2.56
057-0102-004-0000	SAFETY LIGHTS ONLY	0.00	2.56	2.56
057-0102-005-0000	SAFETY LIGHTS ONLY	0.00	2.56	2.56
057-0102-006-0000	SAFETY LIGHTS ONLY	0.00	2.56	2.56
057-0102-007-0000	SAFETY LIGHTS ONLY	0.00	2.56	2.56
057-0102-008-0000	SAFETY LIGHTS ONLY	0.00	2.56	2.56
057-0102-009-0000	SAFETY LIGHTS ONLY	0.00	2.56	2.56
057-0102-010-0000	SAFETY LIGHTS ONLY	0.00	2.56	2.56
057-0102-011-0000	SAFETY LIGHTS ONLY	0.00	2.56	2.56
057-0102-012-0000	SAFETY LIGHTS ONLY	0.00	2.56	2.56
057-0102-013-0000	SAFETY LIGHTS ONLY	0.00	2.56	2.56
057-0103-001-0000	SAFETY LIGHTS ONLY	0.00	2.56	2.56
057-0103-002-0000	SAFETY LIGHTS ONLY	0.00	2.56	2.56
057-0103-003-0000	SAFETY LIGHTS ONLY	0.00	2.56	2.56
057-0103-004-0000	SAFETY LIGHTS ONLY	0.00	2.56	2.56
057-0103-005-0000	SAFETY LIGHTS ONLY	0.00	2.56	2.56

Assessor's Parcel Number	District Classification	Street Lights Charge	Safety Lights Charge	Estimated 17/18 Applied Charge
057-0103-006-0000	SAFETY LIGHTS ONLY	0.00	2.56	2.56
057-0103-007-0000	SAFETY LIGHTS ONLY	0.00	2.56	2.56
057-0103-008-0000	SAFETY LIGHTS ONLY	0.00	2.56	2.56
057-0103-009-0000	SAFETY LIGHTS ONLY	0.00	2.56	2.56
057-0103-010-0000	SAFETY LIGHTS ONLY	0.00	2.56	2.56
057-0103-011-0000	SAFETY LIGHTS ONLY	0.00	2.56	2.56
057-0103-012-0000	SAFETY LIGHTS ONLY	0.00	2.56	2.56
057-0103-013-0000	SAFETY LIGHTS ONLY	0.00	2.56	2.56
057-0103-014-0000	SAFETY LIGHTS ONLY	0.00	2.56	2.56
057-0103-015-0000	SAFETY LIGHTS ONLY	0.00	2.56	2.56
057-0104-001-0000	SAFETY LIGHTS ONLY	0.00	2.56	2.56
057-0104-002-0000	SAFETY LIGHTS ONLY	0.00	2.56	2.56
057-0104-003-0000	SAFETY LIGHTS ONLY	0.00	2.56	2.56
057-0104-004-0000	SAFETY LIGHTS ONLY	0.00	2.56	2.56
057-0104-005-0000	SAFETY LIGHTS ONLY	0.00	2.56	2.56
057-0104-006-0000	SAFETY LIGHTS ONLY	0.00	2.56	2.56
057-0104-007-0000	SAFETY LIGHTS ONLY	0.00	2.56	2.56
057-0104-008-0000	SAFETY LIGHTS ONLY	0.00	2.56	2.56
057-0104-009-0000	SAFETY LIGHTS ONLY	0.00	2.56	2.56
057-0104-010-0000	SAFETY LIGHTS ONLY	0.00	2.56	2.56
057-0104-011-0000	SAFETY LIGHTS ONLY	0.00	2.56	2.56
057-0104-012-0000	SAFETY LIGHTS ONLY	0.00	2.56	2.56
057-0104-013-0000	SAFETY LIGHTS ONLY	0.00	2.56	2.56
057-0104-014-0000	SAFETY LIGHTS ONLY	0.00	2.56	2.56
057-0111-001-0000	SAFETY LIGHTS ONLY	0.00	2.56	2.56
057-0111-002-0000	SAFETY LIGHTS ONLY	0.00	2.56	2.56
057-0111-003-0000	SAFETY LIGHTS ONLY	0.00	2.56	2.56
057-0111-004-0000	SAFETY LIGHTS ONLY	0.00	2.56	2.56
057-0111-005-0000	SAFETY LIGHTS ONLY	0.00	2.56	2.56
057-0111-006-0000	SAFETY LIGHTS ONLY	0.00	2.56	2.56
057-0111-007-0000	SAFETY LIGHTS ONLY	0.00	2.56	2.56
057-0111-008-0000	SAFETY LIGHTS ONLY	0.00	2.56	2.56
057-0111-009-0000	SAFETY LIGHTS ONLY	0.00	2.56	2.56
057-0111-010-0000	SAFETY LIGHTS ONLY	0.00	2.56	2.56
057-0111-011-0000	SAFETY LIGHTS ONLY	0.00	2.56	2.56
057-0111-012-0000	SAFETY LIGHTS ONLY	0.00	2.56	2.56
057-0111-013-0000	SAFETY LIGHTS ONLY	0.00	2.56	2.56
057-0111-014-0000	SAFETY LIGHTS ONLY	0.00	2.56	2.56
057-0111-015-0000	SAFETY LIGHTS ONLY	0.00	2.56	2.56
057-0111-016-0000	SAFETY LIGHTS ONLY	0.00	2.56	2.56
057-0111-017-0000	SAFETY LIGHTS ONLY	0.00	2.56	2.56
057-0111-018-0000	SAFETY LIGHTS ONLY	0.00	2.56	2.56
057-0111-019-0000	SAFETY LIGHTS ONLY	0.00	2.56	2.56
057-0111-020-0000	SAFETY LIGHTS ONLY	0.00	2.56	2.56
057-0111-021-0000	SAFETY LIGHTS ONLY	0.00	2.56	2.56
057-0111-022-0000	SAFETY LIGHTS ONLY	0.00	2.56	2.56
057-0111-023-0000	SAFETY LIGHTS ONLY	0.00	2.56	2.56
057-0111-024-0000	SAFETY LIGHTS ONLY	0.00	2.56	2.56
057-0111-025-0000	SAFETY LIGHTS ONLY	0.00	2.56	2.56
057-0111-026-0000	SAFETY LIGHTS ONLY	0.00	2.56	2.56
057-0111-027-0000	SAFETY LIGHTS ONLY	0.00	2.56	2.56
057-0111-028-0000	SAFETY LIGHTS ONLY	0.00	2.56	2.56
057-0111-029-0000	SAFETY LIGHTS ONLY	0.00	2.56	2.56
057-0111-030-0000	SAFETY LIGHTS ONLY	0.00	2.56	2.56
057-0111-031-0000	SAFETY LIGHTS ONLY	0.00	2.56	2.56
057-0111-032-0000	SAFETY LIGHTS ONLY	0.00	2.56	2.56

Assessor's Parcel Number	District Classification	Street Lights Charge	Safety Lights Charge	Estimated 17/18 Applied Charge
057-0111-033-0000	SAFETY LIGHTS ONLY	0.00	2.56	2.56
057-0111-034-0000	SAFETY LIGHTS ONLY	0.00	2.56	2.56
057-0111-035-0000	SAFETY LIGHTS ONLY	0.00	2.56	2.56
057-0111-036-0000	SAFETY LIGHTS ONLY	0.00	2.56	2.56
057-0111-037-0000	SAFETY LIGHTS ONLY	0.00	2.56	2.56
057-0111-038-0000	SAFETY LIGHTS ONLY	0.00	2.56	2.56
057-0111-039-0000	SAFETY LIGHTS ONLY	0.00	2.56	2.56
057-0111-040-0000	SAFETY LIGHTS ONLY	0.00	2.56	2.56
057-0111-041-0000	SAFETY LIGHTS ONLY	0.00	2.56	2.56
057-0111-042-0000	SAFETY LIGHTS ONLY	0.00	2.56	2.56
057-0111-043-0000	SAFETY LIGHTS ONLY	0.00	2.56	2.56
057-0112-001-0000	SAFETY LIGHTS ONLY	0.00	2.56	2.56
057-0112-002-0000	SAFETY LIGHTS ONLY	0.00	2.56	2.56
057-0112-003-0000	SAFETY LIGHTS ONLY	0.00	2.56	2.56
057-0112-004-0000	SAFETY LIGHTS ONLY	0.00	2.56	2.56
057-0112-005-0000	SAFETY LIGHTS ONLY	0.00	2.56	2.56
057-0112-006-0000	SAFETY LIGHTS ONLY	0.00	2.56	2.56
057-0112-007-0000	SAFETY LIGHTS ONLY	0.00	2.56	2.56
057-0112-008-0000	SAFETY LIGHTS ONLY	0.00	2.56	2.56
057-0112-009-0000	SAFETY LIGHTS ONLY	0.00	2.56	2.56
057-0112-010-0000	SAFETY LIGHTS ONLY	0.00	2.56	2.56
057-0113-001-0000	SAFETY LIGHTS ONLY	0.00	2.56	2.56
057-0113-002-0000	SAFETY LIGHTS ONLY	0.00	2.56	2.56
057-0113-003-0000	SAFETY LIGHTS ONLY	0.00	2.56	2.56
057-0113-004-0000	SAFETY LIGHTS ONLY	0.00	2.56	2.56
057-0113-005-0000	SAFETY LIGHTS ONLY	0.00	2.56	2.56
057-0113-006-0000	SAFETY LIGHTS ONLY	0.00	2.56	2.56
057-0113-007-0000	SAFETY LIGHTS ONLY	0.00	2.56	2.56
057-0113-008-0000	SAFETY LIGHTS ONLY	0.00	2.56	2.56
057-0113-009-0000	SAFETY LIGHTS ONLY	0.00	2.56	2.56
057-0113-010-0000	SAFETY LIGHTS ONLY	0.00	2.56	2.56
057-0113-011-0000	SAFETY LIGHTS ONLY	0.00	2.56	2.56
057-0120-001-0000	SAFETY LIGHTS ONLY	0.00	2.56	2.56
057-0120-002-0000	SAFETY LIGHTS ONLY	0.00	2.56	2.56
057-0131-001-0000	SAFETY LIGHTS ONLY	0.00	2.56	2.56
057-0131-002-0000	SAFETY LIGHTS ONLY	0.00	2.56	2.56
057-0131-003-0000	SAFETY LIGHTS ONLY	0.00	2.56	2.56
057-0131-004-0000	SAFETY LIGHTS ONLY	0.00	2.56	2.56
057-0131-005-0000	SAFETY LIGHTS ONLY	0.00	2.56	2.56
057-0131-006-0000	SAFETY LIGHTS ONLY	0.00	2.56	2.56
057-0131-007-0000	SAFETY LIGHTS ONLY	0.00	2.56	2.56
057-0131-008-0000	SAFETY LIGHTS ONLY	0.00	2.56	2.56
057-0131-009-0000	SAFETY LIGHTS ONLY	0.00	2.56	2.56
057-0131-010-0000	SAFETY LIGHTS ONLY	0.00	2.56	2.56
057-0131-011-0000	SAFETY LIGHTS ONLY	0.00	2.56	2.56
057-0131-012-0000	SAFETY LIGHTS ONLY	0.00	2.56	2.56
057-0131-013-0000	SAFETY LIGHTS ONLY	0.00	2.56	2.56
057-0132-001-0000	SAFETY LIGHTS ONLY	0.00	2.56	2.56
057-0132-002-0000	EXEMPT	0.00	0.00	0.00
057-0132-003-0000	SAFETY LIGHTS ONLY	0.00	2.56	2.56
057-0132-004-0000	SAFETY LIGHTS ONLY	0.00	2.56	2.56
057-0132-005-0000	SAFETY LIGHTS ONLY	0.00	2.56	2.56
057-0132-006-0000	SAFETY LIGHTS ONLY	0.00	2.56	2.56
057-0132-007-0000	RESIDENTIAL	15.32	2.56	17.88
057-0132-008-0000	RESIDENTIAL	15.32	2.56	17.88
057-0133-001-0000	SAFETY LIGHTS ONLY	0.00	2.56	2.56

Assessor's Parcel Number	District Classification	Street Lights Charge	Safety Lights Charge	Estimated 17/18 Applied Charge
057-0133-002-0000	SAFETY LIGHTS ONLY	0.00	2.56	2.56
057-0133-003-0000	SAFETY LIGHTS ONLY	0.00	2.56	2.56
057-0133-004-0000	SAFETY LIGHTS ONLY	0.00	2.56	2.56
057-0133-011-0000	SAFETY LIGHTS ONLY	0.00	2.56	2.56
057-0133-012-0000	SAFETY LIGHTS ONLY	0.00	2.56	2.56
057-0134-001-0000	RESIDENTIAL	15.32	2.56	17.88
057-0134-002-0000	SAFETY LIGHTS ONLY	0.00	2.56	2.56
057-0134-003-0000	SAFETY LIGHTS ONLY	0.00	2.56	2.56
057-0134-004-0000	SAFETY LIGHTS ONLY	0.00	2.56	2.56
057-0134-005-0000	SAFETY LIGHTS ONLY	0.00	2.56	2.56
057-0134-006-0000	SAFETY LIGHTS ONLY	0.00	2.56	2.56
057-0134-007-0000	RESIDENTIAL	15.32	2.56	17.88
057-0135-001-0000	SAFETY LIGHTS ONLY	0.00	2.56	2.56
057-0135-002-0000	SAFETY LIGHTS ONLY	0.00	2.56	2.56
057-0135-003-0000	SAFETY LIGHTS ONLY	0.00	2.56	2.56
057-0135-004-0000	SAFETY LIGHTS ONLY	0.00	2.56	2.56
057-0135-005-0000	SAFETY LIGHTS ONLY	0.00	2.56	2.56
057-0135-006-0000	SAFETY LIGHTS ONLY	0.00	2.56	2.56
057-0135-007-0000	RESIDENTIAL	15.32	2.56	17.88
057-0135-008-0000	EXEMPT	0.00	0.00	0.00
057-0137-001-0000	SAFETY LIGHTS ONLY	0.00	2.56	2.56
057-0137-002-0000	SAFETY LIGHTS ONLY	0.00	2.56	2.56
057-0141-001-0000	SAFETY LIGHTS ONLY	0.00	2.56	2.56
057-0141-002-0000	SAFETY LIGHTS ONLY	0.00	2.56	2.56
057-0141-003-0000	SAFETY LIGHTS ONLY	0.00	2.56	2.56
057-0141-004-0000	SAFETY LIGHTS ONLY	0.00	2.56	2.56
057-0141-005-0000	SAFETY LIGHTS ONLY	0.00	2.56	2.56
057-0141-006-0000	SAFETY LIGHTS ONLY	0.00	2.56	2.56
057-0141-007-0000	SAFETY LIGHTS ONLY	0.00	2.56	2.56
057-0141-008-0000	SAFETY LIGHTS ONLY	0.00	2.56	2.56
057-0141-009-0000	SAFETY LIGHTS ONLY	0.00	2.56	2.56
057-0141-010-0000	SAFETY LIGHTS ONLY	0.00	2.56	2.56
057-0141-011-0000	SAFETY LIGHTS ONLY	0.00	2.56	2.56
057-0141-012-0000	SAFETY LIGHTS ONLY	0.00	2.56	2.56
057-0141-013-0000	RESIDENTIAL	15.32	2.56	17.88
057-0141-014-0000	SAFETY LIGHTS ONLY	0.00	2.56	2.56
057-0141-015-0000	SAFETY LIGHTS ONLY	0.00	2.56	2.56
057-0141-016-0000	SAFETY LIGHTS ONLY	0.00	2.56	2.56
057-0141-017-0000	SAFETY LIGHTS ONLY	0.00	2.56	2.56
057-0141-018-0000	SAFETY LIGHTS ONLY	0.00	2.56	2.56
057-0141-019-0000	SAFETY LIGHTS ONLY	0.00	2.56	2.56
057-0141-020-0000	SAFETY LIGHTS ONLY	0.00	2.56	2.56
057-0141-021-0000	SAFETY LIGHTS ONLY	0.00	2.56	2.56
057-0141-022-0000	SAFETY LIGHTS ONLY	0.00	2.56	2.56
057-0141-023-0000	SAFETY LIGHTS ONLY	0.00	2.56	2.56
057-0141-024-0000	SAFETY LIGHTS ONLY	0.00	2.56	2.56
057-0142-001-0000	SAFETY LIGHTS ONLY	0.00	2.56	2.56
057-0142-002-0000	SAFETY LIGHTS ONLY	0.00	2.56	2.56
057-0142-003-0000	SAFETY LIGHTS ONLY	0.00	2.56	2.56
057-0142-004-0000	SAFETY LIGHTS ONLY	0.00	2.56	2.56
057-0142-005-0000	SAFETY LIGHTS ONLY	0.00	2.56	2.56
057-0142-006-0000	SAFETY LIGHTS ONLY	0.00	2.56	2.56
057-0142-007-0000	SAFETY LIGHTS ONLY	0.00	2.56	2.56
057-0142-008-0000	SAFETY LIGHTS ONLY	0.00	2.56	2.56
057-0142-009-0000	SAFETY LIGHTS ONLY	0.00	2.56	2.56
057-0142-010-0000	SAFETY LIGHTS ONLY	0.00	2.56	2.56

Assessor's Parcel Number	District Classification	Street Lights Charge	Safety Lights Charge	Estimated 17/18 Applied Charge
057-0142-011-0000	SAFETY LIGHTS ONLY	0.00	2.56	2.56
057-0142-012-0000	SAFETY LIGHTS ONLY	0.00	2.56	2.56
057-0142-013-0000	SAFETY LIGHTS ONLY	0.00	2.56	2.56
057-0142-014-0000	SAFETY LIGHTS ONLY	0.00	2.56	2.56
057-0142-015-0000	SAFETY LIGHTS ONLY	0.00	2.56	2.56
057-0142-016-0000	SAFETY LIGHTS ONLY	0.00	2.56	2.56
057-0142-017-0000	SAFETY LIGHTS ONLY	0.00	2.56	2.56
057-0142-018-0000	SAFETY LIGHTS ONLY	0.00	2.56	2.56
057-0143-001-0000	SAFETY LIGHTS ONLY	0.00	2.56	2.56
057-0143-002-0000	SAFETY LIGHTS ONLY	0.00	2.56	2.56
057-0143-003-0000	SAFETY LIGHTS ONLY	0.00	2.56	2.56
057-0143-004-0000	SAFETY LIGHTS ONLY	0.00	2.56	2.56
057-0143-005-0000	SAFETY LIGHTS ONLY	0.00	2.56	2.56
057-0143-006-0000	SAFETY LIGHTS ONLY	0.00	2.56	2.56
057-0143-007-0000	SAFETY LIGHTS ONLY	0.00	2.56	2.56
057-0143-008-0000	SAFETY LIGHTS ONLY	0.00	2.56	2.56
057-0143-009-0000	SAFETY LIGHTS ONLY	0.00	2.56	2.56
057-0143-010-0000	SAFETY LIGHTS ONLY	0.00	2.56	2.56
057-0143-011-0000	SAFETY LIGHTS ONLY	0.00	2.56	2.56
057-0143-012-0000	SAFETY LIGHTS ONLY	0.00	2.56	2.56
057-0143-013-0000	SAFETY LIGHTS ONLY	0.00	2.56	2.56
057-0143-014-0000	SAFETY LIGHTS ONLY	0.00	2.56	2.56
057-0144-001-0000	SAFETY LIGHTS ONLY	0.00	2.56	2.56
057-0144-002-0000	SAFETY LIGHTS ONLY	0.00	2.56	2.56
057-0144-003-0000	SAFETY LIGHTS ONLY	0.00	2.56	2.56
057-0144-004-0000	SAFETY LIGHTS ONLY	0.00	2.56	2.56
057-0144-005-0000	SAFETY LIGHTS ONLY	0.00	2.56	2.56
057-0145-001-0000	SAFETY LIGHTS ONLY	0.00	2.56	2.56
057-0145-002-0000	RESIDENTIAL	15.32	2.56	17.88
057-0145-003-0000	RESIDENTIAL	15.32	2.56	17.88
057-0145-004-0000	SAFETY LIGHTS ONLY	0.00	2.56	2.56
057-0145-005-0000	SAFETY LIGHTS ONLY	0.00	2.56	2.56
057-0145-006-0000	SAFETY LIGHTS ONLY	0.00	2.56	2.56
057-0145-007-0000	SAFETY LIGHTS ONLY	0.00	2.56	2.56
057-0145-008-0000	SAFETY LIGHTS ONLY	0.00	2.56	2.56
057-0145-009-0000	SAFETY LIGHTS ONLY	0.00	2.56	2.56
057-0145-010-0000	SAFETY LIGHTS ONLY	0.00	2.56	2.56
057-0145-011-0000	SAFETY LIGHTS ONLY	0.00	2.56	2.56
057-0145-012-0000	SAFETY LIGHTS ONLY	0.00	2.56	2.56
057-0145-013-0000	SAFETY LIGHTS ONLY	0.00	2.56	2.56
057-0145-014-0000	SAFETY LIGHTS ONLY	0.00	2.56	2.56
057-0145-015-0000	SAFETY LIGHTS ONLY	0.00	2.56	2.56
057-0145-016-0000	SAFETY LIGHTS ONLY	0.00	2.56	2.56
057-0145-017-0000	SAFETY LIGHTS ONLY	0.00	2.56	2.56
057-0145-018-0000	SAFETY LIGHTS ONLY	0.00	2.56	2.56
057-0151-001-0000	SAFETY LIGHTS ONLY	0.00	2.56	2.56
057-0151-002-0000	SAFETY LIGHTS ONLY	0.00	2.56	2.56
057-0151-003-0000	SAFETY LIGHTS ONLY	0.00	2.56	2.56
057-0151-004-0000	SAFETY LIGHTS ONLY	0.00	2.56	2.56
057-0151-005-0000	SAFETY LIGHTS ONLY	0.00	2.56	2.56
057-0151-006-0000	SAFETY LIGHTS ONLY	0.00	2.56	2.56
057-0151-007-0000	SAFETY LIGHTS ONLY	0.00	2.56	2.56
057-0151-008-0000	SAFETY LIGHTS ONLY	0.00	2.56	2.56
057-0151-009-0000	SAFETY LIGHTS ONLY	0.00	2.56	2.56
057-0151-010-0000	SAFETY LIGHTS ONLY	0.00	2.56	2.56
057-0151-011-0000	SAFETY LIGHTS ONLY	0.00	2.56	2.56

Assessor's Parcel Number	District Classification	Street Lights Charge	Safety Lights Charge	Estimated 17/18 Applied Charge
057-0151-012-0000	SAFETY LIGHTS ONLY	0.00	2.56	2.56
057-0151-013-0000	SAFETY LIGHTS ONLY	0.00	2.56	2.56
057-0151-014-0000	SAFETY LIGHTS ONLY	0.00	2.56	2.56
057-0151-015-0000	SAFETY LIGHTS ONLY	0.00	2.56	2.56
057-0151-016-0000	SAFETY LIGHTS ONLY	0.00	2.56	2.56
057-0151-017-0000	SAFETY LIGHTS ONLY	0.00	2.56	2.56
057-0151-018-0000	SAFETY LIGHTS ONLY	0.00	2.56	2.56
057-0151-019-0000	SAFETY LIGHTS ONLY	0.00	2.56	2.56
057-0151-020-0000	SAFETY LIGHTS ONLY	0.00	2.56	2.56
057-0151-021-0000	SAFETY LIGHTS ONLY	0.00	2.56	2.56
057-0151-022-0000	SAFETY LIGHTS ONLY	0.00	2.56	2.56
057-0151-023-0000	SAFETY LIGHTS ONLY	0.00	2.56	2.56
057-0151-024-0000	SAFETY LIGHTS ONLY	0.00	2.56	2.56
057-0151-025-0000	SAFETY LIGHTS ONLY	0.00	2.56	2.56
057-0151-026-0000	SAFETY LIGHTS ONLY	0.00	2.56	2.56
057-0151-027-0000	SAFETY LIGHTS ONLY	0.00	2.56	2.56
057-0151-028-0000	SAFETY LIGHTS ONLY	0.00	2.56	2.56
057-0151-029-0000	SAFETY LIGHTS ONLY	0.00	2.56	2.56
057-0151-030-0000	SAFETY LIGHTS ONLY	0.00	2.56	2.56
057-0152-001-0000	SAFETY LIGHTS ONLY	0.00	2.56	2.56
057-0152-002-0000	SAFETY LIGHTS ONLY	0.00	2.56	2.56
057-0152-003-0000	SAFETY LIGHTS ONLY	0.00	2.56	2.56
057-0152-004-0000	SAFETY LIGHTS ONLY	0.00	2.56	2.56
057-0152-005-0000	SAFETY LIGHTS ONLY	0.00	2.56	2.56
057-0152-006-0000	SAFETY LIGHTS ONLY	0.00	2.56	2.56
057-0152-007-0000	SAFETY LIGHTS ONLY	0.00	2.56	2.56
057-0152-008-0000	SAFETY LIGHTS ONLY	0.00	2.56	2.56
057-0152-009-0000	SAFETY LIGHTS ONLY	0.00	2.56	2.56
057-0152-010-0000	SAFETY LIGHTS ONLY	0.00	2.56	2.56
057-0152-011-0000	SAFETY LIGHTS ONLY	0.00	2.56	2.56
057-0152-016-0000	SAFETY LIGHTS ONLY	0.00	2.56	2.56
057-0152-017-0000	SAFETY LIGHTS ONLY	0.00	2.56	2.56
057-0161-001-0000	EXEMPT	0.00	0.00	0.00
057-0161-002-0000	SAFETY LIGHTS ONLY	0.00	2.56	2.56
057-0161-003-0000	SAFETY LIGHTS ONLY	0.00	2.56	2.56
057-0161-004-0000	SAFETY LIGHTS ONLY	0.00	2.56	2.56
057-0161-005-0000	SAFETY LIGHTS ONLY	0.00	2.56	2.56
057-0161-006-0000	SAFETY LIGHTS ONLY	0.00	2.56	2.56
057-0161-007-0000	SAFETY LIGHTS ONLY	0.00	2.56	2.56
057-0161-008-0000	SAFETY LIGHTS ONLY	0.00	2.56	2.56
057-0161-009-0000	SAFETY LIGHTS ONLY	0.00	2.56	2.56
057-0161-010-0000	SAFETY LIGHTS ONLY	0.00	2.56	2.56
057-0161-011-0000	SAFETY LIGHTS ONLY	0.00	2.56	2.56
057-0161-012-0000	SAFETY LIGHTS ONLY	0.00	2.56	2.56
057-0161-013-0000	SAFETY LIGHTS ONLY	0.00	2.56	2.56
057-0161-014-0000	SAFETY LIGHTS ONLY	0.00	2.56	2.56
057-0161-015-0000	SAFETY LIGHTS ONLY	0.00	2.56	2.56
057-0161-016-0000	SAFETY LIGHTS ONLY	0.00	2.56	2.56
057-0161-017-0000	SAFETY LIGHTS ONLY	0.00	2.56	2.56
057-0161-018-0000	SAFETY LIGHTS ONLY	0.00	2.56	2.56
057-0161-019-0000	SAFETY LIGHTS ONLY	0.00	2.56	2.56
057-0161-020-0000	SAFETY LIGHTS ONLY	0.00	2.56	2.56
057-0161-021-0000	SAFETY LIGHTS ONLY	0.00	2.56	2.56
057-0161-022-0000	SAFETY LIGHTS ONLY	0.00	2.56	2.56
057-0162-001-0000	SAFETY LIGHTS ONLY	0.00	2.56	2.56
057-0162-002-0000	SAFETY LIGHTS ONLY	0.00	2.56	2.56

Assessor's Parcel Number	District Classification	Street Lights Charge	Safety Lights Charge	Estimated 17/18 Applied Charge
057-0162-003-0000	SAFETY LIGHTS ONLY	0.00	2.56	2.56
057-0162-004-0000	SAFETY LIGHTS ONLY	0.00	2.56	2.56
057-0162-005-0000	SAFETY LIGHTS ONLY	0.00	2.56	2.56
057-0162-006-0000	SAFETY LIGHTS ONLY	0.00	2.56	2.56
057-0162-007-0000	SAFETY LIGHTS ONLY	0.00	2.56	2.56
057-0162-008-0000	SAFETY LIGHTS ONLY	0.00	2.56	2.56
057-0162-009-0000	SAFETY LIGHTS ONLY	0.00	2.56	2.56
057-0162-010-0000	SAFETY LIGHTS ONLY	0.00	2.56	2.56
057-0162-011-0000	SAFETY LIGHTS ONLY	0.00	2.56	2.56
057-0162-012-0000	SAFETY LIGHTS ONLY	0.00	2.56	2.56
057-0162-013-0000	SAFETY LIGHTS ONLY	0.00	2.56	2.56
057-0162-014-0000	SAFETY LIGHTS ONLY	0.00	2.56	2.56
057-0162-015-0000	SAFETY LIGHTS ONLY	0.00	2.56	2.56
057-0162-016-0000	SAFETY LIGHTS ONLY	0.00	2.56	2.56
057-0162-017-0000	SAFETY LIGHTS ONLY	0.00	2.56	2.56
057-0162-018-0000	SAFETY LIGHTS ONLY	0.00	2.56	2.56
057-0162-019-0000	SAFETY LIGHTS ONLY	0.00	2.56	2.56
057-0162-020-0000	SAFETY LIGHTS ONLY	0.00	2.56	2.56
057-0162-021-0000	SAFETY LIGHTS ONLY	0.00	2.56	2.56
057-0162-022-0000	SAFETY LIGHTS ONLY	0.00	2.56	2.56
057-0162-023-0000	SAFETY LIGHTS ONLY	0.00	2.56	2.56
057-0163-001-0000	SAFETY LIGHTS ONLY	0.00	2.56	2.56
057-0163-002-0000	SAFETY LIGHTS ONLY	0.00	2.56	2.56
057-0163-003-0000	SAFETY LIGHTS ONLY	0.00	2.56	2.56
057-0163-004-0000	SAFETY LIGHTS ONLY	0.00	2.56	2.56
057-0163-005-0000	SAFETY LIGHTS ONLY	0.00	2.56	2.56
057-0163-006-0000	SAFETY LIGHTS ONLY	0.00	2.56	2.56
057-0163-007-0000	SAFETY LIGHTS ONLY	0.00	2.56	2.56
057-0163-008-0000	SAFETY LIGHTS ONLY	0.00	2.56	2.56
057-0163-009-0000	SAFETY LIGHTS ONLY	0.00	2.56	2.56
057-0163-010-0000	SAFETY LIGHTS ONLY	0.00	2.56	2.56
057-0163-011-0000	SAFETY LIGHTS ONLY	0.00	2.56	2.56
057-0163-012-0000	SAFETY LIGHTS ONLY	0.00	2.56	2.56
057-0163-013-0000	SAFETY LIGHTS ONLY	0.00	2.56	2.56
057-0163-014-0000	SAFETY LIGHTS ONLY	0.00	2.56	2.56
057-0163-015-0000	SAFETY LIGHTS ONLY	0.00	2.56	2.56
057-0163-016-0000	SAFETY LIGHTS ONLY	0.00	2.56	2.56
057-0163-017-0000	SAFETY LIGHTS ONLY	0.00	2.56	2.56
057-0163-018-0000	SAFETY LIGHTS ONLY	0.00	2.56	2.56
057-0163-019-0000	SAFETY LIGHTS ONLY	0.00	2.56	2.56
057-0164-001-0000	SAFETY LIGHTS ONLY	0.00	2.56	2.56
057-0164-002-0000	SAFETY LIGHTS ONLY	0.00	2.56	2.56
057-0164-003-0000	SAFETY LIGHTS ONLY	0.00	2.56	2.56
057-0164-004-0000	SAFETY LIGHTS ONLY	0.00	2.56	2.56
057-0164-005-0000	SAFETY LIGHTS ONLY	0.00	2.56	2.56
057-0164-006-0000	SAFETY LIGHTS ONLY	0.00	2.56	2.56
057-0164-007-0000	SAFETY LIGHTS ONLY	0.00	2.56	2.56
057-0164-008-0000	SAFETY LIGHTS ONLY	0.00	2.56	2.56
057-0164-009-0000	SAFETY LIGHTS ONLY	0.00	2.56	2.56
057-0164-010-0000	SAFETY LIGHTS ONLY	0.00	2.56	2.56
057-0164-011-0000	SAFETY LIGHTS ONLY	0.00	2.56	2.56
057-0164-012-0000	SAFETY LIGHTS ONLY	0.00	2.56	2.56
057-0164-013-0000	SAFETY LIGHTS ONLY	0.00	2.56	2.56
057-0164-014-0000	SAFETY LIGHTS ONLY	0.00	2.56	2.56
057-0171-001-0000	SAFETY LIGHTS ONLY	0.00	2.56	2.56
057-0171-002-0000	SAFETY LIGHTS ONLY	0.00	2.56	2.56

Assessor's Parcel Number	District Classification	Street Lights Charge	Safety Lights Charge	Estimated 17/18 Applied Charge
057-0171-003-0000	SAFETY LIGHTS ONLY	0.00	2.56	2.56
057-0171-004-0000	SAFETY LIGHTS ONLY	0.00	2.56	2.56
057-0171-005-0000	SAFETY LIGHTS ONLY	0.00	2.56	2.56
057-0171-006-0000	SAFETY LIGHTS ONLY	0.00	2.56	2.56
057-0171-007-0000	SAFETY LIGHTS ONLY	0.00	2.56	2.56
057-0171-008-0000	SAFETY LIGHTS ONLY	0.00	2.56	2.56
057-0171-009-0000	SAFETY LIGHTS ONLY	0.00	2.56	2.56
057-0171-010-0000	SAFETY LIGHTS ONLY	0.00	2.56	2.56
057-0171-011-0000	SAFETY LIGHTS ONLY	0.00	2.56	2.56
057-0172-001-0000	SAFETY LIGHTS ONLY	0.00	2.56	2.56
057-0172-002-0000	SAFETY LIGHTS ONLY	0.00	2.56	2.56
057-0172-003-0000	SAFETY LIGHTS ONLY	0.00	2.56	2.56
057-0172-004-0000	SAFETY LIGHTS ONLY	0.00	2.56	2.56
057-0172-005-0000	SAFETY LIGHTS ONLY	0.00	2.56	2.56
057-0172-006-0000	SAFETY LIGHTS ONLY	0.00	2.56	2.56
057-0172-007-0000	SAFETY LIGHTS ONLY	0.00	2.56	2.56
057-0172-008-0000	SAFETY LIGHTS ONLY	0.00	2.56	2.56
057-0172-009-0000	SAFETY LIGHTS ONLY	0.00	2.56	2.56
057-0172-010-0000	SAFETY LIGHTS ONLY	0.00	2.56	2.56
057-0172-011-0000	SAFETY LIGHTS ONLY	0.00	2.56	2.56
057-0172-012-0000	SAFETY LIGHTS ONLY	0.00	2.56	2.56
057-0172-013-0000	SAFETY LIGHTS ONLY	0.00	2.56	2.56
057-0172-014-0000	SAFETY LIGHTS ONLY	0.00	2.56	2.56
057-0172-015-0000	SAFETY LIGHTS ONLY	0.00	2.56	2.56
057-0172-016-0000	SAFETY LIGHTS ONLY	0.00	2.56	2.56
057-0172-017-0000	SAFETY LIGHTS ONLY	0.00	2.56	2.56
057-0172-018-0000	SAFETY LIGHTS ONLY	0.00	2.56	2.56
057-0172-019-0000	SAFETY LIGHTS ONLY	0.00	2.56	2.56
057-0172-020-0000	SAFETY LIGHTS ONLY	0.00	2.56	2.56
057-0172-021-0000	SAFETY LIGHTS ONLY	0.00	2.56	2.56
057-0172-022-0000	SAFETY LIGHTS ONLY	0.00	2.56	2.56
057-0172-023-0000	SAFETY LIGHTS ONLY	0.00	2.56	2.56
057-0172-024-0000	SAFETY LIGHTS ONLY	0.00	2.56	2.56
057-0172-025-0000	SAFETY LIGHTS ONLY	0.00	2.56	2.56
057-0172-026-0000	SAFETY LIGHTS ONLY	0.00	2.56	2.56
057-0172-027-0000	SAFETY LIGHTS ONLY	0.00	2.56	2.56
057-0172-028-0000	SAFETY LIGHTS ONLY	0.00	2.56	2.56
057-0172-029-0000	SAFETY LIGHTS ONLY	0.00	2.56	2.56
057-0172-030-0000	SAFETY LIGHTS ONLY	0.00	2.56	2.56
057-0172-031-0000	SAFETY LIGHTS ONLY	0.00	2.56	2.56
057-0172-032-0000	SAFETY LIGHTS ONLY	0.00	2.56	2.56
057-0172-033-0000	SAFETY LIGHTS ONLY	0.00	2.56	2.56
057-0172-034-0000	SAFETY LIGHTS ONLY	0.00	2.56	2.56
057-0173-001-0000	SAFETY LIGHTS ONLY	0.00	2.56	2.56
057-0173-002-0000	SAFETY LIGHTS ONLY	0.00	2.56	2.56
057-0173-003-0000	SAFETY LIGHTS ONLY	0.00	2.56	2.56
057-0173-004-0000	SAFETY LIGHTS ONLY	0.00	2.56	2.56
057-0173-005-0000	SAFETY LIGHTS ONLY	0.00	2.56	2.56
057-0173-006-0000	SAFETY LIGHTS ONLY	0.00	2.56	2.56
057-0173-007-0000	SAFETY LIGHTS ONLY	0.00	2.56	2.56
057-0173-008-0000	SAFETY LIGHTS ONLY	0.00	2.56	2.56
057-0173-009-0000	SAFETY LIGHTS ONLY	0.00	2.56	2.56
057-0173-010-0000	SAFETY LIGHTS ONLY	0.00	2.56	2.56
057-0173-011-0000	SAFETY LIGHTS ONLY	0.00	2.56	2.56
057-0173-012-0000	SAFETY LIGHTS ONLY	0.00	2.56	2.56
057-0173-013-0000	SAFETY LIGHTS ONLY	0.00	2.56	2.56

Assessor's Parcel Number	District Classification	Street Lights Charge	Safety Lights Charge	Estimated 17/18 Applied Charge
057-0173-014-0000	SAFETY LIGHTS ONLY	0.00	2.56	2.56
057-0173-015-0000	SAFETY LIGHTS ONLY	0.00	2.56	2.56
057-0173-016-0000	SAFETY LIGHTS ONLY	0.00	2.56	2.56
057-0173-017-0000	SAFETY LIGHTS ONLY	0.00	2.56	2.56
057-0173-018-0000	SAFETY LIGHTS ONLY	0.00	2.56	2.56
057-0173-019-0000	SAFETY LIGHTS ONLY	0.00	2.56	2.56
057-0173-020-0000	SAFETY LIGHTS ONLY	0.00	2.56	2.56
057-0173-021-0000	SAFETY LIGHTS ONLY	0.00	2.56	2.56
057-0173-022-0000	SAFETY LIGHTS ONLY	0.00	2.56	2.56
057-0173-025-0000	SAFETY LIGHTS ONLY	0.00	2.56	2.56
057-0173-026-0000	SAFETY LIGHTS ONLY	0.00	2.56	2.56
057-0173-027-0000	SAFETY LIGHTS ONLY	0.00	2.56	2.56
057-0173-028-0000	SAFETY LIGHTS ONLY	0.00	2.56	2.56
057-0173-030-0000	SAFETY LIGHTS ONLY	0.00	2.56	2.56
057-0173-031-0000	SAFETY LIGHTS ONLY	0.00	2.56	2.56
057-0174-001-0000	SAFETY LIGHTS ONLY	0.00	2.56	2.56
057-0174-002-0000	SAFETY LIGHTS ONLY	0.00	2.56	2.56
057-0174-003-0000	SAFETY LIGHTS ONLY	0.00	2.56	2.56
057-0174-004-0000	SAFETY LIGHTS ONLY	0.00	2.56	2.56
057-0174-005-0000	SAFETY LIGHTS ONLY	0.00	2.56	2.56
057-0174-006-0000	SAFETY LIGHTS ONLY	0.00	2.56	2.56
057-0174-007-0000	SAFETY LIGHTS ONLY	0.00	2.56	2.56
057-0174-008-0000	SAFETY LIGHTS ONLY	0.00	2.56	2.56
057-0174-009-0000	SAFETY LIGHTS ONLY	0.00	2.56	2.56
057-0181-001-0000	SAFETY LIGHTS ONLY	0.00	2.56	2.56
057-0182-001-0000	SAFETY LIGHTS ONLY	0.00	2.56	2.56
057-0182-002-0000	SAFETY LIGHTS ONLY	0.00	2.56	2.56
057-0182-003-0000	SAFETY LIGHTS ONLY	0.00	2.56	2.56
057-0182-004-0000	SAFETY LIGHTS ONLY	0.00	2.56	2.56
057-0182-005-0000	SAFETY LIGHTS ONLY	0.00	2.56	2.56
057-0183-001-0000	SAFETY LIGHTS ONLY	0.00	2.56	2.56
057-0183-002-0000	SAFETY LIGHTS ONLY	0.00	2.56	2.56
057-0183-003-0000	SAFETY LIGHTS ONLY	0.00	2.56	2.56
057-0183-004-0000	SAFETY LIGHTS ONLY	0.00	2.56	2.56
057-0183-005-0000	SAFETY LIGHTS ONLY	0.00	2.56	2.56
057-0183-006-0000	SAFETY LIGHTS ONLY	0.00	2.56	2.56
057-0183-007-0000	SAFETY LIGHTS ONLY	0.00	2.56	2.56
057-0183-008-0000	SAFETY LIGHTS ONLY	0.00	2.56	2.56
057-0183-009-0000	SAFETY LIGHTS ONLY	0.00	2.56	2.56
057-0183-010-0000	SAFETY LIGHTS ONLY	0.00	2.56	2.56
057-0183-011-0000	SAFETY LIGHTS ONLY	0.00	2.56	2.56
057-0183-012-0000	SAFETY LIGHTS ONLY	0.00	2.56	2.56
057-0183-013-0000	SAFETY LIGHTS ONLY	0.00	2.56	2.56
057-0183-014-0000	SAFETY LIGHTS ONLY	0.00	2.56	2.56
057-0183-015-0000	SAFETY LIGHTS ONLY	0.00	2.56	2.56
057-0183-016-0000	SAFETY LIGHTS ONLY	0.00	2.56	2.56
057-0183-017-0000	SAFETY LIGHTS ONLY	0.00	2.56	2.56
057-0183-018-0000	SAFETY LIGHTS ONLY	0.00	2.56	2.56
057-0183-019-0000	SAFETY LIGHTS ONLY	0.00	2.56	2.56
057-0184-001-0000	SAFETY LIGHTS ONLY	0.00	2.56	2.56
057-0184-002-0000	SAFETY LIGHTS ONLY	0.00	2.56	2.56
057-0184-003-0000	SAFETY LIGHTS ONLY	0.00	2.56	2.56
057-0184-004-0000	SAFETY LIGHTS ONLY	0.00	2.56	2.56
057-0184-005-0000	SAFETY LIGHTS ONLY	0.00	2.56	2.56
057-0184-006-0000	SAFETY LIGHTS ONLY	0.00	2.56	2.56
057-0184-007-0000	SAFETY LIGHTS ONLY	0.00	2.56	2.56

Assessor's Parcel Number	District Classification	Street Lights Charge	Safety Lights Charge	Estimated 17/18 Applied Charge
057-0184-008-0000	SAFETY LIGHTS ONLY	0.00	2.56	2.56
057-0184-009-0000	SAFETY LIGHTS ONLY	0.00	2.56	2.56
057-0184-010-0000	SAFETY LIGHTS ONLY	0.00	2.56	2.56
057-0184-011-0000	SAFETY LIGHTS ONLY	0.00	2.56	2.56
057-0184-012-0000	SAFETY LIGHTS ONLY	0.00	2.56	2.56
057-0184-013-0000	SAFETY LIGHTS ONLY	0.00	2.56	2.56
057-0184-014-0000	SAFETY LIGHTS ONLY	0.00	2.56	2.56
057-0184-015-0000	SAFETY LIGHTS ONLY	0.00	2.56	2.56
057-0184-016-0000	SAFETY LIGHTS ONLY	0.00	2.56	2.56
057-0184-017-0000	SAFETY LIGHTS ONLY	0.00	2.56	2.56
057-0184-018-0000	SAFETY LIGHTS ONLY	0.00	2.56	2.56
057-0184-019-0000	SAFETY LIGHTS ONLY	0.00	2.56	2.56
057-0185-001-0000	SAFETY LIGHTS ONLY	0.00	2.56	2.56
057-0185-002-0000	SAFETY LIGHTS ONLY	0.00	2.56	2.56
057-0185-003-0000	SAFETY LIGHTS ONLY	0.00	2.56	2.56
057-0185-004-0000	SAFETY LIGHTS ONLY	0.00	2.56	2.56
057-0185-006-0000	SAFETY LIGHTS ONLY	0.00	2.56	2.56
057-0185-007-0000	SAFETY LIGHTS ONLY	0.00	2.56	2.56
057-0185-008-0000	SAFETY LIGHTS ONLY	0.00	2.56	2.56
057-0185-009-0000	SAFETY LIGHTS ONLY	0.00	2.56	2.56
057-0185-012-0000	SAFETY LIGHTS ONLY	0.00	2.56	2.56
057-0185-013-0000	SAFETY LIGHTS ONLY	0.00	2.56	2.56
057-0185-014-0000	SAFETY LIGHTS ONLY	0.00	2.56	2.56
057-0185-015-0000	SAFETY LIGHTS ONLY	0.00	2.56	2.56
057-0185-018-0000	SAFETY LIGHTS ONLY	0.00	2.56	2.56
057-0185-019-0000	SAFETY LIGHTS ONLY	0.00	2.56	2.56
057-0186-001-0000	SAFETY LIGHTS ONLY	0.00	2.56	2.56
057-0186-002-0000	SAFETY LIGHTS ONLY	0.00	2.56	2.56
057-0186-003-0000	SAFETY LIGHTS ONLY	0.00	2.56	2.56
057-0186-004-0000	SAFETY LIGHTS ONLY	0.00	2.56	2.56
057-0186-005-0000	SAFETY LIGHTS ONLY	0.00	2.56	2.56
057-0187-001-0000	SAFETY LIGHTS ONLY	0.00	2.56	2.56
057-0187-002-0000	SAFETY LIGHTS ONLY	0.00	2.56	2.56
057-0187-003-0000	SAFETY LIGHTS ONLY	0.00	2.56	2.56
057-0187-004-0000	SAFETY LIGHTS ONLY	0.00	2.56	2.56
057-0191-001-0000	SAFETY LIGHTS ONLY	0.00	2.56	2.56
057-0191-002-0000	SAFETY LIGHTS ONLY	0.00	2.56	2.56
057-0191-003-0000	SAFETY LIGHTS ONLY	0.00	2.56	2.56
057-0191-004-0000	SAFETY LIGHTS ONLY	0.00	2.56	2.56
057-0191-005-0000	SAFETY LIGHTS ONLY	0.00	2.56	2.56
057-0191-006-0000	SAFETY LIGHTS ONLY	0.00	2.56	2.56
057-0191-007-0000	SAFETY LIGHTS ONLY	0.00	2.56	2.56
057-0191-008-0000	SAFETY LIGHTS ONLY	0.00	2.56	2.56
057-0191-009-0000	SAFETY LIGHTS ONLY	0.00	2.56	2.56
057-0191-010-0000	SAFETY LIGHTS ONLY	0.00	2.56	2.56
057-0192-001-0000	SAFETY LIGHTS ONLY	0.00	2.56	2.56
057-0192-002-0000	SAFETY LIGHTS ONLY	0.00	2.56	2.56
057-0192-003-0000	SAFETY LIGHTS ONLY	0.00	2.56	2.56
057-0192-004-0000	SAFETY LIGHTS ONLY	0.00	2.56	2.56
057-0192-005-0000	SAFETY LIGHTS ONLY	0.00	2.56	2.56
057-0192-006-0000	SAFETY LIGHTS ONLY	0.00	2.56	2.56
057-0192-007-0000	SAFETY LIGHTS ONLY	0.00	2.56	2.56
057-0192-008-0000	SAFETY LIGHTS ONLY	0.00	2.56	2.56
057-0192-009-0000	SAFETY LIGHTS ONLY	0.00	2.56	2.56
057-0193-001-0000	SAFETY LIGHTS ONLY	0.00	2.56	2.56
057-0193-002-0000	SAFETY LIGHTS ONLY	0.00	2.56	2.56

Assessor's Parcel Number	District Classification	Street Lights Charge	Safety Lights Charge	Estimated 17/18 Applied Charge
057-0193-003-0000	SAFETY LIGHTS ONLY	0.00	2.56	2.56
057-0193-004-0000	SAFETY LIGHTS ONLY	0.00	2.56	2.56
057-0193-005-0000	SAFETY LIGHTS ONLY	0.00	2.56	2.56
057-0193-006-0000	SAFETY LIGHTS ONLY	0.00	2.56	2.56
057-0193-007-0000	SAFETY LIGHTS ONLY	0.00	2.56	2.56
057-0193-008-0000	SAFETY LIGHTS ONLY	0.00	2.56	2.56
057-0193-009-0000	SAFETY LIGHTS ONLY	0.00	2.56	2.56
057-0193-010-0000	SAFETY LIGHTS ONLY	0.00	2.56	2.56
057-0193-011-0000	SAFETY LIGHTS ONLY	0.00	2.56	2.56
057-0193-012-0000	SAFETY LIGHTS ONLY	0.00	2.56	2.56
057-0193-013-0000	SAFETY LIGHTS ONLY	0.00	2.56	2.56
057-0193-014-0000	SAFETY LIGHTS ONLY	0.00	2.56	2.56
057-0193-015-0000	SAFETY LIGHTS ONLY	0.00	2.56	2.56
057-0193-016-0000	SAFETY LIGHTS ONLY	0.00	2.56	2.56
057-0193-017-0000	SAFETY LIGHTS ONLY	0.00	2.56	2.56
057-0193-018-0000	SAFETY LIGHTS ONLY	0.00	2.56	2.56
057-0193-019-0000	SAFETY LIGHTS ONLY	0.00	2.56	2.56
057-0193-020-0000	SAFETY LIGHTS ONLY	0.00	2.56	2.56
057-0193-021-0000	SAFETY LIGHTS ONLY	0.00	2.56	2.56
057-0193-022-0000	SAFETY LIGHTS ONLY	0.00	2.56	2.56
057-0193-023-0000	SAFETY LIGHTS ONLY	0.00	2.56	2.56
057-0193-024-0000	SAFETY LIGHTS ONLY	0.00	2.56	2.56
057-0193-025-0000	SAFETY LIGHTS ONLY	0.00	2.56	2.56
057-0193-026-0000	SAFETY LIGHTS ONLY	0.00	2.56	2.56
057-0201-001-0000	SAFETY LIGHTS ONLY	0.00	2.56	2.56
057-0201-002-0000	SAFETY LIGHTS ONLY	0.00	2.56	2.56
057-0201-003-0000	SAFETY LIGHTS ONLY	0.00	2.56	2.56
057-0201-004-0000	SAFETY LIGHTS ONLY	0.00	2.56	2.56
057-0201-005-0000	SAFETY LIGHTS ONLY	0.00	2.56	2.56
057-0201-006-0000	SAFETY LIGHTS ONLY	0.00	2.56	2.56
057-0201-007-0000	SAFETY LIGHTS ONLY	0.00	2.56	2.56
057-0201-008-0000	SAFETY LIGHTS ONLY	0.00	2.56	2.56
057-0201-009-0000	SAFETY LIGHTS ONLY	0.00	2.56	2.56
057-0201-010-0000	SAFETY LIGHTS ONLY	0.00	2.56	2.56
057-0201-011-0000	SAFETY LIGHTS ONLY	0.00	2.56	2.56
057-0201-012-0000	SAFETY LIGHTS ONLY	0.00	2.56	2.56
057-0201-013-0000	SAFETY LIGHTS ONLY	0.00	2.56	2.56
057-0201-014-0000	SAFETY LIGHTS ONLY	0.00	2.56	2.56
057-0201-015-0000	SAFETY LIGHTS ONLY	0.00	2.56	2.56
057-0201-016-0000	SAFETY LIGHTS ONLY	0.00	2.56	2.56
057-0201-017-0000	SAFETY LIGHTS ONLY	0.00	2.56	2.56
057-0201-018-0000	SAFETY LIGHTS ONLY	0.00	2.56	2.56
057-0201-019-0000	SAFETY LIGHTS ONLY	0.00	2.56	2.56
057-0201-020-0000	SAFETY LIGHTS ONLY	0.00	2.56	2.56
057-0201-021-0000	SAFETY LIGHTS ONLY	0.00	2.56	2.56
057-0201-022-0000	SAFETY LIGHTS ONLY	0.00	2.56	2.56
057-0201-023-0000	SAFETY LIGHTS ONLY	0.00	2.56	2.56
057-0202-001-0000	SAFETY LIGHTS ONLY	0.00	2.56	2.56
057-0202-002-0000	SAFETY LIGHTS ONLY	0.00	2.56	2.56
057-0202-003-0000	SAFETY LIGHTS ONLY	0.00	2.56	2.56
057-0202-004-0000	SAFETY LIGHTS ONLY	0.00	2.56	2.56
057-0202-005-0000	SAFETY LIGHTS ONLY	0.00	2.56	2.56
057-0202-006-0000	SAFETY LIGHTS ONLY	0.00	2.56	2.56
057-0202-007-0000	SAFETY LIGHTS ONLY	0.00	2.56	2.56
057-0202-008-0000	SAFETY LIGHTS ONLY	0.00	2.56	2.56
057-0202-009-0000	SAFETY LIGHTS ONLY	0.00	2.56	2.56

Assessor's Parcel Number	District Classification	Street Lights Charge	Safety Lights Charge	Estimated 17/18 Applied Charge
057-0202-010-0000	SAFETY LIGHTS ONLY	0.00	2.56	2.56
057-0202-011-0000	SAFETY LIGHTS ONLY	0.00	2.56	2.56
057-0202-012-0000	SAFETY LIGHTS ONLY	0.00	2.56	2.56
057-0202-013-0000	SAFETY LIGHTS ONLY	0.00	2.56	2.56
057-0202-014-0000	SAFETY LIGHTS ONLY	0.00	2.56	2.56
057-0202-015-0000	SAFETY LIGHTS ONLY	0.00	2.56	2.56
057-0202-016-0000	SAFETY LIGHTS ONLY	0.00	2.56	2.56
057-0202-017-0000	SAFETY LIGHTS ONLY	0.00	2.56	2.56
057-0202-018-0000	SAFETY LIGHTS ONLY	0.00	2.56	2.56
057-0202-019-0000	SAFETY LIGHTS ONLY	0.00	2.56	2.56
057-0203-001-0000	SAFETY LIGHTS ONLY	0.00	2.56	2.56
057-0203-002-0000	SAFETY LIGHTS ONLY	0.00	2.56	2.56
057-0203-003-0000	SAFETY LIGHTS ONLY	0.00	2.56	2.56
057-0203-004-0000	SAFETY LIGHTS ONLY	0.00	2.56	2.56
057-0203-005-0000	SAFETY LIGHTS ONLY	0.00	2.56	2.56
057-0203-006-0000	SAFETY LIGHTS ONLY	0.00	2.56	2.56
057-0203-007-0000	SAFETY LIGHTS ONLY	0.00	2.56	2.56
057-0203-008-0000	SAFETY LIGHTS ONLY	0.00	2.56	2.56
057-0203-009-0000	SAFETY LIGHTS ONLY	0.00	2.56	2.56
057-0203-010-0000	SAFETY LIGHTS ONLY	0.00	2.56	2.56
057-0203-011-0000	SAFETY LIGHTS ONLY	0.00	2.56	2.56
057-0203-012-0000	SAFETY LIGHTS ONLY	0.00	2.56	2.56
057-0203-013-0000	SAFETY LIGHTS ONLY	0.00	2.56	2.56
057-0203-014-0000	SAFETY LIGHTS ONLY	0.00	2.56	2.56
057-0203-015-0000	SAFETY LIGHTS ONLY	0.00	2.56	2.56
057-0203-016-0000	SAFETY LIGHTS ONLY	0.00	2.56	2.56
057-0203-017-0000	SAFETY LIGHTS ONLY	0.00	2.56	2.56
057-0203-018-0000	SAFETY LIGHTS ONLY	0.00	2.56	2.56
057-0203-019-0000	SAFETY LIGHTS ONLY	0.00	2.56	2.56
057-0203-020-0000	SAFETY LIGHTS ONLY	0.00	2.56	2.56
057-0203-021-0000	SAFETY LIGHTS ONLY	0.00	2.56	2.56
057-0203-022-0000	SAFETY LIGHTS ONLY	0.00	2.56	2.56
057-0203-023-0000	SAFETY LIGHTS ONLY	0.00	2.56	2.56
057-0204-001-0000	SAFETY LIGHTS ONLY	0.00	2.56	2.56
057-0204-002-0000	SAFETY LIGHTS ONLY	0.00	2.56	2.56
057-0204-003-0000	SAFETY LIGHTS ONLY	0.00	2.56	2.56
057-0204-004-0000	SAFETY LIGHTS ONLY	0.00	2.56	2.56
057-0204-005-0000	SAFETY LIGHTS ONLY	0.00	2.56	2.56
057-0204-006-0000	SAFETY LIGHTS ONLY	0.00	2.56	2.56
057-0204-007-0000	SAFETY LIGHTS ONLY	0.00	2.56	2.56
057-0204-008-0000	SAFETY LIGHTS ONLY	0.00	2.56	2.56
057-0204-009-0000	SAFETY LIGHTS ONLY	0.00	2.56	2.56
057-0204-010-0000	SAFETY LIGHTS ONLY	0.00	2.56	2.56
057-0204-011-0000	SAFETY LIGHTS ONLY	0.00	2.56	2.56
057-0204-012-0000	SAFETY LIGHTS ONLY	0.00	2.56	2.56
057-0211-002-0000	SAFETY LIGHTS ONLY	0.00	2.56	2.56
057-0211-003-0000	SAFETY LIGHTS ONLY	0.00	2.56	2.56
057-0211-004-0000	NON RESIDENTIAL	82.60	2.56	85.16
057-0211-005-0000	NON RESIDENTIAL	105.02	2.56	107.58
057-0211-006-0000	NON RESIDENTIAL	35.24	2.56	37.80
057-0211-017-0000	SAFETY LIGHTS ONLY	0.00	2.56	2.56
057-0211-021-0000	SAFETY LIGHTS ONLY	0.00	2.56	2.56
057-0211-022-0000	NON RESIDENTIAL	67.24	2.56	69.80
057-0211-023-0000	NON RESIDENTIAL	21.64	2.56	24.20
057-0211-027-0000	NON RESIDENTIAL	15.60	2.56	18.16
057-0211-028-0000	NON RESIDENTIAL	18.86	2.56	21.42

Assessor's Parcel Number	District Classification	Street Lights Charge	Safety Lights Charge	Estimated 17/18 Applied Charge
057-0211-029-0000	NON RESIDENTIAL	18.86	2.56	21.42
057-0211-034-0000	NON RESIDENTIAL	27.68	2.56	30.24
057-0211-035-0000	NON RESIDENTIAL	19.38	2.56	21.94
057-0211-038-0000	SAFETY LIGHTS ONLY	0.00	2.56	2.56
057-0211-039-0000	NON RESIDENTIAL	25.16	2.56	27.72
057-0211-040-0000	SAFETY LIGHTS ONLY	0.00	2.56	2.56
057-0212-004-0000	SAFETY LIGHTS ONLY	0.00	2.56	2.56
057-0212-005-0000	SAFETY LIGHTS ONLY	0.00	2.56	2.56
057-0212-008-0000	NON RESIDENTIAL	195.44	2.56	198.00
057-0212-009-0000	SAFETY LIGHTS ONLY	0.00	2.56	2.56
057-0221-001-0000	SAFETY LIGHTS ONLY	0.00	2.56	2.56
057-0221-002-0000	SAFETY LIGHTS ONLY	0.00	2.56	2.56
057-0221-007-0000	SAFETY LIGHTS ONLY	0.00	2.56	2.56
057-0221-008-0000	SAFETY LIGHTS ONLY	0.00	2.56	2.56
057-0221-012-0000	SAFETY LIGHTS ONLY	0.00	2.56	2.56
057-0221-013-0000	SAFETY LIGHTS ONLY	0.00	2.56	2.56
057-0221-014-0000	NON RESIDENTIAL	48.34	2.56	50.90
057-0221-021-0000	SAFETY LIGHTS ONLY	0.00	2.56	2.56
057-0221-022-0000	SAFETY LIGHTS ONLY	0.00	2.56	2.56
057-0222-003-0000	SAFETY LIGHTS ONLY	0.00	2.56	2.56
057-0222-004-0000	SAFETY LIGHTS ONLY	0.00	2.56	2.56
057-0222-017-0000	SAFETY LIGHTS ONLY	0.00	2.56	2.56
057-0223-008-0000	SAFETY LIGHTS ONLY	0.00	2.56	2.56
057-0223-011-0000	SAFETY LIGHTS ONLY	0.00	2.56	2.56
057-0223-013-0000	SAFETY LIGHTS ONLY	0.00	2.56	2.56
057-0223-014-0000	SAFETY LIGHTS ONLY	0.00	2.56	2.56
057-0223-015-0000	SAFETY LIGHTS ONLY	0.00	2.56	2.56
057-0223-016-0000	SAFETY LIGHTS ONLY	0.00	2.56	2.56
057-0223-017-0000	NON RESIDENTIAL	47.58	2.56	50.14
057-0223-019-0000	NON RESIDENTIAL	38.02	2.56	40.58
057-0223-020-0000	SAFETY LIGHTS ONLY	0.00	2.56	2.56
057-0223-022-0000	SAFETY LIGHTS ONLY	0.00	2.56	2.56
057-0223-023-0000	SAFETY LIGHTS ONLY	0.00	2.56	2.56
057-0231-001-0000	SAFETY LIGHTS ONLY	0.00	2.56	2.56
057-0231-002-0000	SAFETY LIGHTS ONLY	0.00	2.56	2.56
057-0231-003-0000	SAFETY LIGHTS ONLY	0.00	2.56	2.56
057-0231-004-0000	SAFETY LIGHTS ONLY	0.00	2.56	2.56
057-0231-005-0000	SAFETY LIGHTS ONLY	0.00	2.56	2.56
057-0231-006-0000	SAFETY LIGHTS ONLY	0.00	2.56	2.56
057-0231-007-0000	SAFETY LIGHTS ONLY	0.00	2.56	2.56
057-0231-011-0000	SAFETY LIGHTS ONLY	0.00	2.56	2.56
057-0231-012-0000	SAFETY LIGHTS ONLY	0.00	2.56	2.56
057-0231-013-0000	NON RESIDENTIAL	14.84	2.56	17.40
057-0231-016-0000	NON RESIDENTIAL	58.66	2.56	61.22
057-0231-018-0000	SAFETY LIGHTS ONLY	0.00	2.56	2.56
057-0231-019-0000	SAFETY LIGHTS ONLY	0.00	2.56	2.56
057-0231-021-0000	SAFETY LIGHTS ONLY	0.00	2.56	2.56
057-0231-022-0000	NON RESIDENTIAL	50.38	2.56	52.94
057-0232-001-0000	SAFETY LIGHTS ONLY	0.00	2.56	2.56
057-0232-002-0000	SAFETY LIGHTS ONLY	0.00	2.56	2.56
057-0232-003-0000	SAFETY LIGHTS ONLY	0.00	2.56	2.56
057-0232-004-0000	SAFETY LIGHTS ONLY	0.00	2.56	2.56
057-0232-005-0000	SAFETY LIGHTS ONLY	0.00	2.56	2.56
057-0232-006-0000	SAFETY LIGHTS ONLY	0.00	2.56	2.56
057-0232-007-0000	SAFETY LIGHTS ONLY	0.00	2.56	2.56
057-0232-008-0000	SAFETY LIGHTS ONLY	0.00	2.56	2.56

Assessor's Parcel Number	District Classification	Street Lights Charge	Safety Lights Charge	Estimated 17/18 Applied Charge
057-0232-009-0000	SAFETY LIGHTS ONLY	0.00	2.56	2.56
057-0232-010-0000	SAFETY LIGHTS ONLY	0.00	2.56	2.56
057-0232-011-0000	SAFETY LIGHTS ONLY	0.00	2.56	2.56
057-0232-012-0000	SAFETY LIGHTS ONLY	0.00	2.56	2.56
057-0232-013-0000	SAFETY LIGHTS ONLY	0.00	2.56	2.56
057-0232-014-0000	SAFETY LIGHTS ONLY	0.00	2.56	2.56
057-0233-001-0000	SAFETY LIGHTS ONLY	0.00	2.56	2.56
057-0233-002-0000	SAFETY LIGHTS ONLY	0.00	2.56	2.56
057-0233-003-0000	SAFETY LIGHTS ONLY	0.00	2.56	2.56
057-0233-004-0000	SAFETY LIGHTS ONLY	0.00	2.56	2.56
057-0233-005-0000	SAFETY LIGHTS ONLY	0.00	2.56	2.56
057-0233-006-0000	RESIDENTIAL	15.32	2.56	17.88
057-0233-007-0000	SAFETY LIGHTS ONLY	0.00	2.56	2.56
057-0233-008-0000	SAFETY LIGHTS ONLY	0.00	2.56	2.56
057-0233-009-0000	SAFETY LIGHTS ONLY	0.00	2.56	2.56
057-0233-010-0000	SAFETY LIGHTS ONLY	0.00	2.56	2.56
057-0233-011-0000	SAFETY LIGHTS ONLY	0.00	2.56	2.56
057-0233-012-0000	SAFETY LIGHTS ONLY	0.00	2.56	2.56
057-0233-013-0000	SAFETY LIGHTS ONLY	0.00	2.56	2.56
057-0234-001-0000	SAFETY LIGHTS ONLY	0.00	2.56	2.56
057-0234-002-0000	SAFETY LIGHTS ONLY	0.00	2.56	2.56
057-0234-003-0000	SAFETY LIGHTS ONLY	0.00	2.56	2.56
057-0234-004-0000	SAFETY LIGHTS ONLY	0.00	2.56	2.56
057-0234-005-0000	RESIDENTIAL	15.32	2.56	17.88
057-0234-006-0000	RESIDENTIAL	15.32	2.56	17.88
057-0240-001-0000	NON RESIDENTIAL	72.52	2.56	75.08
057-0240-006-0000	SAFETY LIGHTS ONLY	0.00	2.56	2.56
057-0240-019-0000	NON RESIDENTIAL	37.76	2.56	40.32
057-0240-020-0000	NON RESIDENTIAL	77.82	2.56	80.38
057-0240-025-0000	NON RESIDENTIAL	52.88	2.56	55.44
057-0240-030-0000	NON RESIDENTIAL	56.14	2.56	58.70
057-0240-031-0000	NON RESIDENTIAL	53.62	2.56	56.18
057-0240-032-0000	NON RESIDENTIAL	46.08	2.56	48.64
057-0240-033-0000	NON RESIDENTIAL	172.52	2.56	175.08
057-0240-034-0000	SAFETY LIGHTS ONLY	0.00	2.56	2.56
057-0251-001-0000	SAFETY LIGHTS ONLY	0.00	2.56	2.56
057-0251-002-0000	SAFETY LIGHTS ONLY	0.00	2.56	2.56
057-0251-003-0000	SAFETY LIGHTS ONLY	0.00	2.56	2.56
057-0251-004-0000	SAFETY LIGHTS ONLY	0.00	2.56	2.56
057-0251-005-0000	SAFETY LIGHTS ONLY	0.00	2.56	2.56
057-0251-006-0000	SAFETY LIGHTS ONLY	0.00	2.56	2.56
057-0251-007-0000	NON RESIDENTIAL	45.56	2.56	48.12
057-0252-001-0000	SAFETY LIGHTS ONLY	0.00	2.56	2.56
057-0252-002-0000	SAFETY LIGHTS ONLY	0.00	2.56	2.56
057-0252-003-0000	SAFETY LIGHTS ONLY	0.00	2.56	2.56
057-0252-004-0000	NON RESIDENTIAL	62.20	2.56	64.76
057-0252-005-0000	SAFETY LIGHTS ONLY	0.00	2.56	2.56
057-0252-006-0000	SAFETY LIGHTS ONLY	0.00	2.56	2.56
057-0253-001-0000	SAFETY LIGHTS ONLY	0.00	2.56	2.56
057-0253-002-0000	SAFETY LIGHTS ONLY	0.00	2.56	2.56
057-0253-003-0000	SAFETY LIGHTS ONLY	0.00	2.56	2.56
057-0253-004-0000	SAFETY LIGHTS ONLY	0.00	2.56	2.56
057-0253-005-0000	SAFETY LIGHTS ONLY	0.00	2.56	2.56
057-0253-006-0000	SAFETY LIGHTS ONLY	0.00	2.56	2.56
057-0254-006-0000	SAFETY LIGHTS ONLY	0.00	2.56	2.56
057-0254-007-0000	SAFETY LIGHTS ONLY	0.00	2.56	2.56

Assessor's Parcel Number	District Classification	Street Lights Charge	Safety Lights Charge	Estimated 17/18 Applied Charge
057-0254-008-0000	SAFETY LIGHTS ONLY	0.00	2.56	2.56
057-0254-009-0000	SAFETY LIGHTS ONLY	0.00	2.56	2.56
057-0254-010-0000	SAFETY LIGHTS ONLY	0.00	2.56	2.56
057-0254-022-0000	SAFETY LIGHTS ONLY	0.00	2.56	2.56
057-0254-023-0000	SAFETY LIGHTS ONLY	0.00	2.56	2.56
057-0254-024-0000	SAFETY LIGHTS ONLY	0.00	2.56	2.56
057-0254-025-0000	SAFETY LIGHTS ONLY	0.00	2.56	2.56
057-0255-001-0000	SAFETY LIGHTS ONLY	0.00	2.56	2.56
057-0255-002-0000	SAFETY LIGHTS ONLY	0.00	2.56	2.56
057-0255-003-0000	SAFETY LIGHTS ONLY	0.00	2.56	2.56
057-0261-001-0000	SAFETY LIGHTS ONLY	0.00	2.56	2.56
057-0261-002-0000	SAFETY LIGHTS ONLY	0.00	2.56	2.56
057-0261-003-0000	SAFETY LIGHTS ONLY	0.00	2.56	2.56
057-0261-004-0000	SAFETY LIGHTS ONLY	0.00	2.56	2.56
057-0261-005-0000	SAFETY LIGHTS ONLY	0.00	2.56	2.56
057-0261-006-0000	SAFETY LIGHTS ONLY	0.00	2.56	2.56
057-0261-007-0000	SAFETY LIGHTS ONLY	0.00	2.56	2.56
057-0261-008-0000	SAFETY LIGHTS ONLY	0.00	2.56	2.56
057-0261-009-0000	SAFETY LIGHTS ONLY	0.00	2.56	2.56
057-0261-010-0000	SAFETY LIGHTS ONLY	0.00	2.56	2.56
057-0261-011-0000	SAFETY LIGHTS ONLY	0.00	2.56	2.56
057-0262-001-0000	SAFETY LIGHTS ONLY	0.00	2.56	2.56
057-0262-002-0000	SAFETY LIGHTS ONLY	0.00	2.56	2.56
057-0262-003-0000	SAFETY LIGHTS ONLY	0.00	2.56	2.56
057-0262-004-0000	SAFETY LIGHTS ONLY	0.00	2.56	2.56
057-0262-005-0000	SAFETY LIGHTS ONLY	0.00	2.56	2.56
057-0262-006-0000	SAFETY LIGHTS ONLY	0.00	2.56	2.56
057-0262-007-0000	SAFETY LIGHTS ONLY	0.00	2.56	2.56
057-0262-008-0000	SAFETY LIGHTS ONLY	0.00	2.56	2.56
057-0262-009-0000	SAFETY LIGHTS ONLY	0.00	2.56	2.56
057-0262-010-0000	SAFETY LIGHTS ONLY	0.00	2.56	2.56
057-0262-011-0000	SAFETY LIGHTS ONLY	0.00	2.56	2.56
057-0262-012-0000	SAFETY LIGHTS ONLY	0.00	2.56	2.56
057-0262-013-0000	SAFETY LIGHTS ONLY	0.00	2.56	2.56
057-0263-001-0000	SAFETY LIGHTS ONLY	0.00	2.56	2.56
057-0263-002-0000	SAFETY LIGHTS ONLY	0.00	2.56	2.56
057-0263-003-0000	SAFETY LIGHTS ONLY	0.00	2.56	2.56
057-0263-004-0000	SAFETY LIGHTS ONLY	0.00	2.56	2.56
057-0263-005-0000	SAFETY LIGHTS ONLY	0.00	2.56	2.56
057-0263-006-0000	SAFETY LIGHTS ONLY	0.00	2.56	2.56
057-0263-007-0000	SAFETY LIGHTS ONLY	0.00	2.56	2.56
057-0263-008-0000	SAFETY LIGHTS ONLY	0.00	2.56	2.56
057-0263-009-0000	SAFETY LIGHTS ONLY	0.00	2.56	2.56
057-0263-010-0000	SAFETY LIGHTS ONLY	0.00	2.56	2.56
057-0263-011-0000	SAFETY LIGHTS ONLY	0.00	2.56	2.56
057-0263-012-0000	SAFETY LIGHTS ONLY	0.00	2.56	2.56
057-0263-013-0000	SAFETY LIGHTS ONLY	0.00	2.56	2.56
057-0263-014-0000	SAFETY LIGHTS ONLY	0.00	2.56	2.56
057-0263-015-0000	SAFETY LIGHTS ONLY	0.00	2.56	2.56
057-0263-016-0000	SAFETY LIGHTS ONLY	0.00	2.56	2.56
057-0264-001-0000	SAFETY LIGHTS ONLY	0.00	2.56	2.56
057-0264-002-0000	SAFETY LIGHTS ONLY	0.00	2.56	2.56
057-0264-003-0000	SAFETY LIGHTS ONLY	0.00	2.56	2.56
057-0264-004-0000	SAFETY LIGHTS ONLY	0.00	2.56	2.56
057-0264-005-0000	SAFETY LIGHTS ONLY	0.00	2.56	2.56
057-0264-006-0000	SAFETY LIGHTS ONLY	0.00	2.56	2.56

Assessor's Parcel Number	District Classification	Street Lights Charge	Safety Lights Charge	Estimated 17/18 Applied Charge
057-0264-007-0000	SAFETY LIGHTS ONLY	0.00	2.56	2.56
057-0264-008-0000	SAFETY LIGHTS ONLY	0.00	2.56	2.56
057-0264-009-0000	SAFETY LIGHTS ONLY	0.00	2.56	2.56
057-0264-010-0000	SAFETY LIGHTS ONLY	0.00	2.56	2.56
057-0264-011-0000	SAFETY LIGHTS ONLY	0.00	2.56	2.56
057-0264-012-0000	SAFETY LIGHTS ONLY	0.00	2.56	2.56
057-0264-013-0000	SAFETY LIGHTS ONLY	0.00	2.56	2.56
057-0265-001-0000	SAFETY LIGHTS ONLY	0.00	2.56	2.56
057-0265-002-0000	SAFETY LIGHTS ONLY	0.00	2.56	2.56
057-0265-003-0000	SAFETY LIGHTS ONLY	0.00	2.56	2.56
057-0265-004-0000	SAFETY LIGHTS ONLY	0.00	2.56	2.56
057-0265-005-0000	SAFETY LIGHTS ONLY	0.00	2.56	2.56
057-0271-001-0000	RESIDENTIAL	15.32	2.56	17.88
057-0271-002-0000	SAFETY LIGHTS ONLY	0.00	2.56	2.56
057-0271-003-0000	SAFETY LIGHTS ONLY	0.00	2.56	2.56
057-0271-004-0000	SAFETY LIGHTS ONLY	0.00	2.56	2.56
057-0271-005-0000	SAFETY LIGHTS ONLY	0.00	2.56	2.56
057-0272-001-0000	SAFETY LIGHTS ONLY	0.00	2.56	2.56
057-0272-002-0000	SAFETY LIGHTS ONLY	0.00	2.56	2.56
057-0272-003-0000	SAFETY LIGHTS ONLY	0.00	2.56	2.56
057-0272-004-0000	SAFETY LIGHTS ONLY	0.00	2.56	2.56
057-0272-005-0000	SAFETY LIGHTS ONLY	0.00	2.56	2.56
057-0272-006-0000	SAFETY LIGHTS ONLY	0.00	2.56	2.56
057-0272-007-0000	SAFETY LIGHTS ONLY	0.00	2.56	2.56
057-0272-008-0000	SAFETY LIGHTS ONLY	0.00	2.56	2.56
057-0272-009-0000	SAFETY LIGHTS ONLY	0.00	2.56	2.56
057-0272-010-0000	SAFETY LIGHTS ONLY	0.00	2.56	2.56
057-0272-011-0000	SAFETY LIGHTS ONLY	0.00	2.56	2.56
057-0272-012-0000	SAFETY LIGHTS ONLY	0.00	2.56	2.56
057-0272-013-0000	SAFETY LIGHTS ONLY	0.00	2.56	2.56
057-0272-014-0000	SAFETY LIGHTS ONLY	0.00	2.56	2.56
057-0273-001-0000	SAFETY LIGHTS ONLY	0.00	2.56	2.56
057-0273-002-0000	SAFETY LIGHTS ONLY	0.00	2.56	2.56
057-0274-001-0000	SAFETY LIGHTS ONLY	0.00	2.56	2.56
057-0274-002-0000	SAFETY LIGHTS ONLY	0.00	2.56	2.56
057-0281-001-0000	SAFETY LIGHTS ONLY	0.00	2.56	2.56
057-0281-002-0000	SAFETY LIGHTS ONLY	0.00	2.56	2.56
057-0281-003-0000	SAFETY LIGHTS ONLY	0.00	2.56	2.56
057-0281-004-0000	SAFETY LIGHTS ONLY	0.00	2.56	2.56
057-0281-005-0000	SAFETY LIGHTS ONLY	0.00	2.56	2.56
057-0281-006-0000	SAFETY LIGHTS ONLY	0.00	2.56	2.56
057-0281-007-0000	SAFETY LIGHTS ONLY	0.00	2.56	2.56
057-0281-008-0000	SAFETY LIGHTS ONLY	0.00	2.56	2.56
057-0281-009-0000	SAFETY LIGHTS ONLY	0.00	2.56	2.56
057-0281-010-0000	SAFETY LIGHTS ONLY	0.00	2.56	2.56
057-0281-011-0000	SAFETY LIGHTS ONLY	0.00	2.56	2.56
057-0281-012-0000	SAFETY LIGHTS ONLY	0.00	2.56	2.56
057-0281-013-0000	SAFETY LIGHTS ONLY	0.00	2.56	2.56
057-0281-014-0000	SAFETY LIGHTS ONLY	0.00	2.56	2.56
057-0281-015-0000	SAFETY LIGHTS ONLY	0.00	2.56	2.56
057-0282-001-0000	SAFETY LIGHTS ONLY	0.00	2.56	2.56
057-0282-002-0000	SAFETY LIGHTS ONLY	0.00	2.56	2.56
057-0282-003-0000	SAFETY LIGHTS ONLY	0.00	2.56	2.56
057-0282-004-0000	SAFETY LIGHTS ONLY	0.00	2.56	2.56
057-0282-005-0000	SAFETY LIGHTS ONLY	0.00	2.56	2.56
057-0282-006-0000	SAFETY LIGHTS ONLY	0.00	2.56	2.56

Assessor's Parcel Number	District Classification	Street Lights Charge	Safety Lights Charge	Estimated 17/18 Applied Charge
057-0282-007-0000	SAFETY LIGHTS ONLY	0.00	2.56	2.56
057-0282-008-0000	SAFETY LIGHTS ONLY	0.00	2.56	2.56
057-0282-009-0000	SAFETY LIGHTS ONLY	0.00	2.56	2.56
057-0282-010-0000	SAFETY LIGHTS ONLY	0.00	2.56	2.56
057-0282-011-0000	SAFETY LIGHTS ONLY	0.00	2.56	2.56
057-0282-012-0000	SAFETY LIGHTS ONLY	0.00	2.56	2.56
057-0282-013-0000	SAFETY LIGHTS ONLY	0.00	2.56	2.56
057-0282-014-0000	SAFETY LIGHTS ONLY	0.00	2.56	2.56
057-0283-001-0000	SAFETY LIGHTS ONLY	0.00	2.56	2.56
057-0283-002-0000	SAFETY LIGHTS ONLY	0.00	2.56	2.56
057-0283-003-0000	SAFETY LIGHTS ONLY	0.00	2.56	2.56
057-0283-004-0000	SAFETY LIGHTS ONLY	0.00	2.56	2.56
057-0284-001-0000	SAFETY LIGHTS ONLY	0.00	2.56	2.56
057-0284-002-0000	SAFETY LIGHTS ONLY	0.00	2.56	2.56
057-0284-003-0000	SAFETY LIGHTS ONLY	0.00	2.56	2.56
057-0284-004-0000	SAFETY LIGHTS ONLY	0.00	2.56	2.56
057-0285-001-0000	SAFETY LIGHTS ONLY	0.00	2.56	2.56
057-0285-002-0000	SAFETY LIGHTS ONLY	0.00	2.56	2.56
057-0285-003-0000	SAFETY LIGHTS ONLY	0.00	2.56	2.56
057-0285-004-0000	SAFETY LIGHTS ONLY	0.00	2.56	2.56
057-0285-005-0000	SAFETY LIGHTS ONLY	0.00	2.56	2.56
057-0285-006-0000	SAFETY LIGHTS ONLY	0.00	2.56	2.56
057-0285-007-0000	SAFETY LIGHTS ONLY	0.00	2.56	2.56
057-0285-008-0000	SAFETY LIGHTS ONLY	0.00	2.56	2.56
057-0285-013-0000	SAFETY LIGHTS ONLY	0.00	2.56	2.56
057-0285-014-0000	SAFETY LIGHTS ONLY	0.00	2.56	2.56
057-0285-015-0000	SAFETY LIGHTS ONLY	0.00	2.56	2.56
057-0285-016-0000	SAFETY LIGHTS ONLY	0.00	2.56	2.56
057-0285-017-0000	SAFETY LIGHTS ONLY	0.00	2.56	2.56
057-0285-018-0000	SAFETY LIGHTS ONLY	0.00	2.56	2.56
057-0285-024-0000	SAFETY LIGHTS ONLY	0.00	2.56	2.56
057-0285-025-0000	SAFETY LIGHTS ONLY	0.00	2.56	2.56
057-0285-026-0000	SAFETY LIGHTS ONLY	0.00	2.56	2.56
057-0285-027-0000	SAFETY LIGHTS ONLY	0.00	2.56	2.56
057-0285-028-0000	SAFETY LIGHTS ONLY	0.00	2.56	2.56
057-0285-029-0000	SAFETY LIGHTS ONLY	0.00	2.56	2.56
057-0285-030-0000	SAFETY LIGHTS ONLY	0.00	2.56	2.56
057-0285-031-0000	SAFETY LIGHTS ONLY	0.00	2.56	2.56
057-0285-032-0000	SAFETY LIGHTS ONLY	0.00	2.56	2.56
057-0285-033-0000	SAFETY LIGHTS ONLY	0.00	2.56	2.56
057-0285-035-0000	SAFETY LIGHTS ONLY	0.00	2.56	2.56
057-0285-036-0000	SAFETY LIGHTS ONLY	0.00	2.56	2.56
057-0285-037-0000	SAFETY LIGHTS ONLY	0.00	2.56	2.56
057-0286-001-0000	SAFETY LIGHTS ONLY	0.00	2.56	2.56
057-0286-002-0000	SAFETY LIGHTS ONLY	0.00	2.56	2.56
057-0286-003-0000	SAFETY LIGHTS ONLY	0.00	2.56	2.56
057-0286-004-0000	SAFETY LIGHTS ONLY	0.00	2.56	2.56
057-0286-005-0000	SAFETY LIGHTS ONLY	0.00	2.56	2.56
057-0286-006-0000	SAFETY LIGHTS ONLY	0.00	2.56	2.56
057-0286-007-0000	SAFETY LIGHTS ONLY	0.00	2.56	2.56
057-0286-008-0000	SAFETY LIGHTS ONLY	0.00	2.56	2.56
057-0291-007-0000	SAFETY LIGHTS ONLY	0.00	2.56	2.56
057-0291-008-0000	SAFETY LIGHTS ONLY	0.00	2.56	2.56
057-0291-009-0000	SAFETY LIGHTS ONLY	0.00	2.56	2.56
057-0291-010-0000	SAFETY LIGHTS ONLY	0.00	2.56	2.56
057-0291-011-0000	SAFETY LIGHTS ONLY	0.00	2.56	2.56

Assessor's Parcel Number	District Classification	Street Lights Charge	Safety Lights Charge	Estimated 17/18 Applied Charge
057-0291-012-0000	SAFETY LIGHTS ONLY	0.00	2.56	2.56
057-0291-013-0000	NON RESIDENTIAL	48.08	2.56	50.64
057-0292-002-0000	SAFETY LIGHTS ONLY	0.00	2.56	2.56
057-0292-003-0000	SAFETY LIGHTS ONLY	0.00	2.56	2.56
057-0292-004-0000	SAFETY LIGHTS ONLY	0.00	2.56	2.56
057-0292-005-0000	SAFETY LIGHTS ONLY	0.00	2.56	2.56
057-0292-006-0000	SAFETY LIGHTS ONLY	0.00	2.56	2.56
057-0292-007-0000	NON RESIDENTIAL	64.20	2.56	66.76
057-0292-010-0000	NON RESIDENTIAL	15.08	2.56	17.64
057-0292-011-0000	NON RESIDENTIAL	41.28	2.56	43.84
057-0292-016-0000	SAFETY LIGHTS ONLY	0.00	2.56	2.56
057-0292-017-0000	NON RESIDENTIAL	15.34	2.56	17.90
057-0292-018-0000	NON RESIDENTIAL	16.34	2.56	18.90
057-0292-019-0000	SAFETY LIGHTS ONLY	0.00	2.56	2.56
057-0293-001-0000	NON RESIDENTIAL	71.76	2.56	74.32
057-0293-004-0000	NON RESIDENTIAL	31.72	2.56	34.28
057-0293-005-0000	NON RESIDENTIAL	31.46	2.56	34.02
057-0293-006-0000	SAFETY LIGHTS ONLY	0.00	2.56	2.56
057-0293-007-0000	NON RESIDENTIAL	27.44	2.56	30.00
057-0294-004-0000	SAFETY LIGHTS ONLY	0.00	2.56	2.56
057-0294-006-0000	NON RESIDENTIAL	80.08	2.56	82.64
057-0294-007-0000	NON RESIDENTIAL	210.82	2.56	213.38
057-0301-001-0000	SAFETY LIGHTS ONLY	0.00	2.56	2.56
057-0301-002-0000	SAFETY LIGHTS ONLY	0.00	2.56	2.56
057-0301-003-0000	SAFETY LIGHTS ONLY	0.00	2.56	2.56
057-0301-004-0000	SAFETY LIGHTS ONLY	0.00	2.56	2.56
057-0301-005-0000	SAFETY LIGHTS ONLY	0.00	2.56	2.56
057-0301-006-0000	SAFETY LIGHTS ONLY	0.00	2.56	2.56
057-0301-007-0000	SAFETY LIGHTS ONLY	0.00	2.56	2.56
057-0301-008-0000	SAFETY LIGHTS ONLY	0.00	2.56	2.56
057-0302-001-0000	SAFETY LIGHTS ONLY	0.00	2.56	2.56
057-0302-002-0000	SAFETY LIGHTS ONLY	0.00	2.56	2.56
057-0302-003-0000	SAFETY LIGHTS ONLY	0.00	2.56	2.56
057-0302-004-0000	SAFETY LIGHTS ONLY	0.00	2.56	2.56
057-0302-005-0000	SAFETY LIGHTS ONLY	0.00	2.56	2.56
057-0302-006-0000	SAFETY LIGHTS ONLY	0.00	2.56	2.56
057-0302-007-0000	SAFETY LIGHTS ONLY	0.00	2.56	2.56
057-0302-008-0000	SAFETY LIGHTS ONLY	0.00	2.56	2.56
057-0302-009-0000	SAFETY LIGHTS ONLY	0.00	2.56	2.56
057-0302-010-0000	SAFETY LIGHTS ONLY	0.00	2.56	2.56
057-0303-001-0000	SAFETY LIGHTS ONLY	0.00	2.56	2.56
057-0303-002-0000	SAFETY LIGHTS ONLY	0.00	2.56	2.56
057-0303-003-0000	SAFETY LIGHTS ONLY	0.00	2.56	2.56
057-0303-004-0000	SAFETY LIGHTS ONLY	0.00	2.56	2.56
057-0303-005-0000	SAFETY LIGHTS ONLY	0.00	2.56	2.56
057-0303-006-0000	SAFETY LIGHTS ONLY	0.00	2.56	2.56
057-0303-007-0000	SAFETY LIGHTS ONLY	0.00	2.56	2.56
057-0303-008-0000	SAFETY LIGHTS ONLY	0.00	2.56	2.56
057-0303-009-0000	SAFETY LIGHTS ONLY	0.00	2.56	2.56
057-0303-010-0000	SAFETY LIGHTS ONLY	0.00	2.56	2.56
057-0303-011-0000	SAFETY LIGHTS ONLY	0.00	2.56	2.56
057-0303-012-0000	SAFETY LIGHTS ONLY	0.00	2.56	2.56
057-0303-013-0000	SAFETY LIGHTS ONLY	0.00	2.56	2.56
057-0303-014-0000	SAFETY LIGHTS ONLY	0.00	2.56	2.56
057-0303-015-0000	SAFETY LIGHTS ONLY	0.00	2.56	2.56
057-0303-016-0000	SAFETY LIGHTS ONLY	0.00	2.56	2.56

Assessor's Parcel Number	District Classification	Street Lights Charge	Safety Lights Charge	Estimated 17/18 Applied Charge
057-0304-003-0000	SAFETY LIGHTS ONLY	0.00	2.56	2.56
057-0304-004-0000	SAFETY LIGHTS ONLY	0.00	2.56	2.56
057-0304-005-0000	SAFETY LIGHTS ONLY	0.00	2.56	2.56
057-0304-006-0000	SAFETY LIGHTS ONLY	0.00	2.56	2.56
057-0304-007-0000	SAFETY LIGHTS ONLY	0.00	2.56	2.56
057-0304-010-0000	SAFETY LIGHTS ONLY	0.00	2.56	2.56
057-0304-011-0000	SAFETY LIGHTS ONLY	0.00	2.56	2.56
057-0304-012-0000	SAFETY LIGHTS ONLY	0.00	2.56	2.56
057-0304-013-0000	SAFETY LIGHTS ONLY	0.00	2.56	2.56
057-0304-014-0000	SAFETY LIGHTS ONLY	0.00	2.56	2.56
057-0311-001-0000	SAFETY LIGHTS ONLY	0.00	2.56	2.56
057-0311-002-0000	SAFETY LIGHTS ONLY	0.00	2.56	2.56
057-0311-003-0000	SAFETY LIGHTS ONLY	0.00	2.56	2.56
057-0311-004-0000	SAFETY LIGHTS ONLY	0.00	2.56	2.56
057-0311-005-0000	SAFETY LIGHTS ONLY	0.00	2.56	2.56
057-0311-006-0000	SAFETY LIGHTS ONLY	0.00	2.56	2.56
057-0311-007-0000	SAFETY LIGHTS ONLY	0.00	2.56	2.56
057-0311-008-0000	SAFETY LIGHTS ONLY	0.00	2.56	2.56
057-0311-009-0000	SAFETY LIGHTS ONLY	0.00	2.56	2.56
057-0311-010-0000	SAFETY LIGHTS ONLY	0.00	2.56	2.56
057-0311-011-0000	SAFETY LIGHTS ONLY	0.00	2.56	2.56
057-0311-012-0000	SAFETY LIGHTS ONLY	0.00	2.56	2.56
057-0311-013-0000	SAFETY LIGHTS ONLY	0.00	2.56	2.56
057-0311-014-0000	SAFETY LIGHTS ONLY	0.00	2.56	2.56
057-0311-015-0000	SAFETY LIGHTS ONLY	0.00	2.56	2.56
057-0311-016-0000	SAFETY LIGHTS ONLY	0.00	2.56	2.56
057-0311-017-0000	SAFETY LIGHTS ONLY	0.00	2.56	2.56
057-0311-018-0000	SAFETY LIGHTS ONLY	0.00	2.56	2.56
057-0312-001-0000	SAFETY LIGHTS ONLY	0.00	2.56	2.56
057-0312-002-0000	SAFETY LIGHTS ONLY	0.00	2.56	2.56
057-0312-003-0000	SAFETY LIGHTS ONLY	0.00	2.56	2.56
057-0312-004-0000	SAFETY LIGHTS ONLY	0.00	2.56	2.56
057-0312-005-0000	SAFETY LIGHTS ONLY	0.00	2.56	2.56
057-0312-006-0000	SAFETY LIGHTS ONLY	0.00	2.56	2.56
057-0312-007-0000	SAFETY LIGHTS ONLY	0.00	2.56	2.56
057-0312-008-0000	SAFETY LIGHTS ONLY	0.00	2.56	2.56
057-0312-009-0000	SAFETY LIGHTS ONLY	0.00	2.56	2.56
057-0312-010-0000	SAFETY LIGHTS ONLY	0.00	2.56	2.56
057-0312-011-0000	SAFETY LIGHTS ONLY	0.00	2.56	2.56
057-0312-012-0000	SAFETY LIGHTS ONLY	0.00	2.56	2.56
057-0312-013-0000	SAFETY LIGHTS ONLY	0.00	2.56	2.56
057-0313-001-0000	SAFETY LIGHTS ONLY	0.00	2.56	2.56
057-0313-002-0000	SAFETY LIGHTS ONLY	0.00	2.56	2.56
057-0313-003-0000	SAFETY LIGHTS ONLY	0.00	2.56	2.56
057-0313-004-0000	SAFETY LIGHTS ONLY	0.00	2.56	2.56
057-0313-005-0000	SAFETY LIGHTS ONLY	0.00	2.56	2.56
057-0313-006-0000	SAFETY LIGHTS ONLY	0.00	2.56	2.56
057-0313-007-0000	SAFETY LIGHTS ONLY	0.00	2.56	2.56
057-0313-008-0000	SAFETY LIGHTS ONLY	0.00	2.56	2.56
057-0313-009-0000	SAFETY LIGHTS ONLY	0.00	2.56	2.56
057-0314-001-0000	SAFETY LIGHTS ONLY	0.00	2.56	2.56
057-0314-002-0000	SAFETY LIGHTS ONLY	0.00	2.56	2.56
057-0314-003-0000	SAFETY LIGHTS ONLY	0.00	2.56	2.56
057-0314-004-0000	SAFETY LIGHTS ONLY	0.00	2.56	2.56
057-0314-005-0000	SAFETY LIGHTS ONLY	0.00	2.56	2.56
057-0314-006-0000	SAFETY LIGHTS ONLY	0.00	2.56	2.56

Assessor's Parcel Number	District Classification	Street Lights Charge	Safety Lights Charge	Estimated 17/18 Applied Charge
057-0314-007-0000	SAFETY LIGHTS ONLY	0.00	2.56	2.56
057-0314-008-0000	SAFETY LIGHTS ONLY	0.00	2.56	2.56
057-0314-009-0000	SAFETY LIGHTS ONLY	0.00	2.56	2.56
057-0314-010-0000	SAFETY LIGHTS ONLY	0.00	2.56	2.56
057-0314-013-0000	SAFETY LIGHTS ONLY	0.00	2.56	2.56
057-0314-014-0000	SAFETY LIGHTS ONLY	0.00	2.56	2.56
057-0314-015-0000	SAFETY LIGHTS ONLY	0.00	2.56	2.56
057-0314-016-0000	SAFETY LIGHTS ONLY	0.00	2.56	2.56
057-0314-017-0000	SAFETY LIGHTS ONLY	0.00	2.56	2.56
057-0314-018-0000	SAFETY LIGHTS ONLY	0.00	2.56	2.56
057-0314-019-0000	SAFETY LIGHTS ONLY	0.00	2.56	2.56
057-0314-021-0000	SAFETY LIGHTS ONLY	0.00	2.56	2.56
057-0315-001-0000	SAFETY LIGHTS ONLY	0.00	2.56	2.56
057-0315-002-0000	SAFETY LIGHTS ONLY	0.00	2.56	2.56
057-0315-003-0000	SAFETY LIGHTS ONLY	0.00	2.56	2.56
057-0315-004-0000	SAFETY LIGHTS ONLY	0.00	2.56	2.56
057-0315-005-0000	SAFETY LIGHTS ONLY	0.00	2.56	2.56
057-0315-006-0000	SAFETY LIGHTS ONLY	0.00	2.56	2.56
057-0315-007-0000	SAFETY LIGHTS ONLY	0.00	2.56	2.56
057-0315-008-0000	SAFETY LIGHTS ONLY	0.00	2.56	2.56
057-0315-009-0000	SAFETY LIGHTS ONLY	0.00	2.56	2.56
057-0315-010-0000	SAFETY LIGHTS ONLY	0.00	2.56	2.56
057-0315-011-0000	SAFETY LIGHTS ONLY	0.00	2.56	2.56
057-0315-012-0000	SAFETY LIGHTS ONLY	0.00	2.56	2.56
057-0315-013-0000	SAFETY LIGHTS ONLY	0.00	2.56	2.56
057-0315-014-0000	SAFETY LIGHTS ONLY	0.00	2.56	2.56
057-0315-015-0000	SAFETY LIGHTS ONLY	0.00	2.56	2.56
057-0316-001-0000	SAFETY LIGHTS ONLY	0.00	2.56	2.56
057-0316-002-0000	SAFETY LIGHTS ONLY	0.00	2.56	2.56
057-0316-003-0000	SAFETY LIGHTS ONLY	0.00	2.56	2.56
057-0316-004-0000	SAFETY LIGHTS ONLY	0.00	2.56	2.56
057-0316-005-0000	SAFETY LIGHTS ONLY	0.00	2.56	2.56
057-0316-006-0000	SAFETY LIGHTS ONLY	0.00	2.56	2.56
057-0321-001-0000	SAFETY LIGHTS ONLY	0.00	2.56	2.56
057-0322-002-0000	SAFETY LIGHTS ONLY	0.00	2.56	2.56
057-0322-005-0000	SAFETY LIGHTS ONLY	0.00	2.56	2.56
057-0322-006-0000	SAFETY LIGHTS ONLY	0.00	2.56	2.56
057-0322-007-0000	SAFETY LIGHTS ONLY	0.00	2.56	2.56
057-0322-008-0000	SAFETY LIGHTS ONLY	0.00	2.56	2.56
057-0322-009-0000	SAFETY LIGHTS ONLY	0.00	2.56	2.56
057-0322-010-0000	SAFETY LIGHTS ONLY	0.00	2.56	2.56
057-0322-011-0000	SAFETY LIGHTS ONLY	0.00	2.56	2.56
057-0323-001-0000	SAFETY LIGHTS ONLY	0.00	2.56	2.56
057-0323-006-0000	SAFETY LIGHTS ONLY	0.00	2.56	2.56
057-0323-007-0000	SAFETY LIGHTS ONLY	0.00	2.56	2.56
058-0018-001-0000	RESIDENTIAL	15.32	2.56	17.88
058-0018-003-0000	RESIDENTIAL	15.32	2.56	17.88
058-0018-004-0000	RESIDENTIAL	15.32	2.56	17.88
058-0018-005-0000	RESIDENTIAL	15.32	2.56	17.88
058-0018-006-0000	RESIDENTIAL	15.32	2.56	17.88
058-0018-007-0000	SAFETY LIGHTS ONLY	0.00	2.56	2.56
058-0018-008-0000	SAFETY LIGHTS ONLY	0.00	2.56	2.56
058-0018-009-0000	RESIDENTIAL	15.32	2.56	17.88
058-0018-010-0000	SAFETY LIGHTS ONLY	0.00	2.56	2.56
058-0021-001-0000	SAFETY LIGHTS ONLY	0.00	2.56	2.56
058-0021-002-0000	SAFETY LIGHTS ONLY	0.00	2.56	2.56

Assessor's Parcel Number	District Classification	Street Lights Charge	Safety Lights Charge	Estimated 17/18 Applied Charge
058-0021-003-0000	SAFETY LIGHTS ONLY	0.00	2.56	2.56
058-0021-004-0000	SAFETY LIGHTS ONLY	0.00	2.56	2.56
058-0021-005-0000	SAFETY LIGHTS ONLY	0.00	2.56	2.56
058-0021-006-0000	SAFETY LIGHTS ONLY	0.00	2.56	2.56
058-0021-007-0000	SAFETY LIGHTS ONLY	0.00	2.56	2.56
058-0021-008-0000	SAFETY LIGHTS ONLY	0.00	2.56	2.56
058-0021-009-0000	SAFETY LIGHTS ONLY	0.00	2.56	2.56
058-0021-010-0000	SAFETY LIGHTS ONLY	0.00	2.56	2.56
058-0021-011-0000	RESIDENTIAL	15.32	2.56	17.88
058-0021-012-0000	SAFETY LIGHTS ONLY	0.00	2.56	2.56
058-0021-013-0000	SAFETY LIGHTS ONLY	0.00	2.56	2.56
058-0022-001-0000	SAFETY LIGHTS ONLY	0.00	2.56	2.56
058-0022-002-0000	SAFETY LIGHTS ONLY	0.00	2.56	2.56
058-0022-003-0000	SAFETY LIGHTS ONLY	0.00	2.56	2.56
058-0022-004-0000	SAFETY LIGHTS ONLY	0.00	2.56	2.56
058-0022-005-0000	SAFETY LIGHTS ONLY	0.00	2.56	2.56
058-0022-006-0000	SAFETY LIGHTS ONLY	0.00	2.56	2.56
058-0023-001-0000	SAFETY LIGHTS ONLY	0.00	2.56	2.56
058-0023-002-0000	SAFETY LIGHTS ONLY	0.00	2.56	2.56
058-0023-003-0000	SAFETY LIGHTS ONLY	0.00	2.56	2.56
058-0023-004-0000	SAFETY LIGHTS ONLY	0.00	2.56	2.56
058-0023-005-0000	SAFETY LIGHTS ONLY	0.00	2.56	2.56
058-0023-006-0000	SAFETY LIGHTS ONLY	0.00	2.56	2.56
058-0023-007-0000	SAFETY LIGHTS ONLY	0.00	2.56	2.56
058-0023-008-0000	SAFETY LIGHTS ONLY	0.00	2.56	2.56
058-0023-009-0000	SAFETY LIGHTS ONLY	0.00	2.56	2.56
058-0023-010-0000	SAFETY LIGHTS ONLY	0.00	2.56	2.56
058-0023-011-0000	SAFETY LIGHTS ONLY	0.00	2.56	2.56
058-0023-012-0000	SAFETY LIGHTS ONLY	0.00	2.56	2.56
058-0023-013-0000	SAFETY LIGHTS ONLY	0.00	2.56	2.56
058-0024-001-0000	SAFETY LIGHTS ONLY	0.00	2.56	2.56
058-0024-002-0000	SAFETY LIGHTS ONLY	0.00	2.56	2.56
058-0024-003-0000	SAFETY LIGHTS ONLY	0.00	2.56	2.56
058-0024-004-0000	SAFETY LIGHTS ONLY	0.00	2.56	2.56
058-0024-005-0000	SAFETY LIGHTS ONLY	0.00	2.56	2.56
058-0024-006-0000	SAFETY LIGHTS ONLY	0.00	2.56	2.56
058-0024-007-0000	SAFETY LIGHTS ONLY	0.00	2.56	2.56
058-0024-008-0000	SAFETY LIGHTS ONLY	0.00	2.56	2.56
058-0024-009-0000	SAFETY LIGHTS ONLY	0.00	2.56	2.56
058-0024-010-0000	SAFETY LIGHTS ONLY	0.00	2.56	2.56
058-0024-011-0000	SAFETY LIGHTS ONLY	0.00	2.56	2.56
058-0024-012-0000	SAFETY LIGHTS ONLY	0.00	2.56	2.56
058-0024-013-0000	SAFETY LIGHTS ONLY	0.00	2.56	2.56
058-0024-014-0000	SAFETY LIGHTS ONLY	0.00	2.56	2.56
058-0024-015-0000	SAFETY LIGHTS ONLY	0.00	2.56	2.56
058-0031-001-0000	SAFETY LIGHTS ONLY	0.00	2.56	2.56
058-0031-002-0000	SAFETY LIGHTS ONLY	0.00	2.56	2.56
058-0031-003-0000	SAFETY LIGHTS ONLY	0.00	2.56	2.56
058-0031-004-0000	SAFETY LIGHTS ONLY	0.00	2.56	2.56
058-0031-005-0000	SAFETY LIGHTS ONLY	0.00	2.56	2.56
058-0031-006-0000	SAFETY LIGHTS ONLY	0.00	2.56	2.56
058-0032-001-0000	SAFETY LIGHTS ONLY	0.00	2.56	2.56
058-0032-002-0000	SAFETY LIGHTS ONLY	0.00	2.56	2.56
058-0032-003-0000	SAFETY LIGHTS ONLY	0.00	2.56	2.56
058-0032-004-0000	SAFETY LIGHTS ONLY	0.00	2.56	2.56
058-0032-005-0000	SAFETY LIGHTS ONLY	0.00	2.56	2.56

Assessor's Parcel Number	District Classification	Street Lights Charge	Safety Lights Charge	Estimated 17/18 Applied Charge
058-0032-006-0000	SAFETY LIGHTS ONLY	0.00	2.56	2.56
058-0032-007-0000	SAFETY LIGHTS ONLY	0.00	2.56	2.56
058-0032-008-0000	SAFETY LIGHTS ONLY	0.00	2.56	2.56
058-0032-009-0000	SAFETY LIGHTS ONLY	0.00	2.56	2.56
058-0032-010-0000	SAFETY LIGHTS ONLY	0.00	2.56	2.56
058-0032-011-0000	SAFETY LIGHTS ONLY	0.00	2.56	2.56
058-0032-012-0000	SAFETY LIGHTS ONLY	0.00	2.56	2.56
058-0033-001-0000	SAFETY LIGHTS ONLY	0.00	2.56	2.56
058-0033-002-0000	SAFETY LIGHTS ONLY	0.00	2.56	2.56
058-0033-003-0000	SAFETY LIGHTS ONLY	0.00	2.56	2.56
058-0033-004-0000	SAFETY LIGHTS ONLY	0.00	2.56	2.56
058-0033-005-0000	SAFETY LIGHTS ONLY	0.00	2.56	2.56
058-0033-006-0000	SAFETY LIGHTS ONLY	0.00	2.56	2.56
058-0033-007-0000	SAFETY LIGHTS ONLY	0.00	2.56	2.56
058-0033-008-0000	SAFETY LIGHTS ONLY	0.00	2.56	2.56
058-0033-009-0000	SAFETY LIGHTS ONLY	0.00	2.56	2.56
058-0033-010-0000	SAFETY LIGHTS ONLY	0.00	2.56	2.56
058-0033-011-0000	SAFETY LIGHTS ONLY	0.00	2.56	2.56
058-0033-012-0000	SAFETY LIGHTS ONLY	0.00	2.56	2.56
058-0034-005-0000	SAFETY LIGHTS ONLY	0.00	2.56	2.56
058-0034-006-0000	SAFETY LIGHTS ONLY	0.00	2.56	2.56
058-0034-007-0000	SAFETY LIGHTS ONLY	0.00	2.56	2.56
058-0034-008-0000	NON RESIDENTIAL	243.06	2.56	245.62
058-0034-009-0000	NON RESIDENTIAL	62.96	2.56	65.52
058-0041-001-0000	SAFETY LIGHTS ONLY	0.00	2.56	2.56
058-0041-002-0000	SAFETY LIGHTS ONLY	0.00	2.56	2.56
058-0041-003-0000	SAFETY LIGHTS ONLY	0.00	2.56	2.56
058-0041-004-0000	SAFETY LIGHTS ONLY	0.00	2.56	2.56
058-0041-005-0000	SAFETY LIGHTS ONLY	0.00	2.56	2.56
058-0041-006-0000	SAFETY LIGHTS ONLY	0.00	2.56	2.56
058-0041-007-0000	SAFETY LIGHTS ONLY	0.00	2.56	2.56
058-0041-008-0000	SAFETY LIGHTS ONLY	0.00	2.56	2.56
058-0041-009-0000	SAFETY LIGHTS ONLY	0.00	2.56	2.56
058-0041-010-0000	SAFETY LIGHTS ONLY	0.00	2.56	2.56
058-0041-011-0000	SAFETY LIGHTS ONLY	0.00	2.56	2.56
058-0041-012-0000	SAFETY LIGHTS ONLY	0.00	2.56	2.56
058-0041-013-0000	SAFETY LIGHTS ONLY	0.00	2.56	2.56
058-0041-015-0000	SAFETY LIGHTS ONLY	0.00	2.56	2.56
058-0042-001-0000	SAFETY LIGHTS ONLY	0.00	2.56	2.56
058-0042-002-0000	SAFETY LIGHTS ONLY	0.00	2.56	2.56
058-0042-003-0000	SAFETY LIGHTS ONLY	0.00	2.56	2.56
058-0042-004-0000	SAFETY LIGHTS ONLY	0.00	2.56	2.56
058-0042-005-0000	SAFETY LIGHTS ONLY	0.00	2.56	2.56
058-0042-006-0000	SAFETY LIGHTS ONLY	0.00	2.56	2.56
058-0042-007-0000	SAFETY LIGHTS ONLY	0.00	2.56	2.56
058-0042-008-0000	SAFETY LIGHTS ONLY	0.00	2.56	2.56
058-0042-009-0000	SAFETY LIGHTS ONLY	0.00	2.56	2.56
058-0042-010-0000	SAFETY LIGHTS ONLY	0.00	2.56	2.56
058-0042-011-0000	SAFETY LIGHTS ONLY	0.00	2.56	2.56
058-0042-012-0000	SAFETY LIGHTS ONLY	0.00	2.56	2.56
058-0042-013-0000	SAFETY LIGHTS ONLY	0.00	2.56	2.56
058-0042-014-0000	SAFETY LIGHTS ONLY	0.00	2.56	2.56
058-0042-015-0000	SAFETY LIGHTS ONLY	0.00	2.56	2.56
058-0042-016-0000	SAFETY LIGHTS ONLY	0.00	2.56	2.56
058-0042-017-0000	SAFETY LIGHTS ONLY	0.00	2.56	2.56
058-0042-018-0000	SAFETY LIGHTS ONLY	0.00	2.56	2.56

Assessor's Parcel Number	District Classification	Street Lights Charge	Safety Lights Charge	Estimated 17/18 Applied Charge
058-0042-019-0000	SAFETY LIGHTS ONLY	0.00	2.56	2.56
058-0042-020-0000	SAFETY LIGHTS ONLY	0.00	2.56	2.56
058-0042-021-0000	SAFETY LIGHTS ONLY	0.00	2.56	2.56
058-0042-022-0000	SAFETY LIGHTS ONLY	0.00	2.56	2.56
058-0042-023-0000	SAFETY LIGHTS ONLY	0.00	2.56	2.56
058-0042-024-0000	SAFETY LIGHTS ONLY	0.00	2.56	2.56
058-0042-025-0000	SAFETY LIGHTS ONLY	0.00	2.56	2.56
058-0042-026-0000	SAFETY LIGHTS ONLY	0.00	2.56	2.56
058-0042-027-0000	SAFETY LIGHTS ONLY	0.00	2.56	2.56
058-0042-028-0000	SAFETY LIGHTS ONLY	0.00	2.56	2.56
058-0042-029-0000	SAFETY LIGHTS ONLY	0.00	2.56	2.56
058-0043-001-0000	SAFETY LIGHTS ONLY	0.00	2.56	2.56
058-0043-002-0000	SAFETY LIGHTS ONLY	0.00	2.56	2.56
058-0043-003-0000	SAFETY LIGHTS ONLY	0.00	2.56	2.56
058-0043-004-0000	SAFETY LIGHTS ONLY	0.00	2.56	2.56
058-0043-005-0000	SAFETY LIGHTS ONLY	0.00	2.56	2.56
058-0043-006-0000	SAFETY LIGHTS ONLY	0.00	2.56	2.56
058-0043-007-0000	SAFETY LIGHTS ONLY	0.00	2.56	2.56
058-0043-008-0000	SAFETY LIGHTS ONLY	0.00	2.56	2.56
058-0043-009-0000	SAFETY LIGHTS ONLY	0.00	2.56	2.56
058-0043-010-0000	SAFETY LIGHTS ONLY	0.00	2.56	2.56
058-0043-011-0000	SAFETY LIGHTS ONLY	0.00	2.56	2.56
058-0043-012-0000	SAFETY LIGHTS ONLY	0.00	2.56	2.56
058-0043-013-0000	SAFETY LIGHTS ONLY	0.00	2.56	2.56
058-0043-014-0000	SAFETY LIGHTS ONLY	0.00	2.56	2.56
058-0043-015-0000	SAFETY LIGHTS ONLY	0.00	2.56	2.56
058-0043-016-0000	SAFETY LIGHTS ONLY	0.00	2.56	2.56
058-0043-017-0000	SAFETY LIGHTS ONLY	0.00	2.56	2.56
058-0043-018-0000	SAFETY LIGHTS ONLY	0.00	2.56	2.56
058-0043-019-0000	SAFETY LIGHTS ONLY	0.00	2.56	2.56
058-0043-020-0000	SAFETY LIGHTS ONLY	0.00	2.56	2.56
058-0043-021-0000	SAFETY LIGHTS ONLY	0.00	2.56	2.56
058-0043-022-0000	SAFETY LIGHTS ONLY	0.00	2.56	2.56
058-0043-023-0000	SAFETY LIGHTS ONLY	0.00	2.56	2.56
058-0044-001-0000	SAFETY LIGHTS ONLY	0.00	2.56	2.56
058-0044-002-0000	SAFETY LIGHTS ONLY	0.00	2.56	2.56
058-0044-003-0000	SAFETY LIGHTS ONLY	0.00	2.56	2.56
058-0044-004-0000	SAFETY LIGHTS ONLY	0.00	2.56	2.56
058-0044-005-0000	SAFETY LIGHTS ONLY	0.00	2.56	2.56
058-0044-006-0000	SAFETY LIGHTS ONLY	0.00	2.56	2.56
058-0044-007-0000	SAFETY LIGHTS ONLY	0.00	2.56	2.56
058-0044-008-0000	SAFETY LIGHTS ONLY	0.00	2.56	2.56
058-0044-009-0000	SAFETY LIGHTS ONLY	0.00	2.56	2.56
058-0044-010-0000	SAFETY LIGHTS ONLY	0.00	2.56	2.56
058-0044-011-0000	SAFETY LIGHTS ONLY	0.00	2.56	2.56
058-0044-012-0000	SAFETY LIGHTS ONLY	0.00	2.56	2.56
058-0044-013-0000	SAFETY LIGHTS ONLY	0.00	2.56	2.56
058-0044-014-0000	SAFETY LIGHTS ONLY	0.00	2.56	2.56
058-0044-015-0000	SAFETY LIGHTS ONLY	0.00	2.56	2.56
058-0044-016-0000	SAFETY LIGHTS ONLY	0.00	2.56	2.56
058-0044-017-0000	SAFETY LIGHTS ONLY	0.00	2.56	2.56
058-0044-018-0000	SAFETY LIGHTS ONLY	0.00	2.56	2.56
058-0044-019-0000	SAFETY LIGHTS ONLY	0.00	2.56	2.56
058-0044-020-0000	SAFETY LIGHTS ONLY	0.00	2.56	2.56
058-0044-021-0000	SAFETY LIGHTS ONLY	0.00	2.56	2.56
058-0044-022-0000	SAFETY LIGHTS ONLY	0.00	2.56	2.56

Assessor's Parcel Number	District Classification	Street Lights Charge	Safety Lights Charge	Estimated 17/18 Applied Charge
058-0044-023-0000	SAFETY LIGHTS ONLY	0.00	2.56	2.56
058-0044-024-0000	SAFETY LIGHTS ONLY	0.00	2.56	2.56
058-0045-004-0000	SAFETY LIGHTS ONLY	0.00	2.56	2.56
058-0045-005-0000	SAFETY LIGHTS ONLY	0.00	2.56	2.56
058-0046-001-0000	SAFETY LIGHTS ONLY	0.00	2.56	2.56
058-0046-005-0000	SAFETY LIGHTS ONLY	0.00	2.56	2.56
058-0046-006-0000	SAFETY LIGHTS ONLY	0.00	2.56	2.56
058-0046-008-0000	SAFETY LIGHTS ONLY	0.00	2.56	2.56
058-0047-001-0000	SAFETY LIGHTS ONLY	0.00	2.56	2.56
058-0047-002-0000	SAFETY LIGHTS ONLY	0.00	2.56	2.56
058-0047-003-0000	RESIDENTIAL	15.32	2.56	17.88
058-0048-001-0000	SAFETY LIGHTS ONLY	0.00	2.56	2.56
058-0051-002-0000	SAFETY LIGHTS ONLY	0.00	2.56	2.56
058-0051-003-0000	SAFETY LIGHTS ONLY	0.00	2.56	2.56
058-0051-004-0000	SAFETY LIGHTS ONLY	0.00	2.56	2.56
058-0051-008-0000	NON RESIDENTIAL	141.04	2.56	143.60
058-0052-001-0000	NON RESIDENTIAL	180.58	2.56	183.14
058-0052-002-0000	SAFETY LIGHTS ONLY	0.00	2.56	2.56
058-0052-003-0000	SAFETY LIGHTS ONLY	0.00	2.56	2.56
058-0052-004-0000	SAFETY LIGHTS ONLY	0.00	2.56	2.56
058-0052-005-0000	SAFETY LIGHTS ONLY	0.00	2.56	2.56
058-0052-006-0000	SAFETY LIGHTS ONLY	0.00	2.56	2.56
058-0052-007-0000	SAFETY LIGHTS ONLY	0.00	2.56	2.56
058-0052-008-0000	SAFETY LIGHTS ONLY	0.00	2.56	2.56
058-0052-009-0000	SAFETY LIGHTS ONLY	0.00	2.56	2.56
058-0052-010-0000	SAFETY LIGHTS ONLY	0.00	2.56	2.56
058-0052-011-0000	SAFETY LIGHTS ONLY	0.00	2.56	2.56
058-0052-012-0000	SAFETY LIGHTS ONLY	0.00	2.56	2.56
058-0052-013-0000	SAFETY LIGHTS ONLY	0.00	2.56	2.56
058-0052-014-0000	SAFETY LIGHTS ONLY	0.00	2.56	2.56
058-0052-015-0000	SAFETY LIGHTS ONLY	0.00	2.56	2.56
058-0052-016-0000	SAFETY LIGHTS ONLY	0.00	2.56	2.56
058-0052-017-0000	NON RESIDENTIAL	52.62	2.56	55.18
058-0052-018-0000	NON RESIDENTIAL	94.94	2.56	97.50
058-0061-001-0000	SAFETY LIGHTS ONLY	0.00	2.56	2.56
058-0061-002-0000	SAFETY LIGHTS ONLY	0.00	2.56	2.56
058-0061-003-0000	SAFETY LIGHTS ONLY	0.00	2.56	2.56
058-0061-004-0000	SAFETY LIGHTS ONLY	0.00	2.56	2.56
058-0061-005-0000	SAFETY LIGHTS ONLY	0.00	2.56	2.56
058-0061-006-0000	SAFETY LIGHTS ONLY	0.00	2.56	2.56
058-0061-007-0000	SAFETY LIGHTS ONLY	0.00	2.56	2.56
058-0061-008-0000	SAFETY LIGHTS ONLY	0.00	2.56	2.56
058-0061-009-0000	SAFETY LIGHTS ONLY	0.00	2.56	2.56
058-0061-010-0000	SAFETY LIGHTS ONLY	0.00	2.56	2.56
058-0061-011-0000	SAFETY LIGHTS ONLY	0.00	2.56	2.56
058-0061-012-0000	SAFETY LIGHTS ONLY	0.00	2.56	2.56
058-0061-013-0000	SAFETY LIGHTS ONLY	0.00	2.56	2.56
058-0061-014-0000	SAFETY LIGHTS ONLY	0.00	2.56	2.56
058-0061-015-0000	SAFETY LIGHTS ONLY	0.00	2.56	2.56
058-0061-016-0000	SAFETY LIGHTS ONLY	0.00	2.56	2.56
058-0061-017-0000	SAFETY LIGHTS ONLY	0.00	2.56	2.56
058-0061-018-0000	SAFETY LIGHTS ONLY	0.00	2.56	2.56
058-0062-001-0000	SAFETY LIGHTS ONLY	0.00	2.56	2.56
058-0062-002-0000	SAFETY LIGHTS ONLY	0.00	2.56	2.56
058-0062-003-0000	SAFETY LIGHTS ONLY	0.00	2.56	2.56
058-0062-004-0000	SAFETY LIGHTS ONLY	0.00	2.56	2.56

Assessor's Parcel Number	District Classification	Street Lights Charge	Safety Lights Charge	Estimated 17/18 Applied Charge
058-0062-005-0000	SAFETY LIGHTS ONLY	0.00	2.56	2.56
058-0062-006-0000	SAFETY LIGHTS ONLY	0.00	2.56	2.56
058-0063-001-0000	SAFETY LIGHTS ONLY	0.00	2.56	2.56
058-0071-001-0000	SAFETY LIGHTS ONLY	0.00	2.56	2.56
058-0071-002-0000	SAFETY LIGHTS ONLY	0.00	2.56	2.56
058-0071-003-0000	SAFETY LIGHTS ONLY	0.00	2.56	2.56
058-0071-004-0000	SAFETY LIGHTS ONLY	0.00	2.56	2.56
058-0071-005-0000	SAFETY LIGHTS ONLY	0.00	2.56	2.56
058-0071-006-0000	SAFETY LIGHTS ONLY	0.00	2.56	2.56
058-0071-007-0000	SAFETY LIGHTS ONLY	0.00	2.56	2.56
058-0071-008-0000	SAFETY LIGHTS ONLY	0.00	2.56	2.56
058-0071-009-0000	SAFETY LIGHTS ONLY	0.00	2.56	2.56
058-0071-010-0000	SAFETY LIGHTS ONLY	0.00	2.56	2.56
058-0071-011-0000	SAFETY LIGHTS ONLY	0.00	2.56	2.56
058-0071-012-0000	SAFETY LIGHTS ONLY	0.00	2.56	2.56
058-0071-013-0000	SAFETY LIGHTS ONLY	0.00	2.56	2.56
058-0072-001-0000	SAFETY LIGHTS ONLY	0.00	2.56	2.56
058-0072-002-0000	SAFETY LIGHTS ONLY	0.00	2.56	2.56
058-0072-003-0000	SAFETY LIGHTS ONLY	0.00	2.56	2.56
058-0072-004-0000	SAFETY LIGHTS ONLY	0.00	2.56	2.56
058-0073-001-0000	SAFETY LIGHTS ONLY	0.00	2.56	2.56
058-0073-002-0000	SAFETY LIGHTS ONLY	0.00	2.56	2.56
058-0073-003-0000	SAFETY LIGHTS ONLY	0.00	2.56	2.56
058-0073-004-0000	SAFETY LIGHTS ONLY	0.00	2.56	2.56
058-0073-005-0000	SAFETY LIGHTS ONLY	0.00	2.56	2.56
058-0073-006-0000	SAFETY LIGHTS ONLY	0.00	2.56	2.56
058-0073-007-0000	SAFETY LIGHTS ONLY	0.00	2.56	2.56
058-0073-008-0000	SAFETY LIGHTS ONLY	0.00	2.56	2.56
058-0073-009-0000	SAFETY LIGHTS ONLY	0.00	2.56	2.56
058-0073-010-0000	SAFETY LIGHTS ONLY	0.00	2.56	2.56
058-0073-011-0000	SAFETY LIGHTS ONLY	0.00	2.56	2.56
058-0073-012-0000	SAFETY LIGHTS ONLY	0.00	2.56	2.56
058-0073-013-0000	SAFETY LIGHTS ONLY	0.00	2.56	2.56
058-0073-014-0000	SAFETY LIGHTS ONLY	0.00	2.56	2.56
058-0073-015-0000	SAFETY LIGHTS ONLY	0.00	2.56	2.56
058-0073-016-0000	SAFETY LIGHTS ONLY	0.00	2.56	2.56
058-0073-017-0000	SAFETY LIGHTS ONLY	0.00	2.56	2.56
058-0073-018-0000	SAFETY LIGHTS ONLY	0.00	2.56	2.56
058-0073-019-0000	SAFETY LIGHTS ONLY	0.00	2.56	2.56
058-0073-020-0000	SAFETY LIGHTS ONLY	0.00	2.56	2.56
058-0073-021-0000	SAFETY LIGHTS ONLY	0.00	2.56	2.56
058-0074-001-0000	SAFETY LIGHTS ONLY	0.00	2.56	2.56
058-0074-002-0000	SAFETY LIGHTS ONLY	0.00	2.56	2.56
058-0074-003-0000	SAFETY LIGHTS ONLY	0.00	2.56	2.56
058-0075-001-0000	SAFETY LIGHTS ONLY	0.00	2.56	2.56
058-0075-002-0000	SAFETY LIGHTS ONLY	0.00	2.56	2.56
058-0075-003-0000	SAFETY LIGHTS ONLY	0.00	2.56	2.56
058-0075-004-0000	SAFETY LIGHTS ONLY	0.00	2.56	2.56
058-0075-005-0000	SAFETY LIGHTS ONLY	0.00	2.56	2.56
058-0075-006-0000	SAFETY LIGHTS ONLY	0.00	2.56	2.56
058-0075-007-0000	SAFETY LIGHTS ONLY	0.00	2.56	2.56
058-0075-008-0000	SAFETY LIGHTS ONLY	0.00	2.56	2.56
058-0075-009-0000	SAFETY LIGHTS ONLY	0.00	2.56	2.56
058-0075-010-0000	SAFETY LIGHTS ONLY	0.00	2.56	2.56
058-0076-001-0000	SAFETY LIGHTS ONLY	0.00	2.56	2.56
058-0077-001-0000	SAFETY LIGHTS ONLY	0.00	2.56	2.56

Assessor's Parcel Number	District Classification	Street Lights Charge	Safety Lights Charge	Estimated 17/18 Applied Charge
058-0077-002-0000	SAFETY LIGHTS ONLY	0.00	2.56	2.56
058-0077-003-0000	SAFETY LIGHTS ONLY	0.00	2.56	2.56
058-0081-001-0000	RESIDENTIAL	15.32	2.56	17.88
058-0081-002-0000	SAFETY LIGHTS ONLY	0.00	2.56	2.56
058-0081-003-0000	SAFETY LIGHTS ONLY	0.00	2.56	2.56
058-0081-004-0000	SAFETY LIGHTS ONLY	0.00	2.56	2.56
058-0081-005-0000	SAFETY LIGHTS ONLY	0.00	2.56	2.56
058-0081-006-0000	SAFETY LIGHTS ONLY	0.00	2.56	2.56
058-0081-007-0000	SAFETY LIGHTS ONLY	0.00	2.56	2.56
058-0081-008-0000	SAFETY LIGHTS ONLY	0.00	2.56	2.56
058-0081-009-0000	SAFETY LIGHTS ONLY	0.00	2.56	2.56
058-0081-010-0000	SAFETY LIGHTS ONLY	0.00	2.56	2.56
058-0081-011-0000	SAFETY LIGHTS ONLY	0.00	2.56	2.56
058-0081-012-0000	SAFETY LIGHTS ONLY	0.00	2.56	2.56
058-0081-013-0000	SAFETY LIGHTS ONLY	0.00	2.56	2.56
058-0081-014-0000	SAFETY LIGHTS ONLY	0.00	2.56	2.56
058-0081-015-0000	SAFETY LIGHTS ONLY	0.00	2.56	2.56
058-0081-016-0000	SAFETY LIGHTS ONLY	0.00	2.56	2.56
058-0081-017-0000	EXEMPT	0.00	0.00	0.00
058-0082-001-0000	SAFETY LIGHTS ONLY	0.00	2.56	2.56
058-0082-002-0000	SAFETY LIGHTS ONLY	0.00	2.56	2.56
058-0082-003-0000	SAFETY LIGHTS ONLY	0.00	2.56	2.56
058-0082-004-0000	SAFETY LIGHTS ONLY	0.00	2.56	2.56
058-0082-005-0000	SAFETY LIGHTS ONLY	0.00	2.56	2.56
058-0082-006-0000	SAFETY LIGHTS ONLY	0.00	2.56	2.56
058-0082-007-0000	SAFETY LIGHTS ONLY	0.00	2.56	2.56
058-0082-008-0000	SAFETY LIGHTS ONLY	0.00	2.56	2.56
058-0082-009-0000	SAFETY LIGHTS ONLY	0.00	2.56	2.56
058-0082-010-0000	SAFETY LIGHTS ONLY	0.00	2.56	2.56
058-0082-011-0000	SAFETY LIGHTS ONLY	0.00	2.56	2.56
058-0082-012-0000	SAFETY LIGHTS ONLY	0.00	2.56	2.56
058-0082-013-0000	SAFETY LIGHTS ONLY	0.00	2.56	2.56
058-0082-014-0000	SAFETY LIGHTS ONLY	0.00	2.56	2.56
058-0082-015-0000	SAFETY LIGHTS ONLY	0.00	2.56	2.56
058-0082-016-0000	SAFETY LIGHTS ONLY	0.00	2.56	2.56
058-0082-017-0000	SAFETY LIGHTS ONLY	0.00	2.56	2.56
058-0082-018-0000	RESIDENTIAL	15.32	2.56	17.88
058-0082-019-0000	RESIDENTIAL	15.32	2.56	17.88
058-0083-001-0000	SAFETY LIGHTS ONLY	0.00	2.56	2.56
058-0083-002-0000	SAFETY LIGHTS ONLY	0.00	2.56	2.56
058-0083-003-0000	SAFETY LIGHTS ONLY	0.00	2.56	2.56
058-0083-004-0000	SAFETY LIGHTS ONLY	0.00	2.56	2.56
058-0083-005-0000	SAFETY LIGHTS ONLY	0.00	2.56	2.56
058-0083-006-0000	SAFETY LIGHTS ONLY	0.00	2.56	2.56
058-0083-007-0000	SAFETY LIGHTS ONLY	0.00	2.56	2.56
058-0083-008-0000	SAFETY LIGHTS ONLY	0.00	2.56	2.56
058-0083-009-0000	SAFETY LIGHTS ONLY	0.00	2.56	2.56
058-0083-010-0000	SAFETY LIGHTS ONLY	0.00	2.56	2.56
058-0083-011-0000	SAFETY LIGHTS ONLY	0.00	2.56	2.56
058-0083-012-0000	SAFETY LIGHTS ONLY	0.00	2.56	2.56
058-0083-013-0000	SAFETY LIGHTS ONLY	0.00	2.56	2.56
058-0083-014-0000	SAFETY LIGHTS ONLY	0.00	2.56	2.56
058-0083-015-0000	SAFETY LIGHTS ONLY	0.00	2.56	2.56
058-0083-016-0000	SAFETY LIGHTS ONLY	0.00	2.56	2.56
058-0083-017-0000	SAFETY LIGHTS ONLY	0.00	2.56	2.56
058-0083-018-0000	SAFETY LIGHTS ONLY	0.00	2.56	2.56

Assessor's Parcel Number	District Classification	Street Lights Charge	Safety Lights Charge	Estimated 17/18 Applied Charge
058-0083-019-0000	SAFETY LIGHTS ONLY	0.00	2.56	2.56
058-0083-020-0000	SAFETY LIGHTS ONLY	0.00	2.56	2.56
058-0083-021-0000	SAFETY LIGHTS ONLY	0.00	2.56	2.56
058-0083-022-0000	SAFETY LIGHTS ONLY	0.00	2.56	2.56
058-0083-023-0000	SAFETY LIGHTS ONLY	0.00	2.56	2.56
058-0083-024-0000	SAFETY LIGHTS ONLY	0.00	2.56	2.56
058-0091-001-0000	SAFETY LIGHTS ONLY	0.00	2.56	2.56
058-0091-002-0000	SAFETY LIGHTS ONLY	0.00	2.56	2.56
058-0091-003-0000	SAFETY LIGHTS ONLY	0.00	2.56	2.56
058-0091-004-0000	SAFETY LIGHTS ONLY	0.00	2.56	2.56
058-0091-005-0000	SAFETY LIGHTS ONLY	0.00	2.56	2.56
058-0091-006-0000	SAFETY LIGHTS ONLY	0.00	2.56	2.56
058-0091-007-0000	SAFETY LIGHTS ONLY	0.00	2.56	2.56
058-0092-001-0000	SAFETY LIGHTS ONLY	0.00	2.56	2.56
058-0092-002-0000	SAFETY LIGHTS ONLY	0.00	2.56	2.56
058-0092-003-0000	SAFETY LIGHTS ONLY	0.00	2.56	2.56
058-0092-004-0000	SAFETY LIGHTS ONLY	0.00	2.56	2.56
058-0092-005-0000	SAFETY LIGHTS ONLY	0.00	2.56	2.56
058-0092-006-0000	SAFETY LIGHTS ONLY	0.00	2.56	2.56
058-0092-007-0000	SAFETY LIGHTS ONLY	0.00	2.56	2.56
058-0092-008-0000	SAFETY LIGHTS ONLY	0.00	2.56	2.56
058-0092-009-0000	SAFETY LIGHTS ONLY	0.00	2.56	2.56
058-0092-010-0000	SAFETY LIGHTS ONLY	0.00	2.56	2.56
058-0092-011-0000	SAFETY LIGHTS ONLY	0.00	2.56	2.56
058-0092-012-0000	SAFETY LIGHTS ONLY	0.00	2.56	2.56
058-0092-013-0000	SAFETY LIGHTS ONLY	0.00	2.56	2.56
058-0092-014-0000	SAFETY LIGHTS ONLY	0.00	2.56	2.56
058-0092-015-0000	SAFETY LIGHTS ONLY	0.00	2.56	2.56
058-0092-016-0000	SAFETY LIGHTS ONLY	0.00	2.56	2.56
058-0092-017-0000	SAFETY LIGHTS ONLY	0.00	2.56	2.56
058-0092-018-0000	SAFETY LIGHTS ONLY	0.00	2.56	2.56
058-0092-019-0000	SAFETY LIGHTS ONLY	0.00	2.56	2.56
058-0092-020-0000	SAFETY LIGHTS ONLY	0.00	2.56	2.56
058-0092-021-0000	RESIDENTIAL	15.32	2.56	17.88
058-0092-022-0000	RESIDENTIAL	15.32	2.56	17.88
058-0092-023-0000	RESIDENTIAL	15.32	2.56	17.88
058-0092-024-0000	RESIDENTIAL	15.32	2.56	17.88
058-0092-025-0000	RESIDENTIAL	15.32	2.56	17.88
058-0092-026-0000	RESIDENTIAL	15.32	2.56	17.88
058-0092-027-0000	RESIDENTIAL	15.32	2.56	17.88
058-0092-028-0000	RESIDENTIAL	15.32	2.56	17.88
058-0092-029-0000	RESIDENTIAL	15.32	2.56	17.88
058-0092-030-0000	RESIDENTIAL	15.32	2.56	17.88
058-0092-031-0000	RESIDENTIAL	15.32	2.56	17.88
058-0093-001-0000	SAFETY LIGHTS ONLY	0.00	2.56	2.56
058-0093-002-0000	RESIDENTIAL	15.32	2.56	17.88
058-0093-003-0000	RESIDENTIAL	15.32	2.56	17.88
058-0093-004-0000	RESIDENTIAL	15.32	2.56	17.88
058-0093-005-0000	RESIDENTIAL	15.32	2.56	17.88
058-0093-006-0000	RESIDENTIAL	15.32	2.56	17.88
058-0093-007-0000	RESIDENTIAL	15.32	2.56	17.88
058-0093-008-0000	RESIDENTIAL	15.32	2.56	17.88
058-0093-009-0000	RESIDENTIAL	15.32	2.56	17.88
058-0094-001-0000	RESIDENTIAL	15.32	2.56	17.88
058-0094-002-0000	RESIDENTIAL	15.32	2.56	17.88
058-0094-003-0000	RESIDENTIAL	15.32	2.56	17.88

Assessor's Parcel Number	District Classification	Street Lights Charge	Safety Lights Charge	Estimated 17/18 Applied Charge
058-0094-004-0000	RESIDENTIAL	15.32	2.56	17.88
058-0094-005-0000	RESIDENTIAL	15.32	2.56	17.88
058-0094-006-0000	RESIDENTIAL	15.32	2.56	17.88
058-0094-007-0000	RESIDENTIAL	15.32	2.56	17.88
058-0094-008-0000	RESIDENTIAL	15.32	2.56	17.88
058-0101-001-0000	SAFETY LIGHTS ONLY	0.00	2.56	2.56
058-0101-002-0000	SAFETY LIGHTS ONLY	0.00	2.56	2.56
058-0101-003-0000	SAFETY LIGHTS ONLY	0.00	2.56	2.56
058-0101-004-0000	SAFETY LIGHTS ONLY	0.00	2.56	2.56
058-0101-005-0000	SAFETY LIGHTS ONLY	0.00	2.56	2.56
058-0101-006-0000	SAFETY LIGHTS ONLY	0.00	2.56	2.56
058-0101-007-0000	SAFETY LIGHTS ONLY	0.00	2.56	2.56
058-0101-008-0000	SAFETY LIGHTS ONLY	0.00	2.56	2.56
058-0101-009-0000	SAFETY LIGHTS ONLY	0.00	2.56	2.56
058-0101-010-0000	SAFETY LIGHTS ONLY	0.00	2.56	2.56
058-0101-011-0000	SAFETY LIGHTS ONLY	0.00	2.56	2.56
058-0101-012-0000	SAFETY LIGHTS ONLY	0.00	2.56	2.56
058-0101-013-0000	SAFETY LIGHTS ONLY	0.00	2.56	2.56
058-0101-014-0000	SAFETY LIGHTS ONLY	0.00	2.56	2.56
058-0101-015-0000	SAFETY LIGHTS ONLY	0.00	2.56	2.56
058-0101-016-0000	SAFETY LIGHTS ONLY	0.00	2.56	2.56
058-0101-017-0000	SAFETY LIGHTS ONLY	0.00	2.56	2.56
058-0101-018-0000	SAFETY LIGHTS ONLY	0.00	2.56	2.56
058-0101-019-0000	SAFETY LIGHTS ONLY	0.00	2.56	2.56
058-0101-020-0000	SAFETY LIGHTS ONLY	0.00	2.56	2.56
058-0102-001-0000	SAFETY LIGHTS ONLY	0.00	2.56	2.56
058-0102-002-0000	SAFETY LIGHTS ONLY	0.00	2.56	2.56
058-0102-003-0000	SAFETY LIGHTS ONLY	0.00	2.56	2.56
058-0102-004-0000	SAFETY LIGHTS ONLY	0.00	2.56	2.56
058-0102-005-0000	SAFETY LIGHTS ONLY	0.00	2.56	2.56
058-0102-006-0000	SAFETY LIGHTS ONLY	0.00	2.56	2.56
058-0102-007-0000	SAFETY LIGHTS ONLY	0.00	2.56	2.56
058-0102-008-0000	SAFETY LIGHTS ONLY	0.00	2.56	2.56
058-0102-009-0000	SAFETY LIGHTS ONLY	0.00	2.56	2.56
058-0102-010-0000	SAFETY LIGHTS ONLY	0.00	2.56	2.56
058-0102-011-0000	SAFETY LIGHTS ONLY	0.00	2.56	2.56
058-0102-012-0000	SAFETY LIGHTS ONLY	0.00	2.56	2.56
058-0102-013-0000	SAFETY LIGHTS ONLY	0.00	2.56	2.56
058-0102-014-0000	SAFETY LIGHTS ONLY	0.00	2.56	2.56
058-0102-015-0000	SAFETY LIGHTS ONLY	0.00	2.56	2.56
058-0103-001-0000	SAFETY LIGHTS ONLY	0.00	2.56	2.56
058-0103-002-0000	SAFETY LIGHTS ONLY	0.00	2.56	2.56
058-0103-003-0000	SAFETY LIGHTS ONLY	0.00	2.56	2.56
058-0103-004-0000	SAFETY LIGHTS ONLY	0.00	2.56	2.56
058-0103-005-0000	SAFETY LIGHTS ONLY	0.00	2.56	2.56
058-0103-006-0000	SAFETY LIGHTS ONLY	0.00	2.56	2.56
058-0103-007-0000	SAFETY LIGHTS ONLY	0.00	2.56	2.56
058-0103-008-0000	SAFETY LIGHTS ONLY	0.00	2.56	2.56
058-0103-009-0000	SAFETY LIGHTS ONLY	0.00	2.56	2.56
058-0103-010-0000	SAFETY LIGHTS ONLY	0.00	2.56	2.56
058-0103-011-0000	SAFETY LIGHTS ONLY	0.00	2.56	2.56
058-0103-012-0000	SAFETY LIGHTS ONLY	0.00	2.56	2.56
058-0103-013-0000	SAFETY LIGHTS ONLY	0.00	2.56	2.56
058-0103-014-0000	SAFETY LIGHTS ONLY	0.00	2.56	2.56
058-0103-015-0000	SAFETY LIGHTS ONLY	0.00	2.56	2.56
058-0103-016-0000	SAFETY LIGHTS ONLY	0.00	2.56	2.56

Assessor's Parcel Number	District Classification	Street Lights Charge	Safety Lights Charge	Estimated 17/18 Applied Charge
058-0103-017-0000	SAFETY LIGHTS ONLY	0.00	2.56	2.56
058-0103-018-0000	RESIDENTIAL	15.32	2.56	17.88
058-0103-019-0000	SAFETY LIGHTS ONLY	0.00	2.56	2.56
058-0103-020-0000	SAFETY LIGHTS ONLY	0.00	2.56	2.56
058-0103-021-0000	SAFETY LIGHTS ONLY	0.00	2.56	2.56
058-0103-022-0000	SAFETY LIGHTS ONLY	0.00	2.56	2.56
058-0103-023-0000	SAFETY LIGHTS ONLY	0.00	2.56	2.56
058-0103-024-0000	SAFETY LIGHTS ONLY	0.00	2.56	2.56
058-0103-025-0000	SAFETY LIGHTS ONLY	0.00	2.56	2.56
058-0103-026-0000	SAFETY LIGHTS ONLY	0.00	2.56	2.56
058-0103-027-0000	SAFETY LIGHTS ONLY	0.00	2.56	2.56
058-0103-028-0000	SAFETY LIGHTS ONLY	0.00	2.56	2.56
058-0103-029-0000	SAFETY LIGHTS ONLY	0.00	2.56	2.56
058-0103-030-0000	SAFETY LIGHTS ONLY	0.00	2.56	2.56
058-0103-031-0000	SAFETY LIGHTS ONLY	0.00	2.56	2.56
058-0103-032-0000	SAFETY LIGHTS ONLY	0.00	2.56	2.56
058-0103-033-0000	SAFETY LIGHTS ONLY	0.00	2.56	2.56
058-0103-034-0000	SAFETY LIGHTS ONLY	0.00	2.56	2.56
058-0103-035-0000	SAFETY LIGHTS ONLY	0.00	2.56	2.56
058-0104-001-0000	SAFETY LIGHTS ONLY	0.00	2.56	2.56
058-0104-002-0000	SAFETY LIGHTS ONLY	0.00	2.56	2.56
058-0104-003-0000	SAFETY LIGHTS ONLY	0.00	2.56	2.56
058-0104-004-0000	SAFETY LIGHTS ONLY	0.00	2.56	2.56
058-0104-005-0000	SAFETY LIGHTS ONLY	0.00	2.56	2.56
058-0104-006-0000	SAFETY LIGHTS ONLY	0.00	2.56	2.56
058-0104-007-0000	SAFETY LIGHTS ONLY	0.00	2.56	2.56
058-0104-008-0000	SAFETY LIGHTS ONLY	0.00	2.56	2.56
058-0104-009-0000	SAFETY LIGHTS ONLY	0.00	2.56	2.56
058-0104-010-0000	SAFETY LIGHTS ONLY	0.00	2.56	2.56
058-0104-011-0000	SAFETY LIGHTS ONLY	0.00	2.56	2.56
058-0104-012-0000	SAFETY LIGHTS ONLY	0.00	2.56	2.56
058-0104-013-0000	SAFETY LIGHTS ONLY	0.00	2.56	2.56
058-0104-014-0000	SAFETY LIGHTS ONLY	0.00	2.56	2.56
058-0104-015-0000	SAFETY LIGHTS ONLY	0.00	2.56	2.56
058-0104-016-0000	SAFETY LIGHTS ONLY	0.00	2.56	2.56
058-0104-017-0000	SAFETY LIGHTS ONLY	0.00	2.56	2.56
058-0104-018-0000	SAFETY LIGHTS ONLY	0.00	2.56	2.56
058-0104-019-0000	SAFETY LIGHTS ONLY	0.00	2.56	2.56
058-0104-020-0000	SAFETY LIGHTS ONLY	0.00	2.56	2.56
058-0105-001-0000	SAFETY LIGHTS ONLY	0.00	2.56	2.56
058-0105-002-0000	SAFETY LIGHTS ONLY	0.00	2.56	2.56
058-0105-003-0000	SAFETY LIGHTS ONLY	0.00	2.56	2.56
058-0105-004-0000	SAFETY LIGHTS ONLY	0.00	2.56	2.56
058-0105-005-0000	SAFETY LIGHTS ONLY	0.00	2.56	2.56
058-0105-006-0000	SAFETY LIGHTS ONLY	0.00	2.56	2.56
058-0105-007-0000	SAFETY LIGHTS ONLY	0.00	2.56	2.56
058-0105-008-0000	SAFETY LIGHTS ONLY	0.00	2.56	2.56
058-0105-009-0000	SAFETY LIGHTS ONLY	0.00	2.56	2.56
058-0105-010-0000	SAFETY LIGHTS ONLY	0.00	2.56	2.56
058-0105-011-0000	SAFETY LIGHTS ONLY	0.00	2.56	2.56
058-0105-012-0000	SAFETY LIGHTS ONLY	0.00	2.56	2.56
058-0105-013-0000	SAFETY LIGHTS ONLY	0.00	2.56	2.56
058-0105-014-0000	RESIDENTIAL	15.32	2.56	17.88
058-0105-015-0000	SAFETY LIGHTS ONLY	0.00	2.56	2.56
058-0111-001-0000	SAFETY LIGHTS ONLY	0.00	2.56	2.56
058-0111-002-0000	SAFETY LIGHTS ONLY	0.00	2.56	2.56

Assessor's Parcel Number	District Classification	Street Lights Charge	Safety Lights Charge	Estimated 17/18 Applied Charge
058-0111-003-0000	SAFETY LIGHTS ONLY	0.00	2.56	2.56
058-0111-004-0000	SAFETY LIGHTS ONLY	0.00	2.56	2.56
058-0112-001-0000	SAFETY LIGHTS ONLY	0.00	2.56	2.56
058-0112-002-0000	SAFETY LIGHTS ONLY	0.00	2.56	2.56
058-0112-003-0000	SAFETY LIGHTS ONLY	0.00	2.56	2.56
058-0112-004-0000	SAFETY LIGHTS ONLY	0.00	2.56	2.56
058-0112-005-0000	SAFETY LIGHTS ONLY	0.00	2.56	2.56
058-0112-006-0000	SAFETY LIGHTS ONLY	0.00	2.56	2.56
058-0112-007-0000	SAFETY LIGHTS ONLY	0.00	2.56	2.56
058-0113-001-0000	SAFETY LIGHTS ONLY	0.00	2.56	2.56
058-0113-002-0000	SAFETY LIGHTS ONLY	0.00	2.56	2.56
058-0113-003-0000	SAFETY LIGHTS ONLY	0.00	2.56	2.56
058-0113-004-0000	SAFETY LIGHTS ONLY	0.00	2.56	2.56
058-0113-005-0000	SAFETY LIGHTS ONLY	0.00	2.56	2.56
058-0113-006-0000	SAFETY LIGHTS ONLY	0.00	2.56	2.56
058-0113-007-0000	SAFETY LIGHTS ONLY	0.00	2.56	2.56
058-0113-008-0000	SAFETY LIGHTS ONLY	0.00	2.56	2.56
058-0113-009-0000	SAFETY LIGHTS ONLY	0.00	2.56	2.56
058-0113-010-0000	SAFETY LIGHTS ONLY	0.00	2.56	2.56
058-0113-011-0000	SAFETY LIGHTS ONLY	0.00	2.56	2.56
058-0113-012-0000	SAFETY LIGHTS ONLY	0.00	2.56	2.56
058-0113-013-0000	SAFETY LIGHTS ONLY	0.00	2.56	2.56
058-0113-014-0000	SAFETY LIGHTS ONLY	0.00	2.56	2.56
058-0113-015-0000	SAFETY LIGHTS ONLY	0.00	2.56	2.56
058-0113-016-0000	SAFETY LIGHTS ONLY	0.00	2.56	2.56
058-0113-017-0000	SAFETY LIGHTS ONLY	0.00	2.56	2.56
058-0113-018-0000	SAFETY LIGHTS ONLY	0.00	2.56	2.56
058-0113-019-0000	SAFETY LIGHTS ONLY	0.00	2.56	2.56
058-0113-020-0000	SAFETY LIGHTS ONLY	0.00	2.56	2.56
058-0113-021-0000	SAFETY LIGHTS ONLY	0.00	2.56	2.56
058-0113-022-0000	SAFETY LIGHTS ONLY	0.00	2.56	2.56
058-0113-023-0000	SAFETY LIGHTS ONLY	0.00	2.56	2.56
058-0113-024-0000	SAFETY LIGHTS ONLY	0.00	2.56	2.56
058-0113-025-0000	SAFETY LIGHTS ONLY	0.00	2.56	2.56
058-0114-001-0000	SAFETY LIGHTS ONLY	0.00	2.56	2.56
058-0114-002-0000	SAFETY LIGHTS ONLY	0.00	2.56	2.56
058-0114-003-0000	SAFETY LIGHTS ONLY	0.00	2.56	2.56
058-0114-004-0000	SAFETY LIGHTS ONLY	0.00	2.56	2.56
058-0114-005-0000	SAFETY LIGHTS ONLY	0.00	2.56	2.56
058-0114-006-0000	SAFETY LIGHTS ONLY	0.00	2.56	2.56
058-0114-007-0000	SAFETY LIGHTS ONLY	0.00	2.56	2.56
058-0114-008-0000	SAFETY LIGHTS ONLY	0.00	2.56	2.56
058-0114-009-0000	SAFETY LIGHTS ONLY	0.00	2.56	2.56
058-0114-010-0000	SAFETY LIGHTS ONLY	0.00	2.56	2.56
058-0114-011-0000	SAFETY LIGHTS ONLY	0.00	2.56	2.56
058-0114-012-0000	SAFETY LIGHTS ONLY	0.00	2.56	2.56
058-0114-013-0000	SAFETY LIGHTS ONLY	0.00	2.56	2.56
058-0114-014-0000	SAFETY LIGHTS ONLY	0.00	2.56	2.56
058-0114-015-0000	SAFETY LIGHTS ONLY	0.00	2.56	2.56
058-0114-016-0000	SAFETY LIGHTS ONLY	0.00	2.56	2.56
058-0114-017-0000	SAFETY LIGHTS ONLY	0.00	2.56	2.56
058-0114-018-0000	SAFETY LIGHTS ONLY	0.00	2.56	2.56
058-0114-019-0000	SAFETY LIGHTS ONLY	0.00	2.56	2.56
058-0114-020-0000	SAFETY LIGHTS ONLY	0.00	2.56	2.56
058-0114-021-0000	SAFETY LIGHTS ONLY	0.00	2.56	2.56
058-0114-022-0000	SAFETY LIGHTS ONLY	0.00	2.56	2.56

Assessor's Parcel Number	District Classification	Street Lights Charge	Safety Lights Charge	Estimated 17/18 Applied Charge
058-0114-023-0000	SAFETY LIGHTS ONLY	0.00	2.56	2.56
058-0114-024-0000	SAFETY LIGHTS ONLY	0.00	2.56	2.56
058-0114-025-0000	SAFETY LIGHTS ONLY	0.00	2.56	2.56
058-0114-026-0000	SAFETY LIGHTS ONLY	0.00	2.56	2.56
058-0115-001-0000	SAFETY LIGHTS ONLY	0.00	2.56	2.56
058-0115-002-0000	SAFETY LIGHTS ONLY	0.00	2.56	2.56
058-0115-003-0000	SAFETY LIGHTS ONLY	0.00	2.56	2.56
058-0115-004-0000	SAFETY LIGHTS ONLY	0.00	2.56	2.56
058-0115-005-0000	SAFETY LIGHTS ONLY	0.00	2.56	2.56
058-0115-006-0000	SAFETY LIGHTS ONLY	0.00	2.56	2.56
058-0115-007-0000	SAFETY LIGHTS ONLY	0.00	2.56	2.56
058-0115-008-0000	SAFETY LIGHTS ONLY	0.00	2.56	2.56
058-0115-009-0000	SAFETY LIGHTS ONLY	0.00	2.56	2.56
058-0115-010-0000	SAFETY LIGHTS ONLY	0.00	2.56	2.56
058-0115-011-0000	SAFETY LIGHTS ONLY	0.00	2.56	2.56
058-0115-012-0000	SAFETY LIGHTS ONLY	0.00	2.56	2.56
058-0115-016-0000	SAFETY LIGHTS ONLY	0.00	2.56	2.56
058-0115-017-0000	SAFETY LIGHTS ONLY	0.00	2.56	2.56
058-0116-001-0000	SAFETY LIGHTS ONLY	0.00	2.56	2.56
058-0116-002-0000	SAFETY LIGHTS ONLY	0.00	2.56	2.56
058-0116-003-0000	SAFETY LIGHTS ONLY	0.00	2.56	2.56
058-0116-004-0000	SAFETY LIGHTS ONLY	0.00	2.56	2.56
058-0116-005-0000	SAFETY LIGHTS ONLY	0.00	2.56	2.56
058-0116-006-0000	SAFETY LIGHTS ONLY	0.00	2.56	2.56
058-0116-007-0000	SAFETY LIGHTS ONLY	0.00	2.56	2.56
058-0116-008-0000	SAFETY LIGHTS ONLY	0.00	2.56	2.56
058-0116-009-0000	SAFETY LIGHTS ONLY	0.00	2.56	2.56
058-0116-010-0000	SAFETY LIGHTS ONLY	0.00	2.56	2.56
058-0116-011-0000	SAFETY LIGHTS ONLY	0.00	2.56	2.56
058-0116-012-0000	SAFETY LIGHTS ONLY	0.00	2.56	2.56
058-0116-013-0000	SAFETY LIGHTS ONLY	0.00	2.56	2.56
058-0116-014-0000	SAFETY LIGHTS ONLY	0.00	2.56	2.56
058-0116-015-0000	SAFETY LIGHTS ONLY	0.00	2.56	2.56
058-0121-001-0000	SAFETY LIGHTS ONLY	0.00	2.56	2.56
058-0121-002-0000	SAFETY LIGHTS ONLY	0.00	2.56	2.56
058-0121-003-0000	SAFETY LIGHTS ONLY	0.00	2.56	2.56
058-0121-004-0000	SAFETY LIGHTS ONLY	0.00	2.56	2.56
058-0121-005-0000	SAFETY LIGHTS ONLY	0.00	2.56	2.56
058-0121-006-0000	SAFETY LIGHTS ONLY	0.00	2.56	2.56
058-0121-007-0000	SAFETY LIGHTS ONLY	0.00	2.56	2.56
058-0121-008-0000	SAFETY LIGHTS ONLY	0.00	2.56	2.56
058-0121-009-0000	RESIDENTIAL	15.32	2.56	17.88
058-0121-010-0000	SAFETY LIGHTS ONLY	0.00	2.56	2.56
058-0121-011-0000	SAFETY LIGHTS ONLY	0.00	2.56	2.56
058-0121-012-0000	SAFETY LIGHTS ONLY	0.00	2.56	2.56
058-0121-013-0000	SAFETY LIGHTS ONLY	0.00	2.56	2.56
058-0121-014-0000	SAFETY LIGHTS ONLY	0.00	2.56	2.56
058-0121-015-0000	SAFETY LIGHTS ONLY	0.00	2.56	2.56
058-0121-016-0000	SAFETY LIGHTS ONLY	0.00	2.56	2.56
058-0121-017-0000	SAFETY LIGHTS ONLY	0.00	2.56	2.56
058-0121-018-0000	SAFETY LIGHTS ONLY	0.00	2.56	2.56
058-0121-019-0000	SAFETY LIGHTS ONLY	0.00	2.56	2.56
058-0121-020-0000	SAFETY LIGHTS ONLY	0.00	2.56	2.56
058-0121-021-0000	SAFETY LIGHTS ONLY	0.00	2.56	2.56
058-0122-001-0000	RESIDENTIAL	15.32	2.56	17.88
058-0122-002-0000	RESIDENTIAL	15.32	2.56	17.88

Assessor's Parcel Number	District Classification	Street Lights Charge	Safety Lights Charge	Estimated 17/18 Applied Charge
058-0122-003-0000	SAFETY LIGHTS ONLY	0.00	2.56	2.56
058-0122-004-0000	SAFETY LIGHTS ONLY	0.00	2.56	2.56
058-0122-005-0000	SAFETY LIGHTS ONLY	0.00	2.56	2.56
058-0122-006-0000	SAFETY LIGHTS ONLY	0.00	2.56	2.56
058-0122-007-0000	SAFETY LIGHTS ONLY	0.00	2.56	2.56
058-0122-008-0000	SAFETY LIGHTS ONLY	0.00	2.56	2.56
058-0122-009-0000	SAFETY LIGHTS ONLY	0.00	2.56	2.56
058-0122-010-0000	SAFETY LIGHTS ONLY	0.00	2.56	2.56
058-0122-011-0000	SAFETY LIGHTS ONLY	0.00	2.56	2.56
058-0122-012-0000	SAFETY LIGHTS ONLY	0.00	2.56	2.56
058-0122-013-0000	SAFETY LIGHTS ONLY	0.00	2.56	2.56
058-0122-014-0000	SAFETY LIGHTS ONLY	0.00	2.56	2.56
058-0122-015-0000	SAFETY LIGHTS ONLY	0.00	2.56	2.56
058-0122-016-0000	RESIDENTIAL	15.32	2.56	17.88
058-0123-001-0000	SAFETY LIGHTS ONLY	0.00	2.56	2.56
058-0123-002-0000	SAFETY LIGHTS ONLY	0.00	2.56	2.56
058-0123-003-0000	SAFETY LIGHTS ONLY	0.00	2.56	2.56
058-0124-001-0000	SAFETY LIGHTS ONLY	0.00	2.56	2.56
058-0125-003-0000	SAFETY LIGHTS ONLY	0.00	2.56	2.56
058-0125-004-0000	SAFETY LIGHTS ONLY	0.00	2.56	2.56
058-0125-005-0000	SAFETY LIGHTS ONLY	0.00	2.56	2.56
058-0125-007-0000	SAFETY LIGHTS ONLY	0.00	2.56	2.56
058-0125-008-0000	SAFETY LIGHTS ONLY	0.00	2.56	2.56
058-0126-001-0000	RESIDENTIAL	15.32	2.56	17.88
058-0126-002-0000	SAFETY LIGHTS ONLY	0.00	2.56	2.56
058-0126-003-0000	SAFETY LIGHTS ONLY	0.00	2.56	2.56
058-0126-004-0000	SAFETY LIGHTS ONLY	0.00	2.56	2.56
058-0126-006-0000	SAFETY LIGHTS ONLY	0.00	2.56	2.56
058-0127-001-0000	SAFETY LIGHTS ONLY	0.00	2.56	2.56
058-0127-002-0000	SAFETY LIGHTS ONLY	0.00	2.56	2.56
058-0127-003-0000	SAFETY LIGHTS ONLY	0.00	2.56	2.56
058-0127-004-0000	SAFETY LIGHTS ONLY	0.00	2.56	2.56
058-0127-005-0000	RESIDENTIAL	15.32	2.56	17.88
058-0131-001-0000	SAFETY LIGHTS ONLY	0.00	2.56	2.56
058-0131-002-0000	SAFETY LIGHTS ONLY	0.00	2.56	2.56
058-0131-007-0000	SAFETY LIGHTS ONLY	0.00	2.56	2.56
058-0131-014-0000	SAFETY LIGHTS ONLY	0.00	2.56	2.56
058-0131-015-0000	SAFETY LIGHTS ONLY	0.00	2.56	2.56
058-0131-016-0000	SAFETY LIGHTS ONLY	0.00	2.56	2.56
058-0131-017-0000	SAFETY LIGHTS ONLY	0.00	2.56	2.56
058-0131-018-0000	SAFETY LIGHTS ONLY	0.00	2.56	2.56
058-0131-019-0000	SAFETY LIGHTS ONLY	0.00	2.56	2.56
058-0131-020-0000	SAFETY LIGHTS ONLY	0.00	2.56	2.56
058-0131-021-0000	SAFETY LIGHTS ONLY	0.00	2.56	2.56
058-0131-022-0000	SAFETY LIGHTS ONLY	0.00	2.56	2.56
058-0131-023-0000	SAFETY LIGHTS ONLY	0.00	2.56	2.56
058-0131-024-0000	SAFETY LIGHTS ONLY	0.00	2.56	2.56
058-0131-025-0000	SAFETY LIGHTS ONLY	0.00	2.56	2.56
058-0131-026-0000	SAFETY LIGHTS ONLY	0.00	2.56	2.56
058-0131-027-0000	SAFETY LIGHTS ONLY	0.00	2.56	2.56
058-0131-028-0000	SAFETY LIGHTS ONLY	0.00	2.56	2.56
058-0131-029-0000	SAFETY LIGHTS ONLY	0.00	2.56	2.56
058-0131-032-0000	SAFETY LIGHTS ONLY	0.00	2.56	2.56
058-0131-033-0000	SAFETY LIGHTS ONLY	0.00	2.56	2.56
058-0131-034-0000	SAFETY LIGHTS ONLY	0.00	2.56	2.56
058-0131-035-0000	SAFETY LIGHTS ONLY	0.00	2.56	2.56

Assessor's Parcel Number	District Classification	Street Lights Charge	Safety Lights Charge	Estimated 17/18 Applied Charge
058-0131-036-0000	SAFETY LIGHTS ONLY	0.00	2.56	2.56
058-0131-037-0000	SAFETY LIGHTS ONLY	0.00	2.56	2.56
058-0131-038-0000	SAFETY LIGHTS ONLY	0.00	2.56	2.56
058-0131-039-0000	SAFETY LIGHTS ONLY	0.00	2.56	2.56
058-0132-014-0000	SAFETY LIGHTS ONLY	0.00	2.56	2.56
058-0132-016-0000	SAFETY LIGHTS ONLY	0.00	2.56	2.56
058-0132-017-0000	SAFETY LIGHTS ONLY	0.00	2.56	2.56
058-0132-018-0000	SAFETY LIGHTS ONLY	0.00	2.56	2.56
058-0132-019-0000	SAFETY LIGHTS ONLY	0.00	2.56	2.56
058-0132-020-0000	SAFETY LIGHTS ONLY	0.00	2.56	2.56
058-0132-021-0000	SAFETY LIGHTS ONLY	0.00	2.56	2.56
058-0132-022-0000	SAFETY LIGHTS ONLY	0.00	2.56	2.56
058-0132-024-0000	SAFETY LIGHTS ONLY	0.00	2.56	2.56
058-0132-025-0000	SAFETY LIGHTS ONLY	0.00	2.56	2.56
058-0132-026-0000	SAFETY LIGHTS ONLY	0.00	2.56	2.56
058-0132-027-0000	SAFETY LIGHTS ONLY	0.00	2.56	2.56
058-0132-028-0000	SAFETY LIGHTS ONLY	0.00	2.56	2.56
058-0133-001-0000	SAFETY LIGHTS ONLY	0.00	2.56	2.56
058-0133-002-0000	SAFETY LIGHTS ONLY	0.00	2.56	2.56
058-0133-003-0000	SAFETY LIGHTS ONLY	0.00	2.56	2.56
058-0133-004-0000	SAFETY LIGHTS ONLY	0.00	2.56	2.56
058-0134-001-0000	SAFETY LIGHTS ONLY	0.00	2.56	2.56
058-0134-002-0000	SAFETY LIGHTS ONLY	0.00	2.56	2.56
058-0134-003-0000	SAFETY LIGHTS ONLY	0.00	2.56	2.56
058-0134-004-0000	SAFETY LIGHTS ONLY	0.00	2.56	2.56
058-0134-005-0000	SAFETY LIGHTS ONLY	0.00	2.56	2.56
058-0134-006-0000	SAFETY LIGHTS ONLY	0.00	2.56	2.56
058-0134-007-0000	SAFETY LIGHTS ONLY	0.00	2.56	2.56
058-0134-008-0000	SAFETY LIGHTS ONLY	0.00	2.56	2.56
058-0134-009-0000	SAFETY LIGHTS ONLY	0.00	2.56	2.56
058-0134-010-0000	SAFETY LIGHTS ONLY	0.00	2.56	2.56
058-0134-011-0000	SAFETY LIGHTS ONLY	0.00	2.56	2.56
058-0134-012-0000	SAFETY LIGHTS ONLY	0.00	2.56	2.56
058-0134-013-0000	SAFETY LIGHTS ONLY	0.00	2.56	2.56
058-0141-001-0000	SAFETY LIGHTS ONLY	0.00	2.56	2.56
058-0141-002-0000	SAFETY LIGHTS ONLY	0.00	2.56	2.56
058-0141-003-0000	SAFETY LIGHTS ONLY	0.00	2.56	2.56
058-0141-004-0000	SAFETY LIGHTS ONLY	0.00	2.56	2.56
058-0141-005-0000	SAFETY LIGHTS ONLY	0.00	2.56	2.56
058-0141-006-0000	SAFETY LIGHTS ONLY	0.00	2.56	2.56
058-0141-007-0000	SAFETY LIGHTS ONLY	0.00	2.56	2.56
058-0142-001-0000	SAFETY LIGHTS ONLY	0.00	2.56	2.56
058-0142-002-0000	SAFETY LIGHTS ONLY	0.00	2.56	2.56
058-0142-003-0000	SAFETY LIGHTS ONLY	0.00	2.56	2.56
058-0142-004-0000	SAFETY LIGHTS ONLY	0.00	2.56	2.56
058-0142-005-0000	SAFETY LIGHTS ONLY	0.00	2.56	2.56
058-0142-006-0000	SAFETY LIGHTS ONLY	0.00	2.56	2.56
058-0142-007-0000	SAFETY LIGHTS ONLY	0.00	2.56	2.56
058-0142-008-0000	SAFETY LIGHTS ONLY	0.00	2.56	2.56
058-0142-009-0000	SAFETY LIGHTS ONLY	0.00	2.56	2.56
058-0142-010-0000	SAFETY LIGHTS ONLY	0.00	2.56	2.56
058-0142-011-0000	SAFETY LIGHTS ONLY	0.00	2.56	2.56
058-0142-012-0000	RESIDENTIAL	15.32	2.56	17.88
058-0142-013-0000	SAFETY LIGHTS ONLY	0.00	2.56	2.56
058-0143-001-0000	SAFETY LIGHTS ONLY	0.00	2.56	2.56
058-0143-002-0000	SAFETY LIGHTS ONLY	0.00	2.56	2.56

Assessor's Parcel Number	District Classification	Street Lights Charge	Safety Lights Charge	Estimated 17/18 Applied Charge
058-0143-003-0000	SAFETY LIGHTS ONLY	0.00	2.56	2.56
058-0143-004-0000	SAFETY LIGHTS ONLY	0.00	2.56	2.56
058-0143-005-0000	SAFETY LIGHTS ONLY	0.00	2.56	2.56
058-0143-006-0000	SAFETY LIGHTS ONLY	0.00	2.56	2.56
058-0144-001-0000	SAFETY LIGHTS ONLY	0.00	2.56	2.56
058-0144-002-0000	SAFETY LIGHTS ONLY	0.00	2.56	2.56
058-0145-001-0000	SAFETY LIGHTS ONLY	0.00	2.56	2.56
058-0145-002-0000	SAFETY LIGHTS ONLY	0.00	2.56	2.56
058-0145-003-0000	SAFETY LIGHTS ONLY	0.00	2.56	2.56
058-0145-004-0000	SAFETY LIGHTS ONLY	0.00	2.56	2.56
058-0145-005-0000	SAFETY LIGHTS ONLY	0.00	2.56	2.56
058-0145-006-0000	SAFETY LIGHTS ONLY	0.00	2.56	2.56
058-0145-007-0000	SAFETY LIGHTS ONLY	0.00	2.56	2.56
058-0145-008-0000	SAFETY LIGHTS ONLY	0.00	2.56	2.56
058-0145-009-0000	SAFETY LIGHTS ONLY	0.00	2.56	2.56
058-0145-010-0000	RESIDENTIAL	15.32	2.56	17.88
058-0145-011-0000	SAFETY LIGHTS ONLY	0.00	2.56	2.56
058-0145-012-0000	SAFETY LIGHTS ONLY	0.00	2.56	2.56
058-0145-013-0000	SAFETY LIGHTS ONLY	0.00	2.56	2.56
058-0145-014-0000	SAFETY LIGHTS ONLY	0.00	2.56	2.56
058-0145-015-0000	SAFETY LIGHTS ONLY	0.00	2.56	2.56
058-0145-016-0000	SAFETY LIGHTS ONLY	0.00	2.56	2.56
058-0145-017-0000	SAFETY LIGHTS ONLY	0.00	2.56	2.56
058-0145-018-0000	SAFETY LIGHTS ONLY	0.00	2.56	2.56
058-0145-019-0000	SAFETY LIGHTS ONLY	0.00	2.56	2.56
058-0145-020-0000	SAFETY LIGHTS ONLY	0.00	2.56	2.56
058-0145-021-0000	SAFETY LIGHTS ONLY	0.00	2.56	2.56
058-0151-001-0000	SAFETY LIGHTS ONLY	0.00	2.56	2.56
058-0151-002-0000	SAFETY LIGHTS ONLY	0.00	2.56	2.56
058-0151-003-0000	SAFETY LIGHTS ONLY	0.00	2.56	2.56
058-0151-004-0000	SAFETY LIGHTS ONLY	0.00	2.56	2.56
058-0151-005-0000	SAFETY LIGHTS ONLY	0.00	2.56	2.56
058-0151-006-0000	RESIDENTIAL	15.32	2.56	17.88
058-0151-007-0000	SAFETY LIGHTS ONLY	0.00	2.56	2.56
058-0151-008-0000	SAFETY LIGHTS ONLY	0.00	2.56	2.56
058-0151-009-0000	SAFETY LIGHTS ONLY	0.00	2.56	2.56
058-0151-010-0000	SAFETY LIGHTS ONLY	0.00	2.56	2.56
058-0152-001-0000	SAFETY LIGHTS ONLY	0.00	2.56	2.56
058-0152-002-0000	SAFETY LIGHTS ONLY	0.00	2.56	2.56
058-0152-003-0000	SAFETY LIGHTS ONLY	0.00	2.56	2.56
058-0152-004-0000	SAFETY LIGHTS ONLY	0.00	2.56	2.56
058-0152-005-0000	SAFETY LIGHTS ONLY	0.00	2.56	2.56
058-0152-006-0000	SAFETY LIGHTS ONLY	0.00	2.56	2.56
058-0152-007-0000	SAFETY LIGHTS ONLY	0.00	2.56	2.56
058-0152-008-0000	SAFETY LIGHTS ONLY	0.00	2.56	2.56
058-0152-009-0000	SAFETY LIGHTS ONLY	0.00	2.56	2.56
058-0152-010-0000	SAFETY LIGHTS ONLY	0.00	2.56	2.56
058-0152-011-0000	SAFETY LIGHTS ONLY	0.00	2.56	2.56
058-0153-001-0000	SAFETY LIGHTS ONLY	0.00	2.56	2.56
058-0153-002-0000	SAFETY LIGHTS ONLY	0.00	2.56	2.56
058-0153-003-0000	SAFETY LIGHTS ONLY	0.00	2.56	2.56
058-0153-004-0000	SAFETY LIGHTS ONLY	0.00	2.56	2.56
058-0153-005-0000	SAFETY LIGHTS ONLY	0.00	2.56	2.56
058-0153-006-0000	RESIDENTIAL	15.32	2.56	17.88
058-0153-007-0000	RESIDENTIAL	15.32	2.56	17.88
058-0153-008-0000	RESIDENTIAL	15.32	2.56	17.88

Assessor's Parcel Number	District Classification	Street Lights Charge	Safety Lights Charge	Estimated 17/18 Applied Charge
058-0153-009-0000	RESIDENTIAL	15.32	2.56	17.88
058-0153-010-0000	SAFETY LIGHTS ONLY	0.00	2.56	2.56
058-0153-011-0000	SAFETY LIGHTS ONLY	0.00	2.56	2.56
058-0153-012-0000	SAFETY LIGHTS ONLY	0.00	2.56	2.56
058-0153-013-0000	SAFETY LIGHTS ONLY	0.00	2.56	2.56
058-0153-014-0000	SAFETY LIGHTS ONLY	0.00	2.56	2.56
058-0153-015-0000	SAFETY LIGHTS ONLY	0.00	2.56	2.56
058-0153-016-0000	SAFETY LIGHTS ONLY	0.00	2.56	2.56
058-0153-017-0000	SAFETY LIGHTS ONLY	0.00	2.56	2.56
058-0153-018-0000	SAFETY LIGHTS ONLY	0.00	2.56	2.56
058-0153-019-0000	SAFETY LIGHTS ONLY	0.00	2.56	2.56
058-0153-020-0000	SAFETY LIGHTS ONLY	0.00	2.56	2.56
058-0153-021-0000	SAFETY LIGHTS ONLY	0.00	2.56	2.56
058-0153-022-0000	SAFETY LIGHTS ONLY	0.00	2.56	2.56
058-0153-023-0000	SAFETY LIGHTS ONLY	0.00	2.56	2.56
058-0153-024-0000	SAFETY LIGHTS ONLY	0.00	2.56	2.56
058-0161-001-0000	SAFETY LIGHTS ONLY	0.00	2.56	2.56
058-0162-001-0000	SAFETY LIGHTS ONLY	0.00	2.56	2.56
058-0162-002-0000	SAFETY LIGHTS ONLY	0.00	2.56	2.56
058-0162-003-0000	SAFETY LIGHTS ONLY	0.00	2.56	2.56
058-0162-004-0000	SAFETY LIGHTS ONLY	0.00	2.56	2.56
058-0162-005-0000	SAFETY LIGHTS ONLY	0.00	2.56	2.56
058-0162-006-0000	SAFETY LIGHTS ONLY	0.00	2.56	2.56
058-0162-007-0000	SAFETY LIGHTS ONLY	0.00	2.56	2.56
058-0162-008-0000	SAFETY LIGHTS ONLY	0.00	2.56	2.56
058-0162-009-0000	SAFETY LIGHTS ONLY	0.00	2.56	2.56
058-0162-010-0000	SAFETY LIGHTS ONLY	0.00	2.56	2.56
058-0162-011-0000	SAFETY LIGHTS ONLY	0.00	2.56	2.56
058-0162-012-0000	SAFETY LIGHTS ONLY	0.00	2.56	2.56
058-0162-013-0000	SAFETY LIGHTS ONLY	0.00	2.56	2.56
058-0162-014-0000	SAFETY LIGHTS ONLY	0.00	2.56	2.56
058-0162-015-0000	SAFETY LIGHTS ONLY	0.00	2.56	2.56
058-0162-016-0000	SAFETY LIGHTS ONLY	0.00	2.56	2.56
058-0162-017-0000	SAFETY LIGHTS ONLY	0.00	2.56	2.56
058-0162-018-0000	SAFETY LIGHTS ONLY	0.00	2.56	2.56
058-0162-019-0000	SAFETY LIGHTS ONLY	0.00	2.56	2.56
058-0162-020-0000	SAFETY LIGHTS ONLY	0.00	2.56	2.56
058-0162-021-0000	SAFETY LIGHTS ONLY	0.00	2.56	2.56
058-0162-022-0000	SAFETY LIGHTS ONLY	0.00	2.56	2.56
058-0162-023-0000	SAFETY LIGHTS ONLY	0.00	2.56	2.56
058-0162-024-0000	SAFETY LIGHTS ONLY	0.00	2.56	2.56
058-0163-001-0000	SAFETY LIGHTS ONLY	0.00	2.56	2.56
058-0163-002-0000	SAFETY LIGHTS ONLY	0.00	2.56	2.56
058-0163-003-0000	SAFETY LIGHTS ONLY	0.00	2.56	2.56
058-0163-004-0000	SAFETY LIGHTS ONLY	0.00	2.56	2.56
058-0163-005-0000	SAFETY LIGHTS ONLY	0.00	2.56	2.56
058-0163-006-0000	SAFETY LIGHTS ONLY	0.00	2.56	2.56
058-0163-007-0000	SAFETY LIGHTS ONLY	0.00	2.56	2.56
058-0163-008-0000	SAFETY LIGHTS ONLY	0.00	2.56	2.56
058-0163-009-0000	SAFETY LIGHTS ONLY	0.00	2.56	2.56
058-0163-010-0000	SAFETY LIGHTS ONLY	0.00	2.56	2.56
058-0163-011-0000	SAFETY LIGHTS ONLY	0.00	2.56	2.56
058-0163-012-0000	SAFETY LIGHTS ONLY	0.00	2.56	2.56
058-0163-013-0000	SAFETY LIGHTS ONLY	0.00	2.56	2.56
058-0163-014-0000	SAFETY LIGHTS ONLY	0.00	2.56	2.56
058-0163-015-0000	SAFETY LIGHTS ONLY	0.00	2.56	2.56

Assessor's Parcel Number	District Classification	Street Lights Charge	Safety Lights Charge	Estimated 17/18 Applied Charge
058-0163-016-0000	SAFETY LIGHTS ONLY	0.00	2.56	2.56
058-0163-017-0000	SAFETY LIGHTS ONLY	0.00	2.56	2.56
058-0163-018-0000	SAFETY LIGHTS ONLY	0.00	2.56	2.56
058-0171-001-0000	SAFETY LIGHTS ONLY	0.00	2.56	2.56
058-0171-002-0000	SAFETY LIGHTS ONLY	0.00	2.56	2.56
058-0171-003-0000	SAFETY LIGHTS ONLY	0.00	2.56	2.56
058-0171-004-0000	SAFETY LIGHTS ONLY	0.00	2.56	2.56
058-0171-005-0000	SAFETY LIGHTS ONLY	0.00	2.56	2.56
058-0171-006-0000	SAFETY LIGHTS ONLY	0.00	2.56	2.56
058-0171-007-0000	SAFETY LIGHTS ONLY	0.00	2.56	2.56
058-0171-008-0000	SAFETY LIGHTS ONLY	0.00	2.56	2.56
058-0171-009-0000	SAFETY LIGHTS ONLY	0.00	2.56	2.56
058-0171-010-0000	SAFETY LIGHTS ONLY	0.00	2.56	2.56
058-0172-001-0000	SAFETY LIGHTS ONLY	0.00	2.56	2.56
058-0172-002-0000	SAFETY LIGHTS ONLY	0.00	2.56	2.56
058-0172-003-0000	SAFETY LIGHTS ONLY	0.00	2.56	2.56
058-0172-004-0000	SAFETY LIGHTS ONLY	0.00	2.56	2.56
058-0172-005-0000	SAFETY LIGHTS ONLY	0.00	2.56	2.56
058-0172-006-0000	SAFETY LIGHTS ONLY	0.00	2.56	2.56
058-0172-007-0000	SAFETY LIGHTS ONLY	0.00	2.56	2.56
058-0172-008-0000	SAFETY LIGHTS ONLY	0.00	2.56	2.56
058-0172-009-0000	SAFETY LIGHTS ONLY	0.00	2.56	2.56
058-0172-010-0000	SAFETY LIGHTS ONLY	0.00	2.56	2.56
058-0172-011-0000	SAFETY LIGHTS ONLY	0.00	2.56	2.56
058-0172-012-0000	SAFETY LIGHTS ONLY	0.00	2.56	2.56
058-0173-001-0000	SAFETY LIGHTS ONLY	0.00	2.56	2.56
058-0173-002-0000	SAFETY LIGHTS ONLY	0.00	2.56	2.56
058-0173-003-0000	SAFETY LIGHTS ONLY	0.00	2.56	2.56
058-0173-004-0000	SAFETY LIGHTS ONLY	0.00	2.56	2.56
058-0173-005-0000	SAFETY LIGHTS ONLY	0.00	2.56	2.56
058-0173-006-0000	SAFETY LIGHTS ONLY	0.00	2.56	2.56
058-0173-007-0000	SAFETY LIGHTS ONLY	0.00	2.56	2.56
058-0173-008-0000	SAFETY LIGHTS ONLY	0.00	2.56	2.56
058-0173-009-0000	SAFETY LIGHTS ONLY	0.00	2.56	2.56
058-0173-010-0000	SAFETY LIGHTS ONLY	0.00	2.56	2.56
058-0173-011-0000	SAFETY LIGHTS ONLY	0.00	2.56	2.56
058-0173-012-0000	SAFETY LIGHTS ONLY	0.00	2.56	2.56
058-0173-013-0000	SAFETY LIGHTS ONLY	0.00	2.56	2.56
058-0173-014-0000	SAFETY LIGHTS ONLY	0.00	2.56	2.56
058-0173-015-0000	SAFETY LIGHTS ONLY	0.00	2.56	2.56
058-0173-016-0000	SAFETY LIGHTS ONLY	0.00	2.56	2.56
058-0173-017-0000	SAFETY LIGHTS ONLY	0.00	2.56	2.56
058-0173-018-0000	SAFETY LIGHTS ONLY	0.00	2.56	2.56
058-0173-019-0000	SAFETY LIGHTS ONLY	0.00	2.56	2.56
058-0173-020-0000	SAFETY LIGHTS ONLY	0.00	2.56	2.56
058-0173-021-0000	SAFETY LIGHTS ONLY	0.00	2.56	2.56
058-0173-022-0000	SAFETY LIGHTS ONLY	0.00	2.56	2.56
058-0173-023-0000	SAFETY LIGHTS ONLY	0.00	2.56	2.56
058-0173-024-0000	SAFETY LIGHTS ONLY	0.00	2.56	2.56
058-0173-025-0000	SAFETY LIGHTS ONLY	0.00	2.56	2.56
058-0173-026-0000	SAFETY LIGHTS ONLY	0.00	2.56	2.56
058-0173-027-0000	SAFETY LIGHTS ONLY	0.00	2.56	2.56
058-0174-001-0000	SAFETY LIGHTS ONLY	0.00	2.56	2.56
058-0174-002-0000	SAFETY LIGHTS ONLY	0.00	2.56	2.56
058-0174-003-0000	SAFETY LIGHTS ONLY	0.00	2.56	2.56
058-0174-004-0000	SAFETY LIGHTS ONLY	0.00	2.56	2.56

Assessor's Parcel Number	District Classification	Street Lights Charge	Safety Lights Charge	Estimated 17/18 Applied Charge
058-0174-005-0000	SAFETY LIGHTS ONLY	0.00	2.56	2.56
058-0174-006-0000	SAFETY LIGHTS ONLY	0.00	2.56	2.56
058-0174-007-0000	SAFETY LIGHTS ONLY	0.00	2.56	2.56
058-0174-008-0000	SAFETY LIGHTS ONLY	0.00	2.56	2.56
058-0174-009-0000	SAFETY LIGHTS ONLY	0.00	2.56	2.56
058-0174-010-0000	SAFETY LIGHTS ONLY	0.00	2.56	2.56
058-0174-011-0000	SAFETY LIGHTS ONLY	0.00	2.56	2.56
058-0174-012-0000	SAFETY LIGHTS ONLY	0.00	2.56	2.56
058-0174-013-0000	SAFETY LIGHTS ONLY	0.00	2.56	2.56
058-0174-014-0000	SAFETY LIGHTS ONLY	0.00	2.56	2.56
058-0174-015-0000	SAFETY LIGHTS ONLY	0.00	2.56	2.56
058-0174-016-0000	SAFETY LIGHTS ONLY	0.00	2.56	2.56
058-0174-017-0000	SAFETY LIGHTS ONLY	0.00	2.56	2.56
058-0174-018-0000	SAFETY LIGHTS ONLY	0.00	2.56	2.56
058-0174-019-0000	SAFETY LIGHTS ONLY	0.00	2.56	2.56
058-0174-020-0000	SAFETY LIGHTS ONLY	0.00	2.56	2.56
058-0174-021-0000	SAFETY LIGHTS ONLY	0.00	2.56	2.56
058-0174-022-0000	SAFETY LIGHTS ONLY	0.00	2.56	2.56
058-0174-023-0000	SAFETY LIGHTS ONLY	0.00	2.56	2.56
058-0174-024-0000	SAFETY LIGHTS ONLY	0.00	2.56	2.56
058-0174-025-0000	SAFETY LIGHTS ONLY	0.00	2.56	2.56
058-0181-001-0000	RESIDENTIAL	15.32	2.56	17.88
058-0181-002-0000	SAFETY LIGHTS ONLY	0.00	2.56	2.56
058-0181-003-0000	SAFETY LIGHTS ONLY	0.00	2.56	2.56
058-0181-004-0000	SAFETY LIGHTS ONLY	0.00	2.56	2.56
058-0181-005-0000	SAFETY LIGHTS ONLY	0.00	2.56	2.56
058-0181-006-0000	SAFETY LIGHTS ONLY	0.00	2.56	2.56
058-0181-007-0000	SAFETY LIGHTS ONLY	0.00	2.56	2.56
058-0181-008-0000	SAFETY LIGHTS ONLY	0.00	2.56	2.56
058-0181-009-0000	SAFETY LIGHTS ONLY	0.00	2.56	2.56
058-0181-010-0000	SAFETY LIGHTS ONLY	0.00	2.56	2.56
058-0181-011-0000	SAFETY LIGHTS ONLY	0.00	2.56	2.56
058-0181-012-0000	SAFETY LIGHTS ONLY	0.00	2.56	2.56
058-0181-013-0000	SAFETY LIGHTS ONLY	0.00	2.56	2.56
058-0181-014-0000	SAFETY LIGHTS ONLY	0.00	2.56	2.56
058-0181-015-0000	SAFETY LIGHTS ONLY	0.00	2.56	2.56
058-0181-016-0000	SAFETY LIGHTS ONLY	0.00	2.56	2.56
058-0181-017-0000	SAFETY LIGHTS ONLY	0.00	2.56	2.56
058-0181-018-0000	SAFETY LIGHTS ONLY	0.00	2.56	2.56
058-0181-019-0000	SAFETY LIGHTS ONLY	0.00	2.56	2.56
058-0181-020-0000	SAFETY LIGHTS ONLY	0.00	2.56	2.56
058-0181-021-0000	SAFETY LIGHTS ONLY	0.00	2.56	2.56
058-0181-022-0000	SAFETY LIGHTS ONLY	0.00	2.56	2.56
058-0181-023-0000	SAFETY LIGHTS ONLY	0.00	2.56	2.56
058-0181-024-0000	SAFETY LIGHTS ONLY	0.00	2.56	2.56
058-0181-025-0000	SAFETY LIGHTS ONLY	0.00	2.56	2.56
058-0181-026-0000	SAFETY LIGHTS ONLY	0.00	2.56	2.56
058-0181-027-0000	SAFETY LIGHTS ONLY	0.00	2.56	2.56
058-0181-028-0000	SAFETY LIGHTS ONLY	0.00	2.56	2.56
058-0181-029-0000	SAFETY LIGHTS ONLY	0.00	2.56	2.56
058-0181-030-0000	SAFETY LIGHTS ONLY	0.00	2.56	2.56
058-0182-001-0000	SAFETY LIGHTS ONLY	0.00	2.56	2.56
058-0182-002-0000	SAFETY LIGHTS ONLY	0.00	2.56	2.56
058-0182-003-0000	SAFETY LIGHTS ONLY	0.00	2.56	2.56
058-0182-004-0000	SAFETY LIGHTS ONLY	0.00	2.56	2.56
058-0182-005-0000	SAFETY LIGHTS ONLY	0.00	2.56	2.56

Assessor's Parcel Number	District Classification	Street Lights Charge	Safety Lights Charge	Estimated 17/18 Applied Charge
058-0182-006-0000	SAFETY LIGHTS ONLY	0.00	2.56	2.56
058-0182-007-0000	SAFETY LIGHTS ONLY	0.00	2.56	2.56
058-0182-008-0000	SAFETY LIGHTS ONLY	0.00	2.56	2.56
058-0182-009-0000	SAFETY LIGHTS ONLY	0.00	2.56	2.56
058-0182-010-0000	SAFETY LIGHTS ONLY	0.00	2.56	2.56
058-0182-011-0000	SAFETY LIGHTS ONLY	0.00	2.56	2.56
058-0182-012-0000	SAFETY LIGHTS ONLY	0.00	2.56	2.56
058-0182-013-0000	SAFETY LIGHTS ONLY	0.00	2.56	2.56
058-0182-014-0000	SAFETY LIGHTS ONLY	0.00	2.56	2.56
058-0182-015-0000	SAFETY LIGHTS ONLY	0.00	2.56	2.56
058-0182-016-0000	SAFETY LIGHTS ONLY	0.00	2.56	2.56
058-0182-017-0000	SAFETY LIGHTS ONLY	0.00	2.56	2.56
058-0182-018-0000	SAFETY LIGHTS ONLY	0.00	2.56	2.56
058-0182-019-0000	SAFETY LIGHTS ONLY	0.00	2.56	2.56
058-0182-020-0000	SAFETY LIGHTS ONLY	0.00	2.56	2.56
058-0182-021-0000	SAFETY LIGHTS ONLY	0.00	2.56	2.56
058-0191-001-0000	SAFETY LIGHTS ONLY	0.00	2.56	2.56
058-0191-002-0000	SAFETY LIGHTS ONLY	0.00	2.56	2.56
058-0191-003-0000	SAFETY LIGHTS ONLY	0.00	2.56	2.56
058-0191-004-0000	SAFETY LIGHTS ONLY	0.00	2.56	2.56
058-0191-005-0000	SAFETY LIGHTS ONLY	0.00	2.56	2.56
058-0191-006-0000	SAFETY LIGHTS ONLY	0.00	2.56	2.56
058-0191-007-0000	SAFETY LIGHTS ONLY	0.00	2.56	2.56
058-0191-008-0000	SAFETY LIGHTS ONLY	0.00	2.56	2.56
058-0191-009-0000	SAFETY LIGHTS ONLY	0.00	2.56	2.56
058-0191-010-0000	SAFETY LIGHTS ONLY	0.00	2.56	2.56
058-0191-011-0000	SAFETY LIGHTS ONLY	0.00	2.56	2.56
058-0191-012-0000	SAFETY LIGHTS ONLY	0.00	2.56	2.56
058-0191-013-0000	SAFETY LIGHTS ONLY	0.00	2.56	2.56
058-0191-014-0000	SAFETY LIGHTS ONLY	0.00	2.56	2.56
058-0191-015-0000	SAFETY LIGHTS ONLY	0.00	2.56	2.56
058-0191-016-0000	SAFETY LIGHTS ONLY	0.00	2.56	2.56
058-0191-017-0000	SAFETY LIGHTS ONLY	0.00	2.56	2.56
058-0191-018-0000	SAFETY LIGHTS ONLY	0.00	2.56	2.56
058-0191-019-0000	SAFETY LIGHTS ONLY	0.00	2.56	2.56
058-0191-020-0000	SAFETY LIGHTS ONLY	0.00	2.56	2.56
058-0192-001-0000	SAFETY LIGHTS ONLY	0.00	2.56	2.56
058-0192-002-0000	SAFETY LIGHTS ONLY	0.00	2.56	2.56
058-0192-003-0000	SAFETY LIGHTS ONLY	0.00	2.56	2.56
058-0192-004-0000	SAFETY LIGHTS ONLY	0.00	2.56	2.56
058-0192-005-0000	SAFETY LIGHTS ONLY	0.00	2.56	2.56
058-0192-006-0000	SAFETY LIGHTS ONLY	0.00	2.56	2.56
058-0192-007-0000	SAFETY LIGHTS ONLY	0.00	2.56	2.56
058-0192-008-0000	SAFETY LIGHTS ONLY	0.00	2.56	2.56
058-0192-009-0000	SAFETY LIGHTS ONLY	0.00	2.56	2.56
058-0192-010-0000	SAFETY LIGHTS ONLY	0.00	2.56	2.56
058-0192-011-0000	SAFETY LIGHTS ONLY	0.00	2.56	2.56
058-0192-012-0000	SAFETY LIGHTS ONLY	0.00	2.56	2.56
058-0192-013-0000	SAFETY LIGHTS ONLY	0.00	2.56	2.56
058-0192-014-0000	SAFETY LIGHTS ONLY	0.00	2.56	2.56
058-0192-015-0000	SAFETY LIGHTS ONLY	0.00	2.56	2.56
058-0192-016-0000	SAFETY LIGHTS ONLY	0.00	2.56	2.56
058-0192-017-0000	SAFETY LIGHTS ONLY	0.00	2.56	2.56
058-0192-018-0000	SAFETY LIGHTS ONLY	0.00	2.56	2.56
058-0192-019-0000	SAFETY LIGHTS ONLY	0.00	2.56	2.56
058-0192-020-0000	SAFETY LIGHTS ONLY	0.00	2.56	2.56

Assessor's Parcel Number	District Classification	Street Lights Charge	Safety Lights Charge	Estimated 17/18 Applied Charge
058-0192-021-0000	SAFETY LIGHTS ONLY	0.00	2.56	2.56
058-0192-022-0000	SAFETY LIGHTS ONLY	0.00	2.56	2.56
058-0192-023-0000	SAFETY LIGHTS ONLY	0.00	2.56	2.56
058-0193-001-0000	SAFETY LIGHTS ONLY	0.00	2.56	2.56
058-0193-002-0000	SAFETY LIGHTS ONLY	0.00	2.56	2.56
058-0193-003-0000	SAFETY LIGHTS ONLY	0.00	2.56	2.56
058-0193-004-0000	SAFETY LIGHTS ONLY	0.00	2.56	2.56
058-0193-005-0000	SAFETY LIGHTS ONLY	0.00	2.56	2.56
058-0193-006-0000	SAFETY LIGHTS ONLY	0.00	2.56	2.56
058-0193-007-0000	SAFETY LIGHTS ONLY	0.00	2.56	2.56
058-0193-008-0000	SAFETY LIGHTS ONLY	0.00	2.56	2.56
058-0193-009-0000	SAFETY LIGHTS ONLY	0.00	2.56	2.56
058-0193-010-0000	SAFETY LIGHTS ONLY	0.00	2.56	2.56
058-0193-011-0000	SAFETY LIGHTS ONLY	0.00	2.56	2.56
058-0193-012-0000	SAFETY LIGHTS ONLY	0.00	2.56	2.56
058-0193-013-0000	SAFETY LIGHTS ONLY	0.00	2.56	2.56
058-0193-014-0000	SAFETY LIGHTS ONLY	0.00	2.56	2.56
058-0193-015-0000	SAFETY LIGHTS ONLY	0.00	2.56	2.56
058-0193-016-0000	SAFETY LIGHTS ONLY	0.00	2.56	2.56
058-0193-017-0000	SAFETY LIGHTS ONLY	0.00	2.56	2.56
058-0201-001-0000	SAFETY LIGHTS ONLY	0.00	2.56	2.56
058-0201-002-0000	SAFETY LIGHTS ONLY	0.00	2.56	2.56
058-0201-003-0000	SAFETY LIGHTS ONLY	0.00	2.56	2.56
058-0202-001-0000	SAFETY LIGHTS ONLY	0.00	2.56	2.56
058-0202-002-0000	SAFETY LIGHTS ONLY	0.00	2.56	2.56
058-0202-003-0000	SAFETY LIGHTS ONLY	0.00	2.56	2.56
058-0202-004-0000	SAFETY LIGHTS ONLY	0.00	2.56	2.56
058-0202-005-0000	SAFETY LIGHTS ONLY	0.00	2.56	2.56
058-0202-006-0000	SAFETY LIGHTS ONLY	0.00	2.56	2.56
058-0202-007-0000	SAFETY LIGHTS ONLY	0.00	2.56	2.56
058-0202-008-0000	SAFETY LIGHTS ONLY	0.00	2.56	2.56
058-0202-009-0000	SAFETY LIGHTS ONLY	0.00	2.56	2.56
058-0202-010-0000	SAFETY LIGHTS ONLY	0.00	2.56	2.56
058-0202-011-0000	SAFETY LIGHTS ONLY	0.00	2.56	2.56
058-0203-001-0000	SAFETY LIGHTS ONLY	0.00	2.56	2.56
058-0203-002-0000	SAFETY LIGHTS ONLY	0.00	2.56	2.56
058-0203-003-0000	SAFETY LIGHTS ONLY	0.00	2.56	2.56
058-0204-001-0000	SAFETY LIGHTS ONLY	0.00	2.56	2.56
058-0204-002-0000	SAFETY LIGHTS ONLY	0.00	2.56	2.56
058-0204-003-0000	SAFETY LIGHTS ONLY	0.00	2.56	2.56
058-0204-004-0000	SAFETY LIGHTS ONLY	0.00	2.56	2.56
058-0204-005-0000	SAFETY LIGHTS ONLY	0.00	2.56	2.56
058-0204-006-0000	SAFETY LIGHTS ONLY	0.00	2.56	2.56
058-0205-001-0000	SAFETY LIGHTS ONLY	0.00	2.56	2.56
058-0205-002-0000	SAFETY LIGHTS ONLY	0.00	2.56	2.56
058-0206-001-0000	SAFETY LIGHTS ONLY	0.00	2.56	2.56
058-0206-002-0000	SAFETY LIGHTS ONLY	0.00	2.56	2.56
058-0206-003-0000	SAFETY LIGHTS ONLY	0.00	2.56	2.56
058-0206-004-0000	SAFETY LIGHTS ONLY	0.00	2.56	2.56
058-0206-005-0000	SAFETY LIGHTS ONLY	0.00	2.56	2.56
058-0206-006-0000	SAFETY LIGHTS ONLY	0.00	2.56	2.56
058-0206-007-0000	SAFETY LIGHTS ONLY	0.00	2.56	2.56
058-0206-008-0000	RESIDENTIAL	15.32	2.56	17.88
058-0206-009-0000	SAFETY LIGHTS ONLY	0.00	2.56	2.56
058-0206-010-0000	SAFETY LIGHTS ONLY	0.00	2.56	2.56
058-0206-011-0000	SAFETY LIGHTS ONLY	0.00	2.56	2.56

Assessor's Parcel Number	District Classification	Street Lights Charge	Safety Lights Charge	Estimated 17/18 Applied Charge
058-0206-012-0000	SAFETY LIGHTS ONLY	0.00	2.56	2.56
058-0206-013-0000	SAFETY LIGHTS ONLY	0.00	2.56	2.56
058-0206-014-0000	SAFETY LIGHTS ONLY	0.00	2.56	2.56
058-0206-015-0000	SAFETY LIGHTS ONLY	0.00	2.56	2.56
058-0206-016-0000	SAFETY LIGHTS ONLY	0.00	2.56	2.56
058-0206-017-0000	SAFETY LIGHTS ONLY	0.00	2.56	2.56
058-0206-018-0000	SAFETY LIGHTS ONLY	0.00	2.56	2.56
058-0211-001-0000	RESIDENTIAL	15.32	2.56	17.88
058-0211-002-0000	SAFETY LIGHTS ONLY	0.00	2.56	2.56
058-0212-001-0000	SAFETY LIGHTS ONLY	0.00	2.56	2.56
058-0212-002-0000	SAFETY LIGHTS ONLY	0.00	2.56	2.56
058-0213-001-0000	SAFETY LIGHTS ONLY	0.00	2.56	2.56
058-0213-002-0000	SAFETY LIGHTS ONLY	0.00	2.56	2.56
058-0213-003-0000	SAFETY LIGHTS ONLY	0.00	2.56	2.56
058-0213-004-0000	SAFETY LIGHTS ONLY	0.00	2.56	2.56
058-0213-005-0000	SAFETY LIGHTS ONLY	0.00	2.56	2.56
058-0213-006-0000	SAFETY LIGHTS ONLY	0.00	2.56	2.56
058-0214-001-0000	SAFETY LIGHTS ONLY	0.00	2.56	2.56
058-0214-002-0000	SAFETY LIGHTS ONLY	0.00	2.56	2.56
058-0214-003-0000	SAFETY LIGHTS ONLY	0.00	2.56	2.56
058-0214-004-0000	SAFETY LIGHTS ONLY	0.00	2.56	2.56
058-0214-005-0000	SAFETY LIGHTS ONLY	0.00	2.56	2.56
058-0214-006-0000	SAFETY LIGHTS ONLY	0.00	2.56	2.56
058-0214-007-0000	SAFETY LIGHTS ONLY	0.00	2.56	2.56
058-0214-008-0000	SAFETY LIGHTS ONLY	0.00	2.56	2.56
058-0214-009-0000	SAFETY LIGHTS ONLY	0.00	2.56	2.56
058-0214-010-0000	SAFETY LIGHTS ONLY	0.00	2.56	2.56
058-0214-011-0000	SAFETY LIGHTS ONLY	0.00	2.56	2.56
058-0214-012-0000	SAFETY LIGHTS ONLY	0.00	2.56	2.56
058-0214-013-0000	SAFETY LIGHTS ONLY	0.00	2.56	2.56
058-0214-014-0000	SAFETY LIGHTS ONLY	0.00	2.56	2.56
058-0215-001-0000	SAFETY LIGHTS ONLY	0.00	2.56	2.56
058-0215-002-0000	SAFETY LIGHTS ONLY	0.00	2.56	2.56
058-0215-003-0000	SAFETY LIGHTS ONLY	0.00	2.56	2.56
058-0215-004-0000	SAFETY LIGHTS ONLY	0.00	2.56	2.56
058-0215-005-0000	SAFETY LIGHTS ONLY	0.00	2.56	2.56
058-0215-006-0000	SAFETY LIGHTS ONLY	0.00	2.56	2.56
058-0215-007-0000	SAFETY LIGHTS ONLY	0.00	2.56	2.56
058-0215-008-0000	SAFETY LIGHTS ONLY	0.00	2.56	2.56
058-0215-009-0000	SAFETY LIGHTS ONLY	0.00	2.56	2.56
058-0215-010-0000	SAFETY LIGHTS ONLY	0.00	2.56	2.56
058-0215-011-0000	SAFETY LIGHTS ONLY	0.00	2.56	2.56
058-0215-012-0000	SAFETY LIGHTS ONLY	0.00	2.56	2.56
058-0215-013-0000	SAFETY LIGHTS ONLY	0.00	2.56	2.56
058-0215-014-0000	SAFETY LIGHTS ONLY	0.00	2.56	2.56
058-0215-015-0000	SAFETY LIGHTS ONLY	0.00	2.56	2.56
058-0215-016-0000	SAFETY LIGHTS ONLY	0.00	2.56	2.56
058-0215-017-0000	SAFETY LIGHTS ONLY	0.00	2.56	2.56
058-0215-018-0000	SAFETY LIGHTS ONLY	0.00	2.56	2.56
058-0215-019-0000	SAFETY LIGHTS ONLY	0.00	2.56	2.56
058-0216-001-0000	SAFETY LIGHTS ONLY	0.00	2.56	2.56
058-0216-002-0000	SAFETY LIGHTS ONLY	0.00	2.56	2.56
058-0216-003-0000	SAFETY LIGHTS ONLY	0.00	2.56	2.56
058-0216-004-0000	SAFETY LIGHTS ONLY	0.00	2.56	2.56
058-0216-005-0000	SAFETY LIGHTS ONLY	0.00	2.56	2.56
058-0216-006-0000	SAFETY LIGHTS ONLY	0.00	2.56	2.56

Assessor's Parcel Number	District Classification	Street Lights Charge	Safety Lights Charge	Estimated 17/18 Applied Charge
058-0216-007-0000	SAFETY LIGHTS ONLY	0.00	2.56	2.56
058-0216-008-0000	SAFETY LIGHTS ONLY	0.00	2.56	2.56
058-0216-009-0000	SAFETY LIGHTS ONLY	0.00	2.56	2.56
058-0216-010-0000	SAFETY LIGHTS ONLY	0.00	2.56	2.56
058-0216-011-0000	SAFETY LIGHTS ONLY	0.00	2.56	2.56
058-0216-012-0000	SAFETY LIGHTS ONLY	0.00	2.56	2.56
058-0216-013-0000	SAFETY LIGHTS ONLY	0.00	2.56	2.56
058-0216-014-0000	SAFETY LIGHTS ONLY	0.00	2.56	2.56
058-0216-015-0000	SAFETY LIGHTS ONLY	0.00	2.56	2.56
058-0216-016-0000	SAFETY LIGHTS ONLY	0.00	2.56	2.56
058-0216-017-0000	SAFETY LIGHTS ONLY	0.00	2.56	2.56
058-0216-018-0000	SAFETY LIGHTS ONLY	0.00	2.56	2.56
058-0221-001-0000	SAFETY LIGHTS ONLY	0.00	2.56	2.56
058-0221-002-0000	SAFETY LIGHTS ONLY	0.00	2.56	2.56
058-0221-003-0000	SAFETY LIGHTS ONLY	0.00	2.56	2.56
058-0221-004-0000	SAFETY LIGHTS ONLY	0.00	2.56	2.56
058-0221-005-0000	SAFETY LIGHTS ONLY	0.00	2.56	2.56
058-0221-006-0000	SAFETY LIGHTS ONLY	0.00	2.56	2.56
058-0221-007-0000	SAFETY LIGHTS ONLY	0.00	2.56	2.56
058-0221-008-0000	SAFETY LIGHTS ONLY	0.00	2.56	2.56
058-0221-009-0000	SAFETY LIGHTS ONLY	0.00	2.56	2.56
058-0221-010-0000	SAFETY LIGHTS ONLY	0.00	2.56	2.56
058-0221-011-0000	SAFETY LIGHTS ONLY	0.00	2.56	2.56
058-0221-012-0000	SAFETY LIGHTS ONLY	0.00	2.56	2.56
058-0221-013-0000	SAFETY LIGHTS ONLY	0.00	2.56	2.56
058-0221-014-0000	SAFETY LIGHTS ONLY	0.00	2.56	2.56
058-0221-015-0000	SAFETY LIGHTS ONLY	0.00	2.56	2.56
058-0221-016-0000	SAFETY LIGHTS ONLY	0.00	2.56	2.56
058-0221-017-0000	SAFETY LIGHTS ONLY	0.00	2.56	2.56
058-0221-018-0000	SAFETY LIGHTS ONLY	0.00	2.56	2.56
058-0221-019-0000	SAFETY LIGHTS ONLY	0.00	2.56	2.56
058-0221-020-0000	SAFETY LIGHTS ONLY	0.00	2.56	2.56
058-0221-021-0000	SAFETY LIGHTS ONLY	0.00	2.56	2.56
058-0221-022-0000	SAFETY LIGHTS ONLY	0.00	2.56	2.56
058-0221-023-0000	SAFETY LIGHTS ONLY	0.00	2.56	2.56
058-0221-024-0000	SAFETY LIGHTS ONLY	0.00	2.56	2.56
058-0221-025-0000	SAFETY LIGHTS ONLY	0.00	2.56	2.56
058-0221-026-0000	SAFETY LIGHTS ONLY	0.00	2.56	2.56
058-0221-027-0000	SAFETY LIGHTS ONLY	0.00	2.56	2.56
058-0221-028-0000	SAFETY LIGHTS ONLY	0.00	2.56	2.56
058-0221-029-0000	SAFETY LIGHTS ONLY	0.00	2.56	2.56
058-0221-030-0000	SAFETY LIGHTS ONLY	0.00	2.56	2.56
058-0222-001-0000	SAFETY LIGHTS ONLY	0.00	2.56	2.56
058-0222-002-0000	SAFETY LIGHTS ONLY	0.00	2.56	2.56
058-0222-003-0000	SAFETY LIGHTS ONLY	0.00	2.56	2.56
058-0222-004-0000	SAFETY LIGHTS ONLY	0.00	2.56	2.56
058-0222-005-0000	SAFETY LIGHTS ONLY	0.00	2.56	2.56
058-0222-006-0000	SAFETY LIGHTS ONLY	0.00	2.56	2.56
058-0222-007-0000	SAFETY LIGHTS ONLY	0.00	2.56	2.56
058-0222-008-0000	SAFETY LIGHTS ONLY	0.00	2.56	2.56
058-0222-009-0000	SAFETY LIGHTS ONLY	0.00	2.56	2.56
058-0222-010-0000	SAFETY LIGHTS ONLY	0.00	2.56	2.56
058-0222-011-0000	SAFETY LIGHTS ONLY	0.00	2.56	2.56
058-0222-012-0000	SAFETY LIGHTS ONLY	0.00	2.56	2.56
058-0222-013-0000	SAFETY LIGHTS ONLY	0.00	2.56	2.56
058-0222-014-0000	SAFETY LIGHTS ONLY	0.00	2.56	2.56

Assessor's Parcel Number	District Classification	Street Lights Charge	Safety Lights Charge	Estimated 17/18 Applied Charge
058-0222-015-0000	SAFETY LIGHTS ONLY	0.00	2.56	2.56
058-0222-016-0000	SAFETY LIGHTS ONLY	0.00	2.56	2.56
058-0222-017-0000	SAFETY LIGHTS ONLY	0.00	2.56	2.56
058-0222-018-0000	SAFETY LIGHTS ONLY	0.00	2.56	2.56
058-0222-019-0000	SAFETY LIGHTS ONLY	0.00	2.56	2.56
058-0222-020-0000	SAFETY LIGHTS ONLY	0.00	2.56	2.56
058-0222-021-0000	SAFETY LIGHTS ONLY	0.00	2.56	2.56
058-0223-001-0000	SAFETY LIGHTS ONLY	0.00	2.56	2.56
058-0223-002-0000	SAFETY LIGHTS ONLY	0.00	2.56	2.56
058-0223-003-0000	SAFETY LIGHTS ONLY	0.00	2.56	2.56
058-0223-004-0000	SAFETY LIGHTS ONLY	0.00	2.56	2.56
058-0223-005-0000	SAFETY LIGHTS ONLY	0.00	2.56	2.56
058-0223-006-0000	SAFETY LIGHTS ONLY	0.00	2.56	2.56
058-0223-007-0000	SAFETY LIGHTS ONLY	0.00	2.56	2.56
058-0223-008-0000	SAFETY LIGHTS ONLY	0.00	2.56	2.56
058-0223-009-0000	SAFETY LIGHTS ONLY	0.00	2.56	2.56
058-0223-010-0000	SAFETY LIGHTS ONLY	0.00	2.56	2.56
058-0223-011-0000	SAFETY LIGHTS ONLY	0.00	2.56	2.56
058-0223-012-0000	SAFETY LIGHTS ONLY	0.00	2.56	2.56
058-0223-013-0000	RESIDENTIAL	15.32	2.56	17.88
058-0223-014-0000	RESIDENTIAL	15.32	2.56	17.88
058-0223-015-0000	RESIDENTIAL	15.32	2.56	17.88
058-0223-016-0000	RESIDENTIAL	15.32	2.56	17.88
058-0223-017-0000	SAFETY LIGHTS ONLY	0.00	2.56	2.56
058-0223-018-0000	SAFETY LIGHTS ONLY	0.00	2.56	2.56
058-0223-019-0000	RESIDENTIAL	15.32	2.56	17.88
058-0223-020-0000	RESIDENTIAL	15.32	2.56	17.88
058-0223-021-0000	SAFETY LIGHTS ONLY	0.00	2.56	2.56
058-0223-022-0000	SAFETY LIGHTS ONLY	0.00	2.56	2.56
058-0224-001-0000	SAFETY LIGHTS ONLY	0.00	2.56	2.56
058-0224-002-0000	SAFETY LIGHTS ONLY	0.00	2.56	2.56
058-0224-003-0000	SAFETY LIGHTS ONLY	0.00	2.56	2.56
058-0224-004-0000	SAFETY LIGHTS ONLY	0.00	2.56	2.56
058-0224-005-0000	SAFETY LIGHTS ONLY	0.00	2.56	2.56
058-0224-006-0000	SAFETY LIGHTS ONLY	0.00	2.56	2.56
058-0224-007-0000	SAFETY LIGHTS ONLY	0.00	2.56	2.56
058-0224-008-0000	SAFETY LIGHTS ONLY	0.00	2.56	2.56
058-0224-009-0000	SAFETY LIGHTS ONLY	0.00	2.56	2.56
058-0224-010-0000	SAFETY LIGHTS ONLY	0.00	2.56	2.56
058-0224-011-0000	SAFETY LIGHTS ONLY	0.00	2.56	2.56
058-0224-012-0000	SAFETY LIGHTS ONLY	0.00	2.56	2.56
058-0224-013-0000	SAFETY LIGHTS ONLY	0.00	2.56	2.56
058-0224-014-0000	SAFETY LIGHTS ONLY	0.00	2.56	2.56
058-0224-015-0000	SAFETY LIGHTS ONLY	0.00	2.56	2.56
058-0224-016-0000	SAFETY LIGHTS ONLY	0.00	2.56	2.56
058-0224-017-0000	SAFETY LIGHTS ONLY	0.00	2.56	2.56
058-0224-018-0000	SAFETY LIGHTS ONLY	0.00	2.56	2.56
058-0230-005-0000	NON RESIDENTIAL	84.36	2.56	86.92
058-0230-011-0000	NON RESIDENTIAL	41.54	2.56	44.10
058-0230-013-0000	SAFETY LIGHTS ONLY	0.00	2.56	2.56
058-0230-014-0000	NON RESIDENTIAL	80.34	2.56	82.90
058-0230-015-0000	NON RESIDENTIAL	89.40	2.56	91.96
058-0230-016-0000	SAFETY LIGHTS ONLY	0.00	2.56	2.56
058-0241-021-0000	SAFETY LIGHTS ONLY	0.00	2.56	2.56
058-0241-022-0000	SAFETY LIGHTS ONLY	0.00	2.56	2.56
058-0241-023-0000	SAFETY LIGHTS ONLY	0.00	2.56	2.56

Assessor's Parcel Number	District Classification	Street Lights Charge	Safety Lights Charge	Estimated 17/18 Applied Charge
058-0241-024-0000	SAFETY LIGHTS ONLY	0.00	2.56	2.56
058-0241-025-0000	SAFETY LIGHTS ONLY	0.00	2.56	2.56
058-0241-026-0000	SAFETY LIGHTS ONLY	0.00	2.56	2.56
058-0241-027-0000	SAFETY LIGHTS ONLY	0.00	2.56	2.56
058-0241-028-0000	NON RESIDENTIAL	42.54	2.56	45.10
058-0241-029-0000	NON RESIDENTIAL	31.72	2.56	34.28
058-0241-030-0000	NON RESIDENTIAL	22.90	2.56	25.46
058-0241-031-0000	SAFETY LIGHTS ONLY	0.00	2.56	2.56
058-0242-007-0000	NON RESIDENTIAL	57.40	2.56	59.96
058-0242-008-0000	NON RESIDENTIAL	74.04	2.56	76.60
058-0242-009-0000	SAFETY LIGHTS ONLY	0.00	2.56	2.56
058-0242-010-0000	SAFETY LIGHTS ONLY	0.00	2.56	2.56
058-0242-011-0000	SAFETY LIGHTS ONLY	0.00	2.56	2.56
058-0242-012-0000	SAFETY LIGHTS ONLY	0.00	2.56	2.56
058-0242-013-0000	NON RESIDENTIAL	14.58	2.56	17.14
058-0242-014-0000	NON RESIDENTIAL	14.58	2.56	17.14
058-0242-015-0000	NON RESIDENTIAL	30.70	2.56	33.26
058-0243-001-0000	SAFETY LIGHTS ONLY	0.00	2.56	2.56
058-0243-002-0000	SAFETY LIGHTS ONLY	0.00	2.56	2.56
058-0243-003-0000	SAFETY LIGHTS ONLY	0.00	2.56	2.56
058-0251-001-0000	SAFETY LIGHTS ONLY	0.00	2.56	2.56
058-0251-003-0000	NON RESIDENTIAL	130.72	2.56	133.28
058-0251-006-0000	SAFETY LIGHTS ONLY	0.00	2.56	2.56
058-0252-006-0000	NON RESIDENTIAL	40.78	2.56	43.34
058-0252-007-0000	NON RESIDENTIAL	36.24	2.56	38.80
058-0252-013-0000	NON RESIDENTIAL	253.90	2.56	256.46
058-0261-002-0000	NON RESIDENTIAL	109.80	2.56	112.36
058-0261-011-0000	NON RESIDENTIAL	74.78	2.56	77.34
058-0261-017-0000	NON RESIDENTIAL	94.94	2.56	97.50
058-0261-021-0000	NON RESIDENTIAL	100.76	2.56	103.32
058-0261-023-0000	NON RESIDENTIAL	164.96	2.56	167.52
058-0261-028-0000	NON RESIDENTIAL	164.46	2.56	167.02
058-0261-030-0000	NON RESIDENTIAL	394.46	2.56	397.02
058-0261-032-0000	NON RESIDENTIAL	50.38	2.56	52.94
058-0261-033-0000	NON RESIDENTIAL	67.98	2.56	70.54
058-0261-037-0000	NON RESIDENTIAL	118.88	2.56	121.44
058-0261-039-0000	NON RESIDENTIAL	47.34	2.56	49.90
058-0261-040-0000	NON RESIDENTIAL	70.50	2.56	73.06
058-0261-044-0000	NON RESIDENTIAL	201.00	2.56	203.56
058-0261-047-0000	NON RESIDENTIAL	153.88	2.56	156.44
058-0261-048-0000	SAFETY LIGHTS ONLY	0.00	2.56	2.56
058-0261-049-0000	NON RESIDENTIAL	49.60	2.56	52.16
058-0261-050-0000	SAFETY LIGHTS ONLY	0.00	2.56	2.56
058-0261-051-0000	NON RESIDENTIAL	85.62	2.56	88.18
058-0261-052-0000	NON RESIDENTIAL	64.72	2.56	67.28
058-0261-053-0000	NON RESIDENTIAL	55.16	2.56	57.72
058-0261-054-0000	SAFETY LIGHTS ONLY	0.00	2.56	2.56
058-0262-001-0000	SAFETY LIGHTS ONLY	0.00	2.56	2.56
058-0262-006-0000	SAFETY LIGHTS ONLY	0.00	2.56	2.56
058-0262-012-0000	NON RESIDENTIAL	52.88	2.56	55.44
058-0262-013-0000	SAFETY LIGHTS ONLY	0.00	2.56	2.56
058-0262-014-0000	SAFETY LIGHTS ONLY	0.00	2.56	2.56
058-0262-015-0000	SAFETY LIGHTS ONLY	0.00	2.56	2.56
058-0262-016-0000	SAFETY LIGHTS ONLY	0.00	2.56	2.56
058-0262-017-0000	SAFETY LIGHTS ONLY	0.00	2.56	2.56
058-0262-018-0000	SAFETY LIGHTS ONLY	0.00	2.56	2.56

Assessor's Parcel Number	District Classification	Street Lights Charge	Safety Lights Charge	Estimated 17/18 Applied Charge
058-0262-019-0000	SAFETY LIGHTS ONLY	0.00	2.56	2.56
058-0262-020-0000	SAFETY LIGHTS ONLY	0.00	2.56	2.56
058-0262-021-0000	SAFETY LIGHTS ONLY	0.00	2.56	2.56
058-0270-004-0000	SAFETY LIGHTS ONLY	0.00	2.56	2.56
058-0270-024-0000	NON RESIDENTIAL	104.26	2.56	106.82
058-0270-029-0000	NON RESIDENTIAL	65.46	2.56	68.02
058-0270-030-0000	NON RESIDENTIAL	71.02	2.56	73.58
058-0270-031-0000	NON RESIDENTIAL	45.56	2.56	48.12
058-0270-034-0000	NON RESIDENTIAL	71.02	2.56	73.58
058-0270-035-0000	NON RESIDENTIAL	83.60	2.56	86.16
058-0270-041-0000	SAFETY LIGHTS ONLY	0.00	2.56	2.56
058-0270-045-0000	SAFETY LIGHTS ONLY	0.00	2.56	2.56
058-0270-049-0000	NON RESIDENTIAL	53.88	2.56	56.44
058-0270-050-0000	NON RESIDENTIAL	157.66	2.56	160.22
058-0270-058-0000	NON RESIDENTIAL	154.64	2.56	157.20
058-0270-059-0000	NON RESIDENTIAL	100.76	2.56	103.32
058-0270-060-0000	NON RESIDENTIAL	257.16	2.56	259.72
058-0270-061-0000	NON RESIDENTIAL	57.92	2.56	60.48
058-0270-062-0000	NON RESIDENTIAL	206.06	2.56	208.62
058-0280-004-0000	NON RESIDENTIAL	38.76	2.56	41.32
058-0280-008-0000	NON RESIDENTIAL	57.92	2.56	60.48
058-0280-010-0000	SAFETY LIGHTS ONLY	0.00	2.56	2.56
058-0280-011-0000	NON RESIDENTIAL	32.72	2.56	35.28
058-0280-012-0000	NON RESIDENTIAL	19.88	2.56	22.44
058-0280-016-0000	SAFETY LIGHTS ONLY	0.00	2.56	2.56
058-0280-019-0000	NON RESIDENTIAL	28.94	2.56	31.50
058-0280-021-0000	SAFETY LIGHTS ONLY	0.00	2.56	2.56
058-0280-023-0000	SAFETY LIGHTS ONLY	0.00	2.56	2.56
058-0280-024-0000	SAFETY LIGHTS ONLY	0.00	2.56	2.56
058-0280-027-0000	NON RESIDENTIAL	55.14	2.56	57.70
058-0291-003-0000	SAFETY LIGHTS ONLY	0.00	2.56	2.56
058-0291-004-0000	NON RESIDENTIAL	53.88	2.56	56.44
058-0291-005-0000	NON RESIDENTIAL	56.66	2.56	59.22
058-0291-007-0000	NON RESIDENTIAL	108.80	2.56	111.36
058-0300-001-0000	SAFETY LIGHTS ONLY	0.00	2.56	2.56
058-0311-002-0000	NON RESIDENTIAL	16.86	2.56	19.42
058-0311-003-0000	NON RESIDENTIAL	16.86	2.56	19.42
058-0311-004-0000	NON RESIDENTIAL	16.86	2.56	19.42
058-0311-005-0000	NON RESIDENTIAL	16.86	2.56	19.42
058-0311-006-0000	NON RESIDENTIAL	16.86	2.56	19.42
058-0311-007-0000	NON RESIDENTIAL	16.86	2.56	19.42
058-0311-008-0000	NON RESIDENTIAL	15.34	2.56	17.90
058-0311-009-0000	NON RESIDENTIAL	15.34	2.56	17.90
058-0311-010-0000	NON RESIDENTIAL	15.34	2.56	17.90
058-0311-011-0000	NON RESIDENTIAL	49.34	2.56	51.90
058-0311-012-0000	NON RESIDENTIAL	9.80	2.56	12.36
058-0311-013-0000	NON RESIDENTIAL	9.80	2.56	12.36
058-0311-014-0000	NON RESIDENTIAL	10.30	2.56	12.86
058-0311-015-0000	NON RESIDENTIAL	48.34	2.56	50.90
058-0311-016-0000	RESIDENTIAL	15.32	2.56	17.88
058-0311-017-0000	RESIDENTIAL	15.32	2.56	17.88
058-0311-018-0000	RESIDENTIAL	15.32	2.56	17.88
058-0311-019-0000	RESIDENTIAL	15.32	2.56	17.88
058-0311-020-0000	RESIDENTIAL	15.32	2.56	17.88
058-0311-021-0000	RESIDENTIAL	15.32	2.56	17.88
058-0311-022-0000	RESIDENTIAL	15.32	2.56	17.88

Assessor's Parcel Number	District Classification	Street Lights Charge	Safety Lights Charge	Estimated 17/18 Applied Charge
058-0311-023-0000	RESIDENTIAL	15.32	2.56	17.88
058-0311-024-0000	RESIDENTIAL	15.32	2.56	17.88
058-0311-025-0000	RESIDENTIAL	15.32	2.56	17.88
058-0311-026-0000	RESIDENTIAL	15.32	2.56	17.88
058-0311-027-0000	RESIDENTIAL	15.32	2.56	17.88
058-0311-028-0000	RESIDENTIAL	15.32	2.56	17.88
058-0311-029-0000	RESIDENTIAL	15.32	2.56	17.88
058-0311-030-0000	RESIDENTIAL	15.32	2.56	17.88
058-0311-031-0000	RESIDENTIAL	15.32	2.56	17.88
058-0311-032-0000	RESIDENTIAL	15.32	2.56	17.88
058-0311-033-0000	NON RESIDENTIAL	28.18	2.56	30.74
058-0312-001-0000	RESIDENTIAL	15.32	2.56	17.88
058-0312-002-0000	NON RESIDENTIAL	17.10	2.56	19.66
058-0312-003-0000	NON RESIDENTIAL	17.10	2.56	19.66
058-0312-004-0000	NON RESIDENTIAL	17.10	2.56	19.66
058-0312-005-0000	NON RESIDENTIAL	17.10	2.56	19.66
058-0312-006-0000	NON RESIDENTIAL	23.40	2.56	25.96
058-0312-007-0000	NON RESIDENTIAL	20.88	2.56	23.44
058-0312-008-0000	NON RESIDENTIAL	17.36	2.56	19.92
058-0312-009-0000	NON RESIDENTIAL	17.36	2.56	19.92
058-0312-010-0000	NON RESIDENTIAL	17.36	2.56	19.92
058-0312-011-0000	NON RESIDENTIAL	17.36	2.56	19.92
058-0312-012-0000	NON RESIDENTIAL	16.86	2.56	19.42
058-0312-013-0000	NON RESIDENTIAL	39.02	2.56	41.58
058-0312-014-0000	RESIDENTIAL	15.32	2.56	17.88
058-0312-015-0000	RESIDENTIAL	15.32	2.56	17.88
058-0312-016-0000	RESIDENTIAL	15.32	2.56	17.88
058-0320-001-0000	SAFETY LIGHTS ONLY	0.00	2.56	2.56
058-0320-002-0000	SAFETY LIGHTS ONLY	0.00	2.56	2.56
058-0320-003-0000	SAFETY LIGHTS ONLY	0.00	2.56	2.56
058-0320-004-0000	SAFETY LIGHTS ONLY	0.00	2.56	2.56
058-0320-005-0000	SAFETY LIGHTS ONLY	0.00	2.56	2.56
058-0320-006-0000	SAFETY LIGHTS ONLY	0.00	2.56	2.56
058-0320-007-0000	SAFETY LIGHTS ONLY	0.00	2.56	2.56
058-0320-008-0000	SAFETY LIGHTS ONLY	0.00	2.56	2.56
058-0320-009-0000	SAFETY LIGHTS ONLY	0.00	2.56	2.56
058-0320-010-0000	SAFETY LIGHTS ONLY	0.00	2.56	2.56
058-0320-011-0000	SAFETY LIGHTS ONLY	0.00	2.56	2.56
058-0320-012-0000	SAFETY LIGHTS ONLY	0.00	2.56	2.56
058-0320-013-0000	SAFETY LIGHTS ONLY	0.00	2.56	2.56
058-0320-014-0000	SAFETY LIGHTS ONLY	0.00	2.56	2.56
058-0320-015-0000	SAFETY LIGHTS ONLY	0.00	2.56	2.56
058-0320-016-0000	SAFETY LIGHTS ONLY	0.00	2.56	2.56
058-0320-017-0000	EXEMPT	0.00	0.00	0.00
058-0330-001-0000	NON RESIDENTIAL	6.02	2.56	8.58
058-0330-002-0000	NON RESIDENTIAL	6.02	2.56	8.58
058-0330-003-0000	NON RESIDENTIAL	6.02	2.56	8.58
058-0330-004-0000	NON RESIDENTIAL	6.02	2.56	8.58
058-0330-005-0000	NON RESIDENTIAL	6.02	2.56	8.58
058-0330-006-0000	NON RESIDENTIAL	6.02	2.56	8.58
058-0330-007-0000	NON RESIDENTIAL	6.02	2.56	8.58
058-0330-008-0000	NON RESIDENTIAL	6.02	2.56	8.58
058-0330-009-0000	NON RESIDENTIAL	6.02	2.56	8.58
058-0330-010-0000	NON RESIDENTIAL	6.02	2.56	8.58
058-0330-011-0000	NON RESIDENTIAL	6.02	2.56	8.58
058-0330-012-0000	NON RESIDENTIAL	6.02	2.56	8.58

Assessor's Parcel Number	District Classification	Street Lights Charge	Safety Lights Charge	Estimated 17/18 Applied Charge
058-0330-013-0000	NON RESIDENTIAL	6.02	2.56	8.58
058-0330-014-0000	NON RESIDENTIAL	6.02	2.56	8.58
058-0330-015-0000	NON RESIDENTIAL	6.02	2.56	8.58
058-0330-016-0000	NON RESIDENTIAL	6.02	2.56	8.58
058-0330-017-0000	NON RESIDENTIAL	6.02	2.56	8.58
058-0330-018-0000	NON RESIDENTIAL	6.02	2.56	8.58
058-0330-019-0000	NON RESIDENTIAL	6.02	2.56	8.58
058-0330-020-0000	NON RESIDENTIAL	6.02	2.56	8.58
058-0330-021-0000	NON RESIDENTIAL	6.02	2.56	8.58
058-0330-022-0000	NON RESIDENTIAL	6.02	2.56	8.58
058-0330-023-0000	NON RESIDENTIAL	6.02	2.56	8.58
058-0330-024-0000	NON RESIDENTIAL	6.02	2.56	8.58
058-0330-025-0000	EXEMPT	0.00	0.00	0.00
058-0340-001-0000	NON RESIDENTIAL	6.02	2.56	8.58
058-0340-002-0000	NON RESIDENTIAL	6.02	2.56	8.58
058-0340-003-0000	NON RESIDENTIAL	6.02	2.56	8.58
058-0340-004-0000	NON RESIDENTIAL	6.02	2.56	8.58
058-0340-005-0000	NON RESIDENTIAL	6.02	2.56	8.58
058-0340-006-0000	NON RESIDENTIAL	6.02	2.56	8.58
058-0340-007-0000	NON RESIDENTIAL	6.02	2.56	8.58
058-0340-008-0000	NON RESIDENTIAL	6.02	2.56	8.58
058-0340-009-0000	NON RESIDENTIAL	6.02	2.56	8.58
058-0340-010-0000	NON RESIDENTIAL	6.02	2.56	8.58
058-0340-011-0000	NON RESIDENTIAL	6.02	2.56	8.58
058-0340-012-0000	NON RESIDENTIAL	6.02	2.56	8.58
058-0340-013-0000	NON RESIDENTIAL	6.02	2.56	8.58
058-0340-014-0000	NON RESIDENTIAL	6.02	2.56	8.58
058-0340-015-0000	NON RESIDENTIAL	6.02	2.56	8.58
058-0340-016-0000	NON RESIDENTIAL	6.02	2.56	8.58
058-0340-017-0000	NON RESIDENTIAL	6.02	2.56	8.58
058-0340-018-0000	NON RESIDENTIAL	6.02	2.56	8.58
058-0340-019-0000	NON RESIDENTIAL	6.02	2.56	8.58
058-0340-020-0000	NON RESIDENTIAL	6.02	2.56	8.58
058-0340-021-0000	NON RESIDENTIAL	6.02	2.56	8.58
058-0340-022-0000	NON RESIDENTIAL	6.02	2.56	8.58
058-0340-023-0000	NON RESIDENTIAL	6.02	2.56	8.58
058-0340-024-0000	NON RESIDENTIAL	6.02	2.56	8.58
058-0340-025-0000	EXEMPT	0.00	0.00	0.00
058-0350-001-0000	EXEMPT	0.00	0.00	0.00
058-0350-002-0000	NON RESIDENTIAL	6.02	2.56	8.58
058-0350-003-0000	NON RESIDENTIAL	6.02	2.56	8.58
058-0350-004-0000	NON RESIDENTIAL	6.02	2.56	8.58
058-0350-005-0000	NON RESIDENTIAL	6.02	2.56	8.58
058-0350-006-0000	NON RESIDENTIAL	6.02	2.56	8.58
058-0350-007-0000	NON RESIDENTIAL	6.02	2.56	8.58
058-0350-008-0000	NON RESIDENTIAL	6.02	2.56	8.58
058-0350-009-0000	NON RESIDENTIAL	6.02	2.56	8.58
058-0350-010-0000	NON RESIDENTIAL	6.02	2.56	8.58
058-0350-011-0000	NON RESIDENTIAL	6.02	2.56	8.58
058-0350-012-0000	NON RESIDENTIAL	6.02	2.56	8.58
058-0350-013-0000	NON RESIDENTIAL	6.02	2.56	8.58
058-0350-014-0000	NON RESIDENTIAL	6.02	2.56	8.58
058-0350-015-0000	NON RESIDENTIAL	6.02	2.56	8.58
058-0350-016-0000	NON RESIDENTIAL	6.02	2.56	8.58
058-0350-017-0000	NON RESIDENTIAL	6.02	2.56	8.58
058-0350-018-0000	NON RESIDENTIAL	6.02	2.56	8.58

Assessor's Parcel Number	District Classification	Street Lights Charge	Safety Lights Charge	Estimated 17/18 Applied Charge
058-0350-019-0000	NON RESIDENTIAL	6.02	2.56	8.58
058-0350-020-0000	NON RESIDENTIAL	6.02	2.56	8.58
058-0350-021-0000	NON RESIDENTIAL	6.02	2.56	8.58
058-0360-001-0000	EXEMPT	0.00	0.00	0.00
058-0360-002-0000	NON RESIDENTIAL	6.02	2.56	8.58
058-0360-003-0000	NON RESIDENTIAL	6.02	2.56	8.58
058-0360-004-0000	NON RESIDENTIAL	6.02	2.56	8.58
058-0360-005-0000	NON RESIDENTIAL	6.02	2.56	8.58
058-0360-006-0000	NON RESIDENTIAL	6.02	2.56	8.58
058-0360-007-0000	NON RESIDENTIAL	6.02	2.56	8.58
058-0360-008-0000	NON RESIDENTIAL	6.02	2.56	8.58
058-0360-009-0000	NON RESIDENTIAL	6.02	2.56	8.58
058-0360-010-0000	NON RESIDENTIAL	6.02	2.56	8.58
058-0360-011-0000	NON RESIDENTIAL	6.02	2.56	8.58
058-0360-012-0000	NON RESIDENTIAL	6.02	2.56	8.58
058-0360-013-0000	NON RESIDENTIAL	6.02	2.56	8.58
058-0360-014-0000	NON RESIDENTIAL	6.02	2.56	8.58
058-0360-015-0000	NON RESIDENTIAL	6.02	2.56	8.58
058-0360-016-0000	NON RESIDENTIAL	6.02	2.56	8.58
058-0360-017-0000	NON RESIDENTIAL	6.02	2.56	8.58
058-0360-018-0000	NON RESIDENTIAL	6.02	2.56	8.58
058-0360-019-0000	NON RESIDENTIAL	6.02	2.56	8.58
058-0360-020-0000	NON RESIDENTIAL	6.02	2.56	8.58
058-0360-021-0000	NON RESIDENTIAL	6.02	2.56	8.58
058-0360-022-0000	NON RESIDENTIAL	6.02	2.56	8.58
058-0360-023-0000	NON RESIDENTIAL	6.02	2.56	8.58
058-0360-024-0000	NON RESIDENTIAL	6.02	2.56	8.58
058-0360-025-0000	NON RESIDENTIAL	6.02	2.56	8.58
058-0360-026-0000	NON RESIDENTIAL	6.02	2.56	8.58
058-0360-027-0000	NON RESIDENTIAL	6.02	2.56	8.58
058-0360-028-0000	NON RESIDENTIAL	6.02	2.56	8.58
058-0360-029-0000	NON RESIDENTIAL	6.02	2.56	8.58
058-0360-030-0000	NON RESIDENTIAL	6.02	2.56	8.58
058-0360-031-0000	NON RESIDENTIAL	6.02	2.56	8.58
058-0360-032-0000	NON RESIDENTIAL	6.02	2.56	8.58
058-0360-033-0000	NON RESIDENTIAL	6.02	2.56	8.58
058-0360-034-0000	NON RESIDENTIAL	6.02	2.56	8.58
058-0360-035-0000	NON RESIDENTIAL	6.02	2.56	8.58
058-0360-036-0000	NON RESIDENTIAL	6.02	2.56	8.58
058-0360-037-0000	NON RESIDENTIAL	6.02	2.56	8.58
058-0360-038-0000	NON RESIDENTIAL	6.02	2.56	8.58
058-0370-001-0000	RESIDENTIAL	15.32	2.56	17.88
058-0370-002-0000	RESIDENTIAL	15.32	2.56	17.88
058-0370-003-0000	RESIDENTIAL	15.32	2.56	17.88
058-0370-004-0000	RESIDENTIAL	15.32	2.56	17.88
058-0370-005-0000	RESIDENTIAL	15.32	2.56	17.88
058-0370-006-0000	RESIDENTIAL	15.32	2.56	17.88
058-0370-007-0000	RESIDENTIAL	15.32	2.56	17.88
058-0370-008-0000	RESIDENTIAL	15.32	2.56	17.88
058-0370-009-0000	RESIDENTIAL	15.32	2.56	17.88
058-0370-010-0000	RESIDENTIAL	15.32	2.56	17.88
058-0370-011-0000	RESIDENTIAL	15.32	2.56	17.88
058-0370-012-0000	RESIDENTIAL	15.32	2.56	17.88
058-0370-013-0000	RESIDENTIAL	15.32	2.56	17.88
058-0370-014-0000	NON RESIDENTIAL	44.30	2.56	46.86
058-0370-015-0000	NON RESIDENTIAL	18.62	2.56	21.18

Assessor's Parcel Number	District Classification	Street Lights Charge	Safety Lights Charge	Estimated 17/18 Applied Charge
058-0370-016-0000	RESIDENTIAL	15.32	2.56	17.88
058-0370-017-0000	RESIDENTIAL	15.32	2.56	17.88
058-0370-018-0000	RESIDENTIAL	15.32	2.56	17.88
058-0370-019-0000	RESIDENTIAL	15.32	2.56	17.88
058-0370-020-0000	NON RESIDENTIAL	18.62	2.56	21.18
058-0370-021-0000	NON RESIDENTIAL	18.12	2.56	20.68
058-0370-022-0000	NON RESIDENTIAL	18.12	2.56	20.68
058-0370-023-0000	NON RESIDENTIAL	18.12	2.56	20.68
058-0370-024-0000	NON RESIDENTIAL	18.12	2.56	20.68
058-0370-025-0000	NON RESIDENTIAL	45.32	2.56	47.88
058-0370-026-0000	RESIDENTIAL	15.32	2.56	17.88
058-0370-027-0000	RESIDENTIAL	15.32	2.56	17.88
058-0370-028-0000	RESIDENTIAL	15.32	2.56	17.88
058-0370-029-0000	RESIDENTIAL	15.32	2.56	17.88
058-0370-030-0000	RESIDENTIAL	15.32	2.56	17.88
058-0370-031-0000	RESIDENTIAL	15.32	2.56	17.88
058-0370-032-0000	RESIDENTIAL	15.32	2.56	17.88
058-0370-033-0000	RESIDENTIAL	15.32	2.56	17.88
058-0370-034-0000	RESIDENTIAL	15.32	2.56	17.88
058-0370-035-0000	RESIDENTIAL	15.32	2.56	17.88
058-0370-036-0000	RESIDENTIAL	15.32	2.56	17.88
058-0370-037-0000	RESIDENTIAL	15.32	2.56	17.88
058-0370-038-0000	RESIDENTIAL	15.32	2.56	17.88
058-0370-039-0000	RESIDENTIAL	15.32	2.56	17.88
058-0370-040-0000	RESIDENTIAL	15.32	2.56	17.88
058-0370-041-0000	RESIDENTIAL	15.32	2.56	17.88
058-0370-042-0000	RESIDENTIAL	15.32	2.56	17.88
058-0370-043-0000	RESIDENTIAL	15.32	2.56	17.88
058-0370-044-0000	RESIDENTIAL	15.32	2.56	17.88
058-0370-045-0000	RESIDENTIAL	15.32	2.56	17.88
058-0370-046-0000	RESIDENTIAL	15.32	2.56	17.88
058-0370-047-0000	RESIDENTIAL	15.32	2.56	17.88
058-0370-048-0000	RESIDENTIAL	15.32	2.56	17.88
058-0370-049-0000	RESIDENTIAL	15.32	2.56	17.88
058-0370-050-0000	RESIDENTIAL	15.32	2.56	17.88
058-0370-051-0000	RESIDENTIAL	15.32	2.56	17.88
058-0370-052-0000	RESIDENTIAL	15.32	2.56	17.88
058-0370-053-0000	RESIDENTIAL	15.32	2.56	17.88
058-0370-054-0000	NON RESIDENTIAL	18.62	2.56	21.18
058-0370-055-0000	NON RESIDENTIAL	19.12	2.56	21.68
058-0370-056-0000	NON RESIDENTIAL	55.14	2.56	57.70
058-0370-057-0000	NON RESIDENTIAL	16.60	2.56	19.16
058-0370-058-0000	NON RESIDENTIAL	10.80	2.56	13.36
058-0370-059-0000	NON RESIDENTIAL	12.58	2.56	15.14
058-0370-060-0000	NON RESIDENTIAL	16.10	2.56	18.66
058-0370-061-0000	NON RESIDENTIAL	16.10	2.56	18.66
058-0370-062-0000	NON RESIDENTIAL	17.86	2.56	20.42
058-0370-063-0000	NON RESIDENTIAL	18.12	2.56	20.68
058-0370-064-0000	NON RESIDENTIAL	18.12	2.56	20.68
058-0370-065-0000	NON RESIDENTIAL	45.32	2.56	47.88
058-0370-066-0000	NON RESIDENTIAL	16.10	2.56	18.66
058-0370-067-0000	NON RESIDENTIAL	16.10	2.56	18.66
058-0370-068-0000	NON RESIDENTIAL	23.40	2.56	25.96
058-0370-069-0000	RESIDENTIAL	15.32	2.56	17.88
058-0370-070-0000	RESIDENTIAL	15.32	2.56	17.88
058-0370-071-0000	SAFETY LIGHTS ONLY	0.00	2.56	2.56

Assessor's Parcel Number	District Classification	Street Lights Charge	Safety Lights Charge	Estimated 17/18 Applied Charge
058-0380-001-0000	EXEMPT	0.00	0.00	0.00
058-0380-002-0000	EXEMPT	0.00	0.00	0.00
058-0380-003-0000	NON RESIDENTIAL	6.02	2.56	8.58
058-0380-004-0000	NON RESIDENTIAL	6.02	2.56	8.58
058-0380-005-0000	NON RESIDENTIAL	6.02	2.56	8.58
058-0380-006-0000	NON RESIDENTIAL	6.02	2.56	8.58
058-0380-007-0000	NON RESIDENTIAL	6.02	2.56	8.58
058-0380-008-0000	NON RESIDENTIAL	6.02	2.56	8.58
058-0380-009-0000	NON RESIDENTIAL	6.02	2.56	8.58
058-0380-010-0000	NON RESIDENTIAL	6.02	2.56	8.58
058-0380-011-0000	NON RESIDENTIAL	6.02	2.56	8.58
058-0380-012-0000	NON RESIDENTIAL	6.02	2.56	8.58
058-0380-013-0000	NON RESIDENTIAL	6.02	2.56	8.58
058-0380-014-0000	NON RESIDENTIAL	6.02	2.56	8.58
058-0380-015-0000	NON RESIDENTIAL	6.02	2.56	8.58
058-0380-016-0000	NON RESIDENTIAL	6.02	2.56	8.58
058-0380-017-0000	NON RESIDENTIAL	6.02	2.56	8.58
058-0380-018-0000	NON RESIDENTIAL	6.02	2.56	8.58
058-0380-019-0000	NON RESIDENTIAL	6.02	2.56	8.58
058-0390-051-0001	NON RESIDENTIAL	11.32	2.56	13.88
058-0390-051-0002	NON RESIDENTIAL	11.32	2.56	13.88
058-0390-051-0003	NON RESIDENTIAL	11.32	2.56	13.88
058-0390-051-0004	NON RESIDENTIAL	11.32	2.56	13.88
058-0390-051-0005	NON RESIDENTIAL	11.32	2.56	13.88
058-0390-051-0006	NON RESIDENTIAL	11.32	2.56	13.88
058-0390-051-0007	NON RESIDENTIAL	11.32	2.56	13.88
058-0390-051-0008	NON RESIDENTIAL	11.32	2.56	13.88
058-0390-052-0001	NON RESIDENTIAL	11.32	2.56	13.88
058-0390-052-0002	NON RESIDENTIAL	11.32	2.56	13.88
058-0390-052-0003	NON RESIDENTIAL	11.32	2.56	13.88
058-0390-052-0004	NON RESIDENTIAL	11.32	2.56	13.88
058-0390-052-0005	NON RESIDENTIAL	11.32	2.56	13.88
058-0390-052-0006	NON RESIDENTIAL	11.32	2.56	13.88
058-0390-052-0007	NON RESIDENTIAL	11.32	2.56	13.88
058-0390-052-0008	NON RESIDENTIAL	11.32	2.56	13.88
058-0390-052-0009	NON RESIDENTIAL	11.32	2.56	13.88
058-0390-052-0010	NON RESIDENTIAL	11.32	2.56	13.88
058-0390-052-0011	NON RESIDENTIAL	11.32	2.56	13.88
058-0390-052-0012	NON RESIDENTIAL	11.32	2.56	13.88
058-0390-053-0001	NON RESIDENTIAL	11.32	2.56	13.88
058-0390-053-0002	NON RESIDENTIAL	11.32	2.56	13.88
058-0390-053-0003	NON RESIDENTIAL	11.32	2.56	13.88
058-0390-053-0004	NON RESIDENTIAL	11.32	2.56	13.88
058-0390-053-0005	NON RESIDENTIAL	11.32	2.56	13.88
058-0390-053-0006	NON RESIDENTIAL	11.32	2.56	13.88
058-0390-053-0007	NON RESIDENTIAL	11.32	2.56	13.88
058-0390-053-0008	NON RESIDENTIAL	11.32	2.56	13.88
058-0390-053-0009	NON RESIDENTIAL	11.32	2.56	13.88
058-0390-053-0010	NON RESIDENTIAL	11.32	2.56	13.88
058-0390-053-0011	NON RESIDENTIAL	11.32	2.56	13.88
058-0390-053-0012	NON RESIDENTIAL	11.32	2.56	13.88
058-0390-053-0013	NON RESIDENTIAL	11.32	2.56	13.88
058-0390-053-0014	NON RESIDENTIAL	11.32	2.56	13.88
058-0390-053-0015	NON RESIDENTIAL	11.32	2.56	13.88
058-0390-053-0016	NON RESIDENTIAL	11.32	2.56	13.88
058-0390-054-0001	NON RESIDENTIAL	11.32	2.56	13.88

Assessor's Parcel Number	District Classification	Street Lights Charge	Safety Lights Charge	Estimated 17/18 Applied Charge
058-0390-054-0002	NON RESIDENTIAL	11.32	2.56	13.88
058-0390-054-0003	NON RESIDENTIAL	11.32	2.56	13.88
058-0390-054-0004	NON RESIDENTIAL	11.32	2.56	13.88
058-0390-055-0001	NON RESIDENTIAL	11.32	2.56	13.88
058-0390-055-0002	NON RESIDENTIAL	11.32	2.56	13.88
058-0390-055-0003	NON RESIDENTIAL	11.32	2.56	13.88
058-0390-055-0004	NON RESIDENTIAL	11.32	2.56	13.88
058-0390-055-0005	NON RESIDENTIAL	11.32	2.56	13.88
058-0390-055-0006	NON RESIDENTIAL	11.32	2.56	13.88
058-0390-055-0007	NON RESIDENTIAL	11.32	2.56	13.88
058-0390-055-0008	NON RESIDENTIAL	11.32	2.56	13.88
058-0390-055-0009	NON RESIDENTIAL	11.32	2.56	13.88
058-0390-055-0010	NON RESIDENTIAL	11.32	2.56	13.88
058-0390-055-0011	NON RESIDENTIAL	11.32	2.56	13.88
058-0390-055-0012	NON RESIDENTIAL	11.32	2.56	13.88
058-0390-055-0013	NON RESIDENTIAL	11.32	2.56	13.88
058-0390-055-0014	NON RESIDENTIAL	11.32	2.56	13.88
058-0390-055-0015	NON RESIDENTIAL	11.32	2.56	13.88
058-0390-055-0016	NON RESIDENTIAL	11.32	2.56	13.88
058-0390-055-0017	NON RESIDENTIAL	11.32	2.56	13.88
058-0390-055-0018	NON RESIDENTIAL	11.32	2.56	13.88
058-0390-055-0019	NON RESIDENTIAL	11.32	2.56	13.88
058-0390-055-0020	NON RESIDENTIAL	11.32	2.56	13.88
058-0390-056-0001	NON RESIDENTIAL	11.32	2.56	13.88
058-0390-056-0002	NON RESIDENTIAL	11.32	2.56	13.88
058-0390-056-0003	NON RESIDENTIAL	11.32	2.56	13.88
058-0390-056-0004	NON RESIDENTIAL	11.32	2.56	13.88
058-0390-057-0001	NON RESIDENTIAL	11.32	2.56	13.88
058-0390-057-0002	NON RESIDENTIAL	11.32	2.56	13.88
058-0390-057-0003	NON RESIDENTIAL	11.32	2.56	13.88
058-0390-057-0004	NON RESIDENTIAL	11.32	2.56	13.88
058-0390-057-0005	NON RESIDENTIAL	11.32	2.56	13.88
058-0390-057-0006	NON RESIDENTIAL	11.32	2.56	13.88
058-0390-057-0007	NON RESIDENTIAL	11.32	2.56	13.88
058-0390-057-0008	NON RESIDENTIAL	11.32	2.56	13.88
058-0390-057-0009	NON RESIDENTIAL	11.32	2.56	13.88
058-0390-057-0010	NON RESIDENTIAL	11.32	2.56	13.88
058-0390-057-0011	NON RESIDENTIAL	11.32	2.56	13.88
058-0390-057-0012	NON RESIDENTIAL	11.32	2.56	13.88
058-0390-057-0013	NON RESIDENTIAL	11.32	2.56	13.88
058-0390-057-0014	NON RESIDENTIAL	11.32	2.56	13.88
058-0390-057-0015	NON RESIDENTIAL	11.32	2.56	13.88
058-0390-057-0016	NON RESIDENTIAL	11.32	2.56	13.88
058-0390-058-0001	NON RESIDENTIAL	11.32	2.56	13.88
058-0390-058-0002	NON RESIDENTIAL	11.32	2.56	13.88
058-0390-058-0003	NON RESIDENTIAL	11.32	2.56	13.88
058-0390-058-0004	NON RESIDENTIAL	11.32	2.56	13.88
058-0390-058-0005	NON RESIDENTIAL	11.32	2.56	13.88
058-0390-058-0006	NON RESIDENTIAL	11.32	2.56	13.88
058-0390-058-0007	NON RESIDENTIAL	11.32	2.56	13.88
058-0390-058-0008	NON RESIDENTIAL	11.32	2.56	13.88
058-0390-058-0009	NON RESIDENTIAL	11.32	2.56	13.88
058-0390-058-0010	NON RESIDENTIAL	11.32	2.56	13.88
058-0390-058-0011	NON RESIDENTIAL	11.32	2.56	13.88
058-0390-058-0012	NON RESIDENTIAL	11.32	2.56	13.88
058-0390-058-0013	NON RESIDENTIAL	11.32	2.56	13.88

Assessor's Parcel Number	District Classification	Street Lights Charge	Safety Lights Charge	Estimated 17/18 Applied Charge
058-0390-058-0014	NON RESIDENTIAL	11.32	2.56	13.88
058-0390-058-0015	NON RESIDENTIAL	11.32	2.56	13.88
058-0390-058-0016	NON RESIDENTIAL	11.32	2.56	13.88
058-0390-058-0017	NON RESIDENTIAL	11.32	2.56	13.88
058-0390-058-0018	NON RESIDENTIAL	11.32	2.56	13.88
058-0390-058-0019	NON RESIDENTIAL	11.32	2.56	13.88
058-0390-058-0020	NON RESIDENTIAL	11.32	2.56	13.88
058-0400-001-0000	SAFETY LIGHTS ONLY	0.00	2.56	2.56
058-0400-002-0000	NON RESIDENTIAL	46.58	2.56	49.14
058-0400-003-0000	NON RESIDENTIAL	17.60	2.56	20.16
058-0400-004-0000	NON RESIDENTIAL	17.10	2.56	19.66
058-0400-005-0000	NON RESIDENTIAL	17.36	2.56	19.92
058-0400-010-0000	NON RESIDENTIAL	13.58	2.56	16.14
058-0400-011-0000	NON RESIDENTIAL	13.58	2.56	16.14
058-0400-012-0000	NON RESIDENTIAL	13.82	2.56	16.38
058-0400-013-0000	NON RESIDENTIAL	9.80	2.56	12.36
058-0400-014-0000	NON RESIDENTIAL	8.54	2.56	11.10
058-0400-015-0000	NON RESIDENTIAL	11.32	2.56	13.88
058-0400-016-0000	NON RESIDENTIAL	13.58	2.56	16.14
058-0400-017-0000	NON RESIDENTIAL	13.58	2.56	16.14
058-0400-018-0000	NON RESIDENTIAL	14.34	2.56	16.90
058-0400-019-0000	NON RESIDENTIAL	13.82	2.56	16.38
058-0400-020-0000	NON RESIDENTIAL	18.36	2.56	20.92
058-0400-021-0000	NON RESIDENTIAL	13.58	2.56	16.14
058-0400-022-0000	NON RESIDENTIAL	44.56	2.56	47.12
058-0400-027-0000	NON RESIDENTIAL	16.86	2.56	19.42
058-0400-028-0000	NON RESIDENTIAL	16.86	2.56	19.42
058-0400-029-0000	RESIDENTIAL	15.32	2.56	17.88
058-0400-030-0000	RESIDENTIAL	15.32	2.56	17.88
058-0400-031-0000	RESIDENTIAL	15.32	2.56	17.88
058-0400-032-0000	RESIDENTIAL	15.32	2.56	17.88
058-0400-033-0000	RESIDENTIAL	15.32	2.56	17.88
058-0400-034-0000	RESIDENTIAL	15.32	2.56	17.88
058-0400-035-0000	RESIDENTIAL	15.32	2.56	17.88
058-0400-036-0000	RESIDENTIAL	15.32	2.56	17.88
058-0400-037-0000	RESIDENTIAL	15.32	2.56	17.88
058-0400-038-0000	RESIDENTIAL	15.32	2.56	17.88
058-0400-039-0000	RESIDENTIAL	15.32	2.56	17.88
058-0400-040-0000	RESIDENTIAL	15.32	2.56	17.88
058-0400-041-0000	RESIDENTIAL	15.32	2.56	17.88
058-0400-043-0000	RESIDENTIAL	15.32	2.56	17.88
058-0400-044-0000	RESIDENTIAL	15.32	2.56	17.88
058-0400-046-0000	RESIDENTIAL	15.32	2.56	17.88
058-0400-047-0000	RESIDENTIAL	15.32	2.56	17.88
058-0400-048-0000	RESIDENTIAL	15.32	2.56	17.88
058-0400-049-0000	RESIDENTIAL	15.32	2.56	17.88
058-0400-050-0000	RESIDENTIAL	15.32	2.56	17.88
058-0400-051-0000	RESIDENTIAL	15.32	2.56	17.88
058-0400-052-0000	RESIDENTIAL	15.32	2.56	17.88
058-0400-053-0000	RESIDENTIAL	15.32	2.56	17.88
058-0400-054-0000	RESIDENTIAL	15.32	2.56	17.88
058-0400-055-0000	RESIDENTIAL	15.32	2.56	17.88
058-0400-056-0000	RESIDENTIAL	15.32	2.56	17.88
058-0400-057-0000	RESIDENTIAL	15.32	2.56	17.88
058-0400-058-0000	RESIDENTIAL	15.32	2.56	17.88
058-0400-059-0000	RESIDENTIAL	15.32	2.56	17.88

Assessor's Parcel Number	District Classification	Street Lights Charge	Safety Lights Charge	Estimated 17/18 Applied Charge
058-0400-060-0000	RESIDENTIAL	15.32	2.56	17.88
058-0400-061-0000	RESIDENTIAL	15.32	2.56	17.88
058-0400-062-0000	RESIDENTIAL	15.32	2.56	17.88
058-0400-063-0000	RESIDENTIAL	15.32	2.56	17.88
058-0400-064-0000	RESIDENTIAL	15.32	2.56	17.88
058-0400-065-0000	RESIDENTIAL	15.32	2.56	17.88
058-0400-066-0000	NON RESIDENTIAL	42.80	2.56	45.36
058-0400-067-0000	NON RESIDENTIAL	17.36	2.56	19.92
058-0400-068-0000	NON RESIDENTIAL	43.04	2.56	45.60
058-0400-069-0000	RESIDENTIAL	15.32	2.56	17.88
058-0400-070-0000	RESIDENTIAL	15.32	2.56	17.88
058-0400-071-0000	RESIDENTIAL	15.32	2.56	17.88
058-0400-072-0000	SAFETY LIGHTS ONLY	0.00	2.56	2.56
058-0400-073-0000	NON RESIDENTIAL	41.28	2.56	43.84
058-0400-074-0000	NON RESIDENTIAL	16.86	2.56	19.42
058-0400-075-0000	NON RESIDENTIAL	18.86	2.56	21.42
058-0400-076-0000	NON RESIDENTIAL	42.04	2.56	44.60
058-0400-077-0000	NON RESIDENTIAL	13.58	2.56	16.14
058-0400-078-0000	NON RESIDENTIAL	13.58	2.56	16.14
058-0400-080-0000	SAFETY LIGHTS ONLY	0.00	2.56	2.56
058-0400-081-0000	SAFETY LIGHTS ONLY	0.00	2.56	2.56
058-0410-001-0000	NON RESIDENTIAL	6.02	2.56	8.58
058-0410-002-0000	NON RESIDENTIAL	6.02	2.56	8.58
058-0410-003-0000	NON RESIDENTIAL	6.02	2.56	8.58
058-0410-004-0000	NON RESIDENTIAL	6.02	2.56	8.58
058-0410-005-0000	NON RESIDENTIAL	6.02	2.56	8.58
058-0410-006-0000	NON RESIDENTIAL	6.02	2.56	8.58
058-0410-007-0000	NON RESIDENTIAL	6.02	2.56	8.58
058-0410-008-0000	NON RESIDENTIAL	6.02	2.56	8.58
058-0410-009-0000	NON RESIDENTIAL	6.02	2.56	8.58
058-0410-010-0000	NON RESIDENTIAL	6.02	2.56	8.58
058-0410-011-0000	NON RESIDENTIAL	6.02	2.56	8.58
058-0410-012-0000	NON RESIDENTIAL	6.02	2.56	8.58
058-0410-013-0000	NON RESIDENTIAL	6.02	2.56	8.58
058-0410-014-0000	NON RESIDENTIAL	6.02	2.56	8.58
058-0410-015-0000	NON RESIDENTIAL	6.02	2.56	8.58
058-0410-016-0000	NON RESIDENTIAL	6.02	2.56	8.58
058-0410-017-0000	NON RESIDENTIAL	6.02	2.56	8.58
058-0410-018-0000	NON RESIDENTIAL	6.02	2.56	8.58
058-0410-019-0000	NON RESIDENTIAL	6.02	2.56	8.58
058-0410-020-0000	NON RESIDENTIAL	6.02	2.56	8.58
058-0410-021-0000	NON RESIDENTIAL	6.02	2.56	8.58
058-0410-022-0000	NON RESIDENTIAL	6.02	2.56	8.58
058-0410-023-0000	NON RESIDENTIAL	6.02	2.56	8.58
058-0410-024-0000	NON RESIDENTIAL	6.02	2.56	8.58
058-0410-025-0000	NON RESIDENTIAL	6.02	2.56	8.58
058-0410-026-0000	NON RESIDENTIAL	6.02	2.56	8.58
058-0410-027-0000	EXEMPT	0.00	0.00	0.00
058-0420-001-0000	NON RESIDENTIAL	14.84	2.56	17.40
058-0420-002-0000	NON RESIDENTIAL	14.58	2.56	17.14
058-0420-003-0000	NON RESIDENTIAL	14.58	2.56	17.14
058-0420-004-0000	NON RESIDENTIAL	14.58	2.56	17.14
058-0420-005-0000	NON RESIDENTIAL	14.58	2.56	17.14
058-0420-006-0000	NON RESIDENTIAL	14.58	2.56	17.14
058-0420-007-0000	NON RESIDENTIAL	75.54	2.56	78.10
058-0420-008-0000	NON RESIDENTIAL	38.76	2.56	41.32

Assessor's Parcel Number	District Classification	Street Lights Charge	Safety Lights Charge	Estimated 17/18 Applied Charge
058-0420-009-0000	NON RESIDENTIAL	14.58	2.56	17.14
058-0420-010-0000	NON RESIDENTIAL	14.58	2.56	17.14
058-0420-011-0000	NON RESIDENTIAL	14.58	2.56	17.14
058-0420-012-0000	NON RESIDENTIAL	14.58	2.56	17.14
058-0420-013-0000	NON RESIDENTIAL	14.84	2.56	17.40
058-0420-014-0000	NON RESIDENTIAL	9.30	2.56	11.86
058-0420-015-0000	NON RESIDENTIAL	9.54	2.56	12.10
058-0420-016-0000	NON RESIDENTIAL	14.84	2.56	17.40
058-0420-017-0000	NON RESIDENTIAL	14.58	2.56	17.14
058-0420-018-0000	NON RESIDENTIAL	14.58	2.56	17.14
058-0420-019-0000	NON RESIDENTIAL	14.58	2.56	17.14
058-0420-020-0000	NON RESIDENTIAL	14.58	2.56	17.14
058-0420-021-0000	NON RESIDENTIAL	14.58	2.56	17.14
058-0420-022-0000	NON RESIDENTIAL	14.58	2.56	17.14
058-0420-023-0000	NON RESIDENTIAL	14.84	2.56	17.40
058-0420-024-0000	NON RESIDENTIAL	8.80	2.56	11.36
058-0420-025-0000	NON RESIDENTIAL	14.84	2.56	17.40
058-0420-026-0000	NON RESIDENTIAL	25.66	2.56	28.22
058-0420-027-0000	NON RESIDENTIAL	38.02	2.56	40.58
058-0420-028-0000	NON RESIDENTIAL	13.32	2.56	15.88
058-0420-029-0000	NON RESIDENTIAL	14.34	2.56	16.90
058-0420-030-0000	NON RESIDENTIAL	14.58	2.56	17.14
058-0420-031-0000	NON RESIDENTIAL	8.28	2.56	10.84
058-0420-032-0000	NON RESIDENTIAL	29.70	2.56	32.26
058-0420-033-0000	NON RESIDENTIAL	29.44	2.56	32.00
058-0420-034-0000	NON RESIDENTIAL	53.38	2.56	55.94
058-0420-035-0000	NON RESIDENTIAL	38.26	2.56	40.82
058-0420-036-0000	NON RESIDENTIAL	18.12	2.56	20.68
058-0420-037-0000	NON RESIDENTIAL	38.26	2.56	40.82
058-0420-038-0000	NON RESIDENTIAL	13.58	2.56	16.14
058-0420-039-0000	NON RESIDENTIAL	13.58	2.56	16.14
058-0420-040-0000	NON RESIDENTIAL	54.64	2.56	57.20
058-0420-041-0000	NON RESIDENTIAL	41.80	2.56	44.36
058-0430-001-0000	RESIDENTIAL	15.32	2.56	17.88
058-0430-002-0000	RESIDENTIAL	15.32	2.56	17.88
058-0430-003-0000	RESIDENTIAL	15.32	2.56	17.88
058-0430-007-0000	RESIDENTIAL	15.32	2.56	17.88
058-0430-008-0000	RESIDENTIAL	15.32	2.56	17.88
058-0430-009-0000	RESIDENTIAL	15.32	2.56	17.88
058-0430-010-0000	RESIDENTIAL	15.32	2.56	17.88
058-0430-011-0000	RESIDENTIAL	15.32	2.56	17.88
058-0430-012-0000	RESIDENTIAL	15.32	2.56	17.88
058-0430-013-0000	RESIDENTIAL	15.32	2.56	17.88
058-0430-014-0000	RESIDENTIAL	15.32	2.56	17.88
058-0430-015-0000	RESIDENTIAL	15.32	2.56	17.88
058-0430-016-0000	RESIDENTIAL	15.32	2.56	17.88
058-0430-017-0000	RESIDENTIAL	15.32	2.56	17.88
058-0430-018-0000	RESIDENTIAL	15.32	2.56	17.88
058-0430-019-0000	RESIDENTIAL	15.32	2.56	17.88
058-0430-020-0000	RESIDENTIAL	15.32	2.56	17.88
058-0430-021-0000	RESIDENTIAL	15.32	2.56	17.88
058-0430-022-0000	RESIDENTIAL	15.32	2.56	17.88
058-0430-023-0000	RESIDENTIAL	15.32	2.56	17.88
058-0430-024-0000	RESIDENTIAL	15.32	2.56	17.88
058-0430-025-0000	RESIDENTIAL	15.32	2.56	17.88
058-0430-026-0000	RESIDENTIAL	15.32	2.56	17.88

Assessor's Parcel Number	District Classification	Street Lights Charge	Safety Lights Charge	Estimated 17/18 Applied Charge
058-0430-027-0000	RESIDENTIAL	15.32	2.56	17.88
058-0430-028-0000	RESIDENTIAL	15.32	2.56	17.88
058-0430-029-0000	RESIDENTIAL	15.32	2.56	17.88
058-0430-030-0000	RESIDENTIAL	15.32	2.56	17.88
058-0430-031-0000	RESIDENTIAL	15.32	2.56	17.88
058-0430-032-0000	RESIDENTIAL	15.32	2.56	17.88
058-0430-033-0000	RESIDENTIAL	15.32	2.56	17.88
058-0430-034-0000	RESIDENTIAL	15.32	2.56	17.88
058-0430-035-0000	RESIDENTIAL	15.32	2.56	17.88
058-0430-036-0000	RESIDENTIAL	15.32	2.56	17.88
058-0430-037-0000	RESIDENTIAL	15.32	2.56	17.88
058-0430-038-0000	RESIDENTIAL	15.32	2.56	17.88
058-0430-039-0000	RESIDENTIAL	15.32	2.56	17.88
058-0430-040-0000	RESIDENTIAL	15.32	2.56	17.88
058-0430-041-0000	RESIDENTIAL	15.32	2.56	17.88
058-0430-042-0000	RESIDENTIAL	15.32	2.56	17.88
058-0430-043-0000	RESIDENTIAL	15.32	2.56	17.88
058-0430-044-0000	RESIDENTIAL	15.32	2.56	17.88
058-0430-045-0000	RESIDENTIAL	15.32	2.56	17.88
058-0430-046-0000	RESIDENTIAL	15.32	2.56	17.88
058-0430-047-0000	RESIDENTIAL	15.32	2.56	17.88
058-0430-048-0000	RESIDENTIAL	15.32	2.56	17.88
058-0430-049-0000	RESIDENTIAL	15.32	2.56	17.88
058-0430-050-0000	RESIDENTIAL	15.32	2.56	17.88
058-0430-053-0000	RESIDENTIAL	15.32	2.56	17.88
058-0430-054-0000	RESIDENTIAL	15.32	2.56	17.88
058-0440-001-0000	NON RESIDENTIAL	6.02	2.56	8.58
058-0440-002-0000	NON RESIDENTIAL	6.02	2.56	8.58
058-0440-003-0000	NON RESIDENTIAL	6.02	2.56	8.58
058-0440-004-0000	NON RESIDENTIAL	6.02	2.56	8.58
058-0440-005-0000	NON RESIDENTIAL	6.02	2.56	8.58
058-0440-006-0000	NON RESIDENTIAL	6.02	2.56	8.58
058-0440-007-0000	NON RESIDENTIAL	6.02	2.56	8.58
058-0440-008-0000	NON RESIDENTIAL	6.02	2.56	8.58
058-0440-009-0000	NON RESIDENTIAL	6.02	2.56	8.58
058-0440-010-0000	NON RESIDENTIAL	6.02	2.56	8.58
058-0440-011-0000	NON RESIDENTIAL	6.02	2.56	8.58
058-0440-012-0000	NON RESIDENTIAL	6.02	2.56	8.58
058-0440-013-0000	NON RESIDENTIAL	6.02	2.56	8.58
058-0440-014-0000	NON RESIDENTIAL	6.02	2.56	8.58
058-0440-015-0000	NON RESIDENTIAL	6.02	2.56	8.58
058-0440-016-0000	NON RESIDENTIAL	6.02	2.56	8.58
058-0440-017-0000	NON RESIDENTIAL	6.02	2.56	8.58
058-0440-018-0000	NON RESIDENTIAL	6.02	2.56	8.58
058-0440-019-0000	NON RESIDENTIAL	6.02	2.56	8.58
058-0440-020-0000	NON RESIDENTIAL	6.02	2.56	8.58
058-0440-021-0000	NON RESIDENTIAL	6.02	2.56	8.58
058-0440-022-0000	EXEMPT	0.00	0.00	0.00
058-0450-001-0000	NON RESIDENTIAL	6.02	2.56	8.58
058-0450-002-0000	NON RESIDENTIAL	6.02	2.56	8.58
058-0450-003-0000	NON RESIDENTIAL	6.02	2.56	8.58
058-0450-004-0000	NON RESIDENTIAL	6.02	2.56	8.58
058-0450-005-0000	NON RESIDENTIAL	6.02	2.56	8.58
058-0450-006-0000	NON RESIDENTIAL	6.02	2.56	8.58
058-0450-007-0000	NON RESIDENTIAL	6.02	2.56	8.58
058-0450-008-0000	NON RESIDENTIAL	6.02	2.56	8.58

Assessor's Parcel Number	District Classification	Street Lights Charge	Safety Lights Charge	Estimated 17/18 Applied Charge
058-0450-009-0000	NON RESIDENTIAL	6.02	2.56	8.58
058-0450-010-0000	NON RESIDENTIAL	6.02	2.56	8.58
058-0450-011-0000	NON RESIDENTIAL	6.02	2.56	8.58
058-0450-012-0000	NON RESIDENTIAL	6.02	2.56	8.58
058-0450-013-0000	NON RESIDENTIAL	6.02	2.56	8.58
058-0450-014-0000	NON RESIDENTIAL	6.02	2.56	8.58
058-0450-015-0000	NON RESIDENTIAL	6.02	2.56	8.58
058-0450-016-0000	NON RESIDENTIAL	6.02	2.56	8.58
058-0450-017-0000	NON RESIDENTIAL	6.02	2.56	8.58
058-0450-018-0000	NON RESIDENTIAL	6.02	2.56	8.58
058-0450-019-0000	NON RESIDENTIAL	6.02	2.56	8.58
058-0450-020-0000	NON RESIDENTIAL	6.02	2.56	8.58
058-0450-021-0000	NON RESIDENTIAL	6.02	2.56	8.58
058-0450-022-0000	EXEMPT	0.00	0.00	0.00
058-0460-001-0000	NON RESIDENTIAL	42.80	2.56	45.36
058-0460-002-0000	NON RESIDENTIAL	12.32	2.56	14.88
058-0460-003-0000	NON RESIDENTIAL	12.82	2.56	15.38
058-0460-004-0000	NON RESIDENTIAL	13.82	2.56	16.38
058-0460-005-0000	NON RESIDENTIAL	14.58	2.56	17.14
058-0460-006-0000	NON RESIDENTIAL	17.10	2.56	19.66
058-0460-007-0000	NON RESIDENTIAL	8.04	2.56	10.60
058-0460-008-0000	NON RESIDENTIAL	8.28	2.56	10.84
058-0460-009-0000	NON RESIDENTIAL	8.28	2.56	10.84
058-0460-010-0000	NON RESIDENTIAL	9.54	2.56	12.10
058-0460-011-0000	NON RESIDENTIAL	18.62	2.56	21.18
058-0460-012-0000	NON RESIDENTIAL	14.84	2.56	17.40
058-0460-013-0000	NON RESIDENTIAL	20.38	2.56	22.94
058-0460-014-0000	NON RESIDENTIAL	41.80	2.56	44.36
058-0460-015-0000	NON RESIDENTIAL	14.58	2.56	17.14
058-0460-016-0000	NON RESIDENTIAL	38.26	2.56	40.82
058-0460-017-0000	NON RESIDENTIAL	9.30	2.56	11.86
058-0460-018-0000	NON RESIDENTIAL	10.56	2.56	13.12
058-0460-019-0000	NON RESIDENTIAL	8.54	2.56	11.10
058-0460-020-0000	NON RESIDENTIAL	42.54	2.56	45.10
058-0460-021-0000	NON RESIDENTIAL	14.58	2.56	17.14
058-0460-022-0000	NON RESIDENTIAL	15.08	2.56	17.64
058-0460-023-0000	NON RESIDENTIAL	8.28	2.56	10.84
058-0460-024-0000	NON RESIDENTIAL	4.50	2.56	7.06
058-0470-001-0000	RESIDENTIAL	15.32	2.56	17.88
058-0470-002-0000	RESIDENTIAL	15.32	2.56	17.88
058-0470-003-0000	RESIDENTIAL	15.32	2.56	17.88
058-0470-004-0000	RESIDENTIAL	15.32	2.56	17.88
058-0470-005-0000	RESIDENTIAL	15.32	2.56	17.88
058-0470-006-0000	RESIDENTIAL	15.32	2.56	17.88
058-0470-007-0000	RESIDENTIAL	15.32	2.56	17.88
058-0470-008-0000	RESIDENTIAL	15.32	2.56	17.88
058-0470-009-0000	RESIDENTIAL	15.32	2.56	17.88
058-0470-010-0000	RESIDENTIAL	15.32	2.56	17.88
058-0470-011-0000	RESIDENTIAL	15.32	2.56	17.88
058-0470-012-0000	RESIDENTIAL	15.32	2.56	17.88
058-0470-013-0000	RESIDENTIAL	15.32	2.56	17.88
058-0470-014-0000	RESIDENTIAL	15.32	2.56	17.88
058-0470-015-0000	RESIDENTIAL	15.32	2.56	17.88
058-0470-016-0000	RESIDENTIAL	15.32	2.56	17.88
058-0470-017-0000	RESIDENTIAL	15.32	2.56	17.88
058-0470-018-0000	RESIDENTIAL	15.32	2.56	17.88

Assessor's Parcel Number	District Classification	Street Lights Charge	Safety Lights Charge	Estimated 17/18 Applied Charge
058-0470-019-0000	RESIDENTIAL	15.32	2.56	17.88
058-0470-020-0000	RESIDENTIAL	15.32	2.56	17.88
058-0470-021-0000	RESIDENTIAL	15.32	2.56	17.88
058-0470-022-0000	RESIDENTIAL	15.32	2.56	17.88
058-0470-023-0000	RESIDENTIAL	15.32	2.56	17.88
058-0470-024-0000	RESIDENTIAL	15.32	2.56	17.88
058-0470-025-0000	RESIDENTIAL	15.32	2.56	17.88
058-0470-026-0000	RESIDENTIAL	15.32	2.56	17.88
058-0470-027-0000	RESIDENTIAL	15.32	2.56	17.88
058-0470-028-0000	RESIDENTIAL	15.32	2.56	17.88
058-0470-029-0000	RESIDENTIAL	15.32	2.56	17.88
058-0470-030-0000	RESIDENTIAL	15.32	2.56	17.88
058-0470-031-0000	RESIDENTIAL	15.32	2.56	17.88
058-0470-032-0000	RESIDENTIAL	15.32	2.56	17.88
058-0470-033-0000	RESIDENTIAL	15.32	2.56	17.88
058-0470-034-0000	RESIDENTIAL	15.32	2.56	17.88
058-0470-035-0000	RESIDENTIAL	15.32	2.56	17.88
058-0470-036-0000	RESIDENTIAL	15.32	2.56	17.88
058-0470-037-0000	RESIDENTIAL	15.32	2.56	17.88
058-0470-038-0000	NON RESIDENTIAL	16.86	2.56	19.42
058-0470-039-0000	NON RESIDENTIAL	17.10	2.56	19.66
058-0470-040-0000	NON RESIDENTIAL	14.34	2.56	16.90
058-0470-041-0000	NON RESIDENTIAL	10.06	2.56	12.62
058-0470-042-0000	NON RESIDENTIAL	10.06	2.56	12.62
058-0470-043-0000	NON RESIDENTIAL	9.80	2.56	12.36
058-0470-044-0000	NON RESIDENTIAL	17.86	2.56	20.42
058-0470-045-0000	NON RESIDENTIAL	16.86	2.56	19.42
058-0470-046-0000	NON RESIDENTIAL	51.86	2.56	54.42
058-0480-001-0000	NON RESIDENTIAL	6.02	2.56	8.58
058-0480-002-0000	NON RESIDENTIAL	6.02	2.56	8.58
058-0480-003-0000	NON RESIDENTIAL	6.02	2.56	8.58
058-0480-004-0000	NON RESIDENTIAL	6.02	2.56	8.58
058-0480-005-0000	NON RESIDENTIAL	6.02	2.56	8.58
058-0480-006-0000	NON RESIDENTIAL	6.02	2.56	8.58
058-0480-007-0000	NON RESIDENTIAL	6.02	2.56	8.58
058-0480-008-0000	NON RESIDENTIAL	6.02	2.56	8.58
058-0480-009-0000	NON RESIDENTIAL	6.02	2.56	8.58
058-0480-010-0000	NON RESIDENTIAL	6.02	2.56	8.58
058-0480-011-0000	NON RESIDENTIAL	6.02	2.56	8.58
058-0480-012-0000	NON RESIDENTIAL	6.02	2.56	8.58
058-0480-013-0000	NON RESIDENTIAL	6.02	2.56	8.58
058-0480-014-0000	NON RESIDENTIAL	6.02	2.56	8.58
058-0480-015-0000	NON RESIDENTIAL	6.02	2.56	8.58
058-0480-016-0000	NON RESIDENTIAL	6.02	2.56	8.58
058-0480-017-0000	NON RESIDENTIAL	6.02	2.56	8.58
058-0480-018-0000	NON RESIDENTIAL	6.02	2.56	8.58
058-0480-019-0000	NON RESIDENTIAL	6.02	2.56	8.58
058-0480-020-0000	NON RESIDENTIAL	6.02	2.56	8.58
058-0480-021-0000	NON RESIDENTIAL	6.02	2.56	8.58
058-0480-022-0000	EXEMPT	0.00	0.00	0.00
058-0490-002-0000	NON RESIDENTIAL	6.02	2.56	8.58
058-0490-003-0000	NON RESIDENTIAL	6.02	2.56	8.58
058-0490-004-0000	NON RESIDENTIAL	6.02	2.56	8.58
058-0490-005-0000	NON RESIDENTIAL	6.02	2.56	8.58
058-0490-006-0000	NON RESIDENTIAL	6.02	2.56	8.58
058-0490-007-0000	NON RESIDENTIAL	6.02	2.56	8.58

Assessor's Parcel Number	District Classification	Street Lights Charge	Safety Lights Charge	Estimated 17/18 Applied Charge
058-0490-008-0000	NON RESIDENTIAL	6.02	2.56	8.58
058-0490-009-0000	NON RESIDENTIAL	6.02	2.56	8.58
058-0490-011-0000	NON RESIDENTIAL	6.02	2.56	8.58
058-0490-012-0000	NON RESIDENTIAL	6.02	2.56	8.58
058-0490-013-0000	NON RESIDENTIAL	6.02	2.56	8.58
058-0490-014-0000	NON RESIDENTIAL	6.02	2.56	8.58
058-0490-015-0000	NON RESIDENTIAL	6.02	2.56	8.58
058-0490-016-0000	NON RESIDENTIAL	6.02	2.56	8.58
058-0490-017-0000	NON RESIDENTIAL	6.02	2.56	8.58
058-0490-018-0000	NON RESIDENTIAL	6.02	2.56	8.58
058-0490-019-0000	NON RESIDENTIAL	6.02	2.56	8.58
058-0490-020-0000	NON RESIDENTIAL	6.02	2.56	8.58
058-0490-021-0000	NON RESIDENTIAL	6.02	2.56	8.58
058-0490-022-0000	NON RESIDENTIAL	6.02	2.56	8.58
058-0490-023-0000	NON RESIDENTIAL	6.02	2.56	8.58
058-0490-024-0000	NON RESIDENTIAL	6.02	2.56	8.58
058-0490-025-0000	NON RESIDENTIAL	6.02	2.56	8.58
058-0490-026-0000	NON RESIDENTIAL	6.02	2.56	8.58
058-0490-027-0000	NON RESIDENTIAL	6.02	2.56	8.58
058-0490-028-0000	NON RESIDENTIAL	6.02	2.56	8.58
058-0490-029-0000	NON RESIDENTIAL	6.02	2.56	8.58
058-0490-030-0000	NON RESIDENTIAL	6.02	2.56	8.58
058-0490-031-0000	NON RESIDENTIAL	6.02	2.56	8.58
058-0490-032-0000	NON RESIDENTIAL	6.02	2.56	8.58
058-0490-033-0000	NON RESIDENTIAL	6.02	2.56	8.58
058-0490-034-0000	NON RESIDENTIAL	6.02	2.56	8.58
058-0490-039-0000	EXEMPT	0.00	0.00	0.00
058-0490-040-0000	NON RESIDENTIAL	6.02	2.56	8.58
058-0490-041-0000	NON RESIDENTIAL	6.02	2.56	8.58
058-0500-001-0000	NON RESIDENTIAL	38.26	2.56	40.82
058-0500-002-0000	NON RESIDENTIAL	6.78	2.56	9.34
058-0500-003-0000	NON RESIDENTIAL	7.78	2.56	10.34
058-0500-004-0000	NON RESIDENTIAL	6.78	2.56	9.34
058-0500-005-0000	NON RESIDENTIAL	6.78	2.56	9.34
058-0500-006-0000	NON RESIDENTIAL	7.78	2.56	10.34
058-0500-007-0000	NON RESIDENTIAL	9.80	2.56	12.36
058-0500-008-0000	NON RESIDENTIAL	6.78	2.56	9.34
058-0500-009-0000	NON RESIDENTIAL	6.78	2.56	9.34
058-0500-010-0000	NON RESIDENTIAL	7.78	2.56	10.34
058-0500-011-0000	NON RESIDENTIAL	6.78	2.56	9.34
058-0500-012-0000	NON RESIDENTIAL	6.78	2.56	9.34
058-0500-013-0000	NON RESIDENTIAL	37.00	2.56	39.56
058-0500-014-0000	NON RESIDENTIAL	37.00	2.56	39.56
058-0500-015-0000	NON RESIDENTIAL	37.00	2.56	39.56
058-0500-016-0000	NON RESIDENTIAL	6.78	2.56	9.34
058-0500-017-0000	NON RESIDENTIAL	7.78	2.56	10.34
058-0500-018-0000	NON RESIDENTIAL	6.78	2.56	9.34
058-0500-019-0000	NON RESIDENTIAL	6.78	2.56	9.34
058-0500-020-0000	NON RESIDENTIAL	9.80	2.56	12.36
058-0500-021-0000	NON RESIDENTIAL	9.80	2.56	12.36
058-0500-022-0000	NON RESIDENTIAL	6.78	2.56	9.34
058-0500-023-0000	NON RESIDENTIAL	6.78	2.56	9.34
058-0500-024-0000	NON RESIDENTIAL	7.78	2.56	10.34
058-0500-025-0000	NON RESIDENTIAL	6.78	2.56	9.34
058-0500-026-0000	NON RESIDENTIAL	37.00	2.56	39.56
058-0510-001-0000	NON RESIDENTIAL	4.00	2.56	6.56

Assessor's Parcel Number	District Classification	Street Lights Charge	Safety Lights Charge	Estimated 17/18 Applied Charge
058-0510-002-0000	NON RESIDENTIAL	4.00	2.56	6.56
058-0510-003-0000	NON RESIDENTIAL	4.00	2.56	6.56
058-0510-004-0000	NON RESIDENTIAL	4.00	2.56	6.56
058-0510-005-0000	NON RESIDENTIAL	9.80	2.56	12.36
058-0510-006-0000	NON RESIDENTIAL	6.78	2.56	9.34
058-0510-007-0000	NON RESIDENTIAL	6.78	2.56	9.34
058-0510-008-0000	NON RESIDENTIAL	6.78	2.56	9.34
058-0510-009-0000	NON RESIDENTIAL	6.78	2.56	9.34
058-0510-010-0000	NON RESIDENTIAL	6.78	2.56	9.34
058-0510-011-0000	NON RESIDENTIAL	8.04	2.56	10.60
058-0510-012-0000	NON RESIDENTIAL	6.02	2.56	8.58
058-0510-013-0000	NON RESIDENTIAL	4.76	2.56	7.32
058-0510-014-0000	NON RESIDENTIAL	3.50	2.56	6.06
058-0510-015-0000	NON RESIDENTIAL	3.00	2.56	5.56
058-0510-016-0000	NON RESIDENTIAL	5.02	2.56	7.58
058-0510-017-0000	NON RESIDENTIAL	5.26	2.56	7.82
058-0510-018-0000	NON RESIDENTIAL	4.50	2.56	7.06
058-0510-019-0000	NON RESIDENTIAL	3.76	2.56	6.32
058-0510-020-0000	NON RESIDENTIAL	4.26	2.56	6.82
058-0510-021-0000	NON RESIDENTIAL	4.26	2.56	6.82
058-0510-022-0000	NON RESIDENTIAL	6.78	2.56	9.34
058-0510-023-0000	NON RESIDENTIAL	7.78	2.56	10.34
058-0510-024-0000	NON RESIDENTIAL	7.78	2.56	10.34
058-0510-025-0000	NON RESIDENTIAL	6.78	2.56	9.34
058-0510-026-0000	NON RESIDENTIAL	6.78	2.56	9.34
058-0510-027-0000	NON RESIDENTIAL	7.78	2.56	10.34
058-0520-001-0000	NON RESIDENTIAL	8.28	2.56	10.84
058-0520-002-0000	NON RESIDENTIAL	5.02	2.56	7.58
058-0520-003-0000	NON RESIDENTIAL	6.78	2.56	9.34
058-0520-004-0000	NON RESIDENTIAL	9.80	2.56	12.36
058-0520-005-0000	NON RESIDENTIAL	9.80	2.56	12.36
058-0520-006-0000	NON RESIDENTIAL	6.78	2.56	9.34
058-0520-007-0000	NON RESIDENTIAL	6.78	2.56	9.34
058-0520-008-0000	NON RESIDENTIAL	7.78	2.56	10.34
058-0520-009-0000	NON RESIDENTIAL	7.78	2.56	10.34
058-0520-010-0000	NON RESIDENTIAL	5.26	2.56	7.82
058-0520-011-0000	NON RESIDENTIAL	8.04	2.56	10.60
058-0520-012-0000	NON RESIDENTIAL	6.78	2.56	9.34
058-0520-013-0000	NON RESIDENTIAL	8.80	2.56	11.36
058-0520-014-0000	NON RESIDENTIAL	5.26	2.56	7.82
058-0520-015-0000	NON RESIDENTIAL	3.00	2.56	5.56
058-0520-016-0000	NON RESIDENTIAL	4.00	2.56	6.56
058-0520-017-0000	NON RESIDENTIAL	4.00	2.56	6.56
058-0520-018-0000	NON RESIDENTIAL	3.76	2.56	6.32
058-0520-019-0000	NON RESIDENTIAL	7.54	2.56	10.10
058-0520-020-0000	NON RESIDENTIAL	6.02	2.56	8.58
058-0520-021-0000	NON RESIDENTIAL	9.80	2.56	12.36
058-0520-022-0000	NON RESIDENTIAL	7.54	2.56	10.10
058-0520-023-0000	NON RESIDENTIAL	40.78	2.56	43.34
058-0520-024-0000	NON RESIDENTIAL	17.60	2.56	20.16
058-0520-025-0000	NON RESIDENTIAL	7.02	2.56	9.58
058-0520-026-0000	NON RESIDENTIAL	4.26	2.56	6.82
058-0520-027-0000	NON RESIDENTIAL	4.00	2.56	6.56
058-0530-001-0000	SAFETY LIGHTS ONLY	0.00	2.56	2.56
058-0530-002-0000	SAFETY LIGHTS ONLY	0.00	2.56	2.56
058-0540-001-0000	NON RESIDENTIAL	226.18	2.56	228.74

Assessor's Parcel Number	District Classification	Street Lights Charge	Safety Lights Charge	Estimated 17/18 Applied Charge
058-0540-002-0000	NON RESIDENTIAL	226.18	2.56	228.74
058-0540-003-0000	NON RESIDENTIAL	226.18	2.56	228.74
058-0540-004-0000	NON RESIDENTIAL	226.18	2.56	228.74
058-0540-005-0000	NON RESIDENTIAL	226.18	2.56	228.74
058-0540-006-0000	NON RESIDENTIAL	226.18	2.56	228.74
058-0540-007-0000	NON RESIDENTIAL	226.18	2.56	228.74
058-0540-008-0000	NON RESIDENTIAL	226.18	2.56	228.74
058-0540-009-0000	NON RESIDENTIAL	226.18	2.56	228.74
067-0010-012-0000	NON RESIDENTIAL	83.10	2.56	85.66
067-0010-013-0000	EXEMPT	0.00	0.00	0.00
067-0010-019-0000	NON RESIDENTIAL	373.54	2.56	376.10
067-0010-020-0000	NON RESIDENTIAL	146.08	2.56	148.64
067-0010-022-0000	NON RESIDENTIAL	146.08	2.56	148.64
067-0010-027-0000	NON RESIDENTIAL	79.32	2.56	81.88
067-0010-036-0000	NON RESIDENTIAL	163.72	2.56	166.28
067-0010-038-0000	NON RESIDENTIAL	453.42	2.56	455.98
067-0010-039-0000	NON RESIDENTIAL	251.90	2.56	254.46
067-0010-047-0000	NON RESIDENTIAL	222.90	2.56	225.46
067-0010-048-0000	EXEMPT	0.00	0.00	0.00
067-0010-055-0000	NON RESIDENTIAL	352.66	2.56	355.22
067-0010-056-0000	NON RESIDENTIAL	277.06	2.56	279.62
067-0010-060-0000	NON RESIDENTIAL	295.96	2.56	298.52
067-0010-061-0000	NON RESIDENTIAL	241.80	2.56	244.36
067-0010-063-0000	SAFETY LIGHTS ONLY	0.00	2.56	2.56
067-0010-068-0000	NON RESIDENTIAL	324.42	2.56	326.98
067-0010-072-0000	EXEMPT	0.00	0.00	0.00
067-0010-074-0000	NON RESIDENTIAL	126.68	2.56	129.24
067-0010-077-0000	SAFETY LIGHTS ONLY	0.00	2.56	2.56
067-0010-078-0000	NON RESIDENTIAL	75.54	2.56	78.10
067-0010-080-0000	NON RESIDENTIAL	49.10	2.56	51.66
067-0010-081-0000	SAFETY LIGHTS ONLY	0.00	2.56	2.56
067-0010-086-0000	SAFETY LIGHTS ONLY	0.00	2.56	2.56
067-0010-095-0000	NON RESIDENTIAL	172.52	2.56	175.08
067-0010-096-0000	NON RESIDENTIAL	0.00	2.56	2.56
067-0030-002-0000	SAFETY LIGHTS ONLY	0.00	2.56	2.56
067-0030-021-0000	SAFETY LIGHTS ONLY	0.00	2.56	2.56
067-0030-022-0000	SAFETY LIGHTS ONLY	0.00	2.56	2.56
067-0030-033-0000	EXEMPT	0.00	0.00	0.00
067-0030-035-0000	EXEMPT	0.00	0.00	0.00
067-0030-037-0000	EXEMPT	0.00	0.00	0.00
067-0030-039-0000	NON RESIDENTIAL	109.56	2.56	112.12
067-0030-040-0000	SAFETY LIGHTS ONLY	0.00	2.56	2.56
067-0030-051-0000	SAFETY LIGHTS ONLY	0.00	2.56	2.56
067-0030-052-0000	SAFETY LIGHTS ONLY	0.00	2.56	2.56
067-0030-063-0000	SAFETY LIGHTS ONLY	0.00	2.56	2.56
067-0030-066-0000	SAFETY LIGHTS ONLY	0.00	2.56	2.56
067-0030-067-0000	NON RESIDENTIAL	274.54	2.56	277.10
067-0030-068-0000	EXEMPT	0.00	0.00	0.00
067-0030-069-0000	EXEMPT	0.00	0.00	0.00
067-0030-070-0000	SAFETY LIGHTS ONLY	0.00	2.56	2.56
067-0030-071-0000	EXEMPT	0.00	0.00	0.00
067-0040-003-0000	SAFETY LIGHTS ONLY	0.00	2.56	2.56
067-0040-006-0000	SAFETY LIGHTS ONLY	0.00	2.56	2.56
067-0040-008-0000	SAFETY LIGHTS ONLY	0.00	2.56	2.56
067-0040-010-0000	SAFETY LIGHTS ONLY	0.00	2.56	2.56
067-0040-013-0000	SAFETY LIGHTS ONLY	0.00	2.56	2.56

Assessor's Parcel Number	District Classification	Street Lights Charge	Safety Lights Charge	Estimated 17/18 Applied Charge
067-0040-016-0000	SAFETY LIGHTS ONLY	0.00	2.56	2.56
067-0040-017-0000	SAFETY LIGHTS ONLY	0.00	2.56	2.56
067-0040-018-0000	SAFETY LIGHTS ONLY	0.00	2.56	2.56
067-0040-021-0000	SAFETY LIGHTS ONLY	0.00	2.56	2.56
067-0040-022-0000	SAFETY LIGHTS ONLY	0.00	2.56	2.56
067-0040-023-0000	SAFETY LIGHTS ONLY	0.00	2.56	2.56
067-0040-024-0000	SAFETY LIGHTS ONLY	0.00	2.56	2.56
067-0040-025-0000	SAFETY LIGHTS ONLY	0.00	2.56	2.56
067-0040-026-0000	SAFETY LIGHTS ONLY	0.00	2.56	2.56
067-0090-026-0000	SAFETY LIGHTS ONLY	0.00	2.56	2.56
067-0090-030-0000	SAFETY LIGHTS ONLY	0.00	2.56	2.56
067-0090-031-0000	SAFETY LIGHTS ONLY	0.00	2.56	2.56
067-0090-032-0000	SAFETY LIGHTS ONLY	0.00	2.56	2.56
067-0090-033-0000	SAFETY LIGHTS ONLY	0.00	2.56	2.56
067-0090-037-0000	EXEMPT	0.00	0.00	0.00
067-0090-039-0000	RESIDENTIAL	15.32	2.56	17.88
067-0100-003-0000	SAFETY LIGHTS ONLY	0.00	2.56	2.56
067-0100-005-0000	SAFETY LIGHTS ONLY	0.00	2.56	2.56
067-0100-006-0000	SAFETY LIGHTS ONLY	0.00	2.56	2.56
067-0100-008-0000	SAFETY LIGHTS ONLY	0.00	2.56	2.56
067-0100-009-0000	SAFETY LIGHTS ONLY	0.00	2.56	2.56
067-0100-010-0000	SAFETY LIGHTS ONLY	0.00	2.56	2.56
067-0100-015-0000	SAFETY LIGHTS ONLY	0.00	2.56	2.56
067-0100-017-0000	SAFETY LIGHTS ONLY	0.00	2.56	2.56
067-0100-018-0000	SAFETY LIGHTS ONLY	0.00	2.56	2.56
067-0100-020-0000	SAFETY LIGHTS ONLY	0.00	2.56	2.56
067-0100-021-0000	SAFETY LIGHTS ONLY	0.00	2.56	2.56
067-0100-023-0000	SAFETY LIGHTS ONLY	0.00	2.56	2.56
067-0100-024-0000	SAFETY LIGHTS ONLY	0.00	2.56	2.56
067-0100-025-0000	SAFETY LIGHTS ONLY	0.00	2.56	2.56
067-0100-026-0000	SAFETY LIGHTS ONLY	0.00	2.56	2.56
067-0120-063-0000	SAFETY LIGHTS ONLY	0.00	2.56	2.56
067-0120-064-0000	SAFETY LIGHTS ONLY	0.00	2.56	2.56
067-0120-065-0000	EXEMPT	0.00	0.00	0.00
067-0430-001-0000	SAFETY LIGHTS ONLY	0.00	2.56	2.56
067-0430-018-0000	NON RESIDENTIAL	345.32	2.56	347.88
067-0430-023-0000	NON RESIDENTIAL	336.00	2.56	338.56
067-0430-024-0000	NON RESIDENTIAL	328.70	2.56	331.26
067-0430-026-0000	NON RESIDENTIAL	273.04	2.56	275.60
067-0430-027-0000	NON RESIDENTIAL	383.36	2.56	385.92
067-0430-028-0000	NON RESIDENTIAL	464.74	2.56	467.30
067-0430-029-0000	NON RESIDENTIAL	643.58	2.56	646.14
067-0430-032-0000	NON RESIDENTIAL	100.76	2.56	103.32
067-0430-033-0000	NON RESIDENTIAL	151.14	2.56	153.70
067-0430-035-0000	SAFETY LIGHTS ONLY	0.00	2.56	2.56
067-0430-037-0000	SAFETY LIGHTS ONLY	0.00	2.56	2.56
067-0430-040-0000	SAFETY LIGHTS ONLY	0.00	2.56	2.56
067-0430-041-0000	NON RESIDENTIAL	151.14	2.56	153.70
067-0430-042-0000	NON RESIDENTIAL	322.92	2.56	325.48
067-0430-043-0000	NON RESIDENTIAL	73.78	2.56	76.34
067-0430-044-0000	SAFETY LIGHTS ONLY	0.00	2.56	2.56
067-0440-001-0000	RESIDENTIAL	15.32	2.56	17.88
067-0440-002-0000	RESIDENTIAL	15.32	2.56	17.88
067-0440-003-0000	RESIDENTIAL	15.32	2.56	17.88
067-0440-004-0000	RESIDENTIAL	15.32	2.56	17.88
067-0440-005-0000	RESIDENTIAL	15.32	2.56	17.88

Assessor's Parcel Number	District Classification	Street Lights Charge	Safety Lights Charge	Estimated 17/18 Applied Charge
067-0440-006-0000	RESIDENTIAL	15.32	2.56	17.88
067-0440-007-0000	RESIDENTIAL	15.32	2.56	17.88
067-0440-008-0000	RESIDENTIAL	15.32	2.56	17.88
067-0440-009-0000	RESIDENTIAL	15.32	2.56	17.88
067-0440-010-0000	RESIDENTIAL	15.32	2.56	17.88
067-0440-011-0000	RESIDENTIAL	15.32	2.56	17.88
067-0440-012-0000	RESIDENTIAL	15.32	2.56	17.88
067-0440-013-0000	RESIDENTIAL	15.32	2.56	17.88
067-0440-014-0000	RESIDENTIAL	15.32	2.56	17.88
067-0440-015-0000	RESIDENTIAL	15.32	2.56	17.88
067-0440-016-0000	RESIDENTIAL	15.32	2.56	17.88
067-0440-017-0000	RESIDENTIAL	15.32	2.56	17.88
067-0440-018-0000	RESIDENTIAL	15.32	2.56	17.88
067-0440-019-0000	RESIDENTIAL	15.32	2.56	17.88
067-0440-020-0000	RESIDENTIAL	15.32	2.56	17.88
067-0440-021-0000	RESIDENTIAL	15.32	2.56	17.88
067-0440-022-0000	RESIDENTIAL	15.32	2.56	17.88
067-0440-023-0000	RESIDENTIAL	15.32	2.56	17.88
067-0440-024-0000	RESIDENTIAL	15.32	2.56	17.88
067-0440-025-0000	RESIDENTIAL	15.32	2.56	17.88
067-0440-026-0000	RESIDENTIAL	15.32	2.56	17.88
067-0440-027-0000	RESIDENTIAL	15.32	2.56	17.88
067-0440-028-0000	RESIDENTIAL	15.32	2.56	17.88
067-0440-029-0000	RESIDENTIAL	15.32	2.56	17.88
067-0440-030-0000	RESIDENTIAL	15.32	2.56	17.88
067-0440-031-0000	RESIDENTIAL	15.32	2.56	17.88
067-0440-032-0000	RESIDENTIAL	15.32	2.56	17.88
067-0440-033-0000	RESIDENTIAL	15.32	2.56	17.88
067-0440-034-0000	RESIDENTIAL	15.32	2.56	17.88
067-0440-035-0000	RESIDENTIAL	15.32	2.56	17.88
067-0440-036-0000	RESIDENTIAL	15.32	2.56	17.88
067-0440-037-0000	RESIDENTIAL	15.32	2.56	17.88
067-0440-038-0000	RESIDENTIAL	15.32	2.56	17.88
067-0440-039-0000	RESIDENTIAL	15.32	2.56	17.88
067-0440-040-0000	RESIDENTIAL	15.32	2.56	17.88
067-0440-041-0000	RESIDENTIAL	15.32	2.56	17.88
067-0440-042-0000	RESIDENTIAL	15.32	2.56	17.88
067-0440-043-0000	RESIDENTIAL	15.32	2.56	17.88
067-0440-044-0000	RESIDENTIAL	15.32	2.56	17.88
067-0440-045-0000	RESIDENTIAL	15.32	2.56	17.88
067-0440-046-0000	RESIDENTIAL	15.32	2.56	17.88
067-0440-047-0000	RESIDENTIAL	15.32	2.56	17.88
067-0440-048-0000	RESIDENTIAL	15.32	2.56	17.88
067-0440-049-0000	RESIDENTIAL	15.32	2.56	17.88
067-0440-050-0000	RESIDENTIAL	15.32	2.56	17.88
067-0440-051-0000	RESIDENTIAL	15.32	2.56	17.88
067-0440-052-0000	RESIDENTIAL	15.32	2.56	17.88
067-0440-053-0000	RESIDENTIAL	15.32	2.56	17.88
067-0440-054-0000	RESIDENTIAL	15.32	2.56	17.88
067-0440-055-0000	RESIDENTIAL	15.32	2.56	17.88
067-0440-056-0000	RESIDENTIAL	15.32	2.56	17.88
067-0440-057-0000	RESIDENTIAL	15.32	2.56	17.88
067-0440-058-0000	RESIDENTIAL	15.32	2.56	17.88
067-0440-059-0000	RESIDENTIAL	15.32	2.56	17.88
067-0440-060-0000	RESIDENTIAL	15.32	2.56	17.88
067-0440-061-0000	RESIDENTIAL	15.32	2.56	17.88

Assessor's Parcel Number	District Classification	Street Lights Charge	Safety Lights Charge	Estimated 17/18 Applied Charge
067-0440-062-0000	RESIDENTIAL	15.32	2.56	17.88
067-0440-063-0000	RESIDENTIAL	15.32	2.56	17.88
067-0440-064-0000	RESIDENTIAL	15.32	2.56	17.88
067-0440-065-0000	RESIDENTIAL	15.32	2.56	17.88
067-0440-066-0000	RESIDENTIAL	15.32	2.56	17.88
067-0440-067-0000	RESIDENTIAL	15.32	2.56	17.88
067-0440-068-0000	RESIDENTIAL	15.32	2.56	17.88
067-0440-069-0000	RESIDENTIAL	15.32	2.56	17.88
067-0440-070-0000	RESIDENTIAL	15.32	2.56	17.88
067-0440-071-0000	RESIDENTIAL	15.32	2.56	17.88
067-0440-072-0000	RESIDENTIAL	15.32	2.56	17.88
067-0440-073-0000	RESIDENTIAL	15.32	2.56	17.88
067-0440-074-0000	RESIDENTIAL	15.32	2.56	17.88
067-0440-075-0000	RESIDENTIAL	15.32	2.56	17.88
067-0440-076-0000	RESIDENTIAL	15.32	2.56	17.88
067-0440-077-0000	RESIDENTIAL	15.32	2.56	17.88
067-0440-078-0000	RESIDENTIAL	15.32	2.56	17.88
067-0440-079-0000	RESIDENTIAL	15.32	2.56	17.88
067-0440-080-0000	RESIDENTIAL	15.32	2.56	17.88
067-0440-081-0000	RESIDENTIAL	15.32	2.56	17.88
067-0440-082-0000	RESIDENTIAL	15.32	2.56	17.88
067-0440-083-0000	RESIDENTIAL	15.32	2.56	17.88
067-0440-084-0000	RESIDENTIAL	15.32	2.56	17.88
067-0440-085-0000	RESIDENTIAL	15.32	2.56	17.88
067-0440-086-0000	RESIDENTIAL	15.32	2.56	17.88
067-0440-087-0000	RESIDENTIAL	15.32	2.56	17.88
067-0440-088-0000	RESIDENTIAL	15.32	2.56	17.88
067-0440-089-0000	RESIDENTIAL	15.32	2.56	17.88
067-0440-090-0000	RESIDENTIAL	15.32	2.56	17.88
067-0440-091-0000	RESIDENTIAL	15.32	2.56	17.88
067-0440-092-0000	RESIDENTIAL	15.32	2.56	17.88
067-0440-093-0000	RESIDENTIAL	15.32	2.56	17.88
067-0440-094-0000	RESIDENTIAL	15.32	2.56	17.88
067-0440-095-0000	RESIDENTIAL	15.32	2.56	17.88
067-0440-096-0000	RESIDENTIAL	15.32	2.56	17.88
067-0440-097-0000	RESIDENTIAL	15.32	2.56	17.88
067-0440-098-0000	RESIDENTIAL	15.32	2.56	17.88
067-0440-099-0000	RESIDENTIAL	15.32	2.56	17.88
067-0440-100-0000	RESIDENTIAL	15.32	2.56	17.88
067-0440-101-0000	RESIDENTIAL	15.32	2.56	17.88
067-0440-102-0000	RESIDENTIAL	15.32	2.56	17.88
067-0440-103-0000	RESIDENTIAL	15.32	2.56	17.88
067-0440-104-0000	RESIDENTIAL	15.32	2.56	17.88
067-0440-105-0000	RESIDENTIAL	15.32	2.56	17.88
067-0440-106-0000	RESIDENTIAL	15.32	2.56	17.88
067-0440-107-0000	RESIDENTIAL	15.32	2.56	17.88
067-0440-108-0000	RESIDENTIAL	15.32	2.56	17.88
067-0440-109-0000	RESIDENTIAL	15.32	2.56	17.88
067-0440-110-0000	RESIDENTIAL	15.32	2.56	17.88
067-0440-111-0000	RESIDENTIAL	15.32	2.56	17.88
067-0440-112-0000	EXEMPT	0.00	0.00	0.00
067-0440-113-0000	EXEMPT	0.00	0.00	0.00
067-0450-001-0000	RESIDENTIAL	15.32	2.56	17.88
067-0450-002-0000	RESIDENTIAL	15.32	2.56	17.88
067-0450-003-0000	RESIDENTIAL	15.32	2.56	17.88
067-0450-004-0000	RESIDENTIAL	15.32	2.56	17.88

Assessor's Parcel Number	District Classification	Street Lights Charge	Safety Lights Charge	Estimated 17/18 Applied Charge
067-0450-005-0000	RESIDENTIAL	15.32	2.56	17.88
067-0450-006-0000	RESIDENTIAL	15.32	2.56	17.88
067-0450-007-0000	RESIDENTIAL	15.32	2.56	17.88
067-0450-008-0000	RESIDENTIAL	15.32	2.56	17.88
067-0450-009-0000	RESIDENTIAL	15.32	2.56	17.88
067-0450-010-0000	RESIDENTIAL	15.32	2.56	17.88
067-0450-011-0000	RESIDENTIAL	15.32	2.56	17.88
067-0450-012-0000	RESIDENTIAL	15.32	2.56	17.88
067-0450-013-0000	RESIDENTIAL	15.32	2.56	17.88
067-0450-014-0000	RESIDENTIAL	15.32	2.56	17.88
067-0450-015-0000	RESIDENTIAL	15.32	2.56	17.88
067-0450-016-0000	RESIDENTIAL	15.32	2.56	17.88
067-0450-017-0000	RESIDENTIAL	15.32	2.56	17.88
067-0450-018-0000	RESIDENTIAL	15.32	2.56	17.88
067-0450-019-0000	RESIDENTIAL	15.32	2.56	17.88
067-0450-020-0000	RESIDENTIAL	15.32	2.56	17.88
067-0450-021-0000	RESIDENTIAL	15.32	2.56	17.88
067-0450-022-0000	RESIDENTIAL	15.32	2.56	17.88
067-0450-023-0000	RESIDENTIAL	15.32	2.56	17.88
067-0450-024-0000	RESIDENTIAL	15.32	2.56	17.88
067-0450-025-0000	RESIDENTIAL	15.32	2.56	17.88
067-0450-026-0000	RESIDENTIAL	15.32	2.56	17.88
067-0450-027-0000	RESIDENTIAL	15.32	2.56	17.88
067-0450-028-0000	RESIDENTIAL	15.32	2.56	17.88
067-0450-029-0000	RESIDENTIAL	15.32	2.56	17.88
067-0450-030-0000	RESIDENTIAL	15.32	2.56	17.88
067-0450-031-0000	RESIDENTIAL	15.32	2.56	17.88
067-0450-032-0000	RESIDENTIAL	15.32	2.56	17.88
067-0450-033-0000	RESIDENTIAL	15.32	2.56	17.88
067-0450-034-0000	RESIDENTIAL	15.32	2.56	17.88
067-0450-035-0000	RESIDENTIAL	15.32	2.56	17.88
067-0450-036-0000	RESIDENTIAL	15.32	2.56	17.88
067-0450-037-0000	RESIDENTIAL	15.32	2.56	17.88
067-0450-038-0000	RESIDENTIAL	15.32	2.56	17.88
067-0450-039-0000	RESIDENTIAL	15.32	2.56	17.88
067-0450-040-0000	RESIDENTIAL	15.32	2.56	17.88
067-0450-041-0000	RESIDENTIAL	15.32	2.56	17.88
067-0450-042-0000	RESIDENTIAL	15.32	2.56	17.88
067-0450-043-0000	RESIDENTIAL	15.32	2.56	17.88
067-0450-044-0000	RESIDENTIAL	15.32	2.56	17.88
067-0450-045-0000	RESIDENTIAL	15.32	2.56	17.88
067-0450-046-0000	RESIDENTIAL	15.32	2.56	17.88
067-0450-047-0000	RESIDENTIAL	15.32	2.56	17.88
067-0450-048-0000	RESIDENTIAL	15.32	2.56	17.88
067-0450-049-0000	RESIDENTIAL	15.32	2.56	17.88
067-0450-050-0000	RESIDENTIAL	15.32	2.56	17.88
067-0450-051-0000	RESIDENTIAL	15.32	2.56	17.88
067-0450-052-0000	RESIDENTIAL	15.32	2.56	17.88
067-0450-053-0000	RESIDENTIAL	15.32	2.56	17.88
067-0450-054-0000	RESIDENTIAL	15.32	2.56	17.88
067-0450-055-0000	RESIDENTIAL	15.32	2.56	17.88
067-0450-056-0000	RESIDENTIAL	15.32	2.56	17.88
067-0450-057-0000	RESIDENTIAL	15.32	2.56	17.88
067-0450-058-0000	RESIDENTIAL	15.32	2.56	17.88
067-0450-059-0000	RESIDENTIAL	15.32	2.56	17.88
067-0450-060-0000	RESIDENTIAL	15.32	2.56	17.88

Assessor's Parcel Number	District Classification	Street Lights Charge	Safety Lights Charge	Estimated 17/18 Applied Charge
067-0450-061-0000	RESIDENTIAL	15.32	2.56	17.88
067-0450-062-0000	RESIDENTIAL	15.32	2.56	17.88
067-0450-063-0000	RESIDENTIAL	15.32	2.56	17.88
067-0450-064-0000	RESIDENTIAL	15.32	2.56	17.88
067-0450-065-0000	RESIDENTIAL	15.32	2.56	17.88
067-0450-066-0000	RESIDENTIAL	15.32	2.56	17.88
067-0450-067-0000	RESIDENTIAL	15.32	2.56	17.88
067-0450-068-0000	RESIDENTIAL	15.32	2.56	17.88
067-0450-069-0000	RESIDENTIAL	15.32	2.56	17.88
067-0450-070-0000	RESIDENTIAL	15.32	2.56	17.88
067-0450-071-0000	RESIDENTIAL	15.32	2.56	17.88
067-0450-072-0000	RESIDENTIAL	15.32	2.56	17.88
067-0450-073-0000	RESIDENTIAL	15.32	2.56	17.88
067-0450-074-0000	RESIDENTIAL	15.32	2.56	17.88
067-0450-075-0000	RESIDENTIAL	15.32	2.56	17.88
067-0450-076-0000	RESIDENTIAL	15.32	2.56	17.88
067-0450-077-0000	RESIDENTIAL	15.32	2.56	17.88
067-0450-078-0000	RESIDENTIAL	15.32	2.56	17.88
067-0450-079-0000	RESIDENTIAL	15.32	2.56	17.88
067-0450-080-0000	RESIDENTIAL	15.32	2.56	17.88
067-0450-081-0000	RESIDENTIAL	15.32	2.56	17.88
067-0450-082-0000	RESIDENTIAL	15.32	2.56	17.88
067-0450-083-0000	RESIDENTIAL	15.32	2.56	17.88
067-0450-084-0000	RESIDENTIAL	15.32	2.56	17.88
067-0450-085-0000	RESIDENTIAL	15.32	2.56	17.88
067-0450-086-0000	RESIDENTIAL	15.32	2.56	17.88
067-0450-087-0000	RESIDENTIAL	15.32	2.56	17.88
067-0450-088-0000	RESIDENTIAL	15.32	2.56	17.88
067-0450-089-0000	RESIDENTIAL	15.32	2.56	17.88
067-0450-090-0000	RESIDENTIAL	15.32	2.56	17.88
067-0450-091-0000	RESIDENTIAL	15.32	2.56	17.88
067-0450-092-0000	RESIDENTIAL	15.32	2.56	17.88
067-0450-093-0000	RESIDENTIAL	15.32	2.56	17.88
067-0450-094-0000	RESIDENTIAL	15.32	2.56	17.88
067-0450-095-0000	RESIDENTIAL	15.32	2.56	17.88
067-0450-096-0000	RESIDENTIAL	15.32	2.56	17.88
067-0450-097-0000	RESIDENTIAL	15.32	2.56	17.88
067-0450-098-0000	RESIDENTIAL	15.32	2.56	17.88
067-0450-099-0000	RESIDENTIAL	15.32	2.56	17.88
067-0450-100-0000	RESIDENTIAL	15.32	2.56	17.88
067-0450-101-0000	RESIDENTIAL	15.32	2.56	17.88
067-0450-102-0000	RESIDENTIAL	15.32	2.56	17.88
067-0450-103-0000	RESIDENTIAL	15.32	2.56	17.88
067-0450-104-0000	RESIDENTIAL	15.32	2.56	17.88
067-0450-105-0000	RESIDENTIAL	15.32	2.56	17.88
067-0450-106-0000	RESIDENTIAL	15.32	2.56	17.88
067-0450-107-0000	RESIDENTIAL	15.32	2.56	17.88
067-0450-108-0000	RESIDENTIAL	15.32	2.56	17.88
067-0450-109-0000	RESIDENTIAL	15.32	2.56	17.88
067-0450-110-0000	RESIDENTIAL	15.32	2.56	17.88
067-0450-111-0000	RESIDENTIAL	15.32	2.56	17.88
067-0450-112-0000	RESIDENTIAL	15.32	2.56	17.88
067-0450-113-0000	RESIDENTIAL	15.32	2.56	17.88
067-0450-114-0000	RESIDENTIAL	15.32	2.56	17.88
067-0450-115-0000	EXEMPT	0.00	0.00	0.00
067-0450-116-0000	EXEMPT	0.00	0.00	0.00

Assessor's Parcel Number	District Classification	Street Lights Charge	Safety Lights Charge	Estimated 17/18 Applied Charge
067-0450-117-0000	EXEMPT	0.00	0.00	0.00
067-0450-118-0000	EXEMPT	0.00	0.00	0.00
067-0460-001-0000	RESIDENTIAL	15.32	2.56	17.88
067-0460-002-0000	RESIDENTIAL	15.32	2.56	17.88
067-0460-003-0000	RESIDENTIAL	15.32	2.56	17.88
067-0460-004-0000	RESIDENTIAL	15.32	2.56	17.88
067-0460-005-0000	RESIDENTIAL	15.32	2.56	17.88
067-0460-006-0000	RESIDENTIAL	15.32	2.56	17.88
067-0460-007-0000	RESIDENTIAL	15.32	2.56	17.88
067-0460-008-0000	RESIDENTIAL	15.32	2.56	17.88
067-0460-009-0000	RESIDENTIAL	15.32	2.56	17.88
067-0460-010-0000	RESIDENTIAL	15.32	2.56	17.88
067-0460-011-0000	RESIDENTIAL	15.32	2.56	17.88
067-0460-012-0000	RESIDENTIAL	15.32	2.56	17.88
067-0460-013-0000	RESIDENTIAL	15.32	2.56	17.88
067-0460-014-0000	RESIDENTIAL	15.32	2.56	17.88
067-0460-015-0000	RESIDENTIAL	15.32	2.56	17.88
067-0460-016-0000	RESIDENTIAL	15.32	2.56	17.88
067-0460-017-0000	RESIDENTIAL	15.32	2.56	17.88
067-0460-018-0000	RESIDENTIAL	15.32	2.56	17.88
067-0460-019-0000	RESIDENTIAL	15.32	2.56	17.88
067-0460-020-0000	RESIDENTIAL	15.32	2.56	17.88
067-0460-021-0000	RESIDENTIAL	15.32	2.56	17.88
067-0460-022-0000	RESIDENTIAL	15.32	2.56	17.88
067-0460-023-0000	RESIDENTIAL	15.32	2.56	17.88
067-0460-024-0000	RESIDENTIAL	15.32	2.56	17.88
067-0460-025-0000	RESIDENTIAL	15.32	2.56	17.88
067-0460-026-0000	RESIDENTIAL	15.32	2.56	17.88
067-0460-027-0000	RESIDENTIAL	15.32	2.56	17.88
067-0460-028-0000	RESIDENTIAL	15.32	2.56	17.88
067-0460-029-0000	RESIDENTIAL	15.32	2.56	17.88
067-0460-030-0000	RESIDENTIAL	15.32	2.56	17.88
067-0460-031-0000	RESIDENTIAL	15.32	2.56	17.88
067-0460-032-0000	RESIDENTIAL	15.32	2.56	17.88
067-0460-033-0000	RESIDENTIAL	15.32	2.56	17.88
067-0460-034-0000	RESIDENTIAL	15.32	2.56	17.88
067-0460-035-0000	RESIDENTIAL	15.32	2.56	17.88
067-0460-036-0000	RESIDENTIAL	15.32	2.56	17.88
067-0460-037-0000	RESIDENTIAL	15.32	2.56	17.88
067-0460-038-0000	RESIDENTIAL	15.32	2.56	17.88
067-0460-039-0000	RESIDENTIAL	15.32	2.56	17.88
067-0460-040-0000	RESIDENTIAL	15.32	2.56	17.88
067-0460-041-0000	RESIDENTIAL	15.32	2.56	17.88
067-0460-042-0000	RESIDENTIAL	15.32	2.56	17.88
067-0460-043-0000	RESIDENTIAL	15.32	2.56	17.88
067-0460-044-0000	RESIDENTIAL	15.32	2.56	17.88
067-0460-045-0000	RESIDENTIAL	15.32	2.56	17.88
067-0460-046-0000	RESIDENTIAL	15.32	2.56	17.88
067-0460-047-0000	RESIDENTIAL	15.32	2.56	17.88
067-0460-048-0000	RESIDENTIAL	15.32	2.56	17.88
067-0460-049-0000	RESIDENTIAL	15.32	2.56	17.88
067-0460-050-0000	RESIDENTIAL	15.32	2.56	17.88
067-0460-051-0000	RESIDENTIAL	15.32	2.56	17.88
067-0460-052-0000	RESIDENTIAL	15.32	2.56	17.88
067-0460-053-0000	RESIDENTIAL	15.32	2.56	17.88
067-0460-054-0000	RESIDENTIAL	15.32	2.56	17.88

Assessor's Parcel Number	District Classification	Street Lights Charge	Safety Lights Charge	Estimated 17/18 Applied Charge
067-0460-055-0000	RESIDENTIAL	15.32	2.56	17.88
067-0460-056-0000	RESIDENTIAL	15.32	2.56	17.88
067-0460-057-0000	RESIDENTIAL	15.32	2.56	17.88
067-0460-058-0000	RESIDENTIAL	15.32	2.56	17.88
067-0460-059-0000	RESIDENTIAL	15.32	2.56	17.88
067-0460-060-0000	RESIDENTIAL	15.32	2.56	17.88
067-0460-061-0000	RESIDENTIAL	15.32	2.56	17.88
067-0460-062-0000	RESIDENTIAL	15.32	2.56	17.88
067-0460-063-0000	RESIDENTIAL	15.32	2.56	17.88
067-0460-064-0000	RESIDENTIAL	15.32	2.56	17.88
067-0460-065-0000	RESIDENTIAL	15.32	2.56	17.88
067-0460-066-0000	RESIDENTIAL	15.32	2.56	17.88
067-0460-067-0000	RESIDENTIAL	15.32	2.56	17.88
067-0460-068-0000	RESIDENTIAL	15.32	2.56	17.88
067-0460-069-0000	RESIDENTIAL	15.32	2.56	17.88
067-0460-070-0000	RESIDENTIAL	15.32	2.56	17.88
067-0460-071-0000	RESIDENTIAL	15.32	2.56	17.88
067-0460-072-0000	RESIDENTIAL	15.32	2.56	17.88
067-0460-073-0000	RESIDENTIAL	15.32	2.56	17.88
067-0460-074-0000	RESIDENTIAL	15.32	2.56	17.88
067-0460-075-0000	RESIDENTIAL	15.32	2.56	17.88
067-0460-076-0000	RESIDENTIAL	15.32	2.56	17.88
067-0460-077-0000	RESIDENTIAL	15.32	2.56	17.88
067-0460-078-0000	RESIDENTIAL	15.32	2.56	17.88
067-0460-079-0000	RESIDENTIAL	15.32	2.56	17.88
067-0460-080-0000	RESIDENTIAL	15.32	2.56	17.88
067-0460-081-0000	RESIDENTIAL	15.32	2.56	17.88
067-0460-082-0000	RESIDENTIAL	15.32	2.56	17.88
067-0460-083-0000	RESIDENTIAL	15.32	2.56	17.88
067-0460-084-0000	RESIDENTIAL	15.32	2.56	17.88
067-0460-085-0000	RESIDENTIAL	15.32	2.56	17.88
067-0460-086-0000	RESIDENTIAL	15.32	2.56	17.88
067-0460-087-0000	RESIDENTIAL	15.32	2.56	17.88
067-0460-088-0000	RESIDENTIAL	15.32	2.56	17.88
067-0460-089-0000	RESIDENTIAL	15.32	2.56	17.88
067-0460-090-0000	RESIDENTIAL	15.32	2.56	17.88
067-0460-091-0000	RESIDENTIAL	15.32	2.56	17.88
067-0460-092-0000	RESIDENTIAL	15.32	2.56	17.88
067-0460-093-0000	RESIDENTIAL	15.32	2.56	17.88
067-0460-094-0000	RESIDENTIAL	15.32	2.56	17.88
067-0470-001-0000	RESIDENTIAL	15.32	2.56	17.88
067-0470-002-0000	RESIDENTIAL	15.32	2.56	17.88
067-0470-003-0000	RESIDENTIAL	15.32	2.56	17.88
067-0470-004-0000	RESIDENTIAL	15.32	2.56	17.88
067-0470-005-0000	RESIDENTIAL	15.32	2.56	17.88
067-0470-006-0000	RESIDENTIAL	15.32	2.56	17.88
067-0470-007-0000	RESIDENTIAL	15.32	2.56	17.88
067-0470-008-0000	RESIDENTIAL	15.32	2.56	17.88
067-0470-009-0000	RESIDENTIAL	15.32	2.56	17.88
067-0470-010-0000	RESIDENTIAL	15.32	2.56	17.88
067-0470-011-0000	RESIDENTIAL	15.32	2.56	17.88
067-0470-012-0000	RESIDENTIAL	15.32	2.56	17.88
067-0470-013-0000	RESIDENTIAL	15.32	2.56	17.88
067-0470-014-0000	RESIDENTIAL	15.32	2.56	17.88
067-0470-015-0000	RESIDENTIAL	15.32	2.56	17.88
067-0470-016-0000	RESIDENTIAL	15.32	2.56	17.88

Assessor's Parcel Number	District Classification	Street Lights Charge	Safety Lights Charge	Estimated 17/18 Applied Charge
067-0470-017-0000	RESIDENTIAL	15.32	2.56	17.88
067-0470-018-0000	RESIDENTIAL	15.32	2.56	17.88
067-0470-019-0000	RESIDENTIAL	15.32	2.56	17.88
067-0470-020-0000	RESIDENTIAL	15.32	2.56	17.88
067-0470-021-0000	RESIDENTIAL	15.32	2.56	17.88
067-0470-022-0000	RESIDENTIAL	15.32	2.56	17.88
067-0470-023-0000	RESIDENTIAL	15.32	2.56	17.88
067-0470-024-0000	RESIDENTIAL	15.32	2.56	17.88
067-0470-025-0000	RESIDENTIAL	15.32	2.56	17.88
067-0470-026-0000	RESIDENTIAL	15.32	2.56	17.88
067-0470-027-0000	RESIDENTIAL	15.32	2.56	17.88
067-0470-028-0000	RESIDENTIAL	15.32	2.56	17.88
067-0470-029-0000	RESIDENTIAL	15.32	2.56	17.88
067-0470-030-0000	RESIDENTIAL	15.32	2.56	17.88
067-0470-031-0000	RESIDENTIAL	15.32	2.56	17.88
067-0470-032-0000	RESIDENTIAL	15.32	2.56	17.88
067-0470-033-0000	RESIDENTIAL	15.32	2.56	17.88
067-0470-034-0000	RESIDENTIAL	15.32	2.56	17.88
067-0470-035-0000	RESIDENTIAL	15.32	2.56	17.88
067-0470-036-0000	RESIDENTIAL	15.32	2.56	17.88
067-0470-037-0000	RESIDENTIAL	15.32	2.56	17.88
067-0470-038-0000	RESIDENTIAL	15.32	2.56	17.88
067-0470-041-0000	RESIDENTIAL	15.32	2.56	17.88
067-0470-042-0000	RESIDENTIAL	15.32	2.56	17.88
067-0470-043-0000	RESIDENTIAL	15.32	2.56	17.88
067-0470-044-0000	RESIDENTIAL	15.32	2.56	17.88
067-0470-045-0000	RESIDENTIAL	15.32	2.56	17.88
067-0470-046-0000	RESIDENTIAL	15.32	2.56	17.88
067-0470-047-0000	RESIDENTIAL	15.32	2.56	17.88
067-0470-048-0000	RESIDENTIAL	15.32	2.56	17.88
067-0470-049-0000	RESIDENTIAL	15.32	2.56	17.88
067-0470-050-0000	RESIDENTIAL	15.32	2.56	17.88
067-0470-051-0000	RESIDENTIAL	15.32	2.56	17.88
067-0470-052-0000	RESIDENTIAL	15.32	2.56	17.88
067-0470-053-0000	RESIDENTIAL	15.32	2.56	17.88
067-0470-054-0000	RESIDENTIAL	15.32	2.56	17.88
067-0470-055-0000	RESIDENTIAL	15.32	2.56	17.88
067-0470-056-0000	RESIDENTIAL	15.32	2.56	17.88
067-0470-057-0000	RESIDENTIAL	15.32	2.56	17.88
067-0480-001-0000	RESIDENTIAL	15.32	2.56	17.88
067-0480-002-0000	RESIDENTIAL	15.32	2.56	17.88
067-0480-003-0000	RESIDENTIAL	15.32	2.56	17.88
067-0480-004-0000	RESIDENTIAL	15.32	2.56	17.88
067-0480-005-0000	RESIDENTIAL	15.32	2.56	17.88
067-0480-006-0000	RESIDENTIAL	15.32	2.56	17.88
067-0480-007-0000	RESIDENTIAL	15.32	2.56	17.88
067-0480-008-0000	RESIDENTIAL	15.32	2.56	17.88
067-0480-009-0000	RESIDENTIAL	15.32	2.56	17.88
067-0480-010-0000	RESIDENTIAL	15.32	2.56	17.88
067-0480-011-0000	RESIDENTIAL	15.32	2.56	17.88
067-0480-012-0000	RESIDENTIAL	15.32	2.56	17.88
067-0480-013-0000	RESIDENTIAL	15.32	2.56	17.88
067-0480-014-0000	RESIDENTIAL	15.32	2.56	17.88
067-0480-015-0000	RESIDENTIAL	15.32	2.56	17.88
067-0480-016-0000	RESIDENTIAL	15.32	2.56	17.88
067-0480-017-0000	RESIDENTIAL	15.32	2.56	17.88

Assessor's Parcel Number	District Classification	Street Lights Charge	Safety Lights Charge	Estimated 17/18 Applied Charge
067-0480-018-0000	RESIDENTIAL	15.32	2.56	17.88
067-0480-019-0000	RESIDENTIAL	15.32	2.56	17.88
067-0480-020-0000	RESIDENTIAL	15.32	2.56	17.88
067-0480-021-0000	RESIDENTIAL	15.32	2.56	17.88
067-0480-022-0000	RESIDENTIAL	15.32	2.56	17.88
067-0480-023-0000	RESIDENTIAL	15.32	2.56	17.88
067-0480-024-0000	RESIDENTIAL	15.32	2.56	17.88
067-0480-025-0000	RESIDENTIAL	15.32	2.56	17.88
067-0480-026-0000	RESIDENTIAL	15.32	2.56	17.88
067-0480-027-0000	RESIDENTIAL	15.32	2.56	17.88
067-0480-028-0000	RESIDENTIAL	15.32	2.56	17.88
067-0480-029-0000	RESIDENTIAL	15.32	2.56	17.88
067-0480-030-0000	RESIDENTIAL	15.32	2.56	17.88
067-0480-031-0000	RESIDENTIAL	15.32	2.56	17.88
067-0480-032-0000	RESIDENTIAL	15.32	2.56	17.88
067-0480-033-0000	RESIDENTIAL	15.32	2.56	17.88
067-0480-034-0000	RESIDENTIAL	15.32	2.56	17.88
067-0480-035-0000	RESIDENTIAL	15.32	2.56	17.88
067-0480-036-0000	RESIDENTIAL	15.32	2.56	17.88
067-0480-037-0000	RESIDENTIAL	15.32	2.56	17.88
067-0480-038-0000	RESIDENTIAL	15.32	2.56	17.88
067-0480-039-0000	RESIDENTIAL	15.32	2.56	17.88
067-0480-040-0000	RESIDENTIAL	15.32	2.56	17.88
067-0480-041-0000	RESIDENTIAL	15.32	2.56	17.88
067-0480-042-0000	RESIDENTIAL	15.32	2.56	17.88
067-0480-043-0000	RESIDENTIAL	15.32	2.56	17.88
067-0480-044-0000	RESIDENTIAL	15.32	2.56	17.88
067-0480-045-0000	RESIDENTIAL	15.32	2.56	17.88
067-0480-046-0000	RESIDENTIAL	15.32	2.56	17.88
067-0480-047-0000	RESIDENTIAL	15.32	2.56	17.88
067-0480-048-0000	RESIDENTIAL	15.32	2.56	17.88
067-0480-049-0000	RESIDENTIAL	15.32	2.56	17.88
067-0480-050-0000	RESIDENTIAL	15.32	2.56	17.88
067-0480-051-0000	RESIDENTIAL	15.32	2.56	17.88
067-0480-052-0000	RESIDENTIAL	15.32	2.56	17.88
067-0480-053-0000	RESIDENTIAL	15.32	2.56	17.88
067-0480-054-0000	RESIDENTIAL	15.32	2.56	17.88
067-0480-055-0000	RESIDENTIAL	15.32	2.56	17.88
067-0480-056-0000	RESIDENTIAL	15.32	2.56	17.88
067-0480-057-0000	RESIDENTIAL	15.32	2.56	17.88
067-0480-058-0000	RESIDENTIAL	15.32	2.56	17.88
067-0480-059-0000	RESIDENTIAL	15.32	2.56	17.88
067-0480-060-0000	EXEMPT	0.00	0.00	0.00
067-0480-061-0000	EXEMPT	0.00	0.00	0.00
067-0490-001-0000	RESIDENTIAL	15.32	2.56	17.88
067-0490-002-0000	RESIDENTIAL	15.32	2.56	17.88
067-0490-003-0000	RESIDENTIAL	15.32	2.56	17.88
067-0490-004-0000	RESIDENTIAL	15.32	2.56	17.88
067-0490-005-0000	RESIDENTIAL	15.32	2.56	17.88
067-0490-006-0000	RESIDENTIAL	15.32	2.56	17.88
067-0490-007-0000	RESIDENTIAL	15.32	2.56	17.88
067-0490-008-0000	RESIDENTIAL	15.32	2.56	17.88
067-0490-009-0000	RESIDENTIAL	15.32	2.56	17.88
067-0490-010-0000	RESIDENTIAL	15.32	2.56	17.88
067-0490-011-0000	RESIDENTIAL	15.32	2.56	17.88
067-0490-012-0000	RESIDENTIAL	15.32	2.56	17.88

Assessor's Parcel Number	District Classification	Street Lights Charge	Safety Lights Charge	Estimated 17/18 Applied Charge
067-0490-013-0000	RESIDENTIAL	15.32	2.56	17.88
067-0490-014-0000	RESIDENTIAL	15.32	2.56	17.88
067-0490-015-0000	RESIDENTIAL	15.32	2.56	17.88
067-0490-016-0000	RESIDENTIAL	15.32	2.56	17.88
067-0490-017-0000	RESIDENTIAL	15.32	2.56	17.88
067-0490-018-0000	RESIDENTIAL	15.32	2.56	17.88
067-0490-019-0000	RESIDENTIAL	15.32	2.56	17.88
067-0490-020-0000	RESIDENTIAL	15.32	2.56	17.88
067-0490-021-0000	RESIDENTIAL	15.32	2.56	17.88
067-0490-022-0000	RESIDENTIAL	15.32	2.56	17.88
067-0490-023-0000	RESIDENTIAL	15.32	2.56	17.88
067-0490-024-0000	RESIDENTIAL	15.32	2.56	17.88
067-0490-025-0000	RESIDENTIAL	15.32	2.56	17.88
067-0490-026-0000	RESIDENTIAL	15.32	2.56	17.88
067-0490-027-0000	RESIDENTIAL	15.32	2.56	17.88
067-0490-028-0000	RESIDENTIAL	15.32	2.56	17.88
067-0490-029-0000	RESIDENTIAL	15.32	2.56	17.88
067-0490-030-0000	RESIDENTIAL	15.32	2.56	17.88
067-0490-031-0000	RESIDENTIAL	15.32	2.56	17.88
067-0490-032-0000	RESIDENTIAL	15.32	2.56	17.88
067-0490-033-0000	RESIDENTIAL	15.32	2.56	17.88
067-0490-034-0000	RESIDENTIAL	15.32	2.56	17.88
067-0490-035-0000	RESIDENTIAL	15.32	2.56	17.88
067-0490-036-0000	RESIDENTIAL	15.32	2.56	17.88
067-0490-037-0000	RESIDENTIAL	15.32	2.56	17.88
067-0490-038-0000	RESIDENTIAL	15.32	2.56	17.88
067-0490-039-0000	RESIDENTIAL	15.32	2.56	17.88
067-0490-040-0000	RESIDENTIAL	15.32	2.56	17.88
067-0490-041-0000	RESIDENTIAL	15.32	2.56	17.88
067-0490-042-0000	RESIDENTIAL	15.32	2.56	17.88
067-0490-043-0000	RESIDENTIAL	15.32	2.56	17.88
067-0490-044-0000	RESIDENTIAL	15.32	2.56	17.88
067-0490-045-0000	RESIDENTIAL	15.32	2.56	17.88
067-0490-046-0000	RESIDENTIAL	15.32	2.56	17.88
067-0490-047-0000	RESIDENTIAL	15.32	2.56	17.88
067-0490-048-0000	RESIDENTIAL	15.32	2.56	17.88
067-0490-049-0000	RESIDENTIAL	15.32	2.56	17.88
067-0490-050-0000	RESIDENTIAL	15.32	2.56	17.88
067-0490-051-0000	RESIDENTIAL	15.32	2.56	17.88
067-0490-052-0000	RESIDENTIAL	15.32	2.56	17.88
067-0490-053-0000	RESIDENTIAL	15.32	2.56	17.88
067-0490-054-0000	RESIDENTIAL	15.32	2.56	17.88
067-0490-055-0000	RESIDENTIAL	15.32	2.56	17.88
067-0490-056-0000	RESIDENTIAL	15.32	2.56	17.88
067-0490-057-0000	RESIDENTIAL	15.32	2.56	17.88
067-0490-058-0000	RESIDENTIAL	15.32	2.56	17.88
067-0490-059-0000	EXEMPT	0.00	0.00	0.00
067-0490-060-0000	EXEMPT	0.00	0.00	0.00
067-0500-001-0000	RESIDENTIAL	15.32	2.56	17.88
067-0500-002-0000	RESIDENTIAL	15.32	2.56	17.88
067-0500-003-0000	RESIDENTIAL	15.32	2.56	17.88
067-0500-004-0000	RESIDENTIAL	15.32	2.56	17.88
067-0500-005-0000	RESIDENTIAL	15.32	2.56	17.88
067-0500-006-0000	RESIDENTIAL	15.32	2.56	17.88
067-0500-007-0000	RESIDENTIAL	15.32	2.56	17.88
067-0500-008-0000	RESIDENTIAL	15.32	2.56	17.88

Assessor's Parcel Number	District Classification	Street Lights Charge	Safety Lights Charge	Estimated 17/18 Applied Charge
067-0500-009-0000	RESIDENTIAL	15.32	2.56	17.88
067-0500-010-0000	RESIDENTIAL	15.32	2.56	17.88
067-0500-011-0000	RESIDENTIAL	15.32	2.56	17.88
067-0500-012-0000	RESIDENTIAL	15.32	2.56	17.88
067-0500-013-0000	RESIDENTIAL	15.32	2.56	17.88
067-0500-014-0000	RESIDENTIAL	15.32	2.56	17.88
067-0500-015-0000	RESIDENTIAL	15.32	2.56	17.88
067-0500-016-0000	RESIDENTIAL	15.32	2.56	17.88
067-0500-017-0000	RESIDENTIAL	15.32	2.56	17.88
067-0500-018-0000	RESIDENTIAL	15.32	2.56	17.88
067-0500-019-0000	RESIDENTIAL	15.32	2.56	17.88
067-0500-020-0000	RESIDENTIAL	15.32	2.56	17.88
067-0500-021-0000	RESIDENTIAL	15.32	2.56	17.88
067-0500-022-0000	RESIDENTIAL	15.32	2.56	17.88
067-0500-023-0000	RESIDENTIAL	15.32	2.56	17.88
067-0500-024-0000	RESIDENTIAL	15.32	2.56	17.88
067-0500-025-0000	RESIDENTIAL	15.32	2.56	17.88
067-0500-026-0000	RESIDENTIAL	15.32	2.56	17.88
067-0500-027-0000	RESIDENTIAL	15.32	2.56	17.88
067-0500-028-0000	RESIDENTIAL	15.32	2.56	17.88
067-0500-029-0000	RESIDENTIAL	15.32	2.56	17.88
067-0500-030-0000	RESIDENTIAL	15.32	2.56	17.88
067-0500-031-0000	RESIDENTIAL	15.32	2.56	17.88
067-0500-032-0000	RESIDENTIAL	15.32	2.56	17.88
067-0500-033-0000	RESIDENTIAL	15.32	2.56	17.88
067-0500-034-0000	RESIDENTIAL	15.32	2.56	17.88
067-0500-035-0000	RESIDENTIAL	15.32	2.56	17.88
067-0500-036-0000	RESIDENTIAL	15.32	2.56	17.88
067-0500-037-0000	RESIDENTIAL	15.32	2.56	17.88
067-0500-038-0000	RESIDENTIAL	15.32	2.56	17.88
067-0500-039-0000	RESIDENTIAL	15.32	2.56	17.88
067-0500-040-0000	RESIDENTIAL	15.32	2.56	17.88
067-0500-041-0000	RESIDENTIAL	15.32	2.56	17.88
067-0500-042-0000	RESIDENTIAL	15.32	2.56	17.88
067-0500-043-0000	RESIDENTIAL	15.32	2.56	17.88
067-0500-044-0000	RESIDENTIAL	15.32	2.56	17.88
067-0500-045-0000	RESIDENTIAL	15.32	2.56	17.88
067-0500-046-0000	RESIDENTIAL	15.32	2.56	17.88
067-0500-047-0000	RESIDENTIAL	15.32	2.56	17.88
067-0500-048-0000	RESIDENTIAL	15.32	2.56	17.88
067-0500-049-0000	RESIDENTIAL	15.32	2.56	17.88
067-0500-050-0000	RESIDENTIAL	15.32	2.56	17.88
067-0500-051-0000	RESIDENTIAL	15.32	2.56	17.88
067-0500-052-0000	EXEMPT	0.00	0.00	0.00
067-0500-053-0000	EXEMPT	0.00	0.00	0.00
067-0510-002-0000	RESIDENTIAL	15.32	2.56	17.88
067-0510-003-0000	RESIDENTIAL	15.32	2.56	17.88
067-0510-004-0000	RESIDENTIAL	15.32	2.56	17.88
067-0510-005-0000	RESIDENTIAL	15.32	2.56	17.88
067-0510-008-0000	RESIDENTIAL	15.32	2.56	17.88
067-0510-009-0000	RESIDENTIAL	15.32	2.56	17.88
067-0510-010-0000	RESIDENTIAL	15.32	2.56	17.88
067-0510-011-0000	RESIDENTIAL	15.32	2.56	17.88
067-0510-012-0000	RESIDENTIAL	15.32	2.56	17.88
067-0510-013-0000	RESIDENTIAL	15.32	2.56	17.88
067-0510-014-0000	RESIDENTIAL	15.32	2.56	17.88

Assessor's Parcel Number	District Classification	Street Lights Charge	Safety Lights Charge	Estimated 17/18 Applied Charge
067-0510-015-0000	RESIDENTIAL	15.32	2.56	17.88
067-0510-016-0000	RESIDENTIAL	15.32	2.56	17.88
067-0510-017-0000	RESIDENTIAL	15.32	2.56	17.88
067-0510-018-0000	RESIDENTIAL	15.32	2.56	17.88
067-0510-019-0000	RESIDENTIAL	15.32	2.56	17.88
067-0510-020-0000	RESIDENTIAL	15.32	2.56	17.88
067-0510-021-0000	RESIDENTIAL	15.32	2.56	17.88
067-0510-022-0000	RESIDENTIAL	15.32	2.56	17.88
067-0510-023-0000	RESIDENTIAL	15.32	2.56	17.88
067-0510-024-0000	RESIDENTIAL	15.32	2.56	17.88
067-0510-025-0000	RESIDENTIAL	15.32	2.56	17.88
067-0510-026-0000	RESIDENTIAL	15.32	2.56	17.88
067-0510-027-0000	RESIDENTIAL	15.32	2.56	17.88
067-0510-028-0000	RESIDENTIAL	15.32	2.56	17.88
067-0510-029-0000	RESIDENTIAL	15.32	2.56	17.88
067-0510-030-0000	RESIDENTIAL	15.32	2.56	17.88
067-0510-031-0000	RESIDENTIAL	15.32	2.56	17.88
067-0510-032-0000	RESIDENTIAL	15.32	2.56	17.88
067-0510-033-0000	RESIDENTIAL	15.32	2.56	17.88
067-0510-034-0000	RESIDENTIAL	15.32	2.56	17.88
067-0510-035-0000	RESIDENTIAL	15.32	2.56	17.88
067-0510-036-0000	RESIDENTIAL	15.32	2.56	17.88
067-0510-037-0000	RESIDENTIAL	15.32	2.56	17.88
067-0510-038-0000	RESIDENTIAL	15.32	2.56	17.88
067-0510-039-0000	RESIDENTIAL	15.32	2.56	17.88
067-0510-040-0000	RESIDENTIAL	15.32	2.56	17.88
067-0510-041-0000	RESIDENTIAL	15.32	2.56	17.88
067-0510-042-0000	RESIDENTIAL	15.32	2.56	17.88
067-0510-043-0000	RESIDENTIAL	15.32	2.56	17.88
067-0510-044-0000	RESIDENTIAL	15.32	2.56	17.88
067-0510-045-0000	RESIDENTIAL	15.32	2.56	17.88
067-0510-046-0000	RESIDENTIAL	15.32	2.56	17.88
067-0510-047-0000	RESIDENTIAL	15.32	2.56	17.88
067-0510-048-0000	RESIDENTIAL	15.32	2.56	17.88
067-0510-049-0000	RESIDENTIAL	15.32	2.56	17.88
067-0510-050-0000	RESIDENTIAL	15.32	2.56	17.88
067-0510-051-0000	RESIDENTIAL	15.32	2.56	17.88
067-0510-052-0000	RESIDENTIAL	15.32	2.56	17.88
067-0510-053-0000	RESIDENTIAL	15.32	2.56	17.88
067-0510-054-0000	RESIDENTIAL	15.32	2.56	17.88
067-0510-055-0000	RESIDENTIAL	15.32	2.56	17.88
067-0510-056-0000	RESIDENTIAL	15.32	2.56	17.88
067-0510-057-0000	RESIDENTIAL	15.32	2.56	17.88
067-0510-058-0000	RESIDENTIAL	15.32	2.56	17.88
067-0510-059-0000	RESIDENTIAL	15.32	2.56	17.88
067-0510-060-0000	RESIDENTIAL	15.32	2.56	17.88
067-0510-061-0000	RESIDENTIAL	15.32	2.56	17.88
067-0510-062-0000	RESIDENTIAL	15.32	2.56	17.88
067-0510-063-0000	RESIDENTIAL	15.32	2.56	17.88
067-0510-064-0000	RESIDENTIAL	15.32	2.56	17.88
067-0510-065-0000	RESIDENTIAL	15.32	2.56	17.88
067-0510-066-0000	RESIDENTIAL	15.32	2.56	17.88
067-0510-067-0000	RESIDENTIAL	15.32	2.56	17.88
067-0510-068-0000	RESIDENTIAL	15.32	2.56	17.88
067-0510-069-0000	RESIDENTIAL	15.32	2.56	17.88
067-0510-070-0000	RESIDENTIAL	15.32	2.56	17.88

Assessor's Parcel Number	District Classification	Street Lights Charge	Safety Lights Charge	Estimated 17/18 Applied Charge
067-0510-071-0000	RESIDENTIAL	15.32	2.56	17.88
067-0510-072-0000	RESIDENTIAL	15.32	2.56	17.88
067-0510-073-0000	RESIDENTIAL	15.32	2.56	17.88
067-0510-074-0000	RESIDENTIAL	15.32	2.56	17.88
067-0510-075-0000	RESIDENTIAL	15.32	2.56	17.88
067-0510-076-0000	RESIDENTIAL	15.32	2.56	17.88
067-0510-077-0000	RESIDENTIAL	15.32	2.56	17.88
067-0510-078-0000	RESIDENTIAL	15.32	2.56	17.88
067-0510-079-0000	EXEMPT	0.00	0.00	0.00
067-0510-080-0000	RESIDENTIAL	15.32	2.56	17.88
067-0510-081-0000	RESIDENTIAL	15.32	2.56	17.88
067-0510-082-0000	RESIDENTIAL	15.32	2.56	17.88
067-0510-083-0000	RESIDENTIAL	15.32	2.56	17.88
067-0510-084-0000	RESIDENTIAL	15.32	2.56	17.88
067-0510-085-0000	RESIDENTIAL	15.32	2.56	17.88
067-0510-086-0000	RESIDENTIAL	15.32	2.56	17.88
067-0510-087-0000	RESIDENTIAL	15.32	2.56	17.88
067-0510-088-0000	RESIDENTIAL	15.32	2.56	17.88
067-0510-089-0000	RESIDENTIAL	15.32	2.56	17.88
067-0510-090-0000	RESIDENTIAL	15.32	2.56	17.88
067-0510-091-0000	RESIDENTIAL	15.32	2.56	17.88
067-0510-092-0000	RESIDENTIAL	15.32	2.56	17.88
067-0510-093-0000	RESIDENTIAL	15.32	2.56	17.88
067-0510-094-0000	RESIDENTIAL	15.32	2.56	17.88
067-0510-095-0000	RESIDENTIAL	15.32	2.56	17.88
067-0510-096-0000	RESIDENTIAL	15.32	2.56	17.88
067-0510-097-0000	RESIDENTIAL	15.32	2.56	17.88
067-0510-098-0000	RESIDENTIAL	15.32	2.56	17.88
067-0510-099-0000	RESIDENTIAL	15.32	2.56	17.88
067-0510-100-0000	RESIDENTIAL	15.32	2.56	17.88
067-0510-101-0000	RESIDENTIAL	15.32	2.56	17.88
067-0510-102-0000	EXEMPT	0.00	0.00	0.00
067-0510-103-0000	RESIDENTIAL	15.32	2.56	17.88
067-0510-104-0000	RESIDENTIAL	15.32	2.56	17.88
067-0510-105-0000	EXEMPT	0.00	0.00	0.00
067-0520-001-0000	RESIDENTIAL	15.32	2.56	17.88
067-0520-002-0000	RESIDENTIAL	15.32	2.56	17.88
067-0520-003-0000	RESIDENTIAL	15.32	2.56	17.88
067-0520-004-0000	RESIDENTIAL	15.32	2.56	17.88
067-0520-005-0000	RESIDENTIAL	15.32	2.56	17.88
067-0520-006-0000	RESIDENTIAL	15.32	2.56	17.88
067-0520-007-0000	RESIDENTIAL	15.32	2.56	17.88
067-0520-008-0000	RESIDENTIAL	15.32	2.56	17.88
067-0520-009-0000	RESIDENTIAL	15.32	2.56	17.88
067-0520-010-0000	RESIDENTIAL	15.32	2.56	17.88
067-0520-011-0000	RESIDENTIAL	15.32	2.56	17.88
067-0520-012-0000	RESIDENTIAL	15.32	2.56	17.88
067-0520-013-0000	RESIDENTIAL	15.32	2.56	17.88
067-0520-014-0000	RESIDENTIAL	15.32	2.56	17.88
067-0520-015-0000	RESIDENTIAL	15.32	2.56	17.88
067-0520-016-0000	RESIDENTIAL	15.32	2.56	17.88
067-0520-017-0000	RESIDENTIAL	15.32	2.56	17.88
067-0520-018-0000	RESIDENTIAL	15.32	2.56	17.88
067-0520-019-0000	RESIDENTIAL	15.32	2.56	17.88
067-0520-020-0000	RESIDENTIAL	15.32	2.56	17.88
067-0520-021-0000	RESIDENTIAL	15.32	2.56	17.88

Assessor's Parcel Number	District Classification	Street Lights Charge	Safety Lights Charge	Estimated 17/18 Applied Charge
067-0520-022-0000	RESIDENTIAL	15.32	2.56	17.88
067-0520-023-0000	RESIDENTIAL	15.32	2.56	17.88
067-0520-024-0000	RESIDENTIAL	15.32	2.56	17.88
067-0520-025-0000	RESIDENTIAL	15.32	2.56	17.88
067-0520-026-0000	RESIDENTIAL	15.32	2.56	17.88
067-0520-027-0000	RESIDENTIAL	15.32	2.56	17.88
067-0520-028-0000	RESIDENTIAL	15.32	2.56	17.88
067-0520-029-0000	RESIDENTIAL	15.32	2.56	17.88
067-0520-030-0000	RESIDENTIAL	15.32	2.56	17.88
067-0520-031-0000	RESIDENTIAL	15.32	2.56	17.88
067-0520-032-0000	RESIDENTIAL	15.32	2.56	17.88
067-0520-033-0000	RESIDENTIAL	15.32	2.56	17.88
067-0520-034-0000	RESIDENTIAL	15.32	2.56	17.88
067-0520-035-0000	RESIDENTIAL	15.32	2.56	17.88
067-0520-036-0000	RESIDENTIAL	15.32	2.56	17.88
067-0520-037-0000	RESIDENTIAL	15.32	2.56	17.88
067-0520-038-0000	RESIDENTIAL	15.32	2.56	17.88
067-0520-039-0000	RESIDENTIAL	15.32	2.56	17.88
067-0520-040-0000	RESIDENTIAL	15.32	2.56	17.88
067-0520-041-0000	RESIDENTIAL	15.32	2.56	17.88
067-0520-042-0000	RESIDENTIAL	15.32	2.56	17.88
067-0520-043-0000	RESIDENTIAL	15.32	2.56	17.88
067-0520-044-0000	RESIDENTIAL	15.32	2.56	17.88
067-0520-045-0000	RESIDENTIAL	15.32	2.56	17.88
067-0520-046-0000	RESIDENTIAL	15.32	2.56	17.88
067-0520-047-0000	RESIDENTIAL	15.32	2.56	17.88
067-0520-048-0000	RESIDENTIAL	15.32	2.56	17.88
067-0520-049-0000	RESIDENTIAL	15.32	2.56	17.88
067-0520-050-0000	RESIDENTIAL	15.32	2.56	17.88
067-0520-051-0000	RESIDENTIAL	15.32	2.56	17.88
067-0520-052-0000	RESIDENTIAL	15.32	2.56	17.88
067-0520-053-0000	RESIDENTIAL	15.32	2.56	17.88
067-0520-054-0000	RESIDENTIAL	15.32	2.56	17.88
067-0520-055-0000	RESIDENTIAL	15.32	2.56	17.88
067-0520-056-0000	RESIDENTIAL	15.32	2.56	17.88
067-0520-057-0000	RESIDENTIAL	15.32	2.56	17.88
067-0520-058-0000	RESIDENTIAL	15.32	2.56	17.88
067-0520-059-0000	RESIDENTIAL	15.32	2.56	17.88
067-0520-060-0000	RESIDENTIAL	15.32	2.56	17.88
067-0520-061-0000	RESIDENTIAL	15.32	2.56	17.88
067-0520-062-0000	RESIDENTIAL	15.32	2.56	17.88
067-0520-063-0000	RESIDENTIAL	15.32	2.56	17.88
067-0520-064-0000	RESIDENTIAL	15.32	2.56	17.88
067-0520-065-0000	RESIDENTIAL	15.32	2.56	17.88
067-0520-066-0000	RESIDENTIAL	15.32	2.56	17.88
067-0520-067-0000	RESIDENTIAL	15.32	2.56	17.88
067-0520-068-0000	RESIDENTIAL	15.32	2.56	17.88
067-0520-069-0000	RESIDENTIAL	15.32	2.56	17.88
067-0520-070-0000	RESIDENTIAL	15.32	2.56	17.88
067-0520-071-0000	RESIDENTIAL	15.32	2.56	17.88
067-0520-072-0000	RESIDENTIAL	15.32	2.56	17.88
067-0520-073-0000	RESIDENTIAL	15.32	2.56	17.88
067-0520-074-0000	RESIDENTIAL	15.32	2.56	17.88
067-0520-075-0000	RESIDENTIAL	15.32	2.56	17.88
067-0520-076-0000	RESIDENTIAL	15.32	2.56	17.88
067-0520-077-0000	RESIDENTIAL	15.32	2.56	17.88

Assessor's Parcel Number	District Classification	Street Lights Charge	Safety Lights Charge	Estimated 17/18 Applied Charge
067-0520-078-0000	RESIDENTIAL	15.32	2.56	17.88
067-0520-079-0000	RESIDENTIAL	15.32	2.56	17.88
067-0520-080-0000	RESIDENTIAL	15.32	2.56	17.88
067-0520-081-0000	RESIDENTIAL	15.32	2.56	17.88
067-0520-082-0000	RESIDENTIAL	15.32	2.56	17.88
067-0520-083-0000	RESIDENTIAL	15.32	2.56	17.88
067-0520-084-0000	RESIDENTIAL	15.32	2.56	17.88
067-0520-085-0000	RESIDENTIAL	15.32	2.56	17.88
067-0520-086-0000	RESIDENTIAL	15.32	2.56	17.88
067-0520-087-0000	RESIDENTIAL	15.32	2.56	17.88
067-0520-088-0000	RESIDENTIAL	15.32	2.56	17.88
067-0520-089-0000	RESIDENTIAL	15.32	2.56	17.88
067-0520-090-0000	RESIDENTIAL	15.32	2.56	17.88
067-0520-091-0000	EXEMPT	0.00	0.00	0.00
067-0530-001-0000	RESIDENTIAL	15.32	2.56	17.88
067-0530-002-0000	RESIDENTIAL	15.32	2.56	17.88
067-0530-003-0000	RESIDENTIAL	15.32	2.56	17.88
067-0530-004-0000	RESIDENTIAL	15.32	2.56	17.88
067-0530-005-0000	RESIDENTIAL	15.32	2.56	17.88
067-0530-006-0000	RESIDENTIAL	15.32	2.56	17.88
067-0530-007-0000	RESIDENTIAL	15.32	2.56	17.88
067-0530-008-0000	RESIDENTIAL	15.32	2.56	17.88
067-0530-009-0000	RESIDENTIAL	15.32	2.56	17.88
067-0530-010-0000	RESIDENTIAL	15.32	2.56	17.88
067-0530-011-0000	RESIDENTIAL	15.32	2.56	17.88
067-0530-012-0000	RESIDENTIAL	15.32	2.56	17.88
067-0530-013-0000	RESIDENTIAL	15.32	2.56	17.88
067-0530-014-0000	RESIDENTIAL	15.32	2.56	17.88
067-0530-015-0000	RESIDENTIAL	15.32	2.56	17.88
067-0530-016-0000	RESIDENTIAL	15.32	2.56	17.88
067-0530-017-0000	RESIDENTIAL	15.32	2.56	17.88
067-0530-018-0000	RESIDENTIAL	15.32	2.56	17.88
067-0530-019-0000	RESIDENTIAL	15.32	2.56	17.88
067-0530-020-0000	RESIDENTIAL	15.32	2.56	17.88
067-0530-021-0000	RESIDENTIAL	15.32	2.56	17.88
067-0530-022-0000	RESIDENTIAL	15.32	2.56	17.88
067-0530-023-0000	RESIDENTIAL	15.32	2.56	17.88
067-0530-024-0000	RESIDENTIAL	15.32	2.56	17.88
067-0530-025-0000	RESIDENTIAL	15.32	2.56	17.88
067-0530-026-0000	RESIDENTIAL	15.32	2.56	17.88
067-0530-027-0000	RESIDENTIAL	15.32	2.56	17.88
067-0530-028-0000	RESIDENTIAL	15.32	2.56	17.88
067-0530-029-0000	RESIDENTIAL	15.32	2.56	17.88
067-0530-030-0000	RESIDENTIAL	15.32	2.56	17.88
067-0530-031-0000	RESIDENTIAL	15.32	2.56	17.88
067-0530-032-0000	RESIDENTIAL	15.32	2.56	17.88
067-0530-033-0000	RESIDENTIAL	15.32	2.56	17.88
067-0530-034-0000	RESIDENTIAL	15.32	2.56	17.88
067-0530-035-0000	EXEMPT	0.00	0.00	0.00
067-0540-001-0000	RESIDENTIAL	15.32	2.56	17.88
067-0540-002-0000	RESIDENTIAL	15.32	2.56	17.88
067-0540-003-0000	RESIDENTIAL	15.32	2.56	17.88
067-0540-004-0000	RESIDENTIAL	15.32	2.56	17.88
067-0540-005-0000	RESIDENTIAL	15.32	2.56	17.88
067-0540-006-0000	RESIDENTIAL	15.32	2.56	17.88
067-0540-007-0000	RESIDENTIAL	15.32	2.56	17.88

Assessor's Parcel Number	District Classification	Street Lights Charge	Safety Lights Charge	Estimated 17/18 Applied Charge
067-0540-008-0000	RESIDENTIAL	15.32	2.56	17.88
067-0540-009-0000	RESIDENTIAL	15.32	2.56	17.88
067-0540-010-0000	RESIDENTIAL	15.32	2.56	17.88
067-0540-011-0000	RESIDENTIAL	15.32	2.56	17.88
067-0540-012-0000	RESIDENTIAL	15.32	2.56	17.88
067-0540-013-0000	RESIDENTIAL	15.32	2.56	17.88
067-0540-014-0000	RESIDENTIAL	15.32	2.56	17.88
067-0540-015-0000	RESIDENTIAL	15.32	2.56	17.88
067-0540-016-0000	RESIDENTIAL	15.32	2.56	17.88
067-0540-017-0000	RESIDENTIAL	15.32	2.56	17.88
067-0540-018-0000	RESIDENTIAL	15.32	2.56	17.88
067-0540-019-0000	RESIDENTIAL	15.32	2.56	17.88
067-0540-020-0000	RESIDENTIAL	15.32	2.56	17.88
067-0540-021-0000	RESIDENTIAL	15.32	2.56	17.88
067-0540-022-0000	RESIDENTIAL	15.32	2.56	17.88
067-0540-023-0000	RESIDENTIAL	15.32	2.56	17.88
067-0540-024-0000	RESIDENTIAL	15.32	2.56	17.88
067-0540-025-0000	RESIDENTIAL	15.32	2.56	17.88
067-0540-026-0000	RESIDENTIAL	15.32	2.56	17.88
067-0540-027-0000	RESIDENTIAL	15.32	2.56	17.88
067-0540-028-0000	RESIDENTIAL	15.32	2.56	17.88
067-0540-029-0000	RESIDENTIAL	15.32	2.56	17.88
067-0540-030-0000	RESIDENTIAL	15.32	2.56	17.88
067-0540-031-0000	RESIDENTIAL	15.32	2.56	17.88
067-0540-032-0000	RESIDENTIAL	15.32	2.56	17.88
067-0540-033-0000	RESIDENTIAL	15.32	2.56	17.88
067-0540-034-0000	RESIDENTIAL	15.32	2.56	17.88
067-0540-035-0000	RESIDENTIAL	15.32	2.56	17.88
067-0540-036-0000	RESIDENTIAL	15.32	2.56	17.88
067-0540-037-0000	RESIDENTIAL	15.32	2.56	17.88
067-0540-038-0000	RESIDENTIAL	15.32	2.56	17.88
067-0540-039-0000	RESIDENTIAL	15.32	2.56	17.88
067-0540-040-0000	RESIDENTIAL	15.32	2.56	17.88
067-0540-041-0000	RESIDENTIAL	15.32	2.56	17.88
067-0540-042-0000	RESIDENTIAL	15.32	2.56	17.88
067-0540-043-0000	RESIDENTIAL	15.32	2.56	17.88
067-0540-044-0000	RESIDENTIAL	15.32	2.56	17.88
067-0540-045-0000	RESIDENTIAL	15.32	2.56	17.88
067-0540-046-0000	RESIDENTIAL	15.32	2.56	17.88
067-0540-047-0000	RESIDENTIAL	15.32	2.56	17.88
067-0540-048-0000	RESIDENTIAL	15.32	2.56	17.88
067-0540-049-0000	RESIDENTIAL	15.32	2.56	17.88
067-0540-050-0000	RESIDENTIAL	15.32	2.56	17.88
067-0540-051-0000	RESIDENTIAL	15.32	2.56	17.88
067-0540-052-0000	RESIDENTIAL	15.32	2.56	17.88
067-0540-053-0000	RESIDENTIAL	15.32	2.56	17.88
067-0540-054-0000	RESIDENTIAL	15.32	2.56	17.88
067-0540-055-0000	RESIDENTIAL	15.32	2.56	17.88
067-0540-056-0000	RESIDENTIAL	15.32	2.56	17.88
067-0540-057-0000	RESIDENTIAL	15.32	2.56	17.88
067-0540-058-0000	RESIDENTIAL	15.32	2.56	17.88
067-0540-059-0000	RESIDENTIAL	15.32	2.56	17.88
067-0540-060-0000	RESIDENTIAL	15.32	2.56	17.88
067-0540-061-0000	RESIDENTIAL	15.32	2.56	17.88
067-0540-062-0000	RESIDENTIAL	15.32	2.56	17.88
067-0540-063-0000	RESIDENTIAL	15.32	2.56	17.88

Assessor's Parcel Number	District Classification	Street Lights Charge	Safety Lights Charge	Estimated 17/18 Applied Charge
067-0540-064-0000	RESIDENTIAL	15.32	2.56	17.88
067-0540-065-0000	RESIDENTIAL	15.32	2.56	17.88
067-0540-066-0000	RESIDENTIAL	15.32	2.56	17.88
067-0540-067-0000	RESIDENTIAL	15.32	2.56	17.88
067-0540-068-0000	RESIDENTIAL	15.32	2.56	17.88
067-0540-069-0000	RESIDENTIAL	15.32	2.56	17.88
067-0540-070-0000	RESIDENTIAL	15.32	2.56	17.88
067-0540-071-0000	RESIDENTIAL	15.32	2.56	17.88
067-0540-072-0000	RESIDENTIAL	15.32	2.56	17.88
067-0540-073-0000	RESIDENTIAL	15.32	2.56	17.88
067-0540-074-0000	RESIDENTIAL	15.32	2.56	17.88
067-0540-075-0000	RESIDENTIAL	15.32	2.56	17.88
067-0540-076-0000	RESIDENTIAL	15.32	2.56	17.88
067-0540-077-0000	RESIDENTIAL	15.32	2.56	17.88
067-0540-078-0000	RESIDENTIAL	15.32	2.56	17.88
067-0540-079-0000	RESIDENTIAL	15.32	2.56	17.88
067-0540-080-0000	RESIDENTIAL	15.32	2.56	17.88
067-0540-081-0000	RESIDENTIAL	15.32	2.56	17.88
067-0540-082-0000	RESIDENTIAL	15.32	2.56	17.88
067-0540-083-0000	RESIDENTIAL	15.32	2.56	17.88
067-0540-084-0000	RESIDENTIAL	15.32	2.56	17.88
067-0540-085-0000	RESIDENTIAL	15.32	2.56	17.88
067-0540-086-0000	RESIDENTIAL	15.32	2.56	17.88
067-0540-087-0000	RESIDENTIAL	15.32	2.56	17.88
067-0540-088-0000	RESIDENTIAL	15.32	2.56	17.88
067-0540-089-0000	RESIDENTIAL	15.32	2.56	17.88
067-0540-090-0000	RESIDENTIAL	15.32	2.56	17.88
067-0540-091-0000	RESIDENTIAL	15.32	2.56	17.88
067-0540-092-0000	RESIDENTIAL	15.32	2.56	17.88
067-0540-093-0000	RESIDENTIAL	15.32	2.56	17.88
067-0540-094-0000	RESIDENTIAL	15.32	2.56	17.88
067-0540-095-0000	RESIDENTIAL	15.32	2.56	17.88
067-0540-096-0000	RESIDENTIAL	15.32	2.56	17.88
067-0540-097-0000	RESIDENTIAL	15.32	2.56	17.88
067-0540-098-0000	RESIDENTIAL	15.32	2.56	17.88
067-0540-099-0000	RESIDENTIAL	15.32	2.56	17.88
067-0540-100-0000	RESIDENTIAL	15.32	2.56	17.88
067-0540-101-0000	RESIDENTIAL	15.32	2.56	17.88
067-0540-102-0000	RESIDENTIAL	15.32	2.56	17.88
067-0540-103-0000	RESIDENTIAL	15.32	2.56	17.88
067-0540-104-0000	RESIDENTIAL	15.32	2.56	17.88
067-0540-105-0000	RESIDENTIAL	15.32	2.56	17.88
067-0540-106-0000	RESIDENTIAL	15.32	2.56	17.88
067-0540-107-0000	RESIDENTIAL	15.32	2.56	17.88
067-0540-108-0000	RESIDENTIAL	15.32	2.56	17.88
067-0540-109-0000	SAFETY LIGHTS ONLY	0.00	2.56	2.56
067-0540-110-0000	SAFETY LIGHTS ONLY	0.00	2.56	2.56
067-0550-001-0000	RESIDENTIAL	15.32	2.56	17.88
067-0550-002-0000	RESIDENTIAL	15.32	2.56	17.88
067-0550-003-0000	RESIDENTIAL	15.32	2.56	17.88
067-0550-004-0000	RESIDENTIAL	15.32	2.56	17.88
067-0550-005-0000	RESIDENTIAL	15.32	2.56	17.88
067-0550-006-0000	RESIDENTIAL	15.32	2.56	17.88
067-0550-007-0000	RESIDENTIAL	15.32	2.56	17.88
067-0550-008-0000	RESIDENTIAL	15.32	2.56	17.88
067-0550-009-0000	RESIDENTIAL	15.32	2.56	17.88

Assessor's Parcel Number	District Classification	Street Lights Charge	Safety Lights Charge	Estimated 17/18 Applied Charge
067-0550-010-0000	RESIDENTIAL	15.32	2.56	17.88
067-0550-011-0000	RESIDENTIAL	15.32	2.56	17.88
067-0550-012-0000	RESIDENTIAL	15.32	2.56	17.88
067-0550-013-0000	RESIDENTIAL	15.32	2.56	17.88
067-0550-014-0000	RESIDENTIAL	15.32	2.56	17.88
067-0550-015-0000	RESIDENTIAL	15.32	2.56	17.88
067-0550-016-0000	RESIDENTIAL	15.32	2.56	17.88
067-0550-017-0000	RESIDENTIAL	15.32	2.56	17.88
067-0550-018-0000	RESIDENTIAL	15.32	2.56	17.88
067-0550-019-0000	RESIDENTIAL	15.32	2.56	17.88
067-0550-020-0000	RESIDENTIAL	15.32	2.56	17.88
067-0550-021-0000	RESIDENTIAL	15.32	2.56	17.88
067-0550-022-0000	RESIDENTIAL	15.32	2.56	17.88
067-0550-023-0000	RESIDENTIAL	15.32	2.56	17.88
067-0550-024-0000	RESIDENTIAL	15.32	2.56	17.88
067-0550-025-0000	RESIDENTIAL	15.32	2.56	17.88
067-0550-026-0000	RESIDENTIAL	15.32	2.56	17.88
067-0550-027-0000	RESIDENTIAL	15.32	2.56	17.88
067-0550-028-0000	RESIDENTIAL	15.32	2.56	17.88
067-0550-029-0000	RESIDENTIAL	15.32	2.56	17.88
067-0550-030-0000	RESIDENTIAL	15.32	2.56	17.88
067-0550-031-0000	RESIDENTIAL	15.32	2.56	17.88
067-0550-032-0000	RESIDENTIAL	15.32	2.56	17.88
067-0550-033-0000	RESIDENTIAL	15.32	2.56	17.88
067-0550-034-0000	RESIDENTIAL	15.32	2.56	17.88
067-0550-035-0000	RESIDENTIAL	15.32	2.56	17.88
067-0550-036-0000	RESIDENTIAL	15.32	2.56	17.88
067-0550-037-0000	RESIDENTIAL	15.32	2.56	17.88
067-0550-038-0000	RESIDENTIAL	15.32	2.56	17.88
067-0550-039-0000	RESIDENTIAL	15.32	2.56	17.88
067-0550-040-0000	RESIDENTIAL	15.32	2.56	17.88
067-0550-041-0000	RESIDENTIAL	15.32	2.56	17.88
067-0550-042-0000	RESIDENTIAL	15.32	2.56	17.88
067-0550-043-0000	RESIDENTIAL	15.32	2.56	17.88
067-0550-044-0000	RESIDENTIAL	15.32	2.56	17.88
067-0550-045-0000	RESIDENTIAL	15.32	2.56	17.88
067-0550-046-0000	RESIDENTIAL	15.32	2.56	17.88
067-0550-047-0000	RESIDENTIAL	15.32	2.56	17.88
067-0550-048-0000	RESIDENTIAL	15.32	2.56	17.88
067-0550-049-0000	RESIDENTIAL	15.32	2.56	17.88
067-0550-050-0000	RESIDENTIAL	15.32	2.56	17.88
067-0550-051-0000	RESIDENTIAL	15.32	2.56	17.88
067-0550-052-0000	RESIDENTIAL	15.32	2.56	17.88
067-0550-053-0000	RESIDENTIAL	15.32	2.56	17.88
067-0550-054-0000	RESIDENTIAL	15.32	2.56	17.88
067-0550-055-0000	RESIDENTIAL	15.32	2.56	17.88
067-0550-056-0000	RESIDENTIAL	15.32	2.56	17.88
067-0550-057-0000	RESIDENTIAL	15.32	2.56	17.88
067-0550-058-0000	RESIDENTIAL	15.32	2.56	17.88
067-0550-059-0000	RESIDENTIAL	15.32	2.56	17.88
067-0550-060-0000	RESIDENTIAL	15.32	2.56	17.88
067-0550-061-0000	RESIDENTIAL	15.32	2.56	17.88
067-0550-062-0000	RESIDENTIAL	15.32	2.56	17.88
067-0550-063-0000	RESIDENTIAL	15.32	2.56	17.88
067-0550-064-0000	RESIDENTIAL	15.32	2.56	17.88
067-0550-065-0000	RESIDENTIAL	15.32	2.56	17.88

Assessor's Parcel Number	District Classification	Street Lights Charge	Safety Lights Charge	Estimated 17/18 Applied Charge
067-0550-066-0000	RESIDENTIAL	15.32	2.56	17.88
067-0550-067-0000	RESIDENTIAL	15.32	2.56	17.88
067-0550-068-0000	RESIDENTIAL	15.32	2.56	17.88
067-0550-069-0000	RESIDENTIAL	15.32	2.56	17.88
067-0550-070-0000	RESIDENTIAL	15.32	2.56	17.88
067-0550-071-0000	RESIDENTIAL	15.32	2.56	17.88
067-0550-072-0000	RESIDENTIAL	15.32	2.56	17.88
067-0550-073-0000	RESIDENTIAL	15.32	2.56	17.88
067-0550-074-0000	RESIDENTIAL	15.32	2.56	17.88
067-0550-075-0000	RESIDENTIAL	15.32	2.56	17.88
067-0550-076-0000	RESIDENTIAL	15.32	2.56	17.88
067-0550-077-0000	RESIDENTIAL	15.32	2.56	17.88
067-0550-078-0000	RESIDENTIAL	15.32	2.56	17.88
067-0550-079-0000	RESIDENTIAL	15.32	2.56	17.88
067-0550-080-0000	RESIDENTIAL	15.32	2.56	17.88
067-0550-081-0000	RESIDENTIAL	15.32	2.56	17.88
067-0550-082-0000	RESIDENTIAL	15.32	2.56	17.88
067-0550-083-0000	RESIDENTIAL	15.32	2.56	17.88
067-0550-084-0000	RESIDENTIAL	15.32	2.56	17.88
067-0550-085-0000	RESIDENTIAL	15.32	2.56	17.88
067-0550-086-0000	RESIDENTIAL	15.32	2.56	17.88
067-0550-087-0000	RESIDENTIAL	15.32	2.56	17.88
067-0550-088-0000	RESIDENTIAL	15.32	2.56	17.88
067-0550-089-0000	RESIDENTIAL	15.32	2.56	17.88
067-0550-090-0000	RESIDENTIAL	15.32	2.56	17.88
067-0550-091-0000	RESIDENTIAL	15.32	2.56	17.88
067-0550-092-0000	RESIDENTIAL	15.32	2.56	17.88
067-0550-093-0000	RESIDENTIAL	15.32	2.56	17.88
067-0550-094-0000	RESIDENTIAL	15.32	2.56	17.88
067-0550-095-0000	RESIDENTIAL	15.32	2.56	17.88
067-0550-096-0000	RESIDENTIAL	15.32	2.56	17.88
067-0550-097-0000	RESIDENTIAL	15.32	2.56	17.88
067-0550-098-0000	RESIDENTIAL	15.32	2.56	17.88
067-0550-099-0000	RESIDENTIAL	15.32	2.56	17.88
067-0550-100-0000	RESIDENTIAL	15.32	2.56	17.88
067-0550-101-0000	RESIDENTIAL	15.32	2.56	17.88
067-0550-102-0000	RESIDENTIAL	15.32	2.56	17.88
067-0550-103-0000	RESIDENTIAL	15.32	2.56	17.88
067-0550-104-0000	RESIDENTIAL	15.32	2.56	17.88
067-0550-105-0000	RESIDENTIAL	15.32	2.56	17.88
067-0550-106-0000	RESIDENTIAL	15.32	2.56	17.88
067-0550-107-0000	RESIDENTIAL	15.32	2.56	17.88
067-0550-108-0000	RESIDENTIAL	15.32	2.56	17.88
067-0550-109-0000	RESIDENTIAL	15.32	2.56	17.88
067-0550-110-0000	RESIDENTIAL	15.32	2.56	17.88
067-0550-111-0000	RESIDENTIAL	15.32	2.56	17.88
067-0550-112-0000	RESIDENTIAL	15.32	2.56	17.88
067-0550-113-0000	RESIDENTIAL	15.32	2.56	17.88
067-0550-114-0000	RESIDENTIAL	15.32	2.56	17.88
067-0550-115-0000	RESIDENTIAL	15.32	2.56	17.88
067-0550-116-0000	RESIDENTIAL	15.32	2.56	17.88
067-0550-117-0000	RESIDENTIAL	15.32	2.56	17.88
067-0550-118-0000	RESIDENTIAL	15.32	2.56	17.88
067-0550-119-0000	RESIDENTIAL	15.32	2.56	17.88
067-0550-120-0000	RESIDENTIAL	15.32	2.56	17.88
067-0550-121-0000	RESIDENTIAL	15.32	2.56	17.88

Assessor's Parcel Number	District Classification	Street Lights Charge	Safety Lights Charge	Estimated 17/18 Applied Charge
067-0550-122-0000	RESIDENTIAL	15.32	2.56	17.88
067-0550-123-0000	RESIDENTIAL	15.32	2.56	17.88
067-0550-124-0000	RESIDENTIAL	15.32	2.56	17.88
067-0550-125-0000	RESIDENTIAL	15.32	2.56	17.88
067-0550-126-0000	RESIDENTIAL	15.32	2.56	17.88
067-0550-127-0000	RESIDENTIAL	15.32	2.56	17.88
067-0550-128-0000	RESIDENTIAL	15.32	2.56	17.88
067-0550-129-0000	RESIDENTIAL	15.32	2.56	17.88
067-0550-130-0000	RESIDENTIAL	15.32	2.56	17.88
067-0550-131-0000	RESIDENTIAL	15.32	2.56	17.88
067-0550-132-0000	RESIDENTIAL	15.32	2.56	17.88
067-0550-133-0000	SAFETY LIGHTS ONLY	0.00	2.56	2.56
067-0550-134-0000	SAFETY LIGHTS ONLY	0.00	2.56	2.56
067-0560-001-0000	RESIDENTIAL	15.32	2.56	17.88
067-0560-002-0000	RESIDENTIAL	15.32	2.56	17.88
067-0560-003-0000	RESIDENTIAL	15.32	2.56	17.88
067-0560-004-0000	RESIDENTIAL	15.32	2.56	17.88
067-0560-005-0000	RESIDENTIAL	15.32	2.56	17.88
067-0560-006-0000	RESIDENTIAL	15.32	2.56	17.88
067-0560-007-0000	RESIDENTIAL	15.32	2.56	17.88
067-0560-008-0000	RESIDENTIAL	15.32	2.56	17.88
067-0560-009-0000	RESIDENTIAL	15.32	2.56	17.88
067-0560-010-0000	RESIDENTIAL	15.32	2.56	17.88
067-0560-011-0000	RESIDENTIAL	15.32	2.56	17.88
067-0560-012-0000	RESIDENTIAL	15.32	2.56	17.88
067-0560-013-0000	RESIDENTIAL	15.32	2.56	17.88
067-0560-014-0000	RESIDENTIAL	15.32	2.56	17.88
067-0560-015-0000	RESIDENTIAL	15.32	2.56	17.88
067-0560-016-0000	RESIDENTIAL	15.32	2.56	17.88
067-0560-017-0000	RESIDENTIAL	15.32	2.56	17.88
067-0560-018-0000	RESIDENTIAL	15.32	2.56	17.88
067-0560-019-0000	RESIDENTIAL	15.32	2.56	17.88
067-0560-020-0000	RESIDENTIAL	15.32	2.56	17.88
067-0560-021-0000	RESIDENTIAL	15.32	2.56	17.88
067-0560-022-0000	RESIDENTIAL	15.32	2.56	17.88
067-0560-023-0000	RESIDENTIAL	15.32	2.56	17.88
067-0560-024-0000	RESIDENTIAL	15.32	2.56	17.88
067-0560-025-0000	RESIDENTIAL	15.32	2.56	17.88
067-0560-026-0000	RESIDENTIAL	15.32	2.56	17.88
067-0560-027-0000	RESIDENTIAL	15.32	2.56	17.88
067-0560-028-0000	RESIDENTIAL	15.32	2.56	17.88
067-0560-029-0000	RESIDENTIAL	15.32	2.56	17.88
067-0560-030-0000	RESIDENTIAL	15.32	2.56	17.88
067-0560-031-0000	RESIDENTIAL	15.32	2.56	17.88
067-0560-032-0000	RESIDENTIAL	15.32	2.56	17.88
067-0560-033-0000	RESIDENTIAL	15.32	2.56	17.88
067-0560-034-0000	RESIDENTIAL	15.32	2.56	17.88
067-0560-035-0000	RESIDENTIAL	15.32	2.56	17.88
067-0560-036-0000	RESIDENTIAL	15.32	2.56	17.88
067-0560-037-0000	RESIDENTIAL	15.32	2.56	17.88
067-0560-038-0000	RESIDENTIAL	15.32	2.56	17.88
067-0560-039-0000	RESIDENTIAL	15.32	2.56	17.88
067-0560-040-0000	RESIDENTIAL	15.32	2.56	17.88
067-0560-041-0000	RESIDENTIAL	15.32	2.56	17.88
067-0560-042-0000	RESIDENTIAL	15.32	2.56	17.88
067-0560-043-0000	RESIDENTIAL	15.32	2.56	17.88

Assessor's Parcel Number	District Classification	Street Lights Charge	Safety Lights Charge	Estimated 17/18 Applied Charge
067-0560-044-0000	RESIDENTIAL	15.32	2.56	17.88
067-0560-045-0000	RESIDENTIAL	15.32	2.56	17.88
067-0560-046-0000	RESIDENTIAL	15.32	2.56	17.88
067-0560-047-0000	RESIDENTIAL	15.32	2.56	17.88
067-0560-048-0000	RESIDENTIAL	15.32	2.56	17.88
067-0560-049-0000	RESIDENTIAL	15.32	2.56	17.88
067-0560-050-0000	RESIDENTIAL	15.32	2.56	17.88
067-0560-051-0000	RESIDENTIAL	15.32	2.56	17.88
067-0560-052-0000	RESIDENTIAL	15.32	2.56	17.88
067-0560-053-0000	RESIDENTIAL	15.32	2.56	17.88
067-0560-054-0000	RESIDENTIAL	15.32	2.56	17.88
067-0560-055-0000	RESIDENTIAL	15.32	2.56	17.88
067-0560-056-0000	RESIDENTIAL	15.32	2.56	17.88
067-0560-057-0000	RESIDENTIAL	15.32	2.56	17.88
067-0560-058-0000	RESIDENTIAL	15.32	2.56	17.88
067-0560-059-0000	RESIDENTIAL	15.32	2.56	17.88
067-0560-060-0000	RESIDENTIAL	15.32	2.56	17.88
067-0560-061-0000	RESIDENTIAL	15.32	2.56	17.88
067-0560-062-0000	RESIDENTIAL	15.32	2.56	17.88
067-0560-063-0000	RESIDENTIAL	15.32	2.56	17.88
067-0560-064-0000	RESIDENTIAL	15.32	2.56	17.88
067-0560-065-0000	RESIDENTIAL	15.32	2.56	17.88
067-0560-066-0000	RESIDENTIAL	15.32	2.56	17.88
067-0560-067-0000	RESIDENTIAL	15.32	2.56	17.88
067-0560-068-0000	RESIDENTIAL	15.32	2.56	17.88
067-0560-069-0000	RESIDENTIAL	15.32	2.56	17.88
067-0560-070-0000	RESIDENTIAL	15.32	2.56	17.88
067-0560-071-0000	RESIDENTIAL	15.32	2.56	17.88
067-0560-072-0000	RESIDENTIAL	15.32	2.56	17.88
067-0560-073-0000	RESIDENTIAL	15.32	2.56	17.88
067-0560-074-0000	RESIDENTIAL	15.32	2.56	17.88
067-0560-075-0000	RESIDENTIAL	15.32	2.56	17.88
067-0560-076-0000	RESIDENTIAL	15.32	2.56	17.88
067-0560-077-0000	RESIDENTIAL	15.32	2.56	17.88
067-0560-078-0000	RESIDENTIAL	15.32	2.56	17.88
067-0560-079-0000	RESIDENTIAL	15.32	2.56	17.88
067-0560-080-0000	RESIDENTIAL	15.32	2.56	17.88
067-0560-081-0000	RESIDENTIAL	15.32	2.56	17.88
067-0560-082-0000	RESIDENTIAL	15.32	2.56	17.88
067-0560-083-0000	RESIDENTIAL	15.32	2.56	17.88
067-0560-084-0000	RESIDENTIAL	15.32	2.56	17.88
067-0560-085-0000	RESIDENTIAL	15.32	2.56	17.88
067-0560-086-0000	RESIDENTIAL	15.32	2.56	17.88
067-0560-087-0000	RESIDENTIAL	15.32	2.56	17.88
067-0560-088-0000	RESIDENTIAL	15.32	2.56	17.88
067-0560-089-0000	RESIDENTIAL	15.32	2.56	17.88
067-0560-090-0000	RESIDENTIAL	15.32	2.56	17.88
067-0560-091-0000	RESIDENTIAL	15.32	2.56	17.88
067-0560-092-0000	RESIDENTIAL	15.32	2.56	17.88
067-0560-093-0000	RESIDENTIAL	15.32	2.56	17.88
067-0560-094-0000	RESIDENTIAL	15.32	2.56	17.88
067-0560-095-0000	RESIDENTIAL	15.32	2.56	17.88
067-0560-096-0000	RESIDENTIAL	15.32	2.56	17.88
067-0560-097-0000	RESIDENTIAL	15.32	2.56	17.88
067-0560-098-0000	RESIDENTIAL	15.32	2.56	17.88
067-0560-099-0000	RESIDENTIAL	15.32	2.56	17.88

Assessor's Parcel Number	District Classification	Street Lights Charge	Safety Lights Charge	Estimated 17/18 Applied Charge
067-0560-100-0000	RESIDENTIAL	15.32	2.56	17.88
067-0560-101-0000	RESIDENTIAL	15.32	2.56	17.88
067-0560-102-0000	RESIDENTIAL	15.32	2.56	17.88
067-0560-103-0000	RESIDENTIAL	15.32	2.56	17.88
067-0560-104-0000	RESIDENTIAL	15.32	2.56	17.88
067-0560-105-0000	RESIDENTIAL	15.32	2.56	17.88
067-0560-106-0000	RESIDENTIAL	15.32	2.56	17.88
067-0560-107-0000	RESIDENTIAL	15.32	2.56	17.88
067-0560-108-0000	RESIDENTIAL	15.32	2.56	17.88
067-0560-109-0000	RESIDENTIAL	15.32	2.56	17.88
067-0560-110-0000	RESIDENTIAL	15.32	2.56	17.88
067-0560-111-0000	RESIDENTIAL	15.32	2.56	17.88
067-0560-112-0000	RESIDENTIAL	15.32	2.56	17.88
067-0560-113-0000	RESIDENTIAL	15.32	2.56	17.88
067-0560-114-0000	RESIDENTIAL	15.32	2.56	17.88
067-0560-115-0000	RESIDENTIAL	15.32	2.56	17.88
067-0560-116-0000	RESIDENTIAL	15.32	2.56	17.88
067-0560-117-0000	RESIDENTIAL	15.32	2.56	17.88
067-0560-118-0000	RESIDENTIAL	15.32	2.56	17.88
067-0560-119-0000	RESIDENTIAL	15.32	2.56	17.88
067-0560-120-0000	RESIDENTIAL	15.32	2.56	17.88
067-0560-121-0000	RESIDENTIAL	15.32	2.56	17.88
067-0560-122-0000	RESIDENTIAL	15.32	2.56	17.88
067-0560-123-0000	EXEMPT	0.00	0.00	0.00
067-0560-124-0000	EXEMPT	0.00	0.00	0.00
067-0560-125-0000	EXEMPT	0.00	0.00	0.00
067-0560-126-0000	EXEMPT	0.00	0.00	0.00
067-0560-127-0000	EXEMPT	0.00	0.00	0.00
067-0560-128-0000	SAFETY LIGHTS ONLY	0.00	2.56	2.56
067-0570-001-0000	RESIDENTIAL	15.32	2.56	17.88
067-0570-002-0000	RESIDENTIAL	15.32	2.56	17.88
067-0570-003-0000	RESIDENTIAL	15.32	2.56	17.88
067-0570-004-0000	RESIDENTIAL	15.32	2.56	17.88
067-0570-005-0000	RESIDENTIAL	15.32	2.56	17.88
067-0570-006-0000	RESIDENTIAL	15.32	2.56	17.88
067-0570-007-0000	RESIDENTIAL	15.32	2.56	17.88
067-0570-008-0000	RESIDENTIAL	15.32	2.56	17.88
067-0570-009-0000	RESIDENTIAL	15.32	2.56	17.88
067-0570-010-0000	RESIDENTIAL	15.32	2.56	17.88
067-0570-011-0000	RESIDENTIAL	15.32	2.56	17.88
067-0570-012-0000	RESIDENTIAL	15.32	2.56	17.88
067-0570-013-0000	RESIDENTIAL	15.32	2.56	17.88
067-0570-014-0000	RESIDENTIAL	15.32	2.56	17.88
067-0570-015-0000	RESIDENTIAL	15.32	2.56	17.88
067-0570-016-0000	RESIDENTIAL	15.32	2.56	17.88
067-0570-017-0000	RESIDENTIAL	15.32	2.56	17.88
067-0570-018-0000	RESIDENTIAL	15.32	2.56	17.88
067-0570-019-0000	RESIDENTIAL	15.32	2.56	17.88
067-0570-020-0000	RESIDENTIAL	15.32	2.56	17.88
067-0570-021-0000	RESIDENTIAL	15.32	2.56	17.88
067-0570-022-0000	RESIDENTIAL	15.32	2.56	17.88
067-0570-023-0000	RESIDENTIAL	15.32	2.56	17.88
067-0570-024-0000	RESIDENTIAL	15.32	2.56	17.88
067-0570-025-0000	RESIDENTIAL	15.32	2.56	17.88
067-0570-026-0000	RESIDENTIAL	15.32	2.56	17.88
067-0570-027-0000	RESIDENTIAL	15.32	2.56	17.88

Assessor's Parcel Number	District Classification	Street Lights Charge	Safety Lights Charge	Estimated 17/18 Applied Charge
067-0570-028-0000	RESIDENTIAL	15.32	2.56	17.88
067-0570-029-0000	RESIDENTIAL	15.32	2.56	17.88
067-0570-030-0000	RESIDENTIAL	15.32	2.56	17.88
067-0570-031-0000	RESIDENTIAL	15.32	2.56	17.88
067-0570-032-0000	RESIDENTIAL	15.32	2.56	17.88
067-0570-033-0000	RESIDENTIAL	15.32	2.56	17.88
067-0570-034-0000	RESIDENTIAL	15.32	2.56	17.88
067-0570-035-0000	RESIDENTIAL	15.32	2.56	17.88
067-0570-036-0000	RESIDENTIAL	15.32	2.56	17.88
067-0570-037-0000	RESIDENTIAL	15.32	2.56	17.88
067-0570-038-0000	RESIDENTIAL	15.32	2.56	17.88
067-0570-039-0000	RESIDENTIAL	15.32	2.56	17.88
067-0570-040-0000	RESIDENTIAL	15.32	2.56	17.88
067-0570-041-0000	RESIDENTIAL	15.32	2.56	17.88
067-0570-042-0000	RESIDENTIAL	15.32	2.56	17.88
067-0570-043-0000	RESIDENTIAL	15.32	2.56	17.88
067-0570-044-0000	RESIDENTIAL	15.32	2.56	17.88
067-0570-045-0000	RESIDENTIAL	15.32	2.56	17.88
067-0570-046-0000	RESIDENTIAL	15.32	2.56	17.88
067-0570-047-0000	RESIDENTIAL	15.32	2.56	17.88
067-0570-048-0000	RESIDENTIAL	15.32	2.56	17.88
067-0570-049-0000	RESIDENTIAL	15.32	2.56	17.88
067-0570-050-0000	RESIDENTIAL	15.32	2.56	17.88
067-0570-051-0000	RESIDENTIAL	15.32	2.56	17.88
067-0570-052-0000	RESIDENTIAL	15.32	2.56	17.88
067-0570-053-0000	RESIDENTIAL	15.32	2.56	17.88
067-0570-054-0000	RESIDENTIAL	15.32	2.56	17.88
067-0570-055-0000	RESIDENTIAL	15.32	2.56	17.88
067-0570-056-0000	RESIDENTIAL	15.32	2.56	17.88
067-0570-057-0000	RESIDENTIAL	15.32	2.56	17.88
067-0570-058-0000	RESIDENTIAL	15.32	2.56	17.88
067-0570-059-0000	RESIDENTIAL	15.32	2.56	17.88
067-0570-060-0000	RESIDENTIAL	15.32	2.56	17.88
067-0570-061-0000	RESIDENTIAL	15.32	2.56	17.88
067-0570-062-0000	RESIDENTIAL	15.32	2.56	17.88
067-0570-063-0000	RESIDENTIAL	15.32	2.56	17.88
067-0570-064-0000	RESIDENTIAL	15.32	2.56	17.88
067-0570-065-0000	RESIDENTIAL	15.32	2.56	17.88
067-0570-066-0000	RESIDENTIAL	15.32	2.56	17.88
067-0570-067-0000	RESIDENTIAL	15.32	2.56	17.88
067-0570-068-0000	RESIDENTIAL	15.32	2.56	17.88
067-0570-069-0000	RESIDENTIAL	15.32	2.56	17.88
067-0570-070-0000	RESIDENTIAL	15.32	2.56	17.88
067-0570-071-0000	RESIDENTIAL	15.32	2.56	17.88
067-0570-072-0000	RESIDENTIAL	15.32	2.56	17.88
067-0570-073-0000	RESIDENTIAL	15.32	2.56	17.88
067-0570-074-0000	RESIDENTIAL	15.32	2.56	17.88
067-0570-075-0000	RESIDENTIAL	15.32	2.56	17.88
067-0570-076-0000	RESIDENTIAL	15.32	2.56	17.88
067-0570-077-0000	RESIDENTIAL	15.32	2.56	17.88
067-0570-078-0000	RESIDENTIAL	15.32	2.56	17.88
067-0570-079-0000	RESIDENTIAL	15.32	2.56	17.88
067-0570-080-0000	RESIDENTIAL	15.32	2.56	17.88
067-0570-081-0000	RESIDENTIAL	15.32	2.56	17.88
067-0570-082-0000	RESIDENTIAL	15.32	2.56	17.88
067-0570-083-0000	RESIDENTIAL	15.32	2.56	17.88

Assessor's Parcel Number	District Classification	Street Lights Charge	Safety Lights Charge	Estimated 17/18 Applied Charge
067-0570-084-0000	RESIDENTIAL	15.32	2.56	17.88
067-0570-085-0000	RESIDENTIAL	15.32	2.56	17.88
067-0570-086-0000	RESIDENTIAL	15.32	2.56	17.88
067-0570-087-0000	RESIDENTIAL	15.32	2.56	17.88
067-0570-088-0000	RESIDENTIAL	15.32	2.56	17.88
067-0570-089-0000	RESIDENTIAL	15.32	2.56	17.88
067-0570-090-0000	RESIDENTIAL	15.32	2.56	17.88
067-0570-091-0000	RESIDENTIAL	15.32	2.56	17.88
067-0570-092-0000	RESIDENTIAL	15.32	2.56	17.88
067-0570-093-0000	RESIDENTIAL	15.32	2.56	17.88
067-0570-094-0000	RESIDENTIAL	15.32	2.56	17.88
067-0570-095-0000	RESIDENTIAL	15.32	2.56	17.88
067-0570-096-0000	RESIDENTIAL	15.32	2.56	17.88
067-0570-097-0000	RESIDENTIAL	15.32	2.56	17.88
067-0570-098-0000	RESIDENTIAL	15.32	2.56	17.88
067-0570-099-0000	RESIDENTIAL	15.32	2.56	17.88
067-0570-100-0000	RESIDENTIAL	15.32	2.56	17.88
067-0570-101-0000	RESIDENTIAL	15.32	2.56	17.88
067-0570-102-0000	RESIDENTIAL	15.32	2.56	17.88
067-0570-103-0000	RESIDENTIAL	15.32	2.56	17.88
067-0570-104-0000	EXEMPT	0.00	0.00	0.00
067-0580-001-0000	RESIDENTIAL	15.32	2.56	17.88
067-0580-002-0000	RESIDENTIAL	15.32	2.56	17.88
067-0580-003-0000	RESIDENTIAL	15.32	2.56	17.88
067-0580-004-0000	RESIDENTIAL	15.32	2.56	17.88
067-0580-005-0000	RESIDENTIAL	15.32	2.56	17.88
067-0580-006-0000	RESIDENTIAL	15.32	2.56	17.88
067-0580-007-0000	RESIDENTIAL	15.32	2.56	17.88
067-0580-008-0000	RESIDENTIAL	15.32	2.56	17.88
067-0580-009-0000	RESIDENTIAL	15.32	2.56	17.88
067-0580-010-0000	RESIDENTIAL	15.32	2.56	17.88
067-0580-011-0000	RESIDENTIAL	15.32	2.56	17.88
067-0580-012-0000	RESIDENTIAL	15.32	2.56	17.88
067-0580-013-0000	RESIDENTIAL	15.32	2.56	17.88
067-0580-014-0000	RESIDENTIAL	15.32	2.56	17.88
067-0580-015-0000	RESIDENTIAL	15.32	2.56	17.88
067-0580-016-0000	RESIDENTIAL	15.32	2.56	17.88
067-0580-017-0000	RESIDENTIAL	15.32	2.56	17.88
067-0580-018-0000	RESIDENTIAL	15.32	2.56	17.88
067-0580-019-0000	RESIDENTIAL	15.32	2.56	17.88
067-0580-020-0000	RESIDENTIAL	15.32	2.56	17.88
067-0580-021-0000	RESIDENTIAL	15.32	2.56	17.88
067-0580-022-0000	RESIDENTIAL	15.32	2.56	17.88
067-0580-023-0000	RESIDENTIAL	15.32	2.56	17.88
067-0580-024-0000	RESIDENTIAL	15.32	2.56	17.88
067-0580-025-0000	RESIDENTIAL	15.32	2.56	17.88
067-0580-026-0000	RESIDENTIAL	15.32	2.56	17.88
067-0580-027-0000	RESIDENTIAL	15.32	2.56	17.88
067-0580-028-0000	RESIDENTIAL	15.32	2.56	17.88
067-0580-029-0000	RESIDENTIAL	15.32	2.56	17.88
067-0580-030-0000	RESIDENTIAL	15.32	2.56	17.88
067-0580-031-0000	RESIDENTIAL	15.32	2.56	17.88
067-0580-032-0000	RESIDENTIAL	15.32	2.56	17.88
067-0580-033-0000	RESIDENTIAL	15.32	2.56	17.88
067-0580-034-0000	RESIDENTIAL	15.32	2.56	17.88
067-0580-035-0000	RESIDENTIAL	15.32	2.56	17.88

Assessor's Parcel Number	District Classification	Street Lights Charge	Safety Lights Charge	Estimated 17/18 Applied Charge
067-0580-036-0000	RESIDENTIAL	15.32	2.56	17.88
067-0580-037-0000	RESIDENTIAL	15.32	2.56	17.88
067-0580-038-0000	RESIDENTIAL	15.32	2.56	17.88
067-0580-039-0000	RESIDENTIAL	15.32	2.56	17.88
067-0580-040-0000	RESIDENTIAL	15.32	2.56	17.88
067-0580-041-0000	RESIDENTIAL	15.32	2.56	17.88
067-0580-042-0000	RESIDENTIAL	15.32	2.56	17.88
067-0580-043-0000	RESIDENTIAL	15.32	2.56	17.88
067-0580-044-0000	RESIDENTIAL	15.32	2.56	17.88
067-0580-045-0000	RESIDENTIAL	15.32	2.56	17.88
067-0580-046-0000	RESIDENTIAL	15.32	2.56	17.88
067-0580-047-0000	RESIDENTIAL	15.32	2.56	17.88
067-0580-048-0000	RESIDENTIAL	15.32	2.56	17.88
067-0580-049-0000	RESIDENTIAL	15.32	2.56	17.88
067-0580-050-0000	RESIDENTIAL	15.32	2.56	17.88
067-0580-051-0000	RESIDENTIAL	15.32	2.56	17.88
067-0580-052-0000	RESIDENTIAL	15.32	2.56	17.88
067-0580-053-0000	RESIDENTIAL	15.32	2.56	17.88
067-0580-054-0000	RESIDENTIAL	15.32	2.56	17.88
067-0580-055-0000	RESIDENTIAL	15.32	2.56	17.88
067-0580-056-0000	RESIDENTIAL	15.32	2.56	17.88
067-0580-057-0000	EXEMPT	0.00	0.00	0.00
067-0590-001-0000	RESIDENTIAL	15.32	2.56	17.88
067-0590-002-0000	RESIDENTIAL	15.32	2.56	17.88
067-0590-003-0000	RESIDENTIAL	15.32	2.56	17.88
067-0590-004-0000	RESIDENTIAL	15.32	2.56	17.88
067-0590-005-0000	RESIDENTIAL	15.32	2.56	17.88
067-0590-006-0000	RESIDENTIAL	15.32	2.56	17.88
067-0590-007-0000	RESIDENTIAL	15.32	2.56	17.88
067-0590-008-0000	RESIDENTIAL	15.32	2.56	17.88
067-0590-009-0000	RESIDENTIAL	15.32	2.56	17.88
067-0590-010-0000	RESIDENTIAL	15.32	2.56	17.88
067-0590-011-0000	RESIDENTIAL	15.32	2.56	17.88
067-0590-012-0000	RESIDENTIAL	15.32	2.56	17.88
067-0590-013-0000	RESIDENTIAL	15.32	2.56	17.88
067-0590-014-0000	RESIDENTIAL	15.32	2.56	17.88
067-0590-015-0000	RESIDENTIAL	15.32	2.56	17.88
067-0590-016-0000	RESIDENTIAL	15.32	2.56	17.88
067-0590-017-0000	RESIDENTIAL	15.32	2.56	17.88
067-0590-018-0000	RESIDENTIAL	15.32	2.56	17.88
067-0590-019-0000	RESIDENTIAL	15.32	2.56	17.88
067-0590-020-0000	RESIDENTIAL	15.32	2.56	17.88
067-0590-021-0000	RESIDENTIAL	15.32	2.56	17.88
067-0590-022-0000	RESIDENTIAL	15.32	2.56	17.88
067-0590-023-0000	RESIDENTIAL	15.32	2.56	17.88
067-0590-024-0000	RESIDENTIAL	15.32	2.56	17.88
067-0590-025-0000	RESIDENTIAL	15.32	2.56	17.88
067-0590-026-0000	RESIDENTIAL	15.32	2.56	17.88
067-0590-027-0000	RESIDENTIAL	15.32	2.56	17.88
067-0590-028-0000	RESIDENTIAL	15.32	2.56	17.88
067-0590-029-0000	RESIDENTIAL	15.32	2.56	17.88
067-0590-030-0000	RESIDENTIAL	15.32	2.56	17.88
067-0590-031-0000	RESIDENTIAL	15.32	2.56	17.88
067-0590-032-0000	RESIDENTIAL	15.32	2.56	17.88
067-0590-033-0000	RESIDENTIAL	15.32	2.56	17.88
067-0590-034-0000	RESIDENTIAL	15.32	2.56	17.88

Assessor's Parcel Number	District Classification	Street Lights Charge	Safety Lights Charge	Estimated 17/18 Applied Charge
067-0590-035-0000	RESIDENTIAL	15.32	2.56	17.88
067-0590-036-0000	RESIDENTIAL	15.32	2.56	17.88
067-0590-037-0000	RESIDENTIAL	15.32	2.56	17.88
067-0590-038-0000	RESIDENTIAL	15.32	2.56	17.88
067-0590-039-0000	RESIDENTIAL	15.32	2.56	17.88
067-0590-040-0000	RESIDENTIAL	15.32	2.56	17.88
067-0590-041-0000	RESIDENTIAL	15.32	2.56	17.88
067-0590-042-0000	RESIDENTIAL	15.32	2.56	17.88
067-0590-043-0000	RESIDENTIAL	15.32	2.56	17.88
067-0590-044-0000	RESIDENTIAL	15.32	2.56	17.88
067-0590-045-0000	RESIDENTIAL	15.32	2.56	17.88
067-0590-046-0000	RESIDENTIAL	15.32	2.56	17.88
067-0590-047-0000	RESIDENTIAL	15.32	2.56	17.88
067-0590-048-0000	RESIDENTIAL	15.32	2.56	17.88
067-0590-049-0000	RESIDENTIAL	15.32	2.56	17.88
067-0590-050-0000	RESIDENTIAL	15.32	2.56	17.88
067-0590-051-0000	RESIDENTIAL	15.32	2.56	17.88
067-0590-052-0000	RESIDENTIAL	15.32	2.56	17.88
067-0590-053-0000	RESIDENTIAL	15.32	2.56	17.88
067-0590-054-0000	RESIDENTIAL	15.32	2.56	17.88
067-0590-055-0000	RESIDENTIAL	15.32	2.56	17.88
067-0590-056-0000	RESIDENTIAL	15.32	2.56	17.88
067-0590-057-0000	RESIDENTIAL	15.32	2.56	17.88
067-0590-058-0000	RESIDENTIAL	15.32	2.56	17.88
067-0590-059-0000	RESIDENTIAL	15.32	2.56	17.88
067-0590-060-0000	RESIDENTIAL	15.32	2.56	17.88
067-0590-061-0000	RESIDENTIAL	15.32	2.56	17.88
067-0590-062-0000	RESIDENTIAL	15.32	2.56	17.88
067-0590-063-0000	RESIDENTIAL	15.32	2.56	17.88
067-0590-064-0000	RESIDENTIAL	15.32	2.56	17.88
067-0590-065-0000	RESIDENTIAL	15.32	2.56	17.88
067-0590-066-0000	RESIDENTIAL	15.32	2.56	17.88
067-0590-067-0000	RESIDENTIAL	15.32	2.56	17.88
067-0590-068-0000	RESIDENTIAL	15.32	2.56	17.88
067-0590-069-0000	RESIDENTIAL	15.32	2.56	17.88
067-0590-070-0000	RESIDENTIAL	15.32	2.56	17.88
067-0590-071-0000	RESIDENTIAL	15.32	2.56	17.88
067-0590-072-0000	RESIDENTIAL	15.32	2.56	17.88
067-0590-073-0000	RESIDENTIAL	15.32	2.56	17.88
067-0590-074-0000	RESIDENTIAL	15.32	2.56	17.88
067-0590-075-0000	RESIDENTIAL	15.32	2.56	17.88
067-0590-076-0000	RESIDENTIAL	15.32	2.56	17.88
067-0590-077-0000	RESIDENTIAL	15.32	2.56	17.88
067-0590-078-0000	RESIDENTIAL	15.32	2.56	17.88
067-0590-079-0000	RESIDENTIAL	15.32	2.56	17.88
067-0590-080-0000	RESIDENTIAL	15.32	2.56	17.88
067-0590-081-0000	RESIDENTIAL	15.32	2.56	17.88
067-0590-082-0000	RESIDENTIAL	15.32	2.56	17.88
067-0590-083-0000	RESIDENTIAL	15.32	2.56	17.88
067-0590-084-0000	RESIDENTIAL	15.32	2.56	17.88
067-0590-085-0000	RESIDENTIAL	15.32	2.56	17.88
067-0590-086-0000	RESIDENTIAL	15.32	2.56	17.88
067-0590-087-0000	RESIDENTIAL	15.32	2.56	17.88
067-0590-088-0000	RESIDENTIAL	15.32	2.56	17.88
067-0590-089-0000	RESIDENTIAL	15.32	2.56	17.88
067-0590-090-0000	RESIDENTIAL	15.32	2.56	17.88

Assessor's Parcel Number	District Classification	Street Lights Charge	Safety Lights Charge	Estimated 17/18 Applied Charge
067-0590-091-0000	RESIDENTIAL	15.32	2.56	17.88
067-0590-092-0000	RESIDENTIAL	15.32	2.56	17.88
067-0590-093-0000	RESIDENTIAL	15.32	2.56	17.88
067-0590-094-0000	RESIDENTIAL	15.32	2.56	17.88
067-0590-095-0000	RESIDENTIAL	15.32	2.56	17.88
067-0590-096-0000	RESIDENTIAL	15.32	2.56	17.88
067-0590-097-0000	RESIDENTIAL	15.32	2.56	17.88
067-0590-098-0000	RESIDENTIAL	15.32	2.56	17.88
067-0590-099-0000	RESIDENTIAL	15.32	2.56	17.88
067-0590-100-0000	RESIDENTIAL	15.32	2.56	17.88
067-0590-101-0000	RESIDENTIAL	15.32	2.56	17.88
067-0590-102-0000	RESIDENTIAL	15.32	2.56	17.88
067-0590-103-0000	RESIDENTIAL	15.32	2.56	17.88
067-0590-104-0000	RESIDENTIAL	15.32	2.56	17.88
067-0590-105-0000	RESIDENTIAL	15.32	2.56	17.88
067-0590-106-0000	RESIDENTIAL	15.32	2.56	17.88
067-0590-107-0000	RESIDENTIAL	15.32	2.56	17.88
067-0590-108-0000	RESIDENTIAL	15.32	2.56	17.88
067-0590-109-0000	RESIDENTIAL	15.32	2.56	17.88
067-0590-110-0000	RESIDENTIAL	15.32	2.56	17.88
067-0590-111-0000	RESIDENTIAL	15.32	2.56	17.88
067-0590-112-0000	RESIDENTIAL	15.32	2.56	17.88
067-0590-113-0000	RESIDENTIAL	15.32	2.56	17.88
067-0590-114-0000	RESIDENTIAL	15.32	2.56	17.88
067-0590-115-0000	RESIDENTIAL	15.32	2.56	17.88
067-0590-116-0000	RESIDENTIAL	15.32	2.56	17.88
067-0590-117-0000	RESIDENTIAL	15.32	2.56	17.88
067-0600-001-0000	RESIDENTIAL	15.32	2.56	17.88
067-0600-002-0000	RESIDENTIAL	15.32	2.56	17.88
067-0600-003-0000	RESIDENTIAL	15.32	2.56	17.88
067-0600-004-0000	RESIDENTIAL	15.32	2.56	17.88
067-0600-005-0000	RESIDENTIAL	15.32	2.56	17.88
067-0600-006-0000	RESIDENTIAL	15.32	2.56	17.88
067-0600-007-0000	RESIDENTIAL	15.32	2.56	17.88
067-0600-008-0000	RESIDENTIAL	15.32	2.56	17.88
067-0600-009-0000	RESIDENTIAL	15.32	2.56	17.88
067-0600-010-0000	RESIDENTIAL	15.32	2.56	17.88
067-0600-011-0000	RESIDENTIAL	15.32	2.56	17.88
067-0600-012-0000	RESIDENTIAL	15.32	2.56	17.88
067-0600-013-0000	RESIDENTIAL	15.32	2.56	17.88
067-0600-014-0000	RESIDENTIAL	15.32	2.56	17.88
067-0600-015-0000	RESIDENTIAL	15.32	2.56	17.88
067-0600-016-0000	RESIDENTIAL	15.32	2.56	17.88
067-0600-017-0000	RESIDENTIAL	15.32	2.56	17.88
067-0600-018-0000	RESIDENTIAL	15.32	2.56	17.88
067-0600-019-0000	RESIDENTIAL	15.32	2.56	17.88
067-0600-020-0000	RESIDENTIAL	15.32	2.56	17.88
067-0600-021-0000	RESIDENTIAL	15.32	2.56	17.88
067-0600-022-0000	RESIDENTIAL	15.32	2.56	17.88
067-0600-023-0000	RESIDENTIAL	15.32	2.56	17.88
067-0600-024-0000	RESIDENTIAL	15.32	2.56	17.88
067-0600-025-0000	RESIDENTIAL	15.32	2.56	17.88
067-0600-026-0000	RESIDENTIAL	15.32	2.56	17.88
067-0600-027-0000	RESIDENTIAL	15.32	2.56	17.88
067-0600-028-0000	RESIDENTIAL	15.32	2.56	17.88
067-0600-029-0000	RESIDENTIAL	15.32	2.56	17.88

Assessor's Parcel Number	District Classification	Street Lights Charge	Safety Lights Charge	Estimated 17/18 Applied Charge
067-0600-030-0000	RESIDENTIAL	15.32	2.56	17.88
067-0600-031-0000	RESIDENTIAL	15.32	2.56	17.88
067-0600-032-0000	RESIDENTIAL	15.32	2.56	17.88
067-0600-033-0000	RESIDENTIAL	15.32	2.56	17.88
067-0600-034-0000	RESIDENTIAL	15.32	2.56	17.88
067-0600-035-0000	RESIDENTIAL	15.32	2.56	17.88
067-0600-036-0000	RESIDENTIAL	15.32	2.56	17.88
067-0600-037-0000	RESIDENTIAL	15.32	2.56	17.88
067-0600-038-0000	RESIDENTIAL	15.32	2.56	17.88
067-0600-039-0000	RESIDENTIAL	15.32	2.56	17.88
067-0600-040-0000	RESIDENTIAL	15.32	2.56	17.88
067-0600-041-0000	RESIDENTIAL	15.32	2.56	17.88
067-0600-042-0000	RESIDENTIAL	15.32	2.56	17.88
067-0600-043-0000	RESIDENTIAL	15.32	2.56	17.88
067-0600-044-0000	RESIDENTIAL	15.32	2.56	17.88
067-0600-045-0000	RESIDENTIAL	15.32	2.56	17.88
067-0600-046-0000	RESIDENTIAL	15.32	2.56	17.88
067-0600-047-0000	RESIDENTIAL	15.32	2.56	17.88
067-0600-048-0000	RESIDENTIAL	15.32	2.56	17.88
067-0600-049-0000	RESIDENTIAL	15.32	2.56	17.88
067-0600-050-0000	RESIDENTIAL	15.32	2.56	17.88
067-0600-051-0000	RESIDENTIAL	15.32	2.56	17.88
067-0600-052-0000	RESIDENTIAL	15.32	2.56	17.88
067-0600-053-0000	RESIDENTIAL	15.32	2.56	17.88
067-0600-054-0000	RESIDENTIAL	15.32	2.56	17.88
067-0600-055-0000	RESIDENTIAL	15.32	2.56	17.88
067-0600-056-0000	RESIDENTIAL	15.32	2.56	17.88
067-0600-057-0000	RESIDENTIAL	15.32	2.56	17.88
067-0600-058-0000	RESIDENTIAL	15.32	2.56	17.88
067-0600-059-0000	RESIDENTIAL	15.32	2.56	17.88
067-0600-060-0000	RESIDENTIAL	15.32	2.56	17.88
067-0600-061-0000	RESIDENTIAL	15.32	2.56	17.88
067-0600-062-0000	RESIDENTIAL	15.32	2.56	17.88
067-0600-063-0000	RESIDENTIAL	15.32	2.56	17.88
067-0600-064-0000	RESIDENTIAL	15.32	2.56	17.88
067-0600-065-0000	RESIDENTIAL	15.32	2.56	17.88
067-0600-066-0000	RESIDENTIAL	15.32	2.56	17.88
067-0600-067-0000	RESIDENTIAL	15.32	2.56	17.88
067-0600-068-0000	RESIDENTIAL	15.32	2.56	17.88
067-0600-069-0000	RESIDENTIAL	15.32	2.56	17.88
067-0600-070-0000	RESIDENTIAL	15.32	2.56	17.88
067-0600-071-0000	RESIDENTIAL	15.32	2.56	17.88
067-0600-072-0000	RESIDENTIAL	15.32	2.56	17.88
067-0600-073-0000	RESIDENTIAL	15.32	2.56	17.88
067-0600-074-0000	RESIDENTIAL	15.32	2.56	17.88
067-0600-075-0000	RESIDENTIAL	15.32	2.56	17.88
067-0600-076-0000	RESIDENTIAL	15.32	2.56	17.88
067-0600-077-0000	RESIDENTIAL	15.32	2.56	17.88
067-0600-078-0000	RESIDENTIAL	15.32	2.56	17.88
067-0600-079-0000	RESIDENTIAL	15.32	2.56	17.88
067-0600-080-0000	RESIDENTIAL	15.32	2.56	17.88
067-0600-081-0000	RESIDENTIAL	15.32	2.56	17.88
067-0600-082-0000	RESIDENTIAL	15.32	2.56	17.88
067-0600-083-0000	RESIDENTIAL	15.32	2.56	17.88
067-0600-084-0000	RESIDENTIAL	15.32	2.56	17.88
067-0600-085-0000	RESIDENTIAL	15.32	2.56	17.88

Assessor's Parcel Number	District Classification	Street Lights Charge	Safety Lights Charge	Estimated 17/18 Applied Charge
067-0600-086-0000	RESIDENTIAL	15.32	2.56	17.88
067-0600-087-0000	RESIDENTIAL	15.32	2.56	17.88
067-0600-088-0000	RESIDENTIAL	15.32	2.56	17.88
067-0600-089-0000	RESIDENTIAL	15.32	2.56	17.88
067-0600-090-0000	RESIDENTIAL	15.32	2.56	17.88
067-0600-091-0000	RESIDENTIAL	15.32	2.56	17.88
067-0600-092-0000	RESIDENTIAL	15.32	2.56	17.88
067-0600-093-0000	RESIDENTIAL	15.32	2.56	17.88
067-0600-094-0000	RESIDENTIAL	15.32	2.56	17.88
067-0600-095-0000	RESIDENTIAL	15.32	2.56	17.88
067-0600-096-0000	RESIDENTIAL	15.32	2.56	17.88
067-0600-097-0000	RESIDENTIAL	15.32	2.56	17.88
067-0600-098-0000	RESIDENTIAL	15.32	2.56	17.88
067-0600-099-0000	RESIDENTIAL	15.32	2.56	17.88
067-0600-100-0000	RESIDENTIAL	15.32	2.56	17.88
067-0600-101-0000	RESIDENTIAL	15.32	2.56	17.88
067-0600-102-0000	RESIDENTIAL	15.32	2.56	17.88
067-0600-103-0000	RESIDENTIAL	15.32	2.56	17.88
067-0600-104-0000	RESIDENTIAL	15.32	2.56	17.88
067-0600-105-0000	RESIDENTIAL	15.32	2.56	17.88
067-0600-106-0000	EXEMPT	0.00	0.00	0.00
067-0600-107-0000	EXEMPT	0.00	0.00	0.00
067-0600-108-0000	EXEMPT	0.00	0.00	0.00
067-0600-109-0000	EXEMPT	0.00	0.00	0.00
067-0610-001-0000	RESIDENTIAL	15.32	2.56	17.88
067-0610-002-0000	RESIDENTIAL	15.32	2.56	17.88
067-0610-003-0000	RESIDENTIAL	15.32	2.56	17.88
067-0610-004-0000	RESIDENTIAL	15.32	2.56	17.88
067-0610-005-0000	RESIDENTIAL	15.32	2.56	17.88
067-0610-006-0000	RESIDENTIAL	15.32	2.56	17.88
067-0610-007-0000	RESIDENTIAL	15.32	2.56	17.88
067-0610-008-0000	RESIDENTIAL	15.32	2.56	17.88
067-0610-009-0000	RESIDENTIAL	15.32	2.56	17.88
067-0610-010-0000	RESIDENTIAL	15.32	2.56	17.88
067-0610-011-0000	RESIDENTIAL	15.32	2.56	17.88
067-0610-012-0000	RESIDENTIAL	15.32	2.56	17.88
067-0610-013-0000	RESIDENTIAL	15.32	2.56	17.88
067-0610-014-0000	RESIDENTIAL	15.32	2.56	17.88
067-0610-015-0000	RESIDENTIAL	15.32	2.56	17.88
067-0610-016-0000	RESIDENTIAL	15.32	2.56	17.88
067-0610-017-0000	RESIDENTIAL	15.32	2.56	17.88
067-0610-018-0000	RESIDENTIAL	15.32	2.56	17.88
067-0610-019-0000	RESIDENTIAL	15.32	2.56	17.88
067-0610-020-0000	RESIDENTIAL	15.32	2.56	17.88
067-0610-021-0000	RESIDENTIAL	15.32	2.56	17.88
067-0610-022-0000	RESIDENTIAL	15.32	2.56	17.88
067-0610-023-0000	RESIDENTIAL	15.32	2.56	17.88
067-0610-024-0000	RESIDENTIAL	15.32	2.56	17.88
067-0610-025-0000	RESIDENTIAL	15.32	2.56	17.88
067-0610-026-0000	RESIDENTIAL	15.32	2.56	17.88
067-0610-027-0000	RESIDENTIAL	15.32	2.56	17.88
067-0610-028-0000	RESIDENTIAL	15.32	2.56	17.88
067-0610-029-0000	RESIDENTIAL	15.32	2.56	17.88
067-0610-030-0000	RESIDENTIAL	15.32	2.56	17.88
067-0610-031-0000	RESIDENTIAL	15.32	2.56	17.88
067-0610-032-0000	RESIDENTIAL	15.32	2.56	17.88

Assessor's Parcel Number	District Classification	Street Lights Charge	Safety Lights Charge	Estimated 17/18 Applied Charge
067-0610-033-0000	RESIDENTIAL	15.32	2.56	17.88
067-0610-034-0000	RESIDENTIAL	15.32	2.56	17.88
067-0610-035-0000	RESIDENTIAL	15.32	2.56	17.88
067-0610-036-0000	RESIDENTIAL	15.32	2.56	17.88
067-0610-037-0000	RESIDENTIAL	15.32	2.56	17.88
067-0620-001-0000	RESIDENTIAL	15.32	2.56	17.88
067-0620-002-0000	RESIDENTIAL	15.32	2.56	17.88
067-0620-003-0000	RESIDENTIAL	15.32	2.56	17.88
067-0620-004-0000	RESIDENTIAL	15.32	2.56	17.88
067-0620-005-0000	RESIDENTIAL	15.32	2.56	17.88
067-0620-006-0000	RESIDENTIAL	15.32	2.56	17.88
067-0620-007-0000	RESIDENTIAL	15.32	2.56	17.88
067-0620-008-0000	RESIDENTIAL	15.32	2.56	17.88
067-0620-009-0000	RESIDENTIAL	15.32	2.56	17.88
067-0620-010-0000	RESIDENTIAL	15.32	2.56	17.88
067-0620-011-0000	RESIDENTIAL	15.32	2.56	17.88
067-0620-012-0000	RESIDENTIAL	15.32	2.56	17.88
067-0620-013-0000	RESIDENTIAL	15.32	2.56	17.88
067-0620-014-0000	RESIDENTIAL	15.32	2.56	17.88
067-0620-015-0000	RESIDENTIAL	15.32	2.56	17.88
067-0620-016-0000	RESIDENTIAL	15.32	2.56	17.88
067-0620-017-0000	RESIDENTIAL	15.32	2.56	17.88
067-0620-018-0000	RESIDENTIAL	15.32	2.56	17.88
067-0620-019-0000	RESIDENTIAL	15.32	2.56	17.88
067-0620-020-0000	RESIDENTIAL	15.32	2.56	17.88
067-0620-021-0000	RESIDENTIAL	15.32	2.56	17.88
067-0620-022-0000	RESIDENTIAL	15.32	2.56	17.88
067-0620-023-0000	RESIDENTIAL	15.32	2.56	17.88
067-0620-024-0000	RESIDENTIAL	15.32	2.56	17.88
067-0620-025-0000	RESIDENTIAL	15.32	2.56	17.88
067-0620-026-0000	RESIDENTIAL	15.32	2.56	17.88
067-0620-027-0000	RESIDENTIAL	15.32	2.56	17.88
067-0620-028-0000	RESIDENTIAL	15.32	2.56	17.88
067-0620-029-0000	RESIDENTIAL	15.32	2.56	17.88
067-0620-030-0000	RESIDENTIAL	15.32	2.56	17.88
067-0620-031-0000	RESIDENTIAL	15.32	2.56	17.88
067-0620-032-0000	RESIDENTIAL	15.32	2.56	17.88
067-0620-033-0000	RESIDENTIAL	15.32	2.56	17.88
067-0620-034-0000	RESIDENTIAL	15.32	2.56	17.88
067-0620-035-0000	RESIDENTIAL	15.32	2.56	17.88
067-0620-036-0000	RESIDENTIAL	15.32	2.56	17.88
067-0620-037-0000	RESIDENTIAL	15.32	2.56	17.88
067-0620-038-0000	RESIDENTIAL	15.32	2.56	17.88
067-0620-039-0000	RESIDENTIAL	15.32	2.56	17.88
067-0620-040-0000	RESIDENTIAL	15.32	2.56	17.88
067-0620-041-0000	RESIDENTIAL	15.32	2.56	17.88
067-0620-042-0000	RESIDENTIAL	15.32	2.56	17.88
067-0620-043-0000	RESIDENTIAL	15.32	2.56	17.88
067-0620-044-0000	RESIDENTIAL	15.32	2.56	17.88
067-0620-045-0000	RESIDENTIAL	15.32	2.56	17.88
067-0620-046-0000	RESIDENTIAL	15.32	2.56	17.88
067-0620-047-0000	RESIDENTIAL	15.32	2.56	17.88
067-0620-048-0000	RESIDENTIAL	15.32	2.56	17.88
067-0620-049-0000	RESIDENTIAL	15.32	2.56	17.88
067-0620-050-0000	RESIDENTIAL	15.32	2.56	17.88
067-0620-051-0000	RESIDENTIAL	15.32	2.56	17.88

Assessor's Parcel Number	District Classification	Street Lights Charge	Safety Lights Charge	Estimated 17/18 Applied Charge
067-0620-052-0000	RESIDENTIAL	15.32	2.56	17.88
067-0620-053-0000	RESIDENTIAL	15.32	2.56	17.88
067-0620-054-0000	RESIDENTIAL	15.32	2.56	17.88
067-0620-055-0000	RESIDENTIAL	15.32	2.56	17.88
067-0630-001-0000	RESIDENTIAL	15.32	2.56	17.88
067-0630-002-0000	RESIDENTIAL	15.32	2.56	17.88
067-0630-003-0000	RESIDENTIAL	15.32	2.56	17.88
067-0630-004-0000	RESIDENTIAL	15.32	2.56	17.88
067-0630-005-0000	RESIDENTIAL	15.32	2.56	17.88
067-0630-006-0000	RESIDENTIAL	15.32	2.56	17.88
067-0630-007-0000	RESIDENTIAL	15.32	2.56	17.88
067-0630-008-0000	RESIDENTIAL	15.32	2.56	17.88
067-0630-009-0000	RESIDENTIAL	15.32	2.56	17.88
067-0630-010-0000	RESIDENTIAL	15.32	2.56	17.88
067-0630-011-0000	RESIDENTIAL	15.32	2.56	17.88
067-0630-012-0000	RESIDENTIAL	15.32	2.56	17.88
067-0630-013-0000	RESIDENTIAL	15.32	2.56	17.88
067-0630-014-0000	RESIDENTIAL	15.32	2.56	17.88
067-0630-015-0000	RESIDENTIAL	15.32	2.56	17.88
067-0630-016-0000	RESIDENTIAL	15.32	2.56	17.88
067-0630-017-0000	RESIDENTIAL	15.32	2.56	17.88
067-0630-018-0000	RESIDENTIAL	15.32	2.56	17.88
067-0630-019-0000	RESIDENTIAL	15.32	2.56	17.88
067-0630-020-0000	RESIDENTIAL	15.32	2.56	17.88
067-0630-021-0000	RESIDENTIAL	15.32	2.56	17.88
067-0630-022-0000	RESIDENTIAL	15.32	2.56	17.88
067-0630-023-0000	RESIDENTIAL	15.32	2.56	17.88
067-0630-024-0000	RESIDENTIAL	15.32	2.56	17.88
067-0630-025-0000	RESIDENTIAL	15.32	2.56	17.88
067-0630-026-0000	RESIDENTIAL	15.32	2.56	17.88
067-0630-027-0000	RESIDENTIAL	15.32	2.56	17.88
067-0630-028-0000	RESIDENTIAL	15.32	2.56	17.88
067-0630-029-0000	RESIDENTIAL	15.32	2.56	17.88
067-0630-030-0000	RESIDENTIAL	15.32	2.56	17.88
067-0630-031-0000	RESIDENTIAL	15.32	2.56	17.88
067-0630-032-0000	RESIDENTIAL	15.32	2.56	17.88
067-0630-033-0000	RESIDENTIAL	15.32	2.56	17.88
067-0630-034-0000	RESIDENTIAL	15.32	2.56	17.88
067-0630-035-0000	RESIDENTIAL	15.32	2.56	17.88
067-0630-036-0000	RESIDENTIAL	15.32	2.56	17.88
067-0630-037-0000	RESIDENTIAL	15.32	2.56	17.88
067-0630-038-0000	RESIDENTIAL	15.32	2.56	17.88
067-0630-039-0000	RESIDENTIAL	15.32	2.56	17.88
067-0630-040-0000	RESIDENTIAL	15.32	2.56	17.88
067-0630-041-0000	RESIDENTIAL	15.32	2.56	17.88
067-0630-042-0000	RESIDENTIAL	15.32	2.56	17.88
067-0630-043-0000	RESIDENTIAL	15.32	2.56	17.88
067-0630-044-0000	RESIDENTIAL	15.32	2.56	17.88
067-0630-045-0000	RESIDENTIAL	15.32	2.56	17.88
067-0630-046-0000	RESIDENTIAL	15.32	2.56	17.88
067-0630-047-0000	RESIDENTIAL	15.32	2.56	17.88
067-0630-048-0000	RESIDENTIAL	15.32	2.56	17.88
067-0630-049-0000	RESIDENTIAL	15.32	2.56	17.88
067-0630-050-0000	RESIDENTIAL	15.32	2.56	17.88
067-0630-051-0000	RESIDENTIAL	15.32	2.56	17.88
067-0630-052-0000	RESIDENTIAL	15.32	2.56	17.88

Assessor's Parcel Number	District Classification	Street Lights Charge	Safety Lights Charge	Estimated 17/18 Applied Charge
067-0630-053-0000	RESIDENTIAL	15.32	2.56	17.88
067-0630-054-0000	RESIDENTIAL	15.32	2.56	17.88
067-0630-055-0000	RESIDENTIAL	15.32	2.56	17.88
067-0630-056-0000	RESIDENTIAL	15.32	2.56	17.88
067-0630-057-0000	RESIDENTIAL	15.32	2.56	17.88
067-0630-058-0000	RESIDENTIAL	15.32	2.56	17.88
067-0630-059-0000	RESIDENTIAL	15.32	2.56	17.88
067-0640-001-0000	RESIDENTIAL	15.32	2.56	17.88
067-0640-002-0000	RESIDENTIAL	15.32	2.56	17.88
067-0640-003-0000	RESIDENTIAL	15.32	2.56	17.88
067-0640-004-0000	RESIDENTIAL	15.32	2.56	17.88
067-0640-005-0000	RESIDENTIAL	15.32	2.56	17.88
067-0640-006-0000	RESIDENTIAL	15.32	2.56	17.88
067-0640-007-0000	RESIDENTIAL	15.32	2.56	17.88
067-0640-008-0000	RESIDENTIAL	15.32	2.56	17.88
067-0640-009-0000	RESIDENTIAL	15.32	2.56	17.88
067-0640-010-0000	RESIDENTIAL	15.32	2.56	17.88
067-0640-011-0000	RESIDENTIAL	15.32	2.56	17.88
067-0640-012-0000	RESIDENTIAL	15.32	2.56	17.88
067-0640-013-0000	RESIDENTIAL	15.32	2.56	17.88
067-0640-014-0000	RESIDENTIAL	15.32	2.56	17.88
067-0640-015-0000	RESIDENTIAL	15.32	2.56	17.88
067-0640-016-0000	RESIDENTIAL	15.32	2.56	17.88
067-0640-017-0000	RESIDENTIAL	15.32	2.56	17.88
067-0640-018-0000	RESIDENTIAL	15.32	2.56	17.88
067-0640-019-0000	RESIDENTIAL	15.32	2.56	17.88
067-0640-020-0000	RESIDENTIAL	15.32	2.56	17.88
067-0640-021-0000	RESIDENTIAL	15.32	2.56	17.88
067-0640-022-0000	RESIDENTIAL	15.32	2.56	17.88
067-0640-023-0000	RESIDENTIAL	15.32	2.56	17.88
067-0640-024-0000	RESIDENTIAL	15.32	2.56	17.88
067-0640-025-0000	RESIDENTIAL	15.32	2.56	17.88
067-0640-026-0000	RESIDENTIAL	15.32	2.56	17.88
067-0640-027-0000	RESIDENTIAL	15.32	2.56	17.88
067-0640-028-0000	RESIDENTIAL	15.32	2.56	17.88
067-0640-029-0000	RESIDENTIAL	15.32	2.56	17.88
067-0640-030-0000	RESIDENTIAL	15.32	2.56	17.88
067-0640-031-0000	RESIDENTIAL	15.32	2.56	17.88
067-0640-032-0000	RESIDENTIAL	15.32	2.56	17.88
067-0640-033-0000	RESIDENTIAL	15.32	2.56	17.88
067-0640-034-0000	RESIDENTIAL	15.32	2.56	17.88
067-0640-035-0000	RESIDENTIAL	15.32	2.56	17.88
067-0640-036-0000	RESIDENTIAL	15.32	2.56	17.88
067-0640-037-0000	RESIDENTIAL	15.32	2.56	17.88
067-0640-038-0000	RESIDENTIAL	15.32	2.56	17.88
067-0640-039-0000	RESIDENTIAL	15.32	2.56	17.88
067-0640-040-0000	RESIDENTIAL	15.32	2.56	17.88
067-0640-041-0000	RESIDENTIAL	15.32	2.56	17.88
067-0640-042-0000	RESIDENTIAL	15.32	2.56	17.88
067-0640-043-0000	RESIDENTIAL	15.32	2.56	17.88
067-0640-044-0000	RESIDENTIAL	15.32	2.56	17.88
067-0640-045-0000	RESIDENTIAL	15.32	2.56	17.88
067-0660-001-0000	RESIDENTIAL	15.32	2.56	17.88
067-0660-002-0000	RESIDENTIAL	15.32	2.56	17.88
067-0660-003-0000	RESIDENTIAL	15.32	2.56	17.88
067-0660-004-0000	RESIDENTIAL	15.32	2.56	17.88

Assessor's Parcel Number	District Classification	Street Lights Charge	Safety Lights Charge	Estimated 17/18 Applied Charge
067-0660-005-0000	RESIDENTIAL	15.32	2.56	17.88
067-0660-006-0000	RESIDENTIAL	15.32	2.56	17.88
067-0660-007-0000	RESIDENTIAL	15.32	2.56	17.88
067-0660-008-0000	RESIDENTIAL	15.32	2.56	17.88
067-0660-009-0000	RESIDENTIAL	15.32	2.56	17.88
067-0660-010-0000	RESIDENTIAL	15.32	2.56	17.88
067-0660-011-0000	RESIDENTIAL	15.32	2.56	17.88
067-0660-012-0000	RESIDENTIAL	15.32	2.56	17.88
067-0660-013-0000	RESIDENTIAL	15.32	2.56	17.88
067-0660-014-0000	RESIDENTIAL	15.32	2.56	17.88
067-0660-015-0000	RESIDENTIAL	15.32	2.56	17.88
067-0660-016-0000	RESIDENTIAL	15.32	2.56	17.88
067-0660-017-0000	RESIDENTIAL	15.32	2.56	17.88
067-0660-018-0000	RESIDENTIAL	15.32	2.56	17.88
067-0660-019-0000	RESIDENTIAL	15.32	2.56	17.88
067-0660-020-0000	RESIDENTIAL	15.32	2.56	17.88
067-0660-021-0000	RESIDENTIAL	15.32	2.56	17.88
067-0660-022-0000	RESIDENTIAL	15.32	2.56	17.88
067-0660-023-0000	RESIDENTIAL	15.32	2.56	17.88
067-0660-024-0000	RESIDENTIAL	15.32	2.56	17.88
067-0660-025-0000	RESIDENTIAL	15.32	2.56	17.88
067-0660-026-0000	RESIDENTIAL	15.32	2.56	17.88
067-0660-027-0000	RESIDENTIAL	15.32	2.56	17.88
067-0660-028-0000	RESIDENTIAL	15.32	2.56	17.88
067-0660-029-0000	RESIDENTIAL	15.32	2.56	17.88
067-0660-030-0000	RESIDENTIAL	15.32	2.56	17.88
067-0660-031-0000	RESIDENTIAL	15.32	2.56	17.88
067-0660-032-0000	RESIDENTIAL	15.32	2.56	17.88
067-0660-034-0000	RESIDENTIAL	15.32	2.56	17.88
067-0660-035-0000	RESIDENTIAL	15.32	2.56	17.88
067-0660-036-0000	RESIDENTIAL	15.32	2.56	17.88
067-0660-037-0000	RESIDENTIAL	15.32	2.56	17.88
067-0660-038-0000	RESIDENTIAL	15.32	2.56	17.88
067-0660-039-0000	RESIDENTIAL	15.32	2.56	17.88
067-0660-040-0000	RESIDENTIAL	15.32	2.56	17.88
067-0660-041-0000	RESIDENTIAL	15.32	2.56	17.88
067-0660-042-0000	RESIDENTIAL	15.32	2.56	17.88
067-0660-043-0000	RESIDENTIAL	15.32	2.56	17.88
067-0660-044-0000	RESIDENTIAL	15.32	2.56	17.88
067-0660-045-0000	RESIDENTIAL	15.32	2.56	17.88
067-0660-046-0000	RESIDENTIAL	15.32	2.56	17.88
067-0660-047-0000	RESIDENTIAL	15.32	2.56	17.88
067-0660-048-0000	RESIDENTIAL	15.32	2.56	17.88
067-0660-049-0000	RESIDENTIAL	15.32	2.56	17.88
067-0660-050-0000	RESIDENTIAL	15.32	2.56	17.88
067-0660-051-0000	RESIDENTIAL	15.32	2.56	17.88
067-0660-052-0000	RESIDENTIAL	15.32	2.56	17.88
067-0660-053-0000	RESIDENTIAL	15.32	2.56	17.88
067-0660-054-0000	RESIDENTIAL	15.32	2.56	17.88
067-0660-055-0000	RESIDENTIAL	15.32	2.56	17.88
067-0660-056-0000	RESIDENTIAL	15.32	2.56	17.88
067-0660-057-0000	RESIDENTIAL	15.32	2.56	17.88
067-0660-058-0000	RESIDENTIAL	15.32	2.56	17.88
067-0660-059-0000	RESIDENTIAL	15.32	2.56	17.88
067-0660-060-0000	RESIDENTIAL	15.32	2.56	17.88
067-0660-061-0000	RESIDENTIAL	15.32	2.56	17.88

Assessor's Parcel Number	District Classification	Street Lights Charge	Safety Lights Charge	Estimated 17/18 Applied Charge
067-0660-062-0000	RESIDENTIAL	15.32	2.56	17.88
067-0660-063-0000	RESIDENTIAL	15.32	2.56	17.88
067-0660-064-0000	RESIDENTIAL	15.32	2.56	17.88
067-0660-065-0000	RESIDENTIAL	15.32	2.56	17.88
067-0660-066-0000	RESIDENTIAL	15.32	2.56	17.88
067-0660-067-0000	RESIDENTIAL	15.32	2.56	17.88
067-0660-068-0000	RESIDENTIAL	15.32	2.56	17.88
067-0660-069-0000	RESIDENTIAL	15.32	2.56	17.88
067-0660-070-0000	RESIDENTIAL	15.32	2.56	17.88
067-0660-071-0000	RESIDENTIAL	15.32	2.56	17.88
067-0660-072-0000	RESIDENTIAL	15.32	2.56	17.88
067-0660-073-0000	RESIDENTIAL	15.32	2.56	17.88
067-0660-074-0000	RESIDENTIAL	15.32	2.56	17.88
067-0660-075-0000	RESIDENTIAL	15.32	2.56	17.88
067-0660-076-0000	RESIDENTIAL	15.32	2.56	17.88
067-0660-077-0000	RESIDENTIAL	15.32	2.56	17.88
067-0660-078-0000	RESIDENTIAL	15.32	2.56	17.88
067-0660-079-0000	RESIDENTIAL	15.32	2.56	17.88
067-0660-080-0000	RESIDENTIAL	15.32	2.56	17.88
067-0660-081-0000	RESIDENTIAL	15.32	2.56	17.88
067-0660-082-0000	RESIDENTIAL	15.32	2.56	17.88
067-0660-083-0000	RESIDENTIAL	15.32	2.56	17.88
067-0660-084-0000	RESIDENTIAL	15.32	2.56	17.88
067-0660-085-0000	RESIDENTIAL	15.32	2.56	17.88
067-0660-086-0000	RESIDENTIAL	15.32	2.56	17.88
067-0660-087-0000	RESIDENTIAL	15.32	2.56	17.88
067-0660-088-0000	RESIDENTIAL	15.32	2.56	17.88
067-0660-089-0000	RESIDENTIAL	15.32	2.56	17.88
067-0660-090-0000	RESIDENTIAL	15.32	2.56	17.88
067-0660-091-0000	RESIDENTIAL	15.32	2.56	17.88
067-0660-092-0000	RESIDENTIAL	15.32	2.56	17.88
067-0660-093-0000	RESIDENTIAL	15.32	2.56	17.88
067-0660-094-0000	RESIDENTIAL	15.32	2.56	17.88
067-0660-095-0000	RESIDENTIAL	15.32	2.56	17.88
067-0660-096-0000	RESIDENTIAL	15.32	2.56	17.88
067-0660-097-0000	RESIDENTIAL	15.32	2.56	17.88
067-0660-098-0000	RESIDENTIAL	15.32	2.56	17.88
067-0660-099-0000	RESIDENTIAL	15.32	2.56	17.88
067-0660-100-0000	RESIDENTIAL	15.32	2.56	17.88
067-0660-101-0000	RESIDENTIAL	15.32	2.56	17.88
067-0660-102-0000	RESIDENTIAL	15.32	2.56	17.88
067-0660-103-0000	RESIDENTIAL	15.32	2.56	17.88
067-0660-104-0000	RESIDENTIAL	15.32	2.56	17.88
067-0660-105-0000	RESIDENTIAL	15.32	2.56	17.88
067-0660-106-0000	RESIDENTIAL	15.32	2.56	17.88
067-0660-107-0000	RESIDENTIAL	15.32	2.56	17.88
067-0670-001-0000	RESIDENTIAL	15.32	2.56	17.88
067-0670-002-0000	RESIDENTIAL	15.32	2.56	17.88
067-0670-003-0000	RESIDENTIAL	15.32	2.56	17.88
067-0670-004-0000	RESIDENTIAL	15.32	2.56	17.88
067-0670-005-0000	RESIDENTIAL	15.32	2.56	17.88
067-0670-006-0000	RESIDENTIAL	15.32	2.56	17.88
067-0670-007-0000	RESIDENTIAL	15.32	2.56	17.88
067-0670-008-0000	RESIDENTIAL	15.32	2.56	17.88
067-0670-009-0000	RESIDENTIAL	15.32	2.56	17.88
067-0670-010-0000	RESIDENTIAL	15.32	2.56	17.88

Assessor's Parcel Number	District Classification	Street Lights Charge	Safety Lights Charge	Estimated 17/18 Applied Charge
067-0670-011-0000	RESIDENTIAL	15.32	2.56	17.88
067-0670-012-0000	RESIDENTIAL	15.32	2.56	17.88
067-0670-013-0000	RESIDENTIAL	15.32	2.56	17.88
067-0670-014-0000	RESIDENTIAL	15.32	2.56	17.88
067-0670-015-0000	RESIDENTIAL	15.32	2.56	17.88
067-0670-016-0000	RESIDENTIAL	15.32	2.56	17.88
067-0670-017-0000	RESIDENTIAL	15.32	2.56	17.88
067-0670-018-0000	RESIDENTIAL	15.32	2.56	17.88
067-0670-019-0000	RESIDENTIAL	15.32	2.56	17.88
067-0670-020-0000	RESIDENTIAL	15.32	2.56	17.88
067-0670-021-0000	RESIDENTIAL	15.32	2.56	17.88
067-0670-022-0000	RESIDENTIAL	15.32	2.56	17.88
067-0670-023-0000	RESIDENTIAL	15.32	2.56	17.88
067-0670-024-0000	RESIDENTIAL	15.32	2.56	17.88
067-0670-025-0000	RESIDENTIAL	15.32	2.56	17.88
067-0670-026-0000	RESIDENTIAL	15.32	2.56	17.88
067-0670-027-0000	RESIDENTIAL	15.32	2.56	17.88
067-0670-028-0000	RESIDENTIAL	15.32	2.56	17.88
067-0670-029-0000	RESIDENTIAL	15.32	2.56	17.88
067-0670-030-0000	RESIDENTIAL	15.32	2.56	17.88
067-0670-031-0000	RESIDENTIAL	15.32	2.56	17.88
067-0670-032-0000	RESIDENTIAL	15.32	2.56	17.88
067-0670-033-0000	RESIDENTIAL	15.32	2.56	17.88
067-0670-034-0000	RESIDENTIAL	15.32	2.56	17.88
067-0670-035-0000	RESIDENTIAL	15.32	2.56	17.88
067-0670-036-0000	RESIDENTIAL	15.32	2.56	17.88
067-0670-037-0000	RESIDENTIAL	15.32	2.56	17.88
067-0670-038-0000	RESIDENTIAL	15.32	2.56	17.88
067-0670-039-0000	RESIDENTIAL	15.32	2.56	17.88
067-0670-040-0000	RESIDENTIAL	15.32	2.56	17.88
067-0670-041-0000	RESIDENTIAL	15.32	2.56	17.88
067-0670-042-0000	RESIDENTIAL	15.32	2.56	17.88
067-0670-043-0000	RESIDENTIAL	15.32	2.56	17.88
067-0670-044-0000	RESIDENTIAL	15.32	2.56	17.88
067-0670-045-0000	RESIDENTIAL	15.32	2.56	17.88
067-0670-046-0000	RESIDENTIAL	15.32	2.56	17.88
067-0670-047-0000	RESIDENTIAL	15.32	2.56	17.88
067-0670-048-0000	RESIDENTIAL	15.32	2.56	17.88
067-0670-049-0000	RESIDENTIAL	15.32	2.56	17.88
067-0670-050-0000	RESIDENTIAL	15.32	2.56	17.88
067-0670-051-0000	RESIDENTIAL	15.32	2.56	17.88
067-0670-052-0000	RESIDENTIAL	15.32	2.56	17.88
067-0670-053-0000	RESIDENTIAL	15.32	2.56	17.88
067-0670-054-0000	RESIDENTIAL	15.32	2.56	17.88
067-0670-055-0000	RESIDENTIAL	15.32	2.56	17.88
067-0670-056-0000	RESIDENTIAL	15.32	2.56	17.88
067-0670-057-0000	RESIDENTIAL	15.32	2.56	17.88
067-0670-058-0000	RESIDENTIAL	15.32	2.56	17.88
067-0670-059-0000	RESIDENTIAL	15.32	2.56	17.88
067-0670-060-0000	RESIDENTIAL	15.32	2.56	17.88
067-0670-061-0000	RESIDENTIAL	15.32	2.56	17.88
067-0670-062-0000	RESIDENTIAL	15.32	2.56	17.88
067-0670-063-0000	RESIDENTIAL	15.32	2.56	17.88
067-0670-064-0000	RESIDENTIAL	15.32	2.56	17.88
067-0670-065-0000	RESIDENTIAL	15.32	2.56	17.88
067-0670-066-0000	RESIDENTIAL	15.32	2.56	17.88

Assessor's Parcel Number	District Classification	Street Lights Charge	Safety Lights Charge	Estimated 17/18 Applied Charge
067-0670-067-0000	RESIDENTIAL	15.32	2.56	17.88
067-0670-068-0000	RESIDENTIAL	15.32	2.56	17.88
067-0670-069-0000	RESIDENTIAL	15.32	2.56	17.88
067-0670-070-0000	RESIDENTIAL	15.32	2.56	17.88
067-0670-071-0000	RESIDENTIAL	15.32	2.56	17.88
067-0670-072-0000	RESIDENTIAL	15.32	2.56	17.88
067-0670-073-0000	RESIDENTIAL	15.32	2.56	17.88
067-0670-074-0000	RESIDENTIAL	15.32	2.56	17.88
067-0670-075-0000	RESIDENTIAL	15.32	2.56	17.88
067-0670-076-0000	RESIDENTIAL	15.32	2.56	17.88
067-0670-077-0000	RESIDENTIAL	15.32	2.56	17.88
067-0670-078-0000	RESIDENTIAL	15.32	2.56	17.88
067-0670-079-0000	RESIDENTIAL	15.32	2.56	17.88
067-0670-080-0000	EXEMPT	0.00	0.00	0.00
067-0670-081-0000	EXEMPT	0.00	0.00	0.00
067-0670-082-0000	EXEMPT	0.00	0.00	0.00
067-0680-001-0000	RESIDENTIAL	15.32	2.56	17.88
067-0680-002-0000	RESIDENTIAL	15.32	2.56	17.88
067-0680-003-0000	RESIDENTIAL	15.32	2.56	17.88
067-0680-004-0000	RESIDENTIAL	15.32	2.56	17.88
067-0680-005-0000	RESIDENTIAL	15.32	2.56	17.88
067-0680-006-0000	RESIDENTIAL	15.32	2.56	17.88
067-0680-007-0000	RESIDENTIAL	15.32	2.56	17.88
067-0680-008-0000	RESIDENTIAL	15.32	2.56	17.88
067-0680-009-0000	RESIDENTIAL	15.32	2.56	17.88
067-0680-010-0000	RESIDENTIAL	15.32	2.56	17.88
067-0680-011-0000	RESIDENTIAL	15.32	2.56	17.88
067-0680-012-0000	RESIDENTIAL	15.32	2.56	17.88
067-0680-013-0000	RESIDENTIAL	15.32	2.56	17.88
067-0680-014-0000	RESIDENTIAL	15.32	2.56	17.88
067-0680-015-0000	RESIDENTIAL	15.32	2.56	17.88
067-0680-016-0000	RESIDENTIAL	15.32	2.56	17.88
067-0680-017-0000	RESIDENTIAL	15.32	2.56	17.88
067-0680-018-0000	RESIDENTIAL	15.32	2.56	17.88
067-0680-019-0000	RESIDENTIAL	15.32	2.56	17.88
067-0680-020-0000	RESIDENTIAL	15.32	2.56	17.88
067-0680-021-0000	RESIDENTIAL	15.32	2.56	17.88
067-0680-022-0000	RESIDENTIAL	15.32	2.56	17.88
067-0680-023-0000	RESIDENTIAL	15.32	2.56	17.88
067-0680-024-0000	RESIDENTIAL	15.32	2.56	17.88
067-0680-025-0000	RESIDENTIAL	15.32	2.56	17.88
067-0680-026-0000	RESIDENTIAL	15.32	2.56	17.88
067-0680-027-0000	RESIDENTIAL	15.32	2.56	17.88
067-0680-028-0000	RESIDENTIAL	15.32	2.56	17.88
067-0680-029-0000	RESIDENTIAL	15.32	2.56	17.88
067-0680-030-0000	RESIDENTIAL	15.32	2.56	17.88
067-0680-031-0000	RESIDENTIAL	15.32	2.56	17.88
067-0680-032-0000	RESIDENTIAL	15.32	2.56	17.88
067-0680-033-0000	RESIDENTIAL	15.32	2.56	17.88
067-0680-034-0000	RESIDENTIAL	15.32	2.56	17.88
067-0680-035-0000	RESIDENTIAL	15.32	2.56	17.88
067-0680-036-0000	RESIDENTIAL	15.32	2.56	17.88
067-0680-037-0000	RESIDENTIAL	15.32	2.56	17.88
067-0680-038-0000	RESIDENTIAL	15.32	2.56	17.88
067-0680-039-0000	RESIDENTIAL	15.32	2.56	17.88
067-0680-040-0000	RESIDENTIAL	15.32	2.56	17.88

Assessor's Parcel Number	District Classification	Street Lights Charge	Safety Lights Charge	Estimated 17/18 Applied Charge
067-0680-041-0000	RESIDENTIAL	15.32	2.56	17.88
067-0680-042-0000	RESIDENTIAL	15.32	2.56	17.88
067-0680-043-0000	RESIDENTIAL	15.32	2.56	17.88
067-0680-044-0000	RESIDENTIAL	15.32	2.56	17.88
067-0680-045-0000	RESIDENTIAL	15.32	2.56	17.88
067-0680-046-0000	RESIDENTIAL	15.32	2.56	17.88
067-0680-047-0000	RESIDENTIAL	15.32	2.56	17.88
067-0680-048-0000	RESIDENTIAL	15.32	2.56	17.88
067-0680-049-0000	RESIDENTIAL	15.32	2.56	17.88
067-0680-050-0000	RESIDENTIAL	15.32	2.56	17.88
067-0690-001-0000	RESIDENTIAL	15.32	2.56	17.88
067-0690-002-0000	RESIDENTIAL	15.32	2.56	17.88
067-0690-003-0000	RESIDENTIAL	15.32	2.56	17.88
067-0690-004-0000	RESIDENTIAL	15.32	2.56	17.88
067-0690-005-0000	RESIDENTIAL	15.32	2.56	17.88
067-0690-006-0000	RESIDENTIAL	15.32	2.56	17.88
067-0690-007-0000	RESIDENTIAL	15.32	2.56	17.88
067-0690-008-0000	RESIDENTIAL	15.32	2.56	17.88
067-0690-009-0000	RESIDENTIAL	15.32	2.56	17.88
067-0690-010-0000	RESIDENTIAL	15.32	2.56	17.88
067-0690-011-0000	RESIDENTIAL	15.32	2.56	17.88
067-0690-012-0000	RESIDENTIAL	15.32	2.56	17.88
067-0690-013-0000	RESIDENTIAL	15.32	2.56	17.88
067-0690-014-0000	RESIDENTIAL	15.32	2.56	17.88
067-0690-015-0000	RESIDENTIAL	15.32	2.56	17.88
067-0690-016-0000	RESIDENTIAL	15.32	2.56	17.88
067-0690-017-0000	RESIDENTIAL	15.32	2.56	17.88
067-0690-018-0000	RESIDENTIAL	15.32	2.56	17.88
067-0690-019-0000	RESIDENTIAL	15.32	2.56	17.88
067-0690-020-0000	RESIDENTIAL	15.32	2.56	17.88
067-0690-021-0000	RESIDENTIAL	15.32	2.56	17.88
067-0690-022-0000	RESIDENTIAL	15.32	2.56	17.88
067-0690-023-0000	RESIDENTIAL	15.32	2.56	17.88
067-0690-024-0000	RESIDENTIAL	15.32	2.56	17.88
067-0690-025-0000	RESIDENTIAL	15.32	2.56	17.88
067-0690-026-0000	RESIDENTIAL	15.32	2.56	17.88
067-0690-027-0000	RESIDENTIAL	15.32	2.56	17.88
067-0690-028-0000	RESIDENTIAL	15.32	2.56	17.88
067-0690-029-0000	RESIDENTIAL	15.32	2.56	17.88
067-0690-030-0000	RESIDENTIAL	15.32	2.56	17.88
067-0690-031-0000	RESIDENTIAL	15.32	2.56	17.88
067-0690-032-0000	RESIDENTIAL	15.32	2.56	17.88
067-0690-033-0000	RESIDENTIAL	15.32	2.56	17.88
067-0690-034-0000	RESIDENTIAL	15.32	2.56	17.88
067-0690-035-0000	RESIDENTIAL	15.32	2.56	17.88
067-0690-036-0000	RESIDENTIAL	15.32	2.56	17.88
067-0690-037-0000	RESIDENTIAL	15.32	2.56	17.88
067-0690-038-0000	RESIDENTIAL	15.32	2.56	17.88
067-0690-039-0000	RESIDENTIAL	15.32	2.56	17.88
067-0690-040-0000	RESIDENTIAL	15.32	2.56	17.88
067-0690-041-0000	RESIDENTIAL	15.32	2.56	17.88
067-0690-042-0000	RESIDENTIAL	15.32	2.56	17.88
067-0690-043-0000	RESIDENTIAL	15.32	2.56	17.88
067-0690-044-0000	RESIDENTIAL	15.32	2.56	17.88
067-0690-045-0000	RESIDENTIAL	15.32	2.56	17.88
067-0690-046-0000	RESIDENTIAL	15.32	2.56	17.88

Assessor's Parcel Number	District Classification	Street Lights Charge	Safety Lights Charge	Estimated 17/18 Applied Charge
067-0690-047-0000	RESIDENTIAL	15.32	2.56	17.88
067-0690-048-0000	RESIDENTIAL	15.32	2.56	17.88
067-0690-049-0000	RESIDENTIAL	15.32	2.56	17.88
067-0690-050-0000	RESIDENTIAL	15.32	2.56	17.88
067-0690-051-0000	RESIDENTIAL	15.32	2.56	17.88
067-0690-052-0000	RESIDENTIAL	15.32	2.56	17.88
067-0690-053-0000	RESIDENTIAL	15.32	2.56	17.88
067-0690-054-0000	RESIDENTIAL	15.32	2.56	17.88
067-0690-055-0000	RESIDENTIAL	15.32	2.56	17.88
067-0690-056-0000	RESIDENTIAL	15.32	2.56	17.88
067-0690-057-0000	RESIDENTIAL	15.32	2.56	17.88
067-0690-058-0000	RESIDENTIAL	15.32	2.56	17.88
067-0690-059-0000	RESIDENTIAL	15.32	2.56	17.88
067-0690-060-0000	RESIDENTIAL	15.32	2.56	17.88
067-0690-061-0000	RESIDENTIAL	15.32	2.56	17.88
067-0690-062-0000	RESIDENTIAL	15.32	2.56	17.88
067-0690-063-0000	RESIDENTIAL	15.32	2.56	17.88
067-0690-064-0000	RESIDENTIAL	15.32	2.56	17.88
067-0690-065-0000	RESIDENTIAL	15.32	2.56	17.88
067-0690-066-0000	RESIDENTIAL	15.32	2.56	17.88
067-0690-067-0000	RESIDENTIAL	15.32	2.56	17.88
067-0690-068-0000	RESIDENTIAL	15.32	2.56	17.88
067-0690-069-0000	RESIDENTIAL	15.32	2.56	17.88
067-0690-070-0000	RESIDENTIAL	15.32	2.56	17.88
067-0690-071-0000	NON RESIDENTIAL	256.40	2.56	258.96
067-0700-001-0000	RESIDENTIAL	15.32	2.56	17.88
067-0700-002-0000	RESIDENTIAL	15.32	2.56	17.88
067-0700-003-0000	RESIDENTIAL	15.32	2.56	17.88
067-0700-004-0000	RESIDENTIAL	15.32	2.56	17.88
067-0700-005-0000	RESIDENTIAL	15.32	2.56	17.88
067-0700-006-0000	RESIDENTIAL	15.32	2.56	17.88
067-0700-007-0000	RESIDENTIAL	15.32	2.56	17.88
067-0700-008-0000	RESIDENTIAL	15.32	2.56	17.88
067-0700-009-0000	RESIDENTIAL	15.32	2.56	17.88
067-0700-010-0000	RESIDENTIAL	15.32	2.56	17.88
067-0700-011-0000	RESIDENTIAL	15.32	2.56	17.88
067-0700-012-0000	RESIDENTIAL	15.32	2.56	17.88
067-0700-013-0000	RESIDENTIAL	15.32	2.56	17.88
067-0700-014-0000	RESIDENTIAL	15.32	2.56	17.88
067-0700-015-0000	RESIDENTIAL	15.32	2.56	17.88
067-0700-016-0000	RESIDENTIAL	15.32	2.56	17.88
067-0700-017-0000	RESIDENTIAL	15.32	2.56	17.88
067-0700-018-0000	RESIDENTIAL	15.32	2.56	17.88
067-0700-019-0000	RESIDENTIAL	15.32	2.56	17.88
067-0700-020-0000	RESIDENTIAL	15.32	2.56	17.88
067-0700-021-0000	RESIDENTIAL	15.32	2.56	17.88
067-0700-022-0000	RESIDENTIAL	15.32	2.56	17.88
067-0700-023-0000	RESIDENTIAL	15.32	2.56	17.88
067-0700-024-0000	RESIDENTIAL	15.32	2.56	17.88
067-0700-025-0000	RESIDENTIAL	15.32	2.56	17.88
067-0700-026-0000	RESIDENTIAL	15.32	2.56	17.88
067-0700-027-0000	RESIDENTIAL	15.32	2.56	17.88
067-0700-028-0000	RESIDENTIAL	15.32	2.56	17.88
067-0700-029-0000	RESIDENTIAL	15.32	2.56	17.88
067-0700-030-0000	RESIDENTIAL	15.32	2.56	17.88
067-0700-031-0000	RESIDENTIAL	15.32	2.56	17.88

Assessor's Parcel Number	District Classification	Street Lights Charge	Safety Lights Charge	Estimated 17/18 Applied Charge
067-0700-032-0000	RESIDENTIAL	15.32	2.56	17.88
067-0700-033-0000	RESIDENTIAL	15.32	2.56	17.88
067-0700-034-0000	RESIDENTIAL	15.32	2.56	17.88
067-0700-035-0000	RESIDENTIAL	15.32	2.56	17.88
067-0700-036-0000	RESIDENTIAL	15.32	2.56	17.88
067-0700-037-0000	RESIDENTIAL	15.32	2.56	17.88
067-0700-038-0000	RESIDENTIAL	15.32	2.56	17.88
067-0700-039-0000	RESIDENTIAL	15.32	2.56	17.88
067-0700-040-0000	RESIDENTIAL	15.32	2.56	17.88
067-0700-041-0000	RESIDENTIAL	15.32	2.56	17.88
067-0700-042-0000	RESIDENTIAL	15.32	2.56	17.88
067-0700-043-0000	RESIDENTIAL	15.32	2.56	17.88
067-0700-044-0000	RESIDENTIAL	15.32	2.56	17.88
067-0700-045-0000	RESIDENTIAL	15.32	2.56	17.88
067-0700-046-0000	RESIDENTIAL	15.32	2.56	17.88
067-0700-047-0000	RESIDENTIAL	15.32	2.56	17.88
067-0700-048-0000	RESIDENTIAL	15.32	2.56	17.88
067-0700-049-0000	RESIDENTIAL	15.32	2.56	17.88
067-0700-050-0000	RESIDENTIAL	15.32	2.56	17.88
067-0700-051-0000	RESIDENTIAL	15.32	2.56	17.88
067-0700-052-0000	RESIDENTIAL	15.32	2.56	17.88
067-0700-053-0000	RESIDENTIAL	15.32	2.56	17.88
067-0700-054-0000	RESIDENTIAL	15.32	2.56	17.88
067-0700-055-0000	RESIDENTIAL	15.32	2.56	17.88
067-0700-056-0000	RESIDENTIAL	15.32	2.56	17.88
067-0700-057-0000	RESIDENTIAL	15.32	2.56	17.88
067-0700-058-0000	RESIDENTIAL	15.32	2.56	17.88
067-0700-059-0000	RESIDENTIAL	15.32	2.56	17.88
067-0700-060-0000	RESIDENTIAL	15.32	2.56	17.88
067-0700-061-0000	RESIDENTIAL	15.32	2.56	17.88
067-0700-062-0000	RESIDENTIAL	15.32	2.56	17.88
067-0700-063-0000	RESIDENTIAL	15.32	2.56	17.88
067-0700-064-0000	RESIDENTIAL	15.32	2.56	17.88
067-0700-065-0000	RESIDENTIAL	15.32	2.56	17.88
067-0700-066-0000	RESIDENTIAL	15.32	2.56	17.88
067-0700-067-0000	RESIDENTIAL	15.32	2.56	17.88
067-0700-068-0000	RESIDENTIAL	15.32	2.56	17.88
067-0700-069-0000	RESIDENTIAL	15.32	2.56	17.88
067-0700-070-0000	RESIDENTIAL	15.32	2.56	17.88
067-0700-071-0000	RESIDENTIAL	15.32	2.56	17.88
067-0700-072-0000	RESIDENTIAL	15.32	2.56	17.88
067-0700-073-0000	RESIDENTIAL	15.32	2.56	17.88
067-0700-074-0000	RESIDENTIAL	15.32	2.56	17.88
067-0700-075-0000	RESIDENTIAL	15.32	2.56	17.88
067-0700-076-0000	RESIDENTIAL	15.32	2.56	17.88
067-0700-077-0000	RESIDENTIAL	15.32	2.56	17.88
067-0700-078-0000	RESIDENTIAL	15.32	2.56	17.88
067-0700-079-0000	RESIDENTIAL	15.32	2.56	17.88
067-0700-080-0000	RESIDENTIAL	15.32	2.56	17.88
067-0700-081-0000	RESIDENTIAL	15.32	2.56	17.88
067-0700-082-0000	RESIDENTIAL	15.32	2.56	17.88
067-0700-083-0000	RESIDENTIAL	15.32	2.56	17.88
067-0700-084-0000	RESIDENTIAL	15.32	2.56	17.88
067-0700-085-0000	RESIDENTIAL	15.32	2.56	17.88
067-0700-086-0000	RESIDENTIAL	15.32	2.56	17.88
067-0700-087-0000	RESIDENTIAL	15.32	2.56	17.88

Assessor's Parcel Number	District Classification	Street Lights Charge	Safety Lights Charge	Estimated 17/18 Applied Charge
067-0700-088-0000	RESIDENTIAL	15.32	2.56	17.88
067-0700-089-0000	RESIDENTIAL	15.32	2.56	17.88
067-0700-090-0000	RESIDENTIAL	15.32	2.56	17.88
067-0700-091-0000	RESIDENTIAL	15.32	2.56	17.88
067-0700-092-0000	RESIDENTIAL	15.32	2.56	17.88
067-0700-093-0000	EXEMPT	0.00	0.00	0.00
067-0700-094-0000	RESIDENTIAL	15.32	2.56	17.88
067-0700-095-0000	RESIDENTIAL	15.32	2.56	17.88
067-0700-096-0000	RESIDENTIAL	15.32	2.56	17.88
067-0700-097-0000	RESIDENTIAL	15.32	2.56	17.88
067-0700-098-0000	RESIDENTIAL	15.32	2.56	17.88
067-0700-099-0000	RESIDENTIAL	15.32	2.56	17.88
067-0710-001-0000	RESIDENTIAL	15.32	2.56	17.88
067-0710-002-0000	RESIDENTIAL	15.32	2.56	17.88
067-0710-003-0000	RESIDENTIAL	15.32	2.56	17.88
067-0710-004-0000	RESIDENTIAL	15.32	2.56	17.88
067-0710-005-0000	RESIDENTIAL	15.32	2.56	17.88
067-0710-006-0000	RESIDENTIAL	15.32	2.56	17.88
067-0710-007-0000	RESIDENTIAL	15.32	2.56	17.88
067-0710-008-0000	RESIDENTIAL	15.32	2.56	17.88
067-0710-009-0000	RESIDENTIAL	15.32	2.56	17.88
067-0710-010-0000	RESIDENTIAL	15.32	2.56	17.88
067-0710-011-0000	RESIDENTIAL	15.32	2.56	17.88
067-0710-012-0000	RESIDENTIAL	15.32	2.56	17.88
067-0710-013-0000	RESIDENTIAL	15.32	2.56	17.88
067-0710-014-0000	RESIDENTIAL	15.32	2.56	17.88
067-0710-015-0000	RESIDENTIAL	15.32	2.56	17.88
067-0710-016-0000	RESIDENTIAL	15.32	2.56	17.88
067-0710-017-0000	RESIDENTIAL	15.32	2.56	17.88
067-0710-018-0000	RESIDENTIAL	15.32	2.56	17.88
067-0710-019-0000	RESIDENTIAL	15.32	2.56	17.88
067-0710-020-0000	RESIDENTIAL	15.32	2.56	17.88
067-0710-021-0000	RESIDENTIAL	15.32	2.56	17.88
067-0710-022-0000	RESIDENTIAL	15.32	2.56	17.88
067-0710-023-0000	RESIDENTIAL	15.32	2.56	17.88
067-0710-024-0000	RESIDENTIAL	15.32	2.56	17.88
067-0710-025-0000	RESIDENTIAL	15.32	2.56	17.88
067-0710-026-0000	RESIDENTIAL	15.32	2.56	17.88
067-0710-027-0000	RESIDENTIAL	15.32	2.56	17.88
067-0710-028-0000	RESIDENTIAL	15.32	2.56	17.88
067-0710-029-0000	RESIDENTIAL	15.32	2.56	17.88
067-0710-030-0000	RESIDENTIAL	15.32	2.56	17.88
067-0710-031-0000	RESIDENTIAL	15.32	2.56	17.88
067-0710-032-0000	RESIDENTIAL	15.32	2.56	17.88
067-0710-033-0000	RESIDENTIAL	15.32	2.56	17.88
067-0710-034-0000	RESIDENTIAL	15.32	2.56	17.88
067-0710-035-0000	RESIDENTIAL	15.32	2.56	17.88
067-0710-036-0000	RESIDENTIAL	15.32	2.56	17.88
067-0710-037-0000	RESIDENTIAL	15.32	2.56	17.88
067-0710-038-0000	RESIDENTIAL	15.32	2.56	17.88
067-0710-039-0000	RESIDENTIAL	15.32	2.56	17.88
067-0710-040-0000	RESIDENTIAL	15.32	2.56	17.88
067-0710-041-0000	RESIDENTIAL	15.32	2.56	17.88
067-0710-042-0000	RESIDENTIAL	15.32	2.56	17.88
067-0710-043-0000	RESIDENTIAL	15.32	2.56	17.88
067-0710-044-0000	RESIDENTIAL	15.32	2.56	17.88

Assessor's Parcel Number	District Classification	Street Lights Charge	Safety Lights Charge	Estimated 17/18 Applied Charge
067-0710-045-0000	RESIDENTIAL	15.32	2.56	17.88
067-0710-046-0000	RESIDENTIAL	15.32	2.56	17.88
067-0710-047-0000	RESIDENTIAL	15.32	2.56	17.88
067-0710-048-0000	RESIDENTIAL	15.32	2.56	17.88
067-0710-049-0000	RESIDENTIAL	15.32	2.56	17.88
067-0710-050-0000	RESIDENTIAL	15.32	2.56	17.88
067-0710-051-0000	RESIDENTIAL	15.32	2.56	17.88
067-0710-052-0000	RESIDENTIAL	15.32	2.56	17.88
067-0710-053-0000	RESIDENTIAL	15.32	2.56	17.88
067-0710-054-0000	RESIDENTIAL	15.32	2.56	17.88
067-0710-055-0000	RESIDENTIAL	15.32	2.56	17.88
067-0710-056-0000	RESIDENTIAL	15.32	2.56	17.88
067-0710-057-0000	RESIDENTIAL	15.32	2.56	17.88
067-0710-058-0000	RESIDENTIAL	15.32	2.56	17.88
067-0710-059-0000	RESIDENTIAL	15.32	2.56	17.88
067-0710-060-0000	RESIDENTIAL	15.32	2.56	17.88
067-0710-061-0000	RESIDENTIAL	15.32	2.56	17.88
067-0710-062-0000	RESIDENTIAL	15.32	2.56	17.88
067-0710-063-0000	RESIDENTIAL	15.32	2.56	17.88
067-0710-064-0000	RESIDENTIAL	15.32	2.56	17.88
067-0710-065-0000	RESIDENTIAL	15.32	2.56	17.88
067-0710-066-0000	RESIDENTIAL	15.32	2.56	17.88
067-0710-067-0000	RESIDENTIAL	15.32	2.56	17.88
067-0710-068-0000	RESIDENTIAL	15.32	2.56	17.88
067-0710-069-0000	RESIDENTIAL	15.32	2.56	17.88
067-0710-070-0000	RESIDENTIAL	15.32	2.56	17.88
067-0710-071-0000	RESIDENTIAL	15.32	2.56	17.88
067-0710-072-0000	RESIDENTIAL	15.32	2.56	17.88
067-0710-073-0000	RESIDENTIAL	15.32	2.56	17.88
067-0710-074-0000	RESIDENTIAL	15.32	2.56	17.88
067-0710-075-0000	RESIDENTIAL	15.32	2.56	17.88
067-0710-076-0000	RESIDENTIAL	15.32	2.56	17.88
067-0710-077-0000	RESIDENTIAL	15.32	2.56	17.88
067-0710-078-0000	RESIDENTIAL	15.32	2.56	17.88
067-0710-079-0000	RESIDENTIAL	15.32	2.56	17.88
067-0710-080-0000	RESIDENTIAL	15.32	2.56	17.88
067-0710-081-0000	RESIDENTIAL	15.32	2.56	17.88
067-0710-082-0000	RESIDENTIAL	15.32	2.56	17.88
067-0710-083-0000	RESIDENTIAL	15.32	2.56	17.88
067-0710-084-0000	RESIDENTIAL	15.32	2.56	17.88
067-0710-085-0000	RESIDENTIAL	15.32	2.56	17.88
067-0710-086-0000	RESIDENTIAL	15.32	2.56	17.88
067-0710-087-0000	RESIDENTIAL	15.32	2.56	17.88
067-0710-088-0000	RESIDENTIAL	15.32	2.56	17.88
067-0710-089-0000	RESIDENTIAL	15.32	2.56	17.88
067-0710-090-0000	RESIDENTIAL	15.32	2.56	17.88
067-0710-091-0000	RESIDENTIAL	15.32	2.56	17.88
067-0710-092-0000	RESIDENTIAL	15.32	2.56	17.88
067-0710-093-0000	RESIDENTIAL	15.32	2.56	17.88
067-0710-094-0000	RESIDENTIAL	15.32	2.56	17.88
067-0710-095-0000	RESIDENTIAL	15.32	2.56	17.88
067-0710-096-0000	RESIDENTIAL	15.32	2.56	17.88
067-0710-097-0000	RESIDENTIAL	15.32	2.56	17.88
067-0710-098-0000	RESIDENTIAL	15.32	2.56	17.88
067-0710-099-0000	RESIDENTIAL	15.32	2.56	17.88
067-0710-100-0000	RESIDENTIAL	15.32	2.56	17.88

Assessor's Parcel Number	District Classification	Street Lights Charge	Safety Lights Charge	Estimated 17/18 Applied Charge
067-0710-101-0000	RESIDENTIAL	15.32	2.56	17.88
067-0710-102-0000	RESIDENTIAL	15.32	2.56	17.88
067-0710-103-0000	RESIDENTIAL	15.32	2.56	17.88
067-0710-104-0000	RESIDENTIAL	15.32	2.56	17.88
067-0710-105-0000	RESIDENTIAL	15.32	2.56	17.88
067-0710-106-0000	RESIDENTIAL	15.32	2.56	17.88
067-0710-107-0000	RESIDENTIAL	15.32	2.56	17.88
067-0710-108-0000	RESIDENTIAL	15.32	2.56	17.88
067-0710-109-0000	RESIDENTIAL	15.32	2.56	17.88
067-0710-110-0000	RESIDENTIAL	15.32	2.56	17.88
067-0710-111-0000	RESIDENTIAL	15.32	2.56	17.88
067-0720-001-0000	RESIDENTIAL	15.32	2.56	17.88
067-0720-002-0000	RESIDENTIAL	15.32	2.56	17.88
067-0720-003-0000	RESIDENTIAL	15.32	2.56	17.88
067-0720-004-0000	RESIDENTIAL	15.32	2.56	17.88
067-0720-005-0000	RESIDENTIAL	15.32	2.56	17.88
067-0720-006-0000	RESIDENTIAL	15.32	2.56	17.88
067-0720-007-0000	RESIDENTIAL	15.32	2.56	17.88
067-0720-008-0000	RESIDENTIAL	15.32	2.56	17.88
067-0720-009-0000	RESIDENTIAL	15.32	2.56	17.88
067-0720-010-0000	RESIDENTIAL	15.32	2.56	17.88
067-0720-011-0000	RESIDENTIAL	15.32	2.56	17.88
067-0720-012-0000	RESIDENTIAL	15.32	2.56	17.88
067-0720-013-0000	RESIDENTIAL	15.32	2.56	17.88
067-0720-014-0000	RESIDENTIAL	15.32	2.56	17.88
067-0720-015-0000	RESIDENTIAL	15.32	2.56	17.88
067-0720-016-0000	RESIDENTIAL	15.32	2.56	17.88
067-0720-017-0000	RESIDENTIAL	15.32	2.56	17.88
067-0720-018-0000	RESIDENTIAL	15.32	2.56	17.88
067-0720-019-0000	RESIDENTIAL	15.32	2.56	17.88
067-0720-020-0000	RESIDENTIAL	15.32	2.56	17.88
067-0720-021-0000	RESIDENTIAL	15.32	2.56	17.88
067-0720-022-0000	RESIDENTIAL	15.32	2.56	17.88
067-0720-023-0000	RESIDENTIAL	15.32	2.56	17.88
067-0720-024-0000	RESIDENTIAL	15.32	2.56	17.88
067-0720-025-0000	RESIDENTIAL	15.32	2.56	17.88
067-0720-026-0000	RESIDENTIAL	15.32	2.56	17.88
067-0720-027-0000	RESIDENTIAL	15.32	2.56	17.88
067-0720-028-0000	RESIDENTIAL	15.32	2.56	17.88
067-0720-029-0000	RESIDENTIAL	15.32	2.56	17.88
067-0720-030-0000	RESIDENTIAL	15.32	2.56	17.88
067-0720-031-0000	RESIDENTIAL	15.32	2.56	17.88
067-0720-032-0000	RESIDENTIAL	15.32	2.56	17.88
067-0720-033-0000	RESIDENTIAL	15.32	2.56	17.88
067-0720-034-0000	RESIDENTIAL	15.32	2.56	17.88
067-0720-035-0000	RESIDENTIAL	15.32	2.56	17.88
067-0720-036-0000	RESIDENTIAL	15.32	2.56	17.88
067-0720-037-0000	RESIDENTIAL	15.32	2.56	17.88
067-0720-038-0000	RESIDENTIAL	15.32	2.56	17.88
067-0720-039-0000	RESIDENTIAL	15.32	2.56	17.88
067-0720-040-0000	RESIDENTIAL	15.32	2.56	17.88
067-0720-041-0000	RESIDENTIAL	15.32	2.56	17.88
067-0720-042-0000	RESIDENTIAL	15.32	2.56	17.88
067-0720-043-0000	RESIDENTIAL	15.32	2.56	17.88
067-0720-044-0000	RESIDENTIAL	15.32	2.56	17.88
067-0720-045-0000	RESIDENTIAL	15.32	2.56	17.88

Assessor's Parcel Number	District Classification	Street Lights Charge	Safety Lights Charge	Estimated 17/18 Applied Charge
067-0720-046-0000	RESIDENTIAL	15.32	2.56	17.88
067-0720-047-0000	RESIDENTIAL	15.32	2.56	17.88
067-0720-048-0000	RESIDENTIAL	15.32	2.56	17.88
067-0720-049-0000	RESIDENTIAL	15.32	2.56	17.88
067-0720-050-0000	RESIDENTIAL	15.32	2.56	17.88
067-0720-051-0000	RESIDENTIAL	15.32	2.56	17.88
067-0720-052-0000	RESIDENTIAL	15.32	2.56	17.88
067-0720-053-0000	RESIDENTIAL	15.32	2.56	17.88
067-0720-054-0000	RESIDENTIAL	15.32	2.56	17.88
067-0720-055-0000	RESIDENTIAL	15.32	2.56	17.88
067-0720-056-0000	RESIDENTIAL	15.32	2.56	17.88
067-0720-057-0000	RESIDENTIAL	15.32	2.56	17.88
067-0720-058-0000	RESIDENTIAL	15.32	2.56	17.88
067-0720-059-0000	RESIDENTIAL	15.32	2.56	17.88
067-0720-060-0000	RESIDENTIAL	15.32	2.56	17.88
067-0720-061-0000	RESIDENTIAL	15.32	2.56	17.88
067-0720-062-0000	RESIDENTIAL	15.32	2.56	17.88
067-0720-063-0000	RESIDENTIAL	15.32	2.56	17.88
067-0720-064-0000	RESIDENTIAL	15.32	2.56	17.88
067-0720-065-0000	RESIDENTIAL	15.32	2.56	17.88
067-0720-066-0000	RESIDENTIAL	15.32	2.56	17.88
067-0720-067-0000	RESIDENTIAL	15.32	2.56	17.88
067-0720-068-0000	RESIDENTIAL	15.32	2.56	17.88
067-0720-069-0000	RESIDENTIAL	15.32	2.56	17.88
067-0720-070-0000	RESIDENTIAL	15.32	2.56	17.88
067-0720-071-0000	RESIDENTIAL	15.32	2.56	17.88
067-0720-072-0000	RESIDENTIAL	15.32	2.56	17.88
067-0720-073-0000	RESIDENTIAL	15.32	2.56	17.88
067-0720-074-0000	RESIDENTIAL	15.32	2.56	17.88
067-0720-075-0000	RESIDENTIAL	15.32	2.56	17.88
067-0720-076-0000	RESIDENTIAL	15.32	2.56	17.88
067-0720-077-0000	RESIDENTIAL	15.32	2.56	17.88
067-0720-078-0000	RESIDENTIAL	15.32	2.56	17.88
067-0720-079-0000	RESIDENTIAL	15.32	2.56	17.88
067-0720-080-0000	RESIDENTIAL	15.32	2.56	17.88
067-0720-081-0000	RESIDENTIAL	15.32	2.56	17.88
067-0720-082-0000	RESIDENTIAL	15.32	2.56	17.88
067-0720-083-0000	RESIDENTIAL	15.32	2.56	17.88
067-0720-084-0000	RESIDENTIAL	15.32	2.56	17.88
067-0720-085-0000	RESIDENTIAL	15.32	2.56	17.88
067-0720-086-0000	RESIDENTIAL	15.32	2.56	17.88
067-0720-087-0000	RESIDENTIAL	15.32	2.56	17.88
067-0720-088-0000	RESIDENTIAL	15.32	2.56	17.88
067-0720-089-0000	EXEMPT	0.00	0.00	0.00
067-0730-001-0000	RESIDENTIAL	15.32	2.56	17.88
067-0730-002-0000	RESIDENTIAL	15.32	2.56	17.88
067-0730-003-0000	RESIDENTIAL	15.32	2.56	17.88
067-0730-004-0000	RESIDENTIAL	15.32	2.56	17.88
067-0730-005-0000	RESIDENTIAL	15.32	2.56	17.88
067-0730-006-0000	RESIDENTIAL	15.32	2.56	17.88
067-0730-007-0000	RESIDENTIAL	15.32	2.56	17.88
067-0730-008-0000	RESIDENTIAL	15.32	2.56	17.88
067-0730-009-0000	RESIDENTIAL	15.32	2.56	17.88
067-0730-010-0000	RESIDENTIAL	15.32	2.56	17.88
067-0730-011-0000	RESIDENTIAL	15.32	2.56	17.88
067-0730-012-0000	RESIDENTIAL	15.32	2.56	17.88

Assessor's Parcel Number	District Classification	Street Lights Charge	Safety Lights Charge	Estimated 17/18 Applied Charge
067-0730-013-0000	RESIDENTIAL	15.32	2.56	17.88
067-0730-014-0000	RESIDENTIAL	15.32	2.56	17.88
067-0730-015-0000	RESIDENTIAL	15.32	2.56	17.88
067-0730-016-0000	RESIDENTIAL	15.32	2.56	17.88
067-0730-017-0000	RESIDENTIAL	15.32	2.56	17.88
067-0730-018-0000	RESIDENTIAL	15.32	2.56	17.88
067-0730-019-0000	RESIDENTIAL	15.32	2.56	17.88
067-0730-020-0000	RESIDENTIAL	15.32	2.56	17.88
067-0730-021-0000	RESIDENTIAL	15.32	2.56	17.88
067-0730-022-0000	RESIDENTIAL	15.32	2.56	17.88
067-0730-023-0000	RESIDENTIAL	15.32	2.56	17.88
067-0730-024-0000	RESIDENTIAL	15.32	2.56	17.88
067-0730-025-0000	RESIDENTIAL	15.32	2.56	17.88
067-0730-026-0000	RESIDENTIAL	15.32	2.56	17.88
067-0730-027-0000	RESIDENTIAL	15.32	2.56	17.88
067-0730-028-0000	RESIDENTIAL	15.32	2.56	17.88
067-0730-029-0000	RESIDENTIAL	15.32	2.56	17.88
067-0730-030-0000	RESIDENTIAL	15.32	2.56	17.88
067-0730-031-0000	RESIDENTIAL	15.32	2.56	17.88
067-0730-032-0000	RESIDENTIAL	15.32	2.56	17.88
067-0730-033-0000	RESIDENTIAL	15.32	2.56	17.88
067-0730-034-0000	RESIDENTIAL	15.32	2.56	17.88
067-0730-035-0000	RESIDENTIAL	15.32	2.56	17.88
067-0730-036-0000	RESIDENTIAL	15.32	2.56	17.88
067-0730-037-0000	RESIDENTIAL	15.32	2.56	17.88
067-0730-038-0000	RESIDENTIAL	15.32	2.56	17.88
067-0730-039-0000	RESIDENTIAL	15.32	2.56	17.88
067-0730-040-0000	RESIDENTIAL	15.32	2.56	17.88
067-0730-041-0000	RESIDENTIAL	15.32	2.56	17.88
067-0730-042-0000	RESIDENTIAL	15.32	2.56	17.88
067-0730-043-0000	RESIDENTIAL	15.32	2.56	17.88
067-0730-044-0000	RESIDENTIAL	15.32	2.56	17.88
067-0730-045-0000	RESIDENTIAL	15.32	2.56	17.88
067-0730-046-0000	RESIDENTIAL	15.32	2.56	17.88
067-0730-047-0000	RESIDENTIAL	15.32	2.56	17.88
067-0730-048-0000	RESIDENTIAL	15.32	2.56	17.88
067-0730-049-0000	RESIDENTIAL	15.32	2.56	17.88
067-0730-050-0000	RESIDENTIAL	15.32	2.56	17.88
067-0730-051-0000	RESIDENTIAL	15.32	2.56	17.88
067-0730-052-0000	RESIDENTIAL	15.32	2.56	17.88
067-0730-053-0000	RESIDENTIAL	15.32	2.56	17.88
067-0730-054-0000	RESIDENTIAL	15.32	2.56	17.88
067-0730-055-0000	RESIDENTIAL	15.32	2.56	17.88
067-0730-056-0000	RESIDENTIAL	15.32	2.56	17.88
067-0730-057-0000	RESIDENTIAL	15.32	2.56	17.88
067-0730-058-0000	RESIDENTIAL	15.32	2.56	17.88
067-0730-059-0000	RESIDENTIAL	15.32	2.56	17.88
067-0730-060-0000	RESIDENTIAL	15.32	2.56	17.88
067-0730-061-0000	RESIDENTIAL	15.32	2.56	17.88
067-0730-062-0000	RESIDENTIAL	15.32	2.56	17.88
067-0730-063-0000	RESIDENTIAL	15.32	2.56	17.88
067-0730-064-0000	RESIDENTIAL	15.32	2.56	17.88
067-0730-065-0000	RESIDENTIAL	15.32	2.56	17.88
067-0730-066-0000	RESIDENTIAL	15.32	2.56	17.88
067-0730-067-0000	RESIDENTIAL	15.32	2.56	17.88
067-0730-068-0000	RESIDENTIAL	15.32	2.56	17.88

Assessor's Parcel Number	District Classification	Street Lights Charge	Safety Lights Charge	Estimated 17/18 Applied Charge
067-0730-069-0000	RESIDENTIAL	15.32	2.56	17.88
067-0730-070-0000	RESIDENTIAL	15.32	2.56	17.88
067-0730-071-0000	RESIDENTIAL	15.32	2.56	17.88
067-0730-072-0000	RESIDENTIAL	15.32	2.56	17.88
067-0730-073-0000	RESIDENTIAL	15.32	2.56	17.88
067-0730-074-0000	RESIDENTIAL	15.32	2.56	17.88
067-0730-075-0000	RESIDENTIAL	15.32	2.56	17.88
067-0730-076-0000	RESIDENTIAL	15.32	2.56	17.88
067-0730-077-0000	RESIDENTIAL	15.32	2.56	17.88
067-0730-078-0000	RESIDENTIAL	15.32	2.56	17.88
067-0730-079-0000	RESIDENTIAL	15.32	2.56	17.88
067-0730-080-0000	RESIDENTIAL	15.32	2.56	17.88
067-0730-081-0000	RESIDENTIAL	15.32	2.56	17.88
067-0730-082-0000	RESIDENTIAL	15.32	2.56	17.88
067-0730-083-0000	RESIDENTIAL	15.32	2.56	17.88
067-0730-084-0000	RESIDENTIAL	15.32	2.56	17.88
067-0730-085-0000	RESIDENTIAL	15.32	2.56	17.88
067-0730-086-0000	RESIDENTIAL	15.32	2.56	17.88
067-0730-087-0000	RESIDENTIAL	15.32	2.56	17.88
067-0730-088-0000	RESIDENTIAL	15.32	2.56	17.88
067-0730-089-0000	RESIDENTIAL	15.32	2.56	17.88
067-0730-090-0000	RESIDENTIAL	15.32	2.56	17.88
067-0730-091-0000	RESIDENTIAL	15.32	2.56	17.88
067-0730-092-0000	RESIDENTIAL	15.32	2.56	17.88
067-0730-093-0000	RESIDENTIAL	15.32	2.56	17.88
067-0730-094-0000	RESIDENTIAL	15.32	2.56	17.88
067-0730-095-0000	RESIDENTIAL	15.32	2.56	17.88
067-0730-096-0000	RESIDENTIAL	15.32	2.56	17.88
067-0730-097-0000	RESIDENTIAL	15.32	2.56	17.88
067-0730-098-0000	RESIDENTIAL	15.32	2.56	17.88
067-0730-099-0000	RESIDENTIAL	15.32	2.56	17.88
067-0730-100-0000	RESIDENTIAL	15.32	2.56	17.88
067-0730-101-0000	RESIDENTIAL	15.32	2.56	17.88
067-0740-001-0000	RESIDENTIAL	15.32	2.56	17.88
067-0740-002-0000	RESIDENTIAL	15.32	2.56	17.88
067-0740-003-0000	RESIDENTIAL	15.32	2.56	17.88
067-0740-004-0000	RESIDENTIAL	15.32	2.56	17.88
067-0740-005-0000	RESIDENTIAL	15.32	2.56	17.88
067-0740-006-0000	RESIDENTIAL	15.32	2.56	17.88
067-0740-007-0000	RESIDENTIAL	15.32	2.56	17.88
067-0740-008-0000	RESIDENTIAL	15.32	2.56	17.88
067-0740-009-0000	RESIDENTIAL	15.32	2.56	17.88
067-0740-010-0000	RESIDENTIAL	15.32	2.56	17.88
067-0740-011-0000	RESIDENTIAL	15.32	2.56	17.88
067-0740-012-0000	RESIDENTIAL	15.32	2.56	17.88
067-0740-013-0000	RESIDENTIAL	15.32	2.56	17.88
067-0740-014-0000	RESIDENTIAL	15.32	2.56	17.88
067-0740-015-0000	RESIDENTIAL	15.32	2.56	17.88
067-0740-016-0000	RESIDENTIAL	15.32	2.56	17.88
067-0740-017-0000	RESIDENTIAL	15.32	2.56	17.88
067-0740-018-0000	RESIDENTIAL	15.32	2.56	17.88
067-0740-019-0000	RESIDENTIAL	15.32	2.56	17.88
067-0740-020-0000	RESIDENTIAL	15.32	2.56	17.88
067-0740-021-0000	RESIDENTIAL	15.32	2.56	17.88
067-0740-022-0000	RESIDENTIAL	15.32	2.56	17.88
067-0740-023-0000	RESIDENTIAL	15.32	2.56	17.88

Assessor's Parcel Number	District Classification	Street Lights Charge	Safety Lights Charge	Estimated 17/18 Applied Charge
067-0740-024-0000	RESIDENTIAL	15.32	2.56	17.88
067-0740-025-0000	RESIDENTIAL	15.32	2.56	17.88
067-0740-026-0000	RESIDENTIAL	15.32	2.56	17.88
067-0740-027-0000	RESIDENTIAL	15.32	2.56	17.88
067-0740-028-0000	RESIDENTIAL	15.32	2.56	17.88
067-0740-029-0000	RESIDENTIAL	15.32	2.56	17.88
067-0740-030-0000	RESIDENTIAL	15.32	2.56	17.88
067-0740-031-0000	RESIDENTIAL	15.32	2.56	17.88
067-0740-032-0000	RESIDENTIAL	15.32	2.56	17.88
067-0740-033-0000	RESIDENTIAL	15.32	2.56	17.88
067-0740-034-0000	RESIDENTIAL	15.32	2.56	17.88
067-0740-035-0000	RESIDENTIAL	15.32	2.56	17.88
067-0740-036-0000	RESIDENTIAL	15.32	2.56	17.88
067-0740-037-0000	RESIDENTIAL	15.32	2.56	17.88
067-0740-038-0000	RESIDENTIAL	15.32	2.56	17.88
067-0740-039-0000	RESIDENTIAL	15.32	2.56	17.88
067-0740-040-0000	RESIDENTIAL	15.32	2.56	17.88
067-0740-041-0000	RESIDENTIAL	15.32	2.56	17.88
067-0740-042-0000	RESIDENTIAL	15.32	2.56	17.88
067-0740-043-0000	RESIDENTIAL	15.32	2.56	17.88
067-0740-044-0000	RESIDENTIAL	15.32	2.56	17.88
067-0740-045-0000	RESIDENTIAL	15.32	2.56	17.88
067-0740-046-0000	RESIDENTIAL	15.32	2.56	17.88
067-0740-047-0000	RESIDENTIAL	15.32	2.56	17.88
067-0740-048-0000	RESIDENTIAL	15.32	2.56	17.88
067-0740-049-0000	EXEMPT	0.00	0.00	0.00
067-0750-001-0000	RESIDENTIAL	15.32	2.56	17.88
067-0750-002-0000	RESIDENTIAL	15.32	2.56	17.88
067-0750-003-0000	RESIDENTIAL	15.32	2.56	17.88
067-0750-004-0000	RESIDENTIAL	15.32	2.56	17.88
067-0750-005-0000	RESIDENTIAL	15.32	2.56	17.88
067-0750-006-0000	RESIDENTIAL	15.32	2.56	17.88
067-0750-007-0000	RESIDENTIAL	15.32	2.56	17.88
067-0750-008-0000	RESIDENTIAL	15.32	2.56	17.88
067-0750-009-0000	RESIDENTIAL	15.32	2.56	17.88
067-0750-010-0000	RESIDENTIAL	15.32	2.56	17.88
067-0750-011-0000	RESIDENTIAL	15.32	2.56	17.88
067-0750-012-0000	RESIDENTIAL	15.32	2.56	17.88
067-0750-013-0000	RESIDENTIAL	15.32	2.56	17.88
067-0750-014-0000	RESIDENTIAL	15.32	2.56	17.88
067-0750-015-0000	RESIDENTIAL	15.32	2.56	17.88
067-0750-016-0000	RESIDENTIAL	15.32	2.56	17.88
067-0750-017-0000	RESIDENTIAL	15.32	2.56	17.88
067-0750-018-0000	RESIDENTIAL	15.32	2.56	17.88
067-0750-019-0000	RESIDENTIAL	15.32	2.56	17.88
067-0750-020-0000	RESIDENTIAL	15.32	2.56	17.88
067-0750-021-0000	RESIDENTIAL	15.32	2.56	17.88
067-0750-022-0000	RESIDENTIAL	15.32	2.56	17.88
067-0750-023-0000	RESIDENTIAL	15.32	2.56	17.88
067-0750-024-0000	RESIDENTIAL	15.32	2.56	17.88
067-0750-025-0000	RESIDENTIAL	15.32	2.56	17.88
067-0750-026-0000	RESIDENTIAL	15.32	2.56	17.88
067-0750-027-0000	RESIDENTIAL	15.32	2.56	17.88
067-0750-028-0000	RESIDENTIAL	15.32	2.56	17.88
067-0750-029-0000	RESIDENTIAL	15.32	2.56	17.88
067-0750-030-0000	RESIDENTIAL	15.32	2.56	17.88

Assessor's Parcel Number	District Classification	Street Lights Charge	Safety Lights Charge	Estimated 17/18 Applied Charge
067-0750-031-0000	RESIDENTIAL	15.32	2.56	17.88
067-0750-032-0000	RESIDENTIAL	15.32	2.56	17.88
067-0750-033-0000	RESIDENTIAL	15.32	2.56	17.88
067-0750-034-0000	RESIDENTIAL	15.32	2.56	17.88
067-0750-035-0000	RESIDENTIAL	15.32	2.56	17.88
067-0750-036-0000	RESIDENTIAL	15.32	2.56	17.88
067-0750-037-0000	RESIDENTIAL	15.32	2.56	17.88
067-0750-038-0000	RESIDENTIAL	15.32	2.56	17.88
067-0750-039-0000	RESIDENTIAL	15.32	2.56	17.88
067-0750-040-0000	RESIDENTIAL	15.32	2.56	17.88
067-0750-041-0000	RESIDENTIAL	15.32	2.56	17.88
067-0750-042-0000	RESIDENTIAL	15.32	2.56	17.88
067-0750-043-0000	RESIDENTIAL	15.32	2.56	17.88
067-0750-044-0000	RESIDENTIAL	15.32	2.56	17.88
067-0750-045-0000	RESIDENTIAL	15.32	2.56	17.88
067-0750-046-0000	RESIDENTIAL	15.32	2.56	17.88
067-0750-047-0000	RESIDENTIAL	15.32	2.56	17.88
067-0750-048-0000	RESIDENTIAL	15.32	2.56	17.88
067-0750-049-0000	RESIDENTIAL	15.32	2.56	17.88
067-0750-050-0000	RESIDENTIAL	15.32	2.56	17.88
067-0750-051-0000	RESIDENTIAL	15.32	2.56	17.88
067-0750-052-0000	RESIDENTIAL	15.32	2.56	17.88
067-0750-053-0000	RESIDENTIAL	15.32	2.56	17.88
067-0750-054-0000	RESIDENTIAL	15.32	2.56	17.88
067-0750-055-0000	RESIDENTIAL	15.32	2.56	17.88
067-0750-056-0000	RESIDENTIAL	15.32	2.56	17.88
067-0750-057-0000	RESIDENTIAL	15.32	2.56	17.88
067-0750-058-0000	RESIDENTIAL	15.32	2.56	17.88
067-0750-059-0000	RESIDENTIAL	15.32	2.56	17.88
067-0750-060-0000	RESIDENTIAL	15.32	2.56	17.88
067-0750-061-0000	RESIDENTIAL	15.32	2.56	17.88
067-0750-062-0000	RESIDENTIAL	15.32	2.56	17.88
067-0750-063-0000	RESIDENTIAL	15.32	2.56	17.88
067-0750-064-0000	RESIDENTIAL	15.32	2.56	17.88
067-0750-065-0000	RESIDENTIAL	15.32	2.56	17.88
067-0750-066-0000	RESIDENTIAL	15.32	2.56	17.88
067-0750-067-0000	RESIDENTIAL	15.32	2.56	17.88
067-0750-068-0000	RESIDENTIAL	15.32	2.56	17.88
067-0750-069-0000	RESIDENTIAL	15.32	2.56	17.88
067-0750-070-0000	RESIDENTIAL	15.32	2.56	17.88
067-0750-071-0000	RESIDENTIAL	15.32	2.56	17.88
067-0750-072-0000	EXEMPT	0.00	0.00	0.00
067-0750-073-0000	EXEMPT	0.00	0.00	0.00
067-0760-001-0000	RESIDENTIAL	15.32	2.56	17.88
067-0760-002-0000	RESIDENTIAL	15.32	2.56	17.88
067-0760-003-0000	RESIDENTIAL	15.32	2.56	17.88
067-0760-004-0000	RESIDENTIAL	15.32	2.56	17.88
067-0760-005-0000	RESIDENTIAL	15.32	2.56	17.88
067-0760-006-0000	RESIDENTIAL	15.32	2.56	17.88
067-0760-007-0000	RESIDENTIAL	15.32	2.56	17.88
067-0760-008-0000	RESIDENTIAL	15.32	2.56	17.88
067-0760-009-0000	RESIDENTIAL	15.32	2.56	17.88
067-0760-010-0000	RESIDENTIAL	15.32	2.56	17.88
067-0760-011-0000	RESIDENTIAL	15.32	2.56	17.88
067-0760-012-0000	RESIDENTIAL	15.32	2.56	17.88
067-0760-013-0000	RESIDENTIAL	15.32	2.56	17.88

Assessor's Parcel Number	District Classification	Street Lights Charge	Safety Lights Charge	Estimated 17/18 Applied Charge
067-0760-014-0000	RESIDENTIAL	15.32	2.56	17.88
067-0760-015-0000	RESIDENTIAL	15.32	2.56	17.88
067-0760-016-0000	RESIDENTIAL	15.32	2.56	17.88
067-0760-017-0000	RESIDENTIAL	15.32	2.56	17.88
067-0760-018-0000	RESIDENTIAL	15.32	2.56	17.88
067-0760-019-0000	RESIDENTIAL	15.32	2.56	17.88
067-0760-020-0000	RESIDENTIAL	15.32	2.56	17.88
067-0760-021-0000	RESIDENTIAL	15.32	2.56	17.88
067-0760-022-0000	RESIDENTIAL	15.32	2.56	17.88
067-0760-023-0000	RESIDENTIAL	15.32	2.56	17.88
067-0760-024-0000	RESIDENTIAL	15.32	2.56	17.88
067-0760-025-0000	RESIDENTIAL	15.32	2.56	17.88
067-0760-026-0000	RESIDENTIAL	15.32	2.56	17.88
067-0760-027-0000	RESIDENTIAL	15.32	2.56	17.88
067-0760-028-0000	RESIDENTIAL	15.32	2.56	17.88
067-0760-029-0000	RESIDENTIAL	15.32	2.56	17.88
067-0760-030-0000	RESIDENTIAL	15.32	2.56	17.88
067-0760-031-0000	RESIDENTIAL	15.32	2.56	17.88
067-0760-032-0000	RESIDENTIAL	15.32	2.56	17.88
067-0760-033-0000	RESIDENTIAL	15.32	2.56	17.88
067-0760-034-0000	RESIDENTIAL	15.32	2.56	17.88
067-0760-035-0000	RESIDENTIAL	15.32	2.56	17.88
067-0760-036-0000	RESIDENTIAL	15.32	2.56	17.88
067-0760-037-0000	RESIDENTIAL	15.32	2.56	17.88
067-0760-038-0000	RESIDENTIAL	15.32	2.56	17.88
067-0760-039-0000	RESIDENTIAL	15.32	2.56	17.88
067-0760-040-0000	RESIDENTIAL	15.32	2.56	17.88
067-0760-041-0000	RESIDENTIAL	15.32	2.56	17.88
067-0760-042-0000	RESIDENTIAL	15.32	2.56	17.88
067-0760-043-0000	RESIDENTIAL	15.32	2.56	17.88
067-0760-044-0000	RESIDENTIAL	15.32	2.56	17.88
067-0760-045-0000	RESIDENTIAL	15.32	2.56	17.88
067-0760-046-0000	RESIDENTIAL	15.32	2.56	17.88
067-0760-047-0000	RESIDENTIAL	15.32	2.56	17.88
067-0760-048-0000	RESIDENTIAL	15.32	2.56	17.88
067-0760-049-0000	RESIDENTIAL	15.32	2.56	17.88
067-0760-050-0000	RESIDENTIAL	15.32	2.56	17.88
067-0760-051-0000	RESIDENTIAL	15.32	2.56	17.88
067-0760-052-0000	RESIDENTIAL	15.32	2.56	17.88
067-0760-053-0000	RESIDENTIAL	15.32	2.56	17.88
067-0760-054-0000	RESIDENTIAL	15.32	2.56	17.88
067-0760-055-0000	RESIDENTIAL	15.32	2.56	17.88
067-0760-056-0000	RESIDENTIAL	15.32	2.56	17.88
067-0760-057-0000	RESIDENTIAL	15.32	2.56	17.88
067-0760-058-0000	RESIDENTIAL	15.32	2.56	17.88
067-0760-059-0000	RESIDENTIAL	15.32	2.56	17.88
067-0760-060-0000	RESIDENTIAL	15.32	2.56	17.88
067-0760-061-0000	RESIDENTIAL	15.32	2.56	17.88
067-0760-062-0000	RESIDENTIAL	15.32	2.56	17.88
067-0760-063-0000	RESIDENTIAL	15.32	2.56	17.88
067-0760-064-0000	RESIDENTIAL	15.32	2.56	17.88
067-0760-065-0000	RESIDENTIAL	15.32	2.56	17.88
067-0760-066-0000	RESIDENTIAL	15.32	2.56	17.88
067-0760-067-0000	RESIDENTIAL	15.32	2.56	17.88
067-0760-068-0000	RESIDENTIAL	15.32	2.56	17.88
067-0760-069-0000	RESIDENTIAL	15.32	2.56	17.88

Assessor's Parcel Number	District Classification	Street Lights Charge	Safety Lights Charge	Estimated 17/18 Applied Charge
067-0760-070-0000	RESIDENTIAL	15.32	2.56	17.88
067-0760-071-0000	RESIDENTIAL	15.32	2.56	17.88
067-0760-072-0000	RESIDENTIAL	15.32	2.56	17.88
067-0760-073-0000	RESIDENTIAL	15.32	2.56	17.88
067-0760-074-0000	RESIDENTIAL	15.32	2.56	17.88
067-0760-075-0000	RESIDENTIAL	15.32	2.56	17.88
067-0760-076-0000	RESIDENTIAL	15.32	2.56	17.88
067-0760-077-0000	RESIDENTIAL	15.32	2.56	17.88
067-0760-078-0000	RESIDENTIAL	15.32	2.56	17.88
067-0760-079-0000	RESIDENTIAL	15.32	2.56	17.88
067-0760-080-0000	RESIDENTIAL	15.32	2.56	17.88
067-0760-081-0000	RESIDENTIAL	15.32	2.56	17.88
067-0760-082-0000	RESIDENTIAL	15.32	2.56	17.88
067-0770-001-0000	RESIDENTIAL	15.32	2.56	17.88
067-0770-002-0000	RESIDENTIAL	15.32	2.56	17.88
067-0770-003-0000	RESIDENTIAL	15.32	2.56	17.88
067-0770-004-0000	RESIDENTIAL	15.32	2.56	17.88
067-0770-005-0000	RESIDENTIAL	15.32	2.56	17.88
067-0770-006-0000	RESIDENTIAL	15.32	2.56	17.88
067-0770-007-0000	RESIDENTIAL	15.32	2.56	17.88
067-0770-008-0000	RESIDENTIAL	15.32	2.56	17.88
067-0770-009-0000	RESIDENTIAL	15.32	2.56	17.88
067-0770-010-0000	RESIDENTIAL	15.32	2.56	17.88
067-0770-011-0000	RESIDENTIAL	15.32	2.56	17.88
067-0770-012-0000	RESIDENTIAL	15.32	2.56	17.88
067-0770-013-0000	RESIDENTIAL	15.32	2.56	17.88
067-0770-014-0000	RESIDENTIAL	15.32	2.56	17.88
067-0770-015-0000	RESIDENTIAL	15.32	2.56	17.88
067-0770-016-0000	RESIDENTIAL	15.32	2.56	17.88
067-0770-017-0000	RESIDENTIAL	15.32	2.56	17.88
067-0770-018-0000	RESIDENTIAL	15.32	2.56	17.88
067-0770-019-0000	RESIDENTIAL	15.32	2.56	17.88
067-0770-020-0000	RESIDENTIAL	15.32	2.56	17.88
067-0770-021-0000	RESIDENTIAL	15.32	2.56	17.88
067-0770-022-0000	RESIDENTIAL	15.32	2.56	17.88
067-0770-023-0000	RESIDENTIAL	15.32	2.56	17.88
067-0770-024-0000	RESIDENTIAL	15.32	2.56	17.88
067-0770-025-0000	RESIDENTIAL	15.32	2.56	17.88
067-0770-026-0000	RESIDENTIAL	15.32	2.56	17.88
067-0770-027-0000	RESIDENTIAL	15.32	2.56	17.88
067-0770-028-0000	RESIDENTIAL	15.32	2.56	17.88
067-0770-029-0000	RESIDENTIAL	15.32	2.56	17.88
067-0770-030-0000	RESIDENTIAL	15.32	2.56	17.88
067-0770-031-0000	RESIDENTIAL	15.32	2.56	17.88
067-0770-032-0000	RESIDENTIAL	15.32	2.56	17.88
067-0770-033-0000	RESIDENTIAL	15.32	2.56	17.88
067-0770-034-0000	RESIDENTIAL	15.32	2.56	17.88
067-0770-035-0000	RESIDENTIAL	15.32	2.56	17.88
067-0770-036-0000	RESIDENTIAL	15.32	2.56	17.88
067-0770-037-0000	RESIDENTIAL	15.32	2.56	17.88
067-0770-038-0000	RESIDENTIAL	15.32	2.56	17.88
067-0770-039-0000	RESIDENTIAL	15.32	2.56	17.88
067-0770-040-0000	RESIDENTIAL	15.32	2.56	17.88
067-0770-041-0000	RESIDENTIAL	15.32	2.56	17.88
067-0770-042-0000	RESIDENTIAL	15.32	2.56	17.88
067-0770-043-0000	RESIDENTIAL	15.32	2.56	17.88

Assessor's Parcel Number	District Classification	Street Lights Charge	Safety Lights Charge	Estimated 17/18 Applied Charge
067-0770-044-0000	RESIDENTIAL	15.32	2.56	17.88
067-0770-045-0000	RESIDENTIAL	15.32	2.56	17.88
067-0770-046-0000	RESIDENTIAL	15.32	2.56	17.88
067-0770-047-0000	RESIDENTIAL	15.32	2.56	17.88
067-0770-048-0000	RESIDENTIAL	15.32	2.56	17.88
067-0770-049-0000	RESIDENTIAL	15.32	2.56	17.88
067-0770-050-0000	RESIDENTIAL	15.32	2.56	17.88
067-0770-051-0000	RESIDENTIAL	15.32	2.56	17.88
067-0770-052-0000	RESIDENTIAL	15.32	2.56	17.88
067-0770-053-0000	RESIDENTIAL	15.32	2.56	17.88
067-0770-054-0000	RESIDENTIAL	15.32	2.56	17.88
067-0770-055-0000	RESIDENTIAL	15.32	2.56	17.88
067-0770-056-0000	RESIDENTIAL	15.32	2.56	17.88
067-0770-057-0000	RESIDENTIAL	15.32	2.56	17.88
067-0770-058-0000	RESIDENTIAL	15.32	2.56	17.88
067-0770-059-0000	RESIDENTIAL	15.32	2.56	17.88
067-0770-060-0000	RESIDENTIAL	15.32	2.56	17.88
067-0770-061-0000	RESIDENTIAL	15.32	2.56	17.88
067-0770-062-0000	RESIDENTIAL	15.32	2.56	17.88
067-0770-063-0000	RESIDENTIAL	15.32	2.56	17.88
067-0770-064-0000	RESIDENTIAL	15.32	2.56	17.88
067-0770-065-0000	RESIDENTIAL	15.32	2.56	17.88
067-0770-066-0000	RESIDENTIAL	15.32	2.56	17.88
067-0770-067-0000	RESIDENTIAL	15.32	2.56	17.88
067-0770-068-0000	RESIDENTIAL	15.32	2.56	17.88
067-0770-069-0000	RESIDENTIAL	15.32	2.56	17.88
067-0770-070-0000	RESIDENTIAL	15.32	2.56	17.88
067-0770-071-0000	RESIDENTIAL	15.32	2.56	17.88
067-0770-072-0000	RESIDENTIAL	15.32	2.56	17.88
067-0770-073-0000	RESIDENTIAL	15.32	2.56	17.88
067-0770-074-0000	RESIDENTIAL	15.32	2.56	17.88
067-0770-075-0000	RESIDENTIAL	15.32	2.56	17.88
067-0770-076-0000	RESIDENTIAL	15.32	2.56	17.88
067-0770-077-0000	RESIDENTIAL	15.32	2.56	17.88
067-0770-078-0000	RESIDENTIAL	15.32	2.56	17.88
067-0770-079-0000	RESIDENTIAL	15.32	2.56	17.88
067-0770-080-0000	RESIDENTIAL	15.32	2.56	17.88
067-0770-081-0000	RESIDENTIAL	15.32	2.56	17.88
067-0770-082-0000	RESIDENTIAL	15.32	2.56	17.88
067-0770-083-0000	RESIDENTIAL	15.32	2.56	17.88
067-0770-084-0000	RESIDENTIAL	15.32	2.56	17.88
067-0770-085-0000	RESIDENTIAL	15.32	2.56	17.88
067-0770-086-0000	RESIDENTIAL	15.32	2.56	17.88
067-0770-087-0000	RESIDENTIAL	15.32	2.56	17.88
067-0770-088-0000	RESIDENTIAL	15.32	2.56	17.88
067-0770-089-0000	RESIDENTIAL	15.32	2.56	17.88
067-0770-090-0000	RESIDENTIAL	15.32	2.56	17.88
067-0770-091-0000	RESIDENTIAL	15.32	2.56	17.88
067-0770-092-0000	RESIDENTIAL	15.32	2.56	17.88
067-0770-093-0000	RESIDENTIAL	15.32	2.56	17.88
067-0770-094-0000	RESIDENTIAL	15.32	2.56	17.88
067-0770-095-0000	RESIDENTIAL	15.32	2.56	17.88
067-0770-096-0000	RESIDENTIAL	15.32	2.56	17.88
067-0770-097-0000	RESIDENTIAL	15.32	2.56	17.88
067-0770-098-0000	RESIDENTIAL	15.32	2.56	17.88
067-0770-099-0000	RESIDENTIAL	15.32	2.56	17.88

Assessor's Parcel Number	District Classification	Street Lights Charge	Safety Lights Charge	Estimated 17/18 Applied Charge
067-0780-011-0000	SAFETY LIGHTS ONLY	0.00	2.56	2.56
067-0780-014-0000	EXEMPT	0.00	0.00	0.00
067-0780-015-0000	EXEMPT	0.00	0.00	0.00
067-0780-017-0000	EXEMPT	0.00	0.00	0.00
067-0780-018-0000	EXEMPT	0.00	0.00	0.00
067-0780-025-0000	EXEMPT	0.00	0.00	0.00
067-0780-026-0000	EXEMPT	0.00	0.00	0.00
067-0790-008-0000	NON RESIDENTIAL	207.80	2.56	210.36
067-0790-009-0000	SAFETY LIGHTS ONLY	0.00	2.56	2.56
067-0790-010-0000	SAFETY LIGHTS ONLY	0.00	2.56	2.56
067-0800-001-0000	RESIDENTIAL	15.32	2.56	17.88
067-0800-002-0000	RESIDENTIAL	15.32	2.56	17.88
067-0800-003-0000	RESIDENTIAL	15.32	2.56	17.88
067-0800-004-0000	RESIDENTIAL	15.32	2.56	17.88
067-0800-005-0000	RESIDENTIAL	15.32	2.56	17.88
067-0800-006-0000	RESIDENTIAL	15.32	2.56	17.88
067-0800-007-0000	RESIDENTIAL	15.32	2.56	17.88
067-0800-008-0000	RESIDENTIAL	15.32	2.56	17.88
067-0800-009-0000	RESIDENTIAL	15.32	2.56	17.88
067-0800-010-0000	RESIDENTIAL	15.32	2.56	17.88
067-0800-011-0000	RESIDENTIAL	15.32	2.56	17.88
067-0800-012-0000	RESIDENTIAL	15.32	2.56	17.88
067-0800-013-0000	RESIDENTIAL	15.32	2.56	17.88
067-0800-014-0000	RESIDENTIAL	15.32	2.56	17.88
067-0800-015-0000	RESIDENTIAL	15.32	2.56	17.88
067-0800-016-0000	RESIDENTIAL	15.32	2.56	17.88
067-0800-017-0000	RESIDENTIAL	15.32	2.56	17.88
067-0800-018-0000	RESIDENTIAL	15.32	2.56	17.88
067-0800-019-0000	RESIDENTIAL	15.32	2.56	17.88
067-0800-020-0000	RESIDENTIAL	15.32	2.56	17.88
067-0800-021-0000	RESIDENTIAL	15.32	2.56	17.88
067-0800-022-0000	RESIDENTIAL	15.32	2.56	17.88
067-0800-023-0000	RESIDENTIAL	15.32	2.56	17.88
067-0800-024-0000	RESIDENTIAL	15.32	2.56	17.88
067-0800-025-0000	RESIDENTIAL	15.32	2.56	17.88
067-0800-026-0000	RESIDENTIAL	15.32	2.56	17.88
067-0800-027-0000	RESIDENTIAL	15.32	2.56	17.88
067-0800-028-0000	RESIDENTIAL	15.32	2.56	17.88
067-0800-029-0000	RESIDENTIAL	15.32	2.56	17.88
067-0800-030-0000	RESIDENTIAL	15.32	2.56	17.88
067-0800-031-0000	RESIDENTIAL	15.32	2.56	17.88
067-0800-032-0000	RESIDENTIAL	15.32	2.56	17.88
067-0800-033-0000	RESIDENTIAL	15.32	2.56	17.88
067-0800-034-0000	RESIDENTIAL	15.32	2.56	17.88
067-0800-035-0000	RESIDENTIAL	15.32	2.56	17.88
067-0800-036-0000	RESIDENTIAL	15.32	2.56	17.88
067-0800-037-0000	RESIDENTIAL	15.32	2.56	17.88
067-0800-038-0000	RESIDENTIAL	15.32	2.56	17.88
067-0800-039-0000	RESIDENTIAL	15.32	2.56	17.88
067-0800-040-0000	RESIDENTIAL	15.32	2.56	17.88
067-0800-041-0000	RESIDENTIAL	15.32	2.56	17.88
067-0800-042-0000	RESIDENTIAL	15.32	2.56	17.88
067-0800-043-0000	RESIDENTIAL	15.32	2.56	17.88
067-0800-044-0000	RESIDENTIAL	15.32	2.56	17.88
067-0800-045-0000	RESIDENTIAL	15.32	2.56	17.88
067-0800-046-0000	RESIDENTIAL	15.32	2.56	17.88

Assessor's Parcel Number	District Classification	Street Lights Charge	Safety Lights Charge	Estimated 17/18 Applied Charge
067-0800-047-0000	RESIDENTIAL	15.32	2.56	17.88
067-0800-048-0000	RESIDENTIAL	15.32	2.56	17.88
067-0800-049-0000	RESIDENTIAL	15.32	2.56	17.88
067-0800-050-0000	RESIDENTIAL	15.32	2.56	17.88
067-0800-051-0000	RESIDENTIAL	15.32	2.56	17.88
067-0800-052-0000	RESIDENTIAL	15.32	2.56	17.88
067-0800-053-0000	RESIDENTIAL	15.32	2.56	17.88
067-0800-054-0000	RESIDENTIAL	15.32	2.56	17.88
067-0800-055-0000	RESIDENTIAL	15.32	2.56	17.88
067-0800-056-0000	RESIDENTIAL	15.32	2.56	17.88
067-0800-057-0000	RESIDENTIAL	15.32	2.56	17.88
067-0800-058-0000	RESIDENTIAL	15.32	2.56	17.88
067-0800-059-0000	RESIDENTIAL	15.32	2.56	17.88
067-0800-060-0000	RESIDENTIAL	15.32	2.56	17.88
067-0800-061-0000	RESIDENTIAL	15.32	2.56	17.88
067-0800-062-0000	RESIDENTIAL	15.32	2.56	17.88
067-0800-063-0000	RESIDENTIAL	15.32	2.56	17.88
067-0800-064-0000	RESIDENTIAL	15.32	2.56	17.88
067-0800-065-0000	RESIDENTIAL	15.32	2.56	17.88
067-0800-066-0000	RESIDENTIAL	15.32	2.56	17.88
067-0800-067-0000	RESIDENTIAL	15.32	2.56	17.88
067-0800-068-0000	RESIDENTIAL	15.32	2.56	17.88
067-0800-069-0000	RESIDENTIAL	15.32	2.56	17.88
067-0800-070-0000	RESIDENTIAL	15.32	2.56	17.88
067-0800-071-0000	RESIDENTIAL	15.32	2.56	17.88
067-0800-072-0000	RESIDENTIAL	15.32	2.56	17.88
067-0800-073-0000	RESIDENTIAL	15.32	2.56	17.88
067-0800-074-0000	RESIDENTIAL	15.32	2.56	17.88
067-0800-075-0000	RESIDENTIAL	15.32	2.56	17.88
067-0800-076-0000	RESIDENTIAL	15.32	2.56	17.88
067-0800-077-0000	RESIDENTIAL	15.32	2.56	17.88
067-0800-078-0000	RESIDENTIAL	15.32	2.56	17.88
067-0800-079-0000	RESIDENTIAL	15.32	2.56	17.88
067-0800-080-0000	RESIDENTIAL	15.32	2.56	17.88
067-0800-081-0000	RESIDENTIAL	15.32	2.56	17.88
067-0800-082-0000	RESIDENTIAL	15.32	2.56	17.88
067-0800-083-0000	RESIDENTIAL	15.32	2.56	17.88
067-0800-084-0000	RESIDENTIAL	15.32	2.56	17.88
067-0800-085-0000	RESIDENTIAL	15.32	2.56	17.88
067-0800-086-0000	RESIDENTIAL	15.32	2.56	17.88
067-0800-087-0000	RESIDENTIAL	15.32	2.56	17.88
067-0800-088-0000	RESIDENTIAL	15.32	2.56	17.88
067-0800-089-0000	RESIDENTIAL	15.32	2.56	17.88
067-0800-090-0000	RESIDENTIAL	15.32	2.56	17.88
067-0800-091-0000	RESIDENTIAL	15.32	2.56	17.88
067-0800-092-0000	RESIDENTIAL	15.32	2.56	17.88
067-0800-093-0000	RESIDENTIAL	15.32	2.56	17.88
067-0800-094-0000	RESIDENTIAL	15.32	2.56	17.88
067-0800-095-0000	RESIDENTIAL	15.32	2.56	17.88
067-0800-096-0000	RESIDENTIAL	15.32	2.56	17.88
067-0800-097-0000	RESIDENTIAL	15.32	2.56	17.88
067-0800-098-0000	RESIDENTIAL	15.32	2.56	17.88
067-0800-099-0000	RESIDENTIAL	15.32	2.56	17.88
067-0800-100-0000	RESIDENTIAL	15.32	2.56	17.88
067-0800-101-0000	RESIDENTIAL	15.32	2.56	17.88
067-0800-102-0000	RESIDENTIAL	15.32	2.56	17.88

Assessor's Parcel Number	District Classification	Street Lights Charge	Safety Lights Charge	Estimated 17/18 Applied Charge
067-0800-103-0000	RESIDENTIAL	15.32	2.56	17.88
067-0800-104-0000	RESIDENTIAL	15.32	2.56	17.88
067-0800-105-0000	RESIDENTIAL	15.32	2.56	17.88
067-0800-106-0000	RESIDENTIAL	15.32	2.56	17.88
067-0800-107-0000	RESIDENTIAL	15.32	2.56	17.88
067-0800-108-0000	RESIDENTIAL	15.32	2.56	17.88
067-0800-109-0000	RESIDENTIAL	15.32	2.56	17.88
067-0800-110-0000	RESIDENTIAL	15.32	2.56	17.88
067-0800-111-0000	RESIDENTIAL	15.32	2.56	17.88
067-0800-112-0000	RESIDENTIAL	15.32	2.56	17.88
067-0800-113-0000	RESIDENTIAL	15.32	2.56	17.88
067-0800-114-0000	RESIDENTIAL	15.32	2.56	17.88
067-0800-115-0000	RESIDENTIAL	15.32	2.56	17.88
067-0800-116-0000	RESIDENTIAL	15.32	2.56	17.88
067-0800-117-0000	RESIDENTIAL	15.32	2.56	17.88
067-0800-118-0000	RESIDENTIAL	15.32	2.56	17.88
067-0800-119-0000	RESIDENTIAL	15.32	2.56	17.88
067-0800-120-0000	RESIDENTIAL	15.32	2.56	17.88
067-0800-121-0000	RESIDENTIAL	15.32	2.56	17.88
067-0800-122-0000	RESIDENTIAL	15.32	2.56	17.88
067-0800-123-0000	RESIDENTIAL	15.32	2.56	17.88
067-0800-124-0000	RESIDENTIAL	15.32	2.56	17.88
067-0800-125-0000	RESIDENTIAL	15.32	2.56	17.88
067-0800-126-0000	RESIDENTIAL	15.32	2.56	17.88
067-0800-127-0000	RESIDENTIAL	15.32	2.56	17.88
067-0800-128-0000	RESIDENTIAL	15.32	2.56	17.88
067-0800-129-0000	RESIDENTIAL	15.32	2.56	17.88
067-0800-130-0000	RESIDENTIAL	15.32	2.56	17.88
067-0800-131-0000	RESIDENTIAL	15.32	2.56	17.88
067-0800-132-0000	RESIDENTIAL	15.32	2.56	17.88
067-0810-001-0000	RESIDENTIAL	15.32	2.56	17.88
067-0810-002-0000	RESIDENTIAL	15.32	2.56	17.88
067-0810-003-0000	RESIDENTIAL	15.32	2.56	17.88
067-0810-004-0000	RESIDENTIAL	15.32	2.56	17.88
067-0810-005-0000	RESIDENTIAL	15.32	2.56	17.88
067-0810-006-0000	RESIDENTIAL	15.32	2.56	17.88
067-0810-007-0000	RESIDENTIAL	15.32	2.56	17.88
067-0810-008-0000	RESIDENTIAL	15.32	2.56	17.88
067-0810-009-0000	RESIDENTIAL	15.32	2.56	17.88
067-0810-010-0000	RESIDENTIAL	15.32	2.56	17.88
067-0810-011-0000	RESIDENTIAL	15.32	2.56	17.88
067-0810-012-0000	RESIDENTIAL	15.32	2.56	17.88
067-0810-013-0000	RESIDENTIAL	15.32	2.56	17.88
067-0810-014-0000	RESIDENTIAL	15.32	2.56	17.88
067-0810-015-0000	RESIDENTIAL	15.32	2.56	17.88
067-0810-016-0000	RESIDENTIAL	15.32	2.56	17.88
067-0810-017-0000	RESIDENTIAL	15.32	2.56	17.88
067-0810-018-0000	RESIDENTIAL	15.32	2.56	17.88
067-0810-019-0000	RESIDENTIAL	15.32	2.56	17.88
067-0810-020-0000	RESIDENTIAL	15.32	2.56	17.88
067-0810-021-0000	RESIDENTIAL	15.32	2.56	17.88
067-0810-022-0000	RESIDENTIAL	15.32	2.56	17.88
067-0810-023-0000	RESIDENTIAL	15.32	2.56	17.88
067-0810-024-0000	RESIDENTIAL	15.32	2.56	17.88
067-0810-025-0000	RESIDENTIAL	15.32	2.56	17.88
067-0810-026-0000	RESIDENTIAL	15.32	2.56	17.88

Assessor's Parcel Number	District Classification	Street Lights Charge	Safety Lights Charge	Estimated 17/18 Applied Charge
067-0810-027-0000	RESIDENTIAL	15.32	2.56	17.88
067-0810-028-0000	RESIDENTIAL	15.32	2.56	17.88
067-0810-029-0000	RESIDENTIAL	15.32	2.56	17.88
067-0810-030-0000	RESIDENTIAL	15.32	2.56	17.88
067-0810-031-0000	RESIDENTIAL	15.32	2.56	17.88
067-0810-032-0000	RESIDENTIAL	15.32	2.56	17.88
067-0810-033-0000	RESIDENTIAL	15.32	2.56	17.88
067-0810-034-0000	RESIDENTIAL	15.32	2.56	17.88
067-0810-035-0000	RESIDENTIAL	15.32	2.56	17.88
067-0810-038-0000	RESIDENTIAL	15.32	2.56	17.88
067-0810-039-0000	RESIDENTIAL	15.32	2.56	17.88
067-0810-040-0000	RESIDENTIAL	15.32	2.56	17.88
067-0810-041-0000	RESIDENTIAL	15.32	2.56	17.88
067-0810-042-0000	RESIDENTIAL	15.32	2.56	17.88
067-0810-043-0000	RESIDENTIAL	15.32	2.56	17.88
067-0810-044-0000	RESIDENTIAL	15.32	2.56	17.88
067-0810-045-0000	RESIDENTIAL	15.32	2.56	17.88
067-0810-046-0000	RESIDENTIAL	15.32	2.56	17.88
067-0810-047-0000	RESIDENTIAL	15.32	2.56	17.88
067-0810-048-0000	RESIDENTIAL	15.32	2.56	17.88
067-0810-049-0000	RESIDENTIAL	15.32	2.56	17.88
067-0810-050-0000	RESIDENTIAL	15.32	2.56	17.88
067-0810-051-0000	RESIDENTIAL	15.32	2.56	17.88
067-0810-052-0000	RESIDENTIAL	15.32	2.56	17.88
067-0810-053-0000	RESIDENTIAL	15.32	2.56	17.88
067-0810-054-0000	RESIDENTIAL	15.32	2.56	17.88
067-0810-055-0000	RESIDENTIAL	15.32	2.56	17.88
067-0810-056-0000	RESIDENTIAL	15.32	2.56	17.88
067-0810-057-0000	RESIDENTIAL	15.32	2.56	17.88
067-0820-001-0000	RESIDENTIAL	15.32	2.56	17.88
067-0820-002-0000	RESIDENTIAL	15.32	2.56	17.88
067-0820-003-0000	RESIDENTIAL	15.32	2.56	17.88
067-0820-004-0000	RESIDENTIAL	15.32	2.56	17.88
067-0820-005-0000	RESIDENTIAL	15.32	2.56	17.88
067-0820-006-0000	RESIDENTIAL	15.32	2.56	17.88
067-0820-007-0000	RESIDENTIAL	15.32	2.56	17.88
067-0820-008-0000	RESIDENTIAL	15.32	2.56	17.88
067-0820-009-0000	RESIDENTIAL	15.32	2.56	17.88
067-0820-010-0000	RESIDENTIAL	15.32	2.56	17.88
067-0820-011-0000	RESIDENTIAL	15.32	2.56	17.88
067-0820-012-0000	RESIDENTIAL	15.32	2.56	17.88
067-0820-013-0000	RESIDENTIAL	15.32	2.56	17.88
067-0820-014-0000	RESIDENTIAL	15.32	2.56	17.88
067-0820-015-0000	RESIDENTIAL	15.32	2.56	17.88
067-0820-016-0000	RESIDENTIAL	15.32	2.56	17.88
067-0820-017-0000	RESIDENTIAL	15.32	2.56	17.88
067-0820-018-0000	RESIDENTIAL	15.32	2.56	17.88
067-0820-019-0000	RESIDENTIAL	15.32	2.56	17.88
067-0820-020-0000	RESIDENTIAL	15.32	2.56	17.88
067-0820-021-0000	RESIDENTIAL	15.32	2.56	17.88
067-0820-022-0000	RESIDENTIAL	15.32	2.56	17.88
067-0820-023-0000	RESIDENTIAL	15.32	2.56	17.88
067-0820-024-0000	RESIDENTIAL	15.32	2.56	17.88
067-0820-025-0000	RESIDENTIAL	15.32	2.56	17.88
067-0820-026-0000	RESIDENTIAL	15.32	2.56	17.88
067-0820-027-0000	RESIDENTIAL	15.32	2.56	17.88

Assessor's Parcel Number	District Classification	Street Lights Charge	Safety Lights Charge	Estimated 17/18 Applied Charge
067-0820-028-0000	RESIDENTIAL	15.32	2.56	17.88
067-0820-029-0000	RESIDENTIAL	15.32	2.56	17.88
067-0820-030-0000	RESIDENTIAL	15.32	2.56	17.88
067-0820-031-0000	RESIDENTIAL	15.32	2.56	17.88
067-0820-032-0000	RESIDENTIAL	15.32	2.56	17.88
067-0820-033-0000	RESIDENTIAL	15.32	2.56	17.88
067-0820-034-0000	RESIDENTIAL	15.32	2.56	17.88
067-0820-035-0000	RESIDENTIAL	15.32	2.56	17.88
067-0820-036-0000	RESIDENTIAL	15.32	2.56	17.88
067-0820-037-0000	RESIDENTIAL	15.32	2.56	17.88
067-0820-038-0000	RESIDENTIAL	15.32	2.56	17.88
067-0820-039-0000	RESIDENTIAL	15.32	2.56	17.88
067-0820-040-0000	RESIDENTIAL	15.32	2.56	17.88
067-0820-041-0000	RESIDENTIAL	15.32	2.56	17.88
067-0820-042-0000	RESIDENTIAL	15.32	2.56	17.88
067-0820-043-0000	RESIDENTIAL	15.32	2.56	17.88
067-0820-044-0000	RESIDENTIAL	15.32	2.56	17.88
067-0820-045-0000	RESIDENTIAL	15.32	2.56	17.88
067-0820-046-0000	RESIDENTIAL	15.32	2.56	17.88
067-0820-047-0000	RESIDENTIAL	15.32	2.56	17.88
067-0820-048-0000	RESIDENTIAL	15.32	2.56	17.88
067-0820-049-0000	RESIDENTIAL	15.32	2.56	17.88
067-0820-050-0000	RESIDENTIAL	15.32	2.56	17.88
067-0820-051-0000	RESIDENTIAL	15.32	2.56	17.88
067-0820-052-0000	RESIDENTIAL	15.32	2.56	17.88
067-0820-053-0000	RESIDENTIAL	15.32	2.56	17.88
067-0820-054-0000	RESIDENTIAL	15.32	2.56	17.88
067-0820-055-0000	RESIDENTIAL	15.32	2.56	17.88
067-0820-056-0000	RESIDENTIAL	15.32	2.56	17.88
067-0820-057-0000	RESIDENTIAL	15.32	2.56	17.88
067-0820-058-0000	RESIDENTIAL	15.32	2.56	17.88
067-0820-059-0000	EXEMPT	0.00	0.00	0.00
067-0820-060-0000	EXEMPT	0.00	0.00	0.00
067-0820-061-0000	EXEMPT	0.00	0.00	0.00
067-0820-062-0000	EXEMPT	0.00	0.00	0.00
067-0830-001-0000	RESIDENTIAL	15.32	2.56	17.88
067-0830-002-0000	RESIDENTIAL	15.32	2.56	17.88
067-0830-003-0000	RESIDENTIAL	15.32	2.56	17.88
067-0830-004-0000	RESIDENTIAL	15.32	2.56	17.88
067-0830-005-0000	RESIDENTIAL	15.32	2.56	17.88
067-0830-006-0000	RESIDENTIAL	15.32	2.56	17.88
067-0830-007-0000	RESIDENTIAL	15.32	2.56	17.88
067-0830-008-0000	RESIDENTIAL	15.32	2.56	17.88
067-0830-009-0000	RESIDENTIAL	15.32	2.56	17.88
067-0830-010-0000	RESIDENTIAL	15.32	2.56	17.88
067-0830-011-0000	RESIDENTIAL	15.32	2.56	17.88
067-0830-012-0000	RESIDENTIAL	15.32	2.56	17.88
067-0830-013-0000	RESIDENTIAL	15.32	2.56	17.88
067-0830-014-0000	RESIDENTIAL	15.32	2.56	17.88
067-0830-015-0000	RESIDENTIAL	15.32	2.56	17.88
067-0830-016-0000	RESIDENTIAL	15.32	2.56	17.88
067-0830-017-0000	RESIDENTIAL	15.32	2.56	17.88
067-0830-018-0000	RESIDENTIAL	15.32	2.56	17.88
067-0830-019-0000	RESIDENTIAL	15.32	2.56	17.88
067-0830-020-0000	RESIDENTIAL	15.32	2.56	17.88
067-0830-021-0000	RESIDENTIAL	15.32	2.56	17.88

Assessor's Parcel Number	District Classification	Street Lights Charge	Safety Lights Charge	Estimated 17/18 Applied Charge
067-0830-022-0000	RESIDENTIAL	15.32	2.56	17.88
067-0830-023-0000	RESIDENTIAL	15.32	2.56	17.88
067-0830-024-0000	RESIDENTIAL	15.32	2.56	17.88
067-0830-025-0000	RESIDENTIAL	15.32	2.56	17.88
067-0830-026-0000	RESIDENTIAL	15.32	2.56	17.88
067-0830-027-0000	RESIDENTIAL	15.32	2.56	17.88
067-0830-028-0000	RESIDENTIAL	15.32	2.56	17.88
067-0830-029-0000	RESIDENTIAL	15.32	2.56	17.88
067-0830-030-0000	RESIDENTIAL	15.32	2.56	17.88
067-0830-031-0000	RESIDENTIAL	15.32	2.56	17.88
067-0830-032-0000	RESIDENTIAL	15.32	2.56	17.88
067-0830-033-0000	RESIDENTIAL	15.32	2.56	17.88
067-0830-034-0000	RESIDENTIAL	15.32	2.56	17.88
067-0830-035-0000	RESIDENTIAL	15.32	2.56	17.88
067-0830-036-0000	RESIDENTIAL	15.32	2.56	17.88
067-0830-037-0000	RESIDENTIAL	15.32	2.56	17.88
067-0830-038-0000	RESIDENTIAL	15.32	2.56	17.88
067-0830-039-0000	RESIDENTIAL	15.32	2.56	17.88
067-0830-040-0000	RESIDENTIAL	15.32	2.56	17.88
067-0830-041-0000	RESIDENTIAL	15.32	2.56	17.88
067-0830-042-0000	RESIDENTIAL	15.32	2.56	17.88
067-0830-043-0000	RESIDENTIAL	15.32	2.56	17.88
067-0830-044-0000	RESIDENTIAL	15.32	2.56	17.88
067-0830-045-0000	RESIDENTIAL	15.32	2.56	17.88
067-0830-046-0000	RESIDENTIAL	15.32	2.56	17.88
067-0830-047-0000	RESIDENTIAL	15.32	2.56	17.88
067-0830-048-0000	RESIDENTIAL	15.32	2.56	17.88
067-0830-049-0000	RESIDENTIAL	15.32	2.56	17.88
067-0830-050-0000	RESIDENTIAL	15.32	2.56	17.88
067-0830-051-0000	RESIDENTIAL	15.32	2.56	17.88
067-0830-052-0000	RESIDENTIAL	15.32	2.56	17.88
067-0830-053-0000	RESIDENTIAL	15.32	2.56	17.88
067-0830-054-0000	RESIDENTIAL	15.32	2.56	17.88
067-0830-055-0000	RESIDENTIAL	15.32	2.56	17.88
067-0830-056-0000	RESIDENTIAL	15.32	2.56	17.88
067-0830-057-0000	RESIDENTIAL	15.32	2.56	17.88
067-0830-058-0000	RESIDENTIAL	15.32	2.56	17.88
067-0830-059-0000	RESIDENTIAL	15.32	2.56	17.88
067-0830-060-0000	RESIDENTIAL	15.32	2.56	17.88
067-0830-061-0000	RESIDENTIAL	15.32	2.56	17.88
067-0830-062-0000	RESIDENTIAL	15.32	2.56	17.88
067-0830-063-0000	RESIDENTIAL	15.32	2.56	17.88
067-0830-064-0000	RESIDENTIAL	15.32	2.56	17.88
067-0830-065-0000	RESIDENTIAL	15.32	2.56	17.88
067-0830-066-0000	RESIDENTIAL	15.32	2.56	17.88
067-0830-067-0000	RESIDENTIAL	15.32	2.56	17.88
067-0830-068-0000	RESIDENTIAL	15.32	2.56	17.88
067-0830-069-0000	RESIDENTIAL	15.32	2.56	17.88
067-0830-070-0000	RESIDENTIAL	15.32	2.56	17.88
067-0830-071-0000	RESIDENTIAL	15.32	2.56	17.88
067-0830-072-0000	RESIDENTIAL	15.32	2.56	17.88
067-0830-073-0000	RESIDENTIAL	15.32	2.56	17.88
067-0830-074-0000	RESIDENTIAL	15.32	2.56	17.88
067-0830-075-0000	RESIDENTIAL	15.32	2.56	17.88
067-0830-076-0000	RESIDENTIAL	15.32	2.56	17.88
067-0830-077-0000	RESIDENTIAL	15.32	2.56	17.88

Assessor's Parcel Number	District Classification	Street Lights Charge	Safety Lights Charge	Estimated 17/18 Applied Charge
067-0830-078-0000	RESIDENTIAL	15.32	2.56	17.88
067-0830-079-0000	RESIDENTIAL	15.32	2.56	17.88
067-0830-080-0000	RESIDENTIAL	15.32	2.56	17.88
067-0830-081-0000	EXEMPT	0.00	0.00	0.00
067-0830-082-0000	EXEMPT	0.00	0.00	0.00
067-0840-001-0000	RESIDENTIAL	15.32	2.56	17.88
067-0840-002-0000	RESIDENTIAL	15.32	2.56	17.88
067-0840-003-0000	RESIDENTIAL	15.32	2.56	17.88
067-0840-004-0000	RESIDENTIAL	15.32	2.56	17.88
067-0840-005-0000	RESIDENTIAL	15.32	2.56	17.88
067-0840-006-0000	RESIDENTIAL	15.32	2.56	17.88
067-0840-007-0000	RESIDENTIAL	15.32	2.56	17.88
067-0840-008-0000	RESIDENTIAL	15.32	2.56	17.88
067-0840-009-0000	RESIDENTIAL	15.32	2.56	17.88
067-0840-010-0000	RESIDENTIAL	15.32	2.56	17.88
067-0840-011-0000	RESIDENTIAL	15.32	2.56	17.88
067-0840-012-0000	RESIDENTIAL	15.32	2.56	17.88
067-0840-013-0000	RESIDENTIAL	15.32	2.56	17.88
067-0840-014-0000	RESIDENTIAL	15.32	2.56	17.88
067-0840-015-0000	RESIDENTIAL	15.32	2.56	17.88
067-0840-016-0000	RESIDENTIAL	15.32	2.56	17.88
067-0840-017-0000	RESIDENTIAL	15.32	2.56	17.88
067-0840-018-0000	RESIDENTIAL	15.32	2.56	17.88
067-0840-019-0000	RESIDENTIAL	15.32	2.56	17.88
067-0840-020-0000	RESIDENTIAL	15.32	2.56	17.88
067-0840-021-0000	RESIDENTIAL	15.32	2.56	17.88
067-0840-022-0000	RESIDENTIAL	15.32	2.56	17.88
067-0840-023-0000	RESIDENTIAL	15.32	2.56	17.88
067-0840-024-0000	RESIDENTIAL	15.32	2.56	17.88
067-0840-025-0000	RESIDENTIAL	15.32	2.56	17.88
067-0840-026-0000	RESIDENTIAL	15.32	2.56	17.88
067-0840-027-0000	RESIDENTIAL	15.32	2.56	17.88
067-0840-028-0000	RESIDENTIAL	15.32	2.56	17.88
067-0840-029-0000	RESIDENTIAL	15.32	2.56	17.88
067-0840-030-0000	RESIDENTIAL	15.32	2.56	17.88
067-0840-031-0000	RESIDENTIAL	15.32	2.56	17.88
067-0840-032-0000	RESIDENTIAL	15.32	2.56	17.88
067-0840-033-0000	RESIDENTIAL	15.32	2.56	17.88
067-0840-034-0000	RESIDENTIAL	15.32	2.56	17.88
067-0840-035-0000	RESIDENTIAL	15.32	2.56	17.88
067-0840-036-0000	RESIDENTIAL	15.32	2.56	17.88
067-0840-037-0000	RESIDENTIAL	15.32	2.56	17.88
067-0840-038-0000	RESIDENTIAL	15.32	2.56	17.88
067-0840-039-0000	RESIDENTIAL	15.32	2.56	17.88
067-0840-040-0000	RESIDENTIAL	15.32	2.56	17.88
067-0840-041-0000	RESIDENTIAL	15.32	2.56	17.88
067-0840-042-0000	RESIDENTIAL	15.32	2.56	17.88
067-0840-043-0000	RESIDENTIAL	15.32	2.56	17.88
067-0840-044-0000	RESIDENTIAL	15.32	2.56	17.88
067-0840-045-0000	RESIDENTIAL	15.32	2.56	17.88
067-0840-046-0000	RESIDENTIAL	15.32	2.56	17.88
067-0840-047-0000	RESIDENTIAL	15.32	2.56	17.88
067-0840-048-0000	RESIDENTIAL	15.32	2.56	17.88
067-0840-049-0000	RESIDENTIAL	15.32	2.56	17.88
067-0840-050-0000	RESIDENTIAL	15.32	2.56	17.88
067-0840-051-0000	RESIDENTIAL	15.32	2.56	17.88

Assessor's Parcel Number	District Classification	Street Lights Charge	Safety Lights Charge	Estimated 17/18 Applied Charge
067-0840-052-0000	RESIDENTIAL	15.32	2.56	17.88
067-0840-053-0000	RESIDENTIAL	15.32	2.56	17.88
067-0840-054-0000	RESIDENTIAL	15.32	2.56	17.88
067-0840-055-0000	RESIDENTIAL	15.32	2.56	17.88
067-0840-056-0000	RESIDENTIAL	15.32	2.56	17.88
067-0840-057-0000	RESIDENTIAL	15.32	2.56	17.88
067-0840-058-0000	RESIDENTIAL	15.32	2.56	17.88
067-0840-059-0000	RESIDENTIAL	15.32	2.56	17.88
067-0840-060-0000	RESIDENTIAL	15.32	2.56	17.88
067-0840-061-0000	RESIDENTIAL	15.32	2.56	17.88
067-0840-062-0000	RESIDENTIAL	15.32	2.56	17.88
067-0840-063-0000	RESIDENTIAL	15.32	2.56	17.88
067-0840-064-0000	RESIDENTIAL	15.32	2.56	17.88
067-0840-065-0000	RESIDENTIAL	15.32	2.56	17.88
067-0840-066-0000	RESIDENTIAL	15.32	2.56	17.88
067-0840-067-0000	RESIDENTIAL	15.32	2.56	17.88
067-0840-068-0000	RESIDENTIAL	15.32	2.56	17.88
067-0840-069-0000	RESIDENTIAL	15.32	2.56	17.88
067-0840-070-0000	RESIDENTIAL	15.32	2.56	17.88
067-0840-071-0000	RESIDENTIAL	15.32	2.56	17.88
067-0840-072-0000	RESIDENTIAL	15.32	2.56	17.88
067-0840-073-0000	RESIDENTIAL	15.32	2.56	17.88
067-0840-074-0000	RESIDENTIAL	15.32	2.56	17.88
067-0840-075-0000	RESIDENTIAL	15.32	2.56	17.88
067-0840-076-0000	RESIDENTIAL	15.32	2.56	17.88
067-0840-077-0000	RESIDENTIAL	15.32	2.56	17.88
067-0840-078-0000	RESIDENTIAL	15.32	2.56	17.88
067-0840-079-0000	RESIDENTIAL	15.32	2.56	17.88
067-0840-080-0000	RESIDENTIAL	15.32	2.56	17.88
067-0840-081-0000	RESIDENTIAL	15.32	2.56	17.88
067-0840-082-0000	RESIDENTIAL	15.32	2.56	17.88
067-0840-083-0000	RESIDENTIAL	15.32	2.56	17.88
067-0840-084-0000	RESIDENTIAL	15.32	2.56	17.88
067-0840-085-0000	RESIDENTIAL	15.32	2.56	17.88
067-0840-086-0000	RESIDENTIAL	15.32	2.56	17.88
067-0840-087-0000	RESIDENTIAL	15.32	2.56	17.88
067-0840-088-0000	RESIDENTIAL	15.32	2.56	17.88
067-0840-089-0000	RESIDENTIAL	15.32	2.56	17.88
067-0840-090-0000	RESIDENTIAL	15.32	2.56	17.88
067-0840-091-0000	RESIDENTIAL	15.32	2.56	17.88
067-0840-092-0000	RESIDENTIAL	15.32	2.56	17.88
067-0840-093-0000	RESIDENTIAL	15.32	2.56	17.88
067-0840-094-0000	RESIDENTIAL	15.32	2.56	17.88
067-0840-095-0000	RESIDENTIAL	15.32	2.56	17.88
067-0840-096-0000	RESIDENTIAL	15.32	2.56	17.88
067-0840-097-0000	RESIDENTIAL	15.32	2.56	17.88
067-0840-098-0000	RESIDENTIAL	15.32	2.56	17.88
067-0840-099-0000	RESIDENTIAL	15.32	2.56	17.88
067-0840-100-0000	RESIDENTIAL	15.32	2.56	17.88
067-0840-101-0000	RESIDENTIAL	15.32	2.56	17.88
067-0840-102-0000	RESIDENTIAL	15.32	2.56	17.88
067-0840-103-0000	RESIDENTIAL	15.32	2.56	17.88
067-0840-104-0000	RESIDENTIAL	15.32	2.56	17.88
067-0840-105-0000	RESIDENTIAL	15.32	2.56	17.88
067-0840-106-0000	RESIDENTIAL	15.32	2.56	17.88
067-0840-107-0000	RESIDENTIAL	15.32	2.56	17.88

Assessor's Parcel Number	District Classification	Street Lights Charge	Safety Lights Charge	Estimated 17/18 Applied Charge
067-0840-108-0000	RESIDENTIAL	15.32	2.56	17.88
067-0840-109-0000	RESIDENTIAL	15.32	2.56	17.88
067-0840-110-0000	RESIDENTIAL	15.32	2.56	17.88
067-0840-111-0000	RESIDENTIAL	15.32	2.56	17.88
067-0840-112-0000	RESIDENTIAL	15.32	2.56	17.88
067-0840-113-0000	RESIDENTIAL	15.32	2.56	17.88
067-0840-114-0000	RESIDENTIAL	15.32	2.56	17.88
067-0840-115-0000	RESIDENTIAL	15.32	2.56	17.88
067-0840-116-0000	RESIDENTIAL	15.32	2.56	17.88
067-0840-117-0000	RESIDENTIAL	15.32	2.56	17.88
067-0850-001-0000	RESIDENTIAL	15.32	2.56	17.88
067-0850-002-0000	RESIDENTIAL	15.32	2.56	17.88
067-0850-003-0000	RESIDENTIAL	15.32	2.56	17.88
067-0850-004-0000	RESIDENTIAL	15.32	2.56	17.88
067-0850-005-0000	RESIDENTIAL	15.32	2.56	17.88
067-0850-006-0000	RESIDENTIAL	15.32	2.56	17.88
067-0850-007-0000	RESIDENTIAL	15.32	2.56	17.88
067-0850-008-0000	RESIDENTIAL	15.32	2.56	17.88
067-0850-009-0000	RESIDENTIAL	15.32	2.56	17.88
067-0850-010-0000	RESIDENTIAL	15.32	2.56	17.88
067-0850-011-0000	RESIDENTIAL	15.32	2.56	17.88
067-0850-012-0000	RESIDENTIAL	15.32	2.56	17.88
067-0850-013-0000	RESIDENTIAL	15.32	2.56	17.88
067-0850-014-0000	RESIDENTIAL	15.32	2.56	17.88
067-0850-015-0000	RESIDENTIAL	15.32	2.56	17.88
067-0850-016-0000	RESIDENTIAL	15.32	2.56	17.88
067-0850-017-0000	RESIDENTIAL	15.32	2.56	17.88
067-0850-018-0000	RESIDENTIAL	15.32	2.56	17.88
067-0850-019-0000	RESIDENTIAL	15.32	2.56	17.88
067-0850-020-0000	RESIDENTIAL	15.32	2.56	17.88
067-0850-021-0000	RESIDENTIAL	15.32	2.56	17.88
067-0850-022-0000	RESIDENTIAL	15.32	2.56	17.88
067-0850-023-0000	RESIDENTIAL	15.32	2.56	17.88
067-0850-024-0000	RESIDENTIAL	15.32	2.56	17.88
067-0850-025-0000	RESIDENTIAL	15.32	2.56	17.88
067-0850-026-0000	RESIDENTIAL	15.32	2.56	17.88
067-0850-027-0000	RESIDENTIAL	15.32	2.56	17.88
067-0850-028-0000	RESIDENTIAL	15.32	2.56	17.88
067-0850-029-0000	RESIDENTIAL	15.32	2.56	17.88
067-0850-030-0000	RESIDENTIAL	15.32	2.56	17.88
067-0850-031-0000	RESIDENTIAL	15.32	2.56	17.88
067-0850-032-0000	RESIDENTIAL	15.32	2.56	17.88
067-0850-033-0000	RESIDENTIAL	15.32	2.56	17.88
067-0850-034-0000	RESIDENTIAL	15.32	2.56	17.88
067-0850-035-0000	RESIDENTIAL	15.32	2.56	17.88
067-0850-036-0000	RESIDENTIAL	15.32	2.56	17.88
067-0850-037-0000	RESIDENTIAL	15.32	2.56	17.88
067-0850-038-0000	RESIDENTIAL	15.32	2.56	17.88
067-0850-039-0000	RESIDENTIAL	15.32	2.56	17.88
067-0850-040-0000	RESIDENTIAL	15.32	2.56	17.88
067-0850-041-0000	RESIDENTIAL	15.32	2.56	17.88
067-0850-042-0000	RESIDENTIAL	15.32	2.56	17.88
067-0850-043-0000	RESIDENTIAL	15.32	2.56	17.88
067-0850-044-0000	RESIDENTIAL	15.32	2.56	17.88
067-0850-045-0000	RESIDENTIAL	15.32	2.56	17.88
067-0850-046-0000	RESIDENTIAL	15.32	2.56	17.88

Assessor's Parcel Number	District Classification	Street Lights Charge	Safety Lights Charge	Estimated 17/18 Applied Charge
067-0850-047-0000	RESIDENTIAL	15.32	2.56	17.88
067-0850-048-0000	RESIDENTIAL	15.32	2.56	17.88
067-0850-049-0000	RESIDENTIAL	15.32	2.56	17.88
067-0850-050-0000	RESIDENTIAL	15.32	2.56	17.88
067-0850-051-0000	RESIDENTIAL	15.32	2.56	17.88
067-0850-052-0000	RESIDENTIAL	15.32	2.56	17.88
067-0850-053-0000	RESIDENTIAL	15.32	2.56	17.88
067-0850-054-0000	RESIDENTIAL	15.32	2.56	17.88
067-0850-055-0000	RESIDENTIAL	15.32	2.56	17.88
067-0850-057-0000	EXEMPT	0.00	0.00	0.00
067-0850-058-0000	EXEMPT	0.00	0.00	0.00
067-0850-059-0000	RESIDENTIAL	15.32	2.56	17.88
067-0850-060-0000	RESIDENTIAL	15.32	2.56	17.88
067-0850-061-0000	RESIDENTIAL	15.32	2.56	17.88
067-0850-062-0000	RESIDENTIAL	15.32	2.56	17.88
067-0850-063-0000	RESIDENTIAL	15.32	2.56	17.88
067-0850-064-0000	RESIDENTIAL	15.32	2.56	17.88
067-0850-065-0000	RESIDENTIAL	15.32	2.56	17.88
067-0850-066-0000	RESIDENTIAL	15.32	2.56	17.88
067-0850-067-0000	RESIDENTIAL	15.32	2.56	17.88
067-0850-068-0000	RESIDENTIAL	15.32	2.56	17.88
067-0850-069-0000	RESIDENTIAL	15.32	2.56	17.88
067-0850-070-0000	RESIDENTIAL	15.32	2.56	17.88
067-0850-071-0000	RESIDENTIAL	15.32	2.56	17.88
067-0850-072-0000	RESIDENTIAL	15.32	2.56	17.88
067-0850-073-0000	RESIDENTIAL	15.32	2.56	17.88
067-0850-074-0000	RESIDENTIAL	15.32	2.56	17.88
067-0850-075-0000	RESIDENTIAL	15.32	2.56	17.88
067-0850-076-0000	RESIDENTIAL	15.32	2.56	17.88
067-0850-077-0000	RESIDENTIAL	15.32	2.56	17.88
067-0850-078-0000	RESIDENTIAL	15.32	2.56	17.88
067-0850-079-0000	RESIDENTIAL	15.32	2.56	17.88
067-0850-080-0000	RESIDENTIAL	15.32	2.56	17.88
067-0850-081-0000	EXEMPT	0.00	0.00	0.00
067-0850-082-0000	EXEMPT	0.00	0.00	0.00
067-0850-085-0000	RESIDENTIAL	15.32	2.56	17.88
067-0850-086-0000	RESIDENTIAL	15.32	2.56	17.88
067-0850-087-0000	RESIDENTIAL	15.32	2.56	17.88
067-0850-088-0000	RESIDENTIAL	15.32	2.56	17.88
067-0850-089-0000	RESIDENTIAL	15.32	2.56	17.88
067-0850-090-0000	RESIDENTIAL	15.32	2.56	17.88
067-0850-091-0000	RESIDENTIAL	15.32	2.56	17.88
067-0850-092-0000	RESIDENTIAL	15.32	2.56	17.88
067-0850-093-0000		0.00	0.00	0.00
067-0850-094-0000	RESIDENTIAL	15.32	2.56	17.88
067-0860-001-0000	RESIDENTIAL	15.32	2.56	17.88
067-0860-002-0000	RESIDENTIAL	15.32	2.56	17.88
067-0860-003-0000	RESIDENTIAL	15.32	2.56	17.88
067-0860-004-0000	RESIDENTIAL	15.32	2.56	17.88
067-0860-005-0000	RESIDENTIAL	15.32	2.56	17.88
067-0860-006-0000	RESIDENTIAL	15.32	2.56	17.88
067-0860-007-0000	RESIDENTIAL	15.32	2.56	17.88
067-0860-008-0000	RESIDENTIAL	15.32	2.56	17.88
067-0860-009-0000	RESIDENTIAL	15.32	2.56	17.88
067-0860-010-0000	RESIDENTIAL	15.32	2.56	17.88
067-0860-011-0000	RESIDENTIAL	15.32	2.56	17.88

Assessor's Parcel Number	District Classification	Street Lights Charge	Safety Lights Charge	Estimated 17/18 Applied Charge
067-0860-012-0000	RESIDENTIAL	15.32	2.56	17.88
067-0860-013-0000	RESIDENTIAL	15.32	2.56	17.88
067-0860-014-0000	RESIDENTIAL	15.32	2.56	17.88
067-0860-015-0000	RESIDENTIAL	15.32	2.56	17.88
067-0860-016-0000	RESIDENTIAL	15.32	2.56	17.88
067-0860-017-0000	RESIDENTIAL	15.32	2.56	17.88
067-0860-018-0000	RESIDENTIAL	15.32	2.56	17.88
067-0860-019-0000	RESIDENTIAL	15.32	2.56	17.88
067-0860-020-0000	RESIDENTIAL	15.32	2.56	17.88
067-0860-021-0000	RESIDENTIAL	15.32	2.56	17.88
067-0860-022-0000	RESIDENTIAL	15.32	2.56	17.88
067-0860-023-0000	RESIDENTIAL	15.32	2.56	17.88
067-0860-024-0000	RESIDENTIAL	15.32	2.56	17.88
067-0860-025-0000	RESIDENTIAL	15.32	2.56	17.88
067-0860-026-0000	RESIDENTIAL	15.32	2.56	17.88
067-0860-027-0000	RESIDENTIAL	15.32	2.56	17.88
067-0860-028-0000	RESIDENTIAL	15.32	2.56	17.88
067-0860-029-0000	RESIDENTIAL	15.32	2.56	17.88
067-0860-030-0000	RESIDENTIAL	15.32	2.56	17.88
067-0860-031-0000	RESIDENTIAL	15.32	2.56	17.88
067-0860-032-0000	RESIDENTIAL	15.32	2.56	17.88
067-0860-033-0000	RESIDENTIAL	15.32	2.56	17.88
067-0860-034-0000	RESIDENTIAL	15.32	2.56	17.88
067-0860-035-0000	RESIDENTIAL	15.32	2.56	17.88
067-0860-036-0000	RESIDENTIAL	15.32	2.56	17.88
067-0860-037-0000	RESIDENTIAL	15.32	2.56	17.88
067-0860-038-0000	RESIDENTIAL	15.32	2.56	17.88
067-0860-039-0000	RESIDENTIAL	15.32	2.56	17.88
067-0860-040-0000	RESIDENTIAL	15.32	2.56	17.88
067-0860-041-0000	RESIDENTIAL	15.32	2.56	17.88
067-0860-042-0000	RESIDENTIAL	15.32	2.56	17.88
067-0860-043-0000	RESIDENTIAL	15.32	2.56	17.88
067-0860-044-0000	RESIDENTIAL	15.32	2.56	17.88
067-0860-045-0000	RESIDENTIAL	15.32	2.56	17.88
067-0860-046-0000	RESIDENTIAL	15.32	2.56	17.88
067-0860-047-0000	RESIDENTIAL	15.32	2.56	17.88
067-0860-048-0000	RESIDENTIAL	15.32	2.56	17.88
067-0860-049-0000	RESIDENTIAL	15.32	2.56	17.88
067-0860-050-0000	RESIDENTIAL	15.32	2.56	17.88
067-0860-051-0000	RESIDENTIAL	15.32	2.56	17.88
067-0860-052-0000	RESIDENTIAL	15.32	2.56	17.88
067-0860-053-0000	RESIDENTIAL	15.32	2.56	17.88
067-0860-054-0000	RESIDENTIAL	15.32	2.56	17.88
067-0860-055-0000	RESIDENTIAL	15.32	2.56	17.88
067-0860-056-0000	RESIDENTIAL	15.32	2.56	17.88
067-0860-057-0000	RESIDENTIAL	15.32	2.56	17.88
067-0860-058-0000	RESIDENTIAL	15.32	2.56	17.88
067-0860-059-0000	RESIDENTIAL	15.32	2.56	17.88
067-0860-060-0000	RESIDENTIAL	15.32	2.56	17.88
067-0860-061-0000	RESIDENTIAL	15.32	2.56	17.88
067-0860-062-0000	RESIDENTIAL	15.32	2.56	17.88
067-0860-063-0000	RESIDENTIAL	15.32	2.56	17.88
067-0860-064-0000	RESIDENTIAL	15.32	2.56	17.88
067-0860-065-0000	RESIDENTIAL	15.32	2.56	17.88
067-0860-066-0000	RESIDENTIAL	15.32	2.56	17.88
067-0860-067-0000	RESIDENTIAL	15.32	2.56	17.88

Assessor's Parcel Number	District Classification	Street Lights Charge	Safety Lights Charge	Estimated 17/18 Applied Charge
067-0860-068-0000	RESIDENTIAL	15.32	2.56	17.88
067-0860-069-0000	RESIDENTIAL	15.32	2.56	17.88
067-0860-070-0000	RESIDENTIAL	15.32	2.56	17.88
067-0860-071-0000	RESIDENTIAL	15.32	2.56	17.88
067-0860-072-0000	RESIDENTIAL	15.32	2.56	17.88
067-0860-073-0000	RESIDENTIAL	15.32	2.56	17.88
067-0860-074-0000	RESIDENTIAL	15.32	2.56	17.88
067-0860-075-0000	RESIDENTIAL	15.32	2.56	17.88
067-0860-076-0000	RESIDENTIAL	15.32	2.56	17.88
067-0860-077-0000	RESIDENTIAL	15.32	2.56	17.88
067-0860-078-0000	RESIDENTIAL	15.32	2.56	17.88
067-0860-079-0000	RESIDENTIAL	15.32	2.56	17.88
067-0860-080-0000	RESIDENTIAL	15.32	2.56	17.88
067-0860-081-0000	RESIDENTIAL	15.32	2.56	17.88
067-0860-082-0000	RESIDENTIAL	15.32	2.56	17.88
067-0860-083-0000	RESIDENTIAL	15.32	2.56	17.88
067-0860-084-0000	RESIDENTIAL	15.32	2.56	17.88
067-0860-085-0000	RESIDENTIAL	15.32	2.56	17.88
067-0860-086-0000	RESIDENTIAL	15.32	2.56	17.88
067-0860-087-0000	RESIDENTIAL	15.32	2.56	17.88
067-0860-088-0000	RESIDENTIAL	15.32	2.56	17.88
067-0860-089-0000	RESIDENTIAL	15.32	2.56	17.88
067-0860-090-0000	RESIDENTIAL	15.32	2.56	17.88
067-0870-001-0000	RESIDENTIAL	15.32	2.56	17.88
067-0870-002-0000	RESIDENTIAL	15.32	2.56	17.88
067-0870-003-0000	RESIDENTIAL	15.32	2.56	17.88
067-0870-004-0000	RESIDENTIAL	15.32	2.56	17.88
067-0870-005-0000	RESIDENTIAL	15.32	2.56	17.88
067-0870-006-0000	RESIDENTIAL	15.32	2.56	17.88
067-0870-007-0000	RESIDENTIAL	15.32	2.56	17.88
067-0870-008-0000	RESIDENTIAL	15.32	2.56	17.88
067-0870-009-0000	RESIDENTIAL	15.32	2.56	17.88
067-0870-010-0000	RESIDENTIAL	15.32	2.56	17.88
067-0870-011-0000	RESIDENTIAL	15.32	2.56	17.88
067-0870-012-0000	RESIDENTIAL	15.32	2.56	17.88
067-0870-013-0000	RESIDENTIAL	15.32	2.56	17.88
067-0870-014-0000	RESIDENTIAL	15.32	2.56	17.88
067-0870-015-0000	RESIDENTIAL	15.32	2.56	17.88
067-0870-016-0000	RESIDENTIAL	15.32	2.56	17.88
067-0870-017-0000	RESIDENTIAL	15.32	2.56	17.88
067-0870-018-0000	RESIDENTIAL	15.32	2.56	17.88
067-0870-019-0000	RESIDENTIAL	15.32	2.56	17.88
067-0870-020-0000	RESIDENTIAL	15.32	2.56	17.88
067-0870-021-0000	RESIDENTIAL	15.32	2.56	17.88
067-0870-022-0000	RESIDENTIAL	15.32	2.56	17.88
067-0870-023-0000	RESIDENTIAL	15.32	2.56	17.88
067-0870-024-0000	RESIDENTIAL	15.32	2.56	17.88
067-0870-025-0000	RESIDENTIAL	15.32	2.56	17.88
067-0870-026-0000	RESIDENTIAL	15.32	2.56	17.88
067-0870-027-0000	RESIDENTIAL	15.32	2.56	17.88
067-0870-028-0000	RESIDENTIAL	15.32	2.56	17.88
067-0870-029-0000	RESIDENTIAL	15.32	2.56	17.88
067-0870-030-0000	RESIDENTIAL	15.32	2.56	17.88
067-0870-031-0000	RESIDENTIAL	15.32	2.56	17.88
067-0870-032-0000	RESIDENTIAL	15.32	2.56	17.88
067-0870-033-0000	RESIDENTIAL	15.32	2.56	17.88

Assessor's Parcel Number	District Classification	Street Lights Charge	Safety Lights Charge	Estimated 17/18 Applied Charge
067-0870-034-0000	RESIDENTIAL	15.32	2.56	17.88
067-0870-035-0000	RESIDENTIAL	15.32	2.56	17.88
067-0870-036-0000	RESIDENTIAL	15.32	2.56	17.88
067-0870-037-0000	RESIDENTIAL	15.32	2.56	17.88
067-0870-038-0000	RESIDENTIAL	15.32	2.56	17.88
067-0870-039-0000	RESIDENTIAL	15.32	2.56	17.88
067-0870-040-0000	RESIDENTIAL	15.32	2.56	17.88
067-0870-041-0000	RESIDENTIAL	15.32	2.56	17.88
067-0870-042-0000	RESIDENTIAL	15.32	2.56	17.88
067-0870-043-0000	RESIDENTIAL	15.32	2.56	17.88
067-0870-044-0000	RESIDENTIAL	15.32	2.56	17.88
067-0870-045-0000	RESIDENTIAL	15.32	2.56	17.88
067-0870-046-0000	RESIDENTIAL	15.32	2.56	17.88
067-0870-047-0000	RESIDENTIAL	15.32	2.56	17.88
067-0870-048-0000	RESIDENTIAL	15.32	2.56	17.88
067-0870-049-0000	RESIDENTIAL	15.32	2.56	17.88
067-0870-050-0000	RESIDENTIAL	15.32	2.56	17.88
067-0870-051-0000	RESIDENTIAL	15.32	2.56	17.88
067-0870-052-0000	RESIDENTIAL	15.32	2.56	17.88
067-0870-053-0000	RESIDENTIAL	15.32	2.56	17.88
067-0870-054-0000	RESIDENTIAL	15.32	2.56	17.88
067-0870-055-0000	RESIDENTIAL	15.32	2.56	17.88
067-0870-056-0000	RESIDENTIAL	15.32	2.56	17.88
067-0870-057-0000	RESIDENTIAL	15.32	2.56	17.88
067-0870-058-0000	RESIDENTIAL	15.32	2.56	17.88
067-0870-059-0000	RESIDENTIAL	15.32	2.56	17.88
067-0870-060-0000	RESIDENTIAL	15.32	2.56	17.88
067-0870-061-0000	RESIDENTIAL	15.32	2.56	17.88
067-0870-062-0000	RESIDENTIAL	15.32	2.56	17.88
067-0870-063-0000	RESIDENTIAL	15.32	2.56	17.88
067-0870-064-0000	RESIDENTIAL	15.32	2.56	17.88
067-0870-065-0000	RESIDENTIAL	15.32	2.56	17.88
067-0870-066-0000	RESIDENTIAL	15.32	2.56	17.88
067-0880-001-0000	RESIDENTIAL	15.32	2.56	17.88
067-0880-002-0000	RESIDENTIAL	15.32	2.56	17.88
067-0880-003-0000	RESIDENTIAL	15.32	2.56	17.88
067-0880-004-0000	RESIDENTIAL	15.32	2.56	17.88
067-0880-005-0000	RESIDENTIAL	15.32	2.56	17.88
067-0880-006-0000	RESIDENTIAL	15.32	2.56	17.88
067-0880-007-0000	RESIDENTIAL	15.32	2.56	17.88
067-0880-008-0000	RESIDENTIAL	15.32	2.56	17.88
067-0880-009-0000	RESIDENTIAL	15.32	2.56	17.88
067-0880-010-0000	RESIDENTIAL	15.32	2.56	17.88
067-0880-011-0000	RESIDENTIAL	15.32	2.56	17.88
067-0880-012-0000	RESIDENTIAL	15.32	2.56	17.88
067-0880-013-0000	RESIDENTIAL	15.32	2.56	17.88
067-0880-014-0000	RESIDENTIAL	15.32	2.56	17.88
067-0880-015-0000	RESIDENTIAL	15.32	2.56	17.88
067-0880-016-0000	RESIDENTIAL	15.32	2.56	17.88
067-0880-017-0000	RESIDENTIAL	15.32	2.56	17.88
067-0880-018-0000	RESIDENTIAL	15.32	2.56	17.88
067-0880-019-0000	RESIDENTIAL	15.32	2.56	17.88
067-0880-020-0000	RESIDENTIAL	15.32	2.56	17.88
067-0880-021-0000	RESIDENTIAL	15.32	2.56	17.88
067-0880-022-0000	RESIDENTIAL	15.32	2.56	17.88
067-0880-023-0000	RESIDENTIAL	15.32	2.56	17.88

Assessor's Parcel Number	District Classification	Street Lights Charge	Safety Lights Charge	Estimated 17/18 Applied Charge
067-0880-024-0000	RESIDENTIAL	15.32	2.56	17.88
067-0880-025-0000	RESIDENTIAL	15.32	2.56	17.88
067-0880-026-0000	RESIDENTIAL	15.32	2.56	17.88
067-0880-027-0000	RESIDENTIAL	15.32	2.56	17.88
067-0880-028-0000	RESIDENTIAL	15.32	2.56	17.88
067-0880-029-0000	RESIDENTIAL	15.32	2.56	17.88
067-0880-030-0000	RESIDENTIAL	15.32	2.56	17.88
067-0880-031-0000	RESIDENTIAL	15.32	2.56	17.88
067-0880-032-0000	RESIDENTIAL	15.32	2.56	17.88
067-0880-033-0000	RESIDENTIAL	15.32	2.56	17.88
067-0880-034-0000	RESIDENTIAL	15.32	2.56	17.88
067-0880-035-0000	RESIDENTIAL	15.32	2.56	17.88
067-0880-036-0000	RESIDENTIAL	15.32	2.56	17.88
067-0880-037-0000	RESIDENTIAL	15.32	2.56	17.88
067-0880-038-0000	RESIDENTIAL	15.32	2.56	17.88
067-0880-039-0000	RESIDENTIAL	15.32	2.56	17.88
067-0880-040-0000	RESIDENTIAL	15.32	2.56	17.88
067-0880-041-0000	RESIDENTIAL	15.32	2.56	17.88
067-0880-042-0000	RESIDENTIAL	15.32	2.56	17.88
067-0880-043-0000	RESIDENTIAL	15.32	2.56	17.88
067-0880-044-0000	RESIDENTIAL	15.32	2.56	17.88
067-0880-045-0000	RESIDENTIAL	15.32	2.56	17.88
067-0880-046-0000	RESIDENTIAL	15.32	2.56	17.88
067-0880-047-0000	RESIDENTIAL	15.32	2.56	17.88
067-0880-048-0000	RESIDENTIAL	15.32	2.56	17.88
067-0880-049-0000	RESIDENTIAL	15.32	2.56	17.88
067-0880-050-0000	RESIDENTIAL	15.32	2.56	17.88
067-0880-051-0000	RESIDENTIAL	15.32	2.56	17.88
067-0880-052-0000	RESIDENTIAL	15.32	2.56	17.88
067-0880-053-0000	RESIDENTIAL	15.32	2.56	17.88
067-0880-054-0000	RESIDENTIAL	15.32	2.56	17.88
067-0880-055-0000	RESIDENTIAL	15.32	2.56	17.88
067-0880-056-0000	RESIDENTIAL	15.32	2.56	17.88
067-0880-057-0000	RESIDENTIAL	15.32	2.56	17.88
067-0880-058-0000	RESIDENTIAL	15.32	2.56	17.88
067-0880-059-0000	RESIDENTIAL	15.32	2.56	17.88
067-0880-060-0000	RESIDENTIAL	15.32	2.56	17.88
067-0880-061-0000	RESIDENTIAL	15.32	2.56	17.88
067-0880-062-0000	RESIDENTIAL	15.32	2.56	17.88
067-0880-063-0000	RESIDENTIAL	15.32	2.56	17.88
067-0880-064-0000	RESIDENTIAL	15.32	2.56	17.88
067-0880-065-0000	RESIDENTIAL	15.32	2.56	17.88
067-0880-066-0000	RESIDENTIAL	15.32	2.56	17.88
067-0880-067-0000	RESIDENTIAL	15.32	2.56	17.88
067-0880-068-0000	RESIDENTIAL	15.32	2.56	17.88
067-0880-069-0000	RESIDENTIAL	15.32	2.56	17.88
067-0880-070-0000	RESIDENTIAL	15.32	2.56	17.88
067-0880-071-0000	RESIDENTIAL	15.32	2.56	17.88
067-0880-072-0000	RESIDENTIAL	15.32	2.56	17.88
067-0880-073-0000	RESIDENTIAL	15.32	2.56	17.88
067-0880-074-0000	RESIDENTIAL	15.32	2.56	17.88
067-0880-075-0000	RESIDENTIAL	15.32	2.56	17.88
067-0880-076-0000	RESIDENTIAL	15.32	2.56	17.88
067-0880-077-0000	RESIDENTIAL	15.32	2.56	17.88
067-0880-078-0000	RESIDENTIAL	15.32	2.56	17.88
067-0880-079-0000	RESIDENTIAL	15.32	2.56	17.88

Assessor's Parcel Number	District Classification	Street Lights Charge	Safety Lights Charge	Estimated 17/18 Applied Charge
067-0880-080-0000	RESIDENTIAL	15.32	2.56	17.88
067-0880-081-0000	RESIDENTIAL	15.32	2.56	17.88
067-0880-082-0000	RESIDENTIAL	15.32	2.56	17.88
067-0880-083-0000	RESIDENTIAL	15.32	2.56	17.88
067-0880-084-0000	RESIDENTIAL	15.32	2.56	17.88
067-0880-085-0000	RESIDENTIAL	15.32	2.56	17.88
067-0880-086-0000	RESIDENTIAL	15.32	2.56	17.88
067-0880-087-0000	RESIDENTIAL	15.32	2.56	17.88
067-0880-088-0000	RESIDENTIAL	15.32	2.56	17.88
067-0880-089-0000	RESIDENTIAL	15.32	2.56	17.88
067-0880-090-0000	RESIDENTIAL	15.32	2.56	17.88
067-0880-091-0000	RESIDENTIAL	15.32	2.56	17.88
067-0880-092-0000	RESIDENTIAL	15.32	2.56	17.88
067-0890-001-0000	RESIDENTIAL	15.32	2.56	17.88
067-0890-002-0000	RESIDENTIAL	15.32	2.56	17.88
067-0890-003-0000	RESIDENTIAL	15.32	2.56	17.88
067-0890-004-0000	RESIDENTIAL	15.32	2.56	17.88
067-0890-005-0000	RESIDENTIAL	15.32	2.56	17.88
067-0890-006-0000	RESIDENTIAL	15.32	2.56	17.88
067-0890-007-0000	RESIDENTIAL	15.32	2.56	17.88
067-0890-008-0000	RESIDENTIAL	15.32	2.56	17.88
067-0890-009-0000	RESIDENTIAL	15.32	2.56	17.88
067-0890-010-0000	RESIDENTIAL	15.32	2.56	17.88
067-0890-011-0000	RESIDENTIAL	15.32	2.56	17.88
067-0890-012-0000	RESIDENTIAL	15.32	2.56	17.88
067-0890-013-0000	RESIDENTIAL	15.32	2.56	17.88
067-0890-014-0000	RESIDENTIAL	15.32	2.56	17.88
067-0890-015-0000	RESIDENTIAL	15.32	2.56	17.88
067-0890-016-0000	RESIDENTIAL	15.32	2.56	17.88
067-0890-017-0000	RESIDENTIAL	15.32	2.56	17.88
067-0890-018-0000	RESIDENTIAL	15.32	2.56	17.88
067-0890-019-0000	RESIDENTIAL	15.32	2.56	17.88
067-0890-020-0000	RESIDENTIAL	15.32	2.56	17.88
067-0890-021-0000	RESIDENTIAL	15.32	2.56	17.88
067-0890-022-0000	RESIDENTIAL	15.32	2.56	17.88
067-0890-023-0000	RESIDENTIAL	15.32	2.56	17.88
067-0890-024-0000	RESIDENTIAL	15.32	2.56	17.88
067-0890-025-0000	RESIDENTIAL	15.32	2.56	17.88
067-0890-026-0000	RESIDENTIAL	15.32	2.56	17.88
067-0890-027-0000	RESIDENTIAL	15.32	2.56	17.88
067-0890-028-0000	RESIDENTIAL	15.32	2.56	17.88
067-0890-029-0000	RESIDENTIAL	15.32	2.56	17.88
067-0890-030-0000	RESIDENTIAL	15.32	2.56	17.88
067-0890-031-0000	RESIDENTIAL	15.32	2.56	17.88
067-0890-032-0000	RESIDENTIAL	15.32	2.56	17.88
067-0890-033-0000	RESIDENTIAL	15.32	2.56	17.88
067-0890-034-0000	RESIDENTIAL	15.32	2.56	17.88
067-0890-035-0000	RESIDENTIAL	15.32	2.56	17.88
067-0890-036-0000	RESIDENTIAL	15.32	2.56	17.88
067-0890-037-0000	RESIDENTIAL	15.32	2.56	17.88
067-0890-038-0000	RESIDENTIAL	15.32	2.56	17.88
067-0890-039-0000	RESIDENTIAL	15.32	2.56	17.88
067-0890-040-0000	RESIDENTIAL	15.32	2.56	17.88
067-0890-041-0000	RESIDENTIAL	15.32	2.56	17.88
067-0890-042-0000	RESIDENTIAL	15.32	2.56	17.88
067-0890-043-0000	EXEMPT	0.00	0.00	0.00

Assessor's Parcel Number	District Classification	Street Lights Charge	Safety Lights Charge	Estimated 17/18 Applied Charge
067-0890-046-0000	Residential	15.32	2.56	17.88
067-0890-047-0000	Residential	15.32	2.56	17.88
067-0890-048-0000	Residential	15.32	2.56	17.88
067-0890-049-0000	Residential	15.32	2.56	17.88
067-0890-050-0000	Residential	15.32	2.56	17.88
067-0890-051-0000	Residential	15.32	2.56	17.88
067-0890-052-0000	Residential	15.32	2.56	17.88
067-0890-053-0000	Residential	15.32	2.56	17.88
067-0900-001-0000	RESIDENTIAL	15.32	2.56	17.88
067-0900-002-0000	RESIDENTIAL	15.32	2.56	17.88
067-0900-003-0000	RESIDENTIAL	15.32	2.56	17.88
067-0900-004-0000	RESIDENTIAL	15.32	2.56	17.88
067-0900-005-0000	RESIDENTIAL	15.32	2.56	17.88
067-0900-006-0000	RESIDENTIAL	15.32	2.56	17.88
067-0900-007-0000	RESIDENTIAL	15.32	2.56	17.88
067-0900-008-0000	RESIDENTIAL	15.32	2.56	17.88
067-0900-009-0000	RESIDENTIAL	15.32	2.56	17.88
067-0900-010-0000	RESIDENTIAL	15.32	2.56	17.88
067-0900-011-0000	RESIDENTIAL	15.32	2.56	17.88
067-0900-012-0000	RESIDENTIAL	15.32	2.56	17.88
067-0900-013-0000	RESIDENTIAL	15.32	2.56	17.88
067-0900-014-0000	RESIDENTIAL	15.32	2.56	17.88
067-0900-015-0000	RESIDENTIAL	15.32	2.56	17.88
067-0900-016-0000	RESIDENTIAL	15.32	2.56	17.88
067-0900-017-0000	RESIDENTIAL	15.32	2.56	17.88
067-0900-018-0000	RESIDENTIAL	15.32	2.56	17.88
067-0900-019-0000	SAFETY LIGHTS ONLY	0.00	2.56	2.56
067-0900-020-0000	SAFETY LIGHTS ONLY	0.00	2.56	2.56
067-0900-021-0000	SAFETY LIGHTS ONLY	0.00	2.56	2.56
067-0900-022-0000	RESIDENTIAL	15.32	2.56	17.88
067-0900-023-0000	RESIDENTIAL	15.32	2.56	17.88
067-0900-024-0000	RESIDENTIAL	15.32	2.56	17.88
067-0900-025-0000	RESIDENTIAL	15.32	2.56	17.88
067-0900-026-0000	RESIDENTIAL	15.32	2.56	17.88
067-0900-027-0000	RESIDENTIAL	15.32	2.56	17.88
067-0900-028-0000	RESIDENTIAL	15.32	2.56	17.88
067-0900-029-0000	RESIDENTIAL	15.32	2.56	17.88
067-0900-030-0000	SAFETY LIGHTS ONLY	0.00	2.56	2.56
067-0900-031-0000	SAFETY LIGHTS ONLY	0.00	2.56	2.56
067-0900-032-0000	SAFETY LIGHTS ONLY	0.00	2.56	2.56
067-0900-033-0000	SAFETY LIGHTS ONLY	0.00	2.56	2.56
067-0900-034-0000	SAFETY LIGHTS ONLY	0.00	2.56	2.56
067-0900-035-0000	RESIDENTIAL	15.32	2.56	17.88
067-0900-036-0000	RESIDENTIAL	15.32	2.56	17.88
067-0900-037-0000	RESIDENTIAL	15.32	2.56	17.88
067-0900-038-0000	RESIDENTIAL	15.32	2.56	17.88
067-0900-039-0000	RESIDENTIAL	15.32	2.56	17.88
067-0900-040-0000	RESIDENTIAL	15.32	2.56	17.88
067-0900-041-0000	RESIDENTIAL	15.32	2.56	17.88
067-0900-042-0000	RESIDENTIAL	15.32	2.56	17.88
067-0900-044-0000	Residential	15.32	2.56	17.88
067-0900-045-0000	Residential	15.32	2.56	17.88
067-0900-046-0000	Residential	15.32	2.56	17.88
067-0900-047-0000	Residential	15.32	2.56	17.88
067-0900-048-0000	Residential	15.32	2.56	17.88
067-0900-049-0000	Residential	15.32	2.56	17.88

Assessor's Parcel Number	District Classification	Street Lights Charge	Safety Lights Charge	Estimated 17/18 Applied Charge
067-0900-050-0000	Residential	15.32	2.56	17.88
067-0910-001-0000	RESIDENTIAL	15.32	2.56	17.88
067-0910-002-0000	RESIDENTIAL	15.32	2.56	17.88
067-0910-003-0000	RESIDENTIAL	15.32	2.56	17.88
067-0910-004-0000	RESIDENTIAL	15.32	2.56	17.88
067-0910-005-0000	RESIDENTIAL	15.32	2.56	17.88
067-0910-006-0000	RESIDENTIAL	15.32	2.56	17.88
067-0910-007-0000	RESIDENTIAL	15.32	2.56	17.88
067-0910-008-0000	RESIDENTIAL	15.32	2.56	17.88
067-0910-009-0000	RESIDENTIAL	15.32	2.56	17.88
067-0910-010-0000	RESIDENTIAL	15.32	2.56	17.88
067-0910-011-0000	RESIDENTIAL	15.32	2.56	17.88
067-0910-012-0000	RESIDENTIAL	15.32	2.56	17.88
067-0910-013-0000	RESIDENTIAL	15.32	2.56	17.88
067-0910-014-0000	RESIDENTIAL	15.32	2.56	17.88
067-0910-016-0000	Residential	15.32	2.56	17.88
067-0910-017-0000	Residential	15.32	2.56	17.88
067-0910-018-0000	Residential	15.32	2.56	17.88
067-0910-019-0000	Residential	15.32	2.56	17.88
067-0910-020-0000	Residential	15.32	2.56	17.88
067-0910-021-0000	Residential	15.32	2.56	17.88
067-0910-022-0000	Residential	15.32	2.56	17.88
067-0910-023-0000	Residential	15.32	2.56	17.88
067-0910-024-0000	Residential	15.32	2.56	17.88
067-0910-025-0000	Residential	15.32	2.56	17.88
067-0910-026-0000	Residential	15.32	2.56	17.88
067-0910-027-0000	Residential	15.32	2.56	17.88
067-0910-028-0000	Residential	15.32	2.56	17.88
067-0910-029-0000	Residential	15.32	2.56	17.88
067-0910-030-0000	Residential	15.32	2.56	17.88
067-0910-031-0000	Residential	15.32	2.56	17.88
067-0910-032-0000	Residential	15.32	2.56	17.88
067-0920-001-0000	SAFETY LIGHTS ONLY	0.00	2.56	2.56
067-0920-002-0000	SAFETY LIGHTS ONLY	0.00	2.56	2.56
067-0920-003-0000	SAFETY LIGHTS ONLY	0.00	2.56	2.56
067-0920-004-0000	SAFETY LIGHTS ONLY	0.00	2.56	2.56
067-0920-005-0000	SAFETY LIGHTS ONLY	0.00	2.56	2.56
067-0920-006-0000	SAFETY LIGHTS ONLY	0.00	2.56	2.56
067-0920-007-0000	SAFETY LIGHTS ONLY	0.00	2.56	2.56
067-0920-008-0000	SAFETY LIGHTS ONLY	0.00	2.56	2.56
067-0920-009-0000	SAFETY LIGHTS ONLY	0.00	2.56	2.56
067-0920-010-0000	SAFETY LIGHTS ONLY	0.00	2.56	2.56
067-0920-011-0000	SAFETY LIGHTS ONLY	0.00	2.56	2.56
067-0920-012-0000	SAFETY LIGHTS ONLY	0.00	2.56	2.56
067-0920-013-0000	SAFETY LIGHTS ONLY	0.00	2.56	2.56
067-0920-014-0000	SAFETY LIGHTS ONLY	0.00	2.56	2.56
067-0920-015-0000	SAFETY LIGHTS ONLY	0.00	2.56	2.56
067-0920-016-0000	SAFETY LIGHTS ONLY	0.00	2.56	2.56
067-0920-017-0000	SAFETY LIGHTS ONLY	0.00	2.56	2.56
067-0920-018-0000	SAFETY LIGHTS ONLY	0.00	2.56	2.56
067-0920-019-0000	SAFETY LIGHTS ONLY	0.00	2.56	2.56
067-0920-020-0000	SAFETY LIGHTS ONLY	0.00	2.56	2.56
067-0920-021-0000	SAFETY LIGHTS ONLY	0.00	2.56	2.56
067-0920-022-0000	SAFETY LIGHTS ONLY	0.00	2.56	2.56
067-0920-023-0000	SAFETY LIGHTS ONLY	0.00	2.56	2.56
067-0920-024-0000	SAFETY LIGHTS ONLY	0.00	2.56	2.56

Assessor's Parcel Number	District Classification	Street Lights Charge	Safety Lights Charge	Estimated 17/18 Applied Charge
067-0920-025-0000	SAFETY LIGHTS ONLY	0.00	2.56	2.56
067-0920-026-0000	SAFETY LIGHTS ONLY	0.00	2.56	2.56
067-0920-027-0000	SAFETY LIGHTS ONLY	0.00	2.56	2.56
067-0920-028-0000	SAFETY LIGHTS ONLY	0.00	2.56	2.56
067-0920-029-0000	SAFETY LIGHTS ONLY	0.00	2.56	2.56
067-0920-030-0000	SAFETY LIGHTS ONLY	0.00	2.56	2.56
067-0920-031-0000	SAFETY LIGHTS ONLY	0.00	2.56	2.56
067-0920-032-0000	SAFETY LIGHTS ONLY	0.00	2.56	2.56
067-0920-033-0000	SAFETY LIGHTS ONLY	0.00	2.56	2.56
067-0920-034-0000	SAFETY LIGHTS ONLY	0.00	2.56	2.56
067-0920-035-0000	SAFETY LIGHTS ONLY	0.00	2.56	2.56
067-0920-036-0000	SAFETY LIGHTS ONLY	0.00	2.56	2.56
067-0920-037-0000	SAFETY LIGHTS ONLY	0.00	2.56	2.56
067-0920-038-0000	SAFETY LIGHTS ONLY	0.00	2.56	2.56
067-0920-039-0000	SAFETY LIGHTS ONLY	0.00	2.56	2.56
067-0920-040-0000	SAFETY LIGHTS ONLY	0.00	2.56	2.56
067-0920-041-0000	SAFETY LIGHTS ONLY	0.00	2.56	2.56
067-0920-042-0000	SAFETY LIGHTS ONLY	0.00	2.56	2.56
067-0920-043-0000	SAFETY LIGHTS ONLY	0.00	2.56	2.56
067-0920-044-0000	SAFETY LIGHTS ONLY	0.00	2.56	2.56
067-0920-045-0000	SAFETY LIGHTS ONLY	0.00	2.56	2.56
067-0920-046-0000	SAFETY LIGHTS ONLY	0.00	2.56	2.56
067-0920-047-0000	SAFETY LIGHTS ONLY	0.00	2.56	2.56
067-0920-048-0000	SAFETY LIGHTS ONLY	0.00	2.56	2.56
067-0920-049-0000	SAFETY LIGHTS ONLY	0.00	2.56	2.56
067-0920-050-0000	SAFETY LIGHTS ONLY	0.00	2.56	2.56
067-0920-051-0000	SAFETY LIGHTS ONLY	0.00	2.56	2.56
067-0920-052-0000	SAFETY LIGHTS ONLY	0.00	2.56	2.56
067-0920-053-0000	SAFETY LIGHTS ONLY	0.00	2.56	2.56
067-0920-054-0000	SAFETY LIGHTS ONLY	0.00	2.56	2.56
067-0920-055-0000	SAFETY LIGHTS ONLY	0.00	2.56	2.56
067-0920-056-0000	SAFETY LIGHTS ONLY	0.00	2.56	2.56
067-0920-057-0000	SAFETY LIGHTS ONLY	0.00	2.56	2.56
067-0920-058-0000	SAFETY LIGHTS ONLY	0.00	2.56	2.56
067-0920-059-0000	SAFETY LIGHTS ONLY	0.00	2.56	2.56
067-0920-060-0000	SAFETY LIGHTS ONLY	0.00	2.56	2.56
067-0920-061-0000	SAFETY LIGHTS ONLY	0.00	2.56	2.56
067-0920-062-0000	SAFETY LIGHTS ONLY	0.00	2.56	2.56
067-0920-063-0000	SAFETY LIGHTS ONLY	0.00	2.56	2.56
067-0920-064-0000	SAFETY LIGHTS ONLY	0.00	2.56	2.56
067-0920-065-0000	SAFETY LIGHTS ONLY	0.00	2.56	2.56
067-0920-066-0000	SAFETY LIGHTS ONLY	0.00	2.56	2.56
067-0920-067-0000	SAFETY LIGHTS ONLY	0.00	2.56	2.56
067-0920-068-0000	SAFETY LIGHTS ONLY	0.00	2.56	2.56
067-0920-069-0000	SAFETY LIGHTS ONLY	0.00	2.56	2.56
067-0920-070-0000	SAFETY LIGHTS ONLY	0.00	2.56	2.56
067-0920-071-0000	SAFETY LIGHTS ONLY	0.00	2.56	2.56
067-0920-072-0000	SAFETY LIGHTS ONLY	0.00	2.56	2.56
067-0920-073-0000	SAFETY LIGHTS ONLY	0.00	2.56	2.56
067-0920-074-0000	SAFETY LIGHTS ONLY	0.00	2.56	2.56
067-0920-075-0000	SAFETY LIGHTS ONLY	0.00	2.56	2.56
067-0920-076-0000	SAFETY LIGHTS ONLY	0.00	2.56	2.56
067-0920-077-0000	SAFETY LIGHTS ONLY	0.00	2.56	2.56
067-0920-078-0000	SAFETY LIGHTS ONLY	0.00	2.56	2.56
067-0920-079-0000	SAFETY LIGHTS ONLY	0.00	2.56	2.56
067-0920-080-0000	SAFETY LIGHTS ONLY	0.00	2.56	2.56

Assessor's Parcel Number	District Classification	Street Lights Charge	Safety Lights Charge	Estimated 17/18 Applied Charge
067-0920-081-0000	SAFETY LIGHTS ONLY	0.00	2.56	2.56
067-0920-082-0000	SAFETY LIGHTS ONLY	0.00	2.56	2.56
067-0920-083-0000	SAFETY LIGHTS ONLY	0.00	2.56	2.56
067-0920-084-0000	SAFETY LIGHTS ONLY	0.00	2.56	2.56
067-0920-085-0000	SAFETY LIGHTS ONLY	0.00	2.56	2.56
067-0920-086-0000	SAFETY LIGHTS ONLY	0.00	2.56	2.56
067-0920-087-0000	SAFETY LIGHTS ONLY	0.00	2.56	2.56
067-0920-088-0000	SAFETY LIGHTS ONLY	0.00	2.56	2.56
067-0920-089-0000	SAFETY LIGHTS ONLY	0.00	2.56	2.56
067-0920-090-0000	SAFETY LIGHTS ONLY	0.00	2.56	2.56
067-0920-091-0000	SAFETY LIGHTS ONLY	0.00	2.56	2.56
067-0920-092-0000	SAFETY LIGHTS ONLY	0.00	2.56	2.56
067-0920-093-0000	SAFETY LIGHTS ONLY	0.00	2.56	2.56
067-0920-094-0000	SAFETY LIGHTS ONLY	0.00	2.56	2.56
067-0920-095-0000	SAFETY LIGHTS ONLY	0.00	2.56	2.56
067-0920-096-0000	SAFETY LIGHTS ONLY	0.00	2.56	2.56
067-0920-097-0000	SAFETY LIGHTS ONLY	0.00	2.56	2.56
067-0920-098-0000	SAFETY LIGHTS ONLY	0.00	2.56	2.56
067-0920-099-0000	SAFETY LIGHTS ONLY	0.00	2.56	2.56
067-0920-100-0000	SAFETY LIGHTS ONLY	0.00	2.56	2.56
067-0920-101-0000	SAFETY LIGHTS ONLY	0.00	2.56	2.56
067-0920-102-0000	SAFETY LIGHTS ONLY	0.00	2.56	2.56
067-0920-103-0000	SAFETY LIGHTS ONLY	0.00	2.56	2.56
067-0920-104-0000	SAFETY LIGHTS ONLY	0.00	2.56	2.56
067-0920-105-0000	SAFETY LIGHTS ONLY	0.00	2.56	2.56
067-0920-106-0000	SAFETY LIGHTS ONLY	0.00	2.56	2.56
067-0920-107-0000	SAFETY LIGHTS ONLY	0.00	2.56	2.56
067-0920-108-0000	SAFETY LIGHTS ONLY	0.00	2.56	2.56
067-0920-109-0000	SAFETY LIGHTS ONLY	0.00	2.56	2.56
067-0920-110-0000	SAFETY LIGHTS ONLY	0.00	2.56	2.56
067-0920-111-0000	SAFETY LIGHTS ONLY	0.00	2.56	2.56
067-0920-112-0000	SAFETY LIGHTS ONLY	0.00	2.56	2.56
067-0920-113-0000	SAFETY LIGHTS ONLY	0.00	2.56	2.56
067-0920-114-0000	SAFETY LIGHTS ONLY	0.00	2.56	2.56
067-0920-115-0000	SAFETY LIGHTS ONLY	0.00	2.56	2.56
067-0920-116-0000	SAFETY LIGHTS ONLY	0.00	2.56	2.56
067-0920-117-0000	SAFETY LIGHTS ONLY	0.00	2.56	2.56
067-0920-118-0000	SAFETY LIGHTS ONLY	0.00	2.56	2.56
067-0920-119-0000	EXEMPT	0.00	0.00	0.00
067-0920-120-0000	EXEMPT	0.00	0.00	0.00
067-0920-121-0000	EXEMPT	0.00	0.00	0.00
067-0930-001-0000	RESIDENTIAL	15.32	2.56	17.88
067-0930-002-0000	RESIDENTIAL	15.32	2.56	17.88
067-0930-003-0000	RESIDENTIAL	15.32	2.56	17.88
067-0930-004-0000	RESIDENTIAL	15.32	2.56	17.88
067-0930-005-0000	RESIDENTIAL	15.32	2.56	17.88
067-0930-006-0000	RESIDENTIAL	15.32	2.56	17.88
067-0930-007-0000	RESIDENTIAL	15.32	2.56	17.88
067-0930-008-0000	RESIDENTIAL	15.32	2.56	17.88
067-0930-009-0000	RESIDENTIAL	15.32	2.56	17.88
067-0930-010-0000	RESIDENTIAL	15.32	2.56	17.88
067-0930-011-0000	RESIDENTIAL	15.32	2.56	17.88
067-0930-012-0000	RESIDENTIAL	15.32	2.56	17.88
067-0930-013-0000	RESIDENTIAL	15.32	2.56	17.88
067-0930-014-0000	RESIDENTIAL	15.32	2.56	17.88
067-0930-015-0000	RESIDENTIAL	15.32	2.56	17.88

Assessor's Parcel Number	District Classification	Street Lights Charge	Safety Lights Charge	Estimated 17/18 Applied Charge
067-0930-016-0000	RESIDENTIAL	15.32	2.56	17.88
067-0930-017-0000	RESIDENTIAL	15.32	2.56	17.88
067-0930-018-0000	RESIDENTIAL	15.32	2.56	17.88
067-0930-019-0000	RESIDENTIAL	15.32	2.56	17.88
067-0930-020-0000	RESIDENTIAL	15.32	2.56	17.88
067-0930-021-0000	RESIDENTIAL	15.32	2.56	17.88
067-0930-022-0000	RESIDENTIAL	15.32	2.56	17.88
067-0930-023-0000	RESIDENTIAL	15.32	2.56	17.88
067-0930-024-0000	RESIDENTIAL	15.32	2.56	17.88
067-0930-025-0000	RESIDENTIAL	15.32	2.56	17.88
067-0930-026-0000	RESIDENTIAL	15.32	2.56	17.88
067-0930-027-0000	RESIDENTIAL	15.32	2.56	17.88
067-0930-028-0000	RESIDENTIAL	15.32	2.56	17.88
067-0930-029-0000	RESIDENTIAL	15.32	2.56	17.88
067-0930-030-0000	RESIDENTIAL	15.32	2.56	17.88
067-0930-031-0000	RESIDENTIAL	15.32	2.56	17.88
067-0930-032-0000	RESIDENTIAL	15.32	2.56	17.88
067-0930-033-0000	RESIDENTIAL	15.32	2.56	17.88
067-0930-034-0000	RESIDENTIAL	15.32	2.56	17.88
067-0930-035-0000	RESIDENTIAL	15.32	2.56	17.88
067-0930-036-0000	RESIDENTIAL	15.32	2.56	17.88
067-0930-037-0000	RESIDENTIAL	15.32	2.56	17.88
067-0930-038-0000	RESIDENTIAL	15.32	2.56	17.88
067-0930-039-0000	RESIDENTIAL	15.32	2.56	17.88
067-0930-040-0000	RESIDENTIAL	15.32	2.56	17.88
067-0930-041-0000	RESIDENTIAL	15.32	2.56	17.88
067-0930-042-0000	RESIDENTIAL	15.32	2.56	17.88
067-0930-043-0000	RESIDENTIAL	15.32	2.56	17.88
067-0930-044-0000	EXEMPT	0.00	0.00	0.00
067-0930-045-0000	EXEMPT	0.00	0.00	0.00
067-0930-046-0000	EXEMPT	0.00	0.00	0.00
067-0990-001-0000	NON RESIDENTIAL	559.94	2.56	562.50
067-0990-002-0000	NON RESIDENTIAL	801.26	2.56	803.82
067-0990-003-0000	NON RESIDENTIAL	366.74	2.56	369.30
067-0990-004-0000	EXEMPT	0.00	0.00	0.00
067-0990-005-0000	NON RESIDENTIAL	563.72	2.56	566.28
067-1000-001-0000	NON RESIDENTIAL	304.52	2.56	307.08
067-1000-002-0000	NON RESIDENTIAL	219.12	2.56	221.68
067-1000-003-0000	NON RESIDENTIAL	84.62	2.56	87.18
067-1000-004-0000	NON RESIDENTIAL	128.44	2.56	131.00
067-1010-001-0000	NON RESIDENTIAL	365.24	2.56	367.80
067-1020-003-0000	NON RESIDENTIAL	447.68	2.56	450.24
067-1020-004-0000	NON RESIDENTIAL	204.02	2.56	206.58
067-1050-001-0000	SAFETY LIGHTS ONLY	0.00	2.56	2.56
067-1050-002-0000	SAFETY LIGHTS ONLY	0.00	2.56	2.56
067-1050-003-0000	SAFETY LIGHTS ONLY	0.00	2.56	2.56
067-1050-004-0000	SAFETY LIGHTS ONLY	0.00	2.56	2.56
067-1050-005-0000	SAFETY LIGHTS ONLY	0.00	2.56	2.56
067-1050-006-0000	SAFETY LIGHTS ONLY	0.00	2.56	2.56
067-1050-007-0000	SAFETY LIGHTS ONLY	0.00	2.56	2.56
067-1050-008-0000	SAFETY LIGHTS ONLY	0.00	2.56	2.56
067-1050-009-0000	SAFETY LIGHTS ONLY	0.00	2.56	2.56
068-0030-018-0000	NON RESIDENTIAL	77.30	2.56	79.86
068-0030-043-0000	SAFETY LIGHTS ONLY	0.00	2.56	2.56
068-0030-044-0000	NON RESIDENTIAL	78.56	2.56	81.12
068-0030-046-0000	NON RESIDENTIAL	53.38	2.56	55.94

Assessor's Parcel Number	District Classification	Street Lights Charge	Safety Lights Charge	Estimated 17/18 Applied Charge
068-0030-047-0000	NON RESIDENTIAL	53.38	2.56	55.94
068-0030-048-0000	NON RESIDENTIAL	53.38	2.56	55.94
068-0030-049-0000	NON RESIDENTIAL	53.38	2.56	55.94
068-0030-050-0000	NON RESIDENTIAL	53.38	2.56	55.94
068-0030-051-0000	NON RESIDENTIAL	53.38	2.56	55.94
068-0030-052-0000	NON RESIDENTIAL	53.38	2.56	55.94
068-0040-016-0000	SAFETY LIGHTS ONLY	0.00	2.56	2.56
068-0050-003-0000	NON RESIDENTIAL	12.58	2.56	15.14
068-0050-005-0000	NON RESIDENTIAL	335.26	2.56	337.82
068-0050-008-0000	NON RESIDENTIAL	80.58	2.56	83.14
068-0050-010-0000	NON RESIDENTIAL	27.44	2.56	30.00
068-0050-011-0000	NON RESIDENTIAL	37.00	2.56	39.56
068-0060-001-0000	SAFETY LIGHTS ONLY	0.00	2.56	2.56
068-0060-002-0000	NON RESIDENTIAL	134.48	2.56	137.04
068-0060-007-0000	RESIDENTIAL	15.32	2.56	17.88
068-0060-008-0000	RESIDENTIAL	15.32	2.56	17.88
068-0060-009-0000	RESIDENTIAL	15.32	2.56	17.88
068-0060-010-0000	RESIDENTIAL	15.32	2.56	17.88
068-0060-011-0000	NON RESIDENTIAL	161.94	2.56	164.50
068-0071-001-0000	RESIDENTIAL	15.32	2.56	17.88
068-0071-002-0000	RESIDENTIAL	15.32	2.56	17.88
068-0071-003-0000	RESIDENTIAL	15.32	2.56	17.88
068-0071-004-0000	RESIDENTIAL	15.32	2.56	17.88
068-0071-005-0000	RESIDENTIAL	15.32	2.56	17.88
068-0071-006-0000	RESIDENTIAL	15.32	2.56	17.88
068-0071-007-0000	RESIDENTIAL	15.32	2.56	17.88
068-0071-008-0000	RESIDENTIAL	15.32	2.56	17.88
068-0071-009-0000	RESIDENTIAL	15.32	2.56	17.88
068-0071-010-0000	RESIDENTIAL	15.32	2.56	17.88
068-0071-011-0000	RESIDENTIAL	15.32	2.56	17.88
068-0071-012-0000	RESIDENTIAL	15.32	2.56	17.88
068-0071-013-0000	RESIDENTIAL	15.32	2.56	17.88
068-0071-014-0000	RESIDENTIAL	15.32	2.56	17.88
068-0071-015-0000	RESIDENTIAL	15.32	2.56	17.88
068-0071-016-0000	RESIDENTIAL	15.32	2.56	17.88
068-0071-017-0000	RESIDENTIAL	15.32	2.56	17.88
068-0072-001-0000	RESIDENTIAL	15.32	2.56	17.88
068-0072-002-0000	RESIDENTIAL	15.32	2.56	17.88
068-0072-003-0000	RESIDENTIAL	15.32	2.56	17.88
068-0072-004-0000	RESIDENTIAL	15.32	2.56	17.88
068-0072-005-0000	RESIDENTIAL	15.32	2.56	17.88
068-0072-006-0000	RESIDENTIAL	15.32	2.56	17.88
068-0072-007-0000	RESIDENTIAL	15.32	2.56	17.88
068-0072-008-0000	RESIDENTIAL	15.32	2.56	17.88
068-0072-009-0000	RESIDENTIAL	15.32	2.56	17.88
068-0072-010-0000	RESIDENTIAL	15.32	2.56	17.88
068-0072-011-0000	RESIDENTIAL	15.32	2.56	17.88
068-0072-012-0000	RESIDENTIAL	15.32	2.56	17.88
068-0072-013-0000	RESIDENTIAL	15.32	2.56	17.88
068-0072-014-0000	RESIDENTIAL	15.32	2.56	17.88
068-0072-015-0000	RESIDENTIAL	15.32	2.56	17.88
068-0072-016-0000	RESIDENTIAL	15.32	2.56	17.88
068-0072-017-0000	RESIDENTIAL	15.32	2.56	17.88
068-0072-018-0000	RESIDENTIAL	15.32	2.56	17.88
068-0072-019-0000	RESIDENTIAL	15.32	2.56	17.88
068-0072-020-0000	RESIDENTIAL	15.32	2.56	17.88

Assessor's Parcel Number	District Classification	Street Lights Charge	Safety Lights Charge	Estimated 17/18 Applied Charge
068-0072-021-0000	RESIDENTIAL	15.32	2.56	17.88
068-0072-022-0000	RESIDENTIAL	15.32	2.56	17.88
068-0072-023-0000	RESIDENTIAL	15.32	2.56	17.88
068-0072-024-0000	RESIDENTIAL	15.32	2.56	17.88
068-0072-025-0000	RESIDENTIAL	15.32	2.56	17.88
068-0072-026-0000	RESIDENTIAL	15.32	2.56	17.88
068-0072-027-0000	RESIDENTIAL	15.32	2.56	17.88
068-0072-028-0000	RESIDENTIAL	15.32	2.56	17.88
068-0072-029-0000	RESIDENTIAL	15.32	2.56	17.88
068-0072-030-0000	RESIDENTIAL	15.32	2.56	17.88
068-0072-031-0000	RESIDENTIAL	15.32	2.56	17.88
068-0072-032-0000	RESIDENTIAL	15.32	2.56	17.88
068-0072-033-0000	RESIDENTIAL	15.32	2.56	17.88
068-0072-034-0000	RESIDENTIAL	15.32	2.56	17.88
068-0072-035-0000	RESIDENTIAL	15.32	2.56	17.88
068-0072-036-0000	RESIDENTIAL	15.32	2.56	17.88
068-0073-001-0000	RESIDENTIAL	15.32	2.56	17.88
068-0074-001-0000	RESIDENTIAL	15.32	2.56	17.88
068-0074-002-0000	RESIDENTIAL	15.32	2.56	17.88
068-0074-003-0000	RESIDENTIAL	15.32	2.56	17.88
068-0075-001-0000	RESIDENTIAL	15.32	2.56	17.88
068-0075-002-0000	RESIDENTIAL	15.32	2.56	17.88
068-0075-003-0000	RESIDENTIAL	15.32	2.56	17.88
068-0075-004-0000	RESIDENTIAL	15.32	2.56	17.88
068-0075-005-0000	RESIDENTIAL	15.32	2.56	17.88
068-0075-006-0000	RESIDENTIAL	15.32	2.56	17.88
068-0081-001-0000	RESIDENTIAL	15.32	2.56	17.88
068-0081-002-0000	RESIDENTIAL	15.32	2.56	17.88
068-0081-003-0000	RESIDENTIAL	15.32	2.56	17.88
068-0081-004-0000	RESIDENTIAL	15.32	2.56	17.88
068-0082-001-0000	RESIDENTIAL	15.32	2.56	17.88
068-0082-002-0000	RESIDENTIAL	15.32	2.56	17.88
068-0082-003-0000	RESIDENTIAL	15.32	2.56	17.88
068-0082-004-0000	RESIDENTIAL	15.32	2.56	17.88
068-0083-001-0000	RESIDENTIAL	15.32	2.56	17.88
068-0083-002-0000	RESIDENTIAL	15.32	2.56	17.88
068-0084-001-0000	RESIDENTIAL	15.32	2.56	17.88
068-0084-002-0000	RESIDENTIAL	15.32	2.56	17.88
068-0084-003-0000	RESIDENTIAL	15.32	2.56	17.88
068-0084-004-0000	RESIDENTIAL	15.32	2.56	17.88
068-0084-005-0000	RESIDENTIAL	15.32	2.56	17.88
068-0084-006-0000	RESIDENTIAL	15.32	2.56	17.88
068-0084-007-0000	RESIDENTIAL	15.32	2.56	17.88
068-0084-008-0000	RESIDENTIAL	15.32	2.56	17.88
068-0084-009-0000	RESIDENTIAL	15.32	2.56	17.88
068-0084-010-0000	RESIDENTIAL	15.32	2.56	17.88
068-0084-011-0000	RESIDENTIAL	15.32	2.56	17.88
068-0084-012-0000	RESIDENTIAL	15.32	2.56	17.88
068-0084-013-0000	RESIDENTIAL	15.32	2.56	17.88
068-0084-014-0000	RESIDENTIAL	15.32	2.56	17.88
068-0084-015-0000	RESIDENTIAL	15.32	2.56	17.88
068-0084-016-0000	RESIDENTIAL	15.32	2.56	17.88
068-0084-017-0000	RESIDENTIAL	15.32	2.56	17.88
068-0084-018-0000	RESIDENTIAL	15.32	2.56	17.88
068-0084-019-0000	RESIDENTIAL	15.32	2.56	17.88
068-0084-020-0000	RESIDENTIAL	15.32	2.56	17.88

Assessor's Parcel Number	District Classification	Street Lights Charge	Safety Lights Charge	Estimated 17/18 Applied Charge
068-0084-021-0000	RESIDENTIAL	15.32	2.56	17.88
068-0084-022-0000	RESIDENTIAL	15.32	2.56	17.88
068-0084-023-0000	RESIDENTIAL	15.32	2.56	17.88
068-0084-024-0000	RESIDENTIAL	15.32	2.56	17.88
068-0085-001-0000	RESIDENTIAL	15.32	2.56	17.88
068-0085-002-0000	RESIDENTIAL	15.32	2.56	17.88
068-0085-003-0000	RESIDENTIAL	15.32	2.56	17.88
068-0085-004-0000	RESIDENTIAL	15.32	2.56	17.88
068-0085-005-0000	RESIDENTIAL	15.32	2.56	17.88
068-0085-006-0000	RESIDENTIAL	15.32	2.56	17.88
068-0085-007-0000	RESIDENTIAL	15.32	2.56	17.88
068-0085-008-0000	RESIDENTIAL	15.32	2.56	17.88
068-0085-009-0000	RESIDENTIAL	15.32	2.56	17.88
068-0086-001-0000	RESIDENTIAL	15.32	2.56	17.88
068-0086-002-0000	RESIDENTIAL	15.32	2.56	17.88
068-0091-003-0000	RESIDENTIAL	15.32	2.56	17.88
068-0091-006-0000	RESIDENTIAL	15.32	2.56	17.88
068-0091-007-0000	RESIDENTIAL	15.32	2.56	17.88
068-0091-008-0000	RESIDENTIAL	15.32	2.56	17.88
068-0091-009-0000	RESIDENTIAL	15.32	2.56	17.88
068-0091-010-0000	RESIDENTIAL	15.32	2.56	17.88
068-0091-011-0000	RESIDENTIAL	15.32	2.56	17.88
068-0091-012-0000	RESIDENTIAL	15.32	2.56	17.88
068-0091-013-0000	RESIDENTIAL	15.32	2.56	17.88
068-0091-014-0000	RESIDENTIAL	15.32	2.56	17.88
068-0091-015-0000	RESIDENTIAL	15.32	2.56	17.88
068-0091-016-0000	RESIDENTIAL	15.32	2.56	17.88
068-0091-017-0000	RESIDENTIAL	15.32	2.56	17.88
068-0091-018-0000	RESIDENTIAL	15.32	2.56	17.88
068-0091-019-0000	RESIDENTIAL	15.32	2.56	17.88
068-0091-020-0000	RESIDENTIAL	15.32	2.56	17.88
068-0091-021-0000	RESIDENTIAL	15.32	2.56	17.88
068-0091-022-0000	RESIDENTIAL	15.32	2.56	17.88
068-0091-023-0000	RESIDENTIAL	15.32	2.56	17.88
068-0091-024-0000	RESIDENTIAL	15.32	2.56	17.88
068-0091-025-0000	RESIDENTIAL	15.32	2.56	17.88
068-0091-026-0000	RESIDENTIAL	15.32	2.56	17.88
068-0091-027-0000	RESIDENTIAL	15.32	2.56	17.88
068-0091-028-0000	RESIDENTIAL	15.32	2.56	17.88
068-0091-029-0000	RESIDENTIAL	15.32	2.56	17.88
068-0091-030-0000	RESIDENTIAL	15.32	2.56	17.88
068-0091-031-0000	RESIDENTIAL	15.32	2.56	17.88
068-0091-035-0000	RESIDENTIAL	15.32	2.56	17.88
068-0091-036-0000	RESIDENTIAL	15.32	2.56	17.88
068-0091-037-0000	RESIDENTIAL	15.32	2.56	17.88
068-0091-039-0000	RESIDENTIAL	15.32	2.56	17.88
068-0091-040-0000	RESIDENTIAL	15.32	2.56	17.88
068-0092-001-0000	RESIDENTIAL	15.32	2.56	17.88
068-0092-002-0000	RESIDENTIAL	15.32	2.56	17.88
068-0092-003-0000	RESIDENTIAL	15.32	2.56	17.88
068-0092-004-0000	RESIDENTIAL	15.32	2.56	17.88
068-0092-005-0000	RESIDENTIAL	15.32	2.56	17.88
068-0093-001-0000	RESIDENTIAL	15.32	2.56	17.88
068-0093-002-0000	RESIDENTIAL	15.32	2.56	17.88
068-0093-003-0000	RESIDENTIAL	15.32	2.56	17.88
068-0093-004-0000	RESIDENTIAL	15.32	2.56	17.88

Assessor's Parcel Number	District Classification	Street Lights Charge	Safety Lights Charge	Estimated 17/18 Applied Charge
068-0093-005-0000	RESIDENTIAL	15.32	2.56	17.88
068-0093-006-0000	RESIDENTIAL	15.32	2.56	17.88
068-0093-007-0000	RESIDENTIAL	15.32	2.56	17.88
068-0093-008-0000	RESIDENTIAL	15.32	2.56	17.88
068-0093-009-0000	RESIDENTIAL	15.32	2.56	17.88
068-0093-010-0000	RESIDENTIAL	15.32	2.56	17.88
068-0101-001-0000	RESIDENTIAL	15.32	2.56	17.88
068-0101-002-0000	RESIDENTIAL	15.32	2.56	17.88
068-0101-003-0000	RESIDENTIAL	15.32	2.56	17.88
068-0101-004-0000	RESIDENTIAL	15.32	2.56	17.88
068-0101-005-0000	RESIDENTIAL	15.32	2.56	17.88
068-0101-006-0000	RESIDENTIAL	15.32	2.56	17.88
068-0102-001-0000	RESIDENTIAL	15.32	2.56	17.88
068-0102-002-0000	RESIDENTIAL	15.32	2.56	17.88
068-0102-003-0000	RESIDENTIAL	15.32	2.56	17.88
068-0102-004-0000	RESIDENTIAL	15.32	2.56	17.88
068-0102-005-0000	RESIDENTIAL	15.32	2.56	17.88
068-0102-006-0000	RESIDENTIAL	15.32	2.56	17.88
068-0102-007-0000	RESIDENTIAL	15.32	2.56	17.88
068-0102-008-0000	RESIDENTIAL	15.32	2.56	17.88
068-0102-009-0000	RESIDENTIAL	15.32	2.56	17.88
068-0102-010-0000	RESIDENTIAL	15.32	2.56	17.88
068-0102-011-0000	RESIDENTIAL	15.32	2.56	17.88
068-0102-012-0000	RESIDENTIAL	15.32	2.56	17.88
068-0102-013-0000	RESIDENTIAL	15.32	2.56	17.88
068-0102-014-0000	RESIDENTIAL	15.32	2.56	17.88
068-0102-015-0000	RESIDENTIAL	15.32	2.56	17.88
068-0102-016-0000	RESIDENTIAL	15.32	2.56	17.88
068-0102-017-0000	RESIDENTIAL	15.32	2.56	17.88
068-0102-018-0000	RESIDENTIAL	15.32	2.56	17.88
068-0103-001-0000	RESIDENTIAL	15.32	2.56	17.88
068-0103-002-0000	RESIDENTIAL	15.32	2.56	17.88
068-0104-001-0000	RESIDENTIAL	15.32	2.56	17.88
068-0104-002-0000	RESIDENTIAL	15.32	2.56	17.88
068-0104-003-0000	RESIDENTIAL	15.32	2.56	17.88
068-0104-004-0000	RESIDENTIAL	15.32	2.56	17.88
068-0104-005-0000	RESIDENTIAL	15.32	2.56	17.88
068-0105-001-0000	RESIDENTIAL	15.32	2.56	17.88
068-0105-002-0000	RESIDENTIAL	15.32	2.56	17.88
068-0105-003-0000	RESIDENTIAL	15.32	2.56	17.88
068-0105-004-0000	RESIDENTIAL	15.32	2.56	17.88
068-0105-005-0000	RESIDENTIAL	15.32	2.56	17.88
068-0105-006-0000	RESIDENTIAL	15.32	2.56	17.88
068-0105-007-0000	RESIDENTIAL	15.32	2.56	17.88
068-0106-001-0000	RESIDENTIAL	15.32	2.56	17.88
068-0106-002-0000	RESIDENTIAL	15.32	2.56	17.88
068-0111-001-0000	RESIDENTIAL	15.32	2.56	17.88
068-0111-002-0000	RESIDENTIAL	15.32	2.56	17.88
068-0111-003-0000	RESIDENTIAL	15.32	2.56	17.88
068-0111-004-0000	RESIDENTIAL	15.32	2.56	17.88
068-0111-005-0000	RESIDENTIAL	15.32	2.56	17.88
068-0111-006-0000	RESIDENTIAL	15.32	2.56	17.88
068-0111-007-0000	RESIDENTIAL	15.32	2.56	17.88
068-0111-008-0000	RESIDENTIAL	15.32	2.56	17.88
068-0111-009-0000	RESIDENTIAL	15.32	2.56	17.88
068-0111-010-0000	RESIDENTIAL	15.32	2.56	17.88

Assessor's Parcel Number	District Classification	Street Lights Charge	Safety Lights Charge	Estimated 17/18 Applied Charge
068-0111-011-0000	RESIDENTIAL	15.32	2.56	17.88
068-0111-012-0000	RESIDENTIAL	15.32	2.56	17.88
068-0111-013-0000	SAFETY LIGHTS ONLY	0.00	2.56	2.56
068-0111-014-0000	NON RESIDENTIAL	307.04	2.56	309.60
068-0112-001-0000	RESIDENTIAL	15.32	2.56	17.88
068-0112-002-0000	RESIDENTIAL	15.32	2.56	17.88
068-0112-003-0000	RESIDENTIAL	15.32	2.56	17.88
068-0112-004-0000	RESIDENTIAL	15.32	2.56	17.88
068-0112-005-0000	RESIDENTIAL	15.32	2.56	17.88
068-0112-006-0000	RESIDENTIAL	15.32	2.56	17.88
068-0112-007-0000	RESIDENTIAL	15.32	2.56	17.88
068-0112-008-0000	RESIDENTIAL	15.32	2.56	17.88
068-0112-009-0000	RESIDENTIAL	15.32	2.56	17.88
068-0112-010-0000	RESIDENTIAL	15.32	2.56	17.88
068-0112-011-0000	RESIDENTIAL	15.32	2.56	17.88
068-0112-012-0000	RESIDENTIAL	15.32	2.56	17.88
068-0112-013-0000	RESIDENTIAL	15.32	2.56	17.88
068-0112-014-0000	RESIDENTIAL	15.32	2.56	17.88
068-0113-001-0000	RESIDENTIAL	15.32	2.56	17.88
068-0113-002-0000	RESIDENTIAL	15.32	2.56	17.88
068-0113-003-0000	RESIDENTIAL	15.32	2.56	17.88
068-0113-004-0000	RESIDENTIAL	15.32	2.56	17.88
068-0113-005-0000	RESIDENTIAL	15.32	2.56	17.88
068-0113-006-0000	RESIDENTIAL	15.32	2.56	17.88
068-0113-007-0000	RESIDENTIAL	15.32	2.56	17.88
068-0113-008-0000	RESIDENTIAL	15.32	2.56	17.88
068-0113-009-0000	RESIDENTIAL	15.32	2.56	17.88
068-0113-010-0000	RESIDENTIAL	15.32	2.56	17.88
068-0113-011-0000	RESIDENTIAL	15.32	2.56	17.88
068-0114-001-0000	RESIDENTIAL	15.32	2.56	17.88
068-0114-002-0000	RESIDENTIAL	15.32	2.56	17.88
068-0114-003-0000	RESIDENTIAL	15.32	2.56	17.88
068-0114-004-0000	RESIDENTIAL	15.32	2.56	17.88
068-0114-005-0000	RESIDENTIAL	15.32	2.56	17.88
068-0114-006-0000	RESIDENTIAL	15.32	2.56	17.88
068-0114-007-0000	RESIDENTIAL	15.32	2.56	17.88
068-0114-008-0000	RESIDENTIAL	15.32	2.56	17.88
068-0114-009-0000	RESIDENTIAL	15.32	2.56	17.88
068-0121-001-0000	RESIDENTIAL	15.32	2.56	17.88
068-0121-002-0000	RESIDENTIAL	15.32	2.56	17.88
068-0121-003-0000	RESIDENTIAL	15.32	2.56	17.88
068-0121-004-0000	RESIDENTIAL	15.32	2.56	17.88
068-0121-005-0000	RESIDENTIAL	15.32	2.56	17.88
068-0121-006-0000	RESIDENTIAL	15.32	2.56	17.88
068-0121-007-0000	RESIDENTIAL	15.32	2.56	17.88
068-0121-008-0000	RESIDENTIAL	15.32	2.56	17.88
068-0122-001-0000	RESIDENTIAL	15.32	2.56	17.88
068-0122-002-0000	RESIDENTIAL	15.32	2.56	17.88
068-0122-003-0000	RESIDENTIAL	15.32	2.56	17.88
068-0122-004-0000	RESIDENTIAL	15.32	2.56	17.88
068-0122-005-0000	RESIDENTIAL	15.32	2.56	17.88
068-0122-006-0000	RESIDENTIAL	15.32	2.56	17.88
068-0122-007-0000	RESIDENTIAL	15.32	2.56	17.88
068-0122-008-0000	RESIDENTIAL	15.32	2.56	17.88
068-0122-009-0000	RESIDENTIAL	15.32	2.56	17.88
068-0122-010-0000	RESIDENTIAL	15.32	2.56	17.88

Assessor's Parcel Number	District Classification	Street Lights Charge	Safety Lights Charge	Estimated 17/18 Applied Charge
068-0122-011-0000	RESIDENTIAL	15.32	2.56	17.88
068-0122-012-0000	RESIDENTIAL	15.32	2.56	17.88
068-0122-013-0000	RESIDENTIAL	15.32	2.56	17.88
068-0122-014-0000	RESIDENTIAL	15.32	2.56	17.88
068-0122-015-0000	RESIDENTIAL	15.32	2.56	17.88
068-0122-016-0000	RESIDENTIAL	15.32	2.56	17.88
068-0122-017-0000	RESIDENTIAL	15.32	2.56	17.88
068-0123-001-0000	RESIDENTIAL	15.32	2.56	17.88
068-0123-002-0000	RESIDENTIAL	15.32	2.56	17.88
068-0123-003-0000	RESIDENTIAL	15.32	2.56	17.88
068-0123-004-0000	RESIDENTIAL	15.32	2.56	17.88
068-0123-005-0000	RESIDENTIAL	15.32	2.56	17.88
068-0123-006-0000	RESIDENTIAL	15.32	2.56	17.88
068-0123-007-0000	RESIDENTIAL	15.32	2.56	17.88
068-0123-008-0000	RESIDENTIAL	15.32	2.56	17.88
068-0123-009-0000	RESIDENTIAL	15.32	2.56	17.88
068-0123-010-0000	RESIDENTIAL	15.32	2.56	17.88
068-0123-011-0000	RESIDENTIAL	15.32	2.56	17.88
068-0123-012-0000	RESIDENTIAL	15.32	2.56	17.88
068-0123-013-0000	RESIDENTIAL	15.32	2.56	17.88
068-0123-014-0000	RESIDENTIAL	15.32	2.56	17.88
068-0124-001-0000	RESIDENTIAL	15.32	2.56	17.88
068-0124-002-0000	RESIDENTIAL	15.32	2.56	17.88
068-0124-003-0000	RESIDENTIAL	15.32	2.56	17.88
068-0124-004-0000	RESIDENTIAL	15.32	2.56	17.88
068-0124-005-0000	RESIDENTIAL	15.32	2.56	17.88
068-0124-006-0000	RESIDENTIAL	15.32	2.56	17.88
068-0124-007-0000	RESIDENTIAL	15.32	2.56	17.88
068-0124-008-0000	RESIDENTIAL	15.32	2.56	17.88
068-0124-009-0000	RESIDENTIAL	15.32	2.56	17.88
068-0124-010-0000	RESIDENTIAL	15.32	2.56	17.88
068-0125-001-0000	RESIDENTIAL	15.32	2.56	17.88
068-0125-002-0000	RESIDENTIAL	15.32	2.56	17.88
068-0125-003-0000	RESIDENTIAL	15.32	2.56	17.88
068-0125-004-0000	RESIDENTIAL	15.32	2.56	17.88
068-0126-001-0000	RESIDENTIAL	15.32	2.56	17.88
068-0126-002-0000	RESIDENTIAL	15.32	2.56	17.88
068-0126-003-0000	RESIDENTIAL	15.32	2.56	17.88
068-0126-004-0000	RESIDENTIAL	15.32	2.56	17.88
068-0126-005-0000	RESIDENTIAL	15.32	2.56	17.88
068-0127-001-0000	RESIDENTIAL	15.32	2.56	17.88
068-0128-001-0000	RESIDENTIAL	15.32	2.56	17.88
068-0128-002-0000	RESIDENTIAL	15.32	2.56	17.88
068-0131-001-0000	RESIDENTIAL	15.32	2.56	17.88
068-0131-002-0000	RESIDENTIAL	15.32	2.56	17.88
068-0131-003-0000	RESIDENTIAL	15.32	2.56	17.88
068-0131-004-0000	RESIDENTIAL	15.32	2.56	17.88
068-0131-005-0000	RESIDENTIAL	15.32	2.56	17.88
068-0131-006-0000	RESIDENTIAL	15.32	2.56	17.88
068-0132-001-0000	RESIDENTIAL	15.32	2.56	17.88
068-0132-002-0000	RESIDENTIAL	15.32	2.56	17.88
068-0132-003-0000	RESIDENTIAL	15.32	2.56	17.88
068-0132-004-0000	RESIDENTIAL	15.32	2.56	17.88
068-0132-005-0000	RESIDENTIAL	15.32	2.56	17.88
068-0132-006-0000	RESIDENTIAL	15.32	2.56	17.88
068-0132-007-0000	RESIDENTIAL	15.32	2.56	17.88

Assessor's Parcel Number	District Classification	Street Lights Charge	Safety Lights Charge	Estimated 17/18 Applied Charge
068-0132-008-0000	RESIDENTIAL	15.32	2.56	17.88
068-0132-009-0000	RESIDENTIAL	15.32	2.56	17.88
068-0132-010-0000	RESIDENTIAL	15.32	2.56	17.88
068-0133-001-0000	RESIDENTIAL	15.32	2.56	17.88
068-0133-002-0000	RESIDENTIAL	15.32	2.56	17.88
068-0133-003-0000	RESIDENTIAL	15.32	2.56	17.88
068-0133-004-0000	RESIDENTIAL	15.32	2.56	17.88
068-0133-005-0000	RESIDENTIAL	15.32	2.56	17.88
068-0133-006-0000	RESIDENTIAL	15.32	2.56	17.88
068-0133-007-0000	RESIDENTIAL	15.32	2.56	17.88
068-0133-008-0000	RESIDENTIAL	15.32	2.56	17.88
068-0133-009-0000	RESIDENTIAL	15.32	2.56	17.88
068-0134-001-0000	RESIDENTIAL	15.32	2.56	17.88
068-0134-002-0000	RESIDENTIAL	15.32	2.56	17.88
068-0134-003-0000	RESIDENTIAL	15.32	2.56	17.88
068-0134-004-0000	RESIDENTIAL	15.32	2.56	17.88
068-0134-005-0000	RESIDENTIAL	15.32	2.56	17.88
068-0134-006-0000	RESIDENTIAL	15.32	2.56	17.88
068-0134-007-0000	RESIDENTIAL	15.32	2.56	17.88
068-0134-008-0000	RESIDENTIAL	15.32	2.56	17.88
068-0135-001-0000	RESIDENTIAL	15.32	2.56	17.88
068-0135-002-0000	RESIDENTIAL	15.32	2.56	17.88
068-0135-003-0000	RESIDENTIAL	15.32	2.56	17.88
068-0135-004-0000	RESIDENTIAL	15.32	2.56	17.88
068-0135-005-0000	RESIDENTIAL	15.32	2.56	17.88
068-0135-006-0000	NON RESIDENTIAL	15.34	2.56	17.90
068-0135-007-0000	NON RESIDENTIAL	55.90	2.56	58.46
068-0135-008-0000	NON RESIDENTIAL	10.30	2.56	12.86
068-0135-009-0000	NON RESIDENTIAL	10.30	2.56	12.86
068-0135-010-0000	NON RESIDENTIAL	10.30	2.56	12.86
068-0135-011-0000	NON RESIDENTIAL	15.34	2.56	17.90
068-0135-012-0000	NON RESIDENTIAL	49.10	2.56	51.66
068-0135-013-0000	NON RESIDENTIAL	53.62	2.56	56.18
068-0135-014-0000	NON RESIDENTIAL	15.34	2.56	17.90
068-0135-015-0000	NON RESIDENTIAL	15.34	2.56	17.90
068-0135-016-0000	NON RESIDENTIAL	15.34	2.56	17.90
068-0135-017-0000	NON RESIDENTIAL	46.58	2.56	49.14
068-0135-018-0000	NON RESIDENTIAL	15.34	2.56	17.90
068-0135-019-0000	NON RESIDENTIAL	15.34	2.56	17.90
068-0135-020-0000	NON RESIDENTIAL	15.34	2.56	17.90
068-0135-021-0000	NON RESIDENTIAL	15.34	2.56	17.90
068-0135-022-0000	NON RESIDENTIAL	15.34	2.56	17.90
068-0135-023-0000	NON RESIDENTIAL	15.34	2.56	17.90
068-0135-024-0000	RESIDENTIAL	15.32	2.56	17.88
068-0135-025-0000	RESIDENTIAL	15.32	2.56	17.88
068-0135-026-0000	RESIDENTIAL	15.32	2.56	17.88
068-0135-027-0000	RESIDENTIAL	15.32	2.56	17.88
068-0135-028-0000	RESIDENTIAL	15.32	2.56	17.88
068-0135-029-0000	RESIDENTIAL	15.32	2.56	17.88
068-0135-030-0000	RESIDENTIAL	15.32	2.56	17.88
068-0135-031-0000	RESIDENTIAL	15.32	2.56	17.88
068-0135-032-0000	RESIDENTIAL	15.32	2.56	17.88
068-0135-033-0000	RESIDENTIAL	15.32	2.56	17.88
068-0136-001-0000	RESIDENTIAL	15.32	2.56	17.88
068-0137-001-0000	NON RESIDENTIAL	49.10	2.56	51.66
068-0137-002-0000	NON RESIDENTIAL	15.84	2.56	18.40

Assessor's Parcel Number	District Classification	Street Lights Charge	Safety Lights Charge	Estimated 17/18 Applied Charge
068-0137-003-0000	NON RESIDENTIAL	15.84	2.56	18.40
068-0137-004-0000	NON RESIDENTIAL	15.84	2.56	18.40
068-0137-005-0000	NON RESIDENTIAL	15.84	2.56	18.40
068-0137-006-0000	NON RESIDENTIAL	16.10	2.56	18.66
068-0137-007-0000	NON RESIDENTIAL	9.54	2.56	12.10
068-0137-008-0000	NON RESIDENTIAL	38.52	2.56	41.08
068-0137-009-0000	NON RESIDENTIAL	34.74	2.56	37.30
068-0137-010-0000	NON RESIDENTIAL	30.70	2.56	33.26
068-0137-011-0000	NON RESIDENTIAL	30.70	2.56	33.26
068-0137-012-0000	NON RESIDENTIAL	30.70	2.56	33.26
068-0137-013-0000	NON RESIDENTIAL	31.72	2.56	34.28
068-0137-014-0000	NON RESIDENTIAL	4.50	2.56	7.06
068-0137-015-0000	NON RESIDENTIAL	70.50	2.56	73.06
068-0141-003-0000	NON RESIDENTIAL	145.06	2.56	147.62
068-0141-004-0000	NON RESIDENTIAL	15.84	2.56	18.40
068-0141-005-0000	NON RESIDENTIAL	15.84	2.56	18.40
068-0141-006-0000	NON RESIDENTIAL	15.84	2.56	18.40
068-0142-001-0000	NON RESIDENTIAL	17.10	2.56	19.66
068-0142-002-0000	NON RESIDENTIAL	17.10	2.56	19.66
068-0142-003-0000	NON RESIDENTIAL	17.10	2.56	19.66
068-0142-004-0000	NON RESIDENTIAL	17.10	2.56	19.66
068-0142-005-0000	NON RESIDENTIAL	19.62	2.56	22.18
068-0142-006-0000	NON RESIDENTIAL	10.06	2.56	12.62
068-0142-007-0000	NON RESIDENTIAL	10.06	2.56	12.62
068-0142-008-0000	NON RESIDENTIAL	10.06	2.56	12.62
068-0142-009-0000	NON RESIDENTIAL	13.08	2.56	15.64
068-0142-010-0000	NON RESIDENTIAL	17.10	2.56	19.66
068-0142-011-0000	NON RESIDENTIAL	17.10	2.56	19.66
068-0142-012-0000	NON RESIDENTIAL	17.10	2.56	19.66
068-0142-013-0000	NON RESIDENTIAL	17.10	2.56	19.66
068-0142-014-0000	NON RESIDENTIAL	17.10	2.56	19.66
068-0142-018-0000	NON RESIDENTIAL	138.26	2.56	140.82
068-0142-020-0000	NON RESIDENTIAL	14.84	2.56	17.40
068-0142-021-0000	NON RESIDENTIAL	14.84	2.56	17.40
068-0142-022-0000	NON RESIDENTIAL	15.08	2.56	17.64
068-0142-023-0000	NON RESIDENTIAL	15.08	2.56	17.64
068-0142-024-0000	NON RESIDENTIAL	15.08	2.56	17.64
068-0142-025-0000	NON RESIDENTIAL	15.08	2.56	17.64
068-0142-026-0000	NON RESIDENTIAL	15.08	2.56	17.64
068-0142-027-0000	NON RESIDENTIAL	3.00	2.56	5.56
068-0142-028-0000	NON RESIDENTIAL	21.64	2.56	24.20
068-0142-030-0000	NON RESIDENTIAL	21.64	2.56	24.20
068-0142-031-0000	NON RESIDENTIAL	17.10	2.56	19.66
068-0142-032-0000	NON RESIDENTIAL	17.10	2.56	19.66
068-0142-039-0000	NON RESIDENTIAL	19.38	2.56	21.94
068-0142-040-0000	NON RESIDENTIAL	19.38	2.56	21.94
068-0142-041-0000	NON RESIDENTIAL	15.08	2.56	17.64
068-0142-042-0000	NON RESIDENTIAL	15.60	2.56	18.16
068-0142-043-0000	NON RESIDENTIAL	15.60	2.56	18.16
068-0142-044-0000	NON RESIDENTIAL	15.60	2.56	18.16
068-0142-045-0000	NON RESIDENTIAL	42.80	2.56	45.36
068-0142-046-0000	NON RESIDENTIAL	14.84	2.56	17.40
068-0143-001-0000	NON RESIDENTIAL	17.60	2.56	20.16
068-0143-002-0000	NON RESIDENTIAL	53.88	2.56	56.44
068-0143-003-0000	NON RESIDENTIAL	10.06	2.56	12.62
068-0143-004-0000	NON RESIDENTIAL	8.80	2.56	11.36

Assessor's Parcel Number	District Classification	Street Lights Charge	Safety Lights Charge	Estimated 17/18 Applied Charge
068-0143-005-0000	NON RESIDENTIAL	12.58	2.56	15.14
068-0143-006-0000	NON RESIDENTIAL	43.30	2.56	45.86
068-0143-007-0000	NON RESIDENTIAL	46.08	2.56	48.64
068-0143-008-0000	NON RESIDENTIAL	11.82	2.56	14.38
068-0143-009-0000	NON RESIDENTIAL	46.82	2.56	49.38
068-0143-010-0000	NON RESIDENTIAL	15.34	2.56	17.90
068-0143-011-0000	NON RESIDENTIAL	15.60	2.56	18.16
068-0143-012-0000	NON RESIDENTIAL	15.60	2.56	18.16
068-0143-013-0000	NON RESIDENTIAL	15.08	2.56	17.64
068-0144-001-0000	NON RESIDENTIAL	17.10	2.56	19.66
068-0144-002-0000	NON RESIDENTIAL	17.10	2.56	19.66
068-0144-003-0000	NON RESIDENTIAL	17.10	2.56	19.66
068-0144-004-0000	NON RESIDENTIAL	17.10	2.56	19.66
068-0144-005-0000	NON RESIDENTIAL	17.36	2.56	19.92
068-0144-006-0000	NON RESIDENTIAL	10.06	2.56	12.62
068-0144-007-0000	NON RESIDENTIAL	12.06	2.56	14.62
068-0144-008-0000	NON RESIDENTIAL	27.68	2.56	30.24
068-0144-009-0000	NON RESIDENTIAL	38.26	2.56	40.82
068-0151-001-0000	RESIDENTIAL	15.32	2.56	17.88
068-0151-002-0000	RESIDENTIAL	15.32	2.56	17.88
068-0151-003-0000	RESIDENTIAL	15.32	2.56	17.88
068-0151-004-0000	RESIDENTIAL	15.32	2.56	17.88
068-0151-005-0000	RESIDENTIAL	15.32	2.56	17.88
068-0151-006-0000	RESIDENTIAL	15.32	2.56	17.88
068-0151-007-0000	RESIDENTIAL	15.32	2.56	17.88
068-0151-008-0000	RESIDENTIAL	15.32	2.56	17.88
068-0151-009-0000	RESIDENTIAL	15.32	2.56	17.88
068-0151-010-0000	RESIDENTIAL	15.32	2.56	17.88
068-0151-011-0000	RESIDENTIAL	15.32	2.56	17.88
068-0152-001-0000	RESIDENTIAL	15.32	2.56	17.88
068-0152-002-0000	RESIDENTIAL	15.32	2.56	17.88
068-0152-003-0000	RESIDENTIAL	15.32	2.56	17.88
068-0152-004-0000	RESIDENTIAL	15.32	2.56	17.88
068-0152-005-0000	RESIDENTIAL	15.32	2.56	17.88
068-0152-006-0000	RESIDENTIAL	15.32	2.56	17.88
068-0152-007-0000	RESIDENTIAL	15.32	2.56	17.88
068-0152-008-0000	RESIDENTIAL	15.32	2.56	17.88
068-0152-009-0000	RESIDENTIAL	15.32	2.56	17.88
068-0152-010-0000	RESIDENTIAL	15.32	2.56	17.88
068-0152-011-0000	RESIDENTIAL	15.32	2.56	17.88
068-0152-012-0000	RESIDENTIAL	15.32	2.56	17.88
068-0152-013-0000	RESIDENTIAL	15.32	2.56	17.88
068-0152-014-0000	RESIDENTIAL	15.32	2.56	17.88
068-0152-015-0000	RESIDENTIAL	15.32	2.56	17.88
068-0152-016-0000	RESIDENTIAL	15.32	2.56	17.88
068-0152-017-0000	RESIDENTIAL	15.32	2.56	17.88
068-0152-018-0000	RESIDENTIAL	15.32	2.56	17.88
068-0152-019-0000	RESIDENTIAL	15.32	2.56	17.88
068-0153-001-0000	RESIDENTIAL	15.32	2.56	17.88
068-0153-002-0000	RESIDENTIAL	15.32	2.56	17.88
068-0153-003-0000	RESIDENTIAL	15.32	2.56	17.88
068-0153-004-0000	RESIDENTIAL	15.32	2.56	17.88
068-0153-005-0000	RESIDENTIAL	15.32	2.56	17.88
068-0153-006-0000	RESIDENTIAL	15.32	2.56	17.88
068-0153-007-0000	RESIDENTIAL	15.32	2.56	17.88
068-0153-008-0000	RESIDENTIAL	15.32	2.56	17.88

Assessor's Parcel Number	District Classification	Street Lights Charge	Safety Lights Charge	Estimated 17/18 Applied Charge
068-0153-009-0000	RESIDENTIAL	15.32	2.56	17.88
068-0153-010-0000	RESIDENTIAL	15.32	2.56	17.88
068-0153-011-0000	RESIDENTIAL	15.32	2.56	17.88
068-0153-012-0000	RESIDENTIAL	15.32	2.56	17.88
068-0153-013-0000	RESIDENTIAL	15.32	2.56	17.88
068-0153-014-0000	RESIDENTIAL	15.32	2.56	17.88
068-0153-015-0000	RESIDENTIAL	15.32	2.56	17.88
068-0153-016-0000	RESIDENTIAL	15.32	2.56	17.88
068-0153-017-0000	RESIDENTIAL	15.32	2.56	17.88
068-0154-001-0000	RESIDENTIAL	15.32	2.56	17.88
068-0154-002-0000	RESIDENTIAL	15.32	2.56	17.88
068-0154-003-0000	RESIDENTIAL	15.32	2.56	17.88
068-0154-004-0000	RESIDENTIAL	15.32	2.56	17.88
068-0154-005-0000	RESIDENTIAL	15.32	2.56	17.88
068-0154-006-0000	RESIDENTIAL	15.32	2.56	17.88
068-0154-007-0000	RESIDENTIAL	15.32	2.56	17.88
068-0154-008-0000	RESIDENTIAL	15.32	2.56	17.88
068-0160-001-0000	SAFETY LIGHTS ONLY	0.00	2.56	2.56
068-0160-009-0000	SAFETY LIGHTS ONLY	0.00	2.56	2.56
068-0160-033-0000	NON RESIDENTIAL	45.82	2.56	48.38
068-0160-034-0000	NON RESIDENTIAL	7.54	2.56	10.10
068-0160-058-0000	NON RESIDENTIAL	75.54	2.56	78.10
068-0160-064-0000	NON RESIDENTIAL	168.00	2.56	170.56
068-0160-068-0000	NON RESIDENTIAL	249.86	2.56	252.42
068-0160-069-0000	NON RESIDENTIAL	138.52	2.56	141.08
068-0160-070-0000	NON RESIDENTIAL	118.36	2.56	120.92
068-0160-079-0000	NON RESIDENTIAL	104.26	2.56	106.82
068-0160-082-0000	NON RESIDENTIAL	123.90	2.56	126.46
068-0160-083-0000	NON RESIDENTIAL	32.22	2.56	34.78
068-0160-084-0000	NON RESIDENTIAL	49.10	2.56	51.66
068-0160-091-0000	NON RESIDENTIAL	46.58	2.56	49.14
068-0160-092-0000	NON RESIDENTIAL	105.52	2.56	108.08
068-0160-096-0000	NON RESIDENTIAL	201.52	2.56	204.08
068-0160-097-0000	NON RESIDENTIAL	56.66	2.56	59.22
068-0160-098-0000	SAFETY LIGHTS ONLY	0.00	2.56	2.56
068-0160-099-0000	SAFETY LIGHTS ONLY	0.00	2.56	2.56
068-0160-100-0000	NON RESIDENTIAL	333.74	2.56	336.30
068-0160-101-0000	NON RESIDENTIAL	44.06	2.56	46.62
068-0160-102-0000	SAFETY LIGHTS ONLY	0.00	2.56	2.56
068-0160-104-0000	NON RESIDENTIAL	79.32	2.56	81.88
068-0160-110-0000	SAFETY LIGHTS ONLY	0.00	2.56	2.56
068-0160-111-0000	SAFETY LIGHTS ONLY	0.00	2.56	2.56
068-0160-112-0000	NON RESIDENTIAL	155.40	2.56	157.96
068-0160-113-0000	NON RESIDENTIAL	278.32	2.56	280.88
068-0160-114-0000	NON RESIDENTIAL	76.56	2.56	79.12
068-0160-116-0000	NON RESIDENTIAL	60.68	2.56	63.24
068-0160-117-0000	NON RESIDENTIAL	37.78	2.56	40.34
068-0160-118-0000	NON RESIDENTIAL	37.78	2.56	40.34
068-0160-119-0000	NON RESIDENTIAL	60.68	2.56	63.24
068-0160-120-0000	NON RESIDENTIAL	39.72	2.56	42.28
068-0160-121-0000	NON RESIDENTIAL	75.64	2.56	78.20
068-0160-122-0000	NON RESIDENTIAL	50.46	2.56	53.02
068-0341-001-0000	RESIDENTIAL	15.32	2.56	17.88
068-0341-002-0000	RESIDENTIAL	15.32	2.56	17.88
068-0341-003-0000	RESIDENTIAL	15.32	2.56	17.88
068-0341-004-0000	RESIDENTIAL	15.32	2.56	17.88

Assessor's Parcel Number	District Classification	Street Lights Charge	Safety Lights Charge	Estimated 17/18 Applied Charge
068-0341-005-0000	RESIDENTIAL	15.32	2.56	17.88
068-0341-006-0000	RESIDENTIAL	15.32	2.56	17.88
068-0342-001-0000	RESIDENTIAL	15.32	2.56	17.88
068-0342-002-0000	RESIDENTIAL	15.32	2.56	17.88
068-0342-003-0000	RESIDENTIAL	15.32	2.56	17.88
068-0342-004-0000	RESIDENTIAL	15.32	2.56	17.88
068-0342-005-0000	RESIDENTIAL	15.32	2.56	17.88
068-0342-006-0000	RESIDENTIAL	15.32	2.56	17.88
068-0342-007-0000	RESIDENTIAL	15.32	2.56	17.88
068-0342-008-0000	RESIDENTIAL	15.32	2.56	17.88
068-0342-009-0000	RESIDENTIAL	15.32	2.56	17.88
068-0342-010-0000	RESIDENTIAL	15.32	2.56	17.88
068-0342-011-0000	RESIDENTIAL	15.32	2.56	17.88
068-0342-012-0000	RESIDENTIAL	15.32	2.56	17.88
068-0342-013-0000	RESIDENTIAL	15.32	2.56	17.88
068-0342-014-0000	RESIDENTIAL	15.32	2.56	17.88
068-0342-015-0000	RESIDENTIAL	15.32	2.56	17.88
068-0342-016-0000	RESIDENTIAL	15.32	2.56	17.88
068-0342-017-0000	RESIDENTIAL	15.32	2.56	17.88
068-0342-018-0000	RESIDENTIAL	15.32	2.56	17.88
068-0342-019-0000	RESIDENTIAL	15.32	2.56	17.88
068-0342-020-0000	RESIDENTIAL	15.32	2.56	17.88
068-0343-001-0000	RESIDENTIAL	15.32	2.56	17.88
068-0343-002-0000	RESIDENTIAL	15.32	2.56	17.88
068-0343-003-0000	RESIDENTIAL	15.32	2.56	17.88
068-0343-004-0000	RESIDENTIAL	15.32	2.56	17.88
068-0344-001-0000	RESIDENTIAL	15.32	2.56	17.88
068-0344-002-0000	RESIDENTIAL	15.32	2.56	17.88
068-0344-003-0000	RESIDENTIAL	15.32	2.56	17.88
068-0344-004-0000	RESIDENTIAL	15.32	2.56	17.88
068-0344-005-0000	RESIDENTIAL	15.32	2.56	17.88
068-0344-006-0000	RESIDENTIAL	15.32	2.56	17.88
068-0344-007-0000	RESIDENTIAL	15.32	2.56	17.88
068-0345-001-0000	RESIDENTIAL	15.32	2.56	17.88
068-0346-001-0000	RESIDENTIAL	15.32	2.56	17.88
068-0346-002-0000	RESIDENTIAL	15.32	2.56	17.88
068-0346-003-0000	RESIDENTIAL	15.32	2.56	17.88
068-0346-004-0000	RESIDENTIAL	15.32	2.56	17.88
068-0346-005-0000	RESIDENTIAL	15.32	2.56	17.88
068-0346-006-0000	RESIDENTIAL	15.32	2.56	17.88
068-0346-007-0000	RESIDENTIAL	15.32	2.56	17.88
068-0346-008-0000	RESIDENTIAL	15.32	2.56	17.88
068-0346-009-0000	RESIDENTIAL	15.32	2.56	17.88
068-0346-010-0000	RESIDENTIAL	15.32	2.56	17.88
068-0346-011-0000	RESIDENTIAL	15.32	2.56	17.88
068-0346-012-0000	RESIDENTIAL	15.32	2.56	17.88
068-0346-013-0000	RESIDENTIAL	15.32	2.56	17.88
068-0346-014-0000	RESIDENTIAL	15.32	2.56	17.88
068-0346-015-0000	RESIDENTIAL	15.32	2.56	17.88
068-0346-016-0000	RESIDENTIAL	15.32	2.56	17.88
068-0346-017-0000	RESIDENTIAL	15.32	2.56	17.88
068-0346-018-0000	RESIDENTIAL	15.32	2.56	17.88
068-0346-019-0000	RESIDENTIAL	15.32	2.56	17.88
068-0346-020-0000	RESIDENTIAL	15.32	2.56	17.88
068-0346-021-0000	RESIDENTIAL	15.32	2.56	17.88
068-0346-022-0000	RESIDENTIAL	15.32	2.56	17.88

Assessor's Parcel Number	District Classification	Street Lights Charge	Safety Lights Charge	Estimated 17/18 Applied Charge
068-0346-023-0000	RESIDENTIAL	15.32	2.56	17.88
068-0346-024-0000	RESIDENTIAL	15.32	2.56	17.88
068-0346-025-0000	RESIDENTIAL	15.32	2.56	17.88
068-0347-001-0000	NON RESIDENTIAL	38.52	2.56	41.08
068-0347-002-0000	NON RESIDENTIAL	15.08	2.56	17.64
068-0347-003-0000	NON RESIDENTIAL	15.08	2.56	17.64
068-0347-004-0000	NON RESIDENTIAL	15.08	2.56	17.64
068-0347-005-0000	NON RESIDENTIAL	15.08	2.56	17.64
068-0347-006-0000	NON RESIDENTIAL	15.08	2.56	17.64
068-0347-007-0000	NON RESIDENTIAL	15.08	2.56	17.64
068-0347-008-0000	NON RESIDENTIAL	14.08	2.56	16.64
068-0347-009-0000	NON RESIDENTIAL	13.82	2.56	16.38
068-0347-010-0000	NON RESIDENTIAL	13.82	2.56	16.38
068-0347-011-0000	NON RESIDENTIAL	13.82	2.56	16.38
068-0347-012-0000	NON RESIDENTIAL	38.52	2.56	41.08
068-0347-013-0000	RESIDENTIAL	15.32	2.56	17.88
068-0347-014-0000	RESIDENTIAL	15.32	2.56	17.88
068-0347-015-0000	RESIDENTIAL	15.32	2.56	17.88
068-0347-016-0000	RESIDENTIAL	15.32	2.56	17.88
068-0347-017-0000	RESIDENTIAL	15.32	2.56	17.88
068-0347-018-0000	RESIDENTIAL	15.32	2.56	17.88
068-0347-019-0000	RESIDENTIAL	15.32	2.56	17.88
068-0347-020-0000	RESIDENTIAL	15.32	2.56	17.88
068-0347-021-0000	RESIDENTIAL	15.32	2.56	17.88
068-0347-022-0000	RESIDENTIAL	15.32	2.56	17.88
068-0347-023-0000	NON RESIDENTIAL	3.00	2.56	5.56
068-0348-001-0000	RESIDENTIAL	15.32	2.56	17.88
068-0348-002-0000	RESIDENTIAL	15.32	2.56	17.88
068-0348-003-0000	RESIDENTIAL	15.32	2.56	17.88
068-0348-004-0000	RESIDENTIAL	15.32	2.56	17.88
068-0348-005-0000	RESIDENTIAL	15.32	2.56	17.88
068-0348-006-0000	RESIDENTIAL	15.32	2.56	17.88
068-0348-007-0000	RESIDENTIAL	15.32	2.56	17.88
068-0348-008-0000	RESIDENTIAL	15.32	2.56	17.88
068-0348-009-0000	RESIDENTIAL	15.32	2.56	17.88
068-0348-010-0000	RESIDENTIAL	15.32	2.56	17.88
068-0348-011-0000	RESIDENTIAL	15.32	2.56	17.88
068-0348-012-0000	RESIDENTIAL	15.32	2.56	17.88
068-0348-013-0000	RESIDENTIAL	15.32	2.56	17.88
068-0348-014-0000	RESIDENTIAL	15.32	2.56	17.88
068-0348-015-0000	RESIDENTIAL	15.32	2.56	17.88
068-0348-016-0000	RESIDENTIAL	15.32	2.56	17.88
068-0348-017-0000	RESIDENTIAL	15.32	2.56	17.88
068-0348-018-0000	RESIDENTIAL	15.32	2.56	17.88
068-0348-019-0000	RESIDENTIAL	15.32	2.56	17.88
068-0348-020-0000	RESIDENTIAL	15.32	2.56	17.88
068-0350-001-0000	RESIDENTIAL	15.32	2.56	17.88
068-0350-002-0000	RESIDENTIAL	15.32	2.56	17.88
068-0350-003-0000	RESIDENTIAL	15.32	2.56	17.88
068-0350-004-0000	RESIDENTIAL	15.32	2.56	17.88
068-0350-005-0000	RESIDENTIAL	15.32	2.56	17.88
068-0350-006-0000	RESIDENTIAL	15.32	2.56	17.88
068-0350-007-0000	RESIDENTIAL	15.32	2.56	17.88
068-0350-008-0000	RESIDENTIAL	15.32	2.56	17.88
068-0350-009-0000	RESIDENTIAL	15.32	2.56	17.88
068-0350-010-0000	RESIDENTIAL	15.32	2.56	17.88

Assessor's Parcel Number	District Classification	Street Lights Charge	Safety Lights Charge	Estimated 17/18 Applied Charge
068-0350-011-0000	RESIDENTIAL	15.32	2.56	17.88
068-0350-012-0000	RESIDENTIAL	15.32	2.56	17.88
068-0350-013-0000	RESIDENTIAL	15.32	2.56	17.88
068-0350-014-0000	RESIDENTIAL	15.32	2.56	17.88
068-0350-015-0000	RESIDENTIAL	15.32	2.56	17.88
068-0350-016-0000	RESIDENTIAL	15.32	2.56	17.88
068-0350-017-0000	RESIDENTIAL	15.32	2.56	17.88
068-0350-018-0000	RESIDENTIAL	15.32	2.56	17.88
068-0350-019-0000	RESIDENTIAL	15.32	2.56	17.88
068-0350-020-0000	RESIDENTIAL	15.32	2.56	17.88
068-0350-021-0000	RESIDENTIAL	15.32	2.56	17.88
068-0350-022-0000	RESIDENTIAL	15.32	2.56	17.88
068-0350-023-0000	RESIDENTIAL	15.32	2.56	17.88
068-0350-024-0000	RESIDENTIAL	15.32	2.56	17.88
068-0350-025-0000	RESIDENTIAL	15.32	2.56	17.88
068-0350-026-0000	RESIDENTIAL	15.32	2.56	17.88
068-0350-027-0000	RESIDENTIAL	15.32	2.56	17.88
068-0350-028-0000	RESIDENTIAL	15.32	2.56	17.88
068-0350-029-0000	RESIDENTIAL	15.32	2.56	17.88
068-0350-030-0000	RESIDENTIAL	15.32	2.56	17.88
068-0350-031-0000	RESIDENTIAL	15.32	2.56	17.88
068-0350-032-0000	RESIDENTIAL	15.32	2.56	17.88
068-0350-033-0000	RESIDENTIAL	15.32	2.56	17.88
068-0350-034-0000	RESIDENTIAL	15.32	2.56	17.88
068-0350-035-0000	RESIDENTIAL	15.32	2.56	17.88
068-0350-036-0000	RESIDENTIAL	15.32	2.56	17.88
068-0350-037-0000	RESIDENTIAL	15.32	2.56	17.88
068-0350-038-0000	RESIDENTIAL	15.32	2.56	17.88
068-0350-039-0000	RESIDENTIAL	15.32	2.56	17.88
068-0350-040-0000	RESIDENTIAL	15.32	2.56	17.88
068-0361-001-0000	RESIDENTIAL	15.32	2.56	17.88
068-0361-002-0000	RESIDENTIAL	15.32	2.56	17.88
068-0361-003-0000	RESIDENTIAL	15.32	2.56	17.88
068-0361-004-0000	RESIDENTIAL	15.32	2.56	17.88
068-0361-006-0000	RESIDENTIAL	15.32	2.56	17.88
068-0362-001-0000	RESIDENTIAL	15.32	2.56	17.88
068-0362-002-0000	RESIDENTIAL	15.32	2.56	17.88
068-0362-003-0000	RESIDENTIAL	15.32	2.56	17.88
068-0362-004-0000	RESIDENTIAL	15.32	2.56	17.88
068-0362-005-0000	RESIDENTIAL	15.32	2.56	17.88
068-0362-006-0000	RESIDENTIAL	15.32	2.56	17.88
068-0362-007-0000	RESIDENTIAL	15.32	2.56	17.88
068-0362-008-0000	RESIDENTIAL	15.32	2.56	17.88
068-0362-009-0000	RESIDENTIAL	15.32	2.56	17.88
068-0362-010-0000	RESIDENTIAL	15.32	2.56	17.88
068-0362-011-0000	RESIDENTIAL	15.32	2.56	17.88
068-0362-012-0000	RESIDENTIAL	15.32	2.56	17.88
068-0363-001-0000	RESIDENTIAL	15.32	2.56	17.88
068-0363-002-0000	RESIDENTIAL	15.32	2.56	17.88
068-0363-003-0000	RESIDENTIAL	15.32	2.56	17.88
068-0363-004-0000	RESIDENTIAL	15.32	2.56	17.88
068-0363-005-0000	RESIDENTIAL	15.32	2.56	17.88
068-0363-006-0000	RESIDENTIAL	15.32	2.56	17.88
068-0363-007-0000	RESIDENTIAL	15.32	2.56	17.88
068-0363-008-0000	RESIDENTIAL	15.32	2.56	17.88
068-0363-009-0000	RESIDENTIAL	15.32	2.56	17.88

Assessor's Parcel Number	District Classification	Street Lights Charge	Safety Lights Charge	Estimated 17/18 Applied Charge
068-0363-010-0000	RESIDENTIAL	15.32	2.56	17.88
068-0363-011-0000	RESIDENTIAL	15.32	2.56	17.88
068-0364-001-0000	RESIDENTIAL	15.32	2.56	17.88
068-0364-002-0000	RESIDENTIAL	15.32	2.56	17.88
068-0364-003-0000	RESIDENTIAL	15.32	2.56	17.88
068-0364-004-0000	RESIDENTIAL	15.32	2.56	17.88
068-0364-005-0000	RESIDENTIAL	15.32	2.56	17.88
068-0364-006-0000	RESIDENTIAL	15.32	2.56	17.88
068-0364-007-0000	RESIDENTIAL	15.32	2.56	17.88
068-0364-008-0000	RESIDENTIAL	15.32	2.56	17.88
068-0364-009-0000	RESIDENTIAL	15.32	2.56	17.88
068-0364-010-0000	RESIDENTIAL	15.32	2.56	17.88
068-0364-011-0000	RESIDENTIAL	15.32	2.56	17.88
068-0364-012-0000	RESIDENTIAL	15.32	2.56	17.88
068-0364-013-0000	RESIDENTIAL	15.32	2.56	17.88
068-0364-014-0000	RESIDENTIAL	15.32	2.56	17.88
068-0364-015-0000	RESIDENTIAL	15.32	2.56	17.88
068-0364-016-0000	RESIDENTIAL	15.32	2.56	17.88
068-0364-017-0000	RESIDENTIAL	15.32	2.56	17.88
068-0364-018-0000	RESIDENTIAL	15.32	2.56	17.88
068-0364-019-0000	RESIDENTIAL	15.32	2.56	17.88
068-0364-020-0000	RESIDENTIAL	15.32	2.56	17.88
068-0364-021-0000	RESIDENTIAL	15.32	2.56	17.88
068-0364-022-0000	RESIDENTIAL	15.32	2.56	17.88
068-0364-023-0000	RESIDENTIAL	15.32	2.56	17.88
068-0364-024-0000	RESIDENTIAL	15.32	2.56	17.88
068-0364-025-0000	RESIDENTIAL	15.32	2.56	17.88
068-0364-026-0000	RESIDENTIAL	15.32	2.56	17.88
068-0364-027-0000	RESIDENTIAL	15.32	2.56	17.88
068-0364-028-0000	RESIDENTIAL	15.32	2.56	17.88
068-0364-029-0000	RESIDENTIAL	15.32	2.56	17.88
068-0364-030-0000	RESIDENTIAL	15.32	2.56	17.88
068-0364-031-0000	RESIDENTIAL	15.32	2.56	17.88
068-0364-032-0000	RESIDENTIAL	15.32	2.56	17.88
068-0364-033-0000	RESIDENTIAL	15.32	2.56	17.88
068-0364-034-0000	RESIDENTIAL	15.32	2.56	17.88
068-0364-035-0000	RESIDENTIAL	15.32	2.56	17.88
068-0364-036-0000	RESIDENTIAL	15.32	2.56	17.88
068-0364-037-0000	RESIDENTIAL	15.32	2.56	17.88
068-0364-038-0000	RESIDENTIAL	15.32	2.56	17.88
068-0364-039-0000	RESIDENTIAL	15.32	2.56	17.88
068-0364-040-0000	RESIDENTIAL	15.32	2.56	17.88
068-0364-041-0000	RESIDENTIAL	15.32	2.56	17.88
068-0364-042-0000	RESIDENTIAL	15.32	2.56	17.88
068-0364-043-0000	RESIDENTIAL	15.32	2.56	17.88
068-0364-044-0000	RESIDENTIAL	15.32	2.56	17.88
068-0364-045-0000	RESIDENTIAL	15.32	2.56	17.88
068-0364-046-0000	RESIDENTIAL	15.32	2.56	17.88
068-0364-047-0000	RESIDENTIAL	15.32	2.56	17.88
068-0364-048-0000	RESIDENTIAL	15.32	2.56	17.88
068-0364-049-0000	RESIDENTIAL	15.32	2.56	17.88
068-0364-050-0000	RESIDENTIAL	15.32	2.56	17.88
068-0365-001-0000	RESIDENTIAL	15.32	2.56	17.88
068-0365-002-0000	RESIDENTIAL	15.32	2.56	17.88
068-0365-003-0000	RESIDENTIAL	15.32	2.56	17.88
068-0365-004-0000	RESIDENTIAL	15.32	2.56	17.88

Assessor's Parcel Number	District Classification	Street Lights Charge	Safety Lights Charge	Estimated 17/18 Applied Charge
068-0365-005-0000	RESIDENTIAL	15.32	2.56	17.88
068-0365-006-0000	RESIDENTIAL	15.32	2.56	17.88
068-0365-007-0000	RESIDENTIAL	15.32	2.56	17.88
068-0365-008-0000	RESIDENTIAL	15.32	2.56	17.88
068-0366-001-0000	RESIDENTIAL	15.32	2.56	17.88
068-0366-002-0000	RESIDENTIAL	15.32	2.56	17.88
068-0366-003-0000	RESIDENTIAL	15.32	2.56	17.88
068-0366-004-0000	RESIDENTIAL	15.32	2.56	17.88
068-0366-005-0000	RESIDENTIAL	15.32	2.56	17.88
068-0366-006-0000	RESIDENTIAL	15.32	2.56	17.88
068-0366-007-0000	RESIDENTIAL	15.32	2.56	17.88
068-0366-008-0000	RESIDENTIAL	15.32	2.56	17.88
068-0366-009-0000	RESIDENTIAL	15.32	2.56	17.88
068-0366-010-0000	RESIDENTIAL	15.32	2.56	17.88
068-0366-011-0000	RESIDENTIAL	15.32	2.56	17.88
068-0366-012-0000	RESIDENTIAL	15.32	2.56	17.88
068-0366-013-0000	RESIDENTIAL	15.32	2.56	17.88
068-0366-014-0000	RESIDENTIAL	15.32	2.56	17.88
068-0366-015-0000	RESIDENTIAL	15.32	2.56	17.88
068-0366-016-0000	RESIDENTIAL	15.32	2.56	17.88
068-0366-017-0000	RESIDENTIAL	15.32	2.56	17.88
068-0366-018-0000	RESIDENTIAL	15.32	2.56	17.88
068-0366-019-0000	RESIDENTIAL	15.32	2.56	17.88
068-0366-020-0000	RESIDENTIAL	15.32	2.56	17.88
068-0366-021-0000	RESIDENTIAL	15.32	2.56	17.88
068-0366-022-0000	RESIDENTIAL	15.32	2.56	17.88
068-0366-023-0000	RESIDENTIAL	15.32	2.56	17.88
068-0366-024-0000	RESIDENTIAL	15.32	2.56	17.88
068-0366-025-0000	RESIDENTIAL	15.32	2.56	17.88
068-0366-026-0000	RESIDENTIAL	15.32	2.56	17.88
068-0366-027-0000	RESIDENTIAL	15.32	2.56	17.88
068-0366-028-0000	RESIDENTIAL	15.32	2.56	17.88
068-0370-001-0000	RESIDENTIAL	15.32	2.56	17.88
068-0370-002-0000	RESIDENTIAL	15.32	2.56	17.88
068-0370-003-0000	RESIDENTIAL	15.32	2.56	17.88
068-0370-004-0000	RESIDENTIAL	15.32	2.56	17.88
068-0370-005-0000	RESIDENTIAL	15.32	2.56	17.88
068-0370-006-0000	RESIDENTIAL	15.32	2.56	17.88
068-0370-007-0000	RESIDENTIAL	15.32	2.56	17.88
068-0370-008-0000	RESIDENTIAL	15.32	2.56	17.88
068-0370-009-0000	RESIDENTIAL	15.32	2.56	17.88
068-0370-010-0000	RESIDENTIAL	15.32	2.56	17.88
068-0370-011-0000	RESIDENTIAL	15.32	2.56	17.88
068-0370-012-0000	RESIDENTIAL	15.32	2.56	17.88
068-0370-013-0000	RESIDENTIAL	15.32	2.56	17.88
068-0370-014-0000	RESIDENTIAL	15.32	2.56	17.88
068-0370-015-0000	RESIDENTIAL	15.32	2.56	17.88
068-0370-016-0000	RESIDENTIAL	15.32	2.56	17.88
068-0370-017-0000	RESIDENTIAL	15.32	2.56	17.88
068-0370-018-0000	RESIDENTIAL	15.32	2.56	17.88
068-0370-019-0000	RESIDENTIAL	15.32	2.56	17.88
068-0370-020-0000	RESIDENTIAL	15.32	2.56	17.88
068-0370-021-0000	RESIDENTIAL	15.32	2.56	17.88
068-0370-022-0000	RESIDENTIAL	15.32	2.56	17.88
068-0370-023-0000	RESIDENTIAL	15.32	2.56	17.88
068-0370-024-0000	RESIDENTIAL	15.32	2.56	17.88

Assessor's Parcel Number	District Classification	Street Lights Charge	Safety Lights Charge	Estimated 17/18 Applied Charge
068-0370-025-0000	RESIDENTIAL	15.32	2.56	17.88
068-0370-026-0000	RESIDENTIAL	15.32	2.56	17.88
068-0370-027-0000	RESIDENTIAL	15.32	2.56	17.88
068-0370-028-0000	RESIDENTIAL	15.32	2.56	17.88
068-0370-029-0000	RESIDENTIAL	15.32	2.56	17.88
068-0370-030-0000	RESIDENTIAL	15.32	2.56	17.88
068-0370-031-0000	RESIDENTIAL	15.32	2.56	17.88
068-0370-032-0000	RESIDENTIAL	15.32	2.56	17.88
068-0370-033-0000	RESIDENTIAL	15.32	2.56	17.88
068-0370-034-0000	RESIDENTIAL	15.32	2.56	17.88
068-0370-035-0000	RESIDENTIAL	15.32	2.56	17.88
068-0370-036-0000	RESIDENTIAL	15.32	2.56	17.88
068-0370-037-0000	RESIDENTIAL	15.32	2.56	17.88
068-0370-038-0000	RESIDENTIAL	15.32	2.56	17.88
068-0370-039-0000	RESIDENTIAL	15.32	2.56	17.88
068-0370-040-0000	RESIDENTIAL	15.32	2.56	17.88
068-0370-041-0000	RESIDENTIAL	15.32	2.56	17.88
068-0370-042-0000	RESIDENTIAL	15.32	2.56	17.88
068-0370-043-0000	RESIDENTIAL	15.32	2.56	17.88
068-0370-044-0000	RESIDENTIAL	15.32	2.56	17.88
068-0370-045-0000	RESIDENTIAL	15.32	2.56	17.88
068-0370-046-0000	RESIDENTIAL	15.32	2.56	17.88
068-0370-047-0000	RESIDENTIAL	15.32	2.56	17.88
068-0370-048-0000	RESIDENTIAL	15.32	2.56	17.88
068-0370-049-0000	RESIDENTIAL	15.32	2.56	17.88
068-0370-051-0000	RESIDENTIAL	15.32	2.56	17.88
068-0370-052-0000	RESIDENTIAL	15.32	2.56	17.88
068-0370-053-0000	RESIDENTIAL	15.32	2.56	17.88
068-0370-054-0000	RESIDENTIAL	15.32	2.56	17.88
068-0370-055-0000	RESIDENTIAL	15.32	2.56	17.88
068-0370-056-0000	RESIDENTIAL	15.32	2.56	17.88
068-0370-057-0000	RESIDENTIAL	15.32	2.56	17.88
068-0370-058-0000	RESIDENTIAL	15.32	2.56	17.88
068-0370-059-0000	RESIDENTIAL	15.32	2.56	17.88
068-0370-060-0000	RESIDENTIAL	15.32	2.56	17.88
068-0370-061-0000	RESIDENTIAL	15.32	2.56	17.88
068-0370-062-0000	RESIDENTIAL	15.32	2.56	17.88
068-0370-063-0000	RESIDENTIAL	15.32	2.56	17.88
068-0370-064-0000	RESIDENTIAL	15.32	2.56	17.88
068-0370-065-0000	RESIDENTIAL	15.32	2.56	17.88
068-0370-066-0000	RESIDENTIAL	15.32	2.56	17.88
068-0370-067-0000	RESIDENTIAL	15.32	2.56	17.88
068-0370-068-0000	RESIDENTIAL	15.32	2.56	17.88
068-0370-069-0000	RESIDENTIAL	15.32	2.56	17.88
068-0370-070-0000	RESIDENTIAL	15.32	2.56	17.88
068-0370-071-0000	RESIDENTIAL	15.32	2.56	17.88
068-0370-072-0000	RESIDENTIAL	15.32	2.56	17.88
068-0370-073-0000	RESIDENTIAL	15.32	2.56	17.88
068-0370-074-0000	RESIDENTIAL	15.32	2.56	17.88
068-0370-075-0000	RESIDENTIAL	15.32	2.56	17.88
068-0370-076-0000	RESIDENTIAL	15.32	2.56	17.88
068-0370-077-0000	RESIDENTIAL	15.32	2.56	17.88
068-0370-078-0000	RESIDENTIAL	15.32	2.56	17.88
068-0370-079-0000	RESIDENTIAL	15.32	2.56	17.88
068-0420-001-0000	RESIDENTIAL	15.32	2.56	17.88
068-0420-002-0000	RESIDENTIAL	15.32	2.56	17.88

Assessor's Parcel Number	District Classification	Street Lights Charge	Safety Lights Charge	Estimated 17/18 Applied Charge
068-0420-003-0000	RESIDENTIAL	15.32	2.56	17.88
068-0420-004-0000	RESIDENTIAL	15.32	2.56	17.88
068-0420-005-0000	RESIDENTIAL	15.32	2.56	17.88
068-0420-006-0000	RESIDENTIAL	15.32	2.56	17.88
068-0420-007-0000	RESIDENTIAL	15.32	2.56	17.88
068-0420-008-0000	RESIDENTIAL	15.32	2.56	17.88
068-0420-009-0000	RESIDENTIAL	15.32	2.56	17.88
068-0420-010-0000	RESIDENTIAL	15.32	2.56	17.88
068-0420-011-0000	RESIDENTIAL	15.32	2.56	17.88
068-0420-012-0000	RESIDENTIAL	15.32	2.56	17.88
068-0420-013-0000	RESIDENTIAL	15.32	2.56	17.88
068-0420-014-0000	RESIDENTIAL	15.32	2.56	17.88
068-0420-015-0000	RESIDENTIAL	15.32	2.56	17.88
068-0420-016-0000	RESIDENTIAL	15.32	2.56	17.88
068-0420-017-0000	RESIDENTIAL	15.32	2.56	17.88
068-0420-018-0000	RESIDENTIAL	15.32	2.56	17.88
068-0420-019-0000	RESIDENTIAL	15.32	2.56	17.88
068-0420-020-0000	RESIDENTIAL	15.32	2.56	17.88
068-0420-021-0000	RESIDENTIAL	15.32	2.56	17.88
068-0420-022-0000	RESIDENTIAL	15.32	2.56	17.88
068-0420-023-0000	RESIDENTIAL	15.32	2.56	17.88
068-0420-024-0000	RESIDENTIAL	15.32	2.56	17.88
068-0420-025-0000	RESIDENTIAL	15.32	2.56	17.88
068-0420-026-0000	RESIDENTIAL	15.32	2.56	17.88
068-0420-027-0000	RESIDENTIAL	15.32	2.56	17.88
068-0420-028-0000	RESIDENTIAL	15.32	2.56	17.88
068-0420-029-0000	RESIDENTIAL	15.32	2.56	17.88
068-0420-030-0000	RESIDENTIAL	15.32	2.56	17.88
068-0420-031-0000	RESIDENTIAL	15.32	2.56	17.88
068-0420-034-0000	RESIDENTIAL	15.32	2.56	17.88
068-0420-035-0000	RESIDENTIAL	15.32	2.56	17.88
068-0420-036-0000	RESIDENTIAL	15.32	2.56	17.88
068-0420-037-0000	RESIDENTIAL	15.32	2.56	17.88
068-0420-038-0000	RESIDENTIAL	15.32	2.56	17.88
068-0420-039-0000	RESIDENTIAL	15.32	2.56	17.88
068-0420-040-0000	RESIDENTIAL	15.32	2.56	17.88
068-0420-041-0000	RESIDENTIAL	15.32	2.56	17.88
068-0420-042-0000	RESIDENTIAL	15.32	2.56	17.88
068-0420-043-0000	RESIDENTIAL	15.32	2.56	17.88
068-0420-044-0000	RESIDENTIAL	15.32	2.56	17.88
068-0420-045-0000	RESIDENTIAL	15.32	2.56	17.88
068-0420-046-0000	RESIDENTIAL	15.32	2.56	17.88
068-0420-047-0000	RESIDENTIAL	15.32	2.56	17.88
068-0420-048-0000	RESIDENTIAL	15.32	2.56	17.88
068-0420-049-0000	RESIDENTIAL	15.32	2.56	17.88
068-0420-050-0000	RESIDENTIAL	15.32	2.56	17.88
068-0420-051-0000	RESIDENTIAL	15.32	2.56	17.88
068-0420-052-0000	RESIDENTIAL	15.32	2.56	17.88
068-0420-053-0000	RESIDENTIAL	15.32	2.56	17.88
068-0420-054-0000	RESIDENTIAL	15.32	2.56	17.88
068-0420-055-0000	RESIDENTIAL	15.32	2.56	17.88
068-0420-056-0000	RESIDENTIAL	15.32	2.56	17.88
068-0420-057-0000	RESIDENTIAL	15.32	2.56	17.88
068-0420-058-0000	RESIDENTIAL	15.32	2.56	17.88
068-0420-059-0000	RESIDENTIAL	15.32	2.56	17.88
068-0420-060-0000	RESIDENTIAL	15.32	2.56	17.88

Assessor's Parcel Number	District Classification	Street Lights Charge	Safety Lights Charge	Estimated 17/18 Applied Charge
068-0420-061-0000	RESIDENTIAL	15.32	2.56	17.88
068-0420-062-0000	RESIDENTIAL	15.32	2.56	17.88
068-0420-063-0000	RESIDENTIAL	15.32	2.56	17.88
068-0420-064-0000	RESIDENTIAL	15.32	2.56	17.88
068-0420-065-0000	RESIDENTIAL	15.32	2.56	17.88
068-0420-066-0000	RESIDENTIAL	15.32	2.56	17.88
068-0420-067-0000	RESIDENTIAL	15.32	2.56	17.88
068-0420-068-0000	RESIDENTIAL	15.32	2.56	17.88
068-0420-069-0000	RESIDENTIAL	15.32	2.56	17.88
068-0420-070-0000	RESIDENTIAL	15.32	2.56	17.88
068-0420-071-0000	RESIDENTIAL	15.32	2.56	17.88
068-0420-072-0000	RESIDENTIAL	15.32	2.56	17.88
068-0420-073-0000	RESIDENTIAL	15.32	2.56	17.88
068-0420-074-0000	RESIDENTIAL	15.32	2.56	17.88
068-0420-075-0000	RESIDENTIAL	15.32	2.56	17.88
068-0420-076-0000	RESIDENTIAL	15.32	2.56	17.88
068-0420-077-0000	RESIDENTIAL	15.32	2.56	17.88
068-0420-078-0000	RESIDENTIAL	15.32	2.56	17.88
068-0420-079-0000	RESIDENTIAL	15.32	2.56	17.88
068-0420-080-0000	RESIDENTIAL	15.32	2.56	17.88
068-0420-081-0000	RESIDENTIAL	15.32	2.56	17.88
068-0420-082-0000	RESIDENTIAL	15.32	2.56	17.88
068-0420-083-0000	RESIDENTIAL	15.32	2.56	17.88
068-0420-084-0000	RESIDENTIAL	15.32	2.56	17.88
068-0420-085-0000	RESIDENTIAL	15.32	2.56	17.88
068-0420-086-0000	RESIDENTIAL	15.32	2.56	17.88
068-0420-087-0000	RESIDENTIAL	15.32	2.56	17.88
068-0420-088-0000	RESIDENTIAL	15.32	2.56	17.88
068-0420-089-0000	RESIDENTIAL	15.32	2.56	17.88
068-0420-090-0000	RESIDENTIAL	15.32	2.56	17.88
068-0420-091-0000	RESIDENTIAL	15.32	2.56	17.88
068-0431-002-0000	RESIDENTIAL	15.32	2.56	17.88
068-0431-003-0000	RESIDENTIAL	15.32	2.56	17.88
068-0431-004-0000	RESIDENTIAL	15.32	2.56	17.88
068-0431-005-0000	RESIDENTIAL	15.32	2.56	17.88
068-0431-006-0000	RESIDENTIAL	15.32	2.56	17.88
068-0431-007-0000	RESIDENTIAL	15.32	2.56	17.88
068-0431-008-0000	RESIDENTIAL	15.32	2.56	17.88
068-0431-009-0000	RESIDENTIAL	15.32	2.56	17.88
068-0431-010-0000	RESIDENTIAL	15.32	2.56	17.88
068-0431-011-0000	RESIDENTIAL	15.32	2.56	17.88
068-0431-012-0000	RESIDENTIAL	15.32	2.56	17.88
068-0431-013-0000	RESIDENTIAL	15.32	2.56	17.88
068-0431-014-0000	RESIDENTIAL	15.32	2.56	17.88
068-0431-015-0000	RESIDENTIAL	15.32	2.56	17.88
068-0431-016-0000	RESIDENTIAL	15.32	2.56	17.88
068-0431-017-0000	RESIDENTIAL	15.32	2.56	17.88
068-0431-018-0000	RESIDENTIAL	15.32	2.56	17.88
068-0431-019-0000	RESIDENTIAL	15.32	2.56	17.88
068-0431-020-0000	RESIDENTIAL	15.32	2.56	17.88
068-0431-021-0000	RESIDENTIAL	15.32	2.56	17.88
068-0431-022-0000	RESIDENTIAL	15.32	2.56	17.88
068-0431-023-0000	RESIDENTIAL	15.32	2.56	17.88
068-0431-024-0000	RESIDENTIAL	15.32	2.56	17.88
068-0431-025-0000	RESIDENTIAL	15.32	2.56	17.88
068-0432-001-0000	RESIDENTIAL	15.32	2.56	17.88

Assessor's Parcel Number	District Classification	Street Lights Charge	Safety Lights Charge	Estimated 17/18 Applied Charge
068-0432-002-0000	RESIDENTIAL	15.32	2.56	17.88
068-0432-003-0000	RESIDENTIAL	15.32	2.56	17.88
068-0432-004-0000	RESIDENTIAL	15.32	2.56	17.88
068-0433-001-0000	RESIDENTIAL	15.32	2.56	17.88
068-0433-002-0000	RESIDENTIAL	15.32	2.56	17.88
068-0433-003-0000	RESIDENTIAL	15.32	2.56	17.88
068-0433-004-0000	RESIDENTIAL	15.32	2.56	17.88
068-0433-005-0000	RESIDENTIAL	15.32	2.56	17.88
068-0433-006-0000	RESIDENTIAL	15.32	2.56	17.88
068-0433-007-0000	RESIDENTIAL	15.32	2.56	17.88
068-0433-008-0000	RESIDENTIAL	15.32	2.56	17.88
068-0433-009-0000	RESIDENTIAL	15.32	2.56	17.88
068-0433-010-0000	RESIDENTIAL	15.32	2.56	17.88
068-0433-011-0000	RESIDENTIAL	15.32	2.56	17.88
068-0433-012-0000	RESIDENTIAL	15.32	2.56	17.88
068-0433-013-0000	RESIDENTIAL	15.32	2.56	17.88
068-0433-014-0000	RESIDENTIAL	15.32	2.56	17.88
068-0433-015-0000	RESIDENTIAL	15.32	2.56	17.88
068-0433-016-0000	RESIDENTIAL	15.32	2.56	17.88
068-0433-017-0000	RESIDENTIAL	15.32	2.56	17.88
068-0433-018-0000	RESIDENTIAL	15.32	2.56	17.88
068-0433-019-0000	RESIDENTIAL	15.32	2.56	17.88
068-0433-020-0000	RESIDENTIAL	15.32	2.56	17.88
068-0433-021-0000	RESIDENTIAL	15.32	2.56	17.88
068-0433-022-0000	RESIDENTIAL	15.32	2.56	17.88
068-0433-023-0000	RESIDENTIAL	15.32	2.56	17.88
068-0433-024-0000	RESIDENTIAL	15.32	2.56	17.88
068-0433-025-0000	RESIDENTIAL	15.32	2.56	17.88
068-0433-026-0000	RESIDENTIAL	15.32	2.56	17.88
068-0433-027-0000	RESIDENTIAL	15.32	2.56	17.88
068-0433-028-0000	RESIDENTIAL	15.32	2.56	17.88
068-0433-029-0000	RESIDENTIAL	15.32	2.56	17.88
068-0433-030-0000	RESIDENTIAL	15.32	2.56	17.88
068-0434-001-0000	RESIDENTIAL	15.32	2.56	17.88
068-0434-002-0000	RESIDENTIAL	15.32	2.56	17.88
068-0434-003-0000	RESIDENTIAL	15.32	2.56	17.88
068-0434-004-0000	RESIDENTIAL	15.32	2.56	17.88
068-0434-005-0000	RESIDENTIAL	15.32	2.56	17.88
068-0434-006-0000	RESIDENTIAL	15.32	2.56	17.88
068-0434-007-0000	RESIDENTIAL	15.32	2.56	17.88
068-0434-008-0000	RESIDENTIAL	15.32	2.56	17.88
068-0434-009-0000	RESIDENTIAL	15.32	2.56	17.88
068-0434-010-0000	RESIDENTIAL	15.32	2.56	17.88
068-0434-011-0000	RESIDENTIAL	15.32	2.56	17.88
068-0434-012-0000	RESIDENTIAL	15.32	2.56	17.88
068-0434-013-0000	RESIDENTIAL	15.32	2.56	17.88
068-0434-014-0000	RESIDENTIAL	15.32	2.56	17.88
068-0434-015-0000	RESIDENTIAL	15.32	2.56	17.88
068-0434-016-0000	RESIDENTIAL	15.32	2.56	17.88
068-0434-017-0000	RESIDENTIAL	15.32	2.56	17.88
068-0434-018-0000	RESIDENTIAL	15.32	2.56	17.88
068-0434-019-0000	RESIDENTIAL	15.32	2.56	17.88
068-0434-020-0000	RESIDENTIAL	15.32	2.56	17.88
068-0435-001-0000	RESIDENTIAL	15.32	2.56	17.88
068-0435-002-0000	RESIDENTIAL	15.32	2.56	17.88
068-0435-003-0000	RESIDENTIAL	15.32	2.56	17.88

Assessor's Parcel Number	District Classification	Street Lights Charge	Safety Lights Charge	Estimated 17/18 Applied Charge
068-0435-004-0000	RESIDENTIAL	15.32	2.56	17.88
068-0435-005-0000	RESIDENTIAL	15.32	2.56	17.88
068-0435-006-0000	RESIDENTIAL	15.32	2.56	17.88
068-0435-007-0000	RESIDENTIAL	15.32	2.56	17.88
068-0435-008-0000	RESIDENTIAL	15.32	2.56	17.88
068-0435-009-0000	RESIDENTIAL	15.32	2.56	17.88
068-0435-010-0000	RESIDENTIAL	15.32	2.56	17.88
068-0435-011-0000	RESIDENTIAL	15.32	2.56	17.88
068-0435-012-0000	RESIDENTIAL	15.32	2.56	17.88
068-0435-013-0000	RESIDENTIAL	15.32	2.56	17.88
068-0435-014-0000	RESIDENTIAL	15.32	2.56	17.88
068-0435-015-0000	RESIDENTIAL	15.32	2.56	17.88
068-0435-016-0000	RESIDENTIAL	15.32	2.56	17.88
068-0435-017-0000	RESIDENTIAL	15.32	2.56	17.88
068-0435-018-0000	RESIDENTIAL	15.32	2.56	17.88
068-0435-019-0000	RESIDENTIAL	15.32	2.56	17.88
068-0435-020-0000	SAFETY LIGHTS ONLY	0.00	2.56	2.56
068-0436-001-0000	RESIDENTIAL	15.32	2.56	17.88
068-0436-002-0000	RESIDENTIAL	15.32	2.56	17.88
068-0436-003-0000	RESIDENTIAL	15.32	2.56	17.88
068-0436-004-0000	RESIDENTIAL	15.32	2.56	17.88
068-0436-005-0000	RESIDENTIAL	15.32	2.56	17.88
068-0436-006-0000	RESIDENTIAL	15.32	2.56	17.88
068-0436-007-0000	RESIDENTIAL	15.32	2.56	17.88
068-0436-008-0000	RESIDENTIAL	15.32	2.56	17.88
068-0436-009-0000	RESIDENTIAL	15.32	2.56	17.88
068-0436-010-0000	RESIDENTIAL	15.32	2.56	17.88
068-0436-011-0000	RESIDENTIAL	15.32	2.56	17.88
068-0436-012-0000	RESIDENTIAL	15.32	2.56	17.88
068-0436-013-0000	RESIDENTIAL	15.32	2.56	17.88
068-0436-014-0000	RESIDENTIAL	15.32	2.56	17.88
068-0437-001-0000	RESIDENTIAL	15.32	2.56	17.88
068-0438-001-0000	RESIDENTIAL	15.32	2.56	17.88
068-0438-002-0000	RESIDENTIAL	15.32	2.56	17.88
068-0438-003-0000	RESIDENTIAL	15.32	2.56	17.88
068-0438-004-0000	RESIDENTIAL	15.32	2.56	17.88
068-0438-005-0000	RESIDENTIAL	15.32	2.56	17.88
068-0438-006-0000	RESIDENTIAL	15.32	2.56	17.88
068-0438-007-0000	RESIDENTIAL	15.32	2.56	17.88
068-0438-008-0000	RESIDENTIAL	15.32	2.56	17.88
068-0438-009-0000	RESIDENTIAL	15.32	2.56	17.88
068-0438-010-0000	RESIDENTIAL	15.32	2.56	17.88
068-0438-011-0000	RESIDENTIAL	15.32	2.56	17.88
068-0438-012-0000	RESIDENTIAL	15.32	2.56	17.88
068-0438-013-0000	RESIDENTIAL	15.32	2.56	17.88
068-0438-014-0000	RESIDENTIAL	15.32	2.56	17.88
068-0441-001-0000	RESIDENTIAL	15.32	2.56	17.88
068-0441-002-0000	RESIDENTIAL	15.32	2.56	17.88
068-0441-003-0000	RESIDENTIAL	15.32	2.56	17.88
068-0441-004-0000	RESIDENTIAL	15.32	2.56	17.88
068-0441-005-0000	RESIDENTIAL	15.32	2.56	17.88
068-0441-006-0000	RESIDENTIAL	15.32	2.56	17.88
068-0441-007-0000	RESIDENTIAL	15.32	2.56	17.88
068-0441-008-0000	RESIDENTIAL	15.32	2.56	17.88
068-0441-009-0000	RESIDENTIAL	15.32	2.56	17.88
068-0441-010-0000	RESIDENTIAL	15.32	2.56	17.88

Assessor's Parcel Number	District Classification	Street Lights Charge	Safety Lights Charge	Estimated 17/18 Applied Charge
068-0441-011-0000	RESIDENTIAL	15.32	2.56	17.88
068-0441-012-0000	RESIDENTIAL	15.32	2.56	17.88
068-0441-013-0000	RESIDENTIAL	15.32	2.56	17.88
068-0441-014-0000	RESIDENTIAL	15.32	2.56	17.88
068-0441-015-0000	RESIDENTIAL	15.32	2.56	17.88
068-0441-016-0000	RESIDENTIAL	15.32	2.56	17.88
068-0441-017-0000	RESIDENTIAL	15.32	2.56	17.88
068-0441-018-0000	RESIDENTIAL	15.32	2.56	17.88
068-0441-019-0000	RESIDENTIAL	15.32	2.56	17.88
068-0441-020-0000	RESIDENTIAL	15.32	2.56	17.88
068-0441-021-0000	RESIDENTIAL	15.32	2.56	17.88
068-0441-022-0000	RESIDENTIAL	15.32	2.56	17.88
068-0441-023-0000	RESIDENTIAL	15.32	2.56	17.88
068-0441-024-0000	RESIDENTIAL	15.32	2.56	17.88
068-0441-025-0000	RESIDENTIAL	15.32	2.56	17.88
068-0441-026-0000	RESIDENTIAL	15.32	2.56	17.88
068-0441-027-0000	RESIDENTIAL	15.32	2.56	17.88
068-0441-028-0000	RESIDENTIAL	15.32	2.56	17.88
068-0441-029-0000	RESIDENTIAL	15.32	2.56	17.88
068-0441-030-0000	RESIDENTIAL	15.32	2.56	17.88
068-0441-031-0000	RESIDENTIAL	15.32	2.56	17.88
068-0441-032-0000	RESIDENTIAL	15.32	2.56	17.88
068-0441-033-0000	RESIDENTIAL	15.32	2.56	17.88
068-0441-034-0000	RESIDENTIAL	15.32	2.56	17.88
068-0441-035-0000	RESIDENTIAL	15.32	2.56	17.88
068-0441-036-0000	RESIDENTIAL	15.32	2.56	17.88
068-0441-037-0000	RESIDENTIAL	15.32	2.56	17.88
068-0441-038-0000	RESIDENTIAL	15.32	2.56	17.88
068-0441-039-0000	RESIDENTIAL	15.32	2.56	17.88
068-0441-040-0000	RESIDENTIAL	15.32	2.56	17.88
068-0441-041-0000	RESIDENTIAL	15.32	2.56	17.88
068-0441-042-0000	RESIDENTIAL	15.32	2.56	17.88
068-0441-043-0000	RESIDENTIAL	15.32	2.56	17.88
068-0441-044-0000	RESIDENTIAL	15.32	2.56	17.88
068-0441-045-0000	RESIDENTIAL	15.32	2.56	17.88
068-0442-001-0000	RESIDENTIAL	15.32	2.56	17.88
068-0442-002-0000	RESIDENTIAL	15.32	2.56	17.88
068-0442-003-0000	RESIDENTIAL	15.32	2.56	17.88
068-0442-004-0000	RESIDENTIAL	15.32	2.56	17.88
068-0442-005-0000	RESIDENTIAL	15.32	2.56	17.88
068-0443-001-0000	RESIDENTIAL	15.32	2.56	17.88
068-0443-002-0000	RESIDENTIAL	15.32	2.56	17.88
068-0443-003-0000	RESIDENTIAL	15.32	2.56	17.88
068-0443-004-0000	RESIDENTIAL	15.32	2.56	17.88
068-0443-005-0000	RESIDENTIAL	15.32	2.56	17.88
068-0443-006-0000	RESIDENTIAL	15.32	2.56	17.88
068-0443-007-0000	RESIDENTIAL	15.32	2.56	17.88
068-0443-008-0000	RESIDENTIAL	15.32	2.56	17.88
068-0443-009-0000	RESIDENTIAL	15.32	2.56	17.88
068-0443-010-0000	RESIDENTIAL	15.32	2.56	17.88
068-0443-011-0000	RESIDENTIAL	15.32	2.56	17.88
068-0443-012-0000	RESIDENTIAL	15.32	2.56	17.88
068-0443-013-0000	RESIDENTIAL	15.32	2.56	17.88
068-0443-014-0000	RESIDENTIAL	15.32	2.56	17.88
068-0443-015-0000	RESIDENTIAL	15.32	2.56	17.88
068-0443-016-0000	RESIDENTIAL	15.32	2.56	17.88

Assessor's Parcel Number	District Classification	Street Lights Charge	Safety Lights Charge	Estimated 17/18 Applied Charge
068-0443-017-0000	RESIDENTIAL	15.32	2.56	17.88
068-0443-018-0000	RESIDENTIAL	15.32	2.56	17.88
068-0443-019-0000	RESIDENTIAL	15.32	2.56	17.88
068-0443-020-0000	RESIDENTIAL	15.32	2.56	17.88
068-0443-021-0000	RESIDENTIAL	15.32	2.56	17.88
068-0443-022-0000	RESIDENTIAL	15.32	2.56	17.88
068-0443-023-0000	RESIDENTIAL	15.32	2.56	17.88
068-0444-001-0000	RESIDENTIAL	15.32	2.56	17.88
068-0444-002-0000	RESIDENTIAL	15.32	2.56	17.88
068-0444-003-0000	RESIDENTIAL	15.32	2.56	17.88
068-0444-004-0000	RESIDENTIAL	15.32	2.56	17.88
068-0444-005-0000	RESIDENTIAL	15.32	2.56	17.88
068-0444-006-0000	RESIDENTIAL	15.32	2.56	17.88
068-0444-007-0000	RESIDENTIAL	15.32	2.56	17.88
068-0444-008-0000	RESIDENTIAL	15.32	2.56	17.88
068-0444-009-0000	RESIDENTIAL	15.32	2.56	17.88
068-0444-010-0000	RESIDENTIAL	15.32	2.56	17.88
068-0444-011-0000	RESIDENTIAL	15.32	2.56	17.88
068-0444-012-0000	RESIDENTIAL	15.32	2.56	17.88
068-0444-013-0000	RESIDENTIAL	15.32	2.56	17.88
068-0444-014-0000	RESIDENTIAL	15.32	2.56	17.88
068-0444-015-0000	RESIDENTIAL	15.32	2.56	17.88
068-0444-016-0000	RESIDENTIAL	15.32	2.56	17.88
068-0444-017-0000	RESIDENTIAL	15.32	2.56	17.88
068-0444-018-0000	RESIDENTIAL	15.32	2.56	17.88
068-0444-019-0000	RESIDENTIAL	15.32	2.56	17.88
068-0444-020-0000	RESIDENTIAL	15.32	2.56	17.88
068-0444-021-0000	RESIDENTIAL	15.32	2.56	17.88
068-0444-022-0000	RESIDENTIAL	15.32	2.56	17.88
068-0451-001-0000	RESIDENTIAL	15.32	2.56	17.88
068-0451-002-0000	RESIDENTIAL	15.32	2.56	17.88
068-0451-003-0000	RESIDENTIAL	15.32	2.56	17.88
068-0451-004-0000	RESIDENTIAL	15.32	2.56	17.88
068-0451-005-0000	RESIDENTIAL	15.32	2.56	17.88
068-0451-006-0000	RESIDENTIAL	15.32	2.56	17.88
068-0451-007-0000	RESIDENTIAL	15.32	2.56	17.88
068-0451-008-0000	RESIDENTIAL	15.32	2.56	17.88
068-0451-009-0000	RESIDENTIAL	15.32	2.56	17.88
068-0451-010-0000	RESIDENTIAL	15.32	2.56	17.88
068-0451-011-0000	RESIDENTIAL	15.32	2.56	17.88
068-0451-012-0000	RESIDENTIAL	15.32	2.56	17.88
068-0451-013-0000	RESIDENTIAL	15.32	2.56	17.88
068-0451-014-0000	RESIDENTIAL	15.32	2.56	17.88
068-0451-015-0000	RESIDENTIAL	15.32	2.56	17.88
068-0451-016-0000	RESIDENTIAL	15.32	2.56	17.88
068-0451-017-0000	RESIDENTIAL	15.32	2.56	17.88
068-0451-018-0000	RESIDENTIAL	15.32	2.56	17.88
068-0451-019-0000	RESIDENTIAL	15.32	2.56	17.88
068-0451-020-0000	RESIDENTIAL	15.32	2.56	17.88
068-0451-021-0000	RESIDENTIAL	15.32	2.56	17.88
068-0451-022-0000	RESIDENTIAL	15.32	2.56	17.88
068-0451-023-0000	RESIDENTIAL	15.32	2.56	17.88
068-0451-024-0000	RESIDENTIAL	15.32	2.56	17.88
068-0451-025-0000	RESIDENTIAL	15.32	2.56	17.88
068-0452-001-0000	RESIDENTIAL	15.32	2.56	17.88
068-0452-002-0000	RESIDENTIAL	15.32	2.56	17.88

Assessor's Parcel Number	District Classification	Street Lights Charge	Safety Lights Charge	Estimated 17/18 Applied Charge
068-0452-003-0000	RESIDENTIAL	15.32	2.56	17.88
068-0452-004-0000	RESIDENTIAL	15.32	2.56	17.88
068-0452-005-0000	RESIDENTIAL	15.32	2.56	17.88
068-0452-006-0000	RESIDENTIAL	15.32	2.56	17.88
068-0452-007-0000	RESIDENTIAL	15.32	2.56	17.88
068-0452-008-0000	RESIDENTIAL	15.32	2.56	17.88
068-0452-009-0000	RESIDENTIAL	15.32	2.56	17.88
068-0452-010-0000	RESIDENTIAL	15.32	2.56	17.88
068-0452-011-0000	RESIDENTIAL	15.32	2.56	17.88
068-0452-012-0000	RESIDENTIAL	15.32	2.56	17.88
068-0452-013-0000	RESIDENTIAL	15.32	2.56	17.88
068-0452-014-0000	RESIDENTIAL	15.32	2.56	17.88
068-0452-015-0000	RESIDENTIAL	15.32	2.56	17.88
068-0452-016-0000	RESIDENTIAL	15.32	2.56	17.88
068-0452-017-0000	RESIDENTIAL	15.32	2.56	17.88
068-0452-018-0000	RESIDENTIAL	15.32	2.56	17.88
068-0452-019-0000	RESIDENTIAL	15.32	2.56	17.88
068-0452-020-0000	RESIDENTIAL	15.32	2.56	17.88
068-0452-021-0000	RESIDENTIAL	15.32	2.56	17.88
068-0452-022-0000	RESIDENTIAL	15.32	2.56	17.88
068-0452-023-0000	RESIDENTIAL	15.32	2.56	17.88
068-0452-024-0000	RESIDENTIAL	15.32	2.56	17.88
068-0452-025-0000	RESIDENTIAL	15.32	2.56	17.88
068-0452-026-0000	RESIDENTIAL	15.32	2.56	17.88
068-0452-027-0000	RESIDENTIAL	15.32	2.56	17.88
068-0452-028-0000	RESIDENTIAL	15.32	2.56	17.88
068-0452-029-0000	RESIDENTIAL	15.32	2.56	17.88
068-0452-030-0000	RESIDENTIAL	15.32	2.56	17.88
068-0452-031-0000	RESIDENTIAL	15.32	2.56	17.88
068-0452-032-0000	RESIDENTIAL	15.32	2.56	17.88
068-0452-033-0000	RESIDENTIAL	15.32	2.56	17.88
068-0453-001-0000	RESIDENTIAL	15.32	2.56	17.88
068-0453-002-0000	RESIDENTIAL	15.32	2.56	17.88
068-0453-003-0000	RESIDENTIAL	15.32	2.56	17.88
068-0453-004-0000	RESIDENTIAL	15.32	2.56	17.88
068-0453-005-0000	RESIDENTIAL	15.32	2.56	17.88
068-0453-006-0000	RESIDENTIAL	15.32	2.56	17.88
068-0453-007-0000	RESIDENTIAL	15.32	2.56	17.88
068-0453-008-0000	RESIDENTIAL	15.32	2.56	17.88
068-0453-009-0000	RESIDENTIAL	15.32	2.56	17.88
068-0453-010-0000	RESIDENTIAL	15.32	2.56	17.88
068-0453-011-0000	RESIDENTIAL	15.32	2.56	17.88
068-0453-012-0000	RESIDENTIAL	15.32	2.56	17.88
068-0453-013-0000	RESIDENTIAL	15.32	2.56	17.88
068-0453-014-0000	RESIDENTIAL	15.32	2.56	17.88
068-0453-015-0000	RESIDENTIAL	15.32	2.56	17.88
068-0453-016-0000	RESIDENTIAL	15.32	2.56	17.88
068-0453-017-0000	RESIDENTIAL	15.32	2.56	17.88
068-0453-018-0000	RESIDENTIAL	15.32	2.56	17.88
068-0453-019-0000	RESIDENTIAL	15.32	2.56	17.88
068-0453-020-0000	RESIDENTIAL	15.32	2.56	17.88
068-0453-021-0000	RESIDENTIAL	15.32	2.56	17.88
068-0453-022-0000	RESIDENTIAL	15.32	2.56	17.88
068-0454-001-0000	RESIDENTIAL	15.32	2.56	17.88
068-0454-002-0000	RESIDENTIAL	15.32	2.56	17.88
068-0454-003-0000	RESIDENTIAL	15.32	2.56	17.88

Assessor's Parcel Number	District Classification	Street Lights Charge	Safety Lights Charge	Estimated 17/18 Applied Charge
068-0454-004-0000	RESIDENTIAL	15.32	2.56	17.88
068-0454-006-0000	SAFETY LIGHTS ONLY	0.00	2.56	2.56
068-0454-007-0000	SAFETY LIGHTS ONLY	0.00	2.56	2.56
068-0454-011-0000	RESIDENTIAL	15.32	2.56	17.88
068-0454-012-0000	RESIDENTIAL	15.32	2.56	17.88
068-0454-013-0000	RESIDENTIAL	15.32	2.56	17.88
068-0454-014-0000	RESIDENTIAL	15.32	2.56	17.88
068-0454-015-0000	RESIDENTIAL	15.32	2.56	17.88
068-0454-016-0000	RESIDENTIAL	15.32	2.56	17.88
068-0454-017-0000	RESIDENTIAL	15.32	2.56	17.88
068-0454-018-0000	RESIDENTIAL	15.32	2.56	17.88
068-0454-019-0000	RESIDENTIAL	15.32	2.56	17.88
068-0454-020-0000	SAFETY LIGHTS ONLY	0.00	2.56	2.56
068-0454-021-0000	SAFETY LIGHTS ONLY	0.00	2.56	2.56
068-0455-001-0000	RESIDENTIAL	15.32	2.56	17.88
068-0455-002-0000	RESIDENTIAL	15.32	2.56	17.88
068-0455-003-0000	RESIDENTIAL	15.32	2.56	17.88
068-0455-004-0000	RESIDENTIAL	15.32	2.56	17.88
068-0455-005-0000	RESIDENTIAL	15.32	2.56	17.88
068-0455-006-0000	RESIDENTIAL	15.32	2.56	17.88
068-0455-007-0000	RESIDENTIAL	15.32	2.56	17.88
068-0455-008-0000	RESIDENTIAL	15.32	2.56	17.88
068-0460-001-0000	RESIDENTIAL	15.32	2.56	17.88
068-0460-002-0000	RESIDENTIAL	15.32	2.56	17.88
068-0460-003-0000	RESIDENTIAL	15.32	2.56	17.88
068-0460-004-0000	RESIDENTIAL	15.32	2.56	17.88
068-0460-005-0000	RESIDENTIAL	15.32	2.56	17.88
068-0460-006-0000	RESIDENTIAL	15.32	2.56	17.88
068-0460-007-0000	RESIDENTIAL	15.32	2.56	17.88
068-0460-008-0000	RESIDENTIAL	15.32	2.56	17.88
068-0460-009-0000	RESIDENTIAL	15.32	2.56	17.88
068-0460-010-0000	RESIDENTIAL	15.32	2.56	17.88
068-0460-011-0000	RESIDENTIAL	15.32	2.56	17.88
068-0460-012-0000	RESIDENTIAL	15.32	2.56	17.88
068-0460-013-0000	RESIDENTIAL	15.32	2.56	17.88
068-0460-014-0000	RESIDENTIAL	15.32	2.56	17.88
068-0460-015-0000	RESIDENTIAL	15.32	2.56	17.88
068-0460-016-0000	RESIDENTIAL	15.32	2.56	17.88
068-0460-017-0000	RESIDENTIAL	15.32	2.56	17.88
068-0460-018-0000	RESIDENTIAL	15.32	2.56	17.88
068-0460-019-0000	RESIDENTIAL	15.32	2.56	17.88
068-0460-020-0000	RESIDENTIAL	15.32	2.56	17.88
068-0460-021-0000	RESIDENTIAL	15.32	2.56	17.88
068-0460-022-0000	RESIDENTIAL	15.32	2.56	17.88
068-0460-023-0000	RESIDENTIAL	15.32	2.56	17.88
068-0460-024-0000	RESIDENTIAL	15.32	2.56	17.88
068-0460-025-0000	RESIDENTIAL	15.32	2.56	17.88
068-0460-026-0000	RESIDENTIAL	15.32	2.56	17.88
068-0460-027-0000	RESIDENTIAL	15.32	2.56	17.88
068-0460-028-0000	RESIDENTIAL	15.32	2.56	17.88
068-0460-029-0000	RESIDENTIAL	15.32	2.56	17.88
068-0460-030-0000	RESIDENTIAL	15.32	2.56	17.88
068-0460-031-0000	RESIDENTIAL	15.32	2.56	17.88
068-0460-032-0000	RESIDENTIAL	15.32	2.56	17.88
068-0460-033-0000	RESIDENTIAL	15.32	2.56	17.88
068-0460-034-0000	RESIDENTIAL	15.32	2.56	17.88

Assessor's Parcel Number	District Classification	Street Lights Charge	Safety Lights Charge	Estimated 17/18 Applied Charge
068-0460-035-0000	RESIDENTIAL	15.32	2.56	17.88
068-0460-036-0000	RESIDENTIAL	15.32	2.56	17.88
068-0460-037-0000	RESIDENTIAL	15.32	2.56	17.88
068-0471-005-0000	RESIDENTIAL	15.32	2.56	17.88
068-0471-006-0000	RESIDENTIAL	15.32	2.56	17.88
068-0471-007-0000	RESIDENTIAL	15.32	2.56	17.88
068-0471-008-0000	RESIDENTIAL	15.32	2.56	17.88
068-0471-009-0000	RESIDENTIAL	15.32	2.56	17.88
068-0471-010-0000	RESIDENTIAL	15.32	2.56	17.88
068-0471-011-0000	RESIDENTIAL	15.32	2.56	17.88
068-0471-012-0000	RESIDENTIAL	15.32	2.56	17.88
068-0471-013-0000	RESIDENTIAL	15.32	2.56	17.88
068-0471-014-0000	RESIDENTIAL	15.32	2.56	17.88
068-0471-015-0000	RESIDENTIAL	15.32	2.56	17.88
068-0471-016-0000	RESIDENTIAL	15.32	2.56	17.88
068-0471-017-0000	RESIDENTIAL	15.32	2.56	17.88
068-0471-018-0000	RESIDENTIAL	15.32	2.56	17.88
068-0471-019-0000	RESIDENTIAL	15.32	2.56	17.88
068-0471-020-0000	RESIDENTIAL	15.32	2.56	17.88
068-0471-021-0000	RESIDENTIAL	15.32	2.56	17.88
068-0471-022-0000	RESIDENTIAL	15.32	2.56	17.88
068-0471-023-0000	RESIDENTIAL	15.32	2.56	17.88
068-0471-026-0000	RESIDENTIAL	15.32	2.56	17.88
068-0471-027-0000	RESIDENTIAL	15.32	2.56	17.88
068-0471-028-0000	RESIDENTIAL	15.32	2.56	17.88
068-0471-029-0000	RESIDENTIAL	15.32	2.56	17.88
068-0471-030-0000	RESIDENTIAL	15.32	2.56	17.88
068-0471-031-0000	RESIDENTIAL	15.32	2.56	17.88
068-0472-001-0000	RESIDENTIAL	15.32	2.56	17.88
068-0472-002-0000	RESIDENTIAL	15.32	2.56	17.88
068-0472-003-0000	RESIDENTIAL	15.32	2.56	17.88
068-0472-004-0000	RESIDENTIAL	15.32	2.56	17.88
068-0472-005-0000	RESIDENTIAL	15.32	2.56	17.88
068-0472-006-0000	RESIDENTIAL	15.32	2.56	17.88
068-0472-007-0000	RESIDENTIAL	15.32	2.56	17.88
068-0472-008-0000	RESIDENTIAL	15.32	2.56	17.88
068-0472-009-0000	RESIDENTIAL	15.32	2.56	17.88
068-0472-010-0000	RESIDENTIAL	15.32	2.56	17.88
068-0472-011-0000	RESIDENTIAL	15.32	2.56	17.88
068-0472-012-0000	RESIDENTIAL	15.32	2.56	17.88
068-0472-013-0000	RESIDENTIAL	15.32	2.56	17.88
068-0472-014-0000	RESIDENTIAL	15.32	2.56	17.88
068-0472-015-0000	RESIDENTIAL	15.32	2.56	17.88
068-0472-016-0000	RESIDENTIAL	15.32	2.56	17.88
068-0472-017-0000	RESIDENTIAL	15.32	2.56	17.88
068-0472-018-0000	RESIDENTIAL	15.32	2.56	17.88
068-0472-019-0000	RESIDENTIAL	15.32	2.56	17.88
068-0472-020-0000	RESIDENTIAL	15.32	2.56	17.88
068-0472-021-0000	RESIDENTIAL	15.32	2.56	17.88
068-0472-022-0000	RESIDENTIAL	15.32	2.56	17.88
068-0472-023-0000	RESIDENTIAL	15.32	2.56	17.88
068-0472-027-0000	RESIDENTIAL	15.32	2.56	17.88
068-0472-028-0000	RESIDENTIAL	15.32	2.56	17.88
068-0472-029-0000	RESIDENTIAL	15.32	2.56	17.88
068-0472-030-0000	RESIDENTIAL	15.32	2.56	17.88
068-0472-031-0000	RESIDENTIAL	15.32	2.56	17.88

Assessor's Parcel Number	District Classification	Street Lights Charge	Safety Lights Charge	Estimated 17/18 Applied Charge
068-0472-032-0000	RESIDENTIAL	15.32	2.56	17.88
068-0472-033-0000	RESIDENTIAL	15.32	2.56	17.88
068-0472-034-0000	RESIDENTIAL	15.32	2.56	17.88
068-0472-035-0000	RESIDENTIAL	15.32	2.56	17.88
068-0472-036-0000	RESIDENTIAL	15.32	2.56	17.88
068-0472-037-0000	RESIDENTIAL	15.32	2.56	17.88
068-0472-038-0000	RESIDENTIAL	15.32	2.56	17.88
068-0472-039-0000	RESIDENTIAL	15.32	2.56	17.88
068-0472-040-0000	RESIDENTIAL	15.32	2.56	17.88
068-0472-041-0000	RESIDENTIAL	15.32	2.56	17.88
068-0473-001-0000	RESIDENTIAL	15.32	2.56	17.88
068-0473-002-0000	RESIDENTIAL	15.32	2.56	17.88
068-0473-003-0000	RESIDENTIAL	15.32	2.56	17.88
068-0474-001-0000	RESIDENTIAL	15.32	2.56	17.88
068-0474-002-0000	RESIDENTIAL	15.32	2.56	17.88
068-0474-003-0000	RESIDENTIAL	15.32	2.56	17.88
068-0474-004-0000	RESIDENTIAL	15.32	2.56	17.88
068-0474-005-0000	RESIDENTIAL	15.32	2.56	17.88
068-0474-006-0000	RESIDENTIAL	15.32	2.56	17.88
068-0474-007-0000	RESIDENTIAL	15.32	2.56	17.88
068-0474-008-0000	RESIDENTIAL	15.32	2.56	17.88
068-0474-009-0000	RESIDENTIAL	15.32	2.56	17.88
068-0474-010-0000	RESIDENTIAL	15.32	2.56	17.88
068-0474-011-0000	RESIDENTIAL	15.32	2.56	17.88
068-0474-012-0000	RESIDENTIAL	15.32	2.56	17.88
068-0474-013-0000	RESIDENTIAL	15.32	2.56	17.88
068-0474-014-0000	RESIDENTIAL	15.32	2.56	17.88
068-0474-015-0000	RESIDENTIAL	15.32	2.56	17.88
068-0474-016-0000	RESIDENTIAL	15.32	2.56	17.88
068-0474-017-0000	RESIDENTIAL	15.32	2.56	17.88
068-0474-018-0000	RESIDENTIAL	15.32	2.56	17.88
068-0474-019-0000	RESIDENTIAL	15.32	2.56	17.88
068-0480-001-0000	RESIDENTIAL	15.32	2.56	17.88
068-0480-002-0000	RESIDENTIAL	15.32	2.56	17.88
068-0480-003-0000	RESIDENTIAL	15.32	2.56	17.88
068-0480-004-0000	RESIDENTIAL	15.32	2.56	17.88
068-0480-005-0000	RESIDENTIAL	15.32	2.56	17.88
068-0480-006-0000	RESIDENTIAL	15.32	2.56	17.88
068-0480-007-0000	RESIDENTIAL	15.32	2.56	17.88
068-0480-008-0000	RESIDENTIAL	15.32	2.56	17.88
068-0480-009-0000	RESIDENTIAL	15.32	2.56	17.88
068-0480-010-0000	RESIDENTIAL	15.32	2.56	17.88
068-0480-011-0000	RESIDENTIAL	15.32	2.56	17.88
068-0480-012-0000	RESIDENTIAL	15.32	2.56	17.88
068-0480-013-0000	RESIDENTIAL	15.32	2.56	17.88
068-0480-014-0000	RESIDENTIAL	15.32	2.56	17.88
068-0480-015-0000	RESIDENTIAL	15.32	2.56	17.88
068-0480-016-0000	RESIDENTIAL	15.32	2.56	17.88
068-0480-017-0000	RESIDENTIAL	15.32	2.56	17.88
068-0480-018-0000	RESIDENTIAL	15.32	2.56	17.88
068-0480-019-0000	RESIDENTIAL	15.32	2.56	17.88
068-0480-020-0000	RESIDENTIAL	15.32	2.56	17.88
068-0480-021-0000	RESIDENTIAL	15.32	2.56	17.88
068-0480-022-0000	RESIDENTIAL	15.32	2.56	17.88
068-0480-023-0000	RESIDENTIAL	15.32	2.56	17.88
068-0480-024-0000	RESIDENTIAL	15.32	2.56	17.88

Assessor's Parcel Number	District Classification	Street Lights Charge	Safety Lights Charge	Estimated 17/18 Applied Charge
068-0480-025-0000	RESIDENTIAL	15.32	2.56	17.88
068-0480-026-0000	RESIDENTIAL	15.32	2.56	17.88
068-0480-027-0000	RESIDENTIAL	15.32	2.56	17.88
068-0480-028-0000	RESIDENTIAL	15.32	2.56	17.88
068-0480-029-0000	RESIDENTIAL	15.32	2.56	17.88
068-0480-030-0000	RESIDENTIAL	15.32	2.56	17.88
068-0480-031-0000	RESIDENTIAL	15.32	2.56	17.88
068-0480-032-0000	RESIDENTIAL	15.32	2.56	17.88
068-0480-033-0000	RESIDENTIAL	15.32	2.56	17.88
068-0480-034-0000	RESIDENTIAL	15.32	2.56	17.88
068-0480-035-0000	RESIDENTIAL	15.32	2.56	17.88
068-0480-036-0000	RESIDENTIAL	15.32	2.56	17.88
068-0480-037-0000	RESIDENTIAL	15.32	2.56	17.88
068-0480-038-0000	RESIDENTIAL	15.32	2.56	17.88
068-0480-039-0000	RESIDENTIAL	15.32	2.56	17.88
068-0480-040-0000	RESIDENTIAL	15.32	2.56	17.88
068-0480-041-0000	RESIDENTIAL	15.32	2.56	17.88
068-0480-042-0000	RESIDENTIAL	15.32	2.56	17.88
068-0480-043-0000	RESIDENTIAL	15.32	2.56	17.88
068-0480-044-0000	RESIDENTIAL	15.32	2.56	17.88
068-0480-045-0000	RESIDENTIAL	15.32	2.56	17.88
068-0480-046-0000	RESIDENTIAL	15.32	2.56	17.88
068-0480-047-0000	RESIDENTIAL	15.32	2.56	17.88
068-0480-048-0000	RESIDENTIAL	15.32	2.56	17.88
068-0480-049-0000	RESIDENTIAL	15.32	2.56	17.88
068-0480-050-0000	RESIDENTIAL	15.32	2.56	17.88
068-0480-051-0000	RESIDENTIAL	15.32	2.56	17.88
068-0480-052-0000	RESIDENTIAL	15.32	2.56	17.88
068-0480-053-0000	RESIDENTIAL	15.32	2.56	17.88
068-0480-054-0000	RESIDENTIAL	15.32	2.56	17.88
068-0480-055-0000	RESIDENTIAL	15.32	2.56	17.88
068-0480-056-0000	RESIDENTIAL	15.32	2.56	17.88
068-0480-057-0000	RESIDENTIAL	15.32	2.56	17.88
068-0480-058-0000	RESIDENTIAL	15.32	2.56	17.88
068-0480-059-0000	RESIDENTIAL	15.32	2.56	17.88
068-0480-060-0000	RESIDENTIAL	15.32	2.56	17.88
068-0480-061-0000	RESIDENTIAL	15.32	2.56	17.88
068-0480-062-0000	RESIDENTIAL	15.32	2.56	17.88
068-0480-063-0000	RESIDENTIAL	15.32	2.56	17.88
068-0480-064-0000	RESIDENTIAL	15.32	2.56	17.88
068-0480-065-0000	RESIDENTIAL	15.32	2.56	17.88
068-0480-066-0000	RESIDENTIAL	15.32	2.56	17.88
068-0480-067-0000	RESIDENTIAL	15.32	2.56	17.88
068-0480-068-0000	RESIDENTIAL	15.32	2.56	17.88
068-0480-069-0000	RESIDENTIAL	15.32	2.56	17.88
068-0480-070-0000	RESIDENTIAL	15.32	2.56	17.88
068-0480-071-0000	RESIDENTIAL	15.32	2.56	17.88
068-0491-002-0000	RESIDENTIAL	15.32	2.56	17.88
068-0491-003-0000	RESIDENTIAL	15.32	2.56	17.88
068-0491-004-0000	RESIDENTIAL	15.32	2.56	17.88
068-0491-005-0000	RESIDENTIAL	15.32	2.56	17.88
068-0491-006-0000	RESIDENTIAL	15.32	2.56	17.88
068-0491-007-0000	RESIDENTIAL	15.32	2.56	17.88
068-0491-008-0000	RESIDENTIAL	15.32	2.56	17.88
068-0491-009-0000	RESIDENTIAL	15.32	2.56	17.88
068-0491-010-0000	RESIDENTIAL	15.32	2.56	17.88

Assessor's Parcel Number	District Classification	Street Lights Charge	Safety Lights Charge	Estimated 17/18 Applied Charge
068-0491-011-0000	RESIDENTIAL	15.32	2.56	17.88
068-0491-012-0000	RESIDENTIAL	15.32	2.56	17.88
068-0491-013-0000	RESIDENTIAL	15.32	2.56	17.88
068-0492-001-0000	RESIDENTIAL	15.32	2.56	17.88
068-0492-002-0000	RESIDENTIAL	15.32	2.56	17.88
068-0492-003-0000	RESIDENTIAL	15.32	2.56	17.88
068-0492-004-0000	RESIDENTIAL	15.32	2.56	17.88
068-0492-005-0000	RESIDENTIAL	15.32	2.56	17.88
068-0492-006-0000	RESIDENTIAL	15.32	2.56	17.88
068-0492-007-0000	RESIDENTIAL	15.32	2.56	17.88
068-0492-008-0000	RESIDENTIAL	15.32	2.56	17.88
068-0492-009-0000	RESIDENTIAL	15.32	2.56	17.88
068-0492-010-0000	RESIDENTIAL	15.32	2.56	17.88
068-0492-011-0000	RESIDENTIAL	15.32	2.56	17.88
068-0492-012-0000	RESIDENTIAL	15.32	2.56	17.88
068-0492-013-0000	RESIDENTIAL	15.32	2.56	17.88
068-0492-014-0000	RESIDENTIAL	15.32	2.56	17.88
068-0492-015-0000	RESIDENTIAL	15.32	2.56	17.88
068-0492-016-0000	RESIDENTIAL	15.32	2.56	17.88
068-0492-017-0000	RESIDENTIAL	15.32	2.56	17.88
068-0492-018-0000	RESIDENTIAL	15.32	2.56	17.88
068-0492-019-0000	RESIDENTIAL	15.32	2.56	17.88
068-0492-020-0000	RESIDENTIAL	15.32	2.56	17.88
068-0492-021-0000	RESIDENTIAL	15.32	2.56	17.88
068-0492-022-0000	RESIDENTIAL	15.32	2.56	17.88
068-0492-023-0000	RESIDENTIAL	15.32	2.56	17.88
068-0492-024-0000	RESIDENTIAL	15.32	2.56	17.88
068-0492-025-0000	RESIDENTIAL	15.32	2.56	17.88
068-0492-026-0000	RESIDENTIAL	15.32	2.56	17.88
068-0492-027-0000	RESIDENTIAL	15.32	2.56	17.88
068-0492-028-0000	RESIDENTIAL	15.32	2.56	17.88
068-0493-001-0000	RESIDENTIAL	15.32	2.56	17.88
068-0493-002-0000	RESIDENTIAL	15.32	2.56	17.88
068-0493-003-0000	RESIDENTIAL	15.32	2.56	17.88
068-0493-004-0000	RESIDENTIAL	15.32	2.56	17.88
068-0493-005-0000	RESIDENTIAL	15.32	2.56	17.88
068-0493-006-0000	RESIDENTIAL	15.32	2.56	17.88
068-0493-007-0000	RESIDENTIAL	15.32	2.56	17.88
068-0493-008-0000	RESIDENTIAL	15.32	2.56	17.88
068-0493-009-0000	RESIDENTIAL	15.32	2.56	17.88
068-0493-010-0000	RESIDENTIAL	15.32	2.56	17.88
068-0493-011-0000	RESIDENTIAL	15.32	2.56	17.88
068-0493-012-0000	RESIDENTIAL	15.32	2.56	17.88
068-0493-013-0000	RESIDENTIAL	15.32	2.56	17.88
068-0493-014-0000	RESIDENTIAL	15.32	2.56	17.88
068-0493-015-0000	RESIDENTIAL	15.32	2.56	17.88
068-0493-016-0000	RESIDENTIAL	15.32	2.56	17.88
068-0493-017-0000	RESIDENTIAL	15.32	2.56	17.88
068-0493-018-0000	RESIDENTIAL	15.32	2.56	17.88
068-0493-019-0000	RESIDENTIAL	15.32	2.56	17.88
068-0493-020-0000	RESIDENTIAL	15.32	2.56	17.88
068-0493-021-0000	RESIDENTIAL	15.32	2.56	17.88
068-0493-022-0000	RESIDENTIAL	15.32	2.56	17.88
068-0493-023-0000	RESIDENTIAL	15.32	2.56	17.88
068-0493-024-0000	RESIDENTIAL	15.32	2.56	17.88
068-0493-025-0000	RESIDENTIAL	15.32	2.56	17.88

Assessor's Parcel Number	District Classification	Street Lights Charge	Safety Lights Charge	Estimated 17/18 Applied Charge
068-0493-026-0000	RESIDENTIAL	15.32	2.56	17.88
068-0493-027-0000	RESIDENTIAL	15.32	2.56	17.88
068-0493-028-0000	RESIDENTIAL	15.32	2.56	17.88
068-0493-029-0000	RESIDENTIAL	15.32	2.56	17.88
068-0493-030-0000	RESIDENTIAL	15.32	2.56	17.88
068-0493-031-0000	RESIDENTIAL	15.32	2.56	17.88
068-0493-032-0000	RESIDENTIAL	15.32	2.56	17.88
068-0493-033-0000	RESIDENTIAL	15.32	2.56	17.88
068-0493-034-0000	RESIDENTIAL	15.32	2.56	17.88
068-0493-035-0000	RESIDENTIAL	15.32	2.56	17.88
068-0493-036-0000	RESIDENTIAL	15.32	2.56	17.88
068-0493-037-0000	RESIDENTIAL	15.32	2.56	17.88
068-0493-038-0000	RESIDENTIAL	15.32	2.56	17.88
068-0493-039-0000	RESIDENTIAL	15.32	2.56	17.88
068-0493-040-0000	RESIDENTIAL	15.32	2.56	17.88
068-0493-041-0000	RESIDENTIAL	15.32	2.56	17.88
068-0500-001-0000	RESIDENTIAL	15.32	2.56	17.88
068-0500-002-0000	RESIDENTIAL	15.32	2.56	17.88
068-0500-003-0000	RESIDENTIAL	15.32	2.56	17.88
068-0500-004-0000	RESIDENTIAL	15.32	2.56	17.88
068-0500-005-0000	RESIDENTIAL	15.32	2.56	17.88
068-0500-006-0000	RESIDENTIAL	15.32	2.56	17.88
068-0500-007-0000	RESIDENTIAL	15.32	2.56	17.88
068-0500-008-0000	RESIDENTIAL	15.32	2.56	17.88
068-0500-009-0000	RESIDENTIAL	15.32	2.56	17.88
068-0500-010-0000	RESIDENTIAL	15.32	2.56	17.88
068-0500-011-0000	RESIDENTIAL	15.32	2.56	17.88
068-0500-012-0000	RESIDENTIAL	15.32	2.56	17.88
068-0500-013-0000	RESIDENTIAL	15.32	2.56	17.88
068-0500-014-0000	RESIDENTIAL	15.32	2.56	17.88
068-0500-015-0000	RESIDENTIAL	15.32	2.56	17.88
068-0500-016-0000	RESIDENTIAL	15.32	2.56	17.88
068-0500-017-0000	RESIDENTIAL	15.32	2.56	17.88
068-0500-018-0000	RESIDENTIAL	15.32	2.56	17.88
068-0500-019-0000	RESIDENTIAL	15.32	2.56	17.88
068-0500-020-0000	RESIDENTIAL	15.32	2.56	17.88
068-0500-021-0000	RESIDENTIAL	15.32	2.56	17.88
068-0500-022-0000	RESIDENTIAL	15.32	2.56	17.88
068-0500-023-0000	RESIDENTIAL	15.32	2.56	17.88
068-0500-024-0000	RESIDENTIAL	15.32	2.56	17.88
068-0500-025-0000	RESIDENTIAL	15.32	2.56	17.88
068-0500-026-0000	RESIDENTIAL	15.32	2.56	17.88
068-0500-027-0000	RESIDENTIAL	15.32	2.56	17.88
068-0500-028-0000	RESIDENTIAL	15.32	2.56	17.88
068-0500-029-0000	RESIDENTIAL	15.32	2.56	17.88
068-0500-030-0000	RESIDENTIAL	15.32	2.56	17.88
068-0500-031-0000	RESIDENTIAL	15.32	2.56	17.88
068-0500-032-0000	RESIDENTIAL	15.32	2.56	17.88
068-0500-033-0000	RESIDENTIAL	15.32	2.56	17.88
068-0500-034-0000	RESIDENTIAL	15.32	2.56	17.88
068-0500-035-0000	RESIDENTIAL	15.32	2.56	17.88
068-0500-036-0000	RESIDENTIAL	15.32	2.56	17.88
068-0500-037-0000	RESIDENTIAL	15.32	2.56	17.88
068-0500-039-0000	NON RESIDENTIAL	88.14	2.56	90.70
068-0500-040-0000	SAFETY LIGHTS ONLY	0.00	2.56	2.56
068-0500-041-0000	SAFETY LIGHTS ONLY	0.00	2.56	2.56

Assessor's Parcel Number	District Classification	Street Lights Charge	Safety Lights Charge	Estimated 17/18 Applied Charge
068-0500-042-0000	NON RESIDENTIAL	28.18	2.56	30.74
068-0500-043-0000	NON RESIDENTIAL	65.22	2.56	67.78
068-0511-001-0000	NON RESIDENTIAL	15.84	2.56	18.40
068-0511-002-0000	NON RESIDENTIAL	14.58	2.56	17.14
068-0511-003-0000	NON RESIDENTIAL	15.08	2.56	17.64
068-0511-004-0000	NON RESIDENTIAL	14.58	2.56	17.14
068-0511-005-0000	NON RESIDENTIAL	15.84	2.56	18.40
068-0511-006-0000	NON RESIDENTIAL	15.84	2.56	18.40
068-0511-007-0000	NON RESIDENTIAL	15.84	2.56	18.40
068-0511-008-0000	NON RESIDENTIAL	15.60	2.56	18.16
068-0511-009-0000	NON RESIDENTIAL	14.34	2.56	16.90
068-0511-010-0000	NON RESIDENTIAL	14.84	2.56	17.40
068-0511-011-0000	NON RESIDENTIAL	14.34	2.56	16.90
068-0511-012-0000	NON RESIDENTIAL	14.08	2.56	16.64
068-0512-001-0000	NON RESIDENTIAL	51.62	2.56	54.18
068-0512-002-0000	NON RESIDENTIAL	7.54	2.56	10.10
068-0512-003-0000	NON RESIDENTIAL	18.62	2.56	21.18
068-0512-004-0000	NON RESIDENTIAL	14.58	2.56	17.14
068-0512-005-0000	NON RESIDENTIAL	15.08	2.56	17.64
068-0512-006-0000	NON RESIDENTIAL	17.36	2.56	19.92
068-0512-007-0000	NON RESIDENTIAL	8.80	2.56	11.36
068-0512-008-0000	NON RESIDENTIAL	36.00	2.56	38.56
068-0512-009-0000	NON RESIDENTIAL	17.60	2.56	20.16
068-0512-010-0000	NON RESIDENTIAL	9.54	2.56	12.10
068-0512-011-0000	NON RESIDENTIAL	8.80	2.56	11.36
068-0512-012-0000	NON RESIDENTIAL	10.06	2.56	12.62
068-0512-013-0000	NON RESIDENTIAL	18.86	2.56	21.42
068-0512-014-0000	NON RESIDENTIAL	7.28	2.56	9.84
068-0512-015-0000	NON RESIDENTIAL	36.76	2.56	39.32
068-0512-016-0000	NON RESIDENTIAL	26.18	2.56	28.74
068-0512-017-0000	NON RESIDENTIAL	34.74	2.56	37.30
068-0512-018-0000	NON RESIDENTIAL	7.28	2.56	9.84
068-0512-019-0000	NON RESIDENTIAL	15.08	2.56	17.64
068-0512-020-0000	NON RESIDENTIAL	15.08	2.56	17.64
068-0512-021-0000	NON RESIDENTIAL	15.08	2.56	17.64
068-0512-022-0000	NON RESIDENTIAL	15.08	2.56	17.64
068-0512-023-0000	NON RESIDENTIAL	15.08	2.56	17.64
068-0512-024-0000	NON RESIDENTIAL	40.78	2.56	43.34
068-0512-025-0000	NON RESIDENTIAL	15.34	2.56	17.90
068-0512-026-0000	NON RESIDENTIAL	15.08	2.56	17.64
068-0512-027-0000	NON RESIDENTIAL	14.84	2.56	17.40
068-0512-028-0000	NON RESIDENTIAL	15.08	2.56	17.64
068-0512-029-0000	NON RESIDENTIAL	14.84	2.56	17.40
068-0512-030-0000	NON RESIDENTIAL	18.86	2.56	21.42
068-0513-001-0000	NON RESIDENTIAL	39.52	2.56	42.08
068-0513-002-0000	NON RESIDENTIAL	7.78	2.56	10.34
068-0513-003-0000	NON RESIDENTIAL	15.60	2.56	18.16
068-0513-004-0000	NON RESIDENTIAL	15.60	2.56	18.16
068-0513-005-0000	NON RESIDENTIAL	15.60	2.56	18.16
068-0513-006-0000	NON RESIDENTIAL	15.60	2.56	18.16
068-0513-007-0000	NON RESIDENTIAL	15.60	2.56	18.16
068-0513-008-0000	NON RESIDENTIAL	15.60	2.56	18.16
068-0513-009-0000	NON RESIDENTIAL	15.60	2.56	18.16
068-0513-010-0000	NON RESIDENTIAL	15.60	2.56	18.16
068-0513-011-0000	NON RESIDENTIAL	15.60	2.56	18.16
068-0513-012-0000	NON RESIDENTIAL	14.84	2.56	17.40

Assessor's Parcel Number	District Classification	Street Lights Charge	Safety Lights Charge	Estimated 17/18 Applied Charge
068-0513-013-0000	NON RESIDENTIAL	9.04	2.56	11.60
068-0513-014-0000	NON RESIDENTIAL	12.58	2.56	15.14
068-0513-015-0000	NON RESIDENTIAL	14.84	2.56	17.40
068-0513-016-0000	NON RESIDENTIAL	14.84	2.56	17.40
068-0513-017-0000	NON RESIDENTIAL	14.84	2.56	17.40
068-0513-018-0000	NON RESIDENTIAL	14.84	2.56	17.40
068-0513-019-0000	NON RESIDENTIAL	14.84	2.56	17.40
068-0513-020-0000	NON RESIDENTIAL	9.54	2.56	12.10
068-0513-021-0000	NON RESIDENTIAL	43.56	2.56	46.12
068-0513-022-0000	NON RESIDENTIAL	41.28	2.56	43.84
068-0513-023-0000	NON RESIDENTIAL	7.28	2.56	9.84
068-0513-024-0000	NON RESIDENTIAL	8.04	2.56	10.60
068-0513-025-0000	NON RESIDENTIAL	7.28	2.56	9.84
068-0513-026-0000	NON RESIDENTIAL	7.28	2.56	9.84
068-0513-027-0000	NON RESIDENTIAL	9.54	2.56	12.10
068-0513-028-0000	NON RESIDENTIAL	9.54	2.56	12.10
068-0513-029-0000	NON RESIDENTIAL	7.28	2.56	9.84
068-0513-030-0000	NON RESIDENTIAL	7.28	2.56	9.84
068-0513-031-0000	NON RESIDENTIAL	9.54	2.56	12.10
068-0513-032-0000	NON RESIDENTIAL	9.54	2.56	12.10
068-0513-033-0000	NON RESIDENTIAL	7.28	2.56	9.84
068-0513-034-0000	NON RESIDENTIAL	7.28	2.56	9.84
068-0513-035-0000	NON RESIDENTIAL	9.54	2.56	12.10
068-0513-036-0000	NON RESIDENTIAL	7.02	2.56	9.58
068-0513-037-0000	NON RESIDENTIAL	7.54	2.56	10.10
068-0514-001-0000	NON RESIDENTIAL	10.06	2.56	12.62
068-0514-002-0000	NON RESIDENTIAL	36.50	2.56	39.06
068-0515-001-0000	NON RESIDENTIAL	36.76	2.56	39.32
068-0515-002-0000	NON RESIDENTIAL	9.54	2.56	12.10
068-0515-003-0000	NON RESIDENTIAL	9.54	2.56	12.10
068-0515-004-0000	NON RESIDENTIAL	9.54	2.56	12.10
068-0515-005-0000	NON RESIDENTIAL	9.54	2.56	12.10
068-0515-006-0000	NON RESIDENTIAL	9.54	2.56	12.10
068-0515-007-0000	NON RESIDENTIAL	9.54	2.56	12.10
068-0515-008-0000	NON RESIDENTIAL	40.02	2.56	42.58
068-0520-001-0000	NON RESIDENTIAL	33.98	2.56	36.54
068-0520-002-0000	NON RESIDENTIAL	9.54	2.56	12.10
068-0520-003-0000	NON RESIDENTIAL	7.28	2.56	9.84
068-0520-004-0000	NON RESIDENTIAL	9.54	2.56	12.10
068-0520-005-0000	NON RESIDENTIAL	7.28	2.56	9.84
068-0520-006-0000	NON RESIDENTIAL	9.54	2.56	12.10
068-0520-007-0000	NON RESIDENTIAL	9.54	2.56	12.10
068-0520-008-0000	NON RESIDENTIAL	7.28	2.56	9.84
068-0520-009-0000	NON RESIDENTIAL	9.54	2.56	12.10
068-0520-010-0000	NON RESIDENTIAL	40.28	2.56	42.84
068-0520-011-0000	NON RESIDENTIAL	43.04	2.56	45.60
068-0520-012-0000	NON RESIDENTIAL	9.54	2.56	12.10
068-0520-013-0000	NON RESIDENTIAL	9.54	2.56	12.10
068-0520-014-0000	NON RESIDENTIAL	9.54	2.56	12.10
068-0520-015-0000	NON RESIDENTIAL	9.54	2.56	12.10
068-0520-016-0000	NON RESIDENTIAL	9.54	2.56	12.10
068-0520-017-0000	NON RESIDENTIAL	9.54	2.56	12.10
068-0520-018-0000	NON RESIDENTIAL	9.54	2.56	12.10
068-0520-019-0000	NON RESIDENTIAL	9.30	2.56	11.86
068-0520-020-0000	NON RESIDENTIAL	38.76	2.56	41.32
068-0520-021-0000	NON RESIDENTIAL	42.54	2.56	45.10

Assessor's Parcel Number	District Classification	Street Lights Charge	Safety Lights Charge	Estimated 17/18 Applied Charge
068-0520-022-0000	NON RESIDENTIAL	10.06	2.56	12.62
068-0520-023-0000	NON RESIDENTIAL	9.54	2.56	12.10
068-0520-024-0000	NON RESIDENTIAL	9.54	2.56	12.10
068-0520-025-0000	NON RESIDENTIAL	9.54	2.56	12.10
068-0520-026-0000	NON RESIDENTIAL	9.54	2.56	12.10
068-0520-027-0000	NON RESIDENTIAL	9.54	2.56	12.10
068-0520-028-0000	NON RESIDENTIAL	9.54	2.56	12.10
068-0520-029-0000	NON RESIDENTIAL	9.54	2.56	12.10
068-0520-030-0000	NON RESIDENTIAL	9.54	2.56	12.10
068-0520-031-0000	NON RESIDENTIAL	9.54	2.56	12.10
068-0520-032-0000	NON RESIDENTIAL	9.54	2.56	12.10
068-0520-033-0000	NON RESIDENTIAL	9.54	2.56	12.10
068-0520-034-0000	NON RESIDENTIAL	9.54	2.56	12.10
068-0520-035-0000	NON RESIDENTIAL	6.52	2.56	9.08
068-0520-036-0000	NON RESIDENTIAL	6.52	2.56	9.08
068-0520-037-0000	NON RESIDENTIAL	7.02	2.56	9.58
068-0520-038-0000	NON RESIDENTIAL	6.28	2.56	8.84
068-0520-039-0000	NON RESIDENTIAL	10.06	2.56	12.62
068-0520-040-0000	NON RESIDENTIAL	9.54	2.56	12.10
068-0520-041-0000	NON RESIDENTIAL	9.54	2.56	12.10
068-0520-042-0000	NON RESIDENTIAL	9.54	2.56	12.10
068-0520-043-0000	NON RESIDENTIAL	9.54	2.56	12.10
068-0520-044-0000	NON RESIDENTIAL	9.80	2.56	12.36
068-0520-045-0000	NON RESIDENTIAL	5.76	2.56	8.32
068-0520-046-0000	NON RESIDENTIAL	5.02	2.56	7.58
068-0520-047-0000	NON RESIDENTIAL	34.74	2.56	37.30
068-0520-048-0000	NON RESIDENTIAL	9.80	2.56	12.36
068-0520-049-0000	NON RESIDENTIAL	4.50	2.56	7.06
068-0520-050-0000	NON RESIDENTIAL	5.52	2.56	8.08
068-0520-051-0000	NON RESIDENTIAL	4.76	2.56	7.32
068-0520-052-0000	NON RESIDENTIAL	4.76	2.56	7.32
068-0520-053-0000	NON RESIDENTIAL	6.78	2.56	9.34
068-0520-054-0000	NON RESIDENTIAL	5.52	2.56	8.08
068-0520-055-0000	NON RESIDENTIAL	8.28	2.56	10.84
068-0520-056-0000	NON RESIDENTIAL	45.32	2.56	47.88
068-0520-057-0000	NON RESIDENTIAL	9.54	2.56	12.10
068-0520-058-0000	NON RESIDENTIAL	33.72	2.56	36.28
068-0520-059-0000	NON RESIDENTIAL	36.00	2.56	38.56
068-0520-060-0000	NON RESIDENTIAL	7.02	2.56	9.58
068-0520-061-0000	NON RESIDENTIAL	14.84	2.56	17.40
068-0520-062-0000	NON RESIDENTIAL	16.86	2.56	19.42
068-0520-063-0000	NON RESIDENTIAL	15.08	2.56	17.64
068-0520-064-0000	NON RESIDENTIAL	15.08	2.56	17.64
068-0520-065-0000	NON RESIDENTIAL	21.64	2.56	24.20
068-0520-066-0000	NON RESIDENTIAL	7.28	2.56	9.84
068-0520-067-0000	NON RESIDENTIAL	34.48	2.56	37.04
068-0530-020-0000	NON RESIDENTIAL	290.66	2.56	293.22
068-0530-021-0000	NON RESIDENTIAL	137.52	2.56	140.08
068-0530-025-0000	NON RESIDENTIAL	165.72	2.56	168.28
068-0540-001-0000	NON RESIDENTIAL	23.90	2.56	26.46
068-0540-002-0000	NON RESIDENTIAL	23.90	2.56	26.46
068-0540-003-0000	NON RESIDENTIAL	23.90	2.56	26.46
068-0540-004-0000	NON RESIDENTIAL	23.90	2.56	26.46
068-0540-005-0000	NON RESIDENTIAL	23.90	2.56	26.46
068-0540-006-0000	EXEMPT	0.00	0.00	0.00
068-0540-007-0000	SAFETY LIGHTS ONLY	0.00	2.56	2.56

Assessor's Parcel Number	District Classification	Street Lights Charge	Safety Lights Charge	Estimated 17/18 Applied Charge
068-0540-009-0000	SAFETY LIGHTS ONLY	0.00	2.56	2.56
068-0550-001-0000	NON RESIDENTIAL	4.76	2.56	7.32
068-0550-002-0001	NON RESIDENTIAL	4.76	2.56	7.32
068-0550-002-0002	NON RESIDENTIAL	4.76	2.56	7.32
068-0550-003-0000	NON RESIDENTIAL	4.76	2.56	7.32
068-0550-004-0000	NON RESIDENTIAL	4.76	2.56	7.32
068-0550-005-0001	NON RESIDENTIAL	4.76	2.56	7.32
068-0550-005-0002	NON RESIDENTIAL	4.76	2.56	7.32
068-0550-006-0000	NON RESIDENTIAL	4.76	2.56	7.32
068-0550-007-0000	NON RESIDENTIAL	4.76	2.56	7.32
068-0550-008-0001	NON RESIDENTIAL	4.76	2.56	7.32
068-0550-008-0002	NON RESIDENTIAL	4.76	2.56	7.32
068-0550-009-0001	NON RESIDENTIAL	4.76	2.56	7.32
068-0550-009-0002	NON RESIDENTIAL	4.76	2.56	7.32
068-0550-010-0001	EXEMPT	0.00	0.00	0.00
068-0550-010-0002	EXEMPT	0.00	0.00	0.00
068-0550-011-0000	NON RESIDENTIAL	4.76	2.56	7.32
068-0550-012-0001	NON RESIDENTIAL	4.76	2.56	7.32
068-0550-012-0002	NON RESIDENTIAL	4.76	2.56	7.32
068-0550-013-0000	NON RESIDENTIAL	4.76	2.56	7.32
068-0550-015-0001	NON RESIDENTIAL	4.76	2.56	7.32
068-0550-015-0002	NON RESIDENTIAL	4.76	2.56	7.32
068-0550-018-0000	NON RESIDENTIAL	4.76	2.56	7.32
068-0590-001-0000	SAFETY LIGHTS ONLY	0.00	2.56	2.56
068-0590-002-0000	SAFETY LIGHTS ONLY	0.00	2.56	2.56
068-0590-003-0000	SAFETY LIGHTS ONLY	0.00	2.56	2.56
068-0590-004-0000	SAFETY LIGHTS ONLY	0.00	2.56	2.56
068-0590-005-0000	SAFETY LIGHTS ONLY	0.00	2.56	2.56
068-0590-006-0000	SAFETY LIGHTS ONLY	0.00	2.56	2.56
068-0590-007-0000	EXEMPT	0.00	0.00	0.00
068-0590-008-0000	EXEMPT	0.00	0.00	0.00
068-0590-009-0000	SAFETY LIGHTS ONLY	0.00	2.56	2.56
068-0590-010-0000	SAFETY LIGHTS ONLY	0.00	2.56	2.56
068-0590-011-0000	EXEMPT	0.00	0.00	0.00
069-0040-014-0000	SAFETY LIGHTS ONLY	0.00	2.56	2.56
069-0040-080-0000	SAFETY LIGHTS ONLY	0.00	2.56	2.56
069-0040-094-0000	SAFETY LIGHTS ONLY	0.00	2.56	2.56
069-0040-095-0000	SAFETY LIGHTS ONLY	0.00	2.56	2.56
069-0090-001-0000	NON RESIDENTIAL	78.06	2.56	80.62
069-0090-005-0000	SAFETY LIGHTS ONLY	0.00	2.56	2.56
069-0090-016-0000	SAFETY LIGHTS ONLY	0.00	2.56	2.56
069-0090-021-0000	SAFETY LIGHTS ONLY	0.00	2.56	2.56
069-0090-022-0000	SAFETY LIGHTS ONLY	0.00	2.56	2.56
069-0090-026-0000	SAFETY LIGHTS ONLY	0.00	2.56	2.56
069-0090-027-0000	SAFETY LIGHTS ONLY	0.00	2.56	2.56
069-0090-028-0000	SAFETY LIGHTS ONLY	0.00	2.56	2.56
069-0090-029-0000	SAFETY LIGHTS ONLY	0.00	2.56	2.56
069-0090-030-0000	EXEMPT	0.00	0.00	0.00
069-0090-031-0000	NON RESIDENTIAL	45.32	2.56	47.88
069-0090-032-0000	SAFETY LIGHTS ONLY	0.00	2.56	2.56
069-0090-033-0000	SAFETY LIGHTS ONLY	0.00	2.56	2.56
069-0090-035-0000	SAFETY LIGHTS ONLY	0.00	2.56	2.56
069-0120-005-0000	SAFETY LIGHTS ONLY	0.00	2.56	2.56
069-0120-006-0000	NON RESIDENTIAL	93.68	2.56	96.24
069-0120-007-0000	NON RESIDENTIAL	93.68	2.56	96.24
069-0120-008-0000	NON RESIDENTIAL	161.20	2.56	163.76

Assessor's Parcel Number	District Classification	Street Lights Charge	Safety Lights Charge	Estimated 17/18 Applied Charge
069-0120-009-0000	NON RESIDENTIAL	62.70	2.56	65.26
069-0120-010-0000	NON RESIDENTIAL	41.54	2.56	44.10
069-0130-003-0000	NON RESIDENTIAL	50.38	2.56	52.94
069-0130-004-0000	SAFETY LIGHTS ONLY	0.00	2.56	2.56
069-0130-007-0000	SAFETY LIGHTS ONLY	0.00	2.56	2.56
069-0130-008-0000	SAFETY LIGHTS ONLY	0.00	2.56	2.56
069-0130-013-0000	SAFETY LIGHTS ONLY	0.00	2.56	2.56
069-0130-014-0000	SAFETY LIGHTS ONLY	0.00	2.56	2.56
069-0130-016-0000	NON RESIDENTIAL	79.32	2.56	81.88
069-0130-017-0000	SAFETY LIGHTS ONLY	0.00	2.56	2.56
069-0130-018-0000	NON RESIDENTIAL	130.20	2.56	132.76
069-0130-019-0001	NON RESIDENTIAL	3.76	2.56	6.32
069-0130-019-0002	NON RESIDENTIAL	3.76	2.56	6.32
069-0130-019-0003	NON RESIDENTIAL	3.76	2.56	6.32
069-0130-019-0004	NON RESIDENTIAL	3.76	2.56	6.32
069-0130-019-0005	NON RESIDENTIAL	3.76	2.56	6.32
069-0130-019-0006	NON RESIDENTIAL	3.76	2.56	6.32
069-0130-019-0007	NON RESIDENTIAL	3.76	2.56	6.32
069-0130-019-0008	NON RESIDENTIAL	3.76	2.56	6.32
069-0130-019-0009	NON RESIDENTIAL	3.76	2.56	6.32
069-0130-019-0010	NON RESIDENTIAL	3.76	2.56	6.32
069-0130-019-0011	NON RESIDENTIAL	3.76	2.56	6.32
069-0130-019-0012	NON RESIDENTIAL	3.76	2.56	6.32
069-0130-019-0014	EXEMPT	0.00	0.00	0.00
069-0130-019-0015	NON RESIDENTIAL	3.76	2.56	6.32
069-0130-019-0016	NON RESIDENTIAL	3.76	2.56	6.32
069-0130-020-0000	NON RESIDENTIAL	11.32	2.56	13.88
069-0160-004-0000	NON RESIDENTIAL	51.86	2.56	54.42
069-0160-005-0000	NON RESIDENTIAL	45.82	2.56	48.38
069-0160-006-0000	NON RESIDENTIAL	41.28	2.56	43.84
069-0160-007-0000	NON RESIDENTIAL	38.02	2.56	40.58
069-0160-008-0000	NON RESIDENTIAL	35.24	2.56	37.80
069-0160-011-0000	SAFETY LIGHTS ONLY	0.00	2.56	2.56
069-0160-012-0000	NON RESIDENTIAL	72.02	2.56	74.58
069-0160-014-0000	SAFETY LIGHTS ONLY	0.00	2.56	2.56
069-0160-015-0000	NON RESIDENTIAL	128.44	2.56	131.00
069-0160-019-0000	NON RESIDENTIAL	61.94	2.56	64.50
069-0160-020-0000	NON RESIDENTIAL	29.44	2.56	32.00
069-0160-021-0000	NON RESIDENTIAL	166.22	2.56	168.78
069-0160-022-0000	NON RESIDENTIAL	168.74	2.56	171.30
072-0131-001-0000	RESIDENTIAL	15.32	2.56	17.88
072-0131-002-0000	RESIDENTIAL	15.32	2.56	17.88
072-0131-003-0000	RESIDENTIAL	15.32	2.56	17.88
072-0131-004-0000	RESIDENTIAL	15.32	2.56	17.88
072-0131-005-0000	RESIDENTIAL	15.32	2.56	17.88
072-0131-006-0000	RESIDENTIAL	15.32	2.56	17.88
072-0131-007-0000	RESIDENTIAL	15.32	2.56	17.88
072-0131-008-0000	RESIDENTIAL	15.32	2.56	17.88
072-0131-009-0000	RESIDENTIAL	15.32	2.56	17.88
072-0131-010-0000	RESIDENTIAL	15.32	2.56	17.88
072-0131-011-0000	RESIDENTIAL	15.32	2.56	17.88
072-0131-012-0000	RESIDENTIAL	15.32	2.56	17.88
072-0131-013-0000	RESIDENTIAL	15.32	2.56	17.88
072-0131-014-0000	RESIDENTIAL	15.32	2.56	17.88
072-0131-015-0000	RESIDENTIAL	15.32	2.56	17.88
072-0131-016-0000	RESIDENTIAL	15.32	2.56	17.88

Assessor's Parcel Number	District Classification	Street Lights Charge	Safety Lights Charge	Estimated 17/18 Applied Charge
072-0131-017-0000	RESIDENTIAL	15.32	2.56	17.88
072-0131-018-0000	RESIDENTIAL	15.32	2.56	17.88
072-0131-019-0000	RESIDENTIAL	15.32	2.56	17.88
072-0131-020-0000	RESIDENTIAL	15.32	2.56	17.88
072-0131-021-0000	RESIDENTIAL	15.32	2.56	17.88
072-0132-002-0000	RESIDENTIAL	15.32	2.56	17.88
072-0132-003-0000	RESIDENTIAL	15.32	2.56	17.88
072-0133-001-0000	RESIDENTIAL	15.32	2.56	17.88
072-0133-002-0000	RESIDENTIAL	15.32	2.56	17.88
072-0133-003-0000	RESIDENTIAL	15.32	2.56	17.88
072-0133-004-0000	RESIDENTIAL	15.32	2.56	17.88
072-0133-005-0000	RESIDENTIAL	15.32	2.56	17.88
072-0133-006-0000	RESIDENTIAL	15.32	2.56	17.88
072-0134-001-0000	RESIDENTIAL	15.32	2.56	17.88
072-0134-002-0000	RESIDENTIAL	15.32	2.56	17.88
072-0134-003-0000	RESIDENTIAL	15.32	2.56	17.88
072-0134-004-0000	RESIDENTIAL	15.32	2.56	17.88
072-0134-005-0000	RESIDENTIAL	15.32	2.56	17.88
072-0134-006-0000	RESIDENTIAL	15.32	2.56	17.88
072-0134-007-0000	RESIDENTIAL	15.32	2.56	17.88
072-0134-008-0000	RESIDENTIAL	15.32	2.56	17.88
072-0134-009-0000	RESIDENTIAL	15.32	2.56	17.88
072-0134-010-0000	RESIDENTIAL	15.32	2.56	17.88
072-0134-011-0000	RESIDENTIAL	15.32	2.56	17.88
072-0134-012-0000	RESIDENTIAL	15.32	2.56	17.88
072-0134-013-0000	RESIDENTIAL	15.32	2.56	17.88
072-0134-014-0000	RESIDENTIAL	15.32	2.56	17.88
072-0134-015-0000	RESIDENTIAL	15.32	2.56	17.88
072-0134-016-0000	RESIDENTIAL	15.32	2.56	17.88
072-0134-017-0000	RESIDENTIAL	15.32	2.56	17.88
072-0134-018-0000	RESIDENTIAL	15.32	2.56	17.88
072-0134-019-0000	RESIDENTIAL	15.32	2.56	17.88
072-0134-020-0000	RESIDENTIAL	15.32	2.56	17.88
072-0134-021-0000	RESIDENTIAL	15.32	2.56	17.88
072-0134-022-0000	RESIDENTIAL	15.32	2.56	17.88
072-0134-023-0000	RESIDENTIAL	15.32	2.56	17.88
072-0134-024-0000	RESIDENTIAL	15.32	2.56	17.88
072-0134-025-0000	RESIDENTIAL	15.32	2.56	17.88
072-0134-026-0000	RESIDENTIAL	15.32	2.56	17.88
072-0135-001-0000	RESIDENTIAL	15.32	2.56	17.88
072-0135-002-0000	RESIDENTIAL	15.32	2.56	17.88
072-0135-003-0000	RESIDENTIAL	15.32	2.56	17.88
072-0135-004-0000	RESIDENTIAL	15.32	2.56	17.88
072-0135-005-0000	RESIDENTIAL	15.32	2.56	17.88
072-0135-006-0000	RESIDENTIAL	15.32	2.56	17.88
072-0135-007-0000	RESIDENTIAL	15.32	2.56	17.88
072-0140-004-0000	NON RESIDENTIAL	50.60	2.56	53.16
072-0140-009-0000	NON RESIDENTIAL	65.46	2.56	68.02
072-0140-010-0000	NON RESIDENTIAL	67.74	2.56	70.30
072-0140-011-0000	NON RESIDENTIAL	142.56	2.56	145.12
072-0151-002-0000	RESIDENTIAL	15.32	2.56	17.88
072-0151-003-0000	RESIDENTIAL	15.32	2.56	17.88
072-0151-004-0000	RESIDENTIAL	15.32	2.56	17.88
072-0151-005-0000	RESIDENTIAL	15.32	2.56	17.88
072-0151-006-0000	RESIDENTIAL	15.32	2.56	17.88
072-0151-007-0000	RESIDENTIAL	15.32	2.56	17.88

Assessor's Parcel Number	District Classification	Street Lights Charge	Safety Lights Charge	Estimated 17/18 Applied Charge
072-0151-008-0000	RESIDENTIAL	15.32	2.56	17.88
072-0151-009-0000	RESIDENTIAL	15.32	2.56	17.88
072-0151-010-0000	RESIDENTIAL	15.32	2.56	17.88
072-0151-011-0000	RESIDENTIAL	15.32	2.56	17.88
072-0151-012-0000	RESIDENTIAL	15.32	2.56	17.88
072-0151-013-0000	RESIDENTIAL	15.32	2.56	17.88
072-0151-014-0000	RESIDENTIAL	15.32	2.56	17.88
072-0151-015-0000	RESIDENTIAL	15.32	2.56	17.88
072-0151-016-0000	RESIDENTIAL	15.32	2.56	17.88
072-0151-017-0000	RESIDENTIAL	15.32	2.56	17.88
072-0151-018-0000	RESIDENTIAL	15.32	2.56	17.88
072-0151-019-0000	RESIDENTIAL	15.32	2.56	17.88
072-0151-020-0000	NON RESIDENTIAL	47.58	2.56	50.14
072-0151-021-0000	NON RESIDENTIAL	19.38	2.56	21.94
072-0151-022-0000	NON RESIDENTIAL	15.08	2.56	17.64
072-0151-023-0000	NON RESIDENTIAL	14.08	2.56	16.64
072-0151-024-0000	NON RESIDENTIAL	16.86	2.56	19.42
072-0151-025-0000	NON RESIDENTIAL	61.18	2.56	63.74
072-0151-029-0000	NON RESIDENTIAL	15.84	2.56	18.40
072-0151-030-0000	NON RESIDENTIAL	15.08	2.56	17.64
072-0151-031-0000	NON RESIDENTIAL	15.08	2.56	17.64
072-0151-032-0000	NON RESIDENTIAL	13.08	2.56	15.64
072-0151-033-0000	NON RESIDENTIAL	12.82	2.56	15.38
072-0151-034-0000	NON RESIDENTIAL	42.30	2.56	44.86
072-0151-035-0000	NON RESIDENTIAL	17.36	2.56	19.92
072-0151-036-0000	NON RESIDENTIAL	18.86	2.56	21.42
072-0151-037-0000	NON RESIDENTIAL	33.98	2.56	36.54
072-0151-038-0000	NON RESIDENTIAL	17.86	2.56	20.42
072-0151-039-0000	NON RESIDENTIAL	14.34	2.56	16.90
072-0152-001-0000	NON RESIDENTIAL	51.12	2.56	53.68
072-0152-002-0000	RESIDENTIAL	15.32	2.56	17.88
072-0152-003-0000	RESIDENTIAL	15.32	2.56	17.88
072-0152-004-0000	RESIDENTIAL	15.32	2.56	17.88
072-0152-005-0000	RESIDENTIAL	15.32	2.56	17.88
072-0152-006-0000	RESIDENTIAL	15.32	2.56	17.88
072-0152-007-0000	RESIDENTIAL	15.32	2.56	17.88
072-0152-008-0000	RESIDENTIAL	15.32	2.56	17.88
072-0152-009-0000	RESIDENTIAL	15.32	2.56	17.88
072-0152-010-0000	RESIDENTIAL	15.32	2.56	17.88
072-0152-011-0000	RESIDENTIAL	15.32	2.56	17.88
072-0152-012-0000	RESIDENTIAL	15.32	2.56	17.88
072-0152-013-0000	RESIDENTIAL	15.32	2.56	17.88
072-0152-014-0000	RESIDENTIAL	15.32	2.56	17.88
072-0152-015-0000	RESIDENTIAL	15.32	2.56	17.88
072-0152-016-0000	RESIDENTIAL	15.32	2.56	17.88
072-0152-017-0000	RESIDENTIAL	15.32	2.56	17.88
072-0152-018-0000	RESIDENTIAL	15.32	2.56	17.88
072-0152-019-0000	RESIDENTIAL	15.32	2.56	17.88
072-0152-020-0000	RESIDENTIAL	15.32	2.56	17.88
072-0152-021-0000	RESIDENTIAL	15.32	2.56	17.88
072-0153-001-0000	RESIDENTIAL	15.32	2.56	17.88
072-0153-002-0000	RESIDENTIAL	15.32	2.56	17.88
072-0153-003-0000	RESIDENTIAL	15.32	2.56	17.88
072-0153-004-0000	RESIDENTIAL	15.32	2.56	17.88
072-0153-005-0000	RESIDENTIAL	15.32	2.56	17.88
072-0153-006-0000	RESIDENTIAL	15.32	2.56	17.88

Assessor's Parcel Number	District Classification	Street Lights Charge	Safety Lights Charge	Estimated 17/18 Applied Charge
072-0154-001-0000	RESIDENTIAL	15.32	2.56	17.88
072-0154-002-0000	RESIDENTIAL	15.32	2.56	17.88
072-0154-003-0000	RESIDENTIAL	15.32	2.56	17.88
072-0154-004-0000	RESIDENTIAL	15.32	2.56	17.88
072-0154-005-0000	RESIDENTIAL	15.32	2.56	17.88
072-0154-006-0000	RESIDENTIAL	15.32	2.56	17.88
072-0154-007-0000	RESIDENTIAL	15.32	2.56	17.88
072-0154-008-0000	RESIDENTIAL	15.32	2.56	17.88
072-0154-009-0000	RESIDENTIAL	15.32	2.56	17.88
072-0154-010-0000	RESIDENTIAL	15.32	2.56	17.88
072-0154-011-0000	RESIDENTIAL	15.32	2.56	17.88
072-0154-012-0000	RESIDENTIAL	15.32	2.56	17.88
072-0154-013-0000	RESIDENTIAL	15.32	2.56	17.88
072-0155-001-0000	RESIDENTIAL	15.32	2.56	17.88
072-0155-002-0000	RESIDENTIAL	15.32	2.56	17.88
072-0155-003-0000	NON RESIDENTIAL	3.50	2.56	6.06
072-0161-001-0000	RESIDENTIAL	15.32	2.56	17.88
072-0161-002-0000	RESIDENTIAL	15.32	2.56	17.88
072-0161-003-0000	RESIDENTIAL	15.32	2.56	17.88
072-0161-004-0000	RESIDENTIAL	15.32	2.56	17.88
072-0161-005-0000	RESIDENTIAL	15.32	2.56	17.88
072-0161-006-0000	RESIDENTIAL	15.32	2.56	17.88
072-0161-007-0000	RESIDENTIAL	15.32	2.56	17.88
072-0161-008-0000	RESIDENTIAL	15.32	2.56	17.88
072-0161-009-0000	RESIDENTIAL	15.32	2.56	17.88
072-0161-010-0000	RESIDENTIAL	15.32	2.56	17.88
072-0161-011-0000	RESIDENTIAL	15.32	2.56	17.88
072-0161-012-0000	RESIDENTIAL	15.32	2.56	17.88
072-0161-013-0000	RESIDENTIAL	15.32	2.56	17.88
072-0161-014-0000	RESIDENTIAL	15.32	2.56	17.88
072-0161-015-0000	RESIDENTIAL	15.32	2.56	17.88
072-0161-016-0000	RESIDENTIAL	15.32	2.56	17.88
072-0161-017-0000	RESIDENTIAL	15.32	2.56	17.88
072-0161-018-0000	RESIDENTIAL	15.32	2.56	17.88
072-0161-019-0000	EXEMPT	0.00	0.00	0.00
072-0162-001-0000	RESIDENTIAL	15.32	2.56	17.88
072-0162-002-0000	RESIDENTIAL	15.32	2.56	17.88
072-0162-003-0000	RESIDENTIAL	15.32	2.56	17.88
072-0162-004-0000	RESIDENTIAL	15.32	2.56	17.88
072-0162-005-0000	RESIDENTIAL	15.32	2.56	17.88
072-0162-006-0000	RESIDENTIAL	15.32	2.56	17.88
072-0162-007-0000	RESIDENTIAL	15.32	2.56	17.88
072-0162-008-0000	RESIDENTIAL	15.32	2.56	17.88
072-0162-009-0000	RESIDENTIAL	15.32	2.56	17.88
072-0162-010-0000	RESIDENTIAL	15.32	2.56	17.88
072-0162-011-0000	RESIDENTIAL	15.32	2.56	17.88
072-0163-001-0000	RESIDENTIAL	15.32	2.56	17.88
072-0163-002-0000	RESIDENTIAL	15.32	2.56	17.88
072-0163-003-0000	RESIDENTIAL	15.32	2.56	17.88
072-0163-004-0000	RESIDENTIAL	15.32	2.56	17.88
072-0163-005-0000	RESIDENTIAL	15.32	2.56	17.88
072-0163-006-0000	RESIDENTIAL	15.32	2.56	17.88
072-0163-007-0000	RESIDENTIAL	15.32	2.56	17.88
072-0163-008-0000	RESIDENTIAL	15.32	2.56	17.88
072-0163-009-0000	RESIDENTIAL	15.32	2.56	17.88
072-0163-010-0000	RESIDENTIAL	15.32	2.56	17.88

Assessor's Parcel Number	District Classification	Street Lights Charge	Safety Lights Charge	Estimated 17/18 Applied Charge
072-0163-011-0000	RESIDENTIAL	15.32	2.56	17.88
072-0163-012-0000	RESIDENTIAL	15.32	2.56	17.88
072-0163-013-0000	RESIDENTIAL	15.32	2.56	17.88
072-0163-014-0000	RESIDENTIAL	15.32	2.56	17.88
072-0163-015-0000	RESIDENTIAL	15.32	2.56	17.88
072-0164-001-0000	RESIDENTIAL	15.32	2.56	17.88
072-0164-002-0000	RESIDENTIAL	15.32	2.56	17.88
072-0164-003-0000	RESIDENTIAL	15.32	2.56	17.88
072-0164-004-0000	RESIDENTIAL	15.32	2.56	17.88
072-0164-005-0000	RESIDENTIAL	15.32	2.56	17.88
072-0164-006-0000	RESIDENTIAL	15.32	2.56	17.88
072-0164-007-0000	RESIDENTIAL	15.32	2.56	17.88
072-0164-008-0000	RESIDENTIAL	15.32	2.56	17.88
072-0164-009-0000	RESIDENTIAL	15.32	2.56	17.88
072-0164-010-0000	RESIDENTIAL	15.32	2.56	17.88
072-0164-011-0000	RESIDENTIAL	15.32	2.56	17.88
072-0164-012-0000	RESIDENTIAL	15.32	2.56	17.88
072-0164-013-0000	RESIDENTIAL	15.32	2.56	17.88
072-0164-014-0000	RESIDENTIAL	15.32	2.56	17.88
072-0164-015-0000	RESIDENTIAL	15.32	2.56	17.88
072-0164-016-0000	RESIDENTIAL	15.32	2.56	17.88
072-0164-017-0000	RESIDENTIAL	15.32	2.56	17.88
072-0165-001-0000	RESIDENTIAL	15.32	2.56	17.88
072-0165-002-0000	RESIDENTIAL	15.32	2.56	17.88
072-0165-003-0000	RESIDENTIAL	15.32	2.56	17.88
072-0165-004-0000	RESIDENTIAL	15.32	2.56	17.88
072-0165-005-0000	RESIDENTIAL	15.32	2.56	17.88
072-0165-006-0000	RESIDENTIAL	15.32	2.56	17.88
072-0165-007-0000	RESIDENTIAL	15.32	2.56	17.88
072-0165-008-0000	RESIDENTIAL	15.32	2.56	17.88
072-0165-009-0000	RESIDENTIAL	15.32	2.56	17.88
072-0165-010-0000	RESIDENTIAL	15.32	2.56	17.88
072-0165-011-0000	RESIDENTIAL	15.32	2.56	17.88
072-0165-012-0000	RESIDENTIAL	15.32	2.56	17.88
072-0165-013-0000	RESIDENTIAL	15.32	2.56	17.88
072-0171-001-0000	RESIDENTIAL	15.32	2.56	17.88
072-0171-002-0000	RESIDENTIAL	15.32	2.56	17.88
072-0171-003-0000	RESIDENTIAL	15.32	2.56	17.88
072-0171-004-0000	RESIDENTIAL	15.32	2.56	17.88
072-0171-005-0000	RESIDENTIAL	15.32	2.56	17.88
072-0171-006-0000	RESIDENTIAL	15.32	2.56	17.88
072-0171-007-0000	RESIDENTIAL	15.32	2.56	17.88
072-0171-008-0000	RESIDENTIAL	15.32	2.56	17.88
072-0171-009-0000	RESIDENTIAL	15.32	2.56	17.88
072-0171-010-0000	RESIDENTIAL	15.32	2.56	17.88
072-0171-011-0000	RESIDENTIAL	15.32	2.56	17.88
072-0171-012-0000	RESIDENTIAL	15.32	2.56	17.88
072-0172-001-0000	RESIDENTIAL	15.32	2.56	17.88
072-0172-002-0000	RESIDENTIAL	15.32	2.56	17.88
072-0172-003-0000	RESIDENTIAL	15.32	2.56	17.88
072-0172-004-0000	RESIDENTIAL	15.32	2.56	17.88
072-0172-005-0000	RESIDENTIAL	15.32	2.56	17.88
072-0172-006-0000	RESIDENTIAL	15.32	2.56	17.88
072-0172-007-0000	RESIDENTIAL	15.32	2.56	17.88
072-0172-008-0000	RESIDENTIAL	15.32	2.56	17.88
072-0172-009-0000	RESIDENTIAL	15.32	2.56	17.88

Assessor's Parcel Number	District Classification	Street Lights Charge	Safety Lights Charge	Estimated 17/18 Applied Charge
072-0172-010-0000	RESIDENTIAL	15.32	2.56	17.88
072-0172-011-0000	RESIDENTIAL	15.32	2.56	17.88
072-0172-012-0000	RESIDENTIAL	15.32	2.56	17.88
072-0172-013-0000	RESIDENTIAL	15.32	2.56	17.88
072-0172-014-0000	RESIDENTIAL	15.32	2.56	17.88
072-0172-015-0000	RESIDENTIAL	15.32	2.56	17.88
072-0172-016-0000	RESIDENTIAL	15.32	2.56	17.88
072-0172-017-0000	RESIDENTIAL	15.32	2.56	17.88
072-0172-018-0000	RESIDENTIAL	15.32	2.56	17.88
072-0172-019-0000	RESIDENTIAL	15.32	2.56	17.88
072-0172-020-0000	RESIDENTIAL	15.32	2.56	17.88
072-0172-021-0000	RESIDENTIAL	15.32	2.56	17.88
072-0172-022-0000	RESIDENTIAL	15.32	2.56	17.88
072-0172-023-0000	RESIDENTIAL	15.32	2.56	17.88
072-0172-024-0000	RESIDENTIAL	15.32	2.56	17.88
072-0172-025-0000	RESIDENTIAL	15.32	2.56	17.88
072-0172-026-0000	RESIDENTIAL	15.32	2.56	17.88
072-0172-027-0000	RESIDENTIAL	15.32	2.56	17.88
072-0172-028-0000	RESIDENTIAL	15.32	2.56	17.88
072-0172-029-0000	RESIDENTIAL	15.32	2.56	17.88
072-0172-030-0000	RESIDENTIAL	15.32	2.56	17.88
072-0172-031-0000	RESIDENTIAL	15.32	2.56	17.88
072-0173-001-0000	RESIDENTIAL	15.32	2.56	17.88
072-0173-002-0000	RESIDENTIAL	15.32	2.56	17.88
072-0173-003-0000	RESIDENTIAL	15.32	2.56	17.88
072-0173-004-0000	RESIDENTIAL	15.32	2.56	17.88
072-0173-005-0000	RESIDENTIAL	15.32	2.56	17.88
072-0173-006-0000	RESIDENTIAL	15.32	2.56	17.88
072-0173-007-0000	RESIDENTIAL	15.32	2.56	17.88
072-0173-008-0000	RESIDENTIAL	15.32	2.56	17.88
072-0173-009-0000	RESIDENTIAL	15.32	2.56	17.88
072-0173-010-0000	RESIDENTIAL	15.32	2.56	17.88
072-0173-011-0000	RESIDENTIAL	15.32	2.56	17.88
072-0174-001-0000	RESIDENTIAL	15.32	2.56	17.88
072-0174-002-0000	RESIDENTIAL	15.32	2.56	17.88
072-0174-003-0000	RESIDENTIAL	15.32	2.56	17.88
072-0174-004-0000	RESIDENTIAL	15.32	2.56	17.88
072-0174-005-0000	RESIDENTIAL	15.32	2.56	17.88
072-0174-006-0000	RESIDENTIAL	15.32	2.56	17.88
072-0174-007-0000	RESIDENTIAL	15.32	2.56	17.88
072-0174-008-0000	RESIDENTIAL	15.32	2.56	17.88
072-0174-009-0000	RESIDENTIAL	15.32	2.56	17.88
072-0174-010-0000	RESIDENTIAL	15.32	2.56	17.88
072-0174-011-0000	RESIDENTIAL	15.32	2.56	17.88
072-0174-012-0000	RESIDENTIAL	15.32	2.56	17.88
072-0174-013-0000	RESIDENTIAL	15.32	2.56	17.88
072-0174-014-0000	RESIDENTIAL	15.32	2.56	17.88
072-0175-001-0000	RESIDENTIAL	15.32	2.56	17.88
072-0175-002-0000	RESIDENTIAL	15.32	2.56	17.88
072-0175-003-0000	RESIDENTIAL	15.32	2.56	17.88
072-0175-004-0000	RESIDENTIAL	15.32	2.56	17.88
072-0175-007-0000	RESIDENTIAL	15.32	2.56	17.88
072-0175-008-0000	RESIDENTIAL	15.32	2.56	17.88
072-0175-009-0000	RESIDENTIAL	15.32	2.56	17.88
072-0175-013-0000	RESIDENTIAL	15.32	2.56	17.88
072-0181-001-0000	RESIDENTIAL	15.32	2.56	17.88

Assessor's Parcel Number	District Classification	Street Lights Charge	Safety Lights Charge	Estimated 17/18 Applied Charge
072-0181-002-0000	RESIDENTIAL	15.32	2.56	17.88
072-0181-003-0000	RESIDENTIAL	15.32	2.56	17.88
072-0181-004-0000	RESIDENTIAL	15.32	2.56	17.88
072-0181-005-0000	RESIDENTIAL	15.32	2.56	17.88
072-0181-006-0000	RESIDENTIAL	15.32	2.56	17.88
072-0181-007-0000	RESIDENTIAL	15.32	2.56	17.88
072-0181-008-0000	RESIDENTIAL	15.32	2.56	17.88
072-0181-009-0000	RESIDENTIAL	15.32	2.56	17.88
072-0181-010-0000	RESIDENTIAL	15.32	2.56	17.88
072-0181-011-0000	RESIDENTIAL	15.32	2.56	17.88
072-0181-012-0000	RESIDENTIAL	15.32	2.56	17.88
072-0181-013-0000	RESIDENTIAL	15.32	2.56	17.88
072-0181-014-0000	RESIDENTIAL	15.32	2.56	17.88
072-0181-015-0000	RESIDENTIAL	15.32	2.56	17.88
072-0181-016-0000	RESIDENTIAL	15.32	2.56	17.88
072-0181-017-0000	RESIDENTIAL	15.32	2.56	17.88
072-0181-018-0000	RESIDENTIAL	15.32	2.56	17.88
072-0181-019-0000	RESIDENTIAL	15.32	2.56	17.88
072-0181-020-0000	RESIDENTIAL	15.32	2.56	17.88
072-0182-001-0000	RESIDENTIAL	15.32	2.56	17.88
072-0182-002-0000	RESIDENTIAL	15.32	2.56	17.88
072-0182-003-0000	RESIDENTIAL	15.32	2.56	17.88
072-0182-004-0000	RESIDENTIAL	15.32	2.56	17.88
072-0182-005-0000	RESIDENTIAL	15.32	2.56	17.88
072-0182-006-0000	RESIDENTIAL	15.32	2.56	17.88
072-0182-007-0000	RESIDENTIAL	15.32	2.56	17.88
072-0182-008-0000	RESIDENTIAL	15.32	2.56	17.88
072-0182-009-0000	RESIDENTIAL	15.32	2.56	17.88
072-0182-010-0000	RESIDENTIAL	15.32	2.56	17.88
072-0182-011-0000	RESIDENTIAL	15.32	2.56	17.88
072-0182-012-0000	RESIDENTIAL	15.32	2.56	17.88
072-0182-013-0000	RESIDENTIAL	15.32	2.56	17.88
072-0182-014-0000	RESIDENTIAL	15.32	2.56	17.88
072-0182-015-0000	RESIDENTIAL	15.32	2.56	17.88
072-0182-016-0000	RESIDENTIAL	15.32	2.56	17.88
072-0182-017-0000	RESIDENTIAL	15.32	2.56	17.88
072-0182-018-0000	RESIDENTIAL	15.32	2.56	17.88
072-0183-001-0000	RESIDENTIAL	15.32	2.56	17.88
072-0183-002-0000	RESIDENTIAL	15.32	2.56	17.88
072-0183-003-0000	RESIDENTIAL	15.32	2.56	17.88
072-0183-004-0000	RESIDENTIAL	15.32	2.56	17.88
072-0183-005-0000	RESIDENTIAL	15.32	2.56	17.88
072-0183-008-0000	NON RESIDENTIAL	335.50	2.56	338.06
072-0183-011-0000	RESIDENTIAL	15.32	2.56	17.88
072-0183-012-0000	RESIDENTIAL	15.32	2.56	17.88
072-0183-013-0000	RESIDENTIAL	15.32	2.56	17.88
072-0183-014-0000	RESIDENTIAL	15.32	2.56	17.88
072-0191-001-0000	RESIDENTIAL	15.32	2.56	17.88
072-0191-002-0000	RESIDENTIAL	15.32	2.56	17.88
072-0191-003-0000	RESIDENTIAL	15.32	2.56	17.88
072-0191-004-0000	RESIDENTIAL	15.32	2.56	17.88
072-0191-005-0000	RESIDENTIAL	15.32	2.56	17.88
072-0191-006-0000	RESIDENTIAL	15.32	2.56	17.88
072-0191-007-0000	RESIDENTIAL	15.32	2.56	17.88
072-0191-008-0000	RESIDENTIAL	15.32	2.56	17.88
072-0191-009-0000	RESIDENTIAL	15.32	2.56	17.88

Assessor's Parcel Number	District Classification	Street Lights Charge	Safety Lights Charge	Estimated 17/18 Applied Charge
072-0191-010-0000	RESIDENTIAL	15.32	2.56	17.88
072-0191-011-0000	RESIDENTIAL	15.32	2.56	17.88
072-0191-012-0000	RESIDENTIAL	15.32	2.56	17.88
072-0191-013-0000	RESIDENTIAL	15.32	2.56	17.88
072-0191-014-0000	RESIDENTIAL	15.32	2.56	17.88
072-0191-015-0000	RESIDENTIAL	15.32	2.56	17.88
072-0191-016-0000	RESIDENTIAL	15.32	2.56	17.88
072-0191-017-0000	RESIDENTIAL	15.32	2.56	17.88
072-0191-018-0000	RESIDENTIAL	15.32	2.56	17.88
072-0191-019-0000	RESIDENTIAL	15.32	2.56	17.88
072-0192-001-0000	RESIDENTIAL	15.32	2.56	17.88
072-0192-002-0000	RESIDENTIAL	15.32	2.56	17.88
072-0192-003-0000	RESIDENTIAL	15.32	2.56	17.88
072-0192-004-0000	RESIDENTIAL	15.32	2.56	17.88
072-0192-005-0000	RESIDENTIAL	15.32	2.56	17.88
072-0192-006-0000	RESIDENTIAL	15.32	2.56	17.88
072-0192-007-0000	RESIDENTIAL	15.32	2.56	17.88
072-0192-008-0000	RESIDENTIAL	15.32	2.56	17.88
072-0192-009-0000	RESIDENTIAL	15.32	2.56	17.88
072-0192-010-0000	RESIDENTIAL	15.32	2.56	17.88
072-0192-011-0000	RESIDENTIAL	15.32	2.56	17.88
072-0192-012-0000	RESIDENTIAL	15.32	2.56	17.88
072-0192-013-0000	NON RESIDENTIAL	116.36	2.56	118.92
072-0192-014-0000	RESIDENTIAL	15.32	2.56	17.88
072-0192-015-0000	RESIDENTIAL	15.32	2.56	17.88
072-0192-016-0000	RESIDENTIAL	15.32	2.56	17.88
072-0192-017-0000	RESIDENTIAL	15.32	2.56	17.88
072-0192-018-0000	RESIDENTIAL	15.32	2.56	17.88
072-0192-019-0000	NON RESIDENTIAL	9.04	2.56	11.60
072-0192-020-0000	RESIDENTIAL	15.32	2.56	17.88
072-0192-021-0000	RESIDENTIAL	15.32	2.56	17.88
072-0192-022-0000	RESIDENTIAL	15.32	2.56	17.88
072-0192-023-0000	RESIDENTIAL	15.32	2.56	17.88
072-0192-024-0000	RESIDENTIAL	15.32	2.56	17.88
072-0192-025-0000	RESIDENTIAL	15.32	2.56	17.88
072-0192-026-0000	RESIDENTIAL	15.32	2.56	17.88
072-0192-027-0000	RESIDENTIAL	15.32	2.56	17.88
072-0192-028-0000	RESIDENTIAL	15.32	2.56	17.88
072-0192-029-0000	RESIDENTIAL	15.32	2.56	17.88
072-0192-030-0000	RESIDENTIAL	15.32	2.56	17.88
072-0193-001-0000	RESIDENTIAL	15.32	2.56	17.88
072-0193-002-0000	RESIDENTIAL	15.32	2.56	17.88
072-0193-003-0000	RESIDENTIAL	15.32	2.56	17.88
072-0193-004-0000	RESIDENTIAL	15.32	2.56	17.88
072-0193-005-0000	RESIDENTIAL	15.32	2.56	17.88
072-0193-006-0000	RESIDENTIAL	15.32	2.56	17.88
072-0193-007-0000	RESIDENTIAL	15.32	2.56	17.88
072-0193-008-0000	RESIDENTIAL	15.32	2.56	17.88
072-0193-009-0000	RESIDENTIAL	15.32	2.56	17.88
072-0201-001-0000	RESIDENTIAL	15.32	2.56	17.88
072-0201-002-0000	RESIDENTIAL	15.32	2.56	17.88
072-0201-003-0000	RESIDENTIAL	15.32	2.56	17.88
072-0201-004-0000	RESIDENTIAL	15.32	2.56	17.88
072-0201-005-0000	RESIDENTIAL	15.32	2.56	17.88
072-0201-006-0000	RESIDENTIAL	15.32	2.56	17.88
072-0201-007-0000	RESIDENTIAL	15.32	2.56	17.88

Assessor's Parcel Number	District Classification	Street Lights Charge	Safety Lights Charge	Estimated 17/18 Applied Charge
072-0201-008-0000	RESIDENTIAL	15.32	2.56	17.88
072-0201-009-0000	RESIDENTIAL	15.32	2.56	17.88
072-0201-010-0000	RESIDENTIAL	15.32	2.56	17.88
072-0201-011-0000	RESIDENTIAL	15.32	2.56	17.88
072-0201-012-0000	RESIDENTIAL	15.32	2.56	17.88
072-0201-013-0000	RESIDENTIAL	15.32	2.56	17.88
072-0202-002-0000	RESIDENTIAL	15.32	2.56	17.88
072-0202-003-0000	RESIDENTIAL	15.32	2.56	17.88
072-0202-004-0000	RESIDENTIAL	15.32	2.56	17.88
072-0202-005-0000	RESIDENTIAL	15.32	2.56	17.88
072-0202-013-0000	RESIDENTIAL	15.32	2.56	17.88
072-0202-014-0000	RESIDENTIAL	15.32	2.56	17.88
072-0202-015-0000	RESIDENTIAL	15.32	2.56	17.88
072-0202-016-0000	RESIDENTIAL	15.32	2.56	17.88
072-0202-017-0000	RESIDENTIAL	15.32	2.56	17.88
072-0202-018-0000	RESIDENTIAL	15.32	2.56	17.88
072-0202-019-0000	RESIDENTIAL	15.32	2.56	17.88
072-0202-020-0000	RESIDENTIAL	15.32	2.56	17.88
072-0202-021-0000	RESIDENTIAL	15.32	2.56	17.88
072-0202-023-0000	RESIDENTIAL	15.32	2.56	17.88
072-0202-025-0000	SAFETY LIGHTS ONLY	0.00	2.56	2.56
072-0202-026-0000	SAFETY LIGHTS ONLY	0.00	2.56	2.56
072-0202-027-0000	SAFETY LIGHTS ONLY	0.00	2.56	2.56
072-0202-028-0000	SAFETY LIGHTS ONLY	0.00	2.56	2.56
072-0202-035-0000	NON RESIDENTIAL	81.84	2.56	84.40
072-0202-036-0000	RESIDENTIAL	15.32	2.56	17.88
072-0202-037-0000	RESIDENTIAL	15.32	2.56	17.88
072-0202-041-0000	RESIDENTIAL	15.32	2.56	17.88
072-0202-046-0000	RESIDENTIAL	15.32	2.56	17.88
072-0202-047-0000	RESIDENTIAL	15.32	2.56	17.88
072-0202-048-0000	RESIDENTIAL	15.32	2.56	17.88
072-0202-049-0000	RESIDENTIAL	15.32	2.56	17.88
072-0202-050-0000	RESIDENTIAL	15.32	2.56	17.88
072-0210-038-0000	NON RESIDENTIAL	95.70	2.56	98.26
072-0210-047-0000	NON RESIDENTIAL	113.34	2.56	115.90
072-0210-048-0000	NON RESIDENTIAL	14.08	2.56	16.64
072-0210-050-0000	NON RESIDENTIAL	86.12	2.56	88.68
072-0210-051-0000	NON RESIDENTIAL	47.58	2.56	50.14
072-0210-053-0000	NON RESIDENTIAL	132.22	2.56	134.78
072-0210-058-0000	SAFETY LIGHTS ONLY	0.00	2.56	2.56
072-0210-070-0000	SAFETY LIGHTS ONLY	0.00	2.56	2.56
072-0210-078-0000	NON RESIDENTIAL	98.22	2.56	100.78
072-0210-093-0000	EXEMPT	0.00	0.00	0.00
072-0210-095-0000	EXEMPT	0.00	0.00	0.00
072-0210-096-0000	SAFETY LIGHTS ONLY	0.00	2.56	2.56
072-0210-098-0000	NON RESIDENTIAL	30.70	2.56	33.26
072-0210-099-0000	NON RESIDENTIAL	51.36	2.56	53.92
072-0210-101-0000	SAFETY LIGHTS ONLY	0.00	2.56	2.56
072-0210-102-0000	NON RESIDENTIAL	52.62	2.56	55.18
072-0210-103-0000	EXEMPT	0.00	0.00	0.00
072-0210-104-0000	EXEMPT	0.00	0.00	0.00
072-0210-105-0000	NON RESIDENTIAL	90.66	2.56	93.22
072-0221-001-0000	SAFETY LIGHTS ONLY	0.00	2.56	2.56
072-0221-002-0000	NON RESIDENTIAL	77.06	2.56	79.62
072-0221-003-0000	NON RESIDENTIAL	34.74	2.56	37.30
072-0221-006-0000	NON RESIDENTIAL	36.24	2.56	38.80

Assessor's Parcel Number	District Classification	Street Lights Charge	Safety Lights Charge	Estimated 17/18 Applied Charge
072-0221-007-0000	NON RESIDENTIAL	25.16	2.56	27.72
072-0222-001-0000	SAFETY LIGHTS ONLY	0.00	2.56	2.56
072-0222-004-0000	NON RESIDENTIAL	209.80	2.56	212.36
072-0222-011-0000	NON RESIDENTIAL	33.22	2.56	35.78
072-0222-012-0000	NON RESIDENTIAL	17.60	2.56	20.16
072-0222-013-0000	SAFETY LIGHTS ONLY	0.00	2.56	2.56
072-0222-014-0000	NON RESIDENTIAL	42.80	2.56	45.36
072-0222-031-0000	NON RESIDENTIAL	195.96	2.56	198.52
072-0222-032-0000	NON RESIDENTIAL	57.92	2.56	60.48
072-0222-033-0000	NON RESIDENTIAL	60.68	2.56	63.24
072-0222-034-0000	NON RESIDENTIAL	200.74	2.56	203.30
072-0222-036-0000	EXEMPT	0.00	0.00	0.00
072-0222-037-0000	NON RESIDENTIAL	180.58	2.56	183.14
072-0222-038-0000	SAFETY LIGHTS ONLY	0.00	2.56	2.56
072-0222-039-0000	SAFETY LIGHTS ONLY	0.00	2.56	2.56
072-0222-040-0000	NON RESIDENTIAL	119.62	2.56	122.18
072-0222-041-0000	NON RESIDENTIAL	33.98	2.56	36.54
072-0222-042-0000	EXEMPT	0.00	0.00	0.00
072-0222-043-0000	NON RESIDENTIAL	5.26	2.56	7.82
072-0223-001-0000	NON RESIDENTIAL	113.34	2.56	115.90
072-0223-002-0000	NON RESIDENTIAL	50.38	2.56	52.94
072-0223-003-0000	SAFETY LIGHTS ONLY	0.00	2.56	2.56
072-0223-004-0000	NON RESIDENTIAL	273.04	2.56	275.60
072-0223-010-0000	NON RESIDENTIAL	128.44	2.56	131.00
072-0223-011-0000	NON RESIDENTIAL	99.48	2.56	102.04
072-0223-012-0000	NON RESIDENTIAL	287.40	2.56	289.96
072-0231-014-0000	SAFETY LIGHTS ONLY	0.00	2.56	2.56
072-0231-022-0000	EXEMPT	0.00	0.00	0.00
072-0231-031-0000	SAFETY LIGHTS ONLY	0.00	2.56	2.56
072-0231-045-0000	SAFETY LIGHTS ONLY	0.00	2.56	2.56
072-0231-081-0000	SAFETY LIGHTS ONLY	0.00	2.56	2.56
072-0231-102-0000	SAFETY LIGHTS ONLY	0.00	2.56	2.56
072-0231-118-0000	SAFETY LIGHTS ONLY	0.00	2.56	2.56
072-0231-119-0000	EXEMPT	0.00	0.00	0.00
072-0231-120-0000	EXEMPT	0.00	0.00	0.00
072-0231-121-0000	EXEMPT	0.00	0.00	0.00
072-0231-122-0000	EXEMPT	0.00	0.00	0.00
072-0231-123-0000	SAFETY LIGHTS ONLY	0.00	2.56	2.56
072-0231-124-0000	EXEMPT	0.00	0.00	0.00
072-0231-125-0000	SAFETY LIGHTS ONLY	0.00	2.56	2.56
072-0231-126-0000	SAFETY LIGHTS ONLY	0.00	2.56	2.56
072-0231-127-0000	EXEMPT	0.00	0.00	0.00
072-0231-133-0000	SAFETY LIGHTS ONLY	0.00	2.56	2.56
072-0231-135-0000	SAFETY LIGHTS ONLY	0.00	2.56	2.56
072-0231-136-0000	SAFETY LIGHTS ONLY	0.00	2.56	2.56
072-0231-138-0000	SAFETY LIGHTS ONLY	0.00	2.56	2.56
072-0231-139-0000	SAFETY LIGHTS ONLY	0.00	2.56	2.56
072-0240-003-0000	NON RESIDENTIAL	125.92	2.56	128.48
072-0240-004-0000	NON RESIDENTIAL	124.92	2.56	127.48
072-0240-005-0000	NON RESIDENTIAL	232.48	2.56	235.04
072-0240-008-0000	NON RESIDENTIAL	150.86	2.56	153.42
072-0240-009-0000	NON RESIDENTIAL	94.18	2.56	96.74
072-0240-011-0000	NON RESIDENTIAL	134.74	2.56	137.30
072-0240-012-0000	NON RESIDENTIAL	221.40	2.56	223.96
072-0250-005-0000	SAFETY LIGHTS ONLY	0.00	2.56	2.56
072-0250-007-0000	SAFETY LIGHTS ONLY	0.00	2.56	2.56

Assessor's Parcel Number	District Classification	Street Lights Charge	Safety Lights Charge	Estimated 17/18 Applied Charge
072-0250-008-0000	SAFETY LIGHTS ONLY	0.00	2.56	2.56
072-0250-010-0000	EXEMPT	0.00	0.00	0.00
072-0250-011-0000	EXEMPT	0.00	0.00	0.00
072-0250-012-0000	EXEMPT	0.00	0.00	0.00
072-0250-018-0000	NON RESIDENTIAL	82.60	2.56	85.16
072-0250-026-0000	NON RESIDENTIAL	118.36	2.56	120.92
072-0260-006-0000	NON RESIDENTIAL	211.82	2.56	214.38
072-0260-009-0000	EXEMPT	0.00	0.00	0.00
072-0260-026-0000	NON RESIDENTIAL	69.24	2.56	71.80
072-0260-027-0000	NON RESIDENTIAL	100.76	2.56	103.32
072-0260-031-0000	NON RESIDENTIAL	91.66	2.56	94.22
072-0260-032-0000	NON RESIDENTIAL	91.66	2.56	94.22
072-0260-034-0000	NON RESIDENTIAL	87.38	2.56	89.94
072-0260-043-0000	NON RESIDENTIAL	40.28	2.56	42.84
072-0260-044-0000	NON RESIDENTIAL	60.68	2.56	63.24
072-0260-045-0000	NON RESIDENTIAL	27.68	2.56	30.24
072-0260-046-0000	NON RESIDENTIAL	20.12	2.56	22.68
072-0260-050-0000	NON RESIDENTIAL	88.64	2.56	91.20
072-0280-005-0000	SAFETY LIGHTS ONLY	0.00	2.56	2.56
072-0280-006-0000	NON RESIDENTIAL	236.76	2.56	239.32
072-0280-021-0000	NON RESIDENTIAL	39.52	2.56	42.08
072-0280-022-0000	NON RESIDENTIAL	125.16	2.56	127.72
072-0280-023-0000	NON RESIDENTIAL	20.88	2.56	23.44
072-0280-024-0000	NON RESIDENTIAL	106.78	2.56	109.34
072-0280-025-0000	NON RESIDENTIAL	58.66	2.56	61.22
072-0280-026-0000	NON RESIDENTIAL	53.38	2.56	55.94
072-0280-031-0000	NON RESIDENTIAL	194.70	2.56	197.26
072-0280-035-0000	NON RESIDENTIAL	81.34	2.56	83.90
072-0280-051-0000	NON RESIDENTIAL	24.92	2.56	27.48
072-0280-052-0000	SAFETY LIGHTS ONLY	0.00	2.56	2.56
072-0280-053-0000	NON RESIDENTIAL	132.22	2.56	134.78
072-0280-073-0000	SAFETY LIGHTS ONLY	0.00	2.56	2.56
072-0280-080-0000	EXEMPT	0.00	0.00	0.00
072-0280-081-0000	NON RESIDENTIAL	137.26	2.56	139.82
072-0280-082-0000	NON RESIDENTIAL	53.62	2.56	56.18
072-0280-083-0000	NON RESIDENTIAL	55.40	2.56	57.96
072-0280-084-0000	NON RESIDENTIAL	25.16	2.56	27.72
072-0280-085-0000	NON RESIDENTIAL	62.20	2.56	64.76
072-0280-086-0000	NON RESIDENTIAL	48.34	2.56	50.90
072-0280-087-0000	NON RESIDENTIAL	16.10	2.56	18.66
072-0280-088-0000	SAFETY LIGHTS ONLY	0.00	2.56	2.56
072-0280-093-0000	NON RESIDENTIAL	7.54	2.56	10.10
072-0280-094-0000	NON RESIDENTIAL	41.54	2.56	44.10
072-0280-095-0000	SAFETY LIGHTS ONLY	0.00	2.56	2.56
072-0280-096-0000	NON RESIDENTIAL	52.12	2.56	54.68
072-0280-097-0000	SAFETY LIGHTS ONLY	0.00	2.56	2.56
072-0280-099-0000	EXEMPT	0.00	0.00	0.00
072-0300-001-0000	SAFETY LIGHTS ONLY	0.00	2.56	2.56
072-0300-002-0000	SAFETY LIGHTS ONLY	0.00	2.56	2.56
072-0300-005-0000	SAFETY LIGHTS ONLY	0.00	2.56	2.56
072-0300-008-0000	SAFETY LIGHTS ONLY	0.00	2.56	2.56
072-0310-001-0000	RESIDENTIAL	15.32	2.56	17.88
072-0310-002-0000	RESIDENTIAL	15.32	2.56	17.88
072-0310-003-0000	RESIDENTIAL	15.32	2.56	17.88
072-0310-004-0000	RESIDENTIAL	15.32	2.56	17.88
072-0310-005-0000	RESIDENTIAL	15.32	2.56	17.88

Assessor's Parcel Number	District Classification	Street Lights Charge	Safety Lights Charge	Estimated 17/18 Applied Charge
072-0310-006-0000	RESIDENTIAL	15.32	2.56	17.88
072-0310-007-0000	RESIDENTIAL	15.32	2.56	17.88
072-0310-008-0000	RESIDENTIAL	15.32	2.56	17.88
072-0310-009-0000	RESIDENTIAL	15.32	2.56	17.88
072-0310-010-0000	RESIDENTIAL	15.32	2.56	17.88
072-0310-011-0000	RESIDENTIAL	15.32	2.56	17.88
072-0310-012-0000	RESIDENTIAL	15.32	2.56	17.88
072-0310-013-0000	RESIDENTIAL	15.32	2.56	17.88
072-0310-014-0000	RESIDENTIAL	15.32	2.56	17.88
072-0310-015-0000	RESIDENTIAL	15.32	2.56	17.88
072-0310-016-0000	RESIDENTIAL	15.32	2.56	17.88
072-0310-017-0000	RESIDENTIAL	15.32	2.56	17.88
072-0310-018-0000	RESIDENTIAL	15.32	2.56	17.88
072-0310-019-0000	RESIDENTIAL	15.32	2.56	17.88
072-0310-020-0000	RESIDENTIAL	15.32	2.56	17.88
072-0310-021-0000	RESIDENTIAL	15.32	2.56	17.88
072-0310-022-0000	RESIDENTIAL	15.32	2.56	17.88
072-0310-023-0000	RESIDENTIAL	15.32	2.56	17.88
072-0310-024-0000	RESIDENTIAL	15.32	2.56	17.88
072-0310-025-0000	RESIDENTIAL	15.32	2.56	17.88
072-0310-026-0000	RESIDENTIAL	15.32	2.56	17.88
072-0310-027-0000	RESIDENTIAL	15.32	2.56	17.88
072-0310-028-0000	RESIDENTIAL	15.32	2.56	17.88
072-0310-029-0000	RESIDENTIAL	15.32	2.56	17.88
072-0310-030-0000	RESIDENTIAL	15.32	2.56	17.88
072-0310-031-0000	RESIDENTIAL	15.32	2.56	17.88
072-0310-032-0000	RESIDENTIAL	15.32	2.56	17.88
072-0310-033-0000	RESIDENTIAL	15.32	2.56	17.88
072-0310-034-0000	RESIDENTIAL	15.32	2.56	17.88
072-0310-035-0000	RESIDENTIAL	15.32	2.56	17.88
072-0310-036-0000	RESIDENTIAL	15.32	2.56	17.88
072-0310-037-0000	RESIDENTIAL	15.32	2.56	17.88
072-0310-038-0000	RESIDENTIAL	15.32	2.56	17.88
072-0310-039-0000	RESIDENTIAL	15.32	2.56	17.88
072-0310-040-0000	RESIDENTIAL	15.32	2.56	17.88
072-0310-041-0000	RESIDENTIAL	15.32	2.56	17.88
072-0310-042-0000	RESIDENTIAL	15.32	2.56	17.88
072-0310-043-0000	RESIDENTIAL	15.32	2.56	17.88
072-0310-044-0000	RESIDENTIAL	15.32	2.56	17.88
072-0310-045-0000	RESIDENTIAL	15.32	2.56	17.88
072-0310-046-0000	RESIDENTIAL	15.32	2.56	17.88
072-0310-047-0000	RESIDENTIAL	15.32	2.56	17.88
072-0310-048-0000	RESIDENTIAL	15.32	2.56	17.88
072-0310-049-0000	RESIDENTIAL	15.32	2.56	17.88
072-0310-050-0000	RESIDENTIAL	15.32	2.56	17.88
072-0310-051-0000	RESIDENTIAL	15.32	2.56	17.88
072-0310-052-0000	RESIDENTIAL	15.32	2.56	17.88
072-0310-053-0000	RESIDENTIAL	15.32	2.56	17.88
072-0320-001-0000	NON RESIDENTIAL	45.82	2.56	48.38
072-0320-002-0000	NON RESIDENTIAL	16.34	2.56	18.90
072-0320-003-0000	NON RESIDENTIAL	17.10	2.56	19.66
072-0320-004-0000	NON RESIDENTIAL	11.32	2.56	13.88
072-0320-005-0000	NON RESIDENTIAL	10.80	2.56	13.36
072-0320-006-0000	NON RESIDENTIAL	10.30	2.56	12.86
072-0320-007-0000	NON RESIDENTIAL	15.60	2.56	18.16
072-0320-008-0000	NON RESIDENTIAL	16.34	2.56	18.90

Assessor's Parcel Number	District Classification	Street Lights Charge	Safety Lights Charge	Estimated 17/18 Applied Charge
072-0320-009-0000	NON RESIDENTIAL	47.08	2.56	49.64
072-0320-010-0000	NON RESIDENTIAL	46.08	2.56	48.64
072-0320-011-0000	NON RESIDENTIAL	11.82	2.56	14.38
072-0320-013-0000	NON RESIDENTIAL	11.82	2.56	14.38
072-0320-014-0000	NON RESIDENTIAL	42.54	2.56	45.10
072-0320-015-0000	RESIDENTIAL	15.32	2.56	17.88
072-0320-016-0000	RESIDENTIAL	15.32	2.56	17.88
072-0320-017-0000	RESIDENTIAL	15.32	2.56	17.88
072-0320-018-0000	RESIDENTIAL	15.32	2.56	17.88
072-0320-019-0000	RESIDENTIAL	15.32	2.56	17.88
072-0320-020-0000	RESIDENTIAL	15.32	2.56	17.88
072-0320-021-0000	RESIDENTIAL	15.32	2.56	17.88
072-0320-022-0000	RESIDENTIAL	15.32	2.56	17.88
072-0320-023-0000	RESIDENTIAL	15.32	2.56	17.88
072-0320-024-0000	RESIDENTIAL	15.32	2.56	17.88
072-0320-025-0000	RESIDENTIAL	15.32	2.56	17.88
072-0320-026-0000	RESIDENTIAL	15.32	2.56	17.88
072-0320-027-0000	RESIDENTIAL	15.32	2.56	17.88
072-0320-028-0000	RESIDENTIAL	15.32	2.56	17.88
072-0320-029-0000	RESIDENTIAL	15.32	2.56	17.88
072-0320-030-0000	RESIDENTIAL	15.32	2.56	17.88
072-0320-031-0000	RESIDENTIAL	15.32	2.56	17.88
072-0320-032-0000	RESIDENTIAL	15.32	2.56	17.88
072-0320-033-0000	RESIDENTIAL	15.32	2.56	17.88
072-0320-034-0000	RESIDENTIAL	15.32	2.56	17.88
072-0320-035-0000	RESIDENTIAL	15.32	2.56	17.88
072-0320-036-0000	RESIDENTIAL	15.32	2.56	17.88
072-0320-037-0000	RESIDENTIAL	15.32	2.56	17.88
072-0320-038-0000	RESIDENTIAL	15.32	2.56	17.88
072-0320-039-0000	RESIDENTIAL	15.32	2.56	17.88
072-0320-040-0000	RESIDENTIAL	15.32	2.56	17.88
072-0320-041-0000	RESIDENTIAL	15.32	2.56	17.88
072-0320-042-0000	RESIDENTIAL	15.32	2.56	17.88
072-0320-043-0000	RESIDENTIAL	15.32	2.56	17.88
072-0320-044-0000	RESIDENTIAL	15.32	2.56	17.88
072-0320-045-0000	RESIDENTIAL	15.32	2.56	17.88
072-0320-046-0000	RESIDENTIAL	15.32	2.56	17.88
072-0320-047-0000	RESIDENTIAL	15.32	2.56	17.88
072-0320-048-0000	RESIDENTIAL	15.32	2.56	17.88
072-0320-049-0000	RESIDENTIAL	15.32	2.56	17.88
072-0320-050-0000	RESIDENTIAL	15.32	2.56	17.88
072-0320-051-0000	RESIDENTIAL	15.32	2.56	17.88
072-0320-052-0000	RESIDENTIAL	15.32	2.56	17.88
072-0320-053-0000	RESIDENTIAL	15.32	2.56	17.88
072-0320-054-0000	RESIDENTIAL	15.32	2.56	17.88
072-0320-055-0000	RESIDENTIAL	15.32	2.56	17.88
072-0320-056-0000	RESIDENTIAL	15.32	2.56	17.88
072-0320-057-0000	RESIDENTIAL	15.32	2.56	17.88
072-0320-058-0000	RESIDENTIAL	15.32	2.56	17.88
072-0320-059-0000	RESIDENTIAL	15.32	2.56	17.88
072-0320-060-0000	RESIDENTIAL	15.32	2.56	17.88
072-0320-061-0000	RESIDENTIAL	15.32	2.56	17.88
072-0320-062-0000	RESIDENTIAL	15.32	2.56	17.88
072-0320-063-0000	RESIDENTIAL	15.32	2.56	17.88
072-0320-064-0000	SAFETY LIGHTS ONLY	0.00	2.56	2.56
072-0320-065-0000	NON RESIDENTIAL	10.30	2.56	12.86

Assessor's Parcel Number	District Classification	Street Lights Charge	Safety Lights Charge	Estimated 17/18 Applied Charge
072-0330-001-0000	NON RESIDENTIAL	18.12	2.56	20.68
072-0330-002-0000	NON RESIDENTIAL	19.62	2.56	22.18
072-0330-003-0000	NON RESIDENTIAL	47.08	2.56	49.64
072-0330-004-0000	NON RESIDENTIAL	64.96	2.56	67.52
072-0330-005-0000	NON RESIDENTIAL	94.94	2.56	97.50
072-0330-006-0000	NON RESIDENTIAL	34.24	2.56	36.80
072-0330-007-0000	NON RESIDENTIAL	79.58	2.56	82.14
072-0330-008-0000	NON RESIDENTIAL	50.60	2.56	53.16
072-0330-009-0000	NON RESIDENTIAL	7.54	2.56	10.10
072-0330-016-0000	NON RESIDENTIAL	79.32	2.56	81.88
072-0330-018-0000	NON RESIDENTIAL	20.38	2.56	22.94
072-0330-019-0000	NON RESIDENTIAL	23.66	2.56	26.22
072-0330-021-0000	NON RESIDENTIAL	48.08	2.56	50.64
072-0330-022-0000	NON RESIDENTIAL	48.08	2.56	50.64
072-0340-028-0000	SAFETY LIGHTS ONLY	0.00	2.56	2.56
072-0340-032-0000	NON RESIDENTIAL	81.34	2.56	83.90
072-0340-033-0000	SAFETY LIGHTS ONLY	0.00	2.56	2.56
072-0340-037-0000	NON RESIDENTIAL	234.24	2.56	236.80
072-0340-053-0000	NON RESIDENTIAL	146.58	2.56	149.14
072-0340-054-0000	NON RESIDENTIAL	52.88	2.56	55.44
072-0340-057-0000	EXEMPT	0.00	0.00	0.00
072-0340-060-0000	NON RESIDENTIAL	125.92	2.56	128.48
072-0340-066-0000	NON RESIDENTIAL	140.04	2.56	142.60
072-0340-070-0000	NON RESIDENTIAL	72.52	2.56	75.08
072-0340-076-0000	NON RESIDENTIAL	88.64	2.56	91.20
072-0340-079-0000	NON RESIDENTIAL	127.18	2.56	129.74
072-0340-080-0000	NON RESIDENTIAL	134.74	2.56	137.30
072-0340-081-0000	NON RESIDENTIAL	66.98	2.56	69.54
072-0340-084-0000	SAFETY LIGHTS ONLY	0.00	2.56	2.56
072-0340-085-0000	NON RESIDENTIAL	45.82	2.56	48.38
072-0340-086-0000	SAFETY LIGHTS ONLY	0.00	2.56	2.56
072-0340-087-0000	SAFETY LIGHTS ONLY	0.00	2.56	2.56
072-0340-088-0000	SAFETY LIGHTS ONLY	0.00	2.56	2.56
072-0340-089-0000	NON RESIDENTIAL	133.98	2.56	136.54
072-0340-090-0000	NON RESIDENTIAL	45.82	2.56	48.38
072-0340-091-0000	NON RESIDENTIAL	132.48	2.56	135.04
072-0340-092-0000	NON RESIDENTIAL	64.46	2.56	67.02
072-0340-093-0000	NON RESIDENTIAL	41.80	2.56	44.36
072-0340-094-0000	NON RESIDENTIAL	45.82	2.56	48.38
072-0340-095-0000	NON RESIDENTIAL	25.16	2.56	27.72
072-0340-097-0000	NON RESIDENTIAL	52.12	2.56	54.68
072-0340-098-0000	NON RESIDENTIAL	52.12	2.56	54.68
072-0340-099-0000	NON RESIDENTIAL	52.12	2.56	54.68
072-0340-102-0000	NON RESIDENTIAL	275.30	2.56	277.86
072-0340-103-0000	NON RESIDENTIAL	21.90	2.56	24.46
072-0340-104-0000	NON RESIDENTIAL	21.90	2.56	24.46
072-0340-105-0000	NON RESIDENTIAL	21.90	2.56	24.46
072-0340-106-0000	NON RESIDENTIAL	96.46	2.56	99.02
072-0340-107-0000	SAFETY LIGHTS ONLY	0.00	2.56	2.56
072-0340-108-0000	SAFETY LIGHTS ONLY	0.00	2.56	2.56
072-0340-109-0000	SAFETY LIGHTS ONLY	0.00	2.56	2.56
072-0340-110-0000	NON RESIDENTIAL	65.46	2.56	68.02
072-0340-111-0000	NON RESIDENTIAL	51.12	2.56	53.68
072-0340-112-0000	SAFETY LIGHTS ONLY	0.00	2.56	2.56
072-0340-113-0000	EXEMPT	0.00	0.00	0.00
072-0350-011-0000	SAFETY LIGHTS ONLY	0.00	2.56	2.56

Assessor's Parcel Number	District Classification	Street Lights Charge	Safety Lights Charge	Estimated 17/18 Applied Charge
072-0350-012-0000	SAFETY LIGHTS ONLY	0.00	2.56	2.56
072-0350-013-0000	SAFETY LIGHTS ONLY	0.00	2.56	2.56
072-0350-015-0000	SAFETY LIGHTS ONLY	0.00	2.56	2.56
072-0350-018-0000	NON RESIDENTIAL	84.86	2.56	87.42
072-0350-019-0000	NON RESIDENTIAL	37.76	2.56	40.32
072-0350-020-0000	SAFETY LIGHTS ONLY	0.00	2.56	2.56
072-0350-022-0000	SAFETY LIGHTS ONLY	0.00	2.56	2.56
072-0350-023-0000	NON RESIDENTIAL	36.50	2.56	39.06
072-0350-024-0000	SAFETY LIGHTS ONLY	0.00	2.56	2.56
072-0350-025-0000	SAFETY LIGHTS ONLY	0.00	2.56	2.56
072-0361-002-0000	NON RESIDENTIAL	9.54	2.56	12.10
072-0361-003-0000	NON RESIDENTIAL	7.28	2.56	9.84
072-0361-006-0000	NON RESIDENTIAL	9.04	2.56	11.60
072-0361-007-0000	NON RESIDENTIAL	7.02	2.56	9.58
072-0361-008-0000	NON RESIDENTIAL	5.76	2.56	8.32
072-0361-009-0000	NON RESIDENTIAL	9.54	2.56	12.10
072-0361-010-0000	NON RESIDENTIAL	9.04	2.56	11.60
072-0361-011-0000	NON RESIDENTIAL	7.78	2.56	10.34
072-0361-012-0000	NON RESIDENTIAL	6.78	2.56	9.34
072-0361-013-0000	NON RESIDENTIAL	9.04	2.56	11.60
072-0361-014-0000	NON RESIDENTIAL	9.04	2.56	11.60
072-0361-015-0000	NON RESIDENTIAL	7.02	2.56	9.58
072-0361-016-0000	NON RESIDENTIAL	7.02	2.56	9.58
072-0361-017-0000	NON RESIDENTIAL	8.80	2.56	11.36
072-0361-018-0000	NON RESIDENTIAL	9.54	2.56	12.10
072-0361-019-0000	NON RESIDENTIAL	7.28	2.56	9.84
072-0361-020-0000	NON RESIDENTIAL	7.28	2.56	9.84
072-0361-021-0000	NON RESIDENTIAL	9.54	2.56	12.10
072-0361-022-0000	NON RESIDENTIAL	9.54	2.56	12.10
072-0361-023-0000	NON RESIDENTIAL	7.28	2.56	9.84
072-0361-024-0000	NON RESIDENTIAL	7.28	2.56	9.84
072-0361-025-0000	NON RESIDENTIAL	9.54	2.56	12.10
072-0361-026-0000	NON RESIDENTIAL	9.54	2.56	12.10
072-0361-027-0000	NON RESIDENTIAL	7.28	2.56	9.84
072-0361-028-0000	NON RESIDENTIAL	7.28	2.56	9.84
072-0361-029-0000	NON RESIDENTIAL	9.54	2.56	12.10
072-0361-030-0000	NON RESIDENTIAL	9.54	2.56	12.10
072-0361-031-0000	NON RESIDENTIAL	7.28	2.56	9.84
072-0361-032-0000	NON RESIDENTIAL	7.28	2.56	9.84
072-0361-033-0000	NON RESIDENTIAL	10.80	2.56	13.36
072-0361-050-0000	NON RESIDENTIAL	9.54	2.56	12.10
072-0361-051-0000	NON RESIDENTIAL	6.78	2.56	9.34
072-0361-052-0000	NON RESIDENTIAL	7.78	2.56	10.34
072-0361-053-0000	NON RESIDENTIAL	8.28	2.56	10.84
072-0361-054-0000	NON RESIDENTIAL	5.02	2.56	7.58
072-0361-055-0000	NON RESIDENTIAL	3.50	2.56	6.06
072-0361-056-0000	NON RESIDENTIAL	4.76	2.56	7.32
072-0361-057-0000	NON RESIDENTIAL	6.02	2.56	8.58
072-0361-058-0000	NON RESIDENTIAL	9.30	2.56	11.86
072-0361-059-0000	NON RESIDENTIAL	7.28	2.56	9.84
072-0361-060-0000	NON RESIDENTIAL	7.28	2.56	9.84
072-0361-061-0000	NON RESIDENTIAL	9.54	2.56	12.10
072-0361-062-0000	NON RESIDENTIAL	9.54	2.56	12.10
072-0361-063-0000	NON RESIDENTIAL	7.28	2.56	9.84
072-0361-064-0000	NON RESIDENTIAL	7.28	2.56	9.84
072-0361-065-0000	NON RESIDENTIAL	9.54	2.56	12.10

Assessor's Parcel Number	District Classification	Street Lights Charge	Safety Lights Charge	Estimated 17/18 Applied Charge
072-0361-066-0000	NON RESIDENTIAL	9.54	2.56	12.10
072-0361-067-0000	NON RESIDENTIAL	7.28	2.56	9.84
072-0361-068-0000	NON RESIDENTIAL	7.28	2.56	9.84
072-0361-069-0000	NON RESIDENTIAL	9.54	2.56	12.10
072-0361-070-0000	NON RESIDENTIAL	7.28	2.56	9.84
072-0361-071-0000	NON RESIDENTIAL	35.50	2.56	38.06
072-0361-072-0000	NON RESIDENTIAL	9.54	2.56	12.10
072-0361-073-0000	NON RESIDENTIAL	7.28	2.56	9.84
072-0361-074-0000	NON RESIDENTIAL	7.28	2.56	9.84
072-0361-075-0000	NON RESIDENTIAL	9.54	2.56	12.10
072-0361-076-0000	NON RESIDENTIAL	9.54	2.56	12.10
072-0361-077-0000	NON RESIDENTIAL	7.28	2.56	9.84
072-0361-078-0000	NON RESIDENTIAL	7.28	2.56	9.84
072-0361-079-0000	NON RESIDENTIAL	36.00	2.56	38.56
072-0361-080-0000	NON RESIDENTIAL	8.04	2.56	10.60
072-0361-081-0000	NON RESIDENTIAL	42.30	2.56	44.86
072-0361-082-0000	NON RESIDENTIAL	10.30	2.56	12.86
072-0361-083-0000	NON RESIDENTIAL	4.76	2.56	7.32
072-0361-084-0000	NON RESIDENTIAL	4.76	2.56	7.32
072-0361-085-0000	NON RESIDENTIAL	10.30	2.56	12.86
072-0361-086-0000	NON RESIDENTIAL	42.04	2.56	44.60
072-0361-087-0000	NON RESIDENTIAL	11.82	2.56	14.38
072-0361-088-0000	NON RESIDENTIAL	8.28	2.56	10.84
072-0361-089-0000	NON RESIDENTIAL	9.80	2.56	12.36
072-0362-001-0000	NON RESIDENTIAL	46.58	2.56	49.14
072-0362-002-0000	NON RESIDENTIAL	5.52	2.56	8.08
072-0362-003-0000	NON RESIDENTIAL	4.76	2.56	7.32
072-0362-004-0000	NON RESIDENTIAL	7.02	2.56	9.58
072-0362-005-0000	NON RESIDENTIAL	5.52	2.56	8.08
072-0362-006-0000	NON RESIDENTIAL	50.10	2.56	52.66
072-0362-007-0000	NON RESIDENTIAL	50.60	2.56	53.16
072-0362-008-0000	NON RESIDENTIAL	7.78	2.56	10.34
072-0362-009-0000	NON RESIDENTIAL	7.78	2.56	10.34
072-0362-010-0000	NON RESIDENTIAL	9.54	2.56	12.10
072-0362-011-0000	NON RESIDENTIAL	9.54	2.56	12.10
072-0362-012-0000	NON RESIDENTIAL	7.78	2.56	10.34
072-0362-013-0000	NON RESIDENTIAL	7.78	2.56	10.34
072-0362-014-0000	NON RESIDENTIAL	9.54	2.56	12.10
072-0362-015-0000	NON RESIDENTIAL	9.54	2.56	12.10
072-0362-016-0000	NON RESIDENTIAL	7.78	2.56	10.34
072-0362-017-0000	NON RESIDENTIAL	7.54	2.56	10.10
072-0362-018-0000	NON RESIDENTIAL	36.00	2.56	38.56
072-0362-019-0000	NON RESIDENTIAL	9.54	2.56	12.10
072-0362-020-0000	NON RESIDENTIAL	7.54	2.56	10.10
072-0362-021-0000	NON RESIDENTIAL	7.54	2.56	10.10
072-0362-022-0000	NON RESIDENTIAL	9.54	2.56	12.10
072-0362-023-0000	NON RESIDENTIAL	9.54	2.56	12.10
072-0362-024-0000	NON RESIDENTIAL	7.54	2.56	10.10
072-0362-025-0000	NON RESIDENTIAL	7.54	2.56	10.10
072-0362-026-0000	NON RESIDENTIAL	49.86	2.56	52.42
072-0363-001-0000	NON RESIDENTIAL	36.24	2.56	38.80
072-0363-002-0000	NON RESIDENTIAL	7.28	2.56	9.84
072-0363-003-0000	NON RESIDENTIAL	7.54	2.56	10.10
072-0363-004-0000	NON RESIDENTIAL	9.54	2.56	12.10
072-0363-005-0000	NON RESIDENTIAL	9.54	2.56	12.10
072-0363-006-0000	NON RESIDENTIAL	7.54	2.56	10.10

Assessor's Parcel Number	District Classification	Street Lights Charge	Safety Lights Charge	Estimated 17/18 Applied Charge
072-0363-007-0000	NON RESIDENTIAL	7.54	2.56	10.10
072-0363-008-0000	NON RESIDENTIAL	9.54	2.56	12.10
072-0363-009-0000	NON RESIDENTIAL	9.54	2.56	12.10
072-0363-010-0000	NON RESIDENTIAL	7.54	2.56	10.10
072-0363-011-0000	NON RESIDENTIAL	7.54	2.56	10.10
072-0363-012-0000	NON RESIDENTIAL	9.54	2.56	12.10
072-0363-013-0000	NON RESIDENTIAL	9.54	2.56	12.10
072-0363-014-0000	NON RESIDENTIAL	7.54	2.56	10.10
072-0363-015-0000	NON RESIDENTIAL	7.54	2.56	10.10
072-0363-016-0000	NON RESIDENTIAL	9.54	2.56	12.10
072-0363-017-0000	NON RESIDENTIAL	9.54	2.56	12.10
072-0363-018-0000	NON RESIDENTIAL	7.54	2.56	10.10
072-0363-019-0000	NON RESIDENTIAL	7.54	2.56	10.10
072-0363-020-0000	NON RESIDENTIAL	9.54	2.56	12.10
072-0363-021-0000	NON RESIDENTIAL	9.54	2.56	12.10
072-0363-022-0000	NON RESIDENTIAL	7.54	2.56	10.10
072-0363-023-0000	NON RESIDENTIAL	7.54	2.56	10.10
072-0363-024-0000	NON RESIDENTIAL	9.54	2.56	12.10
072-0363-025-0000	NON RESIDENTIAL	9.54	2.56	12.10
072-0363-026-0000	NON RESIDENTIAL	7.54	2.56	10.10
072-0363-027-0000	NON RESIDENTIAL	7.54	2.56	10.10
072-0363-028-0000	NON RESIDENTIAL	9.54	2.56	12.10
072-0363-029-0000	NON RESIDENTIAL	9.54	2.56	12.10
072-0363-030-0000	NON RESIDENTIAL	7.54	2.56	10.10
072-0363-031-0000	NON RESIDENTIAL	7.54	2.56	10.10
072-0363-032-0000	NON RESIDENTIAL	9.54	2.56	12.10
072-0363-033-0000	NON RESIDENTIAL	7.54	2.56	10.10
072-0363-034-0000	NON RESIDENTIAL	41.80	2.56	44.36
072-0364-001-0000	NON RESIDENTIAL	36.50	2.56	39.06
072-0364-002-0000	NON RESIDENTIAL	7.28	2.56	9.84
072-0364-003-0000	NON RESIDENTIAL	9.54	2.56	12.10
072-0364-004-0000	NON RESIDENTIAL	7.28	2.56	9.84
072-0364-005-0000	NON RESIDENTIAL	7.28	2.56	9.84
072-0364-006-0000	NON RESIDENTIAL	9.54	2.56	12.10
072-0364-007-0000	NON RESIDENTIAL	9.54	2.56	12.10
072-0364-008-0000	NON RESIDENTIAL	7.28	2.56	9.84
072-0364-009-0000	NON RESIDENTIAL	7.28	2.56	9.84
072-0364-010-0000	NON RESIDENTIAL	9.54	2.56	12.10
072-0364-011-0000	NON RESIDENTIAL	9.54	2.56	12.10
072-0364-012-0000	NON RESIDENTIAL	7.28	2.56	9.84
072-0364-013-0000	NON RESIDENTIAL	7.28	2.56	9.84
072-0364-014-0000	NON RESIDENTIAL	36.50	2.56	39.06
072-0364-015-0000	NON RESIDENTIAL	36.24	2.56	38.80
072-0364-016-0000	NON RESIDENTIAL	7.28	2.56	9.84
072-0364-017-0000	NON RESIDENTIAL	7.28	2.56	9.84
072-0364-018-0000	NON RESIDENTIAL	9.54	2.56	12.10
072-0364-019-0000	NON RESIDENTIAL	9.54	2.56	12.10
072-0364-020-0000	NON RESIDENTIAL	7.28	2.56	9.84
072-0364-021-0000	NON RESIDENTIAL	7.28	2.56	9.84
072-0364-022-0000	NON RESIDENTIAL	9.54	2.56	12.10
072-0364-023-0000	NON RESIDENTIAL	9.54	2.56	12.10
072-0364-024-0000	NON RESIDENTIAL	7.28	2.56	9.84
072-0364-025-0000	NON RESIDENTIAL	7.28	2.56	9.84
072-0364-026-0000	NON RESIDENTIAL	9.54	2.56	12.10
072-0364-027-0000	NON RESIDENTIAL	7.28	2.56	9.84
072-0364-028-0000	NON RESIDENTIAL	36.24	2.56	38.80

Assessor's Parcel Number	District Classification	Street Lights Charge	Safety Lights Charge	Estimated 17/18 Applied Charge
072-0370-009-0000	EXEMPT	0.00	0.00	0.00
072-0370-012-0000	EXEMPT	0.00	0.00	0.00
072-0370-020-0000	NON RESIDENTIAL	118.36	2.56	120.92
072-0370-043-0000	SAFETY LIGHTS ONLY	0.00	2.56	2.56
072-0370-045-0000	SAFETY LIGHTS ONLY	0.00	2.56	2.56
072-0370-046-0000	SAFETY LIGHTS ONLY	0.00	2.56	2.56
072-0370-047-0000	SAFETY LIGHTS ONLY	0.00	2.56	2.56
072-0370-048-0000	SAFETY LIGHTS ONLY	0.00	2.56	2.56
072-0370-060-0000	NON RESIDENTIAL	210.06	2.56	212.62
072-0370-062-0000	EXEMPT	0.00	0.00	0.00
072-0370-063-0000	NON RESIDENTIAL	365.24	2.56	367.80
072-0370-066-0000	SAFETY LIGHTS ONLY	0.00	2.56	2.56
072-0370-071-0000	SAFETY LIGHTS ONLY	0.00	2.56	2.56
072-0370-076-0000	EXEMPT	0.00	0.00	0.00
072-0370-083-0000	EXEMPT	0.00	0.00	0.00
072-0370-084-0000	EXEMPT	0.00	0.00	0.00
072-0370-087-0000	SAFETY LIGHTS ONLY	0.00	2.56	2.56
072-0370-089-0000	SAFETY LIGHTS ONLY	0.00	2.56	2.56
072-0370-092-0000	SAFETY LIGHTS ONLY	0.00	2.56	2.56
072-0370-096-0000	NON RESIDENTIAL	642.82	2.56	645.38
072-0370-102-0000	SAFETY LIGHTS ONLY	0.00	2.56	2.56
072-0370-103-0000	SAFETY LIGHTS ONLY	0.00	2.56	2.56
072-0370-104-0000	SAFETY LIGHTS ONLY	0.00	2.56	2.56
072-0370-105-0000	SAFETY LIGHTS ONLY	0.00	2.56	2.56
072-0380-004-0000	NON RESIDENTIAL	82.34	2.56	84.90
072-0380-005-0000	NON RESIDENTIAL	76.04	2.56	78.60
072-0380-006-0000	NON RESIDENTIAL	75.54	2.56	78.10
072-0380-007-0000	NON RESIDENTIAL	75.54	2.56	78.10
072-0380-008-0000	NON RESIDENTIAL	112.82	2.56	115.38
072-0380-009-0000	NON RESIDENTIAL	75.54	2.56	78.10
072-0380-010-0000	NON RESIDENTIAL	75.54	2.56	78.10
072-0380-011-0000	NON RESIDENTIAL	95.94	2.56	98.50
072-0380-013-0000	NON RESIDENTIAL	75.54	2.56	78.10
072-0380-022-0000	NON RESIDENTIAL	37.76	2.56	40.32
072-0380-024-0000	NON RESIDENTIAL	165.98	2.56	168.54
072-0380-025-0000	NON RESIDENTIAL	38.02	2.56	40.58
072-0380-026-0000	NON RESIDENTIAL	40.54	2.56	43.10
072-0380-027-0000	NON RESIDENTIAL	46.32	2.56	48.88
072-0380-028-0000	NON RESIDENTIAL	166.22	2.56	168.78
072-0380-029-0000	NON RESIDENTIAL	67.98	2.56	70.54
072-0380-030-0000	NON RESIDENTIAL	72.28	2.56	74.84
072-0380-031-0000	NON RESIDENTIAL	52.12	2.56	54.68
072-0380-032-0000	NON RESIDENTIAL	81.08	2.56	83.64
072-0380-033-0000	NON RESIDENTIAL	28.18	2.56	30.74
072-0380-034-0000	NON RESIDENTIAL	165.22	2.56	167.78
072-0380-035-0000	NON RESIDENTIAL	90.66	2.56	93.22
072-0380-036-0000	NON RESIDENTIAL	78.56	2.56	81.12
072-0380-037-0000	SAFETY LIGHTS ONLY	0.00	2.56	2.56
072-0380-038-0000	NON RESIDENTIAL	172.52	2.56	175.08
072-0380-039-0000	NON RESIDENTIAL	37.76	2.56	40.32
072-0380-040-0000	NON RESIDENTIAL	37.76	2.56	40.32
072-0390-002-0000	NON RESIDENTIAL	75.80	2.56	78.36
072-0390-007-0000	NON RESIDENTIAL	70.50	2.56	73.06
072-0390-015-0000	NON RESIDENTIAL	103.26	2.56	105.82
072-0390-017-0000	NON RESIDENTIAL	43.56	2.56	46.12
072-0390-018-0000	NON RESIDENTIAL	42.80	2.56	45.36

Assessor's Parcel Number	District Classification	Street Lights Charge	Safety Lights Charge	Estimated 17/18 Applied Charge
072-0390-021-0000	SAFETY LIGHTS ONLY	0.00	2.56	2.56
072-0390-022-0000	NON RESIDENTIAL	37.76	2.56	40.32
072-0390-023-0000	NON RESIDENTIAL	37.76	2.56	40.32
072-0390-025-0000	NON RESIDENTIAL	230.72	2.56	233.28
072-0390-026-0000	NON RESIDENTIAL	67.98	2.56	70.54
072-0390-028-0000	SAFETY LIGHTS ONLY	0.00	2.56	2.56
072-0390-030-0000	NON RESIDENTIAL	77.30	2.56	79.86
072-0390-031-0000	NON RESIDENTIAL	90.92	2.56	93.48
072-0390-032-0000	SAFETY LIGHTS ONLY	0.00	2.56	2.56
072-0390-034-0000	NON RESIDENTIAL	72.52	2.56	75.08
072-0390-035-0000	NON RESIDENTIAL	52.62	2.56	55.18
072-0390-036-0000	NON RESIDENTIAL	59.92	2.56	62.48
072-0390-037-0000	NON RESIDENTIAL	43.80	2.56	46.36
072-0390-038-0000	SAFETY LIGHTS ONLY	0.00	2.56	2.56
072-0390-040-0000	SAFETY LIGHTS ONLY	0.00	2.56	2.56
072-0390-041-0000	NON RESIDENTIAL	71.76	2.56	74.32
072-0390-042-0000	NON RESIDENTIAL	113.34	2.56	115.90
072-0390-044-0000	SAFETY LIGHTS ONLY	0.00	2.56	2.56
072-0390-045-0000	NON RESIDENTIAL	91.16	2.56	93.72
072-0390-046-0000	EXEMPT	0.00	0.00	0.00
072-0390-047-0000	EXEMPT	0.00	0.00	0.00
072-0390-048-0000	EXEMPT	0.00	0.00	0.00
072-0400-004-0000	NON RESIDENTIAL	42.80	2.56	45.36
072-0400-009-0000	NON RESIDENTIAL	122.14	2.56	124.70
072-0400-010-0000	NON RESIDENTIAL	42.80	2.56	45.36
072-0400-011-0000	NON RESIDENTIAL	42.80	2.56	45.36
072-0400-012-0001	NON RESIDENTIAL	5.26	2.56	7.82
072-0400-012-0002	NON RESIDENTIAL	5.26	2.56	7.82
072-0400-012-0003	NON RESIDENTIAL	5.26	2.56	7.82
072-0400-012-0004	NON RESIDENTIAL	5.26	2.56	7.82
072-0400-012-0005	NON RESIDENTIAL	5.26	2.56	7.82
072-0400-012-0006	NON RESIDENTIAL	5.26	2.56	7.82
072-0400-012-0007	NON RESIDENTIAL	5.26	2.56	7.82
072-0400-012-0008	NON RESIDENTIAL	5.26	2.56	7.82
072-0400-022-0000	SAFETY LIGHTS ONLY	0.00	2.56	2.56
072-0400-024-0000	NON RESIDENTIAL	84.36	2.56	86.92
072-0400-025-0000	NON RESIDENTIAL	80.08	2.56	82.64
072-0400-026-0000	NON RESIDENTIAL	33.72	2.56	36.28
072-0400-027-0000	NON RESIDENTIAL	84.10	2.56	86.66
072-0400-028-0000	NON RESIDENTIAL	153.64	2.56	156.20
072-0410-005-0000	NON RESIDENTIAL	23.14	2.56	25.70
072-0410-006-0000	NON RESIDENTIAL	53.38	2.56	55.94
072-0410-007-0000	NON RESIDENTIAL	52.88	2.56	55.44
072-0410-008-0000	NON RESIDENTIAL	52.88	2.56	55.44
072-0410-013-0000	NON RESIDENTIAL	50.38	2.56	52.94
072-0410-014-0000	NON RESIDENTIAL	173.78	2.56	176.34
072-0410-015-0000	NON RESIDENTIAL	224.66	2.56	227.22
072-0410-016-0001	NON RESIDENTIAL	9.30	2.56	11.86
072-0410-016-0002	NON RESIDENTIAL	9.30	2.56	11.86
072-0410-016-0003	NON RESIDENTIAL	9.30	2.56	11.86
072-0410-016-0004	NON RESIDENTIAL	9.30	2.56	11.86
072-0410-016-0005	NON RESIDENTIAL	9.30	2.56	11.86
072-0410-016-0006	NON RESIDENTIAL	9.30	2.56	11.86
072-0410-016-0007	NON RESIDENTIAL	9.30	2.56	11.86
072-0410-016-0008	NON RESIDENTIAL	9.30	2.56	11.86
072-0410-016-0009	NON RESIDENTIAL	9.30	2.56	11.86

Assessor's Parcel Number	District Classification	Street Lights Charge	Safety Lights Charge	Estimated 17/18 Applied Charge
072-0410-016-0010	NON RESIDENTIAL	9.30	2.56	11.86
072-0410-016-0011	NON RESIDENTIAL	9.30	2.56	11.86
072-0410-016-0012	NON RESIDENTIAL	9.30	2.56	11.86
072-0410-016-0013	NON RESIDENTIAL	9.30	2.56	11.86
072-0410-016-0014	NON RESIDENTIAL	9.30	2.56	11.86
072-0410-016-0015	NON RESIDENTIAL	9.30	2.56	11.86
072-0410-016-0016	NON RESIDENTIAL	9.30	2.56	11.86
072-0410-016-0017	NON RESIDENTIAL	9.30	2.56	11.86
072-0410-017-0000	NON RESIDENTIAL	52.88	2.56	55.44
072-0410-018-0001	NON RESIDENTIAL	3.50	2.56	6.06
072-0410-018-0002	NON RESIDENTIAL	3.50	2.56	6.06
072-0410-018-0003	NON RESIDENTIAL	3.50	2.56	6.06
072-0410-018-0004	NON RESIDENTIAL	3.50	2.56	6.06
072-0410-018-0005	NON RESIDENTIAL	3.50	2.56	6.06
072-0410-018-0006	NON RESIDENTIAL	3.50	2.56	6.06
072-0410-018-0007	NON RESIDENTIAL	3.50	2.56	6.06
072-0410-018-0008	NON RESIDENTIAL	3.50	2.56	6.06
072-0410-018-0009	NON RESIDENTIAL	3.50	2.56	6.06
072-0410-018-0010	NON RESIDENTIAL	3.50	2.56	6.06
072-0410-018-0011	NON RESIDENTIAL	3.50	2.56	6.06
072-0410-018-0012	NON RESIDENTIAL	3.50	2.56	6.06
072-0410-018-0013	NON RESIDENTIAL	3.50	2.56	6.06
072-0410-018-0014	NON RESIDENTIAL	3.50	2.56	6.06
072-0410-018-0015	NON RESIDENTIAL	3.50	2.56	6.06
072-0410-019-0000	NON RESIDENTIAL	52.88	2.56	55.44
072-0410-023-0000	NON RESIDENTIAL	50.38	2.56	52.94
072-0410-024-0000	NON RESIDENTIAL	52.88	2.56	55.44
072-0410-025-0000	NON RESIDENTIAL	52.88	2.56	55.44
072-0410-028-0000	NON RESIDENTIAL	53.12	2.56	55.68
072-0410-031-0000	NON RESIDENTIAL	52.88	2.56	55.44
072-0410-034-0000	NON RESIDENTIAL	103.26	2.56	105.82
072-0410-035-0000	NON RESIDENTIAL	52.38	2.56	54.94
072-0410-036-0000	NON RESIDENTIAL	91.92	2.56	94.48
072-0410-037-0000	NON RESIDENTIAL	29.44	2.56	32.00
072-0410-038-0000	NON RESIDENTIAL	42.30	2.56	44.86
072-0410-041-0000	SAFETY LIGHTS ONLY	0.00	2.56	2.56
072-0410-042-0000	SAFETY LIGHTS ONLY	0.00	2.56	2.56
072-0410-043-0000	NON RESIDENTIAL	43.30	2.56	45.86
072-0410-044-0000	NON RESIDENTIAL	38.76	2.56	41.32
072-0410-045-0000	SAFETY LIGHTS ONLY	0.00	2.56	2.56
072-0410-046-0000	NON RESIDENTIAL	52.88	2.56	55.44
072-0410-047-0000	SAFETY LIGHTS ONLY	0.00	2.56	2.56
072-0410-050-0000	NON RESIDENTIAL	61.70	2.56	64.26
072-0410-051-0000	NON RESIDENTIAL	57.92	2.56	60.48
072-0410-053-0000	NON RESIDENTIAL	26.42	2.56	28.98
072-0410-054-0000	NON RESIDENTIAL	26.42	2.56	28.98
072-0410-055-0000	SAFETY LIGHTS ONLY	0.00	2.56	2.56
072-0410-056-0000	SAFETY LIGHTS ONLY	0.00	2.56	2.56
072-0410-057-0000	SAFETY LIGHTS ONLY	0.00	2.56	2.56
072-0410-058-0000	SAFETY LIGHTS ONLY	0.00	2.56	2.56
072-0410-059-0000	NON RESIDENTIAL	26.42	2.56	28.98
072-0410-060-0000	NON RESIDENTIAL	26.42	2.56	28.98
072-0410-090-0000	NON RESIDENTIAL	105.78	2.56	108.34
072-0410-091-0000	NON RESIDENTIAL	91.42	2.56	93.98
072-0410-092-0000	NON RESIDENTIAL	26.42	2.56	28.98
072-0410-093-0000	NON RESIDENTIAL	26.92	2.56	29.48

Assessor's Parcel Number	District Classification	Street Lights Charge	Safety Lights Charge	Estimated 17/18 Applied Charge
072-0410-094-0000	NON RESIDENTIAL	40.02	2.56	42.58
072-0410-095-0000	NON RESIDENTIAL	116.86	2.56	119.42
072-0420-001-0000	NON RESIDENTIAL	103.00	2.56	105.56
072-0420-004-0000	NON RESIDENTIAL	111.06	2.56	113.62
072-0420-005-0000	NON RESIDENTIAL	52.88	2.56	55.44
072-0420-006-0000	NON RESIDENTIAL	158.42	2.56	160.98
072-0420-008-0000	NON RESIDENTIAL	52.88	2.56	55.44
072-0420-010-0000	NON RESIDENTIAL	217.86	2.56	220.42
072-0420-011-0000	NON RESIDENTIAL	48.34	2.56	50.90
072-0420-012-0000	NON RESIDENTIAL	105.02	2.56	107.58
072-0420-013-0000	NON RESIDENTIAL	98.22	2.56	100.78
072-0420-014-0000	NON RESIDENTIAL	32.72	2.56	35.28
072-0420-015-0000	NON RESIDENTIAL	43.04	2.56	45.60
072-0420-016-0000	NON RESIDENTIAL	61.94	2.56	64.50
072-0430-009-0000	NON RESIDENTIAL	10.06	2.56	12.62
072-0430-012-0000	NON RESIDENTIAL	37.76	2.56	40.32
072-0430-020-0000	NON RESIDENTIAL	37.76	2.56	40.32
072-0430-022-0000	NON RESIDENTIAL	38.26	2.56	40.82
072-0430-026-0001	NON RESIDENTIAL	4.26	2.56	6.82
072-0430-026-0002	NON RESIDENTIAL	4.26	2.56	6.82
072-0430-026-0003	NON RESIDENTIAL	4.26	2.56	6.82
072-0430-026-0004	NON RESIDENTIAL	4.26	2.56	6.82
072-0430-026-0005	NON RESIDENTIAL	4.26	2.56	6.82
072-0430-026-0006	NON RESIDENTIAL	4.26	2.56	6.82
072-0430-026-0007	NON RESIDENTIAL	4.26	2.56	6.82
072-0430-026-0008	NON RESIDENTIAL	4.26	2.56	6.82
072-0430-027-0000	NON RESIDENTIAL	33.98	2.56	36.54
072-0430-028-0000	NON RESIDENTIAL	33.98	2.56	36.54
072-0430-031-0000	NON RESIDENTIAL	123.90	2.56	126.46
072-0430-032-0000	NON RESIDENTIAL	123.90	2.56	126.46
072-0430-033-0000	NON RESIDENTIAL	33.98	2.56	36.54
072-0430-036-0000	NON RESIDENTIAL	33.98	2.56	36.54
072-0430-037-0000	NON RESIDENTIAL	33.98	2.56	36.54
072-0430-038-0000	NON RESIDENTIAL	181.84	2.56	184.40
072-0430-043-0000	NON RESIDENTIAL	38.26	2.56	40.82
072-0430-044-0000	SAFETY LIGHTS ONLY	0.00	2.56	2.56
072-0430-045-0000	SAFETY LIGHTS ONLY	0.00	2.56	2.56
072-0430-046-0000	SAFETY LIGHTS ONLY	0.00	2.56	2.56
072-0430-047-0000	SAFETY LIGHTS ONLY	0.00	2.56	2.56
072-0430-048-0000	NON RESIDENTIAL	37.76	2.56	40.32
072-0430-049-0001	NON RESIDENTIAL	6.28	2.56	8.84
072-0430-049-0002	NON RESIDENTIAL	6.28	2.56	8.84
072-0430-049-0003	NON RESIDENTIAL	6.28	2.56	8.84
072-0430-049-0004	NON RESIDENTIAL	6.28	2.56	8.84
072-0430-049-0005	NON RESIDENTIAL	6.28	2.56	8.84
072-0430-049-0006	NON RESIDENTIAL	6.28	2.56	8.84
072-0430-054-0000	NON RESIDENTIAL	132.98	2.56	135.54
072-0430-055-0000	SAFETY LIGHTS ONLY	0.00	2.56	2.56
072-0430-056-0000	NON RESIDENTIAL	50.10	2.56	52.66
072-0430-057-0000	NON RESIDENTIAL	51.12	2.56	53.68
072-0430-060-0000	NON RESIDENTIAL	107.28	2.56	109.84
072-0430-061-0000	SAFETY LIGHTS ONLY	0.00	2.56	2.56
072-0430-062-0001	SAFETY LIGHTS ONLY	0.00	2.56	2.56
072-0430-062-0002	SAFETY LIGHTS ONLY	0.00	2.56	2.56
072-0430-062-0003	SAFETY LIGHTS ONLY	0.00	2.56	2.56
072-0430-062-0004	SAFETY LIGHTS ONLY	0.00	2.56	2.56

Assessor's Parcel Number	District Classification	Street Lights Charge	Safety Lights Charge	Estimated 17/18 Applied Charge
072-0430-062-0005	EXEMPT	0.00	0.00	0.00
072-0430-063-0000	NON RESIDENTIAL	37.00	2.56	39.56
072-0430-067-0000	NON RESIDENTIAL	67.98	2.56	70.54
072-0430-068-0000	NON RESIDENTIAL	181.34	2.56	183.90
072-0430-070-0000	NON RESIDENTIAL	7.54	2.56	10.10
072-0430-072-0000	NON RESIDENTIAL	77.30	2.56	79.86
072-0430-073-0001	NON RESIDENTIAL	0.74	2.56	3.30
072-0430-073-0002	NON RESIDENTIAL	0.74	2.56	3.30
072-0430-073-0003	NON RESIDENTIAL	0.74	2.56	3.30
072-0430-073-0004	NON RESIDENTIAL	0.74	2.56	3.30
072-0430-073-0005	NON RESIDENTIAL	0.74	2.56	3.30
072-0430-073-0006	NON RESIDENTIAL	0.74	2.56	3.30
072-0430-073-0007	NON RESIDENTIAL	0.74	2.56	3.30
072-0430-073-0008	NON RESIDENTIAL	0.74	2.56	3.30
072-0430-073-0009	NON RESIDENTIAL	0.74	2.56	3.30
072-0430-073-0010	NON RESIDENTIAL	0.74	2.56	3.30
072-0430-073-0011	NON RESIDENTIAL	0.74	2.56	3.30
072-0430-073-0012	NON RESIDENTIAL	0.74	2.56	3.30
072-0430-073-0013	NON RESIDENTIAL	0.74	2.56	3.30
072-0430-073-0014	NON RESIDENTIAL	0.74	2.56	3.30
072-0430-073-0015	NON RESIDENTIAL	0.74	2.56	3.30
072-0430-073-0016	NON RESIDENTIAL	0.74	2.56	3.30
072-0430-073-0017	NON RESIDENTIAL	0.74	2.56	3.30
072-0430-073-0018	NON RESIDENTIAL	0.74	2.56	3.30
072-0430-073-0019	NON RESIDENTIAL	0.74	2.56	3.30
072-0430-073-0020	NON RESIDENTIAL	0.74	2.56	3.30
072-0430-073-0021	NON RESIDENTIAL	0.74	2.56	3.30
072-0430-073-0022	NON RESIDENTIAL	0.74	2.56	3.30
072-0430-073-0023	NON RESIDENTIAL	0.74	2.56	3.30
072-0430-073-0024	NON RESIDENTIAL	0.74	2.56	3.30
072-0430-073-0025	NON RESIDENTIAL	0.74	2.56	3.30
072-0430-073-0026	NON RESIDENTIAL	0.74	2.56	3.30
072-0430-073-0027	NON RESIDENTIAL	0.74	2.56	3.30
072-0430-073-0028	NON RESIDENTIAL	0.74	2.56	3.30
072-0430-073-0029	NON RESIDENTIAL	0.74	2.56	3.30
072-0430-073-0030	NON RESIDENTIAL	0.74	2.56	3.30
072-0430-073-0031	NON RESIDENTIAL	0.74	2.56	3.30
072-0430-073-0032	NON RESIDENTIAL	0.74	2.56	3.30
072-0430-073-0033	NON RESIDENTIAL	0.74	2.56	3.30
072-0430-073-0034	NON RESIDENTIAL	0.74	2.56	3.30
072-0430-073-0035	NON RESIDENTIAL	0.74	2.56	3.30
072-0430-073-0036	NON RESIDENTIAL	0.74	2.56	3.30
072-0430-073-0037	NON RESIDENTIAL	0.74	2.56	3.30
072-0430-073-0038	NON RESIDENTIAL	0.74	2.56	3.30
072-0430-073-0039	NON RESIDENTIAL	0.74	2.56	3.30
072-0430-073-0040	NON RESIDENTIAL	0.74	2.56	3.30
072-0430-073-0041	NON RESIDENTIAL	0.74	2.56	3.30
072-0430-073-0042	NON RESIDENTIAL	0.74	2.56	3.30
072-0430-073-0043	NON RESIDENTIAL	0.74	2.56	3.30
072-0430-073-0044	NON RESIDENTIAL	0.74	2.56	3.30
072-0430-073-0045	NON RESIDENTIAL	0.74	2.56	3.30
072-0430-073-0046	NON RESIDENTIAL	0.74	2.56	3.30
072-0430-074-0000	NON RESIDENTIAL	36.76	2.56	39.32
072-0430-075-0000	NON RESIDENTIAL	38.76	2.56	41.32
072-0430-077-0000	NON RESIDENTIAL	118.88	2.56	121.44
072-0430-078-0000	NON RESIDENTIAL	167.48	2.56	170.04

Assessor's Parcel Number	District Classification	Street Lights Charge	Safety Lights Charge	Estimated 17/18 Applied Charge
072-0430-079-0000	NON RESIDENTIAL	87.14	2.56	89.70
072-0430-080-0000	NON RESIDENTIAL	62.44	2.56	65.00
072-0430-081-0000	NON RESIDENTIAL	65.46	2.56	68.02
072-0430-082-0000	SAFETY LIGHTS ONLY	0.00	2.56	2.56
072-0430-083-0001	NON RESIDENTIAL	8.54	2.56	11.10
072-0430-083-0002	NON RESIDENTIAL	8.54	2.56	11.10
072-0430-083-0003	NON RESIDENTIAL	8.54	2.56	11.10
072-0430-083-0004	NON RESIDENTIAL	8.54	2.56	11.10
072-0430-083-0005	NON RESIDENTIAL	8.54	2.56	11.10
072-0430-083-0006	NON RESIDENTIAL	8.54	2.56	11.10
072-0430-083-0007	NON RESIDENTIAL	8.54	2.56	11.10
072-0430-083-0008	NON RESIDENTIAL	8.54	2.56	11.10
072-0430-083-0009	NON RESIDENTIAL	8.54	2.56	11.10
072-0430-083-0010	NON RESIDENTIAL	8.54	2.56	11.10
072-0430-083-0011	NON RESIDENTIAL	8.54	2.56	11.10
072-0430-083-0012	NON RESIDENTIAL	8.54	2.56	11.10
072-0430-083-0013	EXEMPT	0.00	0.00	0.00
072-0430-084-0000	EXEMPT	0.00	0.00	0.00
072-0440-006-0000	SAFETY LIGHTS ONLY	0.00	2.56	2.56
072-0440-007-0000	SAFETY LIGHTS ONLY	0.00	2.56	2.56
072-0440-008-0000	SAFETY LIGHTS ONLY	0.00	2.56	2.56
072-0440-011-0000	SAFETY LIGHTS ONLY	0.00	2.56	2.56
072-0440-012-0000	SAFETY LIGHTS ONLY	0.00	2.56	2.56
072-0440-013-0000	SAFETY LIGHTS ONLY	0.00	2.56	2.56
072-0440-015-0000	SAFETY LIGHTS ONLY	0.00	2.56	2.56
072-0440-016-0000	SAFETY LIGHTS ONLY	0.00	2.56	2.56
072-0440-017-0000	SAFETY LIGHTS ONLY	0.00	2.56	2.56
072-0440-018-0000	SAFETY LIGHTS ONLY	0.00	2.56	2.56
072-0440-019-0000	SAFETY LIGHTS ONLY	0.00	2.56	2.56
072-0440-020-0000	SAFETY LIGHTS ONLY	0.00	2.56	2.56
072-0440-021-0000	SAFETY LIGHTS ONLY	0.00	2.56	2.56
072-0440-022-0000	SAFETY LIGHTS ONLY	0.00	2.56	2.56
072-0440-023-0000	SAFETY LIGHTS ONLY	0.00	2.56	2.56
072-0440-024-0000	SAFETY LIGHTS ONLY	0.00	2.56	2.56
072-0450-006-0000	NON RESIDENTIAL	238.78	2.56	241.34
072-0450-015-0000	NON RESIDENTIAL	50.38	2.56	52.94
072-0450-021-0000	NON RESIDENTIAL	103.26	2.56	105.82
072-0450-022-0000	NON RESIDENTIAL	50.38	2.56	52.94
072-0450-023-0000	NON RESIDENTIAL	50.38	2.56	52.94
072-0450-024-0000	NON RESIDENTIAL	50.38	2.56	52.94
072-0450-032-0001	NON RESIDENTIAL	8.28	2.56	10.84
072-0450-032-0002	NON RESIDENTIAL	8.28	2.56	10.84
072-0450-032-0003	NON RESIDENTIAL	8.28	2.56	10.84
072-0450-032-0004	NON RESIDENTIAL	8.28	2.56	10.84
072-0450-032-0005	NON RESIDENTIAL	8.28	2.56	10.84
072-0450-032-0006	NON RESIDENTIAL	8.28	2.56	10.84
072-0450-044-0000	NON RESIDENTIAL	46.58	2.56	49.14
072-0450-045-0000	SAFETY LIGHTS ONLY	0.00	2.56	2.56
072-0450-046-0000	SAFETY LIGHTS ONLY	0.00	2.56	2.56
072-0450-047-0000	SAFETY LIGHTS ONLY	0.00	2.56	2.56
072-0450-048-0000	SAFETY LIGHTS ONLY	0.00	2.56	2.56
072-0450-049-0000	SAFETY LIGHTS ONLY	0.00	2.56	2.56
072-0450-050-0000	SAFETY LIGHTS ONLY	0.00	2.56	2.56
072-0450-051-0000	SAFETY LIGHTS ONLY	0.00	2.56	2.56
072-0450-052-0000	SAFETY LIGHTS ONLY	0.00	2.56	2.56
072-0450-053-0000	SAFETY LIGHTS ONLY	0.00	2.56	2.56

Assessor's Parcel Number	District Classification	Street Lights Charge	Safety Lights Charge	Estimated 17/18 Applied Charge
072-0450-054-0000	SAFETY LIGHTS ONLY	0.00	2.56	2.56
072-0450-055-0000	SAFETY LIGHTS ONLY	0.00	2.56	2.56
072-0450-056-0000	SAFETY LIGHTS ONLY	0.00	2.56	2.56
072-0450-057-0000	SAFETY LIGHTS ONLY	0.00	2.56	2.56
072-0450-058-0000	SAFETY LIGHTS ONLY	0.00	2.56	2.56
072-0450-059-0000	SAFETY LIGHTS ONLY	0.00	2.56	2.56
072-0450-060-0000	NON RESIDENTIAL	52.12	2.56	54.68
072-0450-062-0000	NON RESIDENTIAL	25.16	2.56	27.72
072-0450-065-0000	NON RESIDENTIAL	20.12	2.56	22.68
072-0450-066-0000	NON RESIDENTIAL	20.12	2.56	22.68
072-0450-067-0000	NON RESIDENTIAL	20.12	2.56	22.68
072-0450-068-0000	NON RESIDENTIAL	20.12	2.56	22.68
072-0450-069-0000	NON RESIDENTIAL	20.12	2.56	22.68
072-0450-072-0000	NON RESIDENTIAL	217.86	2.56	220.42
072-0450-073-0000	NON RESIDENTIAL	12.58	2.56	15.14
072-0450-074-0000	NON RESIDENTIAL	12.58	2.56	15.14
072-0450-075-0000	NON RESIDENTIAL	25.16	2.56	27.72
072-0450-079-0000	NON RESIDENTIAL	25.16	2.56	27.72
072-0450-080-0000	NON RESIDENTIAL	25.16	2.56	27.72
072-0450-081-0000	NON RESIDENTIAL	25.16	2.56	27.72
072-0450-084-0000	SAFETY LIGHTS ONLY	0.00	2.56	2.56
072-0450-085-0000	SAFETY LIGHTS ONLY	0.00	2.56	2.56
072-0450-086-0000	SAFETY LIGHTS ONLY	0.00	2.56	2.56
072-0450-090-0000	NON RESIDENTIAL	88.14	2.56	90.70
072-0450-091-0000	NON RESIDENTIAL	16.34	2.56	18.90
072-0450-092-0000	NON RESIDENTIAL	16.34	2.56	18.90
072-0450-093-0000	NON RESIDENTIAL	16.34	2.56	18.90
072-0450-094-0000	NON RESIDENTIAL	147.34	2.56	149.90
072-0450-095-0000	NON RESIDENTIAL	100.76	2.56	103.32
072-0450-096-0000	NON RESIDENTIAL	41.54	2.56	44.10
072-0450-105-0000	NON RESIDENTIAL	100.76	2.56	103.32
072-0450-106-0000	NON RESIDENTIAL	20.12	2.56	22.68
072-0450-107-0000	NON RESIDENTIAL	28.94	2.56	31.50
072-0450-108-0000	NON RESIDENTIAL	23.90	2.56	26.46
072-0450-110-0000	NON RESIDENTIAL	47.84	2.56	50.40
072-0450-111-0000	NON RESIDENTIAL	33.98	2.56	36.54
072-0450-112-0000	NON RESIDENTIAL	16.86	2.56	19.42
072-0450-113-0000	NON RESIDENTIAL	15.08	2.56	17.64
072-0450-114-0000	NON RESIDENTIAL	15.84	2.56	18.40
072-0450-115-0000	NON RESIDENTIAL	25.16	2.56	27.72
072-0450-116-0000	NON RESIDENTIAL	69.24	2.56	71.80
072-0450-117-0000	NON RESIDENTIAL	69.24	2.56	71.80
072-0460-006-0000	NON RESIDENTIAL	113.58	2.56	116.14
072-0460-007-0000	NON RESIDENTIAL	39.02	2.56	41.58
072-0460-008-0000	NON RESIDENTIAL	37.76	2.56	40.32
072-0460-011-0000	NON RESIDENTIAL	37.76	2.56	40.32
072-0460-012-0000	NON RESIDENTIAL	38.76	2.56	41.32
072-0460-013-0000	NON RESIDENTIAL	41.80	2.56	44.36
072-0460-014-0000	NON RESIDENTIAL	79.32	2.56	81.88
072-0460-017-0000	NON RESIDENTIAL	75.80	2.56	78.36
072-0460-018-0000	NON RESIDENTIAL	113.34	2.56	115.90
072-0460-019-0000	NON RESIDENTIAL	137.00	2.56	139.56
072-0460-020-0000	NON RESIDENTIAL	50.38	2.56	52.94
072-0470-012-0000	NON RESIDENTIAL	37.76	2.56	40.32
072-0470-013-0000	NON RESIDENTIAL	37.76	2.56	40.32
072-0470-014-0000	NON RESIDENTIAL	37.76	2.56	40.32

Assessor's Parcel Number	District Classification	Street Lights Charge	Safety Lights Charge	Estimated 17/18 Applied Charge
072-0470-015-0000	NON RESIDENTIAL	37.76	2.56	40.32
072-0470-020-0000	NON RESIDENTIAL	37.76	2.56	40.32
072-0470-021-0000	NON RESIDENTIAL	75.54	2.56	78.10
072-0470-022-0000	NON RESIDENTIAL	76.04	2.56	78.60
072-0470-025-0000	NON RESIDENTIAL	94.44	2.56	97.00
072-0470-026-0000	NON RESIDENTIAL	94.44	2.56	97.00
072-0470-027-0000	NON RESIDENTIAL	56.90	2.56	59.46
072-0470-029-0000	NON RESIDENTIAL	46.58	2.56	49.14
072-0480-002-0000	NON RESIDENTIAL	40.28	2.56	42.84
072-0480-003-0000	NON RESIDENTIAL	40.28	2.56	42.84
072-0480-004-0000	NON RESIDENTIAL	132.22	2.56	134.78
072-0480-005-0000	NON RESIDENTIAL	105.52	2.56	108.08
072-0480-006-0000	NON RESIDENTIAL	123.90	2.56	126.46
072-0480-007-0000	NON RESIDENTIAL	88.90	2.56	91.46
072-0480-010-0000	NON RESIDENTIAL	69.76	2.56	72.32
072-0480-011-0000	NON RESIDENTIAL	76.04	2.56	78.60
072-0480-012-0000	NON RESIDENTIAL	73.28	2.56	75.84
072-0480-014-0000	NON RESIDENTIAL	81.08	2.56	83.64
072-0480-022-0000	NON RESIDENTIAL	40.28	2.56	42.84
072-0480-023-0000	NON RESIDENTIAL	93.68	2.56	96.24
072-0480-024-0000	NON RESIDENTIAL	59.42	2.56	61.98
072-0480-025-0000	NON RESIDENTIAL	30.46	2.56	33.02
072-0480-026-0000	NON RESIDENTIAL	30.46	2.56	33.02
072-0480-027-0000	NON RESIDENTIAL	30.46	2.56	33.02
072-0480-028-0000	EXEMPT	0.00	0.00	0.00
072-0480-029-0000	NON RESIDENTIAL	72.28	2.56	74.84
072-0490-004-0000	NON RESIDENTIAL	37.76	2.56	40.32
072-0490-005-0000	NON RESIDENTIAL	52.12	2.56	54.68
072-0490-007-0000	NON RESIDENTIAL	51.36	2.56	53.92
072-0490-008-0000	NON RESIDENTIAL	38.26	2.56	40.82
072-0490-009-0000	NON RESIDENTIAL	126.42	2.56	128.98
072-0490-013-0000	NON RESIDENTIAL	111.32	2.56	113.88
072-0490-018-0000	NON RESIDENTIAL	238.78	2.56	241.34
072-0490-019-0000	NON RESIDENTIAL	110.56	2.56	113.12
072-0490-020-0000	NON RESIDENTIAL	14.58	2.56	17.14
072-0490-022-0000	NON RESIDENTIAL	209.56	2.56	212.12
072-0500-003-0000	NON RESIDENTIAL	98.46	2.56	101.02
072-0500-004-0000	NON RESIDENTIAL	50.38	2.56	52.94
072-0500-005-0000	NON RESIDENTIAL	50.38	2.56	52.94
072-0500-006-0000	NON RESIDENTIAL	50.38	2.56	52.94
072-0500-007-0000	NON RESIDENTIAL	50.38	2.56	52.94
072-0500-008-0000	NON RESIDENTIAL	52.62	2.56	55.18
072-0500-009-0000	NON RESIDENTIAL	61.70	2.56	64.26
072-0500-010-0000	NON RESIDENTIAL	137.26	2.56	139.82
072-0500-013-0000	NON RESIDENTIAL	80.58	2.56	83.14
072-0500-019-0000	NON RESIDENTIAL	61.70	2.56	64.26
072-0500-020-0000	NON RESIDENTIAL	181.60	2.56	184.16
072-0500-021-0000	NON RESIDENTIAL	145.06	2.56	147.62
072-0500-022-0000	NON RESIDENTIAL	57.92	2.56	60.48
072-0500-023-0000	NON RESIDENTIAL	159.18	2.56	161.74
072-0500-024-0000	NON RESIDENTIAL	50.38	2.56	52.94
072-0500-025-0000	NON RESIDENTIAL	50.38	2.56	52.94
072-0500-026-0000	NON RESIDENTIAL	50.38	2.56	52.94
072-0500-031-0000	NON RESIDENTIAL	98.72	2.56	101.28
072-0500-032-0000	NON RESIDENTIAL	49.34	2.56	51.90
072-0500-033-0000	NON RESIDENTIAL	49.34	2.56	51.90

Assessor's Parcel Number	District Classification	Street Lights Charge	Safety Lights Charge	Estimated 17/18 Applied Charge
072-0500-034-0000	SAFETY LIGHTS ONLY	0.00	2.56	2.56
072-0500-035-0000	SAFETY LIGHTS ONLY	0.00	2.56	2.56
072-0500-040-0000	NON RESIDENTIAL	9.54	2.56	12.10
072-0500-041-0000	NON RESIDENTIAL	9.54	2.56	12.10
072-0500-044-0000	NON RESIDENTIAL	9.54	2.56	12.10
072-0500-045-0000	NON RESIDENTIAL	9.54	2.56	12.10
072-0500-048-0000	NON RESIDENTIAL	9.54	2.56	12.10
072-0500-049-0000	NON RESIDENTIAL	9.54	2.56	12.10
072-0500-050-0000	NON RESIDENTIAL	9.54	2.56	12.10
072-0500-051-0000	NON RESIDENTIAL	9.54	2.56	12.10
072-0500-054-0000	NON RESIDENTIAL	28.44	2.56	31.00
072-0500-055-0000	NON RESIDENTIAL	22.14	2.56	24.70
072-0500-056-0000	NON RESIDENTIAL	28.44	2.56	31.00
072-0500-057-0000	NON RESIDENTIAL	21.90	2.56	24.46
072-0500-058-0000	NON RESIDENTIAL	20.38	2.56	22.94
072-0500-059-0000	NON RESIDENTIAL	18.12	2.56	20.68
072-0500-060-0000	NON RESIDENTIAL	20.38	2.56	22.94
072-0500-061-0000	NON RESIDENTIAL	64.20	2.56	66.76
072-0500-062-0000	NON RESIDENTIAL	156.16	2.56	158.72
072-0500-063-0000	NON RESIDENTIAL	157.42	2.56	159.98
072-0500-064-0000	NON RESIDENTIAL	40.28	2.56	42.84
072-0500-065-0000	NON RESIDENTIAL	89.90	2.56	92.46
072-0500-066-0000	NON RESIDENTIAL	130.96	2.56	133.52
072-0510-002-0000	NON RESIDENTIAL	85.62	2.56	88.18
072-0510-003-0000	NON RESIDENTIAL	76.30	2.56	78.86
072-0510-004-0000	NON RESIDENTIAL	166.48	2.56	169.04
072-0510-005-0000	NON RESIDENTIAL	50.38	2.56	52.94
072-0510-006-0000	NON RESIDENTIAL	51.36	2.56	53.92
072-0510-007-0000	NON RESIDENTIAL	162.70	2.56	165.26
072-0510-008-0000	NON RESIDENTIAL	221.40	2.56	223.96
072-0510-009-0000	NON RESIDENTIAL	101.24	2.56	103.80
072-0510-010-0000	NON RESIDENTIAL	104.00	2.56	106.56
072-0510-011-0000	NON RESIDENTIAL	153.88	2.56	156.44
072-0510-012-0000	NON RESIDENTIAL	85.62	2.56	88.18
072-0510-013-0000	NON RESIDENTIAL	70.50	2.56	73.06
072-0510-015-0000	NON RESIDENTIAL	78.82	2.56	81.38
072-0540-001-0000	SAFETY LIGHTS ONLY	0.00	2.56	2.56
072-0540-002-0000	SAFETY LIGHTS ONLY	0.00	2.56	2.56
072-0540-003-0000	SAFETY LIGHTS ONLY	0.00	2.56	2.56
072-0540-004-0000	SAFETY LIGHTS ONLY	0.00	2.56	2.56
072-0540-005-0000	SAFETY LIGHTS ONLY	0.00	2.56	2.56
072-0540-006-0000	SAFETY LIGHTS ONLY	0.00	2.56	2.56
072-0540-007-0000	SAFETY LIGHTS ONLY	0.00	2.56	2.56
072-0540-011-0000	SAFETY LIGHTS ONLY	0.00	2.56	2.56
072-0540-013-0000	SAFETY LIGHTS ONLY	0.00	2.56	2.56
072-0540-014-0000	SAFETY LIGHTS ONLY	0.00	2.56	2.56
072-0540-015-0000	SAFETY LIGHTS ONLY	0.00	2.56	2.56
072-0540-016-0000	SAFETY LIGHTS ONLY	0.00	2.56	2.56
072-0540-017-0000	SAFETY LIGHTS ONLY	0.00	2.56	2.56
072-0540-018-0000	SAFETY LIGHTS ONLY	0.00	2.56	2.56
072-0540-019-0000	SAFETY LIGHTS ONLY	0.00	2.56	2.56
072-0540-020-0000	SAFETY LIGHTS ONLY	0.00	2.56	2.56
072-0540-021-0000	SAFETY LIGHTS ONLY	0.00	2.56	2.56
072-0540-022-0000	SAFETY LIGHTS ONLY	0.00	2.56	2.56
072-0540-023-0000	SAFETY LIGHTS ONLY	0.00	2.56	2.56
072-0550-001-0000	SAFETY LIGHTS ONLY	0.00	2.56	2.56

Assessor's Parcel Number	District Classification	Street Lights Charge	Safety Lights Charge	Estimated 17/18 Applied Charge
072-0550-002-0000	SAFETY LIGHTS ONLY	0.00	2.56	2.56
072-0550-003-0000	SAFETY LIGHTS ONLY	0.00	2.56	2.56
072-0550-004-0000	SAFETY LIGHTS ONLY	0.00	2.56	2.56
072-0550-005-0000	SAFETY LIGHTS ONLY	0.00	2.56	2.56
072-0550-006-0000	SAFETY LIGHTS ONLY	0.00	2.56	2.56
072-0550-007-0000	SAFETY LIGHTS ONLY	0.00	2.56	2.56
072-0550-008-0000	SAFETY LIGHTS ONLY	0.00	2.56	2.56
072-0550-009-0000	NON RESIDENTIAL	47.84	2.56	50.40
072-0550-010-0000	NON RESIDENTIAL	47.84	2.56	50.40
072-0550-011-0000	NON RESIDENTIAL	50.38	2.56	52.94
072-0550-012-0000	NON RESIDENTIAL	50.38	2.56	52.94
072-0550-013-0000	NON RESIDENTIAL	50.38	2.56	52.94
072-0550-014-0000	SAFETY LIGHTS ONLY	0.00	2.56	2.56
072-0550-015-0000	SAFETY LIGHTS ONLY	0.00	2.56	2.56
072-0550-016-0000	SAFETY LIGHTS ONLY	0.00	2.56	2.56
072-0550-017-0000	SAFETY LIGHTS ONLY	0.00	2.56	2.56
072-0550-018-0000	SAFETY LIGHTS ONLY	0.00	2.56	2.56
072-0550-019-0000	SAFETY LIGHTS ONLY	0.00	2.56	2.56
072-0550-020-0000	NON RESIDENTIAL	45.32	2.56	47.88
072-0550-021-0000	NON RESIDENTIAL	45.32	2.56	47.88
072-0550-022-0000	NON RESIDENTIAL	45.32	2.56	47.88
072-0550-023-0000	NON RESIDENTIAL	45.32	2.56	47.88
072-0550-024-0000	NON RESIDENTIAL	124.66	2.56	127.22
072-0550-025-0000	SAFETY LIGHTS ONLY	0.00	2.56	2.56
072-0550-026-0000	SAFETY LIGHTS ONLY	0.00	2.56	2.56
072-0550-027-0000	SAFETY LIGHTS ONLY	0.00	2.56	2.56
072-0550-028-0000	SAFETY LIGHTS ONLY	0.00	2.56	2.56
072-0550-029-0000	SAFETY LIGHTS ONLY	0.00	2.56	2.56
072-0550-030-0000	SAFETY LIGHTS ONLY	0.00	2.56	2.56
072-0550-031-0000	SAFETY LIGHTS ONLY	0.00	2.56	2.56
072-0550-032-0000	SAFETY LIGHTS ONLY	0.00	2.56	2.56
072-0550-036-0000	NON RESIDENTIAL	215.86	2.56	218.42
072-0560-001-0000	NON RESIDENTIAL	47.84	2.56	50.40
072-0560-002-0000	NON RESIDENTIAL	47.84	2.56	50.40
072-0560-003-0000	NON RESIDENTIAL	47.84	2.56	50.40
072-0560-008-0000	NON RESIDENTIAL	90.66	2.56	93.22
072-0560-009-0000	NON RESIDENTIAL	90.66	2.56	93.22
072-0560-010-0000	NON RESIDENTIAL	100.76	2.56	103.32
072-0560-011-0000	NON RESIDENTIAL	90.66	2.56	93.22
072-0560-012-0000	NON RESIDENTIAL	84.36	2.56	86.92
072-0560-015-0000	NON RESIDENTIAL	40.28	2.56	42.84
072-0560-016-0000	NON RESIDENTIAL	65.46	2.56	68.02
072-0560-018-0000	NON RESIDENTIAL	40.28	2.56	42.84
072-0560-019-0000	NON RESIDENTIAL	40.28	2.56	42.84
072-0560-020-0000	NON RESIDENTIAL	40.28	2.56	42.84
072-0560-021-0000	NON RESIDENTIAL	45.32	2.56	47.88
072-0560-022-0000	NON RESIDENTIAL	35.50	2.56	38.06
072-0560-023-0000	NON RESIDENTIAL	113.58	2.56	116.14
072-0560-024-0000	NON RESIDENTIAL	61.18	2.56	63.74
072-0560-027-0000	NON RESIDENTIAL	10.06	2.56	12.62
072-0560-028-0000	NON RESIDENTIAL	50.60	2.56	53.16
072-0560-031-0000	SAFETY LIGHTS ONLY	0.00	2.56	2.56
072-0560-032-0000	NON RESIDENTIAL	45.32	2.56	47.88
072-0560-035-0000	NON RESIDENTIAL	45.32	2.56	47.88
072-0560-036-0000	NON RESIDENTIAL	45.32	2.56	47.88
072-0560-038-0000	NON RESIDENTIAL	86.12	2.56	88.68

Assessor's Parcel Number	District Classification	Street Lights Charge	Safety Lights Charge	Estimated 17/18 Applied Charge
072-0560-039-0000	NON RESIDENTIAL	32.48	2.56	35.04
072-0560-040-0000	NON RESIDENTIAL	39.02	2.56	41.58
072-0560-041-0000	NON RESIDENTIAL	110.30	2.56	112.86
072-0560-042-0000	SAFETY LIGHTS ONLY	0.00	2.56	2.56
072-0560-043-0000	NON RESIDENTIAL	30.70	2.56	33.26
072-0560-044-0000	NON RESIDENTIAL	18.12	2.56	20.68
072-0560-045-0000	NON RESIDENTIAL	171.26	2.56	173.82
072-0560-048-0000	EXEMPT	0.00	0.00	0.00
072-0560-049-0000	NON RESIDENTIAL	104.76	2.56	107.32
072-0560-050-0000	NON RESIDENTIAL	98.98	2.56	101.54
072-0560-051-0000	SAFETY LIGHTS ONLY	0.00	2.56	2.56
072-0560-052-0000	NON RESIDENTIAL	77.56	2.56	80.12
072-0560-053-0000	NON RESIDENTIAL	24.92	2.56	27.48
072-0560-054-0000	NON RESIDENTIAL	26.42	2.56	28.98
072-0560-055-0000	NON RESIDENTIAL	76.30	2.56	78.86
072-0560-056-0000	NON RESIDENTIAL	45.32	2.56	47.88
072-0560-057-0000	SAFETY LIGHTS ONLY	0.00	2.56	2.56
072-0560-060-0000	NON RESIDENTIAL	23.90	2.56	26.46
072-0560-061-0000	NON RESIDENTIAL	23.90	2.56	26.46
072-0560-062-0000	NON RESIDENTIAL	23.90	2.56	26.46
072-0560-063-0000	NON RESIDENTIAL	23.90	2.56	26.46
072-0560-064-0000	NON RESIDENTIAL	28.44	2.56	31.00
072-0560-065-0000	NON RESIDENTIAL	16.86	2.56	19.42
072-0560-066-0000	SAFETY LIGHTS ONLY	0.00	2.56	2.56
072-0570-001-0000	NON RESIDENTIAL	185.88	2.56	188.44
072-0570-002-0000	NON RESIDENTIAL	177.32	2.56	179.88
072-0570-005-0000	NON RESIDENTIAL	95.70	2.56	98.26
072-0570-006-0000	NON RESIDENTIAL	45.32	2.56	47.88
072-0570-007-0000	NON RESIDENTIAL	56.90	2.56	59.46
072-0570-009-0000	NON RESIDENTIAL	178.06	2.56	180.62
072-0570-010-0000	NON RESIDENTIAL	40.28	2.56	42.84
072-0570-011-0000	NON RESIDENTIAL	40.28	2.56	42.84
072-0570-012-0000	NON RESIDENTIAL	40.28	2.56	42.84
072-0570-013-0000	NON RESIDENTIAL	40.28	2.56	42.84
072-0570-014-0000	NON RESIDENTIAL	40.28	2.56	42.84
072-0570-015-0000	NON RESIDENTIAL	72.28	2.56	74.84
072-0570-016-0000	NON RESIDENTIAL	130.72	2.56	133.28
072-0570-017-0000	NON RESIDENTIAL	40.28	2.56	42.84
072-0570-019-0000	NON RESIDENTIAL	40.28	2.56	42.84
072-0570-020-0000	NON RESIDENTIAL	40.28	2.56	42.84
072-0570-021-0000	NON RESIDENTIAL	166.48	2.56	169.04
072-0570-022-0000	NON RESIDENTIAL	82.10	2.56	84.66
072-0570-025-0000	SAFETY LIGHTS ONLY	0.00	2.56	2.56
072-0570-030-0000	NON RESIDENTIAL	33.72	2.56	36.28
072-0570-031-0000	NON RESIDENTIAL	62.70	2.56	65.26
072-0570-032-0000	NON RESIDENTIAL	53.88	2.56	56.44
072-0570-033-0000	NON RESIDENTIAL	262.20	2.56	264.76
072-0570-034-0000	NON RESIDENTIAL	45.32	2.56	47.88
072-0570-035-0000	NON RESIDENTIAL	45.32	2.56	47.88
072-0570-036-0000	NON RESIDENTIAL	42.80	2.56	45.36
072-0570-037-0000	NON RESIDENTIAL	42.80	2.56	45.36
072-0570-038-0000	NON RESIDENTIAL	139.52	2.56	142.08
072-0570-039-0000	NON RESIDENTIAL	134.48	2.56	137.04
072-0570-040-0000	NON RESIDENTIAL	97.72	2.56	100.28
072-0570-041-0000	NON RESIDENTIAL	97.72	2.56	100.28
072-0570-042-0000	NON RESIDENTIAL	102.24	2.56	104.80

Assessor's Parcel Number	District Classification	Street Lights Charge	Safety Lights Charge	Estimated 17/18 Applied Charge
072-0570-043-0000	NON RESIDENTIAL	10.06	2.56	12.62
072-0570-044-0000	NON RESIDENTIAL	10.06	2.56	12.62
072-0570-045-0000	NON RESIDENTIAL	10.06	2.56	12.62
072-0570-046-0000	NON RESIDENTIAL	10.06	2.56	12.62
072-0570-047-0000	EXEMPT	0.00	0.00	0.00
072-0570-048-0000	NON RESIDENTIAL	26.68	2.56	29.24
072-0570-049-0000	SAFETY LIGHTS ONLY	0.00	2.56	2.56
072-0570-050-0000	NON RESIDENTIAL	28.70	2.56	31.26
072-0580-001-0000	NON RESIDENTIAL	181.34	2.56	183.90
072-0580-002-0000	NON RESIDENTIAL	100.76	2.56	103.32
072-0580-003-0000	NON RESIDENTIAL	100.76	2.56	103.32
072-0580-004-0000	NON RESIDENTIAL	185.38	2.56	187.94
072-0580-005-0000	NON RESIDENTIAL	140.04	2.56	142.60
072-0580-008-0000	NON RESIDENTIAL	99.72	2.56	102.28
072-0580-009-0000	NON RESIDENTIAL	40.28	2.56	42.84
072-0580-010-0000	NON RESIDENTIAL	48.08	2.56	50.64
072-0580-011-0000	NON RESIDENTIAL	40.28	2.56	42.84
072-0580-012-0000	NON RESIDENTIAL	40.28	2.56	42.84
072-0580-013-0000	NON RESIDENTIAL	40.28	2.56	42.84
072-0580-014-0000	NON RESIDENTIAL	40.54	2.56	43.10
072-0580-016-0000	NON RESIDENTIAL	29.44	2.56	32.00
072-0580-019-0000	NON RESIDENTIAL	65.46	2.56	68.02
072-0580-020-0000	NON RESIDENTIAL	66.22	2.56	68.78
072-0580-021-0000	SAFETY LIGHTS ONLY	0.00	2.56	2.56
072-0590-002-0000	NON RESIDENTIAL	190.16	2.56	192.72
072-0590-003-0000	NON RESIDENTIAL	116.10	2.56	118.66
072-0590-014-0000	NON RESIDENTIAL	263.22	2.56	265.78
072-0590-015-0000	NON RESIDENTIAL	181.34	2.56	183.90
072-0590-016-0000	NON RESIDENTIAL	161.94	2.56	164.50
072-0600-002-0000	NON RESIDENTIAL	109.80	2.56	112.36
072-0600-013-0000	NON RESIDENTIAL	209.56	2.56	212.12
072-0600-028-0000	NON RESIDENTIAL	172.78	2.56	175.34
072-0600-033-0000	NON RESIDENTIAL	212.84	2.56	215.40
072-0600-044-0000	NON RESIDENTIAL	442.32	2.56	444.88
072-0600-049-0000	NON RESIDENTIAL	193.18	2.56	195.74
072-0600-050-0000	NON RESIDENTIAL	373.04	2.56	375.60
072-0600-052-0000	NON RESIDENTIAL	182.86	2.56	185.42
072-0600-053-0000	NON RESIDENTIAL	81.60	2.56	84.16
072-0600-054-0000	NON RESIDENTIAL	240.28	2.56	242.84
072-0600-058-0000	NON RESIDENTIAL	128.70	2.56	131.26
072-0600-059-0000	SAFETY LIGHTS ONLY	0.00	2.56	2.56
072-0600-060-0000	NON RESIDENTIAL	317.88	2.56	320.44
072-0600-061-0000	NON RESIDENTIAL	166.98	2.56	169.54
072-0600-062-0000	NON RESIDENTIAL	317.12	2.56	319.68
072-0600-063-0000	NON RESIDENTIAL	288.90	2.56	291.46
072-0600-064-0000	NON RESIDENTIAL	281.10	2.56	283.66
072-0600-065-0000	NON RESIDENTIAL	206.54	2.56	209.10
072-0610-034-0000	NON RESIDENTIAL	254.14	2.56	256.70
072-0610-039-0000	NON RESIDENTIAL	169.76	2.56	172.32
072-0610-043-0000	EXEMPT	0.00	0.00	0.00
072-0610-044-0000	EXEMPT	0.00	0.00	0.00
072-0610-045-0000	EXEMPT	0.00	0.00	0.00
072-0610-053-0000	NON RESIDENTIAL	290.16	2.56	292.72
072-0610-064-0000	NON RESIDENTIAL	145.58	2.56	148.14
072-0610-065-0000	NON RESIDENTIAL	156.66	2.56	159.22
072-0610-075-0000	NON RESIDENTIAL	121.40	2.56	123.96

Assessor's Parcel Number	District Classification	Street Lights Charge	Safety Lights Charge	Estimated 17/18 Applied Charge
072-0610-076-0000	NON RESIDENTIAL	158.92	2.56	161.48
072-0610-086-0000	NON RESIDENTIAL	43.56	2.56	46.12
072-0610-088-0000	NON RESIDENTIAL	159.68	2.56	162.24
072-0610-089-0000	NON RESIDENTIAL	103.26	2.56	105.82
072-0610-090-0000	NON RESIDENTIAL	229.46	2.56	232.02
072-0610-091-0000	NON RESIDENTIAL	89.40	2.56	91.96
072-0610-092-0000	NON RESIDENTIAL	94.94	2.56	97.50
072-0620-021-0000	NON RESIDENTIAL	60.44	2.56	63.00
072-0620-022-0000	NON RESIDENTIAL	60.44	2.56	63.00
072-0630-023-0000	NON RESIDENTIAL	60.44	2.56	63.00
072-0630-024-0000	NON RESIDENTIAL	60.44	2.56	63.00
072-0640-019-0000	NON RESIDENTIAL	58.92	2.56	61.48
072-0640-021-0000	SAFETY LIGHTS ONLY	0.00	2.56	2.56
072-0640-023-0000	SAFETY LIGHTS ONLY	0.00	2.56	2.56
072-0640-024-0000	SAFETY LIGHTS ONLY	0.00	2.56	2.56
072-0640-025-0000	SAFETY LIGHTS ONLY	0.00	2.56	2.56
072-0640-027-0000	NON RESIDENTIAL	47.84	2.56	50.40
072-0640-028-0000	NON RESIDENTIAL	86.12	2.56	88.68
072-0640-029-0000	SAFETY LIGHTS ONLY	0.00	2.56	2.56
072-0640-030-0000	NON RESIDENTIAL	59.18	2.56	61.74
072-0640-031-0000	SAFETY LIGHTS ONLY	0.00	2.56	2.56
072-0640-032-0000	NON RESIDENTIAL	58.92	2.56	61.48
072-0640-033-0000	NON RESIDENTIAL	47.84	2.56	50.40
072-0640-035-0000	SAFETY LIGHTS ONLY	0.00	2.56	2.56
072-0640-036-0000	SAFETY LIGHTS ONLY	0.00	2.56	2.56
072-0640-037-0000	SAFETY LIGHTS ONLY	0.00	2.56	2.56
072-0640-038-0000	SAFETY LIGHTS ONLY	0.00	2.56	2.56
072-0640-039-0000	SAFETY LIGHTS ONLY	0.00	2.56	2.56
072-0640-040-0000	SAFETY LIGHTS ONLY	0.00	2.56	2.56
072-0640-041-0000	SAFETY LIGHTS ONLY	0.00	2.56	2.56
072-0640-042-0000	SAFETY LIGHTS ONLY	0.00	2.56	2.56
072-0650-005-0000	NON RESIDENTIAL	464.98	2.56	467.54
072-0650-020-0000	NON RESIDENTIAL	596.98	2.56	599.54
072-0650-021-0000	NON RESIDENTIAL	30.20	2.56	32.76
072-0650-023-0000	NON RESIDENTIAL	245.08	2.56	247.64
072-0650-025-0000	NON RESIDENTIAL	348.86	2.56	351.42
072-0650-026-0000	NON RESIDENTIAL	277.06	2.56	279.62
072-0660-001-0000	NON RESIDENTIAL	408.56	2.56	411.12
072-0660-013-0000	NON RESIDENTIAL	338.28	2.56	340.84
072-0660-016-0000	NON RESIDENTIAL	107.04	2.56	109.60
072-0660-017-0000	NON RESIDENTIAL	315.10	2.56	317.66
072-0660-018-0000	NON RESIDENTIAL	29.96	2.56	32.52
072-0660-019-0000	NON RESIDENTIAL	327.70	2.56	330.26
072-0660-023-0000	NON RESIDENTIAL	132.48	2.56	135.04
072-0660-024-0000	NON RESIDENTIAL	93.18	2.56	95.74
072-0660-025-0001	NON RESIDENTIAL	6.78	2.56	9.34
072-0660-025-0002	NON RESIDENTIAL	6.78	2.56	9.34
072-0660-025-0003	NON RESIDENTIAL	6.78	2.56	9.34
072-0660-025-0004	NON RESIDENTIAL	6.78	2.56	9.34
072-0660-025-0005	NON RESIDENTIAL	6.78	2.56	9.34
072-0660-025-0006	NON RESIDENTIAL	6.78	2.56	9.34
072-0660-025-0007	NON RESIDENTIAL	6.78	2.56	9.34
072-0660-025-0008	NON RESIDENTIAL	6.78	2.56	9.34
072-0660-025-0009	NON RESIDENTIAL	6.78	2.56	9.34
072-0660-025-0010	NON RESIDENTIAL	6.78	2.56	9.34
072-0660-025-0011	NON RESIDENTIAL	6.78	2.56	9.34

Assessor's Parcel Number	District Classification	Street Lights Charge	Safety Lights Charge	Estimated 17/18 Applied Charge
072-0660-025-0012	NON RESIDENTIAL	6.78	2.56	9.34
072-0660-025-0013	NON RESIDENTIAL	6.78	2.56	9.34
072-0660-025-0014	NON RESIDENTIAL	6.78	2.56	9.34
072-0660-025-0015	NON RESIDENTIAL	6.78	2.56	9.34
072-0660-025-0016	EXEMPT	0.00	0.00	0.00
072-0670-002-0000	NON RESIDENTIAL	66.72	2.56	69.28
072-0670-003-0000	NON RESIDENTIAL	62.96	2.56	65.52
072-0670-008-0000	NON RESIDENTIAL	143.06	2.56	145.62
072-0670-010-0000	NON RESIDENTIAL	186.12	2.56	188.68
072-0670-022-0000	NON RESIDENTIAL	84.10	2.56	86.66
072-0670-023-0000	NON RESIDENTIAL	112.32	2.56	114.88
072-0670-024-0000	NON RESIDENTIAL	409.56	2.56	412.12
072-0670-025-0000	NON RESIDENTIAL	209.06	2.56	211.62
072-0670-026-0000	NON RESIDENTIAL	564.24	2.56	566.80
072-0670-027-0000	NON RESIDENTIAL	47.34	2.56	49.90
072-0670-028-0000	NON RESIDENTIAL	47.34	2.56	49.90
072-0680-026-0000	NON RESIDENTIAL	35.24	2.56	37.80
072-0680-039-0000	NON RESIDENTIAL	25.16	2.56	27.72
072-0680-040-0000	NON RESIDENTIAL	277.56	2.56	280.12
072-0680-042-0000	NON RESIDENTIAL	168.74	2.56	171.30
072-0680-043-0000	NON RESIDENTIAL	91.66	2.56	94.22
072-0680-048-0000	NON RESIDENTIAL	241.54	2.56	244.10
072-0680-049-0000	NON RESIDENTIAL	125.92	2.56	128.48
072-0680-050-0000	NON RESIDENTIAL	251.38	2.56	253.94
072-0680-051-0000	NON RESIDENTIAL	220.64	2.56	223.20
072-0680-052-0000	NON RESIDENTIAL	537.52	2.56	540.08
072-0680-062-0000	NON RESIDENTIAL	346.34	2.56	348.90
072-0680-063-0000	NON RESIDENTIAL	61.70	2.56	64.26
072-0680-064-0000	NON RESIDENTIAL	264.48	2.56	267.04
072-0680-065-0000	NON RESIDENTIAL	29.20	2.56	31.76
072-0680-067-0000	NON RESIDENTIAL	29.20	2.56	31.76
072-0680-068-0000	NON RESIDENTIAL	29.20	2.56	31.76
072-0680-069-0000	NON RESIDENTIAL	29.20	2.56	31.76
072-0680-070-0000	NON RESIDENTIAL	29.20	2.56	31.76
072-0680-072-0000	SAFETY LIGHTS ONLY	0.00	2.56	2.56
072-0680-075-0000	SAFETY LIGHTS ONLY	0.00	2.56	2.56
072-0690-019-0000	EXEMPT	0.00	0.00	0.00
072-0690-022-0000	NON RESIDENTIAL	25.16	2.56	27.72
072-0690-023-0000	EXEMPT	0.00	0.00	0.00
072-0690-024-0000	EXEMPT	0.00	0.00	0.00
072-0690-036-0000	NON RESIDENTIAL	128.44	2.56	131.00
072-0690-037-0000	NON RESIDENTIAL	226.68	2.56	229.24
072-0690-038-0000	NON RESIDENTIAL	224.16	2.56	226.72
072-0690-039-0000	NON RESIDENTIAL	103.26	2.56	105.82
072-0690-060-0000	NON RESIDENTIAL	178.58	2.56	181.14
072-0690-061-0000	NON RESIDENTIAL	365.48	2.56	368.04
072-0690-062-0000	NON RESIDENTIAL	117.86	2.56	120.42
072-0690-063-0000	NON RESIDENTIAL	266.98	2.56	269.54
072-0690-064-0000	NON RESIDENTIAL	429.22	2.56	431.78
072-0690-078-0000	NON RESIDENTIAL	480.60	2.56	483.16
072-0690-079-0000	NON RESIDENTIAL	134.24	2.56	136.80
072-0690-080-0000	NON RESIDENTIAL	166.48	2.56	169.04
072-0690-082-0000	NON RESIDENTIAL	83.36	2.56	85.92
072-0690-084-0000	NON RESIDENTIAL	379.08	2.56	381.64
072-0690-085-0000	NON RESIDENTIAL	382.62	2.56	385.18
072-0690-086-0000	NON RESIDENTIAL	239.28	2.56	241.84

Assessor's Parcel Number	District Classification	Street Lights Charge	Safety Lights Charge	Estimated 17/18 Applied Charge
072-0690-089-0000	NON RESIDENTIAL	476.32	2.56	478.88
072-0690-090-0000	NON RESIDENTIAL	201.52	2.56	204.08
072-0690-091-0000	NON RESIDENTIAL	81.08	2.56	83.64
072-0690-093-0000	NON RESIDENTIAL	230.46	2.56	233.02
072-0690-094-0000	NON RESIDENTIAL	188.90	2.56	191.46
072-0690-095-0000	NON RESIDENTIAL	226.68	2.56	229.24
072-0690-096-0000	NON RESIDENTIAL	289.66	2.56	292.22
072-0690-098-0000	NON RESIDENTIAL	234.74	2.56	237.30
072-0690-099-0000	NON RESIDENTIAL	226.68	2.56	229.24
072-0690-100-0000	NON RESIDENTIAL	200.24	2.56	202.80
072-0690-101-0000	NON RESIDENTIAL	239.28	2.56	241.84
072-0690-104-0000	NON RESIDENTIAL	68.50	2.56	71.06
072-0690-105-0000	NON RESIDENTIAL	385.64	2.56	388.20
072-0690-107-0000	NON RESIDENTIAL	730.48	2.56	733.04
072-0690-108-0000	NON RESIDENTIAL	556.68	2.56	559.24
072-0690-113-0000	NON RESIDENTIAL	226.68	2.56	229.24
072-0690-114-0000	NON RESIDENTIAL	128.44	2.56	131.00
072-0690-115-0000	NON RESIDENTIAL	47.58	2.56	50.14
072-0690-116-0000	NON RESIDENTIAL	21.38	2.56	23.94
072-0690-117-0000	EXEMPT	0.00	0.00	0.00
072-1010-001-0000	NON RESIDENTIAL	8.80	2.56	11.36
072-1010-002-0000	NON RESIDENTIAL	8.80	2.56	11.36
072-1010-003-0000	NON RESIDENTIAL	8.80	2.56	11.36
072-1010-004-0000	NON RESIDENTIAL	8.80	2.56	11.36
072-1010-005-0000	NON RESIDENTIAL	8.80	2.56	11.36
072-1010-006-0000	NON RESIDENTIAL	8.80	2.56	11.36
072-1010-028-0000	EXEMPT	0.00	0.00	0.00
072-1010-029-0000	NON RESIDENTIAL	88.40	2.56	90.96
072-1200-001-0000	NON RESIDENTIAL	8.28	2.56	10.84
072-1200-002-0000	NON RESIDENTIAL	8.28	2.56	10.84
072-1200-003-0000	NON RESIDENTIAL	8.28	2.56	10.84
072-1200-004-0000	NON RESIDENTIAL	8.28	2.56	10.84
072-1200-005-0000	NON RESIDENTIAL	8.28	2.56	10.84
072-1200-006-0000	NON RESIDENTIAL	8.28	2.56	10.84
072-1200-007-0000	NON RESIDENTIAL	8.28	2.56	10.84
072-1200-008-0000	NON RESIDENTIAL	8.28	2.56	10.84
072-1200-009-0000	NON RESIDENTIAL	8.28	2.56	10.84
072-1200-010-0000	NON RESIDENTIAL	8.28	2.56	10.84
072-1200-011-0000	NON RESIDENTIAL	8.28	2.56	10.84
072-1340-001-0000	RESIDENTIAL	15.32	2.56	17.88
072-1340-002-0000	RESIDENTIAL	15.32	2.56	17.88
072-1340-003-0000	RESIDENTIAL	15.32	2.56	17.88
072-1340-004-0000	RESIDENTIAL	15.32	2.56	17.88
072-1340-005-0000	RESIDENTIAL	15.32	2.56	17.88
072-1340-006-0000	RESIDENTIAL	15.32	2.56	17.88
072-1340-007-0000	RESIDENTIAL	15.32	2.56	17.88
072-1340-008-0000	RESIDENTIAL	15.32	2.56	17.88
072-1340-009-0000	RESIDENTIAL	15.32	2.56	17.88
072-1340-010-0000	RESIDENTIAL	15.32	2.56	17.88
072-1340-011-0000	RESIDENTIAL	15.32	2.56	17.88
072-1340-012-0000	RESIDENTIAL	15.32	2.56	17.88
072-1340-013-0000	RESIDENTIAL	15.32	2.56	17.88
072-1340-014-0000	RESIDENTIAL	15.32	2.56	17.88
072-1340-015-0000	RESIDENTIAL	15.32	2.56	17.88
072-1340-016-0000	RESIDENTIAL	15.32	2.56	17.88
072-1340-017-0000	RESIDENTIAL	15.32	2.56	17.88

Assessor's Parcel Number	District Classification	Street Lights Charge	Safety Lights Charge	Estimated 17/18 Applied Charge
072-1340-018-0000	RESIDENTIAL	15.32	2.56	17.88
072-1340-019-0000	RESIDENTIAL	15.32	2.56	17.88
072-1340-020-0000	RESIDENTIAL	15.32	2.56	17.88
072-1340-021-0000	RESIDENTIAL	15.32	2.56	17.88
072-1340-022-0000	RESIDENTIAL	15.32	2.56	17.88
072-1340-023-0000	RESIDENTIAL	15.32	2.56	17.88
072-1340-024-0000	RESIDENTIAL	15.32	2.56	17.88
072-1340-025-0000	RESIDENTIAL	15.32	2.56	17.88
072-1340-026-0000	RESIDENTIAL	15.32	2.56	17.88
072-1340-027-0000	RESIDENTIAL	15.32	2.56	17.88
072-1340-028-0000	RESIDENTIAL	15.32	2.56	17.88
072-1340-029-0000	RESIDENTIAL	15.32	2.56	17.88
072-1340-030-0000	RESIDENTIAL	15.32	2.56	17.88
072-1340-031-0000	RESIDENTIAL	15.32	2.56	17.88
072-1340-032-0000	RESIDENTIAL	15.32	2.56	17.88
072-1340-033-0000	RESIDENTIAL	15.32	2.56	17.88
072-1340-034-0000	RESIDENTIAL	15.32	2.56	17.88
072-1340-035-0000	RESIDENTIAL	15.32	2.56	17.88
072-1340-036-0000	RESIDENTIAL	15.32	2.56	17.88
072-1340-037-0000	RESIDENTIAL	15.32	2.56	17.88
072-1340-038-0000	RESIDENTIAL	15.32	2.56	17.88
072-1340-039-0000	RESIDENTIAL	15.32	2.56	17.88
072-1340-040-0000	RESIDENTIAL	15.32	2.56	17.88
072-1340-041-0000	RESIDENTIAL	15.32	2.56	17.88
072-1340-042-0000	RESIDENTIAL	15.32	2.56	17.88
072-1340-043-0000	RESIDENTIAL	15.32	2.56	17.88
072-1340-044-0000	RESIDENTIAL	15.32	2.56	17.88
072-1340-045-0000	RESIDENTIAL	15.32	2.56	17.88
072-1340-046-0000	RESIDENTIAL	15.32	2.56	17.88
072-1340-047-0000	RESIDENTIAL	15.32	2.56	17.88
072-1340-048-0000	RESIDENTIAL	15.32	2.56	17.88
072-1340-049-0000	RESIDENTIAL	15.32	2.56	17.88
072-1340-050-0000	RESIDENTIAL	15.32	2.56	17.88
072-1340-051-0000	RESIDENTIAL	15.32	2.56	17.88
072-1340-052-0000	RESIDENTIAL	15.32	2.56	17.88
072-1340-053-0000	RESIDENTIAL	15.32	2.56	17.88
072-1340-054-0000	RESIDENTIAL	15.32	2.56	17.88
072-1340-055-0000	RESIDENTIAL	15.32	2.56	17.88
072-1340-056-0000	RESIDENTIAL	15.32	2.56	17.88
072-1340-057-0000	RESIDENTIAL	15.32	2.56	17.88
072-1340-058-0000	RESIDENTIAL	15.32	2.56	17.88
072-1340-059-0000	RESIDENTIAL	15.32	2.56	17.88
072-1340-060-0000	RESIDENTIAL	15.32	2.56	17.88
072-1340-061-0000	RESIDENTIAL	15.32	2.56	17.88
072-1340-062-0000	RESIDENTIAL	15.32	2.56	17.88
072-1340-063-0000	RESIDENTIAL	15.32	2.56	17.88
072-1340-064-0000	RESIDENTIAL	15.32	2.56	17.88
072-1340-065-0000	RESIDENTIAL	15.32	2.56	17.88
072-1340-066-0000	RESIDENTIAL	15.32	2.56	17.88
072-1340-067-0000	RESIDENTIAL	15.32	2.56	17.88
072-1340-068-0000	RESIDENTIAL	15.32	2.56	17.88
072-1340-069-0000	RESIDENTIAL	15.32	2.56	17.88
072-1340-070-0000	RESIDENTIAL	15.32	2.56	17.88
072-1340-071-0000	RESIDENTIAL	15.32	2.56	17.88
072-1340-072-0000	RESIDENTIAL	15.32	2.56	17.88
072-1340-073-0000	RESIDENTIAL	15.32	2.56	17.88

Assessor's Parcel Number	District Classification	Street Lights Charge	Safety Lights Charge	Estimated 17/18 Applied Charge
072-1340-074-0000	RESIDENTIAL	15.32	2.56	17.88
072-1340-075-0000	EXEMPT	0.00	0.00	0.00
072-1340-076-0000	EXEMPT	0.00	0.00	0.00
072-1340-077-0000	EXEMPT	0.00	0.00	0.00
072-1350-001-0000	RESIDENTIAL	15.32	2.56	17.88
072-1350-002-0000	RESIDENTIAL	15.32	2.56	17.88
072-1350-003-0000	RESIDENTIAL	15.32	2.56	17.88
072-1350-004-0000	RESIDENTIAL	15.32	2.56	17.88
072-1350-005-0000	RESIDENTIAL	15.32	2.56	17.88
072-1350-006-0000	RESIDENTIAL	15.32	2.56	17.88
072-1350-007-0000	RESIDENTIAL	15.32	2.56	17.88
072-1350-008-0000	RESIDENTIAL	15.32	2.56	17.88
072-1350-009-0000	RESIDENTIAL	15.32	2.56	17.88
072-1350-010-0000	RESIDENTIAL	15.32	2.56	17.88
072-1350-011-0000	RESIDENTIAL	15.32	2.56	17.88
072-1350-012-0000	RESIDENTIAL	15.32	2.56	17.88
072-1350-013-0000	RESIDENTIAL	15.32	2.56	17.88
072-1350-014-0000	RESIDENTIAL	15.32	2.56	17.88
072-1350-015-0000	RESIDENTIAL	15.32	2.56	17.88
072-1350-016-0000	RESIDENTIAL	15.32	2.56	17.88
072-1350-017-0000	RESIDENTIAL	15.32	2.56	17.88
072-1350-018-0000	RESIDENTIAL	15.32	2.56	17.88
072-1350-019-0000	RESIDENTIAL	15.32	2.56	17.88
072-1350-020-0000	RESIDENTIAL	15.32	2.56	17.88
072-1350-021-0000	RESIDENTIAL	15.32	2.56	17.88
072-1350-022-0000	RESIDENTIAL	15.32	2.56	17.88
072-1350-023-0000	RESIDENTIAL	15.32	2.56	17.88
072-1350-024-0000	RESIDENTIAL	15.32	2.56	17.88
072-1350-025-0000	RESIDENTIAL	15.32	2.56	17.88
072-1350-026-0000	RESIDENTIAL	15.32	2.56	17.88
072-1350-027-0000	RESIDENTIAL	15.32	2.56	17.88
072-1350-028-0000	RESIDENTIAL	15.32	2.56	17.88
072-1350-029-0000	RESIDENTIAL	15.32	2.56	17.88
072-1350-030-0000	RESIDENTIAL	15.32	2.56	17.88
072-1350-031-0000	RESIDENTIAL	15.32	2.56	17.88
072-1350-032-0000	RESIDENTIAL	15.32	2.56	17.88
072-1350-033-0000	RESIDENTIAL	15.32	2.56	17.88
072-1350-034-0000	RESIDENTIAL	15.32	2.56	17.88
072-1350-035-0000	RESIDENTIAL	15.32	2.56	17.88
072-1350-036-0000	RESIDENTIAL	15.32	2.56	17.88
072-1350-037-0000	RESIDENTIAL	15.32	2.56	17.88
072-1350-038-0000	RESIDENTIAL	15.32	2.56	17.88
072-1350-039-0000	RESIDENTIAL	15.32	2.56	17.88
072-1350-040-0000	RESIDENTIAL	15.32	2.56	17.88
072-1350-041-0000	RESIDENTIAL	15.32	2.56	17.88
072-1350-042-0000	RESIDENTIAL	15.32	2.56	17.88
072-1350-043-0000	RESIDENTIAL	15.32	2.56	17.88
072-1350-044-0000	RESIDENTIAL	15.32	2.56	17.88
072-1350-045-0000	RESIDENTIAL	15.32	2.56	17.88
072-1350-046-0000	RESIDENTIAL	15.32	2.56	17.88
072-1350-047-0000	RESIDENTIAL	15.32	2.56	17.88
072-1350-051-0000	RESIDENTIAL	15.32	2.56	17.88
072-1350-052-0000	RESIDENTIAL	15.32	2.56	17.88
072-1350-053-0000	RESIDENTIAL	15.32	2.56	17.88
072-1350-054-0000	RESIDENTIAL	15.32	2.56	17.88
072-1350-055-0000	RESIDENTIAL	15.32	2.56	17.88

Assessor's Parcel Number	District Classification	Street Lights Charge	Safety Lights Charge	Estimated 17/18 Applied Charge
072-1350-056-0000	RESIDENTIAL	15.32	2.56	17.88
072-1350-057-0000	RESIDENTIAL	15.32	2.56	17.88
072-1350-058-0000	RESIDENTIAL	15.32	2.56	17.88
072-1350-059-0000	RESIDENTIAL	15.32	2.56	17.88
072-1350-060-0000	RESIDENTIAL	15.32	2.56	17.88
072-1350-061-0000	RESIDENTIAL	15.32	2.56	17.88
072-1350-062-0000	RESIDENTIAL	15.32	2.56	17.88
072-1350-063-0000	RESIDENTIAL	15.32	2.56	17.88
072-1350-064-0000	RESIDENTIAL	15.32	2.56	17.88
072-1350-065-0000	RESIDENTIAL	15.32	2.56	17.88
072-1350-066-0000	RESIDENTIAL	15.32	2.56	17.88
072-1350-067-0000	RESIDENTIAL	15.32	2.56	17.88
072-1350-068-0000	RESIDENTIAL	15.32	2.56	17.88
072-1350-069-0000	RESIDENTIAL	15.32	2.56	17.88
072-1350-070-0000	RESIDENTIAL	15.32	2.56	17.88
072-1350-071-0000	RESIDENTIAL	15.32	2.56	17.88
072-1350-072-0000	RESIDENTIAL	15.32	2.56	17.88
072-1350-073-0000	RESIDENTIAL	15.32	2.56	17.88
072-1350-074-0000	RESIDENTIAL	15.32	2.56	17.88
072-1350-075-0000	RESIDENTIAL	15.32	2.56	17.88
072-1350-076-0000	RESIDENTIAL	15.32	2.56	17.88
072-1350-077-0000	RESIDENTIAL	15.32	2.56	17.88
072-1350-078-0000	RESIDENTIAL	15.32	2.56	17.88
072-1350-079-0000	RESIDENTIAL	15.32	2.56	17.88
072-1350-080-0000	RESIDENTIAL	15.32	2.56	17.88
072-1350-081-0000	SAFETY LIGHTS ONLY	0.00	2.56	2.56
072-1350-082-0000	RESIDENTIAL	15.32	2.56	17.88
072-1350-084-0000	RESIDENTIAL	15.32	2.56	17.88
072-1350-085-0000	RESIDENTIAL	15.32	2.56	17.88
072-1350-086-0000	RESIDENTIAL	15.32	2.56	17.88
072-1520-001-0000	NON RESIDENTIAL	267.50	2.56	270.06
072-1520-002-0000	SAFETY LIGHTS ONLY	0.00	2.56	2.56
072-1520-010-0000	SAFETY LIGHTS ONLY	0.00	2.56	2.56
072-1520-011-0000	SAFETY LIGHTS ONLY	0.00	2.56	2.56
072-1520-016-0000	NON RESIDENTIAL	340.04	2.56	342.60
072-1520-018-0000	NON RESIDENTIAL	259.44	2.56	262.00
072-1520-019-0000	NON RESIDENTIAL	175.04	2.56	177.60
072-1960-001-0000	RESIDENTIAL	15.32	2.56	17.88
072-1960-002-0000	RESIDENTIAL	15.32	2.56	17.88
072-1960-003-0000	RESIDENTIAL	15.32	2.56	17.88
072-1960-004-0000	RESIDENTIAL	15.32	2.56	17.88
072-1960-005-0000	RESIDENTIAL	15.32	2.56	17.88
072-1960-006-0000	RESIDENTIAL	15.32	2.56	17.88
072-1960-007-0000	RESIDENTIAL	15.32	2.56	17.88
072-1960-008-0000	RESIDENTIAL	15.32	2.56	17.88
072-1960-009-0000	RESIDENTIAL	15.32	2.56	17.88
072-1960-010-0000	RESIDENTIAL	15.32	2.56	17.88
072-1960-011-0000	RESIDENTIAL	15.32	2.56	17.88
072-1960-012-0000	RESIDENTIAL	15.32	2.56	17.88
072-1960-013-0000	RESIDENTIAL	15.32	2.56	17.88
072-1960-014-0000	RESIDENTIAL	15.32	2.56	17.88
072-1960-015-0000	RESIDENTIAL	15.32	2.56	17.88
072-1960-016-0000	RESIDENTIAL	15.32	2.56	17.88
072-1960-017-0000	RESIDENTIAL	15.32	2.56	17.88
072-1960-018-0000	RESIDENTIAL	15.32	2.56	17.88
072-1960-019-0000	RESIDENTIAL	15.32	2.56	17.88

Assessor's Parcel Number	District Classification	Street Lights Charge	Safety Lights Charge	Estimated 17/18 Applied Charge
072-1960-020-0000	RESIDENTIAL	15.32	2.56	17.88
072-1960-021-0000	RESIDENTIAL	15.32	2.56	17.88
072-1960-022-0000	RESIDENTIAL	15.32	2.56	17.88
072-1960-023-0000	RESIDENTIAL	15.32	2.56	17.88
072-1960-024-0000	RESIDENTIAL	15.32	2.56	17.88
072-1960-025-0000	RESIDENTIAL	15.32	2.56	17.88
072-1960-026-0000	RESIDENTIAL	15.32	2.56	17.88
072-1960-027-0000	RESIDENTIAL	15.32	2.56	17.88
072-1960-028-0000	RESIDENTIAL	15.32	2.56	17.88
072-1960-029-0000	RESIDENTIAL	15.32	2.56	17.88
072-1960-030-0000	RESIDENTIAL	15.32	2.56	17.88
072-1960-031-0000	RESIDENTIAL	15.32	2.56	17.88
072-1960-032-0000	RESIDENTIAL	15.32	2.56	17.88
072-1960-033-0000	RESIDENTIAL	15.32	2.56	17.88
072-1960-034-0000	RESIDENTIAL	15.32	2.56	17.88
072-1960-035-0000	RESIDENTIAL	15.32	2.56	17.88
072-1960-036-0000	RESIDENTIAL	15.32	2.56	17.88
072-1960-037-0000	RESIDENTIAL	15.32	2.56	17.88
072-1960-038-0000	RESIDENTIAL	15.32	2.56	17.88
072-1960-039-0000	RESIDENTIAL	15.32	2.56	17.88
072-1960-040-0000	RESIDENTIAL	15.32	2.56	17.88
072-1960-041-0000	RESIDENTIAL	15.32	2.56	17.88
072-1960-042-0000	RESIDENTIAL	15.32	2.56	17.88
072-1960-043-0000	RESIDENTIAL	15.32	2.56	17.88
072-1960-044-0000	RESIDENTIAL	15.32	2.56	17.88
072-1960-045-0000	RESIDENTIAL	15.32	2.56	17.88
072-1960-046-0000	RESIDENTIAL	15.32	2.56	17.88
072-1960-047-0000	RESIDENTIAL	15.32	2.56	17.88
072-1960-048-0000	RESIDENTIAL	15.32	2.56	17.88
072-1960-049-0000	SAFETY LIGHTS ONLY	0.00	2.56	2.56
072-1960-050-0000	SAFETY LIGHTS ONLY	0.00	2.56	2.56
072-1960-051-0000	SAFETY LIGHTS ONLY	0.00	2.56	2.56
072-1960-052-0000	SAFETY LIGHTS ONLY	0.00	2.56	2.56
072-1970-001-0000	RESIDENTIAL	15.32	2.56	17.88
072-1970-002-0000	RESIDENTIAL	15.32	2.56	17.88
072-1970-003-0000	RESIDENTIAL	15.32	2.56	17.88
072-1970-004-0000	RESIDENTIAL	15.32	2.56	17.88
072-1970-005-0000	RESIDENTIAL	15.32	2.56	17.88
072-1970-006-0000	RESIDENTIAL	15.32	2.56	17.88
072-1970-007-0000	RESIDENTIAL	15.32	2.56	17.88
072-1970-008-0000	RESIDENTIAL	15.32	2.56	17.88
072-1970-009-0000	RESIDENTIAL	15.32	2.56	17.88
072-1970-010-0000	RESIDENTIAL	15.32	2.56	17.88
072-1970-011-0000	RESIDENTIAL	15.32	2.56	17.88
072-1970-012-0000	RESIDENTIAL	15.32	2.56	17.88
072-1970-013-0000	RESIDENTIAL	15.32	2.56	17.88
072-1970-014-0000	RESIDENTIAL	15.32	2.56	17.88
072-1970-015-0000	RESIDENTIAL	15.32	2.56	17.88
072-1970-016-0000	RESIDENTIAL	15.32	2.56	17.88
072-1970-017-0000	RESIDENTIAL	15.32	2.56	17.88
072-1970-018-0000	RESIDENTIAL	15.32	2.56	17.88
072-1970-019-0000	RESIDENTIAL	15.32	2.56	17.88
072-1970-020-0000	RESIDENTIAL	15.32	2.56	17.88
072-1970-021-0000	RESIDENTIAL	15.32	2.56	17.88
072-1970-022-0000	RESIDENTIAL	15.32	2.56	17.88
072-1970-023-0000	RESIDENTIAL	15.32	2.56	17.88

Assessor's Parcel Number	District Classification	Street Lights Charge	Safety Lights Charge	Estimated 17/18 Applied Charge
072-1970-024-0000	RESIDENTIAL	15.32	2.56	17.88
072-1970-025-0000	RESIDENTIAL	15.32	2.56	17.88
072-1970-026-0000	RESIDENTIAL	15.32	2.56	17.88
072-1970-027-0000	RESIDENTIAL	15.32	2.56	17.88
072-1970-028-0000	RESIDENTIAL	15.32	2.56	17.88
072-1970-029-0000	RESIDENTIAL	15.32	2.56	17.88
072-1970-030-0000	RESIDENTIAL	15.32	2.56	17.88
072-1970-031-0000	RESIDENTIAL	15.32	2.56	17.88
072-1970-032-0000	RESIDENTIAL	15.32	2.56	17.88
072-1970-033-0000	RESIDENTIAL	15.32	2.56	17.88
072-1970-034-0000	RESIDENTIAL	15.32	2.56	17.88
072-1970-035-0000	RESIDENTIAL	15.32	2.56	17.88
072-1970-036-0000	RESIDENTIAL	15.32	2.56	17.88
072-1970-037-0000	RESIDENTIAL	15.32	2.56	17.88
072-1970-038-0000	RESIDENTIAL	15.32	2.56	17.88
072-1970-039-0000	RESIDENTIAL	15.32	2.56	17.88
072-1970-040-0000	RESIDENTIAL	15.32	2.56	17.88
072-1970-041-0000	RESIDENTIAL	15.32	2.56	17.88
072-1970-042-0000	RESIDENTIAL	15.32	2.56	17.88
072-1970-043-0000	RESIDENTIAL	15.32	2.56	17.88
072-1970-044-0000	RESIDENTIAL	15.32	2.56	17.88
072-1970-045-0000	RESIDENTIAL	15.32	2.56	17.88
072-1970-046-0000	RESIDENTIAL	15.32	2.56	17.88
072-1970-047-0000	NON RESIDENTIAL	206.02	2.56	208.58
072-1970-048-0000	SAFETY LIGHTS ONLY	0.00	2.56	2.56
072-1970-049-0000	SAFETY LIGHTS ONLY	0.00	2.56	2.56
072-2020-001-0000	RESIDENTIAL	15.32	2.56	17.88
072-2020-002-0000	RESIDENTIAL	15.32	2.56	17.88
072-2020-003-0000	RESIDENTIAL	15.32	2.56	17.88
072-2020-004-0000	RESIDENTIAL	15.32	2.56	17.88
072-2020-005-0000	RESIDENTIAL	15.32	2.56	17.88
072-2020-006-0000	RESIDENTIAL	15.32	2.56	17.88
072-2020-007-0000	RESIDENTIAL	15.32	2.56	17.88
072-2020-008-0000	RESIDENTIAL	15.32	2.56	17.88
072-2020-009-0000	RESIDENTIAL	15.32	2.56	17.88
072-2020-010-0000	RESIDENTIAL	15.32	2.56	17.88
072-2020-011-0000	RESIDENTIAL	15.32	2.56	17.88
072-2020-012-0000	RESIDENTIAL	15.32	2.56	17.88
072-2020-013-0000	RESIDENTIAL	15.32	2.56	17.88
072-2020-014-0000	RESIDENTIAL	15.32	2.56	17.88
072-2020-015-0000	RESIDENTIAL	15.32	2.56	17.88
072-2020-016-0000	RESIDENTIAL	15.32	2.56	17.88
072-2020-017-0000	RESIDENTIAL	15.32	2.56	17.88
072-2020-018-0000	RESIDENTIAL	15.32	2.56	17.88
072-2020-019-0000	RESIDENTIAL	15.32	2.56	17.88
072-2020-020-0000	RESIDENTIAL	15.32	2.56	17.88
072-2020-021-0000	RESIDENTIAL	15.32	2.56	17.88
072-2020-022-0000	RESIDENTIAL	15.32	2.56	17.88
072-2020-023-0000	RESIDENTIAL	15.32	2.56	17.88
072-2020-024-0000	RESIDENTIAL	15.32	2.56	17.88
072-2020-025-0000	RESIDENTIAL	15.32	2.56	17.88
072-2020-026-0000	RESIDENTIAL	15.32	2.56	17.88
072-2020-027-0000	RESIDENTIAL	15.32	2.56	17.88
072-2020-028-0000	RESIDENTIAL	15.32	2.56	17.88
072-2020-029-0000	RESIDENTIAL	15.32	2.56	17.88
072-2020-030-0000	RESIDENTIAL	15.32	2.56	17.88

Assessor's Parcel Number	District Classification	Street Lights Charge	Safety Lights Charge	Estimated 17/18 Applied Charge
072-2020-031-0000	RESIDENTIAL	15.32	2.56	17.88
072-2020-032-0000	RESIDENTIAL	15.32	2.56	17.88
072-2020-033-0000	RESIDENTIAL	15.32	2.56	17.88
072-2020-034-0000	RESIDENTIAL	15.32	2.56	17.88
072-2020-035-0000	RESIDENTIAL	15.32	2.56	17.88
072-2020-036-0000	RESIDENTIAL	15.32	2.56	17.88
072-2020-037-0000	RESIDENTIAL	15.32	2.56	17.88
072-2020-038-0000	RESIDENTIAL	15.32	2.56	17.88
072-2020-039-0000	RESIDENTIAL	15.32	2.56	17.88
072-2020-040-0000	RESIDENTIAL	15.32	2.56	17.88
072-2020-041-0000	RESIDENTIAL	15.32	2.56	17.88
072-2020-042-0000	RESIDENTIAL	15.32	2.56	17.88
072-2020-043-0000	RESIDENTIAL	15.32	2.56	17.88
072-2020-044-0000	RESIDENTIAL	15.32	2.56	17.88
072-2020-045-0000	RESIDENTIAL	15.32	2.56	17.88
072-2020-046-0000	RESIDENTIAL	15.32	2.56	17.88
072-2020-047-0000	RESIDENTIAL	15.32	2.56	17.88
072-2020-048-0000	RESIDENTIAL	15.32	2.56	17.88
072-2020-049-0000	RESIDENTIAL	15.32	2.56	17.88
072-2020-050-0000	RESIDENTIAL	15.32	2.56	17.88
072-2020-051-0000	RESIDENTIAL	15.32	2.56	17.88
072-2020-052-0000	RESIDENTIAL	15.32	2.56	17.88
072-2020-053-0000	RESIDENTIAL	15.32	2.56	17.88
072-2020-054-0000	RESIDENTIAL	15.32	2.56	17.88
072-2020-055-0000	RESIDENTIAL	15.32	2.56	17.88
072-2020-056-0000	RESIDENTIAL	15.32	2.56	17.88
072-2020-057-0000	RESIDENTIAL	15.32	2.56	17.88
072-2020-058-0000	RESIDENTIAL	15.32	2.56	17.88
072-2020-059-0000	RESIDENTIAL	15.32	2.56	17.88
072-2020-060-0000	RESIDENTIAL	15.32	2.56	17.88
072-2020-061-0000	RESIDENTIAL	15.32	2.56	17.88
072-2020-062-0000	RESIDENTIAL	15.32	2.56	17.88
072-2020-063-0000	RESIDENTIAL	15.32	2.56	17.88
072-2020-064-0000	NON RESIDENTIAL	75.04	2.56	77.60
072-2020-065-0000	SAFETY LIGHTS ONLY	0.00	2.56	2.56
072-2020-066-0000	SAFETY LIGHTS ONLY	0.00	2.56	2.56
072-2020-067-0000	SAFETY LIGHTS ONLY	0.00	2.56	2.56
072-2070-001-0000	RESIDENTIAL	15.32	2.56	17.88
072-2070-002-0000	RESIDENTIAL	15.32	2.56	17.88
072-2070-003-0000	RESIDENTIAL	15.32	2.56	17.88
072-2070-004-0000	RESIDENTIAL	15.32	2.56	17.88
072-2070-005-0000	RESIDENTIAL	15.32	2.56	17.88
072-2070-006-0000	RESIDENTIAL	15.32	2.56	17.88
072-2070-007-0000	RESIDENTIAL	15.32	2.56	17.88
072-2070-008-0000	RESIDENTIAL	15.32	2.56	17.88
072-2070-009-0000	RESIDENTIAL	15.32	2.56	17.88
072-2070-010-0000	RESIDENTIAL	15.32	2.56	17.88
072-2070-011-0000	RESIDENTIAL	15.32	2.56	17.88
072-2070-012-0000	RESIDENTIAL	15.32	2.56	17.88
072-2070-013-0000	RESIDENTIAL	15.32	2.56	17.88
072-2070-014-0000	RESIDENTIAL	15.32	2.56	17.88
072-2070-015-0000	RESIDENTIAL	15.32	2.56	17.88
072-2070-016-0000	RESIDENTIAL	15.32	2.56	17.88
072-2070-017-0000	RESIDENTIAL	15.32	2.56	17.88
072-2070-018-0000	RESIDENTIAL	15.32	2.56	17.88
072-2070-019-0000	RESIDENTIAL	15.32	2.56	17.88

Assessor's Parcel Number	District Classification	Street Lights Charge	Safety Lights Charge	Estimated 17/18 Applied Charge
072-2070-020-0000	RESIDENTIAL	15.32	2.56	17.88
072-2070-021-0000	RESIDENTIAL	15.32	2.56	17.88
072-2070-022-0000	RESIDENTIAL	15.32	2.56	17.88
072-2070-023-0000	RESIDENTIAL	15.32	2.56	17.88
072-2070-024-0000	RESIDENTIAL	15.32	2.56	17.88
072-2070-025-0000	RESIDENTIAL	15.32	2.56	17.88
072-2070-026-0000	RESIDENTIAL	15.32	2.56	17.88
072-2070-027-0000	RESIDENTIAL	15.32	2.56	17.88
072-2070-028-0000	RESIDENTIAL	15.32	2.56	17.88
072-2070-029-0000	RESIDENTIAL	15.32	2.56	17.88
072-2070-030-0000	RESIDENTIAL	15.32	2.56	17.88
072-2070-031-0000	RESIDENTIAL	15.32	2.56	17.88
072-2070-032-0000	RESIDENTIAL	15.32	2.56	17.88
072-2070-033-0000	RESIDENTIAL	15.32	2.56	17.88
072-2070-034-0000	RESIDENTIAL	15.32	2.56	17.88
072-2070-035-0000	RESIDENTIAL	15.32	2.56	17.88
072-2070-036-0000	RESIDENTIAL	15.32	2.56	17.88
072-2070-037-0000	RESIDENTIAL	15.32	2.56	17.88
072-2070-038-0000	RESIDENTIAL	15.32	2.56	17.88
072-2070-039-0000	RESIDENTIAL	15.32	2.56	17.88
072-2070-040-0000	RESIDENTIAL	15.32	2.56	17.88
072-2070-041-0000	RESIDENTIAL	15.32	2.56	17.88
072-2070-042-0000	RESIDENTIAL	15.32	2.56	17.88
072-2070-043-0000	RESIDENTIAL	15.32	2.56	17.88
072-2070-044-0000	RESIDENTIAL	15.32	2.56	17.88
072-2070-045-0000	RESIDENTIAL	15.32	2.56	17.88
072-2070-046-0000	RESIDENTIAL	15.32	2.56	17.88
072-2070-047-0000	RESIDENTIAL	15.32	2.56	17.88
072-2070-048-0000	RESIDENTIAL	15.32	2.56	17.88
072-2070-049-0000	RESIDENTIAL	15.32	2.56	17.88
072-2070-050-0000	RESIDENTIAL	15.32	2.56	17.88
072-2070-051-0000	RESIDENTIAL	15.32	2.56	17.88
072-2070-052-0000	RESIDENTIAL	15.32	2.56	17.88
072-2070-053-0000	RESIDENTIAL	15.32	2.56	17.88
072-2070-054-0000	RESIDENTIAL	15.32	2.56	17.88
072-2070-055-0000	RESIDENTIAL	15.32	2.56	17.88
072-2070-056-0000	RESIDENTIAL	15.32	2.56	17.88
072-2070-057-0000	RESIDENTIAL	15.32	2.56	17.88
072-2070-058-0000	RESIDENTIAL	15.32	2.56	17.88
072-2070-059-0000	RESIDENTIAL	15.32	2.56	17.88
072-2070-060-0000	RESIDENTIAL	15.32	2.56	17.88
072-2070-063-0000	RESIDENTIAL	15.32	2.56	17.88
072-2070-064-0000	SAFETY LIGHTS ONLY	0.00	2.56	2.56
072-2070-065-0000	SAFETY LIGHTS ONLY	0.00	2.56	2.56
072-2070-066-0000	SAFETY LIGHTS ONLY	0.00	2.56	2.56
072-2070-067-0000	SAFETY LIGHTS ONLY	0.00	2.56	2.56
072-2070-068-0000	SAFETY LIGHTS ONLY	0.00	2.56	2.56
072-2070-069-0000	RESIDENTIAL	15.32	2.56	17.88
072-2070-070-0000	RESIDENTIAL	15.32	2.56	17.88
072-2070-071-0000	SAFETY LIGHTS ONLY	0.00	2.56	2.56
072-2080-001-0000	RESIDENTIAL	15.32	2.56	17.88
072-2080-002-0000	RESIDENTIAL	15.32	2.56	17.88
072-2080-003-0000	RESIDENTIAL	15.32	2.56	17.88
072-2080-004-0000	RESIDENTIAL	15.32	2.56	17.88
072-2080-005-0000	RESIDENTIAL	15.32	2.56	17.88
072-2080-006-0000	RESIDENTIAL	15.32	2.56	17.88

Assessor's Parcel Number	District Classification	Street Lights Charge	Safety Lights Charge	Estimated 17/18 Applied Charge
072-2080-007-0000	RESIDENTIAL	15.32	2.56	17.88
072-2080-008-0000	RESIDENTIAL	15.32	2.56	17.88
072-2080-009-0000	RESIDENTIAL	15.32	2.56	17.88
072-2080-010-0000	RESIDENTIAL	15.32	2.56	17.88
072-2080-011-0000	RESIDENTIAL	15.32	2.56	17.88
072-2080-012-0000	RESIDENTIAL	15.32	2.56	17.88
072-2080-013-0000	RESIDENTIAL	15.32	2.56	17.88
072-2080-014-0000	RESIDENTIAL	15.32	2.56	17.88
072-2080-015-0000	RESIDENTIAL	15.32	2.56	17.88
072-2080-016-0000	RESIDENTIAL	15.32	2.56	17.88
072-2080-017-0000	RESIDENTIAL	15.32	2.56	17.88
072-2080-018-0000	RESIDENTIAL	15.32	2.56	17.88
072-2080-019-0000	RESIDENTIAL	15.32	2.56	17.88
072-2080-020-0000	RESIDENTIAL	15.32	2.56	17.88
072-2080-021-0000	RESIDENTIAL	15.32	2.56	17.88
072-2080-023-0000	RESIDENTIAL	15.32	2.56	17.88
072-2080-024-0000	RESIDENTIAL	15.32	2.56	17.88
072-2080-025-0000	RESIDENTIAL	15.32	2.56	17.88
072-2080-026-0000	RESIDENTIAL	15.32	2.56	17.88
072-2080-027-0000	SAFETY LIGHTS ONLY	0.00	2.56	2.56
072-2080-028-0000	SAFETY LIGHTS ONLY	0.00	2.56	2.56
072-2080-029-0000	SAFETY LIGHTS ONLY	0.00	2.56	2.56
072-2080-030-0000	RESIDENTIAL	15.32	2.56	17.88
072-2080-031-0000	RESIDENTIAL	15.32	2.56	17.88
072-2080-032-0000	RESIDENTIAL	15.32	2.56	17.88
072-2080-033-0000	RESIDENTIAL	15.32	2.56	17.88
072-2080-034-0000	RESIDENTIAL	15.32	2.56	17.88
072-2080-035-0000	RESIDENTIAL	15.32	2.56	17.88
072-2080-036-0000	RESIDENTIAL	15.32	2.56	17.88
072-2080-037-0000	RESIDENTIAL	15.32	2.56	17.88
072-2080-038-0000	RESIDENTIAL	15.32	2.56	17.88
072-2080-039-0000	RESIDENTIAL	15.32	2.56	17.88
072-2080-040-0000	RESIDENTIAL	15.32	2.56	17.88
072-2080-041-0000	RESIDENTIAL	15.32	2.56	17.88
072-2080-042-0000	RESIDENTIAL	15.32	2.56	17.88
072-2080-043-0000	RESIDENTIAL	15.32	2.56	17.88
072-2080-044-0000	RESIDENTIAL	15.32	2.56	17.88
072-2080-045-0000	RESIDENTIAL	15.32	2.56	17.88
072-2080-046-0000	EXEMPT	0.00	0.00	0.00
072-2090-001-0000	RESIDENTIAL	15.32	2.56	17.88
072-2090-002-0000	RESIDENTIAL	15.32	2.56	17.88
072-2090-003-0000	RESIDENTIAL	15.32	2.56	17.88
072-2090-004-0000	RESIDENTIAL	15.32	2.56	17.88
072-2090-005-0000	RESIDENTIAL	15.32	2.56	17.88
072-2090-006-0000	RESIDENTIAL	15.32	2.56	17.88
072-2090-007-0000	RESIDENTIAL	15.32	2.56	17.88
072-2090-008-0000	RESIDENTIAL	15.32	2.56	17.88
072-2090-009-0000	RESIDENTIAL	15.32	2.56	17.88
072-2090-010-0000	RESIDENTIAL	15.32	2.56	17.88
072-2090-011-0000	RESIDENTIAL	15.32	2.56	17.88
072-2090-012-0000	RESIDENTIAL	15.32	2.56	17.88
072-2090-013-0000	RESIDENTIAL	15.32	2.56	17.88
072-2090-014-0000	RESIDENTIAL	15.32	2.56	17.88
072-2090-015-0000	RESIDENTIAL	15.32	2.56	17.88
072-2090-016-0000	RESIDENTIAL	15.32	2.56	17.88
072-2090-017-0000	RESIDENTIAL	15.32	2.56	17.88

Assessor's Parcel Number	District Classification	Street Lights Charge	Safety Lights Charge	Estimated 17/18 Applied Charge
072-2090-018-0000	RESIDENTIAL	15.32	2.56	17.88
072-2090-019-0000	RESIDENTIAL	15.32	2.56	17.88
072-2090-020-0000	RESIDENTIAL	15.32	2.56	17.88
072-2090-021-0000	RESIDENTIAL	15.32	2.56	17.88
072-2090-022-0000	RESIDENTIAL	15.32	2.56	17.88
072-2090-023-0000	RESIDENTIAL	15.32	2.56	17.88
072-2090-024-0000	RESIDENTIAL	15.32	2.56	17.88
072-2090-025-0000	RESIDENTIAL	15.32	2.56	17.88
072-2090-026-0000	RESIDENTIAL	15.32	2.56	17.88
072-2090-027-0000	RESIDENTIAL	15.32	2.56	17.88
072-2090-028-0000	RESIDENTIAL	15.32	2.56	17.88
072-2090-029-0000	RESIDENTIAL	15.32	2.56	17.88
072-2090-030-0000	RESIDENTIAL	15.32	2.56	17.88
072-2090-031-0000	RESIDENTIAL	15.32	2.56	17.88
072-2090-032-0000	RESIDENTIAL	15.32	2.56	17.88
072-2090-033-0000	RESIDENTIAL	15.32	2.56	17.88
072-2090-034-0000	RESIDENTIAL	15.32	2.56	17.88
072-2090-035-0000	RESIDENTIAL	15.32	2.56	17.88
072-2090-036-0000	RESIDENTIAL	15.32	2.56	17.88
072-2090-037-0000	RESIDENTIAL	15.32	2.56	17.88
072-2090-038-0000	RESIDENTIAL	15.32	2.56	17.88
072-2090-039-0000	RESIDENTIAL	15.32	2.56	17.88
072-2090-040-0000	RESIDENTIAL	15.32	2.56	17.88
072-2090-041-0000	RESIDENTIAL	15.32	2.56	17.88
072-2090-042-0000	RESIDENTIAL	15.32	2.56	17.88
072-2090-043-0000	RESIDENTIAL	15.32	2.56	17.88
072-2090-044-0000	RESIDENTIAL	15.32	2.56	17.88
072-2090-045-0000	RESIDENTIAL	15.32	2.56	17.88
072-2090-046-0000	RESIDENTIAL	15.32	2.56	17.88
072-2090-047-0000	RESIDENTIAL	15.32	2.56	17.88
072-2090-048-0000	RESIDENTIAL	15.32	2.56	17.88
072-2090-049-0000	RESIDENTIAL	15.32	2.56	17.88
072-2090-050-0000	RESIDENTIAL	15.32	2.56	17.88
072-2090-051-0000	RESIDENTIAL	15.32	2.56	17.88
072-2090-052-0000	RESIDENTIAL	15.32	2.56	17.88
072-2090-053-0000	RESIDENTIAL	15.32	2.56	17.88
072-2090-054-0000	RESIDENTIAL	15.32	2.56	17.88
072-2090-055-0000	RESIDENTIAL	15.32	2.56	17.88
072-2090-056-0000	RESIDENTIAL	15.32	2.56	17.88
072-2090-057-0000	RESIDENTIAL	15.32	2.56	17.88
072-2090-058-0000	RESIDENTIAL	15.32	2.56	17.88
072-2090-059-0000	RESIDENTIAL	15.32	2.56	17.88
072-2090-060-0000	RESIDENTIAL	15.32	2.56	17.88
072-2090-061-0000	RESIDENTIAL	15.32	2.56	17.88
072-2090-062-0000	RESIDENTIAL	15.32	2.56	17.88
072-2090-063-0000	RESIDENTIAL	15.32	2.56	17.88
072-2090-064-0000	RESIDENTIAL	15.32	2.56	17.88
072-2090-065-0000	RESIDENTIAL	15.32	2.56	17.88
072-2090-066-0000	RESIDENTIAL	15.32	2.56	17.88
072-2090-067-0000	RESIDENTIAL	15.32	2.56	17.88
072-2090-068-0000	RESIDENTIAL	15.32	2.56	17.88
072-2090-069-0000	RESIDENTIAL	15.32	2.56	17.88
072-2090-070-0000	RESIDENTIAL	15.32	2.56	17.88
072-2090-071-0000	RESIDENTIAL	15.32	2.56	17.88
072-2090-072-0000	RESIDENTIAL	15.32	2.56	17.88
072-2090-073-0000	RESIDENTIAL	15.32	2.56	17.88

Assessor's Parcel Number	District Classification	Street Lights Charge	Safety Lights Charge	Estimated 17/18 Applied Charge
072-2090-074-0000	RESIDENTIAL	15.32	2.56	17.88
072-2090-075-0000	RESIDENTIAL	15.32	2.56	17.88
072-2090-076-0000	RESIDENTIAL	15.32	2.56	17.88
072-2090-077-0000	RESIDENTIAL	15.32	2.56	17.88
072-2090-078-0000	RESIDENTIAL	15.32	2.56	17.88
072-2100-001-0000	RESIDENTIAL	15.32	2.56	17.88
072-2100-002-0000	RESIDENTIAL	15.32	2.56	17.88
072-2100-003-0000	RESIDENTIAL	15.32	2.56	17.88
072-2100-004-0000	RESIDENTIAL	15.32	2.56	17.88
072-2100-005-0000	RESIDENTIAL	15.32	2.56	17.88
072-2100-006-0000	RESIDENTIAL	15.32	2.56	17.88
072-2100-007-0000	RESIDENTIAL	15.32	2.56	17.88
072-2100-008-0000	RESIDENTIAL	15.32	2.56	17.88
072-2100-009-0000	RESIDENTIAL	15.32	2.56	17.88
072-2100-010-0000	RESIDENTIAL	15.32	2.56	17.88
072-2100-011-0000	RESIDENTIAL	15.32	2.56	17.88
072-2100-012-0000	RESIDENTIAL	15.32	2.56	17.88
072-2100-013-0000	RESIDENTIAL	15.32	2.56	17.88
072-2100-014-0000	RESIDENTIAL	15.32	2.56	17.88
072-2100-015-0000	RESIDENTIAL	15.32	2.56	17.88
072-2100-016-0000	RESIDENTIAL	15.32	2.56	17.88
072-2100-017-0000	RESIDENTIAL	15.32	2.56	17.88
072-2100-018-0000	RESIDENTIAL	15.32	2.56	17.88
072-2100-019-0000	RESIDENTIAL	15.32	2.56	17.88
072-2100-020-0000	RESIDENTIAL	15.32	2.56	17.88
072-2100-021-0000	RESIDENTIAL	15.32	2.56	17.88
072-2100-022-0000	RESIDENTIAL	15.32	2.56	17.88
072-2100-023-0000	RESIDENTIAL	15.32	2.56	17.88
072-2100-024-0000	RESIDENTIAL	15.32	2.56	17.88
072-2100-025-0000	RESIDENTIAL	15.32	2.56	17.88
072-2100-026-0000	RESIDENTIAL	15.32	2.56	17.88
072-2100-027-0000	RESIDENTIAL	15.32	2.56	17.88
072-2100-028-0000	RESIDENTIAL	15.32	2.56	17.88
072-2100-029-0000	RESIDENTIAL	15.32	2.56	17.88
072-2100-030-0000	RESIDENTIAL	15.32	2.56	17.88
072-2100-031-0000	RESIDENTIAL	15.32	2.56	17.88
072-2100-032-0000	RESIDENTIAL	15.32	2.56	17.88
072-2100-033-0000	RESIDENTIAL	15.32	2.56	17.88
072-2100-034-0000	RESIDENTIAL	15.32	2.56	17.88
072-2100-035-0000	RESIDENTIAL	15.32	2.56	17.88
072-2100-036-0000	RESIDENTIAL	15.32	2.56	17.88
072-2100-037-0000	RESIDENTIAL	15.32	2.56	17.88
072-2100-038-0000	RESIDENTIAL	15.32	2.56	17.88
072-2100-039-0000	RESIDENTIAL	15.32	2.56	17.88
072-2100-040-0000	RESIDENTIAL	15.32	2.56	17.88
072-2100-041-0000	RESIDENTIAL	15.32	2.56	17.88
072-2100-042-0000	RESIDENTIAL	15.32	2.56	17.88
072-2100-043-0000	RESIDENTIAL	15.32	2.56	17.88
072-2100-044-0000	SAFETY LIGHTS ONLY	0.00	2.56	2.56
072-2200-001-0000	RESIDENTIAL	15.32	2.56	17.88
072-2200-002-0000	RESIDENTIAL	15.32	2.56	17.88
072-2200-003-0000	RESIDENTIAL	15.32	2.56	17.88
072-2200-004-0000	RESIDENTIAL	15.32	2.56	17.88
072-2200-005-0000	RESIDENTIAL	15.32	2.56	17.88
072-2200-006-0000	RESIDENTIAL	15.32	2.56	17.88
072-2200-007-0000	RESIDENTIAL	15.32	2.56	17.88

Assessor's Parcel Number	District Classification	Street Lights Charge	Safety Lights Charge	Estimated 17/18 Applied Charge
072-2200-008-0000	RESIDENTIAL	15.32	2.56	17.88
072-2200-009-0000	RESIDENTIAL	15.32	2.56	17.88
072-2200-010-0000	RESIDENTIAL	15.32	2.56	17.88
072-2200-011-0000	RESIDENTIAL	15.32	2.56	17.88
072-2200-012-0000	RESIDENTIAL	15.32	2.56	17.88
072-2200-013-0000	RESIDENTIAL	15.32	2.56	17.88
072-2200-014-0000	RESIDENTIAL	15.32	2.56	17.88
072-2200-015-0000	RESIDENTIAL	15.32	2.56	17.88
072-2200-016-0000	RESIDENTIAL	15.32	2.56	17.88
072-2200-017-0000	RESIDENTIAL	15.32	2.56	17.88
072-2200-018-0000	RESIDENTIAL	15.32	2.56	17.88
072-2200-019-0000	RESIDENTIAL	15.32	2.56	17.88
072-2200-020-0000	RESIDENTIAL	15.32	2.56	17.88
072-2200-021-0000	RESIDENTIAL	15.32	2.56	17.88
072-2200-022-0000	RESIDENTIAL	15.32	2.56	17.88
072-2200-023-0000	RESIDENTIAL	15.32	2.56	17.88
072-2200-024-0000	RESIDENTIAL	15.32	2.56	17.88
072-2200-025-0000	RESIDENTIAL	15.32	2.56	17.88
072-2200-026-0000	RESIDENTIAL	15.32	2.56	17.88
072-2200-027-0000	RESIDENTIAL	15.32	2.56	17.88
072-2200-028-0000	RESIDENTIAL	15.32	2.56	17.88
072-2200-029-0000	RESIDENTIAL	15.32	2.56	17.88
072-2200-030-0000	RESIDENTIAL	15.32	2.56	17.88
072-2200-031-0000	RESIDENTIAL	15.32	2.56	17.88
072-2200-032-0000	RESIDENTIAL	15.32	2.56	17.88
072-2200-033-0000	RESIDENTIAL	15.32	2.56	17.88
072-2200-034-0000	RESIDENTIAL	15.32	2.56	17.88
072-2200-035-0000	RESIDENTIAL	15.32	2.56	17.88
072-2200-036-0000	RESIDENTIAL	15.32	2.56	17.88
072-2200-037-0000	RESIDENTIAL	15.32	2.56	17.88
072-2200-038-0000	RESIDENTIAL	15.32	2.56	17.88
072-2200-039-0000	RESIDENTIAL	15.32	2.56	17.88
072-2200-040-0000	RESIDENTIAL	15.32	2.56	17.88
072-2200-041-0000	RESIDENTIAL	15.32	2.56	17.88
072-2200-042-0000	RESIDENTIAL	15.32	2.56	17.88
072-2200-043-0000	RESIDENTIAL	15.32	2.56	17.88
072-2200-044-0000	RESIDENTIAL	15.32	2.56	17.88
072-2200-045-0000	RESIDENTIAL	15.32	2.56	17.88
072-2200-046-0000	RESIDENTIAL	15.32	2.56	17.88
072-2200-047-0000	RESIDENTIAL	15.32	2.56	17.88
072-2200-048-0000	RESIDENTIAL	15.32	2.56	17.88
072-2200-049-0000	RESIDENTIAL	15.32	2.56	17.88
072-2200-050-0000	RESIDENTIAL	15.32	2.56	17.88
072-2200-051-0000	RESIDENTIAL	15.32	2.56	17.88
072-2200-052-0000	RESIDENTIAL	15.32	2.56	17.88
072-2200-053-0000	RESIDENTIAL	15.32	2.56	17.88
072-2210-001-0000	RESIDENTIAL	15.32	2.56	17.88
072-2210-002-0000	RESIDENTIAL	15.32	2.56	17.88
072-2210-003-0000	RESIDENTIAL	15.32	2.56	17.88
072-2210-004-0000	RESIDENTIAL	15.32	2.56	17.88
072-2210-005-0000	RESIDENTIAL	15.32	2.56	17.88
072-2210-006-0000	RESIDENTIAL	15.32	2.56	17.88
072-2210-007-0000	RESIDENTIAL	15.32	2.56	17.88
072-2210-008-0000	RESIDENTIAL	15.32	2.56	17.88
072-2210-009-0000	RESIDENTIAL	15.32	2.56	17.88
072-2210-010-0000	RESIDENTIAL	15.32	2.56	17.88

Assessor's Parcel Number	District Classification	Street Lights Charge	Safety Lights Charge	Estimated 17/18 Applied Charge
072-2210-011-0000	RESIDENTIAL	15.32	2.56	17.88
072-2210-012-0000	RESIDENTIAL	15.32	2.56	17.88
072-2210-013-0000	RESIDENTIAL	15.32	2.56	17.88
072-2210-014-0000	RESIDENTIAL	15.32	2.56	17.88
072-2210-015-0000	RESIDENTIAL	15.32	2.56	17.88
072-2210-016-0000	RESIDENTIAL	15.32	2.56	17.88
072-2210-017-0000	RESIDENTIAL	15.32	2.56	17.88
072-2210-018-0000	RESIDENTIAL	15.32	2.56	17.88
072-2210-019-0000	RESIDENTIAL	15.32	2.56	17.88
072-2210-020-0000	RESIDENTIAL	15.32	2.56	17.88
072-2210-021-0000	RESIDENTIAL	15.32	2.56	17.88
072-2210-022-0000	RESIDENTIAL	15.32	2.56	17.88
072-2210-023-0000	RESIDENTIAL	15.32	2.56	17.88
072-2210-024-0000	RESIDENTIAL	15.32	2.56	17.88
072-2210-025-0000	RESIDENTIAL	15.32	2.56	17.88
072-2210-026-0000	RESIDENTIAL	15.32	2.56	17.88
072-2210-027-0000	RESIDENTIAL	15.32	2.56	17.88
072-2210-028-0000	RESIDENTIAL	15.32	2.56	17.88
072-2210-029-0000	RESIDENTIAL	15.32	2.56	17.88
072-2210-030-0000	RESIDENTIAL	15.32	2.56	17.88
072-2210-031-0000	RESIDENTIAL	15.32	2.56	17.88
072-2210-032-0000	RESIDENTIAL	15.32	2.56	17.88
072-2210-033-0000	RESIDENTIAL	15.32	2.56	17.88
072-2210-034-0000	RESIDENTIAL	15.32	2.56	17.88
072-2210-035-0000	RESIDENTIAL	15.32	2.56	17.88
072-2210-036-0000	RESIDENTIAL	15.32	2.56	17.88
072-2210-037-0000	RESIDENTIAL	15.32	2.56	17.88
072-2210-038-0000	RESIDENTIAL	15.32	2.56	17.88
072-2210-039-0000	RESIDENTIAL	15.32	2.56	17.88
072-2210-040-0000	RESIDENTIAL	15.32	2.56	17.88
072-2210-041-0000	RESIDENTIAL	15.32	2.56	17.88
072-2210-042-0000	RESIDENTIAL	15.32	2.56	17.88
072-2210-043-0000	RESIDENTIAL	15.32	2.56	17.88
072-2210-044-0000	RESIDENTIAL	15.32	2.56	17.88
072-2210-045-0000	RESIDENTIAL	15.32	2.56	17.88
072-2210-046-0000	RESIDENTIAL	15.32	2.56	17.88
072-2210-047-0000	RESIDENTIAL	15.32	2.56	17.88
072-2210-048-0000	RESIDENTIAL	15.32	2.56	17.88
072-2210-049-0000	RESIDENTIAL	15.32	2.56	17.88
072-2210-050-0000	RESIDENTIAL	15.32	2.56	17.88
072-2210-051-0000	RESIDENTIAL	15.32	2.56	17.88
072-2210-052-0000	RESIDENTIAL	15.32	2.56	17.88
072-2210-053-0000	RESIDENTIAL	15.32	2.56	17.88
072-2210-054-0000	RESIDENTIAL	15.32	2.56	17.88
072-2210-055-0000	RESIDENTIAL	15.32	2.56	17.88
072-2210-056-0000	RESIDENTIAL	15.32	2.56	17.88
072-2210-057-0000	RESIDENTIAL	15.32	2.56	17.88
072-2210-058-0000	RESIDENTIAL	15.32	2.56	17.88
072-2210-059-0000	RESIDENTIAL	15.32	2.56	17.88
072-2210-060-0000	RESIDENTIAL	15.32	2.56	17.88
072-2210-061-0000	RESIDENTIAL	15.32	2.56	17.88
072-2210-062-0000	RESIDENTIAL	15.32	2.56	17.88
072-2210-063-0000	RESIDENTIAL	15.32	2.56	17.88
072-2210-064-0000	RESIDENTIAL	15.32	2.56	17.88
072-2210-065-0000	RESIDENTIAL	15.32	2.56	17.88
072-2210-066-0000	RESIDENTIAL	15.32	2.56	17.88

Assessor's Parcel Number	District Classification	Street Lights Charge	Safety Lights Charge	Estimated 17/18 Applied Charge
072-2210-067-0000	RESIDENTIAL	15.32	2.56	17.88
072-2210-068-0000	RESIDENTIAL	15.32	2.56	17.88
072-2220-001-0000	RESIDENTIAL	15.32	2.56	17.88
072-2220-002-0000	RESIDENTIAL	15.32	2.56	17.88
072-2220-003-0000	RESIDENTIAL	15.32	2.56	17.88
072-2220-004-0000	RESIDENTIAL	15.32	2.56	17.88
072-2220-005-0000	RESIDENTIAL	15.32	2.56	17.88
072-2220-006-0000	RESIDENTIAL	15.32	2.56	17.88
072-2220-007-0000	RESIDENTIAL	15.32	2.56	17.88
072-2220-008-0000	RESIDENTIAL	15.32	2.56	17.88
072-2220-009-0000	RESIDENTIAL	15.32	2.56	17.88
072-2220-010-0000	RESIDENTIAL	15.32	2.56	17.88
072-2220-011-0000	RESIDENTIAL	15.32	2.56	17.88
072-2220-012-0000	RESIDENTIAL	15.32	2.56	17.88
072-2220-013-0000	RESIDENTIAL	15.32	2.56	17.88
072-2220-014-0000	RESIDENTIAL	15.32	2.56	17.88
072-2220-015-0000	RESIDENTIAL	15.32	2.56	17.88
072-2220-016-0000	RESIDENTIAL	15.32	2.56	17.88
072-2220-017-0000	RESIDENTIAL	15.32	2.56	17.88
072-2220-018-0000	RESIDENTIAL	15.32	2.56	17.88
072-2220-019-0000	RESIDENTIAL	15.32	2.56	17.88
072-2220-020-0000	RESIDENTIAL	15.32	2.56	17.88
072-2220-021-0000	RESIDENTIAL	15.32	2.56	17.88
072-2220-022-0000	RESIDENTIAL	15.32	2.56	17.88
072-2220-023-0000	RESIDENTIAL	15.32	2.56	17.88
072-2220-024-0000	RESIDENTIAL	15.32	2.56	17.88
072-2220-025-0000	RESIDENTIAL	15.32	2.56	17.88
072-2220-026-0000	RESIDENTIAL	15.32	2.56	17.88
072-2220-027-0000	RESIDENTIAL	15.32	2.56	17.88
072-2220-028-0000	RESIDENTIAL	15.32	2.56	17.88
072-2220-029-0000	RESIDENTIAL	15.32	2.56	17.88
072-2220-030-0000	RESIDENTIAL	15.32	2.56	17.88
072-2220-031-0000	RESIDENTIAL	15.32	2.56	17.88
072-2220-032-0000	RESIDENTIAL	15.32	2.56	17.88
072-2220-033-0000	RESIDENTIAL	15.32	2.56	17.88
072-2220-034-0000	RESIDENTIAL	15.32	2.56	17.88
072-2220-035-0000	RESIDENTIAL	15.32	2.56	17.88
072-2220-036-0000	RESIDENTIAL	15.32	2.56	17.88
072-2220-037-0000	RESIDENTIAL	15.32	2.56	17.88
072-2220-038-0000	RESIDENTIAL	15.32	2.56	17.88
072-2220-039-0000	RESIDENTIAL	15.32	2.56	17.88
072-2220-040-0000	RESIDENTIAL	15.32	2.56	17.88
072-2220-041-0000	RESIDENTIAL	15.32	2.56	17.88
072-2220-042-0000	RESIDENTIAL	15.32	2.56	17.88
072-2220-043-0000	RESIDENTIAL	15.32	2.56	17.88
072-2220-044-0000	RESIDENTIAL	15.32	2.56	17.88
072-2220-045-0000	RESIDENTIAL	15.32	2.56	17.88
072-2220-046-0000	RESIDENTIAL	15.32	2.56	17.88
072-2220-047-0000	RESIDENTIAL	15.32	2.56	17.88
072-2220-048-0000	RESIDENTIAL	15.32	2.56	17.88
072-2220-049-0000	RESIDENTIAL	15.32	2.56	17.88
072-2220-050-0000	RESIDENTIAL	15.32	2.56	17.88
072-2220-051-0000	RESIDENTIAL	15.32	2.56	17.88
072-2220-052-0000	RESIDENTIAL	15.32	2.56	17.88
072-2220-053-0000	RESIDENTIAL	15.32	2.56	17.88
072-2220-054-0000	RESIDENTIAL	15.32	2.56	17.88

Assessor's Parcel Number	District Classification	Street Lights Charge	Safety Lights Charge	Estimated 17/18 Applied Charge
072-2220-055-0000	RESIDENTIAL	15.32	2.56	17.88
072-2220-056-0000	RESIDENTIAL	15.32	2.56	17.88
072-2220-057-0000	RESIDENTIAL	15.32	2.56	17.88
072-2220-058-0000	RESIDENTIAL	15.32	2.56	17.88
072-2220-059-0000	RESIDENTIAL	15.32	2.56	17.88
072-2220-060-0000	RESIDENTIAL	15.32	2.56	17.88
072-2220-061-0000	RESIDENTIAL	15.32	2.56	17.88
072-2220-062-0000	RESIDENTIAL	15.32	2.56	17.88
072-2220-063-0000	RESIDENTIAL	15.32	2.56	17.88
072-2220-064-0000	RESIDENTIAL	15.32	2.56	17.88
072-2220-065-0000	RESIDENTIAL	15.32	2.56	17.88
072-2220-066-0000	RESIDENTIAL	15.32	2.56	17.88
072-2220-067-0000	RESIDENTIAL	15.32	2.56	17.88
072-2220-068-0000	RESIDENTIAL	15.32	2.56	17.88
072-2220-069-0000	RESIDENTIAL	15.32	2.56	17.88
072-2220-070-0000	RESIDENTIAL	15.32	2.56	17.88
072-2220-071-0000	EXEMPT	0.00	0.00	0.00
072-2220-072-0000	EXEMPT	0.00	0.00	0.00
072-2220-073-0000	EXEMPT	0.00	0.00	0.00
072-2220-074-0000	EXEMPT	0.00	0.00	0.00
072-2350-001-0000	RESIDENTIAL	15.32	2.56	17.88
072-2350-002-0000	RESIDENTIAL	15.32	2.56	17.88
072-2350-003-0000	RESIDENTIAL	15.32	2.56	17.88
072-2350-004-0000	RESIDENTIAL	15.32	2.56	17.88
072-2350-005-0000	RESIDENTIAL	15.32	2.56	17.88
072-2350-006-0000	RESIDENTIAL	15.32	2.56	17.88
072-2350-007-0000	RESIDENTIAL	15.32	2.56	17.88
072-2350-008-0000	RESIDENTIAL	15.32	2.56	17.88
072-2350-009-0000	RESIDENTIAL	15.32	2.56	17.88
072-2350-010-0000	RESIDENTIAL	15.32	2.56	17.88
072-2350-011-0000	RESIDENTIAL	15.32	2.56	17.88
072-2350-012-0000	RESIDENTIAL	15.32	2.56	17.88
072-2350-013-0000	RESIDENTIAL	15.32	2.56	17.88
072-2350-014-0000	RESIDENTIAL	15.32	2.56	17.88
072-2350-015-0000	RESIDENTIAL	15.32	2.56	17.88
072-2350-016-0000	RESIDENTIAL	15.32	2.56	17.88
072-2350-017-0000	RESIDENTIAL	15.32	2.56	17.88
072-2350-018-0000	RESIDENTIAL	15.32	2.56	17.88
072-2350-019-0000	RESIDENTIAL	15.32	2.56	17.88
072-2350-020-0000	RESIDENTIAL	15.32	2.56	17.88
072-2350-021-0000	RESIDENTIAL	15.32	2.56	17.88
072-2350-022-0000	RESIDENTIAL	15.32	2.56	17.88
072-2350-023-0000	RESIDENTIAL	15.32	2.56	17.88
072-2350-024-0000	RESIDENTIAL	15.32	2.56	17.88
072-2350-025-0000	RESIDENTIAL	15.32	2.56	17.88
072-2350-026-0000	RESIDENTIAL	15.32	2.56	17.88
072-2350-027-0000	RESIDENTIAL	15.32	2.56	17.88
072-2350-028-0000	RESIDENTIAL	15.32	2.56	17.88
072-2350-029-0000	RESIDENTIAL	15.32	2.56	17.88
072-2350-030-0000	RESIDENTIAL	15.32	2.56	17.88
072-2350-031-0000	RESIDENTIAL	15.32	2.56	17.88
072-2350-032-0000	RESIDENTIAL	15.32	2.56	17.88
072-2350-033-0000	RESIDENTIAL	15.32	2.56	17.88
072-2350-034-0000	RESIDENTIAL	15.32	2.56	17.88
072-2350-035-0000	RESIDENTIAL	15.32	2.56	17.88
072-2350-036-0000	RESIDENTIAL	15.32	2.56	17.88

Assessor's Parcel Number	District Classification	Street Lights Charge	Safety Lights Charge	Estimated 17/18 Applied Charge
072-2350-037-0000	RESIDENTIAL	15.32	2.56	17.88
072-2350-038-0000	RESIDENTIAL	15.32	2.56	17.88
072-2350-039-0000	RESIDENTIAL	15.32	2.56	17.88
072-2350-040-0000	RESIDENTIAL	15.32	2.56	17.88
072-2350-041-0000	RESIDENTIAL	15.32	2.56	17.88
072-2350-042-0000	RESIDENTIAL	15.32	2.56	17.88
072-2350-043-0000	RESIDENTIAL	15.32	2.56	17.88
072-2350-044-0000	EXEMPT	0.00	0.00	0.00
072-2350-045-0000	EXEMPT	0.00	0.00	0.00
072-2350-046-0000	EXEMPT	0.00	0.00	0.00
072-2350-047-0000	EXEMPT	0.00	0.00	0.00
072-2350-048-0000	EXEMPT	0.00	0.00	0.00
072-2360-002-0000	NON RESIDENTIAL	743.08	2.56	745.64
072-2360-003-0000	EXEMPT	0.00	0.00	0.00
072-2360-004-0000	NON RESIDENTIAL	575.82	2.56	578.38
072-2360-008-0000	EXEMPT	0.00	0.00	0.00
072-2360-022-0000	EXEMPT	0.00	0.00	0.00
072-2360-028-0000	NON RESIDENTIAL	352.88	2.56	355.44
072-2360-029-0000	NON RESIDENTIAL	135.24	2.56	137.80
072-2360-030-0000	NON RESIDENTIAL	364.98	2.56	367.54
072-2360-034-0000	SAFETY LIGHTS ONLY	0.00	2.56	2.56
072-2360-035-0000	SAFETY LIGHTS ONLY	0.00	2.56	2.56
072-2360-036-0000	SAFETY LIGHTS ONLY	0.00	2.56	2.56
072-2360-037-0000	NON RESIDENTIAL	184.60	2.56	187.16
072-2360-040-0000	SAFETY LLIGHTS ONL	0.00	2.56	2.56
072-2370-001-0000	RESIDENTIAL	15.32	2.56	17.88
072-2370-002-0000	RESIDENTIAL	15.32	2.56	17.88
072-2370-003-0000	RESIDENTIAL	15.32	2.56	17.88
072-2370-004-0000	RESIDENTIAL	15.32	2.56	17.88
072-2370-005-0000	RESIDENTIAL	15.32	2.56	17.88
072-2370-006-0000	RESIDENTIAL	15.32	2.56	17.88
072-2370-007-0000	RESIDENTIAL	15.32	2.56	17.88
072-2370-008-0000	RESIDENTIAL	15.32	2.56	17.88
072-2370-009-0000	RESIDENTIAL	15.32	2.56	17.88
072-2370-010-0000	RESIDENTIAL	15.32	2.56	17.88
072-2370-011-0000	RESIDENTIAL	15.32	2.56	17.88
072-2370-012-0000	RESIDENTIAL	15.32	2.56	17.88
072-2370-013-0000	RESIDENTIAL	15.32	2.56	17.88
072-2370-014-0000	RESIDENTIAL	15.32	2.56	17.88
072-2370-015-0000	RESIDENTIAL	15.32	2.56	17.88
072-2370-016-0000	RESIDENTIAL	15.32	2.56	17.88
072-2370-017-0000	RESIDENTIAL	15.32	2.56	17.88
072-2370-018-0000	RESIDENTIAL	15.32	2.56	17.88
072-2370-019-0000	RESIDENTIAL	15.32	2.56	17.88
072-2370-020-0000	RESIDENTIAL	15.32	2.56	17.88
072-2370-021-0000	RESIDENTIAL	15.32	2.56	17.88
072-2370-022-0000	RESIDENTIAL	15.32	2.56	17.88
072-2370-023-0000	RESIDENTIAL	15.32	2.56	17.88
072-2370-024-0000	RESIDENTIAL	15.32	2.56	17.88
072-2370-025-0000	RESIDENTIAL	15.32	2.56	17.88
072-2370-026-0000	RESIDENTIAL	15.32	2.56	17.88
072-2370-027-0000	RESIDENTIAL	15.32	2.56	17.88
072-2370-028-0000	RESIDENTIAL	15.32	2.56	17.88
072-2370-029-0000	RESIDENTIAL	15.32	2.56	17.88
072-2370-030-0000	RESIDENTIAL	15.32	2.56	17.88
072-2370-031-0000	RESIDENTIAL	15.32	2.56	17.88

Assessor's Parcel Number	District Classification	Street Lights Charge	Safety Lights Charge	Estimated 17/18 Applied Charge
072-2370-032-0000	RESIDENTIAL	15.32	2.56	17.88
072-2370-033-0000	RESIDENTIAL	15.32	2.56	17.88
072-2370-034-0000	RESIDENTIAL	15.32	2.56	17.88
072-2370-035-0000	RESIDENTIAL	15.32	2.56	17.88
072-2370-036-0000	RESIDENTIAL	15.32	2.56	17.88
072-2370-037-0000	RESIDENTIAL	15.32	2.56	17.88
072-2370-038-0000	RESIDENTIAL	15.32	2.56	17.88
072-2370-039-0000	RESIDENTIAL	15.32	2.56	17.88
072-2370-040-0000	RESIDENTIAL	15.32	2.56	17.88
072-2370-041-0000	RESIDENTIAL	15.32	2.56	17.88
072-2370-042-0000	RESIDENTIAL	15.32	2.56	17.88
072-2370-043-0000	RESIDENTIAL	15.32	2.56	17.88
072-2370-044-0000	RESIDENTIAL	15.32	2.56	17.88
072-2370-045-0000	RESIDENTIAL	15.32	2.56	17.88
072-2370-046-0000	RESIDENTIAL	15.32	2.56	17.88
072-2370-047-0000	RESIDENTIAL	15.32	2.56	17.88
072-2370-048-0000	RESIDENTIAL	15.32	2.56	17.88
072-2370-049-0000	RESIDENTIAL	15.32	2.56	17.88
072-2370-050-0000	RESIDENTIAL	15.32	2.56	17.88
072-2370-051-0000	RESIDENTIAL	15.32	2.56	17.88
072-2370-052-0000	RESIDENTIAL	15.32	2.56	17.88
072-2370-053-0000	RESIDENTIAL	15.32	2.56	17.88
072-2370-054-0000	RESIDENTIAL	15.32	2.56	17.88
072-2370-055-0000	RESIDENTIAL	15.32	2.56	17.88
072-2370-056-0000	RESIDENTIAL	15.32	2.56	17.88
072-2370-057-0000	RESIDENTIAL	15.32	2.56	17.88
072-2370-058-0000	RESIDENTIAL	15.32	2.56	17.88
072-2370-059-0000	RESIDENTIAL	15.32	2.56	17.88
072-2370-060-0000	RESIDENTIAL	15.32	2.56	17.88
072-2370-061-0000	RESIDENTIAL	15.32	2.56	17.88
072-2370-062-0000	RESIDENTIAL	15.32	2.56	17.88
072-2370-063-0000	RESIDENTIAL	15.32	2.56	17.88
072-2370-064-0000	RESIDENTIAL	15.32	2.56	17.88
072-2370-065-0000	RESIDENTIAL	15.32	2.56	17.88
072-2370-066-0000	RESIDENTIAL	15.32	2.56	17.88
072-2370-067-0000	RESIDENTIAL	15.32	2.56	17.88
072-2370-068-0000	RESIDENTIAL	15.32	2.56	17.88
072-2370-069-0000	RESIDENTIAL	15.32	2.56	17.88
072-2370-070-0000	RESIDENTIAL	15.32	2.56	17.88
072-2370-071-0000	RESIDENTIAL	15.32	2.56	17.88
072-2370-072-0000	RESIDENTIAL	15.32	2.56	17.88
072-2370-073-0000	SAFETY LIGHTS ONLY	0.00	2.56	2.56
072-2370-074-0000	EXEMPT	0.00	0.00	0.00
072-2370-075-0000	EXEMPT	0.00	0.00	0.00
072-2370-076-0000	EXEMPT	0.00	0.00	0.00
072-2370-077-0000	EXEMPT	0.00	0.00	0.00
072-2380-001-0000	RESIDENTIAL	15.32	2.56	17.88
072-2380-002-0000	RESIDENTIAL	15.32	2.56	17.88
072-2380-003-0000	RESIDENTIAL	15.32	2.56	17.88
072-2380-004-0000	RESIDENTIAL	15.32	2.56	17.88
072-2380-005-0000	RESIDENTIAL	15.32	2.56	17.88
072-2380-006-0000	RESIDENTIAL	15.32	2.56	17.88
072-2380-007-0000	RESIDENTIAL	15.32	2.56	17.88
072-2380-008-0000	RESIDENTIAL	15.32	2.56	17.88
072-2380-009-0000	RESIDENTIAL	15.32	2.56	17.88
072-2380-010-0000	RESIDENTIAL	15.32	2.56	17.88

Assessor's Parcel Number	District Classification	Street Lights Charge	Safety Lights Charge	Estimated 17/18 Applied Charge
072-2380-011-0000	RESIDENTIAL	15.32	2.56	17.88
072-2380-012-0000	RESIDENTIAL	15.32	2.56	17.88
072-2380-013-0000	RESIDENTIAL	15.32	2.56	17.88
072-2380-014-0000	RESIDENTIAL	15.32	2.56	17.88
072-2380-015-0000	RESIDENTIAL	15.32	2.56	17.88
072-2380-016-0000	RESIDENTIAL	15.32	2.56	17.88
072-2380-017-0000	RESIDENTIAL	15.32	2.56	17.88
072-2380-018-0000	RESIDENTIAL	15.32	2.56	17.88
072-2380-019-0000	RESIDENTIAL	15.32	2.56	17.88
072-2380-020-0000	RESIDENTIAL	15.32	2.56	17.88
072-2380-021-0000	RESIDENTIAL	15.32	2.56	17.88
072-2380-022-0000	RESIDENTIAL	15.32	2.56	17.88
072-2380-023-0000	RESIDENTIAL	15.32	2.56	17.88
072-2380-024-0000	RESIDENTIAL	15.32	2.56	17.88
072-2380-025-0000	RESIDENTIAL	15.32	2.56	17.88
072-2380-026-0000	RESIDENTIAL	15.32	2.56	17.88
072-2380-027-0000	RESIDENTIAL	15.32	2.56	17.88
072-2380-028-0000	RESIDENTIAL	15.32	2.56	17.88
072-2380-029-0000	RESIDENTIAL	15.32	2.56	17.88
072-2380-030-0000	RESIDENTIAL	15.32	2.56	17.88
072-2380-031-0000	RESIDENTIAL	15.32	2.56	17.88
072-2380-032-0000	RESIDENTIAL	15.32	2.56	17.88
072-2380-033-0000	RESIDENTIAL	15.32	2.56	17.88
072-2380-034-0000	RESIDENTIAL	15.32	2.56	17.88
072-2380-035-0000	RESIDENTIAL	15.32	2.56	17.88
072-2380-036-0000	RESIDENTIAL	15.32	2.56	17.88
072-2380-037-0000	RESIDENTIAL	15.32	2.56	17.88
072-2380-038-0000	RESIDENTIAL	15.32	2.56	17.88
072-2380-039-0000	RESIDENTIAL	15.32	2.56	17.88
072-2380-040-0000	RESIDENTIAL	15.32	2.56	17.88
072-2380-041-0000	RESIDENTIAL	15.32	2.56	17.88
072-2380-042-0000	RESIDENTIAL	15.32	2.56	17.88
072-2380-043-0000	RESIDENTIAL	15.32	2.56	17.88
072-2380-044-0000	RESIDENTIAL	15.32	2.56	17.88
072-2380-045-0000	RESIDENTIAL	15.32	2.56	17.88
072-2380-046-0000	RESIDENTIAL	15.32	2.56	17.88
072-2380-047-0000	RESIDENTIAL	15.32	2.56	17.88
072-2380-048-0000	RESIDENTIAL	15.32	2.56	17.88
072-2380-049-0000	RESIDENTIAL	15.32	2.56	17.88
072-2380-050-0000	RESIDENTIAL	15.32	2.56	17.88
072-2380-051-0000	RESIDENTIAL	15.32	2.56	17.88
072-2380-052-0000	RESIDENTIAL	15.32	2.56	17.88
072-2380-053-0000	RESIDENTIAL	15.32	2.56	17.88
072-2380-054-0000	RESIDENTIAL	15.32	2.56	17.88
072-2380-055-0000	RESIDENTIAL	15.32	2.56	17.88
072-2380-056-0000	RESIDENTIAL	15.32	2.56	17.88
072-2380-057-0000	EXEMPT	0.00	0.00	0.00
072-2380-059-0000	EXEMPT	0.00	0.00	0.00
072-2390-001-0000	RESIDENTIAL	15.32	2.56	17.88
072-2390-002-0000	RESIDENTIAL	15.32	2.56	17.88
072-2390-003-0000	RESIDENTIAL	15.32	2.56	17.88
072-2390-004-0000	RESIDENTIAL	15.32	2.56	17.88
072-2390-005-0000	RESIDENTIAL	15.32	2.56	17.88
072-2390-006-0000	RESIDENTIAL	15.32	2.56	17.88
072-2390-007-0000	RESIDENTIAL	15.32	2.56	17.88
072-2390-008-0000	RESIDENTIAL	15.32	2.56	17.88

Assessor's Parcel Number	District Classification	Street Lights Charge	Safety Lights Charge	Estimated 17/18 Applied Charge
072-2390-009-0000	RESIDENTIAL	15.32	2.56	17.88
072-2390-010-0000	RESIDENTIAL	15.32	2.56	17.88
072-2390-011-0000	RESIDENTIAL	15.32	2.56	17.88
072-2390-012-0000	RESIDENTIAL	15.32	2.56	17.88
072-2390-013-0000	RESIDENTIAL	15.32	2.56	17.88
072-2390-014-0000	RESIDENTIAL	15.32	2.56	17.88
072-2390-015-0000	RESIDENTIAL	15.32	2.56	17.88
072-2390-016-0000	RESIDENTIAL	15.32	2.56	17.88
072-2390-017-0000	EXEMPT	0.00	0.00	0.00
072-2390-018-0000	RESIDENTIAL	15.32	2.56	17.88
072-2390-019-0000	RESIDENTIAL	15.32	2.56	17.88
072-2390-020-0000	RESIDENTIAL	15.32	2.56	17.88
072-2390-021-0000	RESIDENTIAL	15.32	2.56	17.88
072-2390-022-0000	RESIDENTIAL	15.32	2.56	17.88
072-2390-023-0000	RESIDENTIAL	15.32	2.56	17.88
072-2390-024-0000	RESIDENTIAL	15.32	2.56	17.88
072-2390-025-0000	RESIDENTIAL	15.32	2.56	17.88
072-2390-026-0000	RESIDENTIAL	15.32	2.56	17.88
072-2390-027-0000	RESIDENTIAL	15.32	2.56	17.88
072-2390-028-0000	RESIDENTIAL	15.32	2.56	17.88
072-2390-029-0000	RESIDENTIAL	15.32	2.56	17.88
072-2390-030-0000	RESIDENTIAL	15.32	2.56	17.88
072-2390-031-0000	RESIDENTIAL	15.32	2.56	17.88
072-2390-032-0000	RESIDENTIAL	15.32	2.56	17.88
072-2390-033-0000	RESIDENTIAL	15.32	2.56	17.88
072-2390-034-0000	RESIDENTIAL	15.32	2.56	17.88
072-2390-035-0000	EXEMPT	0.00	0.00	0.00
072-2390-036-0000	RESIDENTIAL	15.32	2.56	17.88
072-2390-037-0000	RESIDENTIAL	15.32	2.56	17.88
072-2390-038-0000	RESIDENTIAL	15.32	2.56	17.88
072-2390-039-0000	RESIDENTIAL	15.32	2.56	17.88
072-2390-040-0000	RESIDENTIAL	15.32	2.56	17.88
072-2390-041-0000	RESIDENTIAL	15.32	2.56	17.88
072-2390-042-0000	RESIDENTIAL	15.32	2.56	17.88
072-2390-043-0000	RESIDENTIAL	15.32	2.56	17.88
072-2390-044-0000	RESIDENTIAL	15.32	2.56	17.88
072-2390-045-0000	RESIDENTIAL	15.32	2.56	17.88
072-2390-046-0000	RESIDENTIAL	15.32	2.56	17.88
072-2390-047-0000	RESIDENTIAL	15.32	2.56	17.88
072-2390-048-0000	RESIDENTIAL	15.32	2.56	17.88
072-2390-049-0000	RESIDENTIAL	15.32	2.56	17.88
072-2390-050-0000	RESIDENTIAL	15.32	2.56	17.88
072-2390-051-0000	RESIDENTIAL	15.32	2.56	17.88
072-2390-052-0000	RESIDENTIAL	15.32	2.56	17.88
072-2390-053-0000	RESIDENTIAL	15.32	2.56	17.88
072-2390-054-0000	RESIDENTIAL	15.32	2.56	17.88
072-2390-055-0000	RESIDENTIAL	15.32	2.56	17.88
072-2390-056-0000	RESIDENTIAL	15.32	2.56	17.88
072-2390-057-0000	RESIDENTIAL	15.32	2.56	17.88
072-2390-058-0000	RESIDENTIAL	15.32	2.56	17.88
072-2400-001-0000	RESIDENTIAL	15.32	2.56	17.88
072-2400-002-0000	RESIDENTIAL	15.32	2.56	17.88
072-2400-003-0000	RESIDENTIAL	15.32	2.56	17.88
072-2400-004-0000	RESIDENTIAL	15.32	2.56	17.88
072-2400-005-0000	RESIDENTIAL	15.32	2.56	17.88
072-2400-006-0000	RESIDENTIAL	15.32	2.56	17.88

Assessor's Parcel Number	District Classification	Street Lights Charge	Safety Lights Charge	Estimated 17/18 Applied Charge
072-2400-007-0000	RESIDENTIAL	15.32	2.56	17.88
072-2400-008-0000	RESIDENTIAL	15.32	2.56	17.88
072-2400-009-0000	RESIDENTIAL	15.32	2.56	17.88
072-2400-010-0000	RESIDENTIAL	15.32	2.56	17.88
072-2400-011-0000	RESIDENTIAL	15.32	2.56	17.88
072-2400-012-0000	RESIDENTIAL	15.32	2.56	17.88
072-2400-013-0000	RESIDENTIAL	15.32	2.56	17.88
072-2400-014-0000	RESIDENTIAL	15.32	2.56	17.88
072-2400-015-0000	RESIDENTIAL	15.32	2.56	17.88
072-2400-016-0000	RESIDENTIAL	15.32	2.56	17.88
072-2400-017-0000	RESIDENTIAL	15.32	2.56	17.88
072-2400-018-0000	RESIDENTIAL	15.32	2.56	17.88
072-2400-019-0000	RESIDENTIAL	15.32	2.56	17.88
072-2400-020-0000	RESIDENTIAL	15.32	2.56	17.88
072-2400-021-0000	RESIDENTIAL	15.32	2.56	17.88
072-2400-022-0000	RESIDENTIAL	15.32	2.56	17.88
072-2400-023-0000	RESIDENTIAL	15.32	2.56	17.88
072-2400-024-0000	RESIDENTIAL	15.32	2.56	17.88
072-2400-025-0000	RESIDENTIAL	15.32	2.56	17.88
072-2400-026-0000	RESIDENTIAL	15.32	2.56	17.88
072-2400-027-0000	RESIDENTIAL	15.32	2.56	17.88
072-2400-028-0000	RESIDENTIAL	15.32	2.56	17.88
072-2400-029-0000	RESIDENTIAL	15.32	2.56	17.88
072-2400-030-0000	RESIDENTIAL	15.32	2.56	17.88
072-2400-031-0000	RESIDENTIAL	15.32	2.56	17.88
072-2400-032-0000	RESIDENTIAL	15.32	2.56	17.88
072-2400-033-0000	RESIDENTIAL	15.32	2.56	17.88
072-2400-034-0000	RESIDENTIAL	15.32	2.56	17.88
072-2400-035-0000	RESIDENTIAL	15.32	2.56	17.88
072-2400-036-0000	RESIDENTIAL	15.32	2.56	17.88
072-2400-037-0000	RESIDENTIAL	15.32	2.56	17.88
072-2400-038-0000	RESIDENTIAL	15.32	2.56	17.88
072-2400-039-0000	RESIDENTIAL	15.32	2.56	17.88
072-2400-040-0000	RESIDENTIAL	15.32	2.56	17.88
072-2400-041-0000	RESIDENTIAL	15.32	2.56	17.88
072-2400-042-0000	RESIDENTIAL	15.32	2.56	17.88
072-2400-043-0000	RESIDENTIAL	15.32	2.56	17.88
072-2400-044-0000	RESIDENTIAL	15.32	2.56	17.88
072-2400-045-0000	EXEMPT	0.00	0.00	0.00
072-2400-046-0000	EXEMPT	0.00	0.00	0.00
072-2460-001-0000	RESIDENTIAL	15.32	2.56	17.88
072-2460-002-0000	RESIDENTIAL	15.32	2.56	17.88
072-2460-003-0000	RESIDENTIAL	15.32	2.56	17.88
072-2460-004-0000	RESIDENTIAL	15.32	2.56	17.88
072-2460-005-0000	RESIDENTIAL	15.32	2.56	17.88
072-2460-006-0000	RESIDENTIAL	15.32	2.56	17.88
072-2460-007-0000	RESIDENTIAL	15.32	2.56	17.88
072-2460-008-0000	RESIDENTIAL	15.32	2.56	17.88
072-2460-009-0000	RESIDENTIAL	15.32	2.56	17.88
072-2460-010-0000	RESIDENTIAL	15.32	2.56	17.88
072-2460-011-0000	RESIDENTIAL	15.32	2.56	17.88
072-2460-012-0000	RESIDENTIAL	15.32	2.56	17.88
072-2460-013-0000	RESIDENTIAL	15.32	2.56	17.88
072-2460-014-0000	RESIDENTIAL	15.32	2.56	17.88
072-2460-015-0000	RESIDENTIAL	15.32	2.56	17.88
072-2460-016-0000	RESIDENTIAL	15.32	2.56	17.88

Assessor's Parcel Number	District Classification	Street Lights Charge	Safety Lights Charge	Estimated 17/18 Applied Charge
072-2460-017-0000	RESIDENTIAL	15.32	2.56	17.88
072-2460-018-0000	RESIDENTIAL	15.32	2.56	17.88
072-2460-019-0000	RESIDENTIAL	15.32	2.56	17.88
072-2460-020-0000	RESIDENTIAL	15.32	2.56	17.88
072-2460-021-0000	RESIDENTIAL	15.32	2.56	17.88
072-2460-022-0000	RESIDENTIAL	15.32	2.56	17.88
072-2460-023-0000	RESIDENTIAL	15.32	2.56	17.88
072-2460-024-0000	RESIDENTIAL	15.32	2.56	17.88
072-2460-025-0000	RESIDENTIAL	15.32	2.56	17.88
072-2460-026-0000	RESIDENTIAL	15.32	2.56	17.88
072-2460-027-0000	RESIDENTIAL	15.32	2.56	17.88
072-2460-028-0000	RESIDENTIAL	15.32	2.56	17.88
072-2460-029-0000	RESIDENTIAL	15.32	2.56	17.88
072-2460-030-0000	RESIDENTIAL	15.32	2.56	17.88
072-2460-031-0000	RESIDENTIAL	15.32	2.56	17.88
072-2460-032-0000	RESIDENTIAL	15.32	2.56	17.88
072-2460-033-0000	RESIDENTIAL	15.32	2.56	17.88
072-2460-034-0000	RESIDENTIAL	15.32	2.56	17.88
072-2460-035-0000	RESIDENTIAL	15.32	2.56	17.88
072-2460-036-0000	RESIDENTIAL	15.32	2.56	17.88
072-2460-037-0000	RESIDENTIAL	15.32	2.56	17.88
072-2460-038-0000	RESIDENTIAL	15.32	2.56	17.88
072-2460-039-0000	RESIDENTIAL	15.32	2.56	17.88
072-2460-040-0000	RESIDENTIAL	15.32	2.56	17.88
072-2460-041-0000	RESIDENTIAL	15.32	2.56	17.88
072-2460-042-0000	RESIDENTIAL	15.32	2.56	17.88
072-2460-043-0000	RESIDENTIAL	15.32	2.56	17.88
072-2460-044-0000	RESIDENTIAL	15.32	2.56	17.88
072-2460-045-0000	RESIDENTIAL	15.32	2.56	17.88
072-2460-046-0000	RESIDENTIAL	15.32	2.56	17.88
072-2460-047-0000	EXEMPT	0.00	0.00	0.00
072-2460-048-0000	EXEMPT	0.00	0.00	0.00
072-2460-049-0000	EXEMPT	0.00	0.00	0.00
072-2470-001-0000	NON RESIDENTIAL	16.34	2.56	18.90
072-2470-002-0000	NON RESIDENTIAL	13.82	2.56	16.38
072-2470-003-0000	NON RESIDENTIAL	13.82	2.56	16.38
072-2470-004-0000	NON RESIDENTIAL	13.82	2.56	16.38
072-2470-005-0000	NON RESIDENTIAL	13.82	2.56	16.38
072-2470-006-0000	NON RESIDENTIAL	13.82	2.56	16.38
072-2470-007-0000	NON RESIDENTIAL	13.82	2.56	16.38
072-2470-008-0000	NON RESIDENTIAL	13.82	2.56	16.38
072-2470-009-0000	NON RESIDENTIAL	13.82	2.56	16.38
072-2470-010-0000	NON RESIDENTIAL	11.32	2.56	13.88
072-2470-011-0000	NON RESIDENTIAL	11.32	2.56	13.88
072-2470-012-0000	NON RESIDENTIAL	12.58	2.56	15.14
072-2470-013-0000	NON RESIDENTIAL	12.58	2.56	15.14
072-2470-014-0000	NON RESIDENTIAL	12.58	2.56	15.14
072-2470-015-0000	NON RESIDENTIAL	12.58	2.56	15.14
072-2470-016-0000	NON RESIDENTIAL	12.58	2.56	15.14
072-2470-017-0000	NON RESIDENTIAL	12.58	2.56	15.14
072-2470-018-0000	NON RESIDENTIAL	13.82	2.56	16.38
072-2470-019-0000	NON RESIDENTIAL	13.82	2.56	16.38
072-2470-020-0000	NON RESIDENTIAL	13.82	2.56	16.38
072-2470-021-0000	NON RESIDENTIAL	13.82	2.56	16.38
072-2470-022-0000	NON RESIDENTIAL	13.82	2.56	16.38
072-2470-023-0000	NON RESIDENTIAL	11.32	2.56	13.88

Assessor's Parcel Number	District Classification	Street Lights Charge	Safety Lights Charge	Estimated 17/18 Applied Charge
072-2470-024-0000	NON RESIDENTIAL	42.80	2.56	45.36
072-2470-025-0000	NON RESIDENTIAL	13.82	2.56	16.38
072-2470-026-0000	NON RESIDENTIAL	13.82	2.56	16.38
072-2470-027-0000	NON RESIDENTIAL	13.82	2.56	16.38
072-2470-028-0000	NON RESIDENTIAL	13.82	2.56	16.38
072-2470-029-0000	NON RESIDENTIAL	13.82	2.56	16.38
072-2470-030-0000	NON RESIDENTIAL	13.82	2.56	16.38
072-2470-031-0000	NON RESIDENTIAL	45.32	2.56	47.88
072-2470-032-0000	NON RESIDENTIAL	60.44	2.56	63.00
072-2470-033-0000	NON RESIDENTIAL	13.82	2.56	16.38
072-2470-034-0000	NON RESIDENTIAL	13.82	2.56	16.38
072-2470-035-0000	NON RESIDENTIAL	13.82	2.56	16.38
072-2470-036-0000	NON RESIDENTIAL	13.82	2.56	16.38
072-2470-037-0000	NON RESIDENTIAL	13.82	2.56	16.38
072-2470-038-0000	NON RESIDENTIAL	13.82	2.56	16.38
072-2470-039-0000	NON RESIDENTIAL	13.82	2.56	16.38
072-2470-040-0000	NON RESIDENTIAL	40.28	2.56	42.84
072-2470-041-0000	NON RESIDENTIAL	37.76	2.56	40.32
072-2470-042-0000	NON RESIDENTIAL	13.82	2.56	16.38
072-2470-043-0000	NON RESIDENTIAL	13.82	2.56	16.38
072-2470-044-0000	NON RESIDENTIAL	13.82	2.56	16.38
072-2470-045-0000	NON RESIDENTIAL	13.82	2.56	16.38
072-2470-046-0000	NON RESIDENTIAL	13.82	2.56	16.38
072-2470-047-0000	NON RESIDENTIAL	13.82	2.56	16.38
072-2470-048-0000	NON RESIDENTIAL	12.58	2.56	15.14
072-2470-049-0000	NON RESIDENTIAL	12.58	2.56	15.14
072-2470-050-0000	NON RESIDENTIAL	52.88	2.56	55.44
072-2470-051-0000	NON RESIDENTIAL	40.28	2.56	42.84
072-2470-052-0000	NON RESIDENTIAL	13.82	2.56	16.38
072-2470-053-0000	NON RESIDENTIAL	13.82	2.56	16.38
072-2470-054-0000	NON RESIDENTIAL	13.82	2.56	16.38
072-2470-055-0000	NON RESIDENTIAL	13.82	2.56	16.38
072-2470-056-0000	NON RESIDENTIAL	13.82	2.56	16.38
072-2470-057-0000	NON RESIDENTIAL	13.82	2.56	16.38
072-2470-058-0000	NON RESIDENTIAL	13.82	2.56	16.38
072-2470-059-0000	NON RESIDENTIAL	13.82	2.56	16.38
072-2470-060-0000	NON RESIDENTIAL	37.76	2.56	40.32
072-2470-061-0000	EXEMPT	0.00	0.00	0.00
072-2480-001-0000	NON RESIDENTIAL	15.08	2.56	17.64
072-2480-002-0000	NON RESIDENTIAL	13.82	2.56	16.38
072-2480-003-0000	NON RESIDENTIAL	13.82	2.56	16.38
072-2480-004-0000	NON RESIDENTIAL	13.82	2.56	16.38
072-2480-005-0000	NON RESIDENTIAL	13.82	2.56	16.38
072-2480-006-0000	NON RESIDENTIAL	13.82	2.56	16.38
072-2480-007-0000	NON RESIDENTIAL	13.82	2.56	16.38
072-2480-008-0000	NON RESIDENTIAL	13.82	2.56	16.38
072-2480-009-0000	NON RESIDENTIAL	15.08	2.56	17.64
072-2480-010-0000	NON RESIDENTIAL	40.28	2.56	42.84
072-2480-011-0000	NON RESIDENTIAL	13.82	2.56	16.38
072-2480-012-0000	NON RESIDENTIAL	13.82	2.56	16.38
072-2480-013-0000	NON RESIDENTIAL	13.82	2.56	16.38
072-2480-014-0000	NON RESIDENTIAL	13.82	2.56	16.38
072-2480-015-0000	NON RESIDENTIAL	13.82	2.56	16.38
072-2480-016-0000	NON RESIDENTIAL	13.82	2.56	16.38
072-2480-017-0000	NON RESIDENTIAL	13.82	2.56	16.38
072-2480-018-0000	NON RESIDENTIAL	13.82	2.56	16.38

Assessor's Parcel Number	District Classification	Street Lights Charge	Safety Lights Charge	Estimated 17/18 Applied Charge
072-2480-019-0000	NON RESIDENTIAL	40.28	2.56	42.84
072-2480-020-0000	NON RESIDENTIAL	42.80	2.56	45.36
072-2480-021-0000	NON RESIDENTIAL	13.82	2.56	16.38
072-2480-022-0000	NON RESIDENTIAL	13.82	2.56	16.38
072-2480-023-0000	NON RESIDENTIAL	13.82	2.56	16.38
072-2480-024-0000	NON RESIDENTIAL	13.82	2.56	16.38
072-2480-025-0000	NON RESIDENTIAL	13.82	2.56	16.38
072-2480-026-0000	NON RESIDENTIAL	13.82	2.56	16.38
072-2480-027-0000	NON RESIDENTIAL	13.82	2.56	16.38
072-2480-028-0000	NON RESIDENTIAL	13.82	2.56	16.38
072-2480-029-0000	NON RESIDENTIAL	42.80	2.56	45.36
072-2480-030-0000	NON RESIDENTIAL	22.64	2.56	25.20
072-2480-031-0000	NON RESIDENTIAL	13.82	2.56	16.38
072-2480-032-0000	NON RESIDENTIAL	40.28	2.56	42.84
072-2480-033-0000	NON RESIDENTIAL	12.58	2.56	15.14
072-2480-034-0000	NON RESIDENTIAL	40.28	2.56	42.84
072-2480-035-0000	NON RESIDENTIAL	12.58	2.56	15.14
072-2480-036-0000	NON RESIDENTIAL	12.58	2.56	15.14
072-2480-037-0000	NON RESIDENTIAL	40.28	2.56	42.84
072-2480-038-0000	NON RESIDENTIAL	13.82	2.56	16.38
072-2480-039-0000	NON RESIDENTIAL	13.82	2.56	16.38
072-2480-040-0000	NON RESIDENTIAL	52.88	2.56	55.44
072-2480-041-0000	NON RESIDENTIAL	12.58	2.56	15.14
072-2480-042-0000	NON RESIDENTIAL	15.08	2.56	17.64
072-2480-043-0000	NON RESIDENTIAL	12.58	2.56	15.14
072-2480-044-0000	NON RESIDENTIAL	12.58	2.56	15.14
072-2480-045-0000	NON RESIDENTIAL	12.58	2.56	15.14
072-2480-046-0000	NON RESIDENTIAL	12.58	2.56	15.14
072-2480-047-0000	NON RESIDENTIAL	12.58	2.56	15.14
072-2480-048-0000	NON RESIDENTIAL	12.58	2.56	15.14
072-2480-049-0000	NON RESIDENTIAL	12.58	2.56	15.14
072-2480-050-0000	NON RESIDENTIAL	12.58	2.56	15.14
072-2480-051-0000	NON RESIDENTIAL	12.58	2.56	15.14
072-2480-052-0000	NON RESIDENTIAL	12.58	2.56	15.14
072-2480-053-0000	EXEMPT	0.00	0.00	0.00
072-2480-054-0000	EXEMPT	0.00	0.00	0.00
072-2480-055-0000	EXEMPT	0.00	0.00	0.00
072-2520-001-0000	RESIDENTIAL	15.32	2.56	17.88
072-2520-002-0000	RESIDENTIAL	15.32	2.56	17.88
072-2520-003-0000	RESIDENTIAL	15.32	2.56	17.88
072-2520-004-0000	RESIDENTIAL	15.32	2.56	17.88
072-2520-005-0000	RESIDENTIAL	15.32	2.56	17.88
072-2520-006-0000	RESIDENTIAL	15.32	2.56	17.88
072-2520-007-0000	RESIDENTIAL	15.32	2.56	17.88
072-2520-008-0000	RESIDENTIAL	15.32	2.56	17.88
072-2520-009-0000	RESIDENTIAL	15.32	2.56	17.88
072-2520-010-0000	RESIDENTIAL	15.32	2.56	17.88
072-2520-011-0000	RESIDENTIAL	15.32	2.56	17.88
072-2520-012-0000	RESIDENTIAL	15.32	2.56	17.88
072-2520-013-0000	RESIDENTIAL	15.32	2.56	17.88
072-2520-014-0000	RESIDENTIAL	15.32	2.56	17.88
072-2520-015-0000	RESIDENTIAL	15.32	2.56	17.88
072-2520-016-0000	RESIDENTIAL	15.32	2.56	17.88
072-2520-017-0000	RESIDENTIAL	15.32	2.56	17.88
072-2520-018-0000	RESIDENTIAL	15.32	2.56	17.88
072-2520-019-0000	RESIDENTIAL	15.32	2.56	17.88

Assessor's Parcel Number	District Classification	Street Lights Charge	Safety Lights Charge	Estimated 17/18 Applied Charge
072-2520-020-0000	RESIDENTIAL	15.32	2.56	17.88
072-2520-021-0000	RESIDENTIAL	15.32	2.56	17.88
072-2520-022-0000	RESIDENTIAL	15.32	2.56	17.88
072-2520-023-0000	RESIDENTIAL	15.32	2.56	17.88
072-2520-024-0000	RESIDENTIAL	15.32	2.56	17.88
072-2520-025-0000	RESIDENTIAL	15.32	2.56	17.88
072-2520-026-0000	RESIDENTIAL	15.32	2.56	17.88
072-2520-027-0000	RESIDENTIAL	15.32	2.56	17.88
072-2520-028-0000	RESIDENTIAL	15.32	2.56	17.88
072-2520-029-0000	RESIDENTIAL	15.32	2.56	17.88
072-2520-030-0000	RESIDENTIAL	15.32	2.56	17.88
072-2520-031-0000	RESIDENTIAL	15.32	2.56	17.88
072-2520-032-0000	RESIDENTIAL	15.32	2.56	17.88
072-2520-033-0000	RESIDENTIAL	15.32	2.56	17.88
072-2520-034-0000	EXEMPT	0.00	0.00	0.00
072-2520-037-0000	NON RESIDENTIAL	8.04	2.56	10.60
072-2530-001-0000	RESIDENTIAL	15.32	2.56	17.88
072-2530-002-0000	RESIDENTIAL	15.32	2.56	17.88
072-2530-003-0000	RESIDENTIAL	15.32	2.56	17.88
072-2530-004-0000	RESIDENTIAL	15.32	2.56	17.88
072-2530-005-0000	RESIDENTIAL	15.32	2.56	17.88
072-2530-006-0000	RESIDENTIAL	15.32	2.56	17.88
072-2530-007-0000	RESIDENTIAL	15.32	2.56	17.88
072-2530-008-0000	RESIDENTIAL	15.32	2.56	17.88
072-2530-009-0000	RESIDENTIAL	15.32	2.56	17.88
072-2530-010-0000	RESIDENTIAL	15.32	2.56	17.88
072-2530-011-0000	RESIDENTIAL	15.32	2.56	17.88
072-2530-012-0000	RESIDENTIAL	15.32	2.56	17.88
072-2530-013-0000	RESIDENTIAL	15.32	2.56	17.88
072-2530-014-0000	RESIDENTIAL	15.32	2.56	17.88
072-2530-015-0000	RESIDENTIAL	15.32	2.56	17.88
072-2530-016-0000	RESIDENTIAL	15.32	2.56	17.88
072-2530-017-0000	RESIDENTIAL	15.32	2.56	17.88
072-2530-018-0000	RESIDENTIAL	15.32	2.56	17.88
072-2530-019-0000	RESIDENTIAL	15.32	2.56	17.88
072-2530-020-0000	RESIDENTIAL	15.32	2.56	17.88
072-2530-021-0000	RESIDENTIAL	15.32	2.56	17.88
072-2530-022-0000	RESIDENTIAL	15.32	2.56	17.88
072-2530-023-0000	RESIDENTIAL	15.32	2.56	17.88
072-2530-024-0000	RESIDENTIAL	15.32	2.56	17.88
072-2530-025-0000	RESIDENTIAL	15.32	2.56	17.88
072-2530-026-0000	RESIDENTIAL	15.32	2.56	17.88
072-2530-027-0000	RESIDENTIAL	15.32	2.56	17.88
072-2530-028-0000	EXEMPT	0.00	0.00	0.00
072-2530-029-0000	EXEMPT	0.00	0.00	0.00
072-2530-030-0000	EXEMPT	0.00	0.00	0.00
072-2540-001-0000	RESIDENTIAL	15.32	2.56	17.88
072-2540-002-0000	RESIDENTIAL	15.32	2.56	17.88
072-2540-003-0000	RESIDENTIAL	15.32	2.56	17.88
072-2540-004-0000	RESIDENTIAL	15.32	2.56	17.88
072-2540-005-0000	RESIDENTIAL	15.32	2.56	17.88
072-2540-006-0000	RESIDENTIAL	15.32	2.56	17.88
072-2540-007-0000	RESIDENTIAL	15.32	2.56	17.88
072-2540-008-0000	RESIDENTIAL	15.32	2.56	17.88
072-2540-009-0000	RESIDENTIAL	15.32	2.56	17.88
072-2540-010-0000	RESIDENTIAL	15.32	2.56	17.88

Assessor's Parcel Number	District Classification	Street Lights Charge	Safety Lights Charge	Estimated 17/18 Applied Charge
072-2540-011-0000	RESIDENTIAL	15.32	2.56	17.88
072-2540-012-0000	RESIDENTIAL	15.32	2.56	17.88
072-2540-013-0000	RESIDENTIAL	15.32	2.56	17.88
072-2540-014-0000	RESIDENTIAL	15.32	2.56	17.88
072-2540-015-0000	RESIDENTIAL	15.32	2.56	17.88
072-2540-016-0000	RESIDENTIAL	15.32	2.56	17.88
072-2540-017-0000	RESIDENTIAL	15.32	2.56	17.88
072-2540-018-0000	RESIDENTIAL	15.32	2.56	17.88
072-2540-019-0000	RESIDENTIAL	15.32	2.56	17.88
072-2540-020-0000	RESIDENTIAL	15.32	2.56	17.88
072-2540-021-0000	RESIDENTIAL	15.32	2.56	17.88
072-2540-022-0000	RESIDENTIAL	15.32	2.56	17.88
072-2540-023-0000	RESIDENTIAL	15.32	2.56	17.88
072-2540-024-0000	RESIDENTIAL	15.32	2.56	17.88
072-2540-025-0000	RESIDENTIAL	15.32	2.56	17.88
072-2540-026-0000	RESIDENTIAL	15.32	2.56	17.88
072-2540-027-0000	RESIDENTIAL	15.32	2.56	17.88
072-2540-028-0000	RESIDENTIAL	15.32	2.56	17.88
072-2540-029-0000	RESIDENTIAL	15.32	2.56	17.88
072-2540-030-0000	RESIDENTIAL	15.32	2.56	17.88
072-2540-031-0000	RESIDENTIAL	15.32	2.56	17.88
072-2540-032-0000	RESIDENTIAL	15.32	2.56	17.88
072-2540-033-0000	RESIDENTIAL	15.32	2.56	17.88
072-2540-034-0000	RESIDENTIAL	15.32	2.56	17.88
072-2540-035-0000	RESIDENTIAL	15.32	2.56	17.88
072-2540-036-0000	RESIDENTIAL	15.32	2.56	17.88
072-2540-037-0000	RESIDENTIAL	15.32	2.56	17.88
072-2540-038-0000	RESIDENTIAL	15.32	2.56	17.88
072-2540-039-0000	RESIDENTIAL	15.32	2.56	17.88
072-2540-040-0000	RESIDENTIAL	15.32	2.56	17.88
072-2540-041-0000	RESIDENTIAL	15.32	2.56	17.88
072-2540-042-0000	RESIDENTIAL	15.32	2.56	17.88
072-2540-043-0000	RESIDENTIAL	15.32	2.56	17.88
072-2540-044-0000	RESIDENTIAL	15.32	2.56	17.88
072-2540-045-0000	RESIDENTIAL	15.32	2.56	17.88
072-2540-046-0000	RESIDENTIAL	15.32	2.56	17.88
072-2540-047-0000	RESIDENTIAL	15.32	2.56	17.88
072-2540-048-0000	RESIDENTIAL	15.32	2.56	17.88
072-2540-049-0000	EXEMPT	0.00	0.00	0.00
072-2550-001-0000	RESIDENTIAL	15.32	2.56	17.88
072-2550-002-0000	RESIDENTIAL	15.32	2.56	17.88
072-2550-003-0000	RESIDENTIAL	15.32	2.56	17.88
072-2550-004-0000	RESIDENTIAL	15.32	2.56	17.88
072-2550-005-0000	RESIDENTIAL	15.32	2.56	17.88
072-2550-006-0000	RESIDENTIAL	15.32	2.56	17.88
072-2550-007-0000	RESIDENTIAL	15.32	2.56	17.88
072-2550-008-0000	RESIDENTIAL	15.32	2.56	17.88
072-2550-009-0000	RESIDENTIAL	15.32	2.56	17.88
072-2550-010-0000	RESIDENTIAL	15.32	2.56	17.88
072-2550-011-0000	RESIDENTIAL	15.32	2.56	17.88
072-2550-012-0000	RESIDENTIAL	15.32	2.56	17.88
072-2550-013-0000	RESIDENTIAL	15.32	2.56	17.88
072-2550-014-0000	RESIDENTIAL	15.32	2.56	17.88
072-2550-015-0000	RESIDENTIAL	15.32	2.56	17.88
072-2550-016-0000	RESIDENTIAL	15.32	2.56	17.88
072-2550-017-0000	RESIDENTIAL	15.32	2.56	17.88

Assessor's Parcel Number	District Classification	Street Lights Charge	Safety Lights Charge	Estimated 17/18 Applied Charge
072-2550-018-0000	RESIDENTIAL	15.32	2.56	17.88
072-2550-019-0000	RESIDENTIAL	15.32	2.56	17.88
072-2550-020-0000	RESIDENTIAL	15.32	2.56	17.88
072-2550-021-0000	RESIDENTIAL	15.32	2.56	17.88
072-2550-022-0000	RESIDENTIAL	15.32	2.56	17.88
072-2550-023-0000	RESIDENTIAL	15.32	2.56	17.88
072-2550-024-0000	RESIDENTIAL	15.32	2.56	17.88
072-2550-025-0000	RESIDENTIAL	15.32	2.56	17.88
072-2550-026-0000	RESIDENTIAL	15.32	2.56	17.88
072-2550-027-0000	RESIDENTIAL	15.32	2.56	17.88
072-2550-028-0000	RESIDENTIAL	15.32	2.56	17.88
072-2550-029-0000	RESIDENTIAL	15.32	2.56	17.88
072-2550-030-0000	RESIDENTIAL	15.32	2.56	17.88
072-2550-031-0000	RESIDENTIAL	15.32	2.56	17.88
072-2550-032-0000	RESIDENTIAL	15.32	2.56	17.88
072-2550-033-0000	RESIDENTIAL	15.32	2.56	17.88
072-2550-034-0000	RESIDENTIAL	15.32	2.56	17.88
072-2550-035-0000	EXEMPT	0.00	0.00	0.00
072-2550-036-0000	EXEMPT	0.00	0.00	0.00
072-2560-001-0000	RESIDENTIAL	15.32	2.56	17.88
072-2560-002-0000	RESIDENTIAL	15.32	2.56	17.88
072-2560-003-0000	RESIDENTIAL	15.32	2.56	17.88
072-2560-004-0000	RESIDENTIAL	15.32	2.56	17.88
072-2560-005-0000	RESIDENTIAL	15.32	2.56	17.88
072-2560-006-0000	RESIDENTIAL	15.32	2.56	17.88
072-2560-007-0000	RESIDENTIAL	15.32	2.56	17.88
072-2560-008-0000	RESIDENTIAL	15.32	2.56	17.88
072-2560-009-0000	RESIDENTIAL	15.32	2.56	17.88
072-2560-010-0000	RESIDENTIAL	15.32	2.56	17.88
072-2560-011-0000	RESIDENTIAL	15.32	2.56	17.88
072-2560-012-0000	RESIDENTIAL	15.32	2.56	17.88
072-2560-013-0000	RESIDENTIAL	15.32	2.56	17.88
072-2560-014-0000	RESIDENTIAL	15.32	2.56	17.88
072-2560-015-0000	RESIDENTIAL	15.32	2.56	17.88
072-2560-016-0000	RESIDENTIAL	15.32	2.56	17.88
072-2560-017-0000	RESIDENTIAL	15.32	2.56	17.88
072-2560-018-0000	RESIDENTIAL	15.32	2.56	17.88
072-2560-019-0000	RESIDENTIAL	15.32	2.56	17.88
072-2560-020-0000	RESIDENTIAL	15.32	2.56	17.88
072-2560-021-0000	RESIDENTIAL	15.32	2.56	17.88
072-2560-022-0000	RESIDENTIAL	15.32	2.56	17.88
072-2560-023-0000	RESIDENTIAL	15.32	2.56	17.88
072-2560-024-0000	RESIDENTIAL	15.32	2.56	17.88
072-2560-025-0000	RESIDENTIAL	15.32	2.56	17.88
072-2560-026-0000	RESIDENTIAL	15.32	2.56	17.88
072-2560-027-0000	RESIDENTIAL	15.32	2.56	17.88
072-2560-028-0000	RESIDENTIAL	15.32	2.56	17.88
072-2560-029-0000	RESIDENTIAL	15.32	2.56	17.88
072-2560-030-0000	RESIDENTIAL	15.32	2.56	17.88
072-2560-031-0000	RESIDENTIAL	15.32	2.56	17.88
072-2560-032-0000	RESIDENTIAL	15.32	2.56	17.88
072-2560-033-0000	RESIDENTIAL	15.32	2.56	17.88
072-2560-034-0000	RESIDENTIAL	15.32	2.56	17.88
072-2560-035-0000	RESIDENTIAL	15.32	2.56	17.88
072-2560-036-0000	RESIDENTIAL	15.32	2.56	17.88
072-2560-037-0000	RESIDENTIAL	15.32	2.56	17.88

Assessor's Parcel Number	District Classification	Street Lights Charge	Safety Lights Charge	Estimated 17/18 Applied Charge
072-2560-038-0000	RESIDENTIAL	15.32	2.56	17.88
072-2560-039-0000	RESIDENTIAL	15.32	2.56	17.88
072-2560-040-0000	RESIDENTIAL	15.32	2.56	17.88
072-2560-041-0000	RESIDENTIAL	15.32	2.56	17.88
072-2560-042-0000	RESIDENTIAL	15.32	2.56	17.88
072-2560-043-0000	RESIDENTIAL	15.32	2.56	17.88
072-2560-044-0000	RESIDENTIAL	15.32	2.56	17.88
072-2560-045-0000	RESIDENTIAL	15.32	2.56	17.88
072-2560-046-0000	EXEMPT	0.00	0.00	0.00
072-2560-047-0000	EXEMPT	0.00	0.00	0.00
072-2570-001-0000	RESIDENTIAL	15.32	2.56	17.88
072-2570-002-0000	RESIDENTIAL	15.32	2.56	17.88
072-2570-003-0000	RESIDENTIAL	15.32	2.56	17.88
072-2570-004-0000	RESIDENTIAL	15.32	2.56	17.88
072-2570-005-0000	RESIDENTIAL	15.32	2.56	17.88
072-2570-006-0000	RESIDENTIAL	15.32	2.56	17.88
072-2570-007-0000	RESIDENTIAL	15.32	2.56	17.88
072-2570-008-0000	RESIDENTIAL	15.32	2.56	17.88
072-2570-009-0000	RESIDENTIAL	15.32	2.56	17.88
072-2570-010-0000	RESIDENTIAL	15.32	2.56	17.88
072-2570-011-0000	RESIDENTIAL	15.32	2.56	17.88
072-2570-012-0000	RESIDENTIAL	15.32	2.56	17.88
072-2570-013-0000	RESIDENTIAL	15.32	2.56	17.88
072-2570-014-0000	RESIDENTIAL	15.32	2.56	17.88
072-2570-015-0000	RESIDENTIAL	15.32	2.56	17.88
072-2570-016-0000	RESIDENTIAL	15.32	2.56	17.88
072-2570-017-0000	RESIDENTIAL	15.32	2.56	17.88
072-2570-018-0000	RESIDENTIAL	15.32	2.56	17.88
072-2570-019-0000	RESIDENTIAL	15.32	2.56	17.88
072-2570-020-0000	RESIDENTIAL	15.32	2.56	17.88
072-2570-021-0000	RESIDENTIAL	15.32	2.56	17.88
072-2570-022-0000	RESIDENTIAL	15.32	2.56	17.88
072-2570-023-0000	RESIDENTIAL	15.32	2.56	17.88
072-2570-024-0000	RESIDENTIAL	15.32	2.56	17.88
072-2570-025-0000	RESIDENTIAL	15.32	2.56	17.88
072-2570-026-0000	RESIDENTIAL	15.32	2.56	17.88
072-2570-027-0000	RESIDENTIAL	15.32	2.56	17.88
072-2570-028-0000	RESIDENTIAL	15.32	2.56	17.88
072-2570-029-0000	RESIDENTIAL	15.32	2.56	17.88
072-2570-030-0000	RESIDENTIAL	15.32	2.56	17.88
072-2570-031-0000	RESIDENTIAL	15.32	2.56	17.88
072-2570-032-0000	RESIDENTIAL	15.32	2.56	17.88
072-2570-033-0000	RESIDENTIAL	15.32	2.56	17.88
072-2570-034-0000	RESIDENTIAL	15.32	2.56	17.88
072-2570-035-0000	RESIDENTIAL	15.32	2.56	17.88
072-2570-036-0000	RESIDENTIAL	15.32	2.56	17.88
072-2570-037-0000	RESIDENTIAL	15.32	2.56	17.88
072-2570-038-0000	RESIDENTIAL	15.32	2.56	17.88
072-2570-039-0000	RESIDENTIAL	15.32	2.56	17.88
072-2570-040-0000	RESIDENTIAL	15.32	2.56	17.88
072-2570-041-0000	RESIDENTIAL	15.32	2.56	17.88
072-2570-042-0000	RESIDENTIAL	15.32	2.56	17.88
072-2570-043-0000	RESIDENTIAL	15.32	2.56	17.88
072-2570-044-0000	RESIDENTIAL	15.32	2.56	17.88
072-2570-045-0000	RESIDENTIAL	15.32	2.56	17.88
072-2570-046-0000	EXEMPT	0.00	0.00	0.00

Assessor's Parcel Number	District Classification	Street Lights Charge	Safety Lights Charge	Estimated 17/18 Applied Charge
072-2570-047-0000	EXEMPT	0.00	0.00	0.00
072-2580-001-0000	RESIDENTIAL	15.32	2.56	17.88
072-2580-002-0000	RESIDENTIAL	15.32	2.56	17.88
072-2580-003-0000	RESIDENTIAL	15.32	2.56	17.88
072-2580-004-0000	RESIDENTIAL	15.32	2.56	17.88
072-2580-005-0000	RESIDENTIAL	15.32	2.56	17.88
072-2580-006-0000	RESIDENTIAL	15.32	2.56	17.88
072-2580-007-0000	RESIDENTIAL	15.32	2.56	17.88
072-2580-008-0000	RESIDENTIAL	15.32	2.56	17.88
072-2580-009-0000	RESIDENTIAL	15.32	2.56	17.88
072-2580-010-0000	RESIDENTIAL	15.32	2.56	17.88
072-2580-011-0000	RESIDENTIAL	15.32	2.56	17.88
072-2580-012-0000	RESIDENTIAL	15.32	2.56	17.88
072-2580-013-0000	RESIDENTIAL	15.32	2.56	17.88
072-2580-014-0000	RESIDENTIAL	15.32	2.56	17.88
072-2580-015-0000	RESIDENTIAL	15.32	2.56	17.88
072-2580-016-0000	RESIDENTIAL	15.32	2.56	17.88
072-2580-017-0000	RESIDENTIAL	15.32	2.56	17.88
072-2580-018-0000	RESIDENTIAL	15.32	2.56	17.88
072-2580-019-0000	RESIDENTIAL	15.32	2.56	17.88
072-2580-020-0000	RESIDENTIAL	15.32	2.56	17.88
072-2580-021-0000	RESIDENTIAL	15.32	2.56	17.88
072-2580-022-0000	RESIDENTIAL	15.32	2.56	17.88
072-2580-023-0000	RESIDENTIAL	15.32	2.56	17.88
072-2580-024-0000	RESIDENTIAL	15.32	2.56	17.88
072-2580-025-0000	RESIDENTIAL	15.32	2.56	17.88
072-2580-026-0000	RESIDENTIAL	15.32	2.56	17.88
072-2580-027-0000	RESIDENTIAL	15.32	2.56	17.88
072-2580-028-0000	RESIDENTIAL	15.32	2.56	17.88
072-2580-029-0000	RESIDENTIAL	15.32	2.56	17.88
072-2580-030-0000	RESIDENTIAL	15.32	2.56	17.88
072-2580-031-0000	RESIDENTIAL	15.32	2.56	17.88
072-2580-032-0000	RESIDENTIAL	15.32	2.56	17.88
072-2580-033-0000	RESIDENTIAL	15.32	2.56	17.88
072-2580-034-0000	RESIDENTIAL	15.32	2.56	17.88
072-2580-035-0000	RESIDENTIAL	15.32	2.56	17.88
072-2580-036-0000	RESIDENTIAL	15.32	2.56	17.88
072-2580-037-0000	RESIDENTIAL	15.32	2.56	17.88
072-2580-038-0000	RESIDENTIAL	15.32	2.56	17.88
072-2580-039-0000	RESIDENTIAL	15.32	2.56	17.88
072-2580-040-0000	RESIDENTIAL	15.32	2.56	17.88
072-2580-041-0000	RESIDENTIAL	15.32	2.56	17.88
072-2580-042-0000	RESIDENTIAL	15.32	2.56	17.88
072-2580-043-0000	RESIDENTIAL	15.32	2.56	17.88
072-2580-044-0000	RESIDENTIAL	15.32	2.56	17.88
072-2580-045-0000	RESIDENTIAL	15.32	2.56	17.88
072-2580-046-0000	RESIDENTIAL	15.32	2.56	17.88
072-2580-047-0000	RESIDENTIAL	15.32	2.56	17.88
072-2580-048-0000	RESIDENTIAL	15.32	2.56	17.88
072-2580-049-0000	RESIDENTIAL	15.32	2.56	17.88
072-2580-050-0000	RESIDENTIAL	15.32	2.56	17.88
072-2580-051-0000	RESIDENTIAL	15.32	2.56	17.88
072-2580-052-0000	RESIDENTIAL	15.32	2.56	17.88
072-2580-053-0000	RESIDENTIAL	15.32	2.56	17.88
072-2580-054-0000	RESIDENTIAL	15.32	2.56	17.88
072-2580-055-0000	RESIDENTIAL	15.32	2.56	17.88

Assessor's Parcel Number	District Classification	Street Lights Charge	Safety Lights Charge	Estimated 17/18 Applied Charge
072-2580-056-0000	RESIDENTIAL	15.32	2.56	17.88
072-2580-057-0000	RESIDENTIAL	15.32	2.56	17.88
072-2580-058-0000	RESIDENTIAL	15.32	2.56	17.88
072-2580-059-0000	RESIDENTIAL	15.32	2.56	17.88
072-2580-060-0000	RESIDENTIAL	15.32	2.56	17.88
072-2580-061-0000	RESIDENTIAL	15.32	2.56	17.88
072-2580-062-0000	RESIDENTIAL	15.32	2.56	17.88
072-2580-063-0000	RESIDENTIAL	15.32	2.56	17.88
072-2580-064-0000	RESIDENTIAL	15.32	2.56	17.88
072-2580-065-0000	EXEMPT	0.00	0.00	0.00
072-2580-066-0000	EXEMPT	0.00	0.00	0.00
072-2580-067-0000	EXEMPT	0.00	0.00	0.00
072-2590-001-0000	RESIDENTIAL	15.32	2.56	17.88
072-2590-002-0000	RESIDENTIAL	15.32	2.56	17.88
072-2590-003-0000	RESIDENTIAL	15.32	2.56	17.88
072-2590-004-0000	RESIDENTIAL	15.32	2.56	17.88
072-2590-005-0000	RESIDENTIAL	15.32	2.56	17.88
072-2590-006-0000	RESIDENTIAL	15.32	2.56	17.88
072-2590-007-0000	RESIDENTIAL	15.32	2.56	17.88
072-2590-008-0000	RESIDENTIAL	15.32	2.56	17.88
072-2590-009-0000	RESIDENTIAL	15.32	2.56	17.88
072-2590-010-0000	RESIDENTIAL	15.32	2.56	17.88
072-2590-011-0000	RESIDENTIAL	15.32	2.56	17.88
072-2590-012-0000	RESIDENTIAL	15.32	2.56	17.88
072-2590-013-0000	RESIDENTIAL	15.32	2.56	17.88
072-2590-014-0000	RESIDENTIAL	15.32	2.56	17.88
072-2590-015-0000	RESIDENTIAL	15.32	2.56	17.88
072-2590-016-0000	RESIDENTIAL	15.32	2.56	17.88
072-2590-017-0000	RESIDENTIAL	15.32	2.56	17.88
072-2590-018-0000	RESIDENTIAL	15.32	2.56	17.88
072-2590-019-0000	RESIDENTIAL	15.32	2.56	17.88
072-2590-020-0000	RESIDENTIAL	15.32	2.56	17.88
072-2590-021-0000	RESIDENTIAL	15.32	2.56	17.88
072-2590-022-0000	RESIDENTIAL	15.32	2.56	17.88
072-2590-023-0000	RESIDENTIAL	15.32	2.56	17.88
072-2590-024-0000	RESIDENTIAL	15.32	2.56	17.88
072-2590-025-0000	RESIDENTIAL	15.32	2.56	17.88
072-2590-026-0000	RESIDENTIAL	15.32	2.56	17.88
072-2590-027-0000	RESIDENTIAL	15.32	2.56	17.88
072-2590-028-0000	RESIDENTIAL	15.32	2.56	17.88
072-2590-029-0000	RESIDENTIAL	15.32	2.56	17.88
072-2590-030-0000	RESIDENTIAL	15.32	2.56	17.88
072-2590-031-0000	RESIDENTIAL	15.32	2.56	17.88
072-2590-032-0000	RESIDENTIAL	15.32	2.56	17.88
072-2590-033-0000	RESIDENTIAL	15.32	2.56	17.88
072-2590-034-0000	RESIDENTIAL	15.32	2.56	17.88
072-2590-035-0000	RESIDENTIAL	15.32	2.56	17.88
072-2590-036-0000	RESIDENTIAL	15.32	2.56	17.88
072-2590-037-0000	RESIDENTIAL	15.32	2.56	17.88
072-2590-038-0000	RESIDENTIAL	15.32	2.56	17.88
072-2590-039-0000	RESIDENTIAL	15.32	2.56	17.88
072-2590-040-0000	RESIDENTIAL	15.32	2.56	17.88
072-2590-041-0000	RESIDENTIAL	15.32	2.56	17.88
072-2590-042-0000	RESIDENTIAL	15.32	2.56	17.88
072-2590-043-0000	RESIDENTIAL	15.32	2.56	17.88
072-2590-044-0000	RESIDENTIAL	15.32	2.56	17.88

Assessor's Parcel Number	District Classification	Street Lights Charge	Safety Lights Charge	Estimated 17/18 Applied Charge
072-2590-045-0000	RESIDENTIAL	15.32	2.56	17.88
072-2590-046-0000	RESIDENTIAL	15.32	2.56	17.88
072-2590-047-0000	RESIDENTIAL	15.32	2.56	17.88
072-2590-048-0000	RESIDENTIAL	15.32	2.56	17.88
072-2590-049-0000	RESIDENTIAL	15.32	2.56	17.88
072-2590-050-0000	RESIDENTIAL	15.32	2.56	17.88
072-2590-051-0000	RESIDENTIAL	15.32	2.56	17.88
072-2590-052-0000	RESIDENTIAL	15.32	2.56	17.88
072-2590-053-0000	RESIDENTIAL	15.32	2.56	17.88
072-2590-054-0000	RESIDENTIAL	15.32	2.56	17.88
072-2590-055-0000	RESIDENTIAL	15.32	2.56	17.88
072-2590-056-0000	RESIDENTIAL	15.32	2.56	17.88
072-2590-057-0000	RESIDENTIAL	15.32	2.56	17.88
072-2590-058-0000	RESIDENTIAL	15.32	2.56	17.88
072-2590-059-0000	RESIDENTIAL	15.32	2.56	17.88
072-2590-060-0000	RESIDENTIAL	15.32	2.56	17.88
072-2590-061-0000	RESIDENTIAL	15.32	2.56	17.88
072-2590-062-0000	RESIDENTIAL	15.32	2.56	17.88
072-2590-063-0000	RESIDENTIAL	15.32	2.56	17.88
072-2590-064-0000	RESIDENTIAL	15.32	2.56	17.88
072-2590-065-0000	RESIDENTIAL	15.32	2.56	17.88
072-2590-066-0000	RESIDENTIAL	15.32	2.56	17.88
072-2590-067-0000	RESIDENTIAL	15.32	2.56	17.88
072-2590-068-0000	RESIDENTIAL	15.32	2.56	17.88
072-2590-069-0000	RESIDENTIAL	15.32	2.56	17.88
072-2590-070-0000	RESIDENTIAL	15.32	2.56	17.88
072-2590-071-0000	RESIDENTIAL	15.32	2.56	17.88
072-2590-072-0000	RESIDENTIAL	15.32	2.56	17.88
072-2590-073-0000	RESIDENTIAL	15.32	2.56	17.88
072-2590-074-0000	RESIDENTIAL	15.32	2.56	17.88
072-2590-075-0000	RESIDENTIAL	15.32	2.56	17.88
072-2590-076-0000	RESIDENTIAL	15.32	2.56	17.88
072-2590-077-0000	RESIDENTIAL	15.32	2.56	17.88
072-2590-078-0000	RESIDENTIAL	15.32	2.56	17.88
072-2590-079-0000	RESIDENTIAL	15.32	2.56	17.88
072-2590-080-0000	RESIDENTIAL	15.32	2.56	17.88
072-2590-081-0000	RESIDENTIAL	15.32	2.56	17.88
072-2590-082-0000	RESIDENTIAL	15.32	2.56	17.88
072-2590-083-0000	RESIDENTIAL	15.32	2.56	17.88
072-2590-084-0000	RESIDENTIAL	15.32	2.56	17.88
072-2590-085-0000	RESIDENTIAL	15.32	2.56	17.88
072-2590-086-0000	RESIDENTIAL	15.32	2.56	17.88
072-2590-087-0000	RESIDENTIAL	15.32	2.56	17.88
072-2590-088-0000	RESIDENTIAL	15.32	2.56	17.88
072-2590-089-0000	RESIDENTIAL	15.32	2.56	17.88
072-2590-090-0000	RESIDENTIAL	15.32	2.56	17.88
072-2590-091-0000	RESIDENTIAL	15.32	2.56	17.88
072-2590-092-0000	RESIDENTIAL	15.32	2.56	17.88
072-2590-093-0000	RESIDENTIAL	15.32	2.56	17.88
072-2590-094-0000	RESIDENTIAL	15.32	2.56	17.88
072-2590-095-0000	RESIDENTIAL	15.32	2.56	17.88
072-2590-096-0000	RESIDENTIAL	15.32	2.56	17.88
072-2590-097-0000	RESIDENTIAL	15.32	2.56	17.88
072-2590-098-0000	RESIDENTIAL	15.32	2.56	17.88
072-2590-099-0000	RESIDENTIAL	15.32	2.56	17.88
072-2590-100-0000	EXEMPT	0.00	0.00	0.00

Assessor's Parcel Number	District Classification	Street Lights Charge	Safety Lights Charge	Estimated 17/18 Applied Charge
072-2590-101-0000	EXEMPT	0.00	0.00	0.00
072-2590-102-0000	EXEMPT	0.00	0.00	0.00
072-2590-103-0000	EXEMPT	0.00	0.00	0.00
072-2590-104-0000	EXEMPT	0.00	0.00	0.00
072-2590-105-0000	NON RESIDENTIAL	74.54	2.56	77.10
072-2590-106-0000	NON RESIDENTIAL	17.10	2.56	19.66
072-2600-001-0000	RESIDENTIAL	15.32	2.56	17.88
072-2600-002-0000	RESIDENTIAL	15.32	2.56	17.88
072-2600-003-0000	RESIDENTIAL	15.32	2.56	17.88
072-2600-004-0000	RESIDENTIAL	15.32	2.56	17.88
072-2600-005-0000	RESIDENTIAL	15.32	2.56	17.88
072-2600-006-0000	RESIDENTIAL	15.32	2.56	17.88
072-2600-007-0000	RESIDENTIAL	15.32	2.56	17.88
072-2600-008-0000	RESIDENTIAL	15.32	2.56	17.88
072-2600-009-0000	RESIDENTIAL	15.32	2.56	17.88
072-2600-010-0000	RESIDENTIAL	15.32	2.56	17.88
072-2600-011-0000	RESIDENTIAL	15.32	2.56	17.88
072-2600-012-0000	RESIDENTIAL	15.32	2.56	17.88
072-2600-013-0000	RESIDENTIAL	15.32	2.56	17.88
072-2600-014-0000	RESIDENTIAL	15.32	2.56	17.88
072-2600-015-0000	RESIDENTIAL	15.32	2.56	17.88
072-2600-016-0000	RESIDENTIAL	15.32	2.56	17.88
072-2600-017-0000	RESIDENTIAL	15.32	2.56	17.88
072-2600-018-0000	RESIDENTIAL	15.32	2.56	17.88
072-2600-019-0000	RESIDENTIAL	15.32	2.56	17.88
072-2600-020-0000	RESIDENTIAL	15.32	2.56	17.88
072-2600-021-0000	RESIDENTIAL	15.32	2.56	17.88
072-2600-022-0000	RESIDENTIAL	15.32	2.56	17.88
072-2600-023-0000	RESIDENTIAL	15.32	2.56	17.88
072-2600-024-0000	RESIDENTIAL	15.32	2.56	17.88
072-2600-025-0000	RESIDENTIAL	15.32	2.56	17.88
072-2600-026-0000	RESIDENTIAL	15.32	2.56	17.88
072-2600-027-0000	RESIDENTIAL	15.32	2.56	17.88
072-2600-028-0000	RESIDENTIAL	15.32	2.56	17.88
072-2600-029-0000	RESIDENTIAL	15.32	2.56	17.88
072-2600-030-0000	RESIDENTIAL	15.32	2.56	17.88
072-2600-031-0000	RESIDENTIAL	15.32	2.56	17.88
072-2600-032-0000	RESIDENTIAL	15.32	2.56	17.88
072-2600-033-0000	RESIDENTIAL	15.32	2.56	17.88
072-2600-034-0000	RESIDENTIAL	15.32	2.56	17.88
072-2600-035-0000	RESIDENTIAL	15.32	2.56	17.88
072-2600-036-0000	RESIDENTIAL	15.32	2.56	17.88
072-2600-037-0000	RESIDENTIAL	15.32	2.56	17.88
072-2600-038-0000	RESIDENTIAL	15.32	2.56	17.88
072-2600-039-0000	RESIDENTIAL	15.32	2.56	17.88
072-2600-040-0000	RESIDENTIAL	15.32	2.56	17.88
072-2600-041-0000	RESIDENTIAL	15.32	2.56	17.88
072-2600-042-0000	RESIDENTIAL	15.32	2.56	17.88
072-2600-043-0000	RESIDENTIAL	15.32	2.56	17.88
072-2600-044-0000	RESIDENTIAL	15.32	2.56	17.88
072-2600-045-0000	RESIDENTIAL	15.32	2.56	17.88
072-2600-046-0000	RESIDENTIAL	15.32	2.56	17.88
072-2600-047-0000	RESIDENTIAL	15.32	2.56	17.88
072-2600-048-0000	RESIDENTIAL	15.32	2.56	17.88
072-2600-049-0000	RESIDENTIAL	15.32	2.56	17.88
072-2600-050-0000	RESIDENTIAL	15.32	2.56	17.88

Assessor's Parcel Number	District Classification	Street Lights Charge	Safety Lights Charge	Estimated 17/18 Applied Charge
072-2600-051-0000	RESIDENTIAL	15.32	2.56	17.88
072-2600-052-0000	RESIDENTIAL	15.32	2.56	17.88
072-2600-053-0000	RESIDENTIAL	15.32	2.56	17.88
072-2600-054-0000	RESIDENTIAL	15.32	2.56	17.88
072-2600-055-0000	RESIDENTIAL	15.32	2.56	17.88
072-2600-056-0000	RESIDENTIAL	15.32	2.56	17.88
072-2600-057-0000	RESIDENTIAL	15.32	2.56	17.88
072-2600-058-0000	RESIDENTIAL	15.32	2.56	17.88
072-2600-059-0000	RESIDENTIAL	15.32	2.56	17.88
072-2600-060-0000	RESIDENTIAL	15.32	2.56	17.88
072-2600-061-0000	RESIDENTIAL	15.32	2.56	17.88
072-2600-062-0000	RESIDENTIAL	15.32	2.56	17.88
072-2600-063-0000	RESIDENTIAL	15.32	2.56	17.88
072-2600-064-0000	RESIDENTIAL	15.32	2.56	17.88
072-2600-065-0000	RESIDENTIAL	15.32	2.56	17.88
072-2600-066-0000	RESIDENTIAL	15.32	2.56	17.88
072-2600-067-0000	RESIDENTIAL	15.32	2.56	17.88
072-2600-068-0000	RESIDENTIAL	15.32	2.56	17.88
072-2600-069-0000	RESIDENTIAL	15.32	2.56	17.88
072-2600-070-0000	RESIDENTIAL	15.32	2.56	17.88
072-2600-071-0000	RESIDENTIAL	15.32	2.56	17.88
072-2600-072-0000	RESIDENTIAL	15.32	2.56	17.88
072-2600-073-0000	RESIDENTIAL	15.32	2.56	17.88
072-2600-074-0000	RESIDENTIAL	15.32	2.56	17.88
072-2600-075-0000	RESIDENTIAL	15.32	2.56	17.88
072-2600-076-0000	RESIDENTIAL	15.32	2.56	17.88
072-2600-077-0000	RESIDENTIAL	15.32	2.56	17.88
072-2600-078-0000	RESIDENTIAL	15.32	2.56	17.88
072-2600-079-0000	RESIDENTIAL	15.32	2.56	17.88
072-2600-080-0000	RESIDENTIAL	15.32	2.56	17.88
072-2600-081-0000	RESIDENTIAL	15.32	2.56	17.88
072-2600-082-0000	RESIDENTIAL	15.32	2.56	17.88
072-2600-083-0000	RESIDENTIAL	15.32	2.56	17.88
072-2600-084-0000	RESIDENTIAL	15.32	2.56	17.88
072-2600-085-0000	RESIDENTIAL	15.32	2.56	17.88
072-2600-086-0000	RESIDENTIAL	15.32	2.56	17.88
072-2600-087-0000	RESIDENTIAL	15.32	2.56	17.88
072-2600-088-0000	RESIDENTIAL	15.32	2.56	17.88
072-2600-089-0000	RESIDENTIAL	15.32	2.56	17.88
072-2600-090-0000	RESIDENTIAL	15.32	2.56	17.88
072-2600-091-0000	RESIDENTIAL	15.32	2.56	17.88
072-2600-092-0000	RESIDENTIAL	15.32	2.56	17.88
072-2600-093-0000	RESIDENTIAL	15.32	2.56	17.88
072-2600-094-0000	RESIDENTIAL	15.32	2.56	17.88
072-2600-095-0000	RESIDENTIAL	15.32	2.56	17.88
072-2600-096-0000	RESIDENTIAL	15.32	2.56	17.88
072-2600-097-0000	RESIDENTIAL	15.32	2.56	17.88
072-2600-098-0000	EXEMPT	0.00	0.00	0.00
072-2820-009-0000	EXEMPT	0.00	0.00	0.00
072-2860-001-0000	NON RESIDENTIAL	615.88	2.56	618.44
072-2860-002-0000	NON RESIDENTIAL	284.62	2.56	287.18
072-2860-003-0000	NON RESIDENTIAL	250.86	2.56	253.42
072-2860-004-0000	NON RESIDENTIAL	244.06	2.56	246.62
072-2860-006-0000	NON RESIDENTIAL	355.40	2.56	357.96
072-2860-008-0000	NON RESIDENTIAL	76.80	2.56	79.36
072-2860-009-0000	NON RESIDENTIAL	65.22	2.56	67.78

Assessor's Parcel Number	District Classification	Street Lights Charge	Safety Lights Charge	Estimated 17/18 Applied Charge
072-2860-010-0000	EXEMPT	0.00	0.00	0.00
072-2860-011-0000	EXEMPT	0.00	0.00	0.00
072-2860-015-0000	NON RESIDENTIAL	83.10	2.56	85.66
072-2860-016-0000	NON RESIDENTIAL	77.30	2.56	79.86
072-2860-017-0000	NON RESIDENTIAL	67.48	2.56	70.04
072-2860-018-0000	NON RESIDENTIAL	73.52	2.56	76.08
072-2860-019-0000	NON RESIDENTIAL	182.10	2.56	184.66
072-2860-020-0000	EXEMPT	0.00	0.00	0.00
072-2860-021-0000	SAFETY LIGHTS ONLY	0.00	2.56	2.56
072-2860-022-0000	SAFETY LIGHTS ONLY	0.00	2.56	2.56
072-2860-023-0000	NON RESIDENTIAL	171.78	2.56	174.34
072-2860-024-0000	NON RESIDENTIAL	50.60	2.56	53.16
072-2870-001-0000	SAFETY LIGHTS ONLY	0.00	2.56	2.56
072-2870-002-0000	SAFETY LIGHTS ONLY	0.00	2.56	2.56
072-2870-003-0000	SAFETY LIGHTS ONLY	0.00	2.56	2.56
072-2870-004-0000	SAFETY LIGHTS ONLY	0.00	2.56	2.56
072-2870-005-0000	SAFETY LIGHTS ONLY	0.00	2.56	2.56
072-2870-006-0000	SAFETY LIGHTS ONLY	0.00	2.56	2.56
072-2870-007-0000	SAFETY LIGHTS ONLY	0.00	2.56	2.56
072-2870-008-0000	SAFETY LIGHTS ONLY	0.00	2.56	2.56
072-2870-009-0000	SAFETY LIGHTS ONLY	0.00	2.56	2.56
072-2870-010-0000	SAFETY LIGHTS ONLY	0.00	2.56	2.56
072-2870-011-0000	SAFETY LIGHTS ONLY	0.00	2.56	2.56
072-2870-012-0000	SAFETY LIGHTS ONLY	0.00	2.56	2.56
072-2870-013-0000	SAFETY LIGHTS ONLY	0.00	2.56	2.56
072-2870-014-0000	SAFETY LIGHTS ONLY	0.00	2.56	2.56
072-2870-015-0000	SAFETY LIGHTS ONLY	0.00	2.56	2.56
072-2870-016-0000	SAFETY LIGHTS ONLY	0.00	2.56	2.56
072-2870-017-0000	SAFETY LIGHTS ONLY	0.00	2.56	2.56
072-2870-018-0000	SAFETY LIGHTS ONLY	0.00	2.56	2.56
072-2870-019-0000	SAFETY LIGHTS ONLY	0.00	2.56	2.56
072-2870-020-0000	SAFETY LIGHTS ONLY	0.00	2.56	2.56
072-2870-021-0000	SAFETY LIGHTS ONLY	0.00	2.56	2.56
072-2870-022-0000	SAFETY LIGHTS ONLY	0.00	2.56	2.56
072-2870-023-0000	SAFETY LIGHTS ONLY	0.00	2.56	2.56
072-2870-024-0000	SAFETY LIGHTS ONLY	0.00	2.56	2.56
072-2870-025-0000	SAFETY LIGHTS ONLY	0.00	2.56	2.56
072-2870-026-0000	SAFETY LIGHTS ONLY	0.00	2.56	2.56
072-2870-027-0000	SAFETY LIGHTS ONLY	0.00	2.56	2.56
072-2870-028-0000	SAFETY LIGHTS ONLY	0.00	2.56	2.56
072-2870-029-0000	SAFETY LIGHTS ONLY	0.00	2.56	2.56
072-2870-030-0000	SAFETY LIGHTS ONLY	0.00	2.56	2.56
072-2870-031-0000	SAFETY LIGHTS ONLY	0.00	2.56	2.56
072-2870-032-0000	SAFETY LIGHTS ONLY	0.00	2.56	2.56
072-2870-033-0000	SAFETY LIGHTS ONLY	0.00	2.56	2.56
072-2870-034-0000	SAFETY LIGHTS ONLY	0.00	2.56	2.56
072-2870-035-0000	SAFETY LIGHTS ONLY	0.00	2.56	2.56
072-2870-036-0000	SAFETY LIGHTS ONLY	0.00	2.56	2.56
072-2870-037-0000	SAFETY LIGHTS ONLY	0.00	2.56	2.56
072-2870-038-0000	SAFETY LIGHTS ONLY	0.00	2.56	2.56
072-2870-039-0000	SAFETY LIGHTS ONLY	0.00	2.56	2.56
072-2870-040-0000	SAFETY LIGHTS ONLY	0.00	2.56	2.56
072-2870-041-0000	SAFETY LIGHTS ONLY	0.00	2.56	2.56
072-2870-042-0000	SAFETY LIGHTS ONLY	0.00	2.56	2.56
072-2870-043-0000	SAFETY LIGHTS ONLY	0.00	2.56	2.56
072-2870-044-0000	SAFETY LIGHTS ONLY	0.00	2.56	2.56

Assessor's Parcel Number	District Classification	Street Lights Charge	Safety Lights Charge	Estimated 17/18 Applied Charge
072-2870-045-0000	SAFETY LIGHTS ONLY	0.00	2.56	2.56
072-2870-046-0000	SAFETY LIGHTS ONLY	0.00	2.56	2.56
072-2870-047-0000	SAFETY LIGHTS ONLY	0.00	2.56	2.56
072-2870-048-0000	SAFETY LIGHTS ONLY	0.00	2.56	2.56
072-2870-049-0000	SAFETY LIGHTS ONLY	0.00	2.56	2.56
072-2870-050-0000	SAFETY LIGHTS ONLY	0.00	2.56	2.56
072-2870-051-0000	SAFETY LIGHTS ONLY	0.00	2.56	2.56
072-2870-052-0000	SAFETY LIGHTS ONLY	0.00	2.56	2.56
072-2870-053-0000	SAFETY LIGHTS ONLY	0.00	2.56	2.56
072-2870-054-0000	SAFETY LIGHTS ONLY	0.00	2.56	2.56
072-2870-055-0000	SAFETY LIGHTS ONLY	0.00	2.56	2.56
072-2870-056-0000	SAFETY LIGHTS ONLY	0.00	2.56	2.56
072-2870-057-0000	SAFETY LIGHTS ONLY	0.00	2.56	2.56
072-2870-058-0000	SAFETY LIGHTS ONLY	0.00	2.56	2.56
072-2870-059-0000	SAFETY LIGHTS ONLY	0.00	2.56	2.56
072-2870-060-0000	SAFETY LIGHTS ONLY	0.00	2.56	2.56
072-2870-061-0000	SAFETY LIGHTS ONLY	0.00	2.56	2.56
072-2870-062-0000	SAFETY LIGHTS ONLY	0.00	2.56	2.56
072-2870-063-0000	SAFETY LIGHTS ONLY	0.00	2.56	2.56
072-2870-064-0000	SAFETY LIGHTS ONLY	0.00	2.56	2.56
072-2870-065-0000	SAFETY LIGHTS ONLY	0.00	2.56	2.56
072-2870-066-0000	SAFETY LIGHTS ONLY	0.00	2.56	2.56
072-2870-067-0000	SAFETY LIGHTS ONLY	0.00	2.56	2.56
072-2870-068-0000	SAFETY LIGHTS ONLY	0.00	2.56	2.56
072-2870-069-0000	SAFETY LIGHTS ONLY	0.00	2.56	2.56
072-2870-070-0000	SAFETY LIGHTS ONLY	0.00	2.56	2.56
072-2870-071-0000	SAFETY LIGHTS ONLY	0.00	2.56	2.56
072-2870-072-0000	SAFETY LIGHTS ONLY	0.00	2.56	2.56
072-2880-001-0000	SAFETY LIGHTS ONLY	0.00	2.56	2.56
072-2880-002-0000	SAFETY LIGHTS ONLY	0.00	2.56	2.56
072-2880-003-0000	SAFETY LIGHTS ONLY	0.00	2.56	2.56
072-2880-004-0000	SAFETY LIGHTS ONLY	0.00	2.56	2.56
072-2880-005-0000	SAFETY LIGHTS ONLY	0.00	2.56	2.56
072-2880-006-0000	SAFETY LIGHTS ONLY	0.00	2.56	2.56
072-2880-007-0000	SAFETY LIGHTS ONLY	0.00	2.56	2.56
072-2880-008-0000	SAFETY LIGHTS ONLY	0.00	2.56	2.56
072-2880-009-0000	SAFETY LIGHTS ONLY	0.00	2.56	2.56
072-2880-010-0000	SAFETY LIGHTS ONLY	0.00	2.56	2.56
072-2880-011-0000	SAFETY LIGHTS ONLY	0.00	2.56	2.56
072-2880-012-0000	SAFETY LIGHTS ONLY	0.00	2.56	2.56
072-2880-013-0000	SAFETY LIGHTS ONLY	0.00	2.56	2.56
072-2880-014-0000	SAFETY LIGHTS ONLY	0.00	2.56	2.56
072-2880-015-0000	SAFETY LIGHTS ONLY	0.00	2.56	2.56
072-2880-016-0000	SAFETY LIGHTS ONLY	0.00	2.56	2.56
072-2880-017-0000	SAFETY LIGHTS ONLY	0.00	2.56	2.56
072-2880-018-0000	SAFETY LIGHTS ONLY	0.00	2.56	2.56
072-2880-019-0000	SAFETY LIGHTS ONLY	0.00	2.56	2.56
072-2880-020-0000	SAFETY LIGHTS ONLY	0.00	2.56	2.56
072-2880-021-0000	SAFETY LIGHTS ONLY	0.00	2.56	2.56
072-2880-022-0000	SAFETY LIGHTS ONLY	0.00	2.56	2.56
072-2880-023-0000	SAFETY LIGHTS ONLY	0.00	2.56	2.56
072-2880-024-0000	SAFETY LIGHTS ONLY	0.00	2.56	2.56
072-2880-025-0000	SAFETY LIGHTS ONLY	0.00	2.56	2.56
072-2880-026-0000	SAFETY LIGHTS ONLY	0.00	2.56	2.56
072-2880-027-0000	SAFETY LIGHTS ONLY	0.00	2.56	2.56
072-2880-028-0000	SAFETY LIGHTS ONLY	0.00	2.56	2.56

Assessor's Parcel Number	District Classification	Street Lights Charge	Safety Lights Charge	Estimated 17/18 Applied Charge
072-2880-029-0000	SAFETY LIGHTS ONLY	0.00	2.56	2.56
072-2880-030-0000	SAFETY LIGHTS ONLY	0.00	2.56	2.56
072-2880-031-0000	SAFETY LIGHTS ONLY	0.00	2.56	2.56
072-2880-032-0000	SAFETY LIGHTS ONLY	0.00	2.56	2.56
072-2880-033-0000	SAFETY LIGHTS ONLY	0.00	2.56	2.56
072-2880-034-0000	SAFETY LIGHTS ONLY	0.00	2.56	2.56
072-2880-035-0000	SAFETY LIGHTS ONLY	0.00	2.56	2.56
072-2880-036-0000	SAFETY LIGHTS ONLY	0.00	2.56	2.56
072-2880-037-0000	SAFETY LIGHTS ONLY	0.00	2.56	2.56
072-2880-038-0000	SAFETY LIGHTS ONLY	0.00	2.56	2.56
072-2880-039-0000	SAFETY LIGHTS ONLY	0.00	2.56	2.56
072-2880-040-0000	SAFETY LIGHTS ONLY	0.00	2.56	2.56
072-2880-041-0000	SAFETY LIGHTS ONLY	0.00	2.56	2.56
072-2880-042-0000	SAFETY LIGHTS ONLY	0.00	2.56	2.56
072-2880-043-0000	SAFETY LIGHTS ONLY	0.00	2.56	2.56
072-2880-044-0000	SAFETY LIGHTS ONLY	0.00	2.56	2.56
072-2880-045-0000	SAFETY LIGHTS ONLY	0.00	2.56	2.56
072-2880-046-0000	SAFETY LIGHTS ONLY	0.00	2.56	2.56
072-2880-047-0000	SAFETY LIGHTS ONLY	0.00	2.56	2.56
072-2880-048-0000	SAFETY LIGHTS ONLY	0.00	2.56	2.56
072-2880-049-0000	SAFETY LIGHTS ONLY	0.00	2.56	2.56
072-2880-050-0000	SAFETY LIGHTS ONLY	0.00	2.56	2.56
072-2880-051-0000	SAFETY LIGHTS ONLY	0.00	2.56	2.56
072-2880-052-0000	SAFETY LIGHTS ONLY	0.00	2.56	2.56
072-2880-053-0000	SAFETY LIGHTS ONLY	0.00	2.56	2.56
072-2880-054-0000	SAFETY LIGHTS ONLY	0.00	2.56	2.56
072-2880-055-0000	SAFETY LIGHTS ONLY	0.00	2.56	2.56
072-2880-056-0000	SAFETY LIGHTS ONLY	0.00	2.56	2.56
072-2880-057-0000	SAFETY LIGHTS ONLY	0.00	2.56	2.56
072-2880-058-0000	SAFETY LIGHTS ONLY	0.00	2.56	2.56
072-2880-059-0000	SAFETY LIGHTS ONLY	0.00	2.56	2.56
072-2880-060-0000	SAFETY LIGHTS ONLY	0.00	2.56	2.56
072-2880-061-0000	SAFETY LIGHTS ONLY	0.00	2.56	2.56
072-2880-062-0000	SAFETY LIGHTS ONLY	0.00	2.56	2.56
072-2880-063-0000	SAFETY LIGHTS ONLY	0.00	2.56	2.56
072-2880-064-0000	SAFETY LIGHTS ONLY	0.00	2.56	2.56
072-2880-065-0000	SAFETY LIGHTS ONLY	0.00	2.56	2.56
072-2880-066-0000	SAFETY LIGHTS ONLY	0.00	2.56	2.56
072-2880-067-0000	SAFETY LIGHTS ONLY	0.00	2.56	2.56
072-2880-068-0000	SAFETY LIGHTS ONLY	0.00	2.56	2.56
072-2880-069-0000	SAFETY LIGHTS ONLY	0.00	2.56	2.56
072-2880-070-0000	SAFETY LIGHTS ONLY	0.00	2.56	2.56
072-2880-071-0000	SAFETY LIGHTS ONLY	0.00	2.56	2.56
072-2880-072-0000	SAFETY LIGHTS ONLY	0.00	2.56	2.56
072-2880-073-0000	SAFETY LIGHTS ONLY	0.00	2.56	2.56
072-2880-074-0000	SAFETY LIGHTS ONLY	0.00	2.56	2.56
072-2880-075-0000	SAFETY LIGHTS ONLY	0.00	2.56	2.56
072-2880-076-0000	SAFETY LIGHTS ONLY	0.00	2.56	2.56
072-2880-077-0000	SAFETY LIGHTS ONLY	0.00	2.56	2.56
072-2880-078-0000	SAFETY LIGHTS ONLY	0.00	2.56	2.56
072-2880-079-0000	SAFETY LIGHTS ONLY	0.00	2.56	2.56
072-2880-080-0000	SAFETY LIGHTS ONLY	0.00	2.56	2.56
072-2880-081-0000	SAFETY LIGHTS ONLY	0.00	2.56	2.56
072-2880-082-0000	SAFETY LIGHTS ONLY	0.00	2.56	2.56
072-2890-001-0000	SAFETY LIGHTS ONLY	0.00	2.56	2.56
072-2890-002-0000	SAFETY LIGHTS ONLY	0.00	2.56	2.56

Assessor's Parcel Number	District Classification	Street Lights Charge	Safety Lights Charge	Estimated 17/18 Applied Charge
072-2890-003-0000	SAFETY LIGHTS ONLY	0.00	2.56	2.56
072-2890-004-0000	SAFETY LIGHTS ONLY	0.00	2.56	2.56
072-2890-005-0000	SAFETY LIGHTS ONLY	0.00	2.56	2.56
072-2890-006-0000	SAFETY LIGHTS ONLY	0.00	2.56	2.56
072-2890-007-0000	SAFETY LIGHTS ONLY	0.00	2.56	2.56
072-2890-008-0000	SAFETY LIGHTS ONLY	0.00	2.56	2.56
072-2890-009-0000	SAFETY LIGHTS ONLY	0.00	2.56	2.56
072-2890-010-0000	SAFETY LIGHTS ONLY	0.00	2.56	2.56
072-2890-011-0000	SAFETY LIGHTS ONLY	0.00	2.56	2.56
072-2890-012-0000	SAFETY LIGHTS ONLY	0.00	2.56	2.56
072-2890-013-0000	SAFETY LIGHTS ONLY	0.00	2.56	2.56
072-2890-014-0000	SAFETY LIGHTS ONLY	0.00	2.56	2.56
072-2890-015-0000	SAFETY LIGHTS ONLY	0.00	2.56	2.56
072-2890-016-0000	SAFETY LIGHTS ONLY	0.00	2.56	2.56
072-2890-017-0000	SAFETY LIGHTS ONLY	0.00	2.56	2.56
072-2890-018-0000	SAFETY LIGHTS ONLY	0.00	2.56	2.56
072-2890-019-0000	SAFETY LIGHTS ONLY	0.00	2.56	2.56
072-2890-020-0000	SAFETY LIGHTS ONLY	0.00	2.56	2.56
072-2890-021-0000	SAFETY LIGHTS ONLY	0.00	2.56	2.56
072-2890-022-0000	SAFETY LIGHTS ONLY	0.00	2.56	2.56
072-2890-023-0000	SAFETY LIGHTS ONLY	0.00	2.56	2.56
072-2890-024-0000	SAFETY LIGHTS ONLY	0.00	2.56	2.56
072-2890-025-0000	SAFETY LIGHTS ONLY	0.00	2.56	2.56
072-2890-026-0000	SAFETY LIGHTS ONLY	0.00	2.56	2.56
072-2890-027-0000	SAFETY LIGHTS ONLY	0.00	2.56	2.56
072-2890-028-0000	SAFETY LIGHTS ONLY	0.00	2.56	2.56
072-2890-029-0000	SAFETY LIGHTS ONLY	0.00	2.56	2.56
072-2890-030-0000	SAFETY LIGHTS ONLY	0.00	2.56	2.56
072-2890-031-0000	SAFETY LIGHTS ONLY	0.00	2.56	2.56
072-2890-032-0000	SAFETY LIGHTS ONLY	0.00	2.56	2.56
072-2890-033-0000	SAFETY LIGHTS ONLY	0.00	2.56	2.56
072-2890-034-0000	SAFETY LIGHTS ONLY	0.00	2.56	2.56
072-2890-035-0000	SAFETY LIGHTS ONLY	0.00	2.56	2.56
072-2890-036-0000	SAFETY LIGHTS ONLY	0.00	2.56	2.56
072-2890-037-0000	SAFETY LIGHTS ONLY	0.00	2.56	2.56
072-2890-038-0000	SAFETY LIGHTS ONLY	0.00	2.56	2.56
072-2890-039-0000	SAFETY LIGHTS ONLY	0.00	2.56	2.56
072-2890-040-0000	SAFETY LIGHTS ONLY	0.00	2.56	2.56
072-2890-041-0000	SAFETY LIGHTS ONLY	0.00	2.56	2.56
072-2890-042-0000	SAFETY LIGHTS ONLY	0.00	2.56	2.56
072-2890-043-0000	SAFETY LIGHTS ONLY	0.00	2.56	2.56
072-2890-044-0000	SAFETY LIGHTS ONLY	0.00	2.56	2.56
072-2890-045-0000	SAFETY LIGHTS ONLY	0.00	2.56	2.56
072-2890-046-0000	SAFETY LIGHTS ONLY	0.00	2.56	2.56
072-2890-047-0000	SAFETY LIGHTS ONLY	0.00	2.56	2.56
072-2890-048-0000	SAFETY LIGHTS ONLY	0.00	2.56	2.56
072-2890-049-0000	SAFETY LIGHTS ONLY	0.00	2.56	2.56
072-2890-050-0000	SAFETY LIGHTS ONLY	0.00	2.56	2.56
072-2890-051-0000	SAFETY LIGHTS ONLY	0.00	2.56	2.56
072-2890-052-0000	SAFETY LIGHTS ONLY	0.00	2.56	2.56
072-2890-053-0000	SAFETY LIGHTS ONLY	0.00	2.56	2.56
072-2890-054-0000	SAFETY LIGHTS ONLY	0.00	2.56	2.56
072-2890-055-0000	SAFETY LIGHTS ONLY	0.00	2.56	2.56
072-2890-056-0000	SAFETY LIGHTS ONLY	0.00	2.56	2.56
072-2890-057-0000	SAFETY LIGHTS ONLY	0.00	2.56	2.56
072-2890-058-0000	SAFETY LIGHTS ONLY	0.00	2.56	2.56

Assessor's Parcel Number	District Classification	Street Lights Charge	Safety Lights Charge	Estimated 17/18 Applied Charge
072-2890-059-0000	SAFETY LIGHTS ONLY	0.00	2.56	2.56
072-2890-060-0000	SAFETY LIGHTS ONLY	0.00	2.56	2.56
072-2890-061-0000	SAFETY LIGHTS ONLY	0.00	2.56	2.56
072-2890-062-0000	SAFETY LIGHTS ONLY	0.00	2.56	2.56
072-2890-063-0000	SAFETY LIGHTS ONLY	0.00	2.56	2.56
072-2890-064-0000	SAFETY LIGHTS ONLY	0.00	2.56	2.56
072-2890-065-0000	SAFETY LIGHTS ONLY	0.00	2.56	2.56
072-2890-066-0000	SAFETY LIGHTS ONLY	0.00	2.56	2.56
072-2890-067-0000	SAFETY LIGHTS ONLY	0.00	2.56	2.56
072-2890-068-0000	SAFETY LIGHTS ONLY	0.00	2.56	2.56
072-2890-069-0000	SAFETY LIGHTS ONLY	0.00	2.56	2.56
072-2890-070-0000	SAFETY LIGHTS ONLY	0.00	2.56	2.56
072-2890-071-0000	SAFETY LIGHTS ONLY	0.00	2.56	2.56
072-2890-072-0000	SAFETY LIGHTS ONLY	0.00	2.56	2.56
072-2890-073-0000	SAFETY LIGHTS ONLY	0.00	2.56	2.56
072-2890-074-0000	SAFETY LIGHTS ONLY	0.00	2.56	2.56
072-2890-075-0000	SAFETY LIGHTS ONLY	0.00	2.56	2.56
072-2890-076-0000	SAFETY LIGHTS ONLY	0.00	2.56	2.56
072-2890-077-0000	SAFETY LIGHTS ONLY	0.00	2.56	2.56
072-2890-078-0000	SAFETY LIGHTS ONLY	0.00	2.56	2.56
072-2890-079-0000	SAFETY LIGHTS ONLY	0.00	2.56	2.56
072-2890-080-0000	SAFETY LIGHTS ONLY	0.00	2.56	2.56
072-2890-081-0000	SAFETY LIGHTS ONLY	0.00	2.56	2.56
072-2890-082-0000	SAFETY LIGHTS ONLY	0.00	2.56	2.56
072-2890-083-0000	SAFETY LIGHTS ONLY	0.00	2.56	2.56
072-2890-084-0000	SAFETY LIGHTS ONLY	0.00	2.56	2.56
072-2890-085-0000	SAFETY LIGHTS ONLY	0.00	2.56	2.56
072-2890-086-0000	SAFETY LIGHTS ONLY	0.00	2.56	2.56
072-2890-087-0000	SAFETY LIGHTS ONLY	0.00	2.56	2.56
072-2890-088-0000	SAFETY LIGHTS ONLY	0.00	2.56	2.56
072-2900-001-0000	SAFETY LIGHTS ONLY	0.00	2.56	2.56
072-2900-002-0000	SAFETY LIGHTS ONLY	0.00	2.56	2.56
072-2900-003-0000	SAFETY LIGHTS ONLY	0.00	2.56	2.56
072-2900-004-0000	SAFETY LIGHTS ONLY	0.00	2.56	2.56
072-2900-005-0000	SAFETY LIGHTS ONLY	0.00	2.56	2.56
072-2900-006-0000	SAFETY LIGHTS ONLY	0.00	2.56	2.56
072-2900-007-0000	SAFETY LIGHTS ONLY	0.00	2.56	2.56
072-2900-008-0000	SAFETY LIGHTS ONLY	0.00	2.56	2.56
072-2900-009-0000	SAFETY LIGHTS ONLY	0.00	2.56	2.56
072-2900-010-0000	SAFETY LIGHTS ONLY	0.00	2.56	2.56
072-2900-011-0000	SAFETY LIGHTS ONLY	0.00	2.56	2.56
072-2900-012-0000	SAFETY LIGHTS ONLY	0.00	2.56	2.56
072-2900-013-0000	SAFETY LIGHTS ONLY	0.00	2.56	2.56
072-2900-014-0000	SAFETY LIGHTS ONLY	0.00	2.56	2.56
072-2900-015-0000	SAFETY LIGHTS ONLY	0.00	2.56	2.56
072-2900-016-0000	SAFETY LIGHTS ONLY	0.00	2.56	2.56
072-2900-017-0000	SAFETY LIGHTS ONLY	0.00	2.56	2.56
072-2900-018-0000	SAFETY LIGHTS ONLY	0.00	2.56	2.56
072-2900-019-0000	SAFETY LIGHTS ONLY	0.00	2.56	2.56
072-2900-020-0000	SAFETY LIGHTS ONLY	0.00	2.56	2.56
072-2900-021-0000	SAFETY LIGHTS ONLY	0.00	2.56	2.56
072-2900-022-0000	SAFETY LIGHTS ONLY	0.00	2.56	2.56
072-2900-023-0000	SAFETY LIGHTS ONLY	0.00	2.56	2.56
072-2900-024-0000	SAFETY LIGHTS ONLY	0.00	2.56	2.56
072-2900-025-0000	SAFETY LIGHTS ONLY	0.00	2.56	2.56
072-2900-026-0000	SAFETY LIGHTS ONLY	0.00	2.56	2.56

Assessor's Parcel Number	District Classification	Street Lights Charge	Safety Lights Charge	Estimated 17/18 Applied Charge
072-2900-027-0000	SAFETY LIGHTS ONLY	0.00	2.56	2.56
072-2900-028-0000	SAFETY LIGHTS ONLY	0.00	2.56	2.56
072-2900-029-0000	SAFETY LIGHTS ONLY	0.00	2.56	2.56
072-2900-030-0000	SAFETY LIGHTS ONLY	0.00	2.56	2.56
072-2900-031-0000	SAFETY LIGHTS ONLY	0.00	2.56	2.56
072-2900-032-0000	SAFETY LIGHTS ONLY	0.00	2.56	2.56
072-2900-033-0000	SAFETY LIGHTS ONLY	0.00	2.56	2.56
072-2900-034-0000	SAFETY LIGHTS ONLY	0.00	2.56	2.56
072-2900-035-0000	SAFETY LIGHTS ONLY	0.00	2.56	2.56
072-2900-036-0000	SAFETY LIGHTS ONLY	0.00	2.56	2.56
072-2900-037-0000	SAFETY LIGHTS ONLY	0.00	2.56	2.56
072-2900-038-0000	SAFETY LIGHTS ONLY	0.00	2.56	2.56
072-2900-039-0000	SAFETY LIGHTS ONLY	0.00	2.56	2.56
072-2900-040-0000	SAFETY LIGHTS ONLY	0.00	2.56	2.56
072-2900-041-0000	SAFETY LIGHTS ONLY	0.00	2.56	2.56
072-2900-042-0000	SAFETY LIGHTS ONLY	0.00	2.56	2.56
072-2900-043-0000	SAFETY LIGHTS ONLY	0.00	2.56	2.56
072-2900-044-0000	SAFETY LIGHTS ONLY	0.00	2.56	2.56
072-2900-045-0000	SAFETY LIGHTS ONLY	0.00	2.56	2.56
072-2900-046-0000	SAFETY LIGHTS ONLY	0.00	2.56	2.56
072-2900-047-0000	SAFETY LIGHTS ONLY	0.00	2.56	2.56
072-2900-048-0000	SAFETY LIGHTS ONLY	0.00	2.56	2.56
072-2900-049-0000	SAFETY LIGHTS ONLY	0.00	2.56	2.56
072-2900-050-0000	SAFETY LIGHTS ONLY	0.00	2.56	2.56
072-2900-051-0000	SAFETY LIGHTS ONLY	0.00	2.56	2.56
072-2900-052-0000	SAFETY LIGHTS ONLY	0.00	2.56	2.56
072-2900-053-0000	SAFETY LIGHTS ONLY	0.00	2.56	2.56
072-2900-054-0000	SAFETY LIGHTS ONLY	0.00	2.56	2.56
072-2900-055-0000	SAFETY LIGHTS ONLY	0.00	2.56	2.56
072-2900-056-0000	SAFETY LIGHTS ONLY	0.00	2.56	2.56
072-2900-057-0000	SAFETY LIGHTS ONLY	0.00	2.56	2.56
072-2900-058-0000	SAFETY LIGHTS ONLY	0.00	2.56	2.56
072-2900-059-0000	SAFETY LIGHTS ONLY	0.00	2.56	2.56
072-2900-060-0000	SAFETY LIGHTS ONLY	0.00	2.56	2.56
072-2900-061-0000	SAFETY LIGHTS ONLY	0.00	2.56	2.56
072-2900-062-0000	SAFETY LIGHTS ONLY	0.00	2.56	2.56
072-2900-063-0000	SAFETY LIGHTS ONLY	0.00	2.56	2.56
072-2900-064-0000	SAFETY LIGHTS ONLY	0.00	2.56	2.56
072-2900-065-0000	SAFETY LIGHTS ONLY	0.00	2.56	2.56
072-2900-066-0000	SAFETY LIGHTS ONLY	0.00	2.56	2.56
072-2900-067-0000	SAFETY LIGHTS ONLY	0.00	2.56	2.56
072-2900-068-0000	SAFETY LIGHTS ONLY	0.00	2.56	2.56
072-2900-069-0000	SAFETY LIGHTS ONLY	0.00	2.56	2.56
072-2900-070-0000	SAFETY LIGHTS ONLY	0.00	2.56	2.56
072-2900-071-0000	SAFETY LIGHTS ONLY	0.00	2.56	2.56
072-2900-072-0000	SAFETY LIGHTS ONLY	0.00	2.56	2.56
072-2900-073-0000	SAFETY LIGHTS ONLY	0.00	2.56	2.56
072-2900-074-0000	SAFETY LIGHTS ONLY	0.00	2.56	2.56
072-2900-075-0000	SAFETY LIGHTS ONLY	0.00	2.56	2.56
072-2900-076-0000	SAFETY LIGHTS ONLY	0.00	2.56	2.56
072-2900-077-0000	SAFETY LIGHTS ONLY	0.00	2.56	2.56
072-2900-078-0000	SAFETY LIGHTS ONLY	0.00	2.56	2.56
072-2900-079-0000	SAFETY LIGHTS ONLY	0.00	2.56	2.56
072-2900-080-0000	SAFETY LIGHTS ONLY	0.00	2.56	2.56
072-2910-001-0000	SAFETY LIGHTS ONLY	0.00	2.56	2.56
072-2910-002-0000	SAFETY LIGHTS ONLY	0.00	2.56	2.56

Assessor's Parcel Number	District Classification	Street Lights Charge	Safety Lights Charge	Estimated 17/18 Applied Charge
072-2910-003-0000	SAFETY LIGHTS ONLY	0.00	2.56	2.56
072-2910-004-0000	SAFETY LIGHTS ONLY	0.00	2.56	2.56
072-2910-005-0000	SAFETY LIGHTS ONLY	0.00	2.56	2.56
072-2910-006-0000	SAFETY LIGHTS ONLY	0.00	2.56	2.56
072-2910-007-0000	SAFETY LIGHTS ONLY	0.00	2.56	2.56
072-2910-008-0000	SAFETY LIGHTS ONLY	0.00	2.56	2.56
072-2910-009-0000	SAFETY LIGHTS ONLY	0.00	2.56	2.56
072-2910-010-0000	SAFETY LIGHTS ONLY	0.00	2.56	2.56
072-2910-011-0000	SAFETY LIGHTS ONLY	0.00	2.56	2.56
072-2910-012-0000	SAFETY LIGHTS ONLY	0.00	2.56	2.56
072-2910-013-0000	SAFETY LIGHTS ONLY	0.00	2.56	2.56
072-2910-014-0000	SAFETY LIGHTS ONLY	0.00	2.56	2.56
072-2910-015-0000	SAFETY LIGHTS ONLY	0.00	2.56	2.56
072-2910-016-0000	SAFETY LIGHTS ONLY	0.00	2.56	2.56
072-2910-017-0000	SAFETY LIGHTS ONLY	0.00	2.56	2.56
072-2910-018-0000	SAFETY LIGHTS ONLY	0.00	2.56	2.56
072-2910-019-0000	SAFETY LIGHTS ONLY	0.00	2.56	2.56
072-2910-020-0000	SAFETY LIGHTS ONLY	0.00	2.56	2.56
072-2910-021-0000	SAFETY LIGHTS ONLY	0.00	2.56	2.56
072-2910-022-0000	SAFETY LIGHTS ONLY	0.00	2.56	2.56
072-2910-023-0000	SAFETY LIGHTS ONLY	0.00	2.56	2.56
072-2910-024-0000	SAFETY LIGHTS ONLY	0.00	2.56	2.56
072-2910-025-0000	SAFETY LIGHTS ONLY	0.00	2.56	2.56
072-2910-026-0000	SAFETY LIGHTS ONLY	0.00	2.56	2.56
072-2910-027-0000	SAFETY LIGHTS ONLY	0.00	2.56	2.56
072-2910-028-0000	SAFETY LIGHTS ONLY	0.00	2.56	2.56
072-2910-029-0000	SAFETY LIGHTS ONLY	0.00	2.56	2.56
072-2910-030-0000	SAFETY LIGHTS ONLY	0.00	2.56	2.56
072-2910-031-0000	SAFETY LIGHTS ONLY	0.00	2.56	2.56
072-2910-032-0000	SAFETY LIGHTS ONLY	0.00	2.56	2.56
072-2910-033-0000	SAFETY LIGHTS ONLY	0.00	2.56	2.56
072-2910-034-0000	SAFETY LIGHTS ONLY	0.00	2.56	2.56
072-2910-035-0000	SAFETY LIGHTS ONLY	0.00	2.56	2.56
072-2910-036-0000	SAFETY LIGHTS ONLY	0.00	2.56	2.56
072-2910-037-0000	SAFETY LIGHTS ONLY	0.00	2.56	2.56
072-2910-038-0000	SAFETY LIGHTS ONLY	0.00	2.56	2.56
072-2910-039-0000	SAFETY LIGHTS ONLY	0.00	2.56	2.56
072-2910-040-0000	SAFETY LIGHTS ONLY	0.00	2.56	2.56
072-2910-041-0000	SAFETY LIGHTS ONLY	0.00	2.56	2.56
072-2910-042-0000	SAFETY LIGHTS ONLY	0.00	2.56	2.56
072-2910-043-0000	SAFETY LIGHTS ONLY	0.00	2.56	2.56
072-2910-044-0000	SAFETY LIGHTS ONLY	0.00	2.56	2.56
072-2910-045-0000	SAFETY LIGHTS ONLY	0.00	2.56	2.56
072-2910-046-0000	SAFETY LIGHTS ONLY	0.00	2.56	2.56
072-2910-047-0000	SAFETY LIGHTS ONLY	0.00	2.56	2.56
072-2910-048-0000	SAFETY LIGHTS ONLY	0.00	2.56	2.56
072-2910-049-0000	SAFETY LIGHTS ONLY	0.00	2.56	2.56
072-2910-050-0000	SAFETY LIGHTS ONLY	0.00	2.56	2.56
072-2910-051-0000	SAFETY LIGHTS ONLY	0.00	2.56	2.56
072-2910-052-0000	SAFETY LIGHTS ONLY	0.00	2.56	2.56
072-2910-053-0000	SAFETY LIGHTS ONLY	0.00	2.56	2.56
072-2910-054-0000	SAFETY LIGHTS ONLY	0.00	2.56	2.56
072-2910-055-0000	SAFETY LIGHTS ONLY	0.00	2.56	2.56
072-2910-056-0000	SAFETY LIGHTS ONLY	0.00	2.56	2.56
072-2910-057-0000	SAFETY LIGHTS ONLY	0.00	2.56	2.56
072-2910-058-0000	SAFETY LIGHTS ONLY	0.00	2.56	2.56

Assessor's Parcel Number	District Classification	Street Lights Charge	Safety Lights Charge	Estimated 17/18 Applied Charge
072-2910-059-0000	SAFETY LIGHTS ONLY	0.00	2.56	2.56
072-2910-060-0000	SAFETY LIGHTS ONLY	0.00	2.56	2.56
072-2910-061-0000	SAFETY LIGHTS ONLY	0.00	2.56	2.56
072-2910-062-0000	SAFETY LIGHTS ONLY	0.00	2.56	2.56
072-2910-063-0000	SAFETY LIGHTS ONLY	0.00	2.56	2.56
072-2910-064-0000	SAFETY LIGHTS ONLY	0.00	2.56	2.56
072-2910-065-0000	SAFETY LIGHTS ONLY	0.00	2.56	2.56
072-2910-066-0000	SAFETY LIGHTS ONLY	0.00	2.56	2.56
072-2910-067-0000	SAFETY LIGHTS ONLY	0.00	2.56	2.56
072-2910-068-0000	SAFETY LIGHTS ONLY	0.00	2.56	2.56
072-2910-069-0000	SAFETY LIGHTS ONLY	0.00	2.56	2.56
072-2910-070-0000	SAFETY LIGHTS ONLY	0.00	2.56	2.56
072-2910-071-0000	SAFETY LIGHTS ONLY	0.00	2.56	2.56
072-2910-072-0000	SAFETY LIGHTS ONLY	0.00	2.56	2.56
072-2910-073-0000	SAFETY LIGHTS ONLY	0.00	2.56	2.56
072-2910-074-0000	SAFETY LIGHTS ONLY	0.00	2.56	2.56
072-2910-075-0000	SAFETY LIGHTS ONLY	0.00	2.56	2.56
072-2910-076-0000	SAFETY LIGHTS ONLY	0.00	2.56	2.56
072-2910-077-0000	SAFETY LIGHTS ONLY	0.00	2.56	2.56
072-2910-078-0000	SAFETY LIGHTS ONLY	0.00	2.56	2.56
072-2910-079-0000	SAFETY LIGHTS ONLY	0.00	2.56	2.56
072-2910-080-0000	SAFETY LIGHTS ONLY	0.00	2.56	2.56
072-2910-081-0000	SAFETY LIGHTS ONLY	0.00	2.56	2.56
072-2910-082-0000	SAFETY LIGHTS ONLY	0.00	2.56	2.56
072-2910-083-0000	SAFETY LIGHTS ONLY	0.00	2.56	2.56
072-2910-084-0000	SAFETY LIGHTS ONLY	0.00	2.56	2.56
072-2920-001-0000	SAFETY LIGHTS ONLY	0.00	2.56	2.56
072-2920-002-0000	SAFETY LIGHTS ONLY	0.00	2.56	2.56
072-2920-003-0000	SAFETY LIGHTS ONLY	0.00	2.56	2.56
072-2920-004-0000	SAFETY LIGHTS ONLY	0.00	2.56	2.56
072-2920-005-0000	SAFETY LIGHTS ONLY	0.00	2.56	2.56
072-2920-006-0000	SAFETY LIGHTS ONLY	0.00	2.56	2.56
072-2920-007-0000	SAFETY LIGHTS ONLY	0.00	2.56	2.56
072-2920-008-0000	SAFETY LIGHTS ONLY	0.00	2.56	2.56
072-2920-009-0000	SAFETY LIGHTS ONLY	0.00	2.56	2.56
072-2920-010-0000	SAFETY LIGHTS ONLY	0.00	2.56	2.56
072-2920-011-0000	SAFETY LIGHTS ONLY	0.00	2.56	2.56
072-2920-012-0000	SAFETY LIGHTS ONLY	0.00	2.56	2.56
072-2920-013-0000	SAFETY LIGHTS ONLY	0.00	2.56	2.56
072-2920-014-0000	SAFETY LIGHTS ONLY	0.00	2.56	2.56
072-2920-015-0000	SAFETY LIGHTS ONLY	0.00	2.56	2.56
072-2920-016-0000	SAFETY LIGHTS ONLY	0.00	2.56	2.56
072-2920-017-0000	SAFETY LIGHTS ONLY	0.00	2.56	2.56
072-2920-018-0000	SAFETY LIGHTS ONLY	0.00	2.56	2.56
072-2920-019-0000	SAFETY LIGHTS ONLY	0.00	2.56	2.56
072-2920-020-0000	SAFETY LIGHTS ONLY	0.00	2.56	2.56
072-2920-021-0000	SAFETY LIGHTS ONLY	0.00	2.56	2.56
072-2920-022-0000	SAFETY LIGHTS ONLY	0.00	2.56	2.56
072-2920-023-0000	SAFETY LIGHTS ONLY	0.00	2.56	2.56
072-2920-024-0000	SAFETY LIGHTS ONLY	0.00	2.56	2.56
072-2920-025-0000	SAFETY LIGHTS ONLY	0.00	2.56	2.56
072-2920-026-0000	SAFETY LIGHTS ONLY	0.00	2.56	2.56
072-2920-027-0000	SAFETY LIGHTS ONLY	0.00	2.56	2.56
072-2920-028-0000	SAFETY LIGHTS ONLY	0.00	2.56	2.56
072-2920-029-0000	SAFETY LIGHTS ONLY	0.00	2.56	2.56
072-2920-030-0000	SAFETY LIGHTS ONLY	0.00	2.56	2.56

Assessor's Parcel Number	District Classification	Street Lights Charge	Safety Lights Charge	Estimated 17/18 Applied Charge
072-2920-031-0000	SAFETY LIGHTS ONLY	0.00	2.56	2.56
072-2920-032-0000	SAFETY LIGHTS ONLY	0.00	2.56	2.56
072-2920-033-0000	SAFETY LIGHTS ONLY	0.00	2.56	2.56
072-2920-034-0000	SAFETY LIGHTS ONLY	0.00	2.56	2.56
072-2920-035-0000	SAFETY LIGHTS ONLY	0.00	2.56	2.56
072-2920-036-0000	SAFETY LIGHTS ONLY	0.00	2.56	2.56
072-2920-037-0000	SAFETY LIGHTS ONLY	0.00	2.56	2.56
072-2920-038-0000	SAFETY LIGHTS ONLY	0.00	2.56	2.56
072-2920-039-0000	SAFETY LIGHTS ONLY	0.00	2.56	2.56
072-2920-040-0000	SAFETY LIGHTS ONLY	0.00	2.56	2.56
072-2920-041-0000	SAFETY LIGHTS ONLY	0.00	2.56	2.56
072-2920-042-0000	SAFETY LIGHTS ONLY	0.00	2.56	2.56
072-2920-043-0000	SAFETY LIGHTS ONLY	0.00	2.56	2.56
072-2920-044-0000	SAFETY LIGHTS ONLY	0.00	2.56	2.56
072-2920-045-0000	SAFETY LIGHTS ONLY	0.00	2.56	2.56
072-2920-046-0000	SAFETY LIGHTS ONLY	0.00	2.56	2.56
072-2920-047-0000	SAFETY LIGHTS ONLY	0.00	2.56	2.56
072-2920-048-0000	SAFETY LIGHTS ONLY	0.00	2.56	2.56
072-2920-049-0000	SAFETY LIGHTS ONLY	0.00	2.56	2.56
072-2920-050-0000	SAFETY LIGHTS ONLY	0.00	2.56	2.56
072-2920-051-0000	SAFETY LIGHTS ONLY	0.00	2.56	2.56
072-2920-052-0000	SAFETY LIGHTS ONLY	0.00	2.56	2.56
072-2920-053-0000	SAFETY LIGHTS ONLY	0.00	2.56	2.56
072-2920-054-0000	SAFETY LIGHTS ONLY	0.00	2.56	2.56
072-2920-055-0000	SAFETY LIGHTS ONLY	0.00	2.56	2.56
072-2920-056-0000	SAFETY LIGHTS ONLY	0.00	2.56	2.56
072-2920-057-0000	SAFETY LIGHTS ONLY	0.00	2.56	2.56
072-2920-058-0000	SAFETY LIGHTS ONLY	0.00	2.56	2.56
072-2920-059-0000	SAFETY LIGHTS ONLY	0.00	2.56	2.56
072-2920-060-0000	SAFETY LIGHTS ONLY	0.00	2.56	2.56
072-2920-061-0000	SAFETY LIGHTS ONLY	0.00	2.56	2.56
072-2920-062-0000	SAFETY LIGHTS ONLY	0.00	2.56	2.56
072-2920-063-0000	SAFETY LIGHTS ONLY	0.00	2.56	2.56
072-2920-064-0000	SAFETY LIGHTS ONLY	0.00	2.56	2.56
072-2920-065-0000	SAFETY LIGHTS ONLY	0.00	2.56	2.56
072-2920-066-0000	SAFETY LIGHTS ONLY	0.00	2.56	2.56
072-2920-067-0000	SAFETY LIGHTS ONLY	0.00	2.56	2.56
072-2920-068-0000	SAFETY LIGHTS ONLY	0.00	2.56	2.56
072-2920-069-0000	SAFETY LIGHTS ONLY	0.00	2.56	2.56
072-2940-001-0000	SAFETY LIGHTS ONLY	0.00	2.56	2.56
072-2940-002-0000	SAFETY LIGHTS ONLY	0.00	2.56	2.56
072-2940-003-0000	SAFETY LIGHTS ONLY	0.00	2.56	2.56
072-2940-004-0000	SAFETY LIGHTS ONLY	0.00	2.56	2.56
072-2940-005-0000	SAFETY LIGHTS ONLY	0.00	2.56	2.56
072-2940-006-0000	SAFETY LIGHTS ONLY	0.00	2.56	2.56
072-2940-007-0000	SAFETY LIGHTS ONLY	0.00	2.56	2.56
072-2940-008-0000	SAFETY LIGHTS ONLY	0.00	2.56	2.56
072-2940-009-0000	SAFETY LIGHTS ONLY	0.00	2.56	2.56
072-2940-010-0000	SAFETY LIGHTS ONLY	0.00	2.56	2.56
072-2940-011-0000	SAFETY LIGHTS ONLY	0.00	2.56	2.56
072-2940-012-0000	SAFETY LIGHTS ONLY	0.00	2.56	2.56
072-2940-013-0000	SAFETY LIGHTS ONLY	0.00	2.56	2.56
072-2940-014-0000	SAFETY LIGHTS ONLY	0.00	2.56	2.56
072-2940-015-0000	SAFETY LIGHTS ONLY	0.00	2.56	2.56
072-2940-016-0000	SAFETY LIGHTS ONLY	0.00	2.56	2.56
072-2940-017-0000	SAFETY LIGHTS ONLY	0.00	2.56	2.56

Assessor's Parcel Number	District Classification	Street Lights Charge	Safety Lights Charge	Estimated 17/18 Applied Charge
072-2940-018-0000	SAFETY LIGHTS ONLY	0.00	2.56	2.56
072-2940-019-0000	SAFETY LIGHTS ONLY	0.00	2.56	2.56
072-2940-020-0000	SAFETY LIGHTS ONLY	0.00	2.56	2.56
072-2940-021-0000	SAFETY LIGHTS ONLY	0.00	2.56	2.56
072-2940-022-0000	SAFETY LIGHTS ONLY	0.00	2.56	2.56
072-2940-023-0000	SAFETY LIGHTS ONLY	0.00	2.56	2.56
072-2940-024-0000	SAFETY LIGHTS ONLY	0.00	2.56	2.56
072-2940-025-0000	SAFETY LIGHTS ONLY	0.00	2.56	2.56
072-2940-026-0000	SAFETY LIGHTS ONLY	0.00	2.56	2.56
072-2940-027-0000	SAFETY LIGHTS ONLY	0.00	2.56	2.56
072-2940-028-0000	SAFETY LIGHTS ONLY	0.00	2.56	2.56
072-2940-029-0000	SAFETY LIGHTS ONLY	0.00	2.56	2.56
072-2940-030-0000	SAFETY LIGHTS ONLY	0.00	2.56	2.56
072-2940-031-0000	SAFETY LIGHTS ONLY	0.00	2.56	2.56
072-2940-032-0000	SAFETY LIGHTS ONLY	0.00	2.56	2.56
072-2940-033-0000	SAFETY LIGHTS ONLY	0.00	2.56	2.56
072-2940-034-0000	SAFETY LIGHTS ONLY	0.00	2.56	2.56
072-2940-035-0000	SAFETY LIGHTS ONLY	0.00	2.56	2.56
072-2940-036-0000	SAFETY LIGHTS ONLY	0.00	2.56	2.56
072-2940-037-0000	SAFETY LIGHTS ONLY	0.00	2.56	2.56
072-2940-038-0000	SAFETY LIGHTS ONLY	0.00	2.56	2.56
072-2940-039-0000	SAFETY LIGHTS ONLY	0.00	2.56	2.56
072-2940-040-0000	SAFETY LIGHTS ONLY	0.00	2.56	2.56
072-2940-041-0000	SAFETY LIGHTS ONLY	0.00	2.56	2.56
072-2940-042-0000	SAFETY LIGHTS ONLY	0.00	2.56	2.56
072-2940-043-0000	SAFETY LIGHTS ONLY	0.00	2.56	2.56
072-2940-044-0000	SAFETY LIGHTS ONLY	0.00	2.56	2.56
072-2940-045-0000	SAFETY LIGHTS ONLY	0.00	2.56	2.56
072-2940-046-0000	SAFETY LIGHTS ONLY	0.00	2.56	2.56
072-2940-047-0000	SAFETY LIGHTS ONLY	0.00	2.56	2.56
072-2940-048-0000	SAFETY LIGHTS ONLY	0.00	2.56	2.56
072-2940-049-0000	SAFETY LIGHTS ONLY	0.00	2.56	2.56
072-2940-050-0000	SAFETY LIGHTS ONLY	0.00	2.56	2.56
072-2940-051-0000	SAFETY LIGHTS ONLY	0.00	2.56	2.56
072-2940-052-0000	SAFETY LIGHTS ONLY	0.00	2.56	2.56
072-2940-053-0000	SAFETY LIGHTS ONLY	0.00	2.56	2.56
072-2940-054-0000	SAFETY LIGHTS ONLY	0.00	2.56	2.56
072-2940-055-0000	SAFETY LIGHTS ONLY	0.00	2.56	2.56
072-2940-056-0000	SAFETY LIGHTS ONLY	0.00	2.56	2.56
072-2940-057-0000	SAFETY LIGHTS ONLY	0.00	2.56	2.56
072-2940-058-0000	SAFETY LIGHTS ONLY	0.00	2.56	2.56
072-2940-059-0000	SAFETY LIGHTS ONLY	0.00	2.56	2.56
072-2940-060-0000	SAFETY LIGHTS ONLY	0.00	2.56	2.56
072-2940-061-0000	SAFETY LIGHTS ONLY	0.00	2.56	2.56
072-2940-062-0000	SAFETY LIGHTS ONLY	0.00	2.56	2.56
072-2940-063-0000	SAFETY LIGHTS ONLY	0.00	2.56	2.56
072-2940-064-0000	SAFETY LIGHTS ONLY	0.00	2.56	2.56
072-2940-065-0000	SAFETY LIGHTS ONLY	0.00	2.56	2.56
072-2940-066-0000	SAFETY LIGHTS ONLY	0.00	2.56	2.56
072-2950-001-0000	SAFETY LIGHTS ONLY	0.00	2.56	2.56
072-2950-002-0000	SAFETY LIGHTS ONLY	0.00	2.56	2.56
072-2950-003-0000	SAFETY LIGHTS ONLY	0.00	2.56	2.56
072-2950-004-0000	SAFETY LIGHTS ONLY	0.00	2.56	2.56
072-2950-005-0000	SAFETY LIGHTS ONLY	0.00	2.56	2.56
072-2950-006-0000	SAFETY LIGHTS ONLY	0.00	2.56	2.56
072-2950-007-0000	SAFETY LIGHTS ONLY	0.00	2.56	2.56

Assessor's Parcel Number	District Classification	Street Lights Charge	Safety Lights Charge	Estimated 17/18 Applied Charge
072-2950-008-0000	SAFETY LIGHTS ONLY	0.00	2.56	2.56
072-2950-009-0000	SAFETY LIGHTS ONLY	0.00	2.56	2.56
072-2950-010-0000	SAFETY LIGHTS ONLY	0.00	2.56	2.56
072-2950-011-0000	SAFETY LIGHTS ONLY	0.00	2.56	2.56
072-2950-012-0000	SAFETY LIGHTS ONLY	0.00	2.56	2.56
072-2950-013-0000	SAFETY LIGHTS ONLY	0.00	2.56	2.56
072-2950-014-0000	SAFETY LIGHTS ONLY	0.00	2.56	2.56
072-2950-015-0000	SAFETY LIGHTS ONLY	0.00	2.56	2.56
072-2950-016-0000	SAFETY LIGHTS ONLY	0.00	2.56	2.56
072-2950-017-0000	SAFETY LIGHTS ONLY	0.00	2.56	2.56
072-2950-018-0000	SAFETY LIGHTS ONLY	0.00	2.56	2.56
072-2950-019-0000	SAFETY LIGHTS ONLY	0.00	2.56	2.56
072-2950-020-0000	SAFETY LIGHTS ONLY	0.00	2.56	2.56
072-2950-021-0000	SAFETY LIGHTS ONLY	0.00	2.56	2.56
072-2950-022-0000	SAFETY LIGHTS ONLY	0.00	2.56	2.56
072-2950-023-0000	SAFETY LIGHTS ONLY	0.00	2.56	2.56
072-2950-024-0000	SAFETY LIGHTS ONLY	0.00	2.56	2.56
072-2950-025-0000	SAFETY LIGHTS ONLY	0.00	2.56	2.56
072-2950-026-0000	SAFETY LIGHTS ONLY	0.00	2.56	2.56
072-2950-027-0000	SAFETY LIGHTS ONLY	0.00	2.56	2.56
072-2950-028-0000	SAFETY LIGHTS ONLY	0.00	2.56	2.56
072-2950-029-0000	SAFETY LIGHTS ONLY	0.00	2.56	2.56
072-2950-030-0000	SAFETY LIGHTS ONLY	0.00	2.56	2.56
072-2950-031-0000	SAFETY LIGHTS ONLY	0.00	2.56	2.56
072-2950-032-0000	SAFETY LIGHTS ONLY	0.00	2.56	2.56
072-2950-033-0000	SAFETY LIGHTS ONLY	0.00	2.56	2.56
072-2950-034-0000	SAFETY LIGHTS ONLY	0.00	2.56	2.56
072-2950-035-0000	SAFETY LIGHTS ONLY	0.00	2.56	2.56
072-2950-036-0000	SAFETY LIGHTS ONLY	0.00	2.56	2.56
072-2950-037-0000	SAFETY LIGHTS ONLY	0.00	2.56	2.56
072-2950-038-0000	SAFETY LIGHTS ONLY	0.00	2.56	2.56
072-2950-039-0000	SAFETY LIGHTS ONLY	0.00	2.56	2.56
072-2950-040-0000	SAFETY LIGHTS ONLY	0.00	2.56	2.56
072-2950-041-0000	SAFETY LIGHTS ONLY	0.00	2.56	2.56
072-2950-042-0000	SAFETY LIGHTS ONLY	0.00	2.56	2.56
072-2950-043-0000	SAFETY LIGHTS ONLY	0.00	2.56	2.56
072-2950-044-0000	SAFETY LIGHTS ONLY	0.00	2.56	2.56
072-2950-045-0000	SAFETY LIGHTS ONLY	0.00	2.56	2.56
072-2950-046-0000	SAFETY LIGHTS ONLY	0.00	2.56	2.56
072-2950-047-0000	SAFETY LIGHTS ONLY	0.00	2.56	2.56
072-2950-048-0000	SAFETY LIGHTS ONLY	0.00	2.56	2.56
072-2950-049-0000	SAFETY LIGHTS ONLY	0.00	2.56	2.56
072-2950-050-0000	SAFETY LIGHTS ONLY	0.00	2.56	2.56
072-2950-051-0000	SAFETY LIGHTS ONLY	0.00	2.56	2.56
072-2950-052-0000	SAFETY LIGHTS ONLY	0.00	2.56	2.56
072-2950-053-0000	SAFETY LIGHTS ONLY	0.00	2.56	2.56
072-2950-054-0000	SAFETY LIGHTS ONLY	0.00	2.56	2.56
072-2950-055-0000	SAFETY LIGHTS ONLY	0.00	2.56	2.56
072-2950-056-0000	SAFETY LIGHTS ONLY	0.00	2.56	2.56
072-2950-057-0000	SAFETY LIGHTS ONLY	0.00	2.56	2.56
072-2950-058-0000	SAFETY LIGHTS ONLY	0.00	2.56	2.56
072-2950-059-0000	SAFETY LIGHTS ONLY	0.00	2.56	2.56
072-2950-060-0000	SAFETY LIGHTS ONLY	0.00	2.56	2.56
072-2950-061-0000	SAFETY LIGHTS ONLY	0.00	2.56	2.56
072-2950-062-0000	SAFETY LIGHTS ONLY	0.00	2.56	2.56
072-2950-063-0000	SAFETY LIGHTS ONLY	0.00	2.56	2.56

Assessor's Parcel Number	District Classification	Street Lights Charge	Safety Lights Charge	Estimated 17/18 Applied Charge
072-2950-064-0000	EXEMPT	0.00	0.00	0.00
072-2960-001-0000	SAFETY LIGHTS ONLY	0.00	2.56	2.56
072-2960-002-0000	SAFETY LIGHTS ONLY	0.00	2.56	2.56
072-2960-003-0000	SAFETY LIGHTS ONLY	0.00	2.56	2.56
072-2960-004-0000	SAFETY LIGHTS ONLY	0.00	2.56	2.56
072-2960-005-0000	SAFETY LIGHTS ONLY	0.00	2.56	2.56
072-2960-006-0000	SAFETY LIGHTS ONLY	0.00	2.56	2.56
072-2960-007-0000	SAFETY LIGHTS ONLY	0.00	2.56	2.56
072-2960-008-0000	SAFETY LIGHTS ONLY	0.00	2.56	2.56
072-2960-009-0000	SAFETY LIGHTS ONLY	0.00	2.56	2.56
072-2960-010-0000	SAFETY LIGHTS ONLY	0.00	2.56	2.56
072-2960-011-0000	SAFETY LIGHTS ONLY	0.00	2.56	2.56
072-2960-012-0000	SAFETY LIGHTS ONLY	0.00	2.56	2.56
072-2960-013-0000	SAFETY LIGHTS ONLY	0.00	2.56	2.56
072-2960-014-0000	SAFETY LIGHTS ONLY	0.00	2.56	2.56
072-2960-015-0000	SAFETY LIGHTS ONLY	0.00	2.56	2.56
072-2960-016-0000	SAFETY LIGHTS ONLY	0.00	2.56	2.56
072-2960-017-0000	SAFETY LIGHTS ONLY	0.00	2.56	2.56
072-2960-018-0000	SAFETY LIGHTS ONLY	0.00	2.56	2.56
072-2960-019-0000	SAFETY LIGHTS ONLY	0.00	2.56	2.56
072-2960-020-0000	SAFETY LIGHTS ONLY	0.00	2.56	2.56
072-2960-021-0000	SAFETY LIGHTS ONLY	0.00	2.56	2.56
072-2960-022-0000	SAFETY LIGHTS ONLY	0.00	2.56	2.56
072-2960-023-0000	SAFETY LIGHTS ONLY	0.00	2.56	2.56
072-2960-024-0000	SAFETY LIGHTS ONLY	0.00	2.56	2.56
072-2960-025-0000	SAFETY LIGHTS ONLY	0.00	2.56	2.56
072-2960-026-0000	SAFETY LIGHTS ONLY	0.00	2.56	2.56
072-2960-027-0000	SAFETY LIGHTS ONLY	0.00	2.56	2.56
072-2960-028-0000	SAFETY LIGHTS ONLY	0.00	2.56	2.56
072-2960-029-0000	SAFETY LIGHTS ONLY	0.00	2.56	2.56
072-2960-030-0000	SAFETY LIGHTS ONLY	0.00	2.56	2.56
072-2960-031-0000	SAFETY LIGHTS ONLY	0.00	2.56	2.56
072-2960-032-0000	SAFETY LIGHTS ONLY	0.00	2.56	2.56
072-2960-033-0000	SAFETY LIGHTS ONLY	0.00	2.56	2.56
072-2960-034-0000	SAFETY LIGHTS ONLY	0.00	2.56	2.56
072-2960-035-0000	SAFETY LIGHTS ONLY	0.00	2.56	2.56
072-2960-036-0000	SAFETY LIGHTS ONLY	0.00	2.56	2.56
072-2960-037-0000	SAFETY LIGHTS ONLY	0.00	2.56	2.56
072-2960-038-0000	SAFETY LIGHTS ONLY	0.00	2.56	2.56
072-2960-039-0000	SAFETY LIGHTS ONLY	0.00	2.56	2.56
072-2960-040-0000	SAFETY LIGHTS ONLY	0.00	2.56	2.56
072-2960-041-0000	SAFETY LIGHTS ONLY	0.00	2.56	2.56
072-2960-042-0000	SAFETY LIGHTS ONLY	0.00	2.56	2.56
072-2960-043-0000	SAFETY LIGHTS ONLY	0.00	2.56	2.56
072-2960-044-0000	SAFETY LIGHTS ONLY	0.00	2.56	2.56
072-2960-045-0000	SAFETY LIGHTS ONLY	0.00	2.56	2.56
072-2960-046-0000	SAFETY LIGHTS ONLY	0.00	2.56	2.56
072-2960-047-0000	SAFETY LIGHTS ONLY	0.00	2.56	2.56
072-2960-048-0000	SAFETY LIGHTS ONLY	0.00	2.56	2.56
072-2960-049-0000	SAFETY LIGHTS ONLY	0.00	2.56	2.56
072-2960-050-0000	SAFETY LIGHTS ONLY	0.00	2.56	2.56
072-2960-051-0000	SAFETY LIGHTS ONLY	0.00	2.56	2.56
072-2960-052-0000	SAFETY LIGHTS ONLY	0.00	2.56	2.56
072-2960-053-0000	SAFETY LIGHTS ONLY	0.00	2.56	2.56
072-2960-054-0000	SAFETY LIGHTS ONLY	0.00	2.56	2.56
072-2960-055-0000	SAFETY LIGHTS ONLY	0.00	2.56	2.56

Assessor's Parcel Number	District Classification	Street Lights Charge	Safety Lights Charge	Estimated 17/18 Applied Charge
072-2960-056-0000	SAFETY LIGHTS ONLY	0.00	2.56	2.56
072-2960-057-0000	SAFETY LIGHTS ONLY	0.00	2.56	2.56
072-2960-058-0000	SAFETY LIGHTS ONLY	0.00	2.56	2.56
072-2960-059-0000	SAFETY LIGHTS ONLY	0.00	2.56	2.56
072-2960-060-0000	SAFETY LIGHTS ONLY	0.00	2.56	2.56
072-2960-061-0000	SAFETY LIGHTS ONLY	0.00	2.56	2.56
072-2960-062-0000	SAFETY LIGHTS ONLY	0.00	2.56	2.56
072-2960-063-0000	EXEMPT	0.00	0.00	0.00
072-2960-064-0000	EXEMPT	0.00	0.00	0.00
072-2960-065-0000	EXEMPT	0.00	0.00	0.00
072-2970-001-0000	SAFETY LIGHTS ONLY	0.00	2.56	2.56
072-2970-002-0000	SAFETY LIGHTS ONLY	0.00	2.56	2.56
072-2970-003-0000	SAFETY LIGHTS ONLY	0.00	2.56	2.56
072-2970-004-0000	SAFETY LIGHTS ONLY	0.00	2.56	2.56
072-2970-005-0000	SAFETY LIGHTS ONLY	0.00	2.56	2.56
072-2970-006-0000	SAFETY LIGHTS ONLY	0.00	2.56	2.56
072-2970-007-0000	SAFETY LIGHTS ONLY	0.00	2.56	2.56
072-2970-008-0000	SAFETY LIGHTS ONLY	0.00	2.56	2.56
072-2970-009-0000	SAFETY LIGHTS ONLY	0.00	2.56	2.56
072-2970-010-0000	SAFETY LIGHTS ONLY	0.00	2.56	2.56
072-2970-011-0000	SAFETY LIGHTS ONLY	0.00	2.56	2.56
072-2970-012-0000	SAFETY LIGHTS ONLY	0.00	2.56	2.56
072-2970-013-0000	SAFETY LIGHTS ONLY	0.00	2.56	2.56
072-2970-014-0000	SAFETY LIGHTS ONLY	0.00	2.56	2.56
072-2970-015-0000	SAFETY LIGHTS ONLY	0.00	2.56	2.56
072-2970-016-0000	SAFETY LIGHTS ONLY	0.00	2.56	2.56
072-2970-017-0000	SAFETY LIGHTS ONLY	0.00	2.56	2.56
072-2970-024-0000	SAFETY LIGHTS ONLY	0.00	2.56	2.56
072-2970-025-0000	SAFETY LIGHTS ONLY	0.00	2.56	2.56
072-2970-026-0000	SAFETY LIGHTS ONLY	0.00	2.56	2.56
072-2970-027-0000	SAFETY LIGHTS ONLY	0.00	2.56	2.56
072-2970-028-0000	SAFETY LIGHTS ONLY	0.00	2.56	2.56
072-2970-029-0000	SAFETY LIGHTS ONLY	0.00	2.56	2.56
072-2970-030-0000	SAFETY LIGHTS ONLY	0.00	2.56	2.56
072-2970-031-0000	SAFETY LIGHTS ONLY	0.00	2.56	2.56
072-2970-032-0000	SAFETY LIGHTS ONLY	0.00	2.56	2.56
072-2970-033-0000	SAFETY LIGHTS ONLY	0.00	2.56	2.56
072-2970-034-0000	SAFETY LIGHTS ONLY	0.00	2.56	2.56
072-2970-035-0000	SAFETY LIGHTS ONLY	0.00	2.56	2.56
072-2970-036-0000	SAFETY LIGHTS ONLY	0.00	2.56	2.56
072-2970-037-0000	SAFETY LIGHTS ONLY	0.00	2.56	2.56
072-2970-038-0000	SAFETY LIGHTS ONLY	0.00	2.56	2.56
072-2970-039-0000	SAFETY LIGHTS ONLY	0.00	2.56	2.56
072-2970-040-0000	SAFETY LIGHTS ONLY	0.00	2.56	2.56
072-2970-053-0000	SAFETY LIGHTS ONLY	0.00	2.56	2.56
072-2970-054-0000	SAFETY LIGHTS ONLY	0.00	2.56	2.56
072-2970-055-0000	SAFETY LIGHTS ONLY	0.00	2.56	2.56
072-2970-056-0000	SAFETY LIGHTS ONLY	0.00	2.56	2.56
072-2970-057-0000	SAFETY LIGHTS ONLY	0.00	2.56	2.56
072-2970-058-0000	SAFETY LIGHTS ONLY	0.00	2.56	2.56
072-2970-059-0000	SAFETY LIGHTS ONLY	0.00	2.56	2.56
072-2970-060-0000	SAFETY LIGHTS ONLY	0.00	2.56	2.56
072-2970-061-0000	SAFETY LIGHTS ONLY	0.00	2.56	2.56
072-2970-062-0000	SAFETY LIGHTS ONLY	0.00	2.56	2.56
072-2970-063-0000	SAFETY LIGHTS ONLY	0.00	2.56	2.56
072-2970-064-0000	SAFETY LIGHTS ONLY	0.00	2.56	2.56

Assessor's Parcel Number	District Classification	Street Lights Charge	Safety Lights Charge	Estimated 17/18 Applied Charge
072-2970-065-0000	SAFETY LIGHTS ONLY	0.00	2.56	2.56
072-2970-066-0000	SAFETY LIGHTS ONLY	0.00	2.56	2.56
072-2970-067-0000	SAFETY LIGHTS ONLY	0.00	2.56	2.56
072-2970-068-0000	SAFETY LIGHTS ONLY	0.00	2.56	2.56
072-2970-069-0000	SAFETY LIGHTS ONLY	0.00	2.56	2.56
072-2970-070-0000	SAFETY LIGHTS ONLY	0.00	2.56	2.56
072-2970-071-0000	SAFETY LIGHTS ONLY	0.00	2.56	2.56
072-2970-072-0000	SAFETY LIGHTS ONLY	0.00	2.56	2.56
072-2970-073-0000	SAFETY LIGHTS ONLY	0.00	2.56	2.56
072-2970-074-0000	SAFETY LIGHTS ONLY	0.00	2.56	2.56
072-2970-075-0000	SAFETY LIGHTS ONLY	0.00	2.56	2.56
072-2970-076-0000	SAFETY LIGHTS ONLY	0.00	2.56	2.56
072-2970-077-0000	SAFETY LIGHTS ONLY	0.00	2.56	2.56
072-2970-078-0000	SAFETY LIGHTS ONLY	0.00	2.56	2.56
072-2970-079-0000	SAFETY LIGHTS ONLY	0.00	2.56	2.56
072-2970-080-0000	SAFETY LIGHTS ONLY	0.00	2.56	2.56
072-2970-081-0000	SAFETY LIGHTS ONLY	0.00	2.56	2.56
072-2970-082-0000	SAFETY LIGHTS ONLY	0.00	2.56	2.56
072-2970-083-0000	SAFETY LIGHTS ONLY	0.00	2.56	2.56
072-2970-084-0000	SAFETY LIGHTS ONLY	0.00	2.56	2.56
072-2970-085-0000	SAFETY LIGHTS ONLY	0.00	2.56	2.56
072-2970-086-0000	SAFETY LIGHTS ONLY	0.00	2.56	2.56
072-2970-087-0000	SAFETY LIGHTS ONLY	0.00	2.56	2.56
072-2970-088-0000	SAFETY LIGHTS ONLY	0.00	2.56	2.56
072-2970-089-0000	SAFETY LIGHTS ONLY	0.00	2.56	2.56
072-2970-090-0000	SAFETY LIGHTS ONLY	0.00	2.56	2.56
072-2970-091-0000	SAFETY LIGHTS ONLY	0.00	2.56	2.56
072-2970-092-0000	SAFETY LIGHTS ONLY	0.00	2.56	2.56
072-2970-093-0000	SAFETY LIGHTS ONLY	0.00	2.56	2.56
072-2970-094-0000	SAFETY LIGHTS ONLY	0.00	2.56	2.56
072-2970-095-0000	SAFETY LIGHTS ONLY	0.00	2.56	2.56
072-2970-096-0000	SAFETY LIGHTS ONLY	0.00	2.56	2.56
072-2970-097-0000	SAFETY LIGHTS ONLY	0.00	2.56	2.56
072-2970-098-0000	SAFETY LIGHTS ONLY	0.00	2.56	2.56
072-2970-099-0000	SAFETY LIGHTS ONLY	0.00	2.56	2.56
072-2970-100-0000	SAFETY LIGHTS ONLY	0.00	2.56	2.56
072-2970-101-0000	SAFETY LIGHTS ONLY	0.00	2.56	2.56
072-2970-102-0000	SAFETY LIGHTS ONLY	0.00	2.56	2.56
072-2970-103-0000	SAFETY LIGHTS ONLY	0.00	2.56	2.56
072-2970-104-0000	SAFETY LIGHTS ONLY	0.00	2.56	2.56
072-2970-105-0000	SAFETY LIGHTS ONLY	0.00	2.56	2.56
072-2970-106-0000	SAFETY LIGHTS ONLY	0.00	2.56	2.56
072-2970-107-0000	SAFETY LIGHTS ONLY	0.00	2.56	2.56
072-2970-108-0000	SAFETY LIGHTS ONLY	0.00	2.56	2.56
072-2970-109-0000	SAFETY LIGHTS ONLY	0.00	2.56	2.56
072-2970-110-0000	SAFETY LIGHTS ONLY	0.00	2.56	2.56
072-2970-111-0000	SAFETY LIGHTS ONLY	0.00	2.56	2.56
072-2970-112-0000	SAFETY LIGHTS ONLY	0.00	2.56	2.56
072-2970-113-0000	SAFETY LIGHTS ONLY	0.00	2.56	2.56
072-2970-114-0000	SAFETY LIGHTS ONLY	0.00	2.56	2.56
072-2970-115-0000	SAFETY LIGHTS ONLY	0.00	2.56	2.56
072-2970-146-0000	SAFETY LIGHTS ONLY	0.00	2.56	2.56
072-2970-147-0000	SAFETY LIGHTS ONLY	0.00	2.56	2.56
072-2970-148-0000	SAFETY LIGHTS ONLY	0.00	2.56	2.56
072-2970-149-0000	SAFETY LIGHTS ONLY	0.00	2.56	2.56
072-2970-150-0000	SAFETY LIGHTS ONLY	0.00	2.56	2.56

Assessor's Parcel Number	District Classification	Street Lights Charge	Safety Lights Charge	Estimated 17/18 Applied Charge
072-2970-151-0000	SAFETY LIGHTS ONLY	0.00	2.56	2.56
072-2970-152-0000	SAFETY LIGHTS ONLY	0.00	2.56	2.56
072-2970-153-0000	SAFETY LIGHTS ONLY	0.00	2.56	2.56
072-2970-154-0000	SAFETY LIGHTS ONLY	0.00	2.56	2.56
072-2970-155-0000	SAFETY LIGHTS ONLY	0.00	2.56	2.56
072-2970-156-0000	SAFETY LIGHTS ONLY	0.00	2.56	2.56
072-2970-157-0000	SAFETY LIGHTS ONLY	0.00	2.56	2.56
072-2970-158-0000	SAFETY LIGHTS ONLY	0.00	2.56	2.56
072-2970-159-0000	SAFETY LIGHTS ONLY	0.00	2.56	2.56
072-2970-160-0000	SAFETY LIGHTS ONLY	0.00	2.56	2.56
072-2970-161-0000	SAFETY LIGHTS ONLY	0.00	2.56	2.56
072-2970-162-0000	SAFETY LIGHTS ONLY	0.00	2.56	2.56
072-2970-163-0000	SAFETY LIGHTS ONLY	0.00	2.56	2.56
072-2970-164-0000	SAFETY LIGHTS ONLY	0.00	2.56	2.56
072-2970-165-0000	SAFETY LIGHTS ONLY	0.00	2.56	2.56
072-2970-166-0000	SAFETY LIGHTS ONLY	0.00	2.56	2.56
072-2970-167-0000	EXEMPT	0.00	0.00	0.00
072-2970-168-0000	EXEMPT	0.00	0.00	0.00
072-2970-169-0000	EXEMPT	0.00	0.00	0.00
072-2970-170-0000	EXEMPT	0.00	0.00	0.00
072-2970-171-0000	EXEMPT	0.00	0.00	0.00
072-2970-173-0000	EXEMPT	0.00	0.00	0.00
072-2970-174-0000	EXEMPT	0.00	0.00	0.00
072-2970-175-0000	EXEMPT	0.00	0.00	0.00
072-2970-176-0000	EXEMPT	0.00	0.00	0.00
072-2970-177-0000	EXEMPT	0.00	0.00	0.00
072-2970-178-0000	EXEMPT	0.00	0.00	0.00
072-2970-179-0000	EXEMPT	0.00	0.00	0.00
072-2970-180-0000	EXEMPT	0.00	0.00	0.00
072-2970-181-0000	EXEMPT	0.00	0.00	0.00
072-2970-182-0000	EXEMPT	0.00	0.00	0.00
072-2970-183-0000	EXEMPT	0.00	0.00	0.00
072-2970-200-0000	EXEMPT	0.00	0.00	0.00
072-2970-201-0000	SAFETY LIGHTS ONLY	0.00	2.56	2.56
072-2970-202-0000	SAFETY LIGHTS ONLY	0.00	2.56	2.56
072-2970-203-0000	SAFETY LIGHTS ONLY	0.00	2.56	2.56
072-2970-204-0000	SAFETY LIGHTS ONLY	0.00	2.56	2.56
072-2970-205-0000	SAFETY LIGHTS ONLY	0.00	2.56	2.56
072-2970-206-0000	SAFETY LIGHTS ONLY	0.00	2.56	2.56
072-2970-207-0000	SAFETY LIGHTS ONLY	0.00	2.56	2.56
072-2970-208-0000	SAFETY LIGHTS ONLY	0.00	2.56	2.56
072-2970-209-0000	SAFETY LIGHTS ONLY	0.00	2.56	2.56
072-2970-210-0000	SAFETY LIGHTS ONLY	0.00	2.56	2.56
072-2970-211-0000	SAFETY LIGHTS ONLY	0.00	2.56	2.56
072-2970-212-0000	SAFETY LIGHTS ONLY	0.00	2.56	2.56
072-2970-213-0000	SAFETY LIGHTS ONLY	0.00	2.56	2.56
072-2970-214-0000	SAFETY LIGHTS ONLY	0.00	2.56	2.56
072-2970-215-0000	SAFETY LIGHTS ONLY	0.00	2.56	2.56
072-2970-216-0000	SAFETY LIGHTS ONLY	0.00	2.56	2.56
072-2970-217-0000	SAFETY LIGHTS ONLY	0.00	2.56	2.56
072-2970-218-0000	SAFETY LIGHTS ONLY	0.00	2.56	2.56
072-2970-219-0000	SAFETY LIGHTS ONLY	0.00	2.56	2.56
072-2970-220-0000	SAFETY LIGHTS ONLY	0.00	2.56	2.56
072-2970-221-0000	SAFETY LIGHTS ONLY	0.00	2.56	2.56
072-2970-222-0000	SAFETY LIGHTS ONLY	0.00	2.56	2.56
072-2970-223-0000	SAFETY LIGHTS ONLY	0.00	2.56	2.56

Assessor's Parcel Number	District Classification	Street Lights Charge	Safety Lights Charge	Estimated 17/18 Applied Charge
072-2970-224-0000	SAFETY LIGHTS ONLY	0.00	2.56	2.56
072-2970-225-0000	SAFETY LIGHTS ONLY	0.00	2.56	2.56
072-2970-226-0000	SAFETY LIGHTS ONLY	0.00	2.56	2.56
072-2970-227-0000	SAFETY LIGHTS ONLY	0.00	2.56	2.56
072-2970-228-0000	SAFETY LIGHTS ONLY	0.00	2.56	2.56
072-2970-229-0000	SAFETY LIGHTS ONLY	0.00	2.56	2.56
072-2970-230-0000	SAFETY LIGHTS ONLY	0.00	2.56	2.56
072-2970-231-0000	SAFETY LIGHTS ONLY	0.00	2.56	2.56
072-2970-232-0000	SAFETY LIGHTS ONLY	0.00	2.56	2.56
072-2970-233-0000	SAFETY LIGHTS ONLY	0.00	2.56	2.56
072-2970-234-0000	SAFETY LIGHTS ONLY	0.00	2.56	2.56
072-2970-235-0000	SAFETY LIGHTS ONLY	0.00	2.56	2.56
072-2970-236-0000	SAFETY LIGHTS ONLY	0.00	2.56	2.56
072-2970-237-0000	SAFETY LIGHTS ONLY	0.00	2.56	2.56
072-2970-238-0000	SAFETY LIGHTS ONLY	0.00	2.56	2.56
072-2970-239-0000	SAFETY LIGHTS ONLY	0.00	2.56	2.56
072-2970-240-0000	SAFETY LIGHTS ONLY	0.00	2.56	2.56
072-2970-241-0000	SAFETY LIGHTS ONLY	0.00	2.56	2.56
072-2970-242-0000	SAFETY LIGHTS ONLY	0.00	2.56	2.56
072-2970-243-0000	SAFETY LIGHTS ONLY	0.00	2.56	2.56
072-2970-244-0000	SAFETY LIGHTS ONLY	0.00	2.56	2.56
072-2970-245-0000	SAFETY LIGHTS ONLY	0.00	2.56	2.56
072-2970-246-0000	SAFETY LIGHTS ONLY	0.00	2.56	2.56
072-2970-247-0000	SAFETY LIGHTS ONLY	0.00	2.56	2.56
072-2970-248-0000	SAFETY LIGHTS ONLY	0.00	2.56	2.56
072-2980-001-0000	SAFETY LIGHTS ONLY	0.00	2.56	2.56
072-2980-002-0000	SAFETY LIGHTS ONLY	0.00	2.56	2.56
072-2980-003-0000	SAFETY LIGHTS ONLY	0.00	2.56	2.56
072-2980-004-0000	SAFETY LIGHTS ONLY	0.00	2.56	2.56
072-2980-005-0000	SAFETY LIGHTS ONLY	0.00	2.56	2.56
072-2980-006-0000	SAFETY LIGHTS ONLY	0.00	2.56	2.56
072-2980-007-0000	SAFETY LIGHTS ONLY	0.00	2.56	2.56
072-2980-008-0000	SAFETY LIGHTS ONLY	0.00	2.56	2.56
072-2980-009-0000	SAFETY LIGHTS ONLY	0.00	2.56	2.56
072-2980-010-0000	SAFETY LIGHTS ONLY	0.00	2.56	2.56
072-2980-011-0000	SAFETY LIGHTS ONLY	0.00	2.56	2.56
072-2980-012-0000	SAFETY LIGHTS ONLY	0.00	2.56	2.56
072-2980-013-0000	SAFETY LIGHTS ONLY	0.00	2.56	2.56
072-2980-017-0000	SAFETY LIGHTS ONLY	0.00	2.56	2.56
072-2980-018-0000	SAFETY LIGHTS ONLY	0.00	2.56	2.56
072-2980-019-0000	SAFETY LIGHTS ONLY	0.00	2.56	2.56
072-2980-020-0000	SAFETY LIGHTS ONLY	0.00	2.56	2.56
072-2980-021-0000	SAFETY LIGHTS ONLY	0.00	2.56	2.56
072-2980-022-0000	SAFETY LIGHTS ONLY	0.00	2.56	2.56
072-2980-023-0000	SAFETY LIGHTS ONLY	0.00	2.56	2.56
072-2980-024-0000	SAFETY LIGHTS ONLY	0.00	2.56	2.56
072-2980-025-0000	SAFETY LIGHTS ONLY	0.00	2.56	2.56
072-2980-026-0000	SAFETY LIGHTS ONLY	0.00	2.56	2.56
072-2980-027-0000	SAFETY LIGHTS ONLY	0.00	2.56	2.56
072-2980-028-0000	SAFETY LIGHTS ONLY	0.00	2.56	2.56
072-2980-029-0000	SAFETY LIGHTS ONLY	0.00	2.56	2.56
072-2980-030-0000	SAFETY LIGHTS ONLY	0.00	2.56	2.56
072-2980-031-0000	SAFETY LIGHTS ONLY	0.00	2.56	2.56
072-2980-032-0000	SAFETY LIGHTS ONLY	0.00	2.56	2.56
072-2980-033-0000	SAFETY LIGHTS ONLY	0.00	2.56	2.56
072-2980-034-0000	SAFETY LIGHTS ONLY	0.00	2.56	2.56

Assessor's Parcel Number	District Classification	Street Lights Charge	Safety Lights Charge	Estimated 17/18 Applied Charge
072-2980-035-0000	SAFETY LIGHTS ONLY	0.00	2.56	2.56
072-2980-036-0000	SAFETY LIGHTS ONLY	0.00	2.56	2.56
072-2980-037-0000	SAFETY LIGHTS ONLY	0.00	2.56	2.56
072-2980-038-0000	SAFETY LIGHTS ONLY	0.00	2.56	2.56
072-2980-039-0000	SAFETY LIGHTS ONLY	0.00	2.56	2.56
072-2980-040-0000	SAFETY LIGHTS ONLY	0.00	2.56	2.56
072-2980-041-0000	SAFETY LIGHTS ONLY	0.00	2.56	2.56
072-2980-042-0000	SAFETY LIGHTS ONLY	0.00	2.56	2.56
072-2980-043-0000	SAFETY LIGHTS ONLY	0.00	2.56	2.56
072-2980-044-0000	SAFETY LIGHTS ONLY	0.00	2.56	2.56
072-2980-045-0000	SAFETY LIGHTS ONLY	0.00	2.56	2.56
072-2980-046-0000	SAFETY LIGHTS ONLY	0.00	2.56	2.56
072-2980-047-0000	SAFETY LIGHTS ONLY	0.00	2.56	2.56
072-2980-048-0000	SAFETY LIGHTS ONLY	0.00	2.56	2.56
072-2980-049-0000	SAFETY LIGHTS ONLY	0.00	2.56	2.56
072-2980-050-0000	SAFETY LIGHTS ONLY	0.00	2.56	2.56
072-2980-051-0000	SAFETY LIGHTS ONLY	0.00	2.56	2.56
072-2980-052-0000	SAFETY LIGHTS ONLY	0.00	2.56	2.56
072-2980-053-0000	SAFETY LIGHTS ONLY	0.00	2.56	2.56
072-2980-054-0000	SAFETY LIGHTS ONLY	0.00	2.56	2.56
072-2980-055-0000	SAFETY LIGHTS ONLY	0.00	2.56	2.56
072-2980-056-0000	SAFETY LIGHTS ONLY	0.00	2.56	2.56
072-2980-057-0000	SAFETY LIGHTS ONLY	0.00	2.56	2.56
072-2980-058-0000	SAFETY LIGHTS ONLY	0.00	2.56	2.56
072-2980-059-0000	SAFETY LIGHTS ONLY	0.00	2.56	2.56
072-2980-060-0000	SAFETY LIGHTS ONLY	0.00	2.56	2.56
072-2980-061-0000	SAFETY LIGHTS ONLY	0.00	2.56	2.56
072-2980-062-0000	SAFETY LIGHTS ONLY	0.00	2.56	2.56
072-2980-063-0000	SAFETY LIGHTS ONLY	0.00	2.56	2.56
072-2980-064-0000	SAFETY LIGHTS ONLY	0.00	2.56	2.56
072-2980-065-0000	SAFETY LIGHTS ONLY	0.00	2.56	2.56
072-2980-066-0000	SAFETY LIGHTS ONLY	0.00	2.56	2.56
072-2980-067-0000	SAFETY LIGHTS ONLY	0.00	2.56	2.56
072-2980-068-0000	SAFETY LIGHTS ONLY	0.00	2.56	2.56
072-2980-069-0000	SAFETY LIGHTS ONLY	0.00	2.56	2.56
072-2980-070-0000	SAFETY LIGHTS ONLY	0.00	2.56	2.56
072-2980-071-0000	SAFETY LIGHTS ONLY	0.00	2.56	2.56
072-2980-072-0000	SAFETY LIGHTS ONLY	0.00	2.56	2.56
072-2980-073-0000	SAFETY LIGHTS ONLY	0.00	2.56	2.56
072-2980-074-0000	SAFETY LIGHTS ONLY	0.00	2.56	2.56
072-2980-075-0000	SAFETY LIGHTS ONLY	0.00	2.56	2.56
072-2980-076-0000	SAFETY LIGHTS ONLY	0.00	2.56	2.56
072-2980-077-0000	SAFETY LIGHTS ONLY	0.00	2.56	2.56
072-2980-078-0000	SAFETY LIGHTS ONLY	0.00	2.56	2.56
072-2980-079-0000	SAFETY LIGHTS ONLY	0.00	2.56	2.56
072-2980-080-0000	SAFETY LIGHTS ONLY	0.00	2.56	2.56
072-2980-081-0000	SAFETY LIGHTS ONLY	0.00	2.56	2.56
072-2980-082-0000	SAFETY LIGHTS ONLY	0.00	2.56	2.56
072-2980-083-0000	SAFETY LIGHTS ONLY	0.00	2.56	2.56
072-2980-084-0000	SAFETY LIGHTS ONLY	0.00	2.56	2.56
072-2980-085-0000	SAFETY LIGHTS ONLY	0.00	2.56	2.56
072-2980-086-0000	SAFETY LIGHTS ONLY	0.00	2.56	2.56
072-2980-087-0000	SAFETY LIGHTS ONLY	0.00	2.56	2.56
072-2980-088-0000	SAFETY LIGHTS ONLY	0.00	2.56	2.56
072-2980-089-0000	SAFETY LIGHTS ONLY	0.00	2.56	2.56
072-2980-090-0000	EXEMPT	0.00	0.00	0.00

Assessor's Parcel Number	District Classification	Street Lights Charge	Safety Lights Charge	Estimated 17/18 Applied Charge
072-2980-091-0000	EXEMPT	0.00	0.00	0.00
072-2980-092-0000	SAFETY LIGHTS ONLY	0.00	2.56	2.56
072-2980-093-0000	SAFETY LIGHTS ONLY	0.00	2.56	2.56
072-2980-094-0000	SAFETY LIGHTS ONLY	0.00	2.56	2.56
072-2990-001-0000	SAFETY LIGHTS ONLY	0.00	2.56	2.56
072-2990-002-0000	SAFETY LIGHTS ONLY	0.00	2.56	2.56
072-2990-003-0000	SAFETY LIGHTS ONLY	0.00	2.56	2.56
072-2990-004-0000	SAFETY LIGHTS ONLY	0.00	2.56	2.56
072-2990-005-0000	SAFETY LIGHTS ONLY	0.00	2.56	2.56
072-2990-006-0000	SAFETY LIGHTS ONLY	0.00	2.56	2.56
072-2990-007-0000	SAFETY LIGHTS ONLY	0.00	2.56	2.56
072-2990-008-0000	SAFETY LIGHTS ONLY	0.00	2.56	2.56
072-2990-009-0000	SAFETY LIGHTS ONLY	0.00	2.56	2.56
072-2990-010-0000	SAFETY LIGHTS ONLY	0.00	2.56	2.56
072-2990-011-0000	SAFETY LIGHTS ONLY	0.00	2.56	2.56
072-2990-012-0000	SAFETY LIGHTS ONLY	0.00	2.56	2.56
072-2990-013-0000	SAFETY LIGHTS ONLY	0.00	2.56	2.56
072-2990-014-0000	SAFETY LIGHTS ONLY	0.00	2.56	2.56
072-2990-015-0000	SAFETY LIGHTS ONLY	0.00	2.56	2.56
072-2990-016-0000	SAFETY LIGHTS ONLY	0.00	2.56	2.56
072-2990-017-0000	EXEMPT	0.00	0.00	0.00
072-2990-018-0000	EXEMPT	0.00	0.00	0.00
072-2990-019-0000	EXEMPT	0.00	0.00	0.00
072-2990-020-0000	EXEMPT	0.00	0.00	0.00
072-2990-021-0000	EXEMPT	0.00	0.00	0.00
072-2990-022-0000	EXEMPT	0.00	0.00	0.00
072-2990-023-0000	EXEMPT	0.00	0.00	0.00
072-2990-024-0000	SAFETY LIGHTS ONLY	0.00	2.56	2.56
072-2990-025-0000	SAFETY LIGHTS ONLY	0.00	2.56	2.56
072-2990-026-0000	SAFETY LIGHTS ONLY	0.00	2.56	2.56
072-2990-027-0000	SAFETY LIGHTS ONLY	0.00	2.56	2.56
072-2990-028-0000	SAFETY LIGHTS ONLY	0.00	2.56	2.56
072-2990-029-0000	SAFETY LIGHTS ONLY	0.00	2.56	2.56
072-2990-030-0000	SAFETY LIGHTS ONLY	0.00	2.56	2.56
072-2990-031-0000	SAFETY LIGHTS ONLY	0.00	2.56	2.56
072-2990-032-0000	SAFETY LIGHTS ONLY	0.00	2.56	2.56
072-2990-033-0000	SAFETY LIGHTS ONLY	0.00	2.56	2.56
072-2990-042-0000	SAFETY LIGHTS ONLY	0.00	2.56	2.56
072-2990-043-0000	SAFETY LIGHTS ONLY	0.00	2.56	2.56
072-2990-044-0000	SAFETY LIGHTS ONLY	0.00	2.56	2.56
072-2990-045-0000	SAFETY LIGHTS ONLY	0.00	2.56	2.56
072-2990-046-0000	SAFETY LIGHTS ONLY	0.00	2.56	2.56
072-2990-047-0000	SAFETY LIGHTS ONLY	0.00	2.56	2.56
072-2990-050-0000	SAFETY LIGHTS ONLY	0.00	2.56	2.56
072-2990-051-0000	SAFETY LIGHTS ONLY	0.00	2.56	2.56
072-2990-096-0000	SAFETY LIGHTS ONLY	0.00	2.56	2.56
072-2990-097-0000	SAFETY LIGHTS ONLY	0.00	2.56	2.56
072-2990-098-0000	SAFETY LIGHTS ONLY	0.00	2.56	2.56
072-2990-099-0000	SAFETY LIGHTS ONLY	0.00	2.56	2.56
072-2990-106-0000	SAFETY LIGHTS ONLY	0.00	2.56	2.56
072-2990-107-0000	SAFETY LIGHTS ONLY	0.00	2.56	2.56
072-2990-108-0000	SAFETY LIGHTS ONLY	0.00	2.56	2.56
072-2990-109-0000	SAFETY LIGHTS ONLY	0.00	2.56	2.56
072-2990-110-0000	SAFETY LIGHTS ONLY	0.00	2.56	2.56
072-2990-111-0000	SAFETY LIGHTS ONLY	0.00	2.56	2.56
072-2990-159-0000	EXEMPT	0.00	0.00	0.00

Assessor's Parcel Number	District Classification	Street Lights Charge	Safety Lights Charge	Estimated 17/18 Applied Charge
072-2990-160-0000	EXEMPT	0.00	0.00	0.00
072-2990-161-0000	EXEMPT	0.00	0.00	0.00
072-2990-164-0000	EXEMPT	0.00	0.00	0.00
072-2990-165-0000	EXEMPT	0.00	0.00	0.00
072-2990-167-0000	EXEMPT	0.00	0.00	0.00
072-2990-168-0000	EXEMPT	0.00	0.00	0.00
072-2990-169-0000	EXEMPT	0.00	0.00	0.00
072-2990-170-0000	EXEMPT	0.00	0.00	0.00
072-2990-171-0000	EXEMPT	0.00	0.00	0.00
072-2990-172-0000	EXEMPT	0.00	0.00	0.00
072-2990-173-0000	EXEMPT	0.00	0.00	0.00
072-2990-174-0000	EXEMPT	0.00	0.00	0.00
072-2990-175-0000	EXEMPT	0.00	0.00	0.00
072-2990-176-0000	SAFETY LIGHTS ONLY	0.00	2.56	2.56
072-2990-177-0000	SAFETY LIGHTS ONLY	0.00	2.56	2.56
072-2990-178-0000	SAFETY LIGHTS ONLY	0.00	2.56	2.56
072-2990-179-0000	SAFETY LIGHTS ONLY	0.00	2.56	2.56
072-2990-195-0000	EXEMPT	0.00	0.00	0.00
072-2990-202-0000	SAFETY LIGHTS ONLY	0.00	2.56	2.56
072-2990-203-0000	SAFETY LIGHTS ONLY	0.00	2.56	2.56
072-2990-204-0000	SAFETY LIGHTS ONLY	0.00	2.56	2.56
072-2990-205-0000	SAFETY LIGHTS ONLY	0.00	2.56	2.56
072-2990-206-0000	SAFETY LIGHTS ONLY	0.00	2.56	2.56
072-2990-207-0000	SAFETY LIGHTS ONLY	0.00	2.56	2.56
072-2990-208-0000	EXEMPT	0.00	0.00	0.00
072-2990-209-0000	SAFETY LIGHTS ONLY	0.00	2.56	2.56
072-2990-210-0000	SAFETY LIGHTS ONLY	0.00	2.56	2.56
072-2990-211-0000	SAFETY LIGHTS ONLY	0.00	2.56	2.56
072-2990-212-0000	SAFETY LIGHTS ONLY	0.00	2.56	2.56
072-2990-213-0000	SAFETY LIGHTS ONLY	0.00	2.56	2.56
072-2990-214-0000	SAFETY LIGHTS ONLY	0.00	2.56	2.56
072-2990-215-0000	SAFETY LIGHTS ONLY	0.00	2.56	2.56
072-2990-216-0000	SAFETY LIGHTS ONLY	0.00	2.56	2.56
072-2990-217-0000	SAFETY LIGHTS ONLY	0.00	2.56	2.56
072-2990-220-0000	SAFETY LIGHTS ONLY	0.00	2.56	2.56
072-2990-221-0000	SAFETY LIGHTS ONLY	0.00	2.56	2.56
072-2990-222-0000	SAFETY LIGHTS ONLY	0.00	2.56	2.56
072-2990-223-0000	SAFETY LIGHTS ONLY	0.00	2.56	2.56
072-2990-224-0000	SAFETY LIGHTS ONLY	0.00	2.56	2.56
072-2990-225-0000	SAFETY LIGHTS ONLY	0.00	2.56	2.56
072-2990-226-0000	SAFETY LIGHTS ONLY	0.00	2.56	2.56
072-2990-227-0000	SAFETY LIGHTS ONLY	0.00	2.56	2.56
072-2990-228-0000	SAFETY LIGHTS ONLY	0.00	2.56	2.56
072-2990-229-0000	SAFETY LIGHTS ONLY	0.00	2.56	2.56
072-2990-230-0000	SAFETY LIGHTS ONLY	0.00	2.56	2.56
072-2990-231-0000	SAFETY LIGHTS ONLY	0.00	2.56	2.56
072-2990-232-0000	SAFETY LIGHTS ONLY	0.00	2.56	2.56
072-2990-233-0000	SAFETY LIGHTS ONLY	0.00	2.56	2.56
072-2990-234-0000	SAFETY LIGHTS ONLY	0.00	2.56	2.56
072-2990-235-0000	SAFETY LIGHTS ONLY	0.00	2.56	2.56
072-2990-236-0000	SAFETY LIGHTS ONLY	0.00	2.56	2.56
072-2990-237-0000	SAFETY LIGHTS ONLY	0.00	2.56	2.56
072-2990-238-0000	SAFETY LIGHTS ONLY	0.00	2.56	2.56
072-2990-239-0000	SAFETY LIGHTS ONLY	0.00	2.56	2.56
072-2990-240-0000	SAFETY LIGHTS ONLY	0.00	2.56	2.56
072-2990-241-0000	SAFETY LIGHTS ONLY	0.00	2.56	2.56

Assessor's Parcel Number	District Classification	Street Lights Charge	Safety Lights Charge	Estimated 17/18 Applied Charge
072-2990-242-0000	SAFETY LIGHTS ONLY	0.00	2.56	2.56
072-2990-243-0000	SAFETY LIGHTS ONLY	0.00	2.56	2.56
072-2990-244-0000	SAFETY LIGHTS ONLY	0.00	2.56	2.56
072-2990-245-0000	SAFETY LIGHTS ONLY	0.00	2.56	2.56
072-2990-246-0000	SAFETY LIGHTS ONLY	0.00	2.56	2.56
072-2990-247-0000	SAFETY LIGHTS ONLY	0.00	2.56	2.56
072-2990-248-0000	SAFETY LIGHTS ONLY	0.00	2.56	2.56
072-2990-249-0000	SAFETY LIGHTS ONLY	0.00	2.56	2.56
072-2990-250-0000	SAFETY LIGHTS ONLY	0.00	2.56	2.56
072-2990-251-0000	SAFETY LIGHTS ONLY	0.00	2.56	2.56
072-2990-254-0000	SAFETY LIGHTS ONLY	0.00	2.56	2.56
072-2990-255-0000	SAFETY LIGHTS ONLY	0.00	2.56	2.56
072-2990-256-0000	SAFETY LIGHTS ONLY	0.00	2.56	2.56
072-2990-257-0000	SAFETY LIGHTS ONLY	0.00	2.56	2.56
072-2990-258-0000	SAFETY LIGHTS ONLY	0.00	2.56	2.56
072-2990-259-0000	SAFETY LIGHTS ONLY	0.00	2.56	2.56
072-2990-260-0000	SAFETY LIGHTS ONLY	0.00	2.56	2.56
072-2990-261-0000	SAFETY LIGHTS ONLY	0.00	2.56	2.56
072-2990-262-0000	SAFETY LIGHTS ONLY	0.00	2.56	2.56
072-2990-263-0000	SAFETY LIGHTS ONLY	0.00	2.56	2.56
072-2990-264-0000	SAFETY LIGHTS ONLY	0.00	2.56	2.56
072-2990-265-0000	SAFETY LIGHTS ONLY	0.00	2.56	2.56
072-2990-266-0000	SAFETY LIGHTS ONLY	0.00	2.56	2.56
072-2990-267-0000	SAFETY LIGHTS ONLY	0.00	2.56	2.56
072-2990-268-0000	SAFETY LIGHTS ONLY	0.00	2.56	2.56
072-2990-269-0000	SAFETY LIGHTS ONLY	0.00	2.56	2.56
072-2990-270-0000	SAFETY LIGHTS ONLY	0.00	2.56	2.56
072-2990-271-0000	SAFETY LIGHTS ONLY	0.00	2.56	2.56
072-2990-272-0000	SAFETY LIGHTS ONLY	0.00	2.56	2.56
072-2990-273-0000	SAFETY LIGHTS ONLY	0.00	2.56	2.56
072-2990-274-0000	SAFETY LIGHTS ONLY	0.00	2.56	2.56
072-2990-275-0000	SAFETY LIGHTS ONLY	0.00	2.56	2.56
072-2990-276-0000	SAFETY LIGHTS ONLY	0.00	2.56	2.56
072-2990-277-0000	SAFETY LIGHTS ONLY	0.00	2.56	2.56
072-2990-278-0000	SAFETY LIGHTS ONLY	0.00	2.56	2.56
072-2990-279-0000	SAFETY LIGHTS ONLY	0.00	2.56	2.56
072-2990-280-0000	SAFETY LIGHTS ONLY	0.00	2.56	2.56
072-2990-281-0000	SAFETY LIGHTS ONLY	0.00	2.56	2.56
072-2990-282-0000	SAFETY LIGHTS ONLY	0.00	2.56	2.56
072-2990-283-0000	SAFETY LIGHTS ONLY	0.00	2.56	2.56
072-2990-284-0000	SAFETY LIGHTS ONLY	0.00	2.56	2.56
072-2990-285-0000	SAFETY LIGHTS ONLY	0.00	2.56	2.56
072-2990-286-0000	SAFETY LIGHTS ONLY	0.00	2.56	2.56
072-2990-287-0000	SAFETY LIGHTS ONLY	0.00	2.56	2.56
072-2990-288-0000	SAFETY LIGHTS ONLY	0.00	2.56	2.56
072-2990-289-0000	SAFETY LIGHTS ONLY	0.00	2.56	2.56
072-2990-290-0000	SAFETY LIGHTS ONLY	0.00	2.56	2.56
072-2990-291-0000	SAFETY LIGHTS ONLY	0.00	2.56	2.56
072-2990-292-0000	SAFETY LIGHTS ONLY	0.00	2.56	2.56
072-2990-293-0000	SAFETY LIGHTS ONLY	0.00	2.56	2.56
072-2990-294-0000	SAFETY LIGHTS ONLY	0.00	2.56	2.56
072-2990-295-0000	SAFETY LIGHTS ONLY	0.00	2.56	2.56
072-2990-296-0000	SAFETY LIGHTS ONLY	0.00	2.56	2.56
072-2990-297-0000	SAFETY LIGHTS ONLY	0.00	2.56	2.56
072-2990-298-0000	SAFETY LIGHTS ONLY	0.00	2.56	2.56
072-2990-299-0000	SAFETY LIGHTS ONLY	0.00	2.56	2.56

Assessor's Parcel Number	District Classification	Street Lights Charge	Safety Lights Charge	Estimated 17/18 Applied Charge
072-2990-300-0000	SAFETY LIGHTS ONLY	0.00	2.56	2.56
072-2990-301-0000	SAFETY LIGHTS ONLY	0.00	2.56	2.56
072-2990-302-0000	SAFETY LIGHTS ONLY	0.00	2.56	2.56
072-2990-303-0000	SAFETY LIGHTS ONLY	0.00	2.56	2.56
072-2990-304-0000	SAFETY LIGHTS ONLY	0.00	2.56	2.56
072-2990-305-0000	SAFETY LIGHTS ONLY	0.00	2.56	2.56
072-2990-306-0000	SAFETY LIGHTS ONLY	0.00	2.56	2.56
072-2990-307-0000	SAFETY LIGHTS ONLY	0.00	2.56	2.56
072-2990-308-0000	SAFETY LIGHTS ONLY	0.00	2.56	2.56
072-2990-309-0000	SAFETY LIGHTS ONLY	0.00	2.56	2.56
072-3000-001-0000	SAFETY LIGHTS ONLY	0.00	2.56	2.56
072-3000-002-0000	SAFETY LIGHTS ONLY	0.00	2.56	2.56
072-3000-003-0000	SAFETY LIGHTS ONLY	0.00	2.56	2.56
072-3000-004-0000	SAFETY LIGHTS ONLY	0.00	2.56	2.56
072-3000-005-0000	SAFETY LIGHTS ONLY	0.00	2.56	2.56
072-3000-006-0000	SAFETY LIGHTS ONLY	0.00	2.56	2.56
072-3000-007-0000	SAFETY LIGHTS ONLY	0.00	2.56	2.56
072-3000-008-0000	SAFETY LIGHTS ONLY	0.00	2.56	2.56
072-3000-009-0000	SAFETY LIGHTS ONLY	0.00	2.56	2.56
072-3000-010-0000	SAFETY LIGHTS ONLY	0.00	2.56	2.56
072-3000-011-0000	SAFETY LIGHTS ONLY	0.00	2.56	2.56
072-3000-012-0000	SAFETY LIGHTS ONLY	0.00	2.56	2.56
072-3000-013-0000	SAFETY LIGHTS ONLY	0.00	2.56	2.56
072-3000-014-0000	SAFETY LIGHTS ONLY	0.00	2.56	2.56
072-3000-015-0000	SAFETY LIGHTS ONLY	0.00	2.56	2.56
072-3000-016-0000	SAFETY LIGHTS ONLY	0.00	2.56	2.56
072-3000-017-0000	SAFETY LIGHTS ONLY	0.00	2.56	2.56
072-3000-018-0000	SAFETY LIGHTS ONLY	0.00	2.56	2.56
072-3000-019-0000	SAFETY LIGHTS ONLY	0.00	2.56	2.56
072-3000-020-0000	SAFETY LIGHTS ONLY	0.00	2.56	2.56
072-3000-021-0000	SAFETY LIGHTS ONLY	0.00	2.56	2.56
072-3000-022-0000	SAFETY LIGHTS ONLY	0.00	2.56	2.56
072-3000-023-0000	SAFETY LIGHTS ONLY	0.00	2.56	2.56
072-3000-024-0000	SAFETY LIGHTS ONLY	0.00	2.56	2.56
072-3000-025-0000	SAFETY LIGHTS ONLY	0.00	2.56	2.56
072-3000-026-0000	SAFETY LIGHTS ONLY	0.00	2.56	2.56
072-3000-027-0000	SAFETY LIGHTS ONLY	0.00	2.56	2.56
072-3000-028-0000	SAFETY LIGHTS ONLY	0.00	2.56	2.56
072-3000-029-0000	SAFETY LIGHTS ONLY	0.00	2.56	2.56
072-3000-030-0000	SAFETY LIGHTS ONLY	0.00	2.56	2.56
072-3000-031-0000	SAFETY LIGHTS ONLY	0.00	2.56	2.56
072-3000-032-0000	SAFETY LIGHTS ONLY	0.00	2.56	2.56
072-3000-033-0000	SAFETY LIGHTS ONLY	0.00	2.56	2.56
072-3000-034-0000	SAFETY LIGHTS ONLY	0.00	2.56	2.56
072-3000-035-0000	SAFETY LIGHTS ONLY	0.00	2.56	2.56
072-3000-036-0000	SAFETY LIGHTS ONLY	0.00	2.56	2.56
072-3000-037-0000	SAFETY LIGHTS ONLY	0.00	2.56	2.56
072-3000-038-0000	SAFETY LIGHTS ONLY	0.00	2.56	2.56
072-3000-039-0000	SAFETY LIGHTS ONLY	0.00	2.56	2.56
072-3000-040-0000	SAFETY LIGHTS ONLY	0.00	2.56	2.56
072-3000-041-0000	SAFETY LIGHTS ONLY	0.00	2.56	2.56
072-3000-042-0000	SAFETY LIGHTS ONLY	0.00	2.56	2.56
072-3000-043-0000	SAFETY LIGHTS ONLY	0.00	2.56	2.56
072-3000-044-0000	SAFETY LIGHTS ONLY	0.00	2.56	2.56
072-3000-045-0000	SAFETY LIGHTS ONLY	0.00	2.56	2.56
072-3000-046-0000	SAFETY LIGHTS ONLY	0.00	2.56	2.56

Assessor's Parcel Number	District Classification	Street Lights Charge	Safety Lights Charge	Estimated 17/18 Applied Charge
072-3000-047-0000	SAFETY LIGHTS ONLY	0.00	2.56	2.56
072-3000-048-0000	SAFETY LIGHTS ONLY	0.00	2.56	2.56
072-3000-049-0000	SAFETY LIGHTS ONLY	0.00	2.56	2.56
072-3000-050-0000	SAFETY LIGHTS ONLY	0.00	2.56	2.56
072-3000-051-0000	SAFETY LIGHTS ONLY	0.00	2.56	2.56
072-3000-052-0000	SAFETY LIGHTS ONLY	0.00	2.56	2.56
072-3000-053-0000	EXEMPT	0.00	0.00	0.00
072-3000-054-0000	EXEMPT	0.00	0.00	0.00
072-3010-001-0000	SAFETY LIGHTS ONLY	0.00	2.56	2.56
072-3010-002-0000	SAFETY LIGHTS ONLY	0.00	2.56	2.56
072-3010-003-0000	SAFETY LIGHTS ONLY	0.00	2.56	2.56
072-3010-004-0000	SAFETY LIGHTS ONLY	0.00	2.56	2.56
072-3010-005-0000	SAFETY LIGHTS ONLY	0.00	2.56	2.56
072-3010-006-0000	SAFETY LIGHTS ONLY	0.00	2.56	2.56
072-3010-007-0000	SAFETY LIGHTS ONLY	0.00	2.56	2.56
072-3010-008-0000	SAFETY LIGHTS ONLY	0.00	2.56	2.56
072-3010-009-0000	SAFETY LIGHTS ONLY	0.00	2.56	2.56
072-3010-010-0000	SAFETY LIGHTS ONLY	0.00	2.56	2.56
072-3010-011-0000	SAFETY LIGHTS ONLY	0.00	2.56	2.56
072-3010-012-0000	SAFETY LIGHTS ONLY	0.00	2.56	2.56
072-3010-013-0000	SAFETY LIGHTS ONLY	0.00	2.56	2.56
072-3050-207-0000	EXEMPT	0.00	0.00	0.00
072-3100-001-0000	NON RESIDENTIAL	127.68	2.56	130.24
072-3100-002-0000	NON RESIDENTIAL	104.26	2.56	106.82
072-3100-003-0000	NON RESIDENTIAL	11.32	2.56	13.88
072-3220-001-0000	NON RESIDENTIAL	125.42	2.56	127.98
072-3220-002-0000	NON RESIDENTIAL	125.42	2.56	127.98
072-3230-001-0000	SAFETY LIGHTS ONLY	0.00	2.56	2.56
072-3230-002-0000	SAFETY LIGHTS ONLY	0.00	2.56	2.56
072-3230-003-0000	SAFETY LIGHTS ONLY	0.00	2.56	2.56
072-3230-004-0000	SAFETY LIGHTS ONLY	0.00	2.56	2.56
072-3230-005-0000	SAFETY LIGHTS ONLY	0.00	2.56	2.56
072-3230-006-0000	SAFETY LIGHTS ONLY	0.00	2.56	2.56
072-3230-007-0000	SAFETY LIGHTS ONLY	0.00	2.56	2.56
072-3230-008-0000	SAFETY LIGHTS ONLY	0.00	2.56	2.56
072-3230-009-0000	SAFETY LIGHTS ONLY	0.00	2.56	2.56
072-3230-010-0000	SAFETY LIGHTS ONLY	0.00	2.56	2.56
072-3230-011-0000	SAFETY LIGHTS ONLY	0.00	2.56	2.56
072-3230-012-0000	SAFETY LIGHTS ONLY	0.00	2.56	2.56
072-3230-013-0000	SAFETY LIGHTS ONLY	0.00	2.56	2.56
072-3230-014-0000	SAFETY LIGHTS ONLY	0.00	2.56	2.56
072-3230-015-0000	SAFETY LIGHTS ONLY	0.00	2.56	2.56
072-3230-016-0000	SAFETY LIGHTS ONLY	0.00	2.56	2.56
072-3230-017-0000	SAFETY LIGHTS ONLY	0.00	2.56	2.56
072-3230-018-0000	SAFETY LIGHTS ONLY	0.00	2.56	2.56
072-3230-019-0000	SAFETY LIGHTS ONLY	0.00	2.56	2.56
072-3230-020-0000	SAFETY LIGHTS ONLY	0.00	2.56	2.56
072-3230-021-0000	SAFETY LIGHTS ONLY	0.00	2.56	2.56
072-3230-022-0000	SAFETY LIGHTS ONLY	0.00	2.56	2.56
072-3230-023-0000	SAFETY LIGHTS ONLY	0.00	2.56	2.56
072-3230-024-0000	SAFETY LIGHTS ONLY	0.00	2.56	2.56
072-3230-025-0000	SAFETY LIGHTS ONLY	0.00	2.56	2.56
072-3230-026-0000	SAFETY LIGHTS ONLY	0.00	2.56	2.56
072-3230-027-0000	SAFETY LIGHTS ONLY	0.00	2.56	2.56
072-3230-028-0000	SAFETY LIGHTS ONLY	0.00	2.56	2.56
072-3230-029-0000	SAFETY LIGHTS ONLY	0.00	2.56	2.56

Assessor's Parcel Number	District Classification	Street Lights Charge	Safety Lights Charge	Estimated 17/18 Applied Charge
072-3230-030-0000	SAFETY LIGHTS ONLY	0.00	2.56	2.56
072-3230-031-0000	SAFETY LIGHTS ONLY	0.00	2.56	2.56
072-3230-032-0000	SAFETY LIGHTS ONLY	0.00	2.56	2.56
072-3230-033-0000	SAFETY LIGHTS ONLY	0.00	2.56	2.56
072-3230-034-0000	SAFETY LIGHTS ONLY	0.00	2.56	2.56
072-3230-035-0000	SAFETY LIGHTS ONLY	0.00	2.56	2.56
072-3230-036-0000	SAFETY LIGHTS ONLY	0.00	2.56	2.56
072-3230-037-0000	SAFETY LIGHTS ONLY	0.00	2.56	2.56
072-3230-038-0000	SAFETY LIGHTS ONLY	0.00	2.56	2.56
072-3230-039-0000	SAFETY LIGHTS ONLY	0.00	2.56	2.56
072-3230-040-0000	SAFETY LIGHTS ONLY	0.00	2.56	2.56
072-3230-041-0000	SAFETY LIGHTS ONLY	0.00	2.56	2.56
072-3230-042-0000	SAFETY LIGHTS ONLY	0.00	2.56	2.56
072-3230-043-0000	SAFETY LIGHTS ONLY	0.00	2.56	2.56
072-3230-044-0000	SAFETY LIGHTS ONLY	0.00	2.56	2.56
072-3230-045-0000	SAFETY LIGHTS ONLY	0.00	2.56	2.56
072-3230-046-0000	SAFETY LIGHTS ONLY	0.00	2.56	2.56
072-3230-047-0000	SAFETY LIGHTS ONLY	0.00	2.56	2.56
072-3230-048-0000	SAFETY LIGHTS ONLY	0.00	2.56	2.56
072-3230-049-0000	SAFETY LIGHTS ONLY	0.00	2.56	2.56
072-3230-050-0000	SAFETY LIGHTS ONLY	0.00	2.56	2.56
072-3230-051-0000	SAFETY LIGHTS ONLY	0.00	2.56	2.56
072-3230-052-0000	SAFETY LIGHTS ONLY	0.00	2.56	2.56
072-3230-053-0000	SAFETY LIGHTS ONLY	0.00	2.56	2.56
072-3230-054-0000	SAFETY LIGHTS ONLY	0.00	2.56	2.56
072-3230-055-0000	SAFETY LIGHTS ONLY	0.00	2.56	2.56
072-3240-001-0000	SAFETY LIGHTS ONLY	0.00	2.56	2.56
072-3240-002-0000	SAFETY LIGHTS ONLY	0.00	2.56	2.56
072-3240-003-0000	SAFETY LIGHTS ONLY	0.00	2.56	2.56
072-3240-004-0000	SAFETY LIGHTS ONLY	0.00	2.56	2.56
072-3240-005-0000	SAFETY LIGHTS ONLY	0.00	2.56	2.56
072-3240-006-0000	SAFETY LIGHTS ONLY	0.00	2.56	2.56
072-3240-007-0000	SAFETY LIGHTS ONLY	0.00	2.56	2.56
072-3240-008-0000	SAFETY LIGHTS ONLY	0.00	2.56	2.56
072-3240-009-0000	SAFETY LIGHTS ONLY	0.00	2.56	2.56
072-3240-010-0000	SAFETY LIGHTS ONLY	0.00	2.56	2.56
072-3240-011-0000	SAFETY LIGHTS ONLY	0.00	2.56	2.56
072-3240-012-0000	SAFETY LIGHTS ONLY	0.00	2.56	2.56
072-3240-013-0000	SAFETY LIGHTS ONLY	0.00	2.56	2.56
072-3240-014-0000	SAFETY LIGHTS ONLY	0.00	2.56	2.56
072-3240-015-0000	SAFETY LIGHTS ONLY	0.00	2.56	2.56
072-3240-016-0000	SAFETY LIGHTS ONLY	0.00	2.56	2.56
072-3240-017-0000	SAFETY LIGHTS ONLY	0.00	2.56	2.56
072-3240-018-0000	SAFETY LIGHTS ONLY	0.00	2.56	2.56
072-3240-019-0000	SAFETY LIGHTS ONLY	0.00	2.56	2.56
072-3240-020-0000	SAFETY LIGHTS ONLY	0.00	2.56	2.56
072-3240-021-0000	SAFETY LIGHTS ONLY	0.00	2.56	2.56
072-3240-022-0000	SAFETY LIGHTS ONLY	0.00	2.56	2.56
072-3240-023-0000	SAFETY LIGHTS ONLY	0.00	2.56	2.56
072-3240-024-0000	SAFETY LIGHTS ONLY	0.00	2.56	2.56
072-3240-025-0000	SAFETY LIGHTS ONLY	0.00	2.56	2.56
072-3240-026-0000	SAFETY LIGHTS ONLY	0.00	2.56	2.56
072-3240-027-0000	SAFETY LIGHTS ONLY	0.00	2.56	2.56
072-3240-028-0000	SAFETY LIGHTS ONLY	0.00	2.56	2.56
072-3240-029-0000	SAFETY LIGHTS ONLY	0.00	2.56	2.56
072-3240-030-0000	SAFETY LIGHTS ONLY	0.00	2.56	2.56

Assessor's Parcel Number	District Classification	Street Lights Charge	Safety Lights Charge	Estimated 17/18 Applied Charge
072-3240-031-0000	SAFETY LIGHTS ONLY	0.00	2.56	2.56
072-3240-032-0000	SAFETY LIGHTS ONLY	0.00	2.56	2.56
072-3240-033-0000	SAFETY LIGHTS ONLY	0.00	2.56	2.56
072-3240-034-0000	SAFETY LIGHTS ONLY	0.00	2.56	2.56
072-3240-035-0000	SAFETY LIGHTS ONLY	0.00	2.56	2.56
072-3240-036-0000	SAFETY LIGHTS ONLY	0.00	2.56	2.56
072-3240-037-0000	SAFETY LIGHTS ONLY	0.00	2.56	2.56
072-3240-038-0000	SAFETY LIGHTS ONLY	0.00	2.56	2.56
072-3240-039-0000	SAFETY LIGHTS ONLY	0.00	2.56	2.56
072-3240-040-0000	SAFETY LIGHTS ONLY	0.00	2.56	2.56
072-3240-041-0000	SAFETY LIGHTS ONLY	0.00	2.56	2.56
072-3240-042-0000	SAFETY LIGHTS ONLY	0.00	2.56	2.56
072-3240-043-0000	SAFETY LIGHTS ONLY	0.00	2.56	2.56
072-3240-044-0000	SAFETY LIGHTS ONLY	0.00	2.56	2.56
072-3240-045-0000	SAFETY LIGHTS ONLY	0.00	2.56	2.56
072-3240-046-0000	SAFETY LIGHTS ONLY	0.00	2.56	2.56
072-3240-047-0000	SAFETY LIGHTS ONLY	0.00	2.56	2.56
072-3240-048-0000	SAFETY LIGHTS ONLY	0.00	2.56	2.56
072-3240-049-0000	SAFETY LIGHTS ONLY	0.00	2.56	2.56
072-3240-050-0000	SAFETY LIGHTS ONLY	0.00	2.56	2.56
072-3240-051-0000	SAFETY LIGHTS ONLY	0.00	2.56	2.56
072-3240-052-0000	SAFETY LIGHTS ONLY	0.00	2.56	2.56
072-3240-053-0000	SAFETY LIGHTS ONLY	0.00	2.56	2.56
072-3240-054-0000	SAFETY LIGHTS ONLY	0.00	2.56	2.56
072-3240-055-0000	SAFETY LIGHTS ONLY	0.00	2.56	2.56
072-3240-056-0000	SAFETY LIGHTS ONLY	0.00	2.56	2.56
072-3240-057-0000	SAFETY LIGHTS ONLY	0.00	2.56	2.56
072-3240-058-0000	SAFETY LIGHTS ONLY	0.00	2.56	2.56
072-3240-059-0000	SAFETY LIGHTS ONLY	0.00	2.56	2.56
072-3240-060-0000	SAFETY LIGHTS ONLY	0.00	2.56	2.56
072-3240-061-0000	SAFETY LIGHTS ONLY	0.00	2.56	2.56
072-3240-062-0000	SAFETY LIGHTS ONLY	0.00	2.56	2.56
072-3240-063-0000	SAFETY LIGHTS ONLY	0.00	2.56	2.56
072-3240-064-0000	SAFETY LIGHTS ONLY	0.00	2.56	2.56
072-3240-065-0000	SAFETY LIGHTS ONLY	0.00	2.56	2.56
072-3240-066-0000	SAFETY LIGHTS ONLY	0.00	2.56	2.56
072-3250-001-0000	SAFETY LIGHTS ONLY	0.00	2.56	2.56
072-3250-002-0000	SAFETY LIGHTS ONLY	0.00	2.56	2.56
072-3250-003-0000	SAFETY LIGHTS ONLY	0.00	2.56	2.56
072-3250-004-0000	SAFETY LIGHTS ONLY	0.00	2.56	2.56
072-3250-005-0000	SAFETY LIGHTS ONLY	0.00	2.56	2.56
072-3250-006-0000	SAFETY LIGHTS ONLY	0.00	2.56	2.56
072-3250-007-0000	SAFETY LIGHTS ONLY	0.00	2.56	2.56
072-3250-008-0000	SAFETY LIGHTS ONLY	0.00	2.56	2.56
072-3250-009-0000	SAFETY LIGHTS ONLY	0.00	2.56	2.56
072-3250-010-0000	SAFETY LIGHTS ONLY	0.00	2.56	2.56
072-3250-011-0000	SAFETY LIGHTS ONLY	0.00	2.56	2.56
072-3250-012-0000	SAFETY LIGHTS ONLY	0.00	2.56	2.56
072-3250-013-0000	SAFETY LIGHTS ONLY	0.00	2.56	2.56
072-3250-014-0000	SAFETY LIGHTS ONLY	0.00	2.56	2.56
072-3250-015-0000	SAFETY LIGHTS ONLY	0.00	2.56	2.56
072-3250-016-0000	SAFETY LIGHTS ONLY	0.00	2.56	2.56
072-3250-017-0000	SAFETY LIGHTS ONLY	0.00	2.56	2.56
072-3250-018-0000	SAFETY LIGHTS ONLY	0.00	2.56	2.56
072-3250-019-0000	SAFETY LIGHTS ONLY	0.00	2.56	2.56
072-3250-020-0000	SAFETY LIGHTS ONLY	0.00	2.56	2.56

Assessor's Parcel Number	District Classification	Street Lights Charge	Safety Lights Charge	Estimated 17/18 Applied Charge
072-3250-021-0000	SAFETY LIGHTS ONLY	0.00	2.56	2.56
072-3250-022-0000	SAFETY LIGHTS ONLY	0.00	2.56	2.56
072-3250-023-0000	SAFETY LIGHTS ONLY	0.00	2.56	2.56
072-3250-024-0000	SAFETY LIGHTS ONLY	0.00	2.56	2.56
072-3250-025-0000	SAFETY LIGHTS ONLY	0.00	2.56	2.56
072-3250-026-0000	SAFETY LIGHTS ONLY	0.00	2.56	2.56
072-3250-027-0000	SAFETY LIGHTS ONLY	0.00	2.56	2.56
072-3250-028-0000	SAFETY LIGHTS ONLY	0.00	2.56	2.56
072-3250-029-0000	SAFETY LIGHTS ONLY	0.00	2.56	2.56
072-3250-030-0000	SAFETY LIGHTS ONLY	0.00	2.56	2.56
072-3250-031-0000	SAFETY LIGHTS ONLY	0.00	2.56	2.56
072-3250-032-0000	SAFETY LIGHTS ONLY	0.00	2.56	2.56
072-3250-033-0000	SAFETY LIGHTS ONLY	0.00	2.56	2.56
072-3250-034-0000	SAFETY LIGHTS ONLY	0.00	2.56	2.56
072-3250-035-0000	SAFETY LIGHTS ONLY	0.00	2.56	2.56
072-3250-036-0000	SAFETY LIGHTS ONLY	0.00	2.56	2.56
072-3250-037-0000	SAFETY LIGHTS ONLY	0.00	2.56	2.56
072-3250-038-0000	SAFETY LIGHTS ONLY	0.00	2.56	2.56
072-3250-039-0000	SAFETY LIGHTS ONLY	0.00	2.56	2.56
072-3250-040-0000	SAFETY LIGHTS ONLY	0.00	2.56	2.56
072-3250-041-0000	SAFETY LIGHTS ONLY	0.00	2.56	2.56
072-3250-042-0000	SAFETY LIGHTS ONLY	0.00	2.56	2.56
072-3250-043-0000	SAFETY LIGHTS ONLY	0.00	2.56	2.56
072-3250-044-0000	SAFETY LIGHTS ONLY	0.00	2.56	2.56
072-3250-045-0000	SAFETY LIGHTS ONLY	0.00	2.56	2.56
072-3250-046-0000	SAFETY LIGHTS ONLY	0.00	2.56	2.56
072-3250-047-0000	SAFETY LIGHTS ONLY	0.00	2.56	2.56
072-3250-048-0000	SAFETY LIGHTS ONLY	0.00	2.56	2.56
072-3250-049-0000	SAFETY LIGHTS ONLY	0.00	2.56	2.56
072-3250-050-0000	SAFETY LIGHTS ONLY	0.00	2.56	2.56
072-3250-051-0000	SAFETY LIGHTS ONLY	0.00	2.56	2.56
072-3250-052-0000	SAFETY LIGHTS ONLY	0.00	2.56	2.56
072-3250-053-0000	SAFETY LIGHTS ONLY	0.00	2.56	2.56
072-3250-054-0000	SAFETY LIGHTS ONLY	0.00	2.56	2.56
072-3250-055-0000	SAFETY LIGHTS ONLY	0.00	2.56	2.56
072-3250-056-0000	SAFETY LIGHTS ONLY	0.00	2.56	2.56
072-3250-057-0000	SAFETY LIGHTS ONLY	0.00	2.56	2.56
072-3250-058-0000	SAFETY LIGHTS ONLY	0.00	2.56	2.56
072-3250-059-0000	SAFETY LIGHTS ONLY	0.00	2.56	2.56
072-3250-060-0000	SAFETY LIGHTS ONLY	0.00	2.56	2.56
072-3260-001-0000	SAFETY LIGHTS ONLY	0.00	2.56	2.56
072-3260-002-0000	SAFETY LIGHTS ONLY	0.00	2.56	2.56
072-3260-003-0000	SAFETY LIGHTS ONLY	0.00	2.56	2.56
072-3260-004-0000	SAFETY LIGHTS ONLY	0.00	2.56	2.56
072-3260-005-0000	SAFETY LIGHTS ONLY	0.00	2.56	2.56
072-3260-006-0000	SAFETY LIGHTS ONLY	0.00	2.56	2.56
072-3260-007-0000	SAFETY LIGHTS ONLY	0.00	2.56	2.56
072-3260-008-0000	SAFETY LIGHTS ONLY	0.00	2.56	2.56
072-3260-009-0000	SAFETY LIGHTS ONLY	0.00	2.56	2.56
072-3260-010-0000	SAFETY LIGHTS ONLY	0.00	2.56	2.56
072-3260-011-0000	SAFETY LIGHTS ONLY	0.00	2.56	2.56
072-3260-012-0000	SAFETY LIGHTS ONLY	0.00	2.56	2.56
072-3260-013-0000	SAFETY LIGHTS ONLY	0.00	2.56	2.56
072-3260-014-0000	SAFETY LIGHTS ONLY	0.00	2.56	2.56
072-3260-015-0000	SAFETY LIGHTS ONLY	0.00	2.56	2.56
072-3260-016-0000	SAFETY LIGHTS ONLY	0.00	2.56	2.56

Assessor's Parcel Number	District Classification	Street Lights Charge	Safety Lights Charge	Estimated 17/18 Applied Charge
072-3260-017-0000	SAFETY LIGHTS ONLY	0.00	2.56	2.56
072-3260-018-0000	SAFETY LIGHTS ONLY	0.00	2.56	2.56
072-3260-019-0000	SAFETY LIGHTS ONLY	0.00	2.56	2.56
072-3260-020-0000	SAFETY LIGHTS ONLY	0.00	2.56	2.56
072-3260-021-0000	SAFETY LIGHTS ONLY	0.00	2.56	2.56
072-3260-022-0000	SAFETY LIGHTS ONLY	0.00	2.56	2.56
072-3260-023-0000	SAFETY LIGHTS ONLY	0.00	2.56	2.56
072-3260-024-0000	SAFETY LIGHTS ONLY	0.00	2.56	2.56
072-3260-025-0000	SAFETY LIGHTS ONLY	0.00	2.56	2.56
072-3260-026-0000	SAFETY LIGHTS ONLY	0.00	2.56	2.56
072-3260-027-0000	SAFETY LIGHTS ONLY	0.00	2.56	2.56
072-3260-028-0000	SAFETY LIGHTS ONLY	0.00	2.56	2.56
072-3260-029-0000	SAFETY LIGHTS ONLY	0.00	2.56	2.56
072-3260-030-0000	SAFETY LIGHTS ONLY	0.00	2.56	2.56
072-3260-031-0000	SAFETY LIGHTS ONLY	0.00	2.56	2.56
072-3260-032-0000	SAFETY LIGHTS ONLY	0.00	2.56	2.56
072-3260-033-0000	SAFETY LIGHTS ONLY	0.00	2.56	2.56
072-3260-034-0000	SAFETY LIGHTS ONLY	0.00	2.56	2.56
072-3260-035-0000	SAFETY LIGHTS ONLY	0.00	2.56	2.56
072-3260-036-0000	SAFETY LIGHTS ONLY	0.00	2.56	2.56
072-3260-037-0000	SAFETY LIGHTS ONLY	0.00	2.56	2.56
072-3260-038-0000	SAFETY LIGHTS ONLY	0.00	2.56	2.56
072-3260-039-0000	SAFETY LIGHTS ONLY	0.00	2.56	2.56
072-3260-040-0000	SAFETY LIGHTS ONLY	0.00	2.56	2.56
072-3260-041-0000	SAFETY LIGHTS ONLY	0.00	2.56	2.56
072-3260-042-0000	SAFETY LIGHTS ONLY	0.00	2.56	2.56
072-3260-043-0000	SAFETY LIGHTS ONLY	0.00	2.56	2.56
072-3260-044-0000	SAFETY LIGHTS ONLY	0.00	2.56	2.56
072-3260-045-0000	SAFETY LIGHTS ONLY	0.00	2.56	2.56
072-3260-046-0000	SAFETY LIGHTS ONLY	0.00	2.56	2.56
072-3260-047-0000	SAFETY LIGHTS ONLY	0.00	2.56	2.56
072-3260-048-0000	SAFETY LIGHTS ONLY	0.00	2.56	2.56
072-3260-049-0000	SAFETY LIGHTS ONLY	0.00	2.56	2.56
072-3260-050-0000	SAFETY LIGHTS ONLY	0.00	2.56	2.56
072-3260-051-0000	SAFETY LIGHTS ONLY	0.00	2.56	2.56
072-3260-052-0000	SAFETY LIGHTS ONLY	0.00	2.56	2.56
072-3260-053-0000	SAFETY LIGHTS ONLY	0.00	2.56	2.56
072-3260-054-0000	SAFETY LIGHTS ONLY	0.00	2.56	2.56
072-3260-055-0000	SAFETY LIGHTS ONLY	0.00	2.56	2.56
072-3260-056-0000	SAFETY LIGHTS ONLY	0.00	2.56	2.56
072-3260-057-0000	SAFETY LIGHTS ONLY	0.00	2.56	2.56
072-3260-058-0000	SAFETY LIGHTS ONLY	0.00	2.56	2.56
072-3260-059-0000	SAFETY LIGHTS ONLY	0.00	2.56	2.56
072-3260-060-0000	SAFETY LIGHTS ONLY	0.00	2.56	2.56
072-3260-061-0000	SAFETY LIGHTS ONLY	0.00	2.56	2.56
072-3260-062-0000	SAFETY LIGHTS ONLY	0.00	2.56	2.56
072-3260-063-0000	SAFETY LIGHTS ONLY	0.00	2.56	2.56
072-3260-064-0000	SAFETY LIGHTS ONLY	0.00	2.56	2.56
072-3260-065-0000	SAFETY LIGHTS ONLY	0.00	2.56	2.56
072-3260-066-0000	SAFETY LIGHTS ONLY	0.00	2.56	2.56
072-3260-067-0000	SAFETY LIGHTS ONLY	0.00	2.56	2.56
072-3290-001-0000	SAFETY LIGHTS ONLY	0.00	2.56	2.56
072-3290-002-0000	SAFETY LIGHTS ONLY	0.00	2.56	2.56
072-3290-003-0000	SAFETY LIGHTS ONLY	0.00	2.56	2.56
072-3290-004-0000	SAFETY LIGHTS ONLY	0.00	2.56	2.56
072-3290-005-0000	SAFETY LIGHTS ONLY	0.00	2.56	2.56

Assessor's Parcel Number	District Classification	Street Lights Charge	Safety Lights Charge	Estimated 17/18 Applied Charge
072-3290-006-0000	SAFETY LIGHTS ONLY	0.00	2.56	2.56
072-3290-007-0000	SAFETY LIGHTS ONLY	0.00	2.56	2.56
072-3290-008-0000	SAFETY LIGHTS ONLY	0.00	2.56	2.56
072-3290-009-0000	SAFETY LIGHTS ONLY	0.00	2.56	2.56
072-3290-010-0000	SAFETY LIGHTS ONLY	0.00	2.56	2.56
072-3290-011-0000	SAFETY LIGHTS ONLY	0.00	2.56	2.56
072-3290-012-0000	SAFETY LIGHTS ONLY	0.00	2.56	2.56
072-3290-013-0000	SAFETY LIGHTS ONLY	0.00	2.56	2.56
072-3290-014-0000	SAFETY LIGHTS ONLY	0.00	2.56	2.56
072-3290-015-0000	SAFETY LIGHTS ONLY	0.00	2.56	2.56
072-3290-016-0000	SAFETY LIGHTS ONLY	0.00	2.56	2.56
072-3290-017-0000	SAFETY LIGHTS ONLY	0.00	2.56	2.56
072-3290-018-0000	SAFETY LIGHTS ONLY	0.00	2.56	2.56
072-3290-019-0000	SAFETY LIGHTS ONLY	0.00	2.56	2.56
072-3290-020-0000	SAFETY LIGHTS ONLY	0.00	2.56	2.56
072-3290-021-0000	SAFETY LIGHTS ONLY	0.00	2.56	2.56
072-3290-022-0000	SAFETY LIGHTS ONLY	0.00	2.56	2.56
072-3290-023-0000	SAFETY LIGHTS ONLY	0.00	2.56	2.56
072-3290-024-0000	SAFETY LIGHTS ONLY	0.00	2.56	2.56
072-3290-025-0000	SAFETY LIGHTS ONLY	0.00	2.56	2.56
072-3290-026-0000	SAFETY LIGHTS ONLY	0.00	2.56	2.56
072-3290-027-0000	SAFETY LIGHTS ONLY	0.00	2.56	2.56
072-3290-028-0000	SAFETY LIGHTS ONLY	0.00	2.56	2.56
072-3290-029-0000	SAFETY LIGHTS ONLY	0.00	2.56	2.56
072-3290-030-0000	SAFETY LIGHTS ONLY	0.00	2.56	2.56
072-3290-031-0000	SAFETY LIGHTS ONLY	0.00	2.56	2.56
072-3290-032-0000	SAFETY LIGHTS ONLY	0.00	2.56	2.56
072-3290-033-0000	SAFETY LIGHTS ONLY	0.00	2.56	2.56
072-3290-034-0000	SAFETY LIGHTS ONLY	0.00	2.56	2.56
072-3290-035-0000	SAFETY LIGHTS ONLY	0.00	2.56	2.56
072-3300-001-0000	SAFETY LIGHTS ONLY	0.00	2.56	2.56
072-3300-002-0000	SAFETY LIGHTS ONLY	0.00	2.56	2.56
072-3300-003-0000	SAFETY LIGHTS ONLY	0.00	2.56	2.56
072-3300-004-0000	SAFETY LIGHTS ONLY	0.00	2.56	2.56
072-3300-005-0000	SAFETY LIGHTS ONLY	0.00	2.56	2.56
072-3300-006-0000	SAFETY LIGHTS ONLY	0.00	2.56	2.56
072-3300-007-0000	SAFETY LIGHTS ONLY	0.00	2.56	2.56
072-3300-008-0000	SAFETY LIGHTS ONLY	0.00	2.56	2.56
072-3300-009-0000	SAFETY LIGHTS ONLY	0.00	2.56	2.56
072-3300-010-0000	SAFETY LIGHTS ONLY	0.00	2.56	2.56
072-3300-011-0000	SAFETY LIGHTS ONLY	0.00	2.56	2.56
072-3300-012-0000	SAFETY LIGHTS ONLY	0.00	2.56	2.56
072-3300-013-0000	SAFETY LIGHTS ONLY	0.00	2.56	2.56
072-3300-014-0000	SAFETY LIGHTS ONLY	0.00	2.56	2.56
072-3300-015-0000	SAFETY LIGHTS ONLY	0.00	2.56	2.56
072-3300-016-0000	SAFETY LIGHTS ONLY	0.00	2.56	2.56
072-3300-017-0000	SAFETY LIGHTS ONLY	0.00	2.56	2.56
072-3300-018-0000	SAFETY LIGHTS ONLY	0.00	2.56	2.56
072-3300-019-0000	SAFETY LIGHTS ONLY	0.00	2.56	2.56
072-3300-020-0000	SAFETY LIGHTS ONLY	0.00	2.56	2.56
072-3300-021-0000	SAFETY LIGHTS ONLY	0.00	2.56	2.56
072-3300-022-0000	SAFETY LIGHTS ONLY	0.00	2.56	2.56
072-3300-023-0000	SAFETY LIGHTS ONLY	0.00	2.56	2.56
072-3300-024-0000	SAFETY LIGHTS ONLY	0.00	2.56	2.56
072-3300-025-0000	SAFETY LIGHTS ONLY	0.00	2.56	2.56
072-3300-026-0000	SAFETY LIGHTS ONLY	0.00	2.56	2.56

Assessor's Parcel Number	District Classification	Street Lights Charge	Safety Lights Charge	Estimated 17/18 Applied Charge
072-3300-027-0000	SAFETY LIGHTS ONLY	0.00	2.56	2.56
072-3300-028-0000	SAFETY LIGHTS ONLY	0.00	2.56	2.56
072-3300-029-0000	SAFETY LIGHTS ONLY	0.00	2.56	2.56
072-3300-030-0000	SAFETY LIGHTS ONLY	0.00	2.56	2.56
072-3300-031-0000	SAFETY LIGHTS ONLY	0.00	2.56	2.56
072-3300-032-0000	SAFETY LIGHTS ONLY	0.00	2.56	2.56
072-3300-033-0000	SAFETY LIGHTS ONLY	0.00	2.56	2.56
072-3300-034-0000	SAFETY LIGHTS ONLY	0.00	2.56	2.56
072-3300-035-0000	SAFETY LIGHTS ONLY	0.00	2.56	2.56
072-3300-036-0000	SAFETY LIGHTS ONLY	0.00	2.56	2.56
072-3300-037-0000	SAFETY LIGHTS ONLY	0.00	2.56	2.56
072-3300-038-0000	SAFETY LIGHTS ONLY	0.00	2.56	2.56
072-3300-039-0000	SAFETY LIGHTS ONLY	0.00	2.56	2.56
072-3300-040-0000	SAFETY LIGHTS ONLY	0.00	2.56	2.56
072-3300-041-0000	SAFETY LIGHTS ONLY	0.00	2.56	2.56
072-3300-042-0000	SAFETY LIGHTS ONLY	0.00	2.56	2.56
072-3300-043-0000	SAFETY LIGHTS ONLY	0.00	2.56	2.56
072-3300-044-0000	SAFETY LIGHTS ONLY	0.00	2.56	2.56
072-3300-045-0000	SAFETY LIGHTS ONLY	0.00	2.56	2.56
072-3300-046-0000	SAFETY LIGHTS ONLY	0.00	2.56	2.56
072-3300-047-0000	SAFETY LIGHTS ONLY	0.00	2.56	2.56
072-3300-048-0000	SAFETY LIGHTS ONLY	0.00	2.56	2.56
072-3300-049-0000	SAFETY LIGHTS ONLY	0.00	2.56	2.56
072-3300-050-0000	SAFETY LIGHTS ONLY	0.00	2.56	2.56
072-3300-051-0000	SAFETY LIGHTS ONLY	0.00	2.56	2.56
072-3300-052-0000	SAFETY LIGHTS ONLY	0.00	2.56	2.56
072-3300-053-0000	SAFETY LIGHTS ONLY	0.00	2.56	2.56
072-3300-054-0000	SAFETY LIGHTS ONLY	0.00	2.56	2.56
072-3300-055-0000	SAFETY LIGHTS ONLY	0.00	2.56	2.56
072-3300-056-0000	SAFETY LIGHTS ONLY	0.00	2.56	2.56
072-3300-058-0000	SAFETY LIGHTS ONLY	0.00	2.56	2.56
072-3300-059-0000	SAFETY LIGHTS ONLY	0.00	2.56	2.56
072-3300-060-0000	SAFETY LIGHTS ONLY	0.00	2.56	2.56
073-0010-010-0000	SAFETY LIGHTS ONLY	0.00	2.56	2.56
073-0010-011-0000	SAFETY LIGHTS ONLY	0.00	2.56	2.56
073-0010-012-0000	SAFETY LIGHTS ONLY	0.00	2.56	2.56
075-0033-001-0000	NON RESIDENTIAL	100.76	2.56	103.32
075-0033-002-0000	SAFETY LIGHTS ONLY	0.00	2.56	2.56
075-0033-003-0000	NON RESIDENTIAL	28.94	2.56	31.50
075-0033-005-0000	NON RESIDENTIAL	129.96	2.56	132.52
075-0033-006-0000	NON RESIDENTIAL	25.16	2.56	27.72
075-0033-007-0000	NON RESIDENTIAL	27.18	2.56	29.74
075-0033-008-0000	NON RESIDENTIAL	48.34	2.56	50.90
075-0033-009-0000	NON RESIDENTIAL	27.68	2.56	30.24
075-0033-015-0000	SAFETY LIGHTS ONLY	0.00	2.56	2.56
075-0033-016-0000	NON RESIDENTIAL	83.86	2.56	86.42
075-0033-017-0000	NON RESIDENTIAL	23.90	2.56	26.46
075-0033-018-0000	NON RESIDENTIAL	32.72	2.56	35.28
075-0051-023-0000	NON RESIDENTIAL	16.86	2.56	19.42
075-0051-025-0000	NON RESIDENTIAL	16.86	2.56	19.42
075-0051-028-0000	NON RESIDENTIAL	18.86	2.56	21.42
075-0051-032-0000	EXEMPT	0.00	0.00	0.00
075-0051-036-0000	NON RESIDENTIAL	24.16	2.56	26.72
075-0051-037-0000	NON RESIDENTIAL	20.64	2.56	23.20
075-0051-038-0000	NON RESIDENTIAL	16.86	2.56	19.42
075-0051-039-0000	NON RESIDENTIAL	15.34	2.56	17.90

Assessor's Parcel Number	District Classification	Street Lights Charge	Safety Lights Charge	Estimated 17/18 Applied Charge
075-0051-040-0000	NON RESIDENTIAL	17.60	2.56	20.16
075-0051-041-0000	NON RESIDENTIAL	16.86	2.56	19.42
075-0052-001-0000	NON RESIDENTIAL	46.08	2.56	48.64
075-0052-005-0000	NON RESIDENTIAL	12.82	2.56	15.38
075-0052-006-0000	NON RESIDENTIAL	19.62	2.56	22.18
075-0052-007-0000	NON RESIDENTIAL	18.12	2.56	20.68
075-0052-014-0000	NON RESIDENTIAL	14.34	2.56	16.90
075-0052-015-0000	NON RESIDENTIAL	9.80	2.56	12.36
075-0052-028-0000	NON RESIDENTIAL	17.36	2.56	19.92
075-0052-029-0000	NON RESIDENTIAL	17.36	2.56	19.92
075-0052-030-0000	NON RESIDENTIAL	17.36	2.56	19.92
075-0052-031-0000	NON RESIDENTIAL	16.86	2.56	19.42
075-0052-036-0000	NON RESIDENTIAL	119.88	2.56	122.44
075-0052-038-0000	SAFETY LIGHTS ONLY	0.00	2.56	2.56
075-0052-039-0000	NON RESIDENTIAL	15.08	2.56	17.64
075-0052-040-0000	NON RESIDENTIAL	18.62	2.56	21.18
075-0052-041-0000	NON RESIDENTIAL	18.62	2.56	21.18
075-0052-042-0000	NON RESIDENTIAL	16.60	2.56	19.16
075-0052-043-0000	NON RESIDENTIAL	16.34	2.56	18.90
075-0052-044-0000	NON RESIDENTIAL	16.86	2.56	19.42
075-0052-045-0000	NON RESIDENTIAL	16.86	2.56	19.42
075-0052-046-0000	NON RESIDENTIAL	10.06	2.56	12.62
075-0052-047-0000	NON RESIDENTIAL	21.14	2.56	23.70
075-0052-048-0000	NON RESIDENTIAL	41.54	2.56	44.10
075-0052-049-0000	NON RESIDENTIAL	29.44	2.56	32.00
075-0052-050-0000	NON RESIDENTIAL	19.38	2.56	21.94
075-0053-001-0000	NON RESIDENTIAL	46.08	2.56	48.64
075-0053-002-0000	NON RESIDENTIAL	15.84	2.56	18.40
075-0053-003-0000	NON RESIDENTIAL	16.34	2.56	18.90
075-0053-004-0000	NON RESIDENTIAL	15.60	2.56	18.16
075-0053-005-0000	NON RESIDENTIAL	15.60	2.56	18.16
075-0053-006-0000	NON RESIDENTIAL	15.60	2.56	18.16
075-0053-007-0000	NON RESIDENTIAL	49.34	2.56	51.90
075-0053-008-0000	NON RESIDENTIAL	16.10	2.56	18.66
075-0053-009-0000	NON RESIDENTIAL	39.28	2.56	41.84
075-0053-010-0000	SAFETY LIGHTS ONLY	0.00	2.56	2.56
075-0053-011-0000	SAFETY LIGHTS ONLY	0.00	2.56	2.56
075-0053-012-0000	SAFETY LIGHTS ONLY	0.00	2.56	2.56
075-0053-013-0000	SAFETY LIGHTS ONLY	0.00	2.56	2.56
075-0053-014-0000	SAFETY LIGHTS ONLY	0.00	2.56	2.56
075-0053-015-0000	SAFETY LIGHTS ONLY	0.00	2.56	2.56
075-0053-016-0000	SAFETY LIGHTS ONLY	0.00	2.56	2.56
075-0053-017-0000	SAFETY LIGHTS ONLY	0.00	2.56	2.56
075-0053-018-0000	NON RESIDENTIAL	43.80	2.56	46.36
075-0053-019-0000	NON RESIDENTIAL	27.44	2.56	30.00
075-0053-020-0000	NON RESIDENTIAL	15.60	2.56	18.16
075-0053-021-0000	NON RESIDENTIAL	15.84	2.56	18.40
075-0053-022-0000	NON RESIDENTIAL	15.08	2.56	17.64
075-0054-001-0000	NON RESIDENTIAL	84.36	2.56	86.92
075-0054-004-0000	NON RESIDENTIAL	16.34	2.56	18.90
075-0054-005-0000	SAFETY LIGHTS ONLY	0.00	2.56	2.56
075-0054-006-0000	SAFETY LIGHTS ONLY	0.00	2.56	2.56
075-0054-008-0000	SAFETY LIGHTS ONLY	0.00	2.56	2.56
075-0054-009-0000	SAFETY LIGHTS ONLY	0.00	2.56	2.56
075-0054-010-0000	SAFETY LIGHTS ONLY	0.00	2.56	2.56
075-0054-011-0000	NON RESIDENTIAL	37.26	2.56	39.82

Assessor's Parcel Number	District Classification	Street Lights Charge	Safety Lights Charge	Estimated 17/18 Applied Charge
075-0054-016-0000	NON RESIDENTIAL	15.08	2.56	17.64
075-0054-017-0000	NON RESIDENTIAL	17.36	2.56	19.92
075-0054-018-0000	SAFETY LIGHTS ONLY	0.00	2.56	2.56
075-0111-019-0000	NON RESIDENTIAL	56.66	2.56	59.22
075-0111-020-0000	NON RESIDENTIAL	65.22	2.56	67.78
075-0111-021-0000	NON RESIDENTIAL	138.78	2.56	141.34
075-0112-004-0000	NON RESIDENTIAL	3.00	2.56	5.56
075-0112-009-0000	NON RESIDENTIAL	36.50	2.56	39.06
075-0112-010-0000	NON RESIDENTIAL	153.88	2.56	156.44
075-0112-011-0000	NON RESIDENTIAL	114.58	2.56	117.14
075-0121-003-0000	NON RESIDENTIAL	75.54	2.56	78.10
075-0121-004-0000	SAFETY LIGHTS ONLY	0.00	2.56	2.56
075-0121-005-0000	SAFETY LIGHTS ONLY	0.00	2.56	2.56
075-0122-001-0000	NON RESIDENTIAL	71.26	2.56	73.82
075-0122-004-0000	NON RESIDENTIAL	94.68	2.56	97.24
075-0122-005-0000	SAFETY LIGHTS ONLY	0.00	2.56	2.56
075-0151-002-0000	SAFETY LIGHTS ONLY	0.00	2.56	2.56
075-0151-003-0000	SAFETY LIGHTS ONLY	0.00	2.56	2.56
075-0151-004-0000	SAFETY LIGHTS ONLY	0.00	2.56	2.56
075-0151-005-0000	SAFETY LIGHTS ONLY	0.00	2.56	2.56
075-0151-006-0000	SAFETY LIGHTS ONLY	0.00	2.56	2.56
075-0151-007-0000	SAFETY LIGHTS ONLY	0.00	2.56	2.56
075-0151-008-0000	SAFETY LIGHTS ONLY	0.00	2.56	2.56
075-0151-009-0000	SAFETY LIGHTS ONLY	0.00	2.56	2.56
075-0151-010-0000	SAFETY LIGHTS ONLY	0.00	2.56	2.56
075-0151-011-0000	SAFETY LIGHTS ONLY	0.00	2.56	2.56
075-0151-013-0000	SAFETY LIGHTS ONLY	0.00	2.56	2.56
075-0151-014-0000	SAFETY LIGHTS ONLY	0.00	2.56	2.56
075-0151-015-0000	SAFETY LIGHTS ONLY	0.00	2.56	2.56
075-0151-016-0000	SAFETY LIGHTS ONLY	0.00	2.56	2.56
075-0151-017-0000	SAFETY LIGHTS ONLY	0.00	2.56	2.56
075-0151-018-0000	SAFETY LIGHTS ONLY	0.00	2.56	2.56
075-0151-019-0000	SAFETY LIGHTS ONLY	0.00	2.56	2.56
075-0151-020-0000	SAFETY LIGHTS ONLY	0.00	2.56	2.56
075-0151-021-0000	SAFETY LIGHTS ONLY	0.00	2.56	2.56
075-0151-022-0000	SAFETY LIGHTS ONLY	0.00	2.56	2.56
075-0151-023-0000	SAFETY LIGHTS ONLY	0.00	2.56	2.56
075-0151-024-0000	SAFETY LIGHTS ONLY	0.00	2.56	2.56
075-0151-025-0000	SAFETY LIGHTS ONLY	0.00	2.56	2.56
075-0151-026-0000	SAFETY LIGHTS ONLY	0.00	2.56	2.56
075-0151-027-0000	SAFETY LIGHTS ONLY	0.00	2.56	2.56
075-0151-028-0000	SAFETY LIGHTS ONLY	0.00	2.56	2.56
075-0151-029-0000	SAFETY LIGHTS ONLY	0.00	2.56	2.56
075-0151-030-0000	SAFETY LIGHTS ONLY	0.00	2.56	2.56
075-0151-031-0000	SAFETY LIGHTS ONLY	0.00	2.56	2.56
075-0151-032-0000	SAFETY LIGHTS ONLY	0.00	2.56	2.56
075-0151-034-0000	RESIDENTIAL	15.32	2.56	17.88
075-0152-001-0000	SAFETY LIGHTS ONLY	0.00	2.56	2.56
075-0152-002-0000	SAFETY LIGHTS ONLY	0.00	2.56	2.56
075-0152-003-0000	SAFETY LIGHTS ONLY	0.00	2.56	2.56
075-0152-005-0000	SAFETY LIGHTS ONLY	0.00	2.56	2.56
075-0152-006-0000	SAFETY LIGHTS ONLY	0.00	2.56	2.56
075-0152-007-0000	SAFETY LIGHTS ONLY	0.00	2.56	2.56
075-0152-008-0000	SAFETY LIGHTS ONLY	0.00	2.56	2.56
075-0152-011-0000	SAFETY LIGHTS ONLY	0.00	2.56	2.56
075-0152-012-0000	SAFETY LIGHTS ONLY	0.00	2.56	2.56

Assessor's Parcel Number	District Classification	Street Lights Charge	Safety Lights Charge	Estimated 17/18 Applied Charge
075-0152-014-0000	SAFETY LIGHTS ONLY	0.00	2.56	2.56
075-0152-015-0000	EXEMPT	0.00	0.00	0.00
075-0153-004-0000	SAFETY LIGHTS ONLY	0.00	2.56	2.56
075-0153-005-0000	NON RESIDENTIAL	63.20	2.56	65.76
075-0154-004-0000	NON RESIDENTIAL	20.64	2.56	23.20
075-0154-005-0000	NON RESIDENTIAL	20.64	2.56	23.20
075-0154-006-0000	NON RESIDENTIAL	20.64	2.56	23.20
075-0154-007-0000	NON RESIDENTIAL	21.14	2.56	23.70
075-0155-001-0000	SAFETY LIGHTS ONLY	0.00	2.56	2.56
075-0155-005-0000	SAFETY LIGHTS ONLY	0.00	2.56	2.56
075-0191-001-0000	SAFETY LIGHTS ONLY	0.00	2.56	2.56
075-0191-002-0000	SAFETY LIGHTS ONLY	0.00	2.56	2.56
075-0191-003-0000	SAFETY LIGHTS ONLY	0.00	2.56	2.56
075-0191-004-0000	SAFETY LIGHTS ONLY	0.00	2.56	2.56
075-0191-005-0000	SAFETY LIGHTS ONLY	0.00	2.56	2.56
075-0191-006-0000	SAFETY LIGHTS ONLY	0.00	2.56	2.56
075-0191-007-0000	SAFETY LIGHTS ONLY	0.00	2.56	2.56
075-0191-008-0000	SAFETY LIGHTS ONLY	0.00	2.56	2.56
075-0191-009-0000	SAFETY LIGHTS ONLY	0.00	2.56	2.56
075-0191-010-0000	SAFETY LIGHTS ONLY	0.00	2.56	2.56
075-0191-011-0000	SAFETY LIGHTS ONLY	0.00	2.56	2.56
075-0191-012-0000	SAFETY LIGHTS ONLY	0.00	2.56	2.56
075-0191-013-0000	SAFETY LIGHTS ONLY	0.00	2.56	2.56
075-0192-001-0000	SAFETY LIGHTS ONLY	0.00	2.56	2.56
075-0192-004-0000	SAFETY LIGHTS ONLY	0.00	2.56	2.56
075-0192-005-0000	SAFETY LIGHTS ONLY	0.00	2.56	2.56
075-0192-006-0000	SAFETY LIGHTS ONLY	0.00	2.56	2.56
075-0192-007-0000	SAFETY LIGHTS ONLY	0.00	2.56	2.56
075-0192-008-0000	SAFETY LIGHTS ONLY	0.00	2.56	2.56
075-0192-009-0000	SAFETY LIGHTS ONLY	0.00	2.56	2.56
075-0192-010-0000	SAFETY LIGHTS ONLY	0.00	2.56	2.56
075-0192-011-0000	SAFETY LIGHTS ONLY	0.00	2.56	2.56
075-0192-012-0000	SAFETY LIGHTS ONLY	0.00	2.56	2.56
075-0192-014-0000	SAFETY LIGHTS ONLY	0.00	2.56	2.56
075-0193-001-0000	SAFETY LIGHTS ONLY	0.00	2.56	2.56
075-0193-002-0000	SAFETY LIGHTS ONLY	0.00	2.56	2.56
075-0193-003-0000	SAFETY LIGHTS ONLY	0.00	2.56	2.56
075-0193-005-0000	SAFETY LIGHTS ONLY	0.00	2.56	2.56
075-0193-006-0000	SAFETY LIGHTS ONLY	0.00	2.56	2.56
075-0194-001-0000	SAFETY LIGHTS ONLY	0.00	2.56	2.56
075-0194-002-0000	SAFETY LIGHTS ONLY	0.00	2.56	2.56
075-0194-003-0000	SAFETY LIGHTS ONLY	0.00	2.56	2.56
075-0194-004-0000	SAFETY LIGHTS ONLY	0.00	2.56	2.56
075-0201-001-0000	SAFETY LIGHTS ONLY	0.00	2.56	2.56
075-0201-002-0000	SAFETY LIGHTS ONLY	0.00	2.56	2.56
075-0201-005-0000	SAFETY LIGHTS ONLY	0.00	2.56	2.56
075-0201-006-0000	SAFETY LIGHTS ONLY	0.00	2.56	2.56
075-0201-007-0000	SAFETY LIGHTS ONLY	0.00	2.56	2.56
075-0201-008-0000	SAFETY LIGHTS ONLY	0.00	2.56	2.56
075-0201-009-0000	SAFETY LIGHTS ONLY	0.00	2.56	2.56
075-0201-011-0000	SAFETY LIGHTS ONLY	0.00	2.56	2.56
075-0201-012-0000	SAFETY LIGHTS ONLY	0.00	2.56	2.56
075-0201-013-0000	SAFETY LIGHTS ONLY	0.00	2.56	2.56
075-0202-001-0000	SAFETY LIGHTS ONLY	0.00	2.56	2.56
075-0202-002-0000	SAFETY LIGHTS ONLY	0.00	2.56	2.56
075-0203-001-0000	SAFETY LIGHTS ONLY	0.00	2.56	2.56

Assessor's Parcel Number	District Classification	Street Lights Charge	Safety Lights Charge	Estimated 17/18 Applied Charge
075-0204-001-0000	SAFETY LIGHTS ONLY	0.00	2.56	2.56
075-0205-001-0000	SAFETY LIGHTS ONLY	0.00	2.56	2.56
075-0205-002-0000	SAFETY LIGHTS ONLY	0.00	2.56	2.56
075-0205-003-0000	SAFETY LIGHTS ONLY	0.00	2.56	2.56
075-0205-004-0000	SAFETY LIGHTS ONLY	0.00	2.56	2.56
075-0205-005-0000	SAFETY LIGHTS ONLY	0.00	2.56	2.56
075-0205-006-0000	SAFETY LIGHTS ONLY	0.00	2.56	2.56
075-0205-007-0000	SAFETY LIGHTS ONLY	0.00	2.56	2.56
075-0205-008-0000	SAFETY LIGHTS ONLY	0.00	2.56	2.56
075-0205-009-0000	SAFETY LIGHTS ONLY	0.00	2.56	2.56
075-0205-010-0000	SAFETY LIGHTS ONLY	0.00	2.56	2.56
075-0205-011-0000	SAFETY LIGHTS ONLY	0.00	2.56	2.56
075-0206-001-0000	SAFETY LIGHTS ONLY	0.00	2.56	2.56
075-0241-001-0000	SAFETY LIGHTS ONLY	0.00	2.56	2.56
075-0241-002-0000	SAFETY LIGHTS ONLY	0.00	2.56	2.56
075-0241-003-0000	SAFETY LIGHTS ONLY	0.00	2.56	2.56
075-0241-004-0000	SAFETY LIGHTS ONLY	0.00	2.56	2.56
075-0241-005-0000	SAFETY LIGHTS ONLY	0.00	2.56	2.56
075-0241-006-0000	SAFETY LIGHTS ONLY	0.00	2.56	2.56
075-0241-007-0000	SAFETY LIGHTS ONLY	0.00	2.56	2.56
075-0241-008-0000	SAFETY LIGHTS ONLY	0.00	2.56	2.56
075-0241-009-0000	SAFETY LIGHTS ONLY	0.00	2.56	2.56
075-0242-003-0000	SAFETY LIGHTS ONLY	0.00	2.56	2.56
075-0242-004-0000	SAFETY LIGHTS ONLY	0.00	2.56	2.56
075-0242-005-0000	SAFETY LIGHTS ONLY	0.00	2.56	2.56
075-0242-006-0000	SAFETY LIGHTS ONLY	0.00	2.56	2.56
075-0242-007-0000	SAFETY LIGHTS ONLY	0.00	2.56	2.56
075-0242-008-0000	SAFETY LIGHTS ONLY	0.00	2.56	2.56
075-0242-009-0000	SAFETY LIGHTS ONLY	0.00	2.56	2.56
075-0242-010-0000	SAFETY LIGHTS ONLY	0.00	2.56	2.56
075-0242-011-0000	SAFETY LIGHTS ONLY	0.00	2.56	2.56
075-0243-001-0000	SAFETY LIGHTS ONLY	0.00	2.56	2.56
075-0243-002-0000	SAFETY LIGHTS ONLY	0.00	2.56	2.56
075-0243-003-0000	SAFETY LIGHTS ONLY	0.00	2.56	2.56
075-0243-004-0000	SAFETY LIGHTS ONLY	0.00	2.56	2.56
075-0243-005-0000	SAFETY LIGHTS ONLY	0.00	2.56	2.56
075-0243-008-0000	SAFETY LIGHTS ONLY	0.00	2.56	2.56
075-0243-009-0000	SAFETY LIGHTS ONLY	0.00	2.56	2.56
075-0243-010-0000	SAFETY LIGHTS ONLY	0.00	2.56	2.56
075-0243-011-0000	SAFETY LIGHTS ONLY	0.00	2.56	2.56
075-0243-012-0000	SAFETY LIGHTS ONLY	0.00	2.56	2.56
075-0244-001-0000	SAFETY LIGHTS ONLY	0.00	2.56	2.56
075-0244-002-0000	SAFETY LIGHTS ONLY	0.00	2.56	2.56
075-0244-003-0000	SAFETY LIGHTS ONLY	0.00	2.56	2.56
075-0244-004-0000	SAFETY LIGHTS ONLY	0.00	2.56	2.56
075-0244-005-0000	SAFETY LIGHTS ONLY	0.00	2.56	2.56
075-0244-006-0000	SAFETY LIGHTS ONLY	0.00	2.56	2.56
075-0244-007-0000	SAFETY LIGHTS ONLY	0.00	2.56	2.56
075-0244-008-0000	SAFETY LIGHTS ONLY	0.00	2.56	2.56
075-0244-009-0000	SAFETY LIGHTS ONLY	0.00	2.56	2.56
075-0244-010-0000	SAFETY LIGHTS ONLY	0.00	2.56	2.56
075-0244-011-0000	SAFETY LIGHTS ONLY	0.00	2.56	2.56
075-0291-001-0000	SAFETY LIGHTS ONLY	0.00	2.56	2.56
075-0291-002-0000	SAFETY LIGHTS ONLY	0.00	2.56	2.56
075-0291-003-0000	SAFETY LIGHTS ONLY	0.00	2.56	2.56
075-0291-004-0000	SAFETY LIGHTS ONLY	0.00	2.56	2.56

Assessor's Parcel Number	District Classification	Street Lights Charge	Safety Lights Charge	Estimated 17/18 Applied Charge
075-0291-005-0000	SAFETY LIGHTS ONLY	0.00	2.56	2.56
075-0291-006-0000	SAFETY LIGHTS ONLY	0.00	2.56	2.56
075-0291-007-0000	SAFETY LIGHTS ONLY	0.00	2.56	2.56
075-0291-008-0000	SAFETY LIGHTS ONLY	0.00	2.56	2.56
075-0291-009-0000	SAFETY LIGHTS ONLY	0.00	2.56	2.56
075-0291-010-0000	SAFETY LIGHTS ONLY	0.00	2.56	2.56
075-0291-011-0000	SAFETY LIGHTS ONLY	0.00	2.56	2.56
075-0291-012-0000	SAFETY LIGHTS ONLY	0.00	2.56	2.56
075-0291-013-0000	SAFETY LIGHTS ONLY	0.00	2.56	2.56
075-0291-014-0000	SAFETY LIGHTS ONLY	0.00	2.56	2.56
075-0291-015-0000	SAFETY LIGHTS ONLY	0.00	2.56	2.56
075-0291-016-0000	SAFETY LIGHTS ONLY	0.00	2.56	2.56
075-0291-017-0000	SAFETY LIGHTS ONLY	0.00	2.56	2.56
075-0291-018-0000	SAFETY LIGHTS ONLY	0.00	2.56	2.56
075-0291-019-0000	SAFETY LIGHTS ONLY	0.00	2.56	2.56
075-0291-020-0000	SAFETY LIGHTS ONLY	0.00	2.56	2.56
075-0292-001-0000	SAFETY LIGHTS ONLY	0.00	2.56	2.56
075-0292-002-0000	SAFETY LIGHTS ONLY	0.00	2.56	2.56
075-0292-003-0000	SAFETY LIGHTS ONLY	0.00	2.56	2.56
075-0292-004-0000	SAFETY LIGHTS ONLY	0.00	2.56	2.56
075-0292-005-0000	SAFETY LIGHTS ONLY	0.00	2.56	2.56
075-0292-006-0000	SAFETY LIGHTS ONLY	0.00	2.56	2.56
075-0292-007-0000	SAFETY LIGHTS ONLY	0.00	2.56	2.56
075-0292-008-0000	SAFETY LIGHTS ONLY	0.00	2.56	2.56
075-0292-009-0000	SAFETY LIGHTS ONLY	0.00	2.56	2.56
075-0292-010-0000	SAFETY LIGHTS ONLY	0.00	2.56	2.56
075-0292-011-0000	SAFETY LIGHTS ONLY	0.00	2.56	2.56
075-0292-012-0000	SAFETY LIGHTS ONLY	0.00	2.56	2.56
075-0292-013-0000	SAFETY LIGHTS ONLY	0.00	2.56	2.56
075-0311-001-0000	SAFETY LIGHTS ONLY	0.00	2.56	2.56
075-0311-002-0000	RESIDENTIAL	15.32	2.56	17.88
075-0311-003-0000	NON RESIDENTIAL	44.06	2.56	46.62
075-0311-004-0000	SAFETY LIGHTS ONLY	0.00	2.56	2.56
075-0311-005-0000	SAFETY LIGHTS ONLY	0.00	2.56	2.56
075-0311-006-0000	SAFETY LIGHTS ONLY	0.00	2.56	2.56
075-0311-007-0000	SAFETY LIGHTS ONLY	0.00	2.56	2.56
075-0311-008-0000	SAFETY LIGHTS ONLY	0.00	2.56	2.56
075-0311-009-0000	SAFETY LIGHTS ONLY	0.00	2.56	2.56
075-0311-010-0000	SAFETY LIGHTS ONLY	0.00	2.56	2.56
075-0311-011-0000	SAFETY LIGHTS ONLY	0.00	2.56	2.56
075-0311-012-0000	SAFETY LIGHTS ONLY	0.00	2.56	2.56
075-0311-013-0000	SAFETY LIGHTS ONLY	0.00	2.56	2.56
075-0312-001-0000	SAFETY LIGHTS ONLY	0.00	2.56	2.56
075-0312-002-0000	SAFETY LIGHTS ONLY	0.00	2.56	2.56
075-0312-003-0000	SAFETY LIGHTS ONLY	0.00	2.56	2.56
075-0312-004-0000	SAFETY LIGHTS ONLY	0.00	2.56	2.56
075-0312-005-0000	SAFETY LIGHTS ONLY	0.00	2.56	2.56
075-0312-006-0000	SAFETY LIGHTS ONLY	0.00	2.56	2.56
075-0312-007-0000	SAFETY LIGHTS ONLY	0.00	2.56	2.56
075-0312-008-0000	SAFETY LIGHTS ONLY	0.00	2.56	2.56
075-0312-009-0000	SAFETY LIGHTS ONLY	0.00	2.56	2.56
075-0312-010-0000	SAFETY LIGHTS ONLY	0.00	2.56	2.56
075-0312-011-0000	SAFETY LIGHTS ONLY	0.00	2.56	2.56
075-0312-012-0000	SAFETY LIGHTS ONLY	0.00	2.56	2.56
075-0312-013-0000	RESIDENTIAL	15.32	2.56	17.88
075-0312-014-0000	RESIDENTIAL	15.32	2.56	17.88

Assessor's Parcel Number	District Classification	Street Lights Charge	Safety Lights Charge	Estimated 17/18 Applied Charge
075-0312-015-0000	NON RESIDENTIAL	54.38	2.56	56.94
075-0312-016-0000	NON RESIDENTIAL	16.86	2.56	19.42
075-0312-017-0000	NON RESIDENTIAL	16.86	2.56	19.42
075-0312-018-0000	NON RESIDENTIAL	16.86	2.56	19.42
075-0312-019-0000	NON RESIDENTIAL	16.86	2.56	19.42
075-0313-001-0000	NON RESIDENTIAL	114.58	2.56	117.14
075-0341-001-0000	SAFETY LIGHTS ONLY	0.00	2.56	2.56
075-0341-002-0000	SAFETY LIGHTS ONLY	0.00	2.56	2.56
075-0341-003-0000	SAFETY LIGHTS ONLY	0.00	2.56	2.56
075-0341-004-0000	SAFETY LIGHTS ONLY	0.00	2.56	2.56
075-0341-005-0000	SAFETY LIGHTS ONLY	0.00	2.56	2.56
075-0341-006-0000	SAFETY LIGHTS ONLY	0.00	2.56	2.56
075-0341-007-0000	SAFETY LIGHTS ONLY	0.00	2.56	2.56
075-0341-008-0000	SAFETY LIGHTS ONLY	0.00	2.56	2.56
075-0341-009-0000	SAFETY LIGHTS ONLY	0.00	2.56	2.56
075-0341-010-0000	SAFETY LIGHTS ONLY	0.00	2.56	2.56
075-0341-011-0000	SAFETY LIGHTS ONLY	0.00	2.56	2.56
075-0342-001-0000	SAFETY LIGHTS ONLY	0.00	2.56	2.56
075-0342-002-0000	SAFETY LIGHTS ONLY	0.00	2.56	2.56
075-0342-003-0000	SAFETY LIGHTS ONLY	0.00	2.56	2.56
075-0342-004-0000	SAFETY LIGHTS ONLY	0.00	2.56	2.56
075-0342-005-0000	SAFETY LIGHTS ONLY	0.00	2.56	2.56
075-0342-006-0000	SAFETY LIGHTS ONLY	0.00	2.56	2.56
075-0342-007-0000	SAFETY LIGHTS ONLY	0.00	2.56	2.56
075-0342-008-0000	SAFETY LIGHTS ONLY	0.00	2.56	2.56
075-0342-009-0000	SAFETY LIGHTS ONLY	0.00	2.56	2.56
075-0342-010-0000	SAFETY LIGHTS ONLY	0.00	2.56	2.56
075-0342-011-0000	SAFETY LIGHTS ONLY	0.00	2.56	2.56
075-0342-012-0000	SAFETY LIGHTS ONLY	0.00	2.56	2.56
075-0342-013-0000	SAFETY LIGHTS ONLY	0.00	2.56	2.56
075-0342-014-0000	SAFETY LIGHTS ONLY	0.00	2.56	2.56
075-0342-015-0000	SAFETY LIGHTS ONLY	0.00	2.56	2.56
075-0343-001-0000	SAFETY LIGHTS ONLY	0.00	2.56	2.56
075-0343-002-0000	SAFETY LIGHTS ONLY	0.00	2.56	2.56
075-0343-003-0000	SAFETY LIGHTS ONLY	0.00	2.56	2.56
075-0343-004-0000	SAFETY LIGHTS ONLY	0.00	2.56	2.56
075-0343-005-0000	SAFETY LIGHTS ONLY	0.00	2.56	2.56
075-0343-006-0000	SAFETY LIGHTS ONLY	0.00	2.56	2.56
075-0343-007-0000	SAFETY LIGHTS ONLY	0.00	2.56	2.56
075-0343-008-0000	SAFETY LIGHTS ONLY	0.00	2.56	2.56
075-0343-009-0000	SAFETY LIGHTS ONLY	0.00	2.56	2.56
075-0343-010-0000	SAFETY LIGHTS ONLY	0.00	2.56	2.56
075-0343-011-0000	SAFETY LIGHTS ONLY	0.00	2.56	2.56
075-0343-012-0000	SAFETY LIGHTS ONLY	0.00	2.56	2.56
075-0390-001-0000	SAFETY LIGHTS ONLY	0.00	2.56	2.56
075-0390-002-0000	SAFETY LIGHTS ONLY	0.00	2.56	2.56
075-0390-003-0000	SAFETY LIGHTS ONLY	0.00	2.56	2.56
075-0390-004-0000	SAFETY LIGHTS ONLY	0.00	2.56	2.56
075-0390-005-0000	SAFETY LIGHTS ONLY	0.00	2.56	2.56
075-0390-006-0000	SAFETY LIGHTS ONLY	0.00	2.56	2.56
075-0390-007-0000	SAFETY LIGHTS ONLY	0.00	2.56	2.56
075-0390-008-0000	SAFETY LIGHTS ONLY	0.00	2.56	2.56
075-0390-009-0000	SAFETY LIGHTS ONLY	0.00	2.56	2.56
075-0390-010-0000	SAFETY LIGHTS ONLY	0.00	2.56	2.56
075-0390-011-0000	SAFETY LIGHTS ONLY	0.00	2.56	2.56
075-0390-012-0000	SAFETY LIGHTS ONLY	0.00	2.56	2.56

Assessor's Parcel Number	District Classification	Street Lights Charge	Safety Lights Charge	Estimated 17/18 Applied Charge
075-0390-013-0000	SAFETY LIGHTS ONLY	0.00	2.56	2.56
075-0400-001-0000	SAFETY LIGHTS ONLY	0.00	2.56	2.56
075-0400-002-0000	SAFETY LIGHTS ONLY	0.00	2.56	2.56
075-0400-003-0000	SAFETY LIGHTS ONLY	0.00	2.56	2.56
075-0400-004-0000	SAFETY LIGHTS ONLY	0.00	2.56	2.56
075-0400-005-0000	SAFETY LIGHTS ONLY	0.00	2.56	2.56
075-0400-006-0000	SAFETY LIGHTS ONLY	0.00	2.56	2.56
075-0400-007-0000	SAFETY LIGHTS ONLY	0.00	2.56	2.56
075-0400-008-0000	SAFETY LIGHTS ONLY	0.00	2.56	2.56
075-0400-009-0000	SAFETY LIGHTS ONLY	0.00	2.56	2.56
075-0400-010-0000	SAFETY LIGHTS ONLY	0.00	2.56	2.56
075-0400-011-0000	SAFETY LIGHTS ONLY	0.00	2.56	2.56
075-0400-012-0000	SAFETY LIGHTS ONLY	0.00	2.56	2.56
075-0400-013-0000	SAFETY LIGHTS ONLY	0.00	2.56	2.56
075-0400-014-0000	SAFETY LIGHTS ONLY	0.00	2.56	2.56
075-0400-015-0000	SAFETY LIGHTS ONLY	0.00	2.56	2.56
075-0400-016-0000	SAFETY LIGHTS ONLY	0.00	2.56	2.56
075-0400-017-0000	SAFETY LIGHTS ONLY	0.00	2.56	2.56
075-0400-018-0000	SAFETY LIGHTS ONLY	0.00	2.56	2.56
075-0400-020-0000	SAFETY LIGHTS ONLY	0.00	2.56	2.56
075-0400-027-0000	SAFETY LIGHTS ONLY	0.00	2.56	2.56
075-0400-028-0000	SAFETY LIGHTS ONLY	0.00	2.56	2.56
075-0410-001-0000	SAFETY LIGHTS ONLY	0.00	2.56	2.56
075-0410-002-0000	SAFETY LIGHTS ONLY	0.00	2.56	2.56
075-0410-003-0000	SAFETY LIGHTS ONLY	0.00	2.56	2.56
075-0410-004-0000	SAFETY LIGHTS ONLY	0.00	2.56	2.56
075-0410-005-0000	SAFETY LIGHTS ONLY	0.00	2.56	2.56
075-0410-006-0000	SAFETY LIGHTS ONLY	0.00	2.56	2.56
075-0410-007-0000	SAFETY LIGHTS ONLY	0.00	2.56	2.56
075-0410-008-0000	SAFETY LIGHTS ONLY	0.00	2.56	2.56
075-0410-009-0000	SAFETY LIGHTS ONLY	0.00	2.56	2.56
075-0410-010-0000	SAFETY LIGHTS ONLY	0.00	2.56	2.56
075-0410-011-0000	SAFETY LIGHTS ONLY	0.00	2.56	2.56
075-0410-012-0000	SAFETY LIGHTS ONLY	0.00	2.56	2.56
075-0410-013-0000	SAFETY LIGHTS ONLY	0.00	2.56	2.56
075-0410-014-0000	SAFETY LIGHTS ONLY	0.00	2.56	2.56
075-0410-015-0000	SAFETY LIGHTS ONLY	0.00	2.56	2.56
075-0410-016-0000	SAFETY LIGHTS ONLY	0.00	2.56	2.56
075-0410-017-0000	SAFETY LIGHTS ONLY	0.00	2.56	2.56
075-0410-018-0000	SAFETY LIGHTS ONLY	0.00	2.56	2.56
075-0410-019-0000	SAFETY LIGHTS ONLY	0.00	2.56	2.56
075-0410-020-0000	SAFETY LIGHTS ONLY	0.00	2.56	2.56
075-0410-021-0000	SAFETY LIGHTS ONLY	0.00	2.56	2.56
075-0410-022-0000	SAFETY LIGHTS ONLY	0.00	2.56	2.56
075-0410-023-0000	SAFETY LIGHTS ONLY	0.00	2.56	2.56
075-0440-008-0000	SAFETY LIGHTS ONLY	0.00	2.56	2.56
075-0440-009-0000	SAFETY LIGHTS ONLY	0.00	2.56	2.56
075-0450-003-0000	SAFETY LIGHTS ONLY	0.00	2.56	2.56
075-0450-005-0000	SAFETY LIGHTS ONLY	0.00	2.56	2.56
075-0470-001-0000	SAFETY LIGHTS ONLY	0.00	2.56	2.56
075-0470-002-0000	SAFETY LIGHTS ONLY	0.00	2.56	2.56
075-0470-003-0000	SAFETY LIGHTS ONLY	0.00	2.56	2.56
075-0470-004-0000	SAFETY LIGHTS ONLY	0.00	2.56	2.56
075-0470-005-0000	SAFETY LIGHTS ONLY	0.00	2.56	2.56
075-0470-006-0000	SAFETY LIGHTS ONLY	0.00	2.56	2.56
075-0470-007-0000	SAFETY LIGHTS ONLY	0.00	2.56	2.56

Assessor's Parcel Number	District Classification	Street Lights Charge	Safety Lights Charge	Estimated 17/18 Applied Charge
075-0470-010-0000	SAFETY LIGHTS ONLY	0.00	2.56	2.56
075-0470-011-0000	SAFETY LIGHTS ONLY	0.00	2.56	2.56
075-0470-012-0000	SAFETY LIGHTS ONLY	0.00	2.56	2.56
075-0470-013-0000	SAFETY LIGHTS ONLY	0.00	2.56	2.56
075-0470-014-0000	SAFETY LIGHTS ONLY	0.00	2.56	2.56
075-0470-020-0000	SAFETY LIGHTS ONLY	0.00	2.56	2.56
075-0470-021-0000	SAFETY LIGHTS ONLY	0.00	2.56	2.56
075-0470-022-0000	EXEMPT	0.00	0.00	0.00
075-0670-001-0000	NON RESIDENTIAL	129.46	2.56	132.02
075-0670-002-0000	SAFETY LIGHTS ONLY	0.00	2.56	2.56
075-0670-007-0000	SAFETY LIGHTS ONLY	0.00	2.56	2.56
075-0670-008-0000	SAFETY LIGHTS ONLY	0.00	2.56	2.56
075-0670-009-0000	SAFETY LIGHTS ONLY	0.00	2.56	2.56
075-0670-011-0000	SAFETY LIGHTS ONLY	0.00	2.56	2.56
075-0670-012-0000	SAFETY LIGHTS ONLY	0.00	2.56	2.56
075-0670-015-0000	NON RESIDENTIAL	191.92	2.56	194.48
075-0670-016-0000	SAFETY LIGHTS ONLY	0.00	2.56	2.56
075-0670-017-0000	RESIDENTIAL	15.32	2.56	17.88
075-0670-019-0000	NON RESIDENTIAL	15.08	2.56	17.64
075-0670-022-0000	SAFETY LIGHTS ONLY	0.00	2.56	2.56
075-0670-024-0000	RESIDENTIAL	15.32	2.56	17.88
075-0670-026-0000	SAFETY LIGHTS ONLY	0.00	2.56	2.56
075-0680-001-0000	RESIDENTIAL	15.32	2.56	17.88
075-0680-002-0000	RESIDENTIAL	15.32	2.56	17.88
075-0680-003-0000	SAFETY LIGHTS ONLY	0.00	2.56	2.56
075-0680-004-0000	SAFETY LIGHTS ONLY	0.00	2.56	2.56
075-0680-005-0000	SAFETY LIGHTS ONLY	0.00	2.56	2.56
075-0680-006-0000	SAFETY LIGHTS ONLY	0.00	2.56	2.56
075-0680-007-0000	RESIDENTIAL	15.32	2.56	17.88
075-0680-008-0000	RESIDENTIAL	15.32	2.56	17.88
075-0680-009-0000	RESIDENTIAL	15.32	2.56	17.88
075-0680-010-0000	RESIDENTIAL	15.32	2.56	17.88
075-0680-011-0000	RESIDENTIAL	15.32	2.56	17.88
075-0680-012-0000	RESIDENTIAL	15.32	2.56	17.88
075-0680-013-0000	RESIDENTIAL	15.32	2.56	17.88
075-0680-014-0000	RESIDENTIAL	15.32	2.56	17.88
075-0680-015-0000	RESIDENTIAL	15.32	2.56	17.88
075-0680-016-0000	RESIDENTIAL	15.32	2.56	17.88
075-0680-017-0000	RESIDENTIAL	15.32	2.56	17.88
075-0680-018-0000	RESIDENTIAL	15.32	2.56	17.88
075-0680-019-0000	RESIDENTIAL	15.32	2.56	17.88
075-0680-020-0000	RESIDENTIAL	15.32	2.56	17.88
075-0680-021-0000	RESIDENTIAL	15.32	2.56	17.88
075-0680-022-0000	RESIDENTIAL	15.32	2.56	17.88
075-0680-023-0000	RESIDENTIAL	15.32	2.56	17.88
075-0680-024-0000	RESIDENTIAL	15.32	2.56	17.88
075-0680-025-0000	RESIDENTIAL	15.32	2.56	17.88
075-0680-026-0000	RESIDENTIAL	15.32	2.56	17.88
075-0680-027-0000	RESIDENTIAL	15.32	2.56	17.88
075-0680-028-0000	RESIDENTIAL	15.32	2.56	17.88
075-0680-029-0000	RESIDENTIAL	15.32	2.56	17.88
075-0680-030-0000	RESIDENTIAL	15.32	2.56	17.88
075-0680-031-0000	RESIDENTIAL	15.32	2.56	17.88
075-0680-032-0000	RESIDENTIAL	15.32	2.56	17.88
075-0680-033-0000	RESIDENTIAL	15.32	2.56	17.88
075-0680-034-0000	RESIDENTIAL	15.32	2.56	17.88

Assessor's Parcel Number	District Classification	Street Lights Charge	Safety Lights Charge	Estimated 17/18 Applied Charge
075-0680-035-0000	RESIDENTIAL	15.32	2.56	17.88
075-0680-036-0000	RESIDENTIAL	15.32	2.56	17.88
075-0680-037-0000	RESIDENTIAL	15.32	2.56	17.88
075-0680-038-0000	RESIDENTIAL	15.32	2.56	17.88
075-0680-039-0000	RESIDENTIAL	15.32	2.56	17.88
075-0680-040-0000	RESIDENTIAL	15.32	2.56	17.88
075-0680-041-0000	RESIDENTIAL	15.32	2.56	17.88
075-0680-042-0000	RESIDENTIAL	15.32	2.56	17.88
075-0680-043-0000	RESIDENTIAL	15.32	2.56	17.88
075-0680-044-0000	RESIDENTIAL	15.32	2.56	17.88
075-0680-045-0000	RESIDENTIAL	15.32	2.56	17.88
075-0680-046-0000	RESIDENTIAL	15.32	2.56	17.88
075-0680-047-0000	RESIDENTIAL	15.32	2.56	17.88
075-0680-048-0000	RESIDENTIAL	15.32	2.56	17.88
075-0680-049-0000	RESIDENTIAL	15.32	2.56	17.88
075-0680-050-0000	RESIDENTIAL	15.32	2.56	17.88
075-0680-051-0000	RESIDENTIAL	15.32	2.56	17.88
075-0680-052-0000	RESIDENTIAL	15.32	2.56	17.88
075-0680-053-0000	RESIDENTIAL	15.32	2.56	17.88
075-0680-054-0000	RESIDENTIAL	15.32	2.56	17.88
075-0680-055-0000	RESIDENTIAL	15.32	2.56	17.88
075-0680-056-0000	RESIDENTIAL	15.32	2.56	17.88
075-0680-057-0000	RESIDENTIAL	15.32	2.56	17.88
075-0680-058-0000	RESIDENTIAL	15.32	2.56	17.88
075-0680-059-0000	RESIDENTIAL	15.32	2.56	17.88
075-0680-060-0000	RESIDENTIAL	15.32	2.56	17.88
075-0680-061-0000	RESIDENTIAL	15.32	2.56	17.88
075-0680-062-0000	RESIDENTIAL	15.32	2.56	17.88
075-0680-063-0000	RESIDENTIAL	15.32	2.56	17.88
075-0680-064-0000	RESIDENTIAL	15.32	2.56	17.88
075-0680-065-0000	RESIDENTIAL	15.32	2.56	17.88
075-0680-066-0000	RESIDENTIAL	15.32	2.56	17.88
075-0680-067-0000	RESIDENTIAL	15.32	2.56	17.88
075-0680-068-0000	RESIDENTIAL	15.32	2.56	17.88
075-0680-069-0000	RESIDENTIAL	15.32	2.56	17.88
075-0680-070-0000	RESIDENTIAL	15.32	2.56	17.88
075-0680-072-0000	RESIDENTIAL	15.32	2.56	17.88
075-0680-073-0000	RESIDENTIAL	15.32	2.56	17.88
075-0680-074-0000	SAFETY LIGHTS ONLY	0.00	2.56	2.56
075-0680-077-0000	RESIDENTIAL	15.32	2.56	17.88
075-0690-001-0000	RESIDENTIAL	15.32	2.56	17.88
075-0690-002-0000	RESIDENTIAL	15.32	2.56	17.88
075-0690-003-0000	RESIDENTIAL	15.32	2.56	17.88
075-0690-004-0000	RESIDENTIAL	15.32	2.56	17.88
075-0690-005-0000	RESIDENTIAL	15.32	2.56	17.88
075-0690-006-0000	RESIDENTIAL	15.32	2.56	17.88
075-0690-007-0000	RESIDENTIAL	15.32	2.56	17.88
075-0690-008-0000	RESIDENTIAL	15.32	2.56	17.88
075-0690-009-0000	RESIDENTIAL	15.32	2.56	17.88
075-0690-010-0000	RESIDENTIAL	15.32	2.56	17.88
075-0690-011-0000	RESIDENTIAL	15.32	2.56	17.88
075-0690-012-0000	RESIDENTIAL	15.32	2.56	17.88
075-0690-013-0000	RESIDENTIAL	15.32	2.56	17.88
075-0690-014-0000	RESIDENTIAL	15.32	2.56	17.88
075-0690-015-0000	RESIDENTIAL	15.32	2.56	17.88
075-0690-016-0000	RESIDENTIAL	15.32	2.56	17.88

Assessor's Parcel Number	District Classification	Street Lights Charge	Safety Lights Charge	Estimated 17/18 Applied Charge
075-0690-017-0000	RESIDENTIAL	15.32	2.56	17.88
075-0690-018-0000	RESIDENTIAL	15.32	2.56	17.88
075-0690-019-0000	RESIDENTIAL	15.32	2.56	17.88
075-0690-020-0000	RESIDENTIAL	15.32	2.56	17.88
075-0690-021-0000	RESIDENTIAL	15.32	2.56	17.88
075-0690-022-0000	RESIDENTIAL	15.32	2.56	17.88
075-0690-023-0000	RESIDENTIAL	15.32	2.56	17.88
075-0690-024-0000	RESIDENTIAL	15.32	2.56	17.88
075-0690-025-0000	RESIDENTIAL	15.32	2.56	17.88
075-0690-026-0000	RESIDENTIAL	15.32	2.56	17.88
075-0690-027-0000	RESIDENTIAL	15.32	2.56	17.88
075-0690-028-0000	RESIDENTIAL	15.32	2.56	17.88
075-0690-029-0000	RESIDENTIAL	15.32	2.56	17.88
075-0690-030-0000	RESIDENTIAL	15.32	2.56	17.88
075-0690-031-0000	RESIDENTIAL	15.32	2.56	17.88
075-0690-032-0000	RESIDENTIAL	15.32	2.56	17.88
075-0690-033-0000	RESIDENTIAL	15.32	2.56	17.88
075-0690-034-0000	RESIDENTIAL	15.32	2.56	17.88
075-0690-035-0000	RESIDENTIAL	15.32	2.56	17.88
075-0690-036-0000	RESIDENTIAL	15.32	2.56	17.88
075-0690-037-0000	RESIDENTIAL	15.32	2.56	17.88
075-0690-038-0000	RESIDENTIAL	15.32	2.56	17.88
075-0690-039-0000	RESIDENTIAL	15.32	2.56	17.88
075-0690-040-0000	RESIDENTIAL	15.32	2.56	17.88
075-0690-041-0000	RESIDENTIAL	15.32	2.56	17.88
075-0690-042-0000	RESIDENTIAL	15.32	2.56	17.88
075-0690-043-0000	RESIDENTIAL	15.32	2.56	17.88
075-0690-044-0000	RESIDENTIAL	15.32	2.56	17.88
075-0690-045-0000	RESIDENTIAL	15.32	2.56	17.88
075-0690-046-0000	RESIDENTIAL	15.32	2.56	17.88
075-0690-047-0000	RESIDENTIAL	15.32	2.56	17.88
075-0690-048-0000	RESIDENTIAL	15.32	2.56	17.88
075-0700-001-0000	RESIDENTIAL	15.32	2.56	17.88
075-0700-002-0000	RESIDENTIAL	15.32	2.56	17.88
075-0700-003-0000	RESIDENTIAL	15.32	2.56	17.88
075-0700-004-0000	RESIDENTIAL	15.32	2.56	17.88
075-0700-005-0000	RESIDENTIAL	15.32	2.56	17.88
075-0700-006-0000	RESIDENTIAL	15.32	2.56	17.88
075-0700-007-0000	RESIDENTIAL	15.32	2.56	17.88
075-0700-008-0000	RESIDENTIAL	15.32	2.56	17.88
075-0700-009-0000	RESIDENTIAL	15.32	2.56	17.88
075-0700-010-0000	RESIDENTIAL	15.32	2.56	17.88
075-0700-011-0000	RESIDENTIAL	15.32	2.56	17.88
075-0700-012-0000	RESIDENTIAL	15.32	2.56	17.88
075-0700-013-0000	RESIDENTIAL	15.32	2.56	17.88
075-0700-014-0000	RESIDENTIAL	15.32	2.56	17.88
075-0700-015-0000	RESIDENTIAL	15.32	2.56	17.88
075-0700-016-0000	RESIDENTIAL	15.32	2.56	17.88
075-0700-017-0000	RESIDENTIAL	15.32	2.56	17.88
075-0700-018-0000	RESIDENTIAL	15.32	2.56	17.88
075-0700-019-0000	RESIDENTIAL	15.32	2.56	17.88
075-0700-020-0000	RESIDENTIAL	15.32	2.56	17.88
075-0700-021-0000	RESIDENTIAL	15.32	2.56	17.88
075-0700-022-0000	RESIDENTIAL	15.32	2.56	17.88
075-0700-023-0000	RESIDENTIAL	15.32	2.56	17.88
075-0700-024-0000	RESIDENTIAL	15.32	2.56	17.88

Assessor's Parcel Number	District Classification	Street Lights Charge	Safety Lights Charge	Estimated 17/18 Applied Charge
075-0700-025-0000	RESIDENTIAL	15.32	2.56	17.88
075-0700-026-0000	RESIDENTIAL	15.32	2.56	17.88
075-0700-027-0000	RESIDENTIAL	15.32	2.56	17.88
075-0700-028-0000	RESIDENTIAL	15.32	2.56	17.88
075-0700-029-0000	RESIDENTIAL	15.32	2.56	17.88
075-0700-030-0000	RESIDENTIAL	15.32	2.56	17.88
075-0700-031-0000	RESIDENTIAL	15.32	2.56	17.88
075-0700-032-0000	RESIDENTIAL	15.32	2.56	17.88
075-0700-033-0000	RESIDENTIAL	15.32	2.56	17.88
075-0700-034-0000	RESIDENTIAL	15.32	2.56	17.88
075-0700-035-0000	RESIDENTIAL	15.32	2.56	17.88
075-0700-036-0000	RESIDENTIAL	15.32	2.56	17.88
075-0700-037-0000	RESIDENTIAL	15.32	2.56	17.88
075-0700-038-0000	RESIDENTIAL	15.32	2.56	17.88
075-0700-039-0000	RESIDENTIAL	15.32	2.56	17.88
075-0700-040-0000	RESIDENTIAL	15.32	2.56	17.88
075-0700-041-0000	RESIDENTIAL	15.32	2.56	17.88
075-0700-042-0000	RESIDENTIAL	15.32	2.56	17.88
075-0700-043-0000	RESIDENTIAL	15.32	2.56	17.88
075-0700-044-0000	RESIDENTIAL	15.32	2.56	17.88
075-0700-045-0000	RESIDENTIAL	15.32	2.56	17.88
075-0700-046-0000	RESIDENTIAL	15.32	2.56	17.88
075-0700-047-0000	RESIDENTIAL	15.32	2.56	17.88
075-0700-048-0000	RESIDENTIAL	15.32	2.56	17.88
075-0700-049-0000	RESIDENTIAL	15.32	2.56	17.88
075-0710-001-0000	RESIDENTIAL	15.32	2.56	17.88
075-0710-002-0000	RESIDENTIAL	15.32	2.56	17.88
075-0710-003-0000	RESIDENTIAL	15.32	2.56	17.88
075-0710-004-0000	RESIDENTIAL	15.32	2.56	17.88
075-0710-005-0000	RESIDENTIAL	15.32	2.56	17.88
075-0710-006-0000	RESIDENTIAL	15.32	2.56	17.88
075-0710-007-0000	RESIDENTIAL	15.32	2.56	17.88
075-0710-008-0000	RESIDENTIAL	15.32	2.56	17.88
075-0710-009-0000	RESIDENTIAL	15.32	2.56	17.88
075-0710-010-0000	RESIDENTIAL	15.32	2.56	17.88
075-0710-011-0000	RESIDENTIAL	15.32	2.56	17.88
075-0710-012-0000	RESIDENTIAL	15.32	2.56	17.88
075-0710-013-0000	RESIDENTIAL	15.32	2.56	17.88
075-0710-014-0000	RESIDENTIAL	15.32	2.56	17.88
075-0710-015-0000	RESIDENTIAL	15.32	2.56	17.88
075-0710-016-0000	RESIDENTIAL	15.32	2.56	17.88
075-0710-017-0000	RESIDENTIAL	15.32	2.56	17.88
075-0710-018-0000	RESIDENTIAL	15.32	2.56	17.88
075-0710-019-0000	RESIDENTIAL	15.32	2.56	17.88
075-0710-020-0000	RESIDENTIAL	15.32	2.56	17.88
075-0710-021-0000	RESIDENTIAL	15.32	2.56	17.88
075-0710-022-0000	RESIDENTIAL	15.32	2.56	17.88
075-0710-023-0000	RESIDENTIAL	15.32	2.56	17.88
075-0710-024-0000	RESIDENTIAL	15.32	2.56	17.88
075-0710-025-0000	RESIDENTIAL	15.32	2.56	17.88
075-0710-026-0000	RESIDENTIAL	15.32	2.56	17.88
075-0710-027-0000	RESIDENTIAL	15.32	2.56	17.88
075-0710-028-0000	RESIDENTIAL	15.32	2.56	17.88
075-0710-029-0000	RESIDENTIAL	15.32	2.56	17.88
075-0710-030-0000	RESIDENTIAL	15.32	2.56	17.88
075-0710-031-0000	RESIDENTIAL	15.32	2.56	17.88

Assessor's Parcel Number	District Classification	Street Lights Charge	Safety Lights Charge	Estimated 17/18 Applied Charge
075-0710-032-0000	RESIDENTIAL	15.32	2.56	17.88
075-0710-033-0000	RESIDENTIAL	15.32	2.56	17.88
075-0710-034-0000	RESIDENTIAL	15.32	2.56	17.88
075-0710-035-0000	RESIDENTIAL	15.32	2.56	17.88
075-0710-036-0000	RESIDENTIAL	15.32	2.56	17.88
075-0710-037-0000	RESIDENTIAL	15.32	2.56	17.88
075-0710-038-0000	RESIDENTIAL	15.32	2.56	17.88
075-0710-039-0000	RESIDENTIAL	15.32	2.56	17.88
075-0710-040-0000	RESIDENTIAL	15.32	2.56	17.88
075-0710-041-0000	SAFETY LIGHTS ONLY	0.00	2.56	2.56
075-0710-042-0000	RESIDENTIAL	15.32	2.56	17.88
075-0710-043-0000	RESIDENTIAL	15.32	2.56	17.88
075-0710-044-0000	RESIDENTIAL	15.32	2.56	17.88
075-0720-001-0000	RESIDENTIAL	15.32	2.56	17.88
075-0720-002-0000	RESIDENTIAL	15.32	2.56	17.88
075-0720-003-0000	RESIDENTIAL	15.32	2.56	17.88
075-0720-004-0000	RESIDENTIAL	15.32	2.56	17.88
075-0720-005-0000	RESIDENTIAL	15.32	2.56	17.88
075-0720-006-0000	RESIDENTIAL	15.32	2.56	17.88
075-0720-007-0000	RESIDENTIAL	15.32	2.56	17.88
075-0720-008-0000	RESIDENTIAL	15.32	2.56	17.88
075-0720-009-0000	RESIDENTIAL	15.32	2.56	17.88
075-0720-010-0000	RESIDENTIAL	15.32	2.56	17.88
075-0720-011-0000	RESIDENTIAL	15.32	2.56	17.88
075-0720-012-0000	RESIDENTIAL	15.32	2.56	17.88
075-0720-013-0000	RESIDENTIAL	15.32	2.56	17.88
075-0720-014-0000	RESIDENTIAL	15.32	2.56	17.88
075-0720-015-0000	RESIDENTIAL	15.32	2.56	17.88
075-0720-016-0000	RESIDENTIAL	15.32	2.56	17.88
075-0720-017-0000	RESIDENTIAL	15.32	2.56	17.88
075-0720-018-0000	RESIDENTIAL	15.32	2.56	17.88
075-0720-019-0000	RESIDENTIAL	15.32	2.56	17.88
075-0720-020-0000	RESIDENTIAL	15.32	2.56	17.88
075-0720-021-0000	RESIDENTIAL	15.32	2.56	17.88
075-0720-022-0000	RESIDENTIAL	15.32	2.56	17.88
075-0720-023-0000	RESIDENTIAL	15.32	2.56	17.88
075-0720-024-0000	RESIDENTIAL	15.32	2.56	17.88
075-0720-025-0000	RESIDENTIAL	15.32	2.56	17.88
075-0720-026-0000	RESIDENTIAL	15.32	2.56	17.88
075-0720-027-0000	RESIDENTIAL	15.32	2.56	17.88
075-0720-028-0000	RESIDENTIAL	15.32	2.56	17.88
075-0720-029-0000	RESIDENTIAL	15.32	2.56	17.88
075-0720-030-0000	RESIDENTIAL	15.32	2.56	17.88
075-0720-031-0000	RESIDENTIAL	15.32	2.56	17.88
075-0720-032-0000	RESIDENTIAL	15.32	2.56	17.88
075-0720-033-0000	RESIDENTIAL	15.32	2.56	17.88
075-0720-034-0000	RESIDENTIAL	15.32	2.56	17.88
075-0720-035-0000	RESIDENTIAL	15.32	2.56	17.88
075-0720-036-0000	EXEMPT	0.00	0.00	0.00
075-0720-037-0000	RESIDENTIAL	15.32	2.56	17.88
075-0720-038-0000	RESIDENTIAL	15.32	2.56	17.88
075-0720-039-0000	RESIDENTIAL	15.32	2.56	17.88
075-0720-040-0000	RESIDENTIAL	15.32	2.56	17.88
075-0720-041-0000	RESIDENTIAL	15.32	2.56	17.88
075-0720-042-0000	RESIDENTIAL	15.32	2.56	17.88
075-0720-043-0000	RESIDENTIAL	15.32	2.56	17.88

Assessor's Parcel Number	District Classification	Street Lights Charge	Safety Lights Charge	Estimated 17/18 Applied Charge
075-0720-044-0000	RESIDENTIAL	15.32	2.56	17.88
075-0720-045-0000	RESIDENTIAL	15.32	2.56	17.88
075-0720-046-0000	RESIDENTIAL	15.32	2.56	17.88
075-0720-047-0000	RESIDENTIAL	15.32	2.56	17.88
075-0720-048-0000	RESIDENTIAL	15.32	2.56	17.88
075-0720-049-0000	RESIDENTIAL	15.32	2.56	17.88
075-0720-050-0000	RESIDENTIAL	15.32	2.56	17.88
075-0720-051-0000	RESIDENTIAL	15.32	2.56	17.88
075-0720-052-0000	RESIDENTIAL	15.32	2.56	17.88
075-0720-053-0000	RESIDENTIAL	15.32	2.56	17.88
075-0720-054-0000	RESIDENTIAL	15.32	2.56	17.88
075-0720-055-0000	RESIDENTIAL	15.32	2.56	17.88
075-0720-056-0000	RESIDENTIAL	15.32	2.56	17.88
075-0720-057-0000	RESIDENTIAL	15.32	2.56	17.88
075-0720-058-0000	RESIDENTIAL	15.32	2.56	17.88
075-0720-059-0000	SAFETY LIGHTS ONLY	0.00	2.56	2.56
076-0010-001-0000	SAFETY LIGHTS ONLY	0.00	2.56	2.56
076-0010-002-0000	SAFETY LIGHTS ONLY	0.00	2.56	2.56
076-0010-003-0000	SAFETY LIGHTS ONLY	0.00	2.56	2.56
076-0010-004-0000	SAFETY LIGHTS ONLY	0.00	2.56	2.56
076-0010-005-0000	SAFETY LIGHTS ONLY	0.00	2.56	2.56
076-0010-006-0000	SAFETY LIGHTS ONLY	0.00	2.56	2.56
076-0010-009-0000	SAFETY LIGHTS ONLY	0.00	2.56	2.56
076-0010-010-0000	SAFETY LIGHTS ONLY	0.00	2.56	2.56
076-0010-011-0000	SAFETY LIGHTS ONLY	0.00	2.56	2.56
076-0010-012-0000	SAFETY LIGHTS ONLY	0.00	2.56	2.56
076-0010-014-0000	SAFETY LIGHTS ONLY	0.00	2.56	2.56
076-0010-015-0000	SAFETY LIGHTS ONLY	0.00	2.56	2.56
076-0020-009-0000	SAFETY LIGHTS ONLY	0.00	2.56	2.56
076-0020-010-0000	SAFETY LIGHTS ONLY	0.00	2.56	2.56
076-0020-015-0000	SAFETY LIGHTS ONLY	0.00	2.56	2.56
076-0020-018-0000	SAFETY LIGHTS ONLY	0.00	2.56	2.56
076-0020-019-0000	SAFETY LIGHTS ONLY	0.00	2.56	2.56
076-0020-020-0000	SAFETY LIGHTS ONLY	0.00	2.56	2.56
076-0020-021-0000	SAFETY LIGHTS ONLY	0.00	2.56	2.56
076-0020-022-0000	NON RESIDENTIAL	37.00	2.56	39.56
076-0031-001-0000	SAFETY LIGHTS ONLY	0.00	2.56	2.56
076-0031-002-0000	SAFETY LIGHTS ONLY	0.00	2.56	2.56
076-0031-003-0000	SAFETY LIGHTS ONLY	0.00	2.56	2.56
076-0031-004-0000	SAFETY LIGHTS ONLY	0.00	2.56	2.56
076-0031-005-0000	SAFETY LIGHTS ONLY	0.00	2.56	2.56
076-0031-006-0000	NON RESIDENTIAL	56.90	2.56	59.46
076-0032-001-0000	NON RESIDENTIAL	47.34	2.56	49.90
076-0032-002-0000	SAFETY LIGHTS ONLY	0.00	2.56	2.56
076-0032-003-0000	SAFETY LIGHTS ONLY	0.00	2.56	2.56
076-0032-004-0000	SAFETY LIGHTS ONLY	0.00	2.56	2.56
076-0032-005-0000	SAFETY LIGHTS ONLY	0.00	2.56	2.56
076-0033-005-0000	SAFETY LIGHTS ONLY	0.00	2.56	2.56
076-0033-006-0000	NON RESIDENTIAL	71.76	2.56	74.32
076-0033-007-0000	SAFETY LIGHTS ONLY	0.00	2.56	2.56
076-0033-008-0000	SAFETY LIGHTS ONLY	0.00	2.56	2.56
076-0033-014-0000	NON RESIDENTIAL	68.24	2.56	70.80
076-0033-015-0000	SAFETY LIGHTS ONLY	0.00	2.56	2.56
076-0033-016-0000	SAFETY LIGHTS ONLY	0.00	2.56	2.56
076-0033-017-0000	SAFETY LIGHTS ONLY	0.00	2.56	2.56
076-0034-001-0000	SAFETY LIGHTS ONLY	0.00	2.56	2.56

Assessor's Parcel Number	District Classification	Street Lights Charge	Safety Lights Charge	Estimated 17/18 Applied Charge
076-0041-001-0000	SAFETY LIGHTS ONLY	0.00	2.56	2.56
076-0041-002-0000	SAFETY LIGHTS ONLY	0.00	2.56	2.56
076-0041-003-0000	SAFETY LIGHTS ONLY	0.00	2.56	2.56
076-0041-004-0000	SAFETY LIGHTS ONLY	0.00	2.56	2.56
076-0041-005-0000	SAFETY LIGHTS ONLY	0.00	2.56	2.56
076-0041-006-0000	SAFETY LIGHTS ONLY	0.00	2.56	2.56
076-0041-007-0000	SAFETY LIGHTS ONLY	0.00	2.56	2.56
076-0041-008-0000	SAFETY LIGHTS ONLY	0.00	2.56	2.56
076-0041-009-0000	SAFETY LIGHTS ONLY	0.00	2.56	2.56
076-0041-010-0000	SAFETY LIGHTS ONLY	0.00	2.56	2.56
076-0041-011-0000	SAFETY LIGHTS ONLY	0.00	2.56	2.56
076-0041-012-0000	SAFETY LIGHTS ONLY	0.00	2.56	2.56
076-0041-013-0000	SAFETY LIGHTS ONLY	0.00	2.56	2.56
076-0041-014-0000	SAFETY LIGHTS ONLY	0.00	2.56	2.56
076-0041-015-0000	SAFETY LIGHTS ONLY	0.00	2.56	2.56
076-0041-016-0000	SAFETY LIGHTS ONLY	0.00	2.56	2.56
076-0042-001-0000	SAFETY LIGHTS ONLY	0.00	2.56	2.56
076-0042-002-0000	SAFETY LIGHTS ONLY	0.00	2.56	2.56
076-0042-003-0000	SAFETY LIGHTS ONLY	0.00	2.56	2.56
076-0042-004-0000	SAFETY LIGHTS ONLY	0.00	2.56	2.56
076-0042-005-0000	SAFETY LIGHTS ONLY	0.00	2.56	2.56
076-0042-006-0000	SAFETY LIGHTS ONLY	0.00	2.56	2.56
076-0042-007-0000	SAFETY LIGHTS ONLY	0.00	2.56	2.56
076-0042-008-0000	SAFETY LIGHTS ONLY	0.00	2.56	2.56
076-0042-009-0000	SAFETY LIGHTS ONLY	0.00	2.56	2.56
076-0042-010-0000	SAFETY LIGHTS ONLY	0.00	2.56	2.56
076-0042-011-0000	SAFETY LIGHTS ONLY	0.00	2.56	2.56
076-0042-012-0000	SAFETY LIGHTS ONLY	0.00	2.56	2.56
076-0042-013-0000	SAFETY LIGHTS ONLY	0.00	2.56	2.56
076-0042-014-0000	SAFETY LIGHTS ONLY	0.00	2.56	2.56
076-0042-015-0000	SAFETY LIGHTS ONLY	0.00	2.56	2.56
076-0042-016-0000	SAFETY LIGHTS ONLY	0.00	2.56	2.56
076-0042-017-0000	SAFETY LIGHTS ONLY	0.00	2.56	2.56
076-0043-001-0000	SAFETY LIGHTS ONLY	0.00	2.56	2.56
076-0043-002-0000	SAFETY LIGHTS ONLY	0.00	2.56	2.56
076-0043-003-0000	SAFETY LIGHTS ONLY	0.00	2.56	2.56
076-0043-004-0000	SAFETY LIGHTS ONLY	0.00	2.56	2.56
076-0043-005-0000	SAFETY LIGHTS ONLY	0.00	2.56	2.56
076-0043-006-0000	SAFETY LIGHTS ONLY	0.00	2.56	2.56
076-0043-007-0000	SAFETY LIGHTS ONLY	0.00	2.56	2.56
076-0043-008-0000	SAFETY LIGHTS ONLY	0.00	2.56	2.56
076-0043-009-0000	SAFETY LIGHTS ONLY	0.00	2.56	2.56
076-0043-010-0000	SAFETY LIGHTS ONLY	0.00	2.56	2.56
076-0043-011-0000	SAFETY LIGHTS ONLY	0.00	2.56	2.56
076-0043-012-0000	SAFETY LIGHTS ONLY	0.00	2.56	2.56
076-0051-001-0000	SAFETY LIGHTS ONLY	0.00	2.56	2.56
076-0051-002-0000	SAFETY LIGHTS ONLY	0.00	2.56	2.56
076-0051-003-0000	SAFETY LIGHTS ONLY	0.00	2.56	2.56
076-0051-004-0000	SAFETY LIGHTS ONLY	0.00	2.56	2.56
076-0051-005-0000	SAFETY LIGHTS ONLY	0.00	2.56	2.56
076-0051-006-0000	SAFETY LIGHTS ONLY	0.00	2.56	2.56
076-0051-007-0000	SAFETY LIGHTS ONLY	0.00	2.56	2.56
076-0051-008-0000	SAFETY LIGHTS ONLY	0.00	2.56	2.56
076-0051-009-0000	SAFETY LIGHTS ONLY	0.00	2.56	2.56
076-0051-010-0000	SAFETY LIGHTS ONLY	0.00	2.56	2.56
076-0052-001-0000	SAFETY LIGHTS ONLY	0.00	2.56	2.56

Assessor's Parcel Number	District Classification	Street Lights Charge	Safety Lights Charge	Estimated 17/18 Applied Charge
076-0052-002-0000	SAFETY LIGHTS ONLY	0.00	2.56	2.56
076-0052-003-0000	SAFETY LIGHTS ONLY	0.00	2.56	2.56
076-0052-004-0000	SAFETY LIGHTS ONLY	0.00	2.56	2.56
076-0052-005-0000	SAFETY LIGHTS ONLY	0.00	2.56	2.56
076-0052-006-0000	SAFETY LIGHTS ONLY	0.00	2.56	2.56
076-0052-007-0000	SAFETY LIGHTS ONLY	0.00	2.56	2.56
076-0052-008-0000	SAFETY LIGHTS ONLY	0.00	2.56	2.56
076-0053-001-0000	SAFETY LIGHTS ONLY	0.00	2.56	2.56
076-0053-002-0000	SAFETY LIGHTS ONLY	0.00	2.56	2.56
076-0053-003-0000	SAFETY LIGHTS ONLY	0.00	2.56	2.56
076-0053-004-0000	SAFETY LIGHTS ONLY	0.00	2.56	2.56
076-0053-005-0000	SAFETY LIGHTS ONLY	0.00	2.56	2.56
076-0053-006-0000	SAFETY LIGHTS ONLY	0.00	2.56	2.56
076-0053-007-0000	SAFETY LIGHTS ONLY	0.00	2.56	2.56
076-0053-008-0000	SAFETY LIGHTS ONLY	0.00	2.56	2.56
076-0053-009-0000	SAFETY LIGHTS ONLY	0.00	2.56	2.56
076-0053-010-0000	SAFETY LIGHTS ONLY	0.00	2.56	2.56
076-0053-011-0000	SAFETY LIGHTS ONLY	0.00	2.56	2.56
076-0053-012-0000	SAFETY LIGHTS ONLY	0.00	2.56	2.56
076-0053-013-0000	SAFETY LIGHTS ONLY	0.00	2.56	2.56
076-0053-014-0000	SAFETY LIGHTS ONLY	0.00	2.56	2.56
076-0053-015-0000	SAFETY LIGHTS ONLY	0.00	2.56	2.56
076-0053-016-0000	SAFETY LIGHTS ONLY	0.00	2.56	2.56
076-0053-017-0000	SAFETY LIGHTS ONLY	0.00	2.56	2.56
076-0053-018-0000	SAFETY LIGHTS ONLY	0.00	2.56	2.56
076-0054-001-0000	SAFETY LIGHTS ONLY	0.00	2.56	2.56
076-0054-002-0000	SAFETY LIGHTS ONLY	0.00	2.56	2.56
076-0054-003-0000	SAFETY LIGHTS ONLY	0.00	2.56	2.56
076-0054-004-0000	SAFETY LIGHTS ONLY	0.00	2.56	2.56
076-0054-005-0000	SAFETY LIGHTS ONLY	0.00	2.56	2.56
076-0054-006-0000	SAFETY LIGHTS ONLY	0.00	2.56	2.56
076-0054-007-0000	SAFETY LIGHTS ONLY	0.00	2.56	2.56
076-0054-008-0000	SAFETY LIGHTS ONLY	0.00	2.56	2.56
076-0054-009-0000	SAFETY LIGHTS ONLY	0.00	2.56	2.56
076-0054-010-0000	SAFETY LIGHTS ONLY	0.00	2.56	2.56
076-0054-011-0000	SAFETY LIGHTS ONLY	0.00	2.56	2.56
076-0054-012-0000	SAFETY LIGHTS ONLY	0.00	2.56	2.56
076-0054-013-0000	SAFETY LIGHTS ONLY	0.00	2.56	2.56
076-0061-001-0000	SAFETY LIGHTS ONLY	0.00	2.56	2.56
076-0062-001-0000	SAFETY LIGHTS ONLY	0.00	2.56	2.56
076-0062-002-0000	SAFETY LIGHTS ONLY	0.00	2.56	2.56
076-0062-003-0000	SAFETY LIGHTS ONLY	0.00	2.56	2.56
076-0062-004-0000	SAFETY LIGHTS ONLY	0.00	2.56	2.56
076-0062-005-0000	SAFETY LIGHTS ONLY	0.00	2.56	2.56
076-0062-006-0000	SAFETY LIGHTS ONLY	0.00	2.56	2.56
076-0062-007-0000	SAFETY LIGHTS ONLY	0.00	2.56	2.56
076-0062-008-0000	SAFETY LIGHTS ONLY	0.00	2.56	2.56
076-0062-009-0000	SAFETY LIGHTS ONLY	0.00	2.56	2.56
076-0062-010-0000	SAFETY LIGHTS ONLY	0.00	2.56	2.56
076-0062-011-0000	SAFETY LIGHTS ONLY	0.00	2.56	2.56
076-0062-012-0000	SAFETY LIGHTS ONLY	0.00	2.56	2.56
076-0063-001-0000	SAFETY LIGHTS ONLY	0.00	2.56	2.56
076-0063-002-0000	SAFETY LIGHTS ONLY	0.00	2.56	2.56
076-0064-001-0000	SAFETY LIGHTS ONLY	0.00	2.56	2.56
076-0064-002-0000	SAFETY LIGHTS ONLY	0.00	2.56	2.56
076-0064-003-0000	SAFETY LIGHTS ONLY	0.00	2.56	2.56

Assessor's Parcel Number	District Classification	Street Lights Charge	Safety Lights Charge	Estimated 17/18 Applied Charge
076-0064-004-0000	SAFETY LIGHTS ONLY	0.00	2.56	2.56
076-0064-005-0000	SAFETY LIGHTS ONLY	0.00	2.56	2.56
076-0065-001-0000	SAFETY LIGHTS ONLY	0.00	2.56	2.56
076-0065-002-0000	SAFETY LIGHTS ONLY	0.00	2.56	2.56
076-0065-003-0000	SAFETY LIGHTS ONLY	0.00	2.56	2.56
076-0065-004-0000	SAFETY LIGHTS ONLY	0.00	2.56	2.56
076-0065-005-0000	SAFETY LIGHTS ONLY	0.00	2.56	2.56
076-0065-006-0000	SAFETY LIGHTS ONLY	0.00	2.56	2.56
076-0065-007-0000	SAFETY LIGHTS ONLY	0.00	2.56	2.56
076-0065-008-0000	SAFETY LIGHTS ONLY	0.00	2.56	2.56
076-0065-009-0000	SAFETY LIGHTS ONLY	0.00	2.56	2.56
076-0065-010-0000	SAFETY LIGHTS ONLY	0.00	2.56	2.56
076-0066-001-0000	SAFETY LIGHTS ONLY	0.00	2.56	2.56
076-0066-002-0000	SAFETY LIGHTS ONLY	0.00	2.56	2.56
076-0066-003-0000	SAFETY LIGHTS ONLY	0.00	2.56	2.56
076-0066-004-0000	SAFETY LIGHTS ONLY	0.00	2.56	2.56
076-0066-005-0000	SAFETY LIGHTS ONLY	0.00	2.56	2.56
076-0066-006-0000	SAFETY LIGHTS ONLY	0.00	2.56	2.56
076-0066-007-0000	SAFETY LIGHTS ONLY	0.00	2.56	2.56
076-0066-008-0000	SAFETY LIGHTS ONLY	0.00	2.56	2.56
076-0066-009-0000	SAFETY LIGHTS ONLY	0.00	2.56	2.56
076-0066-010-0000	SAFETY LIGHTS ONLY	0.00	2.56	2.56
076-0067-001-0000	SAFETY LIGHTS ONLY	0.00	2.56	2.56
076-0067-002-0000	SAFETY LIGHTS ONLY	0.00	2.56	2.56
076-0067-003-0000	SAFETY LIGHTS ONLY	0.00	2.56	2.56
076-0067-004-0000	SAFETY LIGHTS ONLY	0.00	2.56	2.56
076-0067-005-0000	SAFETY LIGHTS ONLY	0.00	2.56	2.56
076-0071-001-0000	SAFETY LIGHTS ONLY	0.00	2.56	2.56
076-0071-002-0000	SAFETY LIGHTS ONLY	0.00	2.56	2.56
076-0071-003-0000	SAFETY LIGHTS ONLY	0.00	2.56	2.56
076-0071-004-0000	SAFETY LIGHTS ONLY	0.00	2.56	2.56
076-0071-005-0000	SAFETY LIGHTS ONLY	0.00	2.56	2.56
076-0072-001-0000	SAFETY LIGHTS ONLY	0.00	2.56	2.56
076-0072-002-0000	SAFETY LIGHTS ONLY	0.00	2.56	2.56
076-0072-003-0000	SAFETY LIGHTS ONLY	0.00	2.56	2.56
076-0072-004-0000	SAFETY LIGHTS ONLY	0.00	2.56	2.56
076-0072-005-0000	SAFETY LIGHTS ONLY	0.00	2.56	2.56
076-0072-006-0000	SAFETY LIGHTS ONLY	0.00	2.56	2.56
076-0072-007-0000	SAFETY LIGHTS ONLY	0.00	2.56	2.56
076-0072-008-0000	SAFETY LIGHTS ONLY	0.00	2.56	2.56
076-0072-009-0000	SAFETY LIGHTS ONLY	0.00	2.56	2.56
076-0072-010-0000	SAFETY LIGHTS ONLY	0.00	2.56	2.56
076-0072-011-0000	SAFETY LIGHTS ONLY	0.00	2.56	2.56
076-0072-012-0000	SAFETY LIGHTS ONLY	0.00	2.56	2.56
076-0072-013-0000	SAFETY LIGHTS ONLY	0.00	2.56	2.56
076-0072-014-0000	SAFETY LIGHTS ONLY	0.00	2.56	2.56
076-0072-015-0000	SAFETY LIGHTS ONLY	0.00	2.56	2.56
076-0073-001-0000	SAFETY LIGHTS ONLY	0.00	2.56	2.56
076-0073-002-0000	SAFETY LIGHTS ONLY	0.00	2.56	2.56
076-0073-003-0000	SAFETY LIGHTS ONLY	0.00	2.56	2.56
076-0073-004-0000	SAFETY LIGHTS ONLY	0.00	2.56	2.56
076-0073-005-0000	SAFETY LIGHTS ONLY	0.00	2.56	2.56
076-0073-006-0000	SAFETY LIGHTS ONLY	0.00	2.56	2.56
076-0073-007-0000	RESIDENTIAL	15.32	2.56	17.88
076-0073-008-0000	SAFETY LIGHTS ONLY	0.00	2.56	2.56
076-0073-009-0000	SAFETY LIGHTS ONLY	0.00	2.56	2.56

Assessor's Parcel Number	District Classification	Street Lights Charge	Safety Lights Charge	Estimated 17/18 Applied Charge
076-0073-010-0000	SAFETY LIGHTS ONLY	0.00	2.56	2.56
076-0073-011-0000	SAFETY LIGHTS ONLY	0.00	2.56	2.56
076-0073-012-0000	SAFETY LIGHTS ONLY	0.00	2.56	2.56
076-0073-013-0000	SAFETY LIGHTS ONLY	0.00	2.56	2.56
076-0073-014-0000	SAFETY LIGHTS ONLY	0.00	2.56	2.56
076-0074-001-0000	SAFETY LIGHTS ONLY	0.00	2.56	2.56
076-0074-002-0000	SAFETY LIGHTS ONLY	0.00	2.56	2.56
076-0074-003-0000	SAFETY LIGHTS ONLY	0.00	2.56	2.56
076-0074-004-0000	SAFETY LIGHTS ONLY	0.00	2.56	2.56
076-0074-005-0000	SAFETY LIGHTS ONLY	0.00	2.56	2.56
076-0074-006-0000	SAFETY LIGHTS ONLY	0.00	2.56	2.56
076-0074-007-0000	RESIDENTIAL	15.32	2.56	17.88
076-0074-008-0000	SAFETY LIGHTS ONLY	0.00	2.56	2.56
076-0074-009-0000	SAFETY LIGHTS ONLY	0.00	2.56	2.56
076-0074-010-0000	SAFETY LIGHTS ONLY	0.00	2.56	2.56
076-0074-011-0000	SAFETY LIGHTS ONLY	0.00	2.56	2.56
076-0074-012-0000	SAFETY LIGHTS ONLY	0.00	2.56	2.56
076-0074-013-0000	SAFETY LIGHTS ONLY	0.00	2.56	2.56
076-0074-014-0000	SAFETY LIGHTS ONLY	0.00	2.56	2.56
076-0074-015-0000	SAFETY LIGHTS ONLY	0.00	2.56	2.56
076-0074-016-0000	SAFETY LIGHTS ONLY	0.00	2.56	2.56
076-0074-017-0000	SAFETY LIGHTS ONLY	0.00	2.56	2.56
076-0081-001-0000	SAFETY LIGHTS ONLY	0.00	2.56	2.56
076-0081-002-0000	SAFETY LIGHTS ONLY	0.00	2.56	2.56
076-0081-003-0000	SAFETY LIGHTS ONLY	0.00	2.56	2.56
076-0081-004-0000	SAFETY LIGHTS ONLY	0.00	2.56	2.56
076-0081-005-0000	SAFETY LIGHTS ONLY	0.00	2.56	2.56
076-0081-006-0000	SAFETY LIGHTS ONLY	0.00	2.56	2.56
076-0081-007-0000	SAFETY LIGHTS ONLY	0.00	2.56	2.56
076-0081-008-0000	SAFETY LIGHTS ONLY	0.00	2.56	2.56
076-0082-001-0000	SAFETY LIGHTS ONLY	0.00	2.56	2.56
076-0082-002-0000	SAFETY LIGHTS ONLY	0.00	2.56	2.56
076-0082-003-0000	SAFETY LIGHTS ONLY	0.00	2.56	2.56
076-0082-004-0000	SAFETY LIGHTS ONLY	0.00	2.56	2.56
076-0082-005-0000	SAFETY LIGHTS ONLY	0.00	2.56	2.56
076-0082-006-0000	SAFETY LIGHTS ONLY	0.00	2.56	2.56
076-0082-007-0000	SAFETY LIGHTS ONLY	0.00	2.56	2.56
076-0082-008-0000	SAFETY LIGHTS ONLY	0.00	2.56	2.56
076-0083-001-0000	SAFETY LIGHTS ONLY	0.00	2.56	2.56
076-0083-002-0000	SAFETY LIGHTS ONLY	0.00	2.56	2.56
076-0083-003-0000	SAFETY LIGHTS ONLY	0.00	2.56	2.56
076-0083-004-0000	SAFETY LIGHTS ONLY	0.00	2.56	2.56
076-0083-005-0000	SAFETY LIGHTS ONLY	0.00	2.56	2.56
076-0083-006-0000	SAFETY LIGHTS ONLY	0.00	2.56	2.56
076-0083-007-0000	SAFETY LIGHTS ONLY	0.00	2.56	2.56
076-0083-008-0000	SAFETY LIGHTS ONLY	0.00	2.56	2.56
076-0083-009-0000	SAFETY LIGHTS ONLY	0.00	2.56	2.56
076-0083-010-0000	SAFETY LIGHTS ONLY	0.00	2.56	2.56
076-0083-011-0000	SAFETY LIGHTS ONLY	0.00	2.56	2.56
076-0083-012-0000	SAFETY LIGHTS ONLY	0.00	2.56	2.56
076-0083-013-0000	SAFETY LIGHTS ONLY	0.00	2.56	2.56
076-0083-016-0000	SAFETY LIGHTS ONLY	0.00	2.56	2.56
076-0083-017-0000	SAFETY LIGHTS ONLY	0.00	2.56	2.56
076-0083-018-0000	SAFETY LIGHTS ONLY	0.00	2.56	2.56
076-0083-019-0000	SAFETY LIGHTS ONLY	0.00	2.56	2.56
076-0083-020-0000	SAFETY LIGHTS ONLY	0.00	2.56	2.56

Assessor's Parcel Number	District Classification	Street Lights Charge	Safety Lights Charge	Estimated 17/18 Applied Charge
076-0083-021-0000	EXEMPT	0.00	0.00	0.00
076-0083-022-0000	EXEMPT	0.00	0.00	0.00
076-0083-023-0000	SAFETY LIGHTS ONLY	0.00	2.56	2.56
076-0091-001-0000	SAFETY LIGHTS ONLY	0.00	2.56	2.56
076-0091-002-0000	SAFETY LIGHTS ONLY	0.00	2.56	2.56
076-0091-003-0000	SAFETY LIGHTS ONLY	0.00	2.56	2.56
076-0091-004-0000	SAFETY LIGHTS ONLY	0.00	2.56	2.56
076-0091-005-0000	SAFETY LIGHTS ONLY	0.00	2.56	2.56
076-0091-006-0000	SAFETY LIGHTS ONLY	0.00	2.56	2.56
076-0091-007-0000	SAFETY LIGHTS ONLY	0.00	2.56	2.56
076-0091-008-0000	SAFETY LIGHTS ONLY	0.00	2.56	2.56
076-0091-009-0000	SAFETY LIGHTS ONLY	0.00	2.56	2.56
076-0091-010-0000	SAFETY LIGHTS ONLY	0.00	2.56	2.56
076-0091-011-0000	SAFETY LIGHTS ONLY	0.00	2.56	2.56
076-0091-012-0000	SAFETY LIGHTS ONLY	0.00	2.56	2.56
076-0091-013-0000	SAFETY LIGHTS ONLY	0.00	2.56	2.56
076-0091-014-0000	SAFETY LIGHTS ONLY	0.00	2.56	2.56
076-0091-015-0000	SAFETY LIGHTS ONLY	0.00	2.56	2.56
076-0091-016-0000	SAFETY LIGHTS ONLY	0.00	2.56	2.56
076-0091-017-0000	SAFETY LIGHTS ONLY	0.00	2.56	2.56
076-0091-018-0000	SAFETY LIGHTS ONLY	0.00	2.56	2.56
076-0091-019-0000	SAFETY LIGHTS ONLY	0.00	2.56	2.56
076-0091-020-0000	SAFETY LIGHTS ONLY	0.00	2.56	2.56
076-0091-021-0000	SAFETY LIGHTS ONLY	0.00	2.56	2.56
076-0091-022-0000	SAFETY LIGHTS ONLY	0.00	2.56	2.56
076-0091-023-0000	SAFETY LIGHTS ONLY	0.00	2.56	2.56
076-0092-001-0000	SAFETY LIGHTS ONLY	0.00	2.56	2.56
076-0092-002-0000	SAFETY LIGHTS ONLY	0.00	2.56	2.56
076-0092-003-0000	SAFETY LIGHTS ONLY	0.00	2.56	2.56
076-0092-004-0000	SAFETY LIGHTS ONLY	0.00	2.56	2.56
076-0092-005-0000	SAFETY LIGHTS ONLY	0.00	2.56	2.56
076-0092-006-0000	SAFETY LIGHTS ONLY	0.00	2.56	2.56
076-0092-007-0000	SAFETY LIGHTS ONLY	0.00	2.56	2.56
076-0092-008-0000	SAFETY LIGHTS ONLY	0.00	2.56	2.56
076-0092-009-0000	SAFETY LIGHTS ONLY	0.00	2.56	2.56
076-0092-010-0000	SAFETY LIGHTS ONLY	0.00	2.56	2.56
076-0092-011-0000	SAFETY LIGHTS ONLY	0.00	2.56	2.56
076-0092-012-0000	SAFETY LIGHTS ONLY	0.00	2.56	2.56
076-0092-013-0000	SAFETY LIGHTS ONLY	0.00	2.56	2.56
076-0092-014-0000	SAFETY LIGHTS ONLY	0.00	2.56	2.56
076-0092-015-0000	SAFETY LIGHTS ONLY	0.00	2.56	2.56
076-0093-001-0000	SAFETY LIGHTS ONLY	0.00	2.56	2.56
076-0093-002-0000	SAFETY LIGHTS ONLY	0.00	2.56	2.56
076-0093-003-0000	SAFETY LIGHTS ONLY	0.00	2.56	2.56
076-0093-004-0000	SAFETY LIGHTS ONLY	0.00	2.56	2.56
076-0093-005-0000	SAFETY LIGHTS ONLY	0.00	2.56	2.56
076-0093-006-0000	SAFETY LIGHTS ONLY	0.00	2.56	2.56
076-0093-007-0000	SAFETY LIGHTS ONLY	0.00	2.56	2.56
076-0093-008-0000	SAFETY LIGHTS ONLY	0.00	2.56	2.56
076-0093-009-0000	SAFETY LIGHTS ONLY	0.00	2.56	2.56
076-0093-010-0000	SAFETY LIGHTS ONLY	0.00	2.56	2.56
076-0093-011-0000	SAFETY LIGHTS ONLY	0.00	2.56	2.56
076-0093-012-0000	SAFETY LIGHTS ONLY	0.00	2.56	2.56
076-0093-013-0000	SAFETY LIGHTS ONLY	0.00	2.56	2.56
076-0093-014-0000	SAFETY LIGHTS ONLY	0.00	2.56	2.56
076-0093-015-0000	SAFETY LIGHTS ONLY	0.00	2.56	2.56

Assessor's Parcel Number	District Classification	Street Lights Charge	Safety Lights Charge	Estimated 17/18 Applied Charge
076-0093-016-0000	SAFETY LIGHTS ONLY	0.00	2.56	2.56
076-0093-017-0000	SAFETY LIGHTS ONLY	0.00	2.56	2.56
076-0093-018-0000	SAFETY LIGHTS ONLY	0.00	2.56	2.56
076-0093-019-0000	SAFETY LIGHTS ONLY	0.00	2.56	2.56
076-0093-020-0000	SAFETY LIGHTS ONLY	0.00	2.56	2.56
076-0093-021-0000	SAFETY LIGHTS ONLY	0.00	2.56	2.56
076-0093-022-0000	SAFETY LIGHTS ONLY	0.00	2.56	2.56
076-0093-023-0000	SAFETY LIGHTS ONLY	0.00	2.56	2.56
076-0093-024-0000	SAFETY LIGHTS ONLY	0.00	2.56	2.56
076-0093-025-0000	SAFETY LIGHTS ONLY	0.00	2.56	2.56
076-0093-026-0000	SAFETY LIGHTS ONLY	0.00	2.56	2.56
076-0093-027-0000	SAFETY LIGHTS ONLY	0.00	2.56	2.56
076-0093-028-0000	SAFETY LIGHTS ONLY	0.00	2.56	2.56
076-0093-029-0000	SAFETY LIGHTS ONLY	0.00	2.56	2.56
076-0093-030-0000	SAFETY LIGHTS ONLY	0.00	2.56	2.56
076-0093-031-0000	SAFETY LIGHTS ONLY	0.00	2.56	2.56
076-0101-001-0000	SAFETY LIGHTS ONLY	0.00	2.56	2.56
076-0101-002-0000	SAFETY LIGHTS ONLY	0.00	2.56	2.56
076-0101-003-0000	SAFETY LIGHTS ONLY	0.00	2.56	2.56
076-0101-004-0000	SAFETY LIGHTS ONLY	0.00	2.56	2.56
076-0101-005-0000	SAFETY LIGHTS ONLY	0.00	2.56	2.56
076-0101-006-0000	SAFETY LIGHTS ONLY	0.00	2.56	2.56
076-0101-007-0000	SAFETY LIGHTS ONLY	0.00	2.56	2.56
076-0101-008-0000	SAFETY LIGHTS ONLY	0.00	2.56	2.56
076-0101-009-0000	SAFETY LIGHTS ONLY	0.00	2.56	2.56
076-0101-010-0000	SAFETY LIGHTS ONLY	0.00	2.56	2.56
076-0101-011-0000	SAFETY LIGHTS ONLY	0.00	2.56	2.56
076-0101-012-0000	SAFETY LIGHTS ONLY	0.00	2.56	2.56
076-0101-013-0000	SAFETY LIGHTS ONLY	0.00	2.56	2.56
076-0101-014-0000	SAFETY LIGHTS ONLY	0.00	2.56	2.56
076-0101-015-0000	SAFETY LIGHTS ONLY	0.00	2.56	2.56
076-0101-016-0000	SAFETY LIGHTS ONLY	0.00	2.56	2.56
076-0101-017-0000	SAFETY LIGHTS ONLY	0.00	2.56	2.56
076-0101-018-0000	SAFETY LIGHTS ONLY	0.00	2.56	2.56
076-0101-019-0000	SAFETY LIGHTS ONLY	0.00	2.56	2.56
076-0101-020-0000	SAFETY LIGHTS ONLY	0.00	2.56	2.56
076-0101-021-0000	SAFETY LIGHTS ONLY	0.00	2.56	2.56
076-0101-022-0000	SAFETY LIGHTS ONLY	0.00	2.56	2.56
076-0101-023-0000	SAFETY LIGHTS ONLY	0.00	2.56	2.56
076-0101-024-0000	SAFETY LIGHTS ONLY	0.00	2.56	2.56
076-0101-025-0000	SAFETY LIGHTS ONLY	0.00	2.56	2.56
076-0101-026-0000	SAFETY LIGHTS ONLY	0.00	2.56	2.56
076-0101-027-0000	SAFETY LIGHTS ONLY	0.00	2.56	2.56
076-0101-028-0000	SAFETY LIGHTS ONLY	0.00	2.56	2.56
076-0101-029-0000	SAFETY LIGHTS ONLY	0.00	2.56	2.56
076-0101-030-0000	SAFETY LIGHTS ONLY	0.00	2.56	2.56
076-0101-031-0000	SAFETY LIGHTS ONLY	0.00	2.56	2.56
076-0101-032-0000	SAFETY LIGHTS ONLY	0.00	2.56	2.56
076-0101-033-0000	SAFETY LIGHTS ONLY	0.00	2.56	2.56
076-0101-034-0000	SAFETY LIGHTS ONLY	0.00	2.56	2.56
076-0101-036-0000	SAFETY LIGHTS ONLY	0.00	2.56	2.56
076-0101-037-0000	SAFETY LIGHTS ONLY	0.00	2.56	2.56
076-0102-001-0000	SAFETY LIGHTS ONLY	0.00	2.56	2.56
076-0102-002-0000	SAFETY LIGHTS ONLY	0.00	2.56	2.56
076-0102-003-0000	SAFETY LIGHTS ONLY	0.00	2.56	2.56
076-0102-004-0000	SAFETY LIGHTS ONLY	0.00	2.56	2.56

Assessor's Parcel Number	District Classification	Street Lights Charge	Safety Lights Charge	Estimated 17/18 Applied Charge
076-0102-005-0000	SAFETY LIGHTS ONLY	0.00	2.56	2.56
076-0102-006-0000	SAFETY LIGHTS ONLY	0.00	2.56	2.56
076-0102-007-0000	SAFETY LIGHTS ONLY	0.00	2.56	2.56
076-0102-008-0000	SAFETY LIGHTS ONLY	0.00	2.56	2.56
076-0102-009-0000	SAFETY LIGHTS ONLY	0.00	2.56	2.56
076-0102-010-0000	SAFETY LIGHTS ONLY	0.00	2.56	2.56
076-0102-011-0000	SAFETY LIGHTS ONLY	0.00	2.56	2.56
076-0102-012-0000	SAFETY LIGHTS ONLY	0.00	2.56	2.56
076-0102-013-0000	SAFETY LIGHTS ONLY	0.00	2.56	2.56
076-0102-014-0000	SAFETY LIGHTS ONLY	0.00	2.56	2.56
076-0102-015-0000	SAFETY LIGHTS ONLY	0.00	2.56	2.56
076-0102-016-0000	SAFETY LIGHTS ONLY	0.00	2.56	2.56
076-0102-017-0000	SAFETY LIGHTS ONLY	0.00	2.56	2.56
076-0102-018-0000	SAFETY LIGHTS ONLY	0.00	2.56	2.56
076-0102-019-0000	SAFETY LIGHTS ONLY	0.00	2.56	2.56
076-0103-001-0000	SAFETY LIGHTS ONLY	0.00	2.56	2.56
076-0103-002-0000	SAFETY LIGHTS ONLY	0.00	2.56	2.56
076-0103-003-0000	SAFETY LIGHTS ONLY	0.00	2.56	2.56
076-0103-004-0000	SAFETY LIGHTS ONLY	0.00	2.56	2.56
076-0103-005-0000	SAFETY LIGHTS ONLY	0.00	2.56	2.56
076-0103-006-0000	SAFETY LIGHTS ONLY	0.00	2.56	2.56
076-0103-007-0000	SAFETY LIGHTS ONLY	0.00	2.56	2.56
076-0103-008-0000	SAFETY LIGHTS ONLY	0.00	2.56	2.56
076-0103-009-0000	SAFETY LIGHTS ONLY	0.00	2.56	2.56
076-0103-010-0000	SAFETY LIGHTS ONLY	0.00	2.56	2.56
076-0103-011-0000	SAFETY LIGHTS ONLY	0.00	2.56	2.56
076-0103-012-0000	SAFETY LIGHTS ONLY	0.00	2.56	2.56
076-0103-013-0000	SAFETY LIGHTS ONLY	0.00	2.56	2.56
076-0103-014-0000	SAFETY LIGHTS ONLY	0.00	2.56	2.56
076-0103-015-0000	SAFETY LIGHTS ONLY	0.00	2.56	2.56
076-0103-016-0000	SAFETY LIGHTS ONLY	0.00	2.56	2.56
076-0103-017-0000	SAFETY LIGHTS ONLY	0.00	2.56	2.56
076-0103-018-0000	SAFETY LIGHTS ONLY	0.00	2.56	2.56
076-0103-019-0000	SAFETY LIGHTS ONLY	0.00	2.56	2.56
076-0103-020-0000	SAFETY LIGHTS ONLY	0.00	2.56	2.56
076-0111-001-0000	SAFETY LIGHTS ONLY	0.00	2.56	2.56
076-0111-002-0000	SAFETY LIGHTS ONLY	0.00	2.56	2.56
076-0111-003-0000	SAFETY LIGHTS ONLY	0.00	2.56	2.56
076-0111-004-0000	SAFETY LIGHTS ONLY	0.00	2.56	2.56
076-0111-005-0000	SAFETY LIGHTS ONLY	0.00	2.56	2.56
076-0111-006-0000	SAFETY LIGHTS ONLY	0.00	2.56	2.56
076-0111-007-0000	SAFETY LIGHTS ONLY	0.00	2.56	2.56
076-0111-008-0000	SAFETY LIGHTS ONLY	0.00	2.56	2.56
076-0111-009-0000	SAFETY LIGHTS ONLY	0.00	2.56	2.56
076-0111-010-0000	SAFETY LIGHTS ONLY	0.00	2.56	2.56
076-0111-011-0000	SAFETY LIGHTS ONLY	0.00	2.56	2.56
076-0111-012-0000	SAFETY LIGHTS ONLY	0.00	2.56	2.56
076-0111-013-0000	SAFETY LIGHTS ONLY	0.00	2.56	2.56
076-0111-014-0000	SAFETY LIGHTS ONLY	0.00	2.56	2.56
076-0111-015-0000	SAFETY LIGHTS ONLY	0.00	2.56	2.56
076-0111-016-0000	SAFETY LIGHTS ONLY	0.00	2.56	2.56
076-0111-017-0000	SAFETY LIGHTS ONLY	0.00	2.56	2.56
076-0111-018-0000	SAFETY LIGHTS ONLY	0.00	2.56	2.56
076-0112-001-0000	SAFETY LIGHTS ONLY	0.00	2.56	2.56
076-0112-002-0000	SAFETY LIGHTS ONLY	0.00	2.56	2.56
076-0112-003-0000	SAFETY LIGHTS ONLY	0.00	2.56	2.56

Assessor's Parcel Number	District Classification	Street Lights Charge	Safety Lights Charge	Estimated 17/18 Applied Charge
076-0112-004-0000	SAFETY LIGHTS ONLY	0.00	2.56	2.56
076-0112-005-0000	SAFETY LIGHTS ONLY	0.00	2.56	2.56
076-0112-006-0000	SAFETY LIGHTS ONLY	0.00	2.56	2.56
076-0112-007-0000	SAFETY LIGHTS ONLY	0.00	2.56	2.56
076-0112-008-0000	SAFETY LIGHTS ONLY	0.00	2.56	2.56
076-0112-009-0000	SAFETY LIGHTS ONLY	0.00	2.56	2.56
076-0112-010-0000	SAFETY LIGHTS ONLY	0.00	2.56	2.56
076-0112-011-0000	SAFETY LIGHTS ONLY	0.00	2.56	2.56
076-0112-012-0000	SAFETY LIGHTS ONLY	0.00	2.56	2.56
076-0112-013-0000	SAFETY LIGHTS ONLY	0.00	2.56	2.56
076-0112-014-0000	SAFETY LIGHTS ONLY	0.00	2.56	2.56
076-0112-015-0000	SAFETY LIGHTS ONLY	0.00	2.56	2.56
076-0112-017-0000	SAFETY LIGHTS ONLY	0.00	2.56	2.56
076-0112-018-0000	SAFETY LIGHTS ONLY	0.00	2.56	2.56
076-0121-001-0000	SAFETY LIGHTS ONLY	0.00	2.56	2.56
076-0121-002-0000	SAFETY LIGHTS ONLY	0.00	2.56	2.56
076-0121-003-0000	SAFETY LIGHTS ONLY	0.00	2.56	2.56
076-0121-004-0000	SAFETY LIGHTS ONLY	0.00	2.56	2.56
076-0121-005-0000	SAFETY LIGHTS ONLY	0.00	2.56	2.56
076-0121-006-0000	SAFETY LIGHTS ONLY	0.00	2.56	2.56
076-0121-007-0000	SAFETY LIGHTS ONLY	0.00	2.56	2.56
076-0121-008-0000	SAFETY LIGHTS ONLY	0.00	2.56	2.56
076-0121-009-0000	SAFETY LIGHTS ONLY	0.00	2.56	2.56
076-0121-010-0000	RESIDENTIAL	15.32	2.56	17.88
076-0121-011-0000	SAFETY LIGHTS ONLY	0.00	2.56	2.56
076-0121-012-0000	SAFETY LIGHTS ONLY	0.00	2.56	2.56
076-0121-013-0000	SAFETY LIGHTS ONLY	0.00	2.56	2.56
076-0121-014-0000	SAFETY LIGHTS ONLY	0.00	2.56	2.56
076-0121-015-0000	SAFETY LIGHTS ONLY	0.00	2.56	2.56
076-0121-016-0000	SAFETY LIGHTS ONLY	0.00	2.56	2.56
076-0121-017-0000	SAFETY LIGHTS ONLY	0.00	2.56	2.56
076-0122-001-0000	SAFETY LIGHTS ONLY	0.00	2.56	2.56
076-0122-002-0000	SAFETY LIGHTS ONLY	0.00	2.56	2.56
076-0122-003-0000	SAFETY LIGHTS ONLY	0.00	2.56	2.56
076-0122-004-0000	SAFETY LIGHTS ONLY	0.00	2.56	2.56
076-0122-005-0000	SAFETY LIGHTS ONLY	0.00	2.56	2.56
076-0122-006-0000	SAFETY LIGHTS ONLY	0.00	2.56	2.56
076-0122-007-0000	SAFETY LIGHTS ONLY	0.00	2.56	2.56
076-0122-008-0000	SAFETY LIGHTS ONLY	0.00	2.56	2.56
076-0122-009-0000	SAFETY LIGHTS ONLY	0.00	2.56	2.56
076-0122-010-0000	SAFETY LIGHTS ONLY	0.00	2.56	2.56
076-0122-011-0000	SAFETY LIGHTS ONLY	0.00	2.56	2.56
076-0122-012-0000	SAFETY LIGHTS ONLY	0.00	2.56	2.56
076-0122-013-0000	SAFETY LIGHTS ONLY	0.00	2.56	2.56
076-0122-014-0000	SAFETY LIGHTS ONLY	0.00	2.56	2.56
076-0131-001-0000	SAFETY LIGHTS ONLY	0.00	2.56	2.56
076-0131-002-0000	SAFETY LIGHTS ONLY	0.00	2.56	2.56
076-0131-003-0000	SAFETY LIGHTS ONLY	0.00	2.56	2.56
076-0131-004-0000	SAFETY LIGHTS ONLY	0.00	2.56	2.56
076-0131-005-0000	SAFETY LIGHTS ONLY	0.00	2.56	2.56
076-0131-006-0000	SAFETY LIGHTS ONLY	0.00	2.56	2.56
076-0131-007-0000	SAFETY LIGHTS ONLY	0.00	2.56	2.56
076-0131-008-0000	SAFETY LIGHTS ONLY	0.00	2.56	2.56
076-0131-009-0000	SAFETY LIGHTS ONLY	0.00	2.56	2.56
076-0131-010-0000	SAFETY LIGHTS ONLY	0.00	2.56	2.56
076-0131-011-0000	SAFETY LIGHTS ONLY	0.00	2.56	2.56

Assessor's Parcel Number	District Classification	Street Lights Charge	Safety Lights Charge	Estimated 17/18 Applied Charge
076-0131-012-0000	SAFETY LIGHTS ONLY	0.00	2.56	2.56
076-0131-013-0000	SAFETY LIGHTS ONLY	0.00	2.56	2.56
076-0131-014-0000	SAFETY LIGHTS ONLY	0.00	2.56	2.56
076-0131-015-0000	SAFETY LIGHTS ONLY	0.00	2.56	2.56
076-0131-016-0000	SAFETY LIGHTS ONLY	0.00	2.56	2.56
076-0131-017-0000	SAFETY LIGHTS ONLY	0.00	2.56	2.56
076-0131-018-0000	SAFETY LIGHTS ONLY	0.00	2.56	2.56
076-0131-019-0000	SAFETY LIGHTS ONLY	0.00	2.56	2.56
076-0131-020-0000	SAFETY LIGHTS ONLY	0.00	2.56	2.56
076-0131-021-0000	SAFETY LIGHTS ONLY	0.00	2.56	2.56
076-0131-022-0000	SAFETY LIGHTS ONLY	0.00	2.56	2.56
076-0131-023-0000	SAFETY LIGHTS ONLY	0.00	2.56	2.56
076-0132-001-0000	SAFETY LIGHTS ONLY	0.00	2.56	2.56
076-0132-002-0000	SAFETY LIGHTS ONLY	0.00	2.56	2.56
076-0132-003-0000	SAFETY LIGHTS ONLY	0.00	2.56	2.56
076-0132-004-0000	SAFETY LIGHTS ONLY	0.00	2.56	2.56
076-0132-005-0000	SAFETY LIGHTS ONLY	0.00	2.56	2.56
076-0132-006-0000	SAFETY LIGHTS ONLY	0.00	2.56	2.56
076-0132-007-0000	SAFETY LIGHTS ONLY	0.00	2.56	2.56
076-0132-008-0000	SAFETY LIGHTS ONLY	0.00	2.56	2.56
076-0132-009-0000	SAFETY LIGHTS ONLY	0.00	2.56	2.56
076-0132-010-0000	SAFETY LIGHTS ONLY	0.00	2.56	2.56
076-0132-011-0000	SAFETY LIGHTS ONLY	0.00	2.56	2.56
076-0132-012-0000	SAFETY LIGHTS ONLY	0.00	2.56	2.56
076-0133-001-0000	SAFETY LIGHTS ONLY	0.00	2.56	2.56
076-0133-002-0000	SAFETY LIGHTS ONLY	0.00	2.56	2.56
076-0133-003-0000	SAFETY LIGHTS ONLY	0.00	2.56	2.56
076-0133-004-0000	SAFETY LIGHTS ONLY	0.00	2.56	2.56
076-0133-005-0000	SAFETY LIGHTS ONLY	0.00	2.56	2.56
076-0133-006-0000	SAFETY LIGHTS ONLY	0.00	2.56	2.56
076-0133-007-0000	SAFETY LIGHTS ONLY	0.00	2.56	2.56
076-0133-008-0000	SAFETY LIGHTS ONLY	0.00	2.56	2.56
076-0133-009-0000	SAFETY LIGHTS ONLY	0.00	2.56	2.56
076-0133-010-0000	SAFETY LIGHTS ONLY	0.00	2.56	2.56
076-0133-011-0000	SAFETY LIGHTS ONLY	0.00	2.56	2.56
076-0133-012-0000	SAFETY LIGHTS ONLY	0.00	2.56	2.56
076-0133-013-0000	SAFETY LIGHTS ONLY	0.00	2.56	2.56
076-0133-014-0000	SAFETY LIGHTS ONLY	0.00	2.56	2.56
076-0133-015-0000	SAFETY LIGHTS ONLY	0.00	2.56	2.56
076-0134-001-0000	SAFETY LIGHTS ONLY	0.00	2.56	2.56
076-0134-002-0000	SAFETY LIGHTS ONLY	0.00	2.56	2.56
076-0134-003-0000	SAFETY LIGHTS ONLY	0.00	2.56	2.56
076-0134-004-0000	SAFETY LIGHTS ONLY	0.00	2.56	2.56
076-0135-001-0000	SAFETY LIGHTS ONLY	0.00	2.56	2.56
076-0135-002-0000	SAFETY LIGHTS ONLY	0.00	2.56	2.56
076-0135-003-0000	SAFETY LIGHTS ONLY	0.00	2.56	2.56
076-0135-004-0000	SAFETY LIGHTS ONLY	0.00	2.56	2.56
076-0135-005-0000	SAFETY LIGHTS ONLY	0.00	2.56	2.56
076-0135-006-0000	SAFETY LIGHTS ONLY	0.00	2.56	2.56
076-0135-007-0000	SAFETY LIGHTS ONLY	0.00	2.56	2.56
076-0135-008-0000	SAFETY LIGHTS ONLY	0.00	2.56	2.56
076-0135-009-0000	SAFETY LIGHTS ONLY	0.00	2.56	2.56
076-0135-010-0000	SAFETY LIGHTS ONLY	0.00	2.56	2.56
076-0135-011-0000	SAFETY LIGHTS ONLY	0.00	2.56	2.56
076-0135-012-0000	SAFETY LIGHTS ONLY	0.00	2.56	2.56
076-0135-013-0000	SAFETY LIGHTS ONLY	0.00	2.56	2.56

Assessor's Parcel Number	District Classification	Street Lights Charge	Safety Lights Charge	Estimated 17/18 Applied Charge
076-0135-014-0000	SAFETY LIGHTS ONLY	0.00	2.56	2.56
076-0135-015-0000	SAFETY LIGHTS ONLY	0.00	2.56	2.56
076-0135-016-0000	SAFETY LIGHTS ONLY	0.00	2.56	2.56
076-0135-017-0000	SAFETY LIGHTS ONLY	0.00	2.56	2.56
076-0141-001-0000	SAFETY LIGHTS ONLY	0.00	2.56	2.56
076-0141-002-0000	SAFETY LIGHTS ONLY	0.00	2.56	2.56
076-0141-003-0000	SAFETY LIGHTS ONLY	0.00	2.56	2.56
076-0141-004-0000	SAFETY LIGHTS ONLY	0.00	2.56	2.56
076-0141-005-0000	SAFETY LIGHTS ONLY	0.00	2.56	2.56
076-0141-006-0000	SAFETY LIGHTS ONLY	0.00	2.56	2.56
076-0141-007-0000	SAFETY LIGHTS ONLY	0.00	2.56	2.56
076-0141-008-0000	SAFETY LIGHTS ONLY	0.00	2.56	2.56
076-0141-009-0000	SAFETY LIGHTS ONLY	0.00	2.56	2.56
076-0141-010-0000	SAFETY LIGHTS ONLY	0.00	2.56	2.56
076-0141-011-0000	SAFETY LIGHTS ONLY	0.00	2.56	2.56
076-0142-001-0000	SAFETY LIGHTS ONLY	0.00	2.56	2.56
076-0142-002-0000	SAFETY LIGHTS ONLY	0.00	2.56	2.56
076-0142-003-0000	SAFETY LIGHTS ONLY	0.00	2.56	2.56
076-0142-004-0000	SAFETY LIGHTS ONLY	0.00	2.56	2.56
076-0142-005-0000	SAFETY LIGHTS ONLY	0.00	2.56	2.56
076-0142-006-0000	SAFETY LIGHTS ONLY	0.00	2.56	2.56
076-0143-001-0000	SAFETY LIGHTS ONLY	0.00	2.56	2.56
076-0143-002-0000	SAFETY LIGHTS ONLY	0.00	2.56	2.56
076-0143-003-0000	SAFETY LIGHTS ONLY	0.00	2.56	2.56
076-0143-004-0000	SAFETY LIGHTS ONLY	0.00	2.56	2.56
076-0143-005-0000	SAFETY LIGHTS ONLY	0.00	2.56	2.56
076-0143-006-0000	SAFETY LIGHTS ONLY	0.00	2.56	2.56
076-0144-001-0000	SAFETY LIGHTS ONLY	0.00	2.56	2.56
076-0144-002-0000	SAFETY LIGHTS ONLY	0.00	2.56	2.56
076-0144-003-0000	SAFETY LIGHTS ONLY	0.00	2.56	2.56
076-0144-004-0000	SAFETY LIGHTS ONLY	0.00	2.56	2.56
076-0144-005-0000	SAFETY LIGHTS ONLY	0.00	2.56	2.56
076-0144-006-0000	SAFETY LIGHTS ONLY	0.00	2.56	2.56
076-0144-007-0000	SAFETY LIGHTS ONLY	0.00	2.56	2.56
076-0144-008-0000	SAFETY LIGHTS ONLY	0.00	2.56	2.56
076-0144-009-0000	SAFETY LIGHTS ONLY	0.00	2.56	2.56
076-0144-010-0000	SAFETY LIGHTS ONLY	0.00	2.56	2.56
076-0144-011-0000	SAFETY LIGHTS ONLY	0.00	2.56	2.56
076-0144-012-0000	SAFETY LIGHTS ONLY	0.00	2.56	2.56
076-0144-013-0000	SAFETY LIGHTS ONLY	0.00	2.56	2.56
076-0144-014-0000	SAFETY LIGHTS ONLY	0.00	2.56	2.56
076-0144-015-0000	SAFETY LIGHTS ONLY	0.00	2.56	2.56
076-0144-016-0000	SAFETY LIGHTS ONLY	0.00	2.56	2.56
076-0144-017-0000	SAFETY LIGHTS ONLY	0.00	2.56	2.56
076-0144-018-0000	SAFETY LIGHTS ONLY	0.00	2.56	2.56
076-0145-001-0000	SAFETY LIGHTS ONLY	0.00	2.56	2.56
076-0146-001-0000	SAFETY LIGHTS ONLY	0.00	2.56	2.56
076-0146-002-0000	SAFETY LIGHTS ONLY	0.00	2.56	2.56
076-0146-003-0000	SAFETY LIGHTS ONLY	0.00	2.56	2.56
076-0146-004-0000	SAFETY LIGHTS ONLY	0.00	2.56	2.56
076-0146-005-0000	SAFETY LIGHTS ONLY	0.00	2.56	2.56
076-0146-006-0000	SAFETY LIGHTS ONLY	0.00	2.56	2.56
076-0146-007-0000	SAFETY LIGHTS ONLY	0.00	2.56	2.56
076-0146-008-0000	SAFETY LIGHTS ONLY	0.00	2.56	2.56
076-0146-009-0000	SAFETY LIGHTS ONLY	0.00	2.56	2.56
076-0146-010-0000	SAFETY LIGHTS ONLY	0.00	2.56	2.56

Assessor's Parcel Number	District Classification	Street Lights Charge	Safety Lights Charge	Estimated 17/18 Applied Charge
076-0146-011-0000	SAFETY LIGHTS ONLY	0.00	2.56	2.56
076-0146-012-0000	SAFETY LIGHTS ONLY	0.00	2.56	2.56
076-0146-013-0000	SAFETY LIGHTS ONLY	0.00	2.56	2.56
076-0146-014-0000	SAFETY LIGHTS ONLY	0.00	2.56	2.56
076-0146-015-0000	SAFETY LIGHTS ONLY	0.00	2.56	2.56
076-0146-016-0000	SAFETY LIGHTS ONLY	0.00	2.56	2.56
076-0146-017-0000	SAFETY LIGHTS ONLY	0.00	2.56	2.56
076-0146-018-0000	SAFETY LIGHTS ONLY	0.00	2.56	2.56
076-0146-019-0000	SAFETY LIGHTS ONLY	0.00	2.56	2.56
076-0146-020-0000	SAFETY LIGHTS ONLY	0.00	2.56	2.56
076-0146-021-0000	SAFETY LIGHTS ONLY	0.00	2.56	2.56
076-0146-022-0000	SAFETY LIGHTS ONLY	0.00	2.56	2.56
076-0146-023-0000	SAFETY LIGHTS ONLY	0.00	2.56	2.56
076-0146-024-0000	SAFETY LIGHTS ONLY	0.00	2.56	2.56
076-0147-001-0000	SAFETY LIGHTS ONLY	0.00	2.56	2.56
076-0147-002-0000	SAFETY LIGHTS ONLY	0.00	2.56	2.56
076-0147-003-0000	SAFETY LIGHTS ONLY	0.00	2.56	2.56
076-0147-004-0000	SAFETY LIGHTS ONLY	0.00	2.56	2.56
076-0147-005-0000	SAFETY LIGHTS ONLY	0.00	2.56	2.56
076-0147-006-0000	SAFETY LIGHTS ONLY	0.00	2.56	2.56
076-0147-007-0000	SAFETY LIGHTS ONLY	0.00	2.56	2.56
076-0147-008-0000	SAFETY LIGHTS ONLY	0.00	2.56	2.56
076-0147-009-0000	SAFETY LIGHTS ONLY	0.00	2.56	2.56
076-0147-010-0000	SAFETY LIGHTS ONLY	0.00	2.56	2.56
076-0147-011-0000	SAFETY LIGHTS ONLY	0.00	2.56	2.56
076-0147-012-0000	SAFETY LIGHTS ONLY	0.00	2.56	2.56
076-0147-013-0000	SAFETY LIGHTS ONLY	0.00	2.56	2.56
076-0147-014-0000	SAFETY LIGHTS ONLY	0.00	2.56	2.56
076-0147-015-0000	SAFETY LIGHTS ONLY	0.00	2.56	2.56
076-0147-016-0000	SAFETY LIGHTS ONLY	0.00	2.56	2.56
076-0147-017-0000	SAFETY LIGHTS ONLY	0.00	2.56	2.56
076-0147-018-0000	SAFETY LIGHTS ONLY	0.00	2.56	2.56
076-0147-019-0000	SAFETY LIGHTS ONLY	0.00	2.56	2.56
076-0147-020-0000	SAFETY LIGHTS ONLY	0.00	2.56	2.56
076-0147-021-0000	SAFETY LIGHTS ONLY	0.00	2.56	2.56
076-0147-022-0000	SAFETY LIGHTS ONLY	0.00	2.56	2.56
076-0151-001-0000	SAFETY LIGHTS ONLY	0.00	2.56	2.56
076-0151-002-0000	SAFETY LIGHTS ONLY	0.00	2.56	2.56
076-0151-003-0000	SAFETY LIGHTS ONLY	0.00	2.56	2.56
076-0151-004-0000	SAFETY LIGHTS ONLY	0.00	2.56	2.56
076-0151-005-0000	SAFETY LIGHTS ONLY	0.00	2.56	2.56
076-0151-006-0000	SAFETY LIGHTS ONLY	0.00	2.56	2.56
076-0151-007-0000	SAFETY LIGHTS ONLY	0.00	2.56	2.56
076-0151-008-0000	SAFETY LIGHTS ONLY	0.00	2.56	2.56
076-0151-009-0000	SAFETY LIGHTS ONLY	0.00	2.56	2.56
076-0151-010-0000	SAFETY LIGHTS ONLY	0.00	2.56	2.56
076-0151-011-0000	SAFETY LIGHTS ONLY	0.00	2.56	2.56
076-0151-012-0000	SAFETY LIGHTS ONLY	0.00	2.56	2.56
076-0151-013-0000	SAFETY LIGHTS ONLY	0.00	2.56	2.56
076-0151-014-0000	SAFETY LIGHTS ONLY	0.00	2.56	2.56
076-0151-015-0000	SAFETY LIGHTS ONLY	0.00	2.56	2.56
076-0151-016-0000	SAFETY LIGHTS ONLY	0.00	2.56	2.56
076-0151-017-0000	SAFETY LIGHTS ONLY	0.00	2.56	2.56
076-0151-018-0000	SAFETY LIGHTS ONLY	0.00	2.56	2.56
076-0151-019-0000	SAFETY LIGHTS ONLY	0.00	2.56	2.56
076-0151-020-0000	SAFETY LIGHTS ONLY	0.00	2.56	2.56

Assessor's Parcel Number	District Classification	Street Lights Charge	Safety Lights Charge	Estimated 17/18 Applied Charge
076-0151-021-0000	SAFETY LIGHTS ONLY	0.00	2.56	2.56
076-0151-022-0000	SAFETY LIGHTS ONLY	0.00	2.56	2.56
076-0151-023-0000	SAFETY LIGHTS ONLY	0.00	2.56	2.56
076-0152-001-0000	SAFETY LIGHTS ONLY	0.00	2.56	2.56
076-0152-002-0000	SAFETY LIGHTS ONLY	0.00	2.56	2.56
076-0152-003-0000	SAFETY LIGHTS ONLY	0.00	2.56	2.56
076-0152-004-0000	SAFETY LIGHTS ONLY	0.00	2.56	2.56
076-0152-005-0000	SAFETY LIGHTS ONLY	0.00	2.56	2.56
076-0152-006-0000	SAFETY LIGHTS ONLY	0.00	2.56	2.56
076-0152-007-0000	SAFETY LIGHTS ONLY	0.00	2.56	2.56
076-0152-008-0000	SAFETY LIGHTS ONLY	0.00	2.56	2.56
076-0152-009-0000	SAFETY LIGHTS ONLY	0.00	2.56	2.56
076-0152-010-0000	SAFETY LIGHTS ONLY	0.00	2.56	2.56
076-0152-011-0000	SAFETY LIGHTS ONLY	0.00	2.56	2.56
076-0152-012-0000	SAFETY LIGHTS ONLY	0.00	2.56	2.56
076-0152-013-0000	SAFETY LIGHTS ONLY	0.00	2.56	2.56
076-0152-014-0000	SAFETY LIGHTS ONLY	0.00	2.56	2.56
076-0152-015-0000	SAFETY LIGHTS ONLY	0.00	2.56	2.56
076-0152-016-0000	SAFETY LIGHTS ONLY	0.00	2.56	2.56
076-0152-017-0000	SAFETY LIGHTS ONLY	0.00	2.56	2.56
076-0152-018-0000	SAFETY LIGHTS ONLY	0.00	2.56	2.56
076-0152-019-0000	SAFETY LIGHTS ONLY	0.00	2.56	2.56
076-0152-020-0000	SAFETY LIGHTS ONLY	0.00	2.56	2.56
076-0152-021-0000	SAFETY LIGHTS ONLY	0.00	2.56	2.56
076-0152-022-0000	SAFETY LIGHTS ONLY	0.00	2.56	2.56
076-0152-023-0000	SAFETY LIGHTS ONLY	0.00	2.56	2.56
076-0152-024-0000	SAFETY LIGHTS ONLY	0.00	2.56	2.56
076-0153-001-0000	SAFETY LIGHTS ONLY	0.00	2.56	2.56
076-0153-002-0000	SAFETY LIGHTS ONLY	0.00	2.56	2.56
076-0153-003-0000	SAFETY LIGHTS ONLY	0.00	2.56	2.56
076-0153-004-0000	SAFETY LIGHTS ONLY	0.00	2.56	2.56
076-0153-005-0000	SAFETY LIGHTS ONLY	0.00	2.56	2.56
076-0153-006-0000	SAFETY LIGHTS ONLY	0.00	2.56	2.56
076-0153-007-0000	SAFETY LIGHTS ONLY	0.00	2.56	2.56
076-0153-008-0000	SAFETY LIGHTS ONLY	0.00	2.56	2.56
076-0153-009-0000	SAFETY LIGHTS ONLY	0.00	2.56	2.56
076-0153-010-0000	SAFETY LIGHTS ONLY	0.00	2.56	2.56
076-0153-011-0000	SAFETY LIGHTS ONLY	0.00	2.56	2.56
076-0153-012-0000	SAFETY LIGHTS ONLY	0.00	2.56	2.56
076-0153-013-0000	SAFETY LIGHTS ONLY	0.00	2.56	2.56
076-0153-014-0000	SAFETY LIGHTS ONLY	0.00	2.56	2.56
076-0153-015-0000	SAFETY LIGHTS ONLY	0.00	2.56	2.56
076-0153-016-0000	SAFETY LIGHTS ONLY	0.00	2.56	2.56
076-0153-017-0000	SAFETY LIGHTS ONLY	0.00	2.56	2.56
076-0153-018-0000	SAFETY LIGHTS ONLY	0.00	2.56	2.56
076-0153-019-0000	SAFETY LIGHTS ONLY	0.00	2.56	2.56
076-0153-020-0000	SAFETY LIGHTS ONLY	0.00	2.56	2.56
076-0153-021-0000	SAFETY LIGHTS ONLY	0.00	2.56	2.56
076-0153-022-0000	SAFETY LIGHTS ONLY	0.00	2.56	2.56
076-0154-001-0000	SAFETY LIGHTS ONLY	0.00	2.56	2.56
076-0154-002-0000	SAFETY LIGHTS ONLY	0.00	2.56	2.56
076-0154-003-0000	SAFETY LIGHTS ONLY	0.00	2.56	2.56
076-0154-004-0000	SAFETY LIGHTS ONLY	0.00	2.56	2.56
076-0154-005-0000	SAFETY LIGHTS ONLY	0.00	2.56	2.56
076-0154-006-0000	SAFETY LIGHTS ONLY	0.00	2.56	2.56
076-0154-007-0000	SAFETY LIGHTS ONLY	0.00	2.56	2.56

Assessor's Parcel Number	District Classification	Street Lights Charge	Safety Lights Charge	Estimated 17/18 Applied Charge
076-0154-008-0000	SAFETY LIGHTS ONLY	0.00	2.56	2.56
076-0154-009-0000	SAFETY LIGHTS ONLY	0.00	2.56	2.56
076-0154-010-0000	SAFETY LIGHTS ONLY	0.00	2.56	2.56
076-0154-011-0000	SAFETY LIGHTS ONLY	0.00	2.56	2.56
076-0154-012-0000	SAFETY LIGHTS ONLY	0.00	2.56	2.56
076-0154-013-0000	SAFETY LIGHTS ONLY	0.00	2.56	2.56
076-0154-014-0000	SAFETY LIGHTS ONLY	0.00	2.56	2.56
076-0154-015-0000	SAFETY LIGHTS ONLY	0.00	2.56	2.56
076-0154-016-0000	SAFETY LIGHTS ONLY	0.00	2.56	2.56
076-0154-017-0000	SAFETY LIGHTS ONLY	0.00	2.56	2.56
076-0155-001-0000	SAFETY LIGHTS ONLY	0.00	2.56	2.56
076-0155-002-0000	SAFETY LIGHTS ONLY	0.00	2.56	2.56
076-0155-003-0000	SAFETY LIGHTS ONLY	0.00	2.56	2.56
076-0155-004-0000	SAFETY LIGHTS ONLY	0.00	2.56	2.56
076-0155-005-0000	SAFETY LIGHTS ONLY	0.00	2.56	2.56
076-0155-006-0000	SAFETY LIGHTS ONLY	0.00	2.56	2.56
076-0155-007-0000	SAFETY LIGHTS ONLY	0.00	2.56	2.56
076-0155-008-0000	SAFETY LIGHTS ONLY	0.00	2.56	2.56
076-0155-009-0000	SAFETY LIGHTS ONLY	0.00	2.56	2.56
076-0155-010-0000	SAFETY LIGHTS ONLY	0.00	2.56	2.56
076-0155-011-0000	SAFETY LIGHTS ONLY	0.00	2.56	2.56
076-0155-012-0000	SAFETY LIGHTS ONLY	0.00	2.56	2.56
076-0155-013-0000	SAFETY LIGHTS ONLY	0.00	2.56	2.56
076-0155-014-0000	SAFETY LIGHTS ONLY	0.00	2.56	2.56
076-0155-015-0000	SAFETY LIGHTS ONLY	0.00	2.56	2.56
076-0155-016-0000	SAFETY LIGHTS ONLY	0.00	2.56	2.56
076-0161-001-0000	SAFETY LIGHTS ONLY	0.00	2.56	2.56
076-0161-002-0000	SAFETY LIGHTS ONLY	0.00	2.56	2.56
076-0161-003-0000	SAFETY LIGHTS ONLY	0.00	2.56	2.56
076-0161-004-0000	SAFETY LIGHTS ONLY	0.00	2.56	2.56
076-0161-005-0000	SAFETY LIGHTS ONLY	0.00	2.56	2.56
076-0161-006-0000	SAFETY LIGHTS ONLY	0.00	2.56	2.56
076-0161-007-0000	SAFETY LIGHTS ONLY	0.00	2.56	2.56
076-0161-008-0000	SAFETY LIGHTS ONLY	0.00	2.56	2.56
076-0161-009-0000	SAFETY LIGHTS ONLY	0.00	2.56	2.56
076-0161-010-0000	SAFETY LIGHTS ONLY	0.00	2.56	2.56
076-0162-001-0000	SAFETY LIGHTS ONLY	0.00	2.56	2.56
076-0162-002-0000	SAFETY LIGHTS ONLY	0.00	2.56	2.56
076-0162-003-0000	SAFETY LIGHTS ONLY	0.00	2.56	2.56
076-0162-004-0000	SAFETY LIGHTS ONLY	0.00	2.56	2.56
076-0162-005-0000	SAFETY LIGHTS ONLY	0.00	2.56	2.56
076-0162-006-0000	SAFETY LIGHTS ONLY	0.00	2.56	2.56
076-0162-007-0000	SAFETY LIGHTS ONLY	0.00	2.56	2.56
076-0162-008-0000	SAFETY LIGHTS ONLY	0.00	2.56	2.56
076-0162-009-0000	SAFETY LIGHTS ONLY	0.00	2.56	2.56
076-0162-010-0000	SAFETY LIGHTS ONLY	0.00	2.56	2.56
076-0162-011-0000	SAFETY LIGHTS ONLY	0.00	2.56	2.56
076-0162-012-0000	SAFETY LIGHTS ONLY	0.00	2.56	2.56
076-0163-001-0000	SAFETY LIGHTS ONLY	0.00	2.56	2.56
076-0163-002-0000	SAFETY LIGHTS ONLY	0.00	2.56	2.56
076-0163-003-0000	SAFETY LIGHTS ONLY	0.00	2.56	2.56
076-0163-004-0000	SAFETY LIGHTS ONLY	0.00	2.56	2.56
076-0163-005-0000	SAFETY LIGHTS ONLY	0.00	2.56	2.56
076-0163-006-0000	SAFETY LIGHTS ONLY	0.00	2.56	2.56
076-0163-007-0000	SAFETY LIGHTS ONLY	0.00	2.56	2.56
076-0163-008-0000	SAFETY LIGHTS ONLY	0.00	2.56	2.56

Assessor's Parcel Number	District Classification	Street Lights Charge	Safety Lights Charge	Estimated 17/18 Applied Charge
076-0163-011-0000	SAFETY LIGHTS ONLY	0.00	2.56	2.56
076-0163-012-0000	SAFETY LIGHTS ONLY	0.00	2.56	2.56
076-0163-013-0000	SAFETY LIGHTS ONLY	0.00	2.56	2.56
076-0164-001-0000	SAFETY LIGHTS ONLY	0.00	2.56	2.56
076-0164-002-0000	SAFETY LIGHTS ONLY	0.00	2.56	2.56
076-0164-003-0000	SAFETY LIGHTS ONLY	0.00	2.56	2.56
076-0164-004-0000	SAFETY LIGHTS ONLY	0.00	2.56	2.56
076-0164-005-0000	SAFETY LIGHTS ONLY	0.00	2.56	2.56
076-0164-006-0000	SAFETY LIGHTS ONLY	0.00	2.56	2.56
076-0164-007-0000	SAFETY LIGHTS ONLY	0.00	2.56	2.56
076-0164-008-0000	SAFETY LIGHTS ONLY	0.00	2.56	2.56
076-0164-009-0000	SAFETY LIGHTS ONLY	0.00	2.56	2.56
076-0164-010-0000	SAFETY LIGHTS ONLY	0.00	2.56	2.56
076-0164-011-0000	SAFETY LIGHTS ONLY	0.00	2.56	2.56
076-0164-012-0000	SAFETY LIGHTS ONLY	0.00	2.56	2.56
076-0164-013-0000	SAFETY LIGHTS ONLY	0.00	2.56	2.56
076-0164-014-0000	SAFETY LIGHTS ONLY	0.00	2.56	2.56
076-0164-015-0000	SAFETY LIGHTS ONLY	0.00	2.56	2.56
076-0164-016-0000	SAFETY LIGHTS ONLY	0.00	2.56	2.56
076-0164-017-0000	SAFETY LIGHTS ONLY	0.00	2.56	2.56
076-0164-018-0000	SAFETY LIGHTS ONLY	0.00	2.56	2.56
076-0164-019-0000	SAFETY LIGHTS ONLY	0.00	2.56	2.56
076-0164-020-0000	SAFETY LIGHTS ONLY	0.00	2.56	2.56
076-0164-021-0000	SAFETY LIGHTS ONLY	0.00	2.56	2.56
076-0164-022-0000	SAFETY LIGHTS ONLY	0.00	2.56	2.56
076-0164-023-0000	SAFETY LIGHTS ONLY	0.00	2.56	2.56
076-0164-024-0000	SAFETY LIGHTS ONLY	0.00	2.56	2.56
076-0164-025-0000	SAFETY LIGHTS ONLY	0.00	2.56	2.56
076-0164-026-0000	SAFETY LIGHTS ONLY	0.00	2.56	2.56
076-0164-027-0000	SAFETY LIGHTS ONLY	0.00	2.56	2.56
076-0164-028-0000	SAFETY LIGHTS ONLY	0.00	2.56	2.56
076-0164-029-0000	SAFETY LIGHTS ONLY	0.00	2.56	2.56
076-0164-030-0000	SAFETY LIGHTS ONLY	0.00	2.56	2.56
076-0164-031-0000	SAFETY LIGHTS ONLY	0.00	2.56	2.56
076-0164-032-0000	SAFETY LIGHTS ONLY	0.00	2.56	2.56
076-0164-033-0000	SAFETY LIGHTS ONLY	0.00	2.56	2.56
076-0164-034-0000	SAFETY LIGHTS ONLY	0.00	2.56	2.56
076-0164-035-0000	SAFETY LIGHTS ONLY	0.00	2.56	2.56
076-0164-036-0000	SAFETY LIGHTS ONLY	0.00	2.56	2.56
076-0164-037-0000	SAFETY LIGHTS ONLY	0.00	2.56	2.56
076-0164-038-0000	SAFETY LIGHTS ONLY	0.00	2.56	2.56
076-0164-039-0000	SAFETY LIGHTS ONLY	0.00	2.56	2.56
076-0165-001-0000	SAFETY LIGHTS ONLY	0.00	2.56	2.56
076-0165-002-0000	SAFETY LIGHTS ONLY	0.00	2.56	2.56
076-0165-003-0000	SAFETY LIGHTS ONLY	0.00	2.56	2.56
076-0165-004-0000	SAFETY LIGHTS ONLY	0.00	2.56	2.56
076-0165-005-0000	SAFETY LIGHTS ONLY	0.00	2.56	2.56
076-0165-006-0000	SAFETY LIGHTS ONLY	0.00	2.56	2.56
076-0165-007-0000	SAFETY LIGHTS ONLY	0.00	2.56	2.56
076-0166-001-0000	SAFETY LIGHTS ONLY	0.00	2.56	2.56
076-0171-001-0000	SAFETY LIGHTS ONLY	0.00	2.56	2.56
076-0171-002-0000	SAFETY LIGHTS ONLY	0.00	2.56	2.56
076-0171-003-0000	SAFETY LIGHTS ONLY	0.00	2.56	2.56
076-0171-004-0000	SAFETY LIGHTS ONLY	0.00	2.56	2.56
076-0171-005-0000	SAFETY LIGHTS ONLY	0.00	2.56	2.56
076-0171-006-0000	SAFETY LIGHTS ONLY	0.00	2.56	2.56

Assessor's Parcel Number	District Classification	Street Lights Charge	Safety Lights Charge	Estimated 17/18 Applied Charge
076-0172-001-0000	SAFETY LIGHTS ONLY	0.00	2.56	2.56
076-0172-002-0000	SAFETY LIGHTS ONLY	0.00	2.56	2.56
076-0172-003-0000	SAFETY LIGHTS ONLY	0.00	2.56	2.56
076-0172-004-0000	SAFETY LIGHTS ONLY	0.00	2.56	2.56
076-0172-005-0000	SAFETY LIGHTS ONLY	0.00	2.56	2.56
076-0172-006-0000	SAFETY LIGHTS ONLY	0.00	2.56	2.56
076-0173-001-0000	SAFETY LIGHTS ONLY	0.00	2.56	2.56
076-0173-002-0000	SAFETY LIGHTS ONLY	0.00	2.56	2.56
076-0173-003-0000	SAFETY LIGHTS ONLY	0.00	2.56	2.56
076-0173-004-0000	SAFETY LIGHTS ONLY	0.00	2.56	2.56
076-0173-005-0000	SAFETY LIGHTS ONLY	0.00	2.56	2.56
076-0173-006-0000	SAFETY LIGHTS ONLY	0.00	2.56	2.56
076-0173-007-0000	SAFETY LIGHTS ONLY	0.00	2.56	2.56
076-0173-008-0000	SAFETY LIGHTS ONLY	0.00	2.56	2.56
076-0173-009-0000	SAFETY LIGHTS ONLY	0.00	2.56	2.56
076-0173-010-0000	SAFETY LIGHTS ONLY	0.00	2.56	2.56
076-0173-011-0000	SAFETY LIGHTS ONLY	0.00	2.56	2.56
076-0173-012-0000	SAFETY LIGHTS ONLY	0.00	2.56	2.56
076-0173-013-0000	SAFETY LIGHTS ONLY	0.00	2.56	2.56
076-0173-014-0000	SAFETY LIGHTS ONLY	0.00	2.56	2.56
076-0173-015-0000	SAFETY LIGHTS ONLY	0.00	2.56	2.56
076-0173-016-0000	SAFETY LIGHTS ONLY	0.00	2.56	2.56
076-0174-001-0000	SAFETY LIGHTS ONLY	0.00	2.56	2.56
076-0174-002-0000	SAFETY LIGHTS ONLY	0.00	2.56	2.56
076-0174-003-0000	SAFETY LIGHTS ONLY	0.00	2.56	2.56
076-0174-004-0000	SAFETY LIGHTS ONLY	0.00	2.56	2.56
076-0174-005-0000	SAFETY LIGHTS ONLY	0.00	2.56	2.56
076-0174-006-0000	SAFETY LIGHTS ONLY	0.00	2.56	2.56
076-0174-007-0000	SAFETY LIGHTS ONLY	0.00	2.56	2.56
076-0174-008-0000	SAFETY LIGHTS ONLY	0.00	2.56	2.56
076-0174-009-0000	SAFETY LIGHTS ONLY	0.00	2.56	2.56
076-0174-010-0000	SAFETY LIGHTS ONLY	0.00	2.56	2.56
076-0174-011-0000	SAFETY LIGHTS ONLY	0.00	2.56	2.56
076-0174-012-0000	SAFETY LIGHTS ONLY	0.00	2.56	2.56
076-0175-001-0000	SAFETY LIGHTS ONLY	0.00	2.56	2.56
076-0175-002-0000	SAFETY LIGHTS ONLY	0.00	2.56	2.56
076-0175-003-0000	SAFETY LIGHTS ONLY	0.00	2.56	2.56
076-0175-004-0000	SAFETY LIGHTS ONLY	0.00	2.56	2.56
076-0175-005-0000	SAFETY LIGHTS ONLY	0.00	2.56	2.56
076-0175-006-0000	NON RESIDENTIAL	46.58	2.56	49.14
076-0175-007-0000	SAFETY LIGHTS ONLY	0.00	2.56	2.56
076-0175-008-0000	SAFETY LIGHTS ONLY	0.00	2.56	2.56
076-0175-009-0000	SAFETY LIGHTS ONLY	0.00	2.56	2.56
076-0175-010-0000	SAFETY LIGHTS ONLY	0.00	2.56	2.56
076-0175-011-0000	SAFETY LIGHTS ONLY	0.00	2.56	2.56
076-0175-012-0000	SAFETY LIGHTS ONLY	0.00	2.56	2.56
076-0181-001-0000	SAFETY LIGHTS ONLY	0.00	2.56	2.56
076-0181-002-0000	SAFETY LIGHTS ONLY	0.00	2.56	2.56
076-0181-003-0000	SAFETY LIGHTS ONLY	0.00	2.56	2.56
076-0181-004-0000	SAFETY LIGHTS ONLY	0.00	2.56	2.56
076-0181-005-0000	SAFETY LIGHTS ONLY	0.00	2.56	2.56
076-0181-006-0000	SAFETY LIGHTS ONLY	0.00	2.56	2.56
076-0181-007-0000	SAFETY LIGHTS ONLY	0.00	2.56	2.56
076-0181-008-0000	SAFETY LIGHTS ONLY	0.00	2.56	2.56
076-0181-009-0000	SAFETY LIGHTS ONLY	0.00	2.56	2.56
076-0181-010-0000	SAFETY LIGHTS ONLY	0.00	2.56	2.56

Assessor's Parcel Number	District Classification	Street Lights Charge	Safety Lights Charge	Estimated 17/18 Applied Charge
076-0181-011-0000	SAFETY LIGHTS ONLY	0.00	2.56	2.56
076-0181-012-0000	SAFETY LIGHTS ONLY	0.00	2.56	2.56
076-0181-013-0000	SAFETY LIGHTS ONLY	0.00	2.56	2.56
076-0181-014-0000	SAFETY LIGHTS ONLY	0.00	2.56	2.56
076-0181-015-0000	SAFETY LIGHTS ONLY	0.00	2.56	2.56
076-0181-016-0000	SAFETY LIGHTS ONLY	0.00	2.56	2.56
076-0181-017-0000	SAFETY LIGHTS ONLY	0.00	2.56	2.56
076-0182-001-0000	SAFETY LIGHTS ONLY	0.00	2.56	2.56
076-0182-002-0000	SAFETY LIGHTS ONLY	0.00	2.56	2.56
076-0182-003-0000	SAFETY LIGHTS ONLY	0.00	2.56	2.56
076-0182-004-0000	SAFETY LIGHTS ONLY	0.00	2.56	2.56
076-0182-005-0000	SAFETY LIGHTS ONLY	0.00	2.56	2.56
076-0182-006-0000	SAFETY LIGHTS ONLY	0.00	2.56	2.56
076-0182-007-0000	SAFETY LIGHTS ONLY	0.00	2.56	2.56
076-0182-008-0000	SAFETY LIGHTS ONLY	0.00	2.56	2.56
076-0182-009-0000	SAFETY LIGHTS ONLY	0.00	2.56	2.56
076-0182-010-0000	SAFETY LIGHTS ONLY	0.00	2.56	2.56
076-0182-011-0000	SAFETY LIGHTS ONLY	0.00	2.56	2.56
076-0182-012-0000	SAFETY LIGHTS ONLY	0.00	2.56	2.56
076-0183-001-0000	RESIDENTIAL	15.32	2.56	17.88
076-0183-002-0000	SAFETY LIGHTS ONLY	0.00	2.56	2.56
076-0183-003-0000	SAFETY LIGHTS ONLY	0.00	2.56	2.56
076-0183-004-0000	SAFETY LIGHTS ONLY	0.00	2.56	2.56
076-0183-005-0000	SAFETY LIGHTS ONLY	0.00	2.56	2.56
076-0183-006-0000	SAFETY LIGHTS ONLY	0.00	2.56	2.56
076-0183-007-0000	SAFETY LIGHTS ONLY	0.00	2.56	2.56
076-0183-008-0000	SAFETY LIGHTS ONLY	0.00	2.56	2.56
076-0183-009-0000	SAFETY LIGHTS ONLY	0.00	2.56	2.56
076-0183-010-0000	SAFETY LIGHTS ONLY	0.00	2.56	2.56
076-0191-001-0000	SAFETY LIGHTS ONLY	0.00	2.56	2.56
076-0191-002-0000	SAFETY LIGHTS ONLY	0.00	2.56	2.56
076-0191-003-0000	SAFETY LIGHTS ONLY	0.00	2.56	2.56
076-0191-004-0000	SAFETY LIGHTS ONLY	0.00	2.56	2.56
076-0191-005-0000	SAFETY LIGHTS ONLY	0.00	2.56	2.56
076-0191-006-0000	SAFETY LIGHTS ONLY	0.00	2.56	2.56
076-0191-007-0000	SAFETY LIGHTS ONLY	0.00	2.56	2.56
076-0191-008-0000	SAFETY LIGHTS ONLY	0.00	2.56	2.56
076-0191-009-0000	SAFETY LIGHTS ONLY	0.00	2.56	2.56
076-0191-010-0000	SAFETY LIGHTS ONLY	0.00	2.56	2.56
076-0191-011-0000	SAFETY LIGHTS ONLY	0.00	2.56	2.56
076-0191-012-0000	SAFETY LIGHTS ONLY	0.00	2.56	2.56
076-0191-013-0000	SAFETY LIGHTS ONLY	0.00	2.56	2.56
076-0191-014-0000	SAFETY LIGHTS ONLY	0.00	2.56	2.56
076-0191-015-0000	SAFETY LIGHTS ONLY	0.00	2.56	2.56
076-0191-016-0000	SAFETY LIGHTS ONLY	0.00	2.56	2.56
076-0191-017-0000	SAFETY LIGHTS ONLY	0.00	2.56	2.56
076-0191-018-0000	SAFETY LIGHTS ONLY	0.00	2.56	2.56
076-0192-001-0000	RESIDENTIAL	15.32	2.56	17.88
076-0192-002-0000	RESIDENTIAL	15.32	2.56	17.88
076-0192-003-0000	SAFETY LIGHTS ONLY	0.00	2.56	2.56
076-0192-004-0000	SAFETY LIGHTS ONLY	0.00	2.56	2.56
076-0192-005-0000	SAFETY LIGHTS ONLY	0.00	2.56	2.56
076-0193-001-0000	SAFETY LIGHTS ONLY	0.00	2.56	2.56
076-0193-002-0000	SAFETY LIGHTS ONLY	0.00	2.56	2.56
076-0193-003-0000	SAFETY LIGHTS ONLY	0.00	2.56	2.56
076-0193-004-0000	SAFETY LIGHTS ONLY	0.00	2.56	2.56

Assessor's Parcel Number	District Classification	Street Lights Charge	Safety Lights Charge	Estimated 17/18 Applied Charge
076-0193-005-0000	SAFETY LIGHTS ONLY	0.00	2.56	2.56
076-0193-006-0000	SAFETY LIGHTS ONLY	0.00	2.56	2.56
076-0193-007-0000	SAFETY LIGHTS ONLY	0.00	2.56	2.56
076-0193-008-0000	SAFETY LIGHTS ONLY	0.00	2.56	2.56
076-0193-009-0000	SAFETY LIGHTS ONLY	0.00	2.56	2.56
076-0193-010-0000	SAFETY LIGHTS ONLY	0.00	2.56	2.56
076-0193-011-0000	SAFETY LIGHTS ONLY	0.00	2.56	2.56
076-0193-012-0000	SAFETY LIGHTS ONLY	0.00	2.56	2.56
076-0193-013-0000	RESIDENTIAL	15.32	2.56	17.88
076-0201-001-0000	SAFETY LIGHTS ONLY	0.00	2.56	2.56
076-0201-002-0000	SAFETY LIGHTS ONLY	0.00	2.56	2.56
076-0201-003-0000	SAFETY LIGHTS ONLY	0.00	2.56	2.56
076-0201-004-0000	SAFETY LIGHTS ONLY	0.00	2.56	2.56
076-0201-005-0000	SAFETY LIGHTS ONLY	0.00	2.56	2.56
076-0201-006-0000	SAFETY LIGHTS ONLY	0.00	2.56	2.56
076-0201-007-0000	SAFETY LIGHTS ONLY	0.00	2.56	2.56
076-0201-008-0000	SAFETY LIGHTS ONLY	0.00	2.56	2.56
076-0201-009-0000	SAFETY LIGHTS ONLY	0.00	2.56	2.56
076-0202-001-0000	SAFETY LIGHTS ONLY	0.00	2.56	2.56
076-0202-002-0000	SAFETY LIGHTS ONLY	0.00	2.56	2.56
076-0202-003-0000	SAFETY LIGHTS ONLY	0.00	2.56	2.56
076-0202-004-0000	SAFETY LIGHTS ONLY	0.00	2.56	2.56
076-0202-005-0000	SAFETY LIGHTS ONLY	0.00	2.56	2.56
076-0202-006-0000	SAFETY LIGHTS ONLY	0.00	2.56	2.56
076-0202-007-0000	SAFETY LIGHTS ONLY	0.00	2.56	2.56
076-0202-008-0000	SAFETY LIGHTS ONLY	0.00	2.56	2.56
076-0202-009-0000	SAFETY LIGHTS ONLY	0.00	2.56	2.56
076-0202-010-0000	SAFETY LIGHTS ONLY	0.00	2.56	2.56
076-0202-011-0000	SAFETY LIGHTS ONLY	0.00	2.56	2.56
076-0203-001-0000	SAFETY LIGHTS ONLY	0.00	2.56	2.56
076-0203-002-0000	SAFETY LIGHTS ONLY	0.00	2.56	2.56
076-0203-003-0000	SAFETY LIGHTS ONLY	0.00	2.56	2.56
076-0203-004-0000	SAFETY LIGHTS ONLY	0.00	2.56	2.56
076-0203-005-0000	SAFETY LIGHTS ONLY	0.00	2.56	2.56
076-0203-006-0000	SAFETY LIGHTS ONLY	0.00	2.56	2.56
076-0203-007-0000	SAFETY LIGHTS ONLY	0.00	2.56	2.56
076-0203-008-0000	SAFETY LIGHTS ONLY	0.00	2.56	2.56
076-0203-009-0000	SAFETY LIGHTS ONLY	0.00	2.56	2.56
076-0203-010-0000	SAFETY LIGHTS ONLY	0.00	2.56	2.56
076-0203-011-0000	SAFETY LIGHTS ONLY	0.00	2.56	2.56
076-0203-012-0000	SAFETY LIGHTS ONLY	0.00	2.56	2.56
076-0203-013-0000	SAFETY LIGHTS ONLY	0.00	2.56	2.56
076-0203-014-0000	SAFETY LIGHTS ONLY	0.00	2.56	2.56
076-0203-015-0000	SAFETY LIGHTS ONLY	0.00	2.56	2.56
076-0203-016-0000	SAFETY LIGHTS ONLY	0.00	2.56	2.56
076-0203-017-0000	SAFETY LIGHTS ONLY	0.00	2.56	2.56
076-0203-018-0000	SAFETY LIGHTS ONLY	0.00	2.56	2.56
076-0203-019-0000	SAFETY LIGHTS ONLY	0.00	2.56	2.56
076-0204-001-0000	NON RESIDENTIAL	47.08	2.56	49.64
076-0204-002-0000	NON RESIDENTIAL	17.60	2.56	20.16
076-0204-003-0000	SAFETY LIGHTS ONLY	0.00	2.56	2.56
076-0204-004-0000	SAFETY LIGHTS ONLY	0.00	2.56	2.56
076-0204-005-0000	NON RESIDENTIAL	6.52	2.56	9.08
076-0204-006-0000	RESIDENTIAL	15.32	2.56	17.88
076-0204-007-0000	SAFETY LIGHTS ONLY	0.00	2.56	2.56
076-0204-008-0000	SAFETY LIGHTS ONLY	0.00	2.56	2.56

Assessor's Parcel Number	District Classification	Street Lights Charge	Safety Lights Charge	Estimated 17/18 Applied Charge
076-0204-009-0000	SAFETY LIGHTS ONLY	0.00	2.56	2.56
076-0204-010-0000	SAFETY LIGHTS ONLY	0.00	2.56	2.56
076-0204-011-0000	SAFETY LIGHTS ONLY	0.00	2.56	2.56
076-0211-001-0000	SAFETY LIGHTS ONLY	0.00	2.56	2.56
076-0211-002-0000	SAFETY LIGHTS ONLY	0.00	2.56	2.56
076-0211-003-0000	SAFETY LIGHTS ONLY	0.00	2.56	2.56
076-0211-004-0000	SAFETY LIGHTS ONLY	0.00	2.56	2.56
076-0211-005-0000	SAFETY LIGHTS ONLY	0.00	2.56	2.56
076-0212-001-0000	SAFETY LIGHTS ONLY	0.00	2.56	2.56
076-0212-002-0000	SAFETY LIGHTS ONLY	0.00	2.56	2.56
076-0212-003-0000	SAFETY LIGHTS ONLY	0.00	2.56	2.56
076-0212-004-0000	SAFETY LIGHTS ONLY	0.00	2.56	2.56
076-0212-005-0000	SAFETY LIGHTS ONLY	0.00	2.56	2.56
076-0212-006-0000	SAFETY LIGHTS ONLY	0.00	2.56	2.56
076-0212-007-0000	SAFETY LIGHTS ONLY	0.00	2.56	2.56
076-0212-010-0000	NON RESIDENTIAL	63.96	2.56	66.52
076-0212-018-0000	NON RESIDENTIAL	36.76	2.56	39.32
076-0212-020-0000	SAFETY LIGHTS ONLY	0.00	2.56	2.56
076-0212-021-0000	NON RESIDENTIAL	52.38	2.56	54.94
076-0212-022-0000	NON RESIDENTIAL	6.28	2.56	8.84
076-0213-013-0000	SAFETY LIGHTS ONLY	0.00	2.56	2.56
076-0221-001-0000	NON RESIDENTIAL	93.42	2.56	95.98
076-0222-001-0000	NON RESIDENTIAL	82.60	2.56	85.16
076-0222-002-0000	NON RESIDENTIAL	25.16	2.56	27.72
076-0222-011-0000	NON RESIDENTIAL	112.58	2.56	115.14
076-0222-019-0000	NON RESIDENTIAL	137.00	2.56	139.56
076-0222-020-0000	NON RESIDENTIAL	66.48	2.56	69.04
076-0222-021-0000	NON RESIDENTIAL	48.84	2.56	51.40
076-0222-023-0000	NON RESIDENTIAL	50.86	2.56	53.42
076-0222-025-0000	NON RESIDENTIAL	49.10	2.56	51.66
076-0222-026-0000	NON RESIDENTIAL	107.04	2.56	109.60
076-0231-001-0000	SAFETY LIGHTS ONLY	0.00	2.56	2.56
076-0232-002-0000	SAFETY LIGHTS ONLY	0.00	2.56	2.56
076-0232-003-0000	SAFETY LIGHTS ONLY	0.00	2.56	2.56
076-0232-004-0000	SAFETY LIGHTS ONLY	0.00	2.56	2.56
076-0233-001-0000	SAFETY LIGHTS ONLY	0.00	2.56	2.56
076-0233-002-0000	SAFETY LIGHTS ONLY	0.00	2.56	2.56
076-0233-003-0000	SAFETY LIGHTS ONLY	0.00	2.56	2.56
076-0233-004-0000	SAFETY LIGHTS ONLY	0.00	2.56	2.56
076-0233-005-0000	SAFETY LIGHTS ONLY	0.00	2.56	2.56
076-0233-006-0000	SAFETY LIGHTS ONLY	0.00	2.56	2.56
076-0233-007-0000	SAFETY LIGHTS ONLY	0.00	2.56	2.56
076-0233-008-0000	SAFETY LIGHTS ONLY	0.00	2.56	2.56
076-0233-009-0000	SAFETY LIGHTS ONLY	0.00	2.56	2.56
076-0233-010-0000	SAFETY LIGHTS ONLY	0.00	2.56	2.56
076-0233-011-0000	SAFETY LIGHTS ONLY	0.00	2.56	2.56
076-0233-012-0000	SAFETY LIGHTS ONLY	0.00	2.56	2.56
076-0233-013-0000	SAFETY LIGHTS ONLY	0.00	2.56	2.56
076-0233-014-0000	SAFETY LIGHTS ONLY	0.00	2.56	2.56
076-0233-015-0000	SAFETY LIGHTS ONLY	0.00	2.56	2.56
076-0233-017-0000	SAFETY LIGHTS ONLY	0.00	2.56	2.56
076-0234-001-0000	SAFETY LIGHTS ONLY	0.00	2.56	2.56
076-0234-002-0000	SAFETY LIGHTS ONLY	0.00	2.56	2.56
076-0234-003-0000	SAFETY LIGHTS ONLY	0.00	2.56	2.56
076-0234-004-0000	SAFETY LIGHTS ONLY	0.00	2.56	2.56
076-0234-005-0000	SAFETY LIGHTS ONLY	0.00	2.56	2.56

Assessor's Parcel Number	District Classification	Street Lights Charge	Safety Lights Charge	Estimated 17/18 Applied Charge
076-0234-006-0000	SAFETY LIGHTS ONLY	0.00	2.56	2.56
076-0234-007-0000	SAFETY LIGHTS ONLY	0.00	2.56	2.56
076-0234-008-0000	SAFETY LIGHTS ONLY	0.00	2.56	2.56
076-0234-009-0000	SAFETY LIGHTS ONLY	0.00	2.56	2.56
076-0234-010-0000	SAFETY LIGHTS ONLY	0.00	2.56	2.56
076-0234-011-0000	SAFETY LIGHTS ONLY	0.00	2.56	2.56
076-0234-012-0000	SAFETY LIGHTS ONLY	0.00	2.56	2.56
076-0234-013-0000	SAFETY LIGHTS ONLY	0.00	2.56	2.56
076-0234-014-0000	SAFETY LIGHTS ONLY	0.00	2.56	2.56
076-0234-015-0000	SAFETY LIGHTS ONLY	0.00	2.56	2.56
076-0234-016-0000	SAFETY LIGHTS ONLY	0.00	2.56	2.56
076-0234-017-0000	SAFETY LIGHTS ONLY	0.00	2.56	2.56
076-0234-018-0000	SAFETY LIGHTS ONLY	0.00	2.56	2.56
076-0234-019-0000	SAFETY LIGHTS ONLY	0.00	2.56	2.56
076-0234-020-0000	SAFETY LIGHTS ONLY	0.00	2.56	2.56
076-0234-021-0000	SAFETY LIGHTS ONLY	0.00	2.56	2.56
076-0234-022-0000	SAFETY LIGHTS ONLY	0.00	2.56	2.56
076-0235-001-0000	SAFETY LIGHTS ONLY	0.00	2.56	2.56
076-0235-002-0000	SAFETY LIGHTS ONLY	0.00	2.56	2.56
076-0235-003-0000	SAFETY LIGHTS ONLY	0.00	2.56	2.56
076-0235-004-0000	SAFETY LIGHTS ONLY	0.00	2.56	2.56
076-0235-005-0000	SAFETY LIGHTS ONLY	0.00	2.56	2.56
076-0235-006-0000	SAFETY LIGHTS ONLY	0.00	2.56	2.56
076-0235-007-0000	SAFETY LIGHTS ONLY	0.00	2.56	2.56
076-0235-008-0000	SAFETY LIGHTS ONLY	0.00	2.56	2.56
076-0235-009-0000	SAFETY LIGHTS ONLY	0.00	2.56	2.56
076-0235-010-0000	SAFETY LIGHTS ONLY	0.00	2.56	2.56
076-0235-011-0000	SAFETY LIGHTS ONLY	0.00	2.56	2.56
076-0235-012-0000	SAFETY LIGHTS ONLY	0.00	2.56	2.56
076-0235-013-0000	SAFETY LIGHTS ONLY	0.00	2.56	2.56
076-0235-014-0000	SAFETY LIGHTS ONLY	0.00	2.56	2.56
076-0235-015-0000	SAFETY LIGHTS ONLY	0.00	2.56	2.56
076-0235-016-0000	SAFETY LIGHTS ONLY	0.00	2.56	2.56
076-0235-017-0000	SAFETY LIGHTS ONLY	0.00	2.56	2.56
076-0235-018-0000	SAFETY LIGHTS ONLY	0.00	2.56	2.56
076-0235-019-0000	SAFETY LIGHTS ONLY	0.00	2.56	2.56
076-0235-020-0000	SAFETY LIGHTS ONLY	0.00	2.56	2.56
076-0235-021-0000	SAFETY LIGHTS ONLY	0.00	2.56	2.56
076-0235-022-0000	SAFETY LIGHTS ONLY	0.00	2.56	2.56
076-0241-001-0000	SAFETY LIGHTS ONLY	0.00	2.56	2.56
076-0241-002-0000	SAFETY LIGHTS ONLY	0.00	2.56	2.56
076-0241-003-0000	SAFETY LIGHTS ONLY	0.00	2.56	2.56
076-0241-004-0000	SAFETY LIGHTS ONLY	0.00	2.56	2.56
076-0241-005-0000	SAFETY LIGHTS ONLY	0.00	2.56	2.56
076-0241-006-0000	SAFETY LIGHTS ONLY	0.00	2.56	2.56
076-0241-007-0000	SAFETY LIGHTS ONLY	0.00	2.56	2.56
076-0241-008-0000	SAFETY LIGHTS ONLY	0.00	2.56	2.56
076-0241-009-0000	SAFETY LIGHTS ONLY	0.00	2.56	2.56
076-0241-010-0000	SAFETY LIGHTS ONLY	0.00	2.56	2.56
076-0241-011-0000	SAFETY LIGHTS ONLY	0.00	2.56	2.56
076-0241-012-0000	SAFETY LIGHTS ONLY	0.00	2.56	2.56
076-0241-013-0000	SAFETY LIGHTS ONLY	0.00	2.56	2.56
076-0241-014-0000	SAFETY LIGHTS ONLY	0.00	2.56	2.56
076-0241-015-0000	SAFETY LIGHTS ONLY	0.00	2.56	2.56
076-0241-016-0000	SAFETY LIGHTS ONLY	0.00	2.56	2.56
076-0241-017-0000	SAFETY LIGHTS ONLY	0.00	2.56	2.56

Assessor's Parcel Number	District Classification	Street Lights Charge	Safety Lights Charge	Estimated 17/18 Applied Charge
076-0241-018-0000	SAFETY LIGHTS ONLY	0.00	2.56	2.56
076-0241-019-0000	SAFETY LIGHTS ONLY	0.00	2.56	2.56
076-0241-020-0000	SAFETY LIGHTS ONLY	0.00	2.56	2.56
076-0242-001-0000	SAFETY LIGHTS ONLY	0.00	2.56	2.56
076-0242-002-0000	SAFETY LIGHTS ONLY	0.00	2.56	2.56
076-0242-003-0000	SAFETY LIGHTS ONLY	0.00	2.56	2.56
076-0242-004-0000	SAFETY LIGHTS ONLY	0.00	2.56	2.56
076-0243-001-0000	SAFETY LIGHTS ONLY	0.00	2.56	2.56
076-0243-002-0000	SAFETY LIGHTS ONLY	0.00	2.56	2.56
076-0243-003-0000	SAFETY LIGHTS ONLY	0.00	2.56	2.56
076-0243-004-0000	SAFETY LIGHTS ONLY	0.00	2.56	2.56
076-0243-005-0000	SAFETY LIGHTS ONLY	0.00	2.56	2.56
076-0243-006-0000	SAFETY LIGHTS ONLY	0.00	2.56	2.56
076-0243-007-0000	SAFETY LIGHTS ONLY	0.00	2.56	2.56
076-0243-008-0000	SAFETY LIGHTS ONLY	0.00	2.56	2.56
076-0243-009-0000	SAFETY LIGHTS ONLY	0.00	2.56	2.56
076-0243-010-0000	SAFETY LIGHTS ONLY	0.00	2.56	2.56
076-0243-011-0000	SAFETY LIGHTS ONLY	0.00	2.56	2.56
076-0243-012-0000	SAFETY LIGHTS ONLY	0.00	2.56	2.56
076-0243-013-0000	SAFETY LIGHTS ONLY	0.00	2.56	2.56
076-0243-014-0000	SAFETY LIGHTS ONLY	0.00	2.56	2.56
076-0243-015-0000	SAFETY LIGHTS ONLY	0.00	2.56	2.56
076-0243-016-0000	SAFETY LIGHTS ONLY	0.00	2.56	2.56
076-0243-017-0000	SAFETY LIGHTS ONLY	0.00	2.56	2.56
076-0243-018-0000	SAFETY LIGHTS ONLY	0.00	2.56	2.56
076-0243-019-0000	SAFETY LIGHTS ONLY	0.00	2.56	2.56
076-0243-020-0000	SAFETY LIGHTS ONLY	0.00	2.56	2.56
076-0243-021-0000	SAFETY LIGHTS ONLY	0.00	2.56	2.56
076-0243-022-0000	SAFETY LIGHTS ONLY	0.00	2.56	2.56
076-0243-023-0000	SAFETY LIGHTS ONLY	0.00	2.56	2.56
076-0243-024-0000	SAFETY LIGHTS ONLY	0.00	2.56	2.56
076-0243-025-0000	EXEMPT	0.00	0.00	0.00
076-0244-001-0000	SAFETY LIGHTS ONLY	0.00	2.56	2.56
076-0244-002-0000	SAFETY LIGHTS ONLY	0.00	2.56	2.56
076-0244-003-0000	SAFETY LIGHTS ONLY	0.00	2.56	2.56
076-0244-004-0000	SAFETY LIGHTS ONLY	0.00	2.56	2.56
076-0244-005-0000	SAFETY LIGHTS ONLY	0.00	2.56	2.56
076-0244-006-0000	SAFETY LIGHTS ONLY	0.00	2.56	2.56
076-0244-007-0000	SAFETY LIGHTS ONLY	0.00	2.56	2.56
076-0244-008-0000	SAFETY LIGHTS ONLY	0.00	2.56	2.56
076-0244-009-0000	SAFETY LIGHTS ONLY	0.00	2.56	2.56
076-0245-001-0000	SAFETY LIGHTS ONLY	0.00	2.56	2.56
076-0245-002-0000	SAFETY LIGHTS ONLY	0.00	2.56	2.56
076-0245-003-0000	SAFETY LIGHTS ONLY	0.00	2.56	2.56
076-0245-004-0000	SAFETY LIGHTS ONLY	0.00	2.56	2.56
076-0245-005-0000	SAFETY LIGHTS ONLY	0.00	2.56	2.56
076-0245-006-0000	SAFETY LIGHTS ONLY	0.00	2.56	2.56
076-0245-007-0000	SAFETY LIGHTS ONLY	0.00	2.56	2.56
076-0245-008-0000	SAFETY LIGHTS ONLY	0.00	2.56	2.56
076-0245-009-0000	SAFETY LIGHTS ONLY	0.00	2.56	2.56
076-0245-010-0000	SAFETY LIGHTS ONLY	0.00	2.56	2.56
076-0245-011-0000	SAFETY LIGHTS ONLY	0.00	2.56	2.56
076-0245-012-0000	SAFETY LIGHTS ONLY	0.00	2.56	2.56
076-0245-013-0000	SAFETY LIGHTS ONLY	0.00	2.56	2.56
076-0245-014-0000	SAFETY LIGHTS ONLY	0.00	2.56	2.56
076-0245-015-0000	SAFETY LIGHTS ONLY	0.00	2.56	2.56

Assessor's Parcel Number	District Classification	Street Lights Charge	Safety Lights Charge	Estimated 17/18 Applied Charge
076-0245-016-0000	SAFETY LIGHTS ONLY	0.00	2.56	2.56
076-0245-017-0000	SAFETY LIGHTS ONLY	0.00	2.56	2.56
076-0251-001-0000	SAFETY LIGHTS ONLY	0.00	2.56	2.56
076-0252-001-0000	SAFETY LIGHTS ONLY	0.00	2.56	2.56
076-0252-002-0000	SAFETY LIGHTS ONLY	0.00	2.56	2.56
076-0252-003-0000	SAFETY LIGHTS ONLY	0.00	2.56	2.56
076-0252-004-0000	SAFETY LIGHTS ONLY	0.00	2.56	2.56
076-0252-005-0000	SAFETY LIGHTS ONLY	0.00	2.56	2.56
076-0252-006-0000	SAFETY LIGHTS ONLY	0.00	2.56	2.56
076-0252-007-0000	SAFETY LIGHTS ONLY	0.00	2.56	2.56
076-0252-008-0000	SAFETY LIGHTS ONLY	0.00	2.56	2.56
076-0252-009-0000	SAFETY LIGHTS ONLY	0.00	2.56	2.56
076-0252-010-0000	SAFETY LIGHTS ONLY	0.00	2.56	2.56
076-0252-011-0000	SAFETY LIGHTS ONLY	0.00	2.56	2.56
076-0252-012-0000	SAFETY LIGHTS ONLY	0.00	2.56	2.56
076-0252-013-0000	SAFETY LIGHTS ONLY	0.00	2.56	2.56
076-0252-014-0000	SAFETY LIGHTS ONLY	0.00	2.56	2.56
076-0252-015-0000	SAFETY LIGHTS ONLY	0.00	2.56	2.56
076-0252-016-0000	SAFETY LIGHTS ONLY	0.00	2.56	2.56
076-0252-017-0000	SAFETY LIGHTS ONLY	0.00	2.56	2.56
076-0252-018-0000	SAFETY LIGHTS ONLY	0.00	2.56	2.56
076-0252-019-0000	SAFETY LIGHTS ONLY	0.00	2.56	2.56
076-0252-020-0000	SAFETY LIGHTS ONLY	0.00	2.56	2.56
076-0252-021-0000	SAFETY LIGHTS ONLY	0.00	2.56	2.56
076-0252-022-0000	SAFETY LIGHTS ONLY	0.00	2.56	2.56
076-0252-023-0000	SAFETY LIGHTS ONLY	0.00	2.56	2.56
076-0252-024-0000	SAFETY LIGHTS ONLY	0.00	2.56	2.56
076-0252-025-0000	SAFETY LIGHTS ONLY	0.00	2.56	2.56
076-0252-026-0000	SAFETY LIGHTS ONLY	0.00	2.56	2.56
076-0253-001-0000	SAFETY LIGHTS ONLY	0.00	2.56	2.56
076-0253-002-0000	SAFETY LIGHTS ONLY	0.00	2.56	2.56
076-0253-003-0000	SAFETY LIGHTS ONLY	0.00	2.56	2.56
076-0253-004-0000	SAFETY LIGHTS ONLY	0.00	2.56	2.56
076-0253-005-0000	SAFETY LIGHTS ONLY	0.00	2.56	2.56
076-0253-006-0000	SAFETY LIGHTS ONLY	0.00	2.56	2.56
076-0253-007-0000	SAFETY LIGHTS ONLY	0.00	2.56	2.56
076-0253-008-0000	SAFETY LIGHTS ONLY	0.00	2.56	2.56
076-0253-009-0000	SAFETY LIGHTS ONLY	0.00	2.56	2.56
076-0253-010-0000	SAFETY LIGHTS ONLY	0.00	2.56	2.56
076-0253-011-0000	SAFETY LIGHTS ONLY	0.00	2.56	2.56
076-0253-012-0000	SAFETY LIGHTS ONLY	0.00	2.56	2.56
076-0253-013-0000	SAFETY LIGHTS ONLY	0.00	2.56	2.56
076-0253-014-0000	SAFETY LIGHTS ONLY	0.00	2.56	2.56
076-0254-001-0000	SAFETY LIGHTS ONLY	0.00	2.56	2.56
076-0254-002-0000	SAFETY LIGHTS ONLY	0.00	2.56	2.56
076-0254-003-0000	SAFETY LIGHTS ONLY	0.00	2.56	2.56
076-0254-004-0000	SAFETY LIGHTS ONLY	0.00	2.56	2.56
076-0254-005-0000	SAFETY LIGHTS ONLY	0.00	2.56	2.56
076-0254-006-0000	SAFETY LIGHTS ONLY	0.00	2.56	2.56
076-0254-007-0000	SAFETY LIGHTS ONLY	0.00	2.56	2.56
076-0254-008-0000	SAFETY LIGHTS ONLY	0.00	2.56	2.56
076-0254-009-0000	SAFETY LIGHTS ONLY	0.00	2.56	2.56
076-0261-001-0000	SAFETY LIGHTS ONLY	0.00	2.56	2.56
076-0261-002-0000	SAFETY LIGHTS ONLY	0.00	2.56	2.56
076-0261-003-0000	SAFETY LIGHTS ONLY	0.00	2.56	2.56
076-0261-004-0000	SAFETY LIGHTS ONLY	0.00	2.56	2.56

Assessor's Parcel Number	District Classification	Street Lights Charge	Safety Lights Charge	Estimated 17/18 Applied Charge
076-0261-006-0000	SAFETY LIGHTS ONLY	0.00	2.56	2.56
076-0261-007-0000	SAFETY LIGHTS ONLY	0.00	2.56	2.56
076-0261-008-0000	SAFETY LIGHTS ONLY	0.00	2.56	2.56
076-0262-001-0000	SAFETY LIGHTS ONLY	0.00	2.56	2.56
076-0262-002-0000	SAFETY LIGHTS ONLY	0.00	2.56	2.56
076-0262-003-0000	SAFETY LIGHTS ONLY	0.00	2.56	2.56
076-0262-004-0000	SAFETY LIGHTS ONLY	0.00	2.56	2.56
076-0262-005-0000	SAFETY LIGHTS ONLY	0.00	2.56	2.56
076-0262-006-0000	SAFETY LIGHTS ONLY	0.00	2.56	2.56
076-0262-007-0000	SAFETY LIGHTS ONLY	0.00	2.56	2.56
076-0262-008-0000	SAFETY LIGHTS ONLY	0.00	2.56	2.56
076-0262-009-0000	SAFETY LIGHTS ONLY	0.00	2.56	2.56
076-0262-010-0000	SAFETY LIGHTS ONLY	0.00	2.56	2.56
076-0270-001-0000	SAFETY LIGHTS ONLY	0.00	2.56	2.56
076-0270-002-0000	SAFETY LIGHTS ONLY	0.00	2.56	2.56
076-0270-003-0000	SAFETY LIGHTS ONLY	0.00	2.56	2.56
076-0270-004-0000	SAFETY LIGHTS ONLY	0.00	2.56	2.56
076-0270-005-0000	SAFETY LIGHTS ONLY	0.00	2.56	2.56
076-0270-006-0000	SAFETY LIGHTS ONLY	0.00	2.56	2.56
076-0270-007-0000	SAFETY LIGHTS ONLY	0.00	2.56	2.56
076-0270-008-0000	SAFETY LIGHTS ONLY	0.00	2.56	2.56
076-0270-009-0000	SAFETY LIGHTS ONLY	0.00	2.56	2.56
076-0270-010-0000	SAFETY LIGHTS ONLY	0.00	2.56	2.56
076-0270-011-0000	SAFETY LIGHTS ONLY	0.00	2.56	2.56
076-0270-012-0000	SAFETY LIGHTS ONLY	0.00	2.56	2.56
076-0270-014-0000	SAFETY LIGHTS ONLY	0.00	2.56	2.56
076-0270-015-0000	SAFETY LIGHTS ONLY	0.00	2.56	2.56
076-0270-016-0000	SAFETY LIGHTS ONLY	0.00	2.56	2.56
076-0270-017-0000	SAFETY LIGHTS ONLY	0.00	2.56	2.56
076-0270-018-0000	SAFETY LIGHTS ONLY	0.00	2.56	2.56
076-0270-019-0000	SAFETY LIGHTS ONLY	0.00	2.56	2.56
076-0270-020-0000	SAFETY LIGHTS ONLY	0.00	2.56	2.56
076-0270-021-0000	SAFETY LIGHTS ONLY	0.00	2.56	2.56
076-0270-022-0000	SAFETY LIGHTS ONLY	0.00	2.56	2.56
076-0270-023-0000	SAFETY LIGHTS ONLY	0.00	2.56	2.56
076-0270-024-0000	SAFETY LIGHTS ONLY	0.00	2.56	2.56
076-0270-025-0000	SAFETY LIGHTS ONLY	0.00	2.56	2.56
076-0270-026-0000	SAFETY LIGHTS ONLY	0.00	2.56	2.56
076-0270-027-0000	SAFETY LIGHTS ONLY	0.00	2.56	2.56
076-0270-028-0000	SAFETY LIGHTS ONLY	0.00	2.56	2.56
076-0270-029-0000	SAFETY LIGHTS ONLY	0.00	2.56	2.56
076-0270-031-0000	EXEMPT	0.00	0.00	0.00
076-0270-032-0000	SAFETY LIGHTS ONLY	0.00	2.56	2.56
076-0270-034-0000	EXEMPT	0.00	0.00	0.00
076-0270-035-0000	SAFETY LIGHTS ONLY	0.00	2.56	2.56
077-0010-001-0000	SAFETY LIGHTS ONLY	0.00	2.56	2.56
077-0010-006-0000	SAFETY LIGHTS ONLY	0.00	2.56	2.56
077-0010-017-0000	SAFETY LIGHTS ONLY	0.00	2.56	2.56
077-0010-020-0000	SAFETY LIGHTS ONLY	0.00	2.56	2.56
077-0010-021-0000	SAFETY LIGHTS ONLY	0.00	2.56	2.56
077-0010-022-0000	SAFETY LIGHTS ONLY	0.00	2.56	2.56
077-0010-025-0000	NON RESIDENTIAL	18.36	2.56	20.92
077-0010-027-0000	NON RESIDENTIAL	390.42	2.56	392.98
077-0010-030-0000	SAFETY LIGHTS ONLY	0.00	2.56	2.56
077-0010-031-0000	RESIDENTIAL	15.32	2.56	17.88
077-0010-033-0000	SAFETY LIGHTS ONLY	0.00	2.56	2.56

Assessor's Parcel Number	District Classification	Street Lights Charge	Safety Lights Charge	Estimated 17/18 Applied Charge
077-0010-048-0000	SAFETY LIGHTS ONLY	0.00	2.56	2.56
077-0010-049-0000	SAFETY LIGHTS ONLY	0.00	2.56	2.56
077-0010-051-0000	NON RESIDENTIAL	140.78	2.56	143.34
077-0010-052-0000	NON RESIDENTIAL	30.20	2.56	32.76
077-0010-053-0000	NON RESIDENTIAL	36.76	2.56	39.32
077-0010-054-0000	EXEMPT	0.00	0.00	0.00
077-0020-017-0000	NON RESIDENTIAL	207.80	2.56	210.36
077-0020-023-0000	NON RESIDENTIAL	408.80	2.56	411.36
077-0020-029-0000	NON RESIDENTIAL	392.18	2.56	394.74
077-0020-035-0000	NON RESIDENTIAL	52.88	2.56	55.44
077-0020-038-0000	NON RESIDENTIAL	300.74	2.56	303.30
077-0020-040-0000	NON RESIDENTIAL	93.94	2.56	96.50
077-0020-042-0000	NON RESIDENTIAL	184.86	2.56	187.42
077-0020-047-0000	NON RESIDENTIAL	56.40	2.56	58.96
077-0020-048-0000	NON RESIDENTIAL	148.60	2.56	151.16
077-0020-054-0000	SAFETY LIGHTS ONLY	0.00	2.56	2.56
077-0020-055-0000	SAFETY LIGHTS ONLY	0.00	2.56	2.56
077-0020-056-0000	NON RESIDENTIAL	234.00	2.56	236.56
077-0020-057-0000	NON RESIDENTIAL	97.72	2.56	100.28
077-0020-060-0000	SAFETY LIGHTS ONLY	0.00	2.56	2.56
077-0020-061-0000	EXEMPT	0.00	0.00	0.00
077-0020-062-0000	SAFETY LIGHTS ONLY	0.00	2.56	2.56
077-0020-063-0000	SAFETY LIGHTS ONLY	0.00	2.56	2.56
077-0020-065-0000	NON RESIDENTIAL	149.10	2.56	151.66
077-0020-066-0000	NON RESIDENTIAL	206.02	2.56	208.58
077-0020-070-0000	NON RESIDENTIAL	155.90	2.56	158.46
077-0020-077-0000	EXEMPT	0.00	0.00	0.00
077-0020-078-0000	SAFETY LIGHTS ONLY	0.00	2.56	2.56
077-0020-081-0000	SAFETY LIGHTS ONLY	0.00	2.56	2.56
077-0020-084-0000	SAFETY LIGHTS ONLY	0.00	2.56	2.56
077-0020-085-0000	NON RESIDENTIAL	107.56	2.56	110.12
077-0030-003-0000	NON RESIDENTIAL	74.28	2.56	76.84
077-0030-004-0000	NON RESIDENTIAL	81.08	2.56	83.64
077-0030-005-0000	NON RESIDENTIAL	42.54	2.56	45.10
077-0030-006-0000	EXEMPT	0.00	0.00	0.00
077-0030-007-0000	SAFETY LIGHTS ONLY	0.00	2.56	2.56
077-0030-008-0000	SAFETY LIGHTS ONLY	0.00	2.56	2.56
077-0030-009-0000	SAFETY LIGHTS ONLY	0.00	2.56	2.56
077-0030-010-0000	SAFETY LIGHTS ONLY	0.00	2.56	2.56
077-0030-011-0000	NON RESIDENTIAL	56.14	2.56	58.70
077-0030-012-0000	SAFETY LIGHTS ONLY	0.00	2.56	2.56
077-0030-013-0000	NON RESIDENTIAL	43.56	2.56	46.12
077-0030-015-0000	NON RESIDENTIAL	118.12	2.56	120.68
077-0030-016-0000	NON RESIDENTIAL	26.68	2.56	29.24
077-0030-017-0000	NON RESIDENTIAL	39.02	2.56	41.58
077-0030-018-0000	NON RESIDENTIAL	42.04	2.56	44.60
077-0030-019-0000	SAFETY LIGHTS ONLY	0.00	2.56	2.56
077-0030-021-0000	SAFETY LIGHTS ONLY	0.00	2.56	2.56
077-0030-025-0000	NON RESIDENTIAL	74.28	2.56	76.84
077-0030-029-0000	SAFETY LIGHTS ONLY	0.00	2.56	2.56
077-0030-032-0000	EXEMPT	0.00	0.00	0.00
077-0030-033-0000	SAFETY LIGHTS ONLY	0.00	2.56	2.56
077-0030-036-0000	EXEMPT	0.00	0.00	0.00
077-0030-041-0000	SAFETY LIGHTS ONLY	0.00	2.56	2.56
077-0030-042-0000	NON RESIDENTIAL	22.90	2.56	25.46
077-0030-045-0000	EXEMPT	0.00	0.00	0.00

Assessor's Parcel Number	District Classification	Street Lights Charge	Safety Lights Charge	Estimated 17/18 Applied Charge
077-0030-046-0000	NON RESIDENTIAL	78.32	2.56	80.88
077-0030-047-0000	NON RESIDENTIAL	45.56	2.56	48.12
077-0030-048-0000	SAFETY LIGHTS ONLY	0.00	2.56	2.56
077-0030-049-0000	SAFETY LIGHTS ONLY	0.00	2.56	2.56
077-0040-017-0000	NON RESIDENTIAL	251.90	2.56	254.46
077-0040-025-0000	SAFETY LIGHTS ONLY	0.00	2.56	2.56
077-0040-033-0000	NON RESIDENTIAL	15.34	2.56	17.90
077-0040-034-0000	NON RESIDENTIAL	15.34	2.56	17.90
077-0040-035-0000	NON RESIDENTIAL	15.34	2.56	17.90
077-0040-036-0000	NON RESIDENTIAL	15.34	2.56	17.90
077-0040-037-0000	NON RESIDENTIAL	15.34	2.56	17.90
077-0040-038-0000	NON RESIDENTIAL	15.34	2.56	17.90
077-0040-039-0000	NON RESIDENTIAL	15.34	2.56	17.90
077-0040-043-0000	EXEMPT	0.00	0.00	0.00
077-0040-044-0000	NON RESIDENTIAL	114.58	2.56	117.14
077-0040-046-0000	SAFETY LIGHTS ONLY	0.00	2.56	2.56
077-0040-048-0000	NON RESIDENTIAL	73.28	2.56	75.84
077-0040-051-0000	NON RESIDENTIAL	108.30	2.56	110.86
077-0040-052-0000	NON RESIDENTIAL	230.72	2.56	233.28
077-0040-053-0000	NON RESIDENTIAL	108.54	2.56	111.10
077-0050-002-0000	EXEMPT	0.00	0.00	0.00
077-0050-011-0000	NON RESIDENTIAL	12.58	2.56	15.14
077-0050-014-0000	SAFETY LIGHTS ONLY	0.00	2.56	2.56
077-0050-024-0000	NON RESIDENTIAL	60.44	2.56	63.00
077-0050-035-0000	EXEMPT	0.00	0.00	0.00
077-0050-036-0000	NON RESIDENTIAL	42.30	2.56	44.86
077-0050-037-0000	SAFETY LIGHTS ONLY	0.00	2.56	2.56
077-0050-040-0000	NON RESIDENTIAL	73.28	2.56	75.84
077-0050-042-0000	NON RESIDENTIAL	104.52	2.56	107.08
077-0050-043-0000	NON RESIDENTIAL	79.32	2.56	81.88
077-0050-044-0000	NON RESIDENTIAL	110.56	2.56	113.12
077-0050-046-0000	NON RESIDENTIAL	118.12	2.56	120.68
077-0050-047-0000	NON RESIDENTIAL	63.20	2.56	65.76
077-0050-048-0000	NON RESIDENTIAL	115.34	2.56	117.90
077-0050-049-0000	NON RESIDENTIAL	80.08	2.56	82.64
077-0050-050-0000	NON RESIDENTIAL	14.58	2.56	17.14
077-0050-051-0000	SAFETY LIGHTS ONLY	0.00	2.56	2.56
077-0050-052-0000	SAFETY LIGHTS ONLY	0.00	2.56	2.56
077-0050-053-0000	NON RESIDENTIAL	15.34	2.56	17.90
077-0050-054-0000	NON RESIDENTIAL	15.34	2.56	17.90
077-0050-055-0000	NON RESIDENTIAL	15.34	2.56	17.90
077-0050-056-0000	NON RESIDENTIAL	15.34	2.56	17.90
077-0050-058-0000	EXEMPT	0.00	0.00	0.00
077-0050-063-0000	NON RESIDENTIAL	352.66	2.56	355.22
077-0050-064-0000	NON RESIDENTIAL	60.18	2.56	62.74
077-0050-065-0000	SAFETY LIGHTS ONLY	0.00	2.56	2.56
077-0050-066-0000	SAFETY LIGHTS ONLY	0.00	2.56	2.56
077-0050-067-0000	NON RESIDENTIAL	94.94	2.56	97.50
077-0050-068-0000	NON RESIDENTIAL	127.94	2.56	130.50
077-0050-069-0000	SAFETY LIGHTS ONLY	0.00	2.56	2.56
077-0050-075-0000	NON RESIDENTIAL	319.64	2.56	322.20
077-0050-076-0000	NON RESIDENTIAL	361.96	2.56	364.52
077-0050-077-0000	NON RESIDENTIAL	757.70	2.56	760.26
077-0050-078-0000	NON RESIDENTIAL	159.94	2.56	162.50
077-0050-079-0000	SAFETY LIGHTS ONLY	0.00	2.56	2.56
077-0050-082-0000	SAFETY LIGHTS ONLY	0.00	2.56	2.56

Assessor's Parcel Number	District Classification	Street Lights Charge	Safety Lights Charge	Estimated 17/18 Applied Charge
077-0050-083-0000	NON RESIDENTIAL	76.30	2.56	78.86
077-0050-086-0000	NON RESIDENTIAL	217.62	2.56	220.18
077-0061-001-0000	RESIDENTIAL	15.32	2.56	17.88
077-0061-002-0000	RESIDENTIAL	15.32	2.56	17.88
077-0061-003-0000	RESIDENTIAL	15.32	2.56	17.88
077-0062-001-0000	RESIDENTIAL	15.32	2.56	17.88
077-0062-002-0000	RESIDENTIAL	15.32	2.56	17.88
077-0062-003-0000	RESIDENTIAL	15.32	2.56	17.88
077-0063-001-0000	RESIDENTIAL	15.32	2.56	17.88
077-0063-002-0000	RESIDENTIAL	15.32	2.56	17.88
077-0063-003-0000	RESIDENTIAL	15.32	2.56	17.88
077-0063-004-0000	RESIDENTIAL	15.32	2.56	17.88
077-0064-001-0000	RESIDENTIAL	15.32	2.56	17.88
077-0064-002-0000	RESIDENTIAL	15.32	2.56	17.88
077-0064-003-0000	RESIDENTIAL	15.32	2.56	17.88
077-0064-004-0000	RESIDENTIAL	15.32	2.56	17.88
077-0064-005-0000	RESIDENTIAL	15.32	2.56	17.88
077-0064-006-0000	RESIDENTIAL	15.32	2.56	17.88
077-0064-007-0000	RESIDENTIAL	15.32	2.56	17.88
077-0064-008-0000	RESIDENTIAL	15.32	2.56	17.88
077-0064-009-0000	RESIDENTIAL	15.32	2.56	17.88
077-0064-010-0000	RESIDENTIAL	15.32	2.56	17.88
077-0064-011-0000	RESIDENTIAL	15.32	2.56	17.88
077-0064-012-0000	RESIDENTIAL	15.32	2.56	17.88
077-0064-013-0000	RESIDENTIAL	15.32	2.56	17.88
077-0064-014-0000	RESIDENTIAL	15.32	2.56	17.88
077-0064-015-0000	RESIDENTIAL	15.32	2.56	17.88
077-0064-016-0000	RESIDENTIAL	15.32	2.56	17.88
077-0064-017-0000	RESIDENTIAL	15.32	2.56	17.88
077-0064-018-0000	RESIDENTIAL	15.32	2.56	17.88
077-0064-019-0000	RESIDENTIAL	15.32	2.56	17.88
077-0064-020-0000	RESIDENTIAL	15.32	2.56	17.88
077-0064-021-0000	RESIDENTIAL	15.32	2.56	17.88
077-0064-022-0000	RESIDENTIAL	15.32	2.56	17.88
077-0064-023-0000	RESIDENTIAL	15.32	2.56	17.88
077-0064-024-0000	RESIDENTIAL	15.32	2.56	17.88
077-0064-025-0000	RESIDENTIAL	15.32	2.56	17.88
077-0064-026-0000	RESIDENTIAL	15.32	2.56	17.88
077-0064-027-0000	RESIDENTIAL	15.32	2.56	17.88
077-0064-028-0000	RESIDENTIAL	15.32	2.56	17.88
077-0064-029-0000	RESIDENTIAL	15.32	2.56	17.88
077-0064-030-0000	RESIDENTIAL	15.32	2.56	17.88
077-0065-001-0000	RESIDENTIAL	15.32	2.56	17.88
077-0065-002-0000	RESIDENTIAL	15.32	2.56	17.88
077-0065-003-0000	RESIDENTIAL	15.32	2.56	17.88
077-0065-004-0000	RESIDENTIAL	15.32	2.56	17.88
077-0065-005-0000	RESIDENTIAL	15.32	2.56	17.88
077-0065-006-0000	RESIDENTIAL	15.32	2.56	17.88
077-0065-007-0000	RESIDENTIAL	15.32	2.56	17.88
077-0065-008-0000	RESIDENTIAL	15.32	2.56	17.88
077-0065-009-0000	RESIDENTIAL	15.32	2.56	17.88
077-0065-010-0000	RESIDENTIAL	15.32	2.56	17.88
077-0065-011-0000	RESIDENTIAL	15.32	2.56	17.88
077-0065-012-0000	RESIDENTIAL	15.32	2.56	17.88
077-0065-013-0000	RESIDENTIAL	15.32	2.56	17.88
077-0065-014-0000	RESIDENTIAL	15.32	2.56	17.88

Assessor's Parcel Number	District Classification	Street Lights Charge	Safety Lights Charge	Estimated 17/18 Applied Charge
077-0065-015-0000	RESIDENTIAL	15.32	2.56	17.88
077-0065-016-0000	RESIDENTIAL	15.32	2.56	17.88
077-0065-017-0000	RESIDENTIAL	15.32	2.56	17.88
077-0065-018-0000	RESIDENTIAL	15.32	2.56	17.88
077-0066-001-0000	RESIDENTIAL	15.32	2.56	17.88
077-0066-002-0000	RESIDENTIAL	15.32	2.56	17.88
077-0066-003-0000	RESIDENTIAL	15.32	2.56	17.88
077-0066-004-0000	RESIDENTIAL	15.32	2.56	17.88
077-0066-005-0000	RESIDENTIAL	15.32	2.56	17.88
077-0066-006-0000	RESIDENTIAL	15.32	2.56	17.88
077-0066-007-0000	RESIDENTIAL	15.32	2.56	17.88
077-0066-008-0000	RESIDENTIAL	15.32	2.56	17.88
077-0066-009-0000	RESIDENTIAL	15.32	2.56	17.88
077-0066-010-0000	RESIDENTIAL	15.32	2.56	17.88
077-0066-011-0000	RESIDENTIAL	15.32	2.56	17.88
077-0071-001-0000	RESIDENTIAL	15.32	2.56	17.88
077-0071-002-0000	RESIDENTIAL	15.32	2.56	17.88
077-0071-003-0000	RESIDENTIAL	15.32	2.56	17.88
077-0071-004-0000	RESIDENTIAL	15.32	2.56	17.88
077-0071-005-0000	RESIDENTIAL	15.32	2.56	17.88
077-0071-006-0000	RESIDENTIAL	15.32	2.56	17.88
077-0071-007-0000	RESIDENTIAL	15.32	2.56	17.88
077-0071-008-0000	RESIDENTIAL	15.32	2.56	17.88
077-0071-009-0000	RESIDENTIAL	15.32	2.56	17.88
077-0071-010-0000	RESIDENTIAL	15.32	2.56	17.88
077-0071-011-0000	RESIDENTIAL	15.32	2.56	17.88
077-0071-012-0000	RESIDENTIAL	15.32	2.56	17.88
077-0071-013-0000	RESIDENTIAL	15.32	2.56	17.88
077-0072-001-0000	RESIDENTIAL	15.32	2.56	17.88
077-0072-002-0000	RESIDENTIAL	15.32	2.56	17.88
077-0072-003-0000	RESIDENTIAL	15.32	2.56	17.88
077-0072-004-0000	RESIDENTIAL	15.32	2.56	17.88
077-0072-005-0000	RESIDENTIAL	15.32	2.56	17.88
077-0072-006-0000	RESIDENTIAL	15.32	2.56	17.88
077-0072-007-0000	RESIDENTIAL	15.32	2.56	17.88
077-0072-008-0000	RESIDENTIAL	15.32	2.56	17.88
077-0072-009-0000	RESIDENTIAL	15.32	2.56	17.88
077-0072-010-0000	RESIDENTIAL	15.32	2.56	17.88
077-0072-011-0000	RESIDENTIAL	15.32	2.56	17.88
077-0072-012-0000	RESIDENTIAL	15.32	2.56	17.88
077-0072-013-0000	RESIDENTIAL	15.32	2.56	17.88
077-0072-014-0000	RESIDENTIAL	15.32	2.56	17.88
077-0072-015-0000	RESIDENTIAL	15.32	2.56	17.88
077-0072-016-0000	RESIDENTIAL	15.32	2.56	17.88
077-0072-017-0000	RESIDENTIAL	15.32	2.56	17.88
077-0072-018-0000	RESIDENTIAL	15.32	2.56	17.88
077-0072-019-0000	RESIDENTIAL	15.32	2.56	17.88
077-0072-020-0000	RESIDENTIAL	15.32	2.56	17.88
077-0072-021-0000	RESIDENTIAL	15.32	2.56	17.88
077-0072-022-0000	RESIDENTIAL	15.32	2.56	17.88
077-0073-001-0000	RESIDENTIAL	15.32	2.56	17.88
077-0073-002-0000	RESIDENTIAL	15.32	2.56	17.88
077-0073-003-0000	RESIDENTIAL	15.32	2.56	17.88
077-0073-004-0000	RESIDENTIAL	15.32	2.56	17.88
077-0073-005-0000	RESIDENTIAL	15.32	2.56	17.88
077-0073-006-0000	RESIDENTIAL	15.32	2.56	17.88

Assessor's Parcel Number	District Classification	Street Lights Charge	Safety Lights Charge	Estimated 17/18 Applied Charge
077-0073-007-0000	RESIDENTIAL	15.32	2.56	17.88
077-0073-008-0000	RESIDENTIAL	15.32	2.56	17.88
077-0073-009-0000	RESIDENTIAL	15.32	2.56	17.88
077-0073-010-0000	RESIDENTIAL	15.32	2.56	17.88
077-0073-013-0000	RESIDENTIAL	15.32	2.56	17.88
077-0073-014-0000	RESIDENTIAL	15.32	2.56	17.88
077-0073-015-0000	RESIDENTIAL	15.32	2.56	17.88
077-0073-016-0000	RESIDENTIAL	15.32	2.56	17.88
077-0073-017-0000	RESIDENTIAL	15.32	2.56	17.88
077-0073-018-0000	RESIDENTIAL	15.32	2.56	17.88
077-0073-019-0000	RESIDENTIAL	15.32	2.56	17.88
077-0073-020-0000	RESIDENTIAL	15.32	2.56	17.88
077-0074-001-0000	RESIDENTIAL	15.32	2.56	17.88
077-0074-002-0000	RESIDENTIAL	15.32	2.56	17.88
077-0074-003-0000	RESIDENTIAL	15.32	2.56	17.88
077-0074-004-0000	RESIDENTIAL	15.32	2.56	17.88
077-0074-005-0000	RESIDENTIAL	15.32	2.56	17.88
077-0074-006-0000	RESIDENTIAL	15.32	2.56	17.88
077-0074-007-0000	RESIDENTIAL	15.32	2.56	17.88
077-0074-008-0000	RESIDENTIAL	15.32	2.56	17.88
077-0074-009-0000	RESIDENTIAL	15.32	2.56	17.88
077-0074-010-0000	RESIDENTIAL	15.32	2.56	17.88
077-0074-011-0000	RESIDENTIAL	15.32	2.56	17.88
077-0074-012-0000	RESIDENTIAL	15.32	2.56	17.88
077-0074-013-0000	RESIDENTIAL	15.32	2.56	17.88
077-0074-014-0000	RESIDENTIAL	15.32	2.56	17.88
077-0074-015-0000	RESIDENTIAL	15.32	2.56	17.88
077-0081-001-0000	RESIDENTIAL	15.32	2.56	17.88
077-0081-002-0000	RESIDENTIAL	15.32	2.56	17.88
077-0081-003-0000	RESIDENTIAL	15.32	2.56	17.88
077-0081-004-0000	RESIDENTIAL	15.32	2.56	17.88
077-0081-005-0000	RESIDENTIAL	15.32	2.56	17.88
077-0081-006-0000	RESIDENTIAL	15.32	2.56	17.88
077-0081-007-0000	RESIDENTIAL	15.32	2.56	17.88
077-0082-001-0000	RESIDENTIAL	15.32	2.56	17.88
077-0082-002-0000	RESIDENTIAL	15.32	2.56	17.88
077-0082-003-0000	RESIDENTIAL	15.32	2.56	17.88
077-0082-004-0000	RESIDENTIAL	15.32	2.56	17.88
077-0082-005-0000	RESIDENTIAL	15.32	2.56	17.88
077-0082-006-0000	RESIDENTIAL	15.32	2.56	17.88
077-0082-007-0000	RESIDENTIAL	15.32	2.56	17.88
077-0082-008-0000	RESIDENTIAL	15.32	2.56	17.88
077-0082-009-0000	RESIDENTIAL	15.32	2.56	17.88
077-0082-010-0000	RESIDENTIAL	15.32	2.56	17.88
077-0082-011-0000	RESIDENTIAL	15.32	2.56	17.88
077-0082-012-0000	RESIDENTIAL	15.32	2.56	17.88
077-0082-013-0000	RESIDENTIAL	15.32	2.56	17.88
077-0083-001-0000	RESIDENTIAL	15.32	2.56	17.88
077-0083-002-0000	RESIDENTIAL	15.32	2.56	17.88
077-0083-003-0000	RESIDENTIAL	15.32	2.56	17.88
077-0083-004-0000	RESIDENTIAL	15.32	2.56	17.88
077-0083-005-0000	RESIDENTIAL	15.32	2.56	17.88
077-0083-006-0000	RESIDENTIAL	15.32	2.56	17.88
077-0083-007-0000	RESIDENTIAL	15.32	2.56	17.88
077-0083-008-0000	RESIDENTIAL	15.32	2.56	17.88
077-0083-009-0000	RESIDENTIAL	15.32	2.56	17.88

Assessor's Parcel Number	District Classification	Street Lights Charge	Safety Lights Charge	Estimated 17/18 Applied Charge
077-0083-010-0000	RESIDENTIAL	15.32	2.56	17.88
077-0083-011-0000	RESIDENTIAL	15.32	2.56	17.88
077-0083-012-0000	RESIDENTIAL	15.32	2.56	17.88
077-0083-013-0000	RESIDENTIAL	15.32	2.56	17.88
077-0083-014-0000	RESIDENTIAL	15.32	2.56	17.88
077-0083-015-0000	RESIDENTIAL	15.32	2.56	17.88
077-0083-016-0000	RESIDENTIAL	15.32	2.56	17.88
077-0091-001-0000	RESIDENTIAL	15.32	2.56	17.88
077-0091-002-0000	RESIDENTIAL	15.32	2.56	17.88
077-0091-003-0000	RESIDENTIAL	15.32	2.56	17.88
077-0091-004-0000	RESIDENTIAL	15.32	2.56	17.88
077-0091-005-0000	RESIDENTIAL	15.32	2.56	17.88
077-0091-006-0000	RESIDENTIAL	15.32	2.56	17.88
077-0091-007-0000	RESIDENTIAL	15.32	2.56	17.88
077-0091-008-0000	RESIDENTIAL	15.32	2.56	17.88
077-0091-009-0000	RESIDENTIAL	15.32	2.56	17.88
077-0091-010-0000	RESIDENTIAL	15.32	2.56	17.88
077-0091-011-0000	RESIDENTIAL	15.32	2.56	17.88
077-0091-012-0000	RESIDENTIAL	15.32	2.56	17.88
077-0091-013-0000	RESIDENTIAL	15.32	2.56	17.88
077-0091-014-0000	RESIDENTIAL	15.32	2.56	17.88
077-0091-015-0000	RESIDENTIAL	15.32	2.56	17.88
077-0091-016-0000	RESIDENTIAL	15.32	2.56	17.88
077-0091-017-0000	RESIDENTIAL	15.32	2.56	17.88
077-0092-001-0000	RESIDENTIAL	15.32	2.56	17.88
077-0092-002-0000	RESIDENTIAL	15.32	2.56	17.88
077-0092-003-0000	RESIDENTIAL	15.32	2.56	17.88
077-0092-004-0000	RESIDENTIAL	15.32	2.56	17.88
077-0092-005-0000	RESIDENTIAL	15.32	2.56	17.88
077-0092-006-0000	RESIDENTIAL	15.32	2.56	17.88
077-0092-007-0000	RESIDENTIAL	15.32	2.56	17.88
077-0092-008-0000	RESIDENTIAL	15.32	2.56	17.88
077-0092-009-0000	RESIDENTIAL	15.32	2.56	17.88
077-0092-010-0000	RESIDENTIAL	15.32	2.56	17.88
077-0092-011-0000	RESIDENTIAL	15.32	2.56	17.88
077-0092-012-0000	RESIDENTIAL	15.32	2.56	17.88
077-0092-013-0000	RESIDENTIAL	15.32	2.56	17.88
077-0092-014-0000	RESIDENTIAL	15.32	2.56	17.88
077-0092-017-0000	RESIDENTIAL	15.32	2.56	17.88
077-0092-018-0000	RESIDENTIAL	15.32	2.56	17.88
077-0092-019-0000	RESIDENTIAL	15.32	2.56	17.88
077-0092-020-0000	RESIDENTIAL	15.32	2.56	17.88
077-0092-021-0000	RESIDENTIAL	15.32	2.56	17.88
077-0092-022-0000	RESIDENTIAL	15.32	2.56	17.88
077-0092-023-0000	RESIDENTIAL	15.32	2.56	17.88
077-0092-024-0000	RESIDENTIAL	15.32	2.56	17.88
077-0092-025-0000	RESIDENTIAL	15.32	2.56	17.88
077-0092-026-0000	RESIDENTIAL	15.32	2.56	17.88
077-0092-027-0000	RESIDENTIAL	15.32	2.56	17.88
077-0101-001-0000	RESIDENTIAL	15.32	2.56	17.88
077-0101-002-0000	RESIDENTIAL	15.32	2.56	17.88
077-0101-003-0000	RESIDENTIAL	15.32	2.56	17.88
077-0101-004-0000	RESIDENTIAL	15.32	2.56	17.88
077-0101-005-0000	RESIDENTIAL	15.32	2.56	17.88
077-0101-006-0000	RESIDENTIAL	15.32	2.56	17.88
077-0101-007-0000	RESIDENTIAL	15.32	2.56	17.88

Assessor's Parcel Number	District Classification	Street Lights Charge	Safety Lights Charge	Estimated 17/18 Applied Charge
077-0101-008-0000	RESIDENTIAL	15.32	2.56	17.88
077-0101-009-0000	RESIDENTIAL	15.32	2.56	17.88
077-0101-010-0000	RESIDENTIAL	15.32	2.56	17.88
077-0102-001-0000	RESIDENTIAL	15.32	2.56	17.88
077-0102-002-0000	RESIDENTIAL	15.32	2.56	17.88
077-0102-003-0000	RESIDENTIAL	15.32	2.56	17.88
077-0102-004-0000	RESIDENTIAL	15.32	2.56	17.88
077-0102-005-0000	RESIDENTIAL	15.32	2.56	17.88
077-0102-006-0000	RESIDENTIAL	15.32	2.56	17.88
077-0102-007-0000	RESIDENTIAL	15.32	2.56	17.88
077-0103-001-0000	RESIDENTIAL	15.32	2.56	17.88
077-0103-002-0000	RESIDENTIAL	15.32	2.56	17.88
077-0103-003-0000	RESIDENTIAL	15.32	2.56	17.88
077-0103-004-0000	RESIDENTIAL	15.32	2.56	17.88
077-0103-005-0000	RESIDENTIAL	15.32	2.56	17.88
077-0103-006-0000	RESIDENTIAL	15.32	2.56	17.88
077-0103-007-0000	RESIDENTIAL	15.32	2.56	17.88
077-0103-008-0000	RESIDENTIAL	15.32	2.56	17.88
077-0103-009-0000	RESIDENTIAL	15.32	2.56	17.88
077-0103-010-0000	RESIDENTIAL	15.32	2.56	17.88
077-0103-011-0000	RESIDENTIAL	15.32	2.56	17.88
077-0103-012-0000	RESIDENTIAL	15.32	2.56	17.88
077-0103-013-0000	RESIDENTIAL	15.32	2.56	17.88
077-0103-014-0000	RESIDENTIAL	15.32	2.56	17.88
077-0103-015-0000	RESIDENTIAL	15.32	2.56	17.88
077-0103-016-0000	RESIDENTIAL	15.32	2.56	17.88
077-0103-017-0000	RESIDENTIAL	15.32	2.56	17.88
077-0103-018-0000	RESIDENTIAL	15.32	2.56	17.88
077-0103-019-0000	RESIDENTIAL	15.32	2.56	17.88
077-0103-020-0000	RESIDENTIAL	15.32	2.56	17.88
077-0103-021-0000	RESIDENTIAL	15.32	2.56	17.88
077-0103-022-0000	RESIDENTIAL	15.32	2.56	17.88
077-0103-023-0000	RESIDENTIAL	15.32	2.56	17.88
077-0103-024-0000	RESIDENTIAL	15.32	2.56	17.88
077-0103-025-0000	RESIDENTIAL	15.32	2.56	17.88
077-0103-026-0000	RESIDENTIAL	15.32	2.56	17.88
077-0104-001-0000	RESIDENTIAL	15.32	2.56	17.88
077-0104-002-0000	RESIDENTIAL	15.32	2.56	17.88
077-0104-003-0000	RESIDENTIAL	15.32	2.56	17.88
077-0104-004-0000	RESIDENTIAL	15.32	2.56	17.88
077-0104-005-0000	RESIDENTIAL	15.32	2.56	17.88
077-0104-006-0000	RESIDENTIAL	15.32	2.56	17.88
077-0104-007-0000	RESIDENTIAL	15.32	2.56	17.88
077-0104-008-0000	RESIDENTIAL	15.32	2.56	17.88
077-0104-009-0000	RESIDENTIAL	15.32	2.56	17.88
077-0104-010-0000	RESIDENTIAL	15.32	2.56	17.88
077-0104-011-0000	RESIDENTIAL	15.32	2.56	17.88
077-0104-012-0000	RESIDENTIAL	15.32	2.56	17.88
077-0104-013-0000	RESIDENTIAL	15.32	2.56	17.88
077-0104-014-0000	RESIDENTIAL	15.32	2.56	17.88
077-0104-015-0000	RESIDENTIAL	15.32	2.56	17.88
077-0104-016-0000	RESIDENTIAL	15.32	2.56	17.88
077-0104-017-0000	RESIDENTIAL	15.32	2.56	17.88
077-0104-018-0000	RESIDENTIAL	15.32	2.56	17.88
077-0104-019-0000	RESIDENTIAL	15.32	2.56	17.88
077-0104-020-0000	RESIDENTIAL	15.32	2.56	17.88

Assessor's Parcel Number	District Classification	Street Lights Charge	Safety Lights Charge	Estimated 17/18 Applied Charge
077-0104-021-0000	RESIDENTIAL	15.32	2.56	17.88
077-0104-022-0000	RESIDENTIAL	15.32	2.56	17.88
077-0104-023-0000	RESIDENTIAL	15.32	2.56	17.88
077-0105-001-0000	RESIDENTIAL	15.32	2.56	17.88
077-0105-002-0000	RESIDENTIAL	15.32	2.56	17.88
077-0105-003-0000	RESIDENTIAL	15.32	2.56	17.88
077-0105-004-0000	RESIDENTIAL	15.32	2.56	17.88
077-0105-005-0000	RESIDENTIAL	15.32	2.56	17.88
077-0105-006-0000	RESIDENTIAL	15.32	2.56	17.88
077-0111-001-0000	RESIDENTIAL	15.32	2.56	17.88
077-0111-002-0000	RESIDENTIAL	15.32	2.56	17.88
077-0111-003-0000	RESIDENTIAL	15.32	2.56	17.88
077-0112-001-0000	RESIDENTIAL	15.32	2.56	17.88
077-0112-002-0000	RESIDENTIAL	15.32	2.56	17.88
077-0112-003-0000	RESIDENTIAL	15.32	2.56	17.88
077-0112-004-0000	RESIDENTIAL	15.32	2.56	17.88
077-0112-005-0000	RESIDENTIAL	15.32	2.56	17.88
077-0112-006-0000	RESIDENTIAL	15.32	2.56	17.88
077-0112-007-0000	RESIDENTIAL	15.32	2.56	17.88
077-0112-008-0000	RESIDENTIAL	15.32	2.56	17.88
077-0112-009-0000	RESIDENTIAL	15.32	2.56	17.88
077-0112-010-0000	RESIDENTIAL	15.32	2.56	17.88
077-0112-011-0000	RESIDENTIAL	15.32	2.56	17.88
077-0112-012-0000	RESIDENTIAL	15.32	2.56	17.88
077-0112-013-0000	RESIDENTIAL	15.32	2.56	17.88
077-0112-014-0000	RESIDENTIAL	15.32	2.56	17.88
077-0112-015-0000	RESIDENTIAL	15.32	2.56	17.88
077-0113-001-0000	RESIDENTIAL	15.32	2.56	17.88
077-0113-002-0000	RESIDENTIAL	15.32	2.56	17.88
077-0113-003-0000	RESIDENTIAL	15.32	2.56	17.88
077-0113-004-0000	RESIDENTIAL	15.32	2.56	17.88
077-0113-005-0000	RESIDENTIAL	15.32	2.56	17.88
077-0113-006-0000	RESIDENTIAL	15.32	2.56	17.88
077-0113-007-0000	RESIDENTIAL	15.32	2.56	17.88
077-0113-008-0000	RESIDENTIAL	15.32	2.56	17.88
077-0113-009-0000	RESIDENTIAL	15.32	2.56	17.88
077-0113-010-0000	RESIDENTIAL	15.32	2.56	17.88
077-0113-011-0000	RESIDENTIAL	15.32	2.56	17.88
077-0113-012-0000	RESIDENTIAL	15.32	2.56	17.88
077-0113-013-0000	RESIDENTIAL	15.32	2.56	17.88
077-0113-014-0000	RESIDENTIAL	15.32	2.56	17.88
077-0113-015-0000	RESIDENTIAL	15.32	2.56	17.88
077-0113-016-0000	RESIDENTIAL	15.32	2.56	17.88
077-0113-017-0000	RESIDENTIAL	15.32	2.56	17.88
077-0113-018-0000	RESIDENTIAL	15.32	2.56	17.88
077-0113-019-0000	RESIDENTIAL	15.32	2.56	17.88
077-0113-020-0000	RESIDENTIAL	15.32	2.56	17.88
077-0113-021-0000	RESIDENTIAL	15.32	2.56	17.88
077-0113-022-0000	RESIDENTIAL	15.32	2.56	17.88
077-0113-023-0000	RESIDENTIAL	15.32	2.56	17.88
077-0113-024-0000	RESIDENTIAL	15.32	2.56	17.88
077-0113-025-0000	RESIDENTIAL	15.32	2.56	17.88
077-0113-026-0000	RESIDENTIAL	15.32	2.56	17.88
077-0113-027-0000	RESIDENTIAL	15.32	2.56	17.88
077-0113-028-0000	RESIDENTIAL	15.32	2.56	17.88
077-0114-001-0000	RESIDENTIAL	15.32	2.56	17.88

Assessor's Parcel Number	District Classification	Street Lights Charge	Safety Lights Charge	Estimated 17/18 Applied Charge
077-0114-002-0000	RESIDENTIAL	15.32	2.56	17.88
077-0114-003-0000	RESIDENTIAL	15.32	2.56	17.88
077-0114-004-0000	RESIDENTIAL	15.32	2.56	17.88
077-0114-005-0000	RESIDENTIAL	15.32	2.56	17.88
077-0114-006-0000	RESIDENTIAL	15.32	2.56	17.88
077-0114-007-0000	RESIDENTIAL	15.32	2.56	17.88
077-0114-008-0000	RESIDENTIAL	15.32	2.56	17.88
077-0114-009-0000	RESIDENTIAL	15.32	2.56	17.88
077-0114-010-0000	RESIDENTIAL	15.32	2.56	17.88
077-0114-011-0000	RESIDENTIAL	15.32	2.56	17.88
077-0114-012-0000	RESIDENTIAL	15.32	2.56	17.88
077-0121-006-0000	NON RESIDENTIAL	186.88	2.56	189.44
077-0121-008-0000	SAFETY LIGHTS ONLY	0.00	2.56	2.56
077-0121-010-0000	SAFETY LIGHTS ONLY	0.00	2.56	2.56
077-0122-001-0000	RESIDENTIAL	15.32	2.56	17.88
077-0122-002-0000	RESIDENTIAL	15.32	2.56	17.88
077-0122-003-0000	RESIDENTIAL	15.32	2.56	17.88
077-0122-004-0000	RESIDENTIAL	15.32	2.56	17.88
077-0122-005-0000	RESIDENTIAL	15.32	2.56	17.88
077-0122-006-0000	RESIDENTIAL	15.32	2.56	17.88
077-0122-007-0000	RESIDENTIAL	15.32	2.56	17.88
077-0122-008-0000	RESIDENTIAL	15.32	2.56	17.88
077-0122-009-0000	RESIDENTIAL	15.32	2.56	17.88
077-0122-010-0000	RESIDENTIAL	15.32	2.56	17.88
077-0122-011-0000	RESIDENTIAL	15.32	2.56	17.88
077-0122-012-0000	RESIDENTIAL	15.32	2.56	17.88
077-0122-013-0000	RESIDENTIAL	15.32	2.56	17.88
077-0122-014-0000	RESIDENTIAL	15.32	2.56	17.88
077-0122-015-0000	RESIDENTIAL	15.32	2.56	17.88
077-0122-016-0000	RESIDENTIAL	15.32	2.56	17.88
077-0122-017-0000	RESIDENTIAL	15.32	2.56	17.88
077-0122-018-0000	RESIDENTIAL	15.32	2.56	17.88
077-0122-019-0000	RESIDENTIAL	15.32	2.56	17.88
077-0122-020-0000	RESIDENTIAL	15.32	2.56	17.88
077-0122-021-0000	RESIDENTIAL	15.32	2.56	17.88
077-0122-022-0000	RESIDENTIAL	15.32	2.56	17.88
077-0122-023-0000	RESIDENTIAL	15.32	2.56	17.88
077-0122-024-0000	RESIDENTIAL	15.32	2.56	17.88
077-0122-025-0000	RESIDENTIAL	15.32	2.56	17.88
077-0122-026-0000	RESIDENTIAL	15.32	2.56	17.88
077-0122-027-0000	RESIDENTIAL	15.32	2.56	17.88
077-0122-028-0000	RESIDENTIAL	15.32	2.56	17.88
077-0122-029-0000	RESIDENTIAL	15.32	2.56	17.88
077-0122-030-0000	RESIDENTIAL	15.32	2.56	17.88
077-0122-031-0000	RESIDENTIAL	15.32	2.56	17.88
077-0122-032-0000	RESIDENTIAL	15.32	2.56	17.88
077-0122-033-0000	RESIDENTIAL	15.32	2.56	17.88
077-0122-034-0000	RESIDENTIAL	15.32	2.56	17.88
077-0122-035-0000	RESIDENTIAL	15.32	2.56	17.88
077-0122-036-0000	RESIDENTIAL	15.32	2.56	17.88
077-0122-037-0000	RESIDENTIAL	15.32	2.56	17.88
077-0122-038-0000	RESIDENTIAL	15.32	2.56	17.88
077-0122-039-0000	RESIDENTIAL	15.32	2.56	17.88
077-0122-040-0000	RESIDENTIAL	15.32	2.56	17.88
077-0123-002-0000	RESIDENTIAL	15.32	2.56	17.88
077-0123-003-0000	RESIDENTIAL	15.32	2.56	17.88

Assessor's Parcel Number	District Classification	Street Lights Charge	Safety Lights Charge	Estimated 17/18 Applied Charge
077-0123-004-0000	RESIDENTIAL	15.32	2.56	17.88
077-0123-005-0000	RESIDENTIAL	15.32	2.56	17.88
077-0123-006-0000	RESIDENTIAL	15.32	2.56	17.88
077-0123-007-0000	RESIDENTIAL	15.32	2.56	17.88
077-0123-008-0000	RESIDENTIAL	15.32	2.56	17.88
077-0123-009-0000	RESIDENTIAL	15.32	2.56	17.88
077-0123-010-0000	NON RESIDENTIAL	14.84	2.56	17.40
077-0123-011-0000	NON RESIDENTIAL	41.54	2.56	44.10
077-0124-001-0000	RESIDENTIAL	15.32	2.56	17.88
077-0124-002-0000	RESIDENTIAL	15.32	2.56	17.88
077-0125-001-0000	RESIDENTIAL	15.32	2.56	17.88
077-0131-001-0000	RESIDENTIAL	15.32	2.56	17.88
077-0131-002-0000	RESIDENTIAL	15.32	2.56	17.88
077-0131-003-0000	RESIDENTIAL	15.32	2.56	17.88
077-0131-004-0000	RESIDENTIAL	15.32	2.56	17.88
077-0131-005-0000	RESIDENTIAL	15.32	2.56	17.88
077-0131-006-0000	RESIDENTIAL	15.32	2.56	17.88
077-0131-007-0000	RESIDENTIAL	15.32	2.56	17.88
077-0131-008-0000	RESIDENTIAL	15.32	2.56	17.88
077-0131-009-0000	RESIDENTIAL	15.32	2.56	17.88
077-0131-010-0000	RESIDENTIAL	15.32	2.56	17.88
077-0131-011-0000	RESIDENTIAL	15.32	2.56	17.88
077-0131-012-0000	RESIDENTIAL	15.32	2.56	17.88
077-0131-013-0000	RESIDENTIAL	15.32	2.56	17.88
077-0132-001-0000	RESIDENTIAL	15.32	2.56	17.88
077-0132-002-0000	RESIDENTIAL	15.32	2.56	17.88
077-0132-003-0000	RESIDENTIAL	15.32	2.56	17.88
077-0132-004-0000	RESIDENTIAL	15.32	2.56	17.88
077-0132-005-0000	RESIDENTIAL	15.32	2.56	17.88
077-0132-006-0000	RESIDENTIAL	15.32	2.56	17.88
077-0132-007-0000	RESIDENTIAL	15.32	2.56	17.88
077-0132-008-0000	RESIDENTIAL	15.32	2.56	17.88
077-0132-009-0000	RESIDENTIAL	15.32	2.56	17.88
077-0132-010-0000	RESIDENTIAL	15.32	2.56	17.88
077-0132-011-0000	RESIDENTIAL	15.32	2.56	17.88
077-0132-012-0000	RESIDENTIAL	15.32	2.56	17.88
077-0132-013-0000	RESIDENTIAL	15.32	2.56	17.88
077-0132-014-0000	RESIDENTIAL	15.32	2.56	17.88
077-0132-015-0000	RESIDENTIAL	15.32	2.56	17.88
077-0132-016-0000	RESIDENTIAL	15.32	2.56	17.88
077-0132-017-0000	RESIDENTIAL	15.32	2.56	17.88
077-0132-018-0000	RESIDENTIAL	15.32	2.56	17.88
077-0132-019-0000	RESIDENTIAL	15.32	2.56	17.88
077-0132-020-0000	RESIDENTIAL	15.32	2.56	17.88
077-0132-021-0000	RESIDENTIAL	15.32	2.56	17.88
077-0133-001-0000	RESIDENTIAL	15.32	2.56	17.88
077-0133-002-0000	RESIDENTIAL	15.32	2.56	17.88
077-0133-003-0000	RESIDENTIAL	15.32	2.56	17.88
077-0133-004-0000	RESIDENTIAL	15.32	2.56	17.88
077-0133-005-0000	RESIDENTIAL	15.32	2.56	17.88
077-0133-006-0000	RESIDENTIAL	15.32	2.56	17.88
077-0133-007-0000	RESIDENTIAL	15.32	2.56	17.88
077-0133-008-0000	RESIDENTIAL	15.32	2.56	17.88
077-0133-009-0000	RESIDENTIAL	15.32	2.56	17.88
077-0133-010-0000	RESIDENTIAL	15.32	2.56	17.88
077-0133-011-0000	RESIDENTIAL	15.32	2.56	17.88

Assessor's Parcel Number	District Classification	Street Lights Charge	Safety Lights Charge	Estimated 17/18 Applied Charge
077-0133-012-0000	RESIDENTIAL	15.32	2.56	17.88
077-0133-013-0000	RESIDENTIAL	15.32	2.56	17.88
077-0133-014-0000	RESIDENTIAL	15.32	2.56	17.88
077-0133-015-0000	RESIDENTIAL	15.32	2.56	17.88
077-0133-016-0000	RESIDENTIAL	15.32	2.56	17.88
077-0134-001-0000	RESIDENTIAL	15.32	2.56	17.88
077-0134-002-0000	RESIDENTIAL	15.32	2.56	17.88
077-0134-003-0000	RESIDENTIAL	15.32	2.56	17.88
077-0134-004-0000	RESIDENTIAL	15.32	2.56	17.88
077-0134-005-0000	RESIDENTIAL	15.32	2.56	17.88
077-0134-006-0000	RESIDENTIAL	15.32	2.56	17.88
077-0134-007-0000	RESIDENTIAL	15.32	2.56	17.88
077-0134-008-0000	RESIDENTIAL	15.32	2.56	17.88
077-0134-009-0000	RESIDENTIAL	15.32	2.56	17.88
077-0134-010-0000	RESIDENTIAL	15.32	2.56	17.88
077-0134-011-0000	RESIDENTIAL	15.32	2.56	17.88
077-0134-012-0000	RESIDENTIAL	15.32	2.56	17.88
077-0134-013-0000	RESIDENTIAL	15.32	2.56	17.88
077-0134-014-0000	RESIDENTIAL	15.32	2.56	17.88
077-0141-001-0000	RESIDENTIAL	15.32	2.56	17.88
077-0141-002-0000	RESIDENTIAL	15.32	2.56	17.88
077-0141-003-0000	RESIDENTIAL	15.32	2.56	17.88
077-0141-004-0000	RESIDENTIAL	15.32	2.56	17.88
077-0141-005-0000	RESIDENTIAL	15.32	2.56	17.88
077-0142-001-0000	RESIDENTIAL	15.32	2.56	17.88
077-0142-002-0000	RESIDENTIAL	15.32	2.56	17.88
077-0142-003-0000	RESIDENTIAL	15.32	2.56	17.88
077-0142-004-0000	RESIDENTIAL	15.32	2.56	17.88
077-0142-005-0000	RESIDENTIAL	15.32	2.56	17.88
077-0142-006-0000	RESIDENTIAL	15.32	2.56	17.88
077-0142-007-0000	RESIDENTIAL	15.32	2.56	17.88
077-0142-008-0000	RESIDENTIAL	15.32	2.56	17.88
077-0142-009-0000	RESIDENTIAL	15.32	2.56	17.88
077-0142-010-0000	RESIDENTIAL	15.32	2.56	17.88
077-0142-011-0000	RESIDENTIAL	15.32	2.56	17.88
077-0142-012-0000	RESIDENTIAL	15.32	2.56	17.88
077-0142-013-0000	RESIDENTIAL	15.32	2.56	17.88
077-0143-001-0000	RESIDENTIAL	15.32	2.56	17.88
077-0143-002-0000	RESIDENTIAL	15.32	2.56	17.88
077-0144-001-0000	RESIDENTIAL	15.32	2.56	17.88
077-0144-002-0000	RESIDENTIAL	15.32	2.56	17.88
077-0144-003-0000	RESIDENTIAL	15.32	2.56	17.88
077-0144-004-0000	RESIDENTIAL	15.32	2.56	17.88
077-0145-001-0000	RESIDENTIAL	15.32	2.56	17.88
077-0145-002-0000	RESIDENTIAL	15.32	2.56	17.88
077-0145-003-0000	RESIDENTIAL	15.32	2.56	17.88
077-0145-004-0000	RESIDENTIAL	15.32	2.56	17.88
077-0145-005-0000	RESIDENTIAL	15.32	2.56	17.88
077-0145-006-0000	RESIDENTIAL	15.32	2.56	17.88
077-0145-007-0000	RESIDENTIAL	15.32	2.56	17.88
077-0145-008-0000	RESIDENTIAL	15.32	2.56	17.88
077-0145-009-0000	RESIDENTIAL	15.32	2.56	17.88
077-0145-010-0000	RESIDENTIAL	15.32	2.56	17.88
077-0145-011-0000	RESIDENTIAL	15.32	2.56	17.88
077-0145-012-0000	RESIDENTIAL	15.32	2.56	17.88
077-0145-013-0000	RESIDENTIAL	15.32	2.56	17.88

Assessor's Parcel Number	District Classification	Street Lights Charge	Safety Lights Charge	Estimated 17/18 Applied Charge
077-0151-001-0000	RESIDENTIAL	15.32	2.56	17.88
077-0151-002-0000	RESIDENTIAL	15.32	2.56	17.88
077-0151-003-0000	RESIDENTIAL	15.32	2.56	17.88
077-0151-004-0000	RESIDENTIAL	15.32	2.56	17.88
077-0151-005-0000	RESIDENTIAL	15.32	2.56	17.88
077-0151-006-0000	RESIDENTIAL	15.32	2.56	17.88
077-0151-007-0000	RESIDENTIAL	15.32	2.56	17.88
077-0151-008-0000	RESIDENTIAL	15.32	2.56	17.88
077-0151-009-0000	RESIDENTIAL	15.32	2.56	17.88
077-0151-010-0000	RESIDENTIAL	15.32	2.56	17.88
077-0151-011-0000	RESIDENTIAL	15.32	2.56	17.88
077-0151-012-0000	RESIDENTIAL	15.32	2.56	17.88
077-0151-013-0000	RESIDENTIAL	15.32	2.56	17.88
077-0151-014-0000	RESIDENTIAL	15.32	2.56	17.88
077-0152-001-0000	RESIDENTIAL	15.32	2.56	17.88
077-0152-002-0000	RESIDENTIAL	15.32	2.56	17.88
077-0152-003-0000	RESIDENTIAL	15.32	2.56	17.88
077-0152-004-0000	RESIDENTIAL	15.32	2.56	17.88
077-0152-005-0000	RESIDENTIAL	15.32	2.56	17.88
077-0152-006-0000	RESIDENTIAL	15.32	2.56	17.88
077-0152-007-0000	RESIDENTIAL	15.32	2.56	17.88
077-0152-008-0000	RESIDENTIAL	15.32	2.56	17.88
077-0152-009-0000	RESIDENTIAL	15.32	2.56	17.88
077-0152-010-0000	RESIDENTIAL	15.32	2.56	17.88
077-0152-011-0000	RESIDENTIAL	15.32	2.56	17.88
077-0152-012-0000	RESIDENTIAL	15.32	2.56	17.88
077-0152-013-0000	RESIDENTIAL	15.32	2.56	17.88
077-0152-014-0000	RESIDENTIAL	15.32	2.56	17.88
077-0152-015-0000	RESIDENTIAL	15.32	2.56	17.88
077-0152-016-0000	RESIDENTIAL	15.32	2.56	17.88
077-0152-017-0000	RESIDENTIAL	15.32	2.56	17.88
077-0152-018-0000	RESIDENTIAL	15.32	2.56	17.88
077-0152-019-0000	RESIDENTIAL	15.32	2.56	17.88
077-0152-020-0000	RESIDENTIAL	15.32	2.56	17.88
077-0152-021-0000	RESIDENTIAL	15.32	2.56	17.88
077-0152-022-0000	RESIDENTIAL	15.32	2.56	17.88
077-0152-023-0000	RESIDENTIAL	15.32	2.56	17.88
077-0152-024-0000	RESIDENTIAL	15.32	2.56	17.88
077-0152-025-0000	RESIDENTIAL	15.32	2.56	17.88
077-0152-026-0000	RESIDENTIAL	15.32	2.56	17.88
077-0152-027-0000	RESIDENTIAL	15.32	2.56	17.88
077-0152-028-0000	RESIDENTIAL	15.32	2.56	17.88
077-0152-029-0000	RESIDENTIAL	15.32	2.56	17.88
077-0152-030-0000	RESIDENTIAL	15.32	2.56	17.88
077-0152-031-0000	RESIDENTIAL	15.32	2.56	17.88
077-0152-032-0000	RESIDENTIAL	15.32	2.56	17.88
077-0152-033-0000	RESIDENTIAL	15.32	2.56	17.88
077-0152-034-0000	RESIDENTIAL	15.32	2.56	17.88
077-0152-035-0000	RESIDENTIAL	15.32	2.56	17.88
077-0152-036-0000	RESIDENTIAL	15.32	2.56	17.88
077-0152-037-0000	RESIDENTIAL	15.32	2.56	17.88
077-0152-038-0000	RESIDENTIAL	15.32	2.56	17.88
077-0152-039-0000	RESIDENTIAL	15.32	2.56	17.88
077-0153-001-0000	RESIDENTIAL	15.32	2.56	17.88
077-0153-002-0000	RESIDENTIAL	15.32	2.56	17.88
077-0153-003-0000	RESIDENTIAL	15.32	2.56	17.88

Assessor's Parcel Number	District Classification	Street Lights Charge	Safety Lights Charge	Estimated 17/18 Applied Charge
077-0153-004-0000	RESIDENTIAL	15.32	2.56	17.88
077-0153-005-0000	RESIDENTIAL	15.32	2.56	17.88
077-0153-006-0000	RESIDENTIAL	15.32	2.56	17.88
077-0153-007-0000	RESIDENTIAL	15.32	2.56	17.88
077-0153-008-0000	RESIDENTIAL	15.32	2.56	17.88
077-0153-009-0000	RESIDENTIAL	15.32	2.56	17.88
077-0153-010-0000	RESIDENTIAL	15.32	2.56	17.88
077-0154-001-0000	NON RESIDENTIAL	14.34	2.56	16.90
077-0154-002-0000	NON RESIDENTIAL	14.34	2.56	16.90
077-0154-003-0000	NON RESIDENTIAL	14.34	2.56	16.90
077-0154-004-0000	NON RESIDENTIAL	14.34	2.56	16.90
077-0154-005-0000	NON RESIDENTIAL	14.34	2.56	16.90
077-0154-006-0000	NON RESIDENTIAL	14.34	2.56	16.90
077-0154-007-0000	NON RESIDENTIAL	14.34	2.56	16.90
077-0154-008-0000	NON RESIDENTIAL	14.34	2.56	16.90
077-0154-009-0000	NON RESIDENTIAL	14.34	2.56	16.90
077-0154-010-0000	NON RESIDENTIAL	14.34	2.56	16.90
077-0154-011-0000	NON RESIDENTIAL	14.34	2.56	16.90
077-0154-012-0000	NON RESIDENTIAL	14.34	2.56	16.90
077-0154-013-0000	NON RESIDENTIAL	14.34	2.56	16.90
077-0154-014-0000	NON RESIDENTIAL	14.34	2.56	16.90
077-0154-015-0000	NON RESIDENTIAL	14.34	2.56	16.90
077-0154-016-0000	NON RESIDENTIAL	14.34	2.56	16.90
077-0154-017-0000	NON RESIDENTIAL	14.34	2.56	16.90
077-0154-018-0000	NON RESIDENTIAL	14.34	2.56	16.90
077-0154-019-0000	NON RESIDENTIAL	14.34	2.56	16.90
077-0154-020-0000	NON RESIDENTIAL	14.34	2.56	16.90
077-0154-021-0000	NON RESIDENTIAL	14.34	2.56	16.90
077-0154-022-0000	NON RESIDENTIAL	14.34	2.56	16.90
077-0154-023-0000	NON RESIDENTIAL	14.34	2.56	16.90
077-0154-024-0000	NON RESIDENTIAL	14.34	2.56	16.90
077-0154-025-0000	NON RESIDENTIAL	14.34	2.56	16.90
077-0154-026-0000	NON RESIDENTIAL	14.34	2.56	16.90
077-0154-027-0000	NON RESIDENTIAL	14.34	2.56	16.90
077-0154-028-0000	NON RESIDENTIAL	14.34	2.56	16.90
077-0154-029-0000	NON RESIDENTIAL	14.34	2.56	16.90
077-0154-030-0000	NON RESIDENTIAL	14.34	2.56	16.90
077-0154-031-0000	NON RESIDENTIAL	14.34	2.56	16.90
077-0154-032-0000	NON RESIDENTIAL	14.34	2.56	16.90
077-0154-033-0000	NON RESIDENTIAL	14.34	2.56	16.90
077-0161-001-0000	RESIDENTIAL	15.32	2.56	17.88
077-0161-002-0000	RESIDENTIAL	15.32	2.56	17.88
077-0161-003-0000	RESIDENTIAL	15.32	2.56	17.88
077-0161-004-0000	RESIDENTIAL	15.32	2.56	17.88
077-0161-005-0000	RESIDENTIAL	15.32	2.56	17.88
077-0161-006-0000	NON RESIDENTIAL	3.00	2.56	5.56
077-0161-007-0000	NON RESIDENTIAL	46.32	2.56	48.88
077-0161-008-0000	NON RESIDENTIAL	14.34	2.56	16.90
077-0161-009-0000	NON RESIDENTIAL	14.08	2.56	16.64
077-0161-010-0000	NON RESIDENTIAL	51.86	2.56	54.42
077-0161-011-0000	NON RESIDENTIAL	8.28	2.56	10.84
077-0161-012-0000	NON RESIDENTIAL	21.64	2.56	24.20
077-0161-013-0000	NON RESIDENTIAL	41.80	2.56	44.36
077-0161-014-0000	NON RESIDENTIAL	31.96	2.56	34.52
077-0161-015-0000	NON RESIDENTIAL	47.08	2.56	49.64
077-0162-001-0000	RESIDENTIAL	15.32	2.56	17.88

Assessor's Parcel Number	District Classification	Street Lights Charge	Safety Lights Charge	Estimated 17/18 Applied Charge
077-0162-002-0000	RESIDENTIAL	15.32	2.56	17.88
077-0162-003-0000	RESIDENTIAL	15.32	2.56	17.88
077-0162-004-0000	RESIDENTIAL	15.32	2.56	17.88
077-0162-005-0000	RESIDENTIAL	15.32	2.56	17.88
077-0162-006-0000	RESIDENTIAL	15.32	2.56	17.88
077-0162-007-0000	RESIDENTIAL	15.32	2.56	17.88
077-0162-008-0000	RESIDENTIAL	15.32	2.56	17.88
077-0162-009-0000	RESIDENTIAL	15.32	2.56	17.88
077-0162-010-0000	RESIDENTIAL	15.32	2.56	17.88
077-0162-011-0000	NON RESIDENTIAL	26.68	2.56	29.24
077-0162-012-0000	NON RESIDENTIAL	15.08	2.56	17.64
077-0162-013-0000	NON RESIDENTIAL	15.08	2.56	17.64
077-0162-014-0000	NON RESIDENTIAL	29.70	2.56	32.26
077-0162-015-0000	NON RESIDENTIAL	49.86	2.56	52.42
077-0163-001-0000	RESIDENTIAL	15.32	2.56	17.88
077-0163-002-0000	RESIDENTIAL	15.32	2.56	17.88
077-0163-003-0000	NON RESIDENTIAL	15.08	2.56	17.64
077-0163-004-0000	NON RESIDENTIAL	15.08	2.56	17.64
077-0163-005-0000	NON RESIDENTIAL	15.08	2.56	17.64
077-0163-006-0000	NON RESIDENTIAL	15.08	2.56	17.64
077-0163-007-0000	NON RESIDENTIAL	15.08	2.56	17.64
077-0163-008-0000	NON RESIDENTIAL	46.58	2.56	49.14
077-0163-009-0000	NON RESIDENTIAL	47.84	2.56	50.40
077-0163-010-0000	NON RESIDENTIAL	15.08	2.56	17.64
077-0163-011-0000	NON RESIDENTIAL	15.08	2.56	17.64
077-0163-012-0000	NON RESIDENTIAL	15.08	2.56	17.64
077-0163-013-0000	NON RESIDENTIAL	15.08	2.56	17.64
077-0163-014-0000	NON RESIDENTIAL	15.08	2.56	17.64
077-0163-015-0000	NON RESIDENTIAL	15.08	2.56	17.64
077-0163-016-0000	NON RESIDENTIAL	46.58	2.56	49.14
077-0163-017-0000	NON RESIDENTIAL	16.10	2.56	18.66
077-0164-001-0000	NON RESIDENTIAL	45.82	2.56	48.38
077-0164-002-0000	NON RESIDENTIAL	22.14	2.56	24.70
077-0164-003-0000	NON RESIDENTIAL	27.68	2.56	30.24
077-0165-001-0000	NON RESIDENTIAL	46.58	2.56	49.14
077-0165-002-0000	NON RESIDENTIAL	46.08	2.56	48.64
077-0166-001-0000	NON RESIDENTIAL	15.34	2.56	17.90
077-0166-002-0000	NON RESIDENTIAL	10.80	2.56	13.36
077-0166-003-0000	NON RESIDENTIAL	10.06	2.56	12.62
077-0166-004-0000	NON RESIDENTIAL	12.82	2.56	15.38
077-0166-005-0000	NON RESIDENTIAL	15.08	2.56	17.64
077-0166-006-0000	NON RESIDENTIAL	15.08	2.56	17.64
077-0166-007-0000	NON RESIDENTIAL	15.08	2.56	17.64
077-0166-008-0000	NON RESIDENTIAL	15.08	2.56	17.64
077-0166-009-0000	NON RESIDENTIAL	15.08	2.56	17.64
077-0166-010-0000	NON RESIDENTIAL	15.08	2.56	17.64
077-0166-011-0000	RESIDENTIAL	15.32	2.56	17.88
077-0166-012-0000	RESIDENTIAL	15.32	2.56	17.88
077-0166-013-0000	RESIDENTIAL	15.32	2.56	17.88
077-0166-014-0000	RESIDENTIAL	15.32	2.56	17.88
077-0166-015-0000	RESIDENTIAL	15.32	2.56	17.88
077-0166-016-0000	SAFETY LIGHTS ONLY	0.00	2.56	2.56
077-0166-017-0000	SAFETY LIGHTS ONLY	0.00	2.56	2.56
077-0166-018-0000	SAFETY LIGHTS ONLY	0.00	2.56	2.56
077-0166-020-0000	NON RESIDENTIAL	15.08	2.56	17.64
077-0166-021-0000	NON RESIDENTIAL	15.08	2.56	17.64

Assessor's Parcel Number	District Classification	Street Lights Charge	Safety Lights Charge	Estimated 17/18 Applied Charge
077-0166-022-0000	NON RESIDENTIAL	15.08	2.56	17.64
077-0166-023-0000	NON RESIDENTIAL	15.08	2.56	17.64
077-0166-024-0000	NON RESIDENTIAL	15.08	2.56	17.64
077-0166-025-0000	NON RESIDENTIAL	15.08	2.56	17.64
077-0166-026-0000	NON RESIDENTIAL	15.08	2.56	17.64
077-0166-027-0000	NON RESIDENTIAL	15.08	2.56	17.64
077-0166-028-0000	NON RESIDENTIAL	44.82	2.56	47.38
077-0166-029-0000	NON RESIDENTIAL	15.08	2.56	17.64
077-0166-030-0000	NON RESIDENTIAL	15.08	2.56	17.64
077-0166-031-0000	NON RESIDENTIAL	15.08	2.56	17.64
077-0166-032-0000	NON RESIDENTIAL	15.08	2.56	17.64
077-0166-033-0000	NON RESIDENTIAL	15.08	2.56	17.64
077-0166-034-0000	NON RESIDENTIAL	45.56	2.56	48.12
077-0166-035-0000	NON RESIDENTIAL	49.34	2.56	51.90
077-0166-036-0000	NON RESIDENTIAL	15.08	2.56	17.64
077-0166-039-0000	SAFETY LIGHTS ONLY	0.00	2.56	2.56
077-0167-001-0000	NON RESIDENTIAL	37.50	2.56	40.06
077-0167-002-0000	NON RESIDENTIAL	14.84	2.56	17.40
077-0167-003-0000	NON RESIDENTIAL	15.08	2.56	17.64
077-0167-004-0000	NON RESIDENTIAL	15.08	2.56	17.64
077-0167-005-0000	NON RESIDENTIAL	15.08	2.56	17.64
077-0167-006-0000	NON RESIDENTIAL	15.08	2.56	17.64
077-0167-007-0000	NON RESIDENTIAL	15.08	2.56	17.64
077-0167-008-0000	NON RESIDENTIAL	15.08	2.56	17.64
077-0167-009-0000	NON RESIDENTIAL	15.08	2.56	17.64
077-0167-010-0000	NON RESIDENTIAL	15.08	2.56	17.64
077-0167-011-0000	NON RESIDENTIAL	15.08	2.56	17.64
077-0167-012-0000	NON RESIDENTIAL	15.08	2.56	17.64
077-0167-013-0000	NON RESIDENTIAL	15.08	2.56	17.64
077-0167-014-0000	NON RESIDENTIAL	47.58	2.56	50.14
077-0171-001-0000	NON RESIDENTIAL	16.34	2.56	18.90
077-0171-002-0000	NON RESIDENTIAL	3.00	2.56	5.56
077-0171-003-0000	NON RESIDENTIAL	15.84	2.56	18.40
077-0171-004-0000	NON RESIDENTIAL	15.08	2.56	17.64
077-0171-005-0000	NON RESIDENTIAL	15.08	2.56	17.64
077-0171-006-0000	NON RESIDENTIAL	15.08	2.56	17.64
077-0171-007-0000	NON RESIDENTIAL	15.08	2.56	17.64
077-0171-008-0000	NON RESIDENTIAL	15.08	2.56	17.64
077-0171-009-0000	NON RESIDENTIAL	15.08	2.56	17.64
077-0171-010-0000	NON RESIDENTIAL	15.08	2.56	17.64
077-0171-011-0000	NON RESIDENTIAL	15.08	2.56	17.64
077-0171-012-0000	NON RESIDENTIAL	15.08	2.56	17.64
077-0171-013-0000	NON RESIDENTIAL	15.08	2.56	17.64
077-0171-014-0000	NON RESIDENTIAL	15.08	2.56	17.64
077-0171-015-0000	NON RESIDENTIAL	16.10	2.56	18.66
077-0171-016-0000	NON RESIDENTIAL	15.08	2.56	17.64
077-0171-017-0000	NON RESIDENTIAL	15.08	2.56	17.64
077-0171-018-0000	NON RESIDENTIAL	15.08	2.56	17.64
077-0171-019-0000	SAFETY LIGHTS ONLY	0.00	2.56	2.56
077-0171-020-0000	SAFETY LIGHTS ONLY	0.00	2.56	2.56
077-0171-021-0000	NON RESIDENTIAL	17.36	2.56	19.92
077-0171-022-0000	NON RESIDENTIAL	44.06	2.56	46.62
077-0171-023-0000	NON RESIDENTIAL	25.16	2.56	27.72
077-0171-024-0000	NON RESIDENTIAL	22.40	2.56	24.96
077-0171-025-0000	NON RESIDENTIAL	21.14	2.56	23.70
077-0171-026-0000	SAFETY LIGHTS ONLY	0.00	2.56	2.56

Assessor's Parcel Number	District Classification	Street Lights Charge	Safety Lights Charge	Estimated 17/18 Applied Charge
077-0172-001-0000	NON RESIDENTIAL	69.50	2.56	72.06
077-0172-002-0000	RESIDENTIAL	15.32	2.56	17.88
077-0172-003-0000	RESIDENTIAL	15.32	2.56	17.88
077-0172-004-0000	RESIDENTIAL	15.32	2.56	17.88
077-0172-005-0000	NON RESIDENTIAL	55.90	2.56	58.46
077-0172-006-0000	NON RESIDENTIAL	9.54	2.56	12.10
077-0172-007-0000	NON RESIDENTIAL	9.54	2.56	12.10
077-0172-008-0000	NON RESIDENTIAL	9.54	2.56	12.10
077-0172-009-0000	NON RESIDENTIAL	9.54	2.56	12.10
077-0172-010-0000	NON RESIDENTIAL	55.90	2.56	58.46
077-0172-011-0000	NON RESIDENTIAL	17.60	2.56	20.16
077-0172-012-0000	NON RESIDENTIAL	55.14	2.56	57.70
077-0172-013-0000	NON RESIDENTIAL	22.90	2.56	25.46
077-0172-014-0000	NON RESIDENTIAL	15.08	2.56	17.64
077-0172-015-0000	NON RESIDENTIAL	15.08	2.56	17.64
077-0172-016-0000	NON RESIDENTIAL	15.08	2.56	17.64
077-0172-017-0000	NON RESIDENTIAL	15.08	2.56	17.64
077-0172-018-0000	NON RESIDENTIAL	48.08	2.56	50.64
077-0172-019-0000	RESIDENTIAL	15.32	2.56	17.88
077-0172-020-0000	RESIDENTIAL	15.32	2.56	17.88
077-0172-021-0000	RESIDENTIAL	15.32	2.56	17.88
077-0172-022-0000	RESIDENTIAL	15.32	2.56	17.88
077-0172-023-0000	RESIDENTIAL	15.32	2.56	17.88
077-0172-024-0000	RESIDENTIAL	15.32	2.56	17.88
077-0172-025-0000	RESIDENTIAL	15.32	2.56	17.88
077-0173-001-0000	RESIDENTIAL	15.32	2.56	17.88
077-0173-002-0000	RESIDENTIAL	15.32	2.56	17.88
077-0173-003-0000	RESIDENTIAL	15.32	2.56	17.88
077-0173-004-0000	NON RESIDENTIAL	15.08	2.56	17.64
077-0173-005-0000	NON RESIDENTIAL	15.08	2.56	17.64
077-0173-006-0000	NON RESIDENTIAL	15.08	2.56	17.64
077-0173-007-0000	NON RESIDENTIAL	15.08	2.56	17.64
077-0173-008-0000	NON RESIDENTIAL	15.08	2.56	17.64
077-0173-009-0000	NON RESIDENTIAL	15.08	2.56	17.64
077-0173-010-0000	NON RESIDENTIAL	15.08	2.56	17.64
077-0173-011-0000	NON RESIDENTIAL	15.08	2.56	17.64
077-0173-012-0000	NON RESIDENTIAL	15.08	2.56	17.64
077-0173-013-0000	NON RESIDENTIAL	50.10	2.56	52.66
077-0173-014-0000	NON RESIDENTIAL	50.10	2.56	52.66
077-0173-015-0000	NON RESIDENTIAL	15.08	2.56	17.64
077-0173-016-0000	NON RESIDENTIAL	15.08	2.56	17.64
077-0173-017-0000	NON RESIDENTIAL	15.08	2.56	17.64
077-0173-018-0000	NON RESIDENTIAL	15.08	2.56	17.64
077-0173-019-0000	NON RESIDENTIAL	15.08	2.56	17.64
077-0173-020-0000	NON RESIDENTIAL	15.08	2.56	17.64
077-0173-021-0000	NON RESIDENTIAL	15.08	2.56	17.64
077-0173-022-0000	NON RESIDENTIAL	15.08	2.56	17.64
077-0173-023-0000	NON RESIDENTIAL	15.08	2.56	17.64
077-0173-024-0000	NON RESIDENTIAL	11.82	2.56	14.38
077-0173-025-0000	NON RESIDENTIAL	11.32	2.56	13.88
077-0173-026-0000	NON RESIDENTIAL	12.58	2.56	15.14
077-0173-027-0000	NON RESIDENTIAL	15.08	2.56	17.64
077-0173-028-0000	NON RESIDENTIAL	15.08	2.56	17.64
077-0173-029-0000	NON RESIDENTIAL	15.08	2.56	17.64
077-0173-030-0000	NON RESIDENTIAL	15.08	2.56	17.64
077-0173-031-0000	NON RESIDENTIAL	15.08	2.56	17.64

Assessor's Parcel Number	District Classification	Street Lights Charge	Safety Lights Charge	Estimated 17/18 Applied Charge
077-0173-032-0000	NON RESIDENTIAL	13.82	2.56	16.38
077-0173-033-0000	NON RESIDENTIAL	13.58	2.56	16.14
077-0173-034-0000	NON RESIDENTIAL	3.00	2.56	5.56
077-0173-035-0000	NON RESIDENTIAL	52.12	2.56	54.68
077-0173-036-0000	NON RESIDENTIAL	33.72	2.56	36.28
077-0181-011-0000	NON RESIDENTIAL	94.94	2.56	97.50
077-0181-012-0000	NON RESIDENTIAL	64.20	2.56	66.76
077-0181-013-0000	NON RESIDENTIAL	15.84	2.56	18.40
077-0181-017-0000	SAFETY LIGHTS ONLY	0.00	2.56	2.56
077-0181-018-0000	SAFETY LIGHTS ONLY	0.00	2.56	2.56
077-0181-020-0000	NON RESIDENTIAL	15.60	2.56	18.16
077-0181-021-0000	NON RESIDENTIAL	14.84	2.56	17.40
077-0181-022-0000	NON RESIDENTIAL	18.12	2.56	20.68
077-0181-023-0000	NON RESIDENTIAL	14.84	2.56	17.40
077-0182-001-0000	NON RESIDENTIAL	16.86	2.56	19.42
077-0182-002-0000	NON RESIDENTIAL	15.60	2.56	18.16
077-0182-003-0000	NON RESIDENTIAL	42.54	2.56	45.10
077-0182-004-0000	NON RESIDENTIAL	12.58	2.56	15.14
077-0182-005-0000	NON RESIDENTIAL	34.98	2.56	37.54
077-0182-018-0000	NON RESIDENTIAL	41.28	2.56	43.84
077-0182-019-0000	NON RESIDENTIAL	14.34	2.56	16.90
077-0182-020-0000	NON RESIDENTIAL	12.58	2.56	15.14
077-0182-021-0000	NON RESIDENTIAL	7.28	2.56	9.84
077-0182-022-0000	NON RESIDENTIAL	10.80	2.56	13.36
077-0182-023-0000	NON RESIDENTIAL	18.86	2.56	21.42
077-0182-024-0000	NON RESIDENTIAL	16.86	2.56	19.42
077-0182-025-0000	NON RESIDENTIAL	43.04	2.56	45.60
077-0182-026-0000	NON RESIDENTIAL	21.64	2.56	24.20
077-0182-027-0000	NON RESIDENTIAL	19.38	2.56	21.94
077-0182-029-0000	SAFETY LIGHTS ONLY	0.00	2.56	2.56
077-0182-030-0000	SAFETY LIGHTS ONLY	0.00	2.56	2.56
077-0182-031-0000	NON RESIDENTIAL	21.64	2.56	24.20
077-0183-005-0000	NON RESIDENTIAL	65.72	2.56	68.28
077-0183-007-0000	NON RESIDENTIAL	26.18	2.56	28.74
077-0183-008-0000	SAFETY LIGHTS ONLY	0.00	2.56	2.56
077-0184-001-0000	NON RESIDENTIAL	47.08	2.56	49.64
077-0184-002-0000	NON RESIDENTIAL	25.66	2.56	28.22
077-0191-008-0000	NON RESIDENTIAL	16.34	2.56	18.90
077-0191-009-0000	NON RESIDENTIAL	16.34	2.56	18.90
077-0191-010-0000	NON RESIDENTIAL	16.34	2.56	18.90
077-0191-011-0000	NON RESIDENTIAL	48.34	2.56	50.90
077-0191-012-0000	NON RESIDENTIAL	17.60	2.56	20.16
077-0191-015-0000	NON RESIDENTIAL	18.86	2.56	21.42
077-0191-016-0000	NON RESIDENTIAL	16.34	2.56	18.90
077-0191-017-0000	NON RESIDENTIAL	46.58	2.56	49.14
077-0191-018-0000	NON RESIDENTIAL	15.34	2.56	17.90
077-0191-019-0000	NON RESIDENTIAL	18.12	2.56	20.68
077-0191-020-0000	NON RESIDENTIAL	15.08	2.56	17.64
077-0191-022-0000	NON RESIDENTIAL	42.80	2.56	45.36
077-0191-023-0000	NON RESIDENTIAL	13.82	2.56	16.38
077-0191-024-0000	NON RESIDENTIAL	13.82	2.56	16.38
077-0191-025-0000	NON RESIDENTIAL	13.82	2.56	16.38
077-0191-026-0000	NON RESIDENTIAL	13.82	2.56	16.38
077-0191-027-0000	NON RESIDENTIAL	13.82	2.56	16.38
077-0191-028-0000	NON RESIDENTIAL	13.82	2.56	16.38
077-0191-029-0000	NON RESIDENTIAL	12.32	2.56	14.88

Assessor's Parcel Number	District Classification	Street Lights Charge	Safety Lights Charge	Estimated 17/18 Applied Charge
077-0191-030-0000	NON RESIDENTIAL	45.32	2.56	47.88
077-0192-001-0000	NON RESIDENTIAL	17.36	2.56	19.92
077-0192-002-0000	NON RESIDENTIAL	17.36	2.56	19.92
077-0192-003-0000	NON RESIDENTIAL	17.36	2.56	19.92
077-0192-004-0000	NON RESIDENTIAL	47.58	2.56	50.14
077-0192-007-0000	NON RESIDENTIAL	15.34	2.56	17.90
077-0192-008-0000	NON RESIDENTIAL	8.80	2.56	11.36
077-0192-009-0000	NON RESIDENTIAL	8.80	2.56	11.36
077-0192-010-0000	NON RESIDENTIAL	10.06	2.56	12.62
077-0192-017-0000	NON RESIDENTIAL	8.80	2.56	11.36
077-0192-018-0000	NON RESIDENTIAL	55.90	2.56	58.46
077-0192-019-0000	NON RESIDENTIAL	50.60	2.56	53.16
077-0192-020-0000	NON RESIDENTIAL	18.86	2.56	21.42
077-0192-021-0000	NON RESIDENTIAL	55.14	2.56	57.70
077-0192-022-0000	NON RESIDENTIAL	18.86	2.56	21.42
077-0192-023-0000	NON RESIDENTIAL	16.10	2.56	18.66
077-0192-024-0000	NON RESIDENTIAL	13.58	2.56	16.14
077-0193-010-0000	NON RESIDENTIAL	23.90	2.56	26.46
077-0193-011-0000	NON RESIDENTIAL	16.60	2.56	19.16
077-0193-012-0000	NON RESIDENTIAL	18.12	2.56	20.68
077-0193-013-0000	NON RESIDENTIAL	15.08	2.56	17.64
077-0193-014-0000	NON RESIDENTIAL	13.58	2.56	16.14
077-0193-015-0000	NON RESIDENTIAL	15.08	2.56	17.64
077-0193-016-0000	NON RESIDENTIAL	15.08	2.56	17.64
077-0193-017-0000	NON RESIDENTIAL	17.60	2.56	20.16
077-0193-018-0000	NON RESIDENTIAL	17.36	2.56	19.92
077-0200-004-0000	EXEMPT	0.00	0.00	0.00
077-0200-005-0000	EXEMPT	0.00	0.00	0.00
077-0200-008-0000	EXEMPT	0.00	0.00	0.00
077-0200-017-0000	RESIDENTIAL	15.32	2.56	17.88
077-0200-022-0000	SAFETY LIGHTS ONLY	0.00	2.56	2.56
077-0200-025-0000	RESIDENTIAL	15.32	2.56	17.88
077-0200-035-0000	NON RESIDENTIAL	160.18	2.56	162.74
077-0200-038-0000	NON RESIDENTIAL	82.10	2.56	84.66
077-0210-002-0000	NON RESIDENTIAL	19.38	2.56	21.94
077-0210-003-0000	NON RESIDENTIAL	19.38	2.56	21.94
077-0210-004-0000	NON RESIDENTIAL	14.84	2.56	17.40
077-0210-005-0000	NON RESIDENTIAL	14.84	2.56	17.40
077-0210-006-0000	NON RESIDENTIAL	14.84	2.56	17.40
077-0210-007-0000	NON RESIDENTIAL	14.84	2.56	17.40
077-0210-008-0000	NON RESIDENTIAL	14.84	2.56	17.40
077-0210-009-0000	NON RESIDENTIAL	14.84	2.56	17.40
077-0210-010-0000	NON RESIDENTIAL	14.84	2.56	17.40
077-0210-011-0000	NON RESIDENTIAL	14.84	2.56	17.40
077-0210-012-0000	NON RESIDENTIAL	14.84	2.56	17.40
077-0210-013-0000	NON RESIDENTIAL	14.84	2.56	17.40
077-0210-014-0000	NON RESIDENTIAL	14.84	2.56	17.40
077-0210-015-0000	NON RESIDENTIAL	14.84	2.56	17.40
077-0210-016-0000	NON RESIDENTIAL	14.84	2.56	17.40
077-0210-017-0000	NON RESIDENTIAL	14.84	2.56	17.40
077-0210-018-0000	NON RESIDENTIAL	15.08	2.56	17.64
077-0210-019-0000	NON RESIDENTIAL	52.12	2.56	54.68
077-0210-020-0000	NON RESIDENTIAL	251.38	2.56	253.94
077-0221-001-0000	NON RESIDENTIAL	42.30	2.56	44.86
077-0221-002-0000	RESIDENTIAL	15.32	2.56	17.88
077-0221-003-0000	RESIDENTIAL	15.32	2.56	17.88

Assessor's Parcel Number	District Classification	Street Lights Charge	Safety Lights Charge	Estimated 17/18 Applied Charge
077-0221-004-0000	RESIDENTIAL	15.32	2.56	17.88
077-0221-005-0000	RESIDENTIAL	15.32	2.56	17.88
077-0221-006-0000	RESIDENTIAL	15.32	2.56	17.88
077-0221-007-0000	RESIDENTIAL	15.32	2.56	17.88
077-0221-008-0000	RESIDENTIAL	15.32	2.56	17.88
077-0221-009-0000	RESIDENTIAL	15.32	2.56	17.88
077-0221-010-0000	RESIDENTIAL	15.32	2.56	17.88
077-0221-011-0000	RESIDENTIAL	15.32	2.56	17.88
077-0221-012-0000	RESIDENTIAL	15.32	2.56	17.88
077-0221-013-0000	RESIDENTIAL	15.32	2.56	17.88
077-0221-014-0000	RESIDENTIAL	15.32	2.56	17.88
077-0221-015-0000	RESIDENTIAL	15.32	2.56	17.88
077-0221-016-0000	RESIDENTIAL	15.32	2.56	17.88
077-0221-017-0000	RESIDENTIAL	15.32	2.56	17.88
077-0221-018-0000	RESIDENTIAL	15.32	2.56	17.88
077-0221-019-0000	NON RESIDENTIAL	41.80	2.56	44.36
077-0221-020-0000	NON RESIDENTIAL	15.08	2.56	17.64
077-0221-021-0000	NON RESIDENTIAL	15.08	2.56	17.64
077-0221-022-0000	NON RESIDENTIAL	48.84	2.56	51.40
077-0221-023-0000	RESIDENTIAL	15.32	2.56	17.88
077-0221-024-0000	NON RESIDENTIAL	46.82	2.56	49.38
077-0221-025-0000	RESIDENTIAL	15.32	2.56	17.88
077-0221-026-0000	RESIDENTIAL	15.32	2.56	17.88
077-0221-027-0000	RESIDENTIAL	15.32	2.56	17.88
077-0221-028-0000	NON RESIDENTIAL	39.02	2.56	41.58
077-0221-029-0000	NON RESIDENTIAL	5.02	2.56	7.58
077-0222-001-0000	RESIDENTIAL	15.32	2.56	17.88
077-0222-002-0000	RESIDENTIAL	15.32	2.56	17.88
077-0222-003-0000	RESIDENTIAL	15.32	2.56	17.88
077-0222-004-0000	RESIDENTIAL	15.32	2.56	17.88
077-0222-005-0000	RESIDENTIAL	15.32	2.56	17.88
077-0222-006-0000	NON RESIDENTIAL	42.54	2.56	45.10
077-0222-007-0000	RESIDENTIAL	15.32	2.56	17.88
077-0222-008-0000	NON RESIDENTIAL	40.28	2.56	42.84
077-0222-009-0000	RESIDENTIAL	15.32	2.56	17.88
077-0222-010-0000	RESIDENTIAL	15.32	2.56	17.88
077-0222-011-0000	RESIDENTIAL	15.32	2.56	17.88
077-0222-012-0000	NON RESIDENTIAL	44.56	2.56	47.12
077-0222-013-0000	RESIDENTIAL	15.32	2.56	17.88
077-0222-014-0000	NON RESIDENTIAL	40.54	2.56	43.10
077-0222-015-0000	NON RESIDENTIAL	72.52	2.56	75.08
077-0222-016-0000	NON RESIDENTIAL	15.08	2.56	17.64
077-0222-017-0000	NON RESIDENTIAL	15.08	2.56	17.64
077-0222-018-0000	NON RESIDENTIAL	17.86	2.56	20.42
077-0222-019-0000	NON RESIDENTIAL	43.04	2.56	45.60
077-0223-001-0000	NON RESIDENTIAL	15.08	2.56	17.64
077-0223-002-0000	NON RESIDENTIAL	15.08	2.56	17.64
077-0223-003-0000	NON RESIDENTIAL	15.08	2.56	17.64
077-0223-004-0000	NON RESIDENTIAL	15.08	2.56	17.64
077-0223-005-0000	NON RESIDENTIAL	15.08	2.56	17.64
077-0223-006-0000	NON RESIDENTIAL	15.08	2.56	17.64
077-0223-007-0000	NON RESIDENTIAL	15.08	2.56	17.64
077-0223-008-0000	NON RESIDENTIAL	15.08	2.56	17.64
077-0223-009-0000	NON RESIDENTIAL	15.08	2.56	17.64
077-0223-010-0000	NON RESIDENTIAL	54.88	2.56	57.44
077-0231-001-0000	RESIDENTIAL	15.32	2.56	17.88

Assessor's Parcel Number	District Classification	Street Lights Charge	Safety Lights Charge	Estimated 17/18 Applied Charge
077-0231-002-0000	RESIDENTIAL	15.32	2.56	17.88
077-0231-003-0000	RESIDENTIAL	15.32	2.56	17.88
077-0231-004-0000	RESIDENTIAL	15.32	2.56	17.88
077-0231-005-0000	RESIDENTIAL	15.32	2.56	17.88
077-0231-006-0000	RESIDENTIAL	15.32	2.56	17.88
077-0231-007-0000	RESIDENTIAL	15.32	2.56	17.88
077-0232-001-0000	NON RESIDENTIAL	44.56	2.56	47.12
077-0232-002-0000	RESIDENTIAL	15.32	2.56	17.88
077-0232-003-0000	RESIDENTIAL	15.32	2.56	17.88
077-0232-004-0000	RESIDENTIAL	15.32	2.56	17.88
077-0232-005-0000	RESIDENTIAL	15.32	2.56	17.88
077-0232-006-0000	RESIDENTIAL	15.32	2.56	17.88
077-0232-007-0000	RESIDENTIAL	15.32	2.56	17.88
077-0232-008-0000	RESIDENTIAL	15.32	2.56	17.88
077-0232-009-0000	RESIDENTIAL	15.32	2.56	17.88
077-0232-010-0000	NON RESIDENTIAL	43.04	2.56	45.60
077-0233-001-0000	NON RESIDENTIAL	43.56	2.56	46.12
077-0233-002-0000	RESIDENTIAL	15.32	2.56	17.88
077-0233-003-0000	RESIDENTIAL	15.32	2.56	17.88
077-0233-004-0000	RESIDENTIAL	15.32	2.56	17.88
077-0233-005-0000	NON RESIDENTIAL	40.28	2.56	42.84
077-0233-006-0000	RESIDENTIAL	15.32	2.56	17.88
077-0233-007-0000	RESIDENTIAL	15.32	2.56	17.88
077-0233-008-0000	RESIDENTIAL	15.32	2.56	17.88
077-0233-009-0000	RESIDENTIAL	15.32	2.56	17.88
077-0233-010-0000	RESIDENTIAL	15.32	2.56	17.88
077-0233-011-0000	RESIDENTIAL	15.32	2.56	17.88
077-0233-012-0000	RESIDENTIAL	15.32	2.56	17.88
077-0233-013-0000	NON RESIDENTIAL	42.30	2.56	44.86
077-0233-014-0000	NON RESIDENTIAL	41.80	2.56	44.36
077-0233-015-0000	RESIDENTIAL	15.32	2.56	17.88
077-0233-016-0000	RESIDENTIAL	15.32	2.56	17.88
077-0233-017-0000	RESIDENTIAL	15.32	2.56	17.88
077-0233-018-0000	RESIDENTIAL	15.32	2.56	17.88
077-0233-019-0000	RESIDENTIAL	15.32	2.56	17.88
077-0233-020-0000	RESIDENTIAL	15.32	2.56	17.88
077-0233-021-0000	RESIDENTIAL	15.32	2.56	17.88
077-0233-022-0000	NON RESIDENTIAL	41.04	2.56	43.60
077-0233-023-0000	NON RESIDENTIAL	16.34	2.56	18.90
077-0233-024-0000	NON RESIDENTIAL	16.34	2.56	18.90
077-0233-025-0000	NON RESIDENTIAL	16.34	2.56	18.90
077-0233-026-0000	NON RESIDENTIAL	16.10	2.56	18.66
077-0233-027-0000	NON RESIDENTIAL	15.08	2.56	17.64
077-0233-028-0000	NON RESIDENTIAL	15.60	2.56	18.16
077-0233-029-0000	RESIDENTIAL	15.32	2.56	17.88
077-0234-001-0000	RESIDENTIAL	15.32	2.56	17.88
077-0234-002-0000	RESIDENTIAL	15.32	2.56	17.88
077-0234-003-0000	RESIDENTIAL	15.32	2.56	17.88
077-0234-004-0000	NON RESIDENTIAL	43.04	2.56	45.60
077-0235-001-0000	NON RESIDENTIAL	43.04	2.56	45.60
077-0235-002-0000	NON RESIDENTIAL	14.58	2.56	17.14
077-0235-003-0000	NON RESIDENTIAL	14.58	2.56	17.14
077-0235-004-0000	NON RESIDENTIAL	14.58	2.56	17.14
077-0235-005-0000	NON RESIDENTIAL	14.58	2.56	17.14
077-0235-006-0000	NON RESIDENTIAL	14.58	2.56	17.14
077-0235-007-0000	NON RESIDENTIAL	14.58	2.56	17.14

Assessor's Parcel Number	District Classification	Street Lights Charge	Safety Lights Charge	Estimated 17/18 Applied Charge
077-0235-008-0000	NON RESIDENTIAL	14.58	2.56	17.14
077-0235-009-0000	NON RESIDENTIAL	14.84	2.56	17.40
077-0240-004-0000	SAFETY LIGHTS ONLY	0.00	2.56	2.56
077-0240-005-0000	NON RESIDENTIAL	67.98	2.56	70.54
077-0240-006-0000	NON RESIDENTIAL	218.38	2.56	220.94
077-0240-007-0000	SAFETY LIGHTS ONLY	0.00	2.56	2.56
077-0240-008-0000	NON RESIDENTIAL	15.08	2.56	17.64
077-0240-009-0000	SAFETY LIGHTS ONLY	0.00	2.56	2.56
077-0240-010-0000	NON RESIDENTIAL	15.08	2.56	17.64
077-0240-011-0000	NON RESIDENTIAL	43.04	2.56	45.60
077-0240-012-0000	SAFETY LIGHTS ONLY	0.00	2.56	2.56
077-0240-013-0000	SAFETY LIGHTS ONLY	0.00	2.56	2.56
077-0240-014-0000	SAFETY LIGHTS ONLY	0.00	2.56	2.56
077-0240-015-0000	NON RESIDENTIAL	41.80	2.56	44.36
077-0240-017-0000	NON RESIDENTIAL	46.58	2.56	49.14
077-0240-021-0000	NON RESIDENTIAL	8.28	2.56	10.84
077-0240-022-0000	NON RESIDENTIAL	8.28	2.56	10.84
077-0240-023-0000	NON RESIDENTIAL	8.28	2.56	10.84
077-0240-024-0000	NON RESIDENTIAL	8.28	2.56	10.84
077-0240-025-0000	NON RESIDENTIAL	8.28	2.56	10.84
077-0240-026-0000	NON RESIDENTIAL	8.28	2.56	10.84
077-0240-027-0000	NON RESIDENTIAL	8.28	2.56	10.84
077-0240-028-0000	NON RESIDENTIAL	8.28	2.56	10.84
077-0240-029-0000	NON RESIDENTIAL	6.52	2.56	9.08
077-0240-030-0000	NON RESIDENTIAL	5.02	2.56	7.58
077-0240-031-0000	NON RESIDENTIAL	5.02	2.56	7.58
077-0240-032-0000	NON RESIDENTIAL	5.02	2.56	7.58
077-0240-033-0000	NON RESIDENTIAL	5.02	2.56	7.58
077-0240-034-0000	NON RESIDENTIAL	7.78	2.56	10.34
077-0240-035-0000	NON RESIDENTIAL	33.72	2.56	36.28
077-0240-036-0000	NON RESIDENTIAL	33.72	2.56	36.28
077-0240-037-0000	NON RESIDENTIAL	25.42	2.56	27.98
077-0240-038-0000	NON RESIDENTIAL	18.36	2.56	20.92
077-0240-039-0000	NON RESIDENTIAL	17.60	2.56	20.16
077-0240-040-0000	NON RESIDENTIAL	17.60	2.56	20.16
077-0240-041-0000	NON RESIDENTIAL	17.60	2.56	20.16
077-0240-042-0000	NON RESIDENTIAL	17.60	2.56	20.16
077-0240-043-0000	NON RESIDENTIAL	17.60	2.56	20.16
077-0240-044-0000	NON RESIDENTIAL	17.60	2.56	20.16
077-0240-045-0000	NON RESIDENTIAL	18.62	2.56	21.18
077-0240-046-0000	NON RESIDENTIAL	38.26	2.56	40.82
077-0240-047-0000	NON RESIDENTIAL	33.22	2.56	35.78
077-0240-049-0000	NON RESIDENTIAL	391.42	2.56	393.98
077-0240-050-0000	NON RESIDENTIAL	195.44	2.56	198.00
077-0250-001-0000	RESIDENTIAL	15.32	2.56	17.88
077-0250-002-0000	RESIDENTIAL	15.32	2.56	17.88
077-0250-003-0000	RESIDENTIAL	15.32	2.56	17.88
077-0250-004-0000	RESIDENTIAL	15.32	2.56	17.88
077-0250-005-0000	RESIDENTIAL	15.32	2.56	17.88
077-0250-006-0000	RESIDENTIAL	15.32	2.56	17.88
077-0250-007-0000	RESIDENTIAL	15.32	2.56	17.88
077-0250-008-0000	RESIDENTIAL	15.32	2.56	17.88
077-0250-009-0000	RESIDENTIAL	15.32	2.56	17.88
077-0250-010-0000	RESIDENTIAL	15.32	2.56	17.88
077-0250-011-0000	RESIDENTIAL	15.32	2.56	17.88
077-0250-012-0000	RESIDENTIAL	15.32	2.56	17.88

Assessor's Parcel Number	District Classification	Street Lights Charge	Safety Lights Charge	Estimated 17/18 Applied Charge
077-0250-013-0000	RESIDENTIAL	15.32	2.56	17.88
077-0250-014-0000	RESIDENTIAL	15.32	2.56	17.88
077-0250-015-0000	RESIDENTIAL	15.32	2.56	17.88
077-0250-016-0000	RESIDENTIAL	15.32	2.56	17.88
077-0250-017-0000	RESIDENTIAL	15.32	2.56	17.88
077-0250-018-0000	RESIDENTIAL	15.32	2.56	17.88
077-0250-019-0000	RESIDENTIAL	15.32	2.56	17.88
077-0250-020-0000	RESIDENTIAL	15.32	2.56	17.88
077-0250-021-0000	RESIDENTIAL	15.32	2.56	17.88
077-0250-022-0000	RESIDENTIAL	15.32	2.56	17.88
077-0250-023-0000	RESIDENTIAL	15.32	2.56	17.88
077-0250-024-0000	RESIDENTIAL	15.32	2.56	17.88
077-0250-025-0000	RESIDENTIAL	15.32	2.56	17.88
077-0250-026-0000	RESIDENTIAL	15.32	2.56	17.88
077-0250-027-0000	RESIDENTIAL	15.32	2.56	17.88
077-0250-028-0000	RESIDENTIAL	15.32	2.56	17.88
077-0250-029-0000	RESIDENTIAL	15.32	2.56	17.88
077-0250-030-0000	RESIDENTIAL	15.32	2.56	17.88
077-0250-031-0000	RESIDENTIAL	15.32	2.56	17.88
077-0250-032-0000	RESIDENTIAL	15.32	2.56	17.88
077-0250-033-0000	RESIDENTIAL	15.32	2.56	17.88
077-0250-034-0000	RESIDENTIAL	15.32	2.56	17.88
077-0250-035-0000	RESIDENTIAL	15.32	2.56	17.88
077-0250-036-0000	RESIDENTIAL	15.32	2.56	17.88
077-0250-037-0000	RESIDENTIAL	15.32	2.56	17.88
077-0250-038-0000	RESIDENTIAL	15.32	2.56	17.88
077-0250-039-0000	RESIDENTIAL	15.32	2.56	17.88
077-0250-040-0000	RESIDENTIAL	15.32	2.56	17.88
077-0250-041-0000	RESIDENTIAL	15.32	2.56	17.88
077-0250-042-0000	RESIDENTIAL	15.32	2.56	17.88
077-0250-043-0000	RESIDENTIAL	15.32	2.56	17.88
077-0250-044-0000	RESIDENTIAL	15.32	2.56	17.88
077-0250-045-0000	RESIDENTIAL	15.32	2.56	17.88
077-0250-046-0000	RESIDENTIAL	15.32	2.56	17.88
077-0250-047-0000	RESIDENTIAL	15.32	2.56	17.88
077-0250-048-0000	RESIDENTIAL	15.32	2.56	17.88
077-0250-049-0000	RESIDENTIAL	15.32	2.56	17.88
077-0250-050-0000	RESIDENTIAL	15.32	2.56	17.88
077-0250-051-0000	RESIDENTIAL	15.32	2.56	17.88
077-0250-052-0000	RESIDENTIAL	15.32	2.56	17.88
077-0250-053-0000	RESIDENTIAL	15.32	2.56	17.88
077-0250-054-0000	RESIDENTIAL	15.32	2.56	17.88
077-0250-055-0000	RESIDENTIAL	15.32	2.56	17.88
077-0250-056-0000	RESIDENTIAL	15.32	2.56	17.88
077-0250-057-0000	RESIDENTIAL	15.32	2.56	17.88
077-0250-058-0000	RESIDENTIAL	15.32	2.56	17.88
077-0250-059-0000	RESIDENTIAL	15.32	2.56	17.88
077-0250-060-0000	RESIDENTIAL	15.32	2.56	17.88
077-0250-061-0000	RESIDENTIAL	15.32	2.56	17.88
077-0250-062-0000	RESIDENTIAL	15.32	2.56	17.88
077-0250-063-0000	RESIDENTIAL	15.32	2.56	17.88
077-0250-064-0000	RESIDENTIAL	15.32	2.56	17.88
077-0250-065-0000	RESIDENTIAL	15.32	2.56	17.88
077-0250-066-0000	RESIDENTIAL	15.32	2.56	17.88
077-0250-067-0000	RESIDENTIAL	15.32	2.56	17.88
077-0250-068-0000	RESIDENTIAL	15.32	2.56	17.88

Assessor's Parcel Number	District Classification	Street Lights Charge	Safety Lights Charge	Estimated 17/18 Applied Charge
077-0250-069-0000	RESIDENTIAL	15.32	2.56	17.88
077-0250-070-0000	RESIDENTIAL	15.32	2.56	17.88
077-0250-071-0000	RESIDENTIAL	15.32	2.56	17.88
077-0250-072-0000	RESIDENTIAL	15.32	2.56	17.88
077-0250-073-0000	RESIDENTIAL	15.32	2.56	17.88
077-0250-074-0000	RESIDENTIAL	15.32	2.56	17.88
077-0250-075-0000	RESIDENTIAL	15.32	2.56	17.88
077-0250-076-0000	RESIDENTIAL	15.32	2.56	17.88
077-0250-077-0000	RESIDENTIAL	15.32	2.56	17.88
077-0250-078-0000	RESIDENTIAL	15.32	2.56	17.88
077-0250-079-0000	RESIDENTIAL	15.32	2.56	17.88
077-0250-080-0000	RESIDENTIAL	15.32	2.56	17.88
077-0250-081-0000	RESIDENTIAL	15.32	2.56	17.88
077-0250-082-0000	RESIDENTIAL	15.32	2.56	17.88
077-0250-083-0000	RESIDENTIAL	15.32	2.56	17.88
077-0250-084-0000	RESIDENTIAL	15.32	2.56	17.88
077-0260-001-0000	RESIDENTIAL	15.32	2.56	17.88
077-0260-002-0000	RESIDENTIAL	15.32	2.56	17.88
077-0260-003-0000	RESIDENTIAL	15.32	2.56	17.88
077-0260-004-0000	RESIDENTIAL	15.32	2.56	17.88
077-0260-005-0000	RESIDENTIAL	15.32	2.56	17.88
077-0260-006-0000	RESIDENTIAL	15.32	2.56	17.88
077-0260-007-0000	RESIDENTIAL	15.32	2.56	17.88
077-0260-008-0000	RESIDENTIAL	15.32	2.56	17.88
077-0260-009-0000	RESIDENTIAL	15.32	2.56	17.88
077-0260-010-0000	RESIDENTIAL	15.32	2.56	17.88
077-0260-011-0000	SAFETY LIGHTS ONLY	0.00	2.56	2.56
077-0260-012-0000	SAFETY LIGHTS ONLY	0.00	2.56	2.56
077-0260-013-0000	SAFETY LIGHTS ONLY	0.00	2.56	2.56
077-0260-014-0000	SAFETY LIGHTS ONLY	0.00	2.56	2.56
077-0260-015-0000	RESIDENTIAL	15.32	2.56	17.88
077-0260-016-0000	RESIDENTIAL	15.32	2.56	17.88
077-0260-017-0000	RESIDENTIAL	15.32	2.56	17.88
077-0260-018-0000	RESIDENTIAL	15.32	2.56	17.88
077-0260-019-0000	RESIDENTIAL	15.32	2.56	17.88
077-0260-020-0000	RESIDENTIAL	15.32	2.56	17.88
077-0260-021-0000	RESIDENTIAL	15.32	2.56	17.88
077-0260-022-0000	RESIDENTIAL	15.32	2.56	17.88
077-0260-023-0000	RESIDENTIAL	15.32	2.56	17.88
077-0260-024-0000	RESIDENTIAL	15.32	2.56	17.88
077-0260-025-0000	RESIDENTIAL	15.32	2.56	17.88
077-0260-026-0000	RESIDENTIAL	15.32	2.56	17.88
077-0260-027-0000	RESIDENTIAL	15.32	2.56	17.88
077-0260-028-0000	RESIDENTIAL	15.32	2.56	17.88
077-0260-029-0000	RESIDENTIAL	15.32	2.56	17.88
077-0260-030-0000	RESIDENTIAL	15.32	2.56	17.88
077-0260-031-0000	RESIDENTIAL	15.32	2.56	17.88
077-0260-032-0000	RESIDENTIAL	15.32	2.56	17.88
077-0260-033-0000	RESIDENTIAL	15.32	2.56	17.88
077-0260-034-0000	RESIDENTIAL	15.32	2.56	17.88
077-0260-035-0000	RESIDENTIAL	15.32	2.56	17.88
077-0260-036-0000	RESIDENTIAL	15.32	2.56	17.88
077-0260-037-0000	RESIDENTIAL	15.32	2.56	17.88
077-0260-038-0000	RESIDENTIAL	15.32	2.56	17.88
077-0260-039-0000	RESIDENTIAL	15.32	2.56	17.88
077-0260-040-0000	RESIDENTIAL	15.32	2.56	17.88

Assessor's Parcel Number	District Classification	Street Lights Charge	Safety Lights Charge	Estimated 17/18 Applied Charge
077-0260-041-0000	RESIDENTIAL	15.32	2.56	17.88
077-0260-042-0000	RESIDENTIAL	15.32	2.56	17.88
077-0260-043-0000	RESIDENTIAL	15.32	2.56	17.88
077-0260-044-0000	RESIDENTIAL	15.32	2.56	17.88
077-0260-045-0000	RESIDENTIAL	15.32	2.56	17.88
077-0260-046-0000	RESIDENTIAL	15.32	2.56	17.88
077-0260-047-0000	RESIDENTIAL	15.32	2.56	17.88
077-0260-048-0000	RESIDENTIAL	15.32	2.56	17.88
077-0260-049-0000	RESIDENTIAL	15.32	2.56	17.88
077-0260-050-0000	RESIDENTIAL	15.32	2.56	17.88
077-0260-051-0000	RESIDENTIAL	15.32	2.56	17.88
077-0260-052-0000	RESIDENTIAL	15.32	2.56	17.88
077-0260-053-0000	RESIDENTIAL	15.32	2.56	17.88
077-0260-054-0000	RESIDENTIAL	15.32	2.56	17.88
077-0260-055-0000	RESIDENTIAL	15.32	2.56	17.88
077-0260-056-0000	RESIDENTIAL	15.32	2.56	17.88
077-0260-057-0000	RESIDENTIAL	15.32	2.56	17.88
077-0260-058-0000	RESIDENTIAL	15.32	2.56	17.88
077-0260-059-0000	RESIDENTIAL	15.32	2.56	17.88
077-0260-060-0000	RESIDENTIAL	15.32	2.56	17.88
077-0260-061-0000	RESIDENTIAL	15.32	2.56	17.88
077-0260-062-0000	RESIDENTIAL	15.32	2.56	17.88
077-0260-063-0000	RESIDENTIAL	15.32	2.56	17.88
077-0260-064-0000	RESIDENTIAL	15.32	2.56	17.88
077-0260-065-0000	RESIDENTIAL	15.32	2.56	17.88
077-0260-066-0000	RESIDENTIAL	15.32	2.56	17.88
077-0260-067-0000	RESIDENTIAL	15.32	2.56	17.88
077-0260-068-0000	RESIDENTIAL	15.32	2.56	17.88
077-0260-069-0000	RESIDENTIAL	15.32	2.56	17.88
077-0260-070-0000	RESIDENTIAL	15.32	2.56	17.88
077-0260-071-0000	RESIDENTIAL	15.32	2.56	17.88
077-0260-072-0000	RESIDENTIAL	15.32	2.56	17.88
077-0260-073-0000	RESIDENTIAL	15.32	2.56	17.88
077-0260-074-0000	RESIDENTIAL	15.32	2.56	17.88
077-0260-075-0000	RESIDENTIAL	15.32	2.56	17.88
077-0260-076-0000	RESIDENTIAL	15.32	2.56	17.88
077-0260-077-0000	RESIDENTIAL	15.32	2.56	17.88
077-0260-078-0000	RESIDENTIAL	15.32	2.56	17.88
077-0260-079-0000	RESIDENTIAL	15.32	2.56	17.88
077-0260-080-0000	RESIDENTIAL	15.32	2.56	17.88
077-0260-081-0000	RESIDENTIAL	15.32	2.56	17.88
077-0260-082-0000	RESIDENTIAL	15.32	2.56	17.88
077-0260-083-0000	RESIDENTIAL	15.32	2.56	17.88
077-0260-085-0000	RESIDENTIAL	15.32	2.56	17.88
077-0270-001-0000	RESIDENTIAL	15.32	2.56	17.88
077-0270-002-0000	RESIDENTIAL	15.32	2.56	17.88
077-0270-003-0000	RESIDENTIAL	15.32	2.56	17.88
077-0270-004-0000	RESIDENTIAL	15.32	2.56	17.88
077-0270-005-0000	RESIDENTIAL	15.32	2.56	17.88
077-0270-006-0000	RESIDENTIAL	15.32	2.56	17.88
077-0270-007-0000	RESIDENTIAL	15.32	2.56	17.88
077-0270-008-0000	RESIDENTIAL	15.32	2.56	17.88
077-0270-009-0000	RESIDENTIAL	15.32	2.56	17.88
077-0270-010-0000	RESIDENTIAL	15.32	2.56	17.88
077-0270-011-0000	RESIDENTIAL	15.32	2.56	17.88
077-0270-012-0000	RESIDENTIAL	15.32	2.56	17.88

Assessor's Parcel Number	District Classification	Street Lights Charge	Safety Lights Charge	Estimated 17/18 Applied Charge
077-0270-013-0000	RESIDENTIAL	15.32	2.56	17.88
077-0270-014-0000	RESIDENTIAL	15.32	2.56	17.88
077-0270-015-0000	RESIDENTIAL	15.32	2.56	17.88
077-0270-016-0000	RESIDENTIAL	15.32	2.56	17.88
077-0270-017-0000	RESIDENTIAL	15.32	2.56	17.88
077-0270-018-0000	RESIDENTIAL	15.32	2.56	17.88
077-0270-019-0000	RESIDENTIAL	15.32	2.56	17.88
077-0270-020-0000	RESIDENTIAL	15.32	2.56	17.88
077-0270-021-0000	RESIDENTIAL	15.32	2.56	17.88
077-0270-022-0000	RESIDENTIAL	15.32	2.56	17.88
077-0270-023-0000	EXEMPT	0.00	0.00	0.00
077-0270-024-0000	RESIDENTIAL	15.32	2.56	17.88
077-0270-025-0000	RESIDENTIAL	15.32	2.56	17.88
077-0270-026-0000	RESIDENTIAL	15.32	2.56	17.88
077-0270-027-0000	RESIDENTIAL	15.32	2.56	17.88
077-0270-028-0000	RESIDENTIAL	15.32	2.56	17.88
077-0270-029-0000	RESIDENTIAL	15.32	2.56	17.88
077-0270-030-0000	RESIDENTIAL	15.32	2.56	17.88
077-0270-031-0000	RESIDENTIAL	15.32	2.56	17.88
077-0270-032-0000	RESIDENTIAL	15.32	2.56	17.88
077-0270-033-0000	RESIDENTIAL	15.32	2.56	17.88
077-0270-034-0000	RESIDENTIAL	15.32	2.56	17.88
077-0270-035-0000	RESIDENTIAL	15.32	2.56	17.88
077-0270-036-0000	RESIDENTIAL	15.32	2.56	17.88
077-0270-037-0000	RESIDENTIAL	15.32	2.56	17.88
077-0270-038-0000	RESIDENTIAL	15.32	2.56	17.88
077-0270-039-0000	RESIDENTIAL	15.32	2.56	17.88
077-0270-040-0000	RESIDENTIAL	15.32	2.56	17.88
077-0270-041-0000	RESIDENTIAL	15.32	2.56	17.88
077-0270-042-0000	RESIDENTIAL	15.32	2.56	17.88
077-0270-043-0000	RESIDENTIAL	15.32	2.56	17.88
077-0270-044-0000	RESIDENTIAL	15.32	2.56	17.88
077-0270-045-0000	RESIDENTIAL	15.32	2.56	17.88
077-0270-046-0000	RESIDENTIAL	15.32	2.56	17.88
077-0270-047-0000	RESIDENTIAL	15.32	2.56	17.88
077-0270-048-0000	RESIDENTIAL	15.32	2.56	17.88
077-0270-049-0000	RESIDENTIAL	15.32	2.56	17.88
077-0270-050-0000	RESIDENTIAL	15.32	2.56	17.88
077-0270-051-0000	RESIDENTIAL	15.32	2.56	17.88
077-0270-052-0000	RESIDENTIAL	15.32	2.56	17.88
077-0270-053-0000	RESIDENTIAL	15.32	2.56	17.88
077-0270-054-0000	RESIDENTIAL	15.32	2.56	17.88
077-0270-055-0000	RESIDENTIAL	15.32	2.56	17.88
077-0270-056-0000	RESIDENTIAL	15.32	2.56	17.88
077-0270-057-0000	RESIDENTIAL	15.32	2.56	17.88
077-0270-058-0000	RESIDENTIAL	15.32	2.56	17.88
077-0270-059-0000	RESIDENTIAL	15.32	2.56	17.88
077-0270-060-0000	RESIDENTIAL	15.32	2.56	17.88
077-0270-061-0000	RESIDENTIAL	15.32	2.56	17.88
077-0270-062-0000	RESIDENTIAL	15.32	2.56	17.88
077-0270-063-0000	RESIDENTIAL	15.32	2.56	17.88
077-0270-064-0000	RESIDENTIAL	15.32	2.56	17.88
077-0270-065-0000	EXEMPT	0.00	0.00	0.00
077-0280-001-0000	RESIDENTIAL	15.32	2.56	17.88
077-0280-002-0000	RESIDENTIAL	15.32	2.56	17.88
077-0280-003-0000	RESIDENTIAL	15.32	2.56	17.88

Assessor's Parcel Number	District Classification	Street Lights Charge	Safety Lights Charge	Estimated 17/18 Applied Charge
077-0280-004-0000	RESIDENTIAL	15.32	2.56	17.88
077-0280-005-0000	RESIDENTIAL	15.32	2.56	17.88
077-0280-006-0000	RESIDENTIAL	15.32	2.56	17.88
077-0280-007-0000	RESIDENTIAL	15.32	2.56	17.88
077-0280-008-0000	RESIDENTIAL	15.32	2.56	17.88
077-0280-009-0000	RESIDENTIAL	15.32	2.56	17.88
077-0280-010-0000	RESIDENTIAL	15.32	2.56	17.88
077-0280-011-0000	RESIDENTIAL	15.32	2.56	17.88
077-0280-012-0000	RESIDENTIAL	15.32	2.56	17.88
077-0280-013-0000	RESIDENTIAL	15.32	2.56	17.88
077-0280-014-0000	RESIDENTIAL	15.32	2.56	17.88
077-0280-015-0000	RESIDENTIAL	15.32	2.56	17.88
077-0280-016-0000	RESIDENTIAL	15.32	2.56	17.88
077-0280-017-0000	RESIDENTIAL	15.32	2.56	17.88
077-0280-018-0000	RESIDENTIAL	15.32	2.56	17.88
077-0280-019-0000	RESIDENTIAL	15.32	2.56	17.88
077-0280-020-0000	RESIDENTIAL	15.32	2.56	17.88
077-0280-021-0000	RESIDENTIAL	15.32	2.56	17.88
077-0280-022-0000	RESIDENTIAL	15.32	2.56	17.88
077-0280-023-0000	RESIDENTIAL	15.32	2.56	17.88
077-0280-024-0000	RESIDENTIAL	15.32	2.56	17.88
077-0280-025-0000	RESIDENTIAL	15.32	2.56	17.88
077-0280-026-0000	RESIDENTIAL	15.32	2.56	17.88
077-0280-027-0000	RESIDENTIAL	15.32	2.56	17.88
077-0280-028-0000	RESIDENTIAL	15.32	2.56	17.88
077-0280-029-0000	RESIDENTIAL	15.32	2.56	17.88
077-0280-030-0000	RESIDENTIAL	15.32	2.56	17.88
077-0280-031-0000	RESIDENTIAL	15.32	2.56	17.88
077-0280-032-0000	RESIDENTIAL	15.32	2.56	17.88
077-0280-033-0000	RESIDENTIAL	15.32	2.56	17.88
077-0280-034-0000	RESIDENTIAL	15.32	2.56	17.88
077-0280-035-0000	RESIDENTIAL	15.32	2.56	17.88
077-0280-036-0000	RESIDENTIAL	15.32	2.56	17.88
077-0280-037-0000	RESIDENTIAL	15.32	2.56	17.88
077-0280-038-0000	RESIDENTIAL	15.32	2.56	17.88
077-0280-039-0000	RESIDENTIAL	15.32	2.56	17.88
077-0280-040-0000	RESIDENTIAL	15.32	2.56	17.88
077-0280-041-0000	RESIDENTIAL	15.32	2.56	17.88
077-0280-042-0000	RESIDENTIAL	15.32	2.56	17.88
077-0280-043-0000	RESIDENTIAL	15.32	2.56	17.88
077-0280-044-0000	RESIDENTIAL	15.32	2.56	17.88
077-0280-045-0000	RESIDENTIAL	15.32	2.56	17.88
077-0280-046-0000	RESIDENTIAL	15.32	2.56	17.88
077-0280-047-0000	RESIDENTIAL	15.32	2.56	17.88
077-0280-048-0000	RESIDENTIAL	15.32	2.56	17.88
077-0280-049-0000	RESIDENTIAL	15.32	2.56	17.88
077-0280-050-0000	RESIDENTIAL	15.32	2.56	17.88
077-0280-051-0000	RESIDENTIAL	15.32	2.56	17.88
077-0280-052-0000	RESIDENTIAL	15.32	2.56	17.88
077-0280-053-0000	EXEMPT	0.00	0.00	0.00
077-0290-001-0000	RESIDENTIAL	15.32	2.56	17.88
077-0290-002-0000	RESIDENTIAL	15.32	2.56	17.88
077-0290-003-0000	RESIDENTIAL	15.32	2.56	17.88
077-0290-004-0000	RESIDENTIAL	15.32	2.56	17.88
077-0290-005-0000	RESIDENTIAL	15.32	2.56	17.88
077-0290-006-0000	RESIDENTIAL	15.32	2.56	17.88

Assessor's Parcel Number	District Classification	Street Lights Charge	Safety Lights Charge	Estimated 17/18 Applied Charge
077-0290-007-0000	RESIDENTIAL	15.32	2.56	17.88
077-0290-008-0000	RESIDENTIAL	15.32	2.56	17.88
077-0290-009-0000	RESIDENTIAL	15.32	2.56	17.88
077-0290-010-0000	RESIDENTIAL	15.32	2.56	17.88
077-0290-011-0000	RESIDENTIAL	15.32	2.56	17.88
077-0290-012-0000	RESIDENTIAL	15.32	2.56	17.88
077-0290-013-0000	RESIDENTIAL	15.32	2.56	17.88
077-0290-014-0000	RESIDENTIAL	15.32	2.56	17.88
077-0290-015-0000	RESIDENTIAL	15.32	2.56	17.88
077-0290-016-0000	RESIDENTIAL	15.32	2.56	17.88
077-0290-017-0000	RESIDENTIAL	15.32	2.56	17.88
077-0290-018-0000	RESIDENTIAL	15.32	2.56	17.88
077-0290-019-0000	RESIDENTIAL	15.32	2.56	17.88
077-0290-020-0000	RESIDENTIAL	15.32	2.56	17.88
077-0290-021-0000	RESIDENTIAL	15.32	2.56	17.88
077-0290-022-0000	RESIDENTIAL	15.32	2.56	17.88
077-0290-023-0000	RESIDENTIAL	15.32	2.56	17.88
077-0290-024-0000	RESIDENTIAL	15.32	2.56	17.88
077-0290-025-0000	RESIDENTIAL	15.32	2.56	17.88
077-0290-026-0000	RESIDENTIAL	15.32	2.56	17.88
077-0290-027-0000	RESIDENTIAL	15.32	2.56	17.88
077-0290-028-0000	RESIDENTIAL	15.32	2.56	17.88
077-0290-029-0000	RESIDENTIAL	15.32	2.56	17.88
077-0290-030-0000	RESIDENTIAL	15.32	2.56	17.88
077-0290-031-0000	RESIDENTIAL	15.32	2.56	17.88
077-0290-032-0000	RESIDENTIAL	15.32	2.56	17.88
077-0290-033-0000	RESIDENTIAL	15.32	2.56	17.88
077-0290-034-0000	RESIDENTIAL	15.32	2.56	17.88
077-0290-035-0000	RESIDENTIAL	15.32	2.56	17.88
077-0290-036-0000	RESIDENTIAL	15.32	2.56	17.88
077-0290-037-0000	RESIDENTIAL	15.32	2.56	17.88
077-0290-038-0000	RESIDENTIAL	15.32	2.56	17.88
077-0290-039-0000	RESIDENTIAL	15.32	2.56	17.88
077-0290-040-0000	RESIDENTIAL	15.32	2.56	17.88
077-0290-041-0000	RESIDENTIAL	15.32	2.56	17.88
077-0290-042-0000	RESIDENTIAL	15.32	2.56	17.88
077-0290-043-0000	RESIDENTIAL	15.32	2.56	17.88
077-0290-044-0000	RESIDENTIAL	15.32	2.56	17.88
077-0290-045-0000	RESIDENTIAL	15.32	2.56	17.88
077-0290-046-0000	RESIDENTIAL	15.32	2.56	17.88
077-0290-047-0000	RESIDENTIAL	15.32	2.56	17.88
077-0290-048-0000	RESIDENTIAL	15.32	2.56	17.88
077-0290-049-0000	RESIDENTIAL	15.32	2.56	17.88
077-0290-050-0000	RESIDENTIAL	15.32	2.56	17.88
077-0290-051-0000	RESIDENTIAL	15.32	2.56	17.88
077-0290-052-0000	RESIDENTIAL	15.32	2.56	17.88
077-0290-053-0000	RESIDENTIAL	15.32	2.56	17.88
077-0290-054-0000	RESIDENTIAL	15.32	2.56	17.88
077-0290-055-0000	RESIDENTIAL	15.32	2.56	17.88
077-0290-056-0000	RESIDENTIAL	15.32	2.56	17.88
077-0290-057-0000	RESIDENTIAL	15.32	2.56	17.88
077-0300-001-0000	RESIDENTIAL	15.32	2.56	17.88
077-0300-002-0000	RESIDENTIAL	15.32	2.56	17.88
077-0300-003-0000	RESIDENTIAL	15.32	2.56	17.88
077-0300-004-0000	RESIDENTIAL	15.32	2.56	17.88
077-0300-005-0000	RESIDENTIAL	15.32	2.56	17.88

Assessor's Parcel Number	District Classification	Street Lights Charge	Safety Lights Charge	Estimated 17/18 Applied Charge
077-0300-006-0000	RESIDENTIAL	15.32	2.56	17.88
077-0300-007-0000	RESIDENTIAL	15.32	2.56	17.88
077-0300-008-0000	RESIDENTIAL	15.32	2.56	17.88
077-0300-009-0000	RESIDENTIAL	15.32	2.56	17.88
077-0300-010-0000	RESIDENTIAL	15.32	2.56	17.88
077-0300-011-0000	RESIDENTIAL	15.32	2.56	17.88
077-0300-012-0000	RESIDENTIAL	15.32	2.56	17.88
077-0300-013-0000	RESIDENTIAL	15.32	2.56	17.88
077-0300-014-0000	RESIDENTIAL	15.32	2.56	17.88
077-0300-015-0000	RESIDENTIAL	15.32	2.56	17.88
077-0300-016-0000	RESIDENTIAL	15.32	2.56	17.88
077-0300-017-0000	RESIDENTIAL	15.32	2.56	17.88
077-0300-018-0000	RESIDENTIAL	15.32	2.56	17.88
077-0300-019-0000	RESIDENTIAL	15.32	2.56	17.88
077-0300-020-0000	RESIDENTIAL	15.32	2.56	17.88
077-0300-021-0000	RESIDENTIAL	15.32	2.56	17.88
077-0300-022-0000	RESIDENTIAL	15.32	2.56	17.88
077-0300-023-0000	RESIDENTIAL	15.32	2.56	17.88
077-0300-024-0000	RESIDENTIAL	15.32	2.56	17.88
077-0300-025-0000	RESIDENTIAL	15.32	2.56	17.88
077-0300-026-0000	RESIDENTIAL	15.32	2.56	17.88
077-0300-027-0000	RESIDENTIAL	15.32	2.56	17.88
077-0300-028-0000	RESIDENTIAL	15.32	2.56	17.88
077-0300-029-0000	RESIDENTIAL	15.32	2.56	17.88
077-0300-030-0000	RESIDENTIAL	15.32	2.56	17.88
077-0300-031-0000	RESIDENTIAL	15.32	2.56	17.88
077-0310-001-0000	RESIDENTIAL	15.32	2.56	17.88
077-0310-002-0000	RESIDENTIAL	15.32	2.56	17.88
077-0310-003-0000	RESIDENTIAL	15.32	2.56	17.88
077-0310-004-0000	RESIDENTIAL	15.32	2.56	17.88
077-0310-005-0000	RESIDENTIAL	15.32	2.56	17.88
077-0310-006-0000	RESIDENTIAL	15.32	2.56	17.88
077-0310-007-0000	RESIDENTIAL	15.32	2.56	17.88
077-0310-008-0000	RESIDENTIAL	15.32	2.56	17.88
077-0310-009-0000	RESIDENTIAL	15.32	2.56	17.88
077-0310-010-0000	RESIDENTIAL	15.32	2.56	17.88
077-0310-011-0000	RESIDENTIAL	15.32	2.56	17.88
077-0310-012-0000	RESIDENTIAL	15.32	2.56	17.88
077-0310-013-0000	RESIDENTIAL	15.32	2.56	17.88
077-0310-014-0000	RESIDENTIAL	15.32	2.56	17.88
077-0310-015-0000	RESIDENTIAL	15.32	2.56	17.88
077-0310-016-0000	RESIDENTIAL	15.32	2.56	17.88
077-0310-017-0000	RESIDENTIAL	15.32	2.56	17.88
077-0310-018-0000	RESIDENTIAL	15.32	2.56	17.88
077-0310-019-0000	RESIDENTIAL	15.32	2.56	17.88
077-0310-020-0000	RESIDENTIAL	15.32	2.56	17.88
077-0310-021-0000	RESIDENTIAL	15.32	2.56	17.88
077-0310-022-0000	RESIDENTIAL	15.32	2.56	17.88
077-0310-023-0000	RESIDENTIAL	15.32	2.56	17.88
077-0310-024-0000	RESIDENTIAL	15.32	2.56	17.88
077-0310-025-0000	RESIDENTIAL	15.32	2.56	17.88
077-0310-026-0000	RESIDENTIAL	15.32	2.56	17.88
077-0310-027-0000	RESIDENTIAL	15.32	2.56	17.88
077-0310-028-0000	RESIDENTIAL	15.32	2.56	17.88
077-0310-029-0000	RESIDENTIAL	15.32	2.56	17.88
077-0310-030-0000	RESIDENTIAL	15.32	2.56	17.88

Assessor's Parcel Number	District Classification	Street Lights Charge	Safety Lights Charge	Estimated 17/18 Applied Charge
077-0310-031-0000	RESIDENTIAL	15.32	2.56	17.88
077-0310-032-0000	RESIDENTIAL	15.32	2.56	17.88
077-0310-033-0000	RESIDENTIAL	15.32	2.56	17.88
077-0310-034-0000	RESIDENTIAL	15.32	2.56	17.88
077-0310-035-0000	RESIDENTIAL	15.32	2.56	17.88
077-0310-036-0000	RESIDENTIAL	15.32	2.56	17.88
077-0310-037-0000	RESIDENTIAL	15.32	2.56	17.88
077-0310-038-0000	RESIDENTIAL	15.32	2.56	17.88
077-0310-039-0000	RESIDENTIAL	15.32	2.56	17.88
077-0310-040-0000	RESIDENTIAL	15.32	2.56	17.88
077-0310-041-0000	RESIDENTIAL	15.32	2.56	17.88
077-0310-042-0000	RESIDENTIAL	15.32	2.56	17.88
077-0310-043-0000	RESIDENTIAL	15.32	2.56	17.88
077-0310-044-0000	RESIDENTIAL	15.32	2.56	17.88
077-0310-045-0000	RESIDENTIAL	15.32	2.56	17.88
077-0310-046-0000	RESIDENTIAL	15.32	2.56	17.88
077-0310-047-0000	RESIDENTIAL	15.32	2.56	17.88
077-0310-048-0000	RESIDENTIAL	15.32	2.56	17.88
077-0310-049-0000	RESIDENTIAL	15.32	2.56	17.88
077-0310-050-0000	RESIDENTIAL	15.32	2.56	17.88
077-0310-051-0000	RESIDENTIAL	15.32	2.56	17.88
077-0310-052-0000	RESIDENTIAL	15.32	2.56	17.88
077-0310-053-0000	RESIDENTIAL	15.32	2.56	17.88
077-0310-054-0000	RESIDENTIAL	15.32	2.56	17.88
077-0310-055-0000	RESIDENTIAL	15.32	2.56	17.88
077-0310-056-0000	RESIDENTIAL	15.32	2.56	17.88
077-0310-057-0000	RESIDENTIAL	15.32	2.56	17.88
077-0310-058-0000	SAFETY LIGHTS ONLY	0.00	2.56	2.56
077-0310-059-0000	NON RESIDENTIAL	78.82	2.56	81.38
077-0321-001-0000	RESIDENTIAL	15.32	2.56	17.88
077-0321-002-0000	RESIDENTIAL	15.32	2.56	17.88
077-0321-003-0000	RESIDENTIAL	15.32	2.56	17.88
077-0321-004-0000	RESIDENTIAL	15.32	2.56	17.88
077-0321-005-0000	RESIDENTIAL	15.32	2.56	17.88
077-0321-006-0000	RESIDENTIAL	15.32	2.56	17.88
077-0322-001-0000	RESIDENTIAL	15.32	2.56	17.88
077-0322-002-0000	RESIDENTIAL	15.32	2.56	17.88
077-0322-003-0000	RESIDENTIAL	15.32	2.56	17.88
077-0322-004-0000	RESIDENTIAL	15.32	2.56	17.88
077-0322-005-0000	RESIDENTIAL	15.32	2.56	17.88
077-0322-006-0000	RESIDENTIAL	15.32	2.56	17.88
077-0322-007-0000	RESIDENTIAL	15.32	2.56	17.88
077-0322-008-0000	RESIDENTIAL	15.32	2.56	17.88
077-0322-009-0000	RESIDENTIAL	15.32	2.56	17.88
077-0322-010-0000	RESIDENTIAL	15.32	2.56	17.88
077-0322-011-0000	RESIDENTIAL	15.32	2.56	17.88
077-0322-012-0000	RESIDENTIAL	15.32	2.56	17.88
077-0322-013-0000	RESIDENTIAL	15.32	2.56	17.88
077-0322-014-0000	RESIDENTIAL	15.32	2.56	17.88
077-0322-015-0000	RESIDENTIAL	15.32	2.56	17.88
077-0322-016-0000	RESIDENTIAL	15.32	2.56	17.88
077-0322-017-0000	RESIDENTIAL	15.32	2.56	17.88
077-0322-018-0000	RESIDENTIAL	15.32	2.56	17.88
077-0323-007-0000	RESIDENTIAL	15.32	2.56	17.88
077-0323-008-0000	RESIDENTIAL	15.32	2.56	17.88
077-0323-009-0000	RESIDENTIAL	15.32	2.56	17.88

Assessor's Parcel Number	District Classification	Street Lights Charge	Safety Lights Charge	Estimated 17/18 Applied Charge
077-0323-010-0000	RESIDENTIAL	15.32	2.56	17.88
077-0323-011-0000	RESIDENTIAL	15.32	2.56	17.88
077-0323-012-0000	RESIDENTIAL	15.32	2.56	17.88
077-0323-013-0000	RESIDENTIAL	15.32	2.56	17.88
077-0323-014-0000	RESIDENTIAL	15.32	2.56	17.88
077-0323-015-0000	RESIDENTIAL	15.32	2.56	17.88
077-0323-020-0000	RESIDENTIAL	15.32	2.56	17.88
077-0323-021-0000	RESIDENTIAL	15.32	2.56	17.88
077-0323-022-0000	RESIDENTIAL	15.32	2.56	17.88
077-0324-001-0000	RESIDENTIAL	15.32	2.56	17.88
077-0324-002-0000	RESIDENTIAL	15.32	2.56	17.88
077-0324-003-0000	RESIDENTIAL	15.32	2.56	17.88
077-0324-004-0000	RESIDENTIAL	15.32	2.56	17.88
077-0324-005-0000	RESIDENTIAL	15.32	2.56	17.88
077-0324-006-0000	RESIDENTIAL	15.32	2.56	17.88
077-0324-007-0000	RESIDENTIAL	15.32	2.56	17.88
077-0324-008-0000	RESIDENTIAL	15.32	2.56	17.88
077-0324-009-0000	RESIDENTIAL	15.32	2.56	17.88
077-0324-010-0000	RESIDENTIAL	15.32	2.56	17.88
077-0324-011-0000	RESIDENTIAL	15.32	2.56	17.88
077-0324-012-0000	RESIDENTIAL	15.32	2.56	17.88
077-0324-013-0000	RESIDENTIAL	15.32	2.56	17.88
077-0324-014-0000	RESIDENTIAL	15.32	2.56	17.88
077-0324-015-0000	RESIDENTIAL	15.32	2.56	17.88
077-0324-016-0000	RESIDENTIAL	15.32	2.56	17.88
077-0324-017-0000	RESIDENTIAL	15.32	2.56	17.88
077-0324-018-0000	RESIDENTIAL	15.32	2.56	17.88
077-0324-019-0000	RESIDENTIAL	15.32	2.56	17.88
077-0324-020-0000	RESIDENTIAL	15.32	2.56	17.88
077-0324-021-0000	RESIDENTIAL	15.32	2.56	17.88
077-0324-022-0000	RESIDENTIAL	15.32	2.56	17.88
077-0324-023-0000	RESIDENTIAL	15.32	2.56	17.88
077-0324-024-0000	RESIDENTIAL	15.32	2.56	17.88
077-0324-025-0000	RESIDENTIAL	15.32	2.56	17.88
077-0324-026-0000	RESIDENTIAL	15.32	2.56	17.88
077-0324-027-0000	RESIDENTIAL	15.32	2.56	17.88
077-0324-028-0000	RESIDENTIAL	15.32	2.56	17.88
077-0324-029-0000	RESIDENTIAL	15.32	2.56	17.88
077-0324-030-0000	RESIDENTIAL	15.32	2.56	17.88
077-0324-031-0000	RESIDENTIAL	15.32	2.56	17.88
077-0324-032-0000	RESIDENTIAL	15.32	2.56	17.88
077-0324-033-0000	RESIDENTIAL	15.32	2.56	17.88
077-0324-034-0000	RESIDENTIAL	15.32	2.56	17.88
077-0324-035-0000	RESIDENTIAL	15.32	2.56	17.88
077-0324-036-0000	RESIDENTIAL	15.32	2.56	17.88
077-0324-037-0000	RESIDENTIAL	15.32	2.56	17.88
077-0324-038-0000	RESIDENTIAL	15.32	2.56	17.88
077-0324-039-0000	RESIDENTIAL	15.32	2.56	17.88
077-0324-040-0000	RESIDENTIAL	15.32	2.56	17.88
077-0324-041-0000	RESIDENTIAL	15.32	2.56	17.88
077-0324-042-0000	RESIDENTIAL	15.32	2.56	17.88
077-0325-001-0000	RESIDENTIAL	15.32	2.56	17.88
077-0325-002-0000	RESIDENTIAL	15.32	2.56	17.88
077-0325-003-0000	RESIDENTIAL	15.32	2.56	17.88
077-0325-004-0000	RESIDENTIAL	15.32	2.56	17.88
077-0325-005-0000	RESIDENTIAL	15.32	2.56	17.88

Assessor's Parcel Number	District Classification	Street Lights Charge	Safety Lights Charge	Estimated 17/18 Applied Charge
077-0325-006-0000	RESIDENTIAL	15.32	2.56	17.88
077-0325-007-0000	RESIDENTIAL	15.32	2.56	17.88
077-0325-008-0000	RESIDENTIAL	15.32	2.56	17.88
077-0325-009-0000	RESIDENTIAL	15.32	2.56	17.88
077-0325-010-0000	RESIDENTIAL	15.32	2.56	17.88
077-0325-011-0000	RESIDENTIAL	15.32	2.56	17.88
077-0325-012-0000	RESIDENTIAL	15.32	2.56	17.88
077-0325-013-0000	RESIDENTIAL	15.32	2.56	17.88
077-0325-014-0000	RESIDENTIAL	15.32	2.56	17.88
077-0325-015-0000	RESIDENTIAL	15.32	2.56	17.88
077-0325-016-0000	RESIDENTIAL	15.32	2.56	17.88
077-0325-017-0000	RESIDENTIAL	15.32	2.56	17.88
077-0325-018-0000	RESIDENTIAL	15.32	2.56	17.88
077-0325-019-0000	RESIDENTIAL	15.32	2.56	17.88
077-0325-020-0000	RESIDENTIAL	15.32	2.56	17.88
077-0325-021-0000	RESIDENTIAL	15.32	2.56	17.88
077-0325-022-0000	RESIDENTIAL	15.32	2.56	17.88
077-0325-023-0000	RESIDENTIAL	15.32	2.56	17.88
077-0325-024-0000	RESIDENTIAL	15.32	2.56	17.88
077-0325-025-0000	RESIDENTIAL	15.32	2.56	17.88
077-0330-001-0000	SAFETY LIGHTS ONLY	0.00	2.56	2.56
077-0330-002-0000	NON RESIDENTIAL	37.76	2.56	40.32
077-0330-003-0000	NON RESIDENTIAL	37.00	2.56	39.56
077-0330-010-0000	NON RESIDENTIAL	35.74	2.56	38.30
077-0330-034-0000	NON RESIDENTIAL	101.50	2.56	104.06
077-0330-035-0000	SAFETY LIGHTS ONLY	0.00	2.56	2.56
077-0330-037-0000	NON RESIDENTIAL	22.64	2.56	25.20
077-0330-039-0000	NON RESIDENTIAL	20.64	2.56	23.20
077-0330-050-0000	NON RESIDENTIAL	62.20	2.56	64.76
077-0330-051-0000	NON RESIDENTIAL	82.10	2.56	84.66
077-0330-052-0000	SAFETY LIGHTS ONLY	0.00	2.56	2.56
077-0330-053-0000	NON RESIDENTIAL	89.40	2.56	91.96
077-0330-054-0000	NON RESIDENTIAL	44.82	2.56	47.38
077-0330-055-0000	NON RESIDENTIAL	44.06	2.56	46.62
077-0330-056-0000	NON RESIDENTIAL	44.06	2.56	46.62
077-0330-057-0000	NON RESIDENTIAL	48.34	2.56	50.90
077-0330-060-0000	NON RESIDENTIAL	22.64	2.56	25.20
077-0330-061-0001	NON RESIDENTIAL	37.50	2.56	40.06
077-0330-061-0002	NON RESIDENTIAL	37.50	2.56	40.06
077-0330-062-0000	SAFETY LIGHTS ONLY	0.00	2.56	2.56
077-0330-063-0000	SAFETY LIGHTS ONLY	0.00	2.56	2.56
077-0330-064-0000	SAFETY LIGHTS ONLY	0.00	2.56	2.56
077-0330-065-0000	SAFETY LIGHTS ONLY	0.00	2.56	2.56
077-0330-066-0000	SAFETY LIGHTS ONLY	0.00	2.56	2.56
077-0330-067-0000	SAFETY LIGHTS ONLY	0.00	2.56	2.56
077-0330-068-0000	SAFETY LIGHTS ONLY	0.00	2.56	2.56
077-0330-069-0000	NON RESIDENTIAL	76.04	2.56	78.60
077-0330-070-0000	NON RESIDENTIAL	76.04	2.56	78.60
077-0330-071-0000	NON RESIDENTIAL	76.04	2.56	78.60
077-0330-072-0000	NON RESIDENTIAL	76.04	2.56	78.60
077-0330-073-0000	EXEMPT	0.00	0.00	0.00
077-0330-074-0000	NON RESIDENTIAL	76.04	2.56	78.60
077-0330-075-0000	NON RESIDENTIAL	268.76	2.56	271.32
077-0330-076-0000	NON RESIDENTIAL	107.04	2.56	109.60
077-0330-077-0000	NON RESIDENTIAL	144.56	2.56	147.12
077-0330-078-0000	NON RESIDENTIAL	46.08	2.56	48.64

Assessor's Parcel Number	District Classification	Street Lights Charge	Safety Lights Charge	Estimated 17/18 Applied Charge
077-0330-079-0000	NON RESIDENTIAL	45.06	2.56	47.62
077-0330-080-0000	NON RESIDENTIAL	58.66	2.56	61.22
077-0330-081-0000	NON RESIDENTIAL	49.10	2.56	51.66
077-0330-082-0000	NON RESIDENTIAL	139.78	2.56	142.34
077-0330-083-0000	SAFETY LIGHTS ONLY	0.00	2.56	2.56
077-0340-001-0000	NON RESIDENTIAL	11.82	2.56	14.38
077-0340-002-0000	NON RESIDENTIAL	12.06	2.56	14.62
077-0340-003-0000	NON RESIDENTIAL	12.06	2.56	14.62
077-0340-004-0000	NON RESIDENTIAL	32.22	2.56	34.78
077-0340-005-0000	NON RESIDENTIAL	35.24	2.56	37.80
077-0340-006-0000	NON RESIDENTIAL	6.78	2.56	9.34
077-0340-007-0000	NON RESIDENTIAL	4.00	2.56	6.56
077-0340-008-0000	NON RESIDENTIAL	4.00	2.56	6.56
077-0340-009-0000	NON RESIDENTIAL	5.26	2.56	7.82
077-0340-010-0000	NON RESIDENTIAL	5.26	2.56	7.82
077-0340-011-0000	NON RESIDENTIAL	3.76	2.56	6.32
077-0340-012-0000	NON RESIDENTIAL	4.00	2.56	6.56
077-0340-013-0000	NON RESIDENTIAL	7.02	2.56	9.58
077-0340-014-0000	NON RESIDENTIAL	36.76	2.56	39.32
077-0340-015-0000	NON RESIDENTIAL	34.48	2.56	37.04
077-0340-016-0000	NON RESIDENTIAL	7.28	2.56	9.84
077-0340-017-0000	NON RESIDENTIAL	4.00	2.56	6.56
077-0340-018-0000	NON RESIDENTIAL	3.76	2.56	6.32
077-0340-019-0000	NON RESIDENTIAL	5.26	2.56	7.82
077-0340-020-0000	NON RESIDENTIAL	4.00	2.56	6.56
077-0340-021-0000	NON RESIDENTIAL	4.00	2.56	6.56
077-0340-022-0000	NON RESIDENTIAL	3.76	2.56	6.32
077-0340-023-0000	NON RESIDENTIAL	6.78	2.56	9.34
077-0340-024-0000	NON RESIDENTIAL	37.00	2.56	39.56
077-0350-001-0000	NON RESIDENTIAL	3.76	2.56	6.32
077-0350-002-0000	NON RESIDENTIAL	3.76	2.56	6.32
077-0350-005-0000	NON RESIDENTIAL	3.76	2.56	6.32
077-0350-006-0000	NON RESIDENTIAL	3.76	2.56	6.32
077-0350-007-0000	NON RESIDENTIAL	3.76	2.56	6.32
077-0350-010-0000	NON RESIDENTIAL	3.76	2.56	6.32
077-0350-011-0000	NON RESIDENTIAL	3.76	2.56	6.32
077-0350-012-0000	NON RESIDENTIAL	3.76	2.56	6.32
077-0350-015-0000	NON RESIDENTIAL	3.76	2.56	6.32
077-0350-019-0000	NON RESIDENTIAL	3.76	2.56	6.32
077-0350-020-0000	NON RESIDENTIAL	3.76	2.56	6.32
077-0350-021-0000	NON RESIDENTIAL	3.76	2.56	6.32
077-0350-022-0000	NON RESIDENTIAL	3.76	2.56	6.32
077-0350-023-0000	NON RESIDENTIAL	3.76	2.56	6.32
077-0350-027-0000	NON RESIDENTIAL	3.76	2.56	6.32
077-0350-028-0000	NON RESIDENTIAL	3.76	2.56	6.32
077-0350-029-0000	NON RESIDENTIAL	3.76	2.56	6.32
077-0350-030-0000	NON RESIDENTIAL	3.76	2.56	6.32
077-0350-031-0000	NON RESIDENTIAL	3.76	2.56	6.32
077-0350-032-0000	NON RESIDENTIAL	3.76	2.56	6.32
077-0350-033-0000	NON RESIDENTIAL	3.76	2.56	6.32
077-0350-034-0000	EXEMPT	0.00	0.00	0.00
077-0350-036-0000	NON RESIDENTIAL	3.76	2.56	6.32
077-0350-037-0000	EXEMPT	0.00	0.00	0.00
077-0350-038-0000	NON RESIDENTIAL	3.76	2.56	6.32
077-0350-039-0000	NON RESIDENTIAL	3.76	2.56	6.32
077-0350-040-0000	NON RESIDENTIAL	3.76	2.56	6.32

Assessor's Parcel Number	District Classification	Street Lights Charge	Safety Lights Charge	Estimated 17/18 Applied Charge
077-0350-041-0000	NON RESIDENTIAL	3.76	2.56	6.32
077-0350-042-0000	NON RESIDENTIAL	3.76	2.56	6.32
077-0350-043-0000	NON RESIDENTIAL	3.76	2.56	6.32
077-0350-044-0000	NON RESIDENTIAL	3.76	2.56	6.32
077-0350-045-0000	NON RESIDENTIAL	3.76	2.56	6.32
077-0350-046-0000	NON RESIDENTIAL	41.64	2.56	44.20
077-0360-012-0000	NON RESIDENTIAL	65.72	2.56	68.28
077-0360-013-0000	NON RESIDENTIAL	219.64	2.56	222.20
077-0360-015-0000	NON RESIDENTIAL	52.38	2.56	54.94
077-0360-018-0000	NON RESIDENTIAL	39.78	2.56	42.34
077-0360-020-0000	NON RESIDENTIAL	316.10	2.56	318.66
077-0360-023-0000	NON RESIDENTIAL	121.14	2.56	123.70
077-0360-027-0000	NON RESIDENTIAL	5.02	2.56	7.58
077-0360-028-0000	NON RESIDENTIAL	148.60	2.56	151.16
077-0360-029-0000	NON RESIDENTIAL	108.54	2.56	111.10
077-0360-030-0000	NON RESIDENTIAL	112.82	2.56	115.38
077-0360-031-0000	NON RESIDENTIAL	112.08	2.56	114.64
077-0360-032-0000	NON RESIDENTIAL	85.12	2.56	87.68
077-0360-033-0000	NON RESIDENTIAL	65.46	2.56	68.02
077-0360-034-0000	NON RESIDENTIAL	254.40	2.56	256.96
077-0360-035-0000	NON RESIDENTIAL	297.22	2.56	299.78
077-0360-036-0000	NON RESIDENTIAL	63.46	2.56	66.02
077-0360-037-0000	SAFETY LIGHTS ONLY	0.00	2.56	2.56
077-0370-002-0000	NON RESIDENTIAL	12.58	2.56	15.14
077-0370-003-0000	NON RESIDENTIAL	12.58	2.56	15.14
077-0370-004-0000	NON RESIDENTIAL	12.58	2.56	15.14
077-0370-005-0000	NON RESIDENTIAL	12.58	2.56	15.14
077-0370-006-0000	NON RESIDENTIAL	12.58	2.56	15.14
077-0370-007-0000	NON RESIDENTIAL	12.58	2.56	15.14
077-0370-008-0000	NON RESIDENTIAL	12.58	2.56	15.14
077-0370-009-0000	NON RESIDENTIAL	13.08	2.56	15.64
077-0370-010-0000	NON RESIDENTIAL	13.58	2.56	16.14
077-0370-011-0000	NON RESIDENTIAL	6.78	2.56	9.34
077-0370-012-0000	NON RESIDENTIAL	8.54	2.56	11.10
077-0370-013-0000	NON RESIDENTIAL	12.82	2.56	15.38
077-0370-014-0000	NON RESIDENTIAL	11.32	2.56	13.88
077-0370-015-0000	NON RESIDENTIAL	11.32	2.56	13.88
077-0370-016-0000	NON RESIDENTIAL	11.32	2.56	13.88
077-0370-017-0000	NON RESIDENTIAL	12.58	2.56	15.14
077-0370-018-0000	NON RESIDENTIAL	12.58	2.56	15.14
077-0370-019-0000	NON RESIDENTIAL	11.32	2.56	13.88
077-0370-020-0000	NON RESIDENTIAL	12.58	2.56	15.14
077-0370-021-0000	NON RESIDENTIAL	12.06	2.56	14.62
077-0370-022-0000	NON RESIDENTIAL	12.06	2.56	14.62
077-0370-023-0000	NON RESIDENTIAL	12.32	2.56	14.88
077-0370-024-0000	NON RESIDENTIAL	11.32	2.56	13.88
077-0370-025-0000	NON RESIDENTIAL	11.32	2.56	13.88
077-0370-026-0000	NON RESIDENTIAL	11.32	2.56	13.88
077-0370-027-0000	NON RESIDENTIAL	12.82	2.56	15.38
077-0370-028-0000	NON RESIDENTIAL	7.02	2.56	9.58
077-0370-029-0000	NON RESIDENTIAL	6.02	2.56	8.58
077-0370-030-0000	NON RESIDENTIAL	12.58	2.56	15.14
077-0370-031-0000	NON RESIDENTIAL	11.56	2.56	14.12
077-0370-032-0000	NON RESIDENTIAL	11.56	2.56	14.12
077-0370-033-0000	NON RESIDENTIAL	11.56	2.56	14.12
077-0370-034-0000	NON RESIDENTIAL	11.56	2.56	14.12

Assessor's Parcel Number	District Classification	Street Lights Charge	Safety Lights Charge	Estimated 17/18 Applied Charge
077-0370-035-0000	NON RESIDENTIAL	11.56	2.56	14.12
077-0370-036-0000	NON RESIDENTIAL	11.32	2.56	13.88
077-0370-037-0000	NON RESIDENTIAL	11.32	2.56	13.88
077-0370-038-0000	NON RESIDENTIAL	11.32	2.56	13.88
077-0370-039-0000	NON RESIDENTIAL	11.56	2.56	14.12
077-0370-042-0000	NON RESIDENTIAL	12.58	2.56	15.14
077-0370-043-0000	NON RESIDENTIAL	12.58	2.56	15.14
077-0370-044-0000	NON RESIDENTIAL	11.56	2.56	14.12
077-0370-045-0000	NON RESIDENTIAL	12.58	2.56	15.14
077-0370-046-0000	NON RESIDENTIAL	11.56	2.56	14.12
077-0370-047-0000	NON RESIDENTIAL	12.58	2.56	15.14
077-0370-048-0000	NON RESIDENTIAL	11.56	2.56	14.12
077-0370-049-0000	NON RESIDENTIAL	12.06	2.56	14.62
077-0370-050-0000	NON RESIDENTIAL	35.74	2.56	38.30
077-0370-051-0000	NON RESIDENTIAL	37.76	2.56	40.32
077-0370-052-0000	NON RESIDENTIAL	11.32	2.56	13.88
077-0370-053-0000	NON RESIDENTIAL	12.06	2.56	14.62
077-0370-054-0000	NON RESIDENTIAL	12.58	2.56	15.14
077-0370-055-0000	NON RESIDENTIAL	11.32	2.56	13.88
077-0370-056-0000	NON RESIDENTIAL	10.30	2.56	12.86
077-0370-057-0000	NON RESIDENTIAL	13.32	2.56	15.88
077-0370-058-0000	NON RESIDENTIAL	7.54	2.56	10.10
077-0370-059-0000	NON RESIDENTIAL	23.40	2.56	25.96
077-0370-060-0000	NON RESIDENTIAL	31.46	2.56	34.02
077-0370-061-0000	NON RESIDENTIAL	27.68	2.56	30.24
077-0370-062-0000	NON RESIDENTIAL	7.54	2.56	10.10
077-0370-063-0000	NON RESIDENTIAL	13.32	2.56	15.88
077-0370-064-0000	NON RESIDENTIAL	12.32	2.56	14.88
077-0370-065-0000	NON RESIDENTIAL	11.32	2.56	13.88
077-0370-066-0000	NON RESIDENTIAL	12.58	2.56	15.14
077-0370-067-0000	NON RESIDENTIAL	12.06	2.56	14.62
077-0370-068-0000	NON RESIDENTIAL	11.32	2.56	13.88
077-0370-069-0000	NON RESIDENTIAL	37.76	2.56	40.32
077-0370-070-0000	NON RESIDENTIAL	39.02	2.56	41.58
077-0370-071-0000	NON RESIDENTIAL	12.58	2.56	15.14
077-0370-072-0000	NON RESIDENTIAL	11.82	2.56	14.38
077-0370-073-0000	NON RESIDENTIAL	12.58	2.56	15.14
077-0370-074-0000	NON RESIDENTIAL	11.82	2.56	14.38
077-0370-075-0000	NON RESIDENTIAL	12.58	2.56	15.14
077-0370-076-0000	NON RESIDENTIAL	12.58	2.56	15.14
077-0370-077-0000	NON RESIDENTIAL	7.78	2.56	10.34
077-0370-078-0000	NON RESIDENTIAL	39.78	2.56	42.34
077-0370-079-0000	NON RESIDENTIAL	39.78	2.56	42.34
077-0370-080-0000	NON RESIDENTIAL	7.78	2.56	10.34
077-0370-081-0000	NON RESIDENTIAL	12.58	2.56	15.14
077-0370-082-0000	NON RESIDENTIAL	12.58	2.56	15.14
077-0370-083-0000	NON RESIDENTIAL	11.82	2.56	14.38
077-0370-084-0000	NON RESIDENTIAL	12.58	2.56	15.14
077-0370-085-0000	NON RESIDENTIAL	11.82	2.56	14.38
077-0370-086-0000	NON RESIDENTIAL	12.58	2.56	15.14
077-0370-087-0000	NON RESIDENTIAL	37.76	2.56	40.32
077-0370-088-0000	NON RESIDENTIAL	35.50	2.56	38.06
077-0370-089-0000	NON RESIDENTIAL	11.82	2.56	14.38
077-0370-090-0000	NON RESIDENTIAL	12.58	2.56	15.14
077-0370-091-0000	NON RESIDENTIAL	12.58	2.56	15.14
077-0370-092-0000	NON RESIDENTIAL	11.32	2.56	13.88

Assessor's Parcel Number	District Classification	Street Lights Charge	Safety Lights Charge	Estimated 17/18 Applied Charge
077-0370-093-0000	NON RESIDENTIAL	11.32	2.56	13.88
077-0370-094-0000	NON RESIDENTIAL	12.58	2.56	15.14
077-0370-095-0000	NON RESIDENTIAL	11.32	2.56	13.88
077-0370-096-0000	NON RESIDENTIAL	11.32	2.56	13.88
077-0370-098-0000	EXEMPT	0.00	0.00	0.00
077-0370-099-0000	EXEMPT	0.00	0.00	0.00
077-0370-100-0000	EXEMPT	0.00	0.00	0.00
077-0370-102-0000	NON RESIDENTIAL	37.76	2.56	40.32
077-0370-103-0000	NON RESIDENTIAL	0.22	2.56	2.78
077-0370-104-0000	NON RESIDENTIAL	0.22	2.56	2.78
077-0370-105-0000	NON RESIDENTIAL	10.80	2.56	13.36
077-0370-106-0000	NON RESIDENTIAL	38.76	2.56	41.32
077-0370-107-0000	NON RESIDENTIAL	0.22	2.56	2.78
077-0370-108-0000	NON RESIDENTIAL	0.22	2.56	2.78
077-0370-109-0000	NON RESIDENTIAL	38.52	2.56	41.08
077-0380-001-0000	RESIDENTIAL	15.32	2.56	17.88
077-0380-002-0000	RESIDENTIAL	15.32	2.56	17.88
077-0380-003-0000	RESIDENTIAL	15.32	2.56	17.88
077-0380-004-0000	RESIDENTIAL	15.32	2.56	17.88
077-0380-005-0000	RESIDENTIAL	15.32	2.56	17.88
077-0380-006-0000	RESIDENTIAL	15.32	2.56	17.88
077-0380-007-0000	RESIDENTIAL	15.32	2.56	17.88
077-0380-008-0000	RESIDENTIAL	15.32	2.56	17.88
077-0380-009-0000	RESIDENTIAL	15.32	2.56	17.88
077-0380-010-0000	RESIDENTIAL	15.32	2.56	17.88
077-0380-011-0000	RESIDENTIAL	15.32	2.56	17.88
077-0380-012-0000	RESIDENTIAL	15.32	2.56	17.88
077-0380-013-0000	RESIDENTIAL	15.32	2.56	17.88
077-0380-014-0000	RESIDENTIAL	15.32	2.56	17.88
077-0380-015-0000	RESIDENTIAL	15.32	2.56	17.88
077-0380-016-0000	RESIDENTIAL	15.32	2.56	17.88
077-0380-017-0000	RESIDENTIAL	15.32	2.56	17.88
077-0380-018-0000	RESIDENTIAL	15.32	2.56	17.88
077-0380-019-0000	RESIDENTIAL	15.32	2.56	17.88
077-0380-020-0000	RESIDENTIAL	15.32	2.56	17.88
077-0380-021-0000	RESIDENTIAL	15.32	2.56	17.88
077-0380-022-0000	RESIDENTIAL	15.32	2.56	17.88
077-0380-023-0000	RESIDENTIAL	15.32	2.56	17.88
077-0380-024-0000	RESIDENTIAL	15.32	2.56	17.88
077-0380-025-0000	RESIDENTIAL	15.32	2.56	17.88
077-0380-026-0000	RESIDENTIAL	15.32	2.56	17.88
077-0380-027-0000	RESIDENTIAL	15.32	2.56	17.88
077-0380-028-0000	RESIDENTIAL	15.32	2.56	17.88
077-0380-029-0000	RESIDENTIAL	15.32	2.56	17.88
077-0380-030-0000	RESIDENTIAL	15.32	2.56	17.88
077-0380-031-0000	RESIDENTIAL	15.32	2.56	17.88
077-0380-032-0000	RESIDENTIAL	15.32	2.56	17.88
077-0380-033-0000	RESIDENTIAL	15.32	2.56	17.88
077-0380-034-0000	RESIDENTIAL	15.32	2.56	17.88
077-0380-035-0000	RESIDENTIAL	15.32	2.56	17.88
077-0380-036-0000	RESIDENTIAL	15.32	2.56	17.88
077-0380-037-0000	RESIDENTIAL	15.32	2.56	17.88
077-0380-038-0000	RESIDENTIAL	15.32	2.56	17.88
077-0380-039-0000	RESIDENTIAL	15.32	2.56	17.88
077-0380-040-0000	RESIDENTIAL	15.32	2.56	17.88
077-0380-041-0000	RESIDENTIAL	15.32	2.56	17.88

Assessor's Parcel Number	District Classification	Street Lights Charge	Safety Lights Charge	Estimated 17/18 Applied Charge
077-0380-042-0000	RESIDENTIAL	15.32	2.56	17.88
077-0380-043-0000	RESIDENTIAL	15.32	2.56	17.88
077-0380-044-0000	RESIDENTIAL	15.32	2.56	17.88
077-0380-045-0000	RESIDENTIAL	15.32	2.56	17.88
077-0380-046-0000	RESIDENTIAL	15.32	2.56	17.88
077-0380-047-0000	RESIDENTIAL	15.32	2.56	17.88
077-0380-048-0000	RESIDENTIAL	15.32	2.56	17.88
077-0380-049-0000	RESIDENTIAL	15.32	2.56	17.88
077-0380-050-0000	RESIDENTIAL	15.32	2.56	17.88
077-0380-051-0000	RESIDENTIAL	15.32	2.56	17.88
077-0380-052-0000	RESIDENTIAL	15.32	2.56	17.88
077-0380-053-0000	RESIDENTIAL	15.32	2.56	17.88
077-0380-054-0000	RESIDENTIAL	15.32	2.56	17.88
077-0380-055-0000	RESIDENTIAL	15.32	2.56	17.88
077-0380-056-0000	RESIDENTIAL	15.32	2.56	17.88
077-0380-057-0000	RESIDENTIAL	15.32	2.56	17.88
077-0380-058-0000	RESIDENTIAL	15.32	2.56	17.88
077-0380-059-0000	RESIDENTIAL	15.32	2.56	17.88
077-0380-060-0000	RESIDENTIAL	15.32	2.56	17.88
077-0390-001-0000	NON RESIDENTIAL	103.50	2.56	106.06
077-0400-001-0000	NON RESIDENTIAL	114.08	2.56	116.64
077-0400-002-0000	NON RESIDENTIAL	114.08	2.56	116.64
077-0400-003-0000	NON RESIDENTIAL	114.08	2.56	116.64
077-0400-004-0000	NON RESIDENTIAL	114.08	2.56	116.64
077-0410-001-0000	NON RESIDENTIAL	248.96	2.56	251.52
077-0410-002-0000	NON RESIDENTIAL	106.42	2.56	108.98
077-0420-001-0000	SAFETY LIGHTS ONLY	0.00	2.56	2.56
077-0420-002-0000	NON RESIDENTIAL	167.32	2.56	169.88
Total		\$304,677.64	\$53,665.28	\$358,342.92
Parcel Count		13,504	20,963	21,247

MEMORANDUM



DATE: June 5, 2017

TO: Honorable Mayor and Council Members

FROM: Elizabeth Sparkman, Engineering Manager

SUBJECT: RESOLUTIONS INITIATING PROCEEDINGS FOR THE ANNUAL LEVY AND COLLECTION OF ASSESSMENTS FOR THE LANDSCAPING AND LIGHTING DISTRICT NO. 2005-1 FOR FISCAL YEAR 2017-2018.

RECOMMENDATION

That City Council adopts:

- a) Resolution No. 50-2017 Initiating Proceedings for the Annual Levy and Collection of Assessments for the Landscaping and Lighting District 2005-1 for Fiscal Year 2017-2018; and
- b) Resolution No. 51-2017 Preliminarily Approving the Engineer's Annual Levy Report and Declaring its Intention to Levy and Collect Annual Assessments for the Landscaping and Lighting District No. 2005-1 for Fiscal Year 2017-2018.

RESULT OF RECOMMENDED ACTION

The recommended actions are required as part of the process to continue the annual levy and collection of assessments in the District. The assessments fund landscape maintenance in the District. There are no new impacts to existing or new residents. No assessments shall increase as a result of this action.

BACKGROUND

The Landscaping and Lighting District No. 2005-1 (LLD 2005-1) was formed in June 2005 by the City Council to continue a financial mechanism to provide landscape maintenance services previously funded since 1994 in Zone 4 and Zone 5 of the Sacramento County Landscape Maintenance District (SLMD). The maximum assessment rates authorized under LLC 2005-1 are equal to the maximum rates previously authorized in Zones 4 and 5 of the County's District.

State law requires the City Council direct an Engineer's Report to be prepared each year and to hold a public hearing on the report and the levy of the annual assessment. **Resolution No. 50-2017, Attachment 1**, directs Willdan Financial Services to prepare and file the Engineer's Report.

In anticipation of this resolution, the Engineer's Report has been prepared and is on file with the City Clerk. The **Engineer's Report, Exhibit A, to Resolution 51-2017, Attachment 2**, includes a diagram of the assessment area, a description of the maintenance services to be

provided, a description of the property to be benefited, and the amount of the assessment to each individual property. The services performed within and funded by LLD 2005-1 include ongoing maintenance, operation and servicing of landscaping within the right-of-ways and other public areas within the District at the locations described in the Engineer's Report.

The proposed Fiscal Year 2017-2018 assessment rates do not exceed the rates previously levied by the County since 1994 and are equal to the rates levied by the City in Fiscal Year 2016-2017. The boundaries of each Zone are shown in the district diagram in Part IV of the Engineer's Report and the details for each Zone are listed below:

- Zone 1 of the District is comprised of ninety-seven (97) residential parcels in the Ellenwood subdivision. These parcels are assessed on per Parcel basis at the maximum rate of \$42.50 per parcel.
- Zone 2 of the District is comprised of one hundred fifty-nine (154) residential parcels known as California Jazz Unit No. 1 and Unit No. 2. These parcels are assessed on an acreage basis at the maximum rate of \$30.48 per acre for the median landscape and parkway landscape improvements associated with these parcels.
- Zone 3 of the District is comprised of eighteen (18) parcels along Zinfandel Drive between Data Drive and south of International Drive. These parcels are assessed on an acreage basis at the rate of \$1,413.24 per acre for the median landscape improvements within the District.
- Zone 4 is comprised of fifty-two (52) parcels, including a portion of Capital Village, generally bounded by White Rock Road to the west, White Rock Road and Disk Drive to the north, fronting Kilgore Drive to the East, and fronting International Drive to the south. These parcels are assessed at the maximum rate of \$30.48 per gross acre.
- Zone 4A is comprised of eight hundred (800) parcels which are a part of the development known as Capital Village. Zone 4A was created to account for overlapping boundaries with a Landscape Maintenance CFD (LMCFD) formed by the City. The CFD will provide supplemental funding for landscape improvements within and adjacent to the development, including some median landscaping identified herein. Zone 4A shall be assessed at the maximum rate of \$30.48 per gross acre. Any supplemental funds generated by LMCFD that will be used to finance the median landscape improvements that benefit Zone 4A shall be transferred by the CFD to the District as a contribution to Zone 4A.

The Fiscal Year 2017-2018 total assessment is estimated at \$91,104. The District has an established Operating Reserve which provides funding for the operations and maintenance of the District, as well as providing financing for emergency expenditures. A second reserve fund finances special projects such as a central irrigation system, revegetation projects, and other rehabilitation projects or replacements of District improvements.

In July 2006, the County transferred funds previously collected in the County's Zone 4 and 5 to the City, which was deposited to the LLD 2005-1. The City had previously deemed that these transferred funds are to be used exclusively by the District and shall be considered as undesignated reserves within the Zones of the District. Funds from the undesignated reserve can be used to fund costs of any zone(s) that are unable to be funded by the annual assessments.

In order to proceed with the levy of assessments after consideration and approval of the Engineer's Report, it is appropriate for the Council to adopt **Resolution No. 51-2017, Attachment 2**, which declares the Council's intention to levy assessments for Fiscal Year 2017-2018. It also sets June 19, 2017 at 5:30 p.m. or as soon thereafter as possible, as the date and time for a public hearing on the issue of the levy of Fiscal Year 2017-2018 assessments. Notice of the public hearing will be given by publication.

ATTACHMENTS

1. Resolution No. 50-2017.
2. Resolution No. 51-2017 including Exhibit A - Engineer's Report.

ATTACHMENT 1

CITY OF RANCHO CORDOVA

RESOLUTION NO. 50-2017

**A RESOLUTION OF THE CITY COUNCIL OF THE CITY OF RANCHO CORDOVA
INITIATING PROCEEDINGS FOR THE ANNUAL LEVY AND COLLECTION
OF ASSESSMENTS FOR THE LANDSCAPING AND LIGHTING
DISTRICT NO. 2005-1 FOR FISCAL YEAR 2017-2018**

WHEREAS, the City Council has, by previous Resolutions, formed the Landscaping and Lighting District No. 2005-1 (hereafter referred to as the "District"), pursuant to the provisions of the *Landscaping and Lighting Act of 1972, Part 2 of Division 15 of the Streets and Highways Code of California, beginning with Section 22500* (hereinafter referred to as the "Act"), that provides for levy and collection of assessments through the County of Sacramento for the City of Rancho Cordova to pay the maintenance and services of landscaping, lighting and all appurtenant facilities and operations related thereto; and

WHEREAS, the City Council has retained Willdan Financial Services as the Engineer of Work, for the purpose of assisting with the annual levy of the District, and to prepare and file an Engineer's Report with the City Clerk in accordance with *Chapter 3, Section 22623* of the Act.

**NOW, THEREFORE, BE IT HEREBY RESOLVED BY THE CITY COUNCIL OF
RANCHO CORDOVA:**

1. The above recitals are true and correct.
2. The City Council hereby orders Willdan Financial Services to prepare the Engineer's Report (hereinafter referred to as the "Report" or "Engineer's Report") concerning the levy of assessments for the District in accordance with *Chapter 1, Article 4 (commencing with Section 22565), pursuant to Chapter 3, Section 22622* of the Act.
3. The improvements within the District include: turf, ground cover, shrubs and plants, trees, irrigation and drainage systems, ornamental lighting, masonry walls or other fencing, hardscape improvements, monuments, and associated appurtenant facilities located within the landscape easements or public right-of-ways. The Report so ordered, shall describe the existing improvements and any new improvements or substantial changes in the existing improvements.

ATTACHMENT 1

PASSED AND ADOPTED by the City Council of the City of Rancho Cordova on the ____ day of _____, 2017 by the following vote:

AYES:

NOES:

ABSENT:

ABSTAIN:

Donald Terry, Mayor

ATTEST:

Mindy Cuppy, MMC, City Clerk

ATTACHMENT 2

CITY OF RANCHO CORDOVA

RESOLUTION NO. 51-2017

**A RESOLUTION OF THE CITY COUNCIL OF THE CITY OF RANCHO CORDOVA
PRELIMINARILY APPROVING THE ENGINEER'S REPORT, AND DECLARING
ITS INTENTION TO LEVY AND COLLECT ANNUAL ASSESSMENTS
FOR THE LANDSCAPING AND LIGHTING DISTRICT NO. 2005-1
FOR FISCAL YEAR 2017-2018**

WHEREAS, the City Council pursuant to the provisions of the *Landscaping and Lighting Act of 1972, Part 2 of Division 15 of the Streets and Highways Code of California, beginning with Section 22500* (hereafter referred to as the "Act") and by previous Resolutions, initiated proceedings for the "Landscaping and Lighting District No. 2005-1" (hereafter referred to as the "District") for the annual levy and collection of assessments to pay for the operation, maintenance and servicing of landscaping, lighting and all appurtenant facilities related thereto; and

WHEREAS, the City Council has, by previous Resolution ordered the preparation of an Engineer's Report (hereafter referred to as the "Report" or "Engineer's Report") regarding the District and assessment for Fiscal Year 2017-2018, pursuant to *Chapter 3, Section 22622* of the Act; and

WHEREAS, the Engineer selected by the City Council has prepared and filed with the City Clerk said Report (**see Exhibit A**) in connection with the District and the levy of assessments for Fiscal Year 2017-2018 (Beginning July 1, 2017 and ending June 30, 2018) in accordance with *Chapter 1, Article 4* of the Act; and

WHEREAS, this City Council has carefully examined and reviewed the Report as presented and pursuant to the provisions of *Chapter 2, Article 1, Section 22586* of said Act, the City Council may approve the report, as filed, or it may modify the report in any particular and approve it as modified.

NOW, THEREFORE, BE IT HEREBY RESOLVED THE CITY COUNCIL OF THE CITY OF RANCHO CORDOVA:

1. The above recitals are true and correct.
2. The Report as presented, consists of the following:
 - a. A Description of Improvements.
 - b. A Description of the District.
 - c. The proposed Annual Budget for the fiscal year (Costs and Expenses).
 - d. The Method of Apportionment that details the method of calculating each parcel's proportional special benefits and annual assessment.
 - e. The District's boundaries.
 - f. The Assessment Roll containing the Levy for each Assessor Parcel Number within the District proposed for Fiscal Year 2017-2018.

ATTACHMENT 2

3. The District, the proposed improvements, each and all of the budget items and documents, and the proposed assessments as outlined in the Report have been spread in accordance with the benefits received from the improvements, operation, maintenance and services to be performed within the District, and are in compliance with the Act and the provisions of California Constitution Article XIID.
4. The Report is hereby approved on a preliminary basis, as presented or modified, and ordered to be filed in the Office of the City Clerk as a permanent record and to remain open to public inspection.
5. The City Clerk is hereby directed to enter on the minutes of the City Council any and all modifications to the Report determined and approved by the City Council, and all such changes and/or modifications by reference are incorporated into the Engineer's Report (**see Exhibit A**).
6. The City Council hereby declares its intention to seek the Annual Levy of the District pursuant to the Act, over and including the land within the District boundary, and to levy and collect assessments on all such land to pay the costs associated with the operation, maintenance and servicing of the landscaping and lighting improvements related thereto, for Fiscal Year 2017-2018.
7. The improvements within the District include: the maintenance and operation of and the furnishing of services and materials for: turf, ground cover, shrubs and plants, trees, irrigation and drainage systems, ornamental lighting, masonry walls or other fencing, hardscape improvements, monuments, and associated appurtenant facilities located within the landscape easements or public right-of-ways. The Report as previously approved and on file with the City Clerk, provides a full and complete description of all improvements and any or all substantial changes to the improvements within the District.
8. The boundaries of the District are described in the Engineer's Report on file with the City Clerk.
9. The proposed assessments for Fiscal Year 2017-2018 do not exceed the maximum assessment approved through the property owner protest proceedings at the time of formation.
10. The City Council hereby declares its intention to conduct a public hearing concerning the levy of assessments for the District. The City Clerk shall give notice of the time and place of the Public Hearing by causing the publishing of this Resolution once in the Local Newspaper for two consecutive weeks not less than ten (10) days before the date of the hearing, and by posting a copy of this Resolution on the official bulletin board customarily used by the City Council for the posting of notices in accordance with *Chapter 3, Section 22626* of the Act.
11. Notice is hereby given that a Public Hearing on these matters will be held by the City Council on Monday, June 19, 2017 at 5:30 p.m., or as soon thereafter as feasible, in the City Hall Council Chambers, City Hall, located at 2729 Prospect Park Drive, Rancho Cordova, California.

ATTACHMENT 2

PASSED AND ADOPTED by the City Council of the City of Rancho Cordova on the ____ day of _____, 2017 by the following vote:

AYES:

NOES:

ABSENT:

ABSTAIN:

Donald Terry, Mayor

ATTEST:

Mindy Cuppy, MMC, City Clerk



CITY OF RANCHO CORDOVA

ENGINEER'S REPORT

RANCHO CORDOVA LANDSCAPING AND LIGHTING DISTRICT NO. 2005-1 FISCAL YEAR 2017/2018

INTENT MEETING JUNE 5, 2017
PUBLIC HEARING JUNE 19, 2017

27368 Via Industria
Suite 200
Temecula, CA 92590
T 951.587.3500 | 800.755.6864
F 951.587.3510

www.willdan.com/financial



ENGINEER'S REPORT AFFIDAVIT

**City of Rancho Cordova Landscaping and Lighting District No. 2005-1
formed pursuant to the
Landscaping and Lighting Act of 1972**

**City of Rancho Cordova,
County of Sacramento, State of California**

This Report contains the complete Engineer's Annual Levy Report for the City of Rancho Cordova Landscaping and Lighting District No. 2005-1 including the improvements, budgets and assessments to be levied for Fiscal Year 2017/2018. The enclosed diagrams show the exterior boundaries, including each lot and parcel of land within the District, as they existed at the time that this District was formed. Reference is hereby made to the Sacramento County Assessor's maps for a detailed description of the lines and dimensions of parcels within the District.

The undersigned respectfully submits the enclosed Report as directed by the City Council of the City of Rancho Cordova.

Dated this _____ day of _____, 2017.

Willdan Financial Services
Assessment Engineer
On Behalf of the City of Rancho Cordova

By: _____

Jose Ometeotl, Project Manager
District Administration Services

By: _____

Richard Kopecky
Assessment Engineer
R. C. E. # 16742

TABLE OF CONTENTS

INTRODUCTION.....1

PART I — PLANS AND SPECIFICATIONS.....5

 A. Description of the District 5

 B. Description of Improvements and Services 6

PART II — METHOD OF APPORTIONMENT 10

 A. General 10

 B. Benefit Analysis 11

 C. Assessment Methodology 13

PART III — DISTRICT BUDGET 16

 A. Budget 16

 B. Description of Budget Items 17

 C. Special Projects Reserve – Capital Improvement Plan 24

PART IV — DISTRICT DIAGRAM.....25

PART V — ASSESSMENT ROLL.....28

INTRODUCTION

Pursuant to the provisions of the Landscaping and Lighting Act of 1972, being Part 2 of Division 15 of the California Streets and Highways Code, commencing with Section 22500 (hereafter referred to as the “1972 Act”), and in compliance with the substantive and procedural requirements of the California State Constitution Article XIID (hereafter referred to as the “California Constitution”), the City Council of the City of Rancho Cordova, County of Sacramento, State of California (hereafter referred to as “City”), has by resolution initiated proceedings in connection with the ongoing maintenance of the special assessment district designated as:

Landscaping and Lighting District No. 2005-1

(hereafter referred to as “District”), for the purpose of continuing and providing for the ongoing maintenance and operation of landscaping and lighting improvements within the District.

These improvements have previously been provided and administered by the County of Sacramento (the “County”) as part of the Sacramento Landscape Maintenance District (hereafter referred to as “SLMD”). Commencing with fiscal year 2005/2006, the City conducted property owner protest ballot proceedings and confirmed the assessments described herein at which time the maintenance and operation of the improvements became the responsibility of the City with the City Council acting as the legislative body of the District. The City Council proposes to continue the levy and collection of annual assessments through the County tax rolls to provide ongoing funding for the costs and expenses required to service and maintain the District improvements.

This Engineer’s Report (hereafter referred to as “Report”) has been prepared in connection with the annual administration of said District and the levy and collection of annual assessments related thereto for fiscal year 2017/2018, as required pursuant to Chapter 1, Article 4 of the 1972 Act. This Report describes the District, the improvements, and the proposed assessments to be levied on properties within the District in connection with the special benefits the properties receive from the maintenance and servicing of the District improvements. The annual assessments will provide a continued funding source for the ongoing operation and maintenance of public landscaping and lighting improvements associated with the properties within the District.

The improvements and assessments described in this Report are based on the improvements and assessments previously established by the County for SLMD Zone 4 and Zone 5 and represent an estimate of the direct expenditures, incidental expenses, and fund balances associated with the maintenance and servicing of those improvements. The structure of the District (organization), the

improvements, the method of apportionment, and assessments described herein have been established to continue the maintenance of the existing improvements and assessments previously established by the County as outlined in the District's Fiscal Year 2005/2006 Engineer's Report.

The word "parcel," for the purposes of this Report, refers to an individual property assigned its own Assessor's Parcel Number (APN) by the County Assessor's Office. The County Auditor/Controller uses Assessor's Parcel Numbers and specific Fund Numbers to identify properties to be assessed on the tax roll for special benefit assessments.

In fiscal year 2005/2006, as part of the District formation to continue the assessments previously levied by the County as part of the SLMD Zone 4 and Zone 5 for properties within the boundary of the City, the City conducted a Property Owner Protest Ballot proceeding for the District assessments pursuant to the provisions of the *California Constitution, Article XIII D Section 4*. In conjunction with this ballot proceeding, the City Council also conducted a noticed public hearing to consider public testimonies, comments and written protests regarding the formation of the District and levy of maximum assessments. Upon conclusion of the public hearing, property owner protest ballots received were opened and tabulated to determine whether majority protest existed (ballots were weighted based upon the assessment amounts), and by resolution the City Council confirmed the results of the ballot tabulation. Tabulation of the ballots indicated that a majority protest did not exist for the continuation and transfer of assessments as presented and described in the fiscal year 2005/2006 Engineer's Report. The City Council approved the report, ordered the formation of the District, and approved the levy and collection of FY 2005/2006 assessments. The FY 2005/2006 assessments were then submitted to the Sacramento County Auditor/Controller for inclusion on the property tax roll for each parcel.

For fiscal year 2017/2018, this Report has been prepared and presented to the City Council describing the District, any changes to the District or improvements, and the proposed budget and assessments for this fiscal year, and the City Council shall hold a noticed public hearing regarding these matters prior to approving and ordering the proposed levy of assessments. Should the proposed annual assessments for the District or portion thereof, exceed the maximum assessments described herein (as approved by the property owners), the new or increased assessment must be confirmed through another property owner protest ballot proceeding before the new or increased assessment may be imposed. It should be noted that an increased assessment to an individual property resulting from changes in development or land use does not constitute an increased assessment.

This Report consists of five (5) parts:

Part I

Plans and Specifications: A description of the District boundaries and the proposed improvements associated with the District. The District was formed with four (4) benefit zones encompassing all lots and parcels of land within the boundaries of the City. The territory within the District had previously been assessed through Zone 4 and Zone 5 of the SLMD in fiscal year 2004/2005. The District was first assessed in fiscal year 2005/2006.

Part II

The Method of Apportionment: A discussion of benefits the improvements and services provide to properties within the District and the method of calculating each property's proportional special benefit and annual assessment.

Part III

The District Budget: An estimate of the annual costs to operate, maintain and service the District's landscaping and lighting improvements and facilities. The special benefit assessments are based on the overall operation costs minus any costs that are considered general benefit. The proposed budget includes the anticipated costs for operating, maintaining and servicing the District improvements for fiscal year 2017/2018, including any funds necessary to perform maintenance activities that cannot be reasonably collected in a single fiscal year to establish the proposed assessments for that year. Should the proposed assessments exceed the assessments described herein, property owner ballot proceedings shall be conducted to approve such an increase before the increase may be imposed.

Part IV

District Diagram: A Diagram showing the exterior boundaries of the District and the Zones therein is provided in this Report and includes the parcels that receive special benefits from the improvements. Parcel identification, the lines and dimensions of each lot, parcel and subdivision of land within the District, are inclusive of all parcels as shown on the County Assessor's Parcel Maps as they existed at the time of the passage of the Resolution of Intention, and shall include all subsequent subdivisions, lot line adjustments or parcel changes therein. Reference is hereby made to the County Assessor's maps for a detailed description of the lines and dimensions of each lot and parcel of land within the District.

Part V

Assessment Roll: A listing of the proposed assessment amount for each parcel within the District. The proposed assessment amount for each parcel is based on the parcel's proportional special benefit as outlined in the method of apportionment.

Part I — PLANS AND SPECIFICATIONS

A. Description of the District

The territory within the District consists of the lots and parcels of land that in fiscal year 2004/2005 were both within the City and within a portion of Zone 4 and all of Zone 5 of the Sacramento Landscape Maintenance District ("SLMD"). Said territory encompasses an area of land totaling approximately five hundred twelve acres (512 acres) that is centrally located within the City, generally south of Highway 50 and north of the City limits. Refer to the Budget Section for the current number of parcels within each Zone.

- **Zone 1:** That portion of the previous SLMD Zone 4, which at the time of the formation of the District included a total of ninety-seven (97) assessable parcels within the residential subdivision known as Ellenwood Court located south of Ellenwood Avenue. Upon formation of the District, this area was designated as Zone 1 to reflect the special benefit these parcels receive from the District improvements associated with the development located on the south side of Ellenwood Avenue.
- **Zones 2, 3 and 4:** The parcels within previous SLMD Zone 5, which at the time of the formation of the District included a total of six hundred eighty-six (686) assessable parcels generally located south of the American River, east of Mather Field Road and in close proximity to Zinfandel Drive and International Drive. Upon formation of the District, this area was designated as Zones 2, 3, and 4 and are described as follows:

Zone 2 included the one hundred fifty-four (154) assessable parcels within the residential subdivision known as California Jazz Units 1 & 2 generally located east of Data Drive, north of Reserve Drive, south of Capital Center Drive and west of International Drive.

Zone 3 included the eight (8) assessable parcels located on either side of Zinfandel Drive from Data Drive to the southern boundary of the District (approximately 700 feet south of International Drive).

Zone 4 included the remaining parcels that were previously included in SLMD Zone 5 that were not designated as either Zone 2 or Zone 3 of the District. This Zone includes parcels along Data Drive, International Drive, Capital Center Drive, White Rock Road, Quality Drive, Disk Drive, Prospect Park Drive and Kilgore Road.

Zone 4A is the portion of Zone 4 that also lies within the City's Community Facilities District No. 2005-2 ("CFD 2005-2"). Zone 1 of CFD 2005-2 was established to fund, to the extent that funds from CFD 2005-2 are available, maintenance of landscape improvements of the residential subdivision development known as Capital Village. These landscape improvements were installed along the subdivision's rights-of-way and within the median(s) adjacent to the development. The funds from Zone 1 of CFD 2005-2, to the extent available, shall offset all or a portion of the costs within Zone 4A.

B. Description of Improvements and Services

Landscape Improvements

The purpose of this District is to ensure the ongoing maintenance, operation and servicing of local landscaping and street lighting improvements within the District (improvements that had been previously funded through annual assessments from the SLMD). The improvements may consist of all or a portion of the public landscaped areas, street lighting and appurtenant facilities within and adjacent to the District. These improvements may include, but are not limited to the materials, equipment, utilities, labor, appurtenant facilities and expenses necessary for the ongoing maintenance and operation of public street lighting and landscape improvements including but not limited to parkways, medians and other designated easements, right-of-ways or public areas within the District. The improvements to be maintained and funded entirely or partially through the District assessments are generally described as:

- **Zone 1:** Streetscape (parkway) landscaping along the South side of Ellenwood Avenue east of Routier Road that is within the public right-of-ways or easements dedicated to the City for maintenance. The costs and special benefits of these improvements are shared equally by only the assessable properties within Zone 1 of the District.
- **Zone 2:** Streetscape (parkway) landscaping surrounding and adjacent to the California Jazz subdivision on the north side of Reserve Drive from Data Drive to International Drive; the east side of Data Drive from Reserve Drive north to the end of the subdivision; the west side of Capital Center Drive from International Drive north to the end of the subdivision; and the north side of International Drive from Reserve Drive to Capital Center Drive. The costs and special benefits of these improvements are proportionately shared by only the properties within Zone 2 of the District.
- **Zone 3:** Streetscape (parkway) landscaping on both sides of Zinfandel Drive between International Drive and Data Drive. The costs and special benefits of these improvements are proportionately

shared by only the properties within Zone 3 of the District.

- **Zones 2, 3, 4 and 4A:** All median landscape improvements within the District located on International Drive from approximately 570 feet westerly of Data Drive to Kilgore Road and on Zinfandel Drive from Data Drive to International Drive. The costs and special benefits of these improvements are proportionately shared by all the properties within Zone 2, 3, 4 and 4A of the District.

Specifically not included as District improvements are those improvements located on private property, improvements and facilities that may be provided or maintained by an agency other than the City; improvements and facilities that may be provided by another assessment or tax levied by the City or County and any improvement provided and maintained by a Homeowner's Association or similar entity.

Detailed descriptions of the location and extent of the specific improvements to be maintained by the District are on file with the City and by reference are made part of this Report. The net annual cost to provide and maintain the improvements determined to be of special benefit shall be allocated to each property in proportion to the special benefits received.

The landscape improvements for the District may include, but are not limited to turf, ground cover, shrubs and plants, trees, irrigation and drainage systems, ornamental lighting, masonry walls or other fencing, hardscape improvements, monuments, and associated appurtenant facilities located within the landscape easements or public right-of-ways. Specifically the landscape improvement areas for this District generally consist of the following:

- Approximately 9,600 square feet of streetscape (parkway) landscaping and 34 trees within the public right-of-ways located on the south side of Ellenwood Avenue.
- Approximately 11,000 square feet of turf, 28,455 square feet of streetscape (parkway) landscaping including 110 trees, located on the north side of Reserve Drive from Data Drive to International Drive; east side of Data Drive, from Reserve Drive north to end of California Jazz tract Unit No. 1; west side of Capital Center Drive, from International Drive north to the end of California Jazz Tract Unit No. 2; and north side of International Drive, from Reserve Drive to Capital Center Drive.
- Approximately 19,400 square feet of turf, 11,500 of streetscape (parkway) landscaping including 57 trees, located on the west side of Zinfandel Drive, south of International Drive.
- Approximately 152,340 square feet of turf, 55,600 square feet of streetscape and median landscaping including 392 trees along the

medians and frontage corridors on Zinfandel Drive, from Data Drive to International Drive; and medians on International Drive, west of Data Drive to Kiloge Road.

Public Lighting Improvements

Lighting facilities that may be located within the landscaped areas including safety lights, security lights or ornamental lights installed as part of the landscape improvements are budgeted as part of the landscape maintenance costs.

The lighting improvements may include but shall not be limited to the cost of providing electrical energy and servicing of lighting fixtures, poles, meters, conduits, electrical cable and associated appurtenant facilities associated with the street lighting, safety lighting and/or traffic signals within the District including public lighting facilities on designated arterial and collector streets as well as lighting facilities within residential subdivisions or public areas such as parks. The cost of such improvements shall be allocated based on the proportional special benefits properties receive from these improvements.

Improvements and Services Permitted Pursuant to the 1972 Act

As generally defined by the 1972 Act, the improvements and associated assessments for this District may include now or in the future one or more of the following:

- 1) The installation or planting of landscaping;
- 2) The installation or construction of statuary, fountains, and other ornamental structures and facilities;
- 3) The installation or construction of public lighting facilities including, but not limited to street lights and traffic signals;
- 4) The installation or construction of any facilities which are appurtenant to any of the foregoing or which are necessary or convenient for the maintenance or servicing thereof;
- 5) The installation of park or recreational improvements, including, but not limited to, all of the following:
 - a) Land preparation, such as grading, leveling, cutting and filling, sod, landscaping, irrigation systems, sidewalks, and drainage.
 - b) Lights, playground equipment, play courts, and public restrooms.
- 6) The acquisition of land for park, recreational, or open-space purposes or any existing improvement otherwise authorized pursuant to this section.

- 7) The maintenance or servicing, of any of the foregoing including the furnishing of services and materials for the ordinary and usual maintenance, operation, and servicing of any improvement including but not limited to:
 - a) Repair, removal, or replacement of all or any part of any improvements;
 - b) Grading, clearing, removal of debris, the installation or construction of curbs, gutters, walls, sidewalks, or paving, or water, irrigation, drainage, or electrical facilities;
 - c) Providing for the life, growth, health, and beauty of landscaping, including cultivation, irrigation, trimming, spraying, fertilizing, or treating for disease or injury;
 - d) The removal of trimmings, rubbish, debris, and other solid waste;
 - e) The cleaning, sandblasting, and painting of walls and other improvements to remove or cover graffiti;
 - f) Electric current or energy, gas, or other illuminating agent for any public lighting facilities or for the lighting or operation of any other improvements;
 - g) Water for the irrigation of any landscaping, the operation of any fountains, or the maintenance of any other improvements.
- 8) Incidental expenses associated with the improvements including, but not limited to:
 - a) The cost of preparation of the report, including plans, specifications, estimates, diagram, and assessment;
 - b) The costs of printing, advertising, and the publishing, posting and mailing of notices;
 - c) Compensation payable to the County for collection of assessments;

- d) Compensation of any engineer or attorney employed to render services;
- e) Any other expenses incidental to the construction, installation, or maintenance and servicing of the improvements;
- f) Costs associated with any elections held for the approval of a new or increased assessment.

Part II — METHOD OF APPORTIONMENT

A. General

The 1972 Act permits the establishment of assessment districts by agencies for the purpose of providing certain public improvements, which include the construction, maintenance, and servicing of public lights, landscaping and appurtenant facilities.

The 1972 Act further requires that the cost of these improvements be levied according to benefit rather than assessed value:

“The net amount to be assessed upon lands within an assessment district may be apportioned by any formula or method which fairly distributes the net amount among all assessable lots or parcels in proportion to the estimated benefits to be received by each such lot or parcel from the improvements.”

In conjunction with the provisions of the 1972 Act, the California Constitution Article XIID addresses several key criteria for the levy of assessments, notably:

Article XIID Section 2d defines District as:

“District means an area determined by an agency to contain all parcels which will receive a special benefit from a proposed public improvement or property-related service”;

Article XIID Section 2i defines Special Benefit as:

“Special benefit” means a particular and distinct benefit over and above general benefits conferred on real property located in the district or to the public at large. General enhancement of property value does not constitute “special benefit.”

Article XIID Section 4a defines proportional special benefit assessments as:

“An agency which proposes to levy an assessment shall identify all

parcels which will have a special benefit conferred upon them and upon which an assessment will be imposed. The proportionate special benefit derived by each identified parcel shall be determined in relationship to the entirety of the capital cost of a public improvement, the maintenance and operation expenses of a public improvement, or the cost of the property related service being provided. No assessment shall be imposed on any parcel which exceeds the reasonable cost of the proportional special benefit conferred on that parcel.”

The method of apportionment described in this Report for allocation of special benefit assessments utilizes commonly accepted engineering practices and have been established pursuant to the 1972 Act and the provisions of the California Constitution. The formulas used for calculating assessments reflects the composition of parcels within the District and the improvements and services provided, to fairly apportion the costs based on the special benefits to each parcel.

B. Benefit Analysis

Each of the proposed improvements, the associated costs and assessments have been carefully reviewed, identified, and allocated based on special benefit pursuant to the provisions of the California Constitution and 1972 Act.

The improvements provided by the District and for which properties will be assessed have been identified as necessary, required and/or desired for the development of properties within the District and as such, the ongoing operation, servicing and maintenance of these improvements would be the financial obligation of the parcels within the District. Therefore, the improvements and the annual costs of ensuring the maintenance and operation of the improvements are a distinct and special benefit to the properties within the District. Any improvement or portion thereof that is considered to be of general benefit shall be funded by other revenue sources and not included as part of the special benefit assessments allocated to properties within the District.

Special Benefit

The method of apportionment (method of assessment) established herein is based on the premise that each assessed parcel within the District receives special benefits from specific improvements and the desirability and security of those properties is enhanced by the presence of well-maintained improvements in close proximity to those properties.

The special benefits associated with landscape improvements are

specifically:

- Enhanced desirability of properties through association with the improvements.
- Improved aesthetic appeal of properties providing a positive representation of the area and properties.
- Enhanced adaptation of the urban environment within the natural environment from adequate green space and landscaping.
- Environmental enhancement through improved erosion resistance, dust and debris control, and fire prevention.
- Increased sense of pride in ownership of property within the District resulting from well-maintained improvements associated with the properties.
- Enhanced quality of life through well-maintained green space and landscaped areas.
- Reduced criminal activity and property-related crimes (especially vandalism) against properties in the District through well-maintained surroundings and amenities including abatement of graffiti.
- Enhanced environmental quality of the parcels by moderating temperatures, providing oxygenation and attenuating noise.

The special benefits of street lighting and other public lighting facilities are the convenience, safety, and security of property, improvements, and goods. Specifically:

- Enhanced deterrence of crime and the aid to police protection.
- Increased nighttime safety on roads, streets and public areas.
- Improved ability of pedestrians and motorists to see.
- Improved ingress and egress to property.
- Reduced vandalism and other criminal act and damage to improvements or property.
- Improved traffic circulation and reduced nighttime accidents and personal property loss.

All of the preceding factors contribute to a specific enhancement and desirability of each of the assessed parcels within the District and thereby provide special benefits to the properties. Furthermore, it has been determined that the lack of funding to properly service and maintain the District improvements could have a negative impact on the properties within the District.

General Benefit

In reviewing each of the District improvements, the proximity of those improvements to both properties within the District and those outside the District as well as the reasons for installing and constructing such improvements, it is evident that the improvements are solely for the benefit of properties within the District and the ongoing maintenance and operation of the improvements will directly affect the properties within the District. Although the improvements include public areas, easements, right-of-ways and other amenities available or visible to the public at large, the construction and installation of these improvements were only in direct benefit to the properties within the District and were not required nor necessarily desired by any properties or developments outside the District boundary and any public access or use of the improvements by others is incidental. Therefore, it has been determined that the improvements and the ongoing maintenance, servicing and operation of those improvements provide no measurable general benefit to properties outside the District or to the public at large, but clearly provide distinct and special benefits to properties within the District.

C. Assessment Methodology

The method of apportionment for the District calculates the receipt of special benefit from the respective improvements based on the actual or proposed land use of the parcels within the District. The special benefit received by each lot or parcel is equated to the overall land use of parcels within the District based on the parcel's actual land use or proposed development.

All costs associated with the improvements shall be fairly distributed among the parcels based upon the special benefit received by each parcel. Additionally, in compliance with the California Constitution, each parcel's assessment may not exceed the reasonable cost of the proportional special benefit conferred to that parcel. The benefit formula used to determine the assessment obligation is therefore based upon both the improvements that benefit the parcels within the District as well as the proposed land use of each property as compared to other parcels that benefit from those specific improvements.

At the time that the District was being formed and to identify and determine the special benefit to be received by each parcel and their proportionate share of the improvement costs, it was necessary to consider the entire scope of improvements to be maintained by the District, as well as individual property development within the District. Upon review of the improvements to be maintained, it was determined that four (4) distinct areas benefit differently from the improvements within the District and therefore the landscape maintenance and assessments were established

as four (4) benefit zones for the allocation of the assessments and proportional special benefit, as described below. Although a portion of Zone 4 was designated as Zone 4A in fiscal year 2007/08, as discussed below, Zones 4 and 4A remain as one benefit zone and are assessed at the same maximum rate.

Zones and Assessments:

Zone 1, upon formation of the District, was comprised of one hundred five (105) parcels that were previously part of the SLMD Zone 4. At that time, ninety-seven (97) of these parcels were residential properties and were assessed on a per parcel basis at the pre-existing rate of \$42.50 per parcel. Ninety-seven (97) parcels are currently being assessed within Zone 1.

Zone 2, upon formation of the District, was comprised of one hundred fifty-nine (159) parcels that were previously part of SLMD Zone 5 and are part of the residential developments known as California Jazz Unit No.1 and Unit No. 2. At that time, one hundred fifty four (154) of these parcels were assessed as residential properties on an acreage basis at the pre-existing rate of \$30.48 per acre for the median landscape improvements and parkway landscape improvements associated with these parcels. One hundred fifty four (154) parcels are currently being assessed within Zone 2.

Zone 3, upon formation of the District, was comprised of eight (8) parcels, all of which were assessable, that were previously part of SLMD Zone 5. These parcels were assessed on an acreage basis at the pre-existing rate of \$30.48 per acre for the median landscaping and \$1,382.76 per acre for the landscaping along the parkways of Zinfandel Drive, totaling \$1,413.24 per acre. Eighteen (18) parcels are currently being assessed within Zone 3.

Zone 4, upon formation of the District, was comprised of seventy (70) parcels that were previously part of the SLMD Zone 5 that were not included as part of this District's Zone 2 or 3. At that time, sixty three (63) of these parcels were non-exempt and were assessed on an acreage basis at the pre-existing rate of \$30.48 per acre for the median landscape improvements within the District. Fifty-two (52) parcels are currently being assessed within Zone 4.

Zone 4A, a portion of Zone 4 was redesignated as Zone 4A commencing with the fiscal year 2007/08 levy to account for the Zone 4A parcels lying within with a portion of CFD 2005-2; the Zone 4 parcels are outside of the CFD 2005-2 boundaries. At that time, Zone 4A consisted of five hundred seven (507) parcels, four hundred sixty two (462) of which were assessable. Since the CFD 2005-2 Zone 1, special taxes are to be levied upon Zone 4A parcels, these special taxes are contributed in part to the

District for the benefit of Zone 4A. Zone 1 of the CFD provides funding for landscape improvements within and adjacent to the development, including the median landscaping identified herein. Although the CFD may fund median landscaping, the special taxes levied within Capital Village may not provide sufficient funds to maintain both the landscape improvements within the Capital Village development and the median landscape improvements within the District that specially benefit the parcels within Zone 4A. Therefore, the six hundred sixty four (664) non-exempt parcels currently within Zone 4A will continue to be assessed up to \$30.48 per gross acre until such time that the CFD generates sufficient revenue to fund the median landscape improvements. Any funds generated by the CFD that will be used to finance the median landscape improvements that benefit Zone 4A shall be transferred by the CFD to the District as a contribution to Zone 4A.

Exempt Parcels — Properties within the District that are not assessed for special benefit include but is not limited to:

- Lots or parcels identified as public streets and other roadways (typically not assigned an APN by the County);
- Dedicated public easements including open space areas, utility rights-of-way, greenbelts, parkways, parks or other publicly owned properties that are part of the District improvements or may provide other benefits to private properties within the District;
- Private properties that cannot be developed independently from an adjacent property, such as common areas, sliver parcels or bifurcated lots or properties with very restrictive development use;

These types of parcels are considered to receive little or no benefit from the improvements and are therefore exempted from assessment, but shall be reviewed annually by the assessment engineer to confirm the parcels current development status. Government owned properties or public properties are not necessarily exempt properties and shall be subject to special benefit assessment unless it qualifies for an exempt status.

Special Cases — In many districts where multiple land uses and zones exist, the typical property classification and assessment methodology does not accurately identify the special benefits received from the improvements for each and every parcel. For example, in some cases, only a small percentage of the parcel's total acreage can actually be developed. In this case, an appropriate calculation would be based on the net acreage that can be utilized rather than the gross acreage of the parcel. These special circumstances will be reviewed annually by the assessment engineer.

Part III — DISTRICT BUDGET

A. Budget

The Maximum Assessment per Parcel or Acre shown herein is based on the cost of providing for the District improvements and does not include any other assessments or charges imposed on the properties. The budget within this report identifies the cost to maintain the improvements within each specified Zone of the District.

Each zone within the District maintains two separate reserves, one is utilized for Working Capital purposes (the “Operating Reserve”) and the other for longer-term projects (the “Special Projects Reserve”). The Operating Reserve provides cash for the ongoing operations and maintenance of the District, as well as providing funding for unanticipated expenditures. The size of the Operating Reserve for each zone is limited by Streets and Highways Code 22569, which states that an Operating Reserve shall not exceed the estimated costs of maintenance and services from the first day of the fiscal year (July 1) to the date that the Agency expects to receive the first apportionment of collections from the County. The City has determined that all budgeted costs as presented in this Report shall be considered as costs to maintain and service the District, or incidental expenses thereof, as to the application of the of Streets and Highways Code 22569.

The Special Projects Reserve can be used to finance the Central Irrigation System (CIS) project and re-vegetation projects, as well as other rehabilitation projects, repairs or replacements of District improvements. The District also holds an undesignated reserve, which represents the balance of the funds transferred from Sacramento County to the City when the authority for the District passed from County control to that of the City. At that time, the City deemed that these transferred funds are to be used exclusively by the District and shall be considered as undesignated reserves within the Zones of the District. Accordingly, funds from the Undesignated Reserve shall be transferred to fund the costs of any Zone, to the extent that the Zone is unable to fund such costs through the annual assessments and available reserves of the Zone.

City of Rancho Cordova
Landscaping and Lighting Maintenance District No. 2005-1
FY 2017/18 Budget Summary

DESCRIPTION	Zone 1 Budget	Zone 2 Budget	Zone 3 Budget	Zone 4 Budget	Zone 4A Budget	Totals
MAINTENANCE AND OPERATION (DIRECT COSTS)						
Contract Maintenance - Landscaping	\$6,400	\$12,000	\$24,400	\$10,160	\$4,040	\$63,000
Utilities (Water/Electricity) - Landscaping	1,900	3,700	15,100	10,800	2,700	34,200
Utilities (Electricity) - Lighting	200	350	700	200	50	1,500
Periodic Repair/Rehabilitation - Landscaping	2,000	3,000	4,000	2,400	600	12,000
Periodic Repair/Rehabilitation - Lighting	0	0	0	0	0	0
TOTAL DIRECT COSTS	\$10,500	\$19,050	\$44,200	\$29,560	\$7,390	\$110,700
Special Project Expenditures			\$0			\$0
Special Project Expenditures (District Reorganization)	\$0	\$0	\$0	\$0	\$0	\$0
ADMINISTRATION COSTS						
District Administration	\$1,368	\$2,481	\$5,757	\$3,850	\$963	\$14,419
Contract Administration	949	1,721	3,993	2,670	668	10,000
County Collection Fees	143	227	27	77	1,178	1,651
Other City Administration Costs	28	52	120	80	20	300
TOTAL ADMINISTRATION COSTS	\$2,487	\$4,481	\$9,896	\$6,677	\$2,828	\$26,370
TOTAL COSTS	\$12,987	\$23,531	\$54,096	\$36,237	\$10,218	\$137,070
ADJUSTMENTS AFFECTING LEVY AMOUNT						
Replenishment/(Use) of Operating Reserve	\$0	\$0	\$46,565	\$0	\$0	\$46,565
Contribution to/(Use of) Special Projects Reserve	-	-	(26,726)	-	-	(26,726)
Undesignated Reserve Fund Transfer	(8,798)	(22,869)		(25,745)	(7,691)	(65,103)
Revenues from Other Sources ⁽¹⁾					0	0
Rounding Adjustment ⁽²⁾						0
NET ADJUSTMENTS	(\$8,798)	(\$22,869)	\$19,839	(\$25,745)	(\$7,691)	(\$45,264)
BALANCE TO LEVY	\$4,189	\$661	\$73,935	\$10,492	\$2,527	\$91,806
DISTRICT STATISTICS & ASSESSMENT RATES						
Number of Assessable Parcels	97	154	18	52	800	1,121
Assessable Acreage	N/A	18.1200	52.3182	342.1700	67.7365	480.3427
Applied Rate per Parcel	\$43.19					
Applied Rate per Acre		\$36.49	\$1,413.24	\$30.66	\$37.31	
Maximum Rate per Parcel	\$42.50					
Maximum Rate per Acre		\$30.48	\$1,413.24	\$30.48	\$30.48	
Potential Maximum Assessment	\$4,123	\$552	\$73,935	\$10,429	\$2,065	\$91,104
UNDESIGNATED RESERVE FUND BALANCE⁽³⁾						
Begin Undesignated Reserve Balance 7-1-2017 (est.)						105,243
Funding of Expenses in Excess of Assessments (est.)	(8,798)	(22,869)	-	(25,745)	(7,691)	(65,103)
Ending Undesignated Reserve Balance 6-30-2018 (est.)						\$40,140
OPERATING RESERVE BALANCES						
Beginning Reserve Balance 7-1-2017 (est.)	0	0	32,535	0	0	\$32,535
add: Collect from FY 17/18 Levy			46,565			46,565
less: Use for FY 17/18 Expenses						0
Transfer from / (to) Special Projects Reserve			(52,052)			0
Ending Reserve Balance 6-30-2018 (est.)	\$0	\$0	\$27,048	\$0	\$0	\$79,100
SPECIAL PROJECTS RESERVE BALANCES						
Beginning Reserve Balance 7-1-2017 (est.)	\$0	\$0	\$183,461	\$0	\$0	\$183,461
add: Collect from FY 17/18 Levy						0
less: Use for FY 17/18 Projects	0	0	(26,726)	0	0	(26,726)
Transfer from / (to) Operating Reserve	0	0	52,052	0	0	52,052
Ending Reserve Balance 6-30-2018 (est.)	\$0	\$0	\$208,787	\$0	\$0	\$208,787

(1) Contribution from CFD No. 2005-2; Only affects Zone 4A.

(2) Variance due to rounding, including rounding limitations imposed by the County of Sacramento.

(3) These amounts represent the balances and FY 2017/2018 uses of the Undesignated Reserve Funds. These funds were received from County of Sacramento upon the transfer of the County Landscape Maintenance District to the City and are not restricted to any particular Zone.

B. Description of Budget Items

Description of the terms used in the preceding Budget, Assessment Rates and Reserve Balance tables are listed below:

MAINTENANCE AND OPERATION (DIRECT COSTS)

Contract Maintenance - Landscaping – Includes all regularly scheduled contract labor, materials, supplies and equipment required to properly maintain and ensure the satisfactory condition or maintenance of all landscaping improvements, irrigation and related drainage systems, as well as maintenance of appurtenant facilities (the “improvements”).

Utilities (Water/Electricity) – Landscaping - The furnishing of water and electricity required for the operation and maintenance of the landscaping related improvements.

Utilities (Electricity) – Lighting - The furnishing electricity required for the operation of the lighting improvements.

Periodic Repair/Rehabilitation – Landscaping – Expected costs for repair, replacement, installation or planned upgrades of District landscaping improvements.

Periodic Repair/Rehabilitation – Lighting – Expected costs for repair, replacement, installation or planned upgrades of District lighting improvements. If zero, this line item may not be shown in the budget.

Special Project Expenditures – Expected costs for installation, replacement or planned upgrades of District landscaping or lighting improvements for the current year that were previously funded or accumulated in the Special Projects Reserve. The Special Projects Reserve is used to accumulate funds for costs associated with the future rehabilitation, repair or replacement of these District improvements that cannot be conveniently raised from a single year’s assessment. If zero, this line item may not be shown in the budget.

ADMINISTRATION COSTS

District Administration – Estimated costs incurred by the City in preparation of the annual budget and the preparation, review, posting and / or publishing of documents and notices required for City Council action to approve the annual assessments. These costs also include contracting with various professionals to provide legal, engineering and district administration services directly related to the District, including the calculation of the annual assessment amounts and the preparation of the Engineer's Report.

Contract Administration – Estimated costs to coordinate and oversee the maintenance contracts and overall repair, maintenance and replacements of the District Improvements.

County Collection Fees – The fee charged to the District by the County for placing assessments on property tax bills.

Other Administration Expenses – Administration expenses not included above, including the cost to publish public notices required for City Council action relating to the District. If zero, this line item may not be shown in the budget.

TOTAL COSTS – The total expected costs of the District.

ADJUSTMENTS AFFECTING LEVY AMOUNT

Replenishment/(Use) of Operating Reserve – A “Replenishment” increases the levy in order to replenish the Operating Reserve. On the other hand, a “Use” of the Operating Reserve decreases the levy by drawing funds from the Operating Reserve for current year expenditures. If zero, this line item may not be shown in the budget. Further information regarding the function of the Operating Reserve is provided in the following pages of this Section.

Contribution to/(use of) Special Projects Reserve — A “Contribution” increases the levy in order to generate funding for the Special Projects Reserve. This reserve allows for the accumulation of funds for the possible rehabilitation projects or replacements in future years. On the other hand, a “Use of” of the Special Projects Reserve provides current year funding of rehabilitation projects or replacements from available funds within the Special Projects Reserve. In the event that the expenditure of a current year special project is funded entirely by a collection from the current fiscal year levy and / or a transfer from the

Undesignated Reserve, this line item may show as zero, which is the net of the two amounts. If zero, this line item may not be shown in the budget. Further information regarding the function of the Special Projects Reserve is provided in the following pages of this Section.

Undesignated Reserve Fund Transfer - A transfer of undesignated reserve funds provides current year funding for one or more Zones that are unable to be adequately funded by a Zone's annual assessments. Further information regarding the undesignated reserve can be found in the first page of the Budget Section.

Revenues from Other Sources – These amounts represent contributions from CFD No. 2005-2; only affects Zone 4A. This relationship is more fully described in the previous sections of this report.

Rounding Adjustment – The necessary rounding adjustment(s) due to limitations of the County property tax system that requires even penny levy amounts to be placed on the secured tax roll.

BALANCE TO LEVY - This is the total amount to be levied and collected through assessments for the current fiscal year for each zone. The Balance to Levy represents the sum of the total District costs together with any applicable adjustments to the budget as described above.

DISTRICT STATISTICS & ASSESSMENT RATES

Number of Assessable Parcels - The total number of parcels within each Zone that are expected to be assessed. Non-assessable lots or parcels include government-owned land, public utility-owned property, land principally encumbered by public right-of-ways or easements, common areas, and/or parcels within the boundaries of the District that currently do not benefit from the improvements, due possibly to development restrictions.

Assessable Acreage - The total assessable acreage within each Zones at are expected to be assessed on an acreage basis for the current fiscal year.

Applied Rate per Parcel - The assessment rates to be applied each non-exempt parcel within the Zone for the current fiscal year.

Applied Rate per Acre - The assessment rate per acre to be applied each non-exempt parcel within the respective Zone for the current fiscal year.

Maximum Rate per Parcel - The maximum assessment rate that can be assessed to each non-exempt parcel within the respective Zone for the current fiscal year.

Maximum Rate per Acre - The maximum assessment rate per acre that can be assessed to each non-exempt parcel within the respective Zone for the current fiscal year.

Potential Maximum Assessment – The total amount that can be assessed to all parcels within each Zone for the current fiscal year based upon the expected number of assessable units and acres using the maximum assessment rates.

UNDESIGNATED RESERVE FUND BALANCE

Beginning Undesignated Reserve Balance 7-1-2017 (est.) - The anticipated beginning balance of cash and receivables, net of any unpaid prior year obligations, of the Undesignated Reserve. This reserve is undesignated; therefore, funds from the Undesignated Reserve may be used to fund costs of any Zone, to the extent that the Zone is unable to fund such costs through the annual assessments and available reserves of the Zone. Further information regarding the Undesignated Reserve can be found in the first page of the Budget Section.

Funding of Expenses in Excess of Assessments (est.) – The amounts expected to be transferred from the Undesignated Reserve to fund FY 2017/2018 expenses. Funds from the Undesignated Reserve may be transferred to fund the costs of any Zone, to the extent that the Zone is unable to fund such costs through the annual assessments and available reserves of the Zone.

Ending Undesignated Reserve Balance 6-30-2018 (est.) - The anticipated ending balance of cash and receivables, net of any unpaid prior year obligations, of the Undesignated Reserve.

OPERATING RESERVE BALANCES

Beginning Reserve Balance 7-1-2017 (est.) - The anticipated beginning balance of cash and receivables, net of any unpaid prior year obligations for each Zone. These beginning balances shall be used to fund each Zone's expenditures from July 1, 2017 to December 31, 2017, as the Operating Reserve is required to compensate for the approximate six-month delay between the start of the District's fiscal year and the receipt of the collections from the County. The Special Projects Reserve balances, if any, are excluded from the Operating Reserve balances and shall be shown separately in the Report.

Add: Collect from FY 17/18 Levy – This amount is added to the levy in order to replenish the Operating Reserve. Due to the six-month delay from the District's receipt of assessment collections, the Operating Reserve balance shall be sufficiently funded to provide for expenditures from the period of July 1, 2017 (the beginning of the Fiscal Year) through December 31, 2017. If zero, this line item may not be shown in the budget.

Less: Use for FY 17/18 Expenses – The amount of the Operating Reserve to be used to fund FY 17/18 expenses. Portions of the Operating Reserve may be slated for current year expenditures in order to reduce the Ending Operating Reserve Balance to an amount no greater than the expected District costs for the period of July 1, 2017 (the beginning of the Fiscal Year) through December 31, 2017. If zero, this line item may not be shown in the budget.

Transfer from/(to) the Special Projects Reserve — The amount of Operating Reserve monies to be transferred to or from the Special Projects Reserve. Periodically, funds held in a Special Projects Reserve may be needed to respond to changing maintenance needs of the improvements or other factors. Accordingly, any or all funds held in a Special Projects Reserve are subject to transfer into the same zone's Operating Reserve, at the discretion of the Public Works Department, in order to provide for the maintenance and operation of the improvements. If zero, this line item may not be shown in the budget.

Ending Reserve Balance 6-30-2018 (est.) - This amount represents the anticipated Operating Reserve balance/(deficit) for each Zone as of June 30, 2017. The size of each Zone's Operating Reserve is limited by Streets and Highways Code 22569 which states that an Operating Reserve shall not exceed the estimated costs of maintenance and service from the first day of the fiscal year (July 1) to the date that the Agency expects to receive the first apportionment of collections from the

County, which is estimated to be December 31. Therefore, each Zone may retain an Operating Reserve amounting to the District's first six-months of expenses in order to meet ongoing obligations until the first collections are received from the County. All Special Projects Reserve balances, if any, are excluded from the Operating Reserve balances and shall be shown separately in the Report.

SPECIAL PROJECTS RESERVE BALANCES

Beginning Reserve Balance 7-1-2017 (est.) — The projected balance of funds in the Special Projects Reserve as of July 1, 2017. Streets and Highways Code 22660 allows the District generate and accumulate funds over several years to fund District improvements that cannot be conveniently raised from a single year's assessment.

Add: Collect from FY 17/18 Levy — This amount is added to the levy to accumulate funding of future year rehabilitation projects, replacements, repairs, restorations or upgrades of District improvements. This line may show a portion of funds transferred from the Undesignated Reserve to fund a current year special project. If zero, this line item may not be shown in the budget.

Less: Use for FY 17/18 Special Projects – The amount of Special Projects Reserve monies expected to be expended for Special Projects to fund the costs of installation, replacement or planned upgrades of District improvements for the current year. If zero, this line item may not be shown in the budget.

Transfer from/(to) the Operating Reserve — The amount of Special Projects Reserve monies to be transferred to or from the Operating Reserve. Periodically, funds held in a Special Projects Reserve may be needed to respond to changing maintenance needs of the improvements or other factors. Accordingly, any or all funds held in a Special Projects Reserve are subject to transfer into the same zone's Operating Reserve, at the discretion of the Public Works Department, in order to provide for the maintenance and operation of the improvements. If zero, this line item may not be shown in the budget.

Ending Reserve Balance 6-30-2018 (est.) - The projected balance of funds in the Special Projects Reserve as of June 30, 2017. These funds shall be use to provide for future year rehabilitation projects, replacements, restorations or upgrades of District improvements which cannot be conveniently raised from a single year's assessment.

Should the District have no Special Projects Reserve or related activity, the Special Projects Reserve information may not be presented in the Report.

C. Special Projects Reserve – Capital Improvement Plan

Streets and Highways Code 22660 allows the District generate and accumulate funds over several years to fund District improvements that cannot be conveniently raised from a single year's assessment. Therefore, a five-year Capital Improvement Plan is shown below for the rehabilitation, restoration, repair and/or replacement of District improvements and other allowable costs for each Zone projecting an ending Special Projects Reserve balance:

Zone 3:

- Upgrades to irrigation system; replacement and/or enhancement of landscape improvements: \$30,000 in FY 2018/19, and \$25,000 in each of FYs 2019/20, 2020/2021 and 2021/22.
- Upgrades related to drought resistant landscaping: \$25,000 in FY 2018/19 and \$15,500 in each of FYs 2019/20, 2020/21, and 2021/22.
- Projected costs to reorganize district, including costs of re-engineering and balloting: \$25,330 in each of FYs 2020/21 and 2021/22 for Zone 3's share of costs.


Periodically, funds held in a Special Projects Reserve may be needed to respond to changing maintenance needs of the improvements or other factors. Accordingly, any or all funds held in a Special Projects Reserve are subject to transfer into the same zone's Operating Reserve, at the discretion of the Public Works Department, in order to provide for the maintenance and operation of the improvements.

Part IV — DISTRICT DIAGRAM


The parcels to be assessed consist of all lots, parcels and subdivisions of land located within the boundaries of the map designated as “Boundary Map of Landscaping and Lighting District No. 2005-1.”

The following Boundary Map displays the exterior boundaries of the District, as well as the zones of benefit within the District, which was based upon both the County Assessor’s Maps and County Assessor’s information and identifies all the parcels of land as the same existed at the time that the District was formed. The combination of these diagrams and the Assessment Roll contained in this Report constitute the Assessment Diagram for this District.

**ASSESSMENT DIAGRAM FOR
LANDSCAPING AND LIGHTING DISTRICT NO. 2005-1
CITY OF RANCHO CORDOVA, COUNTY OF SACRAMENTO, STATE OF CALIFORNIA**

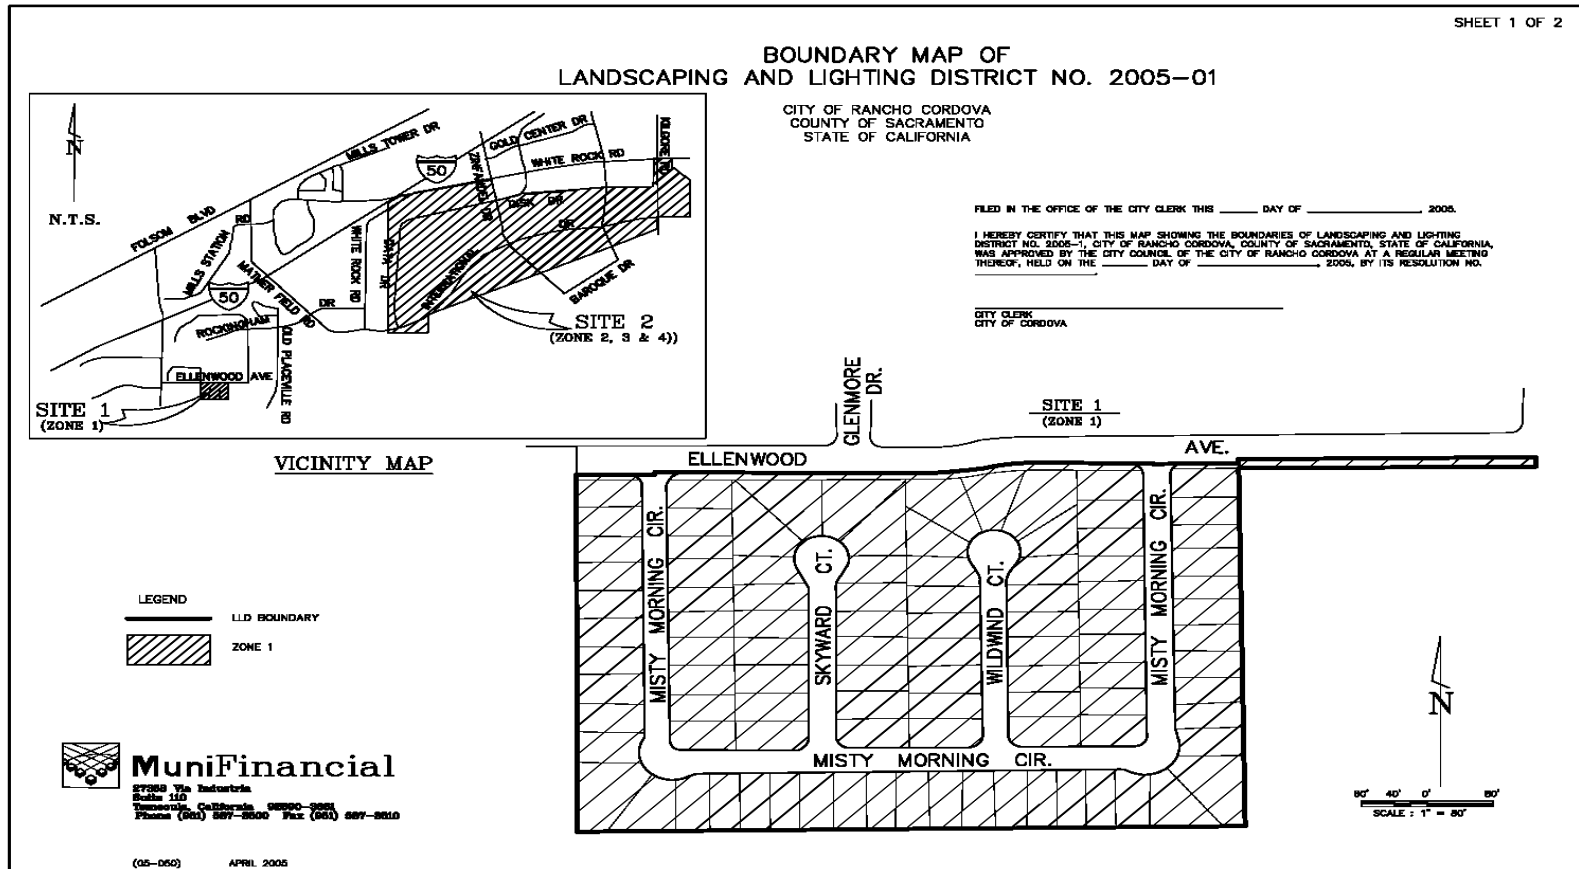

**ASSESSMENT DIAGRAM FOR
LANDSCAPING AND LIGHTING DISTRICT NO. 2005-1
CITY OF RANCHO CORDOVA, COUNTY OF SACRAMENTO, STATE OF CALIFORNIA**

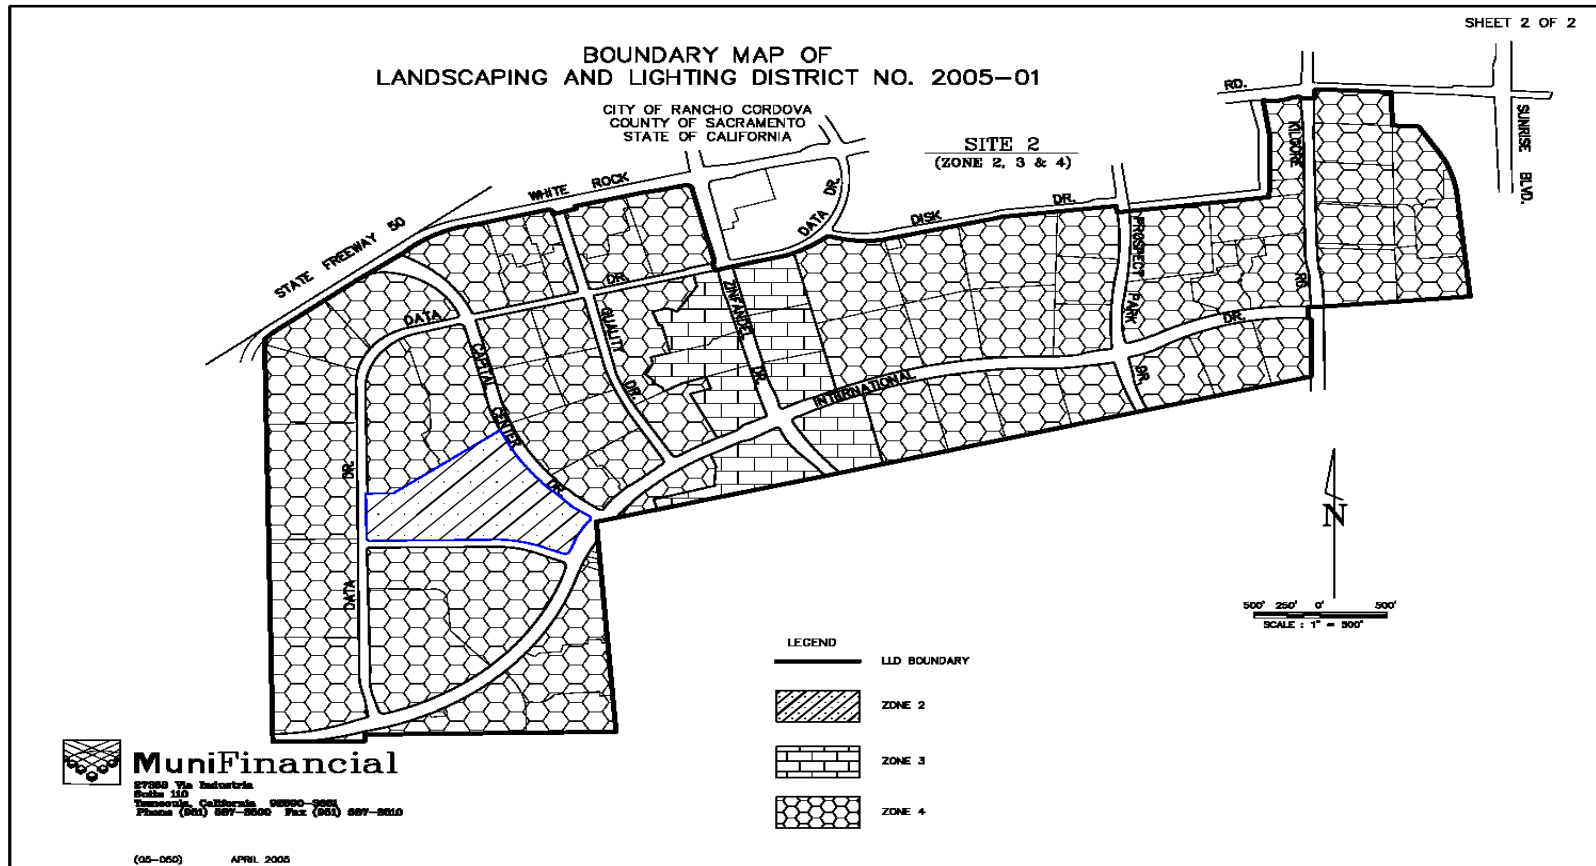

Part V — ASSESSMENT ROLL

Parcel identification for each lot or parcel within the District is based on the Assessment Diagrams presented herein and is based on available parcel maps and property data from the County Assessor's Office at the time the Engineer's Report was prepared. A listing of the proposed lots and parcels to be assessed within this District along with the assessment amounts is provided herein.

Non-assessable lots or parcels may include, but are not limited to public streets and other roadways (typically not assigned an APN by the County); dedicated public easements, open space areas, right-of-ways, common areas; landlocked parcels, small parcels vacated by the County, bifurcated lots, and any other property that cannot be developed or has little or no value. These types of parcels are considered to receive little or no benefit from the improvements and are therefore exempted from assessment.

If any parcel submitted for collection is identified by the County Auditor/Controller to be an invalid parcel number for the fiscal year, a corrected parcel number and/or new parcel numbers will be identified and resubmitted to the County Auditor/Controller. The assessment amount to be levied and collected for the resubmitted parcel or parcels shall be based on the method of apportionment and assessment rate described in this Report as approved by the City Council. Therefore, if a single parcel is subdivided to multiple parcels, the assessment amount applied to each of the new parcels shall be recalculated and applied according to the approved method of apportionment and assessment rate rather than a proportionate share of the original assessment.

The following is a list of the parcels and proposed assessment amounts for each of the parcels within the District as determined by the assessment rates and method of apportionment described herein:

**City of Rancho Cordova
Landscaping and Lighting District No. 2005-1
2017/18 Preliminary Assessment Roll**

Assessor's Parcel Number	Zone	Assessment Category	Maximum Assessment	Estimated 17/18 Charge
072-0260-006-0000	4	Assessable	\$117.34	\$117.34
072-0260-031-0000	4	Assessable	144.78	144.78
072-0260-032-0000	4	Assessable	145.08	145.08
072-0260-050-0000	4	Assessable	146.60	146.60
072-0370-060-0000	4	Assessable	381.00	381.00
072-0370-063-0000	4	Assessable	380.08	380.08
072-0680-040-0000	4	Assessable	140.20	140.20
072-0680-042-0000	4	Assessable	285.90	285.90
072-0680-043-0000	4	Assessable	171.60	171.60
072-0680-048-0000	4	Assessable	148.42	148.42
072-0680-049-0000	4	Assessable	201.76	201.76
072-0680-050-0000	4	Assessable	201.46	201.46
072-0680-062-0000	4	Assessable	203.60	203.60
072-0680-063-0000	4	Assessable	131.96	131.96
072-0680-064-0000	4	Assessable	183.18	183.18
072-0680-065-0000	4	Assessable	71.92	71.92
072-0680-067-0000	4	Assessable	214.26	214.26
072-0680-068-0000	4	Assessable	153.92	153.92
072-0680-069-0000	4	Assessable	134.40	134.40
072-0680-070-0000	4	Assessable	214.88	214.88
072-0680-072-0000	4	Assessable	158.18	158.18
072-0680-075-0000	3	Assessable	3,405.90	3,405.90
072-0690-036-0000	4	Assessable	146.90	146.90
072-0690-037-0000	4	Assessable	141.12	141.12
072-0690-038-0000	4	Assessable	138.36	138.36
072-0690-039-0000	4	Assessable	123.44	123.44
072-0690-060-0000	4	Assessable	181.66	181.66
072-0690-061-0000	4	Assessable	283.76	283.76
072-0690-062-0000	4	Assessable	281.62	281.62
072-0690-063-0000	4	Assessable	485.84	485.84
072-0690-064-0000	4	Assessable	257.54	257.54
072-0690-078-0000	4	Assessable	259.08	259.08
072-0690-079-0000	4	Assessable	47.84	47.84
072-0690-080-0000	4	Assessable	57.30	57.30
072-0690-082-0000	4	Assessable	89.00	89.00
072-0690-084-0000	4	Assessable	410.56	410.56
072-0690-085-0000	4	Assessable	367.28	367.28
072-0690-086-0000	4	Assessable	273.10	273.10
072-0690-089-0000	4	Assessable	311.80	311.80
072-0690-090-0000	3	Assessable	8,792.18	8,792.18
072-0690-091-0000	3	Assessable	7,160.74	7,160.74
072-0690-093-0000	4	Assessable	104.54	104.54
072-0690-094-0000	4	Assessable	117.64	117.64
072-0690-095-0000	4	Assessable	99.66	99.66
072-0690-096-0000	3	Assessable	11,968.44	11,968.44
072-0690-098-0000	3	Assessable	7,449.46	7,449.46
072-0690-099-0000	4	Assessable	164.58	164.58
072-0690-100-0000	4	Assessable	139.28	139.28
072-0690-101-0000	4	Assessable	128.00	128.00
072-0690-104-0000	4	Assessable	149.34	149.34
072-0690-105-0000	4	Assessable	157.26	157.26

Assessor's Parcel Number	Zone	Assessment Category	Maximum Assessment	Estimated 17/18 Charge
072-0690-107-0000	4	Assessable	610.80	610.80
072-0690-108-0000	4	Assessable	499.86	499.86
072-0690-113-0000	4	Assessable	169.46	169.46
072-0690-114-0000	4	Assessable	221.28	221.28
072-0690-115-0000	4	Assessable	45.72	45.72
072-0690-116-0000	4	Assessable	34.74	34.74
072-1340-001-0000	2	Assessable	3.96	3.96
072-1340-002-0000	2	Assessable	3.96	3.96
072-1340-003-0000	2	Assessable	3.04	3.04
072-1340-004-0000	2	Assessable	3.04	3.04
072-1340-005-0000	2	Assessable	3.04	3.04
072-1340-006-0000	2	Assessable	3.04	3.04
072-1340-007-0000	2	Assessable	3.04	3.04
072-1340-008-0000	2	Assessable	3.04	3.04
072-1340-009-0000	2	Assessable	3.04	3.04
072-1340-010-0000	2	Assessable	3.04	3.04
072-1340-011-0000	2	Assessable	3.04	3.04
072-1340-012-0000	2	Assessable	3.04	3.04
072-1340-013-0000	2	Assessable	3.96	3.96
072-1340-014-0000	2	Assessable	4.26	4.26
072-1340-015-0000	2	Assessable	3.64	3.64
072-1340-016-0000	2	Assessable	3.04	3.04
072-1340-017-0000	2	Assessable	3.64	3.64
072-1340-018-0000	2	Assessable	3.96	3.96
072-1340-019-0000	2	Assessable	3.64	3.64
072-1340-020-0000	2	Assessable	3.34	3.34
072-1340-021-0000	2	Assessable	3.34	3.34
072-1340-022-0000	2	Assessable	3.04	3.04
072-1340-023-0000	2	Assessable	3.64	3.64
072-1340-024-0000	2	Assessable	3.96	3.96
072-1340-025-0000	2	Assessable	3.34	3.34
072-1340-026-0000	2	Assessable	4.56	4.56
072-1340-027-0000	2	Assessable	5.78	5.78
072-1340-028-0000	2	Assessable	5.18	5.18
072-1340-029-0000	2	Assessable	4.86	4.86
072-1340-030-0000	2	Assessable	3.04	3.04
072-1340-031-0000	2	Assessable	3.04	3.04
072-1340-032-0000	2	Assessable	4.26	4.26
072-1340-033-0000	2	Assessable	3.96	3.96
072-1340-034-0000	2	Assessable	3.04	3.04
072-1340-035-0000	2	Assessable	3.04	3.04
072-1340-036-0000	2	Assessable	3.04	3.04
072-1340-037-0000	2	Assessable	3.04	3.04
072-1340-038-0000	2	Assessable	4.26	4.26
072-1340-039-0000	2	Assessable	5.48	5.48
072-1340-040-0000	2	Assessable	3.96	3.96
072-1340-041-0000	2	Assessable	3.34	3.34
072-1340-042-0000	2	Assessable	3.34	3.34
072-1340-043-0000	2	Assessable	3.34	3.34
072-1340-044-0000	2	Assessable	4.86	4.86
072-1340-045-0000	2	Assessable	5.18	5.18
072-1340-046-0000	2	Assessable	3.64	3.64
072-1340-047-0000	2	Assessable	3.04	3.04
072-1340-048-0000	2	Assessable	3.64	3.64
072-1340-049-0000	2	Assessable	3.04	3.04
072-1340-050-0000	2	Assessable	3.04	3.04
072-1340-051-0000	2	Assessable	3.04	3.04

Assessor's Parcel Number	Zone	Assessment Category	Maximum Assessment	Estimated 17/18 Charge
072-1340-052-0000	2	Assessable	3.04	3.04
072-1340-053-0000	2	Assessable	3.04	3.04
072-1340-054-0000	2	Assessable	3.04	3.04
072-1340-055-0000	2	Assessable	3.04	3.04
072-1340-056-0000	2	Assessable	3.04	3.04
072-1340-057-0000	2	Assessable	3.04	3.04
072-1340-058-0000	2	Assessable	3.04	3.04
072-1340-059-0000	2	Assessable	3.64	3.64
072-1340-060-0000	2	Assessable	3.04	3.04
072-1340-061-0000	2	Assessable	3.04	3.04
072-1340-062-0000	2	Assessable	3.34	3.34
072-1340-063-0000	2	Assessable	3.34	3.34
072-1340-064-0000	2	Assessable	4.86	4.86
072-1340-065-0000	2	Assessable	3.96	3.96
072-1340-066-0000	2	Assessable	3.04	3.04
072-1340-067-0000	2	Assessable	3.04	3.04
072-1340-068-0000	2	Assessable	3.04	3.04
072-1340-069-0000	2	Assessable	3.04	3.04
072-1340-070-0000	2	Assessable	4.26	4.26
072-1340-071-0000	2	Assessable	4.26	4.26
072-1340-072-0000	2	Assessable	4.26	4.26
072-1340-073-0000	2	Assessable	4.56	4.56
072-1340-074-0000	2	Assessable	3.96	3.96
072-1350-001-0000	2	Assessable	5.48	5.48
072-1350-002-0000	2	Assessable	3.96	3.96
072-1350-003-0000	2	Assessable	3.96	3.96
072-1350-004-0000	2	Assessable	4.26	4.26
072-1350-005-0000	2	Assessable	5.18	5.18
072-1350-006-0000	2	Assessable	5.18	5.18
072-1350-007-0000	2	Assessable	5.78	5.78
072-1350-008-0000	2	Assessable	6.08	6.08
072-1350-009-0000	2	Assessable	3.34	3.34
072-1350-010-0000	2	Assessable	3.34	3.34
072-1350-011-0000	2	Assessable	3.34	3.34
072-1350-012-0000	2	Assessable	3.34	3.34
072-1350-013-0000	2	Assessable	4.56	4.56
072-1350-014-0000	2	Assessable	3.64	3.64
072-1350-015-0000	2	Assessable	3.04	3.04
072-1350-016-0000	2	Assessable	3.34	3.34
072-1350-017-0000	2	Assessable	3.96	3.96
072-1350-018-0000	2	Assessable	3.96	3.96
072-1350-019-0000	2	Assessable	4.86	4.86
072-1350-020-0000	2	Assessable	3.04	3.04
072-1350-021-0000	2	Assessable	3.34	3.34
072-1350-022-0000	2	Assessable	3.64	3.64
072-1350-023-0000	2	Assessable	3.34	3.34
072-1350-024-0000	2	Assessable	3.34	3.34
072-1350-025-0000	2	Assessable	3.34	3.34
072-1350-026-0000	2	Assessable	3.34	3.34
072-1350-027-0000	2	Assessable	3.34	3.34
072-1350-028-0000	2	Assessable	3.34	3.34
072-1350-029-0000	2	Assessable	3.34	3.34
072-1350-030-0000	2	Assessable	3.34	3.34
072-1350-031-0000	2	Assessable	3.34	3.34
072-1350-032-0000	2	Assessable	3.96	3.96
072-1350-033-0000	2	Assessable	3.04	3.04
072-1350-034-0000	2	Assessable	3.04	3.04

Assessor's Parcel Number	Zone	Assessment Category	Maximum Assessment	Estimated 17/18 Charge
072-1350-035-0000	2	Assessable	3.04	3.04
072-1350-036-0000	2	Assessable	3.04	3.04
072-1350-037-0000	2	Assessable	3.04	3.04
072-1350-038-0000	2	Assessable	3.04	3.04
072-1350-039-0000	2	Assessable	3.04	3.04
072-1350-040-0000	2	Assessable	3.04	3.04
072-1350-041-0000	2	Assessable	3.04	3.04
072-1350-042-0000	2	Assessable	3.04	3.04
072-1350-043-0000	2	Assessable	3.04	3.04
072-1350-044-0000	2	Assessable	3.04	3.04
072-1350-045-0000	2	Assessable	3.04	3.04
072-1350-046-0000	2	Assessable	3.04	3.04
072-1350-047-0000	2	Assessable	3.04	3.04
072-1350-051-0000	2	Assessable	3.04	3.04
072-1350-052-0000	2	Assessable	3.04	3.04
072-1350-053-0000	2	Assessable	3.04	3.04
072-1350-054-0000	2	Assessable	3.34	3.34
072-1350-055-0000	2	Assessable	3.34	3.34
072-1350-056-0000	2	Assessable	3.34	3.34
072-1350-057-0000	2	Assessable	3.34	3.34
072-1350-058-0000	2	Assessable	3.04	3.04
072-1350-059-0000	2	Assessable	3.04	3.04
072-1350-060-0000	2	Assessable	3.34	3.34
072-1350-061-0000	2	Assessable	3.34	3.34
072-1350-062-0000	2	Assessable	3.34	3.34
072-1350-063-0000	2	Assessable	3.04	3.04
072-1350-064-0000	2	Assessable	3.04	3.04
072-1350-065-0000	2	Assessable	3.04	3.04
072-1350-066-0000	2	Assessable	3.34	3.34
072-1350-067-0000	2	Assessable	3.34	3.34
072-1350-068-0000	2	Assessable	4.56	4.56
072-1350-069-0000	2	Assessable	5.48	5.48
072-1350-070-0000	2	Assessable	3.64	3.64
072-1350-071-0000	2	Assessable	3.34	3.34
072-1350-072-0000	2	Assessable	3.96	3.96
072-1350-073-0000	2	Assessable	6.08	6.08
072-1350-074-0000	2	Assessable	4.26	4.26
072-1350-075-0000	2	Assessable	3.04	3.04
072-1350-076-0000	2	Assessable	3.34	3.34
072-1350-077-0000	2	Assessable	3.04	3.04
072-1350-078-0000	2	Assessable	3.34	3.34
072-1350-079-0000	2	Assessable	3.34	3.34
072-1350-080-0000	2	Assessable	3.34	3.34
072-1350-082-0000	2	Assessable	3.64	3.64
072-1350-084-0000	2	Assessable	3.04	3.04
072-1350-085-0000	2	Assessable	3.64	3.64
072-2970-001-0000	4A	Assessable	3.28	3.28
072-2970-002-0000	4A	Assessable	2.96	2.96
072-2970-003-0000	4A	Assessable	2.96	2.96
072-2970-004-0000	4A	Assessable	2.96	2.96
072-2970-005-0000	4A	Assessable	2.96	2.96
072-2970-006-0000	4A	Assessable	2.96	2.96
072-2970-007-0000	4A	Assessable	2.96	2.96
072-2970-008-0000	4A	Assessable	2.96	2.96
072-2970-009-0000	4A	Assessable	2.96	2.96
072-2970-010-0000	4A	Assessable	2.96	2.96
072-2970-011-0000	4A	Assessable	2.96	2.96

Assessor's Parcel Number	Zone	Assessment Category	Maximum Assessment	Estimated 17/18 Charge
072-2970-012-0000	4A	Assessable	2.96	2.96
072-2970-013-0000	4A	Assessable	2.96	2.96
072-2970-014-0000	4A	Assessable	2.96	2.96
072-2970-015-0000	4A	Assessable	2.96	2.96
072-2970-016-0000	4A	Assessable	2.96	2.96
072-2970-017-0000	4A	Assessable	2.96	2.96
072-2970-024-0000	4A	Assessable	3.50	3.50
072-2970-025-0000	4A	Assessable	2.48	2.48
072-2970-026-0000	4A	Assessable	2.48	2.48
072-2970-027-0000	4A	Assessable	2.48	2.48
072-2970-028-0000	4A	Assessable	2.48	2.48
072-2970-029-0000	4A	Assessable	2.48	2.48
072-2970-030-0000	4A	Assessable	2.48	2.48
072-2970-031-0000	4A	Assessable	2.48	2.48
072-2970-032-0000	4A	Assessable	2.48	2.48
072-2970-033-0000	4A	Assessable	2.48	2.48
072-2970-034-0000	4A	Assessable	2.48	2.48
072-2970-035-0000	4A	Assessable	2.48	2.48
072-2970-036-0000	4A	Assessable	2.48	2.48
072-2970-037-0000	4A	Assessable	2.48	2.48
072-2970-038-0000	4A	Assessable	2.48	2.48
072-2970-039-0000	4A	Assessable	2.48	2.48
072-2970-040-0000	4A	Assessable	3.22	3.22
072-2970-053-0000	4A	Assessable	3.56	3.56
072-2970-054-0000	4A	Assessable	2.80	2.80
072-2970-055-0000	4A	Assessable	2.68	2.68
072-2970-056-0000	4A	Assessable	2.64	2.64
072-2970-057-0000	4A	Assessable	2.58	2.58
072-2970-058-0000	4A	Assessable	2.90	2.90
072-2970-059-0000	4A	Assessable	2.80	2.80
072-2970-060-0000	4A	Assessable	2.52	2.52
072-2970-061-0000	4A	Assessable	2.52	2.52
072-2970-062-0000	4A	Assessable	3.44	3.44
072-2970-063-0000	4A	Assessable	3.94	3.94
072-2970-064-0000	4A	Assessable	3.02	3.02
072-2970-065-0000	4A	Assessable	3.02	3.02
072-2970-066-0000	4A	Assessable	3.02	3.02
072-2970-067-0000	4A	Assessable	3.02	3.02
072-2970-068-0000	4A	Assessable	3.02	3.02
072-2970-069-0000	4A	Assessable	3.02	3.02
072-2970-070-0000	4A	Assessable	3.60	3.60
072-2970-071-0000	4A	Assessable	3.66	3.66
072-2970-072-0000	4A	Assessable	3.02	3.02
072-2970-073-0000	4A	Assessable	3.02	3.02
072-2970-074-0000	4A	Assessable	3.02	3.02
072-2970-075-0000	4A	Assessable	3.02	3.02
072-2970-076-0000	4A	Assessable	3.02	3.02
072-2970-077-0000	4A	Assessable	3.02	3.02
072-2970-078-0000	4A	Assessable	3.82	3.82
072-2970-079-0000	4A	Assessable	4.30	4.30
072-2970-080-0000	4A	Assessable	3.02	3.02
072-2970-081-0000	4A	Assessable	3.02	3.02
072-2970-082-0000	4A	Assessable	3.02	3.02
072-2970-083-0000	4A	Assessable	3.02	3.02
072-2970-084-0000	4A	Assessable	3.02	3.02
072-2970-085-0000	4A	Assessable	3.94	3.94
072-2970-086-0000	4A	Assessable	4.36	4.36

Assessor's Parcel Number	Zone	Assessment Category	Maximum Assessment	Estimated 17/18 Charge
072-2970-087-0000	4A	Assessable	3.40	3.40
072-2970-088-0000	4A	Assessable	3.40	3.40
072-2970-089-0000	4A	Assessable	3.40	3.40
072-2970-090-0000	4A	Assessable	3.40	3.40
072-2970-091-0000	4A	Assessable	4.36	4.36
072-2970-092-0000	4A	Assessable	2.52	2.52
072-2970-093-0000	4A	Assessable	1.60	1.60
072-2970-094-0000	4A	Assessable	1.60	1.60
072-2970-095-0000	4A	Assessable	1.60	1.60
072-2970-096-0000	4A	Assessable	1.60	1.60
072-2970-097-0000	4A	Assessable	2.26	2.26
072-2970-098-0000	4A	Assessable	2.20	2.20
072-2970-099-0000	4A	Assessable	1.50	1.50
072-2970-100-0000	4A	Assessable	1.50	1.50
072-2970-101-0000	4A	Assessable	1.56	1.56
072-2970-102-0000	4A	Assessable	1.66	1.66
072-2970-103-0000	4A	Assessable	2.52	2.52
072-2970-104-0000	4A	Assessable	2.52	2.52
072-2970-105-0000	4A	Assessable	1.66	1.66
072-2970-106-0000	4A	Assessable	1.56	1.56
072-2970-107-0000	4A	Assessable	1.50	1.50
072-2970-108-0000	4A	Assessable	1.50	1.50
072-2970-109-0000	4A	Assessable	2.36	2.36
072-2970-110-0000	4A	Assessable	2.36	2.36
072-2970-111-0000	4A	Assessable	1.50	1.50
072-2970-112-0000	4A	Assessable	1.50	1.50
072-2970-113-0000	4A	Assessable	1.50	1.50
072-2970-114-0000	4A	Assessable	1.50	1.50
072-2970-115-0000	4A	Assessable	2.10	2.10
072-2970-146-0000	4A	Assessable	2.14	2.14
072-2970-147-0000	4A	Assessable	1.66	1.66
072-2970-148-0000	4A	Assessable	1.50	1.50
072-2970-149-0000	4A	Assessable	1.50	1.50
072-2970-150-0000	4A	Assessable	1.66	1.66
072-2970-151-0000	4A	Assessable	2.14	2.14
072-2970-152-0000	4A	Assessable	2.58	2.58
072-2970-153-0000	4A	Assessable	1.66	1.66
072-2970-154-0000	4A	Assessable	1.50	1.50
072-2970-155-0000	4A	Assessable	1.50	1.50
072-2970-156-0000	4A	Assessable	1.66	1.66
072-2970-157-0000	4A	Assessable	2.14	2.14
072-2970-158-0000	4A	Assessable	4.84	4.84
072-2970-159-0000	4A	Assessable	3.66	3.66
072-2970-160-0000	4A	Assessable	3.60	3.60
072-2970-161-0000	4A	Assessable	3.66	3.66
072-2970-162-0000	4A	Assessable	3.66	3.66
072-2970-163-0000	4A	Assessable	3.66	3.66
072-2970-164-0000	4A	Assessable	3.66	3.66
072-2970-165-0000	4A	Assessable	3.60	3.60
072-2970-166-0000	4A	Assessable	4.80	4.80
072-2970-201-0000	4A	Assessable	2.04	2.04
072-2970-202-0000	4A	Assessable	1.62	1.62
072-2970-203-0000	4A	Assessable	1.58	1.58
072-2970-204-0000	4A	Assessable	1.58	1.58
072-2970-205-0000	4A	Assessable	1.68	1.68
072-2970-206-0000	4A	Assessable	2.68	2.68
072-2970-207-0000	4A	Assessable	2.18	2.18

Assessor's Parcel Number	Zone	Assessment Category	Maximum Assessment	Estimated 17/18 Charge
072-2970-208-0000	4A	Assessable	1.60	1.60
072-2970-209-0000	4A	Assessable	1.60	1.60
072-2970-210-0000	4A	Assessable	1.48	1.48
072-2970-211-0000	4A	Assessable	1.60	1.60
072-2970-212-0000	4A	Assessable	2.18	2.18
072-2970-213-0000	4A	Assessable	2.40	2.40
072-2970-214-0000	4A	Assessable	1.90	1.90
072-2970-215-0000	4A	Assessable	1.90	1.90
072-2970-216-0000	4A	Assessable	1.90	1.90
072-2970-217-0000	4A	Assessable	1.80	1.80
072-2970-218-0000	4A	Assessable	2.50	2.50
072-2970-219-0000	4A	Assessable	2.50	2.50
072-2970-220-0000	4A	Assessable	1.62	1.62
072-2970-221-0000	4A	Assessable	1.78	1.78
072-2970-222-0000	4A	Assessable	1.78	1.78
072-2970-223-0000	4A	Assessable	1.74	1.74
072-2970-224-0000	4A	Assessable	2.28	2.28
072-2970-225-0000	4A	Assessable	2.28	2.28
072-2970-226-0000	4A	Assessable	1.62	1.62
072-2970-227-0000	4A	Assessable	1.74	1.74
072-2970-228-0000	4A	Assessable	1.62	1.62
072-2970-229-0000	4A	Assessable	1.78	1.78
072-2970-230-0000	4A	Assessable	2.60	2.60
072-2970-231-0000	4A	Assessable	2.24	2.24
072-2970-232-0000	4A	Assessable	1.64	1.64
072-2970-233-0000	4A	Assessable	1.64	1.64
072-2970-234-0000	4A	Assessable	1.64	1.64
072-2970-235-0000	4A	Assessable	1.52	1.52
072-2970-236-0000	4A	Assessable	1.92	1.92
072-2970-237-0000	4A	Assessable	1.96	1.96
072-2970-238-0000	4A	Assessable	1.48	1.48
072-2970-239-0000	4A	Assessable	1.58	1.58
072-2970-240-0000	4A	Assessable	1.58	1.58
072-2970-241-0000	4A	Assessable	1.48	1.48
072-2970-242-0000	4A	Assessable	2.54	2.54
072-2970-243-0000	4A	Assessable	2.58	2.58
072-2970-244-0000	4A	Assessable	1.88	1.88
072-2970-245-0000	4A	Assessable	1.98	1.98
072-2970-246-0000	4A	Assessable	1.98	1.98
072-2970-247-0000	4A	Assessable	1.88	1.88
072-2970-248-0000	4A	Assessable	3.06	3.06
072-2980-001-0000	4A	Assessable	6.68	6.68
072-2980-002-0000	4A	Assessable	5.28	5.28
072-2980-003-0000	4A	Assessable	5.22	5.22
072-2980-004-0000	4A	Assessable	5.22	5.22
072-2980-005-0000	4A	Assessable	5.28	5.28
072-2980-006-0000	4A	Assessable	5.22	5.22
072-2980-007-0000	4A	Assessable	5.60	5.60
072-2980-008-0000	4A	Assessable	5.18	5.18
072-2980-009-0000	4A	Assessable	5.54	5.54
072-2980-010-0000	4A	Assessable	5.76	5.76
072-2980-011-0000	4A	Assessable	5.54	5.54
072-2980-012-0000	4A	Assessable	5.54	5.54
072-2980-013-0000	4A	Assessable	6.80	6.80
072-2980-017-0000	4A	Assessable	2.96	2.96
072-2980-018-0000	4A	Assessable	3.06	3.06
072-2980-019-0000	4A	Assessable	3.12	3.12

Assessor's Parcel Number	Zone	Assessment Category	Maximum Assessment	Estimated 17/18 Charge
072-2980-020-0000	4A	Assessable	3.12	3.12
072-2980-021-0000	4A	Assessable	3.12	3.12
072-2980-022-0000	4A	Assessable	3.12	3.12
072-2980-023-0000	4A	Assessable	3.12	3.12
072-2980-024-0000	4A	Assessable	3.02	3.02
072-2980-025-0000	4A	Assessable	3.22	3.22
072-2980-026-0000	4A	Assessable	3.02	3.02
072-2980-027-0000	4A	Assessable	3.02	3.02
072-2980-028-0000	4A	Assessable	3.02	3.02
072-2980-029-0000	4A	Assessable	3.02	3.02
072-2980-030-0000	4A	Assessable	3.06	3.06
072-2980-031-0000	4A	Assessable	3.02	3.02
072-2980-032-0000	4A	Assessable	3.02	3.02
072-2980-033-0000	4A	Assessable	2.96	2.96
072-2980-034-0000	4A	Assessable	2.96	2.96
072-2980-035-0000	4A	Assessable	2.96	2.96
072-2980-036-0000	4A	Assessable	2.96	2.96
072-2980-037-0000	4A	Assessable	3.88	3.88
072-2980-038-0000	4A	Assessable	2.90	2.90
072-2980-039-0000	4A	Assessable	2.36	2.36
072-2980-040-0000	4A	Assessable	2.36	2.36
072-2980-041-0000	4A	Assessable	2.32	2.32
072-2980-042-0000	4A	Assessable	2.32	2.32
072-2980-043-0000	4A	Assessable	2.36	2.36
072-2980-044-0000	4A	Assessable	2.36	2.36
072-2980-045-0000	4A	Assessable	2.36	2.36
072-2980-046-0000	4A	Assessable	2.36	2.36
072-2980-047-0000	4A	Assessable	2.32	2.32
072-2980-048-0000	4A	Assessable	2.32	2.32
072-2980-049-0000	4A	Assessable	2.36	2.36
072-2980-050-0000	4A	Assessable	2.36	2.36
072-2980-051-0000	4A	Assessable	2.36	2.36
072-2980-052-0000	4A	Assessable	2.36	2.36
072-2980-053-0000	4A	Assessable	2.36	2.36
072-2980-054-0000	4A	Assessable	2.36	2.36
072-2980-055-0000	4A	Assessable	2.36	2.36
072-2980-056-0000	4A	Assessable	2.96	2.96
072-2980-057-0000	4A	Assessable	6.08	6.08
072-2980-058-0000	4A	Assessable	4.84	4.84
072-2980-059-0000	4A	Assessable	4.52	4.52
072-2980-060-0000	4A	Assessable	4.52	4.52
072-2980-061-0000	4A	Assessable	4.52	4.52
072-2980-062-0000	4A	Assessable	4.52	4.52
072-2980-063-0000	4A	Assessable	4.52	4.52
072-2980-064-0000	4A	Assessable	4.58	4.58
072-2980-065-0000	4A	Assessable	4.64	4.64
072-2980-066-0000	4A	Assessable	4.64	4.64
072-2980-067-0000	4A	Assessable	4.64	4.64
072-2980-068-0000	4A	Assessable	6.14	6.14
072-2980-069-0000	4A	Assessable	6.62	6.62
072-2980-070-0000	4A	Assessable	4.64	4.64
072-2980-071-0000	4A	Assessable	4.64	4.64
072-2980-072-0000	4A	Assessable	4.64	4.64
072-2980-073-0000	4A	Assessable	4.58	4.58
072-2980-074-0000	4A	Assessable	4.52	4.52
072-2980-075-0000	4A	Assessable	4.52	4.52
072-2980-076-0000	4A	Assessable	4.52	4.52

Assessor's Parcel Number	Zone	Assessment Category	Maximum Assessment	Estimated 17/18 Charge
072-2980-077-0000	4A	Assessable	4.52	4.52
072-2980-078-0000	4A	Assessable	7.34	7.34
072-2980-079-0000	4A	Assessable	6.80	6.80
072-2980-080-0000	4A	Assessable	4.42	4.42
072-2980-081-0000	4A	Assessable	4.42	4.42
072-2980-082-0000	4A	Assessable	4.42	4.42
072-2980-083-0000	4A	Assessable	4.42	4.42
072-2980-084-0000	4A	Assessable	4.42	4.42
072-2980-085-0000	4A	Assessable	4.48	4.48
072-2980-086-0000	4A	Assessable	4.52	4.52
072-2980-087-0000	4A	Assessable	4.52	4.52
072-2980-088-0000	4A	Assessable	4.48	4.48
072-2980-089-0000	4A	Assessable	6.46	6.46
072-2980-092-0000	4A	Assessable	3.22	3.22
072-2980-093-0000	4A	Assessable	2.74	2.74
072-2980-094-0000	4A	Assessable	2.80	2.80
072-2990-001-0000	4A	Assessable	2.32	2.32
072-2990-002-0000	4A	Assessable	2.32	2.32
072-2990-003-0000	4A	Assessable	2.32	2.32
072-2990-004-0000	4A	Assessable	2.32	2.32
072-2990-005-0000	4A	Assessable	2.32	2.32
072-2990-006-0000	4A	Assessable	2.32	2.32
072-2990-007-0000	4A	Assessable	2.32	2.32
072-2990-008-0000	4A	Assessable	2.32	2.32
072-2990-009-0000	4A	Assessable	3.12	3.12
072-2990-010-0000	4A	Assessable	5.76	5.76
072-2990-011-0000	4A	Assessable	5.18	5.18
072-2990-012-0000	4A	Assessable	4.48	4.48
072-2990-013-0000	4A	Assessable	4.48	4.48
072-2990-014-0000	4A	Assessable	4.48	4.48
072-2990-015-0000	4A	Assessable	4.48	4.48
072-2990-016-0000	4A	Assessable	4.48	4.48
072-2990-024-0000	4A	Assessable	5.18	5.18
072-2990-025-0000	4A	Assessable	5.18	5.18
072-2990-026-0000	4A	Assessable	5.18	5.18
072-2990-027-0000	4A	Assessable	5.18	5.18
072-2990-028-0000	4A	Assessable	5.18	5.18
072-2990-029-0000	4A	Assessable	5.18	5.18
072-2990-030-0000	4A	Assessable	5.60	5.60
072-2990-031-0000	4A	Assessable	5.76	5.76
072-2990-032-0000	4A	Assessable	5.54	5.54
072-2990-033-0000	4A	Assessable	7.00	7.00
072-2990-042-0000	4A	Assessable	2.32	2.32
072-2990-043-0000	4A	Assessable	2.32	2.32
072-2990-044-0000	4A	Assessable	2.32	2.32
072-2990-045-0000	4A	Assessable	2.32	2.32
072-2990-046-0000	4A	Assessable	2.32	2.32
072-2990-047-0000	4A	Assessable	2.32	2.32
072-2990-050-0000	4A	Assessable	1.60	1.60
072-2990-051-0000	4A	Assessable	1.60	1.60
072-2990-096-0000	4A	Assessable	2.32	2.32
072-2990-097-0000	4A	Assessable	3.06	3.06
072-2990-098-0000	4A	Assessable	3.06	3.06
072-2990-099-0000	4A	Assessable	2.32	2.32
072-2990-106-0000	4A	Assessable	2.52	2.52
072-2990-107-0000	4A	Assessable	2.52	2.52
072-2990-108-0000	4A	Assessable	2.52	2.52

Assessor's Parcel Number	Zone	Assessment Category	Maximum Assessment	Estimated 17/18 Charge
072-2990-109-0000	4A	Assessable	2.52	2.52
072-2990-110-0000	4A	Assessable	2.52	2.52
072-2990-111-0000	4A	Assessable	3.06	3.06
072-2990-176-0000	4A	Assessable	3.06	3.06
072-2990-177-0000	4A	Assessable	1.82	1.82
072-2990-178-0000	4A	Assessable	1.82	1.82
072-2990-179-0000	4A	Assessable	2.64	2.64
072-2990-202-0000	4A	Assessable	2.22	2.22
072-2990-203-0000	4A	Assessable	1.48	1.48
072-2990-204-0000	4A	Assessable	1.68	1.68
072-2990-205-0000	4A	Assessable	1.58	1.58
072-2990-206-0000	4A	Assessable	1.48	1.48
072-2990-207-0000	4A	Assessable	2.54	2.54
072-2990-209-0000	4A	Assessable	2.30	2.30
072-2990-210-0000	4A	Assessable	1.58	1.58
072-2990-211-0000	4A	Assessable	1.74	1.74
072-2990-212-0000	4A	Assessable	1.74	1.74
072-2990-213-0000	4A	Assessable	1.58	1.58
072-2990-214-0000	4A	Assessable	2.52	2.52
072-2990-215-0000	4A	Assessable	2.14	2.14
072-2990-216-0000	4A	Assessable	1.54	1.54
072-2990-217-0000	4A	Assessable	1.64	1.64
072-2990-220-0000	4A	Assessable	2.14	2.14
072-2990-221-0000	4A	Assessable	2.12	2.12
072-2990-222-0000	4A	Assessable	1.52	1.52
072-2990-223-0000	4A	Assessable	1.64	1.64
072-2990-224-0000	4A	Assessable	1.64	1.64
072-2990-225-0000	4A	Assessable	1.52	1.52
072-2990-226-0000	4A	Assessable	2.24	2.24
072-2990-227-0000	4A	Assessable	2.30	2.30
072-2990-228-0000	4A	Assessable	1.74	1.74
072-2990-229-0000	4A	Assessable	1.64	1.64
072-2990-230-0000	4A	Assessable	1.74	1.74
072-2990-231-0000	4A	Assessable	1.64	1.64
072-2990-232-0000	4A	Assessable	2.52	2.52
072-2990-233-0000	4A	Assessable	2.58	2.58
072-2990-234-0000	4A	Assessable	1.50	1.50
072-2990-235-0000	4A	Assessable	1.62	1.62
072-2990-236-0000	4A	Assessable	1.62	1.62
072-2990-237-0000	4A	Assessable	1.50	1.50
072-2990-238-0000	4A	Assessable	2.10	2.10
072-2990-239-0000	4A	Assessable	2.10	2.10
072-2990-240-0000	4A	Assessable	1.62	1.62
072-2990-241-0000	4A	Assessable	1.62	1.62
072-2990-242-0000	4A	Assessable	1.62	1.62
072-2990-243-0000	4A	Assessable	1.62	1.62
072-2990-244-0000	4A	Assessable	2.10	2.10
072-2990-245-0000	4A	Assessable	2.10	2.10
072-2990-246-0000	4A	Assessable	1.62	1.62
072-2990-247-0000	4A	Assessable	1.62	1.62
072-2990-248-0000	4A	Assessable	1.62	1.62
072-2990-249-0000	4A	Assessable	1.62	1.62
072-2990-250-0000	4A	Assessable	2.20	2.20
072-2990-251-0000	4A	Assessable	2.06	2.06
072-2990-254-0000	4A	Assessable	1.66	1.66
072-2990-255-0000	4A	Assessable	1.54	1.54
072-2990-256-0000	4A	Assessable	2.16	2.16

Assessor's Parcel Number	Zone	Assessment Category	Maximum Assessment	Estimated 17/18 Charge
072-2990-257-0000	4A	Assessable	2.82	2.82
072-2990-258-0000	4A	Assessable	1.56	1.56
072-2990-259-0000	4A	Assessable	1.66	1.66
072-2990-260-0000	4A	Assessable	1.66	1.66
072-2990-261-0000	4A	Assessable	1.56	1.56
072-2990-262-0000	4A	Assessable	2.16	2.16
072-2990-263-0000	4A	Assessable	2.16	2.16
072-2990-264-0000	4A	Assessable	1.56	1.56
072-2990-265-0000	4A	Assessable	1.66	1.66
072-2990-266-0000	4A	Assessable	1.66	1.66
072-2990-267-0000	4A	Assessable	1.56	1.56
072-2990-268-0000	4A	Assessable	2.16	2.16
072-2990-269-0000	4A	Assessable	2.16	2.16
072-2990-270-0000	4A	Assessable	1.56	1.56
072-2990-271-0000	4A	Assessable	1.66	1.66
072-2990-272-0000	4A	Assessable	1.66	1.66
072-2990-273-0000	4A	Assessable	1.56	1.56
072-2990-274-0000	4A	Assessable	2.32	2.32
072-2990-275-0000	4A	Assessable	3.18	3.18
072-2990-276-0000	4A	Assessable	2.32	2.32
072-2990-277-0000	4A	Assessable	2.32	2.32
072-2990-278-0000	4A	Assessable	2.32	2.32
072-2990-279-0000	4A	Assessable	2.32	2.32
072-2990-280-0000	4A	Assessable	2.32	2.32
072-2990-281-0000	4A	Assessable	2.32	2.32
072-2990-282-0000	4A	Assessable	2.32	2.32
072-2990-283-0000	4A	Assessable	3.06	3.06
072-2990-284-0000	4A	Assessable	2.32	2.32
072-2990-285-0000	4A	Assessable	2.32	2.32
072-2990-286-0000	4A	Assessable	2.32	2.32
072-2990-287-0000	4A	Assessable	3.72	3.72
072-2990-288-0000	4A	Assessable	1.54	1.54
072-2990-289-0000	4A	Assessable	1.66	1.66
072-2990-290-0000	4A	Assessable	2.32	2.32
072-2990-291-0000	4A	Assessable	1.60	1.60
072-2990-292-0000	4A	Assessable	1.70	1.70
072-2990-293-0000	4A	Assessable	1.70	1.70
072-2990-294-0000	4A	Assessable	1.70	1.70
072-2990-295-0000	4A	Assessable	2.30	2.30
072-2990-296-0000	4A	Assessable	2.28	2.28
072-2990-297-0000	4A	Assessable	1.72	1.72
072-2990-298-0000	4A	Assessable	1.68	1.68
072-2990-299-0000	4A	Assessable	1.58	1.58
072-2990-300-0000	4A	Assessable	1.68	1.68
072-2990-301-0000	4A	Assessable	2.28	2.28
072-2990-302-0000	4A	Assessable	2.20	2.20
072-2990-303-0000	4A	Assessable	1.56	1.56
072-2990-304-0000	4A	Assessable	1.66	1.66
072-2990-305-0000	4A	Assessable	1.66	1.66
072-2990-306-0000	4A	Assessable	1.56	1.56
072-2990-307-0000	4A	Assessable	1.94	1.94
072-2990-308-0000	4A	Assessable	1.62	1.62
072-2990-309-0000	4A	Assessable	1.54	1.54
072-3000-001-0000	4A	Assessable	6.90	6.90
072-3000-002-0000	4A	Assessable	5.38	5.38
072-3000-003-0000	4A	Assessable	5.00	5.00
072-3000-004-0000	4A	Assessable	4.90	4.90

Assessor's Parcel Number	Zone	Assessment Category	Maximum Assessment	Estimated 17/18 Charge
072-3000-005-0000	4A	Assessable	4.90	4.90
072-3000-006-0000	4A	Assessable	6.80	6.80
072-3000-007-0000	4A	Assessable	6.74	6.74
072-3000-008-0000	4A	Assessable	4.90	4.90
072-3000-009-0000	4A	Assessable	4.90	4.90
072-3000-010-0000	4A	Assessable	4.84	4.84
072-3000-011-0000	4A	Assessable	5.12	5.12
072-3000-012-0000	4A	Assessable	5.06	5.06
072-3000-013-0000	4A	Assessable	6.52	6.52
072-3000-014-0000	4A	Assessable	5.44	5.44
072-3000-015-0000	4A	Assessable	4.42	4.42
072-3000-016-0000	4A	Assessable	4.42	4.42
072-3000-017-0000	4A	Assessable	4.42	4.42
072-3000-018-0000	4A	Assessable	4.42	4.42
072-3000-019-0000	4A	Assessable	4.42	4.42
072-3000-020-0000	4A	Assessable	4.42	4.42
072-3000-021-0000	4A	Assessable	6.26	6.26
072-3000-022-0000	4A	Assessable	6.26	6.26
072-3000-023-0000	4A	Assessable	4.80	4.80
072-3000-024-0000	4A	Assessable	4.80	4.80
072-3000-025-0000	4A	Assessable	4.80	4.80
072-3000-026-0000	4A	Assessable	4.80	4.80
072-3000-027-0000	4A	Assessable	4.80	4.80
072-3000-028-0000	4A	Assessable	4.80	4.80
072-3000-029-0000	4A	Assessable	6.14	6.14
072-3000-030-0000	4A	Assessable	6.36	6.36
072-3000-031-0000	4A	Assessable	5.28	5.28
072-3000-032-0000	4A	Assessable	5.38	5.38
072-3000-033-0000	4A	Assessable	5.38	5.38
072-3000-034-0000	4A	Assessable	5.38	5.38
072-3000-035-0000	4A	Assessable	5.38	5.38
072-3000-036-0000	4A	Assessable	5.38	5.38
072-3000-037-0000	4A	Assessable	5.38	5.38
072-3000-038-0000	4A	Assessable	5.38	5.38
072-3000-039-0000	4A	Assessable	5.38	5.38
072-3000-040-0000	4A	Assessable	5.38	5.38
072-3000-041-0000	4A	Assessable	5.38	5.38
072-3000-042-0000	4A	Assessable	5.38	5.38
072-3000-043-0000	4A	Assessable	5.38	5.38
072-3000-044-0000	4A	Assessable	5.22	5.22
072-3000-045-0000	4A	Assessable	6.26	6.26
072-3000-046-0000	4A	Assessable	5.22	5.22
072-3000-047-0000	4A	Assessable	5.28	5.28
072-3000-048-0000	4A	Assessable	5.28	5.28
072-3000-049-0000	4A	Assessable	5.28	5.28
072-3000-050-0000	4A	Assessable	5.28	5.28
072-3000-051-0000	4A	Assessable	5.28	5.28
072-3000-052-0000	4A	Assessable	5.82	5.82
072-3010-001-0000	3	Assessable	16,082.66	16,082.66
072-3010-002-0000	3	Assessable	1,256.36	1,256.36
072-3010-003-0000	3	Assessable	1,498.02	1,498.02
072-3010-004-0000	3	Assessable	1,401.92	1,401.92
072-3010-005-0000	3	Assessable	1,298.76	1,298.76
072-3010-006-0000	3	Assessable	1,086.78	1,086.78
072-3010-007-0000	3	Assessable	1,130.58	1,130.58
072-3010-008-0000	3	Assessable	2,317.70	2,317.70
072-3010-009-0000	3	Assessable	2,148.12	2,148.12

Assessor's Parcel Number	Zone	Assessment Category	Maximum Assessment	Estimated 17/18 Charge
072-3010-010-0000	3	Assessable	1,625.22	1,625.22
072-3010-011-0000	3	Assessable	2,543.82	2,543.82
072-3010-012-0000	3	Assessable	2,232.90	2,232.90
072-3010-013-0000	3	Assessable	535.60	535.60
072-3230-001-0000	4A	Assessable	1.24	1.24
072-3230-002-0000	4A	Assessable	0.88	0.88
072-3230-003-0000	4A	Assessable	0.88	0.88
072-3230-004-0000	4A	Assessable	0.88	0.88
072-3230-005-0000	4A	Assessable	0.88	0.88
072-3230-006-0000	4A	Assessable	1.24	1.24
072-3230-007-0000	4A	Assessable	1.24	1.24
072-3230-008-0000	4A	Assessable	0.88	0.88
072-3230-009-0000	4A	Assessable	0.88	0.88
072-3230-010-0000	4A	Assessable	0.88	0.88
072-3230-011-0000	4A	Assessable	0.88	0.88
072-3230-012-0000	4A	Assessable	1.24	1.24
072-3230-013-0000	4A	Assessable	1.24	1.24
072-3230-014-0000	4A	Assessable	0.88	0.88
072-3230-015-0000	4A	Assessable	0.88	0.88
072-3230-016-0000	4A	Assessable	0.88	0.88
072-3230-017-0000	4A	Assessable	0.88	0.88
072-3230-018-0000	4A	Assessable	1.24	1.24
072-3230-019-0000	4A	Assessable	1.70	1.70
072-3230-020-0000	4A	Assessable	1.18	1.18
072-3230-021-0000	4A	Assessable	1.20	1.20
072-3230-022-0000	4A	Assessable	1.20	1.20
072-3230-023-0000	4A	Assessable	1.18	1.18
072-3230-024-0000	4A	Assessable	1.70	1.70
072-3230-025-0000	4A	Assessable	0.88	0.88
072-3230-026-0000	4A	Assessable	0.88	0.88
072-3230-027-0000	4A	Assessable	1.70	1.70
072-3230-028-0000	4A	Assessable	1.18	1.18
072-3230-029-0000	4A	Assessable	1.20	1.20
072-3230-030-0000	4A	Assessable	1.40	1.40
072-3230-031-0000	4A	Assessable	1.40	1.40
072-3230-032-0000	4A	Assessable	1.40	1.40
072-3230-033-0000	4A	Assessable	1.40	1.40
072-3230-034-0000	4A	Assessable	1.40	1.40
072-3230-035-0000	4A	Assessable	1.40	1.40
072-3230-036-0000	4A	Assessable	1.92	1.92
072-3230-037-0000	4A	Assessable	1.64	1.64
072-3230-038-0000	4A	Assessable	1.64	1.64
072-3230-039-0000	4A	Assessable	3.04	3.04
072-3230-040-0000	4A	Assessable	1.60	1.60
072-3230-041-0000	4A	Assessable	3.92	3.92
072-3230-042-0000	4A	Assessable	1.70	1.70
072-3230-043-0000	4A	Assessable	1.42	1.42
072-3230-044-0000	4A	Assessable	1.42	1.42
072-3230-045-0000	4A	Assessable	1.42	1.42
072-3230-046-0000	4A	Assessable	1.42	1.42
072-3230-047-0000	4A	Assessable	1.42	1.42
072-3230-048-0000	4A	Assessable	1.42	1.42
072-3230-049-0000	4A	Assessable	1.42	1.42
072-3230-050-0000	4A	Assessable	1.42	1.42
072-3230-051-0000	4A	Assessable	1.42	1.42
072-3230-052-0000	4A	Assessable	1.42	1.42
072-3230-053-0000	4A	Assessable	1.42	1.42

Assessor's Parcel Number	Zone	Assessment Category	Maximum Assessment	Estimated 17/18 Charge
072-3230-054-0000	4A	Assessable	1.72	1.72
072-3230-055-0000	4A	Assessable	2.82	2.82
072-3240-001-0000	4A	Assessable	1.78	1.78
072-3240-002-0000	4A	Assessable	2.22	2.22
072-3240-003-0000	4A	Assessable	2.28	2.28
072-3240-004-0000	4A	Assessable	1.92	1.92
072-3240-005-0000	4A	Assessable	1.92	1.92
072-3240-006-0000	4A	Assessable	2.22	2.22
072-3240-007-0000	4A	Assessable	2.94	2.94
072-3240-008-0000	4A	Assessable	2.52	2.52
072-3240-009-0000	4A	Assessable	2.52	2.52
072-3240-010-0000	4A	Assessable	2.52	2.52
072-3240-011-0000	4A	Assessable	2.52	2.52
072-3240-012-0000	4A	Assessable	2.52	2.52
072-3240-013-0000	4A	Assessable	2.52	2.52
072-3240-014-0000	4A	Assessable	2.52	2.52
072-3240-015-0000	4A	Assessable	2.92	2.92
072-3240-016-0000	4A	Assessable	1.64	1.64
072-3240-017-0000	4A	Assessable	1.30	1.30
072-3240-018-0000	4A	Assessable	1.30	1.30
072-3240-019-0000	4A	Assessable	1.30	1.30
072-3240-020-0000	4A	Assessable	1.30	1.30
072-3240-021-0000	4A	Assessable	1.30	1.30
072-3240-022-0000	4A	Assessable	1.30	1.30
072-3240-023-0000	4A	Assessable	0.94	0.94
072-3240-024-0000	4A	Assessable	0.94	0.94
072-3240-025-0000	4A	Assessable	1.30	1.30
072-3240-026-0000	4A	Assessable	0.66	0.66
072-3240-027-0000	4A	Assessable	0.66	0.66
072-3240-028-0000	4A	Assessable	1.30	1.30
072-3240-029-0000	4A	Assessable	0.94	0.94
072-3240-030-0000	4A	Assessable	0.94	0.94
072-3240-031-0000	4A	Assessable	0.94	0.94
072-3240-032-0000	4A	Assessable	0.94	0.94
072-3240-033-0000	4A	Assessable	1.36	1.36
072-3240-034-0000	4A	Assessable	1.78	1.78
072-3240-035-0000	4A	Assessable	2.40	2.40
072-3240-036-0000	4A	Assessable	1.72	1.72
072-3240-037-0000	4A	Assessable	1.72	1.72
072-3240-038-0000	4A	Assessable	1.72	1.72
072-3240-039-0000	4A	Assessable	1.72	1.72
072-3240-040-0000	4A	Assessable	1.72	1.72
072-3240-041-0000	4A	Assessable	1.72	1.72
072-3240-042-0000	4A	Assessable	1.72	1.72
072-3240-043-0000	4A	Assessable	1.72	1.72
072-3240-044-0000	4A	Assessable	1.72	1.72
072-3240-045-0000	4A	Assessable	1.72	1.72
072-3240-046-0000	4A	Assessable	1.72	1.72
072-3240-047-0000	4A	Assessable	1.72	1.72
072-3240-048-0000	4A	Assessable	1.72	1.72
072-3240-049-0000	4A	Assessable	1.72	1.72
072-3240-050-0000	4A	Assessable	1.72	1.72
072-3240-051-0000	4A	Assessable	2.18	2.18
072-3240-052-0000	4A	Assessable	0.26	0.26
072-3240-053-0000	4A	Assessable	1.78	1.78
072-3240-054-0000	4A	Assessable	1.72	1.72
072-3240-055-0000	4A	Assessable	1.72	1.72

Assessor's Parcel Number	Zone	Assessment Category	Maximum Assessment	Estimated 17/18 Charge
072-3240-056-0000	4A	Assessable	1.72	1.72
072-3240-057-0000	4A	Assessable	1.72	1.72
072-3240-058-0000	4A	Assessable	1.72	1.72
072-3240-059-0000	4A	Assessable	3.10	3.10
072-3240-060-0000	4A	Assessable	2.58	2.58
072-3240-061-0000	4A	Assessable	2.58	2.58
072-3240-062-0000	4A	Assessable	2.58	2.58
072-3240-063-0000	4A	Assessable	1.84	1.84
072-3240-064-0000	4A	Assessable	2.28	2.28
072-3240-065-0000	4A	Assessable	2.30	2.30
072-3240-066-0000	4A	Assessable	1.76	1.76
072-3250-001-0000	4A	Assessable	1.20	1.20
072-3250-002-0000	4A	Assessable	1.18	1.18
072-3250-003-0000	4A	Assessable	1.66	1.66
072-3250-004-0000	4A	Assessable	0.26	0.26
072-3250-005-0000	4A	Assessable	1.78	1.78
072-3250-006-0000	4A	Assessable	1.30	1.30
072-3250-007-0000	4A	Assessable	1.30	1.30
072-3250-008-0000	4A	Assessable	1.30	1.30
072-3250-009-0000	4A	Assessable	1.78	1.78
072-3250-010-0000	4A	Assessable	1.70	1.70
072-3250-011-0000	4A	Assessable	1.70	1.70
072-3250-012-0000	4A	Assessable	1.70	1.70
072-3250-013-0000	4A	Assessable	2.42	2.42
072-3250-014-0000	4A	Assessable	1.70	1.70
072-3250-015-0000	4A	Assessable	1.70	1.70
072-3250-016-0000	4A	Assessable	1.70	1.70
072-3250-017-0000	4A	Assessable	1.70	1.70
072-3250-018-0000	4A	Assessable	1.70	1.70
072-3250-019-0000	4A	Assessable	1.70	1.70
072-3250-020-0000	4A	Assessable	1.70	1.70
072-3250-021-0000	4A	Assessable	1.70	1.70
072-3250-022-0000	4A	Assessable	1.70	1.70
072-3250-023-0000	4A	Assessable	1.70	1.70
072-3250-024-0000	4A	Assessable	1.70	1.70
072-3250-025-0000	4A	Assessable	1.70	1.70
072-3250-026-0000	4A	Assessable	1.70	1.70
072-3250-027-0000	4A	Assessable	2.42	2.42
072-3250-028-0000	4A	Assessable	2.04	2.04
072-3250-029-0000	4A	Assessable	1.76	1.76
072-3250-030-0000	4A	Assessable	1.78	1.78
072-3250-031-0000	4A	Assessable	1.78	1.78
072-3250-032-0000	4A	Assessable	1.70	1.70
072-3250-033-0000	4A	Assessable	1.72	1.72
072-3250-034-0000	4A	Assessable	2.22	2.22
072-3250-035-0000	4A	Assessable	1.84	1.84
072-3250-036-0000	4A	Assessable	1.88	1.88
072-3250-037-0000	4A	Assessable	1.98	1.98
072-3250-038-0000	4A	Assessable	1.30	1.30
072-3250-039-0000	4A	Assessable	1.66	1.66
072-3250-040-0000	4A	Assessable	0.26	0.26
072-3250-041-0000	4A	Assessable	1.46	1.46
072-3250-042-0000	4A	Assessable	0.94	0.94
072-3250-043-0000	4A	Assessable	0.94	0.94
072-3250-044-0000	4A	Assessable	50.58	50.58
072-3250-045-0000	4A	Assessable	1.70	1.70
072-3250-046-0000	4A	Assessable	1.70	1.70

Assessor's Parcel Number	Zone	Assessment Category	Maximum Assessment	Estimated 17/18 Charge
072-3250-047-0000	4A	Assessable	1.70	1.70
072-3250-048-0000	4A	Assessable	1.70	1.70
072-3250-049-0000	4A	Assessable	1.70	1.70
072-3250-050-0000	4A	Assessable	1.70	1.70
072-3250-051-0000	4A	Assessable	2.28	2.28
072-3250-052-0000	4A	Assessable	1.94	1.94
072-3250-053-0000	4A	Assessable	1.98	1.98
072-3250-054-0000	4A	Assessable	1.98	1.98
072-3250-055-0000	4A	Assessable	1.92	1.92
072-3250-056-0000	4A	Assessable	1.76	1.76
072-3250-057-0000	4A	Assessable	1.82	1.82
072-3250-058-0000	4A	Assessable	1.82	1.82
072-3250-059-0000	4A	Assessable	1.78	1.78
072-3250-060-0000	4A	Assessable	2.12	2.12
072-3260-001-0000	4A	Assessable	1.64	1.64
072-3260-002-0000	4A	Assessable	1.30	1.30
072-3260-003-0000	4A	Assessable	1.30	1.30
072-3260-004-0000	4A	Assessable	1.30	1.30
072-3260-005-0000	4A	Assessable	1.64	1.64
072-3260-006-0000	4A	Assessable	1.72	1.72
072-3260-007-0000	4A	Assessable	1.40	1.40
072-3260-008-0000	4A	Assessable	1.72	1.72
072-3260-009-0000	4A	Assessable	1.42	1.42
072-3260-010-0000	4A	Assessable	1.42	1.42
072-3260-011-0000	4A	Assessable	1.42	1.42
072-3260-012-0000	4A	Assessable	1.42	1.42
072-3260-013-0000	4A	Assessable	1.42	1.42
072-3260-014-0000	4A	Assessable	1.42	1.42
072-3260-015-0000	4A	Assessable	1.42	1.42
072-3260-016-0000	4A	Assessable	1.42	1.42
072-3260-017-0000	4A	Assessable	1.42	1.42
072-3260-018-0000	4A	Assessable	1.42	1.42
072-3260-019-0000	4A	Assessable	1.42	1.42
072-3260-020-0000	4A	Assessable	1.70	1.70
072-3260-021-0000	4A	Assessable	1.70	1.70
072-3260-022-0000	4A	Assessable	1.42	1.42
072-3260-023-0000	4A	Assessable	1.42	1.42
072-3260-024-0000	4A	Assessable	1.42	1.42
072-3260-025-0000	4A	Assessable	1.42	1.42
072-3260-026-0000	4A	Assessable	1.42	1.42
072-3260-027-0000	4A	Assessable	1.42	1.42
072-3260-028-0000	4A	Assessable	1.42	1.42
072-3260-029-0000	4A	Assessable	1.42	1.42
072-3260-030-0000	4A	Assessable	1.42	1.42
072-3260-031-0000	4A	Assessable	1.42	1.42
072-3260-032-0000	4A	Assessable	1.42	1.42
072-3260-033-0000	4A	Assessable	1.70	1.70
072-3260-034-0000	4A	Assessable	1.70	1.70
072-3260-035-0000	4A	Assessable	1.42	1.42
072-3260-036-0000	4A	Assessable	1.42	1.42
072-3260-037-0000	4A	Assessable	1.42	1.42
072-3260-038-0000	4A	Assessable	1.42	1.42
072-3260-039-0000	4A	Assessable	1.42	1.42
072-3260-040-0000	4A	Assessable	1.42	1.42
072-3260-041-0000	4A	Assessable	1.42	1.42
072-3260-042-0000	4A	Assessable	1.42	1.42
072-3260-043-0000	4A	Assessable	1.42	1.42

Assessor's Parcel Number	Zone	Assessment Category	Maximum Assessment	Estimated 17/18 Charge
072-3260-044-0000	4A	Assessable	1.42	1.42
072-3260-045-0000	4A	Assessable	1.42	1.42
072-3260-046-0000	4A	Assessable	1.72	1.72
072-3260-047-0000	4A	Assessable	2.18	2.18
072-3260-048-0000	4A	Assessable	1.84	1.84
072-3260-049-0000	4A	Assessable	1.84	1.84
072-3260-050-0000	4A	Assessable	2.06	2.06
072-3260-051-0000	4A	Assessable	2.62	2.62
072-3260-052-0000	4A	Assessable	2.82	2.82
072-3260-053-0000	4A	Assessable	2.16	2.16
072-3260-054-0000	4A	Assessable	1.70	1.70
072-3260-055-0000	4A	Assessable	1.70	1.70
072-3260-056-0000	4A	Assessable	1.70	1.70
072-3260-057-0000	4A	Assessable	1.70	1.70
072-3260-058-0000	4A	Assessable	1.70	1.70
072-3260-059-0000	4A	Assessable	1.70	1.70
072-3260-060-0000	4A	Assessable	1.70	1.70
072-3260-061-0000	4A	Assessable	1.70	1.70
072-3260-062-0000	4A	Assessable	1.70	1.70
072-3260-063-0000	4A	Assessable	1.70	1.70
072-3260-064-0000	4A	Assessable	1.70	1.70
072-3260-065-0000	4A	Assessable	1.70	1.70
072-3260-066-0000	4A	Assessable	1.70	1.70
072-3260-067-0000	4A	Assessable	1.70	1.70
072-3290-001-0000	4A	Assessable	1.72	1.72
072-3290-002-0000	4A	Assessable	1.72	1.72
072-3290-003-0000	4A	Assessable	1.72	1.72
072-3290-004-0000	4A	Assessable	1.72	1.72
072-3290-005-0000	4A	Assessable	1.72	1.72
072-3290-006-0000	4A	Assessable	1.76	1.76
072-3290-007-0000	4A	Assessable	1.78	1.78
072-3290-008-0000	4A	Assessable	1.84	1.84
072-3290-009-0000	4A	Assessable	1.88	1.88
072-3290-010-0000	4A	Assessable	1.92	1.92
072-3290-011-0000	4A	Assessable	1.94	1.94
072-3290-012-0000	4A	Assessable	1.92	1.92
072-3290-013-0000	4A	Assessable	1.92	1.92
072-3290-014-0000	4A	Assessable	1.84	1.84
072-3290-015-0000	4A	Assessable	1.78	1.78
072-3290-016-0000	4A	Assessable	1.76	1.76
072-3290-017-0000	4A	Assessable	2.36	2.36
072-3290-018-0000	4A	Assessable	2.68	2.68
072-3290-019-0000	4A	Assessable	3.20	3.20
072-3290-020-0000	4A	Assessable	2.92	2.92
072-3290-021-0000	4A	Assessable	2.94	2.94
072-3290-022-0000	4A	Assessable	3.12	3.12
072-3290-023-0000	4A	Assessable	3.10	3.10
072-3290-024-0000	4A	Assessable	3.04	3.04
072-3290-025-0000	4A	Assessable	2.68	2.68
072-3290-026-0000	4A	Assessable	2.68	2.68
072-3290-027-0000	4A	Assessable	3.40	3.40
072-3290-028-0000	4A	Assessable	2.74	2.74
072-3290-029-0000	4A	Assessable	2.74	2.74
072-3290-030-0000	4A	Assessable	2.68	2.68
072-3290-031-0000	4A	Assessable	2.62	2.62
072-3290-032-0000	4A	Assessable	2.62	2.62
072-3290-033-0000	4A	Assessable	2.62	2.62

Assessor's Parcel Number	Zone	Assessment Category	Maximum Assessment	Estimated 17/18 Charge
072-3290-034-0000	4A	Assessable	2.58	2.58
072-3290-035-0000	4A	Assessable	2.62	2.62
072-3300-001-0000	4A	Assessable	2.94	2.94
072-3300-002-0000	4A	Assessable	3.00	3.00
072-3300-003-0000	4A	Assessable	4.38	4.38
072-3300-004-0000	4A	Assessable	0.30	0.30
072-3300-005-0000	4A	Assessable	0.90	0.90
072-3300-006-0000	4A	Assessable	1.72	1.72
072-3300-007-0000	4A	Assessable	1.72	1.72
072-3300-008-0000	4A	Assessable	1.70	1.70
072-3300-009-0000	4A	Assessable	1.70	1.70
072-3300-010-0000	4A	Assessable	1.70	1.70
072-3300-011-0000	4A	Assessable	1.70	1.70
072-3300-012-0000	4A	Assessable	1.70	1.70
072-3300-013-0000	4A	Assessable	1.70	1.70
072-3300-014-0000	4A	Assessable	1.70	1.70
072-3300-015-0000	4A	Assessable	1.70	1.70
072-3300-016-0000	4A	Assessable	1.70	1.70
072-3300-017-0000	4A	Assessable	1.70	1.70
072-3300-018-0000	4A	Assessable	1.70	1.70
072-3300-019-0000	4A	Assessable	1.70	1.70
072-3300-020-0000	4A	Assessable	1.70	1.70
072-3300-021-0000	4A	Assessable	1.70	1.70
072-3300-022-0000	4A	Assessable	1.70	1.70
072-3300-023-0000	4A	Assessable	1.70	1.70
072-3300-024-0000	4A	Assessable	1.70	1.70
072-3300-025-0000	4A	Assessable	1.70	1.70
072-3300-026-0000	4A	Assessable	1.70	1.70
072-3300-027-0000	4A	Assessable	2.30	2.30
072-3300-028-0000	4A	Assessable	2.30	2.30
072-3300-029-0000	4A	Assessable	1.98	1.98
072-3300-030-0000	4A	Assessable	2.00	2.00
072-3300-031-0000	4A	Assessable	2.00	2.00
072-3300-032-0000	4A	Assessable	1.94	1.94
072-3300-033-0000	4A	Assessable	2.24	2.24
072-3300-034-0000	4A	Assessable	2.42	2.42
072-3300-035-0000	4A	Assessable	2.10	2.10
072-3300-036-0000	4A	Assessable	2.18	2.18
072-3300-037-0000	4A	Assessable	2.16	2.16
072-3300-038-0000	4A	Assessable	2.42	2.42
072-3300-039-0000	4A	Assessable	2.42	2.42
072-3300-040-0000	4A	Assessable	1.84	1.84
072-3300-041-0000	4A	Assessable	1.82	1.82
072-3300-042-0000	4A	Assessable	1.92	1.92
072-3300-043-0000	4A	Assessable	2.42	2.42
072-3300-044-0000	4A	Assessable	2.74	2.74
072-3300-045-0000	4A	Assessable	2.12	2.12
072-3300-046-0000	4A	Assessable	1.70	1.70
072-3300-047-0000	4A	Assessable	2.10	2.10
072-3300-048-0000	4A	Assessable	2.06	2.06
072-3300-049-0000	4A	Assessable	2.00	2.00
072-3300-050-0000	4A	Assessable	1.94	1.94
072-3300-051-0000	4A	Assessable	2.56	2.56
072-3300-052-0000	4A	Assessable	2.94	2.94
072-3300-053-0000	4A	Assessable	1.98	1.98
072-3300-054-0000	4A	Assessable	2.06	2.06
072-3300-055-0000	4A	Assessable	2.18	2.18

Assessor's Parcel Number	Zone	Assessment Category	Maximum Assessment	Estimated 17/18 Charge
072-3300-056-0000	4A	Assessable	1.76	1.76
072-3300-058-0000	4A	Assessable	2.68	2.68
072-3300-059-0000	4A	Assessable	2.68	2.68
072-3300-060-0000	4A	Assessable	3.58	3.58
077-0370-002-0000	1	Assessable	42.50	42.50
077-0370-003-0000	1	Assessable	42.50	42.50
077-0370-004-0000	1	Assessable	42.50	42.50
077-0370-005-0000	1	Assessable	42.50	42.50
077-0370-006-0000	1	Assessable	42.50	42.50
077-0370-007-0000	1	Assessable	42.50	42.50
077-0370-008-0000	1	Assessable	42.50	42.50
077-0370-009-0000	1	Assessable	42.50	42.50
077-0370-010-0000	1	Assessable	42.50	42.50
077-0370-011-0000	1	Assessable	42.50	42.50
077-0370-012-0000	1	Assessable	42.50	42.50
077-0370-013-0000	1	Assessable	42.50	42.50
077-0370-014-0000	1	Assessable	42.50	42.50
077-0370-015-0000	1	Assessable	42.50	42.50
077-0370-016-0000	1	Assessable	42.50	42.50
077-0370-017-0000	1	Assessable	42.50	42.50
077-0370-018-0000	1	Assessable	42.50	42.50
077-0370-019-0000	1	Assessable	42.50	42.50
077-0370-020-0000	1	Assessable	42.50	42.50
077-0370-021-0000	1	Assessable	42.50	42.50
077-0370-022-0000	1	Assessable	42.50	42.50
077-0370-023-0000	1	Assessable	42.50	42.50
077-0370-024-0000	1	Assessable	42.50	42.50
077-0370-025-0000	1	Assessable	42.50	42.50
077-0370-026-0000	1	Assessable	42.50	42.50
077-0370-027-0000	1	Assessable	42.50	42.50
077-0370-028-0000	1	Assessable	42.50	42.50
077-0370-029-0000	1	Assessable	42.50	42.50
077-0370-030-0000	1	Assessable	42.50	42.50
077-0370-031-0000	1	Assessable	42.50	42.50
077-0370-032-0000	1	Assessable	42.50	42.50
077-0370-033-0000	1	Assessable	42.50	42.50
077-0370-034-0000	1	Assessable	42.50	42.50
077-0370-035-0000	1	Assessable	42.50	42.50
077-0370-036-0000	1	Assessable	42.50	42.50
077-0370-037-0000	1	Assessable	42.50	42.50
077-0370-038-0000	1	Assessable	42.50	42.50
077-0370-039-0000	1	Assessable	42.50	42.50
077-0370-042-0000	1	Assessable	42.50	42.50
077-0370-043-0000	1	Assessable	42.50	42.50
077-0370-044-0000	1	Assessable	42.50	42.50
077-0370-045-0000	1	Assessable	42.50	42.50
077-0370-046-0000	1	Assessable	42.50	42.50
077-0370-047-0000	1	Assessable	42.50	42.50
077-0370-048-0000	1	Assessable	42.50	42.50
077-0370-049-0000	1	Assessable	42.50	42.50
077-0370-050-0000	1	Assessable	42.50	42.50
077-0370-051-0000	1	Assessable	42.50	42.50
077-0370-052-0000	1	Assessable	42.50	42.50
077-0370-053-0000	1	Assessable	42.50	42.50
077-0370-054-0000	1	Assessable	42.50	42.50
077-0370-055-0000	1	Assessable	42.50	42.50
077-0370-056-0000	1	Assessable	42.50	42.50

Assessor's Parcel Number	Zone	Assessment Category	Maximum Assessment	Estimated 17/18 Charge
077-0370-057-0000	1	Assessable	42.50	42.50
077-0370-058-0000	1	Assessable	42.50	42.50
077-0370-059-0000	1	Assessable	42.50	42.50
077-0370-060-0000	1	Assessable	42.50	42.50
077-0370-061-0000	1	Assessable	42.50	42.50
077-0370-062-0000	1	Assessable	42.50	42.50
077-0370-063-0000	1	Assessable	42.50	42.50
077-0370-064-0000	1	Assessable	42.50	42.50
077-0370-065-0000	1	Assessable	42.50	42.50
077-0370-066-0000	1	Assessable	42.50	42.50
077-0370-067-0000	1	Assessable	42.50	42.50
077-0370-068-0000	1	Assessable	42.50	42.50
077-0370-069-0000	1	Assessable	42.50	42.50
077-0370-070-0000	1	Assessable	42.50	42.50
077-0370-071-0000	1	Assessable	42.50	42.50
077-0370-072-0000	1	Assessable	42.50	42.50
077-0370-073-0000	1	Assessable	42.50	42.50
077-0370-074-0000	1	Assessable	42.50	42.50
077-0370-075-0000	1	Assessable	42.50	42.50
077-0370-076-0000	1	Assessable	42.50	42.50
077-0370-077-0000	1	Assessable	42.50	42.50
077-0370-078-0000	1	Assessable	42.50	42.50
077-0370-079-0000	1	Assessable	42.50	42.50
077-0370-080-0000	1	Assessable	42.50	42.50
077-0370-081-0000	1	Assessable	42.50	42.50
077-0370-082-0000	1	Assessable	42.50	42.50
077-0370-083-0000	1	Assessable	42.50	42.50
077-0370-084-0000	1	Assessable	42.50	42.50
077-0370-085-0000	1	Assessable	42.50	42.50
077-0370-086-0000	1	Assessable	42.50	42.50
077-0370-087-0000	1	Assessable	42.50	42.50
077-0370-088-0000	1	Assessable	42.50	42.50
077-0370-089-0000	1	Assessable	42.50	42.50
077-0370-090-0000	1	Assessable	42.50	42.50
077-0370-091-0000	1	Assessable	42.50	42.50
077-0370-092-0000	1	Assessable	42.50	42.50
077-0370-093-0000	1	Assessable	42.50	42.50
077-0370-094-0000	1	Assessable	42.50	42.50
077-0370-095-0000	1	Assessable	42.50	42.50
077-0370-096-0000	1	Assessable	42.50	42.50
077-0370-102-0000	1	Assessable	42.50	42.50
077-0370-105-0000	1	Assessable	42.50	42.50
077-0370-106-0000	1	Assessable	42.50	42.50
077-0370-109-0000	1	Assessable	42.50	42.50
Total				\$91,094.30
Parcel Count				1,121

MEMORANDUM

DATE: June 5, 2017

TO: Honorable Mayor and Council Members

FROM: Elizabeth Sparkman, Engineering Manager

SUBJECT: **RESOLUTION DECLARING CITY'S INTENTION TO IMPOSE AN ANNUAL STORMWATER UTILITY FEE FOR THE MAINTENANCE OF STORM DRAINAGE AND FLOOD PROTECTION SYSTEMS FOR THE ANATOLIA IV SUBDIVISION PROJECT.**



RECOMMENDATION

Adopt Resolution No. 65-2017 designating a time and place for hearing protests in connection with the annual Stormwater Utility Fee for the Anatolia IV Subdivision project.

RESULT OF RECOMMENDED ACTION

Action on this item will declare the Council's intention to impose the annual Stormwater Utility Fee for the maintenance of the storm drainage and flood protection system for the Anatolia IV Subdivision project and sets a public hearing for June 19, 2017 on the matter.

BACKGROUND

The Council has previously approved the Anatolia IV Subdivision project with a condition of approval which requires that the property owner fund operation and maintenance of the storm drainage system. This condition will be satisfied by participation in the City's Stormwater Utility Fee for storm drainage and flood protection services which is the subject of this action.

Previously, projects were required to annex to the County's Stormwater Utility. Since the City has taken over drainage maintenance and operations services from the County, it was necessary to establish the Stormwater Utility District to fund drainage services to ensure compliance with new state and federal laws and regulations. The Stormwater Utility Fee was established on September 2, 2014 by Ordinance No. 7-2014.

DISCUSSION

The property owner has submitted a petition and waiver for the City to institute the proceedings to impose the Stormwater Utility Fee. The Anatolia IV Subdivision parcel is being annexed into the Stormwater Utility Fee (see ATTACHMENT 1). The maintenance services to be funded include the furnishing of services and materials for the ordinary and usual operation, maintenance, and servicing of the storm drain and flood protection improvements.

A “Rate Analysis Report” was adopted on September 2, 2014 by Resolution No. 103-2014. The report calculated the Fiscal Year 2014/2015 maximum annual Stormwater Utility Fee amount for each parcel proportionate to the estimated stormwater runoff for each parcel. The maximum annual fee increases each subsequent Fiscal Year by the annual change in the Consumer Price Index (CPI), during the preceding year, for All Urban Consumers, for the San Francisco-Oakland-San Jose areas, published by the United States Department of Labor, Bureau of Labor Statistics.

A sample of the Stormwater Utility Fees for Fiscal Year 2016-2017 are summarized in the following table:

Table 1

Land Use Description	Total Area (acres)	Sample Fee
Single Family Residential (SFR1)	0.16	\$118.30
Single Family Residential (SFR2)	0.22	\$130.12
Single Family Residential (SFR3)	0.30	\$139.00
Single Family Residential (SFR4)	0.40	\$147.86
Single Family Residential (SFR5)	1.00	\$147.86
Multi-Family Residential (MFR1)	5.00	\$1035.08
Commercial	1.00	\$1109.02
Industrial	1.00	\$1109.02
Schools	5.00	\$739.35
Private Recreation	1.00	\$369.67
Parks/Greenbelts	2.00	\$147.86
Public Property (with structures)	2.00	\$443.61


ATTACHMENT 2 is a Resolution which sets 5:30 p.m., or as soon thereafter as possible, on June 19, 2017 as the time and date for a hearing on the matters set forth therein and directs the City Clerk to give notice of the public hearing. Notice of the Public Hearing will be published in the Grapevine Independent as required by law. Furthermore, a notice of the hearing will be mailed to each property owner within the proposed Stormwater Utility Fee area.

ATTACHMENTS

1. Annexation Map.
2. Resolution No. 65-2017, including Exhibit A.

ATTACHMENT 1

CITY OF RANCHO CORDOVA
STORMWATER UTILITY FEE AREA
ANNEXATION 7
(ANATOLIA IV SUBDIVISION)

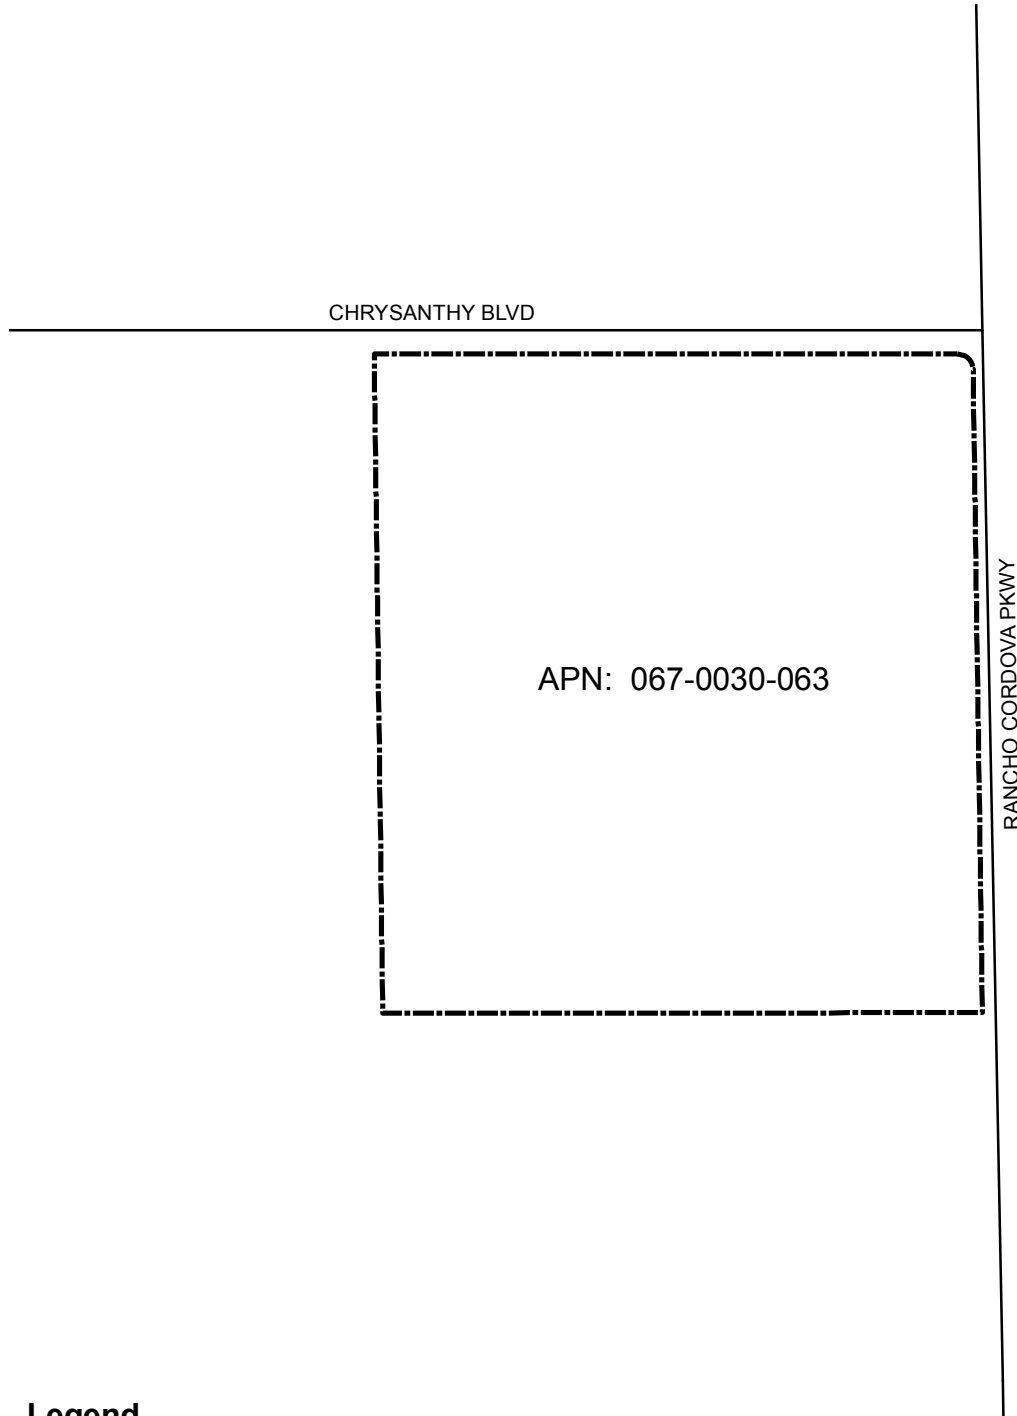

Legend

-  Annexation Boundary
-  Parcel Boundary

ATTACHMENT 2

CITY OF RANCHO CORDOVA

RESOLUTION NO. 65-2017

**A RESOLUTION OF THE CITY COUNCIL OF THE CITY OF RANCHO CORDOVA
DESIGNATING A TIME AND PLACE FOR HEARING PROTESTS IN CONNECTION WITH
THE ANNUAL STORMWATER UTILITY FEE FOR ANATOLIA IV SUBDIVISION PROJECT**

WHEREAS, the Stormwater Utility Fee was established on September 2, 2014 by Ordinance No. 7-2014 to fund services and facilities furnished by the City in connection with its storm drain system. The Proposed Stormwater Utility Fee may be billed through the County Utility Billing Service (CUBS) as part of the consolidated utility bill or may be collected on the County of Sacramento tax roll, commencing in Fiscal Year 2016-17, in the same manner, by the same persons, and at the same time as, together with and not separately from, the general taxes of the City in the manner prescribed by Sections 5471 et seq. of the California Health and Safety Code; and

WHEREAS, this Council has caused a written report entitled, "Rate Analysis Report", dated August 7, 2014, (the "Written Report") prepared by Harris & Associates and filed with the City Clerk containing a description of each parcel of real property within the City to which the Proposed Stormwater Utility Fee is applicable (collectively, the "Identified Parcels") and the amount of the Proposed Stormwater Utility Fee for each such Identified Parcel for Fiscal Year 2014-15. The Written Report is on file in the office of the City Clerk and is available for public inspection; and

WHEREAS, this Council has received petitions and waivers from the owners of 100% of the area of land proposed to be included in the Proposed Stormwater Utility Fee; and

WHEREAS, Article XIII D of the California Constitution and the Proposition 218 Omnibus Implementation Act (Government Code Section 53750, et seq.) (the "Implementation Act") imposes certain procedural and substantive requirements relating to the imposition of property-related fees and charges (as defined in Article XIII D), such as the Proposed Stormwater Utility Fee, including the requirement to conduct a protest hearing and balloting for consideration of the Proposed Stormwater Utility Fee. In accordance with Article XIII D and the Implementation Act, the City Council hereby approves the "Procedures for the Conduct of a Protest Hearing and Balloting Relating to a Proposed Stormwater Utility Fee" as set forth in Exhibit "A," attached hereto and incorporated herein by reference (the "Procedures").

NOW, THEREFORE, BE IT HEREBY RESOLVED BY THE CITY COUNCIL OF THE CITY OF RANCHO CORDOVA as follows:

1. The foregoing recitals are true and correct.
2. Notice is hereby given that the City Council designates Monday, June 19, 2017 at the hour of 5:30 p.m., in the Council Chambers, City Hall, 2729 Prospect Park Drive, Rancho Cordova, California, as the time and place for a public hearing on the above-described written report and protests or objections to the imposition of the proposed Stormwater Utility Fee.

ATTACHMENT 2

At the above-described public hearing, all interested persons shall be afforded the opportunity to hear and be heard, and the City Council shall consider all protests against the Proposed Stormwater Utility Fee. If written protests against the Stormwater Utility Fee are presented by a majority of owners of the Identified Parcels, the City shall not impose the Proposed Stormwater Utility Fee. In the absence of a majority protest, the City Council may submit the Proposed Stormwater Utility Fee to a vote of the property owners in accordance with Article XIII D of the California Constitution.

3. The City Clerk is hereby authorized and directed to give notice of the above-described public hearing in accordance with law and the Procedures.

4. Reference is hereby made to the Written Report described in Section 2 hereof, which is on file in the office of the City Clerk, for a full and detailed description of the Proposed Stormwater Utility Fee upon parcels of land within the City

5. The City Council hereby designates Elizabeth Sparkman, Engineering Manager, telephone number, (916) 851-8714 to answer inquiries regarding the public hearing, protest proceedings and procedural or technical matters.

PASSED AND ADOPTED by the City Council of the City of Rancho Cordova on the ____ day of , 2017 by the following vote:

AYES:

NOES:

ABSENT:

ABSTAIN:

Donald Terry, Mayor

ATTEST:

Mindy Cuppy, MMC, City Clerk

ATTACHMENT 2

EXHIBIT "A"

**PROCEDURES FOR THE CONDUCT OF A
PROTEST HEARING AND VOTE RELATING TO A PROPOSED
STORMWATER UTILITY FEE**

The following Procedures have been adopted by the City Council of the City of Rancho Cordova for the purpose of conducting a protest hearing required by Article XIII D of the California Constitution for consideration of the imposition of a proposed Stormwater Utility Fee (the "Proposed Stormwater Utility Fee ").

TABLE OF CONTENTS

A. Written Report	Page 1
B. Notice of the Public Hearing on the Proposed Stormwater Utility Fee	Page 1
C. Eligibility to File a Protest	Page 2
D. Submission of Written Protests	Page 3
E. Conduct of the Public Hearing; Determination of A Majority Protest	Page 3
F. Conduct Property Owner Vote; Determination of a Majority Protest	Page 4

A. Written Report

The City shall cause to be prepared a written report ("Written Report"), which shall contain a list of all parcels to which the Proposed Stormwater Utility Fee will apply (the "Identified Parcels") and the amount of the Proposed Stormwater Utility Fee for each Identified Parcel for Fiscal Year 2016-17.

The Written Report shall be placed on file in the office of the City Clerk prior to the mailing of the Notice of Public Hearing on the Proposed Stormwater Utility Fee and shall remain available for public inspection.

B. Notice of the Public Hearing on the Proposed Stormwater Utility Fee

Notice of the public hearing on the Proposed Stormwater Utility Fee shall be sent, postage prepaid, by first class mail at least forty-five (45) days prior to the date set for the public hearing to the Record Owner of each Identified Parcel. The forty-five (45) day requirement may be waived with the unanimous consent of the property owners.

ATTACHMENT 2

"Record Owner" means the owner of an Identified Parcel whose name and address appears on the last Sacramento County equalized secured property tax assessment roll (the "Assessment Roll"), or in the case of any public entity, the State of California, or the United States, means the representative of that public entity at the address of that entity known to the City.

Notices shall be mailed to the Record Owners of the Identified Parcels, addressed to the names and addresses as they appear on the Assessment Roll, and, in the case of any public entity, the State of California, or the United States, addressed to the public entity at the address of that entity known to the City. In addition, notices shall be mailed to owners of the Identified Parcels, addressed to the names and addresses known to the City Clerk, if different than shown on the Assessment Roll.

Each mailed notice shall contain all of the following:

- A reference to filing of the Written Report;
- A reference to the proposed ordinance imposing the Proposed Stormwater Utility Fee and providing for the collection of the Fee on the County tax roll;
- The amount of the Proposed Stormwater Utility Fee to be imposed upon the Identified Parcel covered by the notice;
- The basis upon which the amount of the Proposed Stormwater Utility Fee was calculated;
- The reason for the Proposed Stormwater Utility Fee;
- A statement that the Proposed Stormwater Utility Fee may be collected as part of a consolidated utility bill via CUBS or on the County of Sacramento tax roll each year, commencing with Fiscal Year 2016-17;
- The effect of a majority protest; and
- The date, time and location of a public hearing on the Proposed Stormwater Utility Fee.

The City Clerk, or the designee of the City Clerk, may certify the proper mailing of notices by an affidavit, which shall constitute conclusive proof of mailing in the absence of fraud.

Failure of any person to receive notice shall not invalidate the proceedings.

Notice of the filing of the Written Report and the public hearing shall be published once a week for two successive weeks in the Grapevine Independent, with the first publication at least fourteen (14) days prior to the date of the public hearing, and with at least five (5) days intervening between the first and second publications. The published notice may be waived by unanimous consent of the property owners.

C. Eligibility to File a Protest

The Assessment Roll shall be presumptive evidence of ownership of an Identified Parcel for protest purposes.

ATTACHMENT 2

If the owner of any Identified Parcel is not shown on the Assessment Roll, such owner may file a protest for such parcel by filing with the City Clerk a proxy from the Record Owner in a form satisfactory to the City Attorney or evidence of ownership satisfactory to the City Attorney. Any such proxy or evidence must be received by the City Clerk prior to the conclusion of the public hearing.

When an Identified Parcel is held by a partnership, as community property, in joint tenancy, or as a tenancy in common, any partner, spouse, joint tenant, or tenant in common, as the case may be, may file a protest for such parcel.

An executor, administrator, or guardian may file a protest for an Identified Parcel on behalf of the estate it represents. If such representative is shown on the Assessment Roll as paying taxes and assessments levied against the parcel, that fact shall establish the right of such representative to file the protest. If such representative is not shown on the Assessment Roll, the representative must file with the City Clerk written documentation satisfactory to the City Attorney establishing the legal representation. Any such documentation must be filed with the City Clerk prior to the conclusion of the public hearing.

When an Identified Parcel is held by a corporation or unincorporated association, a protest may be filed by any person authorized in writing by the board of directors or trustees or other managing body thereof to take such actions. The corporation or unincorporated association must file with the City Clerk written authorization satisfactory to the City Attorney. Any such written authorization must be filed with the City Clerk prior to the conclusion of the public hearing.

D. Submission of Written Protests

Written protests may be mailed (via U.S. mail) to the City Clerk at City Hall or delivered in person to the City Clerk at City Hall or at the public hearing.

No protests delivered via e-mail will be counted for purposes of determining whether a majority protest exists, but the City Council may, in its discretion, consider such protests in making determinations regarding the Proposed Stormwater Utility Fee

Each written protest must identify the property covered by the protest and be signed.

No protest received after the close of the public hearing shall be counted in determining the existence of a majority protest. The last pick up by the City Clerk of protests mailed or delivered to City Hall will occur at 4:30 p.m. on the date scheduled for the public hearing. To ensure that protests which are mailed or delivered to City Hall are received by the City Clerk prior to the close of the public hearing, such protests must be received by the City Clerk at City Hall prior to 4:30 p.m. on the date scheduled for the public hearing. The City Clerk shall endorse on each written protest the date it is filed with the City. The City Clerk shall identify any protests which are received after the close of the public hearing.

Written protests may be withdrawn in writing at any time before the conclusion of the public hearing by the person who submitted the written protest.

For purposes of determining whether a majority protest exists, only one protest for each Identified Parcel will be counted.

ATTACHMENT 2

All written protests shall be considered public records.

E. Conduct of the Public Hearing; Determination of a Majority Protest

1. At the time, date and place fixed for the public hearing, the City Council shall:
 - (i) Conduct a public hearing pertaining to the Proposed Stormwater Utility Fee;
 - (ii) Hear all persons interested in the matter of the Proposed Stormwater Utility Fee; and
 - (iii) Receive all written communications regarding the Proposed Stormwater Utility Fee.
2. The public hearing may be continued from time to time, as the City Council determines is necessary to complete its consideration of the Proposed Stormwater Utility Fee.
3. If the City Council determines at the close of the public hearing that written protests have been presented, and not withdrawn, by a majority of owners of the Identified Parcels (i.e., there is a majority protest), the Proposed Stormwater Utility Fee shall not be approved.
4. If the City Council determines at the close of the public hearing that there is not a majority protest, the City Council may:
 - (i) Remedy and correct any clerical error in the Written Report or otherwise modify the Written Report; provided that any such modification or correction shall not result in a Proposed Stormwater Utility Fee for any Identified Parcel which is greater than the amount shown in the notice of the public hearing that was mailed to the Record Owner of the Identified Parcel;
 - (ii) Confirm the Written Report, as originally filed or as amended in accordance with subparagraph (i), above;
 - (iii) Adopt a resolution calling for a property owner vote regarding the Proposed Stormwater Utility Fee.

F. Conduct Property Owner Vote; Determination of a Majority Consent

Pursuant to Government Code Section 53755.5(c), the proceedings described in this section shall not constitute an election or voting for purposes of Article II of the California Constitution or of the Elections Code.

An election on the Proposed Stormwater Utility Fee shall be sent, postage prepaid, by first class mail at least forty-five (45) days prior to the date set for the election to the Record Owner of each Identified Parcel. The forty-five (45) day requirement may be waived with the unanimous consent of the property owners.

Each mailed ballot shall contain all of the following:

- On the face of the envelope in which the notice of election and ballot are mailed, there shall appear in substantially the following form in no smaller than 16-point bold type: "OFFICIAL BALLOT ENCLOSED."

ATTACHMENT 2

- The ballot shall include the agency's address for return of the ballot, the date and location where the ballots will be tabulated, and a place where the person returning it may indicate his or her name, a reasonable identification of the parcel, and his or her support or opposition to the proposed fee. The ballots shall be tabulated in a location accessible to the public. The ballot shall be in a form that conceals its content once it is sealed by the person submitting it. The ballot shall remain sealed until the ballot tabulation commences.

No ballot received after the time of the ballot tabulation shall be counted in determining the existence of majority consent. The last pick up by the City Clerk of ballots mailed or delivered to City Hall will occur at 4:30 p.m. on the date scheduled for the election. To ensure that ballots which are mailed or delivered to City Hall are received by the City Clerk prior to the commencement of the ballot tabulation, such ballots must be received by the City Clerk at City Hall prior to 4:30 p.m. on the date scheduled for the ballot tabulation. The City Clerk shall endorse on each ballot the date it is filed with the City. The City Clerk shall identify any ballots which are received after the commencement of the ballot tabulation.

An impartial person designated by the City who does not have a vested interest in the outcome of the proposed fee shall tabulate the ballots submitted in support of or opposition to the proposed fee. An impartial person includes, but is not limited to, the City Clerk. If the City uses City personnel for the ballot tabulation, or if the City contracts with a vendor for the ballot tabulation and the vendor or its affiliates participated in the research, design, engineering, public education, or promotion of the fee, the ballots shall be unsealed and tabulated in public view to permit all interested persons to meaningfully monitor the accuracy of the tabulation process.

The ballot tabulation may be continued to a different time or different location accessible to the public, provided that the time and location are announced at the location at which the tabulation commenced and posted by the City in a location accessible to the public. The impartial person may use technological methods to tabulate the ballots, including, but not limited to, punchcard or optically readable (bar-coded) ballots. During and after the tabulation, the ballots and, if applicable, the information used to determine the weight of each ballot, shall be treated as public records, subject to public disclosure and made available for inspection by any interested person. The ballots shall be preserved for a minimum of two years, after which they may be destroyed.

Majority approval of the Record Owners shall exist if the number of valid ballots in favor of the fee exceeds the number of valid ballots in opposition to the fee.

At the time, date and place fixed for the ballot tabulation, the City Council shall direct the City Clerk to commence the ballot tabulation.

If there is no majority approval, the Stormwater Utility Fee shall not be imposed.

If majority approval exists, the City Council may impose the Stormwater Utility Fee pursuant to the Ordinance.

MEMORANDUM

DATE: June 5, 2017

TO: Honorable Mayor and Council Members

FROM: Elizabeth Sparkman, Engineering Manager

SUBJECT: **ANNEXATION OF ANATOLIA IV SUBDIVISION PROJECT TO THE CITY OF RANCHO CORDOVA COMMUNITY FACILITIES DISTRICT NO. 2014-2 (STREET LIGHTING AND ROAD MAINTENANCE).**



RECOMMENDATION

Adopt Resolution No. 66-2017.

RESULT OF RECOMMENDED ACTIONS

Adoption of Resolution No. 66-2017 approves Annexation Map No. 3 for the Anatolia IV Subdivision Project to Community Facilities District No. 2014-2 (Street Lighting and Road Maintenance) (hereinafter "CFD No. 2014-2"), and approves the recording of the annexation map and the Notice of Special Tax Lien.

BACKGROUND

On April 21, 2014, the City adopted a resolution of intention to establish a Community Facilities District (CFD) and Future Annexation Area for Citywide street lighting and road maintenance services. On June 2, 2014, the City adopted the resolution forming CFD No. 2014-2 pursuant to the Mello-Roos Community Facilities Act of 1982 (State of California Government Code Section 5311 et seq.) (the "Act"). The action defining the Future Annexation Area for the District provided for a more efficient process for the annexation of property when the property owners have provided for their unanimous consent. Defining the Future Annexation Area provided the resolution of intention, noticing, and public hearing for the entire Future Annexation Area so these steps do not need to be repeated for each annexation.

The annexation process for projects within the Future Annexation Area has been simplified to receiving a petition and waiver from the property owner(s), the City Council approving the Annexation Boundary Map by resolution, followed by the recording of the Annexation Map and Notice of Special Tax Lien by the City Clerk.

DISCUSSION

The project included in this action was conditioned to annex to CFD No. 2014-2 to provide funding for maintenance services including the maintenance, repair, replacement and lighting of public streets and roads and appurtenant facilities in the public right of way. In May 2017, the property owner signed a unanimous approval of the annexation to CFD No. 2014-2. Adoption of the attached resolution approves Annexation Map No. 3 for the project and directs the Clerk to execute and record the Map and Notice of Special Tax Lien for the project.

ATTACHMENT

Resolution 66-2017, including Exhibit's A and B.

RESOLUTION NO. 66-2017

A RESOLUTION OF THE CITY COUNCIL OF THE CITY OF RANCHO CORDOVA APPROVING THE BOUNDARY MAP FOR THE ANATOLIA IV SUBDIVISION PROJECT ANNEXATION TO THE CITY OF RANCHO CORDOVA COMMUNITY FACILITIES DISTRICT NO. 2014-2 (STREET LIGHTING AND ROAD MAINTENANCE)

WHEREAS, the Conditions of Approval for the Anatolia IV Subdivision Project requires the property owner/applicant to participate in the provision of funding to provide fair share maintenance of any existing and all new public improvements associated with the project; and

WHEREAS, on April 21, 2014, the City adopted Resolution No. 20-2014 declaring its intention to establish Community Facilities District No. 2014-2 (Street Lighting and Road Maintenance) (the "District") and Future Annexation Area for maintenance of street lighting and road maintenance services. On June 2, 2014, the City adopted Resolution No. 34-2014 forming CFD No. 2012-2 pursuant to the Mello-Roos Community Facilities Act of 1982 (State of California Government Code Section 5311 et seq.) (the "Act"); and

WHEREAS, the action defining the Future Annexation Area for the District provided for a more efficient process for the annexation of property when the property owners have provided for their unanimous consent such that the annexation process for projects within the Future Annexation Area has been reduced to receiving a petition, consent and waiver from the property owner(s); and

WHEREAS, in May of 2017, the property owner executed a unanimous approval form which irrevocably consents to and votes in favor of the annexation of the property to the District and the levy of the special tax on the property to finance the services of the CFD in accordance with the Rate and Method of the District; and

WHEREAS, in the case of annexation proceedings, pursuant to Streets and Highways Code Section 3110.5 a separate map of the area proposed to be annexed is required to be prepared and adopted; and

WHEREAS, City staff has caused to be prepared Annexation Map No. 3 for the property known as the Anatolia IV Subdivision project, **EXHIBIT A** attached hereto, for the annexation of the property to CFD No. 2014-2 (Street Lighting and Road Maintenance).

NOW, THEREFORE, BE IT HEREBY RESOLVED BY THE CITY COUNCIL OF THE CITY OF RANCHO CORDOVA, as follows:

1. The Council so finds and determines the above recitals are true and correct.
2. Council approves Annexation Map No. 3 and finds and determines that the territory shown in the Annexation Map is hereby added to and made a part of the District with full legal effect.
3. The City Clerk is directed to execute and record Annexation Map No. 3 in the office of the County Recorder of Sacramento County not later than 15 days after the adoption of this resolution.
4. The City Council finds and determines that a special tax shall be levied within the Territory to be annexed and which special tax shall be the same as the tax to be levied within

the District. Collection of said tax shall commence in Fiscal Year 2017-2018, and the rate and method of apportionment of said tax shall be as set forth in the Resolution of Formation of the District.

5. The City Clerk is directed to execute and record a Notice of Special Tax Lien in substantially the same form as shown in **EXHIBIT B** attached hereto, in the office of the County Recorder of Sacramento County not later than 15 days after recordation of the Annexation Map No. 3.

PASSED AND ADOPTED by the City Council of the City of Rancho Cordova on the ____ day of _____, 2017, by the following vote of the City Council:

AYES:

NOES:

ABSENT:


ABSTAIN:

Donald Terry, Mayor

ATTEST:

Mindy Cuppy, MMC, City Clerk

PROPOSED BOUNDARY OF
ANNEXATION 3 (ANATOLIA IV SUBDIVISION) TO
CITY OF RANCHO CORDOVA
COMMUNITY FACILITIES DISTRICT NO. 2014-2
COUNTY OF SACRAMENTO, STATE OF CALIFORNIA

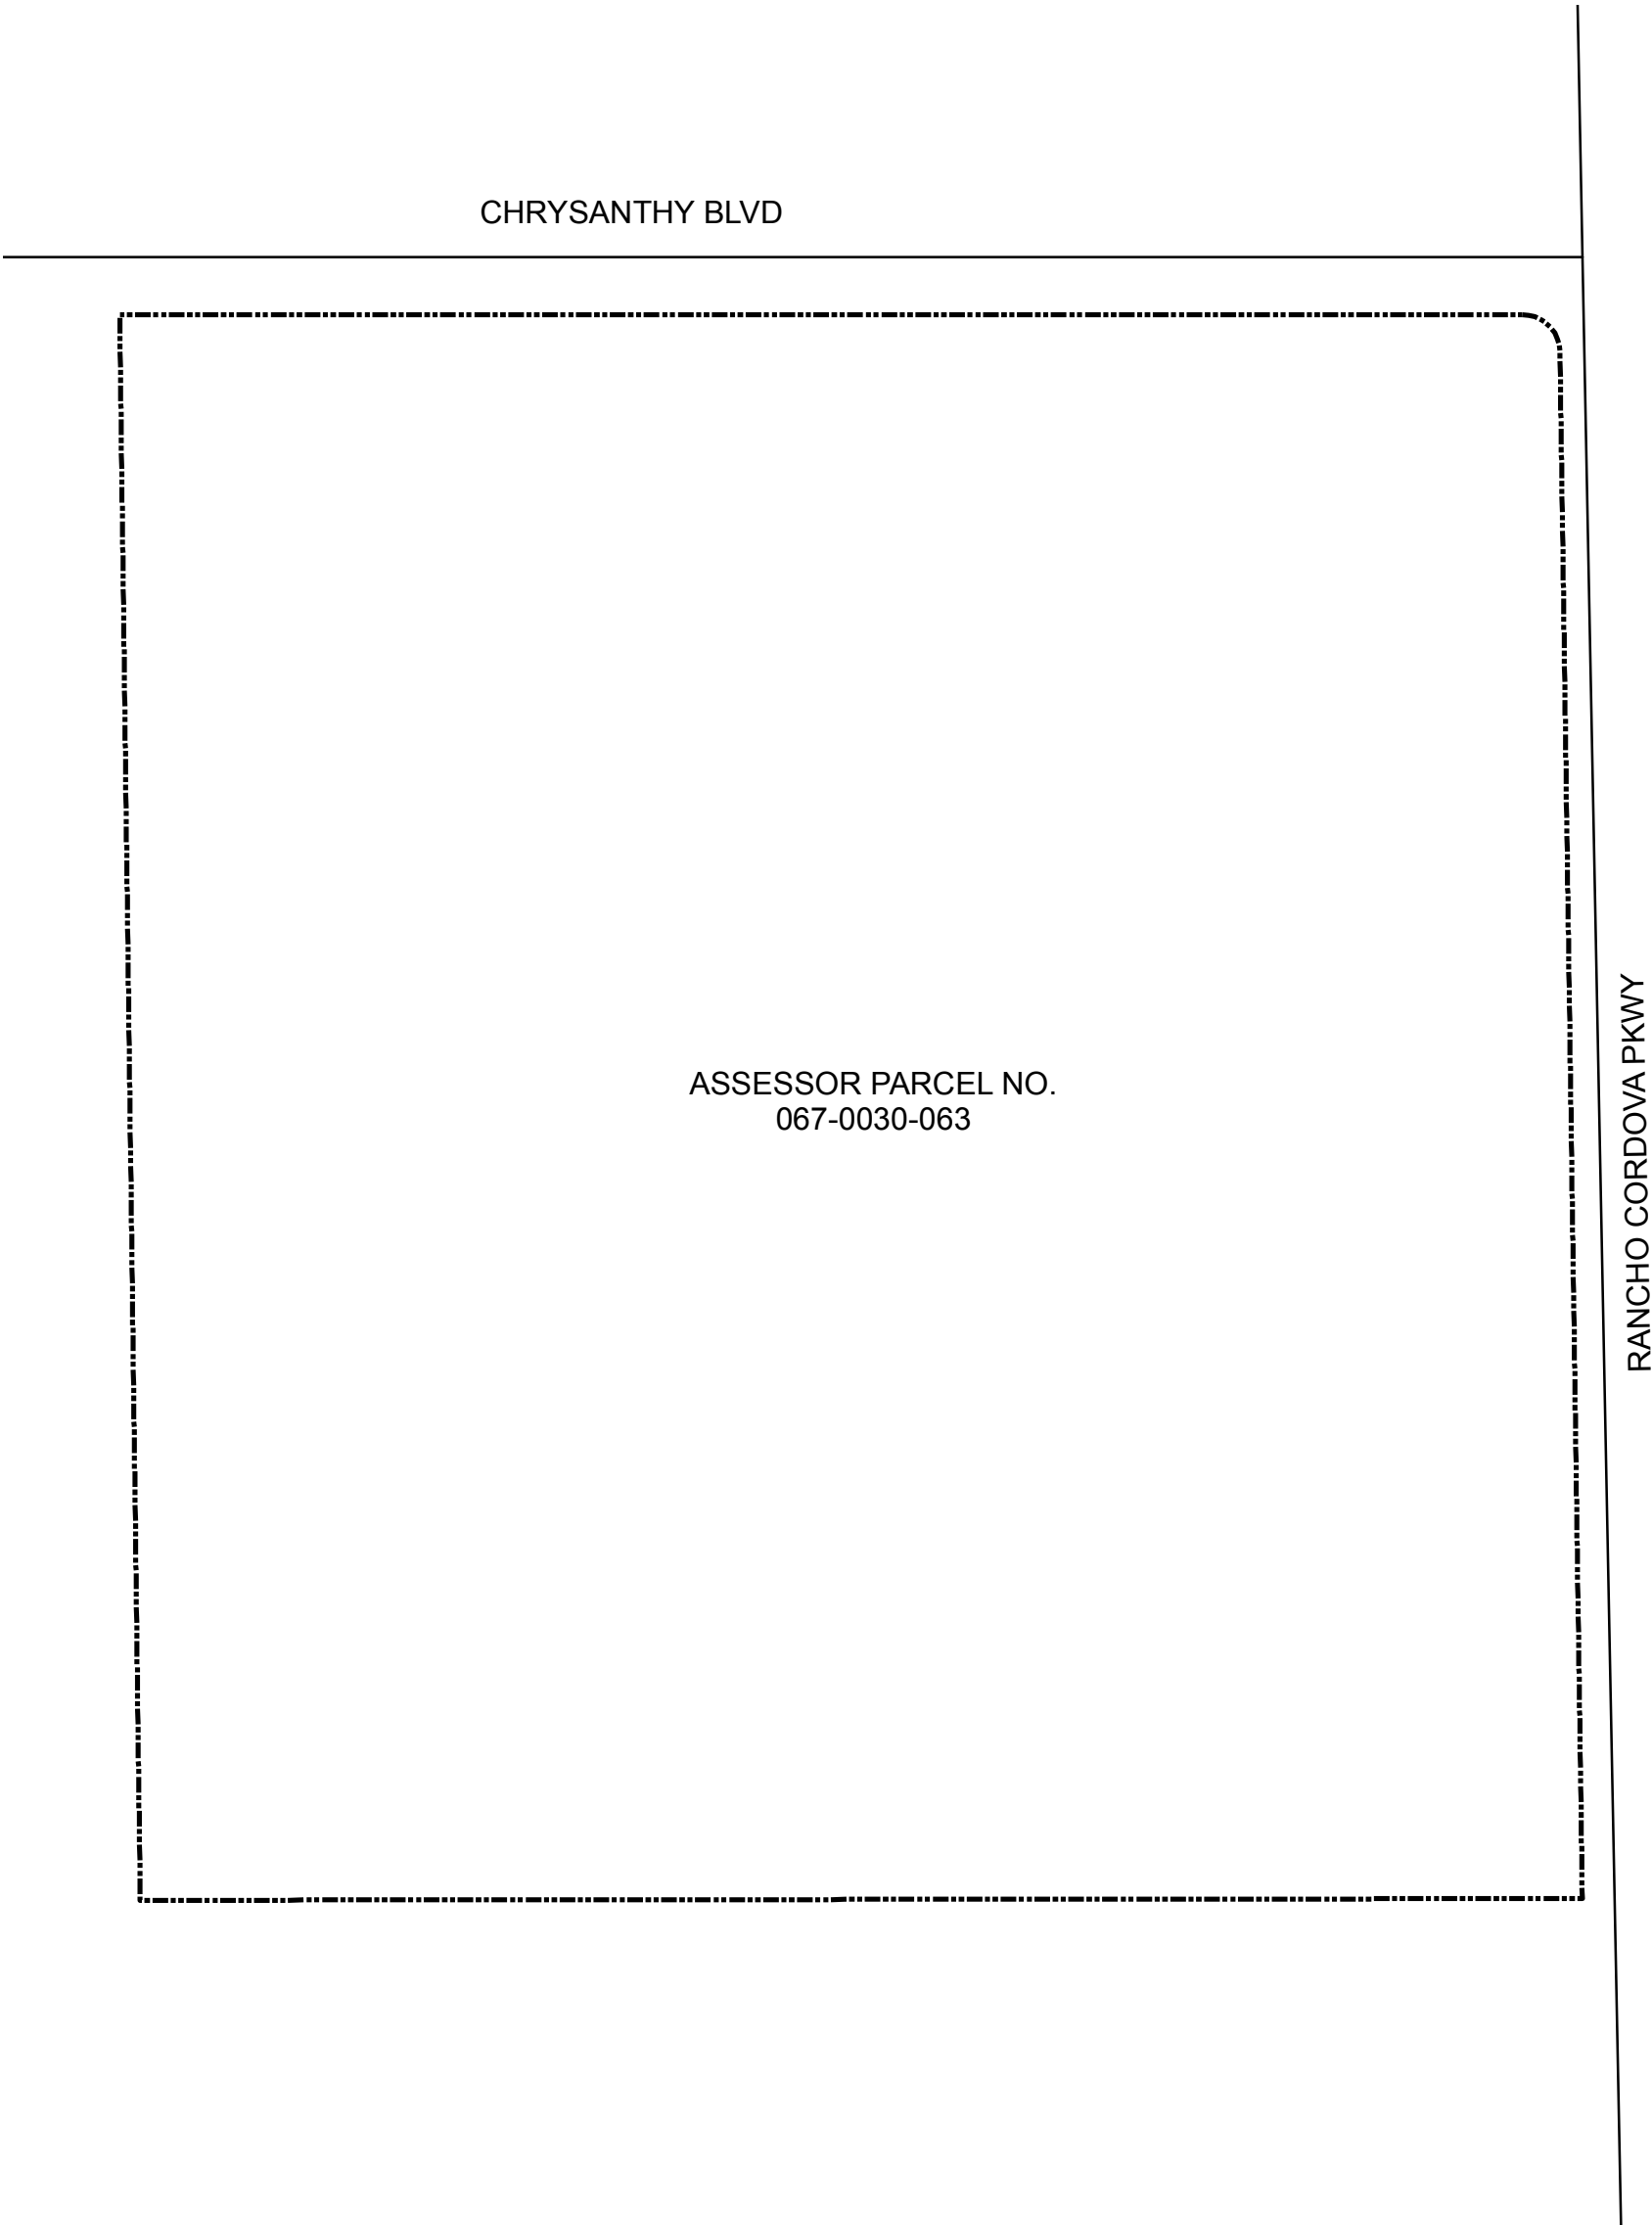

CLERK'S MAP STATEMENT

FILED IN THE OFFICE OF THE CITY CLERK OF THE CITY OF RANCHO CORDOVA THIS ____ DAY OF _____ 2017.

CITY CLERK OF THE CITY OF RANCHO CORDOVA

CLERK'S MAP STATEMENT

I HEREBY CERTIFY THAT THE AREA SHOWN ON THIS MAP OF THE PROPOSED ANNEXATION 3 (ANATOLIA IV SUBDIVISION) TO COMMUNITY FACILITIES DISTRICT NO. 2014-2, (STREET LIGHTING AND LANDSCAPE MAINTENANCE), CITY OF RANCHO CORDOVA, COUNTY OF SACRAMENTO, STATE OF CALIFORNIA, WAS APPROVED BY THE CITY COUNCIL OF THE CITY OF RANCHO CORDOVA AT A REGULARLY SCHEDULED MEETING THEREOF, HELD ON THE ____ DAY OF _____ 2017. BY ITS RESOLUTION NO. _____.

CITY CLERK OF THE CITY OF RANCHO CORDOVA

COUNTY RECORDER'S FILING STATEMENT

FILED THIS ____ DAY OF _____ 2017. AT THE HOUR OF ____ O'CLOCK ____ M. IN BOOK ____ OF MAPS OF ASSESSMENT AND COMMUNITY FACILITIES DISTRICTS PAGE NO. ____ IN THE OFFICE OF THE COUNTY RECORDER IN THE COUNTY OF SACRAMENTO, STATE OF CALIFORNIA.

DONNA ALLRED
COUNTY RECORDER OF THE COUNTY OF SACRAMENTO, CALIFORNIA

BY: _____
DEPUTY

FILE: _____




1 " = 125 '

Legend

Annexation Boundary



HARRIS & ASSOCIATES
22 EXECUTIVE PARK SUITE 200
IRVINE, CALIFORNIA 92614
800-827-4901

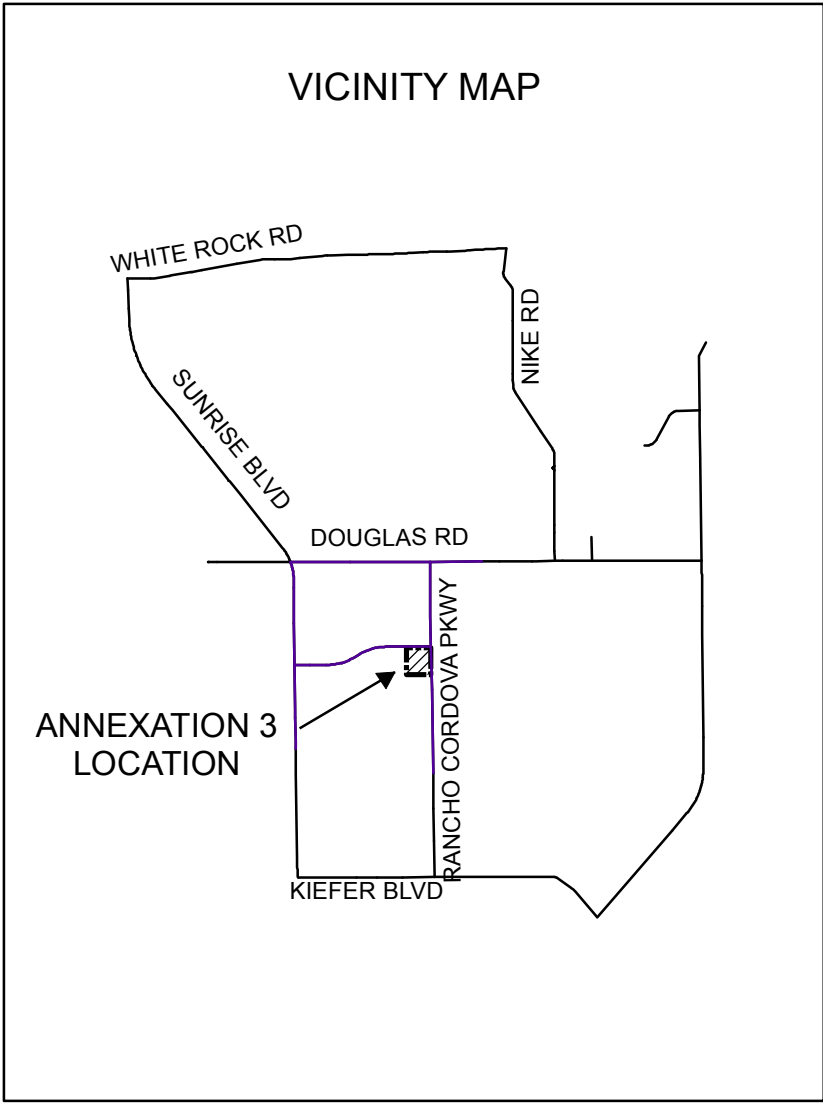

PROPOSED BOUNDARY MAP

City of Rancho Cordova
Community Facilities District No. 2014-2
ANNEXATION 3 (Anatolia IV Subdivision)
County of Sacramento, California

Sheet 1 of 1

RECORDING REQUESTED BY
AND WHEN RECORDED RETURN TO:

EXHIBIT B

City of Rancho Cordova
2729 Prospect Park Drive
Rancho Cordova, California 95670
Attention: City Clerk

AMENDMENT NO. 3 TO NOTICE OF SPECIAL TAX LIEN

Pursuant to the requirements of Section 3114.5 of the Streets and Highways Code and Section 53328.3 of the Government Code, the undersigned clerk of the legislative body of the City of Rancho Cordova (the "City"), State of California, hereby gives notice that a lien to secure payment of special taxes is hereby imposed by the City Council of the City. The special taxes secured by this lien are authorized to be levied for the purpose of providing operation and maintenance of law enforcement, fire and paramedic services.

The special taxes are authorized to be levied within Annexation Map No. 3 (the "Annexed Area") of the City of Rancho Cordova Community Facilities District No. 2014-2 (Street, Lighting and Landscaping Maintenance) (the "District"), which has now been officially annexed to the District, and the lien of the special taxes are a continuing lien which shall secure each annual levy of the special taxes and which shall continue in force and effect until the special taxes cease to be levied and a notice of cessation of special taxes is recorded in accordance with Section 53330.5 of the Government Code.

The rate, method of apportionment, and manner of collection of authorized special tax is as set forth in Exhibit "A" attached hereto and hereby made a part hereof. The obligation to pay the special tax may not be prepaid and permanently satisfied and the lien of the special taxes canceled.

Notice is further given that upon the recording of this notice in the office of the county recorder, the obligation to pay the special tax levies shall become a lien upon all nonexempt real property within the District in accordance with Section 3115.5 of the Streets and Highways Code.

The name of the owner and the assessor's tax parcel number(s) of the real property included within the District and not exempt from the special tax are as set forth in Exhibit "B" attached hereto.

Reference is hereby made to the Notice of Special Tax Lien with respect to the District recorded on June 17, 2014, as Document No. 20140617, in the office of the County Clerk & Recorder of the County of Sacramento, California, which contains a list

of the then existing owners and assessor tax parcel numbers of the original boundaries of the District.

Reference is made to the boundary map of the District recorded at Book 116, Pages 0023-0024, Document No. 20140430Pg0873 of Maps and Assessment and Community Facilities Districts in the Office of the County Recorder for the County of Sacramento, State of California (the "Original Boundary Map"), and the map of the Annexed Territory recorded at Book ___, Page ___, Document No. _____ in the Office of the County Recorder for the County of Sacramento, State of California, which map together with the Original Boundary Map and the boundary maps of record for all prior annexations, are now the final boundary maps of the Community Facilities District including the Annexed Territory.

For further information concerning the current and estimated future tax liability of owners or purchasers of real property subject to this special tax lien, interested persons should contact the Department of Public Works of the City of Rancho Cordova, 2729 Prospect Park Drive, Rancho Cordova, California 95670, (916) 851-8710.

Dated: _____

CITY CLERK OF THE CITY OF
RANCHO CORDOVA

STATE OF CALIFORNIA)
) ss.
 COUNTY OF SACRAMENTO)

On _____ before me, _____
 (here insert name and title of the officer), personally appeared
 _____, personally known to me (or proved to me on the basis of
 satisfactory evidence) to be the person whose name is subscribed to the within
 instrument and acknowledged to me that she executed the same in her authorized
 capacity, and that by her signature on the instrument the person, or the entity upon
 which the person acted, executed the instrument.

WITNESS my hand and official seal.

Signature _____

(SEAL)

EXHIBIT A

CITY OF RANCHO CORDOVA
COMMUNITY FACILITIES DISTRICT NO. 2014-2
(STREET, LIGHTING AND LANDSCAPING MAINTENANCE)

RATE AND METHOD OF APPORTIONMENT OF SPECIAL TAX

A Special Tax applicable to each Assessor's Parcel in Community Facilities District No. 2014-2 (Street, Lighting and Landscaping Maintenance) shall be levied and collected according to the tax liability determined by the City Council, acting in its capacity as the legislative body of CFD No. 2014-2, through the application of the appropriate Special Tax rate, as described below. All of the property in CFD No. 2014-2, unless exempted by law or by the provisions of Section E below, shall be taxed for the purposes, to the extent, and in the manner herein provided, including property subsequently annexed to CFD No. 2014-2 unless a separate Rate and Method of Apportionment of Special Tax is adopted for the annexation area.

A. DEFINITIONS

The terms hereinafter set forth have the following meanings:

"Acre or Acreage" means the land area of an Assessor's Parcel as shown on an Assessor's Parcel Map, or if the land area is not shown on an Assessor's Parcel Map, the land area shown on the applicable final subdivision map, a final parcel map, a final approved condominium plan, or functionally equivalent final map or instrument recorded in the Office of the County Recorder. If the area shown on said map is in square footage, Acreage shall be calculated by dividing the square footage by 43,560.

"Additional Load and Decorative Lighting Parcel" means any Parcel that is determined by the City to be both an Additional Load Parcel and a Decorative Lighting Parcel.

"Additional Load Parcel" means any Parcel of Commercial Property or Industrial Property that is determined by the City to create excessive wear and tear on the roadways and/or a high volume of vehicular traffic.

"Administrative Expenses" means the costs incurred by the City to determine, levy and collect the Special Tax, including salaries of City employees and fees of consultants and the costs of collecting installments of the Special Taxes upon the general tax rolls, preparation of required reports, and any other costs required to administer the CFD.

"Administrator" means the person or firm designated by the City to administer the Special Taxes according to this Rate and Method of Apportionment of Special Tax.

"Annual Escalation Factor" means the annual percentage increase in the McGraw-Hill Engineering News Record Construction Cost Index (ENR CCI) for the San Francisco area from January of the previous year to January of the year that the Special Tax is levied. In the event that the

ENR CCI defined above is no longer reported, the City Council shall select a similar index to replace it.

“Assessor’s Parcel” or **“Parcel”** means a lot or parcel shown in an Assessor’s Parcel Map with an assigned Assessor’s Parcel number.

“Assessor’s Parcel Map” means an official map of the County Assessor designating parcels by Assessor’s Parcel number.

“Authorized Services” means the public services authorized to be funded by CFD No. 2014-2 as set forth in the documents adopted by the City Council when the CFD was formed.

“CFD” or **“CFD No. 2014-2”** means the City of Rancho Cordova Community Facilities District No. 2014-2 (Street, Lighting and Landscaping Maintenance).

“City” means the City of Rancho Cordova.

“City Council” means the City Council of the City of Rancho Cordova, acting as the legislative body of CFD No. 2014-2.

“Commercial Property” means, in any Fiscal Year, all Developed Property for which a building permit or use permit has been issued for a commercial establishment which includes, but is not limited to, retail stores, clothing stores, book stores, convenience stores, drug stores, professional services (i.e., barber shops, dry cleaners), restaurants, supermarkets, hospitals, movie theaters, appliance and electronics stores, home supply stores, auto parts stores, and other retail uses. The City shall make the determination if a Parcel is Commercial Property.

“County” means the County of Sacramento.

“Decorative Lighting Parcel” means any Parcel of Developed Property that is determined by the City to have or benefit from decorative lighting features.

“Developed Property” means, in any Fiscal Year, all Parcels of Taxable Property for which a use permit or building permit for new construction of a residential or non-residential structure (which shall not include a permit issued solely for construction of the foundation if another permit remains to be issued for vertical construction of the building) was issued prior to June 30 of the preceding Fiscal Year.

“Fiscal Year” means the period starting on July 1 and ending on the following June 30.

“Hotel Property” means, in any Fiscal Year, all Developed Property for which a building permit or use permit has been issued for a structure that constitutes a place of lodging providing sleeping accommodations and related facilities for travelers.

“Industrial Property” means, in any Fiscal Year, all Developed Property for which a building permit or use permit has been issued for construction of an industrial, manufacturing, or warehousing structure. The City shall make the determination if a Parcel is Industrial Property.

“Maximum Special Tax” means the greatest amount of Special Tax that can be levied on an Assessor’s Parcel in any Fiscal Year determined in accordance with Section C below.

“Multi-Family Property” means, in any Fiscal Year, all Parcels of Developed Property for which a building permit or use permit has been issued for construction of a residential structure with five (5) or more Units that share a single Assessor’s Parcel number, all of which are offered for rent to the general public and cannot be purchased by individual homebuyers.

“Non-Residential Property” means, collectively, Commercial Property, Hotel Property, Industrial Property, and Office Property.

“Office Property” means, in any Fiscal Year, all Parcels of Developed Property for which a building permit or use permit has been issued for a building in which professional, banking, insurance, real estate, administrative or in-office medical or dental activities are conducted. The City shall make the determination if a Parcel is Office Property.

“Ordinary Use Parcel” means any Parcel of Taxable Property that is not an Additional Load Parcel, Decorative Lighting Parcel, Residential Alley Parcel, Additional Load and Decorative Lighting Parcel, or Residential Alley and Decorative Lighting Parcel.

“Proportionately” means that the ratio of the actual Special Tax levy to the Maximum Special Tax is equal for all Parcels of Developed Property.

“Public Property” means any property within the boundaries of CFD No. 2014-2 that is owned by the federal government, State of California, County, City, or other public agency.

“Residential Alley and Decorative Lighting Parcel” means any Parcel that is determined by the City to be both a Residential Alley Parcel and a Decorative Lighting Parcel.

“Residential Alley Parcel” means any Parcel of Residential Property that is determined by the City to have residential alleys that are part of the public roadways.

“Residential Property” means, collectively, Single Family Attached Property, Single Family Detached Property, and Multi-Family Property.

“Single Family Attached Property” means, in any Fiscal Year, all Parcels of Developed Property for which a building permit was issued for construction of a residential structure consisting of two (2) to four (4) Units that share common walls, have separate Assessor’s Parcel numbers assigned to them (except for a duplex unit, which may share an Assessor’s Parcel with another duplex unit), and are offered as for-sale Units (which shall still be the case even if the Units are purchased and subsequently offered for rent by the owner of the Unit(s)), including such residential structures that meet the statutory definition of a condominium contained in Civil Code Section 1351.

“Single Family Detached Property” means, in any Fiscal Year, all Parcels of Developed Property for which a building permit was issued for construction of a Unit that does not share a common wall with another Unit.

“Soundwall Parcel” means any Parcel of Developed Property whose tract boundary is encompassed by soundwalls maintained within the CFD.

“Special Tax Requirement” means the amount of revenue needed in any Fiscal Year to pay for the following: (i) Authorized Services, (ii) Administrative Expenses, and (iii) amounts needed to cure any delinquencies in the payment of Special Taxes which have occurred or (based on delinquency rates in prior years) may be expected to occur in the Fiscal Year in which the tax will be collected.

“Special Tax” means a special tax levied in any Fiscal Year on property within CFD No. 2014-2 to pay the Special Tax Requirement.

“Square Foot,” “Square Footage,” or “Square Feet” means the building square footage reflected on the original building permit issued for construction of a building.

“Taxable Property” means all Assessor’s Parcels within the boundaries of CFD No. 2014-2 which are not exempt from the Special Tax pursuant to law or Section E below.

“Taxable Public Property” means, in any Fiscal Year, all Assessor’s Parcels in CFD No. 2014-2 that had, in prior Fiscal Years, been taxed as Developed Property and subsequently came under the ownership of a public agency.

“Tax Zone” means a mutually exclusive tax zone identified in Attachment 1 of this Rate and Method of Apportionment of Special Tax, as may be updated to include new Parcels or new tax zones added to the CFD as a result of future annexations.

“Unit” means an individual single-family detached unit or an individual residential unit within a duplex, triplex, fourplex, townhome, condominium, or apartment structure. Unit shall also mean a rentable single hotel room or rentable unit on a Parcel of Hotel Property.

B. DATA COLLECTION FOR ANNUAL TAX LEVY

Each Fiscal Year, the Administrator shall identify the current Assessor’s Parcel number for all Parcels of Taxable Property within CFD No. 2014-2 and shall determine within which Tax Zone each Assessor’s Parcel is located. Upon each annexation of property into CFD No. 2014-2, the Administrator shall update Attachment 1 to include the new Assessor’s Parcel number(s). In addition, for all Parcels of Developed Property, if applicable to the Tax Zone in which the Parcels are located, the Administrator shall determine if each Parcel is an Ordinary Use Parcel, an Additional Load Parcel, a Residential Alley Parcel, a Decorative Lighting Parcel, an Additional Load and Decorative Lighting Parcel, or a Residential Alley and Decorative Lighting Parcel.

Based on review of building permit records for property within the CFD, the Administrator shall determine which Parcels in the CFD are Developed Property for purposes of levying the Special Tax pursuant to Section D below. For Single Family Attached Property, Multi-Family Property, and Hotel Property, the number of Units shall be determined by referencing the condominium plan, apartment plan, site plan or other development plan for the property. For Residential Property, the Administrator shall determine the Square Footage of each Unit. For Non-

Residential Property, the Administrator shall determine the Acreage of, and Square Footage on, each Parcel.

If a Parcel in the CFD is rezoned prior to such Parcel becoming Developed Property, the City may in its sole discretion, move the Parcel to a different Tax Zone based on the rezone. If a Parcel rezones after the Parcel has been taxed as Developed Property in prior Fiscal Years, the City can either continue to apply the Maximum Special Tax to the Parcel that had applied prior to the rezone or, in the City's sole discretion, allow for the Parcel to be moved to a different Tax Zone based on the rezone.

In any Fiscal Year, if it is determined that (i) a parcel map for a portion of property in CFD No. 2014-2 was recorded after January 1 of the prior Fiscal Year (or any other date after which the Assessor will not incorporate the newly-created Parcels into the then current tax roll), (ii) because of the date the parcel map was recorded, the Assessor does not yet recognize the new Parcels created by the parcel map, and (iii) one or more of the newly-created Parcels meets the definition of Developed Property, the Administrator shall calculate the Special Tax for the property affected by recordation of the parcel map by determining the Special Tax that applies separately to each newly-created Parcel, then applying the sum of the individual Special Taxes to the Parcel that was subdivided by recordation of the parcel map.

C. MAXIMUM SPECIAL TAX

1. All Tax Zones

The following Maximum Special Taxes apply to all Parcels of Developed Property within each Tax Zone of CFD No. 2014-2, unless otherwise specified in Attachment 1.

a. Ordinary Use Parcels

MAXIMUM SPECIAL TAXES ORDINARY USE PARCELS (FISCAL YEAR 2014-15)

Land Use Class	Maximum Special Tax
Single Family Detached Property	\$374.78 per Unit
Single Family Attached Property	\$296.07 per Unit
Multi-Family Property	\$213.62 per Unit
Commercial Property	\$559.17 per 1,000 Square Feet
Hotel Property	\$221.12 per Unit
Industrial Property	\$168.65 per 1,000 Square Feet
Office Property	\$558.42 per 1,000 Square Feet

On each July 1, commencing July 1, 2015, the Maximum Special Taxes shown above shall be increased by the Annual Escalation Factor.

b. Residential Alley Parcels

**MAXIMUM SPECIAL TAXES
RESIDENTIAL ALLEY PARCELS
(FISCAL YEAR 2014-15)**

Land Use Class	Maximum Special Tax
Single Family Detached Property	\$406.87 per Unit
Single Family Attached Property	\$321.43 per Unit
Multi-Family Property	\$231.92 per Unit
Commercial Property	N/A
Hotel Property	N/A
Industrial Property	N/A
Office Property	N/A

On each July 1, commencing July 1, 2015, the Maximum Special Taxes shown above shall be increased by the Annual Escalation Factor.

c. Decorative Lighting Parcels

**MAXIMUM SPECIAL TAXES
DECORATIVE LIGHTING PARCELS
(FISCAL YEAR 2014-15)**

Land Use Class	Maximum Special Tax
Single Family Detached Property	\$380.51 per Unit
Single Family Attached Property	\$300.60 per Unit
Multi-Family Property	\$216.89 per Unit
Commercial Property	\$567.72 per 1,000 Square Feet
Hotel Property	\$224.50 per Unit
Industrial Property	\$171.23 per 1,000 Square Feet
Office Property	\$566.96 per 1,000 Square Feet

On each July 1, commencing July 1, 2015, the Maximum Special Taxes shown above shall be increased by the Annual Escalation Factor.

d. Additional Load Parcels

**MAXIMUM SPECIAL TAXES
ADDITIONAL LOAD PARCELS
(FISCAL YEAR 2014-15)**

Land Use Class	Maximum Special Tax
Single Family Detached Property	N/A
Single Family Attached Property	N/A
Multi-Family Property	N/A
Commercial Property	\$580.39 per 1,000 Square Feet
Hotel Property	N/A
Industrial Property	\$175.05 per 1,000 Square Feet
Office Property	N/A

On each July 1, commencing July 1, 2015, the Maximum Special Taxes shown above shall be increased by the Annual Escalation Factor.

e. Soundwall Parcels

**MAXIMUM SPECIAL TAXES
SOUNDWALL PARCELS
(FISCAL YEAR 2014-15)**

Land Use Class	Maximum Special Tax
Single Family Detached Property	\$390.71 per Unit
Single Family Attached Property	\$308.66 per Unit
Multi-Family Property	\$222.70 per Unit
Commercial Property	\$582.94 per 1,000 Square Feet
Hotel Property	\$230.52 per Unit
Industrial Property	\$175.82 per 1,000 Square Feet
Office Property	\$582.16 per 1,000 Square Feet

On each July 1, commencing July 1, 2015, the Maximum Special Taxes shown above shall be increased by the Annual Escalation Factor.

f. Additional Load and Decorative Lighting Parcels

**MAXIMUM SPECIAL TAXES
ADDITIONAL LOAD AND DECORATIVE LIGHTING PARCELS
(FISCAL YEAR 2014-15)**

Land Use Class	Maximum Special Tax
Single Family Detached Property	N/A
Single Family Attached Property	N/A
Multi-Family Property	N/A
Commercial Property	\$588.94 per 1,000 Square Feet
Hotel Property	N/A
Industrial Property	\$177.63 per 1,000 Square Feet
Office Property	N/A

On each July 1, commencing July 1, 2015, the Maximum Special Taxes shown above shall be increased by the Annual Escalation Factor.

g. Residential Alley and Decorative Lighting Parcels

**MAXIMUM SPECIAL TAXES
RESIDENTIAL ALLEY AND DECORATIVE LIGHTING PARCELS
(FISCAL YEAR 2014-15)**

Land Use Class	Maximum Special Tax
Single Family Detached Property	\$412.60 per Unit
Single Family Attached Property	\$325.96 per Unit
Multi-Family Property	\$235.18 per Unit
Commercial Property	N/A
Hotel Property	N/A
Industrial Property	N/A
Office Property	N/A

On each July 1, commencing July 1, 2015, the Maximum Special Taxes shown above shall be increased by the Annual Escalation Factor.

h. Residential Alley and Soundwall Parcels

**MAXIMUM SPECIAL TAXES
RESIDENTIAL ALLEY AND SOUNDWALL PARCELS
(FISCAL YEAR 2014-15)**

Land Use Class	Maximum Special Tax
Single Family Detached Property	\$425.31 per Unit
Single Family Attached Property	\$336.00 per Unit
Multi-Family Property	\$242.43 per Unit
Commercial Property	N/A
Hotel Property	N/A
Industrial Property	N/A
Office Property	N/A

On each July 1, commencing July 1, 2015, the Maximum Special Taxes shown above shall be increased by the Annual Escalation Factor.

i. Decorative Lighting and Soundwall Parcels

**MAXIMUM SPECIAL TAXES
DECORATIVE LIGHTING AND SOUNDWALL PARCELS
(FISCAL YEAR 2014-15)**

Land Use Class	Maximum Special Tax
Single Family Detached Property	\$396.30 per Unit
Single Family Attached Property	\$313.07 per Unit
Multi-Family Property	\$225.89 per Unit
Commercial Property	\$591.27 per 1,000 Square Feet
Hotel Property	\$233.81 per Unit
Industrial Property	\$178.33 per 1,000 Square Feet
Office Property	\$590.48 per 1,000 Square Feet

On each July 1, commencing July 1, 2015, the Maximum Special Taxes shown above shall be increased by the Annual Escalation Factor.

j. Residential Alley, Decorative Lighting, and Soundwall Parcels

**MAXIMUM SPECIAL TAXES
RESIDENTIAL ALLEY, DECORATIVE LIGHTING AND SOUNDWALL PARCELS
(FISCAL YEAR 2014-15)**

Land Use Class	Maximum Special Tax
Single Family Detached Property	\$428.15 per Unit
Single Family Attached Property	\$338.23 per Unit
Multi-Family Property	\$244.04 per Unit
Commercial Property	N/A
Hotel Property	N/A
Industrial Property	N/A
Office Property	N/A

On each July 1, commencing July 1, 2015, the Maximum Special Taxes shown above shall be increased by the Annual Escalation Factor.

D. METHOD OF LEVY AND COLLECTION OF SPECIAL TAX

Each Fiscal Year, the Special Tax shall be levied as follows until the amount of the levy equals the Special Tax Requirement for that Fiscal Year:

- First:** The Special Tax shall be levied proportionately on each Parcel of Developed Property up to 100% of the Maximum Special Tax determined for each category of Developed Property within the CFD and each Tax Zone until the amount levied is equal to the Special Tax Requirement for the Fiscal Year.
- Second:** If additional revenue is needed after the first step has been completed, the Special Tax shall be levied proportionately on each Parcel of Taxable Public Property up to 100% of the Maximum Special Tax that would have applied to the Parcel had the Parcel not become Public Property until the amount levied is equal to the Special Tax Requirement for the Fiscal Year.

The Special Tax for CFD No. 2014-2 shall be collected at the same time and in the same manner as ordinary ad valorem property taxes provided, however, that the City may (under the authority of Government Code Section 53340) collect Special Taxes at a different time or in a different manner if necessary to meet CFD No. 2014-2 financial obligations and the Special Tax shall be equally subject to foreclosure if delinquent.

E. LIMITATIONS

Notwithstanding any other provision of this Rate and Method of Apportionment of Special Tax, no Special Tax shall be levied on (i) any Parcel of Public Property that is not Taxable Public Property, and (ii) any Parcel in CFD No. 2014-2 that is not Developed Property.

F. DURATION OF SPECIAL TAX

The Special Tax shall be levied in perpetuity to fund the Special Tax Requirement, unless no longer required as determined at the sole discretion of the City Council.

G. INTERPRETATION OF SPECIAL TAX FORMULA

The City reserves the right to make minor administrative and technical changes to this document that do not materially affect the Rate and Method of Apportionment of Special Taxes. In addition, the interpretation and application of any section of this document shall be left to the City's discretion. The City may make interpretations by ordinance or resolution for purposes of clarifying any vagueness or ambiguity in this Rate and Method of Apportionment of Special Taxes.

ATTACHMENT 1

CITY OF RANCHO CORDOVA COMMUNITY FACILITIES DISTRICT NO. 2014-2 (STREET, LIGHTING AND LANDSCAPING MAINTENANCE)

IDENTIFICATION OF TAX ZONES

TAX ZONE 1

Assessor's Parcels Included in Tax Zone 1 *	Fiscal Year In Which Property Was Added to CFD No. 2014-2
067-0030-066 067-0030-067 067-0030-069 067-0030-070 067-1020-001 067-1020-002	2013-14

* The property identified by the Assessor's Parcel Numbers listed above shall remain part of the identified Tax Zone regardless of changes in the configuration of the Assessor's Parcels or changes to APNs in future Fiscal Years. As APNs change, the City may update Attachment 1 to reflect the most current APNs and Tax Zones consistent with the categories of Developed Property set forth in the Rate and Method of Apportionment of Special Tax for CFD No. 2014-2.

Tax Zone 1 – Maximum Special Taxes

The following Maximum Special Taxes apply to all Parcels of Developed Property within Tax Zone 1 of CFD No. 2014-2. These Maximum Special Taxes do not incorporate the long-term maintenance activities which are included as a part of CFD No. 2014-1 (Montelena).

**MAXIMUM SPECIAL TAXES
ORDINARY USE PARCELS
(FISCAL YEAR 2014-15)**

Land Use Class	Ordinary Use Parcels Maximum Special Tax Zone 1	Soundwall and Decorative Lighting Parcels Maximum Special Tax Zone 1
Single Family Detached Property	\$275.49 per Unit	\$279.85 per Unit
Single Family Attached Property	\$217.64 per Unit	\$221.08 per Unit
Multi-Family Property	\$157.03 per Unit	\$159.52 per Unit
Commercial Property	\$210.00 per 1,000 Square Feet	\$210.00 per 1,000 Square Feet
Hotel Property	\$162.54 per Unit	\$165.11 per Unit
Industrial Property	\$123.97 per 1,000 Square Feet	\$125.93 per 1,000 Square Feet
Office Property	\$210.00 per 1,000 Square Feet	\$210.00 per 1,000 Square Feet

On each July 1, commencing July 1, 2015, the Maximum Special Taxes shown above shall be increased by the Annual Escalation Factor.

TAX ZONE 2

Assessor's Parcels Included In Tax Zone 2*					Fiscal Year in Which Property Was Added to CFD No. 2014-2
072-2870-001		through		072-2870-072	2014-15
072-2880-001		through		072-2880-082	
072-2890-001		through		072-2890-088	
072-2900-001		through		072-2900-080	
072-2910-001		through		072-2910-083	
072-2920-001		through		072-2920-069	
072-2940-001		through		072-2940-066	
072-2950-001		through		072-2950-063	
072-2960-001		through		072-2960-065	

*** The property identified by the Assessor's Parcel Numbers listed above shall remain part of the identified Tax Zone regardless of changes in the configuration of the Assessor's**

Parcels or changes to APNs in future Fiscal Years. As APNs change, the City may update Attachment 1 to reflect the most current APNs and Tax Zones consistent with the categories of Developed Property set forth in the Rate and Method of Apportionment of Special Tax for CFD No. 2014-2.

Tax Zone 2 – Maximum Special Taxes

The following Maximum Special Taxes apply to all Parcels of Developed Property within Tax Zone 2 of CFD No. 2014-2. These Maximum Special Taxes include the maintenance of street lighting only.

MAXIMUM SPECIAL TAXES ORDINARY USE PARCELS (FISCAL YEAR 2014-15)

Land Use Class	Street Lighting Only Maximum Special Tax Zone 2
Single Family Detached Property	\$38.00 per Unit
Single Family Attached Property	\$38.00 per Unit
Multi-Family Property	\$157.03 per Unit
Commercial Property	\$210.00 per 1,000 Square Feet
Hotel Property	\$162.54 per Unit
Industrial Property	\$123.97 per 1,000 Square Feet
Office Property	\$210.00 per 1,000 Square Feet

On each July 1, commencing July 1, 2015, the Maximum Special Taxes shown above shall be increased by the Annual Escalation Factor.

EXHIBIT B

OWNER AND THE ASSESSOR’S TAX PARCEL NUMBER(S)

<u>Parcel No.</u>	<u>Property Owner</u>
067-0030-063	Sunridge-Anatolia, LLC

MEMORANDUM



DATE: June 5, 2017

TO: Honorable Mayor and Council Members

FROM: Albert Stricker, Public Works Director and Zach Bosch, Associate Civil Engineer

SUBJECT: **RESOLUTION 22-2017 AWARDING CONSTRUCTION CONTRACT 1-2017 IN THE AMOUNT OF \$1,427,700.00 TO CENTRAL VALLEY ENGINEERING AND ASPHALT, INC., FOR THE 2017 STREET REHABILITATION PHASE 2 CONSTRUCTION PROJECT.**

RECOMMENDATION

Adopt Resolution 22-2017.

RESULT OF RECOMMENDED ACTION

Adoption of this resolution will authorize the City Manager to execute construction contract 1-2017 in the amount of \$1,427,700.00 with Central Valley Engineering and Asphalt, Inc., for the 2017 Street Rehabilitation Phase 2 Construction Project.

BACKGROUND

The 2017 Street Rehabilitation Phase 2 Project is located in the Cordova Meadows neighborhood (see attached map). The work includes an overlay of existing pavement to improve the road surfaces, sidewalk upgrades that make walking through the neighborhood easier, storm drain upgrades to improve flood protection, and other incidental work as required. The project will improve the aesthetics and safety in the neighborhood, and also improve traffic conditions for motorists, pedestrians and bicyclists. This project was originally scheduled for construction in 2018 but favorable bids and additional funding available through SB1 (the Governor's Trailer Bill) have allowed the project to be advanced to this year.

Bids for this work were solicited on the City's Website, CIPList.com and the Sacramento, Placer and El Dorado County Builders Exchanges on May 11, 2017. Bids for the project were publicly opened on May 25, 2017. A total of four bids were received and the lowest responsible base bid was \$1,427,700.00.

FISCAL IMPACT

The total cost for the base bid is \$1,427,700.00. Funding includes \$347,000 from the Community Enhancement Funds.

ATTACHMENTS

1. Bid Summary Sheet.
2. Resolution 22-2017.
3. Project Map.

2819182.1

**2017 Street Rehabilitation Project -Phase 2 CP16-2156**

Rancho Cordova City Hall

2729 Prospect Park Drive, Rancho Cordova, CA 95670

May 25th 2017

	Contractor	Base Bid Total	Grand Total	Proposal Signed	Contractors License	DIR Registration Form	Bid Schedule	Equal Employment Opportunity Certification	Public Contract Code	Designation of Subs	Experience/Qualifications Statement	Bidder's Bond	Noncollusion Affidavit	Debarment and Suspension Certification	Addendum 1	Addendum 2
A	Granite Construction Company	\$1,479,479.00	\$1,479,479.00	X	X	X	X	X	X	X	X	X	X	X	X	X
B	Martin Brothers Construction	\$1,452,440.00	\$1,452,440.00	X	X	X	X	X	X	X	X	X	X	X	X	X
C	B&M Builders	\$1,914,191.00	\$1,914,191.00	X	X	X	X	X	X	X	X	X	X		X	X
D	Central Valley Engineering & Asphalt, Inc.	\$1,427,700.00	\$1,427,700.00	X	X	X	X	X	X	X	X	X	X	X	X	X

Attendees:
Mindy Cuppy, Deputy City Clerk
Zach Bosch, Public Works

Mindy Cuppy, City Clerk

Date

ATTACHMENT 2

CITY OF RANCHO CORDOVA

RESOLUTION 22-2017

**A RESOLUTION OF THE CITY COUNCIL OF THE CITY OF RANCHO CORDOVA
AUTHORIZING THE CITY MANAGER TO EXECUTE CONSTRUCTION CONTRACT 1-2017
IN THE AMOUNT OF \$1,427,700.00 WITH
CENTRAL VALLEY ENGINEERING AND ASPHALT, INC
FOR THE 2017 STREET REHABILITATION PHASE 2 CONSTRUCTION PROJECT**

WHEREAS, the City solicited bids under the requirements of state law and publicly opened bids on May 25, 2017; and

WHEREAS, the lowest responsible bidder was Central Valley Engineering and Asphalt, Inc.; and

WHEREAS, adoption of this resolution will award construction contract 1-2017 with Central Valley Engineering and Asphalt, Inc. in the amount of \$1,427,700.00 for the 2017 Street Rehabilitation Phase 2 Project; and

WHEREAS, the 2017 Street Rehabilitation Phase 2 Project will include overlay of existing pavement to improve the roads, sidewalk upgrades to achieve compliance with the Americans with Disabilities Act, storm drain upgrades to improve flood protection, and other incidental work as required. The project area is located in neighborhoods adjacent to La Loma Drive, Folsom Boulevard, West Tiffany Way, and Tierra Grande Circle; and

WHEREAS, the project is exempt under Section 15301(c).

NOW, THEREFORE, BE IT HEREBY RESOLVED THE CITY COUNCIL OF THE CITY OF RANCHO CORDOVA does authorize the City Manager to execute contract 1-2017 in the amount of \$1,427,700.00 with Central Valley Engineering and Asphalt, Inc. attached as **Exhibit 1** and in a form approved by the city attorney.

PASSED AND ADOPTED by the City Council of the City of Rancho Cordova on the ____ day of _____, 2017 by the following vote:

AYES:

NOES:

ABSENT:

ABSTAIN:

Donald Terry, Mayor

ATTEST:

Mindy Cuppy, MMC, City Clerk

**CONSTRUCTION SERVICES AGREEMENT BETWEEN
THE CITY OF RANCHO CORDOVA AND CENTRAL VALLEY ENGINEERING AND
ASPHALT, INC., FOR THE 2017 STREET REHABILITATION
PHASE 2 CONSTRUCTION PROJECT**

THIS AGREEMENT made and entered into between the City of Rancho Cordova ("City") and Central Valley Engineering and Asphalt, Inc. ("Contractor") as of June 5, 2017.

W I T N E S S E T H:

WHEREAS, the City Council for the City heretofore caused plans and specifications for the 2017 Street Rehabilitation Phase 2 Construction Project ("Project") to be prepared, and therefore did approve and adopt said plans and specifications; and

WHEREAS, the City Council for the City did cause to be published for the time and in the manner required by law, a notice inviting sealed bids for the performance of said work; and

WHEREAS, the notice was published on May 11, 2017, on the City's Website, CIPList.com; and the Sacramento, Placer and El Dorado County Builders Exchanges ("Notice"); and

WHEREAS, the Contractor, in response to such Notice, submitted to the City Council for the City within the time specified in said Notice, and in the manner provided for therein, a sealed bid for the performance of the Project specified in said plans and specifications, which said bid and proposal, and other bids and proposals submitted in response to said Notice, the City Council opened and canvassed in the manner provided by law; and

WHEREAS, the Contractor was the lowest responsible bidder for the performance of said Project, and said City Council for the City as a result of the canvass of said bids, did determine and declare Contractor to be the lowest responsible bidder for said Project and award to a contract therefore.

NOW THEREFORE, in consideration of the promises herein, it is mutually agreed between the parties hereto as follows:

Section 1. CONTRACT DOCUMENTS. The following documents are by this reference incorporated in and made a part of this Agreement: The County of Sacramento, Standard Construction Specifications dated January 2008; the Special Provisions; the contract drawings, all addenda; the Notice to Contractors; the Proposal; all required bonds; and all supplemental Agreements covering alterations, amendments, or extensions to the contract. The documents which describe the work to be performed are sometimes collectively referred to herein as the Plans and Specifications.

Section 2. SCOPE OF WORK. The Contractor will furnish all labor, materials, services, transportation, appliances, and mechanical workmanship required for Contract 1-2017, as provided for and set forth in said Plans and Specifications, or in either of them, which said Plans and Specifications are hereby referred and by such reference incorporated herein and made a part of this Agreement. All of the said work done under this Agreement shall be under the supervision of and performed to the satisfaction of the Public Works Director of the City of

Rancho Cordova who shall have the right to reject any and all materials and supplies furnished by the Contractor which do not comply with the Plans and Specifications, together with the right to require the Contractor to replace any and all work furnished by the Contractor which shall not either in workmanship or material be in strict accordance with the Plans and Specifications.

Section 3. COMPLETION. Said work shall be completed and ready for acceptance.

Section 4. PAYMENT. Attached hereto as Exhibit "A" and by reference made a part hereof, is the bid and proposal of Contractor. Said bid and proposal will contain, as required by the terms of said specifications, the full and complete schedule of the different items with the lump sums or unit prices as so specified. The City agrees in consideration of the work to be performed for the Project herein and subject to the terms and conditions thereof, to pay Contractor all sums of money which may become due to Contractor in accordance with the terms of the aforesaid bid and proposal, and this Agreement, to wit: one million four hundred twenty seven thousand seven hundred dollars (\$1,427,700.00). Said sum shall be paid in accordance with Section 8 of the Standard Specifications. With respect to that portion of the above sum as is based upon the estimated quantities specified for the general scope of the work to be performed herein, actual payment will be based upon the quantities as measured upon completion. No payment made under this Agreement shall be construed to be an acceptance of defective work or improper materials.

Section 5. PREVAILING WAGES. Pursuant to the provisions of Articles 1 and 2 of Chapter 1, Part 7, Division II, of the Labor Code of the State of California, not less than the general prevailing rate of per diem wages, and not less than the general prevailing rate of per diem wages for holidays and overtime work, for each craft, classification or type of worker needed to execute the Project contemplated under this Agreement shall be paid to all workers, laborers and mechanics employed in the execution of said Project by Contractor, or by any subcontractor doing or contracting to do any part of said Project. The appropriate determination of the Director of the California Department of Industrial Relations is filed with, and available for inspection at 2729 Prospect Park Drive, Rancho Cordova, CA 95670, the office of the Clerk of the City. Contractor shall post, at each job site, a copy of such prevailing rate of per diem wages as determined by the Director for the California Department of Industrial Relations.

Section 6. INSURANCE. The Contractor shall carry and maintain during the life of this Agreement, such public liability, property damage and contractual liability, auto, worker's compensation and builders' risk insurance as required by the specifications.

Section 7. WORKERS' COMPENSATION CERTIFICATION. By execution of this Agreement, the Contractor certifies as follows:

"I am aware of the provisions of Section 3700 of the Labor Code which require every employer to be insured against liability for workers' compensation or to undertake self-insurance in accordance with the provisions of that code, and I will comply with such provisions before commencing the performance of the work of this contract."

Section 8. PERFORMANCE AND PAYMENT BONDS. The Contractor shall, before beginning said work for the Project, file two bonds with the City, each made payable to the City. These bonds shall be issued by a surety company authorized to do business in the State of California, and shall be maintained during the entire life of the Agreement at the expense of the Contractor. One bond shall be in the amount of one hundred percent (100%) of the Agreement and shall guarantee the faithful performance of the Agreement. The second bond shall be the

payment bond required by California Civil Code Section 3247 et seq., and shall be in the amount of one hundred percent (100%) of the Agreement. Any alterations made in the specifications which are a part of this Agreement or in any provision of this Agreement shall not operate to release any surety from liability on any bond required hereunder and the consent to make such alterations is hereby given, and any surety on said bonds hereby waives the provisions of California Civil Code Sections 2819 and 2845.

Section 9. INDEMNIFICATION.

- 9.1 Contractor's Performance.** To the fullest extent permitted by law, Contractor shall indemnify, defend and hold harmless City, its governing Board, officers, directors, agents, employees and volunteers from and against any and all claims, demands, actions, losses, liabilities, damages, and all costs incidental thereto, including cost of defense, settlement, arbitration, and reasonable attorneys' fees arising out of, pertaining to, or resulting from the acts or omissions of anyone else directly or indirectly acting on behalf of the Contractor, or for which the Contractor is legally liable under law, regardless of whether caused in part by a party indemnified hereunder.
- 9.2 No Limitation of Liability for Indemnification.** The indemnities set forth in this Section shall not be limited by the insurance requirements set forth in the Contract.

Section 10. MISCELLANEOUS PROVISIONS.

- 10.1** This Agreement shall bind and inure to the heirs, devisees, assignees, and successors in interest of Contractor and to the successors in interest of Contractor in the same manner as if such parties had been expressly named herein. All times stated herein or in the contract documents are of the essence hereof. As used in this instrument the singular includes the plural, and the masculine includes the feminine and the neuter. This Agreement may create a possessory interest subject to property taxation, and Contractor may be subject to the payment of property taxes levied on such interest.
- 10.2 Contract Administration.** This Agreement shall be administered by Zach Bosch ("Contract Administrator"). All correspondence shall be directed to or through the Contract Administrator or his or her designee.
- 10.3 Notices.** Any written notice to Consultant shall be sent to:

James Castle
Central Valley Engineering and Asphalt, Inc.
216 Kenroy Lane
Roseville, CA 95678
916.791.1609

Any written notice to City shall be sent to:

Zach Bosch, Associate Civil Engineer
City of Rancho Cordova
Department of Public Works

2729 Prospect Park Drive
Rancho Cordova, CA 95670

- 10.4 IRS Form W-9.** Contractor shall complete and submit Internal Revenue Service Form W-9 to the City before execution of this Agreement. The City's Finance Director shall have authority to waive this requirement.

IN WITNESS WHEREOF, the City Council and Contractor have caused this Agreement to be executed as of the day and year first above written.

CITY OF RANCHO CORDOVA:

CONTRACTOR:

Cyrus Abhar, City Manager

James Castle

Date

Date

Attest:

Mindy Cuppy, MMC, City Clerk


Date

Approved as to Form:

Adam U. Lindgren, City Attorney

Date

BEND PARK

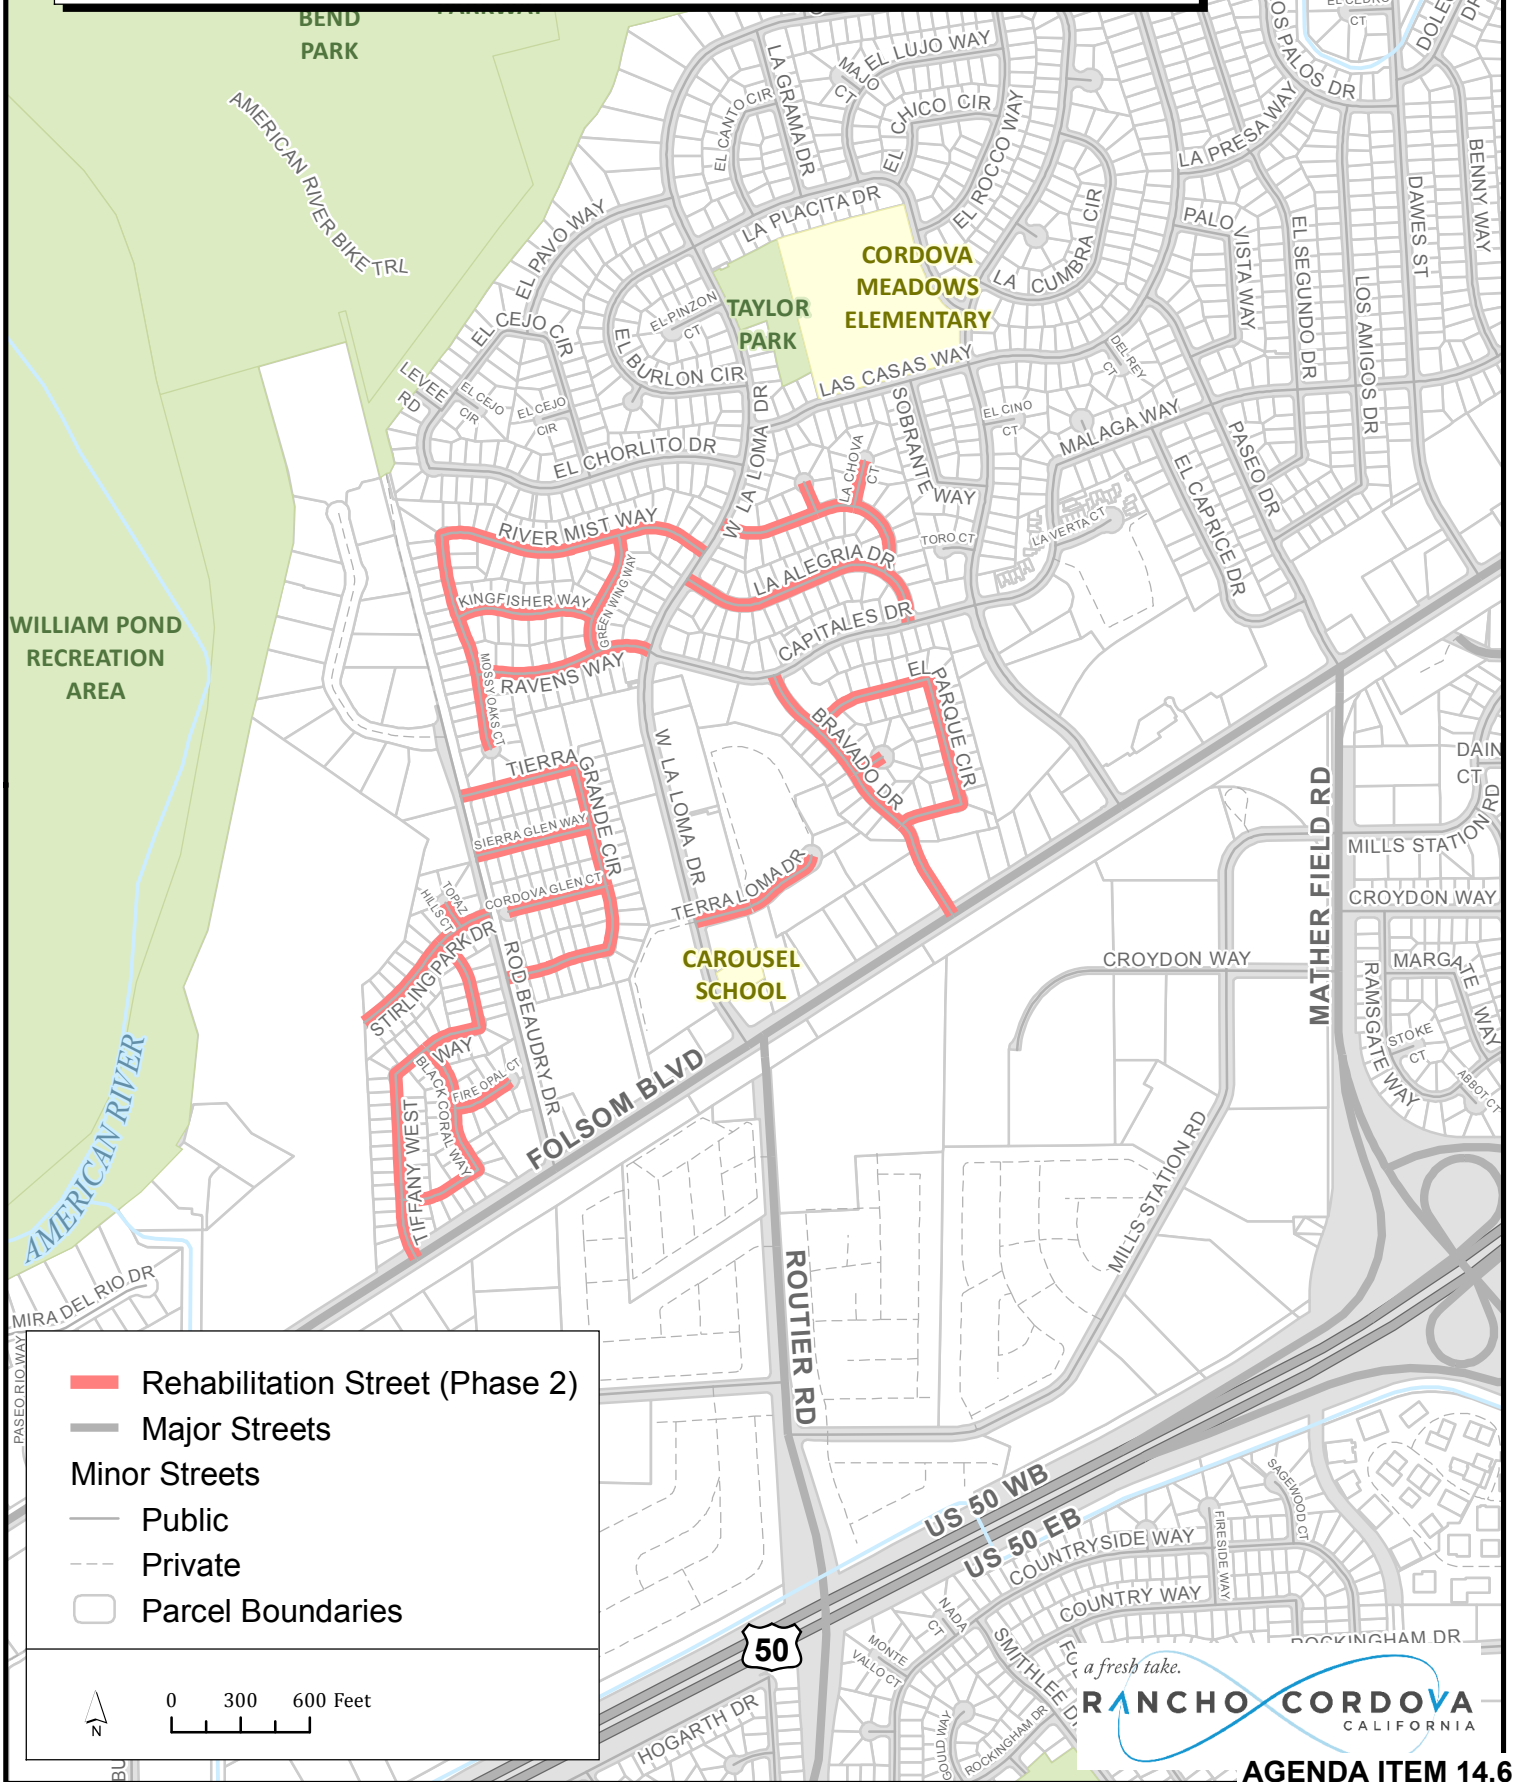

MEMORANDUM

DATE: June 5, 2017

TO: Honorable Mayor and Council Members

FROM: Michelle Mingay, Sr. Finance Analyst



SUBJECT: A RESOLUTION OF THE CITY COUNCIL OF THE CITY OF RANCHO CORDOVA DECLARING ITS INTENTION TO TRANSFER DELINQUENT REFUSE SERVICE CHARGES TO THE PROPERTY TAX ROLLS AND TO SET A PUBLIC HEARING FOR THE SAME

RECOMMENDATION

Adopt Resolution 79-2017.

RESULT OF RECOMMENDED ACTION

Adoption of this resolution will begin the process to allow delinquent refuse service charges to be collected on the property tax roll and sets a Public Hearing for August 7, 2017 at 5:30 pm in the City Council Chambers.

BACKGROUND

The Collection Services Contract ("Contract"), between the City of Rancho Cordova and Republic Services, formerly Allied Waste Services, ("Republic"), for residential garbage collection and recycling, allows Republic to take any action legally available to collect past due amounts. Pursuant to Government Code sections 38790.1 and 25831, one such action is for the City to assist Republic by placing the delinquent accounts on the property tax roll.

The City's Municipal Code allows for the property tax rolls to be utilized for collecting delinquent charges but in order for the City to assist Republic, the City Council must approve two separate Resolutions prior to recording a tax levy for delinquent residential solid waste accounts. The first resolution, which is the subject of tonight's meeting, establishes the intent of the City Council to transfer delinquent residential solid waste accounts to the tax rolls, as well as sets a Public Hearing for August 7, 2017 at 5:30 p.m. to take comments and objections from the public regarding the transfer of delinquent residential solid waste accounts to the tax roll. At the conclusion of the Public Hearing, the Council will be asked to adopt the second resolution titled "A Resolution of the City Council of the City of Rancho Cordova Authorizing Delinquent Residential Solid Waste Service Charges to be collected on the Property Tax Roll."

As of May 17, 2017, there are a total of 1,097 accounts eligible to be transferred to the tax roll, with a total balance due \$353,409.89. This amount includes a ten percent (10%) penalty which will be added to the tax roll to cover the cost for the City to administer the program.

In order to proceed with the levy of assessments, it is requested that Council adopt **Resolution No. 79-2017** A Resolution of Intention of The City Council of The City of Rancho Cordova to Transfer Delinquent Refuse Service Charges to the Tax Roll. Approval of this resolution also sets August 7, 2017 at 5:30 p.m. as the date and time for a public hearing on the issue. Notice of the public hearing will be given by publication at least 10 days prior.

FISCAL IMPACT

The City will receive a 10% administrative fee, based on the final balance transferred to the property tax roll, to cover the cost of administering the program.

ATTACHMENTS

1. Resolution No. 79-2017.
2. 2017/2018 draft Levy Report as of 5/17/17.

CITY OF RANCHO CORDOVA

RESOLUTION NO. 79-2017

**A RESOLUTION OF INTENTION OF THE CITY COUNCIL
OF THE CITY OF RANCHO CORDOVA TO TRANSFER DELINQUENT REFUSE SERVICE
CHARGES TO THE PROPERTY TAX ROLL**

WHEREAS, in 2004 the City of Rancho Cordova executed the Collection Services Contract with Republic Services, formerly Republic Waste Services, ("Republic") for the provision of residential solid waste collection and recycling services; and

WHEREAS, in 2011 the City of Rancho Cordova executed a five year contract extension with Republic for the provision of residential solid waste collection and recycling services; and

WHEREAS, the Collection Services Contract requires Republic to bill residential solid waste accounts for garbage and recycling services; and

WHEREAS, pursuant to Government Code sections 38790.1 and 25831, the City may assist Republic Services in collection of past due accounts; and

WHEREAS, the property tax collection process has been used for many years, by both the City of Rancho Cordova AND County of Sacramento, to collect delinquent utility charges.

NOW, THEREFORE, BE IT HEREBY RESOLVED BY THE CITY COUNCIL OF RANCHO CORDOVA that it is the opinion of the Council that the public interest and convenience require and that it is the intention of this Council to order delinquent refuse charges and late penalties collected on the tax roll at the time and in the manner as the general tax levy for County purposes; and

BE IT FURTHER RESOLVED that this Council hereby gives notice that it sets August 7, 2017 at the hour of 5:30 PM in the Council Chambers located at 2729 Prospect Park Drive in the City of Rancho Cordova, California as the time and place for any and all persons having objections to the proposed collection of delinquent refuse charges and late penalty on the tax roll to appear before the Council and show cause as to why the proposed action herein described should not be carried out in accordance with this Resolution; and

BE IT FURTHER RESOLVED that this Council hereby gives notice that any owner of property liable to be assessed for a delinquent refuse charge may, at any time not later than the hour set for hearing objections to the proposed collection of such delinquent charges on the tax roll, make and file with the City Clerk a written protest against the proposed action herein described and/or against the amount of such charges; and

BE IT FURTHER RESOLVED that the City Clerk shall cause this Resolution to be published in the Grapevine Independent, a newspaper published and circulated in the City of Rancho Cordova, which said newspaper is hereby designated for that purpose.

PASSED AND ADOPTED by the City Council of the City of Rancho Cordova on the _____ day of _____, 2017 by the following vote:

AYES:

NOES:

ABSENT:

ABSTAIN:

Donald Terry, Mayor

ATTEST:

Mindy Cuppy, MMC, City Clerk

City of Rancho Cordova
Residential Refuse Delinquencies
as of May 17, 2017

Account #	Parcel Number	Billing Name	Street #	Street Name/PO BOX	Address 2	City	State	Zip Code	TOTAL
2420	07700820130000	SHALAYA ARMSTRONG	3041	PORTSMOUTH DR		RANCHO CORDOVA	CA	95670-5354	\$ 26.20
515	07702700380000	STEPAN DERMISHYAN & SONIK	10238	COUNTRYSIDE WAY		SACRAMENTO	CA	95827-2468	\$ 26.21
1482	05703110150000	BROOKE KENT	2406	CARIEL CT		RANCHO CORDOVA	CA	95670-4924	\$ 27.68
76	07600740060000	CHRISTIAN MARKHAM	10320	RINDA DR		RANCHO CORDOVA	CA	95670-2033	\$ 27.92
282	07223800160000	LARRY KOLOSOF	3300	TUALATIN WAY		RANCHO CORDOVA	CA	95670-6957	\$ 29.15
260	06804430070000	CONNIE MCDONALD	3220	RUSTICWOOD WAY		SACRAMENTO	CA	95827-2834	\$ 29.95
4390	05600350090000	BARBARA BROWN	10408	RIVER WOOD WAY		RANCHO CORDOVA	CA	95670-2229	\$ 31.59
1247	06705500310000	KELLY BARNES	11705	LOISDALE WAY		RANCHO CORDOVA	CA	95742-8028	\$ 31.82
509	07229702030000	RYAN HOLLOWAY	3145	MINTURN WAY		RANCHO CORDOVA	CA	95670-6271	\$ 32.05
653	07228900150000	MICHAEL COLLINS	12727	THORNBERG WAY		RANCHO CORDOVA	CA	95742-7804	\$ 32.26
331	06707700430000	MELISSA TIBURCIO	4380	ANATOLIA DR		RANCHO CORDOVA	CA	95742-8103	\$ 32.27
289	05702030190000	LOUISE BENSON	2617	CABERNET WAY		RANCHO CORDOVA	CA	95670-4809	\$ 33.86
42	06706400030000	CARMEL TORRES	4445	ANATOLIA DR		RANCHO CORDOVA	CA	95742-8054	\$ 34.30
131	05700740050000	RUSSELL JOHNSON	10550	MALVASIA DR		RANCHO CORDOVA	CA	95670-3747	\$ 35.45
818	07224800490000	BOBBY BABCOCK	10947	MERITAGE DR		RANCHO CORDOVA	CA	95670-6963	\$ 36.16
2475	06801020120000	CYNTHIA KLOCZKO	7628	18TH AVE		SACRAMENTO	CA	95820-3609	\$ 37.51
5420	06804350150000	MATTHEW CUMMINGS	9821	HEARTWOOD WAY		SACRAMENTO	CA	95827-2812	\$ 37.74
367	06705501170000	EMEKA J OKONKWO	11828	LOISDALE WAY		RANCHO CORDOVA	CA	95742-8029	\$ 37.84
628	07225800480000	GARY VALDEZ	11108	GRACIANO DR		RANCHO CORDOVA	CA	95670-6408	\$ 38.19
5815	07220200610000	GALINA BRYKOVA	2881	3RD AVE		SACRAMENTO	CA	95818-2707	\$ 38.46
299	06706000950000	JEFF MACILRAITH	11817	CORINO WAY		RANCHO CORDOVA	CA	95742-8034	\$ 41.01
5496	06804380010000	ARTEMIO TRUJILLO	9793	RED CEDAR CIR		SACRAMENTO	CA	95827-2814	\$ 41.03
561	05800410030000	RODOLFO GONZALEZ	10809	GLENHAVEN WAY		RANCHO CORDOVA	CA	95670-4946	\$ 42.46
4580	06804930070000	NATALYA MANASYAN		PO BOX 278025		SACRAMENTO	CA	95827-8025	\$ 42.64
1782	06705400090000	JEREMY FOSTER	11760	BROOK VALLEY WAY		RANCHO CORDOVA	CA	95742-8025	\$ 44.37
196	06801530090000	DANIEL OCAMPO	3536	GEMINI WAY		SACRAMENTO	CA	95827-2926	\$ 45.40
429	07226000280000	GUILLAN WANG	9812	TOSCANO DR		ELK GROVE	CA	95757-3029	\$ 45.45
6127	05701620010000	RONALD BAUGHAM	10820	AMBAASSADOR DR		RANCHO CORDOVA	CA	95670-2430	\$ 46.31
634	06803610060000	LAMONT DUKES	3537	ASTRAL DR		SACRAMENTO	CA	95827-3505	\$ 46.44
459	06709300130000	ANTHONY WILSON	4048	BRANIGAN LAKE WAY		RANCHO CORDOVA	CA	95742-7775	\$ 46.91
1142	05600830070000	REZA AZIMI	10493	GEORGETOWN DR		RANCHO CORDOVA	CA	95670-2262	\$ 48.16
394	05601520120000	NICKOLAS DIMITRIADIS		PO BOX 1688		FAIR OAKS	CA	95628-1688	\$ 48.16
963	05602800070000	JACQUES GRABER	11244	PECOS RIVER CT		RANCHO CORDOVA	CA	95670-2918	\$ 48.16
377	05604000210000	ZACHARY GEDECKE	11112	CONGO RIVER CT		RANCHO CORDOVA	CA	95670-2832	\$ 48.16
1063	05604100260000	SHARON P SANDERS	11130	OBERUN RIVER CT		RANCHO CORDOVA	CA	95670-2915	\$ 48.16
1081	05604240030000	MARK HOM	2247	PALMWOOD CT		RANCHO CORDOVA	CA	95670-2315	\$ 48.16
1308	05700610050000	ALPHA GODSILL	10479	DOLECETTO DR		RANCHO CORDOVA	CA	95670-3640	\$ 48.16
4456	05800730150000	SAMUEL VELAZQUEZ	2312	SONATA DR		RANCHO CORDOVA	CA	95670-5234	\$ 48.16
393	05801450080000	TARANG GUPTA	4818	PLAINFIELD DR		SAN JOSE	CA	95111-3820	\$ 48.16
1893	05802060110000	ARDITH L FERRIS	2428	GLENFAIRE DR		RANCHO CORDOVA	CA	95670-3948	\$ 48.16
510	06704500280000	VICKI CHAMBERS & KEN WRIGHT	11705	AZALEA GARDEN WAY		RANCHO CORDOVA	CA	95742-8047	\$ 48.16
1656	06704500430000	NUI LI	4470	RUBY LANDING WAY		RANCHO CORDOVA	CA	95742-8049	\$ 48.16
185	06705401030000	KRISTI GABEL	11720	VILLAGE POND WAY		RANCHO CORDOVA	CA	95742-8027	\$ 48.16
302	06706800080000	CAROLA VALDES	5332	ALMOND FALLS WAY		RANCHO CORDOVA	CA	95742-8118	\$ 48.16
395	06707101090000	PATRICK COX	5491	WINDMOOR CT		RANCHO CORDOVA	CA	95742-8165	\$ 48.16
233	06708800490000	LANA ALTON	12376	MONTAUK WAY		RANCHO CORDOVA	CA	95742-7725	\$ 48.16
29	06709200030000	RAJKUMAR GANESH & KIRTANA V	3934	ARISTOTLE CIR		RANCHO CORDOVA	CA	95742-8105	\$ 48.16
528	06803640150000	JEFFERSON DA CRUZ-GONCALVES	3608	ASTRAL DR		SACRAMENTO	CA	95827-3508	\$ 48.16
2191	06804200530000	KWANG SUN PIETZ	3308	CHISWELL WAY		SACRAMENTO	CA	95827-2310	\$ 48.16
2227	06804710230000	THERESA SCHOCK	3250	SATURN DR		SACRAMENTO	CA	95827-2350	\$ 48.16
2244	06804800120000	RAQUEL CAMARENA	3401	CORBIN WAY		SACRAMENTO	CA	95827-2339	\$ 48.16
5705	07220200520000	BRET SPIRES	11004	BIANCO WAY		RANCHO CORDOVA	CA	95670-6907	\$ 48.16
6137	07222200610000	BRITT S RANDALL	7181	ORCHARD CIR		PENRYN	CA	95663-9315	\$ 48.16
554	07224800240000	REBECCA GANNON	3517	ENVERO WAY		RANCHO CORDOVA	CA	95670-6960	\$ 48.16
1834	07225900800000	DAVID HIGGINS	3433	NOUVEAU WAY		RANCHO CORDOVA	CA	95670-6987	\$ 48.16
406	07229800450000	TJAU F HO & ERNY SETIONO	3348	OSELOT WAY		RANCHO CORDOVA	CA	95670-6981	\$ 48.16
219	07229902440000	ERIK RINGELBERG	10874	DISK DR		RANCHO CORDOVA	CA	95670-6280	\$ 48.16
282	07506900030000	LORIN PETERSON		PO BOX 277248		SACRAMENTO	CA	95827-7248	\$ 48.16
519	07507000140000	PATRICE MACKEY	2841	TIFFANY WEST WAY		SACRAMENTO	CA	95827-1419	\$ 48.16
596	07601010180000	BRYAN E COSTELLO	10229	LOS PALOS DR		RANCHO CORDOVA	CA	95670-3425	\$ 48.16
2330	07601730130000	ANN SANDNER	2641	PALO VISTA WAY		RANCHO CORDOVA	CA	95670-3428	\$ 48.16
2383	07602540010000	MARILYN TULLIS	2400	LA LOMA DR		RANCHO CORDOVA	CA	95670-3413	\$ 48.16
250	07701220030000	NOEL LOUGHRIDGE	10408	ABBOTTTFORD WAY		RANCHO CORDOVA	CA	95670-5802	\$ 48.16
618	07701910090000	ANDRZEJ KRZYWOSZYJA	10113	SATOW DR		SACRAMENTO	CA	95827-2408	\$ 48.16
6080	07703250060000	JEFFREY CLARK	3359	BUTLER CT		SACRAMENTO	CA	95827-2438	\$ 48.16
476	06709000440000	MICHAEL RUNFOLA	4254	BORDERLANDS DR		RANCHO CORDOVA	CA	95742-7754	\$ 48.28
184	05801810280000	SHANNON CRAWFORD	2213	ZINFANDEL DR		RANCHO CORDOVA	CA	95670-5120	\$ 48.68
6521	07223800190000	CASINIRO ALcantar	3309	CRISTOM DR		RANCHO CORDOVA	CA	95670-6953	\$ 49.70
374	06801340050000	GRIGORII AVSENTIEV	10043	NEBULA WAY		SACRAMENTO	CA	95827-2972	\$ 49.77
560	05604270030000	D'MARCO & ERIN JOHNSON	10441	WOOD BRIDGE WAY		RANCHO CORDOVA	CA	95670-2256	\$ 50.13
121	05604240250000	JAMES STONE & MARGA WATTERSON	2308	MILLS RANCH WAY		RANCHO CORDOVA	CA	95670-2340	\$ 50.19
114	07600540070000	ROBERTA L TWEEDY	2229	MAXINE WAY		RANCHO CORDOVA	CA	95670-2018	\$ 50.23
417	06708200440000	MARQUIS BOLDEN	12329	EDYTH LAKE WAY		RANCHO CORDOVA	CA	95742-7702	\$ 50.40
453	06708000070000	JUNG & HEE PYUN	4235	CHOTEAU CIR		RANCHO CORDOVA	CA	95742-7766	\$ 50.46
588	07601610080000	JEFF BRANDT	2622	SOBRANTE WAY		RANCHO CORDOVA	CA	95670-3316	\$ 50.57
1338	05701010110000	MATTHEW D STACY	2537	GANZAN WAY		RANCHO CORDOVA	CA	95670-3623	\$ 50.62
279	06704501080000	DAVID & ROBIN MUELLER	11771	JUSTINIAN DR		RANCHO CORDOVA	CA	95742-8052	\$ 50.62
317	06709200050000	BURTON & NINA DILLON	3938	ARISTOTLE CIR		RANCHO CORDOVA	CA	95742-8105	\$ 50.62
461	06800910190000	HAIDEE COOPER	9969	REDSTONE DR		SACRAMENTO	CA	95827-3501	\$ 50.62
1280	05602500420000	TRUST OF KREFT	2148	PANTAGES CIR		RANCHO CORDOVA	CA	95670-2421	\$ 50.66
499	06704500840000	CHRISTOPHER/MONICA OBODOEFUNA	11776	ROSE WIND CT		RANCHO CORDOVA	CA	95742-8050	\$ 50.66
599	05700630070000	VADIM VOLOSHIN	2530	FURMINT WAY		RANCHO CORDOVA	CA	95670-3620	\$ 50.75
6146	07223500040000	BEATRIZ ALO	11013	PIORE DR		RANCHO CORDOVA	CA	95670-6945	\$ 51.52
442	07225600310000	COLTON WESTMORELAND	11195	PEREL CT		RANCHO CORDOVA	CA	95670-8349	\$ 53.35
169	07229700900000	LEONORA TRAVELLA	3151	LEA	STERLING WAY	RANCHO CORDOVA	CA	95670-6261	\$ 53.71
566	05801510040000	EILEEN C RAMIREZ	2472	GLENFAIRE DR		RANCHO CORDOVA	CA	95670-3948	\$ 54.02
1217	05601840020000	TRUST OF GALVEZ	2199	PANTAGES CIR		RANCHO CORDOVA	CA	95670-2458	\$ 54.14
458	05602700720000	MICHELLE STEWART	2205	TRAILS CT		RANCHO CORDOVA	CA	95670-2235	\$ 54.31
650	05801720120000	BRYAN & CATHLEEN CARPENTER		PO BOX 3205		RANCHO CORDOVA	CA	95741-3205	\$ 54.57
658	05803900520001	GWENICE GARNETT	2361	BRIDLEWOOD DR		RANCHO CORDOVA	CA	95670-4276	\$ 54.81
301	07229701470000	TOM & XIAO M SCHEBYE	3146	APPERLY WAY		RANCHO CORDOVA	CA	95670-6269	\$ 54.81
435	07507200510000	CYNTHIA CROCKER	10066	RIVER MIST WAY		RANCHO CORDOVA	CA	95670-3183	\$ 54.81
408	07502410080000	JAMES O GRANT	2283	LA GRAMA DR		RANCHO CORDOVA	CA	95670-3136	\$ 54.82

City of Rancho Cordova
Residential Refuse Delinquencies
as of May 17, 2017

Account #	Parcel Number	Billing Name	Street #	Street Name/PO BOX	Address 2	City	State	Zip Code	TOTAL
2117	07203640040000	JERRY EDWARDS	10875	PAIUTE WAY		RANCHO CORDOVA	CA	95670-5629	\$ 55.00
1167	05601250010000	ROBERT HEN SMITH	2129	KELLOGG WAY		RANCHO CORDOVA	CA	95670-2452	\$ 55.53
490	06705700750000	MIKE SOLURI	11748	MANI CIR		RANCHO CORDOVA	CA	95742-8040	\$ 55.56
80	07700640050000	BETTY DUNHAM	10416	WHITE ROCK RD		RANCHO CORDOVA	CA	95670-5427	\$ 55.56
560	05702540080000	LYNETTE LOGAN	10724	ALICANTE WAY		RANCHO CORDOVA	CA	95670-4807	\$ 55.57
506	05600720120000	ALFONSO & JUANITA F DOMINGUEZ	10490	AMBASSADOR DR		RANCHO CORDOVA	CA	95670-2272	\$ 56.30
1373	05701450180000	J ALBERTO CHAVEZ	8500	CLOUDCROFT WAY		ORANGEVALE	CA	95662-3925	\$ 56.91
1733	05600930050000	TOM DURSTON	2200	GLENEYRE CT		RANCHO CORDOVA	CA	95670-2313	\$ 56.93
84	05601010280000	TRAVIS HENDERSON	10609	COLOMA RD		RANCHO CORDOVA	CA	95670-3936	\$ 56.93
390	05601820070000	ANIELYN ROXAS	10535	GEORGETOWN DR		RANCHO CORDOVA	CA	95670-2448	\$ 56.93
633	05601820110000	LAM C LUONG	9033	BUNGALOW WAY		ELK GROVE	CA	95758-1233	\$ 56.93
5870	05601910060000	MARY WHITAKER	10609	AMBASSADOR DR		RANCHO CORDOVA	CA	95670-2403	\$ 56.93
629	05601930060000	LEONARD W BLOM	10701	AMBASSADOR DR		RANCHO CORDOVA	CA	95670-2405	\$ 56.93
20	05601960080000	CHERI WADLE	2011	VAN NUYS WAY		RANCHO CORDOVA	CA	95670-2425	\$ 56.93
4393	05602700460000	RICHARD BUCKNER	2233	RIVER TRAILS CIR		RANCHO CORDOVA	CA	95670-2222	\$ 56.93
5931	05602800190000	KRISTIN LOWRY	11232	RUSSIAN RIVER CT		RANCHO CORDOVA	CA	95670-2924	\$ 56.93
399	05603000460000	KIARI SAVORN	1705	KLAMATH RIVER DR		RANCHO CORDOVA	CA	95670-2715	\$ 56.93
639	05603400040000	AUSTIN KURTZ	2180	EDEN RIVER CT		RANCHO CORDOVA	CA	95670-2807	\$ 56.93
632	05603700060000	MATTHEW D ONEAL	1873	KLAMATH RIVER DR		RANCHO CORDOVA	CA	95670-2846	\$ 56.93
1040	05603810090000	DOUGLAS BEISNER	11079	CILKER RIVER WAY		RANCHO CORDOVA	CA	95670-2852	\$ 56.93
5793	05603830120000	CHRIS MATTHEWS	11120	CILKER RIVER WAY		RANCHO CORDOVA	CA	95670-2850	\$ 56.93
5859	05603840080000	CARLOS GARCIA	1561	KLAMATH RIVER DR		RANCHO CORDOVA	CA	95670-2742	\$ 56.93
429	05603930030000	LANCE & PAMELA GILBERT	154	SOUTHCREEK CIR		FOLSOM	CA	95630-1511	\$ 56.93
473	05604000080000	BRIANA & WILLIAM ROBERTS	11109	CROOKEN RIVER CT		RANCHO CORDOVA	CA	95670-2834	\$ 56.93
1306	05700520080000	BLAIR ABERNATHY	2462	SALAMANCA		LA VERNE	CA	91750-1173	\$ 56.93
5496	05700730330000	ROSE CAPPS	10513	MALVASIA DR		RANCHO CORDOVA	CA	95670-3711	\$ 56.93
300	05700830080000	GIA ROCHA	2501	MOSCANO WAY		RANCHO CORDOVA	CA	95670-3820	\$ 56.93
623	05701110210000	SAMANTHA HUBER & NATHAN LANE	2549	VERNACCIA CIR		RANCHO CORDOVA	CA	95670-3723	\$ 56.93
548	05701130080000	JULIE MAXEY	2529	SARDA WAY		RANCHO CORDOVA	CA	95670-3719	\$ 56.93
601	05701610170000	CLAUDIA AVILA	2625	FURMINT WAY		RANCHO CORDOVA	CA	95670-3621	\$ 56.93
628	05701840030000	JAMES W FROLOFF	2516	CABERNET WAY		RANCHO CORDOVA	CA	95670-4909	\$ 56.93
1423	05701930170000	LORETTA COOPER	10649	CHARBONO WAY		RANCHO CORDOVA	CA	95670-4836	\$ 56.93
5616	05702320090000	MICHAEL MIGLIORE	7901	N LOCKE RD		VACAVILLE	CA	95688-9615	\$ 56.93
1443	05702330100000	ARTHUR BROWNE	2733	ARAMON DR		RANCHO CORDOVA	CA	95670-4801	\$ 56.93
1445	05702520040000	R K WELLS	2723	ZINFANDEL DR		RANCHO CORDOVA	CA	95670-4826	\$ 56.93
526	05702810100000	RAMON E ABERASTURI	2409	MASONI WAY		RANCHO CORDOVA	CA	95670-3817	\$ 56.93
1500	05800240070000	LINDA LANE	2536	CORDOVA LN		RANCHO CORDOVA	CA	95670-4950	\$ 56.93
1502	05800330050000	LEWIS ALLEN	2624	CORDOVA LN		RANCHO CORDOVA	CA	95670-5008	\$ 56.93
31006	05801140210000	DAVID KOLSHINKSI	10821	BALLANTRAE WAY		RANCHO CORDOVA	CA	95670-4933	\$ 56.93
1816	05801260060000	JANIS ANN DSLEV	5901	FIRE STICK CT		CITRUS HEIGHTS	CA	95621-4728	\$ 56.93
1819	05801310280000	JACK A & MARGARET Y MCGUIRE	4200	DRAKE DR		OXNARD	CA	93033-6723	\$ 56.93
1856	05801530100000	DANNY ALTO JENSEN	3146	BIMBER CT		SAN JOSE	CA	95148-2733	\$ 56.93
4324	05801920050000	ANATOLY PURIS	10644	BISCAY WAY		RANCHO CORDOVA	CA	95670-3958	\$ 56.93
319	05803120050000	WILLIAM F & LARISSA D PACUILLA		PO BOX 854		DAVIS	CA	95617-0854	\$ 56.93
317	05803120050000	WILLIAM F & LARISSA D PACUILLA		PO BOX 854		DAVIS	CA	95617-0854	\$ 56.93
591	05803700330000	DANIEL RAMOS	4080	24TH ST		SACRAMENTO	CA	95822-1443	\$ 56.93
226	05803700520000	AMANDA CARTER KING	10934	KELLY RYAN CT		RANCHO CORDOVA	CA	95670-5103	\$ 56.93
46	05804100150000	JUDITH ROONEY	2356	FILMORE LN		RANCHO CORDOVA	CA	95670-4241	\$ 56.93
632	05804200150000	BRENT MCCULLY	2640	LOS NOGALES WAY		RANCHO CORDOVA	CA	95670-5117	\$ 56.93
632	05804200150000	THOMAS MCCULLY	2640	LOS NOGALES WAY		RANCHO CORDOVA	CA	95670-5117	\$ 56.93
739	05804200360000	JUDITH OGLETREE	2978	ORA AVO TER		VISTA	CA	92084-6548	\$ 56.93
622	05805000090000	CLEMENTE E EDWARDS	2426	RASHAWN DR		RANCHO CORDOVA	CA	95670-4258	\$ 56.93
644	05805100030000	TAMMY HOANG	2438	KAYWOOD CT		RANCHO CORDOVA	CA	95670-4234	\$ 56.93
273	06704400050000	NICK KELLOGG	3947	RILEY ANTON WAY		RANCHO CORDOVA	CA	95742-8001	\$ 56.93
612	06704400490000	MICHAEL & JOAN & DAVID JONES	11887	HERODIAN DR		RANCHO CORDOVA	CA	95742-8000	\$ 56.93
254	06704500790000	KAWALJIT BAJWA	11756	ROSE WIND CT		RANCHO CORDOVA	CA	95742-8050	\$ 56.93
1729	06704500810000	CONNIE BUNGARNER	11764	ROSE WIND CT		RANCHO CORDOVA	CA	95742-8050	\$ 56.93
8	06704900460000	ELIZABETH CALDERON	4213	ANATOLIA DR		RANCHO CORDOVA	CA	95742-8024	\$ 56.93
114	06704900570000	BOGDANEL BADELITA	11821	OPAL RIDGE WAY		RANCHO CORDOVA	CA	95742-8020	\$ 56.93
2160	06705000420000	AUSTIN DIBENEDETTO	4255	SARDONYX CT		RANCHO CORDOVA	CA	95742-8065	\$ 56.93
468	06705400530000	SERGI PAVLOV	4074	COPPER LAKE WAY		RANCHO CORDOVA	CA	95742-8026	\$ 56.93
150	06705700190000	JOHN MALLARE	4692	FAIRBROOK CT		RANCHO CORDOVA	CA	95742-8129	\$ 56.93
424	06705700980000	APRIL XENAKIS	4168	ANATOLIA DR		RANCHO CORDOVA	CA	95742-8038	\$ 56.93
277	06705800520000	DINH HO	12049	PERICLES DR		RANCHO CORDOVA	CA	95742-8079	\$ 56.93
203	06706000070000	DEBRA D PADJEN & MARCO J RAUCH	11765	CORINO WAY		RANCHO CORDOVA	CA	95742-8033	\$ 56.93
234	06706000300000	TAPAS BISWAS	4257	THALIA WAY		RANCHO CORDOVA	CA	95742-8035	\$ 56.93
2155	06706400200000	XIN FAN	5421	TREE SIDE DR		CARMICHAEL	CA	95608-5942	\$ 56.93
414	06706600390000	ARI GULLERMO	4087	CORATINA WAY		RANCHO CORDOVA	CA	95742-8006	\$ 56.93
102	06706601040000	DWIGHT & DEBRA LOCKHART	4008	KALAMATA WAY		RANCHO CORDOVA	CA	95742-8004	\$ 56.93
562	06706800070000	HOLLY & DANIEL R WALSH	5321	ALMOND FALLS WAY		RANCHO CORDOVA	CA	95742-8118	\$ 56.93
517	06706900560000	ANTONIO & JILL SANTOS	5220	HEATHER RANCH WAY		RANCHO CORDOVA	CA	95742-8182	\$ 56.93
568	06707000040000	VALERIE VELASCO	5126	MOSSY STONE WAY		RANCHO CORDOVA	CA	95762-	\$ 56.93
632	06707000310000	JERMAINE EVANS	5210	COPPER SUNSET WAY		RANCHO CORDOVA	CA	95742-8198	\$ 56.93
586	06707000430000	TROY HERMANN	5030	BIRCH VALLEY WAY		RANCHO CORDOVA	CA	95742-	\$ 56.93
581	06707000460000	HEATHER SIMONSEN	5018	BIRCH VALLEY WAY		RANCHO CORDOVA	CA	95742-	\$ 56.93
416	06707100010000	JASMINE CARDENAS	11919	COUNTRY GARDEN DR		RANCHO CORDOVA	CA	95742-8125	\$ 56.93
474	06707100570000	LISA LONG	5457	MOSSY STONE WAY		RANCHO CORDOVA	CA	95742-8177	\$ 56.93
422	06707100860000	TIFFANY BAKER	5448	COPPER SUNSET WAY		RANCHO CORDOVA	CA	95742-8162	\$ 56.93
530	06707200100000	ARMIN TROCIO	5214	OTTER POND WAY		RANCHO CORDOVA	CA	95742-8161	\$ 56.93
363	06707200860000	GANESH PAL	5228	MOSSY STONE WAY		RANCHO CORDOVA	CA	95742-8151	\$ 56.93
177	06707500380000	BOBYN WILSON	12054	QUAIL FALLS WAY		RANCHO CORDOVA	CA	95742-8130	\$ 56.93
523	06708400220000	JACOB M SALAS	12416	PAWCATUCK WAY		RANCHO CORDOVA	CA	95742-7738	\$ 56.93
120	06708401100000	ANDY AGANAD	3201	HADDON WAY		SAN JOSE	CA	95135-2006	\$ 56.93
421	06708500920000	DOUGLAS BOYCE	12475	NOOKTA WAY		RANCHO CORDOVA	CA	95742-7772	\$ 56.93
389	06708600190000	CASIE CAMPBELL	12298	PALEO WAY		RANCHO CORDOVA	CA	95742-7756	\$ 56.93
519	06708800500000	MARK CAMPBELL	12382	MONTAUK WAY		RANCHO CORDOVA	CA	95742-7725	\$ 56.93
65	06708900400000	PELAGIO & SUSAN ABULENCIA	12300	HABITAT WAY		RANCHO CORDOVA	CA	95742-7705	\$ 56.93
278	06800720140000	SETH FELDMAN	9952	NEBULA WAY		SACRAMENTO	CA	95827-2914	\$ 56.93
287	06800740030000	ERIC WESTBROOK	3431	EXPLORER DR		SACRAMENTO	CA	95827-2955	\$ 56.93
516	06801040020000	RACHEL OTTLEY	9934	VANGUARD DR		SACRAMENTO	CA	95827-2352	\$ 56.93
620	06801220070000	MIESHA M SANDERS	9923	METEOR DR		SACRAMENTO	CA	95827-2911	\$ 56.93
281	06801340030000	ADOLPH B J GOWER	3415	COMET CT		SACRAMENTO	CA	95827-2924	\$ 56.93
642	06801430100000	RESIDENTIAL EQUITY MGMT	101	PARKSHORE DR	STE 100	FOLSOM	CA	95630-4726	\$ 56.93

City of Rancho Cordova
Residential Refuse Delinquencies
as of May 17, 2017

Account #	Parcel Number	Billing Name	Street #	Street Name/PO BOX	Address 2	City	State	Zip Code	TOTAL
642	06801430100000	RESIDENTIAL EQUITY MGMT	101	PARKSHORE DR	STE 100	FOLSOM	CA	95630-4726	\$ 56.93
285	06801540020000	WILLIE FULGHAM	3529	SCORPIO DR		SACRAMENTO	CA	95827-2938	\$ 56.93
2100	06803420120000	JOAN COOKE	10039	BROMLEY WAY		SACRAMENTO	CA	95827-2303	\$ 56.93
2104	06803440020000	RICHIENDA RAQUINIO	3340	HOGARTH DR		SACRAMENTO	CA	95827-2341	\$ 56.93
504	06803470200000	FRANCIS PARDUE	9963	VANGUARD DR		SACRAMENTO	CA	95827-2356	\$ 56.93
195	06803620030000	ERIC E ATKINSON	3528	ASTRAL DR		SACRAMENTO	CA	95827-3540	\$ 56.93
647	06803660280000	LAURIE SMITH & BARBARA SCHERER	9923	OLD PLACERVILLE RD		SACRAMENTO	CA	95827-3531	\$ 56.93
1141	06804200760000	VICTOR BAZAN	3345	FELTHAM WAY		SACRAMENTO	CA	95827-2313	\$ 56.93
2220	06804520200000	DONALD B LOUIE	9775	BURLINE ST		SACRAMENTO	CA	95827-3509	\$ 56.93
2443	06804540150000	CHRISTINE FERGUSON	3633	GRANBY DR		SACRAMENTO	CA	95827-3524	\$ 56.93
573	06804800220000	SHERYL HARRIS	3344	CORBIN WAY		SACRAMENTO	CA	95827-2312	\$ 56.93
344	06804910050000	DAVID J BADER	3838	WATT AVE	STE C301	SACRAMENTO	CA	95821-2664	\$ 56.93
512	06804920080000	SUN PARK	10048	BRIANTOWN CT		SACRAMENTO	CA	95827-2945	\$ 56.93
2248	06804920230000	BONNIE ANN CARPENTER	10049		STEPHINA CT	SACRAMENTO	CA	95827-2949	\$ 56.93
194	06805000170000	TAMMY CAO	1930	N BEND DR		SACRAMENTO	CA	95835-1263	\$ 56.93
2017	07201330030000	LIGAYA B CHEESEMAN	10434	MILLS TOWER DR		RANCHO CORDOVA	CA	95670-5439	\$ 56.93
683	07201510220000	MIKE TAMPUS	2218	BUCKS CREEK CT		GOLD RIVER	CA	95670-8121	\$ 56.93
683	07201510220000	MIKE TAMPUS	2218	BUCKS CREEK CT		GOLD RIVER	CA	95670-8121	\$ 56.93
700	07201520010000	RAYMOND S BLACK	11142	JORDAN RIVER CT		RANCHO CORDOVA	CA	95670-2945	\$ 56.93
871	07201640030000	ROBERT FRAZIER	2910	GRAYSON WAY		RANCHO CORDOVA	CA	95670-5610	\$ 56.93
655	07201710090000	CKM HOLDINGS LLC	9381	E STOCKTON BLVD	STE 200	ELK GROVE	CA	95624-5068	\$ 56.93
2057	07201830050000	MARY JOANN SWESEY	10470	S PAULDING WAY		RANCHO CORDOVA	CA	95670-5521	\$ 56.93
389	07202020100000	DIAMOND BAY REALTY & PM		PO BOX 15087		SANTA ANA	CA	92735-0087	\$ 56.93
2063	07202020130000	RONNIE LEE SMITH	10554	SILVERWOOD WAY		RANCHO CORDOVA	CA	95670-5532	\$ 56.93
546	07203100320000	KATHRINE RENEE REEVES	2948	CALLE DEL SOL WAY		RANCHO CORDOVA	CA	95670-5607	\$ 56.93
5623	07219600220000	HEENA SHAH	1001	SMITH WAY		FOLSOM	CA	95630-7338	\$ 56.93
24	07219700280000	CHRISTINE POK	10856	BIANCO WAY		RANCHO CORDOVA	CA	95670-6900	\$ 56.93
165	07220200620000	BRANDON P JENSEN	10964	BIANCO WAY		RANCHO CORDOVA	CA	95670-6907	\$ 56.93
6212	07222100040000	VADIM PETRASHISHIN	10736	BELLONE WAY		RANCHO CORDOVA	CA	95670-6927	\$ 56.93
91	07223500140000	TRONG TRAN & THUYHANH NGUYEN	11055	FIGURE DR		RANCHO CORDOVA	CA	95670-6945	\$ 56.93
6534	07223800150000	GOPALAKRIS CHANDRASEKAR	931	PATRICK CIR		FOLSOM	CA	95630-7503	\$ 56.93
1131	07224600440000	AGUEDO CARRILLO III	3529	DEBINA WAY		RANCHO CORDOVA	CA	95670-6972	\$ 56.93
1169	07224700480000	HARRISON LE	3573	ENVERO WAY		RANCHO CORDOVA	CA	95670-6961	\$ 56.93
415	07225600060000	MICHAEL NICHOLS	3375	OSELOT WAY		RANCHO CORDOVA	CA	95670-8338	\$ 56.93
393	07226000790000	BARCOUR ROUMIE	3562	NOUVEAU WAY		RANCHO CORDOVA	CA	95670-6990	\$ 56.93
640	07228900110000	JOHN P TRIBIVIANO	12743	THORNBERG WAY		RANCHO CORDOVA	CA	95742-7804	\$ 56.93
409	07229700940000	CAPRICE SCOTT	10910	TOWER PARK DR		RANCHO CORDOVA	CA	95670-6263	\$ 56.93
426	07230000090000	PRASHANT & ARTI SINGH	3227	MONTROSE WAY		EL DORADO HILLS	CA	95762-9682	\$ 56.93
640	07232600330000	SHANE & GEORGINA HOLDEN	10854	BARDEN DR		RANCHO CORDOVA	CA	95670-8001	\$ 56.93
375	07500530020000	JERRY D MCCAIN	2706	EL PARQUE CIR		RANCHO CORDOVA	CA	95670-1911	\$ 56.93
467	07501510340000	KRAFT REAL ESTATE	6248	BIRDCAGE ST		CITRUS HEIGHTS	CA	95610-5949	\$ 56.93
6248	07502420040000	DANIEL LYNCH	10030	LA PLACITA DR		RANCHO CORDOVA	CA	95670-3139	\$ 56.93
692	07503120160000	SERA BENESH	2585	CAPITALES DR		RANCHO CORDOVA	CA	95670-3105	\$ 56.93
56	07507100320000	CHARLES & SHERRY MOSELY		PO BOX 276292		SACRAMENTO	CA	95827-6292	\$ 56.93
2208	07600410150000	MONICA PEREZ	11065	FOLSOM BLVD		RANCHO CORDOVA	CA	95670-6101	\$ 56.93
487	07600740090000	AMARYLLIS KELLEY	10333	BRENDA WAY		RANCHO CORDOVA	CA	95670-2002	\$ 56.93
535	07600830190000	SHON FULGHAM	2432	MORAINA CIR		RANCHO CORDOVA	CA	95670-2023	\$ 56.93
2287	07601470210000	RUBY J MITCHELL	2607	LOS AMIGOS DR		RANCHO CORDOVA	CA	95670-3423	\$ 56.93
5496	07601730010000	TROY DEGUCHI	2658	EL SEGUNDO DR		RANCHO CORDOVA	CA	95670-3458	\$ 56.93
2332	07601750120000	DENNIS M WEINERT	2667	LOS AMIGOS DR		RANCHO CORDOVA	CA	95670-3453	\$ 56.93
4581	07601810120000	DEBRA COTTON	2665	DAWES ST		RANCHO CORDOVA	CA	95670-3535	\$ 56.93
35	07602330070000	THOMAS & SIOBHAN OUSLEY		PO BOX 776		SHINGLE SPRINGS	CA	95682-0776	\$ 56.93
638	07602520070000	BRIANNA CORBETT	2425	LA LOMA DR		RANCHO CORDOVA	CA	95670-3450	\$ 56.93
178	07700640100000	CAROLE BEASLIN	3012	BLACKPOOL WAY		RANCHO CORDOVA	CA	95670-5308	\$ 56.93
1477	07701120040000	TINA COX	10413	ABINGTON WAY		RANCHO CORDOVA	CA	95670-5805	\$ 56.93
220	07701230080000	SIRINE ATOYAN	10432	ROCKINGHAM DR		RANCHO CORDOVA	CA	95670-5800	\$ 56.93
312	07701540250000	FRANCISCO C & KAREN D RAMIREZ	6615	GRANT AVE		CARMICHAEL	CA	95608-3404	\$ 56.93
353	07701540250000	FRANCISCO C & KAREN D RAMIREZ	6615	GRANT AVE		CARMICHAEL	CA	95608-3404	\$ 56.93
463	07701810190000	ASRES KAFFL	2422	CORUM CT		UNION CITY	CA	94587-4413	\$ 56.93
463	07701810190000	ASRES KAFFL	2422	CORUM CT		UNION CITY	CA	94587-4413	\$ 56.93
618	07701910090000	ANDRZEJ KRZYWOSZYJA	10113	SATOW DR		SACRAMENTO	CA	95827-2408	\$ 56.93
623	07701920220000	VICENTE CRUZ	3334	GOULD WAY		SACRAMENTO	CA	95827-2458	\$ 56.93
694	07702220090000	MARGA WATTERSON	3236	SANBURY CIR		RANCHO CORDOVA	CA	95670-5719	\$ 56.93
1	07702310020000	LISA ZOLFARELLI	3133	CHETTENHAM DR		RANCHO CORDOVA	CA	95670-5708	\$ 56.93
280	07702330110000	RONY SCOTT	3239	NOSLER CT		RANCHO CORDOVA	CA	95670-5742	\$ 56.93
1072	07702330270000	ASRE KAFFL DDS INC	2422	CORUM CT		UNION CITY	CA	94587-4413	\$ 56.93
2542	07702800390000	AMELIA COUTINHO	10129	COUNTRY WAY		SACRAMENTO	CA	95827-2411	\$ 56.93
573	07702900360000	BRANDON BROWN & APRIL TIPTON	3117	HOGARTH DR		SACRAMENTO	CA	95827-2300	\$ 56.93
42	07703000170000	LAURA FERNANDEZ		PO BOX 2834		RANCHO CORDOVA	CA	95741-2834	\$ 56.93
935	07703000240000	ROBERT O PACHELBEL	1650	CLAYCORD AVE		CONCORD	CA	94521-2217	\$ 56.93
498	07703100320000	ASHLEY & DARRELL BUSH	3325	GLENMOOR DR		SACRAMENTO	CA	95827-2434	\$ 56.93
160	07703700540000	EVERETT L MURCH	3463	WILDWIND CT		SACRAMENTO	CA	95827-3064	\$ 56.93
103	07703700770000	KAREN RODRIGUEZ	3423	SKYWARD CT		SACRAMENTO	CA	95827-3061	\$ 56.93
490	05604210060000	JASON & NICOLE MILLER	10586	HOME RANCH CT		RANCHO CORDOVA	CA	95670-2320	\$ 57.19
340	07601120020000	MICHAEL W & DEE A MENZEL	10306	NEWTON WAY		RANCHO CORDOVA	CA	95670-2025	\$ 57.34
5285	05801270010000	BEN GREEN	10816	WALNUTWOOD WAY		RANCHO CORDOVA	CA	95670-4903	\$ 57.72
178	07225900230000	JOAN RULLODA	3545	HUSCH WAY		RANCHO CORDOVA	CA	95670-6984	\$ 57.72
555	07701020070000	ARTURO GUEYGER	3024	RAMSGATE WAY		RANCHO CORDOVA	CA	95670-5327	\$ 57.72
6378	06804200350000	JOYCE WHITE	3325	HOGARTH DR		SACRAMENTO	CA	95827-2315	\$ 57.96
5031	07601810160000	CASSANDRA SIMON	2649	DAWES ST		RANCHO CORDOVA	CA	95670-3535	\$ 58.01
473	06708700140000	AMANDA GARCIA	4125	BIG MEADOW WAY		RANCHO CORDOVA	CA	95742-7743	\$ 58.04
2380	07602450060000	PFINGST REALTY	2521	GARDEN HWY		SACRAMENTO	CA	95833-9709	\$ 58.40
2471	06800850060000	RITA D FLORES	3508	ASTRAL DR		SACRAMENTO	CA	95827-3506	\$ 58.50
314	07201630120000	SANDRA VACQUEZ	2913	WESTON WAY		RANCHO CORDOVA	CA	95670-5524	\$ 58.50
694	05803900560002	MARGA WATTERSON	3234	SANBURY CIR		RANCHO CORDOVA	CA	95670-5702	\$ 58.93
114	06708000060000	LESLIE REINHARDT	4239	CHOTEAU CIR		RANCHO CORDOVA	CA	95742-7766	\$ 58.97
5995	07703000140000	EMILY JAYNE	3205	HOGARTH DR		SACRAMENTO	CA	95827-2345	\$ 58.98
5317	07213400370000	ELIZABETH NJENGA		PO BOX 1234		RANCHO CORDOVA	CA	95741-1234	\$ 59.14
337	05600720190000	CHRISTINA PRASAD	8712	N MATTOX RD	APT 220	KANSAS CITY	MO	64154-2604	\$ 59.36
648	07229700850000	SURENDRA K PENDYALA	3158	BRINDLEY WAY		RANCHO CORDOVA	CA	95670-6259	\$ 59.66
6370	05602030160000	CONNIE FARNSWORTH	10608	PATRICK CT		RANCHO CORDOVA	CA	95670-2422	\$ 59.83
1331	05700910040000	TRUST OF PRUITT	2616	TORNADO WAY		RANCHO CORDOVA	CA	95670-3612	\$ 59.83
545	05801930080000	MATIA S ABEYTA	10648	CAMPANA WAY		RANCHO CORDOVA	CA	95670-3914	\$ 59.83

City of Rancho Cordova
Residential Refuse Delinquencies
as of May 17, 2017

Account #	Parcel Number	Billing Name	Street #	Street Name/PO BOX	Address 2	City	State	Zip Code	TOTAL
693	05804200170000	TRUST OF LEE	12030	MADI LN		HERALD	CA	95638-8316	\$ 59.83
631	05804600200000	CONSTANCE CODLING	2438	FRANCES ST	APT 10	OAKLAND	CA	94601-4852	\$ 59.83
453	06704700220000	NARA GASPARYAN	11825	AUTUMN SUNSET WAY		RANCHO CORDOVA	CA	95742-8009	\$ 59.83
298	06705400610000	LAURA YOUKER	4047	COPPER LAKE WAY		RANCHO CORDOVA	CA	95742-8026	\$ 59.83
343	06708000390000	KRISTINE BALLARD	4279	BORDERLANDS DR		RANCHO CORDOVA	CA	95742-7754	\$ 59.83
475	06709300080000	LUKE KOSAKOWSKI	4028	BRANIGAN LAKE WAY		RANCHO CORDOVA	CA	95742-7774	\$ 59.83
359	06804930050000	MOON DO KIM	3516	SUNRISE PINES DR		SACRAMENTO	CA	95827-2951	\$ 59.83
435	07201620030000	KRIS VIEAUX	2910	WESTON WAY		RANCHO CORDOVA	CA	95670-5525	\$ 59.83
524	07203620260000	CHRISTOPHER CARTER	10009	CRISTO DR		SACRAMENTO	CA	95829-8132	\$ 59.83
2427	07701040060000	DAVID DONOVAN	3009	PORTSMOUTH DR		RANCHO CORDOVA	CA	95670-5320	\$ 59.83
223	07702700450000	JAMES RICHEY	10282	COUNTRYSIDE WAY		SACRAMENTO	CA	95827-2468	\$ 59.83
937	07703100280000	L BETTY RUPP	3312	GLENHOPE CT		CARY	NC	27511-3897	\$ 59.83
506	22906800210000	BROOKLYN BARNETT TRUST	4386	MALANA WAY		RANCHO CORDOVA	CA	95742-8059	\$ 59.83
5479	05604260010000	CECILIA R SABINO	2346	WALNUT GROVE WAY		RANCHO CORDOVA	CA	95670-2321	\$ 59.87
1898	05802210010000	SUSAN PIERSON	10683	VIANI WAY		RANCHO CORDOVA	CA	95670-3941	\$ 59.87
2319	07601710010000	DON E HERROLD	2600	PASEO DR		RANCHO CORDOVA	CA	95670-3433	\$ 59.94
1722	06704800410000	GUY MOORE	4233	SILVER WATER WAY		RANCHO CORDOVA	CA	95742-8022	\$ 59.98
352	06801420280000	ROBERTO RANGEL	9105	LAGUNA PLACE WAY		ELK GROVE	CA	95758-5358	\$ 59.98
510	06804800530000	FONDA JONES	9946	BEXLEY DR		SACRAMENTO	CA	95827-2335	\$ 59.98
209	07229902390000	KIM SMITH	10884	DISK DR		RANCHO CORDOVA	CA	95670-6280	\$ 59.98
980	05602900150000	MUGO-GATHERU D LIVING TRUST	11205	BOLD RIVER CT		RANCHO CORDOVA	CA	95670-2901	\$ 60.01
2334	07601830010000	TRUST OF ANDERMANN	3850	BERRENDO DR		SACRAMENTO	CA	95864-2834	\$ 60.03
422	07702500480000	ALEX & YELENA MARTYNOVSKAYA	10100	COUNTRYSIDE WAY		SACRAMENTO	CA	95827-2416	\$ 60.03
478	06803610010000	ANTHONY SANDOVAL	3521	ASTRAL DR		SACRAMENTO	CA	95827-3505	\$ 60.15
115	07702600490000	ALEX KISHKOVSKY	10239	SUNOL WAY		SACRAMENTO	CA	95827-2455	\$ 60.42
6251	05701430030000	JOY LOVINGER	10467	MALAGA WAY		RANCHO CORDOVA	CA	95670-3648	\$ 60.43
177	06804200680000	KENNETH D PAUL	3321	FELTHAM WAY		SACRAMENTO	CA	95827-2313	\$ 60.77
400	07601520160000	CHARLES F COLLINS MD KEOGH	2637	BENNY WAY		RANCHO CORDOVA	CA	95670-3501	\$ 60.78
1894	05802110010000	SCOTT HEASTINGS	602	S GRANT ST		SAN MATEO	CA	94402-1340	\$ 61.31
120	05604400080000	KEITH R JOHNSON	10608	APPLE GROVE WAY		RANCHO CORDOVA	CA	95670-2316	\$ 62.89
679	05803900520010	MATTHEW FARMER	5261	E GEARY ST		FRESNO	CA	93727-5268	\$ 62.89
113	06704700500000	GREGORY E CARNES	11863	AUTUMN SUNSET WAY		RANCHO CORDOVA	CA	95742-8009	\$ 62.89
1629	06705601000000	JACOB WARREN	11739	ARETE WAY		RANCHO CORDOVA	CA	95742-8045	\$ 62.89
423	06705601130000	LIBERTY PROPERTY MGMT	1120	SCENIC DR		MODESTO	CA	95350-6135	\$ 62.89
584	07229000150000	GERALDINE WALKER	12698	EVANSTON WAY		RANCHO CORDOVA	CA	95742-	\$ 62.89
600	07232300130000	LESLYE JONES	10958	INTERNATIONAL DR		RANCHO CORDOVA	CA	95670-	\$ 62.89
2397	07700730090000	GEORGE HUDSON JR	10753	AUVERNAT DR		RANCHO CORDOVA	CA	95670-6921	\$ 62.92
519	07602530040000	SUSAN HAGERTY	2338	LA LOMA DR		RANCHO CORDOVA	CA	95670-3102	\$ 63.22
1873	05801740070000	GERALD R EVANS	2363	MCGREGOR DR		RANCHO CORDOVA	CA	95670-3961	\$ 63.30
598	06801430040000	MARIO CARRASCO	8701	MERRIBROOK DR		SACRAMENTO	CA	95826-3129	\$ 64.07
1758	07201650060000	THI CHANH KHUC	2909	GRAYSON WAY		RANCHO CORDOVA	CA	95670-5609	\$ 64.64
1372	05701450090000	MARIO R FUNES	10432	MALAGA WAY		RANCHO CORDOVA	CA	95670-3608	\$ 65.22
1462	05702730020000	DAVID KING	2401	NEGRARA WAY		RANCHO CORDOVA	CA	95670-3822	\$ 65.44
535	07225900410000	ANA L MUNIZ	3560	HUSCH WAY		RANCHO CORDOVA	CA	95670-6984	\$ 65.72
1085	05604270010000	JOHN T HAAS	10433	WOOD BRIDGE WAY		RANCHO CORDOVA	CA	95670-2256	\$ 65.84
324	07224800400000	LILIT SMBATYAN	3500	ENVERO WAY		RANCHO CORDOVA	CA	95670-6960	\$ 65.84
3597	05701730200000	CECELIA LYNCH	2693	BARBERA WAY		RANCHO CORDOVA	CA	95670-3743	\$ 66.17
560	05800920250000	WILLIAM GASKILL	2290	CERVANTES DR		RANCHO CORDOVA	CA	95670-4123	\$ 66.17
5847	07220900520000	HARPREET KAUR	3254	HESS CT		RANCHO CORDOVA	CA	95670-6923	\$ 66.26
589	06805120260000	COLLEED & MAMIE EARLY	3330	UNION SPRINGS WAY		SACRAMENTO	CA	95827-2716	\$ 66.34
518	07701660300000	BENJAMIN JOHNSON & JOHN DAY	3366	GLENMOOR DR		SACRAMENTO	CA	95827-2437	\$ 66.45
1758	06704700490000	ZHONGMIN LI	11859	AUTUMN SUNSET WAY		RANCHO CORDOVA	CA	95742-8009	\$ 66.82
2380	07602440080000	PFINGST REALTY	2521	GARDEN HWY		SACRAMENTO	CA	95833-9709	\$ 69.15
1913	05802240120000	JUNELL L GARY	10637	AUDUBON WAY		RANCHO CORDOVA	CA	95670-3907	\$ 69.54
524	07703240380000	JOSHUA LARSEN	10232	GOINYOUR WAY		SACRAMENTO	CA	95827-2445	\$ 69.97
77	06801340060000	ERIK ELLEDGE	10039	NEBULA WAY		SACRAMENTO	CA	95827-2972	\$ 71.13
598	06801430040000	MARIO CARRASCO	8701	MERRIBROOK DR		SACRAMENTO	CA	95826-3129	\$ 71.17
4001	05805200050000	RAUL IDROGO	11113	WOODKIRK CT		RANCHO CORDOVA	CA	95670-4238	\$ 71.52
657	07232600120000	FERNANDA LUCIO	10847	BARDEN DR		RANCHO CORDOVA	CA	95670-8002	\$ 72.69
2482	07701520030000	JAMES E WALTERS	10305	S WHITE ROCK RD		RANCHO CORDOVA	CA	95670-5703	\$ 73.30
404	06708800310000	KELLIE CABRAL	4110	PINOCH PEAK PL		RANCHO CORDOVA	CA	95742-7728	\$ 73.34
154	07700650050000	ROCKANCE INVESTMENTS		PO BOX 433		FOLSOM	CA	95763-0433	\$ 74.00
413	07203200450000	PHILIP G KING	2513	CARAVAGGIO DR		DAVIS	CA	95618-7654	\$ 74.12
737	05702910070000	PATRICIA DELLOW	2334	BUENO DR		DAVIS	CA	95616-0457	\$ 74.26
737	05702910070000	PATRICIA DELLOW	2334	BUENO DR		DAVIS	CA	95616-0457	\$ 74.26
603	05603400420000	DAMIEN HALL	2185	EDEN RIVER CT		RANCHO CORDOVA	CA	95670-2807	\$ 74.57
336	05702830010000	RUTH EMERY	2441	ARAMON DR		RANCHO CORDOVA	CA	95670-3854	\$ 74.57
6447	07223800550000	HAYWARD WASHINGTON	3253	OSELOT WAY		RANCHO CORDOVA	CA	95670-6951	\$ 74.57
2318	07601640370000	ANGELA R DEHART	2611	EL CINO CT		RANCHO CORDOVA	CA	95670-3303	\$ 74.57
318	06705600830000	ALFRED ALLEN	11746	ARETE WAY		RANCHO CORDOVA	CA	95742-8045	\$ 74.68
1997	05603100200000	ASMIK MGERYAN	2225	GILA RIVER CT		RANCHO CORDOVA	CA	95670-2708	\$ 75.19
6038	05603600140000	BILL BRODBECK	11105	RIVERLITE CT		RANCHO CORDOVA	CA	95670-2952	\$ 75.19
1028	05603700460000	MARGO FRANK	11110	CONCORD RIVER CT		RANCHO CORDOVA	CA	95670-2835	\$ 75.19
1378	05701620140000	WOODFIELD PROPERTY MGMT		PO BOX 475		NORTH HIGHLANDS	CA	95660-0475	\$ 75.19
1855	05801520030000	WILLIAM C THOMAS	2336	BYRD DR		RANCHO CORDOVA	CA	95670-3956	\$ 75.19
1585	05805100140000	GERALD D CRITES	2447	RASHAWN DR		RANCHO CORDOVA	CA	95670-4272	\$ 75.19
220	06704501070000	ROBERT RIGGS	11775	JUSTINIAN DR		RANCHO CORDOVA	CA	95742-8052	\$ 75.19
608	06704900320000	JESSIE & LORNA SUGANOB	4232	SILVER WATER WAY		RANCHO CORDOVA	CA	95742-8022	\$ 75.19
2086	06705000090000	ROBERT REXROAT	11854	FIRE AGATE WAY		RANCHO CORDOVA	CA	95742-8068	\$ 75.19
395	06705500640000	JANICE ZEWE	11794	BATTENBURG WAY		RANCHO CORDOVA	CA	95742-8032	\$ 75.19
130	06705900050000	MITH LO	12029	MANDOLIN WAY		RANCHO CORDOVA	CA	95742-8084	\$ 75.19
408	06706300470000	KAMALJEET S SIDHU	11837	BLUSHING CIR		RANCHO CORDOVA	CA	95742-8062	\$ 75.19
615	06707000580000	JASON CLINKENBEARD	5024	COPPER SUNSET WAY		RANCHO CORDOVA	CA	95742-7795	\$ 75.19
348	06708500270000	MIKE MIRER	12424	KIBBIE LAKE WAY		RANCHO CORDOVA	CA	95742-7717	\$ 75.19
449	06709300290000	DEREK LOHMAN	12229	HABITAT WAY		RANCHO CORDOVA	CA	95742-7703	\$ 75.19
604	06800910390000	MARIA GRIJALVA	2217	MICHIGAN BLVD		W SACRAMENTO	CA	95691-2408	\$ 75.19
649	06803660040000	GABRIELA VALLE & YOLANDA LOPEZ	9930	BURLINE ST		SACRAMENTO	CA	95827-3514	\$ 75.19
5650	07219700250000	GREGORY WENTWORTH	3389	TREFETHEN CT		RANCHO CORDOVA	CA	95670-6905	\$ 75.19
449	07223500320000	DENNIS & SARAH PALMERO	3339	TURAN CT		RANCHO CORDOVA	CA	95670-6946	\$ 75.19
593	07229000350000	FRANK CRANDALL	12671	EVANSTON WAY		RANCHO CORDOVA	CA	95742-	\$ 75.19
41	07229800650000	MIRIAM BARBARIA		PO BOX 1145		ELK GROVE	CA	95759-1145	\$ 75.19
297	07601740020000	DIANA ARANA	2672	LOS AMIGOS DR		RANCHO CORDOVA	CA	95670-3454	\$ 75.19
622	07700810020000	ANTHONY MARTINEZ	3073	RAMSGATE WAY		RANCHO CORDOVA	CA	95670-5342	\$ 75.19

City of Rancho Cordova
Residential Refuse Delinquencies
as of May 17, 2017

Account #	Parcel Number	Billing Name	Street #	Street Name/PO BOX	Address 2	City	State	Zip Code	TOTAL
334	07703000310000	FRANCIS A NERVO	3214	HOGARTH DR		SACRAMENTO	CA	95827-2357	\$ 75.19
221	07703700440000	RICHARD L ASBERRY	3563	MISTY MORNING CIR		SACRAMENTO	CA	95827-3060	\$ 75.19
188	07703800080000	BAO C H TRAN	3605	MADDIEWOOD CIR		SACRAMENTO	CA	95827-3066	\$ 75.19
130	07702900060000	ARTASH STEPANYAN	3157	HOGARTH DR		SACRAMENTO	CA	95827-2343	\$ 75.92
573	07225400250000	SOMASUNDARAM SUNDARARAJAN	11044	CARMENET WAY		RANCHO CORDOVA	CA	95670-6991	\$ 76.12
300	06709200940000	DOUG J OVERTON	3939	ARISTOTLE CIR		RANCHO CORDOVA	CA	95742-8105	\$ 77.00
339	06804910040000	GOHAR A PALYAN	3588	SCORPIO DR		SACRAMENTO	CA	95827-2976	\$ 77.08
581	05701430090000	DEBRA I HERNANDEZ	2657	VERDELLO WAY		RANCHO CORDOVA	CA	95670-3643	\$ 77.67
188	06708000740000	MEGAN CHERINKA	4200	CHOTEAU CIR		RANCHO CORDOVA	CA	95742-7766	\$ 78.44
220	06705700080000	ALEXANDRA MURRAY	11802	DIONYSUS WAY		RANCHO CORDOVA	CA	95742-8042	\$ 78.46
1855	05801530040000	TERRIE VILLEGAS	2320	ZINFANDEL DR		RANCHO CORDOVA	CA	95670-4926	\$ 78.52
1810	05801140050000	SCOTT WILLIAMS	10816	BERWICK WAY		RANCHO CORDOVA	CA	95670-4936	\$ 79.02
517	06707100120000	JOHN CRUZ	5378	OTTER POND WAY		RANCHO CORDOVA	CA	95742-8174	\$ 79.07
530	06803640260000	LORETTA LEWIS	3621	SARAMENT CT		SACRAMENTO	CA	95827-3534	\$ 79.07
548	07201820050000	TROY CLAY	3016	EVADNA DR		RANCHO CORDOVA	CA	95670-5408	\$ 79.07
602	07232600560000	MICHELLE NOGAJ	10838	ARRINGTON DR		RANCHO CORDOVA	CA	95670-	\$ 79.07
2350	07602040070000	KATHY THE'SON	2717	LOS AMIGOS DR		RANCHO CORDOVA	CA	95670-3430	\$ 79.07
213	06704400920000	HANH NGUYEN	3998	IRON GATE WAY		RANCHO CORDOVA	CA	95742-8002	\$ 79.22
455	06706600170000	RYAN & CARMEN GASAWAY	4081	ARAGON WAY		RANCHO CORDOVA	CA	95742-8005	\$ 80.28
324	06708200570000	ALLAN LACASSE	12262	CANYONLANDS DR		RANCHO CORDOVA	CA	95742-7707	\$ 80.39
400	07222100450000	LAWRENCE DOTSON	10809	BELLONE WAY		RANCHO CORDOVA	CA	95670-6918	\$ 81.18
658	07232300370000	BRANDI SMITH	3224	GOSPORT WAY		RANCHO CORDOVA	CA	95670-8018	\$ 81.26
152	06706700580000	PETER PARRENAS	5412	JADE SPRINGS WAY		RANCHO CORDOVA	CA	95742-8133	\$ 81.65
256	06706600640000	KRISTINA MOORE	4067	CORATINA WAY		RANCHO CORDOVA	CA	95742-8006	\$ 82.18
430	06706600310000	ROSALINDA RODRIGUES	4141	ARAGON WAY		RANCHO CORDOVA	CA	95742-8007	\$ 82.25
1070	05604260100000	GLENN STILLWELL	411	BLUE DOLPHIN WAY		SACRAMENTO	CA	95831-4138	\$ 84.77
89	06705601210000	ALI WOOLF	4382	NIOSBE CIR		RANCHO CORDOVA	CA	95742-8043	\$ 86.94
5395	06801030020000	VICTOR MARQUEZ	3314	SEABORG WAY		SACRAMENTO	CA	95827-2919	\$ 87.10
291	07220900710000	HONG & XIAO CHEN	3228	BALADA WAY		RANCHO CORDOVA	CA	95670-6922	\$ 87.14
52	05804000710000	DAVID J SCHRUTZ	11038	COBBLESTONE DR		RANCHO CORDOVA	CA	95670-4243	\$ 87.37
195	07703700050000	MARISELA GUZMAN	3432	MISTY MORNING CIR		SACRAMENTO	CA	95827-3049	\$ 87.37
613	05701510070000	JOSHUA WOODS & CHRISTINE SCOTT	10504	MALAGA WAY		RANCHO CORDOVA	CA	95670-3604	\$ 87.81
144	06705900750000	ALAN R GIBLIN	4300	HARTLAND WAY		RANCHO CORDOVA	CA	95742-8082	\$ 88.08
2429	07701120110000	ERIC D DAVIS	10441	ABINGTON WAY		RANCHO CORDOVA	CA	95670-5805	\$ 88.90
2357	07602410160000	DONALD KRAFF	2416	EL LUJO WAY		RANCHO CORDOVA	CA	95670-3130	\$ 89.03
115	05700630010000	DANIEL KAHLE	2500	FURMINT WAY		RANCHO CORDOVA	CA	95670-3620	\$ 89.17
2193	06804200860000	OANH NGUYEN	3308	FELTHAM WAY		SACRAMENTO	CA	95827-2314	\$ 92.28
40	07229700110000	ANDREW ARMSTRONG	11019	INTERNATIONAL DR		RANCHO CORDOVA	CA	95670-6250	\$ 92.81
2397	07700730010000	ROBERT CRABTREE	3156	PORTSMOUTH DR		RANCHO CORDOVA	CA	95670-5346	\$ 93.17
658	06706100100000	TIFFANY BARRERA	11869	MARSYAS WAY		RANCHO CORDOVA	CA	95742-8057	\$ 93.58
1128	05600720200000	MARGE VANDERBUSH	2012	FARNSWORTH WAY		RANCHO CORDOVA	CA	95670-2213	\$ 93.87
159	07229902110000	GLADYS GORDILLO	10913	TOWER PARK DR		RANCHO CORDOVA	CA	95670-6263	\$ 94.79
1855	06704600160000	WILLIAM BERANIA	11856	SPRING WALK WAY		RANCHO CORDOVA	CA	95742-8012	\$ 98.15
1140	07224700430000	REKHA MANJUNATH	3553	ENVERO WAY		RANCHO CORDOVA	CA	95670-6961	\$ 98.15
5939	07501910090000	STEPHEN ANSELMINO	10030	EL PINZON CT		RANCHO CORDOVA	CA	95670-3133	\$ 98.15
503	07601640090000	GEARY A LYONS	2617	DEL REY CT		RANCHO CORDOVA	CA	95670-3401	\$ 98.15
732	05804200120000	PAMELA HILLMON & ELBERT THOMAS		PO BOX 1026		RANCHO CORDOVA	CA	95741-1026	\$ 99.53
5759	07507000470000	DIANA BARTELINK	10001	FIRE OPAL CT		SACRAMENTO	CA	95827-1422	\$ 100.12
58	06705100490000	JUAN VELASCO	11887	RUBILITE WAY		RANCHO CORDOVA	CA	95742-8077	\$ 100.14
261	06706700200000	SANDY HO	11885	ASPEN HEIGHTS CT		RANCHO CORDOVA	CA	95742-8135	\$ 100.74
248	06708900230000	MD M HAQUE	12277	HABITAT WAY		RANCHO CORDOVA	CA	95742-7704	\$ 100.74
531	07201620020000	BRIDGET T GOMEZ	1519	BRIARBANK DR		SUGAR LAND	TX	77498-2351	\$ 101.00
1774	06704500860000	ASIN NASAR	11784	ROSE WIND CT		RANCHO CORDOVA	CA	95742-8050	\$ 101.10
1282	05604240110000	GEVORG POLADYAN	2242	PALMWOOD CT		RANCHO CORDOVA	CA	95670-2314	\$ 101.36
333	06708500530000	MARTHA WELLS	4000	BORDERLANDS DR		RANCHO CORDOVA	CA	95742-7748	\$ 104.81
2425	07701030040000	JEFF NOYES	2241	ZINFANDEL DR		RANCHO CORDOVA	CA	95670-5139	\$ 105.55
1148	05600960020000	LAWRENCE H ROJAS	10604	VALLEY VIEW DR		RANCHO CORDOVA	CA	95670-2424	\$ 106.05
27	07229701000000	FORREST O'SULLIVAN	11121	MACE RIVER CT		RANCHO CORDOVA	CA	95670-2944	\$ 106.47
959	07703240210000	KATHLEEN BROWN	3339	HARTSELLE WAY		SACRAMENTO	CA	95827-2449	\$ 106.49
123	07506800380000	KENN SHOJI	10020	CORDOVA GLEN CT		SACRAMENTO	CA	95827-1402	\$ 106.72
519	06704500180000	DAVID ISSEL	11745	AZALEA GARDEN WAY		RANCHO CORDOVA	CA	95742-8047	\$ 107.03
2101	06803420190000	MARY K & CHRISMAN SWANBERG	10011	BROMLEY WAY		SACRAMENTO	CA	95827-2303	\$ 107.82
5030	06804200210000	ASHOT SHIBOYAN	3301	CHISWELL WAY		SACRAMENTO	CA	95827-2309	\$ 107.93
94	06708600700000	BRIAN MELOY		PO BOX 276881		SACRAMENTO	CA	95827-6881	\$ 108.23
658	07229000050000	JIM & CASSANDRA BATTEN	12663	BARKSDALE WAY		RANCHO CORDOVA	CA	95742-	\$ 109.80
4363	06804720170000	SENGPHET PHIMMASENE	3260	SATURN DR		SACRAMENTO	CA	95827-2324	\$ 110.99
1128	05600720110000	TODD MICHAEL RODRIGUEZ	10488	AMBASSADOR DR		RANCHO CORDOVA	CA	95670-2424	\$ 111.93
5729	07701220020000	BILL LUCE	10404	ABBOTTFFORD WAY		RANCHO CORDOVA	CA	95670-5802	\$ 112.67
6151	05803300130000	ANDLOU INVESTMENTS	166	HAMILTON DR	STE E	NOVATO	CA	94949-5671	\$ 112.93
6161	05800420180000	ROBERT WELLS	10845	ALANDALE WAY		RANCHO CORDOVA	CA	95670-5005	\$ 113.72
652	07220900730000	PAULINE VUONG	3220	BALADA WAY		RANCHO CORDOVA	CA	95670-6922	\$ 114.87
280	06801310030000	ALISA EDWARDS		PO BOX 278882		SACRAMENTO	CA	95827-8882	\$ 115.00
643	07202010060000	TYLER & SHEILA CAMARA	10541	SILVERWOOD WAY		RANCHO CORDOVA	CA	95670-5533	\$ 115.00
3600	07202020360000	RUZANNA KARAPETYAN	10538	SILVERWOOD WAY		RANCHO CORDOVA	CA	95670-5532	\$ 115.00
4771	07602520060000	AKOPYAN ALVARD	2429	LA LOMA DR		RANCHO CORDOVA	CA	95670-3450	\$ 115.31
5853	05604240140000	LUCY TURNER	2254	PALMWOOD CT		RANCHO CORDOVA	CA	95670-2314	\$ 115.39
1249	07201310090000	EBERARDO CALIXTO	10457	MILLS TOWER DR		RANCHO CORDOVA	CA	95670-5443	\$ 115.72
1539	05800910030000	JOSE GASCA	2308	EL MANTO DR		RANCHO CORDOVA	CA	95670-4106	\$ 115.91
200	05600350190000	PETER EGAN	10439	GEORGETOWN DR		RANCHO CORDOVA	CA	95670-2266	\$ 116.00
5482	05600720250000	JANET M ROTHERMEL	2032	FARNSWORTH WAY		RANCHO CORDOVA	CA	95670-2213	\$ 116.00
224	05601510110000	VITALIY & LYUDMILA BOBYLEV	2024	KELLOGG WAY		RANCHO CORDOVA	CA	95670-2435	\$ 116.00
348	05604000530000	KATHERINE GLEAVE	1433	KLAMATH RIVER DR		RANCHO CORDOVA	CA	95670-2849	\$ 116.00
638	05700610040000	ANABELL/ALBERTO/MARTHA GARCIA	10475	DOLECETTO DR		RANCHO CORDOVA	CA	95670-3640	\$ 116.00
1283	05701340050000	THUAN KHUC	2513	ZINFANDEL DR		RANCHO CORDOVA	CA	95670-3732	\$ 116.00
6218	05801210010000	EVA LOPEZ	2333	ZINFANDEL DR		RANCHO CORDOVA	CA	95670-4925	\$ 116.00
2138	05801310010000	ANNA AKULYAN	2545	KNIGHTWOOD WAY		RANCHO CORDOVA	CA	95670-5106	\$ 116.00
360	05802220210000	DUSTIN DLAMBERT	10684	VIANI WAY		RANCHO CORDOVA	CA	95670-3940	\$ 116.00
740	05804200360000	JUDITH OGLETREE	2978	ORA AVO TER		VISTA	CA	92084-6548	\$ 116.00
618	05805100160000	ARNESIA CLARK	2451	RASHAWN DR		RANCHO CORDOVA	CA	95670-4272	\$ 116.00
118	06704600320000	JEFF MARTIN	4166	GOLDEN POND WAY		RANCHO CORDOVA	CA	95742-8014	\$ 116.00
1280	06704700050000	RENT MANAGEMENT SERVICES	5744	LONETREE BLVD		ROCKLIN	CA	95765-3734	\$ 116.00
428	06708400250000	AMY CHOVANEC	12333	TAWANA DOME WAY		RANCHO CORDOVA	CA	95742-7723	\$ 116.00
88	06708400990000	PAUL & LINDA ROHRER	12309	MONTAUK WAY		RANCHO CORDOVA	CA	95742-7724	\$ 116.00

City of Rancho Cordova
Residential Refuse Delinquencies
as of May 17, 2017

Account #	Parcel Number	Billing Name	Street #	Street Name/PO BOX	Address 2	City	State	Zip Code	TOTAL
115	06803620040000	MELVIN REEDY	3532	ASTRAL DR		SACRAMENTO	CA	95827-3540	\$ 116.00
3461	06804200810000	KRISTIE ROOT	3328	FELTHAM WAY		SACRAMENTO	CA	95827-2314	\$ 116.00
467	07224000110000	SUN Y RIVERA	11073	FABER WAY		RANCHO CORDOVA	CA	95670-6929	\$ 116.00
386	07229800010000	DAT TRAN	3238	PROSPECT PARK DR		RANCHO CORDOVA	CA	95670-6244	\$ 116.00
4052	07503120030000	CATHERINE MANN	10158	LA ALEGRIA DR		RANCHO CORDOVA	CA	95670-3110	\$ 116.00
6374	07503120050000	WILLIAM P GILBERT	10150	LA ALEGRIA DR		RANCHO CORDOVA	CA	95670-3110	\$ 116.00
580	07503420120000	ROBERT G MCLEOD	10037	EL CHORLITO DR		RANCHO CORDOVA	CA	95670-3174	\$ 116.00
2276	07601220090000	SHARI REA	9511	CHATTANOOGA CT		SACRAMENTO	CA	95827-3724	\$ 116.00
23	07601320010000	WILLIAM MYRICK	10364	DOLETTTO DR		RANCHO CORDOVA	CA	95670-3551	\$ 116.00
2335	07601910100000	DONALD LUMBERT	10377	MALAGA WAY		RANCHO CORDOVA	CA	95670-3550	\$ 116.00
2350	07602040110000	MERLE E CUNNINGHAM	2701	LOS AMIGOS DR		RANCHO CORDOVA	CA	95670-3430	\$ 116.00
2453	07701220230000	TAIINA REFTER	10421	ROCKINGHAM DR		RANCHO CORDOVA	CA	95670-5859	\$ 116.00
464	07701730040000	29 SAC INCU		PO BOX 15087		SANTA ANA	CA	92735-0087	\$ 116.00
622	07701920030000	BRIDGET A MONGAN	1801	N FLAGLER DR	STE 214	WEST PALM BEACH	FL	33407-6558	\$ 116.00
117	06708000100000	TED WOOD	4223	CHOTEAU CIR		RANCHO CORDOVA	CA	95742-7766	\$ 116.35
647	07228900120000	KIMBERLY JOHNSON	12739	THORNBERG WAY		RANCHO CORDOVA	CA	95742-7804	\$ 116.96
617	07232300460000	SHANICE DUNCAN	10838	SAMASCO WAY		RANCHO CORDOVA	CA	95670-	\$ 117.43
1813	05801210020000	VALENCIA K GARCIA	2329	ZINFANDEL DR		RANCHO CORDOVA	CA	95670-4925	\$ 117.53
1936	05603100130000	KELVIN COLEMAN	2209	BROAD RIVER CT		RANCHO CORDOVA	CA	95670-2702	\$ 118.44
616	07501920070000	BARBARA REGAN	2226	W LA LOMA DR		RANCHO CORDOVA	CA	95670-3146	\$ 118.92
2100	06803410040000	SUSAN SELJUK	3345	CHISWELL WAY		SACRAMENTO	CA	95827-2309	\$ 119.07
2058	07201910160000	JOHN D RUYS	10519	SILVERWOOD WAY		RANCHO CORDOVA	CA	95670-5518	\$ 119.07
5617	07221000270000	RHETT CHRISTIANSEN	10941	BELLONE WAY		RANCHO CORDOVA	CA	95670-6919	\$ 119.07
620	07702400240000	GERALD E & AMY F HACKETT	10475	SIERRA CREST DR		RANCHO CORDOVA	CA	95670-5862	\$ 119.07
347	06708400420000	EVERPCHI LYNCH	4094	TENAJA WAY		RANCHO CORDOVA	CA	95742-7745	\$ 119.09
348	05701040050000	NATHAN STUBBS	2572	RIBIER WAY		RANCHO CORDOVA	CA	95670-3714	\$ 119.22
2273	07601030140000	CHARLES H SHACKLETON	2545	EL SEGUNDO DR		RANCHO CORDOVA	CA	95670-3403	\$ 119.22
975	07702900290000	RHONDA J BALDO	10048	VIEWOODS CT		SACRAMENTO	CA	95827-2330	\$ 119.22
2448	06800740010000	MICHAEL E YOUNGBLOOD	10004	NEBULA WAY		SACRAMENTO	CA	95827-2934	\$ 119.55
1376	05701610140000	BARBARA DOUGLAS	2637	FURMINT WAY		RANCHO CORDOVA	CA	95670-3621	\$ 120.14
637	06801350040000	JESSICA ARRAGA	10044	NEBULA WAY		SACRAMENTO	CA	95827-2974	\$ 120.95
429	06708700020000	CHUNPING SHU	4120	BIG MEADOW WAY		RANCHO CORDOVA	CA	95742-7743	\$ 121.98
464	07701730040000	29 SAC INCU		PO BOX 15087		SANTA ANA	CA	92735-0087	\$ 122.13
491	06704600790000	SUNIL NEKKANTI	4154	GOLDEN POND WAY		RANCHO CORDOVA	CA	95742-8014	\$ 122.29
515	06801350240000	LYON REAL ESTATE	2280	DEL PASO RD	STE 100	SACRAMENTO	CA	95834-9701	\$ 122.29
102	06803500360000	JESUS ESPINOZA	3338	ROUTIER RD		SACRAMENTO	CA	95827-2322	\$ 122.29
466	07225300210000	LYUDMILA PETRASHISHINA	3383	MARQUAM WAY		RANCHO CORDOVA	CA	95670-6958	\$ 122.49
196	05805000070000	JOHN BOSS	2422	RASHAWN DR		RANCHO CORDOVA	CA	95670-4236	\$ 123.86
423	06708600590000	CRYSTAL VARGAS	4182	BORDERLANDS DR		RANCHO CORDOVA	CA	95742-7752	\$ 124.17
573	07601460200000	MARCOS D GARCIA	2601	EL SEGUNDO DR		RANCHO CORDOVA	CA	95670-3405	\$ 125.35
5833	07702700280000	MICHAEL BLEDSOE	10237	COUNTRYSIDE WAY		SACRAMENTO	CA	95827-2465	\$ 125.35
6398	07223700310000	BRIAN MCINTIRE	3380	VERDECA WAY		RANCHO CORDOVA	CA	95670-6939	\$ 125.83
5886	05700950130000	HUBERT ELLIOTT	2545	TANNAT WAY		RANCHO CORDOVA	CA	95670-3628	\$ 126.65
532	07213400650000	DEBORA TERRY	10625	BASIE WAY		RANCHO CORDOVA	CA	95670-7314	\$ 126.74
129	07229702350000	GINA HENDERSON	3166	BRIDGEWAY DR		RANCHO CORDOVA	CA	95670-6246	\$ 126.91
542	06705300250000	GURDA S RAM	4361	BINCHY WAY		RANCHO CORDOVA	CA	95742-8091	\$ 127.60
35	05602500190000	TRISHA C LEVENS	1130	WHITE ROCK RD	SPC 34	EL DORADO HILLS	CA	95762-5511	\$ 127.85
1488	05800210100000	MICHAEL GATUGUTA	10737	ATWOOD DR		RANCHO CORDOVA	CA	95670-4958	\$ 127.98
672	07701730080000	MILLIE PORTER	1100	65TH ST		SACRAMENTO	CA	95819-4324	\$ 128.04
654	07502050090000	SHAWN MANCUSO	2308	W LA LOMA DR		RANCHO CORDOVA	CA	95670-3148	\$ 128.51
612	06707000730000	ERNESTO/ALEJANDRINA VELAZQUEZ	4819	COPPER SUNSET WAY		RANCHO CORDOVA	CA	95742-7796	\$ 129.88
160	07229901110000	MICHELLE ROSS	3114	LEA	STERLING WAY	RANCHO CORDOVA	CA	95670-6260	\$ 131.80
5975	07222100420000	TABIHA S WONG	568	HALL ST		FOLSOM	CA	95630-9545	\$ 139.55
469	06705100440000	STEVEN PARK	11867	RUBILITE WAY		RANCHO CORDOVA	CA	95742-8077	\$ 139.58
627	05701860020000	JARED VARNEY	10713	BECLAN DR		RANCHO CORDOVA	CA	95670-4921	\$ 144.16
648	06803420100000	ARTHUR BURNS	10047	BROMLEY WAY		SACRAMENTO	CA	95827-2303	\$ 150.88
2384	07602540020000	COLENE MAXCY		PO BOX 646		SOMERSET	CA	95684-0646	\$ 152.49
414	07703700220000	ZU Q LUO & SHAO Y XIE	8893	SAILFISH BAY CIR		SACRAMENTO	CA	95828-6436	\$ 152.49
575	07502430030000	KARRIEM GLASTER	2278	LA GRAMA DR		RANCHO CORDOVA	CA	95670-3155	\$ 152.92
255	05703110120000	MICKEY & JESSICA DEWOODY	2405	CARIEL CT		RANCHO CORDOVA	CA	95670-4923	\$ 153.19
1871	05801720090000	CECELIA A PERRY	2215	WHISTLER WAY		RANCHO CORDOVA	CA	95670-3905	\$ 153.19
221	06704400120000	MARIEL TORRES	3975	RILEY ANTON WAY		RANCHO CORDOVA	CA	95742-8001	\$ 153.19
569	06705200120000	DAVID & TEDDRISA BYRD	11976	PERICLES DR		RANCHO CORDOVA	CA	95742-8078	\$ 153.19
400	06705500920000	SUZANNE STEINBRONER &	11786	BAGOTA WAY		RANCHO CORDOVA	CA	95742-8030	\$ 153.19
302	06706100080000	DAVID R & JEANNE M SANCHEZ	11877	MARSYAS WAY		RANCHO CORDOVA	CA	95742-8057	\$ 153.19
2051	06706300460000	ROGER RUINA	11833	BLUSHING CIR		RANCHO CORDOVA	CA	95742-8062	\$ 153.19
627	06708500870000	RICHARD H & IRENE J PAINTER	4001	BORDERLANDS DR		RANCHO CORDOVA	CA	95742-7773	\$ 153.19
147	07223900090000	ANGELINA PILUYEV	3367	TUALATIN WAY		RANCHO CORDOVA	CA	95670-6957	\$ 153.19
549	07600820070000	NAOMI ROSE	2337	THORES ST		RANCHO CORDOVA	CA	95670-2035	\$ 153.19
477	07601930100000	HAMID BEHSHAD	10384	MALAGA WAY		RANCHO CORDOVA	CA	95670-3529	\$ 153.19
1954	07203640180000	MARILYN FRAREY	10715		STERLING WOOD WAY	RANCHO CORDOVA	CA	95670-5626	\$ 155.64
549	06708200190000	WOODROW SANDERS III	12245	CANYONLANDS DR		RANCHO CORDOVA	CA	95742-7706	\$ 156.75
5602	05701320050000	CHRISTOPHER MARKS	2500	BARBERA WAY		RANCHO CORDOVA	CA	95670-3704	\$ 156.89
92	07601750100000	ADAN RAMIREZ	2679	LOS AMIGOS DR		RANCHO CORDOVA	CA	95670-3453	\$ 159.61
543	06706100290000	JAMES D & JANAYA S SWANSON	11825	MARSYAS WAY		RANCHO CORDOVA	CA	95742-8057	\$ 164.24
648	07226000460000	TRACI E REYNOLDS	10866	WATERBROOK WAY		RANCHO CORDOVA	CA	95670-6993	\$ 165.23
6309	07220800380000	SEM NERSESYAN	3362	BRIX CT		RANCHO CORDOVA	CA	95670-6935	\$ 165.90
488	07229902730000	JACQUELINE ALCARAZ	10885	WRAYSBUY WAY		RANCHO CORDOVA	CA	95670-6278	\$ 165.90
106	06705500960000	JOHN GARLAND	11799	BAGOTA WAY		RANCHO CORDOVA	CA	95742-8030	\$ 166.41
1443	05702320140000	DOUGLAS S GRAYBILL	7768	WALSH LN		SMARTSVILLE	CA	95977-9711	\$ 168.39
263	05701440040000	SUE WHITFIELD	10401	CROETTO WAY		RANCHO CORDOVA	CA	95670-3617	\$ 170.75
648	05700840060000	CHRISTOPHER HAILEY	10649	BECLAN DR		RANCHO CORDOVA	CA	95670-3851	\$ 170.98
647	06803660150000	VETERANS ADMN	9975	OLD PLACERVILLE RD		SACRAMENTO	CA	95827-3531	\$ 172.89
5350	07213400680000	MELISSA WARDELL	10637	BASIE WAY		RANCHO CORDOVA	CA	95670-7315	\$ 173.44
1373	05701450170000	ALVIN BOWDEN	10408	CROETTO WAY		RANCHO CORDOVA	CA	95670-3618	\$ 177.25
233	05702630140000	ALLEN & VICTORIA MCKINNEY	10555	ZIBIBBA WAY		RANCHO CORDOVA	CA	95670-3826	\$ 177.68
490	07702900270000	SONG & WOL CHONG	3101	HOGARTH DR		SACRAMENTO	CA	95827-2342	\$ 177.88
5797	07703000270000	TINA MANNING	3230	HOGARTH DR		SACRAMENTO	CA	95827-2357	\$ 178.47
1129	05600640120000	ERNEST RAUBACK	2132	FARNSWORTH WAY		RANCHO CORDOVA	CA	95670-2268	\$ 180.22
1195	05601610100000	TRUST OF HAYS	10509	AMBASSADOR DR		RANCHO CORDOVA	CA	95670-2401	\$ 180.22
1288	05602700770000	WILLIAM CHAPPELL	2220	TRAILS CT		RANCHO CORDOVA	CA	95670-2236	\$ 180.22
267	05700630090000	SAMUEL DUGAN	2521	AUGIBI WAY		RANCHO CORDOVA	CA	95670-3615	\$ 180.22
1400	05701630190000	CATHY OGG	10575	MALAGA WAY		RANCHO CORDOVA	CA	95670-3750	\$ 180.22

City of Rancho Cordova
Residential Refuse Delinquencies
as of May 17, 2017

Account #	Parcel Number	Billing Name	Street #	Street Name/PO BOX	Address 2	City	State	Zip Code	TOTAL
1443	05702330080000	FRANKLIN C LOWERY	11221	REDHAWK CT		AUBURN	CA	95602-7616	\$ 180.22
693	05702910090000	AMARJIT SULLAN	2738	MENDONCA DR		RANCHO CORDOVA	CA	95670-4819	\$ 180.22
1633	05800940010000	ROB DEFEQ	2265	CERVANTES DR		RANCHO CORDOVA	CA	95670-4125	\$ 180.22
556	06705200060000	SHUBPREET SANDHU	11952	PERICLES DR		RANCHO CORDOVA	CA	95742-8078	\$ 180.22
454	06705900810000	DANIELLA WILSON	4340	HARTLAND WAY		RANCHO CORDOVA	CA	95742-8082	\$ 180.22
102	06801320090000	OMNI HOMES LLC	5821	AUBURN BLVD	STE 2	SACRAMENTO	CA	95841-2941	\$ 180.22
5398	06803640300000	PAVEL KALINOVSKI	3605	SARAMENT CT		SACRAMENTO	CA	95827-3534	\$ 180.22
2016	07201310080000	JOSEPH RAMIREZ SR	10453	MILLS TOWER DR		RANCHO CORDOVA	CA	95670-5443	\$ 180.22
5876	07502910100000	RONALD SCHUNK	2460	EL BURLON CIR		RANCHO CORDOVA	CA	95670-3116	\$ 180.22
2331	07601740080000	GEORGE W MORRIS	2677	EL SEGUNDO DR		RANCHO CORDOVA	CA	95670-3457	\$ 180.22
543	07701720130000	STEVEN M HAMPTON	11500	HUEBNER RD	APT 1609	SAN ANTONIO	TX	78230-5976	\$ 180.22
386	07703100090000	YURI ZHUKOV & NINA TIMOFEYEV	3242	FOLKLORE WAY		SACRAMENTO	CA	95827-2431	\$ 180.22
443	06801050020000	WESTERN AMERICAN INVS INC	9900	VANGUARD DR		SACRAMENTO	CA	95827-2327	\$ 180.91
1213	05601820050000	ALICE JENO	10543	GEORGETOWN DR		RANCHO CORDOVA	CA	95670-2448	\$ 183.59
1488	05800210080000	LORAN K CALVERT & MARYANN H	10729	ATWOOD DR		RANCHO CORDOVA	CA	95670-4958	\$ 183.59
393	06705800120000	NHUT H & THANH S NGUYEN	12035	ERATO CIR		RANCHO CORDOVA	CA	95742-8087	\$ 183.59
1284	07503120170000	ASHOK PAL	2591	CAPITALES DR		RANCHO CORDOVA	CA	95670-3105	\$ 184.67
461	06708000290000	VLADIMIR & TATYANA RAPPOPORT	4147	CHOTEAU CIR		RANCHO CORDOVA	CA	95742-7765	\$ 186.85
172	06704600030000	MARSHA DEMAS	11895	AUTUMN SUNSET WAY		RANCHO CORDOVA	CA	95742-8009	\$ 188.01
4970	07502020010000	DANIEL MEDEIROS	2401	EL PAVO WAY		RANCHO CORDOVA	CA	95670-3131	\$ 188.90
1668	07213500090000	WILLIAM G GONZALES	3409	MARDI GRAS CT		RANCHO CORDOVA	CA	95670-7336	\$ 191.45
1407	05701830180000	YOSHIO EMERY	2535	BARBERA WAY		RANCHO CORDOVA	CA	95670-3703	\$ 193.10
264	06804430120000	SIMONE TESSLER	9840	TYWOOD CT		SACRAMENTO	CA	95827-2818	\$ 193.10
718	07600810040000	WESLEY CALDWELL	1000	STONECREST DR		ANTIOCH	CA	94531-8009	\$ 199.25
718	07600810040000	WESLEY CALDWELL	1000	STONECREST DR		ANTIOCH	CA	94531-8009	\$ 199.42
345	05700610030000	VERONICA GARCIA	10471	DOLETTTO DR		RANCHO CORDOVA	CA	95670-3640	\$ 202.02
559	06804440020000	MONICA VASQUEZ TAPIA/ALEJANDRO	3208	EXPLORER DR		SACRAMENTO	CA	95827-2809	\$ 202.07
5372	05804300480000	SOCORRO MAYORGA	11008	GINGERWOOD WAY		RANCHO CORDOVA	CA	95670-5216	\$ 202.96
287	05701120100000	ETHAN M & SAMANTHA J FLEENER	2544	VERNAACCIA CIR		RANCHO CORDOVA	CA	95670-3724	\$ 211.61
5252	05803700440000	AMY MOORE	10948	ALANDALE WAY		RANCHO CORDOVA	CA	95670-5133	\$ 212.20
336	05601730040000	MARK MCCAULEY	10650	VAN STRALEN WAY		RANCHO CORDOVA	CA	95670-2428	\$ 212.27
6364	06804530200000	NINA DAYA	9833	CULP WAY		SACRAMENTO	CA	95827-3515	\$ 212.27
637	07501540060000	ARBIN KUMAR	2688	ABERDEEN LN		EL DORADO HILLS	CA	95762-5665	\$ 212.31
637	07501540060000	ARBIN KUMAR	2688	ABERDEEN LN		EL DORADO HILLS	CA	95762-5665	\$ 212.31
594	05802130020000	GLORIA & TIMOTHY LOOMIS	2300	MCGREGOR DR		RANCHO CORDOVA	CA	95670-3927	\$ 215.49
561	06707700010000	NAOMI H PITFIELD	4336	ANATOLIA DR		RANCHO CORDOVA	CA	95742-8102	\$ 216.20
1099	05601740070000	MATTHEW JACOBSMEYER	2159	FORESTLAKE DR		RANCHO CORDOVA	CA	95670-2462	\$ 216.66
6428	07201630070000	ANTHONY TRUNZO	2928	HUNT DR		RANCHO CORDOVA	CA	95670-5614	\$ 217.70
408	06801350200000	29 SAC INCU LP	10067	LINCOLN VILLAGE DR		SACRAMENTO	CA	95827-2969	\$ 217.90
34	06708700530000	DAWN MINTON	4155	BORDERLANDS DR		RANCHO CORDOVA	CA	95742-7751	\$ 218.36
6181	07502910190000	MICHAEL ROULETTE	2540	EL BURLON CIR		RANCHO CORDOVA	CA	95670-3118	\$ 220.58
414	07230000240000	TANLI LIAO	3109	NOAH BLOMQUIST WAY		RANCHO CORDOVA	CA	95670-6254	\$ 223.77
306	05702030010000	CYNTHIA BLUST	2600	RIESLING WAY		RANCHO CORDOVA	CA	95670-4821	\$ 224.96
352	07223800470000	LIZA TIMBOL	3221	OSELOT WAY		RANCHO CORDOVA	CA	95670-6951	\$ 230.00
456	07702400470000	TIM BAILEY	10485	SIERRA CREST DR		RANCHO CORDOVA	CA	95670-5862	\$ 232.97
202	07229702290000	COLETTE MONTGOMERY	10922	TOWER PARK DR		RANCHO CORDOVA	CA	95670-6264	\$ 235.49
1	06704900120000	JOSEPH DEMITRO	11800	SLATE FALLS WAY		RANCHO CORDOVA	CA	95742-8017	\$ 236.89
465	05700720280000	ROBERT GIROCCO	2511	RIBIER WAY		RANCHO CORDOVA	CA	95670-3713	\$ 237.94
1758	05701110380000	MARY ZIMMER	2569	RIBIER WAY		RANCHO CORDOVA	CA	95670-3746	\$ 237.94
506	06707100190000	ALEXANDRIA MARTINEZ	5344	OTTER POND WAY		RANCHO CORDOVA	CA	95742-8157	\$ 237.94
83	06801340020000	REBECCA & ROGER HORNER	3417	COMET CT		SACRAMENTO	CA	95827-2924	\$ 238.80
632	07700650070000	CHRISTOPHER/JON/PAT MCCUMSEY	3023	SWANSEA WAY		RANCHO CORDOVA	CA	95670-5330	\$ 239.26
307	06705700480000	JEFF LOVE	4195	PYLOS WAY		RANCHO CORDOVA	CA	95742-8039	\$ 239.71
769	07223900130000	JOCELYN CARMICHAEL	3362	MARQUAM WAY		RANCHO CORDOVA	CA	95670-6958	\$ 240.26
634	05703120120000	BREVIS INC	10689	LE ANN DR		RANCHO CORDOVA	CA	95670-5011	\$ 240.38
1377	05701610180000	SANDRA MURRAY	2621	FURMINT WAY		RANCHO CORDOVA	CA	95670-3621	\$ 242.35
211	06706800130000	THELMA CASH	6971	MITCHLEN CT		SLOUGHHOUSE	CA	95683-9600	\$ 243.92
2012	05804300020000	SUDESH KUMAR	3308	CHERTSEY CT		SACRAMENTO	CA	95827-2308	\$ 244.63
2102	06803500150000	SUDESH KUMAR	3308	CHERTSEY CT		SACRAMENTO	CA	95827-2308	\$ 244.63
456	07702400470000	TIM BAILEY	10485	SIERRA CREST DR		RANCHO CORDOVA	CA	95670-5862	\$ 245.17
641	07703800480000	TODD & DONGNI S GROWNEY	10250	JULIANA WAY		SACRAMENTO	CA	95827-3068	\$ 247.19
519	05701730150000	SEAN BACHMAN	2663	BARBERA WAY		RANCHO CORDOVA	CA	95670-3743	\$ 248.92
599	05601520080000	HECTOR & PIDAD CENTENO	10817	OAKTON WAY		RANCHO CORDOVA	CA	95670-2440	\$ 250.86
47	05805000230000	BILLY BARNES	2015	ZINFANDEL DR		RANCHO CORDOVA	CA	95670-4201	\$ 250.86
19	06705400710000	NILAMA PATEL	11721	VILLAGE POND WAY		RANCHO CORDOVA	CA	95742-8027	\$ 250.86
406	06705600490000	GATAULIN BULAT	2500	MARCONI AVE	STE 212	SACRAMENTO	CA	95821-4894	\$ 250.86
275	06705900350000	WEI & JUISHAN CHENG	151	N SUNRISE AVE		ROSEVILLE	CA	95661-2924	\$ 250.86
4564	06804920030000	LYTARSHA ORTIZ	3609	BRADSHAW RD	STE H271	SACRAMENTO	CA	95827-3275	\$ 250.86
191	07600540130000	PETER & JAMIE GOMEZ	2201	MAXINE WAY		RANCHO CORDOVA	CA	95670-2018	\$ 250.86
2330	07601730120000	ROBERT C RIPLEY	2645	PALO VISTA WAY		RANCHO CORDOVA	CA	95670-3428	\$ 250.86
932	07702500750000	SUDESH KUMAR	3308	CHERTSEY CT		SACRAMENTO	CA	95827-2308	\$ 250.86
2013	06705501260000	ALONA JENNINGS	11861	LOISDALE WAY		RANCHO CORDOVA	CA	95742-8029	\$ 252.66
2242	06804800330000	THELMA MARSH	3237	SATURN DR		SACRAMENTO	CA	95827-2323	\$ 253.52
2175	07501910110000	DIANE C RAFAEL	2229	W LA LOMA DR		RANCHO CORDOVA	CA	95670-3153	\$ 253.90
2314	07601610010000	TERRY M WHITE	600	PLATT CIR		EL DORADO HILLS	CA	95762-7301	\$ 255.04
1703	06706000540000	CERBERT GRANT	11753	ARISTA WAY		RANCHO CORDOVA	CA	95742-8036	\$ 255.71
132	05700950170000	JEANNINE OTTEN	2529	TANNAT WAY		RANCHO CORDOVA	CA	95670-3628	\$ 257.20
4323	07203610850000	GLENN OSBORN	2911	PLATINUM CT		RANCHO CORDOVA	CA	95670-5625	\$ 257.95
90	07226000160000	ILONA TOMAK	3512	RAINSONG CIR		RANCHO CORDOVA	CA	95670-6983	\$ 258.50
1147	05600920140000	LANI JONES	10511	GEORGETOWN DR		RANCHO CORDOVA	CA	95670-2250	\$ 260.29
1912	05802230140000	WILLIAM L SEXTON	2383	CORDOVA LN		RANCHO CORDOVA	CA	95670-3917	\$ 262.17
158	05801530090000	JONY CAP & BEATRIZ GUZMAN	2340	ZINFANDEL DR		RANCHO CORDOVA	CA	95670-4926	\$ 262.96
216	07702330040000	ANH L NGUYEN	10417	AUTUMN BREEZE WAY		RANCHO CORDOVA	CA	95670-5706	\$ 263.95
17	07203100360000	CHRIS GORMLY	2961	CALLE DEL SOL WAY		RANCHO CORDOVA	CA	95670-5637	\$ 264.81
617	06705400490000	GABRIEL & BRITTANY RODRIGUEZ	4075	GLEN SPRINGS WAY		RANCHO CORDOVA	CA	95742-8019	\$ 265.25
2380	07602440060000	TRUST OF WOOD	2426	EL ROCCO WAY		RANCHO CORDOVA	CA	95670-3156	\$ 265.88
298	07700650040000	SALLY TORREZ	3011	SWANSEA WAY		RANCHO CORDOVA	CA	95670-5330	\$ 267.47
1612	07703400040000	ROBERT J HILDITCH	3051	LAURELHURST DR		RANCHO CORDOVA	CA	95670-5710	\$ 267.55
234	07601460140000	DANIEL L HOBBS	2795	E BIDWELL ST	STE 100-224	FOLSOM	CA	95630-6480	\$ 269.09
226	07601720010000	DANIEL L HOBBS	2795	E BIDWELL ST	STE 100-224	FOLSOM	CA	95630-6480	\$ 269.49
641	06803480060000	DEREK POINTER	3366	ROUTIER RD		SACRAMENTO	CA	95827-2322	\$ 272.39
104	06705900570000	ALANA NEWTON	4320	ACCORDIAN WAY		RANCHO CORDOVA	CA	95742-8080	\$ 272.42
1877	05801820210000	HOLLES LEAH AHLSTROM	2461	QUEENWOOD DR		RANCHO CORDOVA	CA	95670-5108	\$ 273.49

City of Rancho Cordova
Residential Refuse Delinquencies
as of May 17, 2017

Account #	Parcel Number	Billing Name	Street #	Street Name/PO BOX	Address 2	City	State	Zip Code	TOTAL
630	07701670050000	DELIA VALENCIA & GREGORY YUN A	10189	CRAWFORD WAY	APT A	SACRAMENTO	CA	95827-2478	\$ 275.11
5309	05802220080000	AMINIE ELSEBERRY	10612	VIANI WAY		RANCHO CORDOVA	CA	95670-3935	\$ 278.04
	05600920130000	BRAD LITTLEJOHN	10513	GEORGETOWN DR		RANCHO CORDOVA	CA	95670-2250	\$ 280.15
354	05801620120000	SHARON CEBRIAN	2320	CANO CT		RANCHO CORDOVA	CA	95670-3916	\$ 280.65
618	07226000740000	SANDRA DODSON	3567	RULANDER WAY		RANCHO CORDOVA	CA	95670-6995	\$ 281.06
1147	05602900320000	ALAN LEDESMA	11207	POWDER RIVER CT		RANCHO CORDOVA	CA	95670-2937	\$ 282.13
627	07701130170000	STACEY A BASE	10467	ABBOTT FORD WAY		RANCHO CORDOVA	CA	95670-5801	\$ 283.31
602	07601920050000	FEDERAL NATL MTG ASSN	14221	DALLAS PKWY	STE 1000	DALLAS	TX	75254-2946	\$ 289.29
371	06706601020000	JOHNNY STREET	4016	KALAMATA WAY		RANCHO CORDOVA	CA	95742-8004	\$ 289.34
1813	05801160120000	VICTOR L & MARY J WORTMAN	2515	MCGREGOR DR		RANCHO CORDOVA	CA	95670-5128	\$ 290.18
302	07601010140000	DALE & JOLINE LAYTON	10213	LOS PALOS DR		RANCHO CORDOVA	CA	95670-3425	\$ 293.92
445	05700950150000	COLFIN AI-CA 5 LLC	2537	TANNAT WAY		RANCHO CORDOVA	CA	95670-3628	\$ 302.63
623	07700810060000	DENIS A ARMSTRONG	2901	WINCHE	STER WAY	RANCHO CORDOVA	CA	95670-5336	\$ 304.72
212	07701030110000	MARY CLARK	3016	PORTSMOUTH DR		RANCHO CORDOVA	CA	95670-5321	\$ 306.92
660	05801150120000	JAMAL J MAULE	10840	BALLANTRAE WAY		RANCHO CORDOVA	CA	95670-4934	\$ 309.51
509	07601440050000	DOUGLAS & BRITTANY TAYLOR	2608	EL SEGUNDO DR		RANCHO CORDOVA	CA	95670-3406	\$ 314.59
2473	06800850090000	WARREN J MADIGAN	9985	REDSTONE DR		SACRAMENTO	CA	95827-3501	\$ 318.81
597	05801040030000	GURINDER SINGH	2332	BENITA DR		RANCHO CORDOVA	CA	95670-5242	\$ 324.78
2244	06804800620000	LYDIA V MAURITS	9933	BEXLEY DR		SACRAMENTO	CA	95827-2333	\$ 327.20
4692	07703700910000	CADENCE SONKE	3439	MISTY MORNING CIR		SACRAMENTO	CA	95827-3050	\$ 327.22
965	05602800320000	MARIA THU NGO	15101	ROBLES GRANDES DR		RANCHO MURIETA	CA	95683-9335	\$ 328.59
568	05604000800000	TYLER & KELI RICCI	2124	TIBER RIVER DR		RANCHO CORDOVA	CA	95670-2815	\$ 328.59
358	05702530050000	HOMEPOINTE PROPERTY MGMT		PO BOX 221660		SACRAMENTO	CA	95822-8660	\$ 328.59
1488	05800220030000	PAMELA TATE	2512	BETSY WAY		RANCHO CORDOVA	CA	95670-4938	\$ 328.59
1537	05800820030000	DONALD R BEATY	2205	CERVANTES DR		RANCHO CORDOVA	CA	95670-4104	\$ 328.59
610	06707000760000	ESTANISLAO GODINEZ	5005	COPPER SUNSET WAY		RANCHO CORDOVA	CA	95742-	\$ 328.59
408	06801350220000	29 SAC INCU LP		PO BOX 15086		SANTA ANA	CA	92735-0086	\$ 328.59
5688	06804410210000	ROBERT BITANGA	9805	GARDENWOOD WAY		SACRAMENTO	CA	95827-2810	\$ 328.59
6305	07222200300000	SHAUN HAYES	3345	BALADA WAY		RANCHO CORDOVA	CA	95670-6942	\$ 328.59
2312	07601540110000	COLIN MCELWEE	2647	GARRETT WAY		RANCHO CORDOVA	CA	95670-3533	\$ 328.59
367	07601820040000	ERNESTO PAZ	2688	ELLENBROOK DR		RANCHO CORDOVA	CA	95670-3541	\$ 328.59
543	07701720130000	ERIC J & STEVEN M HAMPTON	11500	HUEBNER RD	APT 1609	SAN ANTONIO	TX	78230-1329	\$ 328.59
435	05603200310000	DUY-PHUONG LE & WILLIAM OLESKY	11138	EEL RIVER CT		RANCHO CORDOVA	CA	95670-2907	\$ 328.77
2018	07201340240000	DAVID P PARKER II	10445	SPAULDING WAY		RANCHO CORDOVA	CA	95670-5520	\$ 329.50
339	06708500800000	CARA ANESETTI	4018	BORDERLANDS DR		RANCHO CORDOVA	CA	95742-7748	\$ 331.17
311	06800910030000	WILLIAM LYNCH	9908	LINCOLN VILLAGE DR		SACRAMENTO	CA	95827-2908	\$ 331.17
930	07702500450000	ANTHONY MELANCON	10112	COUNTRYSIDE WAY		SACRAMENTO	CA	95827-2416	\$ 331.17
110	07203610180000	LESLIE MCFADEN	10820	PAIUTE WAY		RANCHO CORDOVA	CA	95670-5624	\$ 331.51
241	05600810030000	SVS ENTS INC	2158	DANBURY WAY		RANCHO CORDOVA	CA	95670-2270	\$ 334.11
2202	07502910180000	WALTER REED	2534	EL BURLON CIR		RANCHO CORDOVA	CA	95670-3118	\$ 335.57
554	07701520230000	DOMINGO CARDOZA	10480	ABBOTT FORD WAY		RANCHO CORDOVA	CA	95670-5839	\$ 336.88
908	07701620090000	ESTATE OF ELLA M DOYLE		PO BOX 5140		SACRAMENTO	CA	95817-0140	\$ 336.92
5356	06804350140000	SHARON JACKSON	9825	HEARTWOOD WAY		SACRAMENTO	CA	95827-2812	\$ 340.92
652	05700920120000	ANGELA LEE	2616	VERDELLO WAY		RANCHO CORDOVA	CA	95670-3614	\$ 341.55
280	06801310010000	JUDY D MILBURN		PO BOX 277341		SACRAMENTO	CA	95827-7341	\$ 342.02
614	07703250230000	NATIONSTAR MTG LLC	8950	CYPRESS WATERS BLVD		COPELL	TX	75019-4620	\$ 343.80
3361	07702330030000	DENISE M STAFFORD	10413	AUTUMN BREEZE WAY		RANCHO CORDOVA	CA	95670-5706	\$ 344.82
557	06706800360000	RANDALL OGANS	5521	MOSSY STONE WAY		RANCHO CORDOVA	CA	95742-8184	\$ 345.00
2247	06804920090000	DAVID W PETERSON	10052	BRIANTOWN CT		SACRAMENTO	CA	95827-2945	\$ 347.05
2421	07700910020000	PAUL F DONALDSON	3004	MARGATE WAY		RANCHO CORDOVA	CA	95670-5317	\$ 348.24
519	06804200720000	LYNE BUTLER	600	J ST	STE 118	MARTINEZ	CA	94553-3961	\$ 350.39
934	07703000080000	KENNETH E LINDSAY	628	ANDREA AVE		BAKERSFIELD	CA	93307-4811	\$ 350.39
5518	06805000330000	DENISE LEMONS	10044	CRIMORA CT		SACRAMENTO	CA	95827-2946	\$ 353.21
342	06707100790000	KERI KENDALL	5480	COPPER SUNSET WAY		RANCHO CORDOVA	CA	95742-8142	\$ 354.72
211	06800720340000	SHARON MARTIN	9909	ARIES WAY		SACRAMENTO	CA	95827-2901	\$ 361.40
620	07601020130000	BANK OF NY MELLON 2005-AR8	8950	CYPRESS WATERS BLVD		COPELL	TX	75019-4620	\$ 365.49
2043	06705600260000	SCOTT HAYNES	4415	NIOBE CIR		RANCHO CORDOVA	CA	95742-8044	\$ 371.80
2541	07702800260000	EUGENE W KASHACK		PO BOX 277394		SACRAMENTO	CA	95827-7394	\$ 372.23
342	05801450110000	JOSEPH MANUKYAN	4125	ORZO CT		SACRAMENTO	CA	95826-	\$ 372.46
2196	06804330280000	SILFREDO HERNANDEZ	3336	VIRGO ST		SACRAMENTO	CA	95827-2839	\$ 373.51
90	07701320190000	MARIA TERESA VIRGEN	2963	JOERGER ST		RANCHO CORDOVA	CA	95670-5314	\$ 382.67
480	05700620030000	HUGO ROJAS & OLGA O NUNEZ	2514	AUGIBI WAY		RANCHO CORDOVA	CA	95670-3616	\$ 390.87
158	05801320280000	ANNETTE HORRIGAN	2492	KNIGHTWOOD WAY		RANCHO CORDOVA	CA	95670-5105	\$ 392.13
568	07220900250000	NADER & JAYNE KAMAL	3289	BALADA WAY		RANCHO CORDOVA	CA	95670-6922	\$ 395.59
151	05701040080000	NINA LUTZ	2557	FURMINT WAY		RANCHO CORDOVA	CA	95670-3619	\$ 396.54
1405	05701730180000	SHARON COXE	2677	BARBERA WAY		RANCHO CORDOVA	CA	95670-3743	\$ 398.58
42	05601010200000	ALEXANDER RAY HOWARD	10600	AVERELL CT		RANCHO CORDOVA	CA	95670-2304	\$ 400.50
6151	07703240100000	JOSE GUTIERREZ	3312	NUT PLAINS DR		SACRAMENTO	CA	95827-2441	\$ 400.94
1237	07601820020000	RAMIA OLSEN	2680	ELLENBROOK DR		RANCHO CORDOVA	CA	95670-3541	\$ 401.74
1028	05603700390000	TAE HUNG MYONG	2342	SUNRISE BLVD	STE 38	GOLD RIVER	CA	95670-4372	\$ 405.66
441	05600420070000	CRAIGE LLC		PO BOX 4698		LOGAN	UT	84323-4698	\$ 405.74
2507	07702210260000	LORI MEJIA	3117	CHETTENHAM DR		RANCHO CORDOVA	CA	95670-5708	\$ 406.55
494	06706000470000	WEICHI LO	11750	CORINO WAY		RANCHO CORDOVA	CA	95742-8033	\$ 411.87
1287	05700100320000	ROSA L ELLIOTT	2317	RUDAT CIR		RANCHO CORDOVA	CA	95670-3929	\$ 414.09
1488	05800220040000	SANDRA I PETERS-PARKER	2377	HALE RD		MARYSVILLE	CA	95901-8820	\$ 414.09
233	05801910080000	DALE MILLER	10669	BISCAV WAY		RANCHO CORDOVA	CA	95670-3959	\$ 414.09
1853	05801450160000	IDA F STRINGFELLOW	2271	WHISTLER WAY		RANCHO CORDOVA	CA	95670-3964	\$ 418.47
2429	07701120140000	CRISTINA TOUSSAINT	10453	ABINGTON WAY		RANCHO CORDOVA	CA	95670-5805	\$ 418.90
339	07702100190000	KATHY SCHAFFER	10454	S WHITE ROCK RD		RANCHO CORDOVA	CA	95670-5714	\$ 427.49
2176	07501940020000	SHERYL REN BAKE	2211	W LA LOMA DR		RANCHO CORDOVA	CA	95670-3145	\$ 427.69
1932	05803110300000	WIDNER GENRAL PTSHP	6191	SEVEN CEDARS PL		GRANITE BAY	CA	95746-9643	\$ 430.32
1938	05803400200000	JOHN A KING	2229	KINGSTREE LN		RANCHO CORDOVA	CA	95670-4211	\$ 430.99
626	07201920300000	JOSEPH M & TERESA REUSCHER	10501	MILLS ACRES CIR		RANCHO CORDOVA	CA	95670-5514	\$ 432.26
1142	05600820070000	RICHARD & GEMINI SHALI	3545	MATHER FIELD RD	APT 91	RANCHO CORDOVA	CA	95670-5917	\$ 433.75
294	05801030110000	WILLIAM F FECHER JR	2344	ROSADO WAY		RANCHO CORDOVA	CA	95670-5232	\$ 436.77
344	05801710060000	KARLEN NALBANDYAN	10717	CAMPANA WAY		RANCHO CORDOVA	CA	95670-3915	\$ 437.78
1567	05804700230000	MICHAEL J FARLEY	11053	GINGERWOOD WAY		RANCHO CORDOVA	CA	95670-5256	\$ 437.78
1488	06705400660000	GARRETT GATEWOOD	4067	COPPER LAKE WAY		RANCHO CORDOVA	CA	95742-8026	\$ 437.78
2137	06803700650000	DENICE L COOK	4830	TUNIS RD		SACRAMENTO	CA	95835-1006	\$ 437.78
2230	07600430070000	BARBARA KIZER	10244	AGNES CIR		RANCHO CORDOVA	CA	95670-2059	\$ 437.78
2233	07600640040000	DANIEL COOK	4830	TUNIS RD		SACRAMENTO	CA	95835-1006	\$ 437.78
349	07701030140000	ALBERT E GILDING JR	3028	PORTSMOUTH DR		RANCHO CORDOVA	CA	95670-5321	\$ 437.78
2456	07701310130000	DANIEL LEE COOK	4830	TUNIS RD		SACRAMENTO	CA	95835-1006	\$ 437.78

City of Rancho Cordova
Residential Refuse Delinquencies
as of May 17, 2017

Account #	Parcel Number	Billing Name	Street #	Street Name/PO BOX	Address 2	City	State	Zip Code	TOTAL
574	06707200060000	BREANNA R MECCA	5229	OTTER POND WAY		RANCHO CORDOVA	CA	95742-8171	\$ 438.18
189	06704500400000	ESTEBAN & LORRIE LUKE	4454	RUBY LANDING WAY		RANCHO CORDOVA	CA	95742-8049	\$ 438.77
400	05603100540000	STEWART A JUDSON	10058	KERN RIVER CT		RANCHO CORDOVA	CA	95670-2712	\$ 440.24
269	05803900580002	LATANYA NORSE	2372	COBBLEOAK CT		RANCHO CORDOVA	CA	95670-4230	\$ 443.67
2284	07601460020000	LAURA D ROGERS		PO BOX 1356		GALT	CA	95632-1356	\$ 447.74
2013	05804300140000	JAMIE MICH HAMMOND	2448	BERRYWOOD DR		RANCHO CORDOVA	CA	95670-5204	\$ 453.32
253	07224700280000	YUWEN SHIAO	3561	BARDOLINO WAY		RANCHO CORDOVA	CA	95670-6967	\$ 453.32
281	06704500460000	ALFRED BALBACH/CARLOS BALBACH	4482	RUBY LANDING WAY		RANCHO CORDOVA	CA	95742-8049	\$ 456.40
348	05701730020000	AMBER JAMES	2611	BARBERA WAY		RANCHO CORDOVA	CA	95670-3705	\$ 458.67
694	05702910120000	KINDERLYN BROWN	2750	MENDONCA DR		RANCHO CORDOVA	CA	95670-4819	\$ 461.38
447	06706600840000	ANDRE WILLIAMS	4029	KALAMATA WAY		RANCHO CORDOVA	CA	95742-8004	\$ 466.24
1420	05701850180000	DIANNE GOLDMAN	2529	CABERNET WAY		RANCHO CORDOVA	CA	95670-4908	\$ 466.28
6399	07701450110000	SHARON JACKSON	9825	HEARTWOOD WAY		SACRAMENTO	CA	95827-2812	\$ 467.85
1560	05801120040000	JOEL R CARRILLO	10831	DUNBAR WAY		RANCHO CORDOVA	CA	95670-4949	\$ 469.27
586	06804440140000	WESLEY P WEIGLE	9833	CRIMSONWOOD WAY		SACRAMENTO	CA	95827-2806	\$ 472.16
2093	07203100530000	BEVERLY SHAH	2948	KACHINA WAY		RANCHO CORDOVA	CA	95670-5634	\$ 478.81
2241	06804720190000	DONALD T CADE	3208	SATURN DR		SACRAMENTO	CA	95827-2324	\$ 479.34
349	06707300300000	PATRICIA A WILLIAMS	5201	OTTER POND WAY		RANCHO CORDOVA	CA	95742-8161	\$ 481.68
6092	07222000120000	TERESA MCTERNAN		PO BOX 250		RANCHO CORDOVA	CA	95741-0250	\$ 481.86
420	07506800130000	MIN GUO	10013	SIERRA GLEN WAY		SACRAMENTO	CA	95827-1410	\$ 482.56
1367	05701350020000	JOHN WITHERS	10677	BECLAN DR		RANCHO CORDOVA	CA	95670-3849	\$ 483.51
6044	07602430010000	MONICA HARRINGTON	2400	EL CHICO CIR		RANCHO CORDOVA	CA	95670-3124	\$ 486.77
2194	06804340030000	SHEILA LYN MAYES	9808	HEARTWOOD WAY		SACRAMENTO	CA	95827-2813	\$ 487.42
3473	07601440170000	JACOB ROSEN	2605	PALO VISTA WAY		RANCHO CORDOVA	CA	95670-3428	\$ 488.60
598	06801350030000	MIGUEL H ANDRADE	10429	WHITE ROCK RD		RANCHO CORDOVA	CA	95670-5426	\$ 491.23
273	07700640030000	KYLE ROBINSON	10408	WHITE ROCK RD		RANCHO CORDOVA	CA	95670-5427	\$ 495.41
1850	05801330030000	MARK FEIST	2606	QUEENWOOD DR		RANCHO CORDOVA	CA	95670-5113	\$ 497.39
1937	05803400080000	AMINIE D ELSBERRY	10612	VIANI WAY		RANCHO CORDOVA	CA	95670-3935	\$ 497.39
1960	05803600230000	VIOLA S DUNHAM	2810	HYANNIS WAY		SACRAMENTO	CA	95827-1315	\$ 497.39
273	06706200490000	KOOKJOON & EUNSIL AHN	11893	PYXIS CIR		RANCHO CORDOVA	CA	95742-8056	\$ 497.39
252	07223500110000	ALEXANDER ILYUSHIN	11041	FIORE DR		RANCHO CORDOVA	CA	95670-6945	\$ 497.39
149	07700920070000	NATHAN WENELL	1069	GALSTON DR		FOLSOM	CA	95630-6134	\$ 497.39
622	07701920100000	HUGH FULGHAM	10138	REBA CT		SACRAMENTO	CA	95827-2407	\$ 497.39
933	07702500810000	RONALD C ADDISON	3232	SMITHEE DR		SACRAMENTO	CA	95827-2471	\$ 498.51
957	07703220150000	ESTATE OF PAUL R VALDEZ	94-534	HALEKUI PL		WAIKAPU	HI	96797-2727	\$ 499.00
68	07703700100000	US BANK NA	3452	MISTY MORNING CIR		SACRAMENTO	CA	95827-3052	\$ 499.59
2059	07201920110000	CARL R LOSER	10522	SILVERWOOD WAY		RANCHO CORDOVA	CA	95670-5519	\$ 501.41
362	06708900150000	COLLINS THOMPSON	12309	HABITAT WAY		RANCHO CORDOVA	CA	95742-7705	\$ 502.90
6229	07223500230000	JACOB ROUSH	3325	SPANNA CT		RANCHO CORDOVA	CA	95670-6947	\$ 502.98
2490	06801220020000	BARBARA ROTHROCK	3334	SEABORG WAY		SACRAMENTO	CA	95827-2919	\$ 510.09
6258	05603500400000	BEVERLY FISHER	11130	UTOPIA RIVER CT		RANCHO CORDOVA	CA	95670-2931	\$ 516.07
2193	06804200800000	LARRY W RUSHING	3332	FELTHAM WAY		SACRAMENTO	CA	95827-2314	\$ 516.64
1143	05600840010000	TOSHIKO CONNER	2201	DANBURY WAY		RANCHO CORDOVA	CA	95670-2208	\$ 516.97
1857	05801620060000	VERNON H WAGNER	2368	MCGREGOR DR		RANCHO CORDOVA	CA	95670-3962	\$ 517.13
	06705200430000	DAISY CASTILLO	4400	YEATES CT		RANCHO CORDOVA	CA	95742-8093	\$ 523.19
6279	07223700060000	LINDA HERNANDEZ	3521	CAP ROCK WAY		RANCHO CORDOVA	CA	95670-6954	\$ 529.06
431	06801350140000	JOHNATHAN YATES	10084	NEBULA WAY		SACRAMENTO	CA	95827-2975	\$ 531.42
101	07504100030000	YU TU & BI CHOU	2256	EL CEJO CIR		RANCHO CORDOVA	CA	95670-3161	\$ 531.66
149	06705700110000	NICHOLAS JOHNSON	11790	DIONYSUS WAY		RANCHO CORDOVA	CA	95742-8041	\$ 533.50
2197	06804350020000	DONACIANO CASTANEDA	9804	CRIMSONWOOD WAY		SACRAMENTO	CA	95827-2807	\$ 534.91
1872	05801730090000	ANDREW JANOSKO		PO BOX 516		MERIDIAN	ID	83680-0516	\$ 538.55
1483	05703120110000	LINDA NEELY VEST	2625	DON JUAN DR		RANCHO CORDOVA	CA	95670-4912	\$ 543.26
366	07703240160000	PHILIP G & SHARMILA K KING	2513	CARAVAGGIO DR		DAVIS	CA	95618-7654	\$ 543.95
6418	07223700520000	MARIA MERCADO	10714	BYINGTON WAY		RANCHO CORDOVA	CA	95670-6940	\$ 553.52
1508	05800440150000	ROBERT & RHONDA DEAN	10828	SCOTSMAN WAY		RANCHO CORDOVA	CA	95670-5015	\$ 555.24
2336	07601910150000	SALVADOR P BAUTISTA	10357	MALAGA WAY		RANCHO CORDOVA	CA	95670-3550	\$ 564.32
3950	07703700880000	JOHN BALBUENA	1205	E IBERIA RD		STERLING	VA	20164-2725	\$ 564.71
228	06704400780000	AMY MOSCA	3948	RILEY ANTON WAY		RANCHO CORDOVA	CA	95742-8001	\$ 569.42
534	07202020470000	DE HOME RENOVATORS	10544	SILVERWOOD WAY		RANCHO CORDOVA	CA	95670-5532	\$ 569.42
4230	06804330070000	ESTHER TOLENSKA	9824	WOODHOLLOW WAY		SACRAMENTO	CA	95827-2829	\$ 571.39
408	06801350230000	DIAMOND BAY REALTY PROPERTY	10055	LINCOLN VILLAGE DR		SACRAMENTO	CA	95827-2969	\$ 573.78
614	07701630120000	HAY LIVING 2015 TRUST	10164	CRAWFORD WAY		SACRAMENTO	CA	95827-2461	\$ 574.49
614	07701630120000	HAY LIVING 2015 TRUST	10166	CRAWFORD WAY		SACRAMENTO	CA	95827-2461	\$ 574.49
4454	06804930090000	OLALEYE OLATUNJI	3532	SUNRISE PINES DR		SACRAMENTO	CA	95827-2951	\$ 579.11
556	06704400340000	THI DO	11838	HERODIAN DR		RANCHO CORDOVA	CA	95742-8000	\$ 579.42
1817	05801270040000	ROBERT MARCINIAC	10828	WALNUTWOOD WAY		RANCHO CORDOVA	CA	95670-4903	\$ 579.55
365	06707100720000	VYACHESLAV NESTERCHUK	5508	COPPER SUNSET WAY		RANCHO CORDOVA	CA	95742-8121	\$ 579.82
344	05602900260000	SHALAIN REDDI	11204	CEDAR RIVER CT		RANCHO CORDOVA	CA	95670-2902	\$ 582.25
1916	05801010060000	LESLIE SANDERSON		PO BOX 362		RANCHO CORDOVA	CA	95741-0362	\$ 584.17
1966	05803900580014	JESSICA GUIDOTTI	2375	COBBLEOAK CT		RANCHO CORDOVA	CA	95670-4230	\$ 586.03
532	07703800200000	LOURDES NABABAN	3557	MADDIEWOOD CIR		SACRAMENTO	CA	95827-3067	\$ 588.10
424	07602410010000	RAYMOND ZAK	2450	EL LUJO WAY		RANCHO CORDOVA	CA	95670-3158	\$ 591.58
119	05801220070000	RAY TOLENTINO	2271	ZINFANDEL DR		RANCHO CORDOVA	CA	95670-5138	\$ 592.88
340	07700740040000	ISMAEL AGUILAR	3062	SWANSEA WAY		RANCHO CORDOVA	CA	95670-5348	\$ 594.33
1040	05603810040000	CHRIS LYON	2221	EAGLE RIVER CT		RANCHO CORDOVA	CA	95670-2831	\$ 597.69
393	07702400430000	CHAD MORRIS	10478	SIERRA CREST DR		RANCHO CORDOVA	CA	95670-5862	\$ 599.69
1333	05700920180000	TIFFANY WHITE	2623	TRONERO WAY		RANCHO CORDOVA	CA	95670-3611	\$ 602.86
620	06706700600000	TM INVESTMENTS INC	3250	LAURELHURST DR	APT 205	RANCHO CORDOVA	CA	95670-5866	\$ 607.53
1716	06704400980000	SELENA BRUSUELAS	3974	IRON GATE WAY		RANCHO CORDOVA	CA	95742-8002	\$ 608.42
1060	05604000780000	ROBERT J STIVALA	812	GREEN ST		EAST PALO ALTO	CA	94303-1947	\$ 608.84
546	07602430040000	WC INVESTMENTS LLC	1187	CEDAR TREE WAY		SACRAMENTO	CA	95831-3917	\$ 608.94
2093	07203100520000	ROBERT E ROSS	2952	KACHINA WAY		RANCHO CORDOVA	CA	95670-5634	\$ 609.18
2286	07601470080000	JOHN V PALMER		PO BOX 2524		RANCHO CORDOVA	CA	95741-2524	\$ 610.25
1373	05701510090000	ASSET INVESTMENT MANAGERS INC	10512	MALAGA WAY		RANCHO CORDOVA	CA	95670-3604	\$ 610.93
2421	07700910010000	PETE E RAMON JR	3000	MARGATE WAY		RANCHO CORDOVA	CA	95670-5317	\$ 610.93
694	05702910120000	KINDERLYN BROWN	2750	MENDONCA DR		RANCHO CORDOVA	CA	95670-4819	\$ 613.72
475	06706600590000	ALEXANDRU MIHALAS	4047	CORATINA WAY		RANCHO CORDOVA	CA	95742-8006	\$ 615.32
1163	05601130040000	JOHN MCCANTS	2118	STARRLYN WAY		RANCHO CORDOVA	CA	95670-2234	\$ 617.42
3985	07203640030000	DIANE DELLAMAGGIORE	10873	PAIUTE WAY		RANCHO CORDOVA	CA	95670-5629	\$ 621.48
1506	05800430190000	WILLIAM LEACH	3600	DATA DR	APT 594	RANCHO CORDOVA	CA	95670-7941	\$ 622.47
2491	06801220120000	TRUST OF RIDENOUR	3367	POLARIS DR		SACRAMENTO	CA	95827-2962	\$ 622.47
2397	07700730200000	LISA ANDERSON & LORIA MARTIN	3073	SWANSEA WAY		RANCHO CORDOVA	CA	95670-5349	\$ 622.47
1128	05600720160000	HARRY LATCHFORD	2006	ROSSMOOR DR		RANCHO CORDOVA	CA	95670-2247	\$ 623.35

City of Rancho Cordova
Residential Refuse Delinquencies
as of May 17, 2017

Account #	Parcel Number	Billing Name	Street #	Street Name/PO BOX	Address 2	City	State	Zip Code	TOTAL
1336	05700950070000	LINDA L CARDOZA	2554	GANZAN WAY		RANCHO CORDOVA	CA	95670-3624	\$ 625.90
449	07229800220000	OBAKHTA AHAD	3830	ANNADALE LN		SACRAMENTO	CA	95821-2058	\$ 625.99
255	05801020140000	ZACHARY & RENEE GAW	2355	PINTURO WAY		RANCHO CORDOVA	CA	95670-5248	\$ 627.27
2218	06804510110000	BERNIE P J DALANAN	3552	GRANBY DR		SACRAMENTO	CA	95827-3523	\$ 628.60
2313	07601550070000	CASTULO MA ROBLES	10213	COLOMA RD		RANCHO CORDOVA	CA	95670-3605	\$ 629.29
330	07602410100000	NADIA FARACI	10109	MAJO CT		RANCHO CORDOVA	CA	95670-3142	\$ 635.31
525	05700910120000	FEDERAL NATL MTG ASSN	14221	DALLAS PKWY	STE 1000	DALLAS	TX	75254-2946	\$ 635.57
525	07701310080000	THOMAS & JESSICA DIGIACOMO	2978	JOERGER ST		RANCHO CORDOVA	CA	95670-5315	\$ 635.57
2013	05604250050000	ELPIDO TUMIBAY	2312	PECAN GROVE WAY		RANCHO CORDOVA	CA	95670-2342	\$ 636.23
3676	05602800480000	DONALD WROTH	2054	KLAMATH RIVER DR		RANCHO CORDOVA	CA	95670-2913	\$ 636.47
5377	05804800010000	LOUELLA GLOVER	11000	AUTUMNWIND LN		RANCHO CORDOVA	CA	95670-4206	\$ 637.84
328	07701020060000	MICHELLE R STEADHAM	3020	RAMSGATE WAY		RANCHO CORDOVA	CA	95670-5327	\$ 639.81
139	07701110030000	AAK INVESTMENTS INC	3238	LAURELHURST DR		RANCHO CORDOVA	CA	95670-5815	\$ 639.85
1190	05601350020000	THOMAS & BUNPA JONES	2047	KELLOGG WAY		RANCHO CORDOVA	CA	95670-2434	\$ 639.95
5635	05804000470000	ERNESTO VELAZQUEZ	4819	COPPER SUNSET WAY		RANCHO CORDOVA	CA	95742-7796	\$ 640.15
5455	06800720020000	PEGGY COLEMAN		PO BOX 277591		SACRAMENTO	CA	95827-7591	\$ 641.49
332	06707400270000	CRAIG BONNEAU	12075	SAGE WAGON WAY		RANCHO CORDOVA	CA	95742-7770	\$ 644.07
201	05802220200000	MARGOT E SANDERS	10678	VIAMI WAY		RANCHO CORDOVA	CA	95670-3940	\$ 644.97
6206	07220900750000	A & KRISHNAN R VENUGOPAL TRUST	706	LEFEVRE DR		FOLSOM	CA	95630-6189	\$ 646.00
251	05701610060000	JOHN HILSKY	2620	RIBIER WAY		RANCHO CORDOVA	CA	95670-3716	\$ 646.88
5546	05600920120000	RONALD FAULL	10515	GEORGETOWN DR		RANCHO CORDOVA	CA	95670-2250	\$ 647.19
167	06801110030000	ROSS SUTHERLIN	3312	JUPITER DR		SACRAMENTO	CA	95827-2928	\$ 649.50
1140	05600750060000	EMILY ANNE FISK	16271	ALBRECHT AVE NE		CEDAR SPRINGS	MI	49319-8688	\$ 650.51
13	06708700130000	ERIC EVERETT	4129	BIG MEADOW WAY		RANCHO CORDOVA	CA	95742-7743	\$ 651.33
852	07224600250000	RUBEN VALERIO	3482	PONZI CT		RANCHO CORDOVA	CA	95670-6971	\$ 651.33
218	07701660020000	KORNELY PERZHU	10176	DE SOTO WAY		SACRAMENTO	CA	95827-2404	\$ 651.33
218	07701660020000	KORNELY PERZHU	10176	DE SOTO WAY		SACRAMENTO	CA	95827-2404	\$ 651.33
4050	06803470150000	MARIO LOPEZ	10005	VANGUARD DR		SACRAMENTO	CA	95827-2328	\$ 653.26
2035	07201610030000	LOUIS E HAMPTON	10555	OLSON DR		RANCHO CORDOVA	CA	95670-5527	\$ 655.73
1148	05600960010000	JAMES M GONZALES	1108	CHANSOLOR AVE		RICHMOND	CA	94801-3546	\$ 656.37
609	07701630110000	ELEASE MYERS	10160	CRAWFORD WAY		SACRAMENTO	CA	95827-2461	\$ 658.20
5938	07222100250000	MORGAN MITCHELL	10852	BELLONE WAY		RANCHO CORDOVA	CA	95670-6926	\$ 658.36
5544	07602340160000	SERGIO GOMEZ	2523	MARTINIO CT		RANCHO CORDOVA	CA	95670-3427	\$ 658.81
1191	05601430040000	FIDEL VAZQUEZ	10804	AMBASSADOR DR		RANCHO CORDOVA	CA	95670-2430	\$ 659.46
1120	05600420010000	TRUST OF CALAY	2200	WOOD CLIFF WAY		RANCHO CORDOVA	CA	95670-2241	\$ 659.62
1460	05702640060000	JAMES HERD	251	ASHBURY ST	APT 4	SAN FRANCISCO	CA	94117-2002	\$ 659.62
5180	05800610060000	ABGAR SARKISIAN	2248	BENITA DR		RANCHO CORDOVA	CA	95670-4009	\$ 659.62
4052	06805150060000	CONNIE GREKOFF	9738	WOODHOLLOW WAY		SACRAMENTO	CA	95827-2723	\$ 659.62
2038	07201650020000	STEVEN WASHABAUGH	10600	OLSON DR		RANCHO CORDOVA	CA	95670-5620	\$ 659.62
5319	07213500680000	DAVID GIN	10706	BASIE WAY		RANCHO CORDOVA	CA	95670-7317	\$ 659.62
982	05602900600000	CRESTON G ALDRIDGE	11171	SQUANAN RIVER CT		RANCHO CORDOVA	CA	95670-2925	\$ 661.20
703	05803110020000	MURAN HUSEIN	4016	CLARECASTLE CT		SACRAMENTO	CA	95826-5025	\$ 667.54
703	05803110020000	MURAN HUSEIN	4016	CLARECASTLE CT		SACRAMENTO	CA	95826-5025	\$ 667.54
3461	07203100200000	RAMON CASTILLO	2994	CALLE DEL SOL WAY		RANCHO CORDOVA	CA	95670-5638	\$ 667.90
221	07701030260000	NATHAN WENELL	1069	GALSTON DR		FOLSOM	CA	95630-6134	\$ 668.02
843	05801910140000	GUSTAVO VILLANUEVA	10645	BISCAY WAY		RANCHO CORDOVA	CA	95670-3959	\$ 668.40
252	07602340130000	SANDRA KAY ANDERSON	215	MARGARET WAY		RIPON	CA	95366-9317	\$ 669.55
1533	05800730050000	KALATRI M CAISE	2325	PINTURO WAY		RANCHO CORDOVA	CA	95670-5229	\$ 671.92
109	05802140030000	DACIA OSTRANDER	10745	CARLOS WAY		RANCHO CORDOVA	CA	95670-4003	\$ 675.92
172	06704400480000	MICHAEL MCKEE	11883	HERODIAN DR		RANCHO CORDOVA	CA	95742-8000	\$ 676.67
1328	05700810080000	BOB WAGG	10644	CHARDONAY DR		RANCHO CORDOVA	CA	95670-3844	\$ 677.32
225	06709200890000	MICHELE KOEHLER	3929	ARISTOTLE CIR		RANCHO CORDOVA	CA	95742-8105	\$ 677.90
280	06801250040000	FRANKIE LY SINGH	10013	NEBULA WAY		SACRAMENTO	CA	95827-2933	\$ 678.01
64	06705400290000	JACQUELYN LYONS	11737	BROOK VALLEY WAY		RANCHO CORDOVA	CA	95742-8025	\$ 679.20
344	07502910030000	ALLEN SCARBROUGH	2418	EL BURLON CIR		RANCHO CORDOVA	CA	95670-3116	\$ 683.05
234	05700730180000	CHRIS WEST	2524	CHASSELLA WAY		RANCHO CORDOVA	CA	95670-3741	\$ 686.17
193	06704400700000	M&M PROPERTIES	8367	LA RIVIERA DR		SACRAMENTO	CA	95826-1654	\$ 686.17
461	067601210090000	JONATHAN OKEEFFE	10376	HOLMES WAY		RANCHO CORDOVA	CA	95670-2017	\$ 686.17
5912	05702850260000	JODIE NAUMOVSKI	2415	NEGRARA WAY		RANCHO CORDOVA	CA	95670-3822	\$ 687.40
909	05701030130000	VICTORIA HARVEY-DETOMA	2537	AUGIBI WAY		RANCHO CORDOVA	CA	95670-3615	\$ 696.22
2194	06804330100000	MARLENE C TUTHILL		PO BOX 9003		CITRUS HEIGHTS	CA	95621-9003	\$ 696.66
3923	05602900370000	TOPORISTE GHERGHINA	2140	KLAMATH RIVER DR		RANCHO CORDOVA	CA	95670-2929	\$ 701.90
34	06708700510000	BRENDA BUCKANS	4147	BORDERLANDS DR		RANCHO CORDOVA	CA	95742-7751	\$ 702.83
93	07702500160000	PERNELL RUFFIN III	10105	MONTE VALLO CT		SACRAMENTO	CA	95827-2469	\$ 703.96
1535	05800750030000	ELIZABETH PEARCE	2316	BENITA DR		RANCHO CORDOVA	CA	95670-5242	\$ 705.87
2038	07201640080000	TRUST OF MARIER	2934	GRAYSON WAY		RANCHO CORDOVA	CA	95670-5610	\$ 707.37
5112	07700730140000	JEREMY CHAPMAN	3081	SWANSEA WAY		RANCHO CORDOVA	CA	95670-5349	\$ 707.37
1137	06705600320000	JOHN ELKINS	4439	NOBIE CIR		RANCHO CORDOVA	CA	95742-8044	\$ 709.81
284	06801520150000	MAISHA L WEARY	3549	GEMINI WAY		SACRAMENTO	CA	95827-2964	\$ 710.50
1506	05800430170000	ROSA LEE CRAWFORD		PO BOX 189		RIO LINDA	CA	95673-0189	\$ 711.78
2484	07701520350000	CATHERINE MACKLIN	10520	ABBOTTFORD WAY		RANCHO CORDOVA	CA	95670-5804	\$ 711.78
5945	05700640100000	NANCY JO WILLIAMS	2529	FURMINT WAY		RANCHO CORDOVA	CA	95670-3619	\$ 714.41
399	06704500920000	GRACE MUNGATI	11773	LILAC CANYON CT		RANCHO CORDOVA	CA	95742-8051	\$ 717.92
5281	06804410170000	ROB CLARK	3153	EXPLORER DR		SACRAMENTO	CA	95827-2831	\$ 718.60
6136	05604100100000	TRUST OF MULDROW	11137	TEXAS RIVER CT		RANCHO CORDOVA	CA	95670-2819	\$ 720.34
429	06705000240000	AUSTIN SELF	11874	LARISA WAY		RANCHO CORDOVA	CA	95742-8064	\$ 726.12
324	06708800820000	MARLENE JARAMILLO	12398	CANYONLANDS DR		RANCHO CORDOVA	CA	95742-7711	\$ 726.12
621	07701910280000	KENNETH L HOPE	4480	N BUHACH RD		MERCED	CA	95348-1947	\$ 726.12
621	07701910280000	KENNETH L HOPE	4480	N BUHACH RD		MERCED	CA	95348-	\$ 726.12
2399	07700810070000	ROY T PICKERING	3079	RAMSGATE WAY		RANCHO CORDOVA	CA	95670-5342	\$ 727.25
298	06705500630000	ALFRED BALBACH	11790	BATTENBURG WAY		RANCHO CORDOVA	CA	95742-8032	\$ 732.24
5464	05701630050000	EMILIO RAMIREZ	9461	TWIN LAKES AVE		ORANGEVALE	CA	95662-5422	\$ 733.94
71	05805200140000	DANIEL J ALVES	11131	WOODKIRK CT		RANCHO CORDOVA	CA	95670-4273	\$ 734.39
344	05700740070000	MICHAEL HUFFSTUTLER	10558	MALVASIA DR		RANCHO CORDOVA	CA	95670-3747	\$ 737.32
429	06804410450000	SUSAN & KATIE & KELBY CAMPOS	3241	RUSTICWOOD WAY		SACRAMENTO	CA	95827-2816	\$ 739.70
2482	07701520120000	TERESA R WHITE	3430	VILBIG RD		DALLAS	TX	75212-2541	\$ 741.43
150	06708500350000	VIRGINIA PANLASIGUI	12413	KIBBIE LAKE WAY		RANCHO CORDOVA	CA	95742-7717	\$ 742.74
1792	06704501000000	JOEL YOUNG		PO BOX 2551		SHOW LOW	AZ	85902-2551	\$ 743.42
1422	05701930050000	BETTY J SMITH	2638	CHASSELLA WAY		RANCHO CORDOVA	CA	95670-4833	\$ 748.05
589	05602030050000	HOPE L MCELROEN	2232	FORESTLAKE DR		RANCHO CORDOVA	CA	95670-2459	\$ 748.65
1124	05600610250000	MICHAEL R VILLA	10455	AMBASSADOR DR		RANCHO CORDOVA	CA	95670-2279	\$ 748.79
195	06803700300000	MARCELL ALADO	9947	PALM GROVE DR		SACRAMENTO	CA	95827-3532	\$ 753.97
2053	07201740070000	GRACE D DINGLER	2965	GRAYSON WAY		RANCHO CORDOVA	CA	95670-5609	\$ 754.47

City of Rancho Cordova
Residential Refuse Delinquencies
as of May 17, 2017

Account #	Parcel Number	Billing Name	Street #	Street Name/PO BOX	Address 2	City	State	Zip Code	TOTAL
3984	05601510010000	JOSEPH NORRIS	1900	KELLOGG WAY		RANCHO CORDOVA	CA	95670-2433	\$ 754.52
280	05801920160000	ANSEL J ROBINSON	10653	CAMPANA WAY		RANCHO CORDOVA	CA	95670-3913	\$ 754.83
1045	05603850110000	HERSCHEL MEREDITH	11048	NEW RIVER CIR		RANCHO CORDOVA	CA	95670-2730	\$ 755.91
280	06801340010000	JAMES B THOMAS	3423	JUPITER DR		SACRAMENTO	CA	95827-2965	\$ 756.18
101	07213500460000	DEBRA DIANO	10794	BASIE WAY		RANCHO CORDOVA	CA	95670-7325	\$ 756.49
1898	05601160040000	MARY E MCCANTS	2212	WARRENTON DR		RANCHO CORDOVA	CA	95670-2238	\$ 759.61
1421	05701910060000	JOHN MCCANTS	2118	STARRLYN WAY		RANCHO CORDOVA	CA	95670-2234	\$ 759.61
28	05801220100000	JOHN MCCANTS	2118	STARRLYN WAY		RANCHO CORDOVA	CA	95670-2234	\$ 759.61
2197	06804350060000	MICHAEL R ANDREW	9820	CRIMSONWOOD WAY		SACRAMENTO	CA	95827-2807	\$ 759.61
4850	07600520020000	JOHN GARCIA	2208	RHODA WAY		RANCHO CORDOVA	CA	95670-2029	\$ 760.29
2386	07602700070000	PATRICIA M SMITH		PO BOX 1406		RANCHO CORDOVA	CA	95741-1406	\$ 762.06
824	07223900050000	REBECCA KRAMER	3351	TUALATIN WAY		RANCHO CORDOVA	CA	95670-6957	\$ 762.57
378	05603100070000	PAUL SALTSMAN/MONICA CAMILLERI	2216	BROAD RIVER CT		RANCHO CORDOVA	CA	95670-2702	\$ 763.34
1212	06704500620000	STASI DIAVAIS	11774	AZALEA GARDEN WAY		RANCHO CORDOVA	CA	95742-8047	\$ 763.34
121	05700920060000	CHRIS REDMON	2524	TORMOLO WAY		RANCHO CORDOVA	CA	95670-3634	\$ 763.55
2233	07600540080000	SHERLI J CAHOON	2225	MAXINE WAY		RANCHO CORDOVA	CA	95670-2018	\$ 767.42
1326	05700730390000	RICKEY M BONNER	10569	MALVASIA DR		RANCHO CORDOVA	CA	95670-3748	\$ 767.42
5686	06803640430000	KAREN J LEARDINDI	9910	PALM GROVE DR		SACRAMENTO	CA	95827-3533	\$ 767.59
106	06706400450000	GREGORY HAMPTON	11844	DELAVAN CIR		RANCHO CORDOVA	CA	95742-8061	\$ 768.12
296	05601120060000	ALICE K MATTAR	2125	DANBURY WAY		RANCHO CORDOVA	CA	95670-2206	\$ 768.87
1443	05702330050000	KENNETH L HAINES	2712	BARBERA WAY		RANCHO CORDOVA	CA	95670-4805	\$ 770.60
1301	05700410110000	ANTHONY L WARNEKE	10601	LAMBRUSCA DR		RANCHO CORDOVA	CA	95670-3815	\$ 772.25
6221	07222200310000	GREGORY WOLPERT	3341	BALADA WAY		RANCHO CORDOVA	CA	95670-6942	\$ 772.56
206	07702800510000	ARTEM MKRTCHYAN	1315	W GLENOAKS BLVD		GLENDALE	CA	91201-2203	\$ 773.72
137	05600920110000	RONALD FAULL	10515	GEORGETOWN DR		RANCHO CORDOVA	CA	95670-2250	\$ 773.94
265	07700640110000	RAYMUNDO HARO	3016	BLACKPOOL WAY		RANCHO CORDOVA	CA	95670-5308	\$ 776.91
323	07702100190000	COREY BELL	10452	S WHITE ROCK RD		RANCHO CORDOVA	CA	95670-5714	\$ 776.91
6469	07223700670000	RAZA TOUHIDUR	3601	AMICI CT		RANCHO CORDOVA	CA	95670-6955	\$ 777.18
2192	06804200650000	WILLIE VAUGHN	3320	HOGARTH DR		SACRAMENTO	CA	95827-2341	\$ 777.61
5923	05602040040000	KEITH BURKHARDT	4740	CAMELLIA RD		FAIR OAKS	CA	95628-5523	\$ 777.64
1993	07201310010000	GARY L KERESKES	10425	MILLS TOWER DR		RANCHO CORDOVA	CA	95670-5414	\$ 777.85
9	06707700080000	LIONEL GALLOWAY	4310	MOUNT KISCO WAY		RANCHO CORDOVA	CA	95742-8098	\$ 777.93
5696	05700520010000	JIM LEDESMA	10284	COLOMA RD		RANCHO CORDOVA	CA	95670-3657	\$ 778.71
2151	06704900160000	MICHAEL OFFIAH	4228	TOPAZ VALLEY WAY		RANCHO CORDOVA	CA	95742-8023	\$ 778.85
1142	05600820030000	BERNARD JACOBS	10482	ROSE HILL CT		RANCHO CORDOVA	CA	95670-2230	\$ 779.11
10776	05601320140000	DAVID LEAL	2071	KELLOGG WAY		RANCHO CORDOVA	CA	95670-2453	\$ 779.11
2443	06800710150000	RON C NEWSUM	9957	NEBULA WAY		SACRAMENTO	CA	95827-2913	\$ 779.27
195	07701510050000	ALEJANDRO F GUERRERO	748	SAINT JAMES CT		GALT	CA	95632-8154	\$ 779.27
3477	07702900030000	RIVERA MARTIN	3145	HOGARTH DR		SACRAMENTO	CA	95827-2343	\$ 779.27
1120	05600420020000	TRUST OF CALAY	2200	WOOD CLIFF WAY		RANCHO CORDOVA	CA	95670-2241	\$ 779.38
1164	05601140030000	PETRILLO HILDEGARD	2134	DANBURY WAY		RANCHO CORDOVA	CA	95670-2207	\$ 779.38
5998	05601330070000	CRYSTAL L WEBBER	10782	OAKTON WAY		RANCHO CORDOVA	CA	95670-2439	\$ 779.38
1196	05601530060000	JAMES L JOHNSON	10824	OAKTON WAY		RANCHO CORDOVA	CA	95670-2441	\$ 779.38
5552	05601530120000	KRISTINA JOHNSON	10848	OAKTON WAY		RANCHO CORDOVA	CA	95670-2441	\$ 779.38
1210	05601630070000	TIMOTHY WE MCCANDLESS	2020	MARYVALE WAY		RANCHO CORDOVA	CA	95670-2415	\$ 779.38
1006	05603400320000	KIM GIVENS		PO BOX 266		RANCHO CORDOVA	CA	95741-0266	\$ 779.38
1024	05603600060000	MICHAEL K JOHNSON	11105	MOOSE RIVER CT		RANCHO CORDOVA	CA	95670-2960	\$ 779.38
1065	05603910040000	JOHN TENEYUCA	11008	WABASH RIVER CT		RANCHO CORDOVA	CA	95670-2728	\$ 779.38
6018	05700520120000	JENNIFER BOTTIMORE	2512	TORMOLO WAY		RANCHO CORDOVA	CA	95670-3631	\$ 779.38
6369	05700910080000	SYLVIA RODRIGUEZ	10260	COLOMA RD		RANCHO CORDOVA	CA	95670-3657	\$ 779.38
1400	05701640060000	LORRALEN SILVAS	2694	BARBERA WAY		RANCHO CORDOVA	CA	95670-3742	\$ 779.38
1660	05702720090000	JAMIE MACH	10536	COLOMA RD		RANCHO CORDOVA	CA	95670-2325	\$ 779.38
3628	05702860010000	GREGORY CAMPION	2404	NEGRARA WAY		RANCHO CORDOVA	CA	95670-3823	\$ 779.38
5976	05800310020000	JAIME MIRANDA	2606	BETSY WAY		RANCHO CORDOVA	CA	95670-4940	\$ 779.38
5568	05800310030000	P VERNONN	2612	BETSY WAY		RANCHO CORDOVA	CA	95670-4940	\$ 779.38
1874	05801920060000	MICHAEL GRAY	10648	BISCAY WAY		RANCHO CORDOVA	CA	95670-3958	\$ 779.38
1890	05801920230000	CARRIE BARBIER		PO BOX 165		ROSEVILLE	CA	95661-0165	\$ 779.38
5286	05802160160000	CHRIS THOMAS	2321	MCGREGOR DR		RANCHO CORDOVA	CA	95670-3926	\$ 779.38
1912	05802230170000	ROBERT CHA EDWARDS	2371	CORDOVA LN		RANCHO CORDOVA	CA	95670-3917	\$ 779.38
1237	06704500140000	CORNELIA DOSTY	11761	AZALEA GARDEN WAY		RANCHO CORDOVA	CA	95742-8047	\$ 779.38
10	06705100960000	EMILY SISNEROZ	11859	APPOLON DR		RANCHO CORDOVA	CA	95742-8074	\$ 779.38
41	06708001020000	BENJAMIN AVILA	12212	CONSERVANCY WAY		RANCHO CORDOVA	CA	95742-7763	\$ 779.38
4330	06803500050000	ORAWAN SYNHORST	10033	BEXLEY DR		SACRAMENTO	CA	95827-2301	\$ 779.38
5233	06803640290000	ANGEL COVARRUBIAS	3609	SARAMENT CT		SACRAMENTO	CA	95827-3534	\$ 779.38
2191	06804200460000	TERRANCE R JONES	3309	CAHILL CT		SACRAMENTO	CA	95827-2305	\$ 779.38
4243	06804350110000	PAUL ROBBINS	9837	HEARTWOOD WAY		SACRAMENTO	CA	95827-2812	\$ 779.38
2212	06804410110000	THOMAS LEE BINNS		PO BOX 967		PLYMOUTH	CA	95669-0967	\$ 779.38
5553	06804720350000	CHONG M CHON	3244	PEGASUS WAY		SACRAMENTO	CA	95827-2348	\$ 779.38
2292	06805200490000	ROSEMARIE MITSUKO	3238	SEAL CT		SACRAMENTO	CA	95827-2714	\$ 779.38
2032	07201520020000	RAED S AWABDEH	10504	GLENVIEW WAY		RANCHO CORDOVA	CA	95670-5511	\$ 779.38
2051	07201720230000	DELBERT TILL	2961	WESTON WAY		RANCHO CORDOVA	CA	95670-5563	\$ 779.38
3980	07201820060000	JOSE CHAVEZ	2980	WINCHE	STER DR	RESCUE	CA	95672-9374	\$ 779.38
4693	07203610060000	JEFFREY VERBISCIO	10844	PAIUTE WAY		RANCHO CORDOVA	CA	95670-5624	\$ 779.38
3433	07203640080000	NANCY L GRAHAM		PO BOX 578		RANCHO CORDOVA	CA	95741-0578	\$ 779.38
963	07225200270000	EDWARD REGAN	3300	OSELOT WAY		RANCHO CORDOVA	CA	95670-6979	\$ 779.38
5484	07501910030000	BADIE BAHRAM		PO BOX 661471		SACRAMENTO	CA	95866-1471	\$ 779.38
5876	07600640020000	NICK RUSSELL	2304	MORAINA CIR		RANCHO CORDOVA	CA	95670-2021	\$ 779.38
4582	07601030170000	LINDA KAEHLER	2527	EL SEGUNDO DR		RANCHO CORDOVA	CA	95670-3403	\$ 779.38
6059	07601210110000	SHANE AKERS	10381	NEWTON WAY		RANCHO CORDOVA	CA	95670-2054	\$ 779.38
2065	07601550100000	RUSSELL K WYGAND	2653	GILBERT WAY		RANCHO CORDOVA	CA	95670-3540	\$ 779.38
6088	07601610050000	KIMBERLY WINSTON	2616	SOBRANTE WAY		RANCHO CORDOVA	CA	95670-3316	\$ 779.38
116	07601640330000	BRIN PLETCHER	2621	LA LOMA DR		RANCHO CORDOVA	CA	95670-3304	\$ 779.38
2337	07602010010000	JAMES R HOPKINS	2700	PASEO DR		RANCHO CORDOVA	CA	95670-3435	\$ 779.38
6014	07602340150000	ROBERT YOUNG	2525	MARTINIO CT		RANCHO CORDOVA	CA	95670-3427	\$ 779.38
4	07700710040000	ROBIN SMITH	2943	BETLEN CT		RANCHO CORDOVA	CA	95670-5302	\$ 779.38
2469	07701420090000	JERRYLN BURGESS	10434	REYMOUTH AVE		RANCHO CORDOVA	CA	95670-5817	\$ 779.38
5564	07701510120000	VYACHESLAV SHYNGEL	10487	ABBOTTFORD WAY		RANCHO CORDOVA	CA	95670-5840	\$ 779.38
610	07701630110000	ELISE MYERS	10160	CRAWFORD WAY		SACRAMENTO	CA	95827-2461	\$ 779.38
751	07701660070000	GRADY DILLENBURG	10154	DE SOTO WAY		SACRAMENTO	CA	95827-2404	\$ 779.38
751	07701660070000	JUDY DILLENBURG	10154	DE SOTO WAY		SACRAMENTO	CA	95827-2404	\$ 779.38
2528	07702700240000	ARBIN C KUMAR	3390	OTTER CT		HAYWARD	CA	94542-2616	\$ 779.38
1885	07702800210000	PETER A HARTMAN	11230	GOLD EXPRESS DR	STE 310-395	GOLD RIVER	CA	95670-4484	\$ 779.38
204	07702900020000	MICHAEL & MARJORIE KELLEY	3141	HOGARTH DR		SACRAMENTO	CA	95827-2343	\$ 779.38

City of Rancho Cordova
Residential Refuse Delinquencies
as of May 17, 2017

Account #	Parcel Number	Billing Name	Street #	Street Name/PO BOX	Address 2	City	State	Zip Code	TOTAL
98	07702900450000	GARRET CHERI RANDALL	10080	BISCANEWOODS WAY		SACRAMENTO	CA	95827-2331	\$ 779.38
4695	07703700110000	RUTHUS W & SHIRLEY A WHITE	255	CHERRY BLOSSOM LN		PATTERSON	CA	95363-8328	\$ 779.38
350	05702850080000	JESSE C PALMER	2424	ARAMON DR		RANCHO CORDOVA	CA	95670-3803	\$ 779.79
5030	06800820030000	KARAPET BEKARYAN	3418	VIRGO ST		SACRAMENTO	CA	95827-2841	\$ 779.86
2231	07600510010000	JAMES A BAGSHAW	10263	OCTAVIA WAY		RANCHO CORDOVA	CA	95670-2026	\$ 779.94
305	05604240210000	DEUTSCHE BANK NATL TRUST	10473	WOOD BRIDGE WAY		RANCHO CORDOVA	CA	95670-2252	\$ 780.00
170	06706200350000	DARLENE M GRAY	2021	E 22ND ST		OAKLAND	CA	94606-4118	\$ 781.13
488	06705900920000	SABBIR AHMED & KANEZ TUMPA	4313	ACCORDIAN WAY		RANCHO CORDOVA	CA	95742-8080	\$ 782.47
2468	07701410040000	KARAPET ELBAKYAN	3220	LAURELHURST DR		RANCHO CORDOVA	CA	95670-5815	\$ 783.77
968	05602800810000	MARK T HOPKINS	3637	EA	STERN AVE	SACRAMENTO	CA	95821-3203	\$ 788.70
5003	07701020020000	BADIE BAHRAM		PO BOX 661471		SACRAMENTO	CA	95866-1471	\$ 790.56
1279	05602500280000	RICHARD A GIVENS	10641	COLOMA RD		RANCHO CORDOVA	CA	95670-3938	\$ 797.30
1108	05601720050000	JOHN CASTORINA	2173	FORESTLAKE DR		RANCHO CORDOVA	CA	95670-2462	\$ 801.21
5344	05603200260000	REGINALD VELTEN	11230	GOLD EXPRESS DR	STE 310	GOLD RIVER	CA	95670-4484	\$ 806.46
3498	05602700100000	WAYNE FLUKE	2222	RIVER TRAILS CIR		RANCHO CORDOVA	CA	95670-2223	\$ 818.93
2103	07600910170000	NOREEN JAMES	10323	DOYLE WAY		RANCHO CORDOVA	CA	95670-2011	\$ 831.39
1895	07701720190000	WAYNE MONTAYA	10413	BUENA PLAZA CIR		RANCHO CORDOVA	CA	95670-5403	\$ 840.50
968	05602800790000	DIRK C BUCKLEY	11164	KINGS RIVER CT		RANCHO CORDOVA	CA	95670-2909	\$ 849.44
1818	06705000180000	ANDRE & VONETTA HUDDLESTON	11879	FIRE AGATE WAY		RANCHO CORDOVA	CA	95742-8068	\$ 849.80
55	06708000910000	JOAN MCCLAIN	12236	HETCH HECHY DR		RANCHO CORDOVA	CA	95742-7762	\$ 851.36
3980	05601740040000	JOHN CASTORINA	2173	FORESTLAKE DR		RANCHO CORDOVA	CA	95670-2462	\$ 859.77
264	05603000300000	AIJING XIAN	10041	TYLER RIVER CT		RANCHO CORDOVA	CA	95670-2724	\$ 859.77
372	06708100490000	JEANETTE WATSON	12430	CANYONLANDS DR		RANCHO CORDOVA	CA	95742-7712	\$ 859.77
328	07703240040000	CHRIS FRY	10218	ROCKINGHAM DR		SACRAMENTO	CA	95827-2454	\$ 861.68
1165	05601220030000	JOHN CASTORINA	2110	FORESTLAKE DR		RANCHO CORDOVA	CA	95670-2409	\$ 876.16
411	07601020030000	CHRISTIAN SAMAYOA	10212	LOS PALOS DR		RANCHO CORDOVA	CA	95670-3426	\$ 885.17
503	07226000770000	MITESH & SWATI PRUTHI	3579	RULANDER WAY		RANCHO CORDOVA	CA	95670-6995	\$ 888.12
908	07701620100000	JOSE GARCIA-SANCHEZ	3352	GOULD WAY		SACRAMENTO	CA	95827-2459	\$ 907.87
1534	05800730190000	EVA N RODRIGUEZ	2328	SONATA DR		RANCHO CORDOVA	CA	95670-5234	\$ 909.52
1911	05802220190000	TRUST OF HOLUK	10672	VIANI WAY		RANCHO CORDOVA	CA	95670-3940	\$ 920.60
171	05700610020000	DENISE CRAVEN	10467	DOLECETTO DR		RANCHO CORDOVA	CA	95670-3640	\$ 924.54
87	06708000860000	BIRTHA BILLOUPS	12216	HETCH HECHY DR		RANCHO CORDOVA	CA	95742-7762	\$ 932.25
3628	07601640170000	DAWNIELL KELSCHLL	10223	MALAGA WAY		RANCHO CORDOVA	CA	95670-3324	\$ 943.44
5921	07702600320000	RANDY PROFIT	10238	SUNOL WAY		SACRAMENTO	CA	95827-2456	\$ 945.52
1363	05701120010000	KEVIN MAY	2518	VERNACCIA CIR		RANCHO CORDOVA	CA	95670-3724	\$ 954.13
39	07229700700000	JOSH BALLARD	3158	FLAGLER WAY		RANCHO CORDOVA	CA	95670-6258	\$ 955.13
975	07702900420000	WILLYPHIP MAULIT	3108	HOGARTH DR		SACRAMENTO	CA	95827-2344	\$ 963.56
6386	06803460230000	DEMETRUS BELLAMY	5050	LAGUNA BLVD	STE 112-555	ELK GROVE	CA	95758-4151	\$ 974.14
5878	07203200390000	PAMALA AKEN	2901	CALLE DEL SOL WAY		RANCHO CORDOVA	CA	95670-5606	\$ 975.13
403	05602800740000	MARY GARCIA	11184	KINGS RIVER CT		RANCHO CORDOVA	CA	95670-2909	\$ 982.65
418	06706900690000	MICHELLE SURACE	5121	HEATHER RANCH WAY		RANCHO CORDOVA	CA	95742-8116	\$ 998.97
1361	05701040120000	ANNE H MATTHEWS	2541	FURMINT WAY		RANCHO CORDOVA	CA	95670-3619	\$ 1,001.27
276	07703800010000	ALISON BAKER	3633	MADDIEWOOD CIR		SACRAMENTO	CA	95827-3066	\$ 1,002.11
5568	07502430020000	BETTY KRAUS	2274	LA GRAMA DR		RANCHO CORDOVA	CA	95670-3155	\$ 1,003.12
1589	06704800090000	JODY RAY & CANDACE CARIN NUNEZ	1806	E NETTLETON GULCH RD		COEUR D ALENE	ID	83815-6233	\$ 1,003.50
280	06801260050000	CAROLYN THOMAS	10005	LINCOLN VILLAGE DR		SACRAMENTO	CA	95827-2931	\$ 1,006.72
616	05603500630000	LEONOR C AMADO	11143	JORDAN RIVER CT		RANCHO CORDOVA	CA	95670-2946	\$ 1,006.93
5584	06805200200000	EBONY ALLEN	3059	EXPLORER DR		SACRAMENTO	CA	95827-2718	\$ 1,014.00
1535	05800910020000	KENNETH M KLINE	2304	EL MANTO DR		RANCHO CORDOVA	CA	95670-4106	\$ 1,014.65
1347	07213400090000	BRETT L ROBINSON	10616	BASIE WAY		RANCHO CORDOVA	CA	95670-7314	\$ 1,015.11
58	06801520090000	RICHARD TALLEY	9936	ZION WAY		SACRAMENTO	CA	95827-2943	\$ 1,015.81
5414	07601330140000	EVELYN GAYFIELD	10370	DOLECETTO DR		RANCHO CORDOVA	CA	95670-3545	\$ 1,015.89
717	05803900530015	BRIE M BENNETT	11012	COBBLESTONE DR		RANCHO CORDOVA	CA	95670-4231	\$ 1,020.65
5858	07220200280000	JAMES CANNON	10981	PELARA WAY		RANCHO CORDOVA	CA	95670-6911	\$ 1,028.19
5265	06700300630000	ANGELO TSAKOPOULOS	9156	DURNESS WAY		SACRAMENTO	CA	95829-1534	\$ 1,028.48
4850	06804920270000	JOANN WOOLFOLK	10082	LINCOLN VILLAGE DR		SACRAMENTO	CA	95827-2971	\$ 1,028.66
1672	06704700520000	KAREN POLLARD	11871	AUTUMN SUNSET WAY		RANCHO CORDOVA	CA	95742-8009	\$ 1,028.69
358	07701320210000	ASHLEY TEASLEY	2955	JOERGER ST		RANCHO CORDOVA	CA	95670-5314	\$ 1,028.72
1278	05602500120000	RICHARD AL GIVENS	10641	COLOMA RD		RANCHO CORDOVA	CA	95670-3938	\$ 1,028.74
1423	05702010010000	JOHNNY S WILSON		PO BOX 35		RANCHO CORDOVA	CA	95741-0035	\$ 1,028.74
102	05800180050000	LORI WOOD	10636	COLOMA RD		RANCHO CORDOVA	CA	95670-3937	\$ 1,028.74
1566	05804700010000	GREGORY SC ELZEA	11117	GINGERWOOD WAY		RANCHO CORDOVA	CA	95670-5254	\$ 1,028.74
94	06704900170000	RICHARD PATTERSON	4224	TOPAZ VALLEY WAY		RANCHO CORDOVA	CA	95742-8023	\$ 1,028.74
4363	07201830110000	MICHAEL BROWN	10476	SPAULDING WAY		RANCHO CORDOVA	CA	95670-5521	\$ 1,028.74
39	07229700630000	EMILY BEUTLER	3144	FLAGLER WAY		RANCHO CORDOVA	CA	95670-6258	\$ 1,028.74
4220	05701720240000	TRUST OF EDMISTEN	2632	BARBERA WAY		RANCHO CORDOVA	CA	95670-3706	\$ 1,035.78
171	05800230060000	MICHAEL MANOFF	2530	ANGIE WAY		RANCHO CORDOVA	CA	95670-4930	\$ 1,036.83
1441	05722310020000	GREGORY STEPHENSON	2704	RIBIER WAY		RANCHO CORDOVA	CA	95670-4839	\$ 1,038.68
386	07502920030000	CHARLES L BRECK	2419	EL BURLON CIR		RANCHO CORDOVA	CA	95670-3115	\$ 1,053.54
2278	07601310210000	LARRY DAVIS	10301	COLOMA RD		RANCHO CORDOVA	CA	95670-2103	\$ 1,189.68
1250	06705601010000	ANTHONY PESCECETTI	11743	ARETE WAY		RANCHO CORDOVA	CA	95742-8045	\$ 1,261.17
611	05702720110000	CHRISTIANA TRUST	1661	WORTHINGTON RD		WEST PALM BEACH	FL	33409-6488	\$ 1,275.74
2224	06804710290000	KRYSTAL WILLIAMS	3245	PEGASUS WAY		SACRAMENTO	CA	95827-2317	\$ 1,365.04
361	06801350170000	JERRIE J SAID SR		PO BOX 277872		SACRAMENTO	CA	95827-7872	\$ 1,485.82

\$353,409.89

MEMORANDUM

DATE: June 5, 2017

TO: Honorable Mayor and Council Members

FROM: Albert Stricker, Public Works Director and Chris Boyer, Associate Engineer

SUBJECT: **RESOLUTION 62-2017 AUTHORIZING THE CITY MANAGER TO EXECUTE CONTRACT AMENDMENT 29-2013-4 FOR ON-CALL PROFESSIONAL SERVICES WITH MARK THOMAS & COMPANY INC. TO INCREASE THE CONTRACT AMOUNT FROM \$600,000 TO \$650,000 AND EXTEND THE TERM TO JUNE 30, 2018.**



RECOMMENDATION

Adopt Resolution 62-2017.

RESULT OF RECOMMENDED ACTION

Adoption of Resolution 62-2017 will authorize the City Manager to execute contract amendment 29-2013-4 for on-call professional services with Mark Thomas & Company Inc., which will increase the contract amount from \$600,000 to \$650,000, and extend the term to June 30, 2018, to accommodate the engineering design services for the Folsom Boulevard Streetscape Enhancement Project Phase IV.

BACKGROUND

The Folsom Boulevard Streetscape Enhancement Project consists of improvements outlined in the Folsom Boulevard and Mather Road Enhancement Master Plan and the Folsom Boulevard Specific Plan. These improvements identified the need for improving pedestrian, bicycle, and motorist safety as well as improving connectivity along Folsom Boulevard and beautification of the corridor. Three phases of improvements to Folsom Boulevard have been completed to date beautifying the corridor and increasing safety from Kilgore Road to Rod Beaudry Drive.

The next phase of the project, Phase IV, will include new sidewalk and bike lanes on both sides of Folsom Boulevard, along with landscape medians from Rod Beaudry to Horn Road. The sidewalk on the north side will be wide enough to accommodate cyclists and pedestrians. The shared-use sidewalk will create safer connections for residents to access the local library. The project also includes construction of sidewalk on the south side of Folsom Boulevard from Kilgore Road to Sunrise Boulevard and upgraded pedestrian and bicycle facilities at the intersection of Folsom Boulevard and Sunrise Boulevard. Construction is tentatively scheduled to begin late 2017.

The City previously entered into on-call consultant services agreement 29-2013 with Mark Thomas & Company, Inc. to provide professional engineering services. This fourth amendment will provide compensation to allow Mark Thomas & Company, Inc. to complete the engineering

design for Phase IV including preparation of additional right-of-way acquisition documents and design modifications.

FISCAL IMPACT

The total project cost is approximately \$8,500,000. Funding for this project consists of \$4,000,000 from the SACOG Community Design Program. The additional \$50,000 for Mark Thomas & Company's engineering design services on this project will be covered out of Measure A funds.

This project is included in the City's current approved Capital Improvement Plan (CIP) and is included in the Fiscal 2016/2017 budget.

ATTACHMENT

Resolution 62-2017, including Exhibit 1, Contract 29-2013-4.

2819167.1

CITY OF RANCHO CORDOVA

RESOLUTION NO. 62-2017

**A RESOLUTION OF THE CITY COUNCIL OF THE CITY OF RANCHO CORDOVA
AUTHORIZING THE CITY MANAGER TO EXECUTE CONTRACT AMENDMENT 29-2013-4 WITH
MARK THOMAS & COMPANY INC., TO INCREASE THE CONTRACT AMOUNT TO \$650,000,
AND EXTEND THE TERM TO JUNE 30, 2018 FOR THE FOLSOM BLVD. STREETScape
ENHANCEMENT PROJECT PHASE IV.**

WHEREAS, the Parties entered into a Professional Services Agreement (“PSA”) dated April 30, 2013 for the purpose of providing on-call civil engineering and surveying services; and

WHEREAS, contract amendment 29-2013-4 increases the contract amount from \$600,000 to \$650,000; and

WHEREAS, contract amendment 29-2013-4 extends the contract expiration date from June 30, 2017 to June 30, 2018; and

WHEREAS, adoption of this resolution will authorize the City Manager to execute contract amendment 29-2013-4 for professional services to increase the contract amount from \$600,000 to \$650,000 and to extend the contract expiration date from June 30, 2017 to June 30, 2018 for engineering design services for the Folsom Boulevard Streetscape Enhancement Project; and

WHEREAS, the project will include new sidewalk and bike lanes on both sides of Folsom Boulevard, along with landscape medians from Rod Beaudry to Horn Road.

NOW, THEREFORE, BE IT HEREBY RESOLVED THE CITY COUNCIL OF THE CITY OF RANCHO CORDOVA does authorize the City Manager to execute contract amendment 29-2013-4 with Mark Thomas & Company Inc., Consultant, to increase the contract amount from \$600,000 to \$650,000 and to extend the contract expiration date from June 30, 2017 to June 30, 2018 attached as Exhibit 1.

PASSED AND ADOPTED by the City Council of the City of Rancho Cordova on the ____ day of _____, 2017 by the following vote:

AYES:

NOES:

ABSENT:

ABSTAIN:

Donald Terry, Mayor

ATTEST:

Mindy Cuppy, MMC, City Clerk

EXHIBIT 1
CONTRACT NO. 29-2013-4

**FOURTH AMENDMENT TO THE PROFESSIONAL SERVICES AGREEMENT BETWEEN THE CITY
OF RANCHO CORDOVA AND MARK THOMAS & COMPANY INC., FOR THE FOLSOM
BOULEVARD STREETScape ENHANCEMENT PHASE IV PROJECT**

This Fourth Amendment to the Agreement for Professional Services ("Amendment") is made by and between the City of Rancho Cordova ("City") and Mark Thomas & Company, Inc. ("Professional") as of June 5, 2017. City and Professional are hereinafter collectively referred to as the "Parties."

RECITALS

WHEREAS, the Parties entered into a Professional Services Agreement ("PSA") dated April 30, 2013 for the purpose of providing on-call civil engineering and surveying services; and

WHEREAS, this Amendment will increase the contract compensation amount by \$50,000 bringing the total contract amount to \$650,000; and

WHEREAS, the Parties agree that changes to the term and services provided for in the PSA are necessary in order for the City to continue receiving services by Professional.

NOW, THEREFORE, the Parties hereto agree as follows:

AGREEMENT

1. The Parties agree to modify the end date of the PSA from June 30, 2017, to June 30, 2018. The first sentence of Section 1.1 of the PSA, "Term of Service," is amended to read as follows:

"The term of this Agreement shall begin on the date first noted above and shall end on June 30, 2018, and Professional shall complete the work described in Exhibit A prior to that date; unless the term of the Agreement is otherwise terminated or extended, as provided in Section 8."

2. Section 2 of the PSA, "Compensation," provides for the City to pay Professional a sum not to exceed \$600,000. The Parties agree to amend Section 2 of the PSA in order to increase the compensation amount to pay Professional for additional services. The first sentence of Section 2 of the PSA is amended to read as follows:

"City hereby agrees to pay Professional a sum not to exceed Six Hundred Thousand Dollars (\$650,000), notwithstanding any contrary indication that may be contained in Professional's proposal, for services to be performed and reimbursable costs incurred under this Agreement."

3. The document entitled "Scope of Work," attached hereto as **Exhibit A**, shall replace and supersede the PSA's **Exhibit A**.
4. The document entitled "Compensation Schedule," attached hereto as **Exhibit B**, shall replace and supersede the PSA's **Exhibit B**.

EXHIBIT 1
CONTRACT NO. 29-2013-4

5. All other terms and conditions in the PSA shall remain in full force and effect to the extent they are not in conflict with this Amendment.
6. The signatures of the Parties to this Amendment may be executed and acknowledged on separate pages or in counterparts which, when attached to this Amendment, shall constitute one complete Amendment.
7. **Contract Administration.** This Agreement shall be administered by Chris Boyer ("Contract Administrator"). All correspondence shall be directed to or through the Contract Administrator or his or her designee.

Notices. Any written notice to Professional shall be sent to:

Mark Thomas & Company
Attn: Matt Brogan
7300 Folsom Blvd, Suite 203
Sacramento, CA 95826
Email Address (for Insurance Update Requests): mbrogan@markthomas.com

Any written notice to City shall be sent to:
City of Rancho Cordova
Attn: Chris Boyer, Public Works Department
2729 Prospect Park Drive
Rancho Cordova, CA 95670

IN WITNESS WHEREOF, the Parties have executed this Amendment on the day and year first above written.

CITY OF RANCHO CORDOVA

PROFESSIONAL

Cyrus Abhar, City Manager

Matt Brogan, Principal/Division Manager

Date:_____

Date:_____

Attest:

Mindy Cuppy, MMC, City Clerk

Date:_____

Approved as to Form:

Adam U. Lindgren, City Attorney

Date:_____



April 20, 2017

File No: SA-14128

Mr. Chris Boyer
City of Rancho Cordova
2729 Prospect Park Drive
Rancho Cordova, CA 95670

RE: FOLSOM BLVD STREETScape ENHANCEMENTS (PHASE 4)
BUDGET AMENDMENT REQUEST 5

Dear Mr. Boyer,

Per our discussions regarding the Folsom Blvd Streetscape Enhancements Phase 4 project, there are additional tasks outside the original scope of work the City would like Mark Thomas to perform. Those tasks include updating the plats and legals for Phases 2, 3, and 4 to support the City's ROW agreement with RT, providing construction staking to facilitate the installation of the City's TMC facilities, and redesigning the Phase 4 improvements to accommodate the City's TMC conduits recently placed by Pacific Excavation. In addition, Mark Thomas has incorporated additional comments from the City, Regional Transit, and Sacramento County not foreseen in the original scope. The scope and fee for the additional work is attached.

If you have any questions at all, please let me know. We understand the need to be flexible through the course of the project, and anticipate this request will cover the remaining design services needed to complete our contract scope.

Sincerely,

James Pangburn
Project Manager - Sacramento

MARK THOMAS



(916) 381-9100
7300 FOLSOM BOULEVARD, SUITE 203
SACRAMENTO, CA 95826

MARKTHOMAS.COM

AGENDA ITEM 14.8

SCOPE OF WORK – AMENDMENT REQUEST

PROJECT UNDERSTANDING

Mark Thomas is providing ongoing support to the City of Rancho Cordova to finalize Folsom Boulevard (Phase 4) project. The primary effort over the last several weeks has been related to finalizing easement acquisition documents for pedestrian and landscape easements with Sacramento Regional Transit (RT), and updating the design to avoid relocation of portions of the new conduit and fiber optic line installed for the City's ITS project. Mark Thomas also received additional comments from Sacramento County, RT, and anticipates further comments from the City that will affect the plans and specifications. The design updates also include updating the "alternative bid" plans and estimate to include pavement rehabilitation work near Folsom / Sunrise. The following scope of work covers out of scope tasks already completed and new tasks required for completing the design phase. At the request of the City, we have not included new budgets to cover construction support budgets previously reallocated to other tasks.

TASK 1. PROJECT MANGEMENT

Task 1.1. Additional Project Management

Mark Thomas' Project Manager will plan, organize, direct and monitor project work activities and resources needed to deliver the scope of services below. This task includes continuing general project management with the City, subconsultants and stakeholders, including preparing contract paperwork, memo's, letters and email, making phone calls, maintaining project files, and updating the project schedule. This task also includes three (3) additional Project Development Team (PDT) meetings to discuss changes to the design and comments on the 100% PS&E.

TASK 1 DELIVERABLES

- Meeting Agendas & Minutes 3 meetings

TASK 2. RIGHT OF WAY ENGINEERING

Task 2.1. Acquisition Documents – RT Easements

Mark Thomas is conducting research for easements recorded in prior project phases and is preparing modifications to the legal descriptions and plat maps for the Folsom Boulevard Streetscape project for the City to use in acquiring easements for the Phase 2, 3 and 4 project areas. These plats and descriptions will be included with the final agreement with RT for construction and maintenance of the improvements. Mark Thomas has prepared mark-ups for the previously prepared plat maps and an updated exhibit showing the previously recorded and agreed upon easements for Phases 2, 3 and 4. Based on comments received from the City and RT, Mark Thomas will update legal descriptions and plats for use by the City to finalize the RT agreement and to record the easements.

Task 2.2. Construction Surveying – ITS Conduit Staking

Mark Thomas is providing construction surveying services to locate and mark relocations for the ITS fiber optic communication conduits that have been installed by the City's contractor in conflict with the planned Phase 4 project improvements on the north side of Folsom Boulevard between Horn Road and Rod Beaudry Drive. Mark

Thomas' surveyor has marked construction stakes at 50-foot intervals in areas where the ITS conduit is to be relocated as shown in the Conduit Relocation Map prepared on 3/29/2017. Stakes show the location of planned curb, gutter, and sidewalk to be installed with the Phase 4 project and the location for the relocated ITS conduits.

TASK 2 DELIVERABLES

- Legal Descriptions and Plat Maps for RT Landscape and Pedestrian Easements (PDF and Wet Signed Hard Copies)
- Construction stakes for locating and relocation of the ITS conduits by the City's contractor (2 mobilizations)

TASK 3. DESIGN

Task 3.1. Folsom Blvd – Prepare City ITS Conduit Relocation Plan

At the direction of the City, Mark Thomas has prepared a relocation plan for the recently installed ITS fiber optic conduits on the north side of Folsom Boulevard between Horn Road and Rod Beaudry Drive. The plan includes limits for relocation of the planned curb and gutter, and curb ramps on the north side of Folsom Boulevard near Horn Road to allow a portion of the recently installed fiber optic conduit to remain and limits for relocation of the conduit by the City's contractor. The relocation of curbs and gutters will necessitate a reduction to the landscape planter area near Horn Road to three feet. Upon approval, Mark Thomas will proceed with updates to the final design plans, specifications and estimates for Phase 4 as described below.

Task 3.2. Horn Road – Final PS&E Updates

Task 3.2.1. Roadway Design Update

Mark Thomas will revise the final design plans for the "Horn Road" portion of the project to relocate curb and gutter on the north side of Folsom Boulevard near Horn Road away from the newly installed City ITS fiber optic conduits. This task includes updating general cross-sections, demolition and layout plans, grading and profiles, and developing new construction details. Additional comments previously received from the City, County and RT, including the addition of pavement grind and overlay at the intersection of Folsom Boulevard and Sunrise Boulevard, will be incorporated into the updated Final PS&E that will be signed and stamped and resubmitted to each agency for final review and approval. This scope assumes only one more round of review by the City, County and RT prior to advertisement of the construction contract by the City. It is assumed any comments received will be editorial in nature and not impact the design.

Task 3.2.2. Traffic Signal and Street Lighting Design Update

Based on comments received from the City, County and RT on the 100% design plans, Y&C will revise the traffic signal and street lighting plans and estimates. The plan modifications include the replacement of detector loops at the intersect of Folsom Boulevard and Sunrise Boulevard and adding a conduit, to be installed by RT, between the relocated advance warning beacon located east of Sunrise Boulevard to the relay enclosure cabinet at the southeast corner of Folsom and Sunrise. Additional comments received from the County and RT on the 100% design plans require only minor modifications to the traffic signal and street lighting plans to finalize requirements for the contractor to coordinate the work with each agency. No additional fee is requested by Y&C to complete this work.

Task 3.2.3. Landscape and Irrigation Design Update

Based on modifications to the curb and gutter location on Folsom Boulevard east of Horn Road, HLA will revise the landscape and irrigation plans, specifications, and estimate to include the reduced landscape planter areas

and include new tree wells and grates. HLA is requesting additional fee to complete the modifications to the PS&E. HLA is also coordinating with the County to obtain final comment on the 100% planting and irrigation plans for work within the County right of way. One final round of design comments received from the County will be addressed with this scope of work.

TASK 3 DELIVERABLES:

- City ITS Conduit Relocation Plan (PDF)
- Updated Final PS&E (PDF and Wet Signed Hard Copies)

COST PROPOSAL FOR PROJECT SCOPE: Rancho Cordova-Folsom Blvd Streetscape Phase 4 (AM #5)

 MARK THOMAS	Mark Thomas										Subs	TOTAL COST
	Survey Manager I	Engineer VI	Engineer V	Engineer I	Project Surveyor I	Survey Technician	Project Coordinator I	2 Person Field Party & Vehicle	Total Hours	Total MT Cost	HLA Group (Landscape Design) Non-DBE	
	\$155	\$169	\$146	\$103	\$113	\$103	\$82	\$235				
1.0 PROJECT MANAGEMENT												
1.1 Additional Project Management		12	6				6		24	\$3,396		\$3,396
Subtotal Phase 1	0	12	6	0	0	0	6	0	24	\$3,396	\$0	\$3,396
2.0 RIGHT OF WAY ENGINEERING												
2.1 Acquisition Documents - RT Easement	2	4	4	60	4	16			90	\$9,850	-	\$9,850
2.2 Construction Surveys - ITS Conduit Staking	2			2	4	8		16	32	\$5,552		\$5,552
Subtotal Phase 2	4	4	4	62	8	24	0	16	122	\$15,402	\$0	\$15,402
3.0 DESIGN												
3.1 Folsom Blvd - TMC Conduit Relocation Plan		2	20	48					70	\$8,202	-	\$8,202
3.2 Horn Road - Final PS&E									0	\$0	-	\$0
3.2.1 Roadway Design Update		4	24	120					148	\$16,540	-	\$16,540
3.2.2 Signal & Lighting Design Update			2						2	\$292	1,400	\$1,692
3.2.3 Landscape & Irrigation Design Update			2						2	\$292	-	\$292
Subtotal Phase 3	0	6	48	168	0	0	0	0	222	\$25,326	\$1,400	\$26,726
TOTAL HOURS	4	22	58	230	8	24	6	16	368			
OTHER DIRECT COSTS										\$0		
TOTAL COST	\$620	\$3,718	\$8,468	\$23,690	\$904	\$2,472	\$492	\$3,760		\$44,124	\$1,400	\$45,524

MEMORANDUM



DATE: June 5, 2017

TO: Honorable Mayor and Council Members

FROM: Albert Stricker, Public Works Director and Rupa Somavarapu, Senior Civil Engineer

SUBJECT: RESOLUTION AUTHORIZING THE PUBLIC WORKS DIRECTOR TO ENTER INTO AGREEMENTS WITH THE CALIFORNIA DEPARTMENT OF TRANSPORTATION FOR THE CREEK TO TRAIL ACTIVE TRANSPORTATION CONNECTIONS STUDY

RECOMMENDATION

Adopt Resolution 81-2017.

RESULT OF RECOMMENDED ACTION

Adoption of Resolution 81-2017 will authorize the Public Works Director to enter into agreements with Caltrans for the Creek to Trail Active Transportation Connections Study to comply with grant requirements of the State Highway Account Sustainable Communities grant.

BACKGROUND

Staff has been actively pursuing grant opportunities for Active Transportation Projects and applied for the State Highway Account- Sustainable Communities grant to study the feasibility of a trail along Cordova Creek and its connections to local schools, recreational facilities, transit stops, etc. The City has successfully secured a \$127,600 grant for fiscal year 2017-2018. As part of this grant acceptance, Caltrans requires City Council to provide a resolution stating the title of the person authorized to enter into a contract with Caltrans.

FISCAL IMPACT

The project will have no impact on the City's General Fund. The City will leverage the \$127,600 grant with \$17,400 local Measure A funds.

ATTACHMENTS

1. Award Letter
2. Resolution No. 81-2017

2819172.1

DEPARTMENT OF TRANSPORTATION

DIVISION OF TRANSPORTATION PLANNING

P.O. BOX 942873, MS-32
SACRAMENTO, CA 94273-0001
PHONE (916) 654-2596
FAX (916) 653-0001
TTY 711
www.dot.ca.gov

ATTACHMENT 1

*Making Conservation
a California Way of Life.*

April 21, 2017

Mr. Albert Stricker
Public Works Director
City of Rancho Cordova
2729 Prospect Park Drive
Rancho Cordova, CA 95670

Dear Mr. Stricker:

On behalf of the California Department of Transportation (Caltrans), Division of Transportation Planning, I am pleased to offer my congratulations to the City of Rancho Cordova for the recent award of the following State transportation planning grant for fiscal year (FY) 2017–18:

Grant Program: State Highway Account – Sustainable Communities

Grant Title:	Creek to Trail Active Transportation Connections Study
Sub-recipient:	None
Grant Award:	\$127,600
Local Match:	\$17,400
Total Project Amount:	\$145,000

Please see the list below which identifies specific conditions for a grantee to accept grant funding, to program funds, and to begin work. Conditions one through four must be fulfilled no later than September 30, 2017. Please submit these items to Caltrans District staff for approval. Failure to fulfill these conditions will result in forfeiture of funds. Also note, final products must be completed and submitted to Caltrans no later than February 28, 2020. Final requests for reimbursements must be submitted to Caltrans no later than April 28, 2020.

Conditions of Grant Acceptance

These State grant funds cannot be expended or reimbursed until the following conditions are satisfied:

1. The revised final Scope of Work, Project Timeline, and Grant Application Cover Sheet are submitted to Caltrans District 3 Liaison for approval.
2. A local resolution from the City of Rancho Cordova governing board stating the title of the person authorized to enter into a contract with Caltrans must be provided.
3. A Payee Data Record (STD. 204) is completed and submitted. Although the form indicates that government entities are not required to submit this form, it is needed to ensure payments

*"Provide a safe, sustainable, integrated and efficient transportation system
to enhance California's economy and livability"*

Mr. Albert Stricker
April 21, 2017
Page 2

are sent to the correct recipient.

4. If applicable, a Third Party In-kind Valuation Plan is submitted for the use of in-kind contributions to satisfy the minimum local match requirement. Third party in-kind contributions are goods and services donated from outside the grantee's agency. Examples of third party in-kind contributions include donated printing, facilities, interpreters, equipment, advertising, time and effort, staff time, and other goods and services. The Third Party In-kind Valuation Plan Checklist and Sample Third Party In-Kind Valuation Plan can be found at the following webpage:

<http://www.dot.ca.gov/hq/tpp/offices/orip/Grants/grants.html>


5. The City of Rancho Cordova receives a fully executed contract and has been formally notified by Caltrans District staff to begin work.

The contracting process can begin once the first four conditions have been satisfied. For your convenience, a toolbox to aid you during this process is located on our website below:
<http://www.dot.ca.gov/hq/tpp/offices/orip/Grants/grants.html>

Once the project is underway, a Quarterly Progress Report (a brief narrative of completed project activities) will be due to the Caltrans District staff.

Please contact Alex Fong, in Caltrans District 3, at (916) 274-0566, or Jelani Young, Headquarters Liaison, at (916) 651-6889 if you have any questions concerning these grant funds or program requirements.

Sincerely,

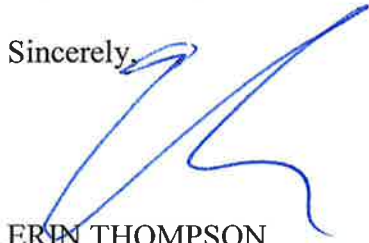

ERIN THOMPSON
Chief, Office of Regional Planning

Mr. Albert Stricker
April 21, 2017
Page 3

cc: Rupa Somavarapu, Senior Civil Engineer, City of Rancho Cordova
Eric Fredericks, Senior Transportation Planner, Caltrans, District 3
Alex Fong, Associate Transportation Planner, Caltrans, District 3
Jelani Young, Associate Transportation Planner, Caltrans, Headquarters

ATTACHMENT 2**CITY OF RANCHO CORDOVA****RESOLUTION NO. 81-2017****A RESOLUTION AUTHORIZING THE PUBLIC WORKS DIRECTOR TO ENTER INTO AGREEMENTS WITH THE CALIFORNIA DEPARTMENT OF TRANSPORTATION FOR THE CREEK TO TRAIL ACTIVE TRANSPORTATION CONNECTIONS STUDY**

WHEREAS, the City of Rancho Cordova is eligible to receive Federal and/or State funding for certain transportation planning related plans, through the California Department of Transportation; and

WHEREAS, a Restricted Grant Agreement is needed to be executed with the California Department of Transportation before such funds can be claimed through the Transportation Planning Grant Programs; and

WHEREAS, the City of Rancho Cordova wishes to delegate authorization to execute these agreements and any amendments thereto.

NOW, THEREFORE, BE IT HEREBY RESOLVED THE CITY COUNCIL OF THE CITY OF RANCHO CORDOVA does authorize the Public Works Director to execute all Restricted Grant Agreements and any amendments thereto with the California Department of Transportation.

PASSED AND ADOPTED by the City Council of the City of Rancho Cordova on the _____ day of _____, 2017 by the following vote:

AYES:

NOES:

ABSENT:

ABSTAIN:

Donald Terry, Mayor

ATTEST:

Mindy Cuppy, MMC, City Clerk

MEMORANDUM

DATE: June 5, 2017

TO: Honorable Mayor and Council Members

FROM: Stacy Delaney, Community Enhancement Analyst

SUBJECT: **A RESOLUTION APPROVING FISCAL YEAR 2017/2018 BUDGET AMOUNTS FOR COMMUNITY GRANTS, CITY COUNCIL PROJECTS, AND STAFF PROJECTS TO BE FUNDED FROM THE COMMUNITY ENHANCEMENT FUND, THE REVENUES FROM THE VOTER-APPROVED ½ CENT SALES TAX.**



RECOMMENDATION

Adopt Resolution No. 80-2017.

RESULT OF RECOMMENDED ACTION

Approval of Resolution No. 80-2017 will establish budget amounts for the fiscal year 2017/2018 community grant projects and programs, City Council projects, and staff projects for the Community Enhancement Fund; it will also establish next steps regarding project implementation.

BACKGROUND

In November 2014, voters approved Measure H, a ½ cent sales tax measure, referred to as the Community Enhancement Fund. It is anticipated that the Community Enhancement Fund will raise about \$7.1 million annually in revenues for the City's general fund.

The application period for the fiscal year 2017/2018 Community Enhancement Fund opened on February 15, 2017 and closed on March 15, 2017.

On April 3, 2017, Council received a summary update of all the grant applications received for the fiscal year 2017/2018 Community Enhancement Fund. Council also received access to the complete set of grant applications.

On April 17, 2017, Council received a summary of projects that were not recommended for funding by the review committee. Staff also introduced the City led projects and programs recommended for funding under the fiscal year 2017/2018 Community Enhancement Fund. Council Members were also asked to provide input on any initiatives or programs that they would like to consider under the fiscal year 2017/2018 Community Enhancement Fund that were not submitted by an applicant or City staff. Council largely agreed with the review committee's recommendations. The applications that were moved from the not recommended to the recommended list were included in the May 15, 2017 agenda packet for further City Council consideration.

On May 15, 2017, staff provided City Council with a summary of projects that were recommended for funding. Some of the projects and programs for Council consideration were recommended by the review committee but at an amount less than what was requested in the application. During the meeting, City Council provided direction to staff on the fiscal year 2017/2018 Community Enhancement Fund.

On May 23, 2017, a budget Work Session was held. The final funding decisions for the fiscal year 2017/2018 Community Enhancement Fund were made by City Council during this meeting. As previously noted, Exhibit A to Resolution No. 80-2017 contains those projects identified for funding for the 2017/2018 fiscal year and the corresponding dollar value. A summary, by category, of the attached list is provided below.

FY 2017/2018 Community Enhancement Fund Summary	
Department/Category	Budget Amount
Future Legacy Projects/Reserve	\$1,798,000
Public Works	\$1,101,042
Arts, Culture, History, Entertainment, and Sports	\$1,036,077
Public Safety	\$1,020,000
Economic Development/Investment/Business Development/Community Development	\$750,000
Education	\$564,181
Other	\$480,700
Administration of Fund	\$350,000
Total	\$7,100,000

Once Council has adopted Resolution No. 80-2017, staff will initiate its implementation with all of the awarded applicants. Some of the awarded projects could be ready for implementation rather quickly, while others could be more involved to implement. For example, some projects may require approvals from other agencies; or, require some level of environmental review; or, trigger a public bidding process. In all cases, some level of formal agreement between the City and the grantee will be necessary, which will require some time to prepare the appropriate legal document(s).

All grantees will be required to sign a funding agreement with the City. The agreement will require grantees to use the funds for the needs represented in their grant applications (with documentation requirements), but will allow for small variations upon City approval. The agreements will also contain minimum insurance requirements, statements related to the public purpose of the grant, and a provision calling for unused funds to be returned to the City.

To assist the Council and grantees with an idea of the process involved and the potential timeline for receipt of funding, staff has organized the Community Enhancement Fund projects into three categories. The purpose of this exercise is to advise grantees that while their project has been endorsed by the City, there is an important implementation process that must occur prior to the issuance of any funding. The categories are as follows:

Category 1: Project funding at a level of generally less than \$100,000 and that generally provide services only. These projects do not require significant staff time to meet applicable legal requirements. They also do not require significant City staff time to plan or organize. These projects will, however, require some project specific findings

in a standardized funding agreement. The objective is to process approval documents and fund these projects in July, August, and September 2017.

Category 2: Most of these projects include construction of a new or improved facility. These may require the City and grantee to comply with prevailing wage and possibly competitive bidding requirements. These projects will require detailed staff processing to meet applicable legal requirements, plan, or organize; but will likely not require additional action by the City Council. Some of these projects may require the approval of an outside agency. The objective is to process approval documents and fund these projects in September and October 2017.

Category 3: Projects that clearly require more extensive staff time to create specification and meet legal requirements (including California Environmental Quality Act findings, public bidding, prevailing wage, and entitlement issues), coordination with/approvals from outside agencies, extensive staff involvement to plan or potentially restructure the project, and subsequent discretionary approval action by the City Council. The objective is to move forward with planning for these projects in a timely fashion and keep the Council updated on the progress.

Exhibit A to Resolution No. 80-2017 reflects the project list, funding amounts, and category number assigned to each project. It is possible that the category number assigned to a project may change up or down based on the information staff is currently gathering.

ATTACHMENT

Resolution No. 80-2017 including Exhibit A: Fiscal Year 2017/2018 Community Enhancement Fund Project List.

CITY OF RANCHO CORDOVA

RESOLUTION NO. 80-2017

**A RESOLUTION OF THE CITY COUNCIL OF THE CITY OF RANCHO CORDOVA
APPROVING FISCAL YEAR 2017/2018 BUDGET AMOUNTS FOR COMMUNITY GRANTS,
CITY COUNCIL PROJECTS, AND STAFF PROJECTS TO BE FUNDED FROM THE
COMMUNITY ENHANCEMENT FUND**

WHEREAS, in November 2014, Rancho Cordova voters approved Measure H, a ½ cent sales tax measure, referred to as the Community Enhancement Fund, which will generate approximately \$7.1 million of annual revenue for the City's general fund; and

WHEREAS, the revenues from the Community Enhancement Fund are locally controlled by the City; and

WHEREAS, the City Council and staff invited the community to submit applications to receive funding from the Community Enhancement Fund and 69 such applications were received and 68 considered by the City Council; and

WHEREAS, the City Council has also considered recommendations from City staff and Council Members regarding projects to be funded from the Community Enhancement Fund; and

WHEREAS, the City Council, at numerous public meetings, has considered all grant applications, public comments, staff recommendations and City Council proposals regarding the Community Enhancement Fund; and

WHEREAS, the City Council now desires to approve final funding recommendations for projects to receive funding for the 2017/2018 fiscal year from the Community Enhancement Fund, while recognizing that some projects may require subsequent discretionary approvals by the City Council to meet certain legal requirements.

NOW, THEREFORE, BE IT HEREBY RESOLVED THE CITY COUNCIL OF THE CITY OF RANCHO CORDOVA hereby resolves that:

1. The projects listed in the attached spreadsheet in Exhibit A, entitled "Fiscal Year 2017/2018 Community Enhancement Fund Project List," shall receive funding from Community Enhancement Fund revenues in the City budget for the 2017/2018 fiscal year in the amount specified in Exhibit A.
2. City staff is authorized to and shall expeditiously process all projects receiving a "Category 1" assignment in Exhibit A, including the execution of funding agreements related to such projects, so that grant funds are distributed as soon as possible.
3. City staff shall ensure that all projects receiving a "Category 2" assignment will move forward as soon as all outstanding issues are resolved, including those related to public bidding and/or prevailing wage requirements; and City staff is authorized to execute required funding agreements and coordinate with necessary outside agencies and parties regarding these projects.

4. Recognizing that the group of projects receiving a "Category 3" assignment in Exhibit A require more extensive staff time to create specifications and meet legal requirements (including public bidding requirements, prevailing wage rules, property entitlements, and/or requirements under the California Environmental Quality Act) City staff shall ensure that planning for these projects makes timely progress and staff shall submit any additional items requiring additional City Council approval to the Council in a timely fashion.
5. All funding agreements related to the Community Enhancement Fund grants shall be executed by the City Manager, approved by the City Attorney, and shall include requirements to ensure that grant recipients utilize grant monies for the purposes outlined in the approved grant applications.

ATTACHMENT

1. Fiscal Year 2017/2018 Community Enhancement Fund Project List

PASSED AND ADOPTED by the City Council of the City of Rancho Cordova on the ____ day of _____, 2017 by the following vote:

AYES:

NOES:

ABSENT:

ABSTAIN:

Donald Terry, Mayor

ATTEST:

Mindy Cuppy, MMC, City Clerk

Fiscal Year 2017/2018 Community Enhancement Fund Project List

EXHIBIT A

App #	Application Name	Project Description	FY 2017/2018 CEF Requested	FY 2017/2018 Funds Approved	Category Number
Arts, Culture, History, Entertainment, and Sports Category					
Arts (part of Arts, Culture, History, Entertainment, and Sports Category)					
25	FCUSD Crocker Art Museum Artist to Go	The Crocker Art Museum's Artist-to-Go program will bring a high quality arts education experience to each elementary school in Rancho Cordova (within Folsom Cordova Unified School District). Artist-to-Go provides students with the opportunity to learn about the Crocker's permanent collection through an interactive, hands-on art project taught in the school classroom. This program works collaboratively with the Crocker Art Museum's Art Ark program. The program is intended for ten schools within Rancho Cordova. This would be the second year of a program that was initially funded in FY 2016/2017.	\$26,250.00	\$20,700.00	1
26	FCUSD Meet the Masters	The Meet the Masters project seeks to provide visual arts experience for elementary students in Rancho Cordova schools within the Folsom Cordova Unified School District. The program goals are for students to be introduced to a variety of masters from the visual arts field, learn techniques from the masters through hands-on teacher guided lessons, and to showcase their work and be able to articulate their work's historical representation as well as techniques and genre. This program is intended for ten schools. There are five tracks available and each track has seven different artist units. Each track of seven artists is designed to cover a school year. Track A was purchased through a grant from the City in FY 2016/2017. Ideally, the district would like to purchase one track a year with grant funding until all five tracks have been acquired.	\$40,740.00	\$28,650.00	1
43	Mather Veterans Village/Kinney High School Public Mosaic Art Project	Proposed creation of mosaic border wraps around ten concrete planters in the patio area of Mather Veterans Village by artist Robin Moyher. Each wrap would be 12" wide and 13 feet long. Each planter will have a different pattern. Students at Kinney High School will assist in the design and the creation of the mosaics.	\$14,950.00	\$10,000.00	1
49	Rancho Cordova Civic Light Orchestra Enhancements	This project would provide funds to the Cordova Community Council to be expended on behalf of the Rancho Cordova Civic Light Orchestra for equipment and related expenses to continue and expand orchestral music offerings in traditional and non-traditional venues in the City of Rancho Cordova. The orchestra received funding in FY 2015/2016 and FY 2016/2017 for enhancements.	\$18,630.00	\$15,000.00	1
50	Rancho Cordova River City Concert Band Music Expansion	This project would provide funds to the Cordova Community Council to be expended for the benefit of the Rancho Cordova River City Concert Band for the procurement of equipment and music to enhance access to high quality musical performances in the community, and to equip the Rancho Cordova River City Concert Band to be a musical ambassador of the City within the region. The band received funding in FY 2016/2017 for enhancements.	\$22,614.00	\$19,000.00	1

Fiscal Year 2017/2018 Community Enhancement Fund Project List

EXHIBIT A

App #	Application Name	Project Description	FY 2017/2018 CEF Requested	FY 2017/2018 Funds Approved	Category Number
51	Mills Station Activation	This project would provide funds to the Cordova Community Council to be expended on a project to activate the Mills Station Center for Arts, Culture, and History. This includes: . Design a year-long schedule of events . Create a brand via logo and name . Provide detailed planning of each event so that fundamental logistical needs are met . Book high-quality professional exhibits and events into the space to build a following . Recruit, train and manage volunteer curators, docents and other hands-on participation by citizens . Search for ways to extend offerings for school field trips . Provide a place for Rancho Cordova artists to display their art . Utilize existing promotion tools to build an audience for exhibits and presentations	\$150,000.00	\$150,000.00	1
N/A	Mills Station Operation	Operation and maintenance of the Mills Station Center for Arts, Culture, and History. The program activation costs are separate and reflected above. This is the estimated cost to maintain the building.	\$70,000.00	\$70,000.00	1
52	Visual Arts Skills and Capacity Building (Cordova Community Council on behalf of Rancho Cordova Arts)	This project would provide funds to the Cordova Community Council to be expended on a project to support the pending Public Art Ordinance and Toolkit Study and to build capacity of the volunteer Rancho Cordova Arts group as follows: . Develop local artist skills related to successfully working in the public realm . Build a visual arts website to increase the flow of information and build civic engagement for the arts . Kick start a quarterly electronic newsletter for the visual arts in Rancho Cordova . Build capacity to bring art experiences and artist development in Rancho Cordova through incorporation of Rancho Cordova's visual arts group as a nonprofit 501 (c) 3 organization	\$18,000.00	\$10,844.00	1
53	Art for Kids "Art Ark"	This project brings the Crocker Art Museum's Art Ark program to public elementary schools in Rancho Cordova. Each of the schools host the Art Ark for approximately one week. The experience culminates at each school with a community art night for parents and siblings. This proposal would continue the Art Ark experience that started in FY 2015/2016. It would continue it through the 2017/2018 academic school calendar to each public elementary school in Rancho Cordova. Approved funding in (FY 2017/2018) \$28,375; and in (FY 2018/2019) \$28,375.	\$56,750.00	\$28,375.00	1

Fiscal Year 2017/2018 Community Enhancement Fund Project List

EXHIBIT A

App #	Application Name	Project Description	FY 2017/2018 CEF Requested	FY 2017/2018 Funds Approved	Category Number
61	A Day in Rancho Community Mural Project	Proposed creation of a mural to welcome community visitors to the Folsom Cordova Community Partnership (FCCP) which shares the hallway with the Women Infants and Children program. The building receives approximately 5,000 community member visits per month. The proposed mural will be created by artist Flamerunner and depict a slice of Rancho Cordova landmarks and events. The artist has completed previous murals in FCCP's PlayCare and community rooms.	\$10,000.00	\$10,000.00	1
66	A.M. Winn Music Grant	This project would provide funds to A.M. Winn, to purchase instruments to grow their music program. The purchase of new instruments will enable students to check out instruments at the beginning of the school year and return the instruments at the end of the year. Students will be able to practice at home and take ownership of their instrument. A.M. Winn received funding in FY 2015/2016 through the Community Enhancement Fund for string instruments.	\$10,000.00	\$7,500.00	1
N/A	Rehearsal Space for Rancho Cordova River City Concert Band and Rancho Cordova Civic Light Orchestra	This is the third year of a three-year project that started in fiscal year 2015/2016 and continues through fiscal year 2017/2018 to provide rehearsal space for the Rancho Cordova Civic Light Orchestra and Rancho Cordova River City Concert Band. This project is already approved.	\$15,200.00	\$15,200.00	1
Subtotal Arts:			\$453,134.00	\$385,269.00	
<u>Culture (part of Arts, Culture, History, Entertainment, and Sports Category)</u>					
16	Ankur Arts, Culture, History and Language Program (Ankur)	Ankur is a nonprofit organization that promotes Indian culture through community service and socio-cultural events. The revised proposal includes: . Basant Panchami (Festival of Knowledge), 1-day event focusing on education, arts, and culture . Holi (Festival of Color), 1-day event focusing on love, joy, and happiness	\$22,780.00	\$6,000.00	1
62	Festival of Flowers (Multicultural Integration Project)	The Sacramento Telangana Association is a nonprofit organization that promotes the culture and arts of India. The proposal is to hold a festival called Bathukamma (Festival of Flowers) in the fall. The festival celebrates the relationship between earth, water, plants, flowers and human beings. The festival includes: . Dancing . Art exhibition . Educational workshops on making Bathukamma flower bouquets . Tasting Telangana food The Sacramento Telangana Association received funding in FY 2016/2017 to host the festival in October 2016.	\$14,600.00	\$14,600.00	1
Subtotal Culture:			\$37,380.00	\$20,600.00	

Fiscal Year 2017/2018 Community Enhancement Fund Project List

EXHIBIT A

App #	Application Name	Project Description	FY 2017/2018 CEF Requested	FY 2017/2018 Funds Approved	Category Number
History (part of Arts, Culture, History, Entertainment, and Sports Category)					
58	Completion of the American River Grange Window Replacement	This project would provide funding to complete the window replacement project at the historic American River Grange. The old windows were double hung, single-paned, wood-framed windows. Eighteen of the twenty-two original windows were replaced in FY 2016/2017 thanks to a grant from the City's Community Enhancement Fund. The four remaining windows were not part of the first funding request because an ongoing kitchen improvement project and other air conditioning system upgrades (previously window mounted units) were underway. The kitchen and air conditioning upgrades are now complete. By replacing the remaining four windows to match the ones installed in FY 2016/2017, it will give the Grange a uniform look.	\$6,708.00	\$6,708.00	1
N/A	Council Request - Veterans Monument Studies	Study to look at potential locations and different types of veterans monuments (such as a plaque, wall, monument statue, etc.).	\$50,000.00	\$50,000.00	2
Subtotal History:			\$56,708.00	\$56,708.00	
Entertainment (part of Arts, Culture, History, Entertainment, and Sports Category)					
68	2017 Fourth of July Parade Enhancements	This project provides funding to the Cordova Community Council to be expended on behalf of an affiliate non-profit volunteer organization for the purpose of growing and enhancing the Rancho Cordova Fourth of July parade through a youth marching band competition and children's bike parade competition in 2017. Funding was provided in FY 2016/2017 for the 2016 youth marching band competition and the children's bike parade at the Rancho Cordova Fourth of July parade. Through the adoption of Resolution 32-2017, City Council approved the project funding for the 2017 youth marching band competition and children's bike parade.	\$40,490.00	\$40,490.00	1
45	2018 Fourth of July Parade Enhancements	This project would provide funding to the Cordova Community Council to be expended on behalf of an affiliate non-profit volunteer organization for the purpose of growing and enhancing the Rancho Cordova Fourth of July parade through a youth marching band competition and children's bike parade competition in 2018. Funding was provided in FY 2016/2017 for the 2016 youth marching band competition and the children's bike parade at the Rancho Cordova Fourth of July parade. Due to the timing of the parade, grant proposals for both the 2017 and 2018 parade events were submitted.	\$40,490.00	\$20,381.00	1
69	2017 Fourth of July 5K Run (Cordova Community Council on behalf of Immersion)	This project would provide funding to the Cordova Community Council to be expended on behalf of an affiliate non-profit volunteer organization for the purpose of growing and enhancing the Rancho Cordova Fourth of July experience by adding a 5K Run to the 2017 event line-up. Funding was provided in FY 2016/2017 for the 2016 5K Color Run.	\$22,415.00	\$5,000.00	1
Subtotal Entertainment:			\$103,395.00	\$65,871.00	

Fiscal Year 2017/2018 Community Enhancement Fund Project List

EXHIBIT A

App #	Application Name	Project Description	FY 2017/2018 CEF Requested	FY 2017/2018 Funds Approved	Category Number
Sports (part of Arts, Culture, History, Entertainment, and Sports Category)					
4	Cordova Youth Basketball League	The proposed project includes the creation and operation of a youth basketball league in Rancho Cordova. The low-cost recreational basketball program is for boys and girls in grades 5-12. The goal is to have a basketball team represented by each elementary and middle school. The program includes: . Recreational program focused on skill development through fundamental drills for 5th - 8th graders . Competitive program for high school level players with six league games and three additional tournaments . All sessions held at Cordova High School Gymnasium on Saturdays . The programs would serve more than 300 student-athletes	\$14,353.00	\$14,353.00	1
10	Neil Orchard Senior Center Fitness Course	The proposed project includes the construction of a new outdoor senior fitness course and improvements to the existing walking trails throughout Lincoln Village Park. With new pathways and a fitness course, the Neil Orchard Senior Center will be able to create new programming using the pathways and equipment and increase participation for all age groups served. The center has approximately 2,500 visitors per month.	\$84,126.00	\$76,478.00	2
14	Cordova High School Cheer	The proposed project would fund cheerleading mats needed to train for stunting/competitions and would also pay the fees to bring the Universal Cheerleading Association camp to Cordova High School. The camp focuses on stunting, tumbling, and competition choreography. The cheerleading program would like to compete in 2-3 cheerleading competitions in 2017 and increase the safety and level of athleticism. Approximately 40 cheerleaders represent the school.	\$10,000.00	\$10,000.00	1
15	The Art of Yoga Project	Last year, the Art of Yoga Project (AYP) received grant funding to provide yoga and creative arts to students at Mitchell Middle School. The curriculum combines health education, character development, yoga, meditation and creative arts. The proposed application is to continue to offer the program at Mitchell Middle School growing the number of classes offered per week from one to three with each class serving 15-20 students.	\$25,900.00	\$25,900.00	1
46	Youth Sports Social Media Promotion Campaign	This project would provide funds to the Cordova Community Council to continue its engagement (Phase 2) of a consultant in implementing a digital, high-tech, high-touch targeted strategic campaign promoting youth sports leagues in the City of Rancho Cordova. Funding was provided in FY 2016/2017 for the implementation of this program.	\$61,350.00	\$40,700.00	1

Fiscal Year 2017/2018 Community Enhancement Fund Project List

EXHIBIT A

App #	Application Name	Project Description	FY 2017/2018 CEF Requested	FY 2017/2018 Funds Approved	Category Number
47	Youth Sports Fields Renovations	This project would provide funds to the Cordova Community Council to be expended for materials to improve youth sports fields located on property owned by the Folsom Cordova Unified School District and/or Cordova Recreation and Park District using labor provided by either the property owner or approved labor source. Funding was provided in FY 2015/16 and FY 2016/2017 for the renovation of sports fields.	\$80,000.00	\$80,000.00	1
48	Positive Coaching Alliance 2.0	This project would provide funds to the Cordova Community Council to be expended on a continuing project to train all coaches in Rancho Cordova youth sports leagues in techniques which adhere to the "Better Athletes, Better People" philosophy represented by the Positive Coaching Alliance (PCA). Funding was provided in FY 2015/16 to initially roll-out the program in Rancho Cordova. That current project funding ends in June 2017. Approved funding in (FY 2017/2018) \$8,750; and in (FY 2018/2019) \$8,750.	\$17,500.00	\$8,750.00	1
64	FCUSD Passenger Vans - Extended Learning for Middle School Students	Both Mills and Mitchell Middle Schools are requesting grant funds to purchase two Ford Transit Cargo Wagons for each school. This would replicate the program that was started in FY 2016/2017 at Cordova High School thanks to a Community Enhancement Fund grant. The vans will be used to transport students to various sporting activities as well as college and university visits, club activities, music and art performances, academic competitions, etc. Using a full school bus to transport small groups of students at a time to matches, meets, and competitions is not cost effective. The cost of renting vehicles is cost-prohibitive since the rental comes out of the sport or club's budget.	\$155,648.00	\$155,648.00	1
N/A	Enhancements to Cordova High School Football Program	This multi-year football enhancement project was approved in FY 2016/2017. The second year of the agreement focuses on the continuation of year-round lifestyle-focused strength and conditioning program as well as replacement parts and uniforms, personal protective wear, field equipment, and team pre-game meals. Approved funding in (FY 2017/2018) \$95,800; and in (FY 2018/2019) \$40,000.	\$95,800.00	\$95,800.00	1
Subtotal Sports:			\$544,677.00	\$507,629.00	
Total Arts, Culture, History, Entertainment, and Sports Category:			\$1,195,294.00	\$1,036,077.00	
Education Category					
5	Van Go at Sacramento Children's Museum (SCM)	Last year, SCM received grant funding to provide teachers and students with a more comprehensive outreach program. With the launch of the Van Go program lessons from the museum's weekly education programs were brought into Rancho Cordova classrooms for curriculum specific activities. The activities range from literacy based programs to STEM focused programs to artistic lessons. The programs are provided at no cost to Rancho Cordova schools through the grant. The proposed application is to continue to offer Van Go at no cost to schools (40 classrooms) within Rancho Cordova and purchase one additional exhibit for the program. The proposed program application would serve up to 1,000 students.	\$30,400.00	\$26,000.00	1

Fiscal Year 2017/2018 Community Enhancement Fund Project List

EXHIBIT A

App #	Application Name	Project Description	FY 2017/2018 CEF Requested	FY 2017/2018 Funds Approved	Category Number
7	916 Ink - Creating Confident Youth Authors	Last year, 916 Ink, an arts-based literacy nonprofit, received grant funding to provide creative writing workshops to youth ages 8-18 in Rancho Cordova. The proposed application is to expand the current model and provide 10 creative writing workshops to more than 250 students and to 30 additional adults with development disabilities within Rancho Cordova. Programs include: . What's Your Story (K-5th graders) . Fictionauts (6-8th graders) . Find Your Voice (9-12th graders and beyond)	\$98,331.00	\$46,501.00	1
12	Folsom Cordova and Sacramento City School Garden Program	This proposed project would extend the support, technical assistance, training and garden program expertise to Rancho Cordova schools within the Folsom Cordova and Sacramento City Unified School Districts. The project team, led by Soil Born Farms, will deepen the support and training for the four pilot schools selected in FY 2016/2017 (White Rock, A.M. Winn, Peter J. Shields, and Cordova Meadows) and add Mills Middle School as a fifth pilot site. This includes, but is not limited to: . Training and support to implement garden based curriculum . Increase the number of classes/students participating in the garden activities . Strengthen the leadership team at each campus . Help develop district guidelines that facilitate garden learning and support garden coordinators . Provide group trainings at the American River Ranch and at the annual Garden Symposium for teacher teams from other schools who received funding to construct a school garden	\$34,250.00	\$30,000.00	1
18	After School Education and Safety (ASES) Program	Last year and the year prior, Folsom Cordova Unified School District received grant funding to expanded the After School Education & Safety (ASES) Program to two more elementary schools within Rancho Cordova. The state-funded ASES Program calls for sites to provide academic assistance, academic enrichment, and physical recreation for students. The two additional schools, currently funded by the Community Enhancement Fund, wouldn't qualify for the state ASES funding because their enrollments do not meet the funding criteria of the state grant. The City's funding broadens the coverage of the after school programming. The City funding has also supported an expanded enrichment component at all eleven ASES sites. The ASES program currently operates at multiple elementary schools including Cordova Gardens, Cordova Meadows, Cordova Villa, Navigator, Peter J. Shields, Rancho Cordova, Riverview STEM Academy, White Rock, Williamson, as well as Mills and Mitchell Middle Schools. The new grant proposal aims to keep the expanded after school programming in Rancho Cordova.	\$75,000.00	\$50,000.00	1

Fiscal Year 2017/2018 Community Enhancement Fund Project List

EXHIBIT A

App #	Application Name	Project Description	FY 2017/2018 CEF Requested	FY 2017/2018 Funds Approved	Category Number
23	Governments Engaging Youth in the City of Rancho Cordova	PRO Youth and Families is proposing to provide a three-pronged approach for 100 youth to engage in government and civic education in the City of Rancho Cordova. This includes: . Youth @ City Council Program (12-month civic education program) . Summer @ City Hall Academy (4-week summer program) . Community Investment Project (Youth-led project) PRO Youth and Families received funding in both FY 2015/2016 and FY 2016/2017 to provide the Youth Advocacy Program and the Youth @ City Council Program.	\$83,629.00	\$70,000.00	1
24	Folsom Lake College/Rancho Cordova Promise Program	The Folsom Lake College/Rancho Cordova Promise Program enables recent high school graduates who live in the City of Rancho Cordova and take a full class load (12 units) at Folsom Lake College to attend college virtually fee-free for their first year. For those students whose fees are covered by other forms of financial aid, Promise dollars can be applied towards books and required supplemental materials at the Folsom Lake College Store. The Folsom Lake/Rancho Cordova Promise Program, the first Promise Program in the region, was funded with an initial grant by the City in FY 2016/2017. The current grant proposal funding request covers 130 students.	\$150,540.00	\$150,540.00	1
37	CL3 Mentors at Cordova High School (Conrade Mayer, MACH Program)	Last year, the Cordova Lancers Leaders & Legends Mentors at Cordova High (MACH) program received grant funding to provide a community-based mentoring program focused on promoting positive behavior, academic improvement, community service, and vocational skill development, while rewarding participants for their accomplishments. The program (free to students) takes place at Cordova High School. The proposed application is to continue to offer the program at Cordova High School for three years, which will allow the program to build capacity and expand fundraising and sponsorship efforts. The program is expected to serve between 75-125 students at any given time. Participants are selected by the program coordinator and through teacher/staff referrals from both Cordova and Kinney High Schools.	\$60,000.00	\$60,000.00	1
38	Roots and Horizons Group Mentoring	The proposed projects seeks to address the shortage of adult mentors for youth in the City of Rancho Cordova. Approximately seven years ago, the Folsom Cordova Community Partnership (FCCP) began providing group mentoring services support to late elementary, middle and high school students in Rancho Cordova through a small grant from the City of Rancho Cordova (CDBG funding). Since beginning this project, demand from Rancho Cordova schools for additional mentor groups have increased beyond FCCP's current funding capacity. The proposed project include 60 students being matched to mentors averaging 30 mentoring hours per student. The project will operate out of FCCP's space on Gadsten Way. Group mentoring meetings will take place at targeted school sites within Rancho Cordova.	\$27,831.00	\$20,000.00	1

Fiscal Year 2017/2018 Community Enhancement Fund Project List

EXHIBIT A

App #	Application Name	Project Description	FY 2017/2018 CEF Requested	FY 2017/2018 Funds Approved	Category Number
40	2017-2018 NTLP Rancho Cordova Youth Leadership Development Program	The proposed project seeks to provide a year-long, three-part, youth leadership development program for Rancho Cordova teens. Program activities include: . Attendance at the National Teen Leadership Program (NTLP) three-day youth leadership camp at CSUS for 20 Rancho Cordova teens . NTLP University Peer-to-Peer Teen Mentoring Training, a private half-day workshop, for the same 20 teens who attended the leadership camp. They will become peer-to-peer mentors and coaches to teens throughout part three of the program. . Participation in the NTLP Leadership Academy workshop series "Leadership in the 21st Century" for up to 150 Rancho Cordova teens per workshop. One workshop will be presented per quarter through the 2017/2018 school year.	\$42,280.00	\$21,140.00	1
41	College Readiness Summer Program	This proposed project is to provide an intensive two-week summer program to rising seniors that attend public schools in Rancho Cordova. The program could be opened up to any high school graduate interested in applying to college. The program will familiarize students with options they have available with respect to attending college. They will also identify and devise a plan to work toward. During the two-week program, students will: . Take a SAT preparation course . Work on a college personal statement . Participate in individual college coaching to prepare applications for the CSU/UC system . Benefit from one-on-one college advising In addition, there will be a one-day college bus tour. Parents will be invited to an introduction to the college admission process and a financial aid seminar.	\$22,150.00	\$20,000.00	1
N/A	Council Request - Field Trip Fund	Field trip fund available to all Rancho Cordova public schools. The eligibility requirements may include that the Rancho Cordova student attending the school receive free and/or reduced lunch to qualify for field trip funding.	\$30,000.00	\$30,000.00	2
N/A	Council Request - College Visit for Every 4th Grader	Field trip for all Rancho Cordova public 4th Graders (or appropriate grade) to a college campus.	\$20,000.00	\$20,000.00	2
N/A	Council Request - College Savings Plan	Provide matching or incentive funds to a college savings plan for approximately 50-60 students. This will be modeled after a plan in operation in the Bay Area. A local non-profit has offered to administer the plan.	\$20,000.00	\$20,000.00	2
Subtotal Education:			\$694,411.00	\$564,181.00	

Fiscal Year 2017/2018 Community Enhancement Fund Project List

EXHIBIT A

App #	Application Name	Project Description	FY 2017/2018 CEF Requested	FY 2017/2018 Funds Approved	Category Number
Other Category					
1	Cordova Community Food Locker Facility/Equipment Upgrades (Cordova Community Food Locker)	The proposed project consists of seven individual elements: . New HVAC unit for food intake processing trailer . Installation of a freezer conversion unit (ability to switch from freezer to refrigerator depending on most critical need) . Energy efficient and cost-effective lighting upgrades . Installation of rain gutters and downspouts on food storage facility . Elastomeric coating over main food storage area for better temperature control	\$39,000.00	\$17,000.00	2
6	Neighborhood Beautification Program (Sierra Service Project)	The Sierra Service Project (SSP) proposes to run a third year of a volunteer home improvement and community beautification program. The current second-year program is in progress. In the current program year, SSP has completed 14 projects for 11 homeowners, and should complete 9 more by June. They have organized 50 volunteer work days this program year. The proposed application is to continue to offer the program at no cost to Rancho Cordova homeowners with a focus on: . Beautifying neighborhoods (general yard cleanup, exterior painting, building or repair of fences, etc.) . Increase civic engagement through use of volunteers	\$64,000.00	\$35,000.00	1
11	Sacramento Valley Live Steamers Irrigation Project (Sacramento Valley Live Steamers with support from Cordova Recreation and Park District)	The proposed project includes the completion of construction documents and the construction of a new irrigation system on the Sacramento Valley Live Steamers (SVLS) railroad site at Hagan Community Park. The City, through a prior Community Enhancement Fund grant, funded the preparation of a Master Plan and construction documents for the project through 30% drawings. Over the past year, the City, Cordova Recreation and Park District, and SVLS met and developed a plan. Through the construction of this project increased water conservation will be achieved as well as greater efficiency in maintenance at this volunteer run amenity. This will create greater capacity of SVLS to work on trains and grow their historic organization and offerings to the community.	\$141,713.00	\$30,000.00	2
20	Kudos Plus 2017/2018 (Volunteers in Neighborhood Services)	The proposed project is a beautification award program for residents of Rancho Cordova which would be managed and administered by Volunteers in Neighborhood Services (VINS), a group of engaged residents. The focus will be on recognizing homeowners who show pride in the maintenance of their home. VINS will select homes in 17 neighborhoods using the Rancho Cordova Good Neighbor Guide in the selection process.	\$3,200.00	\$3,200.00	1
29	MCC-HOA Emergency Evacuation Plan (Mobil Country Club HOA)	The MCC-HOA has been working on an Emergency Evacuation Plan for the residents of the Mobil Country Club. The plan is now finished. A 10-page manual is ready for print. The MCC-HOA would like to print and distribute the manual and map to all residents of the Mobil Country Club. The grant request is to cover the cost of printing the manual. The map insert has already been printed.	\$500.00	\$500.00	1

Fiscal Year 2017/2018 Community Enhancement Fund Project List

EXHIBIT A

App #	Application Name	Project Description	FY 2017/2018 CEF Requested	FY 2017/2018 Funds Approved	Category Number
30	Neighborhood and Home Improvement Project (Rebuilding Together Sacramento)	Rebuilding Together Sacramento proposes to run a neighborhood impact project (second year in Lincoln Village) to strengthen residents and neighborhoods in a concentrated geographic area in the City. On April 29, 2017, 15 homes received a variety of health, safety, efficiency and beautification improvements including drought resistant front yard landscaping. The homes are located on a few neighboring streets. The proposal is to repeat the project in the Lincoln Village neighborhood in FY 2017/2018, resulting in an additional 10-15 homes improved. Over the past four years, 40 homes were improved in Rancho Cordova through various home improvement programs. In addition over \$120,000 worth of improvements were made to Soil Born Farms in FY 2014/2015.	\$150,000.00	\$150,000.00	1
31	Outdoor Picnic Seating (A.M. Winn)	The proposed project calls for purchasing student made picnic benches and decorative fencing to extend the cafeteria and community eating space at A.M. Winn. A.M. Winn prides itself on being a hub for community events. The It Takes a Lincoln Village events such as Trunk-or-Treat and the Christmas Parade, as well as monthly meetings take place on the campus. Students and families often picnic on the campus lawns. The funding would purchase up to 20 picnic benches and/or seating areas and add small decorative fencing to accent the area.	\$10,000.00	\$8,000.00	1
34	Whisker Warriors Spay/Neuter Program (Rancho Cordova Whisker Warriors)	The Rancho Cordova Whiskers Warriors, in partnership with the City of Rancho Cordova, Sacramento SPCA, and Animal Spay and Neuter, proposes to run a third year of a spay/neuter program for canines and felines (and a small number of rabbits) in Rancho Cordova and the continuation of the caring of community (homeless) felines. The current second-year program is in progress. The proposed application is to continue to offer the program which includes: . Spay/neuter and vaccinations for Rancho Cordova community felines . Support a return to field program in Rancho Cordova . Support spay/neuter, vaccinations, microchips and flea prevention for resident canines and felines . Support spay/neuter for domesticated rabbits owned by residents . Support the costs of caring for community feline populations in Rancho Cordova	\$38,454.00	\$35,000.00	1
36	Explore Rancho Cordova (Rancho Cordova Chamber of Commerce)	The Rancho Cordova Chamber of Commerce proposes to run a third year of the Explore Rancho Cordova Program. The program provides a heartfelt and professional invitation to "Explore" Rancho Cordova from our City to its residents, employees, and visitors. An average of 300 new residents each quarter receive a "Welcome to Rancho Cordova" letter with a gift enclosed, including an invitation to a new resident reception as well as a letter from the Mayor. In 2016, 1,159 residents were reached and approximately 250 new residents attended a reception. Also in 2016, 160 welcome bags were delivered or picked up by new residents outside of the welcome receptions.	\$50,000.00	\$45,000.00	1

Fiscal Year 2017/2018 Community Enhancement Fund Project List

EXHIBIT A

App #	Application Name	Project Description	FY 2017/2018 CEF Requested	FY 2017/2018 Funds Approved	Category Number
54	Rancho Cordova HART Winter Shelter and Homeless Assistance (Rancho Cordova Homeless Assistance Team)	Rancho Cordova Homeless Assistance Team (HART) has hosted and organized winter shelter for the homeless in Rancho Cordova. This proposed project will fund improving and expanding Rancho Cordova HART's winter shelter and homeless assistance. Grant funds will go towards reserving an intake site, hosting additional nights (from 7 weeks to 10 weeks), providing three volunteer trainings, and paying for a bimonthly mentorship program to work with the homeless and Rancho Cordova's homeless Navigator. Additionally, funds will also cover the purchase of things such as replacement sleeping bags, intake supplies, bus passes, thrift store vouchers, etc.	\$12,000.00	\$12,000.00	1
55	BARC & SABA: Promoting Bicycling in Rancho Cordova (Bicycle Advocates for Rancho Cordova and Sacramento Area Bicycle Advocates)	The project will enhance Rancho Cordova's status as a bicycle friendly community by providing services and activities that support and encourage Rancho Cordova residents who travel by bicycle or want to travel by bicycle. Sacramento Area Bicycle Advocates (SABA) and Bicycle Advocates of Rancho Cordova (BARC) seek the second year of funding for activities during FY 2017/2018 that include valet bike parking at 24-30 community events, 12-18 social rides, and 12-16 bike maintenance classes.	\$19,384.58	\$10,000.00	1
65	RC Moose Lodge (Rancho Cordova Moose Lodge)	The Rancho Cordova Moose Lodge received funding in FY 2016/2017 to make upgrades to the parking lot lighting, fencing, and landscaping. The current year proposal seeks to continue the improvements to the property by: . Upgrading the front entrance . Replacing some of the doors and windows . Additional fencing (north side)	\$131,000.00	\$50,000.00	2
N/A	Council Request - Asset-Based Community Development	This would double the number of neighborhoods currently served (from two to four). This funding is not for staff costs.	\$35,000.00	\$35,000.00	2
N/A	Council Request - Planning for a teen incubator	This may include such things as a youth hackathon, a maker/demonstration, startup costs, development classes and workshops, etc.	\$50,000.00	\$50,000.00	2
Other Subtotal:			\$744,251.58	\$480,700.00	
Total Community Grant Types			\$2,633,956.58	\$2,080,958.00	
Future Legacy Projects					
LP 1	Reinvestment	Opportunity site study and predevelopment	\$50,000.00	\$50,000.00	2
LP 2	Reinvestment - Mather HQ	Mather Headquarters building predevelopment studies	\$42,500.00	\$42,500.00	2
LP 3	Downtown	Strategic plan for downtown development	\$140,000.00	\$140,000.00	2
LP 4	Rancho Cordova Little League	Design and planning	\$150,000.00	\$150,000.00	2
LP 5	Girls Softball	Funding to cover a projected shortfall to move the project forward.	\$1,415,500.00	\$1,415,500.00	2
LP 5B	Girls Softball (CEF Capital Fund)	The additional \$584,500 in funding (Council authorized up to \$2M in total) for the Girls Softball project comes from the Community Enhancement Fund Capital Fund (prior year CEF reserve)	N/A	N/A	2
Future Legacy Projects Subtotal:			\$1,798,000.00	\$1,798,000.00	

Fiscal Year 2017/2018 Community Enhancement Fund Project List

EXHIBIT A

App #	Application Name	Project Description	FY 2017/2018 CEF Requested	FY 2017/2018 Funds Approved	Category Number
Public Safety					
PS 1	Rancho Cordova Police Department Crime Suppression Unit (CSU)	Funding of four officers and two marked patrol cars for the CSU.	\$1,020,000.00	\$1,020,000.00	1
Public Safety Subtotal:			\$1,020,000.00	\$1,020,000.00	
Public Works					
PW 1	Phase 2 Cordova Meadows Road Rehab and Sidewalk Upgrades	Rehab and sidewalk upgrade project within the Cordova Meadows Neighborhood to augment partially funded (\$1.9M) road rehab project. The project would have a remaining shortfall of \$360K.	\$347,000.00	\$347,000.00	1
PW 2	Enhance the City's Urban Forest	Programs to enhance the City's urban forest, in collaboration with Sacramento Tree Foundation, including plantings, education, and maintenance of the urban forest's long term health.	\$100,000.00	\$100,000.00	1
PW 3	Enhanced Littler and Graffiti Abatement	Enhanced trash and graffiti abatement on City arterials and Highway 50 interchanges.	\$150,000.00	\$150,000.00	1
PW 4	Chase Drive Plaza Construction	Hardscape and landscape improvements at the intersection of Chase Drive and Coloma Road to increase safety and aesthetics of the plaza. Leverages a \$277,000 federal grant. The project would accommodate a future message board.	\$325,000.00	\$325,000.00	1
PW 6	Neighborhood Traffic Management Plan	Revive the City's Neighborhood Traffic Management Program to provide traffic calming measures throughout the City.	\$0.00	\$179,042.00	1
Public Works Subtotal:			\$922,000.00	\$1,101,042.00	
Economic Development/Investment/Business Development/Community Development					
ED1	Banner Place Making	Single banners (double-sided) on every light pole in five corridors. Including: . Commerce, Shopping, and Barrel Districts . Patriotic-themed . Heritage Corridor	\$300,000.00	\$300,000.00	1
ED 2	Business Incentive and Revolving Loan Program	Business fee assistance, economic development grants, and a loan program for financing gaps for businesses.	\$250,000.00	\$250,000.00	1
ED 3	Sign and Façade Program	Matching grants for commercial properties	\$75,000.00	\$75,000.00	1
ED 4	Neighborhood Services Property Abatement Program	Funds to assist with the abatement of residential and commercial properties	\$50,000.00	\$50,000.00	1
ED 6	Community Beautification Projects, Programs, and Incentives	Community reinvestment including: . Beautification and micro grants . Chain link fence buy back . Drought tolerant landscape	\$75,000.00	\$75,000.00	1
Economic Development/Investment/Business Development Subtotal:			\$750,000.00	\$750,000.00	
Administration of Fund					
Administration of Fund Subtotal:			\$350,000.00	\$350,000.00	
Grand Total of the Fiscal Year 2017/2018 Community Enhancement Fund			\$7,473,956.58	\$7,100,000.00	

Notes: All projects and programs were approved for a single year's funding unless otherwise noted. Dollar amounts have been rounded to the nearest whole dollar.

MEMORANDUM

DATE: June 5, 2017

TO: Honorable Mayor and Council Members

FROM: Adam U. Lindgren, City Attorney and Mindy Cuppy, City Clerk

SUBJECT: CITY COUNCIL VACANCY DISCUSSION AND POSSIBLE APPOINTMENT AND SWEARING IN OF NEW COUNCIL MEMBER



RECOMMENDATION

Hear brief presentations from City Council applicants and take public comment. Following any City Council questions for candidates and discussion, it is recommended that Council select, by roll call vote, an individual to fill the Council vacancy.

RESULT OF RECOMMENDED ACTION

If the Council selects an individual to fill the vacant seat, he or she may elect to be sworn in immediately or wait until the June 19th Council meeting. California law requires that the vacancy be filled by June 19th.

BACKGROUND

The City Council lost a longtime Council member and colleague on April 20, 2017, when Dan Skoglund passed away due to complications from a recent surgery. Council Member Skoglund was appointed to fill a vacancy on the City Council in 2004 to finish out the term of the late Mayor Dave Roberts, who passed away during his term in office. Council Member Skoglund was then elected to a full term on the Council in 2006, 2010 and 2014, and served as Vice Mayor in 2008 and 2013 and Mayor in 2009 and 2014. Rancho Cordova was his home for more than 40 years. The vacancy to his Council seat occurs during the second half of his term.

Government Code section 36512 sets out the options and steps for how vacancies on the City Council are filled. It requires the Council, within sixty (60) days from the date of the vacancy, to either fill the vacancy by appointment, or call a special election to fill the vacancy. At its May 15th regular meeting, the City Council decided to fill the seat by appointment. Twenty-four individuals applied. One has rescinded his application.

Appointment to Fill Vacancy

The City Council has elected to fill the vacant Council seat by appointment. The only requirement is that the person appointed must be “eligible” to hold office.¹ A person is eligible to hold office as a Council Member only if he or she is an elector of the City and a registered voter. An elector of the City is a United States citizen, eighteen (18) years of age or older, and who is a resident of the City. The City Clerk has confirmed that all applicants meet these basic requirements.

Application Process

There are no state laws or Municipal Code provisions establishing specific procedures to make a Council appointment. The City Council, at its May 15th meeting, directed staff to create a basic application with the following questions:

- 1) List your past experience serving within the community of Rancho Cordova.
- 2) I believe I will bring the following strengths, skills, knowledge and assets to service on the City Council.
- 3) I want to serve on the City Council because...
- 4) What are the most important issues facing the City?
- 5) What unique background, talent, or quality do you feel you will bring to the City Council that is not currently represented on the City Council?
- 6) What vision do you have for future development in the City?

The twenty-three applicants are:

Katherine Cooley
Matthew Cummings
Brian M. Danzl
Susan Fasano
Lee M. Frechette
Garrett Gatewood
David Huhn
Adam Kessler
Therese Mary Kolvenback

Troy Konarski
Derald Langwell
Andrea MacDonald
Valarie Jean Martin
Vanessa Martinez
Brian Martin-Rojas
Natalie Martin-Rojas
Conrade Mayer
Marcus McCarther

Robert Ponce
Michael Zechlin
Jack Zwald
Athan Giwoff
Michelle Tovar

¹ Government Code § 36502.

The appointed individual will hold office until the expiration of the seat's term, which is up at the November 6, 2018, election. Because the vacancy occurred during the second half of Council Member Skoglund's term, Government Code section 36512(b)(2)(B) requires that the individual appointed to fill the vacancy will hold office "for the unexpired term of the former incumbent."

Analysis from the City Attorney's office regarding potential conflict of interest issues with applicants will follow.

FISCAL IMPACT

None.

ATTACHMENT

Council vacancy applications.

2820042.1



CITY OF RANCHO CORDOVA APPLICATION FOR APPOINTMENT TO THE CITY COUNCIL

The City of Rancho Cordova is recruiting to fill a vacancy on the City Council. The City Council establishes City policies, approves ordinances and resolutions, and makes land use decisions.

All applicants must be residents and registered voters within the city limits of Rancho Cordova. All applicants are required to disclose financial information and to file a Fair Political Practices Commission (FPPC) Statement of Economic Interest (Form 700).

Applications and Statement of Economic Interest (Form 700) must be returned to the City Clerk no later than 5:00 PM on May 30, 2017.

Mindy Cuppy, MMC, City Clerk
2729 Prospect Park Drive, Rancho Cordova, CA 95670
Office: 916-851-8721, Cellular: 916-832-1419
mcuppy@cityofranhocordova.org

RECEIVED

MAY 30 2017
Mindy Cuppy
City Of Rancho Cordova
Office of the City Clerk

TIMELINE	
5/30 at 5:00 PM	Deadline to submit application and statement of economic interest
6/5 at 5:30 PM	Applicant interviews at City Council meeting
6/19 at 5:30 PM	Swearing in of new Council Member

PERSONAL INFORMATION	
Name: Katherine Cooley	
Home Address:	
Phone:	Email: katherine.cooley@gmail.com
Number of Years as a Rancho Cordova Resident: 26	
Statement of Economic Interest (Form 700) Attached: ☒ yes ☐ no	

AVAILABILITY
1. The City Council regularly meets on the 1st Monday of each month beginning at 4:00 PM and the 3rd Monday of each month beginning at 5:30 PM. Special Meetings are generally on Tuesdays beginning at 5:30 PM or as needed. Meetings can last several hours. Council Members also regularly attend city-sponsored events and participate in meetings of regional agencies which could take place during the morning, afternoon or evening meetings. List any days or evenings that you would not be available.
I am very familiar with the city council schedule and the accompanying obligations both official and in the community. The schedule presents no problems for me. My employer is aware of my interest in this position and is very supportive; furthermore as a mother of young children being raised in Rancho Cordova I will bring to every meeting and conversation a deep familiarity with the city and its history, its schools, challenges and how it can attract and strengthen young families. Because of this I am both fully available and able to strongly contribute from day one.



CITY OF RANCHO CORDOVA APPLICATION FOR APPOINTMENT TO THE CITY COUNCIL

COMMUNITY SERVICE EXPERIENCE

2. List your past experience serving within the community of Rancho Cordova.

While my volunteer activities in Rancho Cordova span back to my childhood, some of my most recent experience has been for the Respite C.L.U.B. at Cordova Neighborhood Church, which provides respite services to caretakers of seniors suffering from Alzheimer's, Dementia and other age-related illnesses. Since 2009, I have written multiple grant applications for the C.L.U.B. resulting in \$560,000 in operating revenue for the organization. I have also served Cordova Neighborhood Church in a variety of ways including, but not limited to, teaching children's church and volunteering at Rancho Cordova Homeless Assistance Resource Team's (HART) Winter Sanctuary for the local homeless population. I also have a presence in the community by interacting with other families through activities like chaperoning elementary school field trips, cheering at kids' soccer and dance recitals, frequenting the Sacramento Children's Museum, attending preschool activities, and running and biking on the American River bike trail. In these ways I am an accessible and full participant in my community.

I am also an inaugural graduating class member of the Chamber of Commerce's Leadership Rancho Cordova class. I gave back to this cause by then co-chairing the local government module for six years to cultivate and grow future city leaders with Ted Gaebler, former City Manager, and Troy Holt, former Director of Communications and Government Relations.

In the broader region, I was the co-chair of the first Citrus Heights Veteran's Stand Down in 2016, an event that I started in partnership with Citrus Heights HART. As a result of this event more than 70 at-risk veterans were provided with medical, judicial, veterinarian, mental health services and much more. The event was attended by more than 130 volunteers, 28 services providers, three churches, the local business improvement district and many others. The recently completed Rancho Cordova HART Veteran Stand Down is modeled after the framework I created in partnership with my co-chair for Citrus Heights HART and was made possible by the institutional knowledge I brought to regional HART groups.

SERVICE ON THE CITY COUNCIL

3. I believe I will bring the following strengths, skills, knowledge and assets to service on the City Council.

I would bring a substantial amount of local government knowledge to the city council. I have worked in local government in a variety of capacities since late 2005. I have broad experience in regional, public collaboration efforts including serving on the Advisory Board for Sacramento Steps Forward, the non-profit that administers Continuum of Care funding for the Sacramento Region including the City of Rancho Cordova. For a detailed description of efforts I have led and my areas of expertise, please refer to my attached resume.

I am pursuing my Master of Public Administration through the University of Southern California Sol Price School of Public Policy. Upon graduation in Summer, 2018, I will also receive a graduate certificate in local government administration as I have chosen this as my area of specialization. This program is ranked fourth in the nation in MPA programs. Most recently within this program, I was the recipient of the "Best in Class" award for my fieldwork presentation in my Seminar of Local Government class. I always pursue excellence in my work and education and would be honored to pursue it on behalf of the City of Rancho Cordova and all the diverse families with whom I am frequent contact.

4. I want to serve on the City Council because ...

I want to do my part to continue my family's service in the creation and improvement of the City of Rancho Cordova. Upon my graduation from Cordova High School as Valedictorian, I attended Westmont College in pursuit of a B.S. in Neuroscience and graduated with a Major Honors distinction. During this time, my family was deeply involved with Rancho Cordova's incorporation, with my father serving as the co-chair of the Incorporation Campaign Committee, and my father-in-law serving as a founding City Council member. Along with the other founders, my family fought to bring local control to an area that had long been neglected by Sacramento County. The success of this effort is the reason I chose to pursue a career in public service. I continue to enjoy seeing the immediate effects good public policy can have at the local level and enjoy seeking out public good in the communities in which I live and work.

While I have a strong connection to the city's history, I also want to serve on the City Council because Rancho Cordova is where I have chosen to raise my family and I want to see the city thrive and grow. I have the advantage of being both a native Rancho Cordovan and being part of the next generation of leaders who will take this city to new levels. I have a lifelong commitment to making Rancho Cordova the best place to live, work, play, and educate.



CITY OF RANCHO CORDOVA APPLICATION FOR APPOINTMENT TO THE CITY COUNCIL

5. What are the most important issues facing the City?

As fifty percent of the city remains to be developed, the City Council will face significant decisions as to what this community will look like for years to come. What will development south of 50 look like? How will the city finance infrastructure for future development as well as address deferred maintenance and lacking infrastructure brought about by the county's past management? Will the city annex additional land within its Sphere of Influence? City residents have placed a large amount of trust in their government and its officials as evidenced by the passage of Measure H, and I would look forward to creating policy to bring the city into its next iteration of development.

While I have chosen to make Rancho Cordova my home, the city still faces a problem of reputation. A large amount of people in the Sacramento Region choose to work in Rancho Cordova, but ultimately choose to live elsewhere. The reputation, albeit unfounded, is that the city is not the most desirable place in the region in which to raise a family and make one's home. As one who believes contrary to this, I would enjoy being a city representative and part of changing this perception at the regional level. Rancho Cordova is certainly a place where young professionals can raise a family and have a high quality of life supported by their city government and elected officials.

6. What unique background, talent or quality do you feel you will bring to the City Council that is not currently represented on the City Council?

I am proud that I have an extremely strong connection to the city's history, while also being one of its future leaders. For example, I have had the pleasure of attending Cordova Lane Elementary School, Mitchell Middle School and Cordova High School and all of this would inform my view of the city and the decisions I would make on the City Council. I would enjoy being part of ushering in the next generation of leaders that have grown up in Rancho Cordova and now want to be part of policy development for the betterment of our community.

I also live on the northern side of the city and recognize the concerns of residents that live in older city developments, while at the same time being cognizant of what younger families are looking for when they choose a city in which they want to raise their family. I would look forward to providing a unique and nuanced perspective to the "new" and "old" Rancho Cordova conversation in an effort to bridge the gap between the past and future.

Additionally, I have the distinction of being a professional woman raising a young family in Rancho Cordova, a viewpoint that has yet to be represented on the council. These type of individuals represent a large subset of the city's population and I would be proud to represent them and their diversity of thought in this capacity.

7. What vision do you have for future development in the City?

I envision a city with a diversity of employment, housing and retail options. The Capital Village development is an excellent example of smart growth principles, where a variety of housing types are close to public open space, employment options, and food and retail destinations. It has proved to act as a downtown public space for the city for events such as iFest, fun runs and more. I will be excited to see how this area can develop with additional mixed use type of projects. This combined with new single family developments in other areas of the city will provide incoming residents with a diversity of choice.

I believe robust economic development will occur in the city in partnership with the development of a diverse housing stock. When retailers and other businesses choose where to locate, they look at the demographics and volume of a population that lives in a certain area. Unfortunately, due to uncontrollable effects of the Recession, this has slowed developments in some areas of the city. I would enjoy being an advocate that encourages people to live in our city, which in turn will spur economic development.



**CITY OF RANCHO CORDOVA
APPLICATION FOR APPOINTMENT TO THE CITY COUNCIL**

COMMENTS

8. Use this space to provide any additional information or comments.

One of my most important reasons for living in Rancho Cordova is because of its diversity. As my family is a mix of different ethnicities, it is a large factor as to why I call Rancho Cordova my home. It is also one of the city's main strengths. It is extremely important to me that my children grow up attending school with children that look like them and in a community in which they feel at home. I also feel this is a strength we offer the business community, along with other amenities.

ADDITIONAL DOCUMENTATION

9. Upload additional documentation here including the Statement of Economic Interest (FPPC) Form 700.

Please see attached documentation.

I declare, under penalty of perjury, that all statements in this application are true and complete to the best of my knowledge and belief. I legally reside in the city limits of Rancho Cordova, am at least 18 years of age, and a registered voter of Rancho Cordova.

Signature: _____ Date: _____

KATHERINE COOLEY

OBJECTIVE

Appointment to the Rancho Cordova City Council.

EDUCATION

Masters of Public Administration In Progress

University of Southern California Price School of Public Policy, Fall, 2016 – Summer, 2018

- Will receive a Graduate Certificate in City Management
- First-Place Award for “Best in Class” Fieldwork Presentation in Seminar of Local Government

Neuroscience, B.S. Degree

Westmont College, Santa Barbara, Ca., December 2004, Graduated Cum Laude, 3.64 G.P.A.

- Received “Major Honors in Neuroscience” at graduation for my work designing, organizing and leading a research project selected for presentation at Westmont College’s 2004 Research Symposium

CAPABILITIES	EXPERIENCE
<i>PUBLIC LEADERSHIP & RESULTS</i>	<i>Development Specialist in Community and Economic Development Department</i> City of Citrus Heights, Citrus Heights, Ca., November, 2007 – Present • Led the city’s multi-pronged response to homelessness, including close collaboration with the Citrus Heights Police Department, local service providers, the local business improvement district and business community. • Managed project design phase for two community centers, i.e., funding qualification, community input, permitting, project bid document prep and awarding of construction contract. • Created Citrus Heights Fair Housing Program, the basic structure of which is now being used as a model for a County-wide Renter’s Helpline in partnership with the City of Elk Grove, City of Rancho Cordova, the City of Sacramento and Sacramento County. • Managed over \$12,000,000 in state and federal grant funding for the city. • Managed a housing loan portfolio of over \$5,000,000. • Oversee the City’s First-Time Homebuyer, Housing Rehabilitation and CDBG Programs. • Apply for, track & manage grants such as CalHOME, HOME and Neighborhood Stabilization Funding. • Led public art installation and local historical site recognition projects to promote the arts and preserve the city’s history for future generations.
<i>COMMUNITY LEADERSHIP</i>	<i>Board Memberships & Community Leadership Roles</i> City of Citrus Heights, Citrus Heights, Ca., 2015 – Present • Advisory Board, Executive Team, and Rank and Review Committee member of Sacramento Steps Forward, administrator of Homeless Services Continuum of Care funding for Sacramento County. • Co-Chair of the first Citrus Heights Veteran Stand Down event, a public/private sector partnership supported by one hundred and thirty volunteers, twenty eight service providers, three churches, the local business improvement district and more.
<i>COLLABORATIVE PARTNERSHIPS</i>	<i>Co-Chair of Leadership Rancho Cordova Local Government Module</i> City of Rancho Cordova, Rancho Cordova, Ca., November 2008 – 2013 • Facilitate annual day-long educational module with Ted Gaebler, co-author of <i>Reinventing Government</i>, and other City of Rancho Cordova staff members. • Educate participants on roles and responsibilities of local government.
<i>FACILITATE PARTNERSHIPS WITH LOCAL BUSINESS COMMUNITY</i>	<i>Management Analyst in Community Development Department</i> City of Citrus Heights, Citrus Heights, Ca., September, 2006 – November, 2007 • Administered Sunrise MarketPlace Visioning Project including coordinating outreach efforts, organizing community workshops, interviewing stakeholders, creating a project website; • Organized commercial/retail sites tours for key city leaders in both Southern and Northern California.

From: webmaster@cityofranhocordova.org
To: [Mindy Cuppy](#)
Subject: Rancho Cordova: Application for Appointment to the City Council
Date: Monday, May 29, 2017 9:20:19 PM

A new entry to a form/survey has been submitted.

Form Name: City of Rancho Cordova Application for Appointment to the City Council
Date & Time: 05/29/2017 9:20 PM
Response #: 7
Submitter ID: 1631
IP address: 99.89.113.155
Time to complete: 26 min. , 49 sec.

RECEIVED

MAY 29 2017

Mindy Cuppy
 City Of Rancho Cordova
 Office of the City Clerk

Survey Details

Page 1

PERSONAL INFORMATION

1. Name

Katherine Cooley

2. Home Address

3. Phone

4. Email

katherine.cooley@gmail.com

5. Number of Years as a Rancho Cordova Resident

26

6. Statement of Economic Interest (Form 700) Attached (You will be prompted to upload this form shortly.) [Click here to download the Statement of Economic Interest \(FPPC\) Form 700.](#)

☐ Yes

AVAILABILITY

7. The City Council regularly meets on the 1st Monday of each month beginning at 4:00 PM and the 3rd Monday of each month beginning at 5:30 PM. Special Meetings are generally on Tuesdays beginning

at 5:30 PM or as needed. Meetings can last several hours. Council Members also regularly attend city-sponsored events and participate in meetings of regional agencies which could take place during the morning, afternoon or evening meetings. List any days or evenings that you would not be available.

I am very familiar with the city council schedule and the accompanying obligations both official and in the community. The schedule presents no problems for me. My employer is aware of my interest in this position and is very supportive; furthermore as a mother of young children being raised in Rancho Cordova I will bring to every meeting and conversation a deep familiarity with the city and its history, its schools, challenges and how it can attract and strengthen young families. Because of this I am both fully available and able to strongly contribute from day one.

COMMUNITY SERVICE EXPERIENCE

8. List your past experience serving within the community of Rancho Cordova.

While my volunteer activities in Rancho Cordova span back to my childhood, some of my most recent experience has been for the Respite C.L.U.B. at Cordova Neighborhood Church, which provides respite services to caretakers of seniors suffering from Alzheimer's, Dementia and other age-related illnesses. Since 2009, I have written multiple grant applications for the C.L.U.B. resulting in \$560,000 in operating revenue for the organization. I have also served Cordova Neighborhood Church in a variety of ways including, but not limited to, teaching children's church and volunteering at Rancho Cordova Homeless Assistance Resource Team's (HART) Winter Sanctuary for the local homeless population. I also have a presence in the community by interacting with other families through activities like chaperoning elementary school field trips, cheering at kids' soccer and dance recitals, frequenting the Sacramento Children's Museum, attending preschool activities, and running and biking on the American River bike trail. In these ways I am an accessible and full participant in my community.

I am also an inaugural graduating class member of the Chamber of Commerce's Leadership Rancho Cordova class. I gave back to this cause by then co-chairing the local government module for six years to cultivate and grow future city leaders with Ted Gaebler, former City Manager, and Troy Holt, former Director of Communications and Government Relations.

In the broader region, I was the co-chair of the first Citrus Heights Veteran's Stand Down in 2016, an event that I started in partnership with Citrus Heights HART. As a result of this event more than 70 at-risk veterans were provided with medical, judicial, veterinarian, mental health services and much more. The event was attended by more than 130 volunteers, 28 services providers, three churches, the local business improvement district and many others. The recently completed Rancho Cordova HART Veteran Stand Down is modeled after the framework I created in partnership with my co-chair for Citrus Heights HART and was made possible by the institutional knowledge I brought to regional HART groups.

SERVICE ON THE CITY COUNCIL

9. I believe I will bring the following strengths, skills, knowledge and assets to service on the City Council.

I would bring a substantial amount of local government knowledge to the city council. I have worked in local government in a variety of capacities since late 2005. I have broad experience in regional, public collaboration efforts including serving on the Advisory Board for Sacramento Steps Forward, the non-profit that administers Continuum of Care funding for the Sacramento Region including the City of Rancho Cordova. For a detailed description of efforts I have led and my areas of expertise, please refer to my

attached resume.

I am pursuing my Master of Public Administration through the University of Southern California Sol Price School of Public Policy. Upon graduation in Summer, 2018, I will also receive a graduate certificate in local government administration as I have chosen this as my area of specialization. This program is ranked fourth in the nation in MPA programs. Most recently within this program, I was the recipient of the "Best in Class" award for my fieldwork presentation in my Seminar of Local Government class. I always pursue excellence in my work and education and would be honored to pursue it on behalf of the City of Rancho Cordova and all the diverse families with whom I am frequent contact.

10. I want to serve on the City Council because ...

I want to do my part to continue my family's service in the creation and improvement of the City of Rancho Cordova. Upon my graduation from Cordova High School as Valedictorian, I attended Westmont College in pursuit of a B.S. in Neuroscience and graduated with a Major Honors distinction. During this time, my family was deeply involved with Rancho Cordova's incorporation, with my father serving as the co-chair of the Incorporation Campaign Committee, and my father-in-law serving as a founding City Council member. Along with the other founders, my family fought to bring local control to an area that had long been neglected by Sacramento County. The success of this effort is the reason I chose to pursue a career in public service. I continue to enjoy seeing the immediate effects good public policy can have at the local level and enjoy seeking out public good in the communities in which I live and work.

While I have a strong connection to the city's history, I also want to serve on the City Council because Rancho Cordova is where I have chosen to raise my family and I want to see the city thrive and grow. I have the advantage of being both a native Rancho Cordovan and being part of the next generation of leaders who will take this city to new levels. I have a lifelong commitment to making Rancho Cordova the best place to live, work, play, and educate.

11. What are the most important issues facing the City?

As fifty percent of the city remains to be developed, the City Council will face significant decisions as to what this community will look like for years to come. What will development south of 50 look like? How will the city finance infrastructure for future development as well as address deferred maintenance and lacking infrastructure brought about by the county's past management? Will the city annex additional land within its Sphere of Influence? City residents have placed a large amount of trust in their government and its officials as evidenced by the passage of Measure H, and I would look forward to creating policy to bring the city into its next iteration of development.

While I have chosen to make Rancho Cordova my home, the city still faces a problem of reputation. A large amount of people in the Sacramento Region choose to work in Rancho Cordova, but ultimately choose to live elsewhere. The reputation, albeit unfounded, is that the city is not the most desirable place in the region in which to raise a family and make one's home. As one who believes contrary to this, I would enjoy being a city representative and part of changing this perception at the regional level. Rancho Cordova is certainly a place where young professionals can raise a family and have a high quality of life supported by their city government and elected officials.

12. What unique background, talent or quality do you feel you will bring to the City Council that is not currently represented on the City Council?

I am proud that I have an extremely strong connection to the city's history, while also being one of its future leaders. For example, I have had the pleasure of attending Cordova Lane Elementary School, Mitchell Middle School and Cordova High School and all of this would inform my view of the city and the

decisions I would make on the City Council. I would enjoy being part of ushering in the next generation of leaders that have grown up in Rancho Cordova and now want to be part of policy development for the betterment of our community.

I also live on the northern side of the city and recognize the concerns of residents that live in older city developments, while at the same time being cognizant of what younger families are looking for when they choose a city in which they want to raise their family. I would look forward to providing a unique and nuanced perspective to the "new" and "old" Rancho Cordova conversation in an effort to bridge the gap between the past and future.

Additionally, I have the distinction of being a professional woman raising a young family in Rancho Cordova, a viewpoint that has yet to be represented on the council. These type of individuals represent a large subset of the city's population and I would be proud to represent them and their diversity of thought in this capacity.

13. What vision do you have for future development in the City?

I envision a city with a diversity of employment, housing and retail options. The Capital Village development is an excellent example of smart growth principles, where a variety of housing types are close to public open space, employment options, and food and retail destinations. It has proved to act as a downtown public space for the city for events such as iFest, fun runs and more. I will be excited to see how this area can develop with additional mixed use type of projects. This combined with new single family developments in other areas of the city will provide incoming residents with a diversity of choice.

I believe robust economic development will occur in the city in partnership with the development of a diverse housing stock. When retailers and other businesses choose where to locate, they look at the demographics and volume of a population that lives in a certain area. Unfortunately, due to uncontrollable effects of the Recession, this has slowed developments in some areas of the city. I would enjoy being an advocate that encourages people to live in our city, which in turn will spur economic development.

COMMENTS

14. Use this space to provide any additional information or comments.

One of my most important reasons for living in Rancho Cordova is because of its diversity. As my family is a mix of different ethnicities, it is a large factor as to why I call Rancho Cordova my home. It is also one of the city's main strengths. It is extremely important to me that my children grow up attending school with children that look like them and in a community in which they feel at home. I also feel this is a strength we offer the business community, along with other amenities.

ADDITIONAL DOCUMENTATION

15. Upload additional documentation here including the Statement of Economic Interest (FPPC) Form 700. [Click here to download the Statement of Economic Interest \(FPPC\) Form 700.](#)

[Resume_Form 700_5.29.17.pdf](#)

16. I declare, under penalty of perjury, that all statements in this application are true and complete to the best of my knowledge and belief. I legally reside in the city limits of Rancho Cordova, am at least 18 years of age, and a registered voter of Rancho Cordova.

(o) Yes

17. Date

5/29/17

Thank you,
Rancho Cordova

This is an automated message generated by the Vision Content Management System™. Please do not reply directly to this email.

CALIFORNIA FORM 700
 FAIR POLITICAL PRACTICES COMMISSION
 A PUBLIC DOCUMENT

STATEMENT OF ECONOMIC INTERESTS
COVER PAGE

Date Initial Filing Received
 Official Use Only

Please type or print in ink.

NAME OF FILER (LAST) (FIRST) (MIDDLE)
 Cooley Katherine Robin

1. Office, Agency, or Court

Agency Name (Do not use acronyms)

City of Rancho Cordova

Division, Board, Department, District, if applicable

Your Position

City Council

Appointment Applicant

► If filing for multiple positions, list below or on an attachment. (Do not use acronyms)

Agency: _____ Position: _____

2. Jurisdiction of Office (Check at least one box)

☐ State

☐ Judge or Court Commissioner (Statewide Jurisdiction)

☐ Multi-County _____

☐ County of _____

☒ City of Rancho Cordova

☐ Other _____

3. Type of Statement (Check at least one box)

☐ Annual: The period covered is January 1, 2016, through December 31, 2016.

☐ Leaving Office: Date Left ____/____/____
 (Check one)

-or-

The period covered is ____/____/____, through December 31, 2016.

☐ The period covered is January 1, 2016, through the date of leaving office.

-or-

☒ Assuming Office: Date assumed 5 / 29 / 2017

☐ The period covered is ____/____/____, through the date of leaving office.

☐ Candidate: Election year _____ and office sought, if different than Part 1: _____

4. Schedule Summary (must complete) ► Total number of pages including this cover page: 3

Schedules attached

☐ Schedule A-1 - Investments - schedule attached

☒ Schedule C - Income, Loans, & Business Positions - schedule attached

☐ Schedule A-2 - Investments - schedule attached

☐ Schedule D - Income - Gifts - schedule attached

☒ Schedule B - Real Property - schedule attached

☐ Schedule E - Income - Gifts - Travel Payments - schedule attached

-or-

☐ None - No reportable interests on any schedule

5. Verification

MAILING ADDRESS STREET CITY STATE ZIP CODE
 (Business or Agency Address Recommended - Public Document)

DAYTIME TELEPHONE NUMBER

E-MAIL ADDRESS

katherine.cooley@gmail.com

I have used all reasonable diligence in preparing this statement. I have reviewed this statement and to the best of my knowledge the information contained herein and in any attached schedules is true and complete. I acknowledge this is a public document.

I certify under penalty of perjury under the laws of the State of California that the foregoing is true and correct.

Date Signed 5/29/17
 (month, day, year)

Signature 
 (File the originally signed statement with your filing official.)

FPPC Form 700 (2016/2017)

FPPC Advice Email: advice@fppc.ca.gov

FPPC Toll-Free Helpline: 866/275-377; AGENDA ITEM 15.1

SCHEDULE B **Interests in Real Property** (Including Rental Income)

CALIFORNIA FORM 700
FAIR POLITICAL PRACTICES COMMISSION

Name

Katherine Cooley

▶ ASSESSOR'S PARCEL NUMBER OR STREET ADDRESS

CITY

FAIR MARKET VALUE

☐ \$2,000 - \$10,000

☐ \$10,001 - \$100,000

☒ \$100,001 - \$1,000,000

☐ Over \$1,000,000

IF APPLICABLE, LIST DATE:

____/____/16 ____/____/16
ACQUIRED DISPOSED

NATURE OF INTEREST

☒ Ownership/Deed of Trust

☐ Easement

☐ Leasehold

Yrs. remaining

☐

Other

IF RENTAL PROPERTY, GROSS INCOME RECEIVED

☐ \$0 - \$499

☐ \$500 - \$1,000

☐ \$1,001 - \$10,000

☐ \$10,001 - \$100,000

☐ OVER \$100,000

SOURCES OF RENTAL INCOME: If you own a 10% or greater interest, list the name of each tenant that is a single source of income of \$10,000 or more.

☐ None

▶ ASSESSOR'S PARCEL NUMBER OR STREET ADDRESS

CITY

FAIR MARKET VALUE

☐ \$2,000 - \$10,000

☐ \$10,001 - \$100,000

☐ \$100,001 - \$1,000,000

☐ Over \$1,000,000

IF APPLICABLE, LIST DATE:

____/____/16 ____/____/16
ACQUIRED DISPOSED

NATURE OF INTEREST

☐ Ownership/Deed of Trust

☐ Easement

☐ Leasehold

Yrs. remaining

☐

Other

IF RENTAL PROPERTY, GROSS INCOME RECEIVED

☐ \$0 - \$499

☐ \$500 - \$1,000

☐ \$1,001 - \$10,000

☐ \$10,001 - \$100,000

☐ OVER \$100,000

SOURCES OF RENTAL INCOME: If you own a 10% or greater interest, list the name of each tenant that is a single source of income of \$10,000 or more.

☐ None

* You are not required to report loans from commercial lending institutions made in the lender's regular course of business on terms available to members of the public without regard to your official status. Personal loans and loans received not in a lender's regular course of business must be disclosed as follows:

NAME OF LENDER*

ADDRESS (Business Address Acceptable)

BUSINESS ACTIVITY, IF ANY, OF LENDER

INTEREST RATE

TERM (Months/Years)

_____% ☐ None

HIGHEST BALANCE DURING REPORTING PERIOD

☐ \$500 - \$1,000

☐ \$1,001 - \$10,000

☐ \$10,001 - \$100,000

☐ OVER \$100,000

☐ Guarantor, if applicable

NAME OF LENDER*

ADDRESS (Business Address Acceptable)

BUSINESS ACTIVITY, IF ANY, OF LENDER

INTEREST RATE

TERM (Months/Years)

_____% ☐ None

HIGHEST BALANCE DURING REPORTING PERIOD

☐ \$500 - \$1,000

☐ \$1,001 - \$10,000

☐ \$10,001 - \$100,000

☐ OVER \$100,000

☐ Guarantor, if applicable

Comments:

SCHEDULE C
Income, Loans, & Business
Positions
 (Other than Gifts and Travel Payments)

CALIFORNIA FORM 700 FAIR POLITICAL PRACTICES COMMISSION Name Katherine Cooley

▶ 1. INCOME RECEIVED

NAME OF SOURCE OF INCOME

City of Citrus Heights

ADDRESS (Business Address Acceptable)

6360 Fountain Square Drive Citrus Heights CA 95621

BUSINESS ACTIVITY, IF ANY, OF SOURCE

Government

YOUR BUSINESS POSITION

Development Specialist

GROSS INCOME RECEIVED ☐ No Income - Business Position Only☐ \$500 - \$1,000☐ \$1,001 - \$10,000☒ \$10,001 - \$100,000☐ OVER \$100,000

CONSIDERATION FOR WHICH INCOME WAS RECEIVED

☒ Salary ☐ Spouse's or registered domestic partner's income
(For self-employed use Schedule A-2.)☐ Partnership (Less than 10% ownership. For 10% or greater use
Schedule A-2.)☐ Sale of _____
(Real property, car, boat, etc.)☐ Loan repayment☐ Commission or ☐ Rental Income, list each source of \$10,000 or more

(Describe)

☐ Other _____
(Describe)

▶ 1. INCOME RECEIVED

NAME OF SOURCE OF INCOME

Cordova Neighborhood Church

ADDRESS (Business Address Acceptable)

10604 Coloma Road Rancho Cordova CA 95670

BUSINESS ACTIVITY, IF ANY, OF SOURCE

Church

YOUR BUSINESS POSITION

Associate Pastor

GROSS INCOME RECEIVED ☐ No Income - Business Position Only☐ \$500 - \$1,000☐ \$1,001 - \$10,000☒ \$10,001 - \$100,000☐ OVER \$100,000

CONSIDERATION FOR WHICH INCOME WAS RECEIVED

☐ Salary ☒ Spouse's or registered domestic partner's income
(For self-employed use Schedule A-2.)☐ Partnership (Less than 10% ownership. For 10% or greater use
Schedule A-2.)☐ Sale of _____
(Real property, car, boat, etc.)☐ Loan repayment☐ Commission or ☐ Rental Income, list each source of \$10,000 or more

(Describe)

☐ Other _____
(Describe)

▶ 2. LOANS RECEIVED OR OUTSTANDING DURING THE REPORTING PERIOD

* You are not required to report loans from commercial lending institutions, or any indebtedness created as part of a retail installment or credit card transaction, made in the lender's regular course of business on terms available to members of the public without regard to your official status. Personal loans and loans received not in a lender's regular course of business must be disclosed as follows:

NAME OF LENDER*

ADDRESS (Business Address Acceptable)

BUSINESS ACTIVITY, IF ANY, OF LENDER

HIGHEST BALANCE DURING REPORTING PERIOD

☐ \$500 - \$1,000☐ \$1,001 - \$10,000☐ \$10,001 - \$100,000☐ OVER \$100,000

INTEREST RATE

TERM (Months/Years)

_____ % ☐ None

SECURITY FOR LOAN

☐ None ☐ Personal residence☐ Real Property _____
Street address

City

☐ Guarantor _____☐ Other _____
(Describe)

Comments:

From: webmaster@cityofranhocordova.org
To: Mindy Cuppy
Subject: Rancho Cordova: Application for Appointment to the City Council
Date: Sunday, May 28, 2017 8:42:44 PM

A new entry to a form/survey has been submitted.

Form Name: City of Rancho Cordova Application for Appointment to the City Council
Date & Time: 05/28/2017 8:42 PM
Response #: 4
Submitter ID: 1627
IP address: 24.23.20.183
Time to complete: 16 min. , 44 sec.

RECEIVED

MAY 28 2017
Mindy Cuppy
 City Of Rancho Cordova
 Office of the City Clerk

Survey Details

Page 1

PERSONAL INFORMATION

1. Name

Matthew Cummings

2. Home Address

3. Phone

4. Email

mfc90125@gmail.com

5. Number of Years as a Rancho Cordova Resident

16

6. Statement of Economic Interest (Form 700) Attached (You will be prompted to upload this form shortly.) [Click here to download the Statement of Economic Interest \(FPPC\) Form 700.](#)

☐ Yes

AVAILABILITY

7. The City Council regularly meets on the 1st Monday of each month beginning at 4:00 PM and the 3rd Monday of each month beginning at 5:30 PM. Special Meetings are generally on Tuesdays beginning

at 5:30 PM or as needed. Meetings can last several hours. Council Members also regularly attend city-sponsored events and participate in meetings of regional agencies which could take place during the morning, afternoon or evening meetings. List any days or evenings that you would not be available.

I am unavailable Monday-Friday until 3:30pm as I teach in the Washington Unified School District. This schedule changes during the various breaks scheduled by my district. In those cases, I would be available most days from 8:00 am - 10:00 pm.

COMMUNITY SERVICE EXPERIENCE

8. List your past experience serving within the community of Rancho Cordova.

As a resident of Rancho Cordova for over 15 years, I have sought to balance the interests of our residents with the demands of a growing city by serving on various commissions and committees. From the moment Rancho Cordova incorporated in 2003, I have been there to learn, to guide, and to make our city a better place. To that end, I served on the Rancho Cordova Planning Commission for 5 years, the General Plan Advisory Committee from 2004-2006, and have continued to serve on the Neighborhood Traffic Management Program for the past 12 years. These experiences have afforded me an important education on the many local issues facing our residents. My time has also been spent helping neighborhoods realize their goal of representation, something which all of us hold dear. With the strong support of Councilmember Dan Skoglund, I helped to form the Lincoln Village Neighborhood Association in 2004. We made incredible strides there, including the addition of a community prosecutor, partnering with the local elementary school, and actively utilizing our POP officer. In 2008, I helped to form the Capital Village Homeowners Association and served on its board for many years. I brought together the various neighborhoods to form The Rancho Cordova Alliance of Neighborhoods (RCAN), which continues to meet to discuss important neighborhood issues and seek connections with elected officials. My many years of involvement have provided me unique insights into the needs of our community, which I will bring to every Council meeting or public forum, should I be given the honor of serving.

To quickly review my experience:

- * Resident of Rancho Cordova: 2001-Present
- * Rancho Cordova Planning Commission: 2007-2011
- * General Plan Advisory Committee: 2004-2006
- * Co-Founder of Neighborhood Lincoln Village Neighborhood Association: 2004-2008
- * Neighborhood Traffic Management Program: 2005-Present
- * Co-Founder of The Rancho Cordova Alliance of Neighborhoods (RCAN): 2007-Present
- * Co-Founder and Board Member of Capital Village Homeowners Association: 2008-2016

SERVICE ON THE CITY COUNCIL

9. I believe I will bring the following strengths, skills, knowledge and assets to service on the City Council.

The business of running a city is not easy: it takes vision, determination to see things through, and the ability to listen to all sides when important changes are being considered. As a middle school teacher for the past 20 years, I have learned the importance of collaboration, listening to divergent points of view, and forging alliances for the betterment of my students. My vast experience serving in public office has granted me a deep appreciation for the process of running a city and the challenges which remain. Therefore, I will collaborate with the business community to improve our aging commercial centers and apartment complexes, continue to advocate for economic opportunities and community gathering places,

and find creative ways to involve residents in the decision-making process. I will seek opportunities for our residents to continue to connect in positive ways with law enforcement, while making sure they have a voice when important decisions about safety are being considered. Rancho Cordova is a city today because its residents stood up in 2003 to take control of their future. Serving in public office is the most important method I can think of towards supporting this goal, and the most important thing I can do for our community.

10. I want to serve on the City Council because ...

Public service is one of the most important duties a citizen can undertake. To me, it is a way of enhancing the community while "giving back." I am privileged to have witnessed the formation of the City Council and the Planning Commission, and have learned much about planning, engineering, and law-making from the City's dedicated and generous staff. My experience in these arenas has taught me important lessons about commitment and responsibility that I will bring to the City Council if I am selected. Therefore, I want to serve so that I may help guide us in the pursuit of improving our general quality of life. I want to serve because I realize that bringing diverse groups together makes our city stronger, even if that discussion sometimes results in disagreements. I also want to serve so that I may help to carry out Dan Skoglund's legacy, which included placing residents first. That was hardly ever the case when we were part of the county, and I have no intention of returning us to that "top-down" system of governing. I have the time and the passion to involve the community in ways that I hope will make us stronger, without forgetting how we got here in the first place. We owe it to ourselves to continue the dream on of cityhood outlined by Dave Roberts and others, and with your support I will help to further that vision in the years to come.

11. What are the most important issues facing the City?

Rancho Cordova has made incredible strides over the years with regards to public safety, but there's still more we can do. Public Safety must continue to be our number one concern, even though our police and fire services make incredible efforts to keep us safe. The best way we can support them is to provide the equipment they need and then let them carry out their jobs. Additionally, we should continue to ask ourselves if the creation of a local police department makes more economic sense than our current contract model. I would expect residents to play a big role in that ongoing conversation. Additionally, we must strive to rebuild Folsom Blvd and other older economic centers, while smartly developing new construction in Anatolia. Places like Rivergate Shopping Center and Specialty's Cafe & Bakery remind us that opportunities abound throughout Rancho Cordova to evolve our older spaces; we must find the right mix of development that keeps local dollars here. But these aren't the only issues facing us. I am closely following the discussion about the City's plans to amend the municipal code, which has seemed to divide residents along very recognizable lines. We owe it to them to have a meaningful discussion about its expansion, and I look forward to being part of that dialogue. The final issue affecting us is another old one, but something close to my heart: How do we get our community more involved in the local process of running our city? We have an untapped treasure of dedicated neighborhood leaders, community groups, and faith-based organizations that should be better connected, and yet we've missed many chances to do so. If I am selected, I will use my decade-long experience to change this, seeking each party's input like never before. To that end, we should expand the city's footprint on social media, and work more closely with our school districts and parks to advertise the good things happening in Rancho Cordova. Of course, issues do arise that no one can foresee, so I will ensure that our public remain as informed as possible. These issues and others can be solved if we work together as one community, setting aside our differences and working towards the greater good. With your help and support, we can make Rancho Cordova an even better place to live.

12. What unique background, talent or quality do you feel you will bring to the City Council that is not

currently represented on the City Council?

In the 16 years since my wife and I moved to Rancho Cordova, we've had a unique opportunity to witness the creation of an entire city from the inside. Thanks to the many dedicated city employees over the years who happily passed along their knowledge and experience, I was able to better serve the community as a Planning Commissioner and city activist. I was able to lend insight into the rebuilding of Lincoln Village streets and the Cascade Apartments, as well as the development of Capital Village. Throughout my time here as both a citizen and public official, I've learned that neighborhoods, regardless of their age, aren't too different in their needs. Each requires a consensus of all interests, as well as a desire to remain vigilant and committed to their betterment. These realizations have over the years formed the foundation of my proposed service to the city. Therefore, the most important talent I will bring will be a strong neighborhood viewpoint, representing an unwavering voice for "the little guy" that will seek a better balance between the needs of residents and the demands of our growing city. Regardless of the public endeavors I have chosen over the years, it's been my intention to be a consensus builder; I used this philosophy to help form The Rancho Cordova Alliance of Neighborhoods, a collection of dedicated leaders representing the various neighborhood associations and HOA's in the area. At our meetings, no one voice rules the stage, but instead we collaborate to find solutions to common problems while serving as a powerful advocate for our community. To me, groups like RCAN, The Folsom-Cordova Community Partnership, and our faith-based organizations form the backbone of our community and could thrive from a consensus builder like myself. Building a stronger Rancho Cordova should be the hope of every city leader, and it's my intention to involve residents in that process.

13. What vision do you have for future development in the City?

Rancho Cordova is uniquely qualified to attract a range of businesses and services. We have variety of office, industrial, and retail space and are within easy reach of every community in the region. We are also a city of innovation, a place where new ideas about governing itself have taken root. We aren't burdened by a large and sometimes cumbersome bureaucracy, which also makes us ready to accept new and exciting challenges and thus to never settle. While I've been mostly pleased with the efforts made by our Council and Economic Development department to this point, we can and must do more. We cannot settle for hand-me-downs, even with the promise of short-term economic prosperity. Development for the sake of development is a mistake, one that can cost us millions to enforce over the long term. This sort of "Get Rich Quick" development won't happen if I am selected. We need to partner with builders who see our General Plan as a way to enhance our community through smart building instead of unnecessarily increasing our footprint, who view our design guidelines as a path to success rather than as an obstacle to overcome. Our city core contains dozens of abandoned properties that are perfect candidates to tie with light rail in Transit-Oriented Developments. A library, a civic center/museum, a new retail/housing project await the right developer; if we can't find one, we shouldn't build until the vision meets the action. The recent redevelopments at Rivergate and Zinfandel 50 prove that if we're patient, great things can come to Rancho Cordova.

COMMENTS

14. Use this space to provide any additional information or comments.

The chance to serve in public office might be one of the most important things a person can do. It's the chance to represent the people's interests, to see vision meet action, and to experience the feeling of living in a place where residents demonstrate pride in everything they do. If I am selected, I will work tirelessly to develop our dream, to realize the goal of cityhood by involving as many of our residents in the discussion as possible, and to secure our place in the region as both innovator and leader. I am proud of the work my colleagues and I did on the Planning Commission and the General Plan Advisory Committee, but I also realize that much needs to be done. For now, let's talk about what I believe in:

- I believe in making neighborhoods safe through community policing, and the growing of homeowners associations, neighborhood associations, and neighborhood watches. I've helped create the Rancho Cordova Alliance of Neighborhoods and other groups to bring residents and leaders together.
- I believe in improving city government via increasing citizen participation. I strongly support the various organizations that make our city unique like The Rancho Cordova Historical Society, Volunteers in Neighborhood Services, The Folsom-Cordova Community Partnership, and Cordova Community Council.
- I believe in basing decisions on real data, not mere opinion or on desperate moves to jump-start our economy.
- I believe in investing prudently and responsibly for our future.

Those goals are not merely talk: they represent real actions I will take if I am chosen. With your support, we can ensure that Rancho Cordova's future remains bright and full of promise.

ADDITIONAL DOCUMENTATION

- 15. Upload additional documentation here including the Statement of Economic Interest (FPPC) Form 700. [Click here to download the Statement of Economic Interest \(FPPC\) Form 700.](#)**

[Form 700 - Matthew Cummings.pdf](#)

- 16. I declare, under penalty of perjury, that all statements in this application are true and complete to the best of my knowledge and belief. I legally reside in the city limits of Rancho Cordova, am at least 18 years of age, and a registered voter of Rancho Cordova.**

(o) Yes

- 17. Date**

May 28th, 2017

Thank you,
Rancho Cordova

This is an automated message generated by the Vision Content Management System™. Please do not reply directly to this email.



STATEMENT OF ECONOMIC INTERESTS

Date Initial Filing Received
Official Use Only

COVER PAGE

Please type or print in ink.

NAME OF FILER (LAST)	(FIRST)	(MIDDLE)
Cummings	Matthew	F.

1. Office, Agency, or Court

Agency Name (Do not use acronyms)

City of Rancho Cordova

Division, Board, Department, District, if applicable

Your Position

City Council

City Councilmember

► If filing for multiple positions, list below or on an attachment. (Do not use acronyms)

Agency: _____ Position: _____

2. Jurisdiction of Office (Check at least one box)

☐ State☐ Judge or Court Commissioner (Statewide Jurisdiction)☐ Multi-County _____☐ County of _____☒ City of Rancho Cordova☐ Other _____

3. Type of Statement (Check at least one box)

☒ Annual: The period covered is January 1, 2016, through December 31, 2016.☐ Leaving Office: Date Left ____/____/____
(Check one)

-or-

The period covered is ____/____/____, through December 31, 2016.

☐ The period covered is January 1, 2016, through the date of leaving office.

-or-

☒ Assuming Office: Date assumed 06 / 19 / 2017☐ The period covered is ____/____/____, through the date of leaving office.☐ Candidate: Election year _____ and office sought, if different than Part 1: _____

4. Schedule Summary (must complete) ► Total number of pages including this cover page: 3

Schedules attached

☒ Schedule A-1 - Investments - schedule attached☐ Schedule C - Income, Loans, & Business Positions - schedule attached☐ Schedule A-2 - Investments - schedule attached☐ Schedule D - Income - Gifts - schedule attached☒ Schedule B - Real Property - schedule attached☐ Schedule E - Income - Gifts - Travel Payments - schedule attached

-or-

☐ None - No reportable interests on any schedule

5. Verification

MAILING ADDRESS	STREET	CITY	STATE	ZIP CODE
(Business or Agency Address Recommended - Public Document)				

DAYTIME TELEPHONE NUMBER

E-MAIL ADDRESS

mfc2112@sbcglobal.net

I have used all reasonable diligence in preparing this statement. I have reviewed this statement and to the best of my knowledge the information contained herein and in any attached schedules is true and complete. I acknowledge this is a public document.

I certify under penalty of perjury under the laws of the State of California that the foregoing is true and correct.

Date Signed 05/29/2017
(month, day, year)

Signature

(File the originally signed statement with your filing official.)

FPPC Form 700 (2016/2017)

FPPC Advice Email: advice@fppc.ca.gov

FPPC Toll-Free Helpline: 866/275-3772 wv AGENDA ITEM 15.1

SCHEDULE A-1 **Investments**

Stocks, Bonds, and Other Interests
(Ownership Interest is Less Than 10%)
Do not attach brokerage or financial statements.

CALIFORNIA FORM 700
FAIR POLITICAL PRACTICES COMMISSION

Name
Matthew F. Cummings

▶ NAME OF BUSINESS ENTITY
Visa

GENERAL DESCRIPTION OF THIS BUSINESS
Credit Card Company

FAIR MARKET VALUE
☒ \$2,000 - \$10,000 ☐ \$10,001 - \$100,000
☐ \$100,001 - \$1,000,000 ☐ Over \$1,000,000

NATURE OF INVESTMENT
☒ Stock ☐ Other (Describe)
☐ Partnership ☐ Income Received of \$0 - \$499
☐ Income Received of \$500 or More (Report on Schedule C)

IF APPLICABLE, LIST DATE:
____/____/16
ACQUIRED DISPOSED

▶ NAME OF BUSINESS ENTITY
Walmart

GENERAL DESCRIPTION OF THIS BUSINESS
General Goods

FAIR MARKET VALUE
☒ \$2,000 - \$10,000 ☐ \$10,001 - \$100,000
☐ \$100,001 - \$1,000,000 ☐ Over \$1,000,000

NATURE OF INVESTMENT
☒ Stock ☐ Other (Describe)
☐ Partnership ☐ Income Received of \$0 - \$499
☐ Income Received of \$500 or More (Report on Schedule C)

IF APPLICABLE, LIST DATE:
____/____/16
ACQUIRED DISPOSED

▶ NAME OF BUSINESS ENTITY
American Funds

GENERAL DESCRIPTION OF THIS BUSINESS
Exchange-Traded Funds

FAIR MARKET VALUE
☐ \$2,000 - \$10,000 ☒ \$10,001 - \$100,000
☐ \$100,001 - \$1,000,000 ☐ Over \$1,000,000

NATURE OF INVESTMENT
☐ Stock ☒ Other **403B** (Describe)
☐ Partnership ☐ Income Received of \$0 - \$499
☐ Income Received of \$500 or More (Report on Schedule C)

IF APPLICABLE, LIST DATE:
____/____/16
ACQUIRED DISPOSED

▶ NAME OF BUSINESS ENTITY
Vanguard

GENERAL DESCRIPTION OF THIS BUSINESS
Exchange-traded Funds

FAIR MARKET VALUE
☐ \$2,000 - \$10,000 ☒ \$10,001 - \$100,000
☐ \$100,001 - \$1,000,000 ☐ Over \$1,000,000

NATURE OF INVESTMENT
☐ Stock ☒ Other **Roth IRA** (Describe)
☐ Partnership ☐ Income Received of \$0 - \$499
☐ Income Received of \$500 or More (Report on Schedule C)

IF APPLICABLE, LIST DATE:
____/____/16
ACQUIRED DISPOSED

▶ NAME OF BUSINESS ENTITY

GENERAL DESCRIPTION OF THIS BUSINESS

FAIR MARKET VALUE
☐ \$2,000 - \$10,000 ☐ \$10,001 - \$100,000
☐ \$100,001 - \$1,000,000 ☐ Over \$1,000,000

NATURE OF INVESTMENT
☐ Stock ☐ Other (Describe)
☐ Partnership ☐ Income Received of \$0 - \$499
☐ Income Received of \$500 or More (Report on Schedule C)

IF APPLICABLE, LIST DATE:
____/____/16
ACQUIRED DISPOSED

▶ NAME OF BUSINESS ENTITY

GENERAL DESCRIPTION OF THIS BUSINESS

FAIR MARKET VALUE
☐ \$2,000 - \$10,000 ☐ \$10,001 - \$100,000
☐ \$100,001 - \$1,000,000 ☐ Over \$1,000,000

NATURE OF INVESTMENT
☐ Stock ☐ Other (Describe)
☐ Partnership ☐ Income Received of \$0 - \$499
☐ Income Received of \$500 or More (Report on Schedule C)

IF APPLICABLE, LIST DATE:
____/____/16
ACQUIRED DISPOSED

Comments:

SCHEDULE B
Interests in Real Property
(Including Rental Income)

CALIFORNIA FORM 700
FAIR POLITICAL PRACTICES COMMISSION

Name

Matthew F. Cummings

▶ ASSESSOR'S PARCEL NUMBER OR STREET ADDRESS

9821 Heartwood Way

CITY

Rancho Cordova

FAIR MARKET VALUE

- ☐ \$2,000 - \$10,000
☐ \$10,001 - \$100,000
☒ \$100,001 - \$1,000,000
☐ Over \$1,000,000

IF APPLICABLE, LIST DATE:

____/____/16 ____/____/16
ACQUIRED DISPOSED

NATURE OF INTEREST

- ☒ Ownership/Deed of Trust ☐ Easement
☐ Leasehold ☐ Other
Yrs. remaining Yrs. remaining

IF RENTAL PROPERTY, GROSS INCOME RECEIVED

- ☐ \$0 - \$499 ☐ \$500 - \$1,000 ☒ \$1,001 - \$10,000
☐ \$10,001 - \$100,000 ☐ OVER \$100,000

SOURCES OF RENTAL INCOME: If you own a 10% or greater interest, list the name of each tenant that is a single source of income of \$10,000 or more.

☐ None

Phil Robbins

▶ ASSESSOR'S PARCEL NUMBER OR STREET ADDRESS

CITY

FAIR MARKET VALUE

- ☐ \$2,000 - \$10,000
☐ \$10,001 - \$100,000
☐ \$100,001 - \$1,000,000
☐ Over \$1,000,000

IF APPLICABLE, LIST DATE:

____/____/16 ____/____/16
ACQUIRED DISPOSED

NATURE OF INTEREST

- ☐ Ownership/Deed of Trust ☐ Easement
☐ Leasehold ☐ Other
Yrs. remaining Yrs. remaining

IF RENTAL PROPERTY, GROSS INCOME RECEIVED

- ☐ \$0 - \$499 ☐ \$500 - \$1,000 ☐ \$1,001 - \$10,000
☐ \$10,001 - \$100,000 ☐ OVER \$100,000

SOURCES OF RENTAL INCOME: If you own a 10% or greater interest, list the name of each tenant that is a single source of income of \$10,000 or more.

☐ None

* You are not required to report loans from commercial lending institutions made in the lender's regular course of business on terms available to members of the public without regard to your official status. Personal loans and loans received not in a lender's regular course of business must be disclosed as follows:

NAME OF LENDER*

ADDRESS (Business Address Acceptable)

BUSINESS ACTIVITY, IF ANY, OF LENDER

INTEREST RATE

TERM (Months/Years)

_____% ☐ None

HIGHEST BALANCE DURING REPORTING PERIOD

- ☐ \$500 - \$1,000 ☐ \$1,001 - \$10,000
☐ \$10,001 - \$100,000 ☐ OVER \$100,000

☐ Guarantor, if applicable

NAME OF LENDER*

ADDRESS (Business Address Acceptable)

BUSINESS ACTIVITY, IF ANY, OF LENDER

INTEREST RATE

TERM (Months/Years)

_____% ☐ None

HIGHEST BALANCE DURING REPORTING PERIOD

- ☐ \$500 - \$1,000 ☐ \$1,001 - \$10,000
☐ \$10,001 - \$100,000 ☐ OVER \$100,000

☐ Guarantor, if applicable

Comments:

Mindy Cuppy

From: webmaster@cityofranhocordova.org
Sent: Tuesday, May 30, 2017 4:45 PM
To: Mindy Cuppy
Subject: Rancho Cordova: Application for Appointment to the City Council

A new entry to a form/survey has been submitted.

Form Name: City of Rancho Cordova Application for Appointment to the City Council
Date & Time: 05/30/2017 4:45 PM
Response #: 12
Submitter ID: 1636
IP address: 50.161.248.109
Time to complete: 33 min. , 29 sec.

RECEIVED

MAY 30 2017

Mindy Cuppy
 City Of Rancho Cordova
 Office of the City Clerk

Survey Details

Page 1

PERSONAL INFORMATION

1. **Name**
Brian M Danzl
2. **Home Address**
3. **Phone**
4. **Email**
paraX97@sbcglobal.net
5. **Number of Years as a Rancho Cordova Resident**
37
6. **Statement of Economic Interest (Form 700) Attached (You will be prompted to upload this form shortly.) [Click here to download the Statement of Economic Interest \(FPPC\) Form 700.](#)**
(o) Yes

AVAILABILITY

7. **The City Council regularly meets on the 1st Monday of each month beginning at 4:00 PM and the 3rd Monday of each month beginning at 5:30 PM. Special Meetings are generally on Tuesdays beginning at 5:30 PM or as needed. Meetings can last several hours. Council Members also regularly attend city-sponsored events and participate in meetings of regional**

agencies which could take place during the morning, afternoon or evening meetings. List any days or evenings that you would not be available.

I am available and will dedicate whatever time is necessary to fulfill the role of City Council member.

COMMUNITY SERVICE EXPERIENCE

8. List your past experience serving within the community of Rancho Cordova.

I am proud of my broad experience serving within the community of Rancho Cordova.

- a. I have served as an elected member of the Cordova Recreation and Park District Board for more than seven years. First elected in 2010, I was re-elected in 2014. During my tenure I have served as chairman twice.
- b. I demonstrated my wish to serve the City of Rancho Cordova by running for election to the City Council in 2012, finishing out of the winner's circle by less than 5 votes.
- c. I served on the Board of Directors of the Cordova Community Council for several years, and remain active today in the production of community events, especially the Community Christmas Tree Lighting and Fourth of July Celebrations. My efforts won me one of my most cherished titles: "Rancho Cordova Fourth of July Volunteer of the Year."
- d. I have been and continue to be active in Boy Scouts of America. I have been assistant scoutmaster, scoutmaster and part of National Leadership Training.
- e. I have been an active youth sports coach and leader. I have coached youth soccer and have been a high school women's coach at Cordova High School in soccer, tennis and golf. I am a founding member of the Rancho Cordova Athletic Association.
- f. I have served in leadership roles with the Knights of Columbus, including Grand Knight (highest office), District Deputy and multiple state committees.
- g. I am a graduate of Leadership Rancho Cordova, Class VII.

SERVICE ON THE CITY COUNCIL

9. I believe I will bring the following strengths, skills, knowledge and assets to service on the City Council.

I am confident in my ability to bring the following strengths, skills and knowledge to council service:

- a. A working knowledge of recreation and park development issues, learned during service and professional training in my role as a CRPD Board Member.
- b. I bring experience as an elected official, and have participated in elected official training in the areas of ethics, finances and Brown Act issues.
- c. I have a background of 8 years of military service, including service in the U.S. Marine Corps and U.S. Air Force.
- d. I am a good listener, a decisive decision-maker and a community leader with a passion for youth, shown on sports fields and in the performing arts alike where I am active in helping young people become the best they can be.

10. I want to serve on the City Council because ...

My desire to serve on the City Council is rooted in a deep love for this community which has evolved during nearly 40 years of living here. My family moved here when I was one year old, and I came up through the schools here, worshipped in a church here and today live just a couple of blocks away, now raising two children of my own with my wife, Victoria. I have "walked the talk" about community and volunteer service and have involved and inspired my children to do the same. I will always look for ways to serve my community because I love it with a passion.

11. What are the most important issues facing the City?

The most important issues facing the city are all related to growth: making sure we have good housing opportunities, that we are business friendly and that everybody who lives here can find a job here if they try hard enough. As the city grows, we want to make sure we stay ahead of traffic issues and build a city that keeps the need for excellent leisure and recreation amenities available to all.

12. What unique background, talent or quality do you feel you will bring to the City Council that is not currently represented on the City Council?

I bring some unique background and qualities to the City Council that would enhance what is not in place. I am a hands-on problem solver. As a high school coach, I have a unique relationship with the youth in the community, and what they need and

want to be successful. My family mirrors most families in the heart of Rancho Cordova: living on the streets surrounding Cordova High School, traveling Coloma Road and Folsom Boulevard every day, facing all the struggles and opportunities related to schools, roadways, crime, code enforcement and more that are faced by most Rancho Cordovans. As our city continues to grow – which I hope and expect it to do – a continuing voice from the neighborhoods which brought incorporation to reality is needed. That's me.

13. What vision do you have for future development in the City?

My vision for Rancho Cordova is that it becomes a place with a small town flavor and big town amenities. I dream for Rancho Cordova to maintain itself a place that is driven by citizens who will give up a weekend to create community gatherings and special events. I want to make sure we are always encouraging participation and making Rancho Cordova the kind of place families want to be.

COMMENTS

14. Use this space to provide any additional information or comments.

It has been my goal to make my community a better place to be for my entire adult life. Sometimes that has meant spending 16 hours a day making the Fourth of July happen, sometimes it has meant taking a beating at a public meeting of the CRPD board. Whatever the case, I have always tried to open and willing to listen, and then do what needs to be done to achieve the goal. Sometimes we win, sometimes we lose, but the idea is to take a deep breath and keep on moving forward. This month, I completed my first marathon, and I see it as a good reflection of who I am. I may not have finished first, but I stuck it out to the bitter end. When you are considering what type of person you wish to see sitting next to you at the City Council, I hope you will keep that picture in mind.

ADDITIONAL DOCUMENTATION

15. Upload additional documentation here including the Statement of Economic Interest (FPPC) Form 700. [Click here to download the Statement of Economic Interest \(FPPC\) Form 700.](#)

[Danzl form700a.pdf](#)

16. I declare, under penalty of perjury, that all statements in this application are true and complete to the best of my knowledge and belief. I legally reside in the city limits of Rancho Cordova, am at least 18 years of age, and a registered voter of Rancho Cordova.

(o) Yes

17. Date

5/30/2017

Thank you,
Rancho Cordova

This is an automated message generated by the Vision Content Management System™. Please do not reply directly to this email.

CALIFORNIA FORM 700
 FAIR POLITICAL PRACTICES COMMISSION
 A PUBLIC DOCUMENT

STATEMENT OF ECONOMIC INTERESTS
COVER PAGE

Date Initial Filing Received
 (Please use only)

Please type or print in ink.

NAME OF FILER (LAST) (FIRST) (MIDDLE)
 Danzl Brian Michael

1. Office, Agency, or Court

Agency Name (Do not use acronyms)

City of Rancho Cordova

Division, Board, Department, District, if applicable

Your Position

City Council Member

► If filing for multiple positions, list below or on an attachment. (Do not use acronyms)

Agency: Position:

2. Jurisdiction of Office (Check at least one box)

- ☐ State ☐ Judge or Court Commissioner (Statewide Jurisdiction)
☐ Multi-County ☐ County of
☒ City of Rancho Cordova ☐ Other

3. Type of Statement (Check at least one box)

- ☐ Annual: The period covered is January 1, 2016, through December 31, 2016.
 -or- The period covered is / / through December 31, 2016.
☐ Assuming Office: Date assumed / /
☒ Candidate: Election year 2017 and office sought, if different than Part 1:
☐ Leaving Office: Date Left / / (Check one)
☐ The period covered is January 1, 2016, through the date of leaving office.
 -or-
☐ The period covered is / / through the date of leaving office.

4. Schedule Summary (must complete) ► Total number of pages including this cover page: _____

Schedules attached

- ☐ Schedule A-1 - Investments - schedule attached ☐ Schedule C - Income, Loans, & Business Positions - schedule attached
☐ Schedule A-2 - Investments - schedule attached ☒ Schedule D - Income - Gifts - schedule attached
☐ Schedule B - Real Property - schedule attached ☐ Schedule E - Income - Gifts - Travel Payments - schedule attached

-or-

☐ None - No reportable interests on any schedule

5. Verification

MAILING ADDRESS STREET CITY STATE ZIP CODE
 (Business or Agency Address Recommended - Public Document)
 2729 Prospect Park Dr. #230 Rancho Cordova CA 95670

DAYTIME TELEPHONE NUMBER

E-MAIL ADDRESS

paraX97@sbcglobal.net

I have used all reasonable diligence in preparing this statement. I have reviewed this statement and to the best of my knowledge the information contained herein and in any attached schedules is true and complete. I acknowledge this is a public document.

I certify under penalty of perjury under the laws of the State of California that the foregoing is true and correct.

Date Signed 05/30/2017
 (month, day, year)

Signature

(File the originally signed statement with your filing official.)

FPPC Form 700 (2016/2017)
 FPPC Advice Email: advice@fppc.ca.gov
 FPPC Toll-Free Helpline: 866/275-3772 www.fppc.ca.gov

AGENDA ITEM 15.1

SCHEDULE D **Income – Gifts**

CALIFORNIA FORM 700 FAIR POLITICAL PRACTICES COMMISSION Name Brian M Danzi
--

► NAME OF SOURCE (Not an Acronym)

Maria Padungad

ADDRESS (Business Address Acceptable)

800 Gibson Dr Apt 421

BUSINESS ACTIVITY, IF ANY, OF SOURCE

DATE (mm/dd/yy)	VALUE	DESCRIPTION OF GIFT(S)
1 / 15 / 16	\$ 460	Car
/ /	\$	
/ /	\$	

► NAME OF SOURCE (Not an Acronym)

ADDRESS (Business Address Acceptable)

BUSINESS ACTIVITY, IF ANY, OF SOURCE

DATE (mm/dd/yy)	VALUE	DESCRIPTION OF GIFT(S)
/ /	\$	
/ /	\$	
/ /	\$	

► NAME OF SOURCE (Not an Acronym)

ADDRESS (Business Address Acceptable)

BUSINESS ACTIVITY, IF ANY, OF SOURCE

DATE (mm/dd/yy)	VALUE	DESCRIPTION OF GIFT(S)
/ /	\$	
/ /	\$	
/ /	\$	

► NAME OF SOURCE (Not an Acronym)

ADDRESS (Business Address Acceptable)

BUSINESS ACTIVITY, IF ANY, OF SOURCE

DATE (mm/dd/yy)	VALUE	DESCRIPTION OF GIFT(S)
/ /	\$	
/ /	\$	
/ /	\$	

► NAME OF SOURCE (Not an Acronym)

ADDRESS (Business Address Acceptable)

BUSINESS ACTIVITY, IF ANY, OF SOURCE

DATE (mm/dd/yy)	VALUE	DESCRIPTION OF GIFT(S)
/ /	\$	
/ /	\$	
/ /	\$	

► NAME OF SOURCE (Not an Acronym)

ADDRESS (Business Address Acceptable)

BUSINESS ACTIVITY, IF ANY, OF SOURCE

DATE (mm/dd/yy)	VALUE	DESCRIPTION OF GIFT(S)
/ /	\$	
/ /	\$	
/ /	\$	

Comments:



CITY OF RANCHO CORDOVA APPLICATION FOR APPOINTMENT TO THE CITY COUNCIL

The City of Rancho Cordova is recruiting to fill a vacancy on the City Council. The City Council establishes City policies, approves ordinances and resolutions, and makes land use decisions.

All applicants must be residents and registered voters within the city limits of Rancho Cordova. All applicants are required to disclose financial information and to file a Fair Political Practices Commission (FPPC) Statement of Economic Interest (Form 700).

Applications and Statement of Economic Interest (Form 700) must be returned to the City Clerk no later than 5:00 PM on May 30, 2017.

Mindy Cuppy, MMC, City Clerk
2729 Prospect Park Drive, Rancho Cordova, CA 95670
Office: 916-851-8721, Cellular: 916-832-1419
mcuppy@cityofranhocordova.org

RECEIVED

MAY 30 2017

Mindy Cuppy
City Of Rancho Cordova
Office of the City Clerk

TIMELINE	
5/30 at 5:00 PM	Deadline to submit application and statement of economic interest
6/5 at 5:30 PM	Applicant interviews at City Council meeting
6/19 at 5:30 PM	Swearing in of new Council Member

PERSONAL INFORMATION	
Name: Susan Fasano	
Home Address:	
Phone:	Email: smfmft@yahoo.com
Number of Years as a Rancho Cordova Resident: one and a half years	
Statement of Economic Interest (Form 700) Attached: ☒ yes ☐ no	

AVAILABILITY
1. The City Council regularly meets on the 1st Monday of each month beginning at 4:00 PM and the 3rd Monday of each month beginning at 5:30 PM. Special Meetings are generally on Tuesdays beginning at 5:30 PM or as needed. Meetings can last several hours. Council Members also regularly attend city-sponsored events and participate in meetings of regional agencies which could take place during the morning, afternoon or evening meetings. List any days or evenings that you would not be available.
I do not work during the week so I am free to attend any meetings and events. I work on the weekends during the day, not evenings.



CITY OF RANCHO CORDOVA APPLICATION FOR APPOINTMENT TO THE CITY COUNCIL

COMMUNITY SERVICE EXPERIENCE

2. List your past experience serving within the community of Rancho Cordova.

I bought a house in Rancho Cordova a year and a half ago. While I have not had an opportunity to serve Rancho Cordova in that short time, I look forward to bringing my outside perspective as well as experience to the Rancho Cordova City Council. I have decided to reduce the amount I work to half time so that I can devote more time to the problems our community faces as well as the goals we seek to achieve.

SERVICE ON THE CITY COUNCIL

3. I believe I will bring the following strengths, skills, knowledge and assets to service on the City Council.

The City Council represents the people. I am an educated woman with two Master Degrees and a License in Marriage and Family Therapy. I have learned how to manage many different people and problems as a counselor within the Kaiser Permanente Psychiatry Department. It has given me an insight into the private lives of the Sacramento community as well as the public affect that the individual has. I seek to improve the Rancho Cordova community by using the insights I have gained from people on the individual scale to help the community as a whole.

4. I want to serve on the City Council because ...

I have worked as a NUHW Union Steward for the last 3 years at Kaiser. There is a delicate balance between the employees and employers similar to the city and its constituents. I have had to make difficult decisions that favor both and ultimately lead to progress. I believe this unique set of talents and experience will ultimately help the City continue on its path of growth and improvement.



CITY OF RANCHO CORDOVA APPLICATION FOR APPOINTMENT TO THE CITY COUNCIL

5. What are the most important issues facing the City?

The issues facing our community today are complex and diverse, while not exclusive to the following, I believe that parts of the city need economic stimulus and development through job growth and training. Regarding the problems individuals of the community face I believe financial losses, and substance abuse, as well as homelessness and its link to psychological illness play a major role in our community. To be frank, It is easy to see examples of these problems and more, they seem to be prevalent in certain areas, however, what I bring is experience in finding solutions to these issues.

6. What unique background, talent or quality do you feel you will bring to the City Council that is not currently represented on the City Council?

Since I am new to the city, I will bring a fresh and unique outside perspective to the city council.

7. What vision do you have for future development in the City?

Progress can be achieved if we work together. I look forward to help creating a safe, clean, and prosperous area for everyone to live and grow in.



CITY OF RANCHO CORDOVA APPLICATION FOR APPOINTMENT TO THE CITY COUNCIL

COMMENTS

8. Use this space to provide any additional information or comments.

ADDITIONAL DOCUMENTATION

9. Upload additional documentation here including the Statement of Economic Interest (FPPC) Form 700.

I declare, under penalty of perjury, that all statements in this application are true and complete to the best of my knowledge and belief. I legally reside in the city limits of Rancho Cordova, am at least 18 years of age, and a registered voter of Rancho Cordova.

Signature: Susan Fasano Digitally signed by Susan Fasano
Date: 2017.05.30 16:26:36 -07'00' Date: 5/30/17

CALIFORNIA FORM 700
 FAIR POLITICAL PRACTICES COMMISSION
 A PUBLIC DOCUMENT

**STATEMENT OF ECONOMIC INTERESTS
 COVER PAGE**

Date Initial Filing Received
 Official Use Only

Please type or print in ink.

NAME OF FILER (LAST) (FIRST) (MIDDLE)
 Fasano Susan

1. Office, Agency, or Court

Agency Name (Do not use acronyms)

Division, Board, Department, District, if applicable

Your Position

► If filing for multiple positions, list below or on an attachment. (Do not use acronyms)

Agency: Position:

2. Jurisdiction of Office (Check at least one box)

☐ State

☐ Judge or Court Commissioner (Statewide Jurisdiction)

☐ Multi-County

☐ County of

☐ City of

☐ Other

3. Type of Statement (Check at least one box)

☐ **Annual:** The period covered is January 1, 2016, through December 31, 2016.

☐ **Leaving Office:** Date Left / / (Check one)

-or-

The period covered is / / through December 31, 2016.

☐ The period covered is January 1, 2016, through the date of leaving office.

-or-

☐ **Assuming Office:** Date assumed / /

☐ The period covered is / / through the date of leaving office.

☐ **Candidate:** Election year and office sought, if different than Part 1:

4. Schedule Summary (must complete) ► Total number of pages including this cover page:

Schedules attached

☐ **Schedule A-1 - Investments** – schedule attached

☐ **Schedule C - Income, Loans, & Business Positions** – schedule attached

☐ **Schedule A-2 - Investments** – schedule attached

☐ **Schedule D - Income – Gifts** – schedule attached

☐ **Schedule B - Real Property** – schedule attached

☐ **Schedule E - Income – Gifts – Travel Payments** – schedule attached

-or-

☐ **None - No reportable interests on any schedule**

5. Verification

MAILING ADDRESS STREET CITY STATE ZIP CODE
 (Business or Agency Address Recommended - Public Document)

DAYTIME TELEPHONE NUMBER

E-MAIL ADDRESS

()

I have used all reasonable diligence in preparing this statement. I have reviewed this statement and to the best of my knowledge the information contained herein and in any attached schedules is true and complete. I acknowledge this is a public document.

I certify under penalty of perjury under the laws of the State of California that the foregoing is true and correct.

Date Signed (month, day, year)

Signature (File the originally signed statement with your filing official.)

SCHEDULE A-1
Investments
Stocks, Bonds, and Other Interests
 (Ownership Interest is Less Than 10%)
Do not attach brokerage or financial statements.

CALIFORNIA FORM 700

FAIR POLITICAL PRACTICES COMMISSION

Name _____

► NAME OF BUSINESS ENTITY
Vanguard 401 K

GENERAL DESCRIPTION OF THIS BUSINESS

FAIR MARKET VALUE
☐ \$2,000 - \$10,000 ☐ \$10,001 - \$100,000
☒ \$100,001 - \$1,000,000 ☐ Over \$1,000,000

NATURE OF INVESTMENT
☐ Stock ☐ Other _____ (Describe)
☐ Partnership ☐ Income Received of \$0 - \$499
 ☐ Income Received of \$500 or More (Report on Schedule C)

IF APPLICABLE, LIST DATE:
 _____ / _____ / 16 _____ / _____ / 16
 ACQUIRED DISPOSED

► NAME OF BUSINESS ENTITY

GENERAL DESCRIPTION OF THIS BUSINESS

FAIR MARKET VALUE
☐ \$2,000 - \$10,000 ☐ \$10,001 - \$100,000
☐ \$100,001 - \$1,000,000 ☐ Over \$1,000,000

NATURE OF INVESTMENT
☐ Stock ☐ Other _____ (Describe)
☐ Partnership ☐ Income Received of \$0 - \$499
 ☐ Income Received of \$500 or More (Report on Schedule C)

IF APPLICABLE, LIST DATE:
 _____ / _____ / 16 _____ / _____ / 16
 ACQUIRED DISPOSED

► NAME OF BUSINESS ENTITY

GENERAL DESCRIPTION OF THIS BUSINESS

FAIR MARKET VALUE
☐ \$2,000 - \$10,000 ☐ \$10,001 - \$100,000
☐ \$100,001 - \$1,000,000 ☐ Over \$1,000,000

NATURE OF INVESTMENT
☐ Stock ☐ Other _____ (Describe)
☐ Partnership ☐ Income Received of \$0 - \$499
 ☐ Income Received of \$500 or More (Report on Schedule C)

IF APPLICABLE, LIST DATE:
 _____ / _____ / 16 _____ / _____ / 16
 ACQUIRED DISPOSED

► NAME OF BUSINESS ENTITY

GENERAL DESCRIPTION OF THIS BUSINESS

FAIR MARKET VALUE
☐ \$2,000 - \$10,000 ☐ \$10,001 - \$100,000
☐ \$100,001 - \$1,000,000 ☐ Over \$1,000,000

NATURE OF INVESTMENT
☐ Stock ☐ Other _____ (Describe)
☐ Partnership ☐ Income Received of \$0 - \$499
 ☐ Income Received of \$500 or More (Report on Schedule C)

IF APPLICABLE, LIST DATE:
 _____ / _____ / 16 _____ / _____ / 16
 ACQUIRED DISPOSED

► NAME OF BUSINESS ENTITY

GENERAL DESCRIPTION OF THIS BUSINESS

FAIR MARKET VALUE
☐ \$2,000 - \$10,000 ☐ \$10,001 - \$100,000
☐ \$100,001 - \$1,000,000 ☐ Over \$1,000,000

NATURE OF INVESTMENT
☐ Stock ☐ Other _____ (Describe)
☐ Partnership ☐ Income Received of \$0 - \$499
 ☐ Income Received of \$500 or More (Report on Schedule C)

IF APPLICABLE, LIST DATE:
 _____ / _____ / 16 _____ / _____ / 16
 ACQUIRED DISPOSED

► NAME OF BUSINESS ENTITY

GENERAL DESCRIPTION OF THIS BUSINESS

FAIR MARKET VALUE
☐ \$2,000 - \$10,000 ☐ \$10,001 - \$100,000
☐ \$100,001 - \$1,000,000 ☐ Over \$1,000,000

NATURE OF INVESTMENT
☐ Stock ☐ Other _____ (Describe)
☐ Partnership ☐ Income Received of \$0 - \$499
 ☐ Income Received of \$500 or More (Report on Schedule C)

IF APPLICABLE, LIST DATE:
 _____ / _____ / 16 _____ / _____ / 16
 ACQUIRED DISPOSED

Comments: _____

► ASSESSOR'S PARCEL NUMBER OR STREET ADDRESS

CITY

Rancho Cordova

FAIR MARKET VALUE IF APPLICABLE, LIST DATE:

☐ \$2,000 - \$10,000 _____ / _____ / **16** _____ / _____ / **16**

☐ \$10,001 - \$100,000 _____ / _____ / **16** _____ / _____ / **16**

☐ \$100,001 - \$1,000,000 ACQUIRED DISPOSED

☐ Over \$1,000,000

NATURE OF INTEREST

☐ Ownership/Deed of Trust ☐ Easement

☐ Leasehold _____ ☐ _____

Yrs. remaining Other

IF RENTAL PROPERTY, GROSS INCOME RECEIVED

☐ \$0 - \$499 ☐ \$500 - \$1,000 ☐ \$1,001 - \$10,000

☐ \$10,001 - \$100,000 ☐ OVER \$100,000

SOURCES OF RENTAL INCOME: If you own a 10% or greater interest, list the name of each tenant that is a single source of income of \$10,000 or more.

☐ None

► ASSESSOR'S PARCEL NUMBER OR STREET ADDRESS

CITY

FAIR MARKET VALUE IF APPLICABLE, LIST DATE:

☐ \$2,000 - \$10,000 / / **16** / / **16**

☐ \$10,001 - \$100,000 ACQUIRED DISPOSED

☐ \$100,001 - \$1,000,000

☐ Over \$1,000,000

NATURE OF INTEREST

☐ Ownership/Deed of Trust ☐ Easement

☐ Leasehold ☐

Yrs. remaining Other

IF RENTAL PROPERTY, GROSS INCOME RECEIVED

☐ \$0 - \$499 ☐ \$500 - \$1,000 ☐ \$1,001 - \$10,000

☐ \$10,001 - \$100,000 ☐ OVER \$100,000

SOURCES OF RENTAL INCOME: If you own a 10% or greater interest, list the name of each tenant that is a single source of income of \$10,000 or more.

☐ None

NAME OF LENDER*

ADDRESS (*Business Address Acceptable*)

BUSINESS ACTIVITY, IF ANY, OF LENDER

INTEREST RATE	TERM (Months/Years)
_____ % ☐ None	_____

HIGHEST BALANCE DURING REPORTING PERIOD

☐ \$500 - \$1,000 ☐ \$1,001 - \$10,000

☐ \$10,001 - \$100,000 ☐ OVER \$100,000

☐ Guarantor, if applicable

NAME OF LENDER*

ADDRESS (*Business Address Acceptable*)

BUSINESS ACTIVITY, IF ANY, OF LENDER

INTEREST RATE	TERM (Months/Years)
_____ % ☐ None	_____

HIGHEST BALANCE DURING REPORTING PERIOD

☐ \$500 - \$1,000	☐ \$1,001 - \$10,000
☐ \$10,001 - \$100,000	☐ OVER \$100,000
☐ Guarantor, if applicable	

SCHEDULE C
Income, Loans, & Business
Positions
 (Other than Gifts and Travel Payments)

CALIFORNIA FORM 700 FAIR POLITICAL PRACTICES COMMISSION Name _____ _____ _____

▶ 1. INCOME RECEIVED

NAME OF SOURCE OF INCOME

Kaiser Permanente

ADDRESS (Business Address Acceptable)

7300 Wyndham Dr, Sac. 95823

BUSINESS ACTIVITY, IF ANY, OF SOURCE

YOUR BUSINESS POSITION

Psychotherapist

GROSS INCOME RECEIVED

☐ No Income - Business Position Only☐ \$500 - \$1,000☐ \$1,001 - \$10,000☐ \$10,001 - \$100,000☒ OVER \$100,000

CONSIDERATION FOR WHICH INCOME WAS RECEIVED

☒ Salary ☐ Spouse's or registered domestic partner's income
(For self-employed use Schedule A-2.)☐ Partnership (Less than 10% ownership. For 10% or greater use
Schedule A-2.)☐ Sale of _____
(Real property, car, boat, etc.)☐ Loan repayment☐ Commission or ☐ Rental Income, list each source of \$10,000 or more

(Describe)

☐ Other _____
(Describe)

▶ 1. INCOME RECEIVED

NAME OF SOURCE OF INCOME

ADDRESS (Business Address Acceptable)

BUSINESS ACTIVITY, IF ANY, OF SOURCE

YOUR BUSINESS POSITION

GROSS INCOME RECEIVED

☐ No Income - Business Position Only☐ \$500 - \$1,000☐ \$1,001 - \$10,000☐ \$10,001 - \$100,000☐ OVER \$100,000

CONSIDERATION FOR WHICH INCOME WAS RECEIVED

☐ Salary ☐ Spouse's or registered domestic partner's income
(For self-employed use Schedule A-2.)☐ Partnership (Less than 10% ownership. For 10% or greater use
Schedule A-2.)☐ Sale of _____
(Real property, car, boat, etc.)☐ Loan repayment☐ Commission or ☐ Rental Income, list each source of \$10,000 or more

(Describe)

☐ Other _____
(Describe)

▶ 2. LOANS RECEIVED OR OUTSTANDING DURING THE REPORTING PERIOD

* You are not required to report loans from commercial lending institutions, or any indebtedness created as part of a retail installment or credit card transaction, made in the lender's regular course of business on terms available to members of the public without regard to your official status. Personal loans and loans received not in a lender's regular course of business must be disclosed as follows:

NAME OF LENDER*

ADDRESS (Business Address Acceptable)

BUSINESS ACTIVITY, IF ANY, OF LENDER

HIGHEST BALANCE DURING REPORTING PERIOD

☐ \$500 - \$1,000☐ \$1,001 - \$10,000☐ \$10,001 - \$100,000☐ OVER \$100,000

INTEREST RATE

TERM (Months/Years)

_____% ☐ None

SECURITY FOR LOAN

☐ None☐ Personal residence☐ Real Property

Street address

City

☐ Guarantor☐ Other

(Describe)

Comments: _____

Mindy Cuppy

From: webmaster@cityofranhocordova.org
Sent: Tuesday, May 30, 2017 4:31 PM
To: Mindy Cuppy
Subject: Rancho Cordova: Application for Appointment to the City Council

A new entry to a form/survey has been submitted.

Form Name: City of Rancho Cordova Application for Appointment to the City Council
Date & Time: 05/30/2017 4:31 PM
Response #: 11
Submitter ID: 1635
IP address: 73.192.180.248
Time to complete: 17 min. , 10 sec.

RECEIVED
MAY 30 2017
Mindy Cuppy
 City Of Rancho Cordova
 Office of the City Clerk

Survey Details

Page 1

PERSONAL INFORMATION

- 1. Name**
Lee M. Frechette
- 2. Home Address**
- 3. Phone**
- 4. Email**
lee@frechettegroup.com
- 5. Number of Years as a Rancho Cordova Resident**
15
- 6. Statement of Economic Interest (Form 700) Attached (You will be prompted to upload this form shortly.) [Click here to download the Statement of Economic Interest \(FPPC\) Form 700.](#)**
(o) Yes

AVAILABILITY

- 7. The City Council regularly meets on the 1st Monday of each month beginning at 4:00 PM and the 3rd Monday of each month beginning at 5:30 PM. Special Meetings are generally on Tuesdays beginning at 5:30 PM or as needed. Meetings can last several hours. Council Members also regularly attend city-sponsored events and participate in meetings of regional**

agencies which could take place during the morning, afternoon or evening meetings. List any days or evenings that you would not be available.

I have no conflicts and will be available as needed

COMMUNITY SERVICE EXPERIENCE

8. List your past experience serving within the community of Rancho Cordova.

I am proud of my Rancho Cordova service record and can honestly say it has been an important part of my life. Here are some high points:

- Board member for the Cordova Community Council. My board assignments include "Event Engineer" and I am counted upon to resolve logistical challenges. These advances are part of the success of the Cordova Community Council. Most recently I have worked on Volunteer Awards, Kids Day, iFest, Summer Movies and Concerts. I served as board chair for Heartstoppers Haunted House and currently serve as chairman of the Rancho Cordova Fourth of July event. My design for the Cordova Community Christmas Tree is a proud achievement, along with the former Holiday Ice Rink. My engineering background has been put to good use by the Cordova Community Council and other community organizations for more than a decade.
- Team member of the 2010 All America City team. In that effort I was a member of the presentation team and was the chief of logistics, preparing shipment and driving the team equipment across the country in support of that successful endeavor.
- Past President, Sacramento Valley Live Steamers Railroad
- Past member, Rancho Cordova Rotary Club
- Early pioneer of the California Capital Airshow, including two years as revenue manager. In recent years, I have been a volunteer with the show serving as support to the performing pilots.
- Served as a member of the team writing the American River Parkway update, representing the Cordova Recreation and Park District.

SERVICE ON THE CITY COUNCIL

9. I believe I will bring the following strengths, skills, knowledge and assets to service on the City Council.

I believe I will bring the following strengths, skills, knowledge and assets to service on the City Council.

In addition to my engineering background, I bring a unique set of experiences that provide insight into the decision-making the city council must face.

My work background is broad, including a 20-year career as a nuclear engineer, working on a wide range of projects across the United States. That was followed by 10 years of experience working in a family-owned home and commercial real estate development/construction business. I have worked in both the public and private sectors with real world experience in both.

I am familiar with both sides of the coin. I was part of the development and planning team for CRPD at the dawn of the city, and I was the operating partner of my family's Bay Area development company for four years.

In Rancho Cordova, my planning experience contributed to the City's Master Plan for parks and recreation. I have also had experience in negotiating development agreements, worked with tax engineers to develop revenue and budget plans, have certifications in public facility management, maintenance management and planning, and am a certified aquatic facility operator.

10. I want to serve on the City Council because ...

I have a deep devotion and demonstrated strong commitment to the community and believe I can contribute in a positive way that will improve the quality of life for everyone in Rancho Cordova. I have no desire to seek public office outside of the Rancho Cordova City Council.

My own experience has taught me that one person can make a big difference, but even that pales when it is amplified by an army of volunteers. Indeed, the very incorporation of Rancho Cordova has demonstrated that. That devotion to community, volunteer spirit and execution background combine for this opportunity to up the ante and serve at an even higher level.

I am proud of the record of community service I have built here in Rancho Cordova and have been where the rubber meets the road in many small ways that have helped build the vibrant persona Rancho Cordova now exudes. I engineered the first ever carnival visits to Hagan Park, helped bring about the solutions to provide leading fireworks shows on the Fourth of July and how to anchor a Christmas Tree for all the community to enjoy at Village Green. These hands-on contributions to my city are now community fixtures and civic assets. I look forward to bringing creative solutions to make it even greater.

11. What are the most important issues facing the City?

I view Rancho Cordova as a city of great challenges as well as boundless opportunity.

Our challenges include:

- Public safety: This is the city's number one obligation to the citizens and constant vigilance is a priority for me. While in Rancho Cordova it is not necessarily our biggest challenge, it is important to divulge that public safety will always be of outmost importance to me.
- Development of excellent schools which will attract and keep young families a vibrant sector of our community.
- Assure development decisions are made that secure smart growth, a stable tax base, attractive business environment and well-rounded housing selection.
- Pursue a well-planned, financially viable, highly responsive parks and recreation apparatus that is sensitive to the changing world around us and makes Rancho Cordova a leader in leisure and recreational offerings.
- A laser-beam focus on addressing homeless issues in our community, providing care for those who need it, and protecting the rights of residents negatively impacted by these difficult issues.

12. What unique background, talent or quality do you feel you will bring to the City Council that is not currently represented on the City Council?

My toolbox is well-stocked:

- I am anxious to bring my deep understanding of the power of parks and recreation to improve community image and quality of life to the City Council.
- I look forward to sharing years of experience in development to help make excellent council decisions in this area. Development will bring golden opportunities and new challenges to our city, and balance will be needed.
- I understand the impact great public events can have on the city's number one goal: improving the image of Rancho Cordova.
- I have a working relationship as a volunteer with many of our city's great long-standing treasures, including the Cordova Girls Softball, which is on the cusp of great expansion, and the Sacramento Valley Live Steamers Railroad, a rare gem of community involvement.

What vision do you have for future development in the City?

13. What vision do you have for future development in the City?

- World class recreation opportunities, taking advantage of natural resources like the American River, and creative place-making which innovative and big, bold thinking can produce.
- Grow employment in the city through new thinking and actions which make Rancho Cordova stand out from the rest
- Logical connections in the community which over time erase "old" and "new" into a smoothly-connected "us."
- Ample space and proper conditions for Rancho Cordova to continue to flourish with great public events, art and music experiences, excellent sports facilities so that there is never "nothing to do" in Rancho Cordova.
- Rancho Cordova has reinvented itself over and over, each time surpassing the last. This current iteration requires an "all in" attitude which captures the imagination of those who live here now, and those who will arrive because of it.

COMMENTS

14. Use this space to provide any additional information or comments.

Several years ago, the Cordova Community Council gave me an award they felt best captured my activities on behalf of Rancho Cordova. Attached to a wooden plaque was a multi-featured Leatherman utility knife, all kinds of gadgets splaying about. They called it the "McGuyver Award," named after that television program in which solutions to great problems were solved by a guy named McGuyver, who could fashion an airplane from toothpicks and chewing gum.

Funny, yes. But it does say that those who know be best count on my creative solutions and never-give-up approach to challenges. This "tackle any challenge" attitude is without bounds and may help spur the city on to even greater success. As Rancho Cordova enters into this newest phase of innovation, I hope you will see these qualities in me as a benefit to the citizens of Rancho Cordova.

ADDITIONAL DOCUMENTATION**15. Upload additional documentation here including the Statement of Economic Interest (FPPC) Form 700. [Click here to download the Statement of Economic Interest \(FPPC\) Form 700.](#)**

[Lee F 2017 FPPCForm700.pdf](#)

16. I declare, under penalty of perjury, that all statements in this application are true and complete to the best of my knowledge and belief. I legally reside in the city limits of Rancho Cordova, am at least 18 years of age, and a registered voter of Rancho Cordova.

(o) Yes

17. Date

May 30, 2017

Thank you,
Rancho Cordova

This is an automated message generated by the Vision Content Management System™. Please do not reply directly to this email.



Lee Frechette Application

The City Council regularly meets on the 1st Monday of each month beginning at 4:00 PM and the 3rd Monday of each month beginning at 5:30 PM. Special Meetings are generally on Tuesdays beginning at 5:30 PM or as needed. Meetings can last several hours. Council Members also regularly attend city-sponsored events and participate in meetings of regional agencies which could take place during the morning, afternoon or evening meetings. List any days or evenings that you would not be available.

None. I am fully committed to this service and will make myself available whenever needed.

List your past experience serving within the community of Rancho Cordova.

I am proud of my Rancho Cordova service record and can honestly say it has been an important part of my life. Here are some high points:

- Board member for the Cordova Community Council. My board assignments include "Event Engineer" and I am counted upon to resolve logistical challenges. These advances are part of the success of the Cordova Community Council. Most recently I have worked on Volunteer Awards, Kids Day, iFest, Summer Movies and Concerts. I served as board chair for Heartstoppers Haunted House and currently serve as chairman of the Rancho Cordova Fourth of July event. My design for the Cordova Community Christmas Tree is a proud achievement, along with the former Holiday Ice Rink. My engineering background has been put to good use by the Cordova Community Council and other community organizations for more than a decade.
- Team member of the 2010 All America City team. In that effort I was a member of the presentation team and was the chief of logistics, preparing shipment and driving the team equipment across the country in support of that successful endeavor.
- Past President, Sacramento Valley Live Steamers Railroad
- Past member, Rancho Cordova Rotary Club
- Early pioneer of the California Capital Airshow, including two years as revenue manager. In recent years, I have been a volunteer with the show serving as support to the performing pilots.

- Served as a member of the team writing the American River Parkway update, representing the Cordova Recreation and Park District.
- Graduate of Leadership Rancho Cordova. My design for the class project, a complete update to the Welcome to Rancho Cordova signs, stand today at the gateways to our city.

I believe I will bring the following strengths, skills, knowledge and assets to service on the City Council.

In addition to my engineering background, I bring a unique set of experiences that provide insight into the decision-making the city council must face.

My work background is broad, including a 20-year career as a nuclear engineer, working on a wide range of projects across the United States. That was followed by 10 years of experience working in a family-owned home and commercial real estate development/construction business. I have worked in both the public and private sectors with real world experience in both.

I am familiar with both sides of the coin. I was part of the development and planning team for CRPD at the dawn of the city, and I was the operating partner of my family's Bay Area development company for four years.

In Rancho Cordova, my planning experience contributed to the City's Master Plan for parks and recreation. I have also had experience in negotiating development agreements, worked with tax engineers to develop revenue and budget plans, have certifications in public facility management, maintenance management and planning, and am a certified aquatic facility operator.

I want to serve on the City Council because...

I have a deep devotion and demonstrated strong commitment to the community and believe I can contribute in a positive way that will improve the quality of life for everyone in Rancho Cordova. I have no desire to seek public office outside of the Rancho Cordova City Council.

My own experience has taught me that one person can make a big difference, but even that pales when it is amplified by an army of volunteers. Indeed, the very incorporation of Rancho Cordova has demonstrated that. That devotion to community, volunteer spirit and execution background combine for this opportunity to up the ante and serve at an even higher level.

I am proud of the record of community service I have built here in Rancho Cordova and have been where the rubber meets the road in many small ways that have

helped build the vibrant persona Rancho Cordova now exudes. I engineered the first ever carnival visits to Hagan Park, helped bring about the solutions to provide leading fireworks shows on the Fourth of July and how to anchor a Christmas Tree for all the community to enjoy at Village Green. These hands-on contributions to my city are now community fixtures and civic assets. I look forward to bringing creative solutions to make it even greater.

What are the most important issues facing the City?

I view Rancho Cordova as a city of great challenges as well as boundless opportunity.

Our challenges include:

- Public safety: This is the city's number one obligation to the citizens and constant vigilance is a priority for me. While in Rancho Cordova it is not necessarily our biggest challenge, it is important to divulge that public safety will always be of outmost importance to me.
- Development of excellent schools which will attract and keep young families a vibrant sector of our community.
- Assure development decisions are made that secure smart growth, a stable tax base, attractive business environment and well-rounded housing selection.
- Pursue a well-planned, financially viable, highly responsive parks and recreation apparatus that is sensitive to the changing world around us and makes Rancho Cordova a leader in leisure and recreational offerings.
- A laser-beam focus on addressing homeless issues in our community, providing care for those who need it, and protecting the rights of residents negatively impacted by these difficult issues.

What unique background, talent or quality do you feel you will bring to the City Council that is not currently represented on the City Council?

My toolbox is well-stocked:

- I am anxious to bring my deep understanding of the power of parks and recreation to improve community image and quality of life to the City Council.
- I look forward to sharing years of experience in development to help make excellent council decisions in this area. Development will bring golden opportunities and new challenges to our city, and balance will be needed.
- I understand the impact great public events can have on the city's number one goal: improving the image of Rancho Cordova.
- I have a working relationship as a volunteer with many of our city's great long-standing treasures, including the Cordova Girls Softball, which is on the

culmination of great expansion, and the Sacramento Valley Live Steamers Railroad, a rare gem of community involvement.

What vision do you have for future development in the City?

- World class recreation opportunities, taking advantage of natural resources like the American River, and creative place-making which innovative and big, bold thinking can produce.
- Grow employment in the city through new thinking and actions which make Rancho Cordova stand out from the rest
- Logical connections in the community which over time erase "old" and "new" into a smoothly-connected "us."
- Ample space and proper conditions for Rancho Cordova to continue to flourish with great public events, art and music experiences, excellent sports facilities so that there is never "nothing to do" in Rancho Cordova.
- Rancho Cordova has reinvented itself over and over, each time surpassing the last. This current iteration requires an "all in" attitude which captures the imagination of those who live here now, and those who will arrive because of it.

Use this space to provide any additional information or comments.

Several years ago, the Cordova Community Council gave me an award they felt best captured my activities on behalf of Rancho Cordova. Attached to a wooden plaque was a multi-featured Leatherman utility knife, all kinds of gadgets splaying about. They called it the "McGuyver Award," named after that television program in which solutions to great problems were solved by a guy named McGuyver, who could fashion an airplane from toothpicks and chewing gum.

Funny, yes. But it does say that those who know best count on my creative solutions and never-give-up approach to challenges. This "tackle any challenge" attitude is without bounds and may help spur the city on to even greater success. As Rancho Cordova enters into this newest phase of innovation, I hope you will see these qualities in me as a benefit to the citizens of Rancho Cordova.

CALIFORNIA FORM 700
 FAIR POLITICAL PRACTICES COMMISSION
 A PUBLIC DOCUMENT

STATEMENT OF ECONOMIC INTERESTS
COVER PAGE

Date Initial Filing Received
 Official Use Only

Please type or print in ink.

NAME OF FILER (LAST)	(FIRST)	(MIDDLE)
FRECHETTE	LEE	MASSEY

1. Office, Agency, or Court

Agency Name (Do not use acronyms)

City of Rancho Cordova, City Council

Division, Board, Department, District, if applicable

Your Position

► If filing for multiple positions, list below or on an attachment. (Do not use acronyms)

Agency: _____ Position: _____

2. Jurisdiction of Office (Check at least one box)

☐ State

☐ Judge or Court Commissioner (Statewide Jurisdiction)

☐ Multi-County _____

☐ County of _____

☒ City of City of Rancho Cordova

☐ Other _____

3. Type of Statement (Check at least one box)

☐ **Annual:** The period covered is January 1, 2016, through December 31, 2016.

-or-

The period covered is ____/____/____, through December 31, 2016.

☐ **Assuming Office:** Date assumed ____/____/____

☐ **Leaving Office:** Date Left ____/____/____
 (Check one)

☐ The period covered is January 1, 2016, through the date of leaving office.

-or-

☐ The period covered is 5 / 30 / 2017, through the date of leaving office.

☒ **Candidate:** Election year 2017 and office sought, if different than Part 1: _____

4. Schedule Summary (must complete) ► Total number of pages including this cover page: _____

Schedules attached

☐ **Schedule A-1 - Investments** – schedule attached

☐ **Schedule C - Income, Loans, & Business Positions** – schedule attached

☒ **Schedule A-2 - Investments** – schedule attached

☐ **Schedule D - Income – Gifts** – schedule attached

☐ **Schedule B - Real Property** – schedule attached

☐ **Schedule E - Income – Gifts – Travel Payments** – schedule attached

-or-

☐ **None - No reportable interests on any schedule**

5. Verification

MAILING ADDRESS STREET CITY STATE ZIP CODE
 (Business or Agency Address Recommended - Public Document)

DAYTIME TELEPHONE NUMBER


E-MAIL ADDRESS

lee@frechettegroup.com

I have used all reasonable diligence in preparing this statement. I have reviewed this statement and to the best of my knowledge the information contained herein and in any attached schedules is true and complete. I acknowledge this is a public document.

I certify under penalty of perjury under the laws of the State of California that the foregoing is true and correct.

Date Signed May 30, 2017
 (month, day, year)

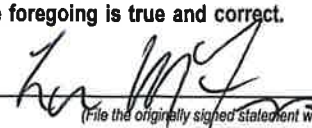Signature 
 (File the originally signed statement with your filing official.)

FPPC Form 700 (2016/2017)

FPPC Advice Email: advice@fppc.ca.gov

FPPC Toll-Free Helpline: 866/275-3777 AGENDA ITEM 15.1

SCHEDULE A-2
Investments, Income, and Assets
of Business Entities/Trusts
(Ownership Interest is 10% or Greater)

CALIFORNIA FORM 700 FAIR POLITICAL PRACTICES COMMISSION Name _____ _____ _____

▶ 1. BUSINESS ENTITY OR TRUST

Lee Frechette

Name

Address (Business Address Acceptable)

Check one

☐ Trust, go to 2 ☒ Business Entity, complete the box, then go to 2

GENERAL DESCRIPTION OF THIS BUSINESS

Pyrotechnic services

FAIR MARKET VALUE

- ☐ \$0 - \$1,999
☐ \$2,000 - \$10,000
☒ \$10,001 - \$100,000
☐ \$100,001 - \$1,000,000
☐ Over \$1,000,000

IF APPLICABLE, LIST DATE:

____/____/16 ____/____/16
 ACQUIRED DISPOSED

NATURE OF INVESTMENT

☐ Partnership ☐ Sole Proprietorship ☒ Self-employed

Other

YOUR BUSINESS POSITION Self-employed

▶ 2. IDENTIFY THE GROSS INCOME RECEIVED (INCLUDE YOUR PRO RATA SHARE OF THE GROSS INCOME TO THE ENTITY/TRUST)

- ☐ \$0 - \$499 ☒ \$10,001 - \$100,000
☐ \$500 - \$1,000 ☐ OVER \$100,000
☐ \$1,001 - \$10,000

▶ 3. LIST THE NAME OF EACH REPORTABLE SINGLE SOURCE OF INCOME OF \$10,000 OR MORE (Attach a separate sheet if necessary.)

☒ None or ☐ Names listed below

▶ 4. INVESTMENTS AND INTERESTS IN REAL PROPERTY HELD OR LEASED BY THE BUSINESS ENTITY OR TRUST

Check one box:

☐ INVESTMENT ☐ REAL PROPERTY

Name of Business Entity, if Investment, or
 Assessor's Parcel Number or Street Address of Real Property

Description of Business Activity or
 City or Other Precise Location of Real Property

FAIR MARKET VALUE

- ☐ \$2,000 - \$10,000
☐ \$10,001 - \$100,000
☐ \$100,001 - \$1,000,000
☐ Over \$1,000,000

IF APPLICABLE, LIST DATE:

____/____/16 ____/____/16
 ACQUIRED DISPOSED

NATURE OF INTEREST

☐ Property Ownership/Deed of Trust ☐ Stock ☐ Partnership

☐ Leasehold Yrs. remaining

☐ Other

☐ Check box if additional schedules reporting investments or real property are attached

▶ 1. BUSINESS ENTITY OR TRUST

Name

Address (Business Address Acceptable)

Check one

☐ Trust, go to 2 ☐ Business Entity, complete the box, then go to 2

GENERAL DESCRIPTION OF THIS BUSINESS

FAIR MARKET VALUE

- ☐ \$0 - \$1,999
☐ \$2,000 - \$10,000
☐ \$10,001 - \$100,000
☐ \$100,001 - \$1,000,000
☐ Over \$1,000,000

IF APPLICABLE, LIST DATE:

____/____/16 ____/____/16
 ACQUIRED DISPOSED

NATURE OF INVESTMENT

☐ Partnership ☐ Sole Proprietorship ☐ Other

YOUR BUSINESS POSITION

▶ 2. IDENTIFY THE GROSS INCOME RECEIVED (INCLUDE YOUR PRO RATA SHARE OF THE GROSS INCOME TO THE ENTITY/TRUST)

- ☐ \$0 - \$499 ☐ \$10,001 - \$100,000
☐ \$500 - \$1,000 ☐ OVER \$100,000
☐ \$1,001 - \$10,000

▶ 3. LIST THE NAME OF EACH REPORTABLE SINGLE SOURCE OF INCOME OF \$10,000 OR MORE (Attach a separate sheet if necessary.)

☐ None or ☐ Names listed below

▶ 4. INVESTMENTS AND INTERESTS IN REAL PROPERTY HELD OR LEASED BY THE BUSINESS ENTITY OR TRUST

Check one box:

☐ INVESTMENT ☐ REAL PROPERTY

Name of Business Entity, if Investment, or
 Assessor's Parcel Number or Street Address of Real Property

Description of Business Activity or
 City or Other Precise Location of Real Property

FAIR MARKET VALUE

- ☐ \$2,000 - \$10,000
☐ \$10,001 - \$100,000
☐ \$100,001 - \$1,000,000
☐ Over \$1,000,000

IF APPLICABLE, LIST DATE:

____/____/16 ____/____/16
 ACQUIRED DISPOSED

NATURE OF INTEREST

☐ Property Ownership/Deed of Trust ☐ Stock ☐ Partnership

☐ Leasehold Yrs. remaining

☐ Other

☐ Check box if additional schedules reporting investments or real property are attached

Comments: _____



CITY OF RANCHO CORDOVA APPLICATION FOR APPOINTMENT TO THE CITY COUNCIL

The City of Rancho Cordova is recruiting to fill a vacancy on the City Council. The City Council establishes City policies, approves ordinances and resolutions, and makes land use decisions.

All applicants must be residents and registered voters within the city limits of Rancho Cordova. All applicants are required to disclose financial information and to file a Fair Political Practices Commission (FPPC) Statement of Economic Interest (Form 700).

Applications and Statement of Economic Interest (Form 700) must be returned to the City Clerk no later than 5:00 PM on May 30, 2017.

Mindy Cuppy, MMC, City Clerk
2729 Prospect Park Drive, Rancho Cordova, CA 95670
Office: 916-851-8721, Cellular: 916-832-1419
mcuppy@cityofranhocordova.org

TIMELINE	
5/30 at 5:00 PM	Deadline to submit application and statement of economic interest
6/5 at 5:30 PM	Applicant interviews at City Council meeting
6/19 at 5:30 PM	Swearing in of new Council Member

PERSONAL INFORMATION	
Name: Garrett Gatewood	
Home Address: _____	
Phone: _____	Email: ggatewood@bcsosinc.com
Number of Years as a Rancho Cordova Resident: 12	
Statement of Economic Interest (Form 700) Attached: ☒ yes ☐ no	

AVAILABILITY
1. The City Council regularly meets on the 1st Monday of each month beginning at 4:00 PM and the 3rd Monday of each month beginning at 5:30 PM. Special Meetings are generally on Tuesdays beginning at 5:30 PM or as needed. Meetings can last several hours. Council Members also regularly attend city-sponsored events and participate in meetings of regional agencies which could take place during the morning, afternoon or evening meetings. List any days or evenings that you would not be available.
I am available on all dates and times.

RECEIVED
MAY 26 2017
Mindy Cuppy
 City Of Rancho Cordova
 Office of the City Clerk

ALL DOCUMENTS SUBMITTED ARE PUBLIC RECORD AND WILL BE MADE AVAILABLE TO THE PUBLIC.



CITY OF RANCHO CORDOVA APPLICATION FOR APPOINTMENT TO THE CITY COUNCIL

COMMUNITY SERVICE EXPERIENCE

2. List your past experience serving within the community of Rancho Cordova.

As a director on the Rancho Cordova Chamber of Commerce, I proudly reinstated the Chamber's participation in the Fourth of July parade and chaired this for the past two years. In my role with the Chamber, I've served as an ambassador, networking leader, redesigned our website, updated the technology capacity of the Chamber and our membership, and worked diligently to ensure our business community is strong in Rancho Cordova. I've also mentored a number of business with respect to their IT needs and local business options.

As a member of my church, I've been privileged to serve our children through the Christmas Mall providing a very special experience for kids, Trunk 'r Treat and our annual Easter Egg Hunt. Community children are invited and do participate in all of these events.

Additionally, I'm a Rancho Cordova Little League coach and soccer coach for my two young sons.

Together with Councilman David Sander, City staff, our local garbage provider and the VINS, I volunteered and organized a community clean up. This amazing group picked up over 59 tons of trash in the rain throughout Rancho Cordova.

Over the past year, I've worked with the Rancho Cordova Athletic Association to establish a marketing plan to increase involvement in Rancho Cordova youth sports. We created landing pages where residents can get comprehensive participation information. We also developed local Facebook campaigns to drive interest.

SERVICE ON THE CITY COUNCIL

3. I believe I will bring the following strengths, skills, knowledge and assets to service on the City Council.

Serving on the council is a team sport.

I manage a diverse staff of IT professionals and service a broad clientele in 33 states. My company is successful due to my ability to connect my clients with the very best, the most useful service they actually need when they may not know what that is. I bridge gaps as a team player who clearly understands when to step forward and when to remain on the sidelines.

My background and education is in both IT/computer services. I am a bit unique in my industry as I bring a thorough understanding of what technology can, and cannot, provide and have the ability to communicate such.

I also offer the dual perspective of being a minority and a business owner. My viewpoint will be new to the council but always embedded with what is best for my city. It will be an asset to have someone who maintains a business in Rancho Cordova, hires employees and must directly implement our ordinances, codes and policies.

I possess a gregarious personality and am grateful for the strong relationships I have developed in Rancho Cordova. I hope to be a facilitator of ideas, issues and solutions on behalf of our city.

4. I want to serve on the City Council because ...

There is a reason we have a five member council. Our community expects and deserves a variety of voices reflecting and responding to their needs and perspectives. Service is not just one voice but rather a representation of the combined voices of Rancho Cordova leading our City.

I speak of our city proudly and incessantly. It would be an honor to share my passion on the dais of the City Council, with local agencies, with the community and anyone who will listen. Service was a foundation of my upbringing and something my wife and I instill in our boys. I must lead by example not just words.



CITY OF RANCHO CORDOVA APPLICATION FOR APPOINTMENT TO THE CITY COUNCIL

5. What are the most important issues facing the City?

As community leaders we know our residents want to feel safe and secure, live in quality homes with adequate local assets and know our schools are providing a quality education for our kids. Much of which we can impact, some of which we cannot. We must also be prepared to respond to issues such as homelessness and vagrancy, maintaining property values, providing safe places for children to play.

There are other critical matters to address such as the viability of our business parks. Are we technologically relevant? Is the infrastructure in place to ensure quality clients lease our properties? What can realistically be done about the traffic on Sunrise? Are city policies and procedures friendly to business while maintaining the integrity of our city vision?

Finally, we must address the perception of our city by others. We have an amazing story to share. What are we, collectively, doing to ensure our message goes beyond city boundaries.

6. What unique background, talent or quality do you feel you will bring to the City Council that is not currently represented on the City Council?

I am the child of a mixed race family who grew up in Fair Oaks. My father was the first African-American high school teacher and administrator in the San Juan School District for 34 years. My mother taught English at Rio Americano High School for 31 years. My grandfather was a Tuskegee Airman. I married the love of my life in college who is a Filipina with strong roots in the Sacramento region. While this may qualify as a unique background on the council, it does offer a perspective that makes up a good percentage of the residents of Rancho Cordova.

As mentioned earlier, I am minority business owner who chose to locate my business within Rancho Cordova and proudly employ a number of Rancho Cordova residents.

Rancho Cordova has taken a progressive position on incorporating technology in nearly all aspects of city services. I offer a perspective on resources, trends and opportunities to ensure Rancho Cordova is beyond being up-to-date but instead prepared for the highly infused technology of the future. Our City is must be positioned as regional leader in technology infrastructure for our businesses and residents.

7. What vision do you have for future development in the City?

My vision for Rancho Cordova includes growth of homes and businesses to enhance our community.

The council has worked hard and diligently for over a decade. They have pivoted or stood steadfast when necessary and that must be honored.

In the futures I see these accomplishments in Rancho Cordova.

Wikipedia will describe Rancho Cordova "a well-managed city thoroughly prepared to welcome new residents and a place that respects its long-time ones, well primed to receive businesses of all types with a strong, stable infrastructure and a well prepared employee population." Facebook is full of posts showing kids and adults enjoying all of the amazing assets in Rancho Cordova. LinkedIn will list thousands of members who live and work in Rancho Cordova. YouTube will display drone videos of festivals, hotels and parks, retail centers, entertainment venues and sports facilities full of residents and thousands of visitors.

Commercial real estate brokers will boast of a thriving business community in strong competition with other markets regionally and nationally. They draw attention to the availability of a strong workforce and the technologically advanced infrastructure for all types and sizes of businesses. Residential brokers are unable to keep inventory on the market citing the amazing community spirit, strong schools and excellent job opportunities.

And, our neighboring city and community leaders all say to each other "I want to be like Rancho Cordova!"



CITY OF RANCHO CORDOVA APPLICATION FOR APPOINTMENT TO THE CITY COUNCIL

COMMENTS

8. Use this space to provide any additional information or comments.

In 2013, I established a local non-profit organization called the Invictus Foundation. Our mission is to advance at-risk youth of the Sacramento region through programs promoting self-development, providing educational guidance, incorporating sports training, and encouraging success. We've hosted a number of events including several in Rancho Cordova.

I established a second non-profit, Sonders Solution, to assist veterans and individuals who are disabled and have other barriers to employment, find and maintain gainful employment through employment services. We relocated this organization to Rancho Cordova from West Sacramento.

Basin and Range Organics (BAR O) is an Organic Certification Program created by my firm in 2015, after the Nevada Ag Council decided to discontinue the Organics Program administered through the Nevada Department of Agriculture. Its goals are to provide a Nevada-based Organic Certification hub for producers and handlers in Nevada in order to reduce costs incurred by out-of-state certification.

Additionally, I have extensive experience working with local municipalities and agencies including: the city of Reno, the city of Elk Grove, the city of Citrus Heights, Cordova Recreation & Park District and the county of Sacramento.

ADDITIONAL DOCUMENTATION

9. Upload additional documentation here including the Statement of Economic Interest (FPPC) Form 700.

I declare, under penalty of perjury, that all statements in this application are true and complete to the best of my knowledge and belief. I legally reside in the city limits of Rancho Cordova, am at least 18 years of age, and a registered voter of Rancho Cordova.

Signature: Garrett Gatewood Digitally signed by Garrett Gatewood
Date: 2017.05.25 12:44:53 -07'00' Date: 5/25/17

STATEMENT OF ECONOMIC INTERESTS

Date Initial Filing Received
 Official Use Only

COVER PAGE

Please type or print in ink.

NAME OF FILER (LAST) (FIRST) (MIDDLE)
Gatewood Garrett S

1. Office, Agency, or Court

Agency Name (Do not use acronyms)

Rancho Cordova City Council

Division, Board, Department, District, if applicable

Your Position

Councilman

► If filing for multiple positions, list below or on an attachment. (Do not use acronyms)

Agency: _____ Position: _____

2. Jurisdiction of Office (Check at least one box)

☐ State☐ Judge or Court Commissioner (Statewide Jurisdiction)☐ Multi-County _____☐ County of _____☒ City of Rancho Cordova☐ Other _____

3. Type of Statement (Check at least one box)

☐ Annual: The period covered is January 1, 2016, through December 31, 2016.

-or-

The period covered is ____/____/____, through December 31, 2016.

☐ Assuming Office: Date assumed ____/____/____☐ Leaving Office: Date Left ____/____/____ (Check one)☐ The period covered is January 1, 2016, through the date of leaving office.

-or-

☐ The period covered is ____/____/____, through the date of leaving office.☒ Candidate: Election year 2017 and office sought, if different than Part 1: _____4. Schedule Summary (must complete) ► Total number of pages including this cover page: 3

Schedules attached

☐ Schedule A-1 - Investments - schedule attached☒ Schedule C - Income, Loans, & Business Positions - schedule attached☒ Schedule A-2 - Investments - schedule attached☐ Schedule D - Income - Gifts - schedule attached☐ Schedule B - Real Property - schedule attached☐ Schedule E - Income - Gifts - Travel Payments - schedule attached

-or-

☐ None - No reportable interests on any schedule5. Verification 3079 Kilgore Rd #F, Rancho Cordova CA 95742MAILING ADDRESS STREET CITY STATE ZIP CODE
 (Business or Agency Address Recommended - Public Document)

DAYTIME TELEPHONE NUMBER

E-MAIL ADDRESS

ggatewood@bcsosinc.com

I have used all reasonable diligence in preparing this statement. I have reviewed this statement and to the best of my knowledge the information contained herein and in any attached schedules is true and complete. I acknowledge this is a public document.

I certify under penalty of perjury under the laws of the State of California that the foregoing is true and correct.

Date Signed 5/24/2017
 (month, day, year)Signature [Signature]
 (File the originally signed statement with your filing official.)

FPPC Form 700 (2016/2017)

FPPC Advice Email: advice@fppc.ca.gov

FPPC Toll-Free Helpline: 866/275-3772 www.fppc.ca.gov

SCHEDULE A-2
Investments, Income, and Assets
of Business Entities/Trusts
 (Ownership Interest is 10% or Greater)

CALIFORNIA FORM 700
 FAIR POLITICAL PRACTICES COMMISSION

Name Garretts Gatewood

► 1. BUSINESS ENTITY OR TRUST

Name Business Computer Services of Sacramento

Address (Business Address Acceptable) 3079 Kilgore Rd #F, RC, CA 95748

Check one
☐ Trust, go to 2 ☒ Business Entity, complete the box, then go to 2

GENERAL DESCRIPTION OF THIS BUSINESS
Informational Technology Support

FAIR MARKET VALUE IF APPLICABLE, LIST DATE:

☐ \$0 - \$1,999
☐ \$2,000 - \$10,000
☐ \$10,001 - \$100,000
☒ \$100,001 - \$1,000,000
☐ Over \$1,000,000

IF APPLICABLE, LIST DATE:
12/01/16 / / 16
 ACQUIRED DISPOSED

NATURE OF INVESTMENT
☐ Partnership ☒ Sole Proprietorship ☐ Other

YOUR BUSINESS POSITION Owner

► 2. IDENTIFY THE GROSS INCOME RECEIVED (INCLUDE YOUR PRO RATA SHARE OF THE GROSS INCOME TO THE ENTITY/TRUST)

☐ \$0 - \$499 ☒ \$10,001 - \$100,000
☐ \$500 - \$1,000 ☐ OVER \$100,000
☐ \$1,001 - \$10,000

► 3. LIST THE NAME OF EACH REPORTABLE SINGLE SOURCE OF INCOME OF \$10,000 OR MORE (Attach a separate sheet if necessary)

☐ None or ☒ Names listed below
Please see Attached

► 4. INVESTMENTS AND INTERESTS IN REAL PROPERTY HELD OR LEASED BY THE BUSINESS ENTITY OR TRUST

Check one box:
☐ INVESTMENT ☒ REAL PROPERTY

Name of Business Entity, if Investment, or Assessor's Parcel Number or Street Address of Real Property
Business Computer Services of Sacramento
3079 Kilgore Rd

Description of Business Activity or City or Other Precise Location of Real Property

FAIR MARKET VALUE IF APPLICABLE, LIST DATE:

☐ \$2,000 - \$10,000
☒ \$10,001 - \$100,000
☐ \$100,001 - \$1,000,000
☐ Over \$1,000,000

IF APPLICABLE, LIST DATE:
 / / 16
 ACQUIRED DISPOSED

NATURE OF INTEREST
☐ Property Ownership/Deed of Trust ☐ Stock ☐ Partnership

☒ Leasehold 3 yrs Yrs. remaining ☐ Other

☐ Check box if additional schedules reporting investments or real property are attached

► 1. BUSINESS ENTITY OR TRUST

Name N/A

Address (Business Address Acceptable)

Check one
☐ Trust, go to 2 ☐ Business Entity, complete the box, then go to 2

GENERAL DESCRIPTION OF THIS BUSINESS

FAIR MARKET VALUE IF APPLICABLE, LIST DATE:

☐ \$0 - \$1,999
☐ \$2,000 - \$10,000
☐ \$10,001 - \$100,000
☐ \$100,001 - \$1,000,000
☐ Over \$1,000,000

IF APPLICABLE, LIST DATE:
 / / 16
 ACQUIRED DISPOSED

NATURE OF INVESTMENT
☐ Partnership ☐ Sole Proprietorship ☐ Other

YOUR BUSINESS POSITION

► 2. IDENTIFY THE GROSS INCOME RECEIVED (INCLUDE YOUR PRO RATA SHARE OF THE GROSS INCOME TO THE ENTITY/TRUST)

☐ \$0 - \$499 ☐ \$10,001 - \$100,000
☐ \$500 - \$1,000 ☐ OVER \$100,000
☐ \$1,001 - \$10,000

► 3. LIST THE NAME OF EACH REPORTABLE SINGLE SOURCE OF INCOME OF \$10,000 OR MORE (Attach a separate sheet if necessary)

☐ None or ☐ Names listed below

► 4. INVESTMENTS AND INTERESTS IN REAL PROPERTY HELD OR LEASED BY THE BUSINESS ENTITY OR TRUST

Check one box:
☐ INVESTMENT ☐ REAL PROPERTY

Name of Business Entity, if Investment, or Assessor's Parcel Number or Street Address of Real Property

Description of Business Activity or City or Other Precise Location of Real Property

FAIR MARKET VALUE IF APPLICABLE, LIST DATE:

☐ \$2,000 - \$10,000
☐ \$10,001 - \$100,000
☐ \$100,001 - \$1,000,000
☐ Over \$1,000,000

IF APPLICABLE, LIST DATE:
 / / 16
 ACQUIRED DISPOSED

NATURE OF INTEREST
☐ Property Ownership/Deed of Trust ☐ Stock ☐ Partnership

☐ Leasehold Yrs. remaining ☐ Other

☐ Check box if additional schedules reporting investments or real property are attached

Comments: _____

FPFC Form 700 (2016/2017) Sch. A-2
 FPFC Advice Email: advice@fpfc.ca.gov
 FPFC Toll-Free Helpline: 866/275-3772 www.fpfc.ca.gov

Abstract

AGENDA ITEM 15.1

SCHEDULE C
Income, Loans, & Business
Positions
 (Other than Gifts and Travel Payments)

CALIFORNIA FORM **700**

FAIR POLITICAL PRACTICES COMMISSION

Name

Garrett S. Gatewood

► 1. INCOME RECEIVED

NAME OF SOURCE OF INCOME

Business Computer Services & Sacramento

ADDRESS (Business Address Acceptable)

3079 Kilgore Rd, RC CA 95742

BUSINESS ACTIVITY, IF ANY, OF SOURCE

Informational Technology Support

YOUR BUSINESS POSITION

Owner

GROSS INCOME RECEIVED

☐ No Income - Business Position Only

☐ \$500 - \$1,000

☐ \$1,001 - \$10,000

☒ \$10,001 - \$100,000

☐ OVER \$100,000

CONSIDERATION FOR WHICH INCOME WAS RECEIVED

☒ Salary ☐ Spouse's or registered domestic partner's income
 (For self-employed use Schedule A-2.)

☐ Partnership (Less than 10% ownership. For 10% or greater use
 Schedule A-2.)

☐ Sale of _____
 (Real property, car, boat, etc.)

☐ Loan repayment

☐ Commission or ☐ Rental Income, list each source of \$10,000 or more

(Describe)

☐ Other _____
 (Describe)

► 1. INCOME RECEIVED

NAME OF SOURCE OF INCOME

N/A

ADDRESS (Business Address Acceptable)

BUSINESS ACTIVITY, IF ANY, OF SOURCE

YOUR BUSINESS POSITION

GROSS INCOME RECEIVED

☐ No Income - Business Position Only

☐ \$500 - \$1,000

☐ \$1,001 - \$10,000

☐ \$10,001 - \$100,000

☐ OVER \$100,000

CONSIDERATION FOR WHICH INCOME WAS RECEIVED

☐ Salary ☐ Spouse's or registered domestic partner's income
 (For self-employed use Schedule A-2.)

☐ Partnership (Less than 10% ownership. For 10% or greater use
 Schedule A-2.)

☐ Sale of _____
 (Real property, car, boat, etc.)

☐ Loan repayment

☐ Commission or ☐ Rental Income, list each source of \$10,000 or more

(Describe)

☐ Other _____
 (Describe)

► 2. LOANS RECEIVED OR OUTSTANDING DURING THE REPORTING PERIOD

* You are not required to report loans from commercial lending institutions, or any indebtedness created as part of a retail installment or credit card transaction, made in the lender's regular course of business on terms available to members of the public without regard to your official status. Personal loans and loans received not in a lender's regular course of business must be disclosed as follows:

NAME OF LENDER*

N/A

ADDRESS (Business Address Acceptable)

BUSINESS ACTIVITY, IF ANY, OF LENDER

HIGHEST BALANCE DURING REPORTING PERIOD

☐ \$500 - \$1,000

☐ \$1,001 - \$10,000

☐ \$10,001 - \$100,000

☐ OVER \$100,000

INTEREST RATE

_____% ☐ None

TERM (Months/Years)

SECURITY FOR LOAN

☐ None ☐ Personal residence

☐ Real Property _____
 Street address

City

☐ Guarantor _____

☐ Other _____
 (Describe)

Comments:

FPPC Form 700 (2016/2017) Sch. C
 FPPC Advice Email: advice@fppc.ca.gov
 FPPC Toll-Free Helpline: 866/275-3772 www.fppc.ca.gov

Mindy Cuppy

From: webmaster@cityofranhocordova.org
Sent: Tuesday, May 30, 2017 4:29 PM
To: Mindy Cuppy
Subject: Rancho Cordova: Application for Appointment to the City Council

A new entry to a form/survey has been submitted.

Form Name: City of Rancho Cordova Application for Appointment to the City Council
Date & Time: 05/30/2017 4:29 PM
Response #: 10
Submitter ID: 1634
IP address: 24.10.98.60
Time to complete: 29 min. , 20 sec.

RECEIVED

MAY 30 2017

Mindy Cuppy
 City Of Rancho Cordova
 Office of the City Clerk

Survey Details

Page 1

PERSONAL INFORMATION

1. **Name**
Athan Giwoff
2. **Home Address**
3. **Phone**
4. **Email**
agiwoff@gmail.com
5. **Number of Years as a Rancho Cordova Resident**
11
6. **Statement of Economic Interest (Form 700) Attached (You will be prompted to upload this form shortly.) [Click here to download the Statement of Economic Interest \(FPPC\) Form 700.](#)**
(o) Yes

AVAILABILITY

7. **The City Council regularly meets on the 1st Monday of each month beginning at 4:00 PM and the 3rd Monday of each month beginning at 5:30 PM. Special Meetings are generally on Tuesdays beginning at 5:30 PM or as needed. Meetings can last several hours. Council Members also regularly attend city-sponsored events and participate in meetings of regional**

agencies which could take place during the morning, afternoon or evening meetings. List any days or evenings that you would not be available.

None

COMMUNITY SERVICE EXPERIENCE

8. List your past experience serving within the community of Rancho Cordova.

I am active in my community (Stone Creek), always willing to help out a neighbor or volunteer at an event. I have been busy starting a family the last few years but see myself as heavily invested in Rancho Cordova and it's community.

SERVICE ON THE CITY COUNCIL

9. I believe I will bring the following strengths, skills, knowledge and assets to service on the City Council.

I work as a broker leasing out commercial space. I am have worked on several projects in Rancho Cordova as well as being a resident. I truly believe in Rancho Cordova's future and have always been a big proponent to bring new business to the area. I understand trends and the balance between economic incentive, long term sustainability and quality community growth.

10. I want to serve on the City Council because ...

I really believe in Rancho Cordova as a city and community. I have always been impressed with the balance between community and commerce and would love an opportunity to serve my community first hand.

11. What are the most important issues facing the City?

I think a short surface answer is population and reputation. Rancho Cordova has been marching in the right direction since it's inception in 2003 but there has always been the stigma of "Old Rancho Cordova". Community education and reinvesting in our city will be key maintaining a successful coarse.

12. What unique background, talent or quality do you feel you will bring to the City Council that is not currently represented on the City Council?

I do not believe my background is unique but like councilman Robert J. McGarvey I served in the US Armed Forces. I served in the United State Army for 7 years I was activated and deployed to Iraq from 2003 to 2005. I went to Chico State and Sacramento State University but finished my degree at University of Phoenix largely due to my deployment. Since 2006 I have been working in commercial real estate, first at CBRE then TRI and now I own my own firm GQNorth Commercial. I often find myself working with different municipalities to negotiate fees or uses and I have always enjoyed working with Rancho Cordova I feel the city is run very effectively and efficiently.

13. What vision do you have for future development in the City?

I think largely Rancho Cordova should continue its' common sense policies. Rancho Cordova is pro-business and community. I know it is never easy to strike a perfect balance but the path of the greatest good for the greatest number of residence seems to have worked well so far. I think by developing its' communities and family friendly culture Rancho Cordova will continue to grow in the right direction.

COMMENTS

14. Use this space to provide any additional information or comments.

I know that my experience is light working on the government side of the desk but I have a lot of experience that makes me a useful team member for the council. I am not afraid to take on difficult tasks and I enjoy serving my community and county. I would love the opportunity to make a difference and ultimately bring the city and its' residence closer.

ADDITIONAL DOCUMENTATION

15. Upload additional documentation here including the Statement of Economic Interest (FPPC) Form 700. [Click here to download the Statement of Economic Interest \(FPPC\) Form 700.](#)
[FPPCForm700.pdf](#)
16. I declare, under penalty of perjury, that all statements in this application are true and complete to the best of my knowledge and belief. I legally reside in the city limits of Rancho Cordova, am at least 18 years of age, and a registered voter of Rancho Cordova.
(o) Yes
17. Date
May 30, 2017

Thank you,
Rancho Cordova

This is an automated message generated by the Vision Content Management System™. Please do not reply directly to this email.

CALIFORNIA FORM 700
 FAIR POLITICAL PRACTICES COMMISSION
 A PUBLIC DOCUMENT

STATEMENT OF ECONOMIC INTERESTS
COVER PAGE

Date Initial Filing Received
 Official Use Only

Please type or print in ink.

NAME OF FILER (LAST) (FIRST) (MIDDLE)
 Giwoff Athan N

1. Office, Agency, or Court

Agency Name (Do not use acronyms)
 Rancho Cordova City Council

Division, Board, Department, District, if applicable

Your Position

Council Member

► If filing for multiple positions, list below or on an attachment. (Do not use acronyms)

Agency: _____ Position: _____

2. Jurisdiction of Office (Check at least one box)

- ☐ State ☐ Judge or Court Commissioner (Statewide Jurisdiction)
☐ Multi-County _____ ☐ County of _____
☒ City of Rancho Cordova ☐ Other _____

3. Type of Statement (Check at least one box)

- ☐ **Annual:** The period covered is January 1, 2016, through December 31, 2016.
 -or- The period covered is ____/____/____, through December 31, 2016.
☒ **Assuming Office:** Date assumed 6 / 19 / 2017
☐ **Leaving Office:** Date Left ____/____/____
 (Check one)
☐ The period covered is January 1, 2016, through the date of leaving office.
 -or-
☐ The period covered is ____/____/____, through the date of leaving office.
☐ **Candidate:** Election year _____ and office sought, if different than Part 1: _____

4. Schedule Summary (must complete) ► Total number of pages including this cover page: _____

Schedules attached

- ☒ **Schedule A-1 - Investments** – schedule attached ☒ **Schedule C - Income, Loans, & Business Positions** – schedule attached
☒ **Schedule A-2 - Investments** – schedule attached ☐ **Schedule D - Income – Gifts** – schedule attached
☒ **Schedule B - Real Property** – schedule attached ☐ **Schedule E - Income – Gifts – Travel Payments** – schedule attached

-or-

☐ **None - No reportable interests on any schedule**

5. Verification

MAILING ADDRESS STREET CITY STATE ZIP CODE
 (Business or Agency Address Recommended - Public Document)

DAYTIME TELEPHONE NUMBER

E-MAIL ADDRESS

agiwoff@gmail.com

I have used all reasonable diligence in preparing this statement. I have reviewed this statement and to the best of my knowledge the information contained herein and in any attached schedules is true and complete. I acknowledge this is a public document.

I certify under penalty of perjury under the laws of the State of California that the foregoing is true and correct.

Date Signed _____
 (month, day, year)

Signature _____
 (File the originally signed statement with your filing official.)

SCHEDULE A-1
Investments
Stocks, Bonds, and Other Interests
 (Ownership Interest is Less Than 10%)
Do not attach brokerage or financial statements.

CALIFORNIA FORM 700 FAIR POLITICAL PRACTICES COMMISSION Name Athan Giwoff

▶ NAME OF BUSINESS ENTITY
ALLIANCE RES PARTNER L P UT LTD PART

GENERAL DESCRIPTION OF THIS BUSINESS
Oil, Gas & Consumable Fuels

FAIR MARKET VALUE
☒ \$2,000 - \$10,000 ☐ \$10,001 - \$100,000
☐ \$100,001 - \$1,000,000 ☐ Over \$1,000,000

NATURE OF INVESTMENT
☒ Stock ☐ Other _____ (Describe)
☐ Partnership ☒ Income Received of \$0 - \$499
 ☐ Income Received of \$500 or More (Report on Schedule C)

IF APPLICABLE, LIST DATE:
 _____ / _____ / **16** _____ / _____ / **16**
 ACQUIRED DISPOSED

▶ NAME OF BUSINESS ENTITY
ISHARES CORE S&P TOTAL US STOCK MARK

GENERAL DESCRIPTION OF THIS BUSINESS
Open-End Investment Co.

FAIR MARKET VALUE
☒ \$2,000 - \$10,000 ☐ \$10,001 - \$100,000
☐ \$100,001 - \$1,000,000 ☐ Over \$1,000,000

NATURE OF INVESTMENT
☒ Stock ☐ Other _____ (Describe)
☐ Partnership ☒ Income Received of \$0 - \$499
 ☐ Income Received of \$500 or More (Report on Schedule C)

IF APPLICABLE, LIST DATE:
 _____ / _____ / **16** _____ / _____ / **16**
 ACQUIRED DISPOSED

▶ NAME OF BUSINESS ENTITY
STERICYCLE INC COM

GENERAL DESCRIPTION OF THIS BUSINESS
Commercial Services & Supplies

FAIR MARKET VALUE
☒ \$2,000 - \$10,000 ☐ \$10,001 - \$100,000
☐ \$100,001 - \$1,000,000 ☐ Over \$1,000,000

NATURE OF INVESTMENT
☐ Stock ☐ Other _____ (Describe)
☐ Partnership ☒ Income Received of \$0 - \$499
 ☐ Income Received of \$500 or More (Report on Schedule C)

IF APPLICABLE, LIST DATE:
 _____ / _____ / **16** _____ / _____ / **16**
 ACQUIRED DISPOSED

▶ NAME OF BUSINESS ENTITY
VANGUARD WHITEHALL FDS HIGH DIVIDEND

GENERAL DESCRIPTION OF THIS BUSINESS
Open-End Investment Co.

FAIR MARKET VALUE
☒ \$2,000 - \$10,000 ☐ \$10,001 - \$100,000
☐ \$100,001 - \$1,000,000 ☐ Over \$1,000,000

NATURE OF INVESTMENT
☐ Stock ☐ Other _____ (Describe)
☐ Partnership ☒ Income Received of \$0 - \$499
 ☐ Income Received of \$500 or More (Report on Schedule C)

IF APPLICABLE, LIST DATE:
 _____ / _____ / **16** _____ / _____ / **16**
 ACQUIRED DISPOSED

▶ NAME OF BUSINESS ENTITY

GENERAL DESCRIPTION OF THIS BUSINESS

FAIR MARKET VALUE
☐ \$2,000 - \$10,000 ☐ \$10,001 - \$100,000
☒ \$100,001 - \$1,000,000 ☐ Over \$1,000,000

NATURE OF INVESTMENT
☐ Stock ☐ Other _____ (Describe)
☐ Partnership ☐ Income Received of \$0 - \$499
 ☐ Income Received of \$500 or More (Report on Schedule C)

IF APPLICABLE, LIST DATE:
 _____ / _____ / **16** _____ / _____ / **16**
 ACQUIRED DISPOSED

▶ NAME OF BUSINESS ENTITY

GENERAL DESCRIPTION OF THIS BUSINESS

FAIR MARKET VALUE
☐ \$2,000 - \$10,000 ☐ \$10,001 - \$100,000
☐ \$100,001 - \$1,000,000 ☐ Over \$1,000,000

NATURE OF INVESTMENT
☐ Stock ☐ Other _____ (Describe)
☐ Partnership ☐ Income Received of \$0 - \$499
 ☐ Income Received of \$500 or More (Report on Schedule C)

IF APPLICABLE, LIST DATE:
 _____ / _____ / **16** _____ / _____ / **16**
 ACQUIRED DISPOSED

Comments: _____

SCHEDULE A-2
Investments, Income, and Assets
of Business Entities/Trusts
 (Ownership Interest is 10% or Greater)

CALIFORNIA FORM 700 FAIR POLITICAL PRACTICES COMMISSION Name _____

► 1. BUSINESS ENTITY OR TRUST

GQ North Enterprises Inc.

Name

10018 Fair Oaks Blvd Fair Oaks, CA 95628

Address (Business Address Acceptable)

Check one

☐ Trust, go to 2 ☒ Business Entity, complete the box, then go to 2

GENERAL DESCRIPTION OF THIS BUSINESS

Real Estate Company

FAIR MARKET VALUE

- ☐ \$0 - \$1,999
☐ \$2,000 - \$10,000
☐ \$10,001 - \$100,000
☒ \$100,001 - \$1,000,000
☐ Over \$1,000,000

IF APPLICABLE, LIST DATE:

____/____/16 ____/____/16
 ACQUIRED DISPOSED

NATURE OF INVESTMENT

☐ Partnership ☐ Sole Proprietorship ☒ S Corp ☐ Other

CEO

YOUR BUSINESS POSITION

► 2. IDENTIFY THE GROSS INCOME RECEIVED (INCLUDE YOUR PRO RATA SHARE OF THE GROSS INCOME TO THE ENTITY/TRUST)

- ☐ \$0 - \$499 ☐ \$10,001 - \$100,000
☐ \$500 - \$1,000 ☒ OVER \$100,000
☐ \$1,001 - \$10,000

► 3. LIST THE NAME OF EACH REPORTABLE SINGLE SOURCE OF INCOME OF \$10,000 OR MORE (Attach a separate sheet if necessary.)

☐ None or ☐ Names listed below
 Client List Provided upon request

► 4. INVESTMENTS AND INTERESTS IN REAL PROPERTY HELD OR LEASED BY THE BUSINESS ENTITY OR TRUST

Check one box:

☐ INVESTMENT ☒ REAL PROPERTY
 Leased

Name of Business Entity, if Investment, or
 Assessor's Parcel Number or Street Address of Real Property
 10018 Fair Oaks Blvd Fair Oaks, CA 95628

Description of Business Activity or
 City or Other Precise Location of Real Property

FAIR MARKET VALUE

- ☐ \$2,000 - \$10,000
☐ \$10,001 - \$100,000
☐ \$100,001 - \$1,000,000
☐ Over \$1,000,000

IF APPLICABLE, LIST DATE:

____/____/16 ____/____/16
 ACQUIRED DISPOSED

NATURE OF INTEREST

☐ Property Ownership/Deed of Trust ☐ Stock ☐ Partnership

☒ Leasehold 4 ☐ Other _____
 Yrs. remaining

☐ Check box if additional schedules reporting investments or real property are attached

► 1. BUSINESS ENTITY OR TRUST

Name

Address (Business Address Acceptable)

Check one

☐ Trust, go to 2 ☐ Business Entity, complete the box, then go to 2

GENERAL DESCRIPTION OF THIS BUSINESS

FAIR MARKET VALUE

- ☐ \$0 - \$1,999
☐ \$2,000 - \$10,000
☐ \$10,001 - \$100,000
☐ \$100,001 - \$1,000,000
☐ Over \$1,000,000

IF APPLICABLE, LIST DATE:

____/____/16 ____/____/16
 ACQUIRED DISPOSED

NATURE OF INVESTMENT

☐ Partnership ☐ Sole Proprietorship ☐ Other

YOUR BUSINESS POSITION

► 2. IDENTIFY THE GROSS INCOME RECEIVED (INCLUDE YOUR PRO RATA SHARE OF THE GROSS INCOME TO THE ENTITY/TRUST)

- ☐ \$0 - \$499 ☐ \$10,001 - \$100,000
☐ \$500 - \$1,000 ☐ OVER \$100,000
☐ \$1,001 - \$10,000

► 3. LIST THE NAME OF EACH REPORTABLE SINGLE SOURCE OF INCOME OF \$10,000 OR MORE (Attach a separate sheet if necessary.)

☐ None or ☐ Names listed below

► 4. INVESTMENTS AND INTERESTS IN REAL PROPERTY HELD OR LEASED BY THE BUSINESS ENTITY OR TRUST

Check one box:

☐ INVESTMENT ☐ REAL PROPERTY

Name of Business Entity, if Investment, or
 Assessor's Parcel Number or Street Address of Real Property

Description of Business Activity or
 City or Other Precise Location of Real Property

FAIR MARKET VALUE

- ☐ \$2,000 - \$10,000
☐ \$10,001 - \$100,000
☐ \$100,001 - \$1,000,000
☐ Over \$1,000,000

IF APPLICABLE, LIST DATE:

____/____/16 ____/____/16
 ACQUIRED DISPOSED

NATURE OF INTEREST

☐ Property Ownership/Deed of Trust ☐ Stock ☐ Partnership

☐ Leasehold _____ ☐ Other _____
 Yrs. remaining

☐ Check box if additional schedules reporting investments or real property are attached

Comments: _____

SCHEDULE B

Interests in Real Property

(Including Rental Income)

CALIFORNIA FORM 700

FAIR POLITICAL PRACTICES COMMISSION

Name

Athan Giwoff

▶ ASSESSOR'S PARCEL NUMBER OR STREET ADDRESS

19850 COBBLESTONE

CITY

Cottonwood, CA 96007

FAIR MARKET VALUE

☐ \$2,000 - \$10,000

☐ \$10,001 - \$100,000

☒ \$100,001 - \$1,000,000

☐ Over \$1,000,000

IF APPLICABLE, LIST DATE:

____/____/16 ____/____/16

ACQUIRED

DISPOSED

NATURE OF INTEREST

☒ Ownership/Deed of Trust

☐ Easement

☐ Leasehold

Yrs. remaining

☐

Other

IF RENTAL PROPERTY, GROSS INCOME RECEIVED

☒ \$0 - \$499

☐ \$500 - \$1,000

☒ \$1,001 - \$10,000

☐ \$10,001 - \$100,000

☐ OVER \$100,000

SOURCES OF RENTAL INCOME: If you own a 10% or greater interest, list the name of each tenant that is a single source of income of \$10,000 or more.

☐ None

▶ ASSESSOR'S PARCEL NUMBER OR STREET ADDRESS

2566 ALBERT STREET

CITY

Anderson, CA

FAIR MARKET VALUE

☐ \$2,000 - \$10,000

☐ \$10,001 - \$100,000

☒ \$100,001 - \$1,000,000

☐ Over \$1,000,000

IF APPLICABLE, LIST DATE:

____/____/16 ____/____/16

ACQUIRED

DISPOSED

NATURE OF INTEREST

☒ Ownership/Deed of Trust

☐ Easement

☐ Leasehold

Yrs. remaining

☐

Other

IF RENTAL PROPERTY, GROSS INCOME RECEIVED

☐ \$0 - \$499

☐ \$500 - \$1,000

☒ \$1,001 - \$10,000

☐ \$10,001 - \$100,000

☐ OVER \$100,000

SOURCES OF RENTAL INCOME: If you own a 10% or greater interest, list the name of each tenant that is a single source of income of \$10,000 or more.

☐ None

* You are not required to report loans from commercial lending institutions made in the lender's regular course of business on terms available to members of the public without regard to your official status. Personal loans and loans received not in a lender's regular course of business must be disclosed as follows:

NAME OF LENDER*

ADDRESS (Business Address Acceptable)

BUSINESS ACTIVITY, IF ANY, OF LENDER

INTEREST RATE

TERM (Months/Years)

 ____% ☐ None

HIGHEST BALANCE DURING REPORTING PERIOD

☐ \$500 - \$1,000

☐ \$1,001 - \$10,000

☐ \$10,001 - \$100,000

☐ OVER \$100,000

☐ Guarantor, if applicable

NAME OF LENDER*

ADDRESS (Business Address Acceptable)

BUSINESS ACTIVITY, IF ANY, OF LENDER

INTEREST RATE

TERM (Months/Years)

 ____% ☐ None

HIGHEST BALANCE DURING REPORTING PERIOD

☐ \$500 - \$1,000

☐ \$1,001 - \$10,000

☐ \$10,001 - \$100,000

☐ OVER \$100,000

☐ Guarantor, if applicable

Comments:

FPPC Form 700 (2016/2017) Sch. B

FPPC Advice Email: ad

FPPC Toll-Free Helpline: 866/275-3772

AGENDA ITEM 15.1

SCHEDULE B

Interests in Real Property

(Including Rental Income)

CALIFORNIA FORM 700

FAIR POLITICAL PRACTICES COMMISSION

Name

Athan Giwoff

▶ ASSESSOR'S PARCEL NUMBER OR STREET ADDRESS

3551 Riojo Way

CITY

Rancho Cordova, CA 95670

FAIR MARKET VALUE

☐ \$2,000 - \$10,000

☐ \$10,001 - \$100,000

☒ \$100,001 - \$1,000,000

☐ Over \$1,000,000

IF APPLICABLE, LIST DATE:

/ / 16

/ / 16

ACQUIRED

DISPOSED

NATURE OF INTEREST

☒ Ownership/Deed of Trust

☐ Easement

☐ Leasehold

Yrs. remaining

☐

Other

IF RENTAL PROPERTY, GROSS INCOME RECEIVED

☐ \$0 - \$499

☐ \$500 - \$1,000

☒ \$1,001 - \$10,000

☐ \$10,001 - \$100,000

☐ OVER \$100,000

SOURCES OF RENTAL INCOME: If you own a 10% or greater interest, list the name of each tenant that is a single source of income of \$10,000 or more.

☐ None

▶ ASSESSOR'S PARCEL NUMBER OR STREET ADDRESS

CITY

Rancho Cordova, CA 95670

FAIR MARKET VALUE

☐ \$2,000 - \$10,000

☐ \$10,001 - \$100,000

☒ \$100,001 - \$1,000,000

☐ Over \$1,000,000

IF APPLICABLE, LIST DATE:

/ / 16

/ / 16

ACQUIRED

DISPOSED

NATURE OF INTEREST

☒ Ownership/Deed of Trust

☐ Easement

☐ Leasehold

Yrs. remaining

☐

Other

IF RENTAL PROPERTY, GROSS INCOME RECEIVED

☐ \$0 - \$499

☐ \$500 - \$1,000

☒ \$1,001 - \$10,000

☐ \$10,001 - \$100,000

☐ OVER \$100,000

SOURCES OF RENTAL INCOME: If you own a 10% or greater interest, list the name of each tenant that is a single source of income of \$10,000 or more.

☐ None

* You are not required to report loans from commercial lending institutions made in the lender's regular course of business on terms available to members of the public without regard to your official status. Personal loans and loans received not in a lender's regular course of business must be disclosed as follows:

NAME OF LENDER*

ADDRESS (Business Address Acceptable)

BUSINESS ACTIVITY, IF ANY, OF LENDER

INTEREST RATE

TERM (Months/Years)

 _____ % ☐ None

HIGHEST BALANCE DURING REPORTING PERIOD

☐ \$500 - \$1,000

☐ \$1,001 - \$10,000

☐ \$10,001 - \$100,000

☐ OVER \$100,000

☐ Guarantor, if applicable

NAME OF LENDER*

ADDRESS (Business Address Acceptable)

BUSINESS ACTIVITY, IF ANY, OF LENDER

INTEREST RATE

TERM (Months/Years)

 _____ % ☐ None

HIGHEST BALANCE DURING REPORTING PERIOD

☐ \$500 - \$1,000

☐ \$1,001 - \$10,000

☐ \$10,001 - \$100,000

☐ OVER \$100,000

☐ Guarantor, if applicable

Comments:

SCHEDULE C
Income, Loans, & Business
Positions
 (Other than Gifts and Travel Payments)

CALIFORNIA FORM 700 FAIR POLITICAL PRACTICES COMMISSION Name Athan Giwoff


1. INCOME RECEIVED	1. INCOME RECEIVED
NAME OF SOURCE OF INCOME GQ North Enterprises Inc	NAME OF SOURCE OF INCOME
ADDRESS (Business Address Acceptable) 10018 Fair Oaks Blvd Fair Oaks, CA	ADDRESS (Business Address Acceptable)
BUSINESS ACTIVITY, IF ANY, OF SOURCE Real Estate	BUSINESS ACTIVITY, IF ANY, OF SOURCE
YOUR BUSINESS POSITION CEO	YOUR BUSINESS POSITION
GROSS INCOME RECEIVED ☐ No Income - Business Position Only ☐ \$500 - \$1,000 ☐ \$1,001 - \$10,000 ☐ \$10,001 - \$100,000 ☒ OVER \$100,000	GROSS INCOME RECEIVED ☐ No Income - Business Position Only ☐ \$500 - \$1,000 ☐ \$1,001 - \$10,000 ☐ \$10,001 - \$100,000 ☐ OVER \$100,000
CONSIDERATION FOR WHICH INCOME WAS RECEIVED	CONSIDERATION FOR WHICH INCOME WAS RECEIVED
☒ Salary ☐ Spouse's or registered domestic partner's income (For self-employed use Schedule A-2.)	☐ Salary ☐ Spouse's or registered domestic partner's income (For self-employed use Schedule A-2.)
☐ Partnership (Less than 10% ownership. For 10% or greater use Schedule A-2.)	☐ Partnership (Less than 10% ownership. For 10% or greater use Schedule A-2.)
☒ Sale of Real Property (Real property, car, boat, etc.)	☐ Sale of _____ (Real property, car, boat, etc.)
☐ Loan repayment	☐ Loan repayment
☒ Commission or ☐ Rental Income, list each source of \$10,000 or more Leasing and Sales (Describe)	☐ Commission or ☐ Rental Income, list each source of \$10,000 or more (Describe)
☐ Other _____ (Describe)	☐ Other _____ (Describe)

2. LOANS RECEIVED OR OUTSTANDING DURING THE REPORTING PERIOD

* You are not required to report loans from commercial lending institutions, or any indebtedness created as part of a retail installment or credit card transaction, made in the lender's regular course of business on terms available to members of the public without regard to your official status. Personal loans and loans received not in a lender's regular course of business must be disclosed as follows:

NAME OF LENDER*	INTEREST RATE	TERM (Months/Years)
ADDRESS (Business Address Acceptable)	_____ % ☐ None	_____
BUSINESS ACTIVITY, IF ANY, OF LENDER	SECURITY FOR LOAN	
HIGHEST BALANCE DURING REPORTING PERIOD	☐ None ☐ Personal residence	
☐ \$500 - \$1,000 ☐ \$1,001 - \$10,000 ☐ \$10,001 - \$100,000 ☐ OVER \$100,000	☐ Real Property _____ Street address City	
	☐ Guarantor _____	
	☐ Other _____ (Describe)	

Comments: _____

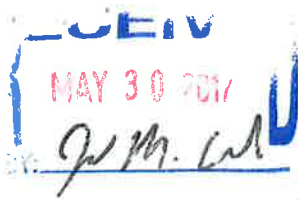

CITY OF RANCHO CORDOVA APPLICATION FOR APPOINTMENT TO THE CITY COUNCIL

The City of Rancho Cordova is recruiting to fill a vacancy on the City Council. The City Council establishes City policies, approves ordinances and resolutions, and makes land use decisions.

All applicants must be residents and registered voters within the city limits of Rancho Cordova. All applicants are required to disclose financial information and to file a Fair Political Practices Commission (FPPC) Statement of Economic Interest (Form 700).

Applications and Statement of Economic Interest (Form 700) must be returned to the City Clerk no later than 5:00 PM on May 30, 2017.

Mindy Cuppy, MMC, City Clerk
2729 Prospect Park Drive, Rancho Cordova, CA 95670
Office: 916-851-8721, Cellular: 916-832-1419
mcuppy@cityofranhocordova.org

TIMELINE	
5/30 at 5:00 PM	Deadline to submit application and statement of economic interest
6/5 at 5:30 PM	Applicant interviews at City Council meeting
6/19 at 5:30 PM	Swearing in of new Council Member

PERSONAL INFORMATION	
Name: David V. Huhn	
Home Address:	
Phone:	Email: davehuhn@comcast.net
Number of Years as a Rancho Cordova Resident: 32	
Statement of Economic Interest (Form 700) Attached: ☒ yes ☐ no	

AVAILABILITY
1. The City Council regularly meets on the 1st Monday of each month beginning at 4:00 PM and the 3rd Monday of each month beginning at 5:30 PM. Special Meetings are generally on Tuesdays beginning at 5:30 PM or as needed. Meetings can last several hours. Council Members also regularly attend city-sponsored events and participate in meetings of regional agencies which could take place during the morning, afternoon or evening meetings. List any days or evenings that you would not be available.
As a business owner, my work schedule is flexible. Occasionally a project will require me to stay late but that is rare and usually happens on Wednesdays, Thursdays or Fridays.
I am also an adjunct professor at CSUS in the fall semester. I have the ability to choose Monday, Wednesday class or Tuesday, Thursday. Class is usually from 6:00 to 7:15 PM.
Should I be selected to sit on the council and my teaching schedule is an issue, I can retire from the University.

ALL DOCUMENTS SUBMITTED ARE PUBLIC RECORD AND WILL BE MADE AVAILABLE TO THE PUBLIC.



CITY OF RANCHO CORDOVA APPLICATION FOR APPOINTMENT TO THE CITY COUNCIL

COMMUNITY SERVICE EXPERIENCE

2. List your past experience serving within the community of Rancho Cordova.

As a member of a Sacramento based philanthropic organization, I was the chairperson for the parking portion of the Air Show for its first two years. We used the proceeds from those events to fund charitable giving to the children whose parents were in the program at Mather Community Center for homeless people getting a second chance. I also raised an additional \$15,000 to support the giving effort and we were able to serve twice as many children. We raised the money in Rancho Cordova, served residents of the city and held the events at businesses located in the city. I also volunteer at my church for various community events in and out of the city.

SERVICE ON THE CITY COUNCIL

3. I believe I will bring the following strengths, skills, knowledge and assets to service on the City Council.

The primary skill sets I could bring to the council are in the areas of planning, construction and project administration. I am a mechanical engineer and a big part of my job is determining the feasibility of projects, planning them in great detail, selecting contractors and watching how and where the money is being spent.

Aside from that, I have lived in the city for a long time and have watched it grow, change and improve. I have a lot of ideas on how to improve the image of the city and the quality of life for the residents.

4. I want to serve on the City Council because ...

Serving on the council will give me the opportunity to use my skill sets to make Rancho Cordova a better place to live. We have come a long way and we have a long way to go. I would like to be a part of that.

We have a tremendous opportunity to make this city better than Folsom, Fair Oaks or Carmichael. They are all terrific but we can do better. We can be the city that people want to live and do business in. Our geographic location is perfect. Our access to transportation and recreation are beyond compare. We need to use those unique qualities to our benefit.



**CITY OF RANCHO CORDOVA
APPLICATION FOR APPOINTMENT TO THE CITY COUNCIL**

5. What are the most important issues facing the City?

We have two pressing issues that relate to one another. The first is crime and the other is image. Before becoming a city, Sacramento used Rancho Cordova as a place to put people they didn't want in their city. Crime was rampant and the image was awful. You've all heard the unflattering nicknames for our city through the years. While it has become much better over the last decade, there is still a stigma that has stuck with us. Crime, while not as bad as it was, is still an issue which plays into the image of the city.

6. What unique background, talent or quality do you feel you will bring to the City Council that is not currently represented on the City Council?

As mentioned above, my background in engineering and planning will help us as we move forward with the rehabilitation of the Folsom Boulevard corridor along with the planning of the southern and eastern portions of the city. With Aerojet leaving, we'll have a lot of issues and opportunities. There will be some environmental cleanup but the land and facilities could help us to draw in other industries to replace Aerojet. This will be a highly technical issue and one that I'm well suited to advise on.

7. What vision do you have for future development in the City?

I want Rancho Cordova to be as desirable as Folsom or Fair Oaks, even more so. The only way we do that is by improving the quality of life, reducing crime, encourage property improvement and provide avenues for good companies to move here so they can offer good paying jobs to Rancho Cordovans. I would like to see us do more with the American River Parkway in terms of recreation. That area is the jewel of Sacramento County and we should make it a destination for people who want to enjoy the outdoors.



**CITY OF RANCHO CORDOVA
APPLICATION FOR APPOINTMENT TO THE CITY COUNCIL**

COMMENTS

8. Use this space to provide any additional information or comments.

This city has made dramatic improvements since becoming independent and I want to help to keep us moving in that positive direction. Rancho Cordova is my home and as such, I want to help to continually make it better. I want all of the citizens of the city proudly exclaim "I live in Rancho Cordova and it's awesome!!". I also want people who don't live here say "I want to live in Rancho Cordova!!"

ADDITIONAL DOCUMENTATION

9. Upload additional documentation here including the Statement of Economic Interest (FPPC) Form 700.

I declare, under penalty of perjury, that all statements in this application are true and complete to the best of my knowledge and belief. I legally reside in the city limits of Rancho Cordova, am at least 18 years of age, and a registered voter of Rancho Cordova.

Signature: _____

Date: 5/18/17

ALL DOCUMENTS SUBMITTED ARE PUBLIC RECORD AND WILL BE MADE AVAILABLE TO THE PUBLIC.

STATEMENT OF ECONOMIC INTERESTS

Date Initial Filing Received
 Official Use Only

COVER PAGE

Please type or print in ink.

NAME OF FILER (LAST)	(FIRST)	(MIDDLE)
Huhn	David	Vincent

1. Office, Agency, or Court

Agency Name (Do not use acronyms)

City of Rancho Cordova

Division, Board, Department, District, if applicable

City Council

Your Position

Member

► If filing for multiple positions, list below or on an attachment. (Do not use acronyms)

Agency: _____ Position: _____

2. Jurisdiction of Office (Check at least one box)

- | | |
|---|---|
| ☐ State | ☐ Judge or Court Commissioner (Statewide Jurisdiction) |
| ☐ Multi-County _____ | ☐ County of _____ |
| ☒ City of <u>Rancho Cordova</u> | ☐ Other _____ |

3. Type of Statement (Check at least one box)

- | | |
|--|---|
| ☒ Annual: The period covered is January 1, 2016, through December 31, 2016. | ☐ Leaving Office: Date Left ____/____/____
(Check one) |
| -or-
The period covered is ____/____/____, through December 31, 2016. | ☐ The period covered is January 1, 2016, through the date of leaving office. |
| ☐ Assuming Office: Date assumed ____/____/____ | -or-
☐ The period covered is ____/____/____, through the date of leaving office. |
| ☒ Candidate: Election year <u>2017</u> and office sought, if different than Part 1: _____ | |

4. Schedule Summary (must complete) ► Total number of pages including this cover page: _____

Schedules attached

- | | |
|--|---|
| ☐ Schedule A-1 - Investments – schedule attached | ☒ Schedule C - Income, Loans, & Business Positions – schedule attached |
| ☐ Schedule A-2 - Investments – schedule attached | ☒ Schedule D - Income – Gifts – schedule attached |
| ☐ Schedule B - Real Property – schedule attached | ☒ Schedule E - Income – Gifts – Travel Payments – schedule attached |

-or-

☐ **None** - No reportable interests on any schedule

5. Verification

MAILING ADDRESS _____ STREET _____ CITY _____ STATE _____ ZIP CODE _____
 (Business or Agency Address Recommended - Public Document)

DAYTIME TELEPHONE NUMBER _____


E-MAIL ADDRESS _____

davehuhn@comcast.net

I have used all reasonable diligence in preparing this statement. I have reviewed this statement and to the best of my knowledge the information contained herein and in any attached schedules is true and complete. I acknowledge this is a public document.

I certify under penalty of perjury under the laws of the State of California that the foregoing is true and correct.

Date Signed 05/29/2017
 (month, day, year)

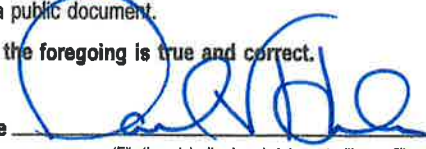Signature 
 (File the originally signed statement with your filing official.)

SCHEDULE A-1**Investments****Stocks, Bonds, and Other Interests**

(Ownership Interest is Less Than 10%)

Do not attach brokerage or financial statements.

CALIFORNIA FORM 700

FAIR POLITICAL PRACTICES COMMISSION

Name

David V. Huhn

▶ NAME OF BUSINESS ENTITY

GENERAL DESCRIPTION OF THIS BUSINESS

FAIR MARKET VALUE

- ☐ \$2,000 - \$10,000 ☐ \$10,001 - \$100,000
☐ \$100,001 - \$1,000,000 ☐ Over \$1,000,000

NATURE OF INVESTMENT

- ☐ Stock ☐ Other _____ (Describe)
☐ Partnership ☐ Income Received of \$0 - \$499
☐ Income Received of \$500 or More (Report on Schedule C)

IF APPLICABLE, LIST DATE:

____/____/16 ____/____/16
 ACQUIRED DISPOSED

▶ NAME OF BUSINESS ENTITY

GENERAL DESCRIPTION OF THIS BUSINESS

FAIR MARKET VALUE

- ☐ \$2,000 - \$10,000 ☐ \$10,001 - \$100,000
☐ \$100,001 - \$1,000,000 ☐ Over \$1,000,000

NATURE OF INVESTMENT

- ☐ Stock ☐ Other _____ (Describe)
☐ Partnership ☐ Income Received of \$0 - \$499
☐ Income Received of \$500 or More (Report on Schedule C)

IF APPLICABLE, LIST DATE:

____/____/16 ____/____/16
 ACQUIRED DISPOSED

▶ NAME OF BUSINESS ENTITY

GENERAL DESCRIPTION OF THIS BUSINESS

FAIR MARKET VALUE

- ☐ \$2,000 - \$10,000 ☐ \$10,001 - \$100,000
☐ \$100,001 - \$1,000,000 ☐ Over \$1,000,000

NATURE OF INVESTMENT

- ☐ Stock ☐ Other _____ (Describe)
☐ Partnership ☐ Income Received of \$0 - \$499
☐ Income Received of \$500 or More (Report on Schedule C)

IF APPLICABLE, LIST DATE:

____/____/16 ____/____/16
 ACQUIRED DISPOSED

▶ NAME OF BUSINESS ENTITY

GENERAL DESCRIPTION OF THIS BUSINESS

FAIR MARKET VALUE

- ☐ \$2,000 - \$10,000 ☐ \$10,001 - \$100,000
☐ \$100,001 - \$1,000,000 ☐ Over \$1,000,000

NATURE OF INVESTMENT

- ☐ Stock ☐ Other _____ (Describe)
☐ Partnership ☐ Income Received of \$0 - \$499
☐ Income Received of \$500 or More (Report on Schedule C)

IF APPLICABLE, LIST DATE:

____/____/16 ____/____/16
 ACQUIRED DISPOSED

▶ NAME OF BUSINESS ENTITY

GENERAL DESCRIPTION OF THIS BUSINESS

FAIR MARKET VALUE

- ☐ \$2,000 - \$10,000 ☐ \$10,001 - \$100,000
☐ \$100,001 - \$1,000,000 ☐ Over \$1,000,000

NATURE OF INVESTMENT

- ☐ Stock ☐ Other _____ (Describe)
☐ Partnership ☐ Income Received of \$0 - \$499
☐ Income Received of \$500 or More (Report on Schedule C)

IF APPLICABLE, LIST DATE:

____/____/16 ____/____/16
 ACQUIRED DISPOSED

▶ NAME OF BUSINESS ENTITY

GENERAL DESCRIPTION OF THIS BUSINESS

FAIR MARKET VALUE

- ☐ \$2,000 - \$10,000 ☐ \$10,001 - \$100,000
☐ \$100,001 - \$1,000,000 ☐ Over \$1,000,000

NATURE OF INVESTMENT

- ☐ Stock ☐ Other _____ (Describe)
☐ Partnership ☐ Income Received of \$0 - \$499
☐ Income Received of \$500 or More (Report on Schedule C)

IF APPLICABLE, LIST DATE:

____/____/16 ____/____/16
 ACQUIRED DISPOSED

Comments: N/A. My only investment is a diversified Mutual Fund

SCHEDULE A-2
Investments, Income, and Assets
of Business Entities/Trusts
 (Ownership Interest is 10% or Greater)

CALIFORNIA FORM 700 FAIR POLITICAL PRACTICES COMMISSION Name David V. Huhn
--

► 1. BUSINESS ENTITY OR TRUST

Name _____

Address (Business Address Acceptable) _____

Check one

☐ Trust, go to 2 ☐ Business Entity, complete the box, then go to 2

GENERAL DESCRIPTION OF THIS BUSINESS

FAIR MARKET VALUE

- ☐ \$0 - \$1,999
☐ \$2,000 - \$10,000
☐ \$10,001 - \$100,000
☐ \$100,001 - \$1,000,000
☐ Over \$1,000,000

IF APPLICABLE, LIST DATE:

_____/_____/16 ____/_____/16
 ACQUIRED DISPOSED

NATURE OF INVESTMENT

☐ Partnership ☐ Sole Proprietorship ☐ _____ Other

YOUR BUSINESS POSITION _____

► 2. IDENTIFY THE GROSS INCOME RECEIVED (INCLUDE YOUR PRO RATA SHARE OF THE GROSS INCOME TO THE ENTITY/TRUST)

- ☐ \$0 - \$499 ☐ \$10,001 - \$100,000
☐ \$500 - \$1,000 ☐ OVER \$100,000
☐ \$1,001 - \$10,000

► 3. LIST THE NAME OF EACH REPORTABLE SINGLE SOURCE OF INCOME OF \$10,000 OR MORE (Attach a separate sheet if necessary.)

☐ None or ☐ Names listed below

► 4. INVESTMENTS AND INTERESTS IN REAL PROPERTY HELD OR LEASED BY THE BUSINESS ENTITY OR TRUST

Check one box:

☐ INVESTMENT ☐ REAL PROPERTY

Name of Business Entity, if Investment, or
 Assessor's Parcel Number or Street Address of Real Property

Description of Business Activity or
 City or Other Precise Location of Real Property

FAIR MARKET VALUE

- ☐ \$2,000 - \$10,000
☐ \$10,001 - \$100,000
☐ \$100,001 - \$1,000,000
☐ Over \$1,000,000

IF APPLICABLE, LIST DATE:

_____/_____/16 ____/_____/16
 ACQUIRED DISPOSED

NATURE OF INTEREST

☐ Property Ownership/Deed of Trust ☐ Stock ☐ Partnership

☐ Leasehold _____
 Yrs. remaining

☐ Other _____

☐ Check box if additional schedules reporting investments or real property are attached

► 1. BUSINESS ENTITY OR TRUST

Name _____

Address (Business Address Acceptable) _____

Check one

☐ Trust, go to 2 ☐ Business Entity, complete the box, then go to 2

GENERAL DESCRIPTION OF THIS BUSINESS

FAIR MARKET VALUE

- ☐ \$0 - \$1,999
☐ \$2,000 - \$10,000
☐ \$10,001 - \$100,000
☐ \$100,001 - \$1,000,000
☐ Over \$1,000,000

IF APPLICABLE, LIST DATE:

_____/_____/16 ____/_____/16
 ACQUIRED DISPOSED

NATURE OF INVESTMENT

☐ Partnership ☐ Sole Proprietorship ☐ _____ Other

YOUR BUSINESS POSITION _____

► 2. IDENTIFY THE GROSS INCOME RECEIVED (INCLUDE YOUR PRO RATA SHARE OF THE GROSS INCOME TO THE ENTITY/TRUST)

- ☐ \$0 - \$499 ☐ \$10,001 - \$100,000
☐ \$500 - \$1,000 ☐ OVER \$100,000
☐ \$1,001 - \$10,000

► 3. LIST THE NAME OF EACH REPORTABLE SINGLE SOURCE OF INCOME OF \$10,000 OR MORE (Attach a separate sheet if necessary.)

☐ None or ☐ Names listed below

► 4. INVESTMENTS AND INTERESTS IN REAL PROPERTY HELD OR LEASED BY THE BUSINESS ENTITY OR TRUST

Check one box:

☐ INVESTMENT ☐ REAL PROPERTY

Name of Business Entity, if Investment, or
 Assessor's Parcel Number or Street Address of Real Property

Description of Business Activity or
 City or Other Precise Location of Real Property

FAIR MARKET VALUE

- ☐ \$2,000 - \$10,000
☐ \$10,001 - \$100,000
☐ \$100,001 - \$1,000,000
☐ Over \$1,000,000

IF APPLICABLE, LIST DATE:

_____/_____/16 ____/_____/16
 ACQUIRED DISPOSED

NATURE OF INTEREST

☐ Property Ownership/Deed of Trust ☐ Stock ☐ Partnership

☐ Leasehold _____
 Yrs. remaining

☐ Other _____

☐ Check box if additional schedules reporting investments or real property are attached

Comments: N/A. My only investment is a diversified Mutual Fund

FPPC Form 700 (2016/2017) Sch. A-2
 FPPC Advice Email: advice@fppc.ca.gov
 FPPC Toll-Free Helpline: 866/275-3772 www.fppc.ca.gov

David V. Huhn

► ASSESSOR'S PARCEL NUMBER OR STREET ADDRESS

CITY _____

FAIR MARKET VALUE IF APPLICABLE, LIST DATE:

☐ \$2,000 - \$10,000 _____ / ____ / **16**

☐ \$10,001 - \$100,000 _____ / ____ / **16**

☐ \$100,001 - \$1,000,000 ACQUIRED DISPOSED

☐ Over \$1,000,000

NATURE OF INTEREST

☐ Ownership/Deed of Trust ☐ Easement

☐ Leasehold _____ ☐ _____

Yrs. remaining Other

IF RENTAL PROPERTY, GROSS INCOME RECEIVED

☐ \$0 - \$499 ☐ \$500 - \$1,000 ☐ \$1,001 - \$10,000

☐ \$10,001 - \$100,000 ☐ OVER \$100,000

SOURCES OF RENTAL INCOME: If you own a 10% or greater interest, list the name of each tenant that is a single source of income of \$10,000 or more.

☐ None

NAME OF LENDER*

ADDRESS (*Business Address Acceptable*)

BUSINESS ACTIVITY, IF ANY, OF LENDER

INTEREST RATE TERM (Months/Years)

_____% ☐ None _____

HIGHEST BALANCE DURING REPORTING PERIOD

☐ \$500 - \$1,000 ☐ \$1,001 - \$10,000

☐ \$10,001 - \$100,000 ☐ OVER \$100,000

☐ Guarantor, if applicable

SCHEDULE C
Income, Loans, & Business
Positions
 (Other than Gifts and Travel Payments)

CALIFORNIA FORM 700 FAIR POLITICAL PRACTICES COMMISSION Name David V. Huhn
--

1. INCOME RECEIVED	1. INCOME RECEIVED
NAME OF SOURCE OF INCOME <u>Peters Engineering</u>	NAME OF SOURCE OF INCOME <u>California State University, Sacramento</u>
ADDRESS (Business Address Acceptable) <u>2411 Alhambra Drive #100</u>	ADDRESS (Business Address Acceptable) <u>6000 J Street</u>
BUSINESS ACTIVITY, IF ANY, OF SOURCE <u>Engineering Services</u>	BUSINESS ACTIVITY, IF ANY, OF SOURCE <u>School of Construction Management</u>
YOUR BUSINESS POSITION <u>Senior Mechanical Engineer</u>	YOUR BUSINESS POSITION <u>Adjunct Professor</u>
GROSS INCOME RECEIVED ☐ No Income - Business Position Only	GROSS INCOME RECEIVED ☐ No Income - Business Position Only
☐ \$500 - \$1,000 ☐ \$1,001 - \$10,000	☐ \$500 - \$1,000 ☒ \$1,001 - \$10,000
☒ \$10,001 - \$100,000 ☐ OVER \$100,000	☐ \$10,001 - \$100,000 ☐ OVER \$100,000
CONSIDERATION FOR WHICH INCOME WAS RECEIVED	CONSIDERATION FOR WHICH INCOME WAS RECEIVED
☒ Salary ☐ Spouse's or registered domestic partner's income (For self-employed use Schedule A-2.)	☒ Salary ☐ Spouse's or registered domestic partner's income (For self-employed use Schedule A-2.)
☐ Partnership (Less than 10% ownership. For 10% or greater use Schedule A-2.)	☐ Partnership (Less than 10% ownership. For 10% or greater use Schedule A-2.)
☐ Sale of _____ (Real property, car, boat, etc.)	☐ Sale of _____ (Real property, car, boat, etc.)
☐ Loan repayment	☐ Loan repayment
☐ Commission or ☐ Rental Income, list each source of \$10,000 or more	☐ Commission or ☐ Rental Income, list each source of \$10,000 or more
_____ (Describe)	_____ (Describe)
☐ Other _____ (Describe)	☐ Other _____ (Describe)

2. LOANS RECEIVED OR OUTSTANDING DURING THE REPORTING PERIOD

* You are not required to report loans from commercial lending institutions, or any indebtedness created as part of a retail installment or credit card transaction, made in the lender's regular course of business on terms available to members of the public without regard to your official status. Personal loans and loans received not in a lender's regular course of business must be disclosed as follows:

NAME OF LENDER*	INTEREST RATE	TERM (Months/Years)
_____	_____ % ☐ None	_____
ADDRESS (Business Address Acceptable)	SECURITY FOR LOAN	
_____	☐ None ☐ Personal residence	
BUSINESS ACTIVITY, IF ANY, OF LENDER	☐ Real Property _____	Street address
_____		City
HIGHEST BALANCE DURING REPORTING PERIOD	☐ Guarantor _____	
☐ \$500 - \$1,000	☐ Other _____	(Describe)
☐ \$1,001 - \$10,000		
☐ \$10,001 - \$100,000		
☐ OVER \$100,000		

Comments: My only loan is the mortgage.

Name

David V. Huhn

SCHEDULE D Income – Gifts

▶ NAME OF SOURCE (Not an Acronym)

Norman Wright Equipment Company

ADDRESS (Business Address Acceptable)

2374 Gold River Road, Rancho Cordova, CA

BUSINESS ACTIVITY, IF ANY, OF SOURCE

Ski retreat

DATE (mm/dd/yy)	VALUE	DESCRIPTION OF GIFT(S)
3 / 2 / 17	\$ 110	Lift Ticket
3 / 3 / 17	\$ 110	Lift Ticket
/ /	\$	

▶ NAME OF SOURCE (Not an Acronym)

ADDRESS (Business Address Acceptable)

BUSINESS ACTIVITY, IF ANY, OF SOURCE

DATE (mm/dd/yy)	VALUE	DESCRIPTION OF GIFT(S)
/ /	\$	
/ /	\$	
/ /	\$	

Comments: The event gift included more than 80 other local engineers and contractors.

SCHEDULE E
Income – Gifts
Travel Payments, Advances,
and Reimbursements

CALIFORNIA FORM **700**

FAIR POLITICAL PRACTICES COMMISSION

Name

David V. Huhn

- Mark either the gift or income box.
- Mark the "501(c)(3)" box for a travel payment received from a nonprofit 501(c)(3) organization or the "Speech" box if you made a speech or participated in a panel. These payments are not subject to the gift limit, but may result in a disqualifying conflict of interest.
- For gifts of travel, provide the travel destination.

▶ NAME OF SOURCE (Not an Acronym) _____ ADDRESS (Business Address Acceptable) _____ CITY AND STATE _____ ☐ 501 (c)(3) or DESCRIBE BUSINESS ACTIVITY, IF ANY, OF SOURCE _____ DATE(S): ____/____/____ - ____/____/____ AMT: \$ _____ (If gift) ▶ MUST CHECK ONE: ☐ Gift -or- ☐ Income ☐ Made a Speech/Participated in a Panel ☐ Other - Provide Description _____ ▶ If Gift, Provide Travel Destination _____	▶ NAME OF SOURCE (Not an Acronym) _____ ADDRESS (Business Address Acceptable) _____ CITY AND STATE _____ ☐ 501 (c)(3) or DESCRIBE BUSINESS ACTIVITY, IF ANY, OF SOURCE _____ DATE(S): ____/____/____ - ____/____/____ AMT: \$ _____ (If gift) ▶ MUST CHECK ONE: ☐ Gift -or- ☐ Income ☐ Made a Speech/Participated in a Panel ☐ Other - Provide Description _____ ▶ If Gift, Provide Travel Destination _____
▶ NAME OF SOURCE (Not an Acronym) _____ ADDRESS (Business Address Acceptable) _____ CITY AND STATE _____ ☐ 501 (c)(3) or DESCRIBE BUSINESS ACTIVITY, IF ANY, OF SOURCE _____ DATE(S): ____/____/____ - ____/____/____ AMT: \$ _____ (If gift) ▶ MUST CHECK ONE: ☐ Gift -or- ☐ Income ☐ Made a Speech/Participated in a Panel ☐ Other - Provide Description _____ ▶ If Gift, Provide Travel Destination _____	▶ NAME OF SOURCE (Not an Acronym) _____ ADDRESS (Business Address Acceptable) _____ CITY AND STATE _____ ☐ 501 (c)(3) or DESCRIBE BUSINESS ACTIVITY, IF ANY, OF SOURCE _____ DATE(S): ____/____/____ - ____/____/____ AMT: \$ _____ (If gift) ▶ MUST CHECK ONE: ☐ Gift -or- ☐ Income ☐ Made a Speech/Participated in a Panel ☐ Other - Provide Description _____ ▶ If Gift, Provide Travel Destination _____

Comments: N/A. I am involved with a 501(c)(3) but there is no travel or gifts, only volunteering with Active 20-30 Sacramento

Mindy Cuppy

From: webmaster@cityofranhocordova.org
Sent: Tuesday, May 30, 2017 12:18 PM
To: Mindy Cuppy
Subject: Rancho Cordova: Application for Appointment to the City Council

A new entry to a form/survey has been submitted.

Form Name: City of Rancho Cordova Application for Appointment to the City Council
Date & Time: 05/30/2017 12:17 PM
Response #: 9
Submitter ID: 1633
IP address: 72.166.122.66
Time to complete: 9 min. , 48 sec.

RECEIVED
 MAY 30 2017
Mindy Cuppy
 City Of Rancho Cordova
 Office of the City Clerk

Survey Details

Page 1

PERSONAL INFORMATION

1. **Name**
Adam Kessler
2. **Home Address**
3. **Phone**
4. **Email**
adamkessler74@icloud.com
5. **Number of Years as a Rancho Cordova Resident**
5
6. **Statement of Economic Interest (Form 700) Attached (You will be prompted to upload this form shortly.) [Click here to download the Statement of Economic Interest \(FPPC\) Form 700.](#)**
(o) Yes

AVAILABILITY

7. **The City Council regularly meets on the 1st Monday of each month beginning at 4:00 PM and the 3rd Monday of each month beginning at 5:30 PM. Special Meetings are generally on Tuesdays beginning at 5:30 PM or as needed. Meetings can last several hours. Council Members also regularly attend city-sponsored events and participate in meetings of regional**

agencies which could take place during the morning, afternoon or evening meetings. List any days or evenings that you would not be available.

Yes

COMMUNITY SERVICE EXPERIENCE

8. List your past experience serving within the community of Rancho Cordova.

I have coached Junior Giants baseball with PALS for three years.

I have volunteered at my son elementary school PTA for two years as the Treasurer.

I have coached soccer for three years.

I have sat on the School Site Council for my sons elementary school for three years.

I have coached volleyball for two years.

SERVICE ON THE CITY COUNCIL

9. I believe I will bring the following strengths, skills, knowledge and assets to service on the City Council.

I am an MBA with 12 years of business experience as political science major baccalaureate degree.

10. I want to serve on the City Council because ...

I am interesting in the well fair of the city I call home.

11. What are the most important issues facing the City?

The most import issue facing the city is sustaining the financial strength is has maintained over it history.

12. What unique background, talent or quality do you feel you will bring to the City Council that is not currently represented on the City Council?

Single working parent.

13. What vision do you have for future development in the City?

I envision future development of the cit to be strategic growth.

COMMENTS

14. Use this space to provide any additional information or comments.

Not answered

ADDITIONAL DOCUMENTATION

15. Upload additional documentation here including the Statement of Economic Interest (FPPC) Form 700. [Click here to download the Statement of Economic Interest \(FPPC\) Form 700.](#)

[FPPCForm700ARK.pdf](#)

16. I declare, under penalty of perjury, that all statements in this application are true and complete to the best of my knowledge and belief. I legally reside in the city limits of Rancho Cordova, am at least 18 years of age, and a registered voter of Rancho Cordova.

(o) Yes

17. Date

5/30/2017

Thank you,
Rancho Cordova

This is an automated message generated by the Vision Content Management System™. Please do not reply directly to this email.

CALIFORNIA FORM 700
 FAIR POLITICAL PRACTICES COMMISSION
 A PUBLIC DOCUMENT

STATEMENT OF ECONOMIC INTERESTS
COVER PAGE

Date Initial Filing Received
 Official Use Only

Please type or print in ink.

NAME OF FILER (LAST) (FIRST) (MIDDLE)
 Kessler Adam Robert

1. Office, Agency, or Court

Agency Name (Do not use acronyms)

City of Rancho Cordova

Division, Board, Department, District, if applicable

Your Position

City Council

Council Member

► If filing for multiple positions, list below or on an attachment. (Do not use acronyms)

Agency: _____ Position: _____

2. Jurisdiction of Office (Check at least one box)

☐ State

☐ Judge or Court Commissioner (Statewide Jurisdiction)

☐ Multi-County _____

☐ County of _____

☒ City of Rancho Cordova

☐ Other _____

3. Type of Statement (Check at least one box)

☐ **Annual:** The period covered is January 1, 2016, through December 31, 2016.

-or-

The period covered is ____/____/____, through December 31, 2016.

☒ **Assuming Office:** Date assumed 06 / 01 / 2017

☐ **Leaving Office:** Date Left ____/____/____ (Check one)

☐ The period covered is January 1, 2016, through the date of leaving office.

-or-

☐ The period covered is ____/____/____, through the date of leaving office.

☐ **Candidate:** Election year _____ and office sought, if different than Part 1: _____

4. Schedule Summary (must complete) ► Total number of pages including this cover page: _____

Schedules attached

☐ **Schedule A-1 - Investments** – schedule attached

☐ **Schedule C - Income, Loans, & Business Positions** – schedule attached

☐ **Schedule A-2 - Investments** – schedule attached

☐ **Schedule D - Income – Gifts** – schedule attached

☐ **Schedule B - Real Property** – schedule attached

☐ **Schedule E - Income – Gifts – Travel Payments** – schedule attached

-or-

☒ **None - No reportable interests on any schedule**

5. Verification

MAILING ADDRESS STREET CITY STATE ZIP CODE
 (Business or Agency Address Recommended - Public Document)

DAYTIME TELEPHONE NUMBER

E-MAIL ADDRESS

adamkessler74@icloud.com

I have used all reasonable diligence in preparing this statement. I have reviewed this statement and to the best of my knowledge the information contained herein and in any attached schedules is true and complete. I acknowledge this is a public document.

I certify under penalty of perjury under the laws of the State of California that the foregoing is true and correct.

Date Signed 05/30/2017
 (month, day, year)

Signature _____
 (File the originally signed statement with your filing official.)

From: webmaster@cityofranhocordova.org
To: Mindy Cuppy
Subject: Rancho Cordova: Application for Appointment to the City Council
Date: Monday, May 29, 2017 7:57:44 PM

A new entry to a form/survey has been submitted.

Form Name: City of Rancho Cordova Application for Appointment to the City Council
Date & Time: 05/29/2017 7:57 PM
Response #: 6
Submitter ID: 1630
IP address: 104.176.33.131
Time to complete: 24 min. , 27 sec.

RECEIVED

MAY 29 2017

Mindy Cuppy
 City Of Rancho Cordova
 Office of the City Clerk

Survey Details

Page 1

PERSONAL INFORMATION

1. Name

Therese Mary Kolvenbach

2. Home Address

3. Phone

4. Email

terak17@gmail.com

5. Number of Years as a Rancho Cordova Resident

13

6. Statement of Economic Interest (Form 700) Attached (You will be prompted to upload this form shortly.) [Click here to download the Statement of Economic Interest \(FPPC\) Form 700.](#)

☐ Yes

AVAILABILITY

7. The City Council regularly meets on the 1st Monday of each month beginning at 4:00 PM and the 3rd Monday of each month beginning at 5:30 PM. Special Meetings are generally on Tuesdays beginning

at 5:30 PM or as needed. Meetings can last several hours. Council Members also regularly attend city-sponsored events and participate in meetings of regional agencies which could take place during the morning, afternoon or evening meetings. List any days or evenings that you would not be available.

none

COMMUNITY SERVICE EXPERIENCE

8. List your past experience serving within the community of Rancho Cordova.

I have volunteered for fundraisers through Wells Fargo Community Support Campaign since 2009. Wells Fargo designates one full month in September, encouraging various activities to contribute to United Way and local causes. I lead fundraising bake sales and nacho sales, and contributed much to the online auction, which provided funds for Rancho Cordova charities.

Since 2010, I helped Scottie Moore with her feral cat control efforts. I fostered up to 15 cats and kittens that were in a hoarding situation, then 8 cats that were in desperate need due to a homeless man's cancer. I helped with adoptions and events in Rancho Cordova.

In 2015, when Scottie died, a group of her supporters decided to continue her work and expand the scope. We became the Rancho Cordova Whisker Warriors. I do the organizational piece, hold meeting, as well as do the financial accounting for the organization. As a team, we set the direction of the organization. I also foster kittens when needed. I coordinate the acquisition and delivery of cat and dog food to Meals on Wheels and to Veterans in need (homeless or not).

The Whisker Warriors received the Distinguished Community Service Organization Award in 2017. We are also getting an Award from Meals on Wheels on June 6th.

Since the Rancho Cordova Moose Lodge helped us so much with Scottie's memorial, I joined their organization shortly after that event. I edit and publish the Moose Newsletter which is completed bi-monthly for the membership, and am one of the photographers for their events. I volunteer at many of their events to support to Lodge and its mission. I donated much food to food baskets given to needy Rancho Cordova residents at Thanksgiving, Christmas, and the kids summer lunches.

I volunteered at the 4th of July Celebration last year, and plan to do so again this year.

SERVICE ON THE CITY COUNCIL

9. I believe I will bring the following strengths, skills, knowledge and assets to service on the City Council.

With 20 years in financial services in many progressively responsible roles, ending promoted to Vice President. I have experience in auditing, quality control, production, compliance management, training and reporting. I have lead small teams of quality control staff. My roles required me to work effectively with senior leaders, legal, management and line staff to come up with risk-based recommendations for complex issues. I also was involved in fraud and identity theft issues at one point, working with the FBI and internal investigations, as well as communicating with customers.

I have worked as a nursing assistant, fork lift truck driver for Yamaha, cashier for Kohl's Food Store, pricing coordinator, bakery manager, coordinated mailings for a non profit, was an analyst for the County

of Yolo providing guidance to implement the TANF program in Social Services. I worked with other county analysts as well as the state, to ensure a smooth transition to the new program to help needy families.

I also worked as a professional Calligrapher, was involved in choirs and arts programs.

I am analytical, level-headed, able to work effectively with many different people well.

Ricardo Ramirez, CFO of Wells Fargo Educational Services (retired), is willing to speak on my behalf. His phone # is 916-780-3958.

10. I want to serve on the City Council because ...

I have a passion to see this city become the best possible place to live for its residents. I see such a bright future, because of the professionalism and dedication in the city staff and the council itself.

At the evening Blight Buster meetings in the Neighborhoods, there weren't just a few city staff there. There were 30-40 people! And they were from all the various departments with which the residents could have concerns or needs to relay. They stood in the back, and I could feel that this was not a job to them, this was a calling. They put in a full day serving the city, and still were here to help residents. I have seen this over and over when I attend events or come to city council meetings. It is amazing.

I see the city as using the leadership model of servant leadership, which is an open and wonderful way to lead, being open to the opinions and needs of residents and other stakeholders.

In other words, why wouldn't I want to be part of an organization that truly working together to help the city?

11. What are the most important issues facing the City?

Recognition within the larger community as a destination in its own right, to help business grow and prosper.

Homelessness, which ends up causing blight and sometimes criminal behavior.

Adequate plan in place to ensure we have the infrastructure in place to accommodate rapid growth, with all the new housing and residents coming to our city.

12. What unique background, talent or quality do you feel you will bring to the City Council that is not currently represented on the City Council?

With my strong Risk Management background, I am skilled at weighing the risk vs rewards of any issue and coming up with alternatives, perhaps even a new way of viewing the issue.

With my unique variety of experiences in life, I can bring a kind of renaissance perspective.

13. What vision do you have for future development in the City?

I am hoping we can welcome Gold River and Rosemont into our city, if at all feasible (may need some creative thinking, see above).

I want to continue emphasis on enhancing sports options for our children, as well as enhancing academic achievement.

Continue to become a magnet for the arts in the area.

Respond to the needs of businesses seeking to locate here, to make it easier for them to grow here.

Continue to support the Veterans' Village and develop other ways to provide support for those who are homeless.

COMMENTS

14. Use this space to provide any additional information or comments.

I believe my passion for this city is strong. It is growing every day. This is one great way to continue to grow and add value in this great city.

I plan to retire from Wells Fargo in January 2018, or earlier if need be to prevent conflicts of interest and increase availability for daytime meetings.

Thank you!

ADDITIONAL DOCUMENTATION

15. Upload additional documentation here including the Statement of Economic Interest (FPPC) Form 700. [Click here to download the Statement of Economic Interest \(FPPC\) Form 700.](#)

[CA Form 700 page 2.pdf](#)

16. I declare, under penalty of perjury, that all statements in this application are true and complete to the best of my knowledge and belief. I legally reside in the city limits of Rancho Cordova, am at least 18 years of age, and a registered voter of Rancho Cordova.

(o) Yes

17. Date

May 29, 2017

Thank you,
Rancho Cordova

This is an automated message generated by the Vision Content Management System™. Please do not reply directly to this email.

CALIFORNIA FORM 700
FAIR POLITICAL PRACTICES COMMISSION
A PUBLIC DOCUMENT

STATEMENT OF ECONOMIC INTERESTS
COVER PAGE

Date Initial Filing Received _____
Official Use Only

Please type or print in ink.

NAME OF FILER (LAST) (FIRST) (MIDDLE)
Kolvenbach Therese Mary

1. Office, Agency, or Court

Agency Name (Do not use acronyms) _____

Division, Board, Department, District, if applicable _____

Your Position _____

► If filing for multiple positions, list below or on an attachment. (Do not use acronyms)

Agency: _____ Position: _____

2. Jurisdiction of Office (Check at least one box)

☐ State

☐ Judge or Court Commissioner (Statewide Jurisdiction)

☐ Multi-County _____

☐ County of _____

☐ City of _____

☐ Other _____

3. Type of Statement (Check at least one box)

☒ **Annual:** The period covered is January 1, 2016, through December 31, 2016.

☐ **Leaving Office:** Date Left _____
(Check one)

-or-

The period covered is _____, through December 31, 2016.

☐ The period covered is January 1, 2016, through the date of leaving office.

-or-

☐ The period covered is _____, through the date of leaving office.

☐ **Assuming Office:** Date assumed _____

☐ **Candidate:** Election year _____ and office sought, if different than Part 1: _____

4. Schedule Summary (must complete) ► Total number of pages including this cover page: 2

Schedules attached

☐ **Schedule A-1 - Investments** – schedule attached

☒ **Schedule C - Income, Loans, & Business Positions** – schedule attached

☐ **Schedule A-2 - Investments** – schedule attached

☐ **Schedule D - Income – Gifts** – schedule attached

☐ **Schedule B - Real Property** – schedule attached

☐ **Schedule E - Income – Gifts – Travel Payments** – schedule attached

-or-

☐ **None - No reportable interests on any schedule**

5. Verification

MAILING ADDRESS STREET CITY STATE ZIP CODE
(Business or Agency Address Recommended - Public Document)

DAYTIME TELEPHONE NUMBER _____

E-MAIL ADDRESS _____

terak17@gmail.com

I have used all reasonable diligence in preparing this statement. I have reviewed this statement and to the best of my knowledge the information contained herein and in any attached schedules is true and complete. I acknowledge this is a public document.

I certify under penalty of perjury under the laws of the State of California that the foregoing is true and correct.

Date Signed 5-29-2017
(month, day, year)

Signature Therese Mary Kolvenbach
(File the originally signed statement with your filing official.)

FPPC Form 700 (2016/2017)

FPPC Advice Email: advice@fppc.ca.gov

FPPC Toll-Free Helpline: 866/275-3772 www.fppc.ca.gov

SCHEDULE C
Income, Loans, & Business
Positions
 (Other than Gifts and Travel Payments)

CALIFORNIA FORM 700

FAIR POLITICAL PRACTICES COMMISSION

Name

Therese Mary Kolvenbach

► 1. INCOME RECEIVED

NAME OF SOURCE OF INCOME

Wells Fargo Bank, N.A.

ADDRESS (Business Address Acceptable)

550 S. 4th St, Minn, MN 55415

BUSINESS ACTIVITY, IF ANY, OF SOURCE

Compliance Resource

YOUR BUSINESS POSITION

Vice President, Compliance

GROSS INCOME RECEIVED

☐ \$500 - \$1,000

☒ \$10,001 - \$100,000

☐ No Income - Business Position Only

☐ \$1,001 - \$10,000

☐ OVER \$100,000

CONSIDERATION FOR WHICH INCOME WAS RECEIVED

☒ Salary ☐ Spouse's or registered domestic partner's income
 (For self-employed use Schedule A-2.)

☐ Partnership (Less than 10% ownership. For 10% or greater use
 Schedule A-2.)

☐ Sale of _____
 (Real property, car, boat, etc.)

☐ Loan repayment

☐ Commission or ☐ Rental Income, list each source of \$10,000 or more

 (Describe)

☐ Other _____
 (Describe)

► 1. INCOME RECEIVED

NAME OF SOURCE OF INCOME

Department of Veteran's Affairs

ADDRESS (Business Address Acceptable)

1301 Clay St, Oakland CA 94612

BUSINESS ACTIVITY, IF ANY, OF SOURCE

Disability Indemnity Compensation

YOUR BUSINESS POSITION

None

GROSS INCOME RECEIVED

☐ \$500 - \$1,000

☒ \$10,001 - \$100,000

☐ No Income - Business Position Only

☐ \$1,001 - \$10,000

☐ OVER \$100,000

CONSIDERATION FOR WHICH INCOME WAS RECEIVED

☐ Salary ☐ Spouse's or registered domestic partner's income
 (For self-employed use Schedule A-2.)

☐ Partnership (Less than 10% ownership. For 10% or greater use
 Schedule A-2.)

☐ Sale of _____
 (Real property, car, boat, etc.)

☐ Loan repayment

☐ Commission or ☐ Rental Income, list each source of \$10,000 or more

 (Describe)

☒ Other Disability Indemnity Compensation
 (Describe)

► 2. LOANS RECEIVED OR OUTSTANDING DURING THE REPORTING PERIOD

* You are not required to report loans from commercial lending institutions, or any indebtedness created as part of a retail installment or credit card transaction, made in the lender's regular course of business on terms available to members of the public without regard to your official status. Personal loans and loans received not in a lender's regular course of business must be disclosed as follows:

NAME OF LENDER*

ADDRESS (Business Address Acceptable)

BUSINESS ACTIVITY, IF ANY, OF LENDER

HIGHEST BALANCE DURING REPORTING PERIOD

☐ \$500 - \$1,000

☐ \$1,001 - \$10,000

☐ \$10,001 - \$100,000

☐ OVER \$100,000

INTEREST RATE

_____% ☐ None

TERM (Months/Years)

SECURITY FOR LOAN

☐ None

☐ Personal residence

☐ Real Property

Street address

City

☐ Guarantor

☐ Other

(Describe)

Comments:

FPPC Form 700 (2016/2017) Sch. C
 FPPC Advice Email: advice@fppc.ca.gov
 FPPC Toll-Free Helpline: 866/275-3772 www.fppc.ca.gov



CITY OF RANCHO CORDOVA APPLICATION FOR APPOINTMENT TO THE CITY COUNCIL

The City of Rancho Cordova is recruiting to fill a vacancy on the City Council. The City Council establishes City policies, approves ordinances and resolutions, and makes land use decisions.

All applicants must be residents and registered voters within the city limits of Rancho Cordova. All applicants are required to disclose financial information and to file a Fair Political Practices Commission (FPPC) Statement of Economic Interest (Form 700).

Applications and Statement of Economic Interest (Form 700) must be returned to the City Clerk no later than 5:00 PM on May 30, 2017.

RECEIVED

Mindy Cuppy, MMC, City Clerk
2729 Prospect Park Drive, Rancho Cordova, CA 95670
Office: 916-851-8721, Cellular: 916-832-1419
mcuppy@cityofranchocordova.org

MAY 26 2017

Mindy Cuppy
City Of Rancho Cordova
Office of the City Clerk

TIMELINE	
5/30 at 5:00 PM	Deadline to submit application and statement of economic interest
6/5 at 5:30 PM	Applicant interviews at City Council meeting
6/19 at 5:30 PM	Swearing in of new Council Member

PERSONAL INFORMATION	
Name: Troy Konarski	
Home Address: _____	
Phone: _____	Email: TKonarski95670@yahoo.com
Number of Years as a Rancho Cordova Resident: 21 years	
Statement of Economic Interest (Form 700) Attached: ☒ yes ☐ no	

AVAILABILITY
1. The City Council regularly meets on the 1st Monday of each month beginning at 4:00 PM and the 3rd Monday of each month beginning at 5:30 PM. Special Meetings are generally on Tuesdays beginning at 5:30 PM or as needed. Meetings can last several hours. Council Members also regularly attend city-sponsored events and participate in meetings of regional agencies which could take place during the morning, afternoon or evening meetings. List any days or evenings that you would not be available. 1. Monday - Friday from 7am - 4pm, I work full time at the Department of Health Care Services as a mental health specialist for children that are involved in the social services system and need mental health services. 2. Tuesday evenings from 6:30pm -8:00pm, I am a Assistant Scout Master for Troop 601 in the Boy Scouts of America (BSA) in Rancho Cordova. 3. Saturday during Summer from 6am till 2:00pm, I am the Head Starter for the Cordova Blue Marlins.



CITY OF RANCHO CORDOVA APPLICATION FOR APPOINTMENT TO THE CITY COUNCIL

COMMUNITY SERVICE EXPERIENCE

2. List your past experience serving within the community of Rancho Cordova.

1999-2000	Candidate for the Folsom Cordova School Board
1999-2002	Member, Rancho Cordova Incorporation Committee
2000-2010	Co-Founder and Chair, Sunriver Neighborhood Association(SNA)
2004-2011	Commissioner and Chair, City of Rancho Cordova, Planning Commission
2011-2012	Manager, Rancho Cordova Little League
2012-2014	Head Coach, Mitchell Middle School Basketball Team
2014-Present	Assistant Scout Master, Troop 601 Boy Scouts of America, Rancho Cordova
2015-Present	Head Starter, Cordova Blue Marlins

SERVICE ON THE CITY COUNCIL

3. I believe I will bring the following strengths, skills, knowledge and assets to service on the City Council.

I have lived in Rancho Cordova for approximately 20 years, and I am very proud to live in this community. I have raised my children and they have gone to local schools and believe they have received an excellent education from the Folsom-Cordova School District; however there is always room for improvement. As you can see from the above activities, I have been involved with Rancho Cordova and believe it my duty to donate time and energies into the community that I live in. I have the ability to listen to opposing views and advocate for what I believe is the best solution for the entire community, not just a selected few that may or may not live in the city. My knowledge of the City of Rancho Cordova was greatly enhanced as I worked on the Planning Commission for 7 years. The Commission reviewed projects and improvements and we as Commissioners provided suggestions to improve the projects that would best serve Rancho Cordova.

4. I want to serve on the City Council because ...

It would be an honor to serve on the Rancho Cordova City Council. I have experience with several levels of government including: City of Rancho Cordova Planning Commission, and observing the LAFCO process. I have approximately 19 years of experience working for the State of California at the Department of Health Services. I want to help the City Council and city staff to address development and planning issues and increase economic opportunities for businesses that work Rancho Cordova. I want to work with the Folsom Cordova school district and the Elk Grove School district so that children that live in the City of Rancho Cordova do not need to be bused to Elk Grove schools. I want the City and Park District to come to an agreement to finish the Hagan Pool, so that Cordova High, Cordova Blue Marlins, Cordova Cordettes will have a home pool and have the pool available for all Rancho Cordova citizens and have a location to meet during Summer months. The Hagan pool is more than several pools it should be a community meeting area for the people from Mather to Sunriver to meet and build community.



CITY OF RANCHO CORDOVA APPLICATION FOR APPOINTMENT TO THE CITY COUNCIL

5. What are the most important issues facing the City?

1. Improving and continuing to manage a good image of the city and a place where people will want to live and raise a family.
2. Connecting the established Rancho Cordova (between the American River and Highway 50), to the new development (south of Highway 50 to Jackson Highway).
The connection between those two areas into one Rancho Cordova is vital to maintaining and improving our city and community. The division between areas, neighborhoods is a detriment to the continuity and goals of a united and prosperous area.
3. Having a good mixture between single family homes and multiple low income apartments is vital to having a diverse environment, over concentration of either type of housing is detrimental to the city.
4. Finally, the city will need to continue to monitor along with Sacramento County the issue of drinking water from the Aerojet property.

6. What unique background, talent or quality do you feel you will bring to the City Council that is not currently represented on the City Council?

I have the utmost respect for the City Council of Rancho Cordova. They have established and maintained a strong and growing city in the last 15 years. I would bring a background of community advocacy and professional work that has advocated for people with disabilities that are usually less fortunate. I would like to reach out to citizens from all walks of life in Rancho and first understand their needs and see if solutions that would be beneficial to them and Rancho Cordova. I have done that, as the founder and Chair of the Sunriver Neighborhood Association and I would like to expand the outreach to citizens in the city of Rancho Cordova.

7. What vision do you have for future development in the City?

Again, my vision is to have a united Rancho Cordova. This would include the development south of US 50 down Sunrise to Jackson Highway to be in the City of Rancho Cordova and to be included in one school district. If it was economically feasible to withdrawal from the Folsom Cordova district and acquire the area in Elk Grove School district. Then, Rancho Cordova would include an established area and a new area of development that need additional services and support. The City of Rancho Cordova would be the starting point and one Rancho Cordova school district would unify the citizens into one strong community. This is not an easy proposition and would cost the community in the short term; however the benefits of a united Rancho Cordova would out weight the short term hardships. It needs to be the will of the citizens to unify community.



**CITY OF RANCHO CORDOVA
APPLICATION FOR APPOINTMENT TO THE CITY COUNCIL**

COMMENTS

8. Use this space to provide any additional information or comments.

I am proud to be raising my family in Rancho Cordova. I believe in the schools my children have attended: Peter J Shield, Mather Heights, Mitchell Middle School and Cordova High School have received an excellent education. It is troubling to see friends and community members that feel they need to send their children to Folsom, or other school districts because they feel the children will not be safe in a Rancho Cordova school. This is an issue that the City of Rancho Cordova must address with the Folsom Cordova school district and provide solutions so that children go to schools in their own neighborhoods.

As I stated earlier, I have over 20 years living in Rancho Cordova and I have the experience to help the city address and solve issues that will improve our community and our way of life. Thank you for this opportunity.

ADDITIONAL DOCUMENTATION

9. Upload additional documentation here including the Statement of Economic Interest (FPPC) Form 700.

See Attached FPPC Form 700.

I declare, under penalty of perjury, that all statements in this application are true and complete to the best of my knowledge and belief. I legally reside in the city limits of Rancho Cordova, am at least 18 years of age, and a registered voter of Rancho Cordova.

Signature: _____

[Handwritten Signature: J. L. Konak]

Date: 5/26/17

STATEMENT OF ECONOMIC INTERESTS

 Date Initial Filing Received _____
 Official Use Only

COVER PAGE

Please type or print in ink.

NAME OF FILER (LAST)	(FIRST)	(MIDDLE)
Konarski	Troy	L

1. Office, Agency, or Court

Agency Name (Do not use acronyms)

City of Rancho Cordova

Division, Board, Department, District, if applicable

Your Position

City

Council Member

▶ If filing for multiple positions, list below or on an attachment. (Do not use acronyms)

Agency: _____ Position: _____

2. Jurisdiction of Office (Check at least one box)
☐ State

☐ Judge or Court Commissioner (Statewide Jurisdiction)

☐ Multi-County _____

☐ County of _____

☒ City of Rancho Cordova

☐ Other _____

3. Type of Statement (Check at least one box)
☐ **Annual:** The period covered is January 1, 2016, through December 31, 2016.

-or-

The period covered is ____/____/____, through December 31, 2016.

☒ **Assuming Office:** Date assumed 06 / 05 / 2017

☐ **Leaving Office:** Date Left ____/____/____
 (Check one)

☐ The period covered is January 1, 2016, through the date of leaving office.

-or-

☐ The period covered is ____/____/____, through the date of leaving office.

☐ **Candidate:** Election year _____ and office sought, if different than Part 1: _____

4. Schedule Summary (must complete) ▶ Total number of pages including this cover page: 1
Schedules attached
☐ **Schedule A-1 - Investments** – schedule attached

☐ **Schedule C - Income, Loans, & Business Positions** – schedule attached

☐ **Schedule A-2 - Investments** – schedule attached

☐ **Schedule D - Income – Gifts** – schedule attached

☐ **Schedule B - Real Property** – schedule attached

☐ **Schedule E - Income – Gifts – Travel Payments** – schedule attached

-or-

☒ **None - No reportable interests on any schedule**
5. Verification

MAILING ADDRESS	STREET	CITY	STATE	ZIP CODE
(Business or Agency Address Recommended - Public Document)				

DAYTIME TELEPHONE NUMBER

E-MAIL ADDRESS

TKonarski95670@yahoo.com

I have used all reasonable diligence in preparing this statement. I have reviewed this statement and to the best of my knowledge the information contained herein and in any attached schedules is true and complete. I acknowledge this is a public document.

I certify under penalty of perjury under the laws of the State of California that the foregoing is true and correct.

 Date Signed 05/26/2017
 (month, day, year)

Signature

(File the originally signed statement with your filing official.)

RECEIVED

From: webmaster@cityofranhocordova.org
To: [Mindy Cuppy](#)
Subject: Rancho Cordova: Application for Appointment to the City Council
Date: Thursday, May 18, 2017 8:09:09 PM

MAY 19 2017

 City Of Rancho Cordova
 Office of the City Clerk

A new entry to a form/survey has been submitted.

Form Name: City of Rancho Cordova Application for Appointment to the City Council
Date & Time: 05/18/2017 8:09 PM
Response #: 2
Submitter ID: 1606
IP address: 104.176.34.255
Time to complete: 55 min. , 21 sec.

Survey Details

Page 1

PERSONAL INFORMATION

1. Name

Derald Langwell

2. Home Address

3. Phone

4. Email

derald_langwell@sbcglobal.net

5. Number of Years as a Rancho Cordova Resident

24 years

6. Statement of Economic Interest (Form 700) Attached (You will be prompted to upload this form shortly.) [Click here to download the Statement of Economic Interest \(FPPC\) Form 700.](#)

☐ Yes

AVAILABILITY

7. The City Council regularly meets on the 1st Monday of each month beginning at 4:00 PM and the 3rd Monday of each month beginning at 5:30 PM. Special Meetings are generally on Tuesdays beginning

at 5:30 PM or as needed. Meetings can last several hours. Council Members also regularly attend city-sponsored events and participate in meetings of regional agencies which could take place during the morning, afternoon or evening meetings. List any days or evenings that you would not be available.

I am retired and available at most times.

COMMUNITY SERVICE EXPERIENCE

8. List your past experience serving within the community of Rancho Cordova.

For the past 2 1/2 to 3 years I have attended Council meetings on a regular basis. I would estimate that I have attended in excess of 80% of the meetings and work sessions. I have no affiliation with any group in Rancho Cordova, I am just a concerned citizen that tries to see what is happening in the community and express opinions when I feel they are necessary to bring the Council's attention to areas that I feel are being overlooked or not expressed otherwise.

SERVICE ON THE CITY COUNCIL

9. I believe I will bring the following strengths, skills, knowledge and assets to service on the City Council.

I am a very logical person and believe I will bring reasoned thought to the Council. I have 68 years of life experience, I can work with others.

10. I want to serve on the City Council because ...

I think that the Council can use a fresh face that is not associated with any particular group. I want to try to help the City advance in a diverse and positive manner. I feel that I can provide a fresh perspective to the Council. I do not wish to be a permanent Council member. If selected I will not run in the 2018 election thereby allowing the citizens of Rancho Cordova an opportunity to make a fresh selection.

11. What are the most important issues facing the City?

Homelessness, revitalizing the older sections of the city. Maintaining City infrastructure. Ensuring that Rancho Cordova maintains a diverse population and work opportunities. Affordable housing for first time home buyers. Quality education for K-12 students.

12. What unique background, talent or quality do you feel you will bring to the City Council that is not currently represented on the City Council?

From my observations at the Council meetings I do not feel that there is adequate representation of blue collar citizens. I believe I can provide a perspective from that point of view.

13. What vision do you have for future development in the City?

I would like to see the City continue to grow with a diverse population and diverse employment opportunities. I would like to see greater entertainment and recreational opportunities. Hopefully the City can continue and improve solutions to homelessness.

COMMENTS

14. Use this space to provide any additional information or comments.

Not answered

ADDITIONAL DOCUMENTATION

15. Upload additional documentation here including the Statement of Economic Interest (FPPC) Form 700. [Click here to download the Statement of Economic Interest \(FPPC\) Form 700.](#)
[Form700.pdf](#)

16. I declare, under penalty of perjury, that all statements in this application are true and complete to the best of my knowledge and belief. I legally reside in the city limits of Rancho Cordova, am at least 18 years of age, and a registered voter of Rancho Cordova.

(o) Yes

17. Date

18/05/2017

Thank you,

Rancho Cordova

This is an automated message generated by the Vision Content Management System™. Please do not reply directly to this email.

CALIFORNIA FORM 700
 FAIR POLITICAL PRACTICES COMMISSION
 A PUBLIC DOCUMENT

STATEMENT OF ECONOMIC INTERESTS

Date Initial Filing Received
 Official Use Only

COVER PAGE

Please type or print in ink.

NAME OF FILER (LAST)	(FIRST)	(MIDDLE)
Langwell	Derald	W

1. Office, Agency, or Court

Agency Name (Do not use acronyms)

City of Rancho Cordova

Division, Board, Department, District, if applicable

Your Position

City Council

Council Member

► If filing for multiple positions, list below or on an attachment. (Do not use acronyms)

Agency: _____ Position: _____

2. Jurisdiction of Office (Check at least one box)

☐ State

☐ Judge or Court Commissioner (Statewide Jurisdiction)

☐ Multi-County _____

☐ County of _____

☒ City of Rancho Cordova

☐ Other _____

3. Type of Statement (Check at least one box)

☐ **Annual:** The period covered is January 1, 2016, through December 31, 2016.

-or-

The period covered is ____/____/____, through December 31, 2016.

☐ **Assuming Office:** Date assumed ____/____/____

☐ **Leaving Office:** Date Left ____/____/____
 (Check one)

☐ The period covered is January 1, 2016, through the date of leaving office.

-or-

☐ The period covered is ____/____/____, through the date of leaving office.

☐ **Candidate:** Election year 2017 and office sought, if different than Part 1: _____

4. Schedule Summary (must complete) ► Total number of pages including this cover page: _____

Schedules attached

☐ **Schedule A-1 - Investments** – schedule attached

☐ **Schedule C - Income, Loans, & Business Positions** – schedule attached

☐ **Schedule A-2 - Investments** – schedule attached

☐ **Schedule D - Income – Gifts** – schedule attached

☒ **Schedule B - Real Property** – schedule attached

☐ **Schedule E - Income – Gifts – Travel Payments** – schedule attached

-or-

☐ **None - No reportable interests on any schedule**

5. Verification

MAILING ADDRESS	STREET	CITY	STATE	ZIP CODE
(Business or Agency Address Recommended - Public Document)				

DAYTIME TELEPHONE NUMBER

E-MAIL ADDRESS

derald_langwell@sbcglobal.net

I have used all reasonable diligence in preparing this statement. I have reviewed this statement and to the best of my knowledge the information contained herein and in any attached schedules is true and complete. I acknowledge this is a public document.

I certify under penalty of perjury under the laws of the State of California that the foregoing is true and correct.

Date Signed 05/18/2017
 (month, day, year)

Signature _____
 (File the originally signed statement with your filing official.)

SCHEDULE B

Interests in Real Property

(Including Rental Income)

CALIFORNIA FORM 700
FAIR POLITICAL PRACTICES COMMISSION

Name Derald W Langwell

▶ ASSESSOR'S PARCEL NUMBER OR STREET ADDRESS

10320 Brenda Way

CITY

Rancho Cordova

FAIR MARKET VALUE

- ☐ \$2,000 - \$10,000
☐ \$10,001 - \$100,000
☒ \$100,001 - \$1,000,000
☐ Over \$1,000,000

IF APPLICABLE, LIST DATE:

 / 16 / 16
 ACQUIRED DISPOSED

NATURE OF INTEREST

☒ Ownership/Deed of Trust ☐ Easement

☐ Leasehold Yrs. remaining ☐ Other

IF RENTAL PROPERTY, GROSS INCOME RECEIVED

- ☐ \$0 - \$499 ☒ \$500 - \$1,000 ☐ \$1,001 - \$10,000
☐ \$10,001 - \$100,000 ☐ OVER \$100,000

SOURCES OF RENTAL INCOME: If you own a 10% or greater interest, list the name of each tenant that is a single source of income of \$10,000 or more.

☐ None

▶ ASSESSOR'S PARCEL NUMBER OR STREET ADDRESS

CITY

FAIR MARKET VALUE

- ☐ \$2,000 - \$10,000
☐ \$10,001 - \$100,000
☐ \$100,001 - \$1,000,000
☐ Over \$1,000,000

IF APPLICABLE, LIST DATE:

 / 16 / 16
 ACQUIRED DISPOSED

NATURE OF INTEREST

☐ Ownership/Deed of Trust ☐ Easement

☐ Leasehold Yrs. remaining ☐ Other

IF RENTAL PROPERTY, GROSS INCOME RECEIVED

- ☐ \$0 - \$499 ☐ \$500 - \$1,000 ☐ \$1,001 - \$10,000
☐ \$10,001 - \$100,000 ☐ OVER \$100,000

SOURCES OF RENTAL INCOME: If you own a 10% or greater interest, list the name of each tenant that is a single source of income of \$10,000 or more.

☐ None

* You are not required to report loans from commercial lending institutions made in the lender's regular course of business on terms available to members of the public without regard to your official status. Personal loans and loans received not in a lender's regular course of business must be disclosed as follows:

NAME OF LENDER*

ADDRESS (Business Address Acceptable)

BUSINESS ACTIVITY, IF ANY, OF LENDER

INTEREST RATE TERM (Months/Years)

 % ☐ None

HIGHEST BALANCE DURING REPORTING PERIOD

- ☐ \$500 - \$1,000 ☐ \$1,001 - \$10,000
☐ \$10,001 - \$100,000 ☐ OVER \$100,000

☐ Guarantor, if applicable

NAME OF LENDER*

ADDRESS (Business Address Acceptable)

BUSINESS ACTIVITY, IF ANY, OF LENDER

INTEREST RATE TERM (Months/Years)

 % ☐ None

HIGHEST BALANCE DURING REPORTING PERIOD

- ☐ \$500 - \$1,000 ☐ \$1,001 - \$10,000
☐ \$10,001 - \$100,000 ☐ OVER \$100,000

☐ Guarantor, if applicable

Comments: _____

CITY OF RANCHO CORDOVA
APPLICATION FOR APPOINTMENT TO THE CITY COUNCIL



The City of Rancho Cordova is recruiting to fill a vacancy on the City Council. The City Council establishes City policies, approves ordinances and resolutions, and makes land use decisions.

All applicants must be residents and registered voters within the city limits of Rancho Cordova. All applicants are required to disclose financial information and to file a Fair Political Practices Commission (FPPC) Statement of Economic Interest (Form 700).

Applications and Statement of Economic Interest (Form 700) must be returned to the City Clerk no later than 5:00 PM on May 30, 2017.

Mindy Cuppy, MMC, City Clerk
 2729 Prospect Park Drive, Rancho Cordova, CA 95670
 Office: 916-851-8721, Cellular: 916-832-1419
mcuppy@cityofranhocordova.org

TIMELINE	
5/30 at 5:00 PM	Deadline to submit application and statement of economic interest
6/5 at 5:30 PM	Applicant interviews at City Council meeting
6/19 at 5:30 PM	Swearing in of new Council Member

PERSONAL INFORMATION	
Name:	Andrea MacDonald
Home Address:	
Phone:	Email: andismagicapron@gmail.com
Number of Years as a Rancho Cordova Resident:	1-1/2
Statement of Economic Interest (Form 700) Attached:	☒ yes ☐ no

AVAILABILITY
1. The City Council regularly meets on the 1st Monday of each month beginning at 4:00 PM and the 3rd Monday of each month beginning at 5:30 PM. Special Meetings are generally on Tuesdays beginning at 5:30 PM or as needed. Meetings can last several hours. Council Members also regularly attend city-sponsored events and participate in meetings of regional agencies which could take place during the morning, afternoon or evening meetings. List any days or evenings that you would not be available. I am retired, and do not have a set schedule. The only date in the foreseeable future that I am not available is August 21, 2017. (I am attending the California Master Gardener Conference in Long Beach, California, and I am one of the Project Managers for the event.) I am available for all other dates.



**CITY OF RANCHO CORDOVA
APPLICATION FOR APPOINTMENT TO THE CITY COUNCIL**

COMMUNITY SERVICE EXPERIENCE

2. List your past experience serving within the community of Rancho Cordova.

I purchased a home in Rancho Cordova 1-1/2 years ago. Since moving here, I have lectured locally as a volunteer Master Gardener on such topics as sustainable urban landscapes and responsible gardening practices. I also served as a docent at a Rancho Cordova home for the recent Native Plant Garden Tour.

SERVICE ON THE CITY COUNCIL

3. I believe I will bring the following strengths, skills, knowledge and assets to service on the City Council.

I am a former educator with experience in both public and private schools. I am familiar with the challenges facing administration and teachers, as well as students and their families. As a chef, I have served meals to the homeless. I have mentored economically disadvantaged students. I understand the challenges that families face, such as child care and after-school care, juggling jobs, affordable housing, food deficit, and reliable transportation. I know that building community partnerships, and leveraging and utilizing available resources are critical to solving community problems. It takes a community to fix a community. I am pragmatic, organized, and strongly believe in accountability.

4. I want to serve on the City Council because

I am retired and now have more time to devote to my local community. It is one thing to complain about community issues and expect someone else to fix problems, and quite another to roll up one's sleeves and get to work solving issues.



CITY OF RANCHO CORDOVA APPLICATION FOR APPOINTMENT TO THE CITY COUNCIL

5. What are the most important issues facing the City?

Homelessness and hunger are problems I see within the city. According to the Bureau of Labor statistics, unemployment in Rancho Cordova is 5.7%, down from 6.3% at this time last year. While this is an improvement, the national average is 4.4%. Likewise, local crime has dropped drastically within the past five years, however, we are still above the national average. There are several light rail stations within the city limits, but only 4% of the 50,000 daily commuters take advantage of public transportation (bestplaces.net). "The last mile" is the issue, with few viable options for commuting from the rail station to the work place. More people using public transportation would mean better air quality and less freeway congestion. Another important issue for Rancho Cordova is image. This is a thriving and dynamic community, with so much to offer, and others need to know that!

6. What unique background, talent or quality do you feel you will bring to the City Council that is not currently represented on the City Council?

I have always volunteered in the various communities in which I have lived. I have cooked and served meals for the homeless, led classes in urban farming, collected coats for disadvantaged school children, and designed a roof top garden for patients and their families at Primary Children's Hospital in Salt Lake City. I have organized adult endurance events, from marathons and triathlons to bicycle time trials. I interned at Chez Panisse in Berkeley, where I was introduced to Alice Waters' prototype schoolyard garden. I have traveled to Eastern and Central Europe, Armenia, China, Mexico, and Canada. I have also traveled throughout the United States, and twice I bicycled across Iowa. Whether domestic or abroad, I stray from the beaten path, and talk to the locals who actually live in the places I visit—what is day to day life like? what problems are there? how does health care work? what type of education system? If you listen, there is so much to learn.

7. What vision do you have for future development in the City?

I would like to see easier and safer bicycling and pedestrian options, an increase in local businesses that hire local residents, improved schools, and community gardens to replace empty lots. I would like to encourage the continuation of neighborhood infrastructure projects, and programs such as the Cordova Creek Naturalization Project and the Free Trees Program, and promote programs that enhance the lives of residents and encourage community volunteer opportunities.



**CITY OF RANCHO CORDOVA
APPLICATION FOR APPOINTMENT TO THE CITY COUNCIL**

COMMENTS

8. Use this space to provide any additional information or comments.

I grew up in the San Joaquin Valley, and earned a B.A. in English from California State University at Bakersfield. I taught elementary school for 20 years, much of that at the Charlie Keyan Armenian School in Fresno. I then earned an AOS degree as a Culinary Arts Professional. I moved to Salt Lake City for my husband's job, and while there I worked in a high school behavior disorder classroom. I moved on to teach Culinary Arts at the International Culinary School at the Salt Lake Art Institute. We retired, returned to California, and relocated to the Sacramento area to be closer to family. We rented for a year, exploring the greater Sacramento area, and found the ideal home in Rancho Cordova.

I have been a Master Gardener since 1997, first in Fresno County, then Salt Lake County, and now Sacramento County. I enjoy volunteering in a program that provides sound scientific knowledge to the public.

ADDITIONAL DOCUMENTATION

9. Upload additional documentation here including the Statement of Economic Interest (FPPC) Form 700.

See attached.

I declare, under penalty of perjury, that all statements in this application are true and complete to the best of my knowledge and belief. I legally reside in the city limits of Rancho Cordova, am at least 18 years of age, and a registered voter of Rancho Cordova.

Signature: Andrea MacDonald Date: 5/30/2017

CALIFORNIA FORM 700
 FAIR POLITICAL PRACTICES COMMISSION
 A PUBLIC DOCUMENT

STATEMENT OF ECONOMIC INTERESTS
COVER PAGE

Date Initial Filing Received
 Official Use Only

Please type or print in ink.

NAME OF FILER (LAST)	(FIRST)	(MIDDLE)
MacDonald	Andrea	Lynn

1. Office, Agency, or Court

Agency Name (Do not use acronyms)

City of Rancho Cordova

Division, Board, Department, District, if applicable

Rancho Cordova City Council

Your Position

City Council Member

► If filing for multiple positions, list below or on an attachment. (Do not use acronyms)

Agency: _____ Position: _____

2. Jurisdiction of Office (Check at least one box)

☐ State

☐ Judge or Court Commissioner (Statewide Jurisdiction)

☐ Multi-County _____

☐ County of _____

☒ City of Rancho Cordova

☐ Other _____

3. Type of Statement (Check at least one box)

☒ **Annual:** The period covered is January 1, 2016, through December 31, 2016.

-or-

The period covered is _____, through December 31, 2016.

☐ **Leaving Office:** Date Left _____
 (Check one)

☐ The period covered is January 1, 2016, through the date of leaving office.

-or-

☐ The period covered is _____, through the date of leaving office.

☐ **Assuming Office:** Date assumed _____

☐ **Candidate:** Election year _____ and office sought, if different than Part 1: _____

4. Schedule Summary (must complete) ► Total number of pages including this cover page: _____

Schedules attached

☐ **Schedule A-1 - Investments** – schedule attached

☒ **Schedule C - Income, Loans, & Business Positions** – schedule attached

☐ **Schedule A-2 - Investments** – schedule attached

☐ **Schedule D - Income – Gifts** – schedule attached

☐ **Schedule B - Real Property** – schedule attached

☐ **Schedule E - Income – Gifts – Travel Payments** – schedule attached

-or-

☐ **None - No reportable interests on any schedule**

5. Verification

MAILING ADDRESS _____ STREET _____ CITY _____ STATE _____ ZIP CODE _____
 (Business or Agency Address Recommended - Public Document)

DAYTIME TELEPHONE NUMBER _____

E-MAIL ADDRESS _____

andismagicapron@gmail.com

I have used all reasonable diligence in preparing this statement. I have reviewed this statement and to the best of my knowledge the information contained herein and in any attached schedules is true and complete. I acknowledge this is a public document.

I certify under penalty of perjury under the laws of the State of California that the foregoing is true and correct.

Date Signed 5/30/2017
 (month, day, year)

Signature Andrea MacDonald
 (File the originally signed statement with your filing official.)

SCHEDULE C

Income, Loans, & Business Positions

(Other than Gifts and Travel Payments)

CALIFORNIA FORM 700
FAIR POLITICAL PRACTICES COMMISSION
Name Andrea MacDonald

▶ 1. INCOME RECEIVED

NAME OF SOURCE OF INCOME

United States Railroad Retirement Board

ADDRESS (Business Address Acceptable)

844 N. Rush St., Chicago, IL 60611-1275

BUSINESS ACTIVITY, IF ANY, OF SOURCE

YOUR BUSINESS POSITION

Retired

GROSS INCOME RECEIVED

☐ No Income - Business Position Only☐ \$500 - \$1,000☐ \$1,001 - \$10,000☒ \$10,001 - \$100,000☐ OVER \$100,000

CONSIDERATION FOR WHICH INCOME WAS RECEIVED

☐ Salary☐ Spouse's or registered domestic partner's income
(For self-employed use Schedule A-2.)☐ Partnership (Less than 10% ownership. For 10% or greater use
Schedule A-2.)☐ Sale of

(Real property, car, boat, etc.)

☐ Loan repayment☐ Commission or☐ Rental Income, list each source of \$10,000 or more

(Describe)

☒ Other

Retirement Benefits

(Describe)

▶ 1. INCOME RECEIVED

NAME OF SOURCE OF INCOME

ADDRESS (Business Address Acceptable)

BUSINESS ACTIVITY, IF ANY, OF SOURCE

YOUR BUSINESS POSITION

GROSS INCOME RECEIVED

☐ No Income - Business Position Only☐ \$500 - \$1,000☐ \$1,001 - \$10,000☐ \$10,001 - \$100,000☐ OVER \$100,000

CONSIDERATION FOR WHICH INCOME WAS RECEIVED

☐ Salary☐ Spouse's or registered domestic partner's income
(For self-employed use Schedule A-2.)☐ Partnership (Less than 10% ownership. For 10% or greater use
Schedule A-2.)☐ Sale of

(Real property, car, boat, etc.)

☐ Loan repayment☐ Commission or☐ Rental Income, list each source of \$10,000 or more

(Describe)

☐ Other

(Describe)

▶ 2. LOANS RECEIVED OR OUTSTANDING DURING THE REPORTING PERIOD

* You are not required to report loans from commercial lending institutions, or any indebtedness created as part of a retail installment or credit card transaction, made in the lender's regular course of business on terms available to members of the public without regard to your official status. Personal loans and loans received not in a lender's regular course of business must be disclosed as follows:

NAME OF LENDER*

ADDRESS (Business Address Acceptable)

BUSINESS ACTIVITY, IF ANY, OF LENDER

HIGHEST BALANCE DURING REPORTING PERIOD

☐ \$500 - \$1,000☐ \$1,001 - \$10,000☐ \$10,001 - \$100,000☐ OVER \$100,000

INTEREST RATE

TERM (Months/Years)

_____%

☐ None

SECURITY FOR LOAN

☐ None☐ Personal residence☐ Real Property

Street address

City

☐ Guarantor☐ Other

(Describe)

Comments:

SCHEDULE C
Income, Loans, & Business
Positions
 (Other than Gifts and Travel Payments)

CALIFORNIA FORM 700 FAIR POLITICAL PRACTICES COMMISSION Name William MacDonald
--

▶ 1. INCOME RECEIVED

NAME OF SOURCE OF INCOME

United States Railroad Retirement Board

ADDRESS (Business Address Acceptable)

844 N. Rush St., Chicago, IL 60611-1275

BUSINESS ACTIVITY, IF ANY, OF SOURCE

YOUR BUSINESS POSITION

Retired

GROSS INCOME RECEIVED

☐ No Income - Business Position Only☐ \$500 - \$1,000☐ \$1,001 - \$10,000☒ \$10,001 - \$100,000☐ OVER \$100,000

CONSIDERATION FOR WHICH INCOME WAS RECEIVED

☐ Salary☐ Spouse's or registered domestic partner's income
(For self-employed use Schedule A-2.)☐ Partnership (Less than 10% ownership. For 10% or greater use
Schedule A-2.)☐ Sale of

(Real property, car, boat, etc.)

☐ Loan repayment☐ Commission or☐ Rental Income, list each source of \$10,000 or more

(Describe)

☒ Other

Retirement Benefits

(Describe)

▶ 1. INCOME RECEIVED

NAME OF SOURCE OF INCOME

Union Pacific Pension Committee

ADDRESS (Business Address Acceptable)

1400 Douglas St., Stop 1620, Omaha, NE 68179

BUSINESS ACTIVITY, IF ANY, OF SOURCE

YOUR BUSINESS POSITION

Retired

GROSS INCOME RECEIVED

☐ No Income - Business Position Only☐ \$500 - \$1,000☐ \$1,001 - \$10,000☒ \$10,001 - \$100,000☐ OVER \$100,000

CONSIDERATION FOR WHICH INCOME WAS RECEIVED

☐ Salary☐ Spouse's or registered domestic partner's income
(For self-employed use Schedule A-2.)☐ Partnership (Less than 10% ownership. For 10% or greater use
Schedule A-2.)☐ Sale of

(Real property, car, boat, etc.)

☐ Loan repayment☐ Commission or☐ Rental Income, list each source of \$10,000 or more

(Describe)

☒ Other

Retirement Benefits

(Describe)

▶ 2. LOANS RECEIVED OR OUTSTANDING DURING THE REPORTING PERIOD

* You are not required to report loans from commercial lending institutions, or any indebtedness created as part of a retail installment or credit card transaction, made in the lender's regular course of business on terms available to members of the public without regard to your official status. Personal loans and loans received not in a lender's regular course of business must be disclosed as follows:

NAME OF LENDER*

ADDRESS (Business Address Acceptable)

BUSINESS ACTIVITY, IF ANY, OF LENDER

HIGHEST BALANCE DURING REPORTING PERIOD

☐ \$500 - \$1,000☐ \$1,001 - \$10,000☐ \$10,001 - \$100,000☐ OVER \$100,000

INTEREST RATE

_____% ☐ None

TERM (Months/Years)

60 months

SECURITY FOR LOAN

☐ None☐ Personal residence☐ Real Property

Street address

City

☐ Guarantor☐ Other

(Describe)

Comments:

From: webmaster@cityofranchocordova.org
To: [Mindy Cuppy](#)
Subject: Rancho Cordova: Application for Appointment to the City Council
Date: Monday, May 29, 2017 2:06:34 PM

A new entry to a form/survey has been submitted.

Form Name: City of Rancho Cordova Application for Appointment to the City Council
Date & Time: 05/29/2017 2:06 PM
Response #: 5
Submitter ID: 1629
IP address: 73.151.46.115
Time to complete: 47 min. , 59 sec.

RECEIVED

MAY 29 2017
Mindy Cuppy
 City Of Rancho Cordova
 Office of the City Clerk

Survey Details

Page 1

PERSONAL INFORMATION

1. Name

Valarie Jean Martin

2. Home Address

3. Phone

4. Email

VJMartin2016@gmail.com

5. Number of Years as a Rancho Cordova Resident

10

6. Statement of Economic Interest (Form 700) Attached (You will be prompted to upload this form shortly.) [Click here to download the Statement of Economic Interest \(FPPC\) Form 700.](#)

☐ Yes

AVAILABILITY

7. The City Council regularly meets on the 1st Monday of each month beginning at 4:00 PM and the 3rd Monday of each month beginning at 5:30 PM. Special Meetings are generally on Tuesdays beginning

at 5:30 PM or as needed. Meetings can last several hours. Council Members also regularly attend city-sponsored events and participate in meetings of regional agencies which could take place during the morning, afternoon or evening meetings. List any days or evenings that you would not be available.

None

COMMUNITY SERVICE EXPERIENCE

8. List your past experience serving within the community of Rancho Cordova.

I have tutored in Rancho Cordova for just over 7 years, I was the Canvassing Captain for the Bernie Sanders Campaign in Rancho Cordova during 2015-2016, and was an elected delegate to the Democratic National Convention. I also ran for the position of member of the board of Trustees for the Los Rios Community College District, where I garnered nearly 15,000 votes, coming in second in a race of three.

SERVICE ON THE CITY COUNCIL

9. I believe I will bring the following strengths, skills, knowledge and assets to service on the City Council.

I have an extensive educational background, terminating in a Master of Science in Education, focusing on Mathematics for grades 6-9. These are the grades in which a student must master concepts of higher mathematics, or be left behind until college. My logical reasoning skills were honed at UC, Berkeley, and frequently, my ability to "think outside the box" allows me to grasp details which may work at odds with project proposals, and to view documents from differing aspects. Currently, I hold a position of VP for Environmental Issues with the Wellstone Progressive Democrats of Sacramento. Our committee provides education to the community regarding critical issues affecting our environment.

Service to the community is one's duty. This firm belief was sprouted first as a Girl Scout, as a twelve year member; as a child, when I served by working on the J. F. Kennedy campaign, taking to heart his message, regarding service to one's country and community; later as a Cub Scout Leader; and as a member of the St. Joseph's School Board in Pinole, California. Service to the least among us is my highest priority.

I will diligently attend to the duties placed before me, and proudly represent the ideals of the Rancho Cordova City Council.

10. I want to serve on the City Council because ...

The City of Rancho Cordova is a sprawling collection of many differing communities, with a diversity that is awe inspiring. Sometimes, however, these communities have the feel of being islands without connection. My addressed designation reads, "Sacramento, 95827," and I have felt like an outsider, without the ability to impact decisions made for the City. I would like to help change that feeling of isolation, to one of inclusion by supporting the establishment of Community Organizations, so that all residents will be able to have a voice in how their community fits into the larger puzzle that is the City of Rancho Cordova.

Education, and safety are two of my focal points when approaching the manner in which a successful community is run. While there are many excellent programs offered by Rancho Cordova Parks and Recreation, too many of these are underrepresented in the lower income areas of the City. It is in these areas, that programs which offer support to residents from grade school through retirement, are most

needed. It is my desire that the Council investigate, and make a priority of establishing these programs.

It is my belief that, through my unique life experience, I will be able to offer perspectives that will enhance the strength of this Board, and the communities it supervises.

11. What are the most important issues facing the City?

My highest concern regards the sheer number of homeless individuals, and families in our region, as well as our state. We need to formulate a plan with which to help these people become working and thriving members of our communities. No resident of our City should suffer from hunger or homelessness. Together, we can address and rectify this pressing need.

Small businesses are also of concern. Since the inception of monstrous, corporately-owned stores, such as Walmart, and chain, fast-food enterprises, the Mom and Pop stores of all varieties have been forced out of business. We have lost fabric stores, quaint specialty and variety stores, local drugstores, and all but a few "coffee shops," where inexpensive but wholesome meals are served, and coffee refills brought to your table. We still need these venues throughout our communities with places where one could walk from home. These, will also help support the ideal of community. These planned implementations would also decrease the need for traffic, cutting down the usage of fossil fuels, help lessen the carbon effect on our environment, and have a health impact as well. We absolutely must find alternatives to the "one-person-one-car" direction that our isolated residents have adopted. This brings me to the next issue of regional transit.

We must take regional transit in our community to the next level, and I believe that the cost incurred should be shared by those developers profiting from each community. With population density expanding at such an increasing rate, we absolutely must provide alternatives to driving by car. Sacramento RT provides only the bare minimum of buses and trains throughout our communities, and even these do not run twenty four hours a day. We are forcing twentieth century transit into twenty-first century needs, and they do not measure up. Rancho Cordova will shine as a city, with an example of how to manage the actual needs of its citizenry by fully addressing this issue.

12. What unique background, talent or quality do you feel you will bring to the City Council that is not currently represented on the City Council?

Having been raised with the morality and traditions of my Native American ancestors, I value those who give all, in the support of the least-able among us. I have carried these values throughout my life in fighting for issues of Social Justice; of working toward and fighting for our environment; and in the passing on of knowledge, both as a teacher, and as a community educator, addressing community needs.

Born in the early 1950s to a middle class working family, once grown, I have lived near, or lower than, the poverty level for the rest of my life. As a newly single mother of four, I reentered college in 1989, transferred to the University of California, Berkeley, and completed two majors, Native American Studies and Psychology by 1994. I was chosen by the Psychology Department to be the Commencement Speaker, an honor that I had also held from my Bay Area High School, in 1971. I have the ability to persevere and to relate to the experiences of nearly all working members in our community. I value the opinion, and needs of the community at large.

I have worked in many different environments, having generally excelled at each. Most groups that I have worked with have considered me as a valuable asset, a leader, and a team worker. In a leadership position, I believe in leading by example, with decisions made by consensus. I believe in supporting my

peers, even when the consensus runs against my wishes, to the utmost of my capabilities. However, I do draw the line when my morals run contrary to the issue at hand.

13. What vision do you have for future development in the City?

My ideal city is a collection of communities, each with physical assets that promote education, communication, activity, environmental sustainability, and the basic needs of the community, like stores, community gardens, medical clinics, a credit union, and transit that fully supports their needs. This is why I value small business to the greatest extent.

I believe that the larger spaces being evacuated by such companies as Aerojet, whose pollution record is an abomination, will be replaced by green energy companies. With the support of the City Planner, and incentives for entrepreneurial start-ups, we can become the envy of other cities by truly supporting such endeavors. These new enterprises will also need the advanced transportation of a revamped City RT.

More community centered recreation areas, such as the storm run-off lake near Douglas, and Zinfandel, will support community pride and cohesiveness. Collaboration with community clubs, volunteers from local small businesses, and Girl and Boy Scouting, or other non-sectarian youth organizations will have places to demonstrate their commitment to the community. Entrepreneurs can be encouraged to run small businesses, such as paddle boats, and concession stands to draw our residents out of complacency, and into areas that promote community involvement. These are the things that make a community more valuable. Attention to these locations, and community organizations will also make the City of Rancho Cordova the envy of other cities!

COMMENTS

14. Use this space to provide any additional information or comments.

Having lived in Rancho Cordova for a decade, I wish to help make it a more vibrant and inclusive city. While the city's coffers run on industry, it is the people that make a community great. I would love to both represent and help shepherd our people into the active, clean, and vibrant City of Rancho Cordova of the Twenty-first Century!

ADDITIONAL DOCUMENTATION

15. Upload additional documentation here including the Statement of Economic Interest (FPPC) Form 700. [Click here to download the Statement of Economic Interest \(FPPC\) Form 700.](#)

[FPPCForm700 rancho cordova city council.pdf](#)

16. I declare, under penalty of perjury, that all statements in this application are true and complete to the best of my knowledge and belief. I legally reside in the city limits of Rancho Cordova, am at least 18 years of age, and a registered voter of Rancho Cordova.

(o) Yes

17. Date

May 29, 2017

Thank you,
Rancho Cordova

This is an automated message generated by the Vision Content Management System™. Please do not reply directly to this email.

CALIFORNIA FORM 700
FAIR POLITICAL PRACTICES COMMISSION
A PUBLIC DOCUMENT

STATEMENT OF ECONOMIC INTERESTS

Date Initial Filing Received
Official Use Only

COVER PAGE

Please type or print in ink.

NAME OF FILER (LAST) (FIRST) (MIDDLE)
Martin Valarie Jean

1. Office, Agency, or Court

Agency Name (Do not use acronyms)

City of Rancho Cordova

Division, Board, Department, District, if applicable

Your Position

City Council

Special appointment to City Council

► If filing for multiple positions, list below or on an attachment. (Do not use acronyms)

Agency: _____ Position: _____

2. Jurisdiction of Office (Check at least one box)

☐ State

☐ Judge or Court Commissioner (Statewide Jurisdiction)

☐ Multi-County _____

☐ County of _____

☒ City of Rancho Cordova

☐ Other _____

3. Type of Statement (Check at least one box)

☐ Annual: The period covered is January 1, 2016, through December 31, 2016.

☐ Leaving Office: Date Left _____
(Check one)

-or-

The period covered is _____, through December 31, 2016.

☐ The period covered is January 1, 2016, through the date of leaving office.

-or-

☐ Assuming Office: Date assumed _____

☐ The period covered is _____, through the date of leaving office.

☒ Candidate: Election year 2017 and office sought, if different than Part 1: _____

4. Schedule Summary (must complete) ► Total number of pages including this cover page: _____

Schedules attached

☐ Schedule A-1 - Investments - schedule attached

☐ Schedule C - Income, Loans, & Business Positions - schedule attached

☐ Schedule A-2 - Investments - schedule attached

☐ Schedule D - Income - Gifts - schedule attached

☐ Schedule B - Real Property - schedule attached

☐ Schedule E - Income - Gifts - Travel Payments - schedule attached

-or-

☒ None - No reportable interests on any schedule

5. Verification

MAILING ADDRESS STREET CITY STATE ZIP CODE
(Business or Agency Address Recommended - Public Document)

DAYTIME TELEPHONE NUMBER

E-MAIL ADDRESS

VJMartin2016@gmail.com

I have used all reasonable diligence in preparing this statement. I have reviewed this statement and to the best of my knowledge the information contained herein and in any attached schedules is true and complete. I acknowledge this is a public document.

I certify under penalty of perjury under the laws of the State of California that the foregoing is true and correct.

Date Signed 05/28/2017
(month, day, year)

Signature

Valarie Jean Martin
(File the originally signed statement with your filing official.)

FPPC Form 700 (2016/2017)
FPPC Advice Email: advice@fppc.ca.gov
FPPC Toll-Free Helpline: 866/275-3772 www.fppc.ca.gov

Mindy Cuppy

From: webmaster@cityofranhocordova.org
Sent: Tuesday, May 30, 2017 4:59 PM
To: Mindy Cuppy
Subject: Rancho Cordova: Application for Appointment to the City Council

A new entry to a form/survey has been submitted.

Form Name: City of Rancho Cordova Application for Appointment to the City Council
Date & Time: 05/30/2017 4:58 PM
Response #: 14
Submitter ID: 1638
IP address: 73.192.145.61
Time to complete: 2 min. , 37 sec.

RECEIVED

MAY 30 2017

Mindy Cuppy
 City Of Rancho Cordova
 Office of the City Clerk

Survey Details

Page 1

PERSONAL INFORMATION

1. Name

Vanessa Martinez

2. Home Address

3. Phone

4. Email

vanessadmartinez@yahoo.com

5. Number of Years as a Rancho Cordova Resident

17

6. Statement of Economic Interest (Form 700) Attached (You will be prompted to upload this form shortly.) [Click here to download the Statement of Economic Interest \(FPPC\) Form 700.](#)

☐ Yes

AVAILABILITY

- 7. The City Council regularly meets on the 1st Monday of each month beginning at 4:00 PM and the 3rd Monday of each month beginning at 5:30 PM. Special Meetings are generally on Tuesdays beginning at 5:30 PM or as needed. Meetings can last several hours. Council Members also regularly attend city-sponsored events and participate in meetings of regional**

agencies which could take place during the morning, afternoon or evening meetings. List any days or evenings that you would not be available.

Wednesday nights but this can be flexible.

COMMUNITY SERVICE EXPERIENCE

8. List your past experience serving within the community of Rancho Cordova.

I first became involved with the community of Rancho Cordova when I was a student at Cordova Gardens Elementary. In the 4th grade I was elected to be on the Student Government Board as a class representative and in the 6th grade was elected to be the school president. With this role, I was in charge of managing social activities for all of the students, organizing fundraisers for school field trips and science camps, working with the Parent Teacher Association and with the school administration to make critical decisions regarding the student's education. When I began high school in 2007, I became involved with the Interact Club. I held multiple board positions including treasurer, secretary, vice president and president. Under my leadership, we increased the membership from 20 students to 80. As a club, we participated in over 7,000 hours of community service within the City of Rancho Cordova. We planted trees in Hagan Park, we participated in renovations for multiple homes around the community, we distributed dictionaries to the all of the 3rd grade students within the City every year, while also volunteering at Kids Day in the Park, Ifest (International Festival), the 4th of July, and the Christmas Tree Lighting.

In 2008 I attended a leadership conference as a board member for Interact; this inspired me to organize a charity event that would raise money for water filters in 3rd World Countries. 6 months later, I produced "Charity Arts Night" and with the help of local businesses and the students at Cordova High School, I was able to raise over \$10,000 for water filters. They are currently providing clean water for the population in Mexico, Guatemala, Peru, and Africa. Some of the proceeds were also used to help with the Haiti relief efforts. In 2009, I was asked by the Cordova Community Council to be a teen representative in the delegation that went to Tampa, Florida for the All-American City competition. Even though we did not win that year, I was asked to participate once again in the delegation in 2010 in Kansas City, Missouri. I was able to speak about my experience attending the Rancho Cordova Cultural Heritage (Saturday) Schools. I attended the school program every Saturday for 10 years at Rancho Cordova Elementary which aside from providing cultural enrichment to the City, also improved academic performance among all of the students. That year Rancho Cordova was named an All-American City by the National Civic League.

In 2010, I was also chosen to be the City Semester Intern for the City of Rancho Cordova. I was able to work in the City Manager's department my senior year of high school. I was hired on as an Administrative Assistant and worked for the City for an additional 3 years after my graduation. In this position I was able to provide assistance to the City Manager, Human Resources, and City Clerk department. I also given the opportunity to manage city projects such as the City PRIDE Scholarship for local high school students. During my internship I was also asked to work with the California Capital Airshow at Mather. I worked directly with the Executive Director to organize and manage all of the volunteers for the annual airshow. This included organizing hundreds of volunteers into teams and working with each volunteer directly to make sure they were ready for the airshow. While I no longer work for the City, I decided to continue volunteering with the Airshow and this will be my 6th year in my managing role with the volunteers.

Due to all of my service with the City, I was also awarded the "Distinguished Teen Service" award by the Cordova Community Council in 2011. Later that year, the Rotary Club of Rancho Cordova named me a Paul Harris Fellow. I have also served on the committee for Ifest (International Festival) for the past 5 years. I help organize and manage the Kids Area which provides various cultural activities for the children attending the event. In 2014, I graduated from Leadership Rancho Cordova and I am also a board member and orchestra member for the Rancho Cordova Civic Light Orchestra.

SERVICE ON THE CITY COUNCIL

9. I believe I will bring the following strengths, skills, knowledge and assets to service on the City Council.

I believe I have the following strengths and skills: crisis management, leadership skills and the ability to learn. Having the ability to be open minded and making a decision based on what is right and not based on a personal bias, it crucial. This leads to having the ability to learn and make intelligent decisions. While my experience in City Government is not extensive, I am always willing to learn. Especially since I am still a student.

Having the ability to handle a situation with a lot of conflict is important. This can lead to minimizing problems within the community or within an organization. I have had to mediate situations on a professional level multiple times. It can make the difference when there is an end goal because you want to be able to reach that goal without conflict. Being able to manage those situations has helped me learn how to be a better leader.

I have been a community leader since I was 10 years old. I know first hand that a good leader, follows and leads by example. Having the capability to work for needs to be done is what creates a great leader. I believe that I have the leadership skills needed to be on the City Council. Being able to share my skills and knowledge with important community members is what creates a team dynamic. Ultimately, that is what my strengths and skills would be used for; to work together to achieve what is best for the City.

10. I want to serve on the City Council because ...

I want to serve on the City Council because I know I can continue to make a difference within the City. While I have been a key part of the past of Rancho Cordova, I am also its future. The people in my generation will need to continue shaping the foundation that the current Council has created. I would be able to continue working with the community to make the changes the City needs. I can also represent a large portion of the community. Being a Latina woman who is bilingual, I can work directly with the Spanish speaking community. I can have conversations that are not currently being had due to language barriers. I would be a voice for many people and I would be able to prove that they are valued just as much as every other citizen of the City. Throughout the years, I think the City has definitely increased the involvement within these communities, but there is still a lot of work to do. Creating a City where young families want to stay and raise their children is what makes Rancho Cordova feel like a home. The number of bilingual families is increasing and I want to be able to continue growing the City for those people.

11. What are the most important issues facing the City?

I believe that the most important issues facing the City are our youth and the representation of our community diversity. Our youth are the most important part of the City because they will be our future. Creating future leaders and shaping somebody's life to be able to accomplish their goals is important. There will always be something more we can do for the youth. There will always be something we can provide to them or help them with. At risk students should be the highest priority. There should not be a large gap between the youth and local government, they should be working together. Additionally, while the City prides itself in the diversity that lives within the City, we still have a large portion of the community that is unrepresented. There are large parts of the community that do not feel they have a voice due to the lack of representation. Having community leaders with different backgrounds is important. We need to showcase that we really are diverse. We need to be able to include every background to everything the City does.

12. What unique background, talent or quality do you feel you will bring to the City Council that is not currently represented on the City Council?

The unique background that I would bring to the City Council is that I am a 23 year old, Latina, woman. I would be able to connect directly to the youth because I know exactly what it is like to be in their shoes. I can relate to the student population because I am still a student. I know exactly what it is like to be a part of the current generation.

I am also bilingual. I would be able to have direct conversations with families and members of the community without them worrying that they are being misunderstood. I would be able to be a voice for them and would be able to direct any concerns they have directly back to the Council. That is something that the Council needs and does not currently have. Looking at the way the City has worked for the past 14 years is important when looking at what needs to change. Focusing on a problem without having a different set of eyes, will not accomplish anything. Having different perspectives, backgrounds, age gaps, is crucial in making a difference. That is what leads to change.

13. What vision do you have for future development in the City?

The vision I have for future city development is a community center for the youth. I think it is important to focus on the present to shape the future. Having a center where students and other youth in the community could go to is important. Having a safe place to do after school activities is crucial to a child's development. While there are after school programs and organizations that provide some of these services, having one central location can make all of the difference and could change somebody's life.

COMMENTS**14. Use this space to provide any additional information or comments.**

I know first hand what it is like to be underestimated and to have to work twice as hard to achieve my goals. I know that being on the City Council would take a lot of work and learning on my end, but I am ready to take that step. I am ready to continue working with the Community to be the change we need. Representing the City would be an honor and I am more than excited for the possibilities this opportunity would bring for the present and the future of Rancho Cordova.

ADDITIONAL DOCUMENTATION**15. Upload additional documentation here including the Statement of Economic Interest (FPPC) Form 700. [Click here to download the Statement of Economic Interest \(FPPC\) Form 700.](#)**

[Vanessa Martinez.pdf](#)

16. I declare, under penalty of perjury, that all statements in this application are true and complete to the best of my knowledge and belief. I legally reside in the city limits of Rancho Cordova, am at least 18 years of age, and a registered voter of Rancho Cordova.

(o) Yes

17. Date

5.30.2017

Thank you,
Rancho Cordova

This is an automated message generated by the Vision Content Management System™. Please do not reply directly to this email.



STATEMENT OF ECONOMIC INTERESTS COVER PAGE

Date Initial Filing Received
Official Use Only

Please type or print in ink.

NAME OF FILER (LAST) Martinez (FIRST) Vanessa (MIDDLE) Darleen

1. Office, Agency, or Court

Agency Name (Do not use acronyms)

City of Rancho Cordova

Division, Board, Department, District, if applicable

City Council

Your Position

Member

► If filing for multiple positions, list below or on an attachment. (Do not use acronyms)

Agency: _____ Position: _____

2. Jurisdiction of Office (Check at least one box)

☐ State

☐ Judge or Court Commissioner (Statewide Jurisdiction)

☐ Multi-County _____

☐ County of _____

☒ City of Rancho Cordova

☐ Other _____

3. Type of Statement (Check at least one box)

☒ Annual: The period covered is January 1, 2016, through December 31, 2016.

-or-

The period covered is ____/____/____, through December 31, 2016.

☐ Leaving Office: Date Left ____/____/____
(Check one)

☐ The period covered is January 1, 2016, through the date of leaving office.

-or-

☐ The period covered is ____/____/____, through the date of leaving office.

☐ Assuming Office: Date assumed ____/____/____

☒ Candidate: Election year 2017 and office sought, if different than Part 1: _____

4. Schedule Summary (must complete) ► Total number of pages including this cover page: 2

Schedules attached

☐ Schedule A-1 - Investments - schedule attached

☒ Schedule C - Income, Loans, & Business Positions - schedule attached

☐ Schedule A-2 - Investments - schedule attached

☐ Schedule D - Income - Gifts - schedule attached

☐ Schedule B - Real Property - schedule attached

☐ Schedule E - Income - Gifts - Travel Payments - schedule attached

-or-

☐ None - No reportable interests on any schedule

5. Verification

MAILING ADDRESS STREET CITY STATE ZIP CODE
(Business or Agency Address Recommended - Public Document)

DAYTIME TELEPHONE NUMBER

E-MAIL ADDRESS

Vanessadmartinez@yahoo.com

I have used all reasonable diligence in preparing this statement. I have reviewed this statement and to the best of my knowledge the information contained herein and in any attached schedules is true and complete. I acknowledge this is a public document.

I certify under penalty of perjury under the laws of the State of California that the foregoing is true and correct.

Date Signed 5.30.2017
(month, day, year)

Signature

[Handwritten Signature]

(File the originally signed statement with your filing official.)

FPPC Form 700 (2016/2017)
FPPC Advice Email: advice@fppc.ca.gov
FPPC Toll-Free Helpline: 866/275-3772 www.fppc.ca.gov

SCHEDULE C
Income, Loans, & Business
Positions
 (Other than Gifts and Travel Payments)

CALIFORNIA FORM 700 (ANNUAL CALIFORNIA FPPC COMMISSION) Name _____ _____ _____

1. INCOME RECEIVED	1. INCOME RECEIVED
NAME OF SOURCE OF INCOME _____	NAME OF SOURCE OF INCOME _____
ADDRESS (Business Address Acceptable) _____	ADDRESS (Business Address Acceptable) _____
BUSINESS ACTIVITY, IF ANY, OF SOURCE _____	BUSINESS ACTIVITY, IF ANY, OF SOURCE _____
YOUR BUSINESS POSITION _____	YOUR BUSINESS POSITION _____
GROSS INCOME RECEIVED: ☐ No Income - Business Position Only ☐ \$500 - \$1,000 ☐ \$1,001 - \$10,000 ☐ \$10,001 - \$100,000 ☐ OVER \$100,000	GROSS INCOME RECEIVED: ☐ No Income - Business Position Only ☐ \$500 - \$1,000 ☐ \$1,001 - \$10,000 ☐ \$10,001 - \$100,000 ☐ OVER \$100,000
CONSIDERATION FOR WHICH INCOME WAS RECEIVED	CONSIDERATION FOR WHICH INCOME WAS RECEIVED
☐ Salary ☐ Spouse's or registered domestic partner's income (For self-employed use Schedule A-2.)	☐ Salary ☐ Spouse's or registered domestic partner's income (For self-employed use Schedule A-2.)
☐ Partnership (Less than 10% ownership. For 10% or greater use Schedule A-2.)	☐ Partnership (Less than 10% ownership. For 10% or greater use Schedule A-2.)
☐ Sale of _____ (Real property, car, boat, etc.)	☐ Sale of _____ (Real property, car, boat, etc.)
☐ Loan repayment	☐ Loan repayment
☐ Commission or ☐ Rental income, list each source of \$10,000 or more	☐ Commission or ☐ Rental income, list each source of \$10,000 or more
_____ (Describe)	_____ (Describe)
☐ Other _____ (Describe)	☐ Other _____ (Describe)

2. LOANS RECEIVED OR OUTSTANDING DURING THE REPORTING PERIOD

* You are not required to report loans from commercial lending institutions, or any indebtedness created as part of a retail installment or credit card transaction, made in the lender's regular course of business on terms available to members of the public without regard to your official status. Personal loans and loans received not in a lender's regular course of business must be disclosed as follows:

NAME OF LENDER <u>Navient</u>	INTEREST RATE <u>3.760%</u> ☐ None	TERM (Months/Years) _____
ADDRESS (Business Address Acceptable) <u>PO Box 9035, Wilkes-Barre, PA 18773</u>	SECURITY FOR LOAN ☒ None ☐ Personal residence	
BUSINESS ACTIVITY, IF ANY, OF LENDER <u>Student Loans</u>	☐ Real Property _____ Street address _____ City _____	
HIGHEST BALANCE DURING REPORTING PERIOD	☐ Guarantor _____	
☐ \$500 - \$1,000	☐ Other _____ (Describe)	
☒ \$1,001 - \$10,000		
☐ \$10,001 - \$100,000		
☐ OVER \$100,000		

Comments: 2 student loans w/a total balance
off in the margin checked above.

FPPC Form 700 (2016/2017) Sch. C
 FPPC Advice Email: advice@fppc.ca.gov
 FPPC Toll-Free Helpline: 866/275-3772 www.fppc.ca.gov



CITY OF RANCHO CORDOVA
APPLICATION FOR APPOINTMENT TO THE CITY COUNCIL



The City of Rancho Cordova is recruiting to fill a vacancy on the City Council. The City Council establishes City policies, approves ordinances and resolutions, and makes land use decisions.

All applicants must be residents and registered voters within the city limits of Rancho Cordova. All applicants are required to disclose financial information and to file a Fair Political Practices Commission (FPPC) Statement of Economic Interest (Form 700).

Applications and Statement of Economic Interest (Form 700) must be returned to the City Clerk no later than 5:00 PM on May 30, 2017.

Mindy Cuppy, MMC, City Clerk
 2729 Prospect Park Drive, Rancho Cordova, CA 95670
 Office: 916-851-8721, Cellular: 916-832-1419
mcuppy@cityofranhocordova.org

TIMELINE	
5/30 at 5:00 PM	Deadline to submit application and statement of economic interest
6/5 at 5:30 PM	Applicant interviews at City Council meeting
6/19 at 5:30 PM	Swearing in of new Council Member

PERSONAL INFORMATION	
Name: Brian Martin-Rojas	
Home Address:	
Phone	Email: brianjmartin0@gmail.com
Number of Years as a Rancho Cordova Resident: 2.91	
Statement of Economic Interest (Form 700) Attached: ☒ yes ☐ no	

AVAILABILITY
1. The City Council regularly meets on the 1st Monday of each month beginning at 4:00 PM and the 3rd Monday of each month beginning at 5:30 PM. Special Meetings are generally on Tuesdays beginning at 5:30 PM or as needed. Meetings can last several hours. Council Members also regularly attend city-sponsored events and participate in meetings of regional agencies which could take place during the morning, afternoon or evening meetings. List any days or evenings that you would not be available.

**CITY OF RANCHO CORDOVA
APPLICATION FOR APPOINTMENT TO THE CITY COUNCIL**



COMMUNITY SERVICE EXPERIENCE

2. List your past experience serving within the community of Rancho Cordova.

I have used my first few years living in Rancho Cordova to acquaint myself with our many community events and have enjoyed speaking with organizers and city residents.

SERVICE ON THE CITY COUNCIL

3. I believe I will bring the following strengths, skills, knowledge and assets to service on the City Council.

Through my Master's program in Public Policy and Administration at CSU, Sacramento, my experience working for the City of Sacramento, and my time spent as a political redistricting consultant, I have gained practical experience in collaborative governance and public management. Additionally, I will bring a strong data-driven mindset to council.

4. I want to serve on the City Council because ...

Through my experience working at the local government level as well as working as a redistricting consultant, I am keenly aware of the public good that effective leadership at the city council level can create. I want to be involved in my community and represent their interests on council as well as work to connect the communities located throughout the city through infrastructure development and investment.



CITY OF RANCHO CORDOVA APPLICATION FOR APPOINTMENT TO THE CITY COUNCIL

5. What are the most important issues facing the City?

Rancho Cordova is an expanding city. Smart growth should be the top agenda item of council. Connected to this issue, more should be done to connect the disparate communities throughout Rancho Cordova to create a stronger bond among residents both socially and logistically. Residents in the south should feel like their interests are represented on council.

6. What unique background, talent or quality do you feel you will bring to the City Council that is not currently represented on the City Council?

Keeping in mind the recent recommendation from the League of California Cities that Rancho Cordova move from at-large elections to district elections, my background as a redistricting consultant would be an asset to council.

7. What vision do you have for future development in the City?

One of Rancho Cordova's greatest assets is its parks and community centers. As the city expands south, it is important to ensure that those new communities have the same type of resources available to them in their own areas. Additionally, I would work to ensure that as the city expands south, transportation infrastructure connects those communities to transit hubs in the north parts of the city.



CITY OF RANCHO CORDOVA APPLICATION FOR APPOINTMENT TO THE CITY COUNCIL

COMMENTS

8. Use this space to provide any additional information or comments.

I am excited for this opportunity to serve my community.

ADDITIONAL DOCUMENTATION

9. Upload additional documentation here including the Statement of Economic Interest (FPPC) Form 700.

I declare, under penalty of perjury, that all statements in this application are true and complete to the best of my knowledge and belief. I legally reside in the city limits of Rancho Cordova, am at least 18 years of age, and a registered voter of Rancho Cordova.

Signature:  Date: 5/30/17

CALIFORNIA FORM 700
FAIR POLITICAL PRACTICES COMMISSION
A PUBLIC DOCUMENT

STATEMENT OF ECONOMIC INTERESTS
COVER PAGE

Date Initial Filing Received
Official Use Only

Please type or print in ink.

NAME OF FILER (LAST) (FIRST) (MIDDLE)
Martin-Rojas Brian

1. Office, Agency, or Court

Agency Name (Do not use acronyms)

City of Rancho Cordova

Division, Board, Department, District, if applicable

Your Position

City Council

Councilmember

► If filing for multiple positions, list below or on an attachment. (Do not use acronyms)

Agency: _____ Position: _____

2. Jurisdiction of Office (Check at least one box)

☐ State

☐ Judge or Court Commissioner (Statewide Jurisdiction)

☐ Multi-County _____

☐ County of _____

☒ City of Rancho Cordova

☐ Other _____

3. Type of Statement (Check at least one box)

☐ **Annual:** The period covered is January 1, 2016, through December 31, 2016.

☐ **Leaving Office:** Date Left ____/____/____
(Check one)

-or-

The period covered is ____/____/____, through December 31, 2016.

☐ The period covered is January 1, 2016, through the date of leaving office.

-or-

☒ **Assuming Office:** Date assumed 06 / 19 / 2017

☐ The period covered is ____/____/____, through the date of leaving office.

☐ **Candidate:** Election year _____ and office sought, if different than Part 1: _____

4. Schedule Summary (must complete) ► Total number of pages including this cover page: _____

Schedules attached

☐ **Schedule A-1 - Investments** – schedule attached

☐ **Schedule C - Income, Loans, & Business Positions** – schedule attached

☐ **Schedule A-2 - Investments** – schedule attached

☐ **Schedule D - Income – Gifts** – schedule attached

☐ **Schedule B - Real Property** – schedule attached

☐ **Schedule E - Income – Gifts – Travel Payments** – schedule attached

-or-

☒ **None - No reportable interests on any schedule**

5. Verification

MAILING ADDRESS STREET CITY STATE ZIP CODE
(Business or Agency Address Recommended - Public Document)

DAYTIME TELEPHONE NUMBER

E-MAIL ADDRESS

brianjmartin0@gmail.com

I have used all reasonable diligence in preparing this statement. I have reviewed this statement and to the best of my knowledge the information contained herein and in any attached schedules is true and complete. I acknowledge this is a public document.

I certify under penalty of perjury under the laws of the State of California that the foregoing is true and correct.

Date Signed 05/30/2017
(month, day, year)

Signature

(File the originally signed statement with your filing official.)

FPPC Form 700 (2016/2017)

FPPC Advice Email: advice@fppc.ca.gov

FPPC Toll-Free Helpline: 866/275-3771 AGENDA ITEM 15.1




CITY OF RANCHO CORDOVA APPLICATION FOR APPOINTMENT TO THE CITY COUNCIL

The City of Rancho Cordova is recruiting to fill a vacancy on the City Council. The City Council establishes City policies, approves ordinances and resolutions, and makes land use decisions.

All applicants must be residents and registered voters within the city limits of Rancho Cordova. All applicants are required to disclose financial information and to file a Fair Political Practices Commission (FPPC) Statement of Economic Interest (Form 700).

Applications and Statement of Economic Interest (Form 700) must be returned to the City Clerk no later than 5:00 PM on May 30, 2017.

Mindy Cuppy, MMC, City Clerk
2729 Prospect Park Drive, Rancho Cordova, CA 95670
Office: 916-851-8721, Cellular: 916-832-1419
mcuppy@cityofranhocordova.org

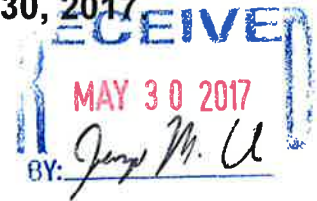

TIMELINE	
5/30 at 5:00 PM	Deadline to submit application and statement of economic interest
6/5 at 5:30 PM	Applicant interviews at City Council meeting
6/19 at 5:30 PM	Swearing in of new Council Member

PERSONAL INFORMATION	
Name: Natalie Martin-Rojas	
Home Address:-	
Phone:	Email: natalie.e.rojas@gmail.com
Number of Years as a Rancho Cordova Resident: 3.92	
Statement of Economic Interest (Form 700) Attached: ☒ yes ☐ no	

AVAILABILITY
1. The City Council regularly meets on the 1st Monday of each month beginning at 4:00 PM and the 3rd Monday of each month beginning at 5:30 PM. Special Meetings are generally on Tuesdays beginning at 5:30 PM or as needed. Meetings can last several hours. Council Members also regularly attend city-sponsored events and participate in meetings of regional agencies which could take place during the morning, afternoon or evening meetings. List any days or evenings that you would not be available.
I am available all days.



CITY OF RANCHO CORDOVA APPLICATION FOR APPOINTMENT TO THE CITY COUNCIL

COMMUNITY SERVICE EXPERIENCE

2. List your past experience serving within the community of Rancho Cordova.

I am a homeowner in the Rancho Cordova community and am looking forward to the opportunity to serve.

SERVICE ON THE CITY COUNCIL

3. I believe I will bring the following strengths, skills, knowledge and assets to service on the City Council.

My entire career has been dedicated to community organizing and political advocacy. As a campaign field staff member, I connected with and empowered residents to shape their government through voting and volunteering. As a campaign finance specialist, I was introduced to the diversity of local ordinances and gained an appreciation for transparency in our elections. As a consumer legislation and regulatory review analyst, I have become comfortable with policy making, which is one of the the more detailed duties of serving on the council. I have gained extensive experience in collaborative policy making and value the input of the business and industry groups, as well as the community, when considering new legislation and regulations.

4. I want to serve on the City Council because ...

Rancho Cordova is a newer city and growing rapidly. Our city should be welcoming to families, attractive to young professionals, supportive of its seniors, and promotes a healthy business climate. As a homeowner, I want to see our city move in a direction that maximizes our resources and believes in smart growth.



CITY OF RANCHO CORDOVA APPLICATION FOR APPOINTMENT TO THE CITY COUNCIL

5. What are the most important issues facing the City?

Development, infrastructure improvements, and economic diversification. The city is growing fast and future development must be done in a way that promotes vibrant communities and a diverse array of lifestyles. The city also needs to invest in existing infrastructure to ensure that our older communities do not fall into disrepair and are connected to new development. Lastly, with Aerojet leaving the area, Rancho Cordova needs to become more aggressive about attracting businesses, large and small, and diversifying its economy.

6. What unique background, talent or quality do you feel you will bring to the City Council that is not currently represented on the City Council?

I am young professional, a first-time homeowner, and a woman of color; representation from these communities is lacking on the council. Rancho Cordova is growing increasingly diverse and the largest adult demographic of residents is between 25 and 45. The council needs more members within this demographic that appreciate the experience and knowledge of the older residents and also have the desire to build vibrant, healthy communities in Rancho Cordova.

7. What vision do you have for future development in the City?

I would like to see defined neighborhoods and more public spaces with walkable mixed-use centers, that are connected by main streets and safe bike/pedestrian paths. People who live in South Rancho Cordova should feel like they can bike to the American River trail. Those who live in Capitol Village and Sunriver should both be able to get to their closest light rail stops without incident or fear of being hit in a busy intersection. When family or friends come to visit from out of town, there should be a variety of restaurants and bars to take them to dinner or get a glass of wine, within a short distance from home. There should be public spaces with places to shop, visit with friends, or read a book that accommodate residents who walk, bike, or drive there. Each neighborhood should reflect its residents and the city should be flexible enough with its ordinances to allow neighborhoods to show their personalities.



CITY OF RANCHO CORDOVA APPLICATION FOR APPOINTMENT TO THE CITY COUNCIL

COMMENTS
8. Use this space to provide any additional information or comments.
I would be delighted to have the opportunity to serve my community.

ADDITIONAL DOCUMENTATION
9. Upload additional documentation here including the Statement of Economic Interest (FPPC) Form 700.

I declare, under penalty of perjury, that all statements in this application are true and complete to the best of my knowledge and belief. I legally reside in the city limits of Rancho Cordova, am at least 18 years of age, and a registered voter of Rancho Cordova.

Signature: *Natalie S. V. Martin-Hojas* Date: 5/30/17

STATEMENT OF ECONOMIC INTERESTS

Date Initial Filing Received
 Official Use Only

COVER PAGE

Please type or print in ink.

NAME OF FILER (LAST)	(FIRST)	(MIDDLE)
Martin-Rojas	Natalie	Evelyn

1. Office, Agency, or Court

Agency Name (Do not use acronyms)

City of Rancho Cordova

Division, Board, Department, District, if applicable

Your Position

City Council Member

► If filing for multiple positions, list below or on an attachment. (Do not use acronyms)

Agency: _____ Position: _____

2. Jurisdiction of Office (Check at least one box)

☐ State

☐ Judge or Court Commissioner (Statewide Jurisdiction)

☐ Multi-County _____

☐ County of _____

☒ City of Rancho Cordova

☐ Other _____

3. Type of Statement (Check at least one box)

☐ **Annual:** The period covered is January 1, 2016, through December 31, 2016.

☐ **Leaving Office:** Date Left ____/____/____
 (Check one)

-or-

The period covered is ____/____/____, through December 31, 2016.

☐ The period covered is January 1, 2016, through the date of leaving office.

-or-

☒ **Assuming Office:** Date assumed 06 / 19 / 2017

☐ The period covered is ____/____/____, through the date of leaving office.

☐ **Candidate:** Election year _____ and office sought, if different than Part 1: _____

4. Schedule Summary (must complete) ► Total number of pages including this cover page: _____

Schedules attached

☐ **Schedule A-1 - Investments** – schedule attached

☐ **Schedule C - Income, Loans, & Business Positions** – schedule attached

☐ **Schedule A-2 - Investments** – schedule attached

☐ **Schedule D - Income – Gifts** – schedule attached

☐ **Schedule B - Real Property** – schedule attached

☐ **Schedule E - Income – Gifts – Travel Payments** – schedule attached

-or-

☒ **None** - No reportable interests on any schedule

5. Verification

MAILING ADDRESS	STREET	CITY	STATE	ZIP CODE
(Business or Agency Address Recommended - Public Document)				

DAYTIME TELEPHONE NUMBER

E-MAIL ADDRESS

natalie.e.rojas@gmail.com

I have used all reasonable diligence in preparing this statement. I have reviewed this statement and to the best of my knowledge the information contained herein and in any attached schedules is true and complete. I acknowledge this is a public document.

I certify under penalty of perjury under the laws of the State of California that the foregoing is true and correct.

Date Signed May 30, 2017
 (month, day, year)

Signature Natalie Evelyn Martin-Rojas
 (File the originally signed statement with your filing official)

From: webmaster@cityofranchocordova.org
To: [Mindy Cuppy](#)
Subject: Rancho Cordova: Application for Appointment to the City Council
Date: Tuesday, May 30, 2017 12:41:33 AM

A new entry to a form/survey has been submitted.

Form Name: City of Rancho Cordova Application for Appointment to the City Council
Date & Time: 05/30/2017 12:41 AM
Response #: 8
Submitter ID: 1632
IP address: 50.161.255.236
Time to complete: 14 min. , 8 sec.

RECEIVED

MAY 30 2017
Mindy Cuppy
 City Of Rancho Cordova
 Office of the City Clerk

Survey Details

Page 1

PERSONAL INFORMATION

1. Name

Conrade Mayer

2. Home Address

3. Phone

4. Email

conrademayer@gmail.com

5. Number of Years as a Rancho Cordova Resident

50

6. Statement of Economic Interest (Form 700) Attached (You will be prompted to upload this form shortly.) [Click here to download the Statement of Economic Interest \(FPPC\) Form 700.](#)

(o) Yes

AVAILABILITY

7. The City Council regularly meets on the 1st Monday of each month beginning at 4:00 PM and the 3rd Monday of each month beginning at 5:30 PM. Special Meetings are generally on Tuesdays beginning

at 5:30 PM or as needed. Meetings can last several hours. Council Members also regularly attend city-sponsored events and participate in meetings of regional agencies which could take place during the morning, afternoon or evening meetings. List any days or evenings that you would not be available.

Monday thru Friday 11am to 3:30pm

COMMUNITY SERVICE EXPERIENCE

8. List your past experience serving within the community of Rancho Cordova.

I have extensive experiences serving within the community of Rancho Cordova. For ease of review I have grouped my experiences by area of focus:

City of Rancho Cordova

- Ran for City Council, 2014
- Sat on numerous committees at the City's request regarding redevelopment projects, City branding, and Park District Master Planning
- Chaired the Utilities Ballot Measure, 2012
- Spoke in front of City Council on a variety of topics over the years to include
 - Need for community park in Cordova Villa neighborhood
 - Supporting the Family Fun Center project
 - Opposing the Rancho Cordova Zip Code change proposed by Aerojet
 - Updating Council on youth engagement activities
- Selected to be member of the Rancho Cordova All America City Delegation, 2009
- Participated in town hall meetings, including one held to identify 50 things that could make RC a better place to live
- Received special recognition from the City of Rancho Cordova and Sac Metro Fire for helping to save Cordova High Stadium from a fire that was started by unknown individuals
- Participated In organizing the Rancho Cordova Cityhood Celebration at Arco Arena, 2003
- Spoke in front of the Sacramento County Board of Supervisors to oppose building of welfare office in Cordova Villa neighborhood
- Spoke on behalf of RC at talks with County right before incorporation regarding revenue neutrality

Folsom Cordova Unified School District

- Mentor to a multitude of students, 2006 to present
 - Inspired variety of students to redirect their focus on positively influencing others and on giving back to their communities
 - Helped them understand the opportunities that are available and what's in it for them
- Sober Grad Night Chaperone, various years
- Served on CHS Head Football Coach Interview/Selection Panel
- Guest Speaker on multitude of topics at Cordova High, various years
 - Asked to speak to class on my life experiences related to interracial relationships and adoption
 - Asked to speak to class about my experiences on community leadership and community service
 - Asked to speak to class about school pride, tradition, and what it means to be a Lancer
- Mills Science Camp Chaperone, 2012
- Brought forward the idea of having Rose Rock (comedian Chris Rock's mother) come to Rancho Cordova to speak to parents about parenting and literacy as part of the Parent Engagement Project - helped plan and execute event, 2012
- Co-Creator of FCUSD Team 2004 Court of Dreams at Arco Arena to promote and encourage student

- excellence in state school testing
- Served on the Student Attendance Review Board 2004-2006
 - Serve as community resource to current, as well as past two, School Superintendents
 - Spoke in front of School Board on a variety of topics over the years to include
 - Need for School Bond
 - Youth engagement activities
 - Budget issues
 - Superintendent promotion
 - Sat on numerous committees and/or town hall discussions at the School Board or School Superintendent's request to provide input on topics such as
 - Suspension rate of African-American and Hispanic/Latino males in our school district
 - Education Achievement Compact – how to improve Literacy rates in our schools
 - FCUSD 7-11 Board to prepare for sale of school property in the Folsom area
 - Orchestrated many notable figures to come speak to our students, such as
 - Edna Campbell of the Sacramento Monarchs speaking on perseverance
 - Tony Asaro of the Sacramento River Cats speaking on character
 - Petri Byrd of Judge Judy speaking on leadership and being an African American male
 - Brian May of News 10 speaking on literacy and why it's important in the world of sports
 - Ran for FCUSD School Board, 2008
 - CHS PTSA Member, 2007- 2009
 - CHS Interact Advisor, 2006 to present
 - CHS Volunteer Track coach, 2006
 - Served as judge for Senior Projects at both CHS and Folsom High, various years
 - Assembled community meetings to discuss issues within our district with our Superintendent or served as go between on issues as needed
 - Helped build a community playground at Cordova Meadows Elementary School
 - Emcee of Mather Heights Elementary School Graduation
 - Respond to individual requests from school principals
 - FCUSD/ Rancho Cordova Citizens Oversight Committee Member 2002 to 2014
 - Measure B
 - Measure M
 - Measure N
 - Measure P - successfully co-chaired \$200 million bond campaign for Measure P Bond passed in 2012
 - Involved in the PTSA at Mills Middle School from 2002 through 2007
 - PTA President, 2003-2007 (stayed on for 2 years after our son had already moved on to Cordova High School)
 - PTSA Vice President
 - Established several new PTSA programs
 - Mills Variety Show
 - Accelerated Reader Incentive Prize program
 - Career Day Speaker
 - Served on Interview/Selection Panel for Vice Principal
 - Guest speaker in Folsom High Family Life class to share experience with adoption, 2000-2002
 - Actively Involved in the classroom and with the PTA at Peter J Shields Elementary School from 1999 through 2003
 - PTA President 2001-2002 school year
 - PTA Vice President 2002-2003 school year (stayed on for 1 year after son had already moved on to Mills Middle School)
 - Established new PTA programs, events, and fundraisers
 - Concert on the Playground

- Expanded on traditional Teacher Appreciation week activities by donating boxes of school supplies for every teacher's classroom
- Celebrity Family Reader Night featuring Brian May of News 10, Tony Asaro of the Sacramento River Cats, and Monica Givens of Fox 40

Breakfast with Santa at Applebee's

- Guest speaker in Folsom High Family Life class to share experiences as interracial couple, 1994-1998
- Participated in my first community service project in 3rd Grade, alongside my dad, helping our community lay sod at Cordova Villa Elementary School

Cordova Alumni/Class of 1979

- CHS Alumni lifetime member
- Reunion Chair for the Class of 79 1, 2, 3, 5, 7, 10, 15, 20, 25, 30, and 35 year reunions
- Organized and inspired former classmates to give back to our Alma Mater, purchasing lawn maintenance equipment, benches, picnic style tables, stadium screen, and garbage cans for Cordova's Campus.
- Organized former classmates to provide funding for a CHS student to go to Orchestra camp, funding for the Cordova fury to play in a National Tournament in NE, and helped raise funds for CHS choir robes and a piano

Cordova Recreation & Park District

- Served on Friends of Cordova Park from 2006 to 2009 and again 2011 to 2012
- Ran for CRPD Board in 2004 and 2006

RC Chamber of Commerce

- Rancho Cordova Chamber of Commerce Board Member, 2007-2009
- Selected as the Chamber of Commerce's Citizen of the Year in 2007
- Vice Chair of events, 2007
- Participated in the Leadership Rancho Cordova Program
- Graduate of the 2006-2007 inaugural class
- Established photo history of Rancho Cordova as class project
- Member, 2003-2009
- Workforce Development committee member, 2003

Cordova Community Council

- Rancho Cordovan of the Year, 2012
- Board Member, 2004-2012
- Member of the Rancho Cordova 4th of July Celebration Planning Committee, 2002 to present
- Member, 2001 to present

Rancho Cordova Athletic Association

- Chair of the RCAA Hall of Fame, 2013-present
- Member, 2011-present

Rotary Club of Rancho Cordova

- Rotary Youth Leadership Awards Counselor, 2011-present
- District 5180 Interact Chair Member, 2010 to 2013
- President Elect/President 2008 to 2010
- CHS Interact Advisor, 2006 to present
- Rotary Youth and Vocational Chair, 2006 to present
- Rancho Cordova Rotary Member, 2003 to present
- Participated in several community beautification projects

- Planting of trees at Mills Middle School
- Reconditioning fire damaged c-tainers at Mills Middle School
- Giving Mills Middle School Garden a makeover
- River Bend Park beautification project
- Folsom Blvd Cleanup project
- Annual River Cleanup project

Spearheaded grant project aimed at improving literacy

Created a "Night of Purple" in conjunction with the Sacramento Kings to Celebrate Youth in Leadership and make the region aware of Rotary's continued efforts to eradicate Polio

Chaperoned Rotary funded field trip for Cordova Villa students to Chabot Science Museum

Organized a Lancer Leadership Summit, 2009 through 2011, a 1 day event for students at Cordova High to learn about leadership

Organized "It's a Girl Than" in 2012, a 1 day event for young ladies at Cordova High to learn about leadership and empowerment

Selected for the Rotary Club of Rancho Cordova's Club Paul Harris Award in 2014

Rancho Cordova Police Department

- Board Member Police Citizens Outreach Advisory Board, 2009-2014
- Founding Board Member Police Activities League (PAL), 2008- 2010
- Helped establish PAL's Friday Night Out functions for students over the summer months

Community Organizations

- Chair of the Cordova Lancers Leaders and Legends (CL3), 2016-present
- Program Coordinator of the Mentors/Mentees At Cordova High (MACH), 2016-present
- Served as emcee for RC Kiwanis 4th of July Parade, 2013
- National Teen Leadership Program Judge 2011-2013
- Served as judge for RC Optimist Speech Contest
- OK Program Mentor and Board Member, 2006-2008
- Relay for Life of Rancho Cordova Logistics Chair, 2004-2009
- Recruited volunteers to refurbish Mills Track to make it presentable and safe for use during the event
- Cordova Community Collaborative for Healthy Families, 2004-2007
- Rancho Cordova Grand Marshall, 2003 & 2004
- Raised funds to provide paper for all elementary schools
- Raised funds for middle school athletics and after school programs
- Williams Syndrome Association Golf Tournament Planning Committee Member, 1994-2003

Miscellaneous

- Wrote article "Face to Face" that was featured in the Sacramento Bee
- Participated in television commercial promoting literacy through Applebee's Apples for Education program
- Participated in video filmed by Tony Asaro of the Sacramento River Cats to discuss today's youth and why they have the desire to serve their communities
- Asked by Sacramento Kings organization to share with their staff ideas on how the schools, service clubs, and the Kings could become successful partners on community literacy projects
- Donated dual tandem trailer to Cordova High metal shop
- Arranged for donation of trailer from River City Rentals to Cordova High for custodian and track and field use
- Acquired items, such as printers, computers, and file cabinets, from Government Surplus and Public Auctions for use in the classrooms
- Shared ideas from successful schools and cities observed in my travels to Alabama, Georgia, South

Carolina and Virginia

- Helped organize a Sports Extravaganza fundraising event to thank former CHS, Mills, and Mitchell coaches and to unite former student athletes.

SERVICE ON THE CITY COUNCIL

9. I believe I will bring the following strengths, skills, knowledge and assets to service on the City Council.

Some of the major strengths/skills I would bring to service on the City Council are my networking skills and resourcefulness, a broad depth of community and leadership experiences, and a diverse knowledge base.

As a resident of Rancho Cordova for the past 50 years, I have seen first-hand how our community has evolved from once being the "dumping grounds" for the county, to becoming a city that people are taking notice of because of its ongoing positive transformation. My knowledge of our history and my involvement in this city is deep and will continue to grow. When many others chose to leave, I chose to stay and give back to the community that helped me become the man I am today. As a result, my networks run deep, not only in Rancho Cordova, but Folsom, Elk Grove, and the Sacramento region. I have positive working relationships within the City of RC, CRPD, and FCUSD - both with elected officials and with employees; and I have positive working relationships with elected officials at a regional level such as EGUSD, SCUSD, County Board of Supervisors, etc. These same networks help keep me in touch with how various groups of residents feel about the evolution of our city - providing me access to multiple and varying perspectives on issues within our city, thereby giving me a well-rounded viewpoint representative of many diverse groups versus the limited circles some may operate within.

I am an active community leader that inspires others through leading by example, and am currently working in the trenches to try to develop and lift up our youth so that they will be ready and committed to leading our city in the future. I believe we must help every resident - regardless of age - take the steps necessary to become productive contributors within our community. I have a reputation for being someone who truly cares about the community and as someone who is committed to its continued progress. I have earned the respect of residents of all ages and have become the person that many go to when they have a problem or concern and are unsure who to address it to; are trying to gain a better understanding of why something has been done or is occurring in our city; or when they are looking for an advocate to help them find a solution or a champion for their cause.

My leadership experiences are broad, they started in school with the winning of a Citizenship award and evolved over time into being the spokesperson and go to person in the workplace and in the community, to being called upon to serve on the Board for organizations such as the Cordova Community Council, the Rotary Club of Rancho Cordova, PAL, and the RC Chamber of Commerce as well as serving on citizen oversight groups for various bond measures. Additionally I have the distinction of participating in the inaugural class of Leadership Rancho Cordova. All of these experiences have played a role in developing my knowledge and understanding of our community, fiscal responsibility and accountability for bonds, special taxes, in lieu fees, etc... and have helped me in being able to identify strengths and weaknesses, and come up with creative solutions and ideas, when it comes to program implementation, ongoing maintenance plans, revenue sources, improving perception, and safety.

10. I want to serve on the City Council because ...

I have been a community servant and leader for most of my life, and have played a role in many of the changes that have occurred during our tenure as a city without having an official title, however I believe I could accomplish even more to improve the quality of life for current and future residents by serving on

the City Council. I am a product of this community, and I believe the residents of this community love and trust me. Knowing that, I want to serve their best interests while not losing who I am, which means this is the highest level of service I want to pursue.

Some of my goals for the City of Rancho Cordova over the next four years are to:

1. Continue to improve the image of our city and enhance marketing of our city; giving people a reason to want to live or stay in Rancho Cordova, emphasizing our Smart Growth concept and its benefits.
2. Work towards getting the building industry moving at a consistent pace in providing not only new housing, but infrastructure such as shopping centers, to increase the desirability of new development areas.
3. Seek out and bring amenities to Rancho Cordova that will enhance our community in order to make it a place where residents truly have access to everything they need to live, work, and play here.
4. Work to improve education standards and expectations in Rancho Cordova in order to ensure we are sending young adults into the world with a solid education and a desire to be productive. We need to continue to mentor our youth and inspire them so they can become our future leaders.
5. Ensure ongoing communication with our residents in a variety of formats – City Council meetings, City Views, Facebook, Next Door, the City's website, and Resident Surveys are great, but I also feel there is a lot of value in face to face communication and would like to see more opportunities for residents to spend time talking to City Council members in informal settings about their concerns and about their desires for our city. Better communicate to our residents and go back to town hall meetings every now and then to be visible and transparent.
6. Inspire more residents to rise up and play an active role in our city government.
7. Openly talk about current social issues – such as the Ferguson Missouri incident, youth related shootings, homelessness, immigration, etc. – affecting our country that could impart or are already impacting our community and identify ways to unite our community in addressing these issues.
8. Ensure we remain united as one community with equal consideration and effort being given to the maintenance and improvement of older parts of Rancho Cordova as is given to the development and expansion of newer parts of Rancho Cordova.

I want to lead us into the next decade of cityhood to further our successes, while recognizing we still have work to do!

11. What are the most important issues facing the City?

I believe the most important issues facing the City are some of the same issues we incorporated to solve:

1. Public Safety
 - Continuing to evaluate our approach/contract for police services within the city
 - Addressing the issues of homelessness, panhandling, etc...
 - Working cooperatively with other government agencies, such as Regional Transit, to ensure light rail and buses are safe for residents to utilize
 - Educating citizens on the purpose and intent of city departments such as Code Enforcement
2. Quality of education
 - Working cooperatively to address the issue of underperforming students and lack of parent engagement

within all schools districts in our city

- Ensure high quality of education being delivered by all school districts in our city

3. Economic development

- Eliminating barriers to bringing more business such as retail, restaurants, etc. to Rancho Cordova in order to make it a place where residents truly have access to everything they need to live, work, and play here.

- Ensuring controlled growth in our residential development with appropriate infrastructure/support services being built simultaneously

4. Parks and Recreation

- Identifying cooperative ways to help CRPD upgrade older parks

- Ensuring new parks are being maintained

- Pursuing development of an AQUATIC CENTER

5. City Image

- Keeping the promise of beautifying Folsom Blvd and older parts of Rancho Cordova, while balancing the needs of newer residential areas.

- Improving communication with residents to keep them up to date of progress being made in the city and ongoing issues being addressed

12. What unique background, talent or quality do you feel you will bring to the City Council that is not currently represented on the City Council?

I believe as a middle age African American male who has lived the majority of his life in Rancho Cordova, and has 50 years of relationships here in Rancho Cordova and throughout the Sacramento Region, combined with my many years of service to our community, the trust people have in me – including our current city council members and city staff, my ability to talk and relate to just about everyone I meet, and my hands on involvement with our youth and their families, creates a unique background and talent profile that sets me apart from others who may be applying for this position and would interject some diversity in our current City Council profile. Additionally, as a former automotive technician, former real estate agent, and as the current the in-house suspension supervisor and MACH program coordinator at Cordova High, I have years of experience - listening to people to identify what their problems or needs are, troubleshooting solutions for any budget, and providing plain and simple explanations and alternatives so others can understand the options available to them/reasons for decision - which would be beneficial to anyone serving as a city council member. Finally, I tend to keep late hours, which helps me stay abreast of what's happening throughout our city at all times of the day and night.

13. What vision do you have for future development in the City?

My vision for future development is that we:

1. Continue to build on our Smart Growth future development so we can have easy flow and very connectable traffic flow south of Highway 50.
2. We bring amenities to our communities that keep our residents living, play and shopping in Rancho Cordova.
3. Develop/maintain relationships with developers that keep us building homes and infrastructure at a pace equal to other areas so we don't have areas in need of schools but lacking roof tops in order to build.
4. As we build in areas that seem like islands we don't lose sense of the services needed to protect families keeping them and their properties safe.
5. That we unite new developments to existing neighborhoods by promoting citywide goals and city pride amongst all.
6. That all future development will make us proud and the envy of the region.

COMMENTS**14. Use this space to provide any additional information or comments.**

Thank you for your consideration of my application.

ADDITIONAL DOCUMENTATION**15. Upload additional documentation here including the Statement of Economic Interest (FPPC) Form 700. [Click here to download the Statement of Economic Interest \(FPPC\) Form 700.](#)**

[Form 700.pdf](#)

16. I declare, under penalty of perjury, that all statements in this application are true and complete to the best of my knowledge and belief. I legally reside in the city limits of Rancho Cordova, am at least 18 years of age, and a registered voter of Rancho Cordova.

(o) Yes

17. Date

05/30/17

Thank you,
Rancho Cordova

This is an automated message generated by the Vision Content Management System™. Please do not reply directly to this email.

CALIFORNIA FORM 700
 FAIR POLITICAL PRACTICES COMMISSION
 A PUBLIC DOCUMENT

STATEMENT OF ECONOMIC INTERESTS

Date Initial Filing Received
 Official Use Only

COVER PAGE

Please type or print in ink.

NAME OF FILER (LAST)	(FIRST)	(MIDDLE)
Mayer	Conrade	C

1. Office, Agency, or Court

Agency Name (Do not use acronyms)

City of Rancho Cordova

Division, Board, Department, District, if applicable

Your Position

Council member

► If filing for multiple positions, list below or on an attachment. (Do not use acronyms)

Agency: _____ Position: _____

2. Jurisdiction of Office (Check at least one box)

☐ State

☐ Judge or Court Commissioner (Statewide Jurisdiction)

☐ Multi-County _____

☐ County of _____

☒ City of Rancho Cordova

☐ Other _____

3. Type of Statement (Check at least one box)

☐ Annual: The period covered is January 1, 2016, through December 31, 2016.

☐ Leaving Office: Date Left ____/____/_____
 (Check one)

-or-

The period covered is ____/____/_____, through December 31, 2016.

☐ The period covered is January 1, 2016, through the date of leaving office.

-or-

☒ Assuming Office: Date assumed ____/____/____

☐ The period covered is ____/____/_____, through the date of leaving office.

☐ Candidate: Election year _____ and office sought, if different than Part 1: _____

4. Schedule Summary (must complete) ► Total number of pages including this cover page: _____

Schedules attached

☐ Schedule A-1 - Investments - schedule attached

☒ Schedule C - Income, Loans, & Business Positions - schedule attached

☐ Schedule A-2 - Investments - schedule attached

☐ Schedule D - Income - Gifts - schedule attached

☒ Schedule B - Real Property - schedule attached

☐ Schedule E - Income - Gifts - Travel Payments - schedule attached

-or-

☐ None - No reportable interests on any schedule

5. Verification

MAILING ADDRESS _____ STREET _____ CITY _____ STATE _____ ZIP CODE _____
 (Business or Agency Address Recommended - Public Document)

DAYTIME TELEPHONE NUMBER _____

E-MAIL ADDRESS

conrademayer@gmail.com

I have used all reasonable diligence in preparing this statement. I have reviewed this statement and to the best of my knowledge the information contained herein and in any attached schedules is true and complete. I acknowledge this is a public document.

I certify under penalty of perjury under the laws of the State of California that the foregoing is true and correct.

Date Signed 05/29/2017
 (month, day, year)

Signature Conrade C. Mayer
 (File the originally signed statement with your filing official.)

FPPC Form 700 (2016/2017)
 FPPC Advice Email: advice@fppc.ca.gov
 FPPC Toll-Free Helpline: 866/275-3772 www.fppc.ca.gov

SCHEDULE B **Interests in Real Property** (Including Rental Income)

CALIFORNIA FORM 700

FAIR POLITICAL PRACTICES COMMISSION

Name

Conrade C Mayer

► ASSESSOR'S PARCEL NUMBER OR STREET ADDRESS

2439 Glenfaire Drive

CITY

Rancho Cordova Ca 95670

FAIR MARKET VALUE

- ☐ \$2,000 - \$10,000
☐ \$10,001 - \$100,000
☒ \$100,001 - \$1,000,000
☐ Over \$1,000,000

IF APPLICABLE, LIST DATE:

____/____/16 ____/____/16
ACQUIRED DISPOSED

NATURE OF INTEREST

☒ Ownership/Deed of Trust ☐ Easement

☐ Leasehold

Yrs. remaining

☐

Other

IF RENTAL PROPERTY, GROSS INCOME RECEIVED

- ☐ \$0 - \$499 ☐ \$500 - \$1,000 ☐ \$1,001 - \$10,000
☒ \$10,001 - \$100,000 ☐ OVER \$100,000

SOURCES OF RENTAL INCOME: If you own a 10% or greater interest, list the name of each tenant that is a single source of income of \$10,000 or more.

☐ None

Gary & Etole Russell

► ASSESSOR'S PARCEL NUMBER OR STREET ADDRESS

3113 Explorer Drive

CITY

Rancho Cordova Ca 95827

FAIR MARKET VALUE

- ☐ \$2,000 - \$10,000
☐ \$10,001 - \$100,000
☒ \$100,001 - \$1,000,000
☐ Over \$1,000,000

IF APPLICABLE, LIST DATE:

____/____/16 ____/____/16
ACQUIRED DISPOSED

NATURE OF INTEREST

☒ Ownership/Deed of Trust ☐ Easement

☐ Leasehold

Yrs. remaining

☐

Other

IF RENTAL PROPERTY, GROSS INCOME RECEIVED

- ☐ \$0 - \$499 ☐ \$500 - \$1,000 ☐ \$1,001 - \$10,000
☒ \$10,001 - \$100,000 ☐ OVER \$100,000

SOURCES OF RENTAL INCOME: If you own a 10% or greater interest, list the name of each tenant that is a single source of income of \$10,000 or more.

☐ None

Jeff & Tracy Gibbons

* You are not required to report loans from commercial lending institutions made in the lender's regular course of business on terms available to members of the public without regard to your official status. Personal loans and loans received not in a lender's regular course of business must be disclosed as follows:

NAME OF LENDER*

ADDRESS (Business Address Acceptable)

BUSINESS ACTIVITY, IF ANY, OF LENDER

INTEREST RATE

TERM (Months/Years)

_____% ☐ None

HIGHEST BALANCE DURING REPORTING PERIOD

- ☐ \$500 - \$1,000 ☐ \$1,001 - \$10,000
☐ \$10,001 - \$100,000 ☐ OVER \$100,000

☐ Guarantor, if applicable

NAME OF LENDER*

ADDRESS (Business Address Acceptable)

BUSINESS ACTIVITY, IF ANY, OF LENDER

INTEREST RATE

TERM (Months/Years)

_____% ☐ None

HIGHEST BALANCE DURING REPORTING PERIOD

- ☐ \$500 - \$1,000 ☐ \$1,001 - \$10,000
☐ \$10,001 - \$100,000 ☐ OVER \$100,000

☐ Guarantor, if applicable

Comments:

SCHEDULE C
Income, Loans, & Business
Positions
 (Other than Gifts and Travel Payments)

CALIFORNIA FORM 700 FAIR POLITICAL PRACTICES COMMISSION Name Conrade C Mayer
--

▶ 1. INCOME RECEIVED

NAME OF SOURCE OF INCOME

Folsom Cordova Unified School District

ADDRESS (Business Address Acceptable)

1965 Birkmont Drive RC Ca 95742-6407

BUSINESS ACTIVITY, IF ANY, OF SOURCE

Cordova High School

YOUR BUSINESS POSITION

In House Suspension Supervisor

GROSS INCOME RECEIVED

☐ No Income - Business Position Only☐ \$500 - \$1,000☐ \$1,001 - \$10,000☒ \$10,001 - \$100,000☐ OVER \$100,000

CONSIDERATION FOR WHICH INCOME WAS RECEIVED

☐ Salary ☐ Spouse's or registered domestic partner's income
(For self-employed use Schedule A-2.)☐ Partnership (Less than 10% ownership. For 10% or greater use
Schedule A-2.)☐ Sale of _____
(Real property, car, boat, etc.)☐ Loan repayment☐ Commission or ☐ Rental Income, list each source of \$10,000 or more

(Describe)

☒ Other FCUSD salary & Measure H Funding

(Describe)

▶ 1. INCOME RECEIVED

NAME OF SOURCE OF INCOME

City of Rancho Cordova Measure H Funds

ADDRESS (Business Address Acceptable)

2729 Prospect Park Drive Rancho Cordova 95670

BUSINESS ACTIVITY, IF ANY, OF SOURCE

Cordova Lancers Leaders and Legends

YOUR BUSINESS POSITION

Mentoring Program Director

GROSS INCOME RECEIVED

☐ No Income - Business Position Only☐ \$500 - \$1,000☐ \$1,001 - \$10,000☒ \$10,001 - \$100,000☐ OVER \$100,000

CONSIDERATION FOR WHICH INCOME WAS RECEIVED

☐ Salary ☐ Spouse's or registered domestic partner's income
(For self-employed use Schedule A-2.)☐ Partnership (Less than 10% ownership. For 10% or greater use
Schedule A-2.)☐ Sale of _____
(Real property, car, boat, etc.)☐ Loan repayment☐ Commission or ☐ Rental Income, list each source of \$10,000 or more

(Describe)

☒ Other Grant funding paid to FCUSD for program

(Describe)

▶ 2. LOANS RECEIVED OR OUTSTANDING DURING THE REPORTING PERIOD

* You are not required to report loans from commercial lending institutions, or any indebtedness created as part of a retail installment or credit card transaction, made in the lender's regular course of business on terms available to members of the public without regard to your official status. Personal loans and loans received not in a lender's regular course of business must be disclosed as follows:

NAME OF LENDER*

ADDRESS (Business Address Acceptable)

BUSINESS ACTIVITY, IF ANY, OF LENDER

HIGHEST BALANCE DURING REPORTING PERIOD

☐ \$500 - \$1,000☐ \$1,001 - \$10,000☐ \$10,001 - \$100,000☐ OVER \$100,000

INTEREST RATE

TERM (Months/Years)

_____ % ☐ None

SECURITY FOR LOAN

☐ None ☐ Personal residence☐ Real Property _____
Street address

City

☐ Guarantor _____☐ Other _____
(Describe)

Comments: This is a combination of partime salary and stipend to run mentoring program

FPPC Form 700 (2016/2017) Sch. C
 FPPC Advice Email: advice@fppc.ca.gov
 FPPC Toll-Free Helpline: 866/275-3772 www.fppc.ca.gov

**CITY OF RANCHO CORDOVA
APPLICATION FOR APPOINTMENT TO THE CITY COUNCIL**



The City of Rancho Cordova is recruiting to fill a vacancy on the City Council. The City Council establishes City policies, approves ordinances and resolutions, and makes land use decisions.

All applicants must be residents and registered voters within the city limits of Rancho Cordova. All applicants are required to disclose financial information and to file a Fair Political Practices Commission (FPPC) Statement of Economic Interest (Form 700).

Applications and Statement of Economic Interest (Form 700) must be returned to the City Clerk no later than 5:00 PM on May 30, 2017.

Mindy Cuppy, MMC, City Clerk
2729 Prospect Park Drive, Rancho Cordova, CA 95670
Office: 916-851-8721, Cellular: 916-832-1419
mcuppy@cityofranhocordova.org

TIMELINE	
5/30 at 5:00 PM	Deadline to submit application and statement of economic interest
6/5 at 5:30 PM	Applicant interviews at City Council meeting
6/19 at 5:30 PM	Swearing in of new Council Member

PERSONAL INFORMATION	
Name:	Marcus McCarther
Home Address	
Phone:	Email: marcusmccarther@gmail.com
Number of Years as a Rancho Cordova Resident:	Most recently over 2 years but multi years throughout my life.
Statement of Economic Interest (Form 700) Attached:	☒ yes ☐ no

AVAILABILITY
1. The City Council regularly meets on the 1 st Monday of each month beginning at 4:00 PM and the 3 rd Monday of each month beginning at 5:30 PM. Special Meetings are generally on Tuesdays beginning at 5:30 PM or as needed. Meetings can last several hours. Council Members also regularly attend city-sponsored events and participate in meetings of regional agencies which could take place during the morning, afternoon or evening meetings. List any days or evenings that you would not be available.

I would have no problem being available to participate in the business of the council.

RECEIVED

MAY 17 2017

Mindy Cuppy
City Of Rancho Cordova
Office of the City Clerk

CITY OF RANCHO CORDOVA
APPLICATION FOR APPOINTMENT TO THE CITY COUNCIL



COMMUNITY SERVICE EXPERIENCE

2. List your past experience serving within the community of Rancho Cordova.

I have not been able to serve the Rancho Cordova community.

SERVICE ON THE CITY COUNCIL

3. I believe I will bring the following strengths, skills, knowledge and assets to service on the City Council.

I am currently a state worker with a master's degree in public administration that has dedicated his life's work to public service. I enjoy serving the public and believe there is no more important profession than those that are in service to others. I would be a value asset to the Council because:

1. I am deeply intellectually curious and have a background in policy and legislation
2. I am 31 years old and would provide a unique and different voice advocating for the community.
3. I am a people person and believe I have a great ability to communicate with others.
4. I have a deep understanding of the community due to lifelong experiences in Rancho and neighboring communities (Abe Lincoln Elementary and Einstein Middle School).
- 5.

4. I want to serve on the City Council because ...

I believe the heart and soul of Rancho are the diversity of its people. Mather Air Force Base drew families from far and wide to take residence in the community. That diversity of community is what made Rancho a desirable place to live. Unfortunately, do to many socioeconomic forces, the community is no longer what it used to be.

I want to serve on the city council to:

1. Provide a voice for the voiceless and the least among us (The large poor, homeless and transient populations need an advocate).
2. Provide a bridge between established members on the council and younger members of the community (High unemployment among those under 24 years old has lead to persistent crime issues).
3. Help continue the work to bring jobs back to the community (Economic opportunity is vital to building strong communities).
4. Help reshape the image of the city in order to attract younger highly educated people to live in the community.
5. Find ways to work with and partner with the School District to raise educational outcomes to compete with communities like of Elk Grove Unified (Strong schools help support and increase property values).
6. Think deeply about the housing disparities and ways to keep dollars in the community (R.C. has lots of commercial activity it seems like those dollars leave the community.)
7. Find ways to partner with the community to address the rampant issue of crime (There is a lot of criminal activity on the Folsom Blvd corridor that impact the perception of the community).



CITY OF RANCHO CORDOVA APPLICATION FOR APPOINTMENT TO THE CITY COUNCIL

5. What are the most important issues facing the City?

Rancho is not a bad place to live. For the most part, the various neighborhoods are quiet. The apparent issues facing the city seem to be cosmetic. The city well run and seems fiscally responsible. The areas southwest of the freeway are thriving with the slow development of new businesses and housing. However, there are many areas north of the freeway that are problematic. Although, political, business and religious leadership have taken great measures to push Rancho Cordova further, I believe more could and should be done.

1. Lack of adequate housing for low to moderate income families.
2. Issues with crime close to the light rail stations.
3. Lack of a robust activities program for teens to participate.
4. Moderate K-12 education system that severely desirability of the city. The most desirable places in R.C. are those that are served by Elk Grove School District.
5. Lots of call center jobs but a seeming derth of middle income non-state work.
6. Few options for entertainment and food. You must leave R.C. for entertainment and few options for original non-chain restaurants.

6. What unique background, talent or quality do you feel you will bring to the City Council that is not currently represented on the City Council?

I am a married, African American father that graduated with a bachelor's degree in political science from the University of California, Davis and earned a Master of Public Administration degree from the University of San Francisco. I once interned in Washington D.C. on the U.S. Senate Committee on Veterans Affairs. Previously, I would in the Office of Governor Edmund G. Brown Jr.

In the eyes of some my lack of experience may be of concern but think someone young and eager to serve could provide a unique and needed perspective. I am interested in the council process and believe there is a great opportunity to continue the good work already being done..

I have lived in the community or close to it, my entire life. I have an appreciation for all its quirks and only wants what is best for R.C.

7. What vision do you have for future development in the City?

I think the biggest weakness in the city is the lack of decent housing options for low to moderate income families. There are other places in Sacramento County such as Oak Park or Arden Arcade where creative projects are underway whereby developers have invested in rehabbing, building mixed income and new homes at affordable prices. Rancho has no problem in the south eastern parts of the city building and selling new homes. However, with sustained effort to address the issues facing the most vulnerable in our community it will be difficult for us all to truly prosper.

So I envision a future with:

1. Larger variety of decent and affordable housing.
2. More parks and open recreational spaces (Mather is not enough)
3. Increase in small business participating in the restaurant and entertainment spaces.
4. Increase investment in youth with some sort of youth jobs/internship/mentor/tutoring initiatives and programs.
5. Better community support for the homeless and transient population.
6. Increased outreach and subsequent investment from the federal government to support local initiatives and programs.

**CITY OF RANCHO CORDOVA
APPLICATION FOR APPOINTMENT TO THE CITY COUNCIL**



COMMENTS

8. Use this space to provide any additional information or comments.

Resume attached

ADDITIONAL DOCUMENTATION

9. Upload additional documentation here including the Statement of Economic Interest (FPPC) Form 700.

Attached

I declare, under penalty of perjury, that all statements in this application are true and complete to the best of my knowledge and belief. I legally reside in the city limits of Rancho Cordova, am at least 18 years of age, and a registered voter of Rancho Cordova.

Signature: *Marvin McLahee* Date: *5/17/2017*

Marcus L. McCarther

marcusmccarther@gmail.com

EDUCATION

- M.P.A., Public Administration, University of San Francisco, 2015
- B.A., Political Science, University of California, Davis, 2011

EMPLOYMENT HISTORY

Board of Chiropractic Examiners

10/2015 - Present

Policy Analyst (AGPA)

- Write, produce, and compile all rulemaking documents for the Board of Chiropractic Examiners (BCE) to repeal, amend and/or establish regulations through the Office of Administrative Law (OAL).
- Prepare and edit proposed regulatory language, recommend regulatory changes to the Executive Officer, and review regulatory proposals in order to facilitate the rulemaking processes.
- Perform independent research of specific regulations, which can be proposed through legislation, public safety concerns, and the Board members.
- Coordinate regulatory efforts with the Board's Legal Counsel, Legislative and Regulatory Review Unit, board members, EO, budget office, staff from legislators' offices, and staff from the Office of Administrative Law in order to complete the rulemaking process.
- Track, review, interpret, and analyze legislative bills and provides a recommendation to Board members, the Executive Officer, and the Department of Consumer Affairs budget office.
- Train new staff in the regulatory and legislative processes in order to facilitate the development of new legislative and regulatory proposals.
- Provide advice and recommendations to Executive Officer on policy and administrative decisions.
- Participate in strategy and planning sessions with the management team; participate in management meetings discussing board operations and administration.

Department of Consumer Affairs

7/2014 – 10/2015

Special Assistant to the Director

- Research, analyze issues and prepare reports or memoranda on legislation and policy issues which emanate from the boards, committees, commissions and bureaus as well as their related industries and the professions.
- Review the boards and bureaus' proposed regulations for public policy impact on consumers, industry and the professions and draft issue memos with complete assessment and recommendation. Review, analyze, and advise management of the impact or potential impact of the boards, committees, commissions and bureaus' proposed rulemaking.
- Research general questions or complex correspondence with respect to board, committee, commission and bureau policy issues and draft and prepare briefing memoranda and presentations for the Director's Office.
- Facilitate information flow between the Director, Deputy Directors, the department's boards, committees, commissions and bureaus and other state agencies on policy matters impacting consumers.
- Attend board meetings on behalf of the Deputy Director, take copious notes, and brief the director on pressing issues.

Office of Governor Edmund G. Brown Jr., Sacramento, CA

4/2012 – 6/2014

Special Assistant to the Appointments Unit

- Works under the direction of the California State Appointments Secretary, Chief Deputy and Deputy Secretaries to assist in making Gubernatorial appointments to the various State Agencies, Courts, Departments, Boards and Commissions within the State of California
- Interview and vet candidates for Gubernatorial Appointments
- Make recommendations to Governor and Senior Staff regarding potential appointees
- Create communications and memoranda for the Governor and Executive Secretary's review
- Provide administrative and analytical support to the Appointments unit
- Respond to information request from the legislature, state agencies, and constituents
- Independently manage and organize departmental information requests
- Provide analytical and data entry support under direct supervision of professional staff
- Develop professional presentations utilizing available software

EXPERIENCE**Office of Governor Edmund G. Brown Jr., Sacramento, CA**

3/2012 – 4/2012

Appointments Intern

- Phones: communicated with constituents about gubernatorial appointments process, legislation and the legislative process
- Mail: sorted mail, and responded to constituent issues and concerns, Drafted response letters,
- Compiled background information on appointed staff and board members

United States Senate Committee on Veterans' Affairs, Washington, DC

3/2010 – 6/2010

Intern

- Extensive legal research into public laws and congressional history
- Drafted legal memo that led to the introduction of a law,
- Created response letters to constituents, wrote summary briefs on congressional hearings and policy issues
- Communicated with constituents about VA policy, current and past legislation and the legislative process

SKILLS

- **Communication:** Client focused: attentive listener, clear and persuasive speaker, comfortable speaking in front of a group and able to write clearly, concisely, and logically
- **Quantitative and Analytical Reasoning:** Used simple math concepts and statistical data to solve problems
- **Computer:** Proficient in applications of Microsoft Office Suite, Lexis Nexus, Visio, SPSS and the Internet
- **Work Style:** Quick learner, organized, attention to detail, self-motivated, team-spirited and loyal

CALIFORNIA FORM 700
FAIR POLITICAL PRACTICES COMMISSION
A PUBLIC DOCUMENT

STATEMENT OF ECONOMIC INTERESTS

Date Initial Filing Received
Official Use Only

COVER PAGE

Please type or print in ink.

NAME OF FILER (LAST) (FIRST) (MIDDLE)
McCarthy Marcus Lorenzo

1. Office, Agency, or Court

Agency Name (Do not use acronyms)

City of Rancho Cordova

Division, Board, Department, District, if applicable

Your Position

Council Member

► If filing for multiple positions, list below or on an attachment. (Do not use acronyms)

Agency: _____ Position: _____

2. Jurisdiction of Office (Check at least one box)

☐ State

☐ Judge or Court Commissioner (Statewide Jurisdiction)

☐ Multi-County _____

☐ County of _____

☒ City of Rancho Cordova

☐ Other _____

3. Type of Statement (Check at least one box)

☒ Annual: The period covered is January 1, 2016, through December 31, 2016.

☐ Leaving Office: Date Left ____/____/____
(Check one)

-or-

The period covered is ____/____/____, through December 31, 2016.

☐ The period covered is January 1, 2016, through the date of leaving office.

-or-

☐ Assuming Office: Date assumed ____/____/____

☐ The period covered is ____/____/____, through the date of leaving office.

☐ Candidate: Election year _____ and office sought, if different than Part 1: _____

4. Schedule Summary (must complete) ► Total number of pages including this cover page: _____

Schedules attached

☐ Schedule A-1 - Investments - schedule attached

☐ Schedule C - Income, Loans, & Business Positions - schedule attached

☐ Schedule A-2 - Investments - schedule attached

☐ Schedule D - Income - Gifts - schedule attached

☐ Schedule B - Real Property - schedule attached

☐ Schedule E - Income - Gifts - Travel Payments - schedule attached

-or-

☒ None - No reportable interests on any schedule

5. Verification

MAILING ADDRESS STREET CITY STATE ZIP CODE
(Business or Agency Address Recommended - Public Document)

DAYTIME TELEPHONE NUMBER


E-MAIL ADDRESS

marcusmccarther@gmail.com

I have used all reasonable diligence in preparing this statement. I have reviewed this statement and to the best of my knowledge the information contained herein and in any attached schedules is true and complete. I acknowledge this is a public document.

I certify under penalty of perjury under the laws of the State of California that the foregoing is true and correct.

Date Signed 05/17/2017
(month, day, year)

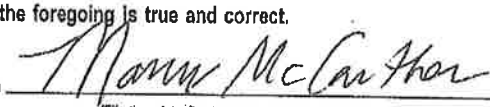Signature 
(File the originally signed statement with your filing official.)

FPPC Form 700 (2016/2017)

FPPC Advice Email: advice@fppc.ca.gov

FPPC Toll-Free Helpline: 866/275-3772 www.AGENDA ITEM 15.1

**CITY OF RANCHO CORDOVA
APPLICATION FOR APPOINTMENT TO THE CITY COUNCIL**



The City of Rancho Cordova is recruiting to fill a vacancy on the City Council. The City Council establishes City policies, approves ordinances and resolutions, and makes land use decisions.

All applicants must be residents and registered voters within the city limits of Rancho Cordova. All applicants are required to disclose financial information and to file a Fair Political Practices Commission (FPPC) Statement of Economic Interest (Form 700).

Applications and Statement of Economic Interest (Form 700) must be returned to the City Clerk no later than 5:00 PM on May 30, 2017.

Mindy Cuppy, MMC, City Clerk
2729 Prospect Park Drive, Rancho Cordova, CA 95670
Office: 916-851-8721, Cellular: 916-832-1419
mcuppy@cityofranhocordova.org

RECEIVED

MAY 30 2017
Mindy Cuppy
City Of Rancho Cordova
Office of the City Clerk

TIMELINE	
5/30 at 5:00 PM	Deadline to submit application and statement of economic interest
6/5 at 5:30 PM	Applicant interviews at City Council meeting
6/19 at 5:30 PM	Swearing in of new Council Member

PERSONAL INFORMATION	
Name: Robert Ponce	
Home Address:	
Phone	Email: robandclaire@gmail.com
Number of Years as a Rancho Cordova Resident: 8	
Statement of Economic Interest (Form 700) Attached: ☐ yes ☐ no	

AVAILABILITY
1. The City Council regularly meets on the 1 st Monday of each month beginning at 4:00 PM and the 3 rd Monday of each month beginning at 5:30 PM. Special Meetings are generally on Tuesdays beginning at 5:30 PM or as needed. Meetings can last several hours. Council Members also regularly attend city-sponsored events and participate in meetings of regional agencies which could take place during the morning, afternoon or evening meetings. List any days or evenings that you would not be available.
I currently have no conflicts with the above schedule.

ALL DOCUMENTS SUBMITTED ARE PUBLIC RECORD AND WILL BE MADE AVAILABLE TO THE PUBLIC.

**CITY OF RANCHO CORDOVA
APPLICATION FOR APPOINTMENT TO THE CITY COUNCIL**



COMMUNITY SERVICE EXPERIENCE

2. List your past experience serving within the community of Rancho Cordova.

My wife and I are local small business owners who have been active with the chamber of commerce, as well as several volunteer activities with the veterans administration, and engaging in various neighborhood clean up efforts.

SERVICE ON THE CITY COUNCIL

3. I believe I will bring the following strengths, skills, knowledge and assets to service on the City Council.

I am a veteran of the United States Navy, where I served honorably for almost a decade. I was deployed during both operations Enduring and Iraqi freedom. In addition to my technical duties over the years, I was responsible for process improvement, production control, work center supervision, career mentorship, and many other capacities.

After my time in service I got married and started a family, where I have learned fidelity, loyalty, and patience as a father and husband.

As a local business owner I go to work happy everyday, preparing and serving our products to the people of this wonderful community with great pride. I believe in hard work and providing the best service to others one possibly can. In this capacity I have further honed interpersonal skills such as conflict diffusion, negotiation, amicable resolution, and how to deal with competition in a professional manner.

My education consists of an Associates degree from Columbia College, A Bachelors degree in Management (Summa Cum Laude), and I will complete my MBA within the next six months. I have also been accepted into the University of San Francisco Masters in Psychology program, commencing next January. I have received a certificate from the UC Davis Leadership Program.

4. I want to serve on the City Council because ...

I have a strong desire to serve and help improve my community as well as to learn more about municipal government.

ALL DOCUMENTS SUBMITTED ARE PUBLIC RECORD AND WILL BE MADE AVAILABLE TO THE PUBLIC.

**CITY OF RANCHO CORDOVA
APPLICATION FOR APPOINTMENT TO THE CITY COUNCIL**



5. What are the most important issues facing the City?

Over the next decade Rancho Cordova is going to grow exponentially with the development of the Rio Del Oro project and expansion of other neighborhoods to the south. To that end, sustainable growth and the expansion of community services, jobs, and infrastructure are the most important issues facing the city.

6. What unique background, talent or quality do you feel you will bring to the City Council that is not currently represented on the City Council?

Rancho Cordova is a diverse community. Not just in terms of ethnicity, but rather different age groups, cultural backgrounds, skill sets, hardships and life experiences. Our current leaders all very talented, but I believe that in order to fully represent a group of citizens its leadership should draw from as many different and unique populations as possible.

7. What vision do you have for future development in the City?

I do not believe it is my place to impose a specific vision, but rather to work together with area businesses, residents, and leaders, while continuing to aspire towards the ethos of an All American City. One where residents are safe, have access to quality education, employment, and desirable amenities.

ALL DOCUMENTS SUBMITTED ARE PUBLIC RECORD AND WILL BE MADE AVAILABLE TO THE PUBLIC.

**CITY OF RANCHO CORDOVA
APPLICATION FOR APPOINTMENT TO THE CITY COUNCIL**



COMMENTS

8. Use this space to provide any additional information or comments.

ADDITIONAL DOCUMENTATION

9. Upload additional documentation here including the Statement of Economic Interest (FPPC) Form 700.

I declare, under penalty of perjury, that all statements in this application are true and complete to the best of my knowledge and belief. I legally reside in the city limits of Rancho Cordova, am at least 18 years of age, and a registered voter of Rancho Cordova.

Signature: _____

Date: _____

ALL DOCUMENTS SUBMITTED ARE PUBLIC RECORD AND WILL BE MADE AVAILABLE TO THE PUBLIC.

STATEMENT OF ECONOMIC INTERESTS

Date Initial Filing Received
Official Use Only

COVER PAGE

Please type or print in ink.

NAME OF FILER (LAST) (FIRST) (MIDDLE)
Ponce Robert Geraldo

1. Office, Agency, or Court

Agency Name (Do not use acronyms)

Division, Board, Department, District, if applicable

Your Position

► If filing for multiple positions, list below or on an attachment. (Do not use acronyms)

Agency: _____ Position: _____

2. Jurisdiction of Office (Check at least one box)

- ☐ State ☐ Judge or Court Commissioner (Statewide Jurisdiction)
☐ Multi-County _____ ☐ County of _____
☐ City of _____ ☐ Other _____

3. Type of Statement (Check at least one box)

- ☐ **Annual:** The period covered is January 1, 2016, through December 31, 2016.
-or- The period covered is ____/____/____, through December 31, 2016.
☐ **Assuming Office:** Date assumed ____/____/____
☐ **Leaving Office:** Date Left ____/____/____ (Check one)
○ The period covered is January 1, 2016, through the date of leaving office.
-or-
○ The period covered is ____/____/____, through the date of leaving office.
☐ **Candidate:** Election year _____ and office sought, if different than Part 1: _____

4. Schedule Summary (must complete) ► Total number of pages including this cover page: 2

Schedules attached

- ☐ **Schedule A-1 - Investments** – schedule attached ☐ **Schedule C - Income, Loans, & Business Positions** – schedule attached
☒ **Schedule A-2 - Investments** – schedule attached ☐ **Schedule D - Income – Gifts** – schedule attached
☐ **Schedule B - Real Property** – schedule attached ☐ **Schedule E - Income – Gifts – Travel Payments** – schedule attached

-or-

☐ **None - No reportable interests on any schedule**

5. Verification

MAILING ADDRESS STREET CITY STATE ZIP CODE
(Business or Agency Address Recommended - Public Document)
3084 Sunrise Blvd #15 Rancho Cordova CA 95742
DAYTIME TELEPHONE NUMBER E-MAIL ADDRESS

I have used all reasonable diligence in preparing this statement. I have reviewed this statement and to the best of my knowledge the information contained herein and in any attached schedules is true and complete. I acknowledge this is a public document.

I certify under penalty of perjury under the laws of the State of California that the foregoing is true and correct.

Date Signed 5/30/2017
(month, day, year)

Signature [Signature]
(File the originally signed statement with your filing official.)

FPPC Form 700 (2016/2017)

FPPC Advice Email: advice@fppc.ca.gov

FPPC Toll-Free Helpline: 866/275-3772 www.fppc.ca.gov

SCHEDULE A-2
Investments, Income, and Assets
of Business Entities/Trusts
 (Ownership Interest is 10% or Greater)

CALIFORNIA FORM 700 FAIR POLITICAL PRACTICES COMMISSION Name _____ _____ _____

▶ 1. BUSINESS ENTITY OR TRUST

Sugar Bake Cupcakes

Name

3084 Sunrise Blvd #15, Rancho Cordova 95742

Address (Business Address Acceptable)

Check one

☐ Trust, go to 2 ☒ Business Entity, complete the box, then go to 2

GENERAL DESCRIPTION OF THIS BUSINESS

Bakery

FAIR MARKET VALUE

IF APPLICABLE, LIST DATE:

☒ \$0 - \$1,999☐ \$2,000 - \$10,000☐ \$10,001 - \$100,000☐ \$100,001 - \$1,000,000☐ Over \$1,000,000
 _____ / _____ / **16**
 ACQUIRED

 _____ / _____ / **16**
 DISPOSED

NATURE OF INVESTMENT

☐ Partnership☒ Sole Proprietorship☐ _____ OtherYOUR BUSINESS POSITION Proprietor

▶ 1. BUSINESS ENTITY OR TRUST

Name

Address (Business Address Acceptable)

Check one

☐ Trust, go to 2 ☐ Business Entity, complete the box, then go to 2

GENERAL DESCRIPTION OF THIS BUSINESS

FAIR MARKET VALUE

IF APPLICABLE, LIST DATE:

☐ \$0 - \$1,999☐ \$2,000 - \$10,000☐ \$10,001 - \$100,000☐ \$100,001 - \$1,000,000☐ Over \$1,000,000
 _____ / _____ / **16**
 ACQUIRED

 _____ / _____ / **16**
 DISPOSED

NATURE OF INVESTMENT

☐ Partnership☐ Sole Proprietorship☐ _____ Other

YOUR BUSINESS POSITION _____

▶ 2. IDENTIFY THE GROSS INCOME RECEIVED (INCLUDE YOUR PRO RATA SHARE OF THE GROSS INCOME TO THE ENTITY/TRUST)

☒ \$0 - \$499☐ \$500 - \$1,000☐ \$1,001 - \$10,000☐ \$10,001 - \$100,000☐ OVER \$100,000

▶ 3. LIST THE NAME OF EACH REPORTABLE SINGLE SOURCE OF INCOME OF \$10,000 OR MORE (Attach a separate sheet if necessary.)

☒ None or ☐ Names listed below

▶ 4. INVESTMENTS AND INTERESTS IN REAL PROPERTY HELD OR LEASED BY THE BUSINESS ENTITY OR TRUST

Check one box:

☐ INVESTMENT☒ REAL PROPERTY
 Name of Business Entity, if Investment, or
 Assessor's Parcel Number or Street Address of Real Property
 3084 Sunrise Blvd #15

 Description of Business Activity or
 City or Other Precise Location of Real Property

FAIR MARKET VALUE

IF APPLICABLE, LIST DATE:

☒ \$2,000 - \$10,000☐ \$10,001 - \$100,000☐ \$100,001 - \$1,000,000☐ Over \$1,000,000
 _____ / _____ / **16**
 ACQUIRED

 _____ / _____ / **16**
 DISPOSED

NATURE OF INTEREST

☐ Property Ownership/Deed of Trust☐ Stock☐ Partnership
☒ Leasehold 4
 Yrs. remaining
☐ Other _____
☐ Check box if additional schedules reporting investments or real property are attached

▶ 2. IDENTIFY THE GROSS INCOME RECEIVED (INCLUDE YOUR PRO RATA SHARE OF THE GROSS INCOME TO THE ENTITY/TRUST)

☐ \$0 - \$499☐ \$500 - \$1,000☐ \$1,001 - \$10,000☐ \$10,001 - \$100,000☐ OVER \$100,000

▶ 3. LIST THE NAME OF EACH REPORTABLE SINGLE SOURCE OF INCOME OF \$10,000 OR MORE (Attach a separate sheet if necessary.)

☐ None or ☐ Names listed below

▶ 4. INVESTMENTS AND INTERESTS IN REAL PROPERTY HELD OR LEASED BY THE BUSINESS ENTITY OR TRUST

Check one box:

☐ INVESTMENT☐ REAL PROPERTY
 Name of Business Entity, if Investment, or
 Assessor's Parcel Number or Street Address of Real Property

 Description of Business Activity or
 City or Other Precise Location of Real Property

FAIR MARKET VALUE

IF APPLICABLE, LIST DATE:

☐ \$2,000 - \$10,000☐ \$10,001 - \$100,000☐ \$100,001 - \$1,000,000☐ Over \$1,000,000
 _____ / _____ / **16**
 ACQUIRED

 _____ / _____ / **16**
 DISPOSED

NATURE OF INTEREST

☐ Property Ownership/Deed of Trust☐ Stock☐ Partnership
☐ Leasehold _____
 Yrs. remaining
☐ Other _____
☐ Check box if additional schedules reporting investments or real property are attached

Comments: _____

FPPC Form 700 (2016/2017) Sch. A-2
 FPPC Advice Email: advice@fppc.ca.gov
 FPPC Toll-Free Helpline: 866/275-3772 www.fppc.ca.gov

Mindy Cuppy

From: webmaster@cityofranhocordova.org
Sent: Tuesday, May 30, 2017 4:59 PM
To: Mindy Cuppy
Subject: Rancho Cordova: Application for Appointment to the City Council

A new entry to a form/survey has been submitted.

Form Name: City of Rancho Cordova Application for Appointment to the City Council
Date & Time: 05/30/2017 4:58 PM
Response #: 13
Submitter ID: 1637
IP address: 50.255.236.186
Time to complete: 57 min. , 36 sec.

RECEIVED

MAY 30 2017

Mindy Cuppy
 City Of Rancho Cordova
 Office of the City Clerk

Survey Details

Page 1

PERSONAL INFORMATION

1. Name

Michelle Tovar

2. Home Address

3. Phone

4. Email

mtovar6767@comcast.net

5. Number of Years as a Rancho Cordova Resident

10

6. Statement of Economic Interest (Form 700) Attached (You will be prompted to upload this form shortly.) [Click here to download the Statement of Economic Interest \(FPPC\) Form 700.](#)

☐ Yes

AVAILABILITY

- 7. The City Council regularly meets on the 1st Monday of each month beginning at 4:00 PM and the 3rd Monday of each month beginning at 5:30 PM. Special Meetings are generally on Tuesdays beginning at 5:30 PM or as needed. Meetings can last several hours. Council Members also regularly attend city-sponsored events and participate in meetings of regional**

agencies which could take place during the morning, afternoon or evening meetings. List any days or evenings that you would not be available.

June 3rd-June 10th, 2017

COMMUNITY SERVICE EXPERIENCE

8. List your past experience serving within the community of Rancho Cordova.

I was born and raised in Sacramento County, and lived within the County all of my life. In the 10 years as a Rancho Cordova City resident I have participated in leading docent tours at the Splash Education Center at Mather Field. Splash is a non-profit organization dedicated to helping locals understand and value the environment around them including vernal pools in Mather. I led information tours taking participants out to the preserved vernal pools in their backyard at Mather and describing how these wetlands are vital to the surrounding ecosystem and important to every one of us.

Since I have been living in Rancho Cordova, I have had 2 beautiful children. My oldest attends Riverview STEM Academy. Since she has started Kindergarten, I have helped escort the classroom on science field trips and use my biology background to assist the children and adults in exploring the surrounding American River Park system.

SERVICE ON THE CITY COUNCIL

9. I believe I will bring the following strengths, skills, knowledge and assets to service on the City Council.

Born and raised in Sacramento County, I graduated high school from Sacramento High, then went to American River College and made my way to U.C. Davis where I graduated with a Bachelors of Science in Animal Sciences in 2004. During my last year at U.C. Davis I wanted to seek out an internship. I was lucky enough to land an internship at the U.S. Fish and Wildlife Service(USFWS)-Ecological Services in Sacramento. It was a year long internship and at the end got me a permanent biologist position at the USFWS. During my almost 9 years at the USFWS, I served as a entry level and senior biologist that focused biological permitting work in the Sacramento region. I met with and worked with a variety stakeholders and development projects that have stake in our surrounding area. This position gave me insight at a Government level the complexities of environmental permitting and how listening to the needs of the public can take projects in the right direction.

In 2012 I left the government and joined a small private environmental consulting firm in Sacramento County. Working on the "other side" has given me tremendous perspective on how fostering relationships is so important to success. I believe my experience on both sides of government and private work gives me a unique strength to assess a situation from both perspectives and I have learned to moderate very effectively.

10. I want to serve on the City Council because ...

I would like to use the skills I have developed in my career and life to continue to serve the public. I take great pride in the role I played as a public servant as well as my current role in the private sector. I have managed large multi million dollar projects as well as small non-profit projects and they all serve a purpose and deserve equal treatment.

Also, being a parent with children in the Folsom-Cordova school district, I would like to see discussion on how to make our Rancho Cordova schools more competitive and well rounded.

In Addition, there have ups and downs with crime in the City of Rancho Cordova. there are definite hot spots for activity that make residents and children feel unsafe. I would like the opportunity to focus on this issue and brainstorm ideas to keep the City moving in the right direction.

11. What are the most important issues facing the City?

I believe that the biggest issues facing the City of Rancho Cordova are under performing schools, degraded infrastructure, crime, public out reach for the American River Parkway as a main attraction, and accessible all income level amenities.

I hope to get the opportunity to serve in the betterment of these issues.

12. What unique background, talent or quality do you feel you will bring to the City Council that is not currently represented on the City Council?

I believe I bring a new perspective to branching government and private sector in the biology field. I also currently have young children in the Folsom Cordova School District and have a passion to make the City schools more competitive and our City a destination.

I also live near crime hot zones and have a vested interest in coming up with ideas to make the City safer for our children.

13. What vision do you have for future development in the City?

I would like to see sustainable development occur in the City of Rancho Cordova that provides amenities for all levels of income. Rancho Codrova is a very diverse City with a large multi cultural representation. I would like to see more discussion on how to incorporate all people of Rancho Cordova.

I would also like to see more evening activities that get people to not be afraid of their neighborhoods at night and clean up the crime.

COMMENTS**14. Use this space to provide any additional information or comments.**

I am attending a celebratory trip for my mother in law who recently beat cancer. We are traveling on the trip from June 3rd- June 10th 2017.

I understand that there will be a special City Council Meeting on June 5th. I have already purchased this trip months ago , but can be available to call in for interview and I would love to have the opportunity to meet with each current Council member before June 3rd if they have time available.

ADDITIONAL DOCUMENTATION**15. Upload additional documentation here including the Statement of Economic Interest (FPPC) Form 700. [Click here to download the Statement of Economic Interest \(FPPC\) Form 700.](#)**

[FPPCForm700.pdf](#)

16. I declare, under penalty of perjury, that all statements in this application are true and complete to the best of my knowledge and belief. I legally reside in the city limits of Rancho Cordova, am at least 18 years of age, and a registered voter of Rancho Cordova.

(o) Yes

17. Date

5-30-2017

Thank you,
Rancho Cordova

This is an automated message generated by the Vision Content Management System™. Please do not reply directly to this email.

CALIFORNIA FORM 700
 FAIR POLITICAL PRACTICES COMMISSION
 A PUBLIC DOCUMENT

STATEMENT OF ECONOMIC INTERESTS
COVER PAGE

Date Initial Filing Received
 Official Use Only

Please type or print in ink.

NAME OF FILER (LAST)	(FIRST)	(MIDDLE)
Tovar	Michelle	Sandra

1. Office, Agency, or Court

Agency Name (Do not use acronyms)

City of Rancho Cordova

Division, Board, Department, District, if applicable

N/A

Your Position

City Council Member

► If filing for multiple positions, list below or on an attachment. (Do not use acronyms)

Agency: _____ Position: _____

2. Jurisdiction of Office (Check at least one box)

☐ State

☐ Judge or Court Commissioner (Statewide Jurisdiction)

☐ Multi-County _____

☐ County of _____

☒ City of Rancho Cordova

☐ Other _____

3. Type of Statement (Check at least one box)

☒ **Annual:** The period covered is January 1, 2016, through December 31, 2016.

-or-

The period covered is ____/____/____, through December 31, 2016.

☐ **Leaving Office:** Date Left ____/____/____
 (Check one)

☐ The period covered is January 1, 2016, through the date of leaving office.

-or-

☐ The period covered is ____/____/____, through the date of leaving office.

☐ **Assuming Office:** Date assumed ____/____/____

☒ **Candidate:** Election year 2017 and office sought, if different than Part 1: _____

4. Schedule Summary (must complete) ► Total number of pages including this cover page: _____

Schedules attached

☐ **Schedule A-1 - Investments** – schedule attached

☐ **Schedule C - Income, Loans, & Business Positions** – schedule attached

☐ **Schedule A-2 - Investments** – schedule attached

☐ **Schedule D - Income – Gifts** – schedule attached

☐ **Schedule B - Real Property** – schedule attached

☐ **Schedule E - Income – Gifts – Travel Payments** – schedule attached

-or-

☐ **None - No reportable interests on any schedule**

5. Verification

MAILING ADDRESS STREET CITY STATE ZIP CODE
 (Business or Agency Address Recommended - Public Document)

DAYTIME TELEPHONE NUMBER

E-MAIL ADDRESS

mtovar6767@comcast.net

I have used all reasonable diligence in preparing this statement. I have reviewed this statement and to the best of my knowledge the information contained herein and in any attached schedules is true and complete. I acknowledge this is a public document.

I certify under penalty of perjury under the laws of the State of California that the foregoing is true and correct.

Date Signed 05/30/2017
 (month, day, year)

Signature Michelle Tovar
 (File the originally signed statement with your filing official.)



CITY OF RANCHO CORDOVA APPLICATION FOR APPOINTMENT TO THE CITY COUNCIL

The City of Rancho Cordova is recruiting to fill a vacancy on the City Council. The City Council establishes City policies, approves ordinances and resolutions, and makes land use decisions.

All applicants must be residents and registered voters within the city limits of Rancho Cordova. All applicants are required to disclose financial information and to file a Fair Political Practices Commission (FPPC) Statement of Economic Interest (Form 700).

Applications and Statement of Economic Interest (Form 700) must be returned to the City Clerk no later than 5:00 PM on May 30, 2017.

Mindy Cuppy, MMC, City Clerk
2729 Prospect Park Drive, Rancho Cordova, CA 95670
Office: 916-851-8721, Cellular: 916-832-1419
mcuppy@cityofranchocordova.org

TIMELINE	
5/30 at 5:00 PM	Deadline to submit application and statement of economic interest
6/5 at 5:30 PM	Applicant interviews at City Council meeting
6/19 at 5:30 PM	Swearing in of new Council Member

PERSONAL INFORMATION	
Name: Michael Anthony Zechlin	
Home Address:	
Phone:	Email: michael.zechlin@outlook.com
Number of Years as a Rancho Cordova Resident: 15	
Statement of Economic Interest (Form 700) Attached: ☒ yes ☐ no	

AVAILABILITY
1. The City Council regularly meets on the 1st Monday of each month beginning at 4:00 PM and the 3rd Monday of each month beginning at 5:30 PM. Special Meetings are generally on Tuesdays beginning at 5:30 PM or as needed. Meetings can last several hours. Council Members also regularly attend city-sponsored events and participate in meetings of regional agencies which could take place during the morning, afternoon or evening meetings. List any days or evenings that you would not be available.
I currently do not have any conflicts that would preclude my attendance at City Council meetings or to make myself available for city-sponsored events.
RECEIVED MAY 25 2017  City Of Rancho Cordova Office of the City Clerk



CITY OF RANCHO CORDOVA APPLICATION FOR APPOINTMENT TO THE CITY COUNCIL

COMMUNITY SERVICE EXPERIENCE

2. List your past experience serving within the community of Rancho Cordova.

Assisted with the preservation of the Kilgore Cemetery prior to its refurbishment.
Assisted with various events associated with the Veterans of Foreign Wars, including but not limited to counseling/assistance of local veterans.

Active in Boy Scouts of America Gold Country Division, Pack 28 Den 2 and the various events that they participate in throughout the community.

SERVICE ON THE CITY COUNCIL

3. I believe I will bring the following strengths, skills, knowledge and assets to service on the City Council.

1. I have worked with large budgets and know how to get the most for the expenditures made.
2. With extensive knowledge in corporate financial systems, I know how to grow assets without increases in expenditures to do so.
3. I have a grass roots understanding of what the residents of Rancho Cordova want and need from their municipal government.
4. Rancho Cordova is an ethnically diverse community and with this an understanding of the different cultures within it is an advantage. I have strong links to the Slavic and Latino communities within the city as well as with our veterans. My 24+ years in the Navy exposed me to a multitude of different ways of life and what their expectations are for a place that they can call "home".

4. I want to serve on the City Council because ...

I believe Rancho Cordova is at a cross road in its development. It has an enormous amount of potential available to businesses that would be attracted to this region. With greater enterprise, more abundant and higher paying jobs will become available to the residents of our city. We voted for city-hood so that we could have greater control over the affairs of our government and where tax revenues were focused. I believe there are numerous methods that could be used to increase that base for the benefit of everyone without burdening any particular group of persons within our city limits. Local government has the responsibility to be fiscally responsible but to also meet the needs of its constituency as compassionately and logically as possible.



CITY OF RANCHO CORDOVA APPLICATION FOR APPOINTMENT TO THE CITY COUNCIL

5. What are the most important issues facing the City? 1. We need to attract more business to this community to grow jobs and reduce the countless numbers of homeless and economically depressed persons within our limits. 2. We need to ensure that there is a long term and realistic plan set forth to support potential population growth. 3. We need to make it advantageous for individuals to take up property ownership within our less desirable neighborhoods and reinvigorate them with the pride that results from owning a home. This ultimately increases our property tax base. 4. Crime is on the rise and has been over the past few years. We need to seek out avenues to eliminate it and help our residents feel safe again. If that means more police or programs that assist potential offenders from choosing the wrong path then that's what we need to do. 5. It's one thing to provide assistance to a person in need, but it is a far greater thing to give them that which gives them the skill sets to have to ask for assistance in the future and give back to their community.
6. What unique background, talent or quality do you feel you will bring to the City Council that is not currently represented on the City Council? A vibrant democracy requires different perspectives otherwise it becomes mired in only one cognitive view. The city council does well, but it may need an infusion of a different perspective to balance out the needs of the city. I am not by any means a politician, but I am very successful in recognizing talent and using it for the benefit of the people around me. I may not initially be in agreement, but I am willing to listen and understand that it isn't about my needs but those of the many.
7. What vision do you have for future development in the City? I would like to see the city advance its economic development, and move forward in revitalizing depressed areas within the city limits. There are potential areas within our boundaries which could give rise to increased population as the result of home building and the like but the focus should not be so much on a sprawling city made up of nothing but tract homes and strip malls. There is a potential for giving this city the type of character that many other places in Northern California enjoy, its just a matter of getting the right talent here and the right businesses on our streets. I'd like Rancho Cordova to find its way to economic vibrancy, but not lose touch with the inner "Norman Rockwell" it has.

CITY OF RANCHO CORDOVA APPLICATION FOR APPOINTMENT TO THE CITY COUNCIL



COMMENTS

8. Use this space to provide any additional information or comments.

Attached is my current resume:

Michael Zechlin

Objective:

To continue over 30 years of service to my country and community as a member of the City Council, Rancho Cordova CA.

Summary of Qualifications:

Master of Business Administration; experience with large corporate capital budgets, estimating capital costs associate with international and regional construction and other infrastructure projects.

Civilian and military experience as a manager, supervisor, operator and technician; with increasing responsibility in team building, operations, maintenance, training, electrical equipment testing and commissioning. International Electrical Testing Association Engineer.

Experience:

2013-Present: Verizon Field Engineering, Design and Construction.

Project Manager, Capital Projects, Verizon Wireless and Data Systems.

Tasked with the completion of data to support business cases for expanding worldwide corporate assets, development of construction plans, budgets contracts; assists executive level managers in the preparation and execution of annual budgets. Verifies compliance with local, regional and international legal requirements in association with internal council in the execution of large construction projects. Assist in the design of high voltage distribution and generation electrical plants.

2012-2013: Verizon Corporate Technology

Real Estate Operations Facilities High Voltage Engineer

ADDITIONAL DOCUMENTATION

9. Upload additional documentation here including the Statement of Economic Interest (FPPC) Form 700.

I declare, under penalty of perjury, that all statements in this application are true and complete to the best of my knowledge and belief. I legally reside in the city limits of Rancho Cordova, am at least 18 years of age, and a registered voter of Rancho Cordova.

Signature: _____

Date: _____

25 May 2017

Michael Zechlin

E-mail: michael.zechlin@outlook.com

Objective:

To continue over 30 years of service to my country and community as a member of the City Council, Rancho Cordova CA.

Summary of Qualifications:

Master of Business Administration; experience with large corporate capital budgets, estimating capital costs associate with international and regional construction and other infrastructure projects.

Civilian and military experience as a manager, supervisor, operator and technician: with increasing responsibility in team building, operations, maintenance, training, electrical equipment testing and commissioning. International Electrical Testing Association Engineer.

Experience:

2013-Present: Verizon Field Engineering, Design and Construction.

Project Manager, Capital Projects, Verizon Wireless and Data Systems

Tasked with the compilation of data to support business cases for expanding worldwide corporate assets, development of construction plans, budgets contracts; assists executive level managers in the preparation and execution of annual budgets. Verifies compliance with local, regional and international legal requirements in association with internal council in the execution of large construction projects. Assist in the design of high voltage distribution and generation electrical plants.

2012-2013: Verizon Corporate Technology

Real Estate Operations Facilities High Voltage Engineer.

Tasked with preventive and corrective maintenance to building power infrastructure assets including but not limited to control and distribution systems. Schedules and coordinates maintenance with various contractors including but not limited to Holt of California for site standby power generating plant, Russ Electric, Square D and EnCorp for power control and distribution. Ensure tracking and processing of invoices for various projects. Site Safety

1997-2000: U.S. Navy U.S.S. Fletcher DD 992

Chief Electrician

Supervised 17 apprentice/journeyman level electricians and gas turbine electrical support technicians in operation and maintenance to ships 6MW 440V electrical generation and distribution systems. As direct reporting senior, wrote annual performance evaluations. Worked with individual sailors in their technical and professional development including but not limited to equipment specific training, individualized learning and mentoring plans. Responsible for gas turbine maintenance and test reports. Departmental Safety Program manager, Senior Enlisted Propulsion Engineer, Engineering Officer of the Watch (Gas Turbine).

1993-1997: U.S. Navy; Naval Training Center Great Lakes IL.

Supervisor / Instructor

Electrical School Instructor responsible for the initial training of entry level personnel in electrical systems and maintenance. System specific information included type SSM gyrocompass controlled degaussing systems, steam, diesel and gas turbine power plant operations and maintenance, Woodward governors, motor testing/rewind, lighting system installation and maintenance, circuit breakers, battery systems, generators, static and automatic transfer switches, motor valve operators (Limitorque/Nutter)

General Expertise:

Plant Operations	Steam Systems	Training
Mechanical Systems	D.C. Electrical Systems	Gas Turbine Power Plants
Diesel Power Plants	Project Coordination	Troubleshooting
Quality Assurance	Equipment Repair	Cooling Systems
Precision Standards	Electrical Maintenance and Testing	
Building Inspection	Electrical Design (Generating and Distribution)	

Education:

2016-Present Lincoln Law School Sacramento, CA

Juris Doctor Candidate. Goal – JSD at UC Davis after completion of current course of study and the practice of contract law.

2012-2014: Saint Leo University, Tampa Bay Florida

Master of Business Administration (Emphasis on corporate finance)

3.8 GPA

1994-1997: Southern Illinois University at Carbondale

BS Workforce Education and Training

Graduated Summa Cum Laude 3.98 GPA

Accreditations and licenses:

International Electrical Testing Association Level 2

U.S. Department of Labor: Electrical Test Engineer. DOT Code: 003.061-014

(Former) USMM 3rd Engineer unlimited horsepower

Electrical Inspector

JNROTC Instructor

CALIFORNIA FORM 700
 FAIR POLITICAL PRACTICES COMMISSION
 A PUBLIC DOCUMENT

STATEMENT OF ECONOMIC INTERESTS

Date Initial Filing Received
 Official Use Only

COVER PAGE

Please type or print in ink.

NAME OF FILER (LAST) (FIRST) (MIDDLE)
 Zechlin Michael Anthony

1. Office, Agency, or Court

Agency Name (Do not use acronyms)

City Council, City of Rancho Cordova California

Division, Board, Department, District, if applicable

Your Position

City Councilman

► If filing for multiple positions, list below or on an attachment. (Do not use acronyms)

Agency: _____ Position: _____

2. Jurisdiction of Office (Check at least one box)

☐ State

☐ Judge or Court Commissioner (Statewide Jurisdiction)

☐ Multi-County _____

☐ County of _____

☒ City of Rancho Cordova CA

☐ Other _____

3. Type of Statement (Check at least one box)

☐ **Annual:** The period covered is January 1, 2016, through December 31, 2016.

-or-

The period covered is ____/____/____, through December 31, 2016.

☐ **Assuming Office:** Date assumed ____/____/____

☐ **Leaving Office:** Date Left ____/____/____
 (Check one)

☐ The period covered is January 1, 2016, through the date of leaving office.

-or-

☐ The period covered is ____/____/____, through the date of leaving office.

☒ **Candidate:** Election year 2017 and office sought, if different than Part 1: _____

4. Schedule Summary (must complete) ► Total number of pages including this cover page: 4

Schedules attached

☒ **Schedule A-1 - Investments** – schedule attached

☒ **Schedule C - Income, Loans, & Business Positions** – schedule attached

☐ **Schedule A-2 - Investments** – schedule attached

☐ **Schedule D - Income – Gifts** – schedule attached

☒ **Schedule B - Real Property** – schedule attached

☐ **Schedule E - Income – Gifts – Travel Payments** – schedule attached

-or-

☐ **None** - No reportable interests on any schedule

5. Verification

MAILING ADDRESS STREET CITY STATE ZIP CODE
 (Business or Agency Address Recommended - Public Document)

DAYTIME TELEPHONE NUMBER E-MAIL ADDRESS

michael.zechlin@outlook.com

I have used all reasonable diligence in preparing this statement. I have reviewed this statement and to the best of my knowledge the information contained herein and in any attached schedules is true and complete. I acknowledge this is a public document.

I certify under penalty of perjury under the laws of the State of California that the foregoing is true and correct.

Date Signed 25 May 2017
 (month, day, year)

Signature 
 (File the originally signed statement with your filing official.)

SCHEDULE A-1**Investments****Stocks, Bonds, and Other Interests**

(Ownership Interest is Less Than 10%)

Do not attach brokerage or financial statements.

CALIFORNIA FORM 700

FAIR POLITICAL PRACTICES COMMISSION

Name

Michael A Zechlin

▶ NAME OF BUSINESS ENTITY

Vanguard

GENERAL DESCRIPTION OF THIS BUSINESS

401K

FAIR MARKET VALUE

☐ \$2,000 - \$10,000 ☒ \$10,001 - \$100,000
☐ \$100,001 - \$1,000,000 ☐ Over \$1,000,000

NATURE OF INVESTMENT

☐ Stock ☒ Other 401K
(Describe)
☐ Partnership ☐ Income Received of \$0 - \$499
☐ Income Received of \$500 or More (Report on Schedule C)

IF APPLICABLE, LIST DATE:

 / / 16 / / 16
 ACQUIRED DISPOSED

▶ NAME OF BUSINESS ENTITY

GENERAL DESCRIPTION OF THIS BUSINESS

FAIR MARKET VALUE

☐ \$2,000 - \$10,000 ☐ \$10,001 - \$100,000
☐ \$100,001 - \$1,000,000 ☐ Over \$1,000,000

NATURE OF INVESTMENT

☐ Stock ☐ Other _____
(Describe)
☐ Partnership ☐ Income Received of \$0 - \$499
☐ Income Received of \$500 or More (Report on Schedule C)

IF APPLICABLE, LIST DATE:

 / / 16 / / 16
 ACQUIRED DISPOSED

▶ NAME OF BUSINESS ENTITY

GENERAL DESCRIPTION OF THIS BUSINESS

FAIR MARKET VALUE

☐ \$2,000 - \$10,000 ☐ \$10,001 - \$100,000
☐ \$100,001 - \$1,000,000 ☐ Over \$1,000,000

NATURE OF INVESTMENT

☐ Stock ☐ Other _____
(Describe)
☐ Partnership ☐ Income Received of \$0 - \$499
☐ Income Received of \$500 or More (Report on Schedule C)

IF APPLICABLE, LIST DATE:

 / / 16 / / 16
 ACQUIRED DISPOSED

▶ NAME OF BUSINESS ENTITY

Verizon Stock Option

GENERAL DESCRIPTION OF THIS BUSINESS

FAIR MARKET VALUE

☐ \$2,000 - \$10,000 ☒ \$10,001 - \$100,000
☐ \$100,001 - \$1,000,000 ☐ Over \$1,000,000

NATURE OF INVESTMENT

☒ Stock ☐ Other _____
(Describe)
☐ Partnership ☐ Income Received of \$0 - \$499
☐ Income Received of \$500 or More (Report on Schedule C)

IF APPLICABLE, LIST DATE:

 / / 16 / / 16
 ACQUIRED DISPOSED

▶ NAME OF BUSINESS ENTITY

GENERAL DESCRIPTION OF THIS BUSINESS

FAIR MARKET VALUE

☐ \$2,000 - \$10,000 ☐ \$10,001 - \$100,000
☐ \$100,001 - \$1,000,000 ☐ Over \$1,000,000

NATURE OF INVESTMENT

☐ Stock ☐ Other _____
(Describe)
☐ Partnership ☐ Income Received of \$0 - \$499
☐ Income Received of \$500 or More (Report on Schedule C)

IF APPLICABLE, LIST DATE:

 / / 16 / / 16
 ACQUIRED DISPOSED

▶ NAME OF BUSINESS ENTITY

GENERAL DESCRIPTION OF THIS BUSINESS

FAIR MARKET VALUE

☐ \$2,000 - \$10,000 ☐ \$10,001 - \$100,000
☐ \$100,001 - \$1,000,000 ☐ Over \$1,000,000

NATURE OF INVESTMENT

☐ Stock ☐ Other _____
(Describe)
☐ Partnership ☐ Income Received of \$0 - \$499
☐ Income Received of \$500 or More (Report on Schedule C)

IF APPLICABLE, LIST DATE:

 / / 16 / / 16
 ACQUIRED DISPOSED

Comments: _____

SCHEDULE B

Interests in Real Property

(Including Rental Income)

CALIFORNIA FORM 700
FAIR POLITICAL PRACTICES COMMISSION

Name

Michael A Zechlin

▶ ASSESSOR'S PARCEL NUMBER OR STREET ADDRESS

CITY

FAIR MARKET VALUE

- ☐ \$2,000 - \$10,000
☐ \$10,001 - \$100,000
☒ \$100,001 - \$1,000,000
☐ Over \$1,000,000

IF APPLICABLE, LIST DATE:

____/____/16 ____/____/16
 ACQUIRED DISPOSED

NATURE OF INTEREST

- ☒ Ownership/Deed of Trust ☐ Easement
☐ Leasehold ☐ Other
 Yrs. remaining Yrs. remaining

IF RENTAL PROPERTY, GROSS INCOME RECEIVED

- ☐ \$0 - \$499 ☐ \$500 - \$1,000 ☐ \$1,001 - \$10,000
☐ \$10,001 - \$100,000 ☐ OVER \$100,000

SOURCES OF RENTAL INCOME: If you own a 10% or greater interest, list the name of each tenant that is a single source of income of \$10,000 or more.

☐ None

▶ ASSESSOR'S PARCEL NUMBER OR STREET ADDRESS

CITY

FAIR MARKET VALUE

- ☐ \$2,000 - \$10,000
☐ \$10,001 - \$100,000
☐ \$100,001 - \$1,000,000
☐ Over \$1,000,000

IF APPLICABLE, LIST DATE:

____/____/16 ____/____/16
 ACQUIRED DISPOSED

NATURE OF INTEREST

- ☐ Ownership/Deed of Trust ☐ Easement
☐ Leasehold ☐ Other
 Yrs. remaining Yrs. remaining

IF RENTAL PROPERTY, GROSS INCOME RECEIVED

- ☐ \$0 - \$499 ☐ \$500 - \$1,000 ☐ \$1,001 - \$10,000
☐ \$10,001 - \$100,000 ☐ OVER \$100,000

SOURCES OF RENTAL INCOME: If you own a 10% or greater interest, list the name of each tenant that is a single source of income of \$10,000 or more.

☐ None

* You are not required to report loans from commercial lending institutions made in the lender's regular course of business on terms available to members of the public without regard to your official status. Personal loans and loans received not in a lender's regular course of business must be disclosed as follows:

NAME OF LENDER*

ADDRESS (Business Address Acceptable)

BUSINESS ACTIVITY, IF ANY, OF LENDER

INTEREST RATE

TERM (Months/Years)

_____% ☐ None

HIGHEST BALANCE DURING REPORTING PERIOD

- ☐ \$500 - \$1,000 ☐ \$1,001 - \$10,000
☐ \$10,001 - \$100,000 ☐ OVER \$100,000

☐ Guarantor, if applicable

NAME OF LENDER*

ADDRESS (Business Address Acceptable)

BUSINESS ACTIVITY, IF ANY, OF LENDER

INTEREST RATE

TERM (Months/Years)

_____% ☐ None

HIGHEST BALANCE DURING REPORTING PERIOD

- ☐ \$500 - \$1,000 ☐ \$1,001 - \$10,000
☐ \$10,001 - \$100,000 ☐ OVER \$100,000

☐ Guarantor, if applicable

Comments:

SCHEDULE C
Income, Loans, & Business
Positions
 (Other than Gifts and Travel Payments)

CALIFORNIA FORM 700 FAIR POLITICAL PRACTICES COMMISSION Name Michael A Zechlin
--

▶ 1. INCOME RECEIVED

NAME OF SOURCE OF INCOME
US Navy Retirement and Disability

ADDRESS (Business Address Acceptable)
DFAS Cleveland OH

BUSINESS ACTIVITY, IF ANY, OF SOURCE

YOUR BUSINESS POSITION
Retiree

GROSS INCOME RECEIVED ☐ No Income - Business Position Only
☐ \$500 - \$1,000 ☐ \$1,001 - \$10,000
☒ \$10,001 - \$100,000 ☐ OVER \$100,000

CONSIDERATION FOR WHICH INCOME WAS RECEIVED
☐ Salary ☐ Spouse's or registered domestic partner's income
 (For self-employed use Schedule A-2.)
☐ Partnership (Less than 10% ownership. For 10% or greater use
 Schedule A-2.)
☐ Sale of _____
 (Real property, car, boat, etc.)
☐ Loan repayment
☐ Commission or ☐ Rental Income, list each source of \$10,000 or more

 (Describe)
☒ Other Retirement/Disability
 (Describe)

▶ 1. INCOME RECEIVED

NAME OF SOURCE OF INCOME

ADDRESS (Business Address Acceptable)

BUSINESS ACTIVITY, IF ANY, OF SOURCE

YOUR BUSINESS POSITION

GROSS INCOME RECEIVED ☐ No Income - Business Position Only
☐ \$500 - \$1,000 ☐ \$1,001 - \$10,000
☐ \$10,001 - \$100,000 ☐ OVER \$100,000

CONSIDERATION FOR WHICH INCOME WAS RECEIVED
☐ Salary ☐ Spouse's or registered domestic partner's income
 (For self-employed use Schedule A-2.)
☐ Partnership (Less than 10% ownership. For 10% or greater use
 Schedule A-2.)
☐ Sale of _____
 (Real property, car, boat, etc.)
☐ Loan repayment
☐ Commission or ☐ Rental Income, list each source of \$10,000 or more

 (Describe)
☐ Other _____
 (Describe)

▶ 2. LOANS RECEIVED OR OUTSTANDING DURING THE REPORTING PERIOD

* You are not required to report loans from commercial lending institutions, or any indebtedness created as part of a retail installment or credit card transaction, made in the lender's regular course of business on terms available to members of the public without regard to your official status. Personal loans and loans received not in a lender's regular course of business must be disclosed as follows:

NAME OF LENDER*

ADDRESS (Business Address Acceptable)

BUSINESS ACTIVITY, IF ANY, OF LENDER

HIGHEST BALANCE DURING REPORTING PERIOD
☐ \$500 - \$1,000
☐ \$1,001 - \$10,000
☐ \$10,001 - \$100,000
☐ OVER \$100,000

INTEREST RATE _____ % ☐ None

TERM (Months/Years) _____

SECURITY FOR LOAN
☐ None ☐ Personal residence
☐ Real Property _____
 Street address

 City

☐ Guarantor _____
☐ Other _____
 (Describe)

Comments: _____

From: webmaster@cityofranchocordova.org
To: [Mindy Cuppy](#)
Subject: Rancho Cordova: Application for Appointment to the City Council
Date: Sunday, May 28, 2017 4:44:19 PM

A new entry to a form/survey has been submitted.

Form Name: City of Rancho Cordova Application for Appointment to the City Council
Date & Time: 05/28/2017 4:44 PM
Response #: 3
Submitter ID: 1626
IP address: 76.201.66.181
Time to complete: 32 min. , 39 sec.

RECEIVED

MAY 28 2017

Mindy Cuppy
 City Of Rancho Cordova
 Office of the City Clerk

Survey Details

Page 1

PERSONAL INFORMATION

1. Name

Jack Zwald

2. Home Address

3. Phone

4. Email

jack.zwald@gmail.com

5. Number of Years as a Rancho Cordova Resident

1

6. Statement of Economic Interest (Form 700) Attached (You will be prompted to upload this form shortly.) [Click here to download the Statement of Economic Interest \(FPPC\) Form 700.](#)

☐ Yes

AVAILABILITY

7. The City Council regularly meets on the 1st Monday of each month beginning at 4:00 PM and the 3rd Monday of each month beginning at 5:30 PM. Special Meetings are generally on Tuesdays beginning

at 5:30 PM or as needed. Meetings can last several hours. Council Members also regularly attend city-sponsored events and participate in meetings of regional agencies which could take place during the morning, afternoon or evening meetings. List any days or evenings that you would not be available.

I have no significant scheduling restrictions attending city council or regional agency meetings. I already do my best to attend community events but I do work standard business hours and meetings on very short notice may be a challenge.

COMMUNITY SERVICE EXPERIENCE

8. List your past experience serving within the community of Rancho Cordova.

My wife and I purchased our first home in Rancho Cordova last year and I am committed to serving this community. I am a member of the Sacramento County Public Health Advisory Board where I have voted to equip first responders with life-saving medicine to assist the victims of drug overdose. I also joined the Rancho Cordova Kiwanis Club and have participated in Rancho Cordova Kids Day in the Park. This is just the beginning of what I hope to be a long life of service to the community.

SERVICE ON THE CITY COUNCIL

9. I believe I will bring the following strengths, skills, knowledge and assets to service on the City Council.

In my job as a budget analyst for the California Department of Finance, I manage the state's \$3 billion allocation to the University of California system and I advise policymakers on advancing higher education. I also earned my Master of Public Administration degree from the University of Southern California, the premiere university on the West Coast for city management. As a councilmember, I would bring my experience managing public finances and my understanding of complex government operations.

My family came to California almost 150 years ago and moved to the Central Valley in the 1930's to raise cattle. I have a deep connection to our state's agricultural and open space heritage and I want to ensure Rancho Cordova continues to have great parks, access to locally grown produce and locally raised meat, and the ability to enjoy our riverfront, trails, and other outdoor recreation for years to come.

10. I want to serve on the City Council because ...

Rancho Cordova is my home. We moved here because we wanted to live in a safe community with great schools. I want to ensure our city remains a safe, prosperous community and expand that success by attracting new residents, businesses, and civic organizations. Rancho Cordova is in the unique position to attract thousands of young families seeking the American dream of homeownership -- bringing with them long-term economic and cultural vitality. As we plan and approve new development, I am very interested in securing a healthy mix of housing and transit while increasing the city's amenities. I especially want to invite farm-to-fork restaurateurs and entrepreneurs to Rancho Cordova and I want to collaborate with local education agencies to bring more vocational training and college preparedness opportunities to the city.

11. What are the most important issues facing the City?

I see five key issues facing the future of Rancho Cordova:

1) Housing- The housing supply is tight in our region and demand continues to rise. We should pursue the

vision of the Rancho Cordova General Plan with walkable and bikeable neighborhoods and a mix of housing density that retains the city's character while also providing a variety of options to suit varied consumer needs.

2) Economic Development- In the last year our city has lost 2,000 jobs with the departure of Verizon and Aerojet. The city needs to be aggressive in recruiting new businesses and industry -- especially high-tech and greentech. The city should also communicate directly with major employers, the Rancho Cordova Chamber of Commerce, and other civic organizations to make sure that we are doing everything we can to keep our local business climate competitive.

3) Public Safety- Rancho Cordova is a safe city but we can never stop improving. Building on successful efforts in the Zinfandel-Folsom area, the city should work to deepen the relationship between the police and business owners to keep shopkeepers safe and help customers feel at ease. I would work to provide more training to our police officers, particularly de-escalation training and training that gives them the skills to work with the mentally ill, and focus on distracted driving.

4) Fire Protection- I am committed to working with Metro Fire to build more fire stations and increase the ranks of Rancho Cordova's firefighters so our neighbors have fast and responsive fire and life protection.

5) K-12 to Higher Ed Pipeline- The Rancho Promise program is a tremendous investment in the future of our community. I would like to expand it for students seeking career technical education (CTE) degrees and certificates and work with the Folsom Cordova School District and the Los Rios Community College District to step up concurrent enrollment and CTE programs to get more of our high school students quickly into middle-skill jobs that pay above our region's median income.

12. What unique background, talent or quality do you feel you will bring to the City Council that is not currently represented on the City Council?

More than half of the city's population is under 35: that includes me. I would bring to the city council the perspective of our city's younger generations. That means being a strong voice on the council for open space, collaborating with the Cordova Recreation and Parks District and developers to grow the city's places to go outside and play. It also means being an advocate for affordable housing, connected to transit, benefitting not only young families but our seniors as well. I would also work with area employers to increase access to affordable child care and encourage providers to locate in Rancho Cordova.

13. What vision do you have for future development in the City?

I would like the city to continue to pursue the vision laid out in its General Plan. We need a denser core, integrated parkland with plenty of biking and walking trails for people to stay active, thoughtfully planned commercial and industrial zones, and growth proportional to regional economic growth.

The guiding principle of our development plan should be the growth of a distinctive Rancho Cordova identity. We should redevelop Folsom Boulevard, with the Downtown planning area at its core, to be a destination complete with excellent restaurants, Class A office space, and homegrown local businesses and develop the Westborough planning area to compliment that redevelopment. We should have greenbelts and parks interspersed through the city to entice families into our city and avoid being a concrete-bound suburban bedroom community. We should also re-engage Rancho Cordova's wine country past by protecting ag land in our periphery and potentially putting vineyards back in town. Additionally, I would also like to see the city provide a more appealing permanent space for a weekly farmer's market sponsored by the city. I imagine a Rancho Cordova with a dense, transit-oriented core, a lively downtown, and plenty of green spaces for people to gather and enjoy themselves.

COMMENTS**14. Use this space to provide any additional information or comments.**

I am so glad I moved to Rancho Cordova, there is so much to love about the city. This is a city that provides its residents so many opportunities to try new things and thrive. Rancho Cordova has you covered whether you want to spend your Sunday afternoon biking on our fantastic trails or hang out in one of our many parks, trying out new craft beers in the Barrel District, or going grocery shopping, as my wife and I do every Sunday afternoon, at the KP International Market. Our city is diverse, our city is vibrant, and our city is on the move. I look forward to speaking with the Council in person to discuss our shared future in Rancho Cordova.

ADDITIONAL DOCUMENTATION**15. Upload additional documentation here including the Statement of Economic Interest (FPPC) Form 700. [Click here to download the Statement of Economic Interest \(FPPC\) Form 700.](#)**

[Zwald Rancho Cordova Form 700.pdf](#)

16. I declare, under penalty of perjury, that all statements in this application are true and complete to the best of my knowledge and belief. I legally reside in the city limits of Rancho Cordova, am at least 18 years of age, and a registered voter of Rancho Cordova.

(o) Yes

17. Date

5/28/2017

Thank you,
Rancho Cordova

This is an automated message generated by the Vision Content Management System™. Please do not reply directly to this email.

CALIFORNIA FORM 700
 FAIR POLITICAL PRACTICES COMMISSION
 A PUBLIC DOCUMENT

STATEMENT OF ECONOMIC INTERESTS
COVER PAGE

Date Initial Filing Received
 Official Use Only

Please type or print in ink.

NAME OF FILER (LAST) (FIRST) (MIDDLE)
 Zwald Jack Oscar Skavdahl

1. Office, Agency, or Court

Agency Name (Do not use acronyms)

Rancho Cordova City Council

Division, Board, Department, District, if applicable

Your Position

Member of the City Council

► If filing for multiple positions, list below or on an attachment. (Do not use acronyms)

Agency: _____ Position: _____

2. Jurisdiction of Office (Check at least one box)

☐ State

☐ Judge or Court Commissioner (Statewide Jurisdiction)

☐ Multi-County _____

☒ County of Sacramento (Public Health Board)

☒ City of Rancho Cordova

☐ Other _____

3. Type of Statement (Check at least one box)

☐ **Annual:** The period covered is January 1, 2016, through December 31, 2016.

☐ **Leaving Office:** Date Left ____/____/____
 (Check one)

-or-

The period covered is ____/____/____, through December 31, 2016.

☐ The period covered is January 1, 2016, through the date of leaving office.

-or-

☐ **Assuming Office:** Date assumed ____/____/____

☐ The period covered is ____/____/____, through the date of leaving office.

☒ **Candidate:** Election year 2018 and office sought, if different than Part 1: _____

4. Schedule Summary (must complete) ► Total number of pages including this cover page: _____

Schedules attached

☐ **Schedule A-1 - Investments** – schedule attached

☒ **Schedule C - Income, Loans, & Business Positions** – schedule attached

☐ **Schedule A-2 - Investments** – schedule attached

☐ **Schedule D - Income – Gifts** – schedule attached

☐ **Schedule B - Real Property** – schedule attached

☐ **Schedule E - Income – Gifts – Travel Payments** – schedule attached

-or-

☐ **None - No reportable interests on any schedule**

5. Verification

MAILING ADDRESS STREET CITY STATE ZIP CODE
 (Business or Agency Address Recommended - Public Document)

2729 Prospect Park Dr.

Rancho Cordova

CA

95670

DAYTIME TELEPHONE NUMBER

E-MAIL ADDRESS

(916) 851-8721

I have used all reasonable diligence in preparing this statement. I have reviewed this statement and to the best of my knowledge the information contained herein and in any attached schedules is true and complete. I acknowledge this is a public document.

I certify under penalty of perjury under the laws of the State of California that the foregoing is true and correct.

Date Signed 05/28/2017
 (month, day, year)

Signature _____
 (File the originally signed statement with your filing official.)

SCHEDULE C
Income, Loans, & Business
Positions
 (Other than Gifts and Travel Payments)

CALIFORNIA FORM 700
 FAIR POLITICAL PRACTICES COMMISSION

Name

Jack Zwald

► 1. INCOME RECEIVED

NAME OF SOURCE OF INCOME

Norwood and Associates

ADDRESS (Business Address Acceptable)

915 L St., Ste. 1110, Sacramento, CA 95814

BUSINESS ACTIVITY, IF ANY, OF SOURCE

Advocacy, Communications, Assn. Management

YOUR BUSINESS POSITION

Association Manager

GROSS INCOME RECEIVED ☐ No Income - Business Position Only

☐ \$500 - \$1,000

☐ \$1,001 - \$10,000

☒ \$10,001 - \$100,000

☐ OVER \$100,000

CONSIDERATION FOR WHICH INCOME WAS RECEIVED

☐ Salary ☒ Spouse's or registered domestic partner's income
 (For self-employed use Schedule A-2.)

☐ Partnership (Less than 10% ownership. For 10% or greater use
 Schedule A-2.)

☐ Sale of _____
 (Real property, car, boat, etc.)

☐ Loan repayment

☐ Commission or ☐ Rental Income, list each source of \$10,000 or more

(Describe)

☐ Other _____
 (Describe)

► 1. INCOME RECEIVED

NAME OF SOURCE OF INCOME

California Department of Finance

ADDRESS (Business Address Acceptable)

915 L St., 7th Floor, Sacramento, CA 95814

BUSINESS ACTIVITY, IF ANY, OF SOURCE

Financial Management and Policy Analysis

YOUR BUSINESS POSITION

Finance Budget Analyst

GROSS INCOME RECEIVED ☐ No Income - Business Position Only

☐ \$500 - \$1,000

☐ \$1,001 - \$10,000

☒ \$10,001 - \$100,000

☐ OVER \$100,000

CONSIDERATION FOR WHICH INCOME WAS RECEIVED

☐ Salary ☐ Spouse's or registered domestic partner's income
 (For self-employed use Schedule A-2.)

☐ Partnership (Less than 10% ownership. For 10% or greater use
 Schedule A-2.)

☐ Sale of _____
 (Real property, car, boat, etc.)

☐ Loan repayment

☐ Commission or ☐ Rental Income, list each source of \$10,000 or more

(Describe)

☐ Other _____
 (Describe)

► 2. LOANS RECEIVED OR OUTSTANDING DURING THE REPORTING PERIOD

* You are not required to report loans from commercial lending institutions, or any indebtedness created as part of a retail installment or credit card transaction, made in the lender's regular course of business on terms available to members of the public without regard to your official status. Personal loans and loans received not in a lender's regular course of business must be disclosed as follows:

NAME OF LENDER*

ADDRESS (Business Address Acceptable)

BUSINESS ACTIVITY, IF ANY, OF LENDER

HIGHEST BALANCE DURING REPORTING PERIOD

☐ \$500 - \$1,000

☐ \$1,001 - \$10,000

☐ \$10,001 - \$100,000

☐ OVER \$100,000

INTEREST RATE

TERM (Months/Years)

_____ % ☐ None

SECURITY FOR LOAN

☐ None

☐ Personal residence

☐ Real Property

Street address

City

☐ Guarantor

☐ Other

(Describe)

Comments:

MEMORANDUM

DATE: June 5, 2017

TO: Honorable Mayor and Council Members

FROM: Cyrus Abhar, City Manager
Kim Juran-Karageorgiou, Administrative Services Director

SUBJECT: A) Adopt Resolution Approving the 2017-19 Operating Budget
B) Adopt Resolution Approving the 2017-22 Capital Improvement Plan
C) Adopt Resolution Approving Appropriations Limit for Fiscal Year 2017-18
D) Adopt Resolution Approving Full Time Employee Salary Schedule



RECOMMENDATION

It is recommended that the City Council adopt the resolutions approving the 2017-19 Operating Budget, 2017-22 Capital Improvement Plan, Appropriations Limit for Fiscal Year 2017-18, and Full Time Employee Salary Schedule.

RESULT OF RECOMMENDED ACTION

The proposed 2017-19 Operating Budget will serve as the financial plan for the City for the period of July 1, 2017 through June 30, 2019, and serves as the legal authority for spending. Adoption of the Five Year Capital Improvement Plan will provide a spending plan and timeline for approved projects and ensures that adequate resources are set aside to provide funding for these multiple year, large scale projects. Adoption of the Appropriations Limit establishes the annual appropriations limit as required by law and the Full Time Employee Salary Schedule establishes the pay schedule in accordance with CalPERS requirements.

BACKGROUND

The 2017-19 Proposed Operating Budget and 2017-22 Capital Improvement Plan was distributed to the City Council and made available to the public on May 19, 2017. The budget can be found on the City's website at:

<http://www.cityofranhocordova.org/government/finance/fiscal-year-budgets>

General Fund

The General Fund is the City's main operating fund. Anticipating modest economic growth, the two-year budget forecast provides for a stable General Fund budget.

Revenues

Property Taxes are the single largest revenue source to the City, accounting for 30% of the 2017-18 General Fund revenue budget. Rancho Cordova has approximately 22,631 parcels and a net assessed secured tax roll value of \$7 billion. Over the past five years, the City has benefited from rising property values and new development in the City, resulting in a 28%

increase in property taxes received by the City during this time. The 2017-18 budget anticipates a 6% increase over 2016-17 estimated actuals and a 3% increase in 2018-19.

Sales Tax is the second largest revenue source to the City's General Fund at 27% of the revenue budget. This amount does not include the City's ½ cent Community Enhancement Fund sales tax that is accounted for separate from the rest of the City's General Fund operating budget per City Council direction. The City's sales tax was negatively impacted in 2016-17 by the loss of the City's top sales tax producer, resulting in a decline in sales tax revenue. While gains in other retail sectors help offset the impact of this loss, overall sales tax revenues are expected to be down 4% from their recent high in 2015-16. As such, sales tax is expected to decrease 1% in 2017-18 and increase 2.9% in 2018-19.

Transient Occupancy Tax (TOT), also referred to as hotel/motel tax, comes from a 12% surcharge that is applied to the room rates of the City's hotels. TOT revenue accounts for 7% of total General Fund revenue and is budgeted at \$3.8 million in 2017-18, representing a 44% increase in this revenue category over the past five years. This revenue growth is fueled by consistently improving average room revenue and occupancies as a result of the thriving business climate in the region. TOT revenue will also benefit from the anticipated opening of a new hotel in the City's business park during the 2018-19 fiscal year.

Utility Users Tax is a voter approved tax that is applied to utility bills in the City including electricity, gas, water, and telecommunications and accounts for 7% of total General Fund Revenue. Overall, this revenue category remains relatively constant from the prior fiscal year as increased conservation and changes in the telecommunications industry have resulted in a decrease in this revenue source. However, new growth in the City has offset much of these decreases resulting in fairly constant revenues in recent years.

The four revenue sources discussed above account for nearly three quarters of the City's General Fund revenues. These tax revenues have benefitted in recent years from the improved economy and new growth in the City. With an anticipated slowing of the economic recovery during the next two year budget, the 2018-19 fiscal year anticipates very modest increases.

The remaining General Fund revenue sources consist of licenses, fees, fines, and charges for services and remain relatively constant from year to year. In total, General Fund revenues are expected to increase by 2% in 2017-18 and 1% in 2018-19.

Expenditures

The City's General Fund budget places a priority on maintaining Rancho Cordova as a safe, attractive and enjoyable place to live. Hence, the bulk of resources are applied to public safety, with 39% directed to the City's Police services contract. Another 12% is dedicated to general maintenance of City roads, sidewalks, facilities and traffic systems operated and maintained by the Public Works Department. Seven percent supports the City's urban planning guidelines and policies through Planning and Building activities while 5% is dedicated to quality of life standards in the City's neighborhood services and economic development area. The City's general government services including administration, policy, legal, communications, finance, technology and human resources account for another 16%. The remaining 20% of the City's budget is non-departmental and includes debt service for the acquisition and improvement of City facilities and the previously mentioned revenue neutrality payment to the County.

The department operating budget provides a broad overview of core city functions and operations. Departments include City Council, City Attorney, City Clerk, City Manager, City Council Staff Report

Administrative Support, Administrative Services, Police, Community Development, Neighborhood Services and Economic Development and Public Works and reflect re-organizations that have occurred over the past two years to better align resources within the organization.

Overall, the 2017-18 General Fund operating expenditure budget increases 7% over the prior year adopted budget. The increase is the result of a number of significant initiatives included in the 2017-18 budget, the largest of which is a \$750,000 request to upgrade the City's outdated information technology systems. It is anticipated that the City will need \$1.5 million to upgrade several significant business application systems during the two year budget cycle. Once in place, this new technology is anticipated to enhance service delivery to the public and improve efficiency in operations. In addition to IT enhancements, the 2017-18 budget includes a \$280,000 one-time payment to complete the multi-agency Habitat Conservation Plan, along with increased costs in the Public Works Department associated with pre development activity in the City, the formation of new Community Facilities Districts, and the acquisition and maintenance of open space areas and wetlands (corresponding revenues offset many these costs).

City personnel costs comprise 17% of the total budget, a relatively low figure compared to many other cities due to many services being provided by contract. In the 2017-18 fiscal year, salaries and benefits total \$8.7 million for all City funds, which is a \$380,000 decrease from the prior fiscal year budget. One new staff position, an Assistant Community Engagement Specialist, is included in the 2017-18 proposed budget. The cost of this position is offset by the defunding of the Assistant City Manager, Community Development Permit Facilitator, and an Accountant.

The 2017-18 budget also reflects increased contractual staffing over the prior two year budget. Enhanced contract staffing arrangements since the adoption of the last two year budget are summarized as follows:

- Two Community Services Officers that had been vacant for an extended period of time prior to becoming filled in 2016-17
- One additional Permit Technician in the Building and Safety division to provide additional customer support at the front counter
- Homeless Navigator to address homeless concerns in the community and provide referrals to support services available
- Special Projects Consultant in Administrative Services to oversee various technology enhancements (limited-term)
- City Arborist to support the City's Urban Forest initiative
- Enhanced maintenance staff in the Public Works Department due to increased maintenance efforts resulting from the City assuming operation of Storm Drain utilities, new growth in the City, and enhanced graffiti and litter abatement

With the highlighted changes noted above, total City positions including both City staff and contract staff increased by ten positions since the last two year budget was adopted. City staff positions remain at 80, while contract positions increase by 10 to 106.85. The majority of the City's contract positions are in the Police services contract, with 71% of the total contract staffing allocation. The City also continues to utilize contract services for planning, building and safety, and public works maintenance to allow greater flexibility to respond to changes in the City's work program.

The upcoming budget cycle also assumes increased costs for contract services to assist in the implementation of new technology, development of strategic plans, and assist with special projects anticipated during the next two years. In addition, with the acquisition of a new City Corporation Yard and the anticipated opening of Mills Station, increased operating costs for these facilities are projected into the two year budget.

Enterprise Funds

The City maintains two Enterprise funds, Storm Drain and Kilgore Cemetery. The 2017-19 budget anticipates revenues in the Storm Drain fund to exceed operating expenditures. The Storm Drain enterprise also has \$2.9 million of capital improvement expenditures planned during the 2017-18 fiscal year and \$375,000 in 2018-19. While the Storm Drain fund is anticipated to be self-sustaining over the next two year budget cycle, there is question as to whether revenues will continue to be sufficient to meet the needs of the Storm Drain system into the future unless a revenue escalation is implemented. This is an area that will be closely monitored by staff in the years to come.

The City's second enterprise fund, Kilgore Cemetery, has not been able to generate sufficient revenues to support its operating costs. As such, the General Fund annually transfers in funds to support the operations of the Kilgore Cemetery. In the 2017-19 budget, this amount totals \$41,200 annually, which totals the cemetery's anticipated operating costs (net of depreciation).

Budget Process

The preparation of the 2017-19 Operating Budget was based on input received from the City Council at the January 31 and February 15 budget study sessions. A study session was then held on May 23, 2017 to review the Proposed City Operating Budget for 2017-2019 and Capital Improvement Plan for 2017-22 in depth and receive City Council input on the budget prior to adoption. The City Council provided direction to make two adjustments to the budget document prior to adoption, summarized as follows:

- The addition of 1.5 code enforcement officers to focus on homelessness concerns in the City. This is an increased cost of \$172,500.
- The allocation of \$179,000 in 2017-18 Community Enhancement Funds to the Neighborhood Transportation Management Plan (NTMP) Phase V to allow for additional projects to be completed during the fiscal year. This brings the total project budget to \$304,000.

These two adjustments have been incorporated into the budget as summarized in the attached financial summaries.

ATTACHMENT(S)

- 1) Budget Financial Summaries
- 2) Resolution 84-2017 Adopting the 2017-19 Operating Budget
- 3) Resolution 85-2017 Adopting the 2017-22 Capital Improvement Plan and Appropriating Funds for 2017-19
- 4) Resolution 86-2017 GANN Limit
- 5) Resolution 87-2017 Approving the Full Time Employee Salary Schedule
- 6) Power Point Presentation

FY 2017-18 FUNDS SUMMARY

Fund Description	Beginning Balance as of July 1, 2017	FY 2017-18 Budgeted Revenues	FY 2017-18 Budgeted Expenditures	FY 2017-18 Budgeted Transfers In/(Out) Net	Estimated Fund Balance as of June 30, 2018
General Fund	\$ 30,505,920	\$ 49,872,100	\$ 45,403,600	\$ (4,439,600)	\$ 30,534,820
Community Enhancement	-	7,100,000	6,913,700	(186,300)	-
Special Revenue Funds:					
Rental Code Compliance	17,317	100,000	-	(100,000)	17,317
Community Facilities Fees	90,953	1,110,800	41,700	(345,600)	814,453
CFF Library	2,942,706	237,300	8,900	-	3,171,106
General Plan Impact Fee	156,702	80,600	-	-	237,302
Park Renovation Fund	1,575,517	332,100	6,600	-	1,901,017
Sunrise-Douglas Impact Fee	20,064,388	10,947,600	24,001,200	-	7,010,788
Traffic Mitigation Impact Fee	14,803,576	5,556,463	10,446,900	-	9,913,139
Villages of Zinfandel Impact Fee	200,100	10,300	170,000	-	40,400
Street Cut Fees	620,739	26,100	33,300	-	613,539
Mather Field Traffic Impact Fee	13,229	-	-	-	13,229
Capital Village Park Development Fee	858,437	761,000	761,000	-	858,437
Federal Grants	4,092,362	15,104,100	15,104,100	-	4,092,362
State Grants	144,819	882,000	882,000	-	144,819
CDBG	112,218	673,000	673,000	-	112,218
Gas Tax	2,950,950	2,015,600	3,891,100	-	1,075,450
Measure A	4,321,495	7,035,800	8,459,400	-	2,897,895
Transportation Development Act	387,859	54,000	85,000	-	356,859
Transit Related Services Special Tax	669,374	165,400	140,800	-	693,974
Transit Related Services Benefit District Zone 1 & 2	3,573,991	639,100	700,000	-	3,513,091
Landscape & Lighting District 2005-1	168,738	91,100	129,600	-	130,238
RC Lighting District 2012-1	296,586	359,400	454,250	-	201,736
Landscape & Lighting CFD 2005-2	131,835	68,000	65,300	-	134,535
Road Maintenance Assessment District	3,064,947	319,400	82,300	-	3,302,047
Road Maintenance CFD 2008-1	225,939	75,800	71,000	-	230,739
Road Maintenance CFD 2014-2	(11,765)	37,900	23,000	-	3,135
Asset Forfeiture	115,411	10,000	50,000	-	75,411
Roadway Improvement	5,900,014	662,500	2,610,450	332,000	4,284,064
CFD 2013-2 Police Services	479,176	7,000	-	-	486,176
Local Housing Trust	700,978	100,000	247,400	-	553,578
Low & Moderate Income Housing Assets	18,858	150,000	-	-	168,858
Total Special Revenue Funds	68,687,449	47,612,363	69,138,300	(113,600)	47,047,912
Capital Projects Funds:					
Capital Facilities	3,250,214	-	200,000	-	3,050,214
Infrastructure	1,650,270	-	1,405,900	-	244,370
Technology Enhancement & Replacement	234,900	-	-	(234,900)	-
Community Enhancement	3,758,873	-	-	-	3,758,873
Total Capital Projects Funds	8,894,257	-	1,605,900	(234,900)	7,053,457
Debt Service Fund	1,860,146	-	1,346,400	1,346,400	1,860,146
Enterprise Funds:					
Kilgore Cemetery	21,491	1,000	86,200	41,200	(22,509)
Storm Drain	6,936,649	3,845,000	5,552,470	-	5,229,179
Total Enterprise Funds	6,958,140	3,846,000	5,638,670	41,200	5,206,670
Internal Service Funds:					
Insurance	410,020	-	278,400	253,400	385,020
Vehicle & Equipment Replacement Fund	424,193	23,400	23,400	-	424,193
Facilities	-	710,800	1,923,200	1,212,400	-
Information Technology	-	-	2,056,100	2,121,000	64,900
Total Internal Service Funds	834,213	734,200	4,281,100	3,586,800	874,113
Total - All City Funds	\$ 117,740,125	\$ 109,164,663	\$ 134,327,670	\$ -	\$ 92,577,118

FY 2018-19 FUNDS SUMMARY

Fund Description	Beginning Balance as of July 1, 2018	FY 2018-19 Budgeted Revenues	FY 2018-19 Budgeted Expenditures	FY 2018-19 Budgeted Transfers In/(Out) Net	Estimated Fund Balance as of June 30, 2019
General Fund	<u>\$ 30,534,820</u>	<u>\$ 50,612,400</u>	<u>\$ 45,844,200</u>	<u>\$ (4,581,600)</u>	<u>\$ 30,721,420</u>
Community Enhancement	<u>-</u>	<u>7,100,000</u>	<u>4,819,900</u>	<u>(182,100)</u>	<u>2,098,000</u>
Special Revenue Funds:					
Rental Code Compliance	17,317	100,000	-	(100,000)	17,317
Community Facilities Fees	814,453	1,037,300	38,900	(339,900)	1,472,953
CFF Library	3,171,106	218,600	8,200	-	3,381,506
General Plan Impact Fee	237,302	72,500	-	-	309,802
Park Renovation Fund	1,901,017	299,500	6,000	-	2,194,517
Sunrise-Douglas Impact Fee	7,010,788	1,907,800	1,390,100	-	7,528,488
Traffic Mitigation Impact Fee	9,913,139	1,733,700	5,616,000	-	6,030,839
Villages of Zinfandel Impact Fee	40,400	11,100	-	-	51,500
Street Cut Fees	613,539	26,100	-	-	639,639
Mather Field Traffic Impact Fee	13,229	-	-	-	13,229
Capital Village Park Development Fee	858,437	649,800	649,800	-	858,437
Federal Grants	4,092,362	1,909,000	1,909,000	-	4,092,362
State Grants	144,819	130,000	130,000	-	144,819
CDBG	112,218	550,000	550,000	-	112,218
Gas Tax	1,075,450	2,868,400	3,020,500	-	923,350
Measure A	2,897,895	2,305,400	2,504,500	-	2,698,795
Transportation Development Act	356,859	54,000	-	-	410,859
Transit Related Services Special Tax	693,974	170,400	157,600	-	706,774
Transit Related Services Benefit District Zone 1 & 2	3,513,091	658,400	796,200	-	3,375,291
Landscape & Lighting District 2005-1	130,238	91,100	132,500	-	88,838
RC Lighting District 2012-1	201,736	359,400	339,100	-	222,036
Landscape & Lighting CFD 2005-2	134,535	70,100	68,500	-	136,135
Road Maintenance Assessment District	3,302,047	329,000	96,300	-	3,534,747
Road Maintenance CFD 2008-1	230,739	76,400	71,000	-	236,139
Road Maintenance CFD 2014-2	3,135	54,300	23,000	-	34,435
Asset Forfeiture	75,411	10,000	50,000	-	35,411
Roadway Improvement	4,284,064	550,000	784,990	358,000	4,407,074
CFD 2013-2 Police Services	486,176	7,000	-	-	493,176
Local Housing Trust	553,578	100,000	190,000	-	463,578
Low & Moderate Income Housing Assets	168,858	-	-	-	168,858
Total Special Revenue Funds	<u>47,047,912</u>	<u>16,349,300</u>	<u>18,532,190</u>	<u>(81,900)</u>	<u>44,783,122</u>
Capital Projects Funds:					
Capital Facilities	3,050,214	-	-	-	3,050,214
Infrastructure	244,370	-	-	-	244,370
Community Enhancement	3,758,873	-	-	-	3,758,873
Total Capital Projects Funds	<u>7,053,457</u>	<u>-</u>	<u>-</u>	<u>-</u>	<u>7,053,457</u>
Debt Service Fund	<u>1,860,146</u>	<u>-</u>	<u>1,334,800</u>	<u>1,334,800</u>	<u>1,860,146</u>
Enterprise Funds:					
Kilgore Cemetery	(22,509)	1,000	86,200	41,200	(66,509)
Storm Drain	5,229,179	3,845,000	2,992,400	-	6,081,779
Total Enterprise Funds	<u>5,206,670</u>	<u>3,846,000</u>	<u>3,078,600</u>	<u>41,200</u>	<u>6,015,270</u>
Internal Service Funds:					
Insurance	385,020	-	293,600	268,600	360,020
Vehicle & Equipment Replacement Fund	424,193	-	-	-	424,193
Facilities	-	700,000	2,064,500	1,364,500	-
Information Technology	64,900	-	1,836,500	1,836,500	64,900
Total Internal Service Funds	<u>874,113</u>	<u>700,000</u>	<u>4,194,600</u>	<u>3,469,600</u>	<u>849,113</u>
Total - All City Funds	<u>\$ 92,577,118</u>	<u>\$ 78,607,700</u>	<u>\$ 77,804,290</u>	<u>\$ -</u>	<u>\$ 93,380,528</u>

GENERAL FUND SUMMARY

Revenue

	FY 2013/14 Actual	FY 2014/15 Actual	FY 2015/16 Actual	FY 2016/17 Budget	FY 2016/17 Est. Actual	FY 2017/18 Proposed	FY 2018/19 Proposed
Taxes	33,139,288	35,626,675	37,341,161	36,674,200	38,307,200	38,844,700	40,000,600
Franchise Fees	1,845,459	1,649,628	1,907,022	1,608,000	1,874,000	1,821,000	1,821,000
Licenses, Permits, & Fees	2,848,782	2,886,287	3,534,448	2,909,900	2,895,700	2,703,900	2,523,900
Fines & Forfeitures	1,422,014	1,188,495	1,548,701	1,660,900	1,546,900	1,548,400	1,548,400
Use of Money & Property	681,379	673,625	669,745	1,004,400	664,400	720,800	710,000
Intergovernmental	697,524	1,071,359	1,303,666	512,800	792,900	599,200	543,900
Charges for Services	3,157,165	3,325,591	3,664,999	3,270,000	3,428,500	4,309,700	4,127,000
Other Revenues	288,565	112,782	476,133	41,400	41,600	35,200	37,600
Transfers In	151,872	85,000	100,000	100,000	100,000	286,300	282,100
Total General Fund Revenue	\$44,232,048	\$46,619,440	\$50,545,875	\$47,781,600	\$49,651,200	\$50,869,200	\$51,594,500

Expenditure

	FY 2013/14 Actual	FY 2014/15 Actual	FY 2015/16 Actual	FY 2016/17 Budget	FY 2016/17 Est. Actual	FY 2017/18 Proposed	FY 2018/19 Proposed
PERSONNEL COSTS							
Salaries	5,031,992	4,982,655	4,860,729	5,905,600	5,391,900	5,905,800	6,008,200
Benefits	2,366,260	2,824,362	2,358,293	3,217,700	2,821,500	3,010,000	3,112,100
Total Personnel Costs	7,398,252	7,807,016	7,219,022	9,123,300	8,213,400	8,915,800	9,120,300
OPERATING COSTS							
Operating Supplies	168,537	158,524	177,147	221,200	191,500	247,300	244,700
Prof. & Contractual Services	21,469,633	22,210,098	23,845,522	23,953,800	25,959,000	26,453,200	26,292,700
Repair and Maintenance - Contracts	818,429	948,940	1,219,692	786,800	1,084,550	918,700	859,600
Operating Services	1,216,908	1,600,058	1,456,235	1,475,500	1,612,650	1,818,200	1,761,800
Insurance	199,347	212,652	224,742	251,000	266,000	253,400	268,600
Employee Related	526,091	364,420	438,533	552,500	487,200	613,200	615,200
Other Operating	237,624	265,733	201,582	305,400	313,600	269,100	306,100
Other Expenditures	269,596	281,250	439,570	310,600	338,300	339,400	341,800
Total Operating Costs	24,906,164	26,041,674	28,003,023	27,856,800	30,252,800	30,912,500	30,690,500
DEBT SERVICE							
Debt Service - Principal	11,017	11,621	12,257	-	-	-	-
Debt Service - Interest	1,654	1,051	414	-	-	-	-
Debt Service - Rev. Neutrality Pmt.	7,499,864	7,909,438	8,070,095	8,489,200	8,489,200	8,632,000	9,060,000
Total Debt Service	7,512,535	7,922,109	8,082,766	8,489,200	8,489,200	8,632,000	9,060,000
CAPITAL							
Building Improvements	597	102,382	176,144	160,000	140,000	200,000	382,000
Vehicles	5,171	-	-	-	-	-	-
Software	32,275	10,800	-	220,000	135,000	688,000	602,500
Infrastructure	-	-	-	-	-	5,000	-
Equipment	29,705	226,051	133,944	-	65,000	113,000	158,500
Construction	-	950	-	-	-	-	-
Construction Labor	-	61	-	-	-	-	-
Total Capital	67,748	340,245	310,088	380,000	340,000	1,006,000	1,143,000
Transfers Out	3,681,140	2,718,306	6,302,194	1,539,400	1,045,100	1,374,000	1,394,100
TOTAL EXPENDITURES	\$ 43,565,839	\$ 44,829,351	\$49,917,094	\$47,388,700	\$ 48,340,500	\$ 50,840,300	\$51,407,900
TOTAL EXCESS	\$ 666,209	\$ 1,790,089	\$ 628,781	\$ 392,900	\$ 1,310,700	\$ 28,900	\$ 186,600

GENERAL FUND REVENUE SUMMARY

	FY 2013/14 Actual	FY 2014/15 Actual	FY 2015/16 Actual	FY 2016/17 Budget	FY 2016/17 Est. Actual	FY 2017/18 Proposed	FY 2018/19 Proposed
TAXES							
Property Taxes	\$ 12,421,202	\$ 13,185,809	\$ 13,759,511	14,328,900.00	\$ 14,568,500	\$ 15,444,100	\$ 15,975,300
Sales Tax	12,797,766	13,677,994	14,420,503	13,375,600	13,975,000	13,796,800	14,201,000
Transient Occupancy Tax	2,859,013	3,160,028	3,441,447	3,275,000	3,775,000	3,800,000	3,935,000
Utility Users Tax	3,439,608	3,718,885	3,698,001	3,723,700	3,723,700	3,713,800	3,749,300
Homeowners' Subventions	102,364	100,232	98,334	100,000	100,000	100,000	100,000
Police Tax	1,215,201	1,309,627	1,381,018	1,511,000	1,525,000	1,580,000	1,630,000
Property Transfer	242,617	330,784	371,664	220,000	450,000	220,000	220,000
Other Taxes	61,517	143,316	170,683	140,000	190,000	190,000	190,000
Total Taxes	33,139,288	35,626,675	37,341,161	36,674,200	38,307,200	38,844,700	40,000,600
FRANCHISE FEES							
Metro Cable Franchise Fee	494,931	540,888	582,187	500,000	553,000	500,000	500,000
Residential Waste Franchise Fee	485,866	506,370	533,112	474,000	534,000	534,000	534,000
Commercial Waste Franchise Fee	657,962	477,897	531,765	427,000	530,000	530,000	530,000
PG&E Franchise Fee	77,508	82,051	81,311	82,000	82,000	82,000	82,000
Other Franchise Fee	129,192	42,422	178,647	125,000	175,000	175,000	175,000
Total Franchise Fees	1,845,459	1,649,628	1,907,022	1,608,000	1,874,000	1,821,000	1,821,000
LICENSES, PERMITS, AND FEES							
Business License	314,213	322,023	346,702	351,000	343,000	343,000	343,000
Rental Housing Bus. License	162,475	178,085	182,157	175,000	175,000	175,000	175,000
Animal Licenses	75,585	75,391	90,771	65,000	65,000	70,000	75,000
Misc. Permits and Licenses	75,381	72,938	77,820	65,800	67,700	66,900	66,900
Building Permits	1,872,734	1,871,676	2,493,247	1,916,000	1,919,900	1,809,900	1,719,900
Street Sweeping Fees	187,621	190,213	193,387	185,000	190,000	95,000	-
Other Fees	160,774	175,961	150,364	152,100	135,100	144,100	144,100
Total Licenses, Permits and Fees	2,848,782	2,886,287	3,534,448	2,909,900	2,895,700	2,703,900	2,523,900
FINES AND FORFEITURES							
Traffic Citations	352,710	221,142	206,174	230,000	130,000	125,000	125,000
Parking Fines	120,900	107,299	110,048	110,000	90,000	110,000	110,000
Code Enforcement Fines	212,196	269,114	260,051	225,000	225,000	225,000	225,000
Other Fines	736,209	590,940	972,428	1,095,900	1,101,900	1,088,400	1,088,400
Total Fines and Forfeitures	1,422,014	1,188,495	1,548,701	1,660,900	1,546,900	1,548,400	1,548,400
USE OF MONEY AND PROPERTY							
Real Property Leases	542,573	584,567	562,843	891,200	564,400	570,800	560,000
Interest Earnings	138,806	89,058	106,902	113,200	100,000	150,000	150,000
Total Use of Money and Property	681,379	673,625	669,745	1,004,400	664,400	720,800	710,000
INTERGOVERNMENTAL							
Sacramento County Intergovernmental Grants	80,000	645,770	631,436	80,000	376,300	394,200	338,900
Intergovernmental Receipts	386,386	-	-	296,300	-	-	-
Intergovernmental Receipts	231,138	425,589	672,230	136,500	416,600	205,000	205,000
Total Intergovernmental	697,524	1,071,359	1,303,666	512,800	792,900	599,200	543,900
CHARGES FOR SERVICES							
City-wide Cost Recovery	1,541,700	1,574,341	1,800,557	2,036,000	2,171,800	2,938,200	2,755,500
Overhead	1,432,815	1,551,176	1,650,827	1,034,600	1,066,700	1,196,500	1,196,500
Police Charges for Services	182,651	200,074	213,615	199,400	190,000	175,000	175,000
Total Charges for Services	3,157,165	3,325,591	3,664,999	3,270,000	3,428,500	4,309,700	4,127,000
Other Revenues	288,565	112,782	476,133	41,400	41,600	35,200	37,600
Transfers In	151,872	85,000	100,000	100,000	100,000	286,300	282,100
TOTAL GENERAL FUND REVENUE	\$ 44,232,048	\$ 46,619,440	\$ 50,545,875	\$ 47,781,600	\$ 49,651,200	\$ 50,869,200	\$ 51,594,500

GENERAL FUND EXPENDITURE BY DEPARTMENT

	FY 2013/14 Actual	FY 2014/15 Actual	FY 2015/16 Actual	FY 2016/17 Budget	FY 2016/17 Est. Actual	FY 2017/18 Proposed	FY 2018/19 Proposed
City Council	813,897	850,242	950,397	983,600	1,011,100	1,053,500	1,062,500
City Attorney	630,944	735,147	763,891	905,000	905,000	850,000	850,000
City Clerk	283,338	309,730	286,050	343,500	380,700	369,400	420,200
City Manager	1,042,187	953,305	445,564	806,000	484,500	634,200	647,600
Administrative Support	408,514	378,721	386,876	537,900	479,500	555,200	580,500
Communications, Legislative Affairs, and Community Engagement							
Communications	544,062	457,472	416,203	490,500	542,800	573,200	504,000
Community Engagement	-	-	-	-	-	262,100	273,700
Administrative Services							
Finance	1,142,503	1,172,162	947,129	1,176,600	1,221,400	1,264,600	1,334,700
Information Technology	923,771	1,071,285	1,250,921	1,164,000	1,065,400	1,886,100	1,836,500
Human Resources	550,450	576,889	397,953	506,600	525,300	538,200	545,000
Risk Management	199,347	212,652	224,742	251,000	266,000	253,400	268,600
Police	16,775,337	17,422,751	18,552,592	18,454,900	19,184,900	19,757,400	20,184,300
Community Development							
Planning	1,064,618	1,639,951	1,673,059	2,055,900	1,445,200	1,581,000	1,236,300
Building & Inspections	1,125,744	1,138,521	1,310,079	1,519,600	1,425,400	1,417,700	1,449,000
Housing	212,571	228,579	215,152	345,400	273,000	337,900	356,600
Neighborhood Services & Economic Development							
Code Enforcement	813,754	929,742	1,195,670	1,365,800	1,418,500	1,619,900	1,476,500
Animal Services	510,074	546,026	459,304	678,700	636,100	694,100	681,700
Economic Development	445,507	502,560	611,974	675,000	613,700	696,000	717,000
Community Prosecutor	-	39,063	41,623	60,500	124,700	128,500	132,400
Public Works							
Public Works	3,330,927	3,287,137	3,993,133	3,256,600	3,703,500	4,244,600	4,170,900
Facilities Mgmt	1,323,123	1,270,040	1,413,536	1,517,900	1,600,700	1,923,200	2,064,500
Non-Departmental	11,425,175	11,107,375	14,381,245	10,293,700	11,033,100	10,200,100	10,615,400
TOTAL	\$ 43,565,843	\$ 44,829,350	\$ 49,917,093	\$ 47,388,700	\$ 48,340,500	\$ 50,840,300	\$ 51,407,900

TRANSFERS IN & OUT

Transfers In	FY 2017/18	FY 2018/19
General Fund		
<i>Community Enhancement Fund</i>	186,300	182,100
<i>Rental Code Compliance Program</i>	100,000	100,000
Total General fund	\$ 286,300	\$ 282,100
Debt Service Fund		
<i>Refunding Certificates of Participation</i>	1,346,400	1,334,800
Total Debt Service Fund	\$ 1,346,400	\$ 1,334,800
Special Revenue Funds		
<i>Roadway Improvement Fund</i>	332,000	358,000
Total Special Revenue Funds	\$ 332,000	\$ 358,000
Enterprise Funds		
<i>Kilgore Cemetery</i>	41,200	41,200
Total Enterprise Funds	\$ 41,200	\$ 41,200
Internal Service Funds		
<i>Insurance Fund</i>	253,400	268,600
<i>Information Technology Fund</i>	2,121,000	1,836,500
<i>Facilities Fund</i>	1,212,400	1,364,500
Total Internal Service Funds	\$ 3,586,800	\$ 3,469,600
Total Transfers In	\$ 5,592,700	\$ 5,485,700


Transfers Out	FY 2017/18	FY 2018/19
General Fund		
<i>Roadway Improvement Fund</i>	(332,000)	(358,000)
<i>Debt Service Fund</i>	(1,000,800)	(994,900)
<i>Kilgore Cemetery</i>	(41,200)	(41,200)
<i>Insurance Fund</i>	(253,400)	(268,600)
<i>Information Technology Fund</i>	(1,886,100)	(1,836,500)
<i>Facilities Fund</i>	(1,212,400)	(1,364,500)
Total General Fund	\$ (4,725,900)	\$ (4,863,700)
Community Enhancement Fund		
<i>General Fund</i>	(186,300)	(182,100)
Total Community Enhancement Fund	\$ (186,300)	\$ (182,100)
Special Revenue Funds		
<i>Rental Code Compliance Program (to General Fund)</i>	(100,000)	(100,000)
<i>Community Facilities Impact Fee (to Debt Service)</i>	(345,600)	(339,900)
Total Special Revenues	\$ (445,600)	\$ (439,900)
Capital Funds		
<i>Enhancement & Replacement Fund</i>	(234,900)	-
Total Capital Funds	\$ (234,900)	\$ -
Total Transfers Out	\$ (5,592,700)	\$ (5,485,700)

CIP FUNDING SUMMARY

Funding Source	Estimated Rollover	FY 2017/18	FY 2018/19	FY 2019/20	FY 2020/21	FY 2021/22
General Fund	-	935,000	1,107,000	235,000	158,000	100,000
Community Enhancement Fund	567,601	851,000	750,000	500,000	500,000	500,000
SD Traffic Mitigation Impact Fees	20,528,725	500,000	500,000	-	-	-
Traffic Mitigation Impact Fees	7,225,139	2,198,000	5,046,000	3,500,000	2,338,000	3,229,000
Traffic Mitigation Admin Impact Fees	3,756	-	5,000	-	-	-
VOZ Traffic Mitigation Impact Fees	169,974	-	-	-	-	-
Street Cut Fee	33,287	-	-	-	-	-
Federal Grants	11,684,184	3,404,890	1,869,000	-	5,000	3,500,000
State Grants	397,000	-	-	-	-	-
CDBG	-	100,000	100,000	100,000	100,000	100,000
Gas Tax	1,849,959	1,818,670	2,798,010	2,936,956	2,840,000	3,150,000
New Measure A Maintenance	589,184	-	-	-	-	-
New Measure A Construction	2,629,004	3,140,000	392,000	395,000	353,000	479,000
TDA	85,000	-	-	-	-	-
Roadway Improvement Fee	1,731,121	826,330	781,990	808,044	800,000	450,000
Capital Facilities	200,000	-	-	-	-	-
Infrastructure Replacement	1,405,934	-	-	-	-	-
Storm Drain	1,860,064	1,075,000	375,000	820,000	150,000	150,000
Technology Fund	-	170,000	-	-	-	-
Sunridge Park CFD 2004-1	280,000	-	-	-	-	-
Developer Funding	-	-	350,000	-	-	-
Unidentified	-	240,000	-	12,722,000	-	2,391,000
Grand Total	\$ 51,239,932	\$ 15,258,890	\$ 14,074,000	\$ 22,017,000	\$ 7,244,000	\$ 14,049,000

FY 2017-18 CIP FUNDING BY TYPE


\$66,258,000 total funding in FY 2017-18

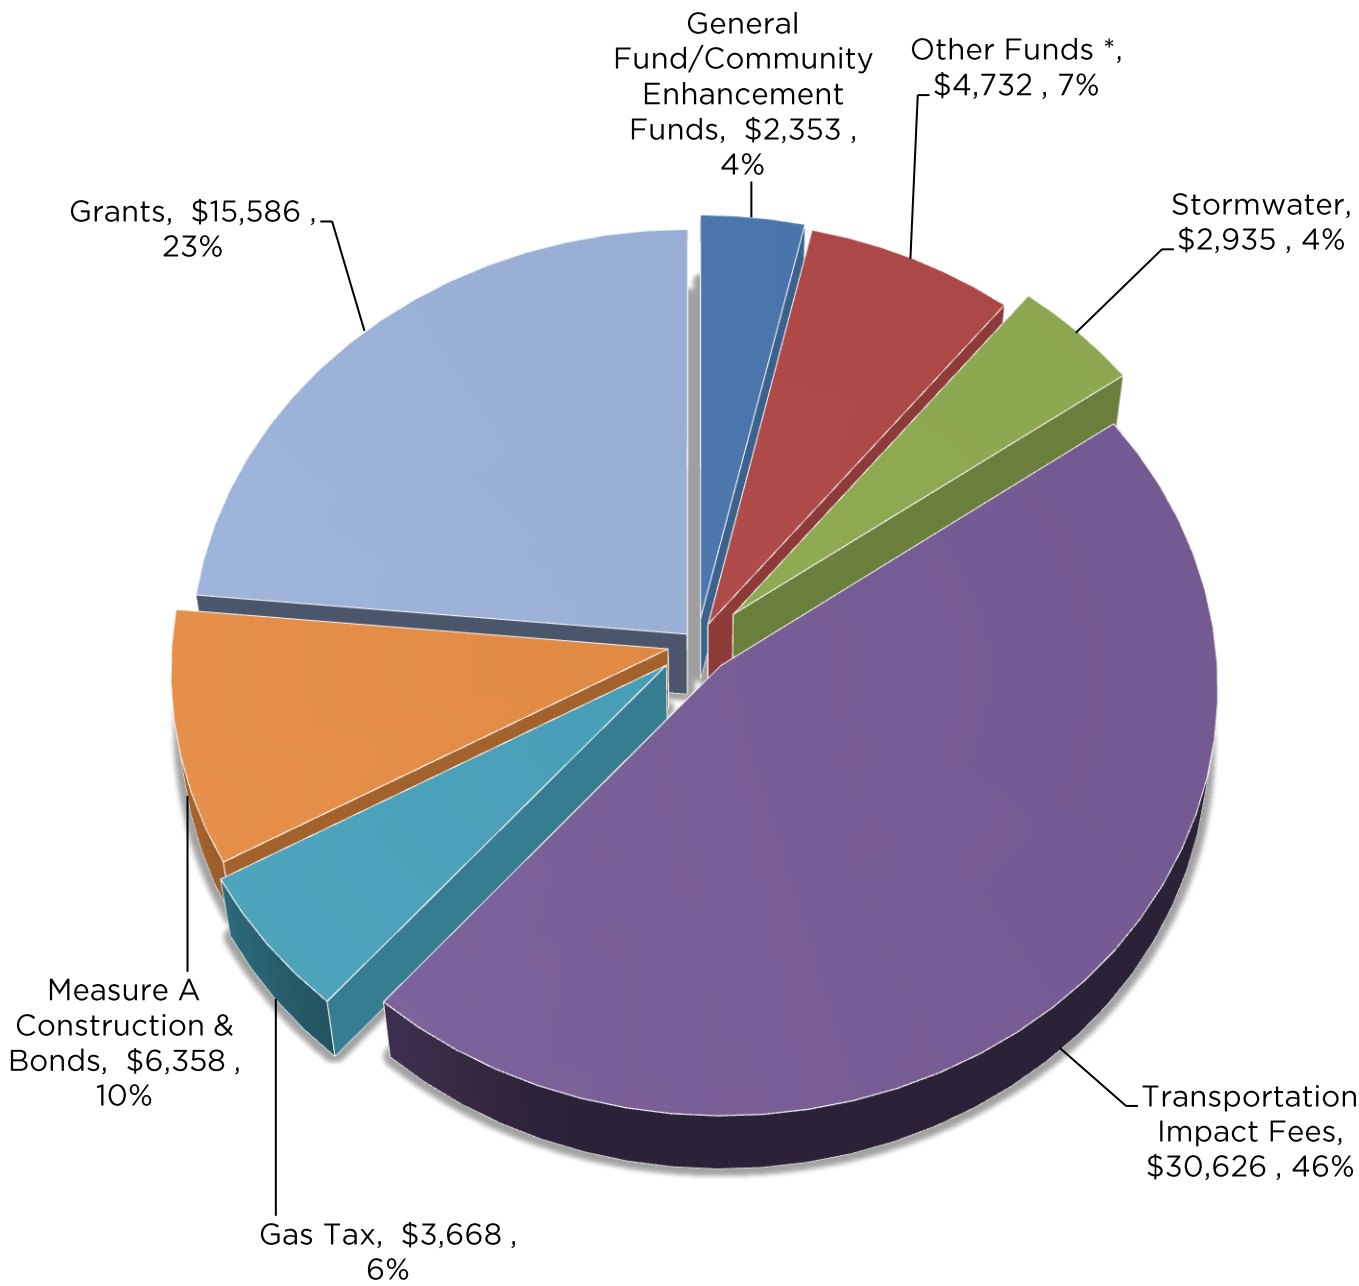

* Capital Improvement Fund, Roadway Fund and General Fund

FY 2018-19 CIP FUNDING BY TYPE

\$14,074,000 total funding in FY 2018-19

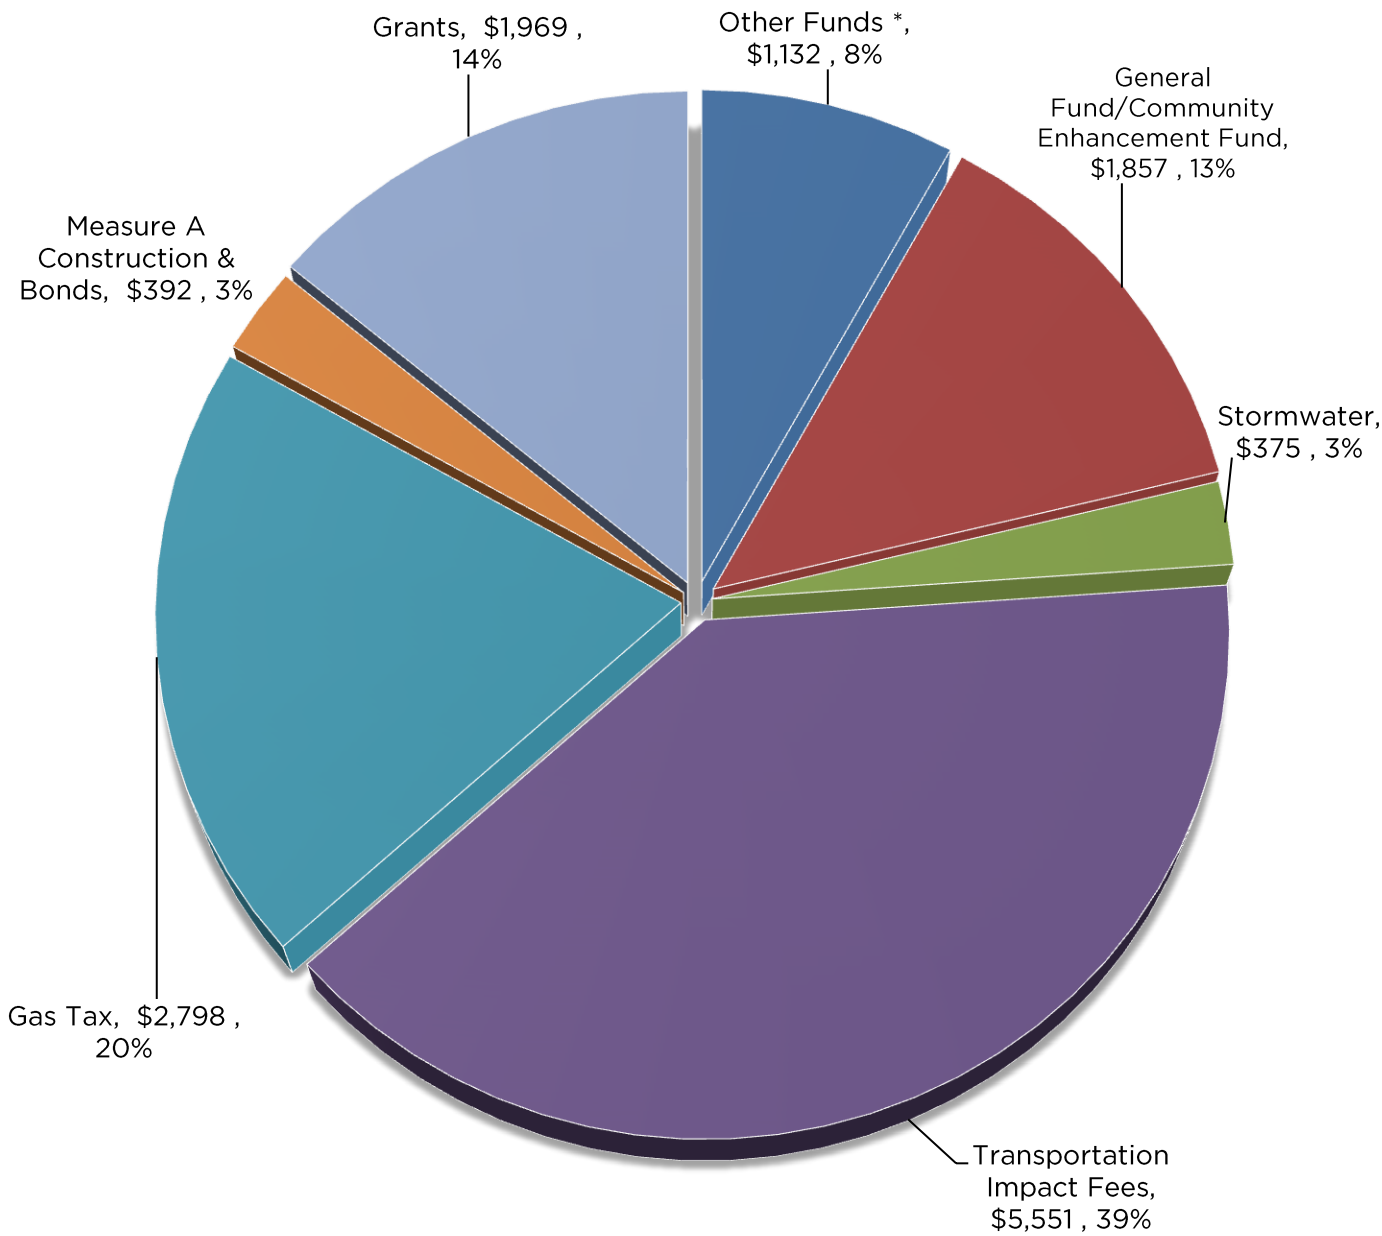

*Capital Improvement Fund, Developer Funded, Roadway Fund and Infrastructure Repair and Replacement Fund

SUMMARY OF ACTIVE PROJECTS

Page	Project Number	Project or Program Number and Name	Total FY 17/18 Budget	FY 18/19 Budget
87	CP10-2083	Douglas Road - Rancho Cordova Parkway to Americanos Boulevard Phase II	\$ 8,200,000	\$ -
97	CP07-2035	Rancho Cordova Parkway - Douglas Road to Kiefer Boulevard	\$ 7,364,800	\$ -
64	CP14-2129	Folsom Boulevard Enhancements Phase IV	\$ 5,978,894	\$ -
79	CP15-2156	2017 Street Rehabilitation Project	\$ 5,588,331	\$ -
65	CP16-2175	Folsom Boulevard Enhancements Phase V	\$ 3,800,000	\$ -
118	CP07-2055	White Rock Road Improvements - Sunrise Boulevard to International Drive	\$ 3,295,000	\$ -
113	CP13-2116	Traffic Management Center	\$ 2,932,000	\$ -
71	CP16-2169	Rod Beaudry - Routier Bikeway Project	\$ 2,769,000	\$ -
68	CP10-2084	Mather Rails to Trails	\$ 2,618,000	\$ -
98	CP06-2050	Rancho Cordova Parkway - White Rock Road to Douglas Road	\$ 2,578,897	\$ -
84	CP06-2022	Chrysanthy Boulevard - Sunrise Boulevard to Rancho Cordova Parkway	\$ 1,920,771	\$ -
105	CP15-2145	Sunrise Boulevard Enhancements	\$ 1,870,750	\$ -
103	CP06-2048	ROW Program/Contingency	\$ 1,761,641	\$ 1,200,000
99	CP05-2003	Rancho Cordova Parkway Interchange	\$ 1,655,971	\$ -
89	CP13-2124	Douglas Road & Grant Line Road Traffic Signal	\$ 1,205,593	\$ -
110	CP11-2100	Sunrise Boulevard Widening and Intersection Improvements	\$ 1,181,727	\$ -
135	IT	Information Technology Initiatives	\$ 920,000	\$ 750,000
117	CP15-2146	White Rock Rd & Gold Valley Drive Signal & Intersection Improvements	\$ 825,000	\$ -
122	CP17-2183	Stormwater Capital Improvement Program Master Plan	\$ 800,000	\$ -
62	CP16-2172	Chase/Coloma Gateway	\$ 712,290	\$ -
66	CP14-2139	Folsom Boulevard Sidewalk	\$ 690,000	\$ -
74	CP16-2174	Stone Creek Trail Pedestrian Signals	\$ 667,000	\$ -
	CP06-2024	Douglas Road, Rancho Cordova Parkway to Americanos Boulevard	\$ 557,846	\$ -
78	CP15-2149	2016 Street Rehabilitation Project	\$ 501,595	\$ -
126	CP15-2148	Sunrise Blvd and Monier Circle Drainage Improvements	\$ 455,000	\$ -
120	CP14-2132	Zinfandel Complex	\$ 415,000	\$ 6,415,000
107	CP18-2187	Sunrise Boulevard Road Rehabilitation - Phase I	\$ 400,000	\$ 3,850,000
112	CP10-2081	Traffic Control and Safety Program	\$ 369,971	\$ 69,000
	CP06-2028	Sunrise Boulevard, Douglas Road to Kiefer Boulevard	\$ 306,208	\$ -
95	CP15-2135	NTMP Project - Phase V	\$ 299,000	\$ -
	CP08-2060	Anatolia III Major Roads Intersection	\$ 271,741	\$ -
123	CP17-2182	Stormwater Lift Station Generators	\$ 250,000	\$ 125,000
70	CP14-2138	Rancho Cordova Elementary School Bicycle & Pedestrian Improvement	\$ 236,379	\$ -
135	CP14-2137	Mather Mills Building Improvements	\$ 233,182	\$ -
144	CP14-2141	International Drive & Femoyer Street Traffic Signal	\$ 253,475	\$ -
124	CP15-2151	Stormwater Lift Station Pump Replacement	\$ 250,000	\$ -
75	CP18-2186	Transit Master Plan	\$ 250,000	\$ -
128	CP16-2173	Corporation Yard	\$ 200,000	\$ -
80	CP08-2063	Americanos Boulevard, Douglas Road to Chrysanthy Boulevard	\$ 199,305	\$ -
130	Facility	Improvements to 2729 Prospect Park Drive	\$ 185,000	\$ 155,000
63	CP18-2190	Cordova Creek Multi Use Path - Feasibility Study	\$ 152,600	\$ -
125	CP18-2184	Stormwater Annual Drainage Projects	\$ 150,000	\$ 150,000
57	CP18-2188	2018 Sidewalk Improvement	\$ 150,000	\$ -
	CP07-2036	Kiefer Boulevard - Sunrise Boulevard to Rancho Cordova Parkway	\$ 129,254	\$ -
149	CP15-2154	North Douglas Street Improvements	\$ 112,250	\$ -
140	CP14-2140	Anatolia Preserve Bike Trail	\$ 100,302	\$ -
147	CP11-2096	Mercantile Road Rehabilitation	\$ 100,000	\$ -
73	CP10-2082	Safety, Streetscaping, Pedestrian and Bicycle Facilities Program	\$ 88,174	\$ 48,000
134	CP16-2176	Gateway Monument Sign	\$ 70,000	\$ -
104	CP15-2160	Sunrise Boulevard and Justinian Drive Signal Project	\$ 58,001	\$ -
88	CP13-2111	Douglas Road - Sunrise Boulevard to West City Boundary	\$ 35,340	\$ -
56	CP15-2158	2017 Sidewalk Improvement	\$ 30,000	\$ -
69	CP15-2161	Pedestrian Promenade	\$ 19,300	\$ -
146	CP13-2119	Lincoln Village NTMP Project	\$ 18,051	\$ -
86	CP07-2032	Douglas Road - Rancho Cordova Parkway to Americanos Boulevard	\$ 25,309	\$ -
129	CP16-2165	Directional Signage to Community Assets	\$ 25,000	\$ -
152	CP16-2178	Zinfandel/Coloma Signage & Striping Upgrades	\$ 12,196	\$ -
92	CP09-2074	Kiefer Boulevard - Sunrise Boulevard to Grant Line Road	\$ 9,922	\$ -
115	CP09-2067	Villages of Zinfandel Traffic Signals	\$ 3,756	\$ 355,000
72	CP18-2185	Rod Beaudry Bike Trail Connection Project	\$ -	\$ 230,000
96	CP15-2159	NTMP Project - Phase VI	\$ -	\$ 275,000
58	CP19-2189	2019 Sidewalk Improvement	\$ -	\$ 250,000
132	Facility	Improvements to 2880 Gold Tailings Court	\$ -	\$ 187,000
131	Facility	Improvements to 2701 Prospect Park Drive	\$ -	\$ 15,000
			\$ 66,258,820	\$ 14,074,000

NTMP Project Phase V


CP15-2135



Project Status: Planned
Planned Construction Start: FY 2017/2018
Estimated Completion: FY 2017/18

Initial Funding Year: FY 2014/15
Project Budget: \$299,000
Expended as of 3/31/2017: \$76

This project will install traffic calming devices in several locations within the City. The project will be developed by the Neighborhood Traffic Safety Committee and City staff through an evaluation of relevant traffic data, resident submitted petitions and requests. The project will be selected from the Neighborhood Traffic Management Program database. These funds are for construction only.

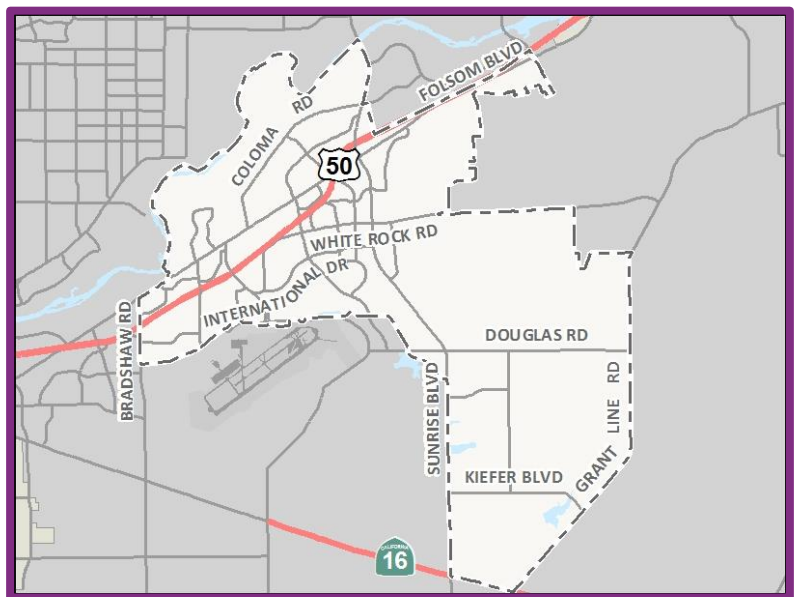

	Prior Appropriations	FY 2017/18	FY 2018/19	FY 2019/20	FY 2020/21	FY 2021/22	Post FY 2021/22	Total
Source of Funds:								
1100 - Community Enhancement Fund	\$ -	\$ 179,000	\$ -	\$ -	\$ -	\$ -	\$ -	\$ 179,000
2423 - New Measure A Construction	\$ 120,000	\$ -	\$ -	\$ -	\$ -	\$ -	\$ -	\$ 120,000
Total Sources	\$ 120,000	\$ 179,000	\$ -	\$ -	\$ -	\$ -	\$ -	\$ 299,000
Use of Funds:								
Preliminary Engineering	\$ 20,000	\$ -	\$ -	\$ -	\$ -	\$ -	\$ -	\$ 20,000
Right of Way	\$ -	\$ -	\$ -	\$ -	\$ -	\$ -	\$ -	\$ -
Construction Engineering	\$ -	\$ 60,000	\$ -	\$ -	\$ -	\$ -	\$ -	\$ 60,000
Construction Contract	\$ -	\$ 219,000	\$ -	\$ -	\$ -	\$ -	\$ -	\$ 219,000
Other Costs	\$ -	\$ -	\$ -	\$ -	\$ -	\$ -	\$ -	\$ -
Total Uses	\$ 20,000	\$ 279,000	\$ -	\$ -	\$ -	\$ -	\$ -	\$ 299,000

CITY OF RANCHO CORDOVA

RESOLUTION NO. 84-2017

**A RESOLUTION OF THE CITY COUNCIL OF THE CITY OF RANCHO CORDOVA
ADOPTING AN OPERATING BUDGET FOR THE CITY FOR THE FISCAL YEARS JULY 1,
2017 THROUGH JUNE 30, 2019, AND PROVIDING FOR THE APPROPRIATIONS AND
EXPENDITURES OF ALL SUMS SET FORTH THEREIN**

RECITALS

WHEREAS, the City Manager has submitted to the City Council of Rancho Cordova a Fiscal Years 2017-2019 Proposed Budget; and

WHEREAS, after conducting a workshop on the proposed budget, the City Council has approved the same; and

WHEREAS, it is the intention of the Council to adopt the proposed budget as submitted by the City Manager;

DECISION

NOW, THEREFORE BE IT RESOLVED by the City Council of the City of Rancho Cordova as follows:

1. That certain document referred to as "The City of Rancho Cordova Proposed Budget Fiscal Years 2017-2019" and all schedules, exhibits and policies contained therein, presented by the City Manager is hereby adopted and the appropriations for the annual budget of the City of Rancho Cordova for the fiscal year beginning on July 1, 2017 and ending on June 30, 2018, and for the fiscal year beginning on July 1, 2018 and ending of June 30, 2019 are hereby adopted; and
2. That the amounts stated in the proposed budget shall become and thereafter be appropriated to the offices, departments, activities, objects, and purposes stated therein and said monies are hereby authorized to be expended for the purposes and objects specified in said budget; and
3. The City Manager is authorized to approve expenditure adjustments within individual funds so long as the total appropriated within each major fund is not exceeded.

PASSED AND ADOPTED by the City Council of on the 5th day of June, 2017 by the following vote:

AYES:

NOES:

ABSENT:

ABSTAIN:

Donald Terry, Mayor

ATTEST:

Mindy Cuppy, City Clerk

CITY OF RANCHO CORDOVA

RESOLUTION NO. 85-2017

**A RESOLUTION OF THE CITY COUNCIL
ADOPTING THE FIVE YEAR CAPITAL IMPROVEMENT PLAN 2017-2022 AND THE
CAPITAL IMPROVEMENT PLAN EXPENDITURE BUDGET FOR THE FISCAL YEARS
BEGINNING JULY 1, 2017 AND ENDING JUNE 30, 2019, AND PROVIDING FOR THE
APPROPRIATIONS AND EXPENDITURES OF ALL SUMS SET FORTH THEREIN**

WHEREAS, the City Manager or his designee has submitted to the City Council of Rancho Cordova a Five Year Capital Improvement Plan for 2017-2022;

WHEREAS, the Five Year Capital Improvement Plan contains the Fiscal Years 2017-2019 Proposed Budget for the Capital Improvement Projects and a proposed fund allocation through Fiscal Year 2021-22;

WHEREAS, after conducting workshops on the proposed Five Year Capital Improvement Plan and proposed 2017-19 expenditure budget, the City Council has approved the same;

WHEREAS, it is the intention of the Council to adopt the Five Year Capital Improvement Plan and approve the Fiscal Years 2017-2019 Capital Improvement Plan budget and allocate the funding to the Capital Improvement Projects;

NOW, THEREFORE, BE IT HEREBY RESOLVED by the City Council of the City of Rancho Cordova as follows:

1. That certain document referred to as "The City of Rancho Cordova Five Year Capital Improvement Plan 2017-2022" presented by the City Manager or his designee is hereby adopted and the appropriations for the annual budget for the Capital Improvement Projects for the fiscal years beginning on July 1, 2017 and ending on June 30, 2019, is hereby adopted; and
2. That the amounts stated in the proposed budget for the Capital Improvement Projects shall become and thereafter be appropriated to the Projects and purposes stated therein and said monies are hereby allocated and authorized to be expended for the purposes and objected specified in said budget; and
3. The City Manager is authorized to approve expenditure adjustments within individual funds so long as the total appropriated within each major fund is not exceeded.

PASSED AND ADOPTED by the City Council of on the 5th day of June, 2017 by the following vote:

AYES:

NOES:

ABSENT:

ABSTAIN:

Donald Terry, Mayor

ATTEST:

Mindy Cuppy, City Clerk

ATTACHMENT 1

CITY OF RANCHO CORDOVA

RESOLUTION NO. XX-2017

**A RESOLUTION OF THE CITY COUNCIL OF THE CITY OF RANCHO CORDOVA
ADOPTING THE APPROPRIATIONS LIMIT FOR FISCAL YEAR 2017/2018 AND MAKING
THE ANNUAL ELECTION FOR ADJUSTMENT FACTORS PURSUANT TO ARTICLE XIII-B
OF THE CALIFORNIA CONSTITUTION**

WHEREAS, the people of California on November 6, 1979, added Article XIII-B to the State Constitution placing various limitations on the appropriations of state and local governments; and

WHEREAS, the people of California on June 5, 1990 amended Article XIII-B effective July 1, 1990; and

WHEREAS, the provisions of the amendments have been interpreted by a coalition of statewide organizations, and the organizations have issued through the League of California Cities revised guidelines to calculate the appropriations limit based on changes in the cost of living, population, and other specified factors; and

WHEREAS, pursuant to Section 7900 et seq. of the Government Code and the California Constitution, cities are required to adopt a resolution setting an annual appropriations limit at a regularly scheduled meeting or a noticed special meeting; and

WHEREAS, the City of Rancho Cordova has complied with the provisions of Article XIII-B in calculating the Appropriations Limit for Fiscal Year 2017/2018.

NOW, THEREFORE BE IT RESOLVED by the City Council of the City of Rancho Cordova does hereby adjust the City's appropriations limit by the growth in City population and the increase in the per capital personal income for the State of California to determine its appropriations limit of \$71,257,921 for Fiscal Year 2017/2018.

PASSED AND ADOPTED by the City Council at a regularly scheduled meeting held on the 5th day of June, 2017 by the following vote:

AYES:

NOES:

ABSENT:

ABSTAIN:

Donald Terry, Mayor

ATTEST:

Mindy Cuppy, MMC, City Clerk

**CITY OF RANCHO CORDOVA, CA
FISCAL YEAR 2017-18 GANN CALCULATIONS**

SCHEDULE NO. 1

USER FEES VERSUS COSTS

	Planning Services	Building & Safety	Engineering Fees	Legal Fees	FY 2017 - 2018 Fiscal Year
COSTS REASONABLY BORNE FEES	\$ 1,581,000 <u>522,400</u>	\$ 1,417,700 <u>1,790,000</u>	\$ 4,244,600 <u>3,023,100</u>	\$ 850,000 <u>250,000</u>	\$ 8,093,300 <u>5,585,500</u>
AMOUNT OF FEE REVENUE LESS THAN COST	\$ <u>(1,058,600)</u>	\$ <u>372,300</u>	\$ <u>(1,221,500)</u>	\$ <u>(600,000)</u>	\$ <u>(2,507,800)</u>

**CITY OF RANCHO CORDOVA, CA
FISCAL YEAR 2017-18 GANN CALCULATIONS**

SCHEDULE NO. 2

	ALLOCATION OF TAXES									
	General Fund		Special Revenue Fund		Internal Service Fund		Total			
	Subject	Not Subject	Subject	Not Subject	Subject	Not Subject	Subject	Not Subject		
Property Taxes	\$ 9,468,600	\$ -	\$ -	\$ -	\$ -	\$ -	\$ 9,468,600	\$ -	-	-
Property Taxes In Lieu	5,975,500	-	-	-	-	-	5,975,500	-	-	-
Sales Taxes	20,896,800	-	-	-	-	-	20,896,800	-	-	-
Other Taxes:										
Garbage Franchise Fee	-	1,064,000	-	-	-	-	-	-	-	1,064,000
Cable Franchise Fee	-	500,000	-	-	-	-	-	-	-	500,000
PG&E Franchise Fee	-	82,000	-	-	-	-	-	-	-	82,000
Other Franchise	-	175,000	-	-	-	-	-	-	-	175,000
Property Transfer Tax	220,000	-	-	-	-	-	220,000	-	-	-
Police Tax	1,580,000	-	-	-	-	-	1,580,000	-	-	-
Utility User Tax	3,713,800	-	-	-	-	-	3,713,800	-	-	-
Transient Occupancy Tax	3,800,000	-	-	-	-	-	3,800,000	-	-	-
Other Taxes	190,000	-	-	-	-	-	190,000	-	-	-
TOTAL TAXES	45,844,700	1,821,000	-	-	-	-	45,844,700	-	-	1,821,000
From State:										
Motor Vehicle In Lieu	30,000	-	-	-	-	-	30,000	-	-	-
Gas Tax	-	-	-	2,015,600	-	-	-	-	-	2,015,600
Homeowners Relief	100,000	-	-	-	-	-	100,000	-	-	-
TDA	-	-	54,000	-	-	-	54,000	-	-	-
SB 90 Reimbursements	-	25,000	-	-	-	-	-	-	-	25,000
Sub-Total	130,000	25,000	54,000	2,015,600	-	-	184,000	-	-	2,040,600
Other Intergovernmental	-	464,200	-	-	-	-	-	-	-	464,200
Measure A Sales Tax	-	-	-	7,035,800	-	-	-	-	-	7,035,800
CDBG Block Grant	-	-	-	673,000	-	-	-	-	-	673,000
Grants	-	-	-	15,986,100	-	-	-	-	-	15,986,100
Sub-Total Other Intergov't	-	464,200	-	23,694,900	-	-	-	-	-	24,159,100
Locally Raised:										
Sp. Benefit - Asmt. Districts	-	-	-	1,763,100	-	-	-	-	-	1,763,100
Zinfandel Impact Fees	-	-	-	10,300	-	-	-	-	-	10,300
Comm. Fac. Fee	-	-	-	1,110,800	-	-	-	-	-	1,110,800
CFF - Library	-	-	-	237,300	-	-	-	-	-	237,300
Traffic Impact Fees	-	-	-	5,556,463	-	-	-	-	-	5,556,463
Park Renovation Fees	-	-	-	332,100	-	-	-	-	-	332,100
Local Housing Trust	-	-	-	100,000	-	-	-	-	-	100,000
Low & Moderate Income Housing As:	-	-	-	150,000	-	-	-	-	-	150,000
Sunrise Douglas Impact	-	-	-	10,947,600	-	-	-	-	-	10,947,600
General Plan Impact	-	-	-	80,600	-	-	-	-	-	80,600
Capital Village Park	-	-	-	761,000	-	-	-	-	-	761,000
Roadway Improvement Fund	-	-	-	662,500	-	-	-	-	-	662,500
Licenses Permits & Fees	-	-	-	110,000	-	-	-	-	-	815,000
Fines/Forfeitures & Penalties	-	705,000	-	-	-	-	-	-	-	-
Rents	-	1,548,400	-	-	-	-	-	710,800	-	1,548,400
Charges for Services	-	-	-	-	-	-	-	-	-	678,300
Transfers In	-	-	-	-	-	-	-	-	-	286,300
Other	-	-	-	-	-	-	-	-	-	26,100
Sub-Total Locally Raised	-	3,218,000	-	21,847,863	-	-	-	734,200	-	25,065,863
TOTAL ALL FUNDS	\$ 45,974,700	\$ 5,528,200	\$ 54,000	\$ 47,558,363	\$ -	\$ 734,200	\$ 46,028,700	\$ -	\$ 53,086,563	\$ -

**CITY OF RANCHO CORDOVA, CA
FISCAL YEAR 2017-18 GANN CALCULATIONS**

SCHEDULE NO. 3

INTEREST EARNINGS PRODUCED BY TAXES

	Amount	Source
A. Non-Interest Tax Proceeds	\$ 46,028,700	Worksheet # 2
B. Minus Exclusions	<u>10,638,800</u>	Worksheet # 7
C. Net Invested Taxes	<u>35,389,900</u>	(A-B)
D. Total Non-Interest Budget	<u>59,406,263</u>	Worksheet # 2
E. Tax Proceeds as % of Budget	59.57%	(C/D)
F. Interest Earnings	170,000	Budget
G. Amount of Interest Earned from Taxes	<u>\$ 101,274</u>	(E*F)
H. Amount of Interest Earned from Non-Taxes	<u>\$ 68,726</u>	(F-G)

**CITY OF RANCHO CORDOVA, CA
FISCAL YEAR 2017-18 GANN CALCULATIONS**

SCHEDULE NO. 4

APPROPRIATIONS SUBJECT TO LIMITATION

	Amount	Source
A. Proceeds of Taxes	\$ 46,129,974	Schedule No. 8
B. Exclusions	<u>10,638,800</u>	Schedule No. 7
C. Appropriations Subject to Limitation	<u>35,491,174</u>	(A-B)
D. Current Year Limitation	<u>71,257,921</u>	Schedule No. 6
E. Over/(Under) Limit	<u>\$ (35,766,748)</u>	(C-D)

**CITY OF RANCHO CORDOVA, CA
FISCAL YEAR 2017-18 GANN CALCULATIONS**

SCHEDULE NO. 5

APPROPRIATIONS LIMIT

	<u>Amount</u>	<u>Source</u>
A. Last Year's Limit	\$ 67,229,580	Voter Approved
B. Adjustment Factors		
1. Growth in Rancho Cordova Population	1.0222	State Finance
2. Growth in California Per Capita Income	1.0369	State Finance
Total Adjustment %	1.0599	(B1 * B2)
C. Annual Adjustment \$	<u>4,028,341</u>	(B*A)
D. Other Adjustments		
Lost Responsibility (-)	-	
Transfer to Private (-)	-	
Transfer to Fees (-)	-	
Assumed Responsibility (+)	-	
Subtotal	-	
E. Total Adjustments	<u>4,028,341</u>	(C+D)
F. This Year's Limit	<u><u>\$ 71,257,921</u></u>	(A+E)

**CITY OF RANCHO CORDOVA, CA
FISCAL YEAR 2017-18 GANN CALCULATIONS**

SCHEDULE NO. 6

APPROPRIATIONS LIMIT ANALYSIS

FY 2016-2017 Appropriations Limit **\$ 67,229,580**

Adjustment Factors

Change in Per Capita Personal Income (FY 2017-2018) 1.0369

Increase in Rancho Cordova Population 1.0222

Factor for Fiscal Year 2017-2018 1.0599

FY 2017-2018 Appropriations Limit **\$ 71,257,921**

FY 2017-2018 Proceeds of Taxes 46,129,974
Exclusion (10,638,800)

FY 2017-2018 Appropriations Subject to Limit **35,491,174**

FY 2017-2018 Appropriations Under Limit **\$ 35,766,748**

**CITY OF RANCHO CORDOVA, CA
FISCAL YEAR 2017-18 GANN CALCULATIONS**

SCHEDULE NO. 7

EXCLUSIONS TO APPROPRIATIONS LIMIT

COURT ORDERS	\$	-
FEDERAL MANDATES		
FLSA Payments		-
Medicare Payments		-
Landfill Closure Costs		-
Underground Tank Monitoring		-
Unemployment Payments		-
TOTAL FEDERAL MANDATES		-
QUALIFIED CAPITAL OUTLAYS		
Technology Enhancements		750,000
Building Improvements		256,000
Vehicles		-
Other Capital Equipment		-
		<u>1,006,000</u>
QUALIFIED DEBT SERVICE		
Certificates of Participation		1,000,800
Revenue Neutrality Payment		8,632,000
		<u>9,632,800</u>
TOTAL EXCLUDED APPROPRIATIONS	\$	<u>10,638,800</u>

**CITY OF RANCHO CORDOVA, CA
FISCAL YEAR 2017-18 GANN CALCULATIONS**

SCHEDULE NO. 8

CALCULATION OF PROCEEDS OF TAXES

REVENUE	Proceeds of Taxes	Non-Proceeds of Taxes	Total
Taxes	\$ 45,844,700	\$ 1,821,000	\$ 47,665,700
Subventions from State			-
Motor Vehicle In Lieu	30,000	-	30,000
Gas Tax	-	2,015,600	2,015,600
Homeowner's Relief	100,000	-	100,000
SB 90 Reimbursements	-	25,000	25,000
TDA	54,000	-	54,000
Other Intergovernmental	-	1,287,200	1,287,200
Locally Raised			-
Local Dedicated Sales Tax	-	7,035,800	7,035,800
Special Benefit-Landscape Assessments	-	1,763,100	1,763,100
Impact Fees	-	19,136,163	19,136,163
Grants	-	15,986,100	15,986,100
Licenses and Permits	-	815,000	815,000
Fines, Forfeiture and Penalties	-	1,548,400	1,548,400
Rents	-	710,800	710,800
Charges for Services	-	678,300	678,300
Storm Water Utility Tax	-	-	-
Roadway Improvement Fund	-	662,500	662,500
User Fees	-	5,585,500	5,585,500
Transfers In	-	286,300	286,300
Other	-	49,500	49,500
Subtotal	46,028,700	59,406,263	105,434,963
Interest Earnings	101,274	68,726	170,000
Total Revenue	46,129,974	59,474,989	105,604,963
Reserve Withdrawals	-	-	-
TOTAL BUDGET APPROPRIATIONS	\$ 46,129,974	\$ 59,474,989	\$ 105,604,963



EDMUND G. BROWN JR. • GOVERNOR

STATE CAPITOL ■ ROOM 1145 ■ SACRAMENTO CA ■ 95814-4998 ■ WWW.DOF.CA.GOV

May 2017

Dear Fiscal Officer:

Subject: Price Factor and Population Information**Appropriations Limit**

The California Revenue and Taxation Code, section 2227, requires the Department of Finance (Finance) to transmit an estimate of the percentage change in population to local governments. Each local jurisdiction must use their percentage change in population factor for January 1, 2017, in conjunction with a change in the cost of living, or price factor, to calculate their appropriations limit for fiscal year 2017-18. Attachment A provides the change in California's per capita personal income and an example for utilizing the price factor and population percentage change factor to calculate the 2017-18 appropriations limit. Attachment B provides the city and unincorporated county population percentage change. Attachment C provides the population percentage change for counties and their summed incorporated areas. The population percentage change data excludes federal and state institutionalized populations and military populations.

Population Percent Change for Special Districts

Some special districts must establish an annual appropriations limit. The Revenue and Taxation Code, section 2228 provides additional information regarding the appropriations limit. Article XIII B, section 9(C) of the California Constitution exempts certain special districts from the appropriations limit calculation mandate. The Code and the California Constitution can be accessed at the following website: <http://leginfo.legislature.ca.gov/faces/codes.xhtml>.

Special districts required by law to calculate their appropriations limit must present the calculation as part of their annual audit. Any questions special districts have on this requirement should be directed to their county, district legal counsel, or the law itself. No state agency reviews the local appropriations limits.

Population Certification

The population certification program applies only to cities and counties. Revenue and Taxation Code section 11005.6 mandates Finance to automatically certify any population estimate that exceeds the current certified population with the State Controller's Office. **Finance will certify the higher estimate to the State Controller by June 1, 2017.**

Please Note: Prior year's city population estimates may be revised.

If you have any questions regarding this data, please contact the Demographic Research Unit at (916) 323-4086.

MICHAEL COHEN
Director
By:

AMY M. COSTA
Chief Deputy Director

Attachment

May 2017

Attachment A

- A. **Price Factor:** Article XIII B specifies that local jurisdictions select their cost of living factor to compute their appropriation limit by a vote of their governing body. The cost of living factor provided here is per capita personal income. If the percentage change in per capita personal income is selected, the percentage change to be used in setting the fiscal year 2017-18 appropriation limit is:

Per Capita Personal Income	
Fiscal Year (FY)	Percentage change over prior year
2017-18	3.69

- B. Following is an example using sample population change and the change in California per capita personal income as growth factors in computing a 2017-18 appropriation limit.

2017-18:

Per Capita Cost of Living Change = 3.69 percent
 Population Change = 0.85 percent

Per Capita Cost of Living converted to a ratio: $\frac{3.69 + 100}{100} = 1.0369$

Population converted to a ratio: $\frac{0.85 + 100}{100} = 1.0085$

Calculation of factor for FY 2017-18: $1.0369 \times 1.0085 = 1.0457$

Fiscal Year 2017-18

Attachment B
Annual Percent Change in Population Minus Exclusions*
January 1, 2016 to January 1, 2017 and Total Population, January 1, 2017

County City	<u>Percent Change</u>	<u>--- Population Minus Exclusions ---</u>		<u>Total Population</u>
	2016-2017	1-1-16	1-1-17	1-1-2017
Sacramento				
Citrus Heights	0.74	86,372	87,013	87,013
Elk Grove	1.75	168,118	171,059	171,059
Folsom	1.68	72,174	73,389	78,525
Galt	0.87	25,471	25,693	25,693
Isleton	1.18	844	854	854
Rancho Cordova	2.22	72,267	73,872	73,872
Sacramento	1.42	485,813	492,727	493,025
Unincorporated	0.79	580,126	584,729	584,729
County Total	1.22	1,491,185	1,509,336	1,514,770

*Exclusions include residents on federal military installations and group quarters residents in state mental institutions, state and federal correctional institutions and veteran homes.

CITY OF RANCHO CORDOVA

RESOLUTION NO. 87-2017

**A RESOLUTION OF THE CITY COUNCIL OF THE CITY OF RANCHO CORDOVA
ADOPTING THE FULL TIME EMPLOYEE SALARY SCHEDULE**

WHEREAS, the City annually reviews and may revise employee compensation and the salary schedule ranges; and

WHEREAS, the City Manager has the authority to recommend and implement adjustments to the salary schedule to ensure the City maintains a competitive compensation program; and

WHEREAS, the 2017-19 Operating Budget anticipates salary adjustments for each of the two fiscal years in accordance with the City's compensation philosophy; and

WHEREAS, California Code of Regulations Section 570.5 requires that all pay schedules be made publicly available and approved by the City Council; and

WHEREAS, increases in salary ranges are to take effect the first full pay period in July 2017.

NOW, THEREFORE, BE IT HEREBY RESOLVED THE CITY COUNCIL OF THE CITY OF RANCHO CORDOVA .

PASSED AND ADOPTED by the City Council of the City of Rancho Cordova on the 5th day of June, 2017 by the following vote:

AYES:

NOES:

ABSENT:

ABSTAIN:

Donald Terry, Mayor

ATTEST:

Mindy Cuppy, MMC, City Clerk

**City of Rancho Cordova
Salary Schedule
Effective 7/1/2016**

Resolution # 87-2017 Attachment A-1

Classification	Status	Step A Hourly	Step A Monthly	Step A1 Hourly	Step A1 Monthly	Step B Hourly	Step B Monthly	Step B1 Hourly	Step B1 Monthly	Step C Hourly	Step C Monthly	Step C1 Hourly	Step C1 Monthly	Step D Hourly	Step D Monthly	Step D1 Hourly	Step D1 Monthly	Step E Hourly	Step E Monthly
Accountant	Exempt	\$32.32	\$ 5,601.82	\$33.13	\$ 5,743.27	\$33.97	\$ 5,888.30	\$34.83	\$ 6,036.99	\$35.71	\$ 6,189.43	\$36.61	\$ 6,345.72	\$37.53	\$ 6,505.96	\$38.48	\$ 6,670.24	\$39.45	\$ 6,838.67
Accounting Technician	Non-exempt	\$23.60	\$ 4,091.36	\$24.20	\$ 4,194.67	\$24.81	\$ 4,300.59	\$25.44	\$ 4,409.18	\$26.08	\$ 4,520.52	\$26.74	\$ 4,634.67	\$27.41	\$ 4,751.70	\$28.11	\$ 4,871.69	\$28.82	\$ 4,994.70
Administrative Assistant II	Non-exempt	\$24.81	\$ 4,300.59	\$25.44	\$ 4,409.18	\$26.08	\$ 4,520.52	\$26.74	\$ 4,634.67	\$27.41	\$ 4,751.70	\$28.11	\$ 4,871.69	\$28.82	\$ 4,994.70	\$29.54	\$ 5,120.83	\$30.29	\$ 5,250.13
Administrative Assistant I	Non-exempt	\$22.57	\$ 3,911.77	\$23.14	\$ 4,010.54	\$23.72	\$ 4,111.81	\$24.32	\$ 4,215.64	\$24.94	\$ 4,322.09	\$25.56	\$ 4,431.23	\$26.21	\$ 4,543.12	\$26.87	\$ 4,657.84	\$27.55	\$ 4,775.46
Administrative Services Director	Exempt	\$66.28	\$11,487.94	\$67.95	\$11,778.02	\$69.67	\$12,075.43	\$71.43	\$12,380.35	\$73.23	\$12,692.97	\$75.08	\$13,013.49	\$76.97	\$13,342.09	\$78.92	\$13,679.00	\$80.91	\$14,024.41
Animal Services Officer	Non-exempt	\$23.37	\$ 4,050.75	\$23.96	\$ 4,153.03	\$24.56	\$ 4,257.90	\$25.19	\$ 4,365.42	\$25.82	\$ 4,475.65	\$26.47	\$ 4,588.67	\$27.14	\$ 4,704.54	\$27.83	\$ 4,823.33	\$28.53	\$ 4,945.13
Animal Services Officer Trainee	Non-exempt	\$20.32	\$ 3,522.78	\$20.84	\$ 3,611.73	\$21.36	\$ 3,702.94	\$21.90	\$ 3,796.44	\$22.46	\$ 3,892.30	\$23.02	\$ 3,990.59	\$23.60	\$ 4,091.36	\$24.20	\$ 4,194.67	\$24.81	\$ 4,300.59
Assistant City Manager	Exempt	\$72.50	\$12,566.99	\$74.33	\$12,884.32	\$76.21	\$13,209.67	\$78.13	\$13,543.23	\$80.11	\$13,885.21	\$82.13	\$14,235.83	\$84.20	\$14,595.30	\$86.33	\$14,963.85	\$88.51	\$15,341.71
Assistant Civil Engineer	Exempt	\$35.89	\$ 6,220.37	\$36.79	\$ 6,377.45	\$37.72	\$ 6,538.49	\$38.67	\$ 6,703.59	\$39.65	\$ 6,872.86	\$40.65	\$ 7,046.41	\$41.68	\$ 7,224.34	\$42.73	\$ 7,406.77	\$43.81	\$ 7,593.80
Assistant Communications Specialist	Non-exempt	\$22.57	\$ 3,911.77	\$23.14	\$ 4,010.54	\$23.72	\$ 4,111.81	\$24.32	\$ 4,215.64	\$24.94	\$ 4,322.09	\$25.56	\$ 4,431.23	\$26.21	\$ 4,543.12	\$26.87	\$ 4,657.84	\$27.55	\$ 4,775.46
Assistant Land Surveyor	Non-exempt	\$35.89	\$ 6,220.37	\$36.79	\$ 6,377.45	\$37.72	\$ 6,538.49	\$38.67	\$ 6,703.59	\$39.65	\$ 6,872.86	\$40.65	\$ 7,046.41	\$41.68	\$ 7,224.34	\$42.73	\$ 7,406.77	\$43.81	\$ 7,593.80
Associate Civil Engineer	Exempt	\$41.27	\$ 7,152.64	\$42.31	\$ 7,333.25	\$43.38	\$ 7,518.43	\$44.47	\$ 7,708.28	\$45.59	\$ 7,902.92	\$46.75	\$ 8,102.48	\$47.93	\$ 8,307.08	\$49.14	\$ 8,516.84	\$50.38	\$ 8,731.90
Building Inspector II	Non-exempt	\$30.75	\$ 5,329.28	\$31.52	\$ 5,463.85	\$32.32	\$ 5,601.82	\$33.13	\$ 5,743.27	\$33.97	\$ 5,888.30	\$34.83	\$ 6,036.99	\$35.71	\$ 6,189.43	\$36.61	\$ 6,345.72	\$37.53	\$ 6,505.96
Building Official	Exempt	\$41.27	\$ 7,152.64	\$42.31	\$ 7,333.25	\$43.38	\$ 7,518.43	\$44.47	\$ 7,708.28	\$45.59	\$ 7,902.92	\$46.75	\$ 8,102.48	\$47.93	\$ 8,307.08	\$49.14	\$ 8,516.84	\$50.38	\$ 8,731.90
Building Permit Services Supervisor	Exempt	\$31.37	\$ 5,436.67	\$32.16	\$ 5,573.95	\$32.97	\$ 5,714.70	\$33.80	\$ 5,859.00	\$34.66	\$ 6,006.95	\$35.53	\$ 6,158.63	\$36.43	\$ 6,314.15	\$37.35	\$ 6,473.59	\$38.29	\$ 6,637.05
Building Permit Technician I	Non-exempt	\$22.79	\$ 3,950.98	\$23.37	\$ 4,050.75	\$23.96	\$ 4,153.03	\$24.56	\$ 4,257.90	\$25.19	\$ 4,365.42	\$25.82	\$ 4,475.65	\$26.47	\$ 4,588.67	\$27.14	\$ 4,704.54	\$27.83	\$ 4,823.33
Building Permit Technician II	Non-exempt	\$25.06	\$ 4,343.70	\$25.69	\$ 4,453.39	\$26.34	\$ 4,565.84	\$27.01	\$ 4,681.13	\$27.69	\$ 4,799.34	\$28.39	\$ 4,920.53	\$29.10	\$ 5,044.78	\$29.84	\$ 5,172.16	\$30.59	\$ 5,302.77
Chief Financial Officer	Exempt	\$62.12	\$10,766.72	\$63.68	\$11,038.59	\$65.29	\$11,317.33	\$66.94	\$11,603.11	\$68.63	\$11,896.10	\$70.36	\$12,196.49	\$72.14	\$12,504.47	\$73.96	\$12,820.22	\$75.83	\$13,143.95
City Clerk	Exempt	\$48.89	\$ 8,474.47	\$50.13	\$ 8,688.46	\$51.39	\$ 8,907.85	\$52.69	\$ 9,132.79	\$54.02	\$ 9,363.40	\$55.38	\$ 9,599.84	\$56.78	\$ 9,842.25	\$58.22	\$10,090.78	\$59.69	\$10,345.58
City Manager	Exempt	\$96.34	\$16,699.24	\$98.77	\$17,120.92	\$101.27	\$17,553.24	\$103.83	\$17,996.49	\$106.45	\$18,450.92	\$109.14	\$18,916.83	\$111.89	\$19,394.50	\$114.72	\$19,884.24	\$117.61	\$20,386.34
Code Enforcement Officer (A)	Non-exempt	\$27.28	\$ 4,728.06	\$27.97	\$ 4,847.45	\$28.67	\$ 4,969.86	\$29.40	\$ 5,095.35	\$30.14	\$ 5,224.01	\$30.90	\$ 5,355.93	\$31.68	\$ 5,491.17	\$32.48	\$ 5,629.83	\$33.30	\$ 5,771.99
Code Enforcement Officer (B)	Non-exempt	\$29.40	\$ 5,095.35	\$30.14	\$ 5,224.01	\$30.90	\$ 5,355.93	\$31.68	\$ 5,491.17	\$32.48	\$ 5,629.83	\$33.30	\$ 5,771.99	\$34.14	\$ 5,917.74	\$35.00	\$ 6,067.17	\$35.89	\$ 6,220.37
Code Enforcement Officer Trainee	Non-exempt	\$23.72	\$ 4,111.81	\$24.32	\$ 4,215.64	\$24.94	\$ 4,322.09	\$25.56	\$ 4,431.23	\$26.21	\$ 4,543.12	\$26.87	\$ 4,657.84	\$27.55	\$ 4,775.46	\$28.25	\$ 4,896.05	\$28.96	\$ 5,019.68
College Intern	Non-exempt	\$12.47	\$ 2,160.78	\$12.78	\$ 2,215.35	\$13.10	\$ 2,271.29	\$13.43	\$ 2,328.64	\$13.77	\$ 2,387.44	\$14.12	\$ 2,447.73	\$14.48	\$ 2,509.54	\$14.84	\$ 2,572.90	\$15.22	\$ 2,637.87
Communications and Legislative Affairs Manager	Exempt	\$44.25	\$ 7,669.93	\$45.37	\$ 7,863.60	\$46.51	\$ 8,062.17	\$47.69	\$ 8,265.75	\$48.89	\$ 8,474.47	\$50.13	\$ 8,688.46	\$51.39	\$ 8,907.85	\$52.69	\$ 9,132.79	\$54.02	\$ 9,363.40
Communication Specialist	Non-exempt	\$26.08	\$ 4,520.52	\$26.74	\$ 4,634.67	\$27.41	\$ 4,751.70	\$28.11	\$ 4,871.69	\$28.82	\$ 4,994.70	\$29.54	\$ 5,120.83	\$30.29	\$ 5,250.13	\$31.05	\$ 5,382.71	\$31.84	\$ 5,518.63
Community Development Director	Exempt	\$66.28	\$11,487.94	\$67.95	\$11,778.02	\$69.67	\$12,075.43	\$71.43	\$12,380.35	\$73.23	\$12,692.97	\$75.08	\$13,013.49	\$76.97	\$13,342.09	\$78.92	\$13,679.00	\$80.91	\$14,024.41
Community Engagement Analyst	Exempt	\$30.29	\$ 5,250.13	\$31.05	\$ 5,382.71	\$31.84	\$ 5,518.63	\$32.64	\$ 5,657.98	\$33.47	\$ 5,800.85	\$34.31	\$ 5,947.33	\$35.18	\$ 6,097.51	\$36.07	\$ 6,251.48	\$36.98	\$ 6,409.33
Community Enhancement Analyst	Exempt	\$30.29	\$ 5,250.13	\$31.05	\$ 5,382.71	\$31.84	\$ 5,518.63	\$32.64	\$ 5,657.98	\$33.47	\$ 5,800.85	\$34.31	\$ 5,947.33	\$35.18	\$ 6,097.51	\$36.07	\$ 6,251.48	\$36.98	\$ 6,409.33
Customer Service Representative	Non-exempt	\$15.68	\$ 2,718.01	\$16.08	\$ 2,786.64	\$16.48	\$ 2,857.00	\$16.90	\$ 2,929.15	\$17.33	\$ 3,003.11	\$17.76	\$ 3,078.94	\$18.21	\$ 3,156.69	\$18.67	\$ 3,236.40	\$19.14	\$ 3,318.13
Customer Service Representative Intern	Non-exempt	\$12.47	\$ 2,160.78	\$12.78	\$ 2,215.35	\$13.10	\$ 2,271.29	\$13.43	\$ 2,328.64	\$13.77	\$ 2,387.44	\$14.12	\$ 2,447.73	\$14.48	\$ 2,509.54	\$14.84	\$ 2,572.90	\$15.22	\$ 2,637.87
Customer Service Specialist	Non-exempt	\$18.03	\$ 3,125.36	\$18.49	\$ 3,204.28	\$18.95	\$ 3,285.19	\$19.43	\$ 3,368.15	\$19.92	\$ 3,453.20	\$20.43	\$ 3,540.39	\$20.94	\$ 3,629.79	\$21.47	\$ 3,721.45	\$22.01	\$ 3,815.42
Deputy City Clerk	Non-exempt	\$24.81	\$ 4,300.59	\$25.44	\$ 4,409.18	\$26.08	\$ 4,520.52	\$26.74	\$ 4,634.67	\$27.41	\$ 4,751.70	\$28.11	\$ 4,871.69	\$28.82	\$ 4,994.70	\$29.54	\$ 5,120.83	\$30.29	\$ 5,250.13
Economic Development Analyst I	Exempt	\$30.29	\$ 5,250.13	\$31.05	\$ 5,382.71	\$31.84	\$ 5,518.63	\$32.64	\$ 5,657.98	\$33.47	\$ 5,800.85	\$34.31	\$ 5,947.33	\$35.18	\$ 6,097.51	\$36.07	\$ 6,251.48	\$36.98	\$ 6,409.33
Economic Development Analyst II	Exempt	\$34.83	\$ 6,036.99	\$35.71	\$ 6,189.43	\$36.61	\$ 6,345.72	\$37.53	\$ 6,505.96	\$38.48	\$ 6,670.24	\$39.45	\$ 6,838.67	\$40.45	\$ 7,011.36	\$41.47	\$ 7,188.40	\$42.52	\$ 7,369.92
Economic Development Director	Exempt	\$62.12	\$10,766.72	\$63.68	\$11,038.59	\$65.29	\$11,317.33	\$66.94	\$11,603.11	\$68.63	\$11,896.10	\$70.36	\$12,196.49	\$72.14	\$12,504.47	\$73.96	\$12,820.22	\$75.83	\$13,143.95
Engineering Intern	Exempt	\$13.71	\$ 2,375.56	\$14.05	\$ 2,435.55	\$14.41	\$ 2,497.05	\$14.77	\$ 2,560.10	\$15.14	\$ 2,624.75	\$15.53	\$ 2,691.03	\$15.92	\$ 2,758.98	\$16.32	\$ 2,828.65	\$16.73	\$ 2,900.07
Engineering Manager	Exempt	\$53.75	\$ 9,316.82	\$55.11	\$ 9,552.08	\$56.50	\$ 9,793.28	\$57.93	\$10,040.57	\$59.39	\$10,294.11	\$60.89	\$10,554.05	\$62.43	\$10,820.55	\$64.00	\$11,093.78	\$65.62	\$11,373.92
Engineering Technician	Non-exempt	\$26.47	\$ 4,588.67	\$27.14	\$ 4,704.54	\$27.83	\$ 4,823.33	\$28.53	\$ 4,945.13	\$29.25	\$ 5,070.00	\$29.99	\$ 5,198.02	\$30.75	\$ 5,329.28	\$31.52	\$ 5,463.85	\$32.32	\$ 5,601.82
Facilities Attendant	Non-exempt	\$12.47	\$ 2,160.78	\$12.78	\$ 2,215.35	\$13.10	\$ 2,271.29	\$13.43	\$ 2,328.64	\$13.77	\$ 2,387.44	\$14.12	\$ 2,447.73	\$14.48	\$ 2,509.54	\$14.84	\$ 2,572.90	\$15.22	\$ 2,637.87
Facilities Maintenance Technician	Non-exempt	\$26.08	\$ 4,520.52	\$26.74	\$ 4,634.67	\$27.41	\$ 4,751.70	\$28.11	\$ 4,871.69	\$28.82	\$ 4,994.70	\$29.54	\$ 5,120.83	\$30.29	\$ 5,250.13	\$31.05	\$ 5,382.71	\$31.84	\$ 5,518.63
Facilities Services Manager	Exempt	\$44.25	\$ 7,669.93	\$45.37	\$ 7,863.60	\$46.51	\$ 8,062.17	\$47.69	\$ 8,265.75	\$48.89	\$ 8,474.47	\$50.13	\$ 8,688.46	\$51.39	\$ 8,907.85	\$52.69	\$ 9,132.79	\$54.02	\$ 9,363.40
Facilities Services Representative	Non-exempt	\$24.81	\$ 4,300.59	\$25.44	\$ 4,409.18	\$26.08	\$ 4,520.52	\$26.74	\$ 4,634.67	\$27.41	\$ 4,751.70	\$28.11	\$ 4,871.69	\$28.82	\$ 4,994.70	\$29.54	\$ 5,120.83	\$30.29	\$ 5,250.13
Facilities Services Worker	Non-exempt	\$16.32	\$ 2,828.65	\$16.73	\$ 2,900.07	\$17.15	\$ 2,973.30	\$17.59	\$ 3,048.38	\$18.03	\$ 3,125.36	\$18.49	\$ 3,204.28	\$18.95	\$ 3,285.19	\$19.43	\$ 3,368.15	\$19.92	\$ 3,453.20
Graduate Intern	Non-exempt	\$14.33	\$ 2,484.63	\$14.70	\$ 2,547.37	\$15.07	\$ 2,611.69	\$15.45	\$ 2,677.64	\$15.84	\$ 2,745.25	\$16.24	\$ 2,814.57	\$16.65	\$ 2,885.65	\$17.07	\$ 2,958.51	\$17.50	\$ 3,033.22
Housing and Neighborhood Development Specialist	Non-exempt	\$24.69	\$ 4,279.19	\$25.31	\$ 4,387.25	\$25.95	\$ 4,498.03	\$26.61	\$ 4,611.61	\$27.28	\$ 4,728.06	\$27.97	\$ 4,847.45	\$28.67	\$ 4,969.86	\$29.40	\$ 5,095.35	\$30.14	\$ 5,224.01
Housing and Neighborhood Development Analyst	Exempt	\$30.29	\$ 5,250.13	\$31.05	\$ 5,382.71	\$31.84	\$ 5,518.63	\$32.64	\$ 5,657.98	\$33.47	\$ 5,800.85	\$34.31	\$ 5,947.33	\$35.18	\$ 6,097.51	\$36.07	\$ 6,251.48	\$36.98	\$ 6,409.33
Housing and Neighborhood Project Coordinator	Exempt	\$34.83	\$ 6,036.99	\$35.71	\$ 6,189.43	\$36.61	\$ 6,345.72	\$37.53	\$ 6,505.96	\$38.48	\$ 6,670.24	\$39.45	\$ 6,838.67	\$40.45	\$ 7,011.36	\$41.47	\$ 7,188.40	\$42.52	\$ 7,369.92
ousing Services Administrator	Exempt	\$44.25	\$ 7,669.93	\$45.37	\$ 7,863.60	\$46.51	\$ 8,062.17	\$47.69	\$ 8,265.75	\$48.89	\$ 8,474.47	\$50.13	\$ 8,688.46	\$51.39	\$ 8,907.85	\$52.69	\$ 9,132.79	\$54.02	\$ 9,363.40
ousing Services Assistant	Non-exempt	\$21.36	\$ 3,702.94	\$21.90	\$ 3,796.44	\$22.46	\$ 3,892.30	\$23.02	\$ 3,990.59	\$23.60	\$ 4,091.36	\$24.20	\$ 4,194.67	\$24.81	\$ 4,300.59	\$25.44	\$ 4,409.18	\$26.08	\$ 4,520.52
uman Resources Analyst I	Exempt	\$33.30	\$ 5,771.99	\$34.14	\$ 5,917.74	\$35.00	\$ 6,067.17	\$35.89	\$ 6,220.37	\$36.79	\$ 6,377.45	\$37.72	\$ 6,538.49						

City of Rancho Cordova
Salary Schedule
Effective 7/1/2016

Resolution # 87-2017 Attachment A-1

Classification	Status	Step A Hourly	Step A Monthly	Step A1 Hourly	Step A1 Monthly	Step B Hourly	Step B Monthly	Step B1 Hourly	Step B1 Monthly	Step C Hourly	Step C Monthly	Step C1 Hourly	Step C1 Monthly	Step D Hourly	Step D Monthly	Step D1 Hourly	Step D1 Monthly	Step E Hourly	Step E Monthly
Interim Human Resources Manager	Exempt	\$36.98	\$ 6,409.33	\$37.91	\$ 6,571.18	\$ 38.87	\$ 6,737.11	\$ 39.85	\$ 6,907.23	\$ 40.86	\$ 7,081.65	\$ 41.89	\$ 7,260.47	\$ 42.95	\$ 7,443.80	\$ 44.03	\$ 7,631.77	\$ 45.14	\$ 7,824.48
Interim Public Works Director	Exempt	\$63.05	\$10,929.03	\$64.64	\$11,205.00	\$ 66.28	\$11,487.94	\$ 67.95	\$11,778.02	\$ 69.67	\$12,075.43	\$ 71.43	\$12,380.35	\$ 73.23	\$12,692.97	\$ 75.08	\$13,013.49	\$ 76.97	\$13,342.09
Maintenance & Operations Technician	Non-exempt	\$26.08	\$ 4,520.52	\$26.74	\$ 4,634.67	\$ 27.41	\$ 4,751.70	\$ 28.11	\$ 4,871.69	\$ 28.82	\$ 4,994.70	\$ 29.54	\$ 5,120.83	\$ 30.29	\$ 5,250.13	\$ 31.05	\$ 5,382.71	\$ 31.84	\$ 5,518.63
Management Analyst I	Exempt	\$30.29	\$ 5,250.13	\$31.05	\$ 5,382.71	\$ 31.84	\$ 5,518.63	\$ 32.64	\$ 5,657.98	\$ 33.47	\$ 5,800.85	\$ 34.31	\$ 5,947.33	\$ 35.18	\$ 6,097.51	\$ 36.07	\$ 6,251.48	\$ 36.98	\$ 6,409.33
Management Analyst II	Exempt	\$34.83	\$ 6,036.99	\$35.71	\$ 6,189.43	\$ 36.61	\$ 6,345.72	\$ 37.53	\$ 6,505.96	\$ 38.48	\$ 6,670.24	\$ 39.45	\$ 6,838.67	\$ 40.45	\$ 7,011.36	\$ 41.47	\$ 7,188.40	\$ 42.52	\$ 7,369.92
Management Technician	Non-exempt	\$26.08	\$ 4,520.52	\$26.74	\$ 4,634.67	\$ 27.41	\$ 4,751.70	\$ 28.11	\$ 4,871.69	\$ 28.82	\$ 4,994.70	\$ 29.54	\$ 5,120.83	\$ 30.29	\$ 5,250.13	\$ 31.05	\$ 5,382.71	\$ 31.84	\$ 5,518.63
Neighborhood Services Manager	Exempt	\$48.89	\$ 8,474.47	\$50.13	\$ 8,688.46	\$ 51.39	\$ 8,907.85	\$ 52.69	\$ 9,132.79	\$ 54.02	\$ 9,363.40	\$ 55.38	\$ 9,599.84	\$ 56.78	\$ 9,842.25	\$ 58.22	\$10,090.78	\$ 59.69	\$10,345.58
Neighborhood Services Supervisor	Exempt	\$33.80	\$ 5,859.00	\$34.66	\$ 6,006.95	\$ 35.53	\$ 6,158.63	\$ 36.43	\$ 6,314.15	\$ 37.35	\$ 6,473.59	\$ 38.29	\$ 6,637.05	\$ 39.26	\$ 6,804.65	\$ 40.25	\$ 6,976.47	\$ 41.27	\$ 7,152.64
Office Aide	Non-exempt	\$10.52	\$ 1,823.75	\$10.79	\$ 1,869.80	\$ 11.06	\$ 1,917.02	\$ 11.34	\$ 1,965.42	\$ 11.63	\$ 2,015.05	\$ 11.92	\$ 2,065.94	\$ 12.22	\$ 2,118.10	\$ 12.53	\$ 2,171.59	\$ 12.84	\$ 2,226.42
Principal Building Inspector	Exempt	\$36.98	\$ 6,409.33	\$37.91	\$ 6,571.18	\$ 38.87	\$ 6,737.11	\$ 39.85	\$ 6,907.23	\$ 40.86	\$ 7,081.65	\$ 41.89	\$ 7,260.47	\$ 42.95	\$ 7,443.80	\$ 44.03	\$ 7,631.77	\$ 45.14	\$ 7,824.48
Public Works Director	Exempt	\$66.28	\$11,487.94	\$67.95	\$11,778.02	\$ 69.67	\$12,075.43	\$ 71.43	\$12,380.35	\$ 73.23	\$12,692.97	\$ 75.08	\$13,013.49	\$ 76.97	\$13,342.09	\$ 78.92	\$13,679.00	\$ 80.91	\$14,024.41
Public Works Division Manager - Maintenance & Operations	Exempt	\$51.65	\$ 8,952.39	\$52.95	\$ 9,178.45	\$ 54.29	\$ 9,410.22	\$ 55.66	\$ 9,647.84	\$ 57.07	\$ 9,891.46	\$ 58.51	\$10,141.23	\$ 59.98	\$10,397.31	\$ 61.50	\$10,659.85	\$ 63.05	\$10,929.03
Reinvestment Analyst	Exempt	\$30.29	\$ 5,250.13	\$31.05	\$ 5,382.71	\$ 31.84	\$ 5,518.63	\$ 32.64	\$ 5,657.98	\$ 33.47	\$ 5,800.85	\$ 34.31	\$ 5,947.33	\$ 35.18	\$ 6,097.51	\$ 36.07	\$ 6,251.48	\$ 36.98	\$ 6,409.33
Senior Accountant	Exempt	\$40.05	\$ 6,941.77	\$41.06	\$ 7,117.05	\$ 42.10	\$ 7,296.77	\$ 43.16	\$ 7,481.02	\$ 44.25	\$ 7,669.93	\$ 45.37	\$ 7,863.60	\$ 46.51	\$ 8,062.17	\$ 47.69	\$ 8,265.75	\$ 48.89	\$ 8,474.47
Senior Accounting Technician	Non-exempt	\$25.95	\$ 4,498.03	\$26.61	\$ 4,611.61	\$ 27.28	\$ 4,728.06	\$ 27.97	\$ 4,847.45	\$ 28.67	\$ 4,969.86	\$ 29.40	\$ 5,095.35	\$ 30.14	\$ 5,224.01	\$ 30.90	\$ 5,355.93	\$ 31.68	\$ 5,491.17
Senior Civil Engineer	Exempt	\$47.21	\$ 8,183.70	\$48.41	\$ 8,390.35	\$ 49.63	\$ 8,602.22	\$ 50.88	\$ 8,819.44	\$ 52.17	\$ 9,042.14	\$ 53.48	\$ 9,270.46	\$ 54.83	\$ 9,504.56	\$ 56.22	\$ 9,744.56	\$ 57.64	\$ 9,990.62
Senior Code Enforcement Officer	Non-exempt	\$30.75	\$ 5,329.28	\$31.52	\$ 5,463.85	\$ 32.32	\$ 5,601.82	\$ 33.13	\$ 5,743.27	\$ 33.97	\$ 5,888.30	\$ 34.83	\$ 6,036.99	\$ 35.71	\$ 6,189.43	\$ 36.61	\$ 6,345.72	\$ 37.53	\$ 6,505.96
Senior Executive Assistant to the City Manager	Exempt	\$40.05	\$ 6,941.77	\$41.06	\$ 7,117.05	\$ 42.10	\$ 7,296.77	\$ 43.16	\$ 7,481.02	\$ 44.25	\$ 7,669.93	\$ 45.37	\$ 7,863.60	\$ 46.51	\$ 8,062.17	\$ 47.69	\$ 8,265.75	\$ 48.89	\$ 8,474.47
Senior Human Resources Analyst	Exempt	\$40.05	\$ 6,941.77	\$41.06	\$ 7,117.05	\$ 42.10	\$ 7,296.77	\$ 43.16	\$ 7,481.02	\$ 44.25	\$ 7,669.93	\$ 45.37	\$ 7,863.60	\$ 46.51	\$ 8,062.17	\$ 47.69	\$ 8,265.75	\$ 48.89	\$ 8,474.47
Senior Finance Analyst	Exempt	\$40.05	\$ 6,941.77	\$41.06	\$ 7,117.05	\$ 42.10	\$ 7,296.77	\$ 43.16	\$ 7,481.02	\$ 44.25	\$ 7,669.93	\$ 45.37	\$ 7,863.60	\$ 46.51	\$ 8,062.17	\$ 47.69	\$ 8,265.75	\$ 48.89	\$ 8,474.47
Senior Management Analyst	Exempt	\$40.05	\$ 6,941.77	\$41.06	\$ 7,117.05	\$ 42.10	\$ 7,296.77	\$ 43.16	\$ 7,481.02	\$ 44.25	\$ 7,669.93	\$ 45.37	\$ 7,863.60	\$ 46.51	\$ 8,062.17	\$ 47.69	\$ 8,265.75	\$ 48.89	\$ 8,474.47
Senior Public Works Analyst	Exempt	\$40.05	\$ 6,941.77	\$41.06	\$ 7,117.05	\$ 42.10	\$ 7,296.77	\$ 43.16	\$ 7,481.02	\$ 44.25	\$ 7,669.93	\$ 45.37	\$ 7,863.60	\$ 46.51	\$ 8,062.17	\$ 47.69	\$ 8,265.75	\$ 48.89	\$ 8,474.47
Council Member	Exempt		\$ 500.00																

Note: In accordance with Resolution #103-2012 and 20-2004, the City Manager is authorized to make title, salary range and classification changes during the fiscal year.

Revision Summary
Resolution 47-2012; effective 6-1-2012
Resolution 103-2012; retroactively made effective 7-1-2011
Resolution 63-2013; effective 7-1-2013
Resolution 62-2014; retroactively effective 7-1-13
Resolution 99-2015; retroactively effective 7-1-15
Resolution 87-2017; effective 6-5-2017

**City of Rancho Cordova
Salary Schedule
Effective 7/1/2017**

Resolution # 87-2017 Attachment A-2

Classification	Status	Step A Hourly	Step A Monthly	Step A1 Hourly	Step A1 Monthly	Step B Hourly	Step B Monthly	Step B1 Hourly	Step B1 Monthly	Step C Hourly	Step C Monthly	Step C1 Hourly	Step C1 Monthly	Step D Hourly	Step D Monthly	Step D1 Hourly	Step D1 Monthly	Step E Hourly	Step E Monthly
Accountant	Exempt	\$32.97	\$ 5,714.70	\$33.80	\$ 5,859.00	\$ 34.66	\$ 6,006.95	\$ 35.53	\$ 6,158.63	\$ 36.43	\$ 6,314.15	\$ 37.35	\$ 6,473.59	\$ 38.29	\$ 6,637.05	\$ 39.26	\$ 6,804.65	\$ 40.25	\$ 6,976.47
Accounting Technician	Non-exempt	\$24.08	\$ 4,173.80	\$24.69	\$ 4,279.19	\$ 25.31	\$ 4,387.25	\$ 25.95	\$ 4,498.03	\$ 26.61	\$ 4,611.61	\$ 27.28	\$ 4,728.06	\$ 27.97	\$ 4,847.45	\$ 28.67	\$ 4,969.86	\$ 29.40	\$ 5,095.35
Administrative Assistant II	Non-exempt	\$25.31	\$ 4,387.25	\$25.95	\$ 4,498.03	\$ 26.61	\$ 4,611.61	\$ 27.28	\$ 4,728.06	\$ 27.97	\$ 4,847.45	\$ 28.67	\$ 4,969.86	\$ 29.40	\$ 5,095.35	\$ 30.14	\$ 5,224.01	\$ 30.90	\$ 5,355.93
Administrative Assistant I	Non-exempt	\$23.02	\$ 3,990.59	\$23.60	\$ 4,091.36	\$ 24.20	\$ 4,194.67	\$ 24.81	\$ 4,300.59	\$ 25.44	\$ 4,409.18	\$ 26.08	\$ 4,520.52	\$ 26.74	\$ 4,634.67	\$ 27.41	\$ 4,751.70	\$ 28.11	\$ 4,871.69
Administrative Services Director	Exempt	\$67.61	\$11,719.43	\$69.32	\$12,015.36	\$ 71.07	\$12,318.76	\$ 72.86	\$12,629.82	\$ 74.70	\$12,948.74	\$ 76.59	\$13,275.72	\$ 78.52	\$13,610.94	\$ 80.51	\$13,954.64	\$ 82.54	\$14,307.01
Animal Services Officer	Non-exempt	\$23.84	\$ 4,132.37	\$24.44	\$ 4,236.72	\$ 25.06	\$ 4,343.70	\$ 25.69	\$ 4,453.39	\$ 26.34	\$ 4,565.84	\$ 27.01	\$ 4,681.13	\$ 27.69	\$ 4,799.34	\$ 28.39	\$ 4,920.53	\$ 29.10	\$ 5,044.78
Animal Services Officer Trainee	Non-exempt	\$20.73	\$ 3,593.77	\$21.26	\$ 3,684.51	\$ 21.79	\$ 3,777.55	\$ 22.34	\$ 3,872.94	\$ 22.91	\$ 3,970.74	\$ 23.49	\$ 4,071.00	\$ 24.08	\$ 4,173.80	\$ 24.69	\$ 4,279.19	\$ 25.31	\$ 4,387.25
Assistant City Manager	Exempt	\$73.96	\$12,820.22	\$75.83	\$13,143.95	\$ 77.75	\$13,475.85	\$ 79.71	\$13,816.13	\$ 81.72	\$14,165.01	\$ 83.78	\$14,522.69	\$ 85.90	\$14,889.41	\$ 88.07	\$15,265.38	\$ 90.29	\$15,650.85
Assistant Civil Engineer	Exempt	\$36.61	\$ 6,345.72	\$37.53	\$ 6,505.96	\$ 38.48	\$ 6,670.24	\$ 39.45	\$ 6,838.67	\$ 40.45	\$ 7,011.36	\$ 41.47	\$ 7,188.40	\$ 42.52	\$ 7,369.92	\$ 43.59	\$ 7,556.02	\$ 44.69	\$ 7,746.82
Assistant Communications Specialist	Non-exempt	\$23.02	\$ 3,990.59	\$23.60	\$ 4,091.36	\$ 24.20	\$ 4,194.67	\$ 24.81	\$ 4,300.59	\$ 25.44	\$ 4,409.18	\$ 26.08	\$ 4,520.52	\$ 26.74	\$ 4,634.67	\$ 27.41	\$ 4,751.70	\$ 28.11	\$ 4,871.69
Assistant Land Surveyor	Non-exempt	\$36.61	\$ 6,345.72	\$37.53	\$ 6,505.96	\$ 38.48	\$ 6,670.24	\$ 39.45	\$ 6,838.67	\$ 40.45	\$ 7,011.36	\$ 41.47	\$ 7,188.40	\$ 42.52	\$ 7,369.92	\$ 43.59	\$ 7,556.02	\$ 44.69	\$ 7,746.82
Associate Civil Engineer	Exempt	\$42.10	\$ 7,296.77	\$43.16	\$ 7,481.02	\$ 44.25	\$ 7,669.93	\$ 45.37	\$ 7,863.60	\$ 46.51	\$ 8,062.17	\$ 47.69	\$ 8,265.75	\$ 48.89	\$ 8,474.47	\$ 50.13	\$ 8,688.46	\$ 51.39	\$ 8,907.85
Building Inspector II	Non-exempt	\$31.37	\$ 5,436.67	\$32.16	\$ 5,573.95	\$ 32.97	\$ 5,714.70	\$ 33.80	\$ 5,859.00	\$ 34.66	\$ 6,006.95	\$ 35.53	\$ 6,158.63	\$ 36.43	\$ 6,314.15	\$ 37.35	\$ 6,473.59	\$ 38.29	\$ 6,637.05
Building Official	Exempt	\$42.10	\$ 7,296.77	\$43.16	\$ 7,481.02	\$ 44.25	\$ 7,669.93	\$ 45.37	\$ 7,863.60	\$ 46.51	\$ 8,062.17	\$ 47.69	\$ 8,265.75	\$ 48.89	\$ 8,474.47	\$ 50.13	\$ 8,688.46	\$ 51.39	\$ 8,907.85
Building Permit Services Supervisor	Exempt	\$32.00	\$ 5,546.22	\$32.81	\$ 5,686.27	\$ 33.63	\$ 5,829.85	\$ 34.48	\$ 5,977.07	\$ 35.35	\$ 6,127.99	\$ 36.25	\$ 6,282.73	\$ 37.16	\$ 6,441.38	\$ 38.10	\$ 6,604.03	\$ 39.06	\$ 6,770.79
Building Permit Technician I	Non-exempt	\$23.25	\$ 4,030.60	\$23.84	\$ 4,132.37	\$ 24.44	\$ 4,236.72	\$ 25.06	\$ 4,343.70	\$ 25.69	\$ 4,453.39	\$ 26.34	\$ 4,565.84	\$ 27.01	\$ 4,681.13	\$ 27.69	\$ 4,799.34	\$ 28.39	\$ 4,920.53
Building Permit Technician II	Non-exempt	\$25.56	\$ 4,431.23	\$26.21	\$ 4,543.12	\$ 26.87	\$ 4,657.84	\$ 27.55	\$ 4,775.46	\$ 28.25	\$ 4,896.05	\$ 28.96	\$ 5,019.68	\$ 29.69	\$ 5,146.43	\$ 30.44	\$ 5,276.39	\$ 31.21	\$ 5,409.62
Chief Financial Officer	Exempt	\$63.37	\$10,983.67	\$64.97	\$11,261.02	\$ 66.61	\$11,545.38	\$ 68.29	\$11,836.91	\$ 70.01	\$12,135.81	\$ 71.78	\$12,442.26	\$ 73.59	\$12,756.44	\$ 75.45	\$13,078.55	\$ 77.36	\$13,408.80
City Clerk	Exempt	\$49.88	\$ 8,645.23	\$51.14	\$ 8,863.53	\$ 52.43	\$ 9,087.35	\$ 53.75	\$ 9,316.82	\$ 55.11	\$ 9,552.08	\$ 56.50	\$ 9,793.28	\$ 57.93	\$10,040.57	\$ 59.39	\$10,294.11	\$ 60.89	\$10,554.05
City Manager	Exempt	\$96.34	\$16,699.24	\$98.77	\$17,120.92	\$101.27	\$17,553.24	\$103.83	\$17,996.49	\$106.45	\$18,450.92	\$109.14	\$18,916.83	\$111.89	\$19,394.50	\$114.72	\$19,884.24	\$117.61	\$20,386.34
Code Enforcement Officer (A)	Non-exempt	\$27.83	\$ 4,823.33	\$28.53	\$ 4,945.13	\$ 29.25	\$ 5,070.00	\$ 29.99	\$ 5,198.02	\$ 30.75	\$ 5,329.28	\$ 31.52	\$ 5,463.85	\$ 32.32	\$ 5,601.82	\$ 33.13	\$ 5,743.27	\$ 33.97	\$ 5,888.30
Code Enforcement Officer (B)	Non-exempt	\$29.99	\$ 5,198.02	\$30.75	\$ 5,329.28	\$ 31.52	\$ 5,463.85	\$ 32.32	\$ 5,601.82	\$ 33.13	\$ 5,743.27	\$ 33.97	\$ 5,888.30	\$ 34.83	\$ 6,036.99	\$ 35.71	\$ 6,189.43	\$ 36.61	\$ 6,345.72
Code Enforcement Officer Trainee	Non-exempt	\$24.20	\$ 4,194.67	\$24.81	\$ 4,300.59	\$ 25.44	\$ 4,409.18	\$ 26.08	\$ 4,520.52	\$ 26.74	\$ 4,634.67	\$ 27.41	\$ 4,751.70	\$ 28.11	\$ 4,871.69	\$ 28.82	\$ 4,994.70	\$ 29.54	\$ 5,120.83
College Intern	Non-exempt	\$12.72	\$ 2,204.33	\$13.04	\$ 2,259.99	\$ 13.37	\$ 2,317.05	\$ 13.71	\$ 2,375.56	\$ 14.05	\$ 2,435.55	\$ 14.41	\$ 2,497.05	\$ 14.77	\$ 2,560.10	\$ 15.14	\$ 2,624.75	\$ 15.53	\$ 2,691.03
Communications and Legislative Affairs Manager	Exempt	\$45.14	\$ 7,824.48	\$46.28	\$ 8,022.06	\$ 47.45	\$ 8,224.62	\$ 48.65	\$ 8,432.31	\$ 49.88	\$ 8,645.23	\$ 51.14	\$ 8,863.53	\$ 52.43	\$ 9,087.35	\$ 53.75	\$ 9,316.82	\$ 55.11	\$ 9,552.08
Communications, Legislative Affairs & Community Engagement Director	Exempt	\$63.37	\$10,983.67	\$64.97	\$11,261.02	\$ 66.61	\$11,545.38	\$ 68.29	\$11,836.91	\$ 70.01	\$12,135.81	\$ 71.78	\$12,442.26	\$ 73.59	\$12,756.44	\$ 75.45	\$13,078.55	\$ 77.36	\$13,408.80
Communication Specialist	Non-exempt	\$26.61	\$ 4,611.61	\$27.28	\$ 4,728.06	\$ 27.97	\$ 4,847.45	\$ 28.67	\$ 4,969.86	\$ 29.40	\$ 5,095.35	\$ 30.14	\$ 5,224.01	\$ 30.90	\$ 5,355.93	\$ 31.68	\$ 5,491.17	\$ 32.48	\$ 5,629.83
Community Development Director	Exempt	\$67.61	\$11,719.43	\$69.32	\$12,015.36	\$ 71.07	\$12,318.76	\$ 72.86	\$12,629.82	\$ 74.70	\$12,948.74	\$ 76.59	\$13,275.72	\$ 78.52	\$13,610.94	\$ 80.51	\$13,954.64	\$ 82.54	\$14,307.01
Community Engagement Analyst	Exempt	\$30.90	\$ 5,355.93	\$31.68	\$ 5,491.17	\$ 32.48	\$ 5,629.83	\$ 33.30	\$ 5,771.99	\$ 34.14	\$ 5,917.74	\$ 35.00	\$ 6,067.17	\$ 35.89	\$ 6,220.37	\$ 36.79	\$ 6,377.45	\$ 37.72	\$ 6,538.49
Community Enhancement Analyst	Exempt	\$30.90	\$ 5,355.93	\$31.68	\$ 5,491.17	\$ 32.48	\$ 5,629.83	\$ 33.30	\$ 5,771.99	\$ 34.14	\$ 5,917.74	\$ 35.00	\$ 6,067.17	\$ 35.89	\$ 6,220.37	\$ 36.79	\$ 6,377.45	\$ 37.72	\$ 6,538.49
Customer Service Representative	Non-exempt	\$16.00	\$ 2,772.77	\$16.40	\$ 2,842.79	\$ 16.81	\$ 2,914.57	\$ 17.24	\$ 2,988.17	\$ 17.67	\$ 3,063.63	\$ 18.12	\$ 3,140.99	\$ 18.58	\$ 3,220.30	\$ 19.05	\$ 3,301.62	\$ 19.53	\$ 3,384.99
Customer Service Representative Intern	Non-exempt	\$12.72	\$ 2,204.33	\$13.04	\$ 2,259.99	\$ 13.37	\$ 2,317.05	\$ 13.71	\$ 2,375.56	\$ 14.05	\$ 2,435.55	\$ 14.41	\$ 2,497.05	\$ 14.77	\$ 2,560.10	\$ 15.14	\$ 2,624.75	\$ 15.53	\$ 2,691.03
Customer Service Specialist	Non-exempt	\$18.39	\$ 3,188.34	\$18.86	\$ 3,268.85	\$ 19.33	\$ 3,351.39	\$ 19.82	\$ 3,436.02	\$ 20.32	\$ 3,522.78	\$ 20.84	\$ 3,611.73	\$ 21.36	\$ 3,702.94	\$ 21.90	\$ 3,796.44	\$ 22.46	\$ 3,892.30
Deputy City Clerk	Non-exempt	\$25.31	\$ 4,387.25	\$25.95	\$ 4,498.03	\$ 26.61	\$ 4,611.61	\$ 27.28	\$ 4,728.06	\$ 27.97	\$ 4,847.45	\$ 28.67	\$ 4,969.86	\$ 29.40	\$ 5,095.35	\$ 30.14	\$ 5,224.01	\$ 30.90	\$ 5,355.93
Economic Development Analyst I	Exempt	\$30.90	\$ 5,355.93	\$31.68	\$ 5,491.17	\$ 32.48	\$ 5,629.83	\$ 33.30	\$ 5,771.99	\$ 34.14	\$ 5,917.74	\$ 35.00	\$ 6,067.17	\$ 35.89	\$ 6,220.37	\$ 36.79	\$ 6,377.45	\$ 37.72	\$ 6,538.49
Economic Development Analyst II	Exempt	\$35.53	\$ 6,158.63	\$36.43	\$ 6,314.15	\$ 37.35	\$ 6,473.59	\$ 38.29	\$ 6,637.05	\$ 39.26	\$ 6,804.65	\$ 40.25	\$ 6,976.47	\$ 41.27	\$ 7,152.64	\$ 42.31	\$ 7,333.25	\$ 43.38	\$ 7,518.43
Economic Development Director	Exempt	\$63.37	\$10,983.67	\$64.97	\$11,261.02	\$ 66.61	\$11,545.38	\$ 68.29	\$11,836.91	\$ 70.01	\$12,135.81	\$ 71.78	\$12,442.26	\$ 73.59	\$12,756.44	\$ 75.45	\$13,078.55	\$ 77.36	\$13,408.80
Engineering Intern	Exempt	\$13.98	\$ 2,423.43	\$14.33	\$ 2,484.63	\$ 14.70	\$ 2,547.37	\$ 15.07	\$ 2,611.69	\$ 15.45	\$ 2,677.64	\$ 15.84	\$ 2,745.25	\$ 16.24	\$ 2,814.57	\$ 16.65	\$ 2,885.65	\$ 17.07	\$ 2,958.51
Engineering Manager	Exempt	\$54.83	\$ 9,504.56	\$56.22	\$ 9,744.56	\$ 57.64	\$ 9,990.62	\$ 59.09	\$10,242.90	\$ 60.59	\$10,501.54	\$ 62.12	\$10,766.72	\$ 63.68	\$11,038.59	\$ 65.29	\$11,317.33	\$ 66.94	\$11,603.11
Engineering Technician	Non-exempt	\$27.01	\$ 4,681.13	\$27.69	\$ 4,799.34	\$ 28.39	\$ 4,920.53	\$ 29.10	\$ 5,044.78	\$ 29.84	\$ 5,172.16	\$ 30.59	\$ 5,302.77	\$ 31.37	\$ 5,436.67	\$ 32.16	\$ 5,573.95	\$ 32.97	\$ 5,714.70
Facilities Attendant	Non-exempt	\$12.72	\$ 2,204.33	\$13.04	\$ 2,259.99	\$ 13.37	\$ 2,317.05	\$ 13.71	\$ 2,375.56	\$ 14.05	\$ 2,435.55	\$ 14.41	\$ 2,497.05	\$ 14.77	\$ 2,560.10	\$ 15.14	\$ 2,624.75	\$ 15.53	\$ 2,691.03
Facilities Maintenance Technician	Non-exempt	\$26.61	\$ 4,611.61	\$27.28	\$ 4,728.06	\$ 27.97	\$ 4,847.45	\$ 28.67	\$ 4,969.86	\$ 29.40	\$ 5,095.35	\$ 30.14	\$ 5,224.01	\$ 30.90	\$ 5,355.93	\$ 31.68	\$ 5,491.17	\$ 32.48	\$ 5,629.83
Facilities Services Manager	Exempt	\$45.14	\$ 7,824.48	\$46.28	\$ 8,022.06	\$ 47.45	\$ 8,224.62	\$ 48.65	\$ 8,432.31	\$ 49.88	\$ 8,645.23	\$ 51.14	\$ 8,863.53	\$ 52.43	\$ 9,087.35	\$ 53.75	\$ 9,316.82	\$ 55.11	\$ 9,552.08
Facilities Services Representative	Non-exempt	\$25.31	\$ 4,387.25	\$25.95	\$ 4,498.03	\$ 26.61	\$ 4,611.61	\$ 27.28	\$ 4,728.06	\$ 27.97	\$ 4,847.45	\$ 28.67	\$ 4,969.86	\$ 29.40	\$ 5,095.35	\$ 30.14	\$ 5,224.01	\$ 30.90	\$ 5,355.93
Facilities Services Worker	Non-exempt	\$16.65	\$ 2,885.65	\$17.07	\$ 2,958.51	\$ 17.50	\$ 3,033.22	\$ 17.94	\$ 3,109.81	\$ 18.39	\$ 3,188.34	\$ 18.86	\$ 3,268.85	\$ 19.33	\$ 3,351.39	\$ 19.82	\$ 3,436.02	\$ 20.32	\$ 3,522.78
Graduate Intern	Non-exempt	\$14.62	\$ 2,534.69	\$14.99	\$ 2,598.70	\$ 15.37	\$ 2,664.32	\$ 15.76	\$ 2,731.60	\$ 16.16	\$ 2,800.57	\$ 16.57	\$ 2,871.29	\$ 16.98	\$ 2,943.79	\$ 17.41	\$ 3,018.13	\$ 17.85	\$ 3,094.34
Housing and Neighborhood Development Specialist	Non-exempt	\$25.19	\$ 4,365.42	\$25.82	\$ 4,475.65	\$ 26.47	\$ 4,588.67	\$ 27.14	\$ 4,704.54	\$ 27.83	\$ 4,823.33	\$ 28.53	\$ 4,945.13	\$ 29.25	\$ 5,070.00	\$ 29.99	\$ 5,198.02	\$ 30.75	\$ 5,329.28
Housing and Neighborhood Development Analyst	Exempt	\$30.90	\$ 5,355.93	\$31.68	\$ 5,491.17	\$ 32.48	\$ 5,629.83	\$ 33.30	\$ 5,771.99	\$ 34.14	\$ 5,917.74	\$ 35.00	\$ 6,067.17	\$ 35.89	\$ 6,220.37	\$ 36.79	\$ 6,377.45	\$ 37.72	\$ 6,538.49
Housing and Neighborhood Project Coordinator	Exempt	\$35.53	\$ 6,158.63	\$36.43	\$ 6,314.15	\$ 37.35	\$ 6,473.59	\$ 38.29	\$ 6,637.05	\$ 39.26	\$ 6,804.65	\$ 40.25	\$ 6,976.47	\$ 41.27	\$ 7,152.64	\$ 42.31	\$ 7,333.25	\$	

**City of Rancho Cordova
Salary Schedule
Effective 7/1/2017**

Resolution # 87-2017 Attachment A-2

Classification	Status	Step A Hourly	Step A Monthly	Step A1 Hourly	Step A1 Monthly	Step B Hourly	Step B Monthly	Step B1 Hourly	Step B1 Monthly	Step C Hourly	Step C Monthly	Step C1 Hourly	Step C1 Monthly	Step D Hourly	Step D Monthly	Step D1 Hourly	Step D1 Monthly	Step E Hourly	Step E Monthly
Information Technology Director	Exempt	\$52.95	\$ 9,178.45	\$54.29	\$ 9,410.22	\$ 55.66	\$ 9,647.84	\$ 57.07	\$ 9,891.46	\$ 58.51	\$10,141.23	\$ 59.98	\$10,397.31	\$ 61.50	\$10,659.85	\$ 63.05	\$10,929.03	\$ 64.64	\$11,205.00
Information Technology Technician	Non-exempt	\$27.83	\$ 4,823.33	\$28.53	\$ 4,945.13	\$ 29.25	\$ 5,070.00	\$ 29.99	\$ 5,198.02	\$ 30.75	\$ 5,329.28	\$ 31.52	\$ 5,463.85	\$ 32.32	\$ 5,601.82	\$ 33.13	\$ 5,743.27	\$ 33.97	\$ 5,888.30
Interim Building Official	Exempt	\$42.10	\$ 7,296.77	\$43.16	\$ 7,481.02	\$ 44.25	\$ 7,669.93	\$ 45.37	\$ 7,863.60	\$ 46.51	\$ 8,062.17	\$ 47.69	\$ 8,265.75	\$ 48.89	\$ 8,474.47	\$ 50.13	\$ 8,688.46	\$ 51.39	\$ 8,907.85
Interim Chief Financial Officer	Exempt	\$41.47	\$ 7,188.40	\$42.52	\$ 7,369.92	\$ 43.59	\$ 7,556.02	\$ 44.69	\$ 7,746.82	\$ 45.82	\$ 7,942.43	\$ 46.98	\$ 8,142.99	\$ 48.17	\$ 8,348.61	\$ 49.38	\$ 8,559.42	\$ 50.63	\$ 8,775.56
Interim Human Resources Manager	Exempt	\$37.72	\$ 6,538.49	\$38.67	\$ 6,703.59	\$ 39.65	\$ 6,872.86	\$ 40.65	\$ 7,046.41	\$ 41.68	\$ 7,224.34	\$ 42.73	\$ 7,406.77	\$ 43.81	\$ 7,593.80	\$ 44.92	\$ 7,785.55	\$ 46.05	\$ 7,982.15
Interim Public Works Director	Exempt	\$63.05	\$10,929.03	\$64.64	\$11,205.00	\$ 66.28	\$11,487.94	\$ 67.95	\$11,778.02	\$ 69.67	\$12,075.43	\$ 71.43	\$12,380.35	\$ 73.23	\$12,692.97	\$ 75.08	\$13,013.49	\$ 76.97	\$13,342.09
Maintenance & Operations Technician	Non-exempt	\$26.61	\$ 4,611.61	\$27.28	\$ 4,728.06	\$ 27.97	\$ 4,847.45	\$ 28.67	\$ 4,969.86	\$ 29.40	\$ 5,095.35	\$ 30.14	\$ 5,224.01	\$ 30.90	\$ 5,355.93	\$ 31.68	\$ 5,491.17	\$ 32.48	\$ 5,629.83
Management Analyst I	Exempt	\$30.90	\$ 5,355.93	\$31.68	\$ 5,491.17	\$ 32.48	\$ 5,629.83	\$ 33.30	\$ 5,771.99	\$ 34.14	\$ 5,917.74	\$ 35.00	\$ 6,067.17	\$ 35.89	\$ 6,220.37	\$ 36.79	\$ 6,377.45	\$ 37.72	\$ 6,538.49
Management Analyst II	Exempt	\$35.53	\$ 6,158.63	\$36.43	\$ 6,314.15	\$ 37.35	\$ 6,473.59	\$ 38.29	\$ 6,637.05	\$ 39.26	\$ 6,804.65	\$ 40.25	\$ 6,976.47	\$ 41.27	\$ 7,152.64	\$ 42.31	\$ 7,333.25	\$ 43.38	\$ 7,518.43
Management Technician	Non-exempt	\$26.61	\$ 4,611.61	\$27.28	\$ 4,728.06	\$ 27.97	\$ 4,847.45	\$ 28.67	\$ 4,969.86	\$ 29.40	\$ 5,095.35	\$ 30.14	\$ 5,224.01	\$ 30.90	\$ 5,355.93	\$ 31.68	\$ 5,491.17	\$ 32.48	\$ 5,629.83
Neighborhood Services Manager	Exempt	\$49.88	\$ 8,645.23	\$51.14	\$ 8,863.53	\$ 52.43	\$ 9,087.35	\$ 53.75	\$ 9,316.82	\$ 55.11	\$ 9,552.08	\$ 56.50	\$ 9,793.28	\$ 57.93	\$10,040.57	\$ 59.39	\$10,294.11	\$ 60.89	\$10,554.05
Neighborhood Services Supervisor	Exempt	\$34.48	\$ 5,977.07	\$35.35	\$ 6,127.99	\$ 36.25	\$ 6,282.73	\$ 37.16	\$ 6,441.38	\$ 38.10	\$ 6,604.03	\$ 39.06	\$ 6,770.79	\$ 40.05	\$ 6,941.77	\$ 41.06	\$ 7,117.05	\$ 42.10	\$ 7,296.77
Office Aide	Non-exempt	\$11.00	\$ 1,907.48	\$11.28	\$ 1,955.65	\$ 11.57	\$ 2,005.03	\$ 11.86	\$ 2,055.66	\$ 12.16	\$ 2,107.57	\$ 12.47	\$ 2,160.78	\$ 12.78	\$ 2,215.35	\$ 13.10	\$ 2,271.29	\$ 13.43	\$ 2,328.64
Principal Building Inspector	Exempt	\$37.72	\$ 6,538.49	\$38.67	\$ 6,703.59	\$ 39.65	\$ 6,872.86	\$ 40.65	\$ 7,046.41	\$ 41.68	\$ 7,224.34	\$ 42.73	\$ 7,406.77	\$ 43.81	\$ 7,593.80	\$ 44.92	\$ 7,785.55	\$ 46.05	\$ 7,982.15
Public Works Director	Exempt	\$67.61	\$11,719.43	\$69.32	\$12,015.36	\$ 71.07	\$12,318.76	\$ 72.86	\$12,629.82	\$ 74.70	\$12,948.74	\$ 76.59	\$13,275.72	\$ 78.52	\$13,610.94	\$ 80.51	\$13,954.64	\$ 82.54	\$14,307.01
Public Works Division Manager - Maintenance & Operations	Exempt	\$52.69	\$ 9,132.79	\$54.02	\$ 9,363.40	\$ 55.38	\$ 9,599.84	\$ 56.78	\$ 9,842.25	\$ 58.22	\$10,090.78	\$ 59.69	\$10,345.58	\$ 61.19	\$10,606.82	\$ 62.74	\$10,874.65	\$ 64.32	\$11,149.25
Reinvestment Analyst	Exempt	\$30.90	\$ 5,355.93	\$31.68	\$ 5,491.17	\$ 32.48	\$ 5,629.83	\$ 33.30	\$ 5,771.99	\$ 34.14	\$ 5,917.74	\$ 35.00	\$ 6,067.17	\$ 35.89	\$ 6,220.37	\$ 36.79	\$ 6,377.45	\$ 37.72	\$ 6,538.49
Senior Accountant	Exempt	\$40.86	\$ 7,081.65	\$41.89	\$ 7,260.47	\$ 42.95	\$ 7,443.80	\$ 44.03	\$ 7,631.77	\$ 45.14	\$ 7,824.48	\$ 46.28	\$ 8,022.06	\$ 47.45	\$ 8,224.62	\$ 48.65	\$ 8,432.31	\$ 49.88	\$ 8,645.23
Senior Accounting Technician	Non-exempt	\$26.47	\$ 4,588.67	\$27.14	\$ 4,704.54	\$ 27.83	\$ 4,823.33	\$ 28.53	\$ 4,945.13	\$ 29.25	\$ 5,070.00	\$ 29.99	\$ 5,198.02	\$ 30.75	\$ 5,329.28	\$ 31.52	\$ 5,463.85	\$ 32.32	\$ 5,601.82
Senior Civil Engineer	Exempt	\$48.17	\$ 8,348.61	\$49.38	\$ 8,559.42	\$ 50.63	\$ 8,775.56	\$ 51.91	\$ 8,997.15	\$ 53.22	\$ 9,224.34	\$ 54.56	\$ 9,457.27	\$ 55.94	\$ 9,696.08	\$ 57.35	\$ 9,940.91	\$ 58.80	\$10,191.94
Senior Code Enforcement Officer	Non-exempt	\$31.37	\$ 5,436.67	\$32.16	\$ 5,573.95	\$ 32.97	\$ 5,714.70	\$ 33.80	\$ 5,859.00	\$ 34.66	\$ 6,006.95	\$ 35.53	\$ 6,158.63	\$ 36.43	\$ 6,314.15	\$ 37.35	\$ 6,473.59	\$ 38.29	\$ 6,637.05
Senior Executive Assistant to the City Manager	Exempt	\$40.86	\$ 7,081.65	\$41.89	\$ 7,260.47	\$ 42.95	\$ 7,443.80	\$ 44.03	\$ 7,631.77	\$ 45.14	\$ 7,824.48	\$ 46.28	\$ 8,022.06	\$ 47.45	\$ 8,224.62	\$ 48.65	\$ 8,432.31	\$ 49.88	\$ 8,645.23
Senior Human Resources Analyst	Exempt	\$40.86	\$ 7,081.65	\$41.89	\$ 7,260.47	\$ 42.95	\$ 7,443.80	\$ 44.03	\$ 7,631.77	\$ 45.14	\$ 7,824.48	\$ 46.28	\$ 8,022.06	\$ 47.45	\$ 8,224.62	\$ 48.65	\$ 8,432.31	\$ 49.88	\$ 8,645.23
Senior Finance Analyst	Exempt	\$40.86	\$ 7,081.65	\$41.89	\$ 7,260.47	\$ 42.95	\$ 7,443.80	\$ 44.03	\$ 7,631.77	\$ 45.14	\$ 7,824.48	\$ 46.28	\$ 8,022.06	\$ 47.45	\$ 8,224.62	\$ 48.65	\$ 8,432.31	\$ 49.88	\$ 8,645.23
Senior Management Analyst	Exempt	\$40.86	\$ 7,081.65	\$41.89	\$ 7,260.47	\$ 42.95	\$ 7,443.80	\$ 44.03	\$ 7,631.77	\$ 45.14	\$ 7,824.48	\$ 46.28	\$ 8,022.06	\$ 47.45	\$ 8,224.62	\$ 48.65	\$ 8,432.31	\$ 49.88	\$ 8,645.23
Senior Public Works Analyst	Exempt	\$40.86	\$ 7,081.65	\$41.89	\$ 7,260.47	\$ 42.95	\$ 7,443.80	\$ 44.03	\$ 7,631.77	\$ 45.14	\$ 7,824.48	\$ 46.28	\$ 8,022.06	\$ 47.45	\$ 8,224.62	\$ 48.65	\$ 8,432.31	\$ 49.88	\$ 8,645.23
Council Member	Exempt		\$ 500.00																

Note: In accordance with Resolution #103-2012 and 20-2004, the City Manager is authorized to make title, salary range and classification changes during the fiscal year.

Revision Summary

Resolution 47-2012; effective 6-1-2012
Resolution 103-2012; retroactively made effective 7-1-2011
Resolution 63-2013; effective 7-1-2013
Resolution 62-2014; retroactively effective 7-1-13
Resolution 99-2015; retroactively effective 7-1-15
Resolution 87-2017; effective 6-5-2017

FY 2017-19 Operating Budget & FY 2017-22 CIP Budget

Council Meeting - June 5, 2017

AGENDA ITEM 17.1



CityOfRanchoCordova.org

Budget Timeline

- Budget Study Session on January 31 & February 15

- Mid-Year Report to Council on March 6

- Draft Budget to City Council on May 19


- Budget Study Session May 23

FY 2017-19 Budget Overview

- New Look for City Budget and Five Year CIP
- City Revenues Reaching New Highs
- Economic Recovery Anticipated to Slow
- Cost Containment Challenges
- Competing Demands for Resources

Tax Revenues by Source

FY 2017-18 Top Tax Revenue Sources

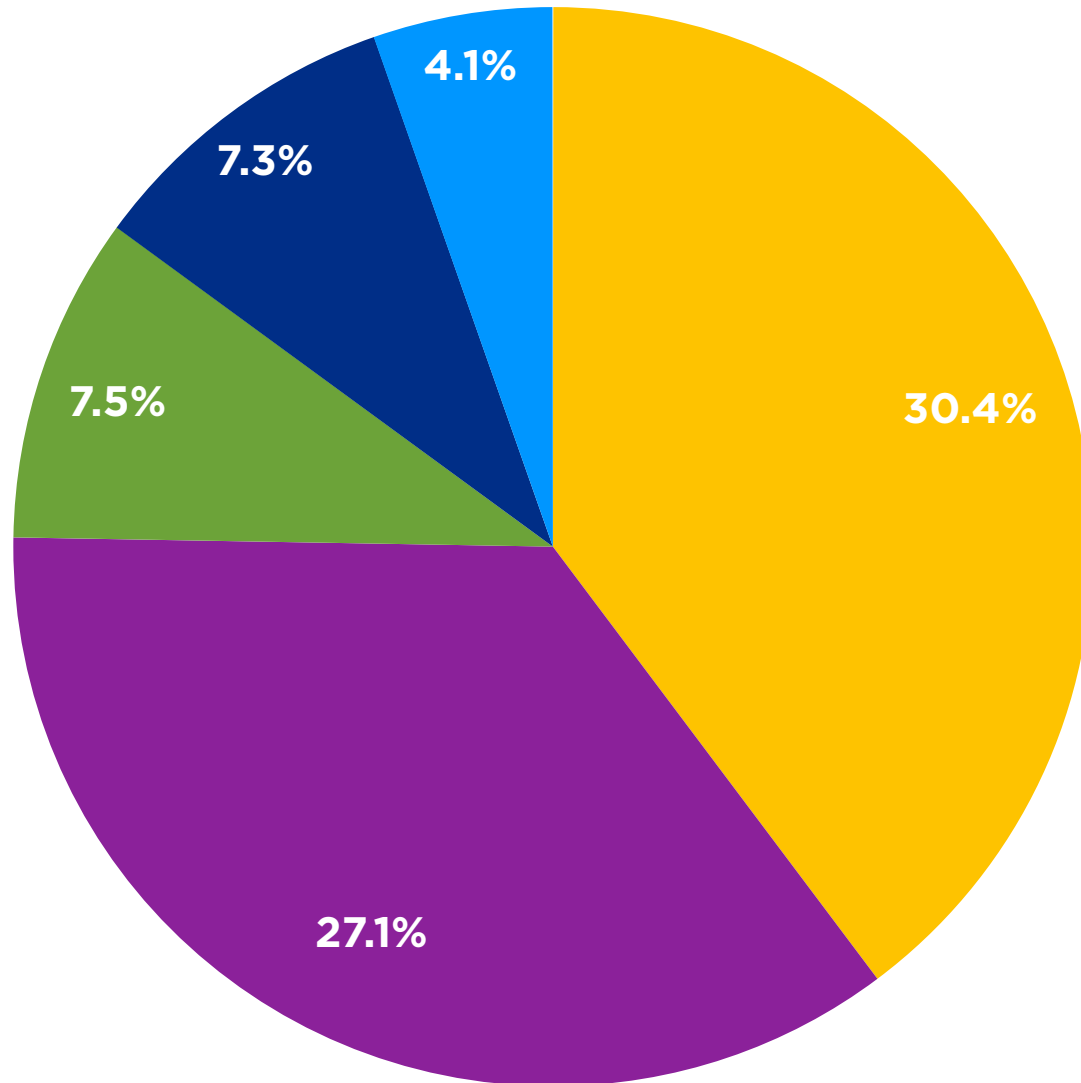

30.4%
Property Tax



27.1%
Sales Tax



7.5%
Transient Occupancy Tax



7.3%
Utility Users Tax




4.1%
Other Taxes

General Fund Expenditures


	FY 2013/14 Actual	FY 2014/15 Actual	FY 2015/16 Actual	FY 2016/17 Budget	FY 2016/17 Est. Actual	FY 2017/18 Proposed	FY 2018/19 Proposed
Personnel Costs	7,398,252	7,807,016	7,219,022	9,123,300	8,213,400	8,915,800	9,120,300
Operations Costs	24,906,164	26,041,674	28,003,023	27,856,800	30,252,800	30,912,500	30,690,500
Debt Service	12,671	12,672	12,672	-	-	-	-
Revenue Neutrality	7,499,864	7,909,438	8,070,095	8,489,200	8,489,200	8,632,000	9,060,000
Capital	67,748	340,245	310,088	380,000	340,000	1,006,000	1,143,000
Transfers Out	3,681,140	2,718,306	6,302,194	1,539,400	1,045,100	1,374,000	1,394,100
Total General Fund Expenditure	\$43,565,839	\$ 44,829,351	\$49,917,094	\$47,388,700	\$ 48,340,500	\$ 50,840,300	\$51,407,900

For a more detailed listing of expenditures, please refer to page 14 of the FY 2017-19 Budget

Revenue Neutrality Payment

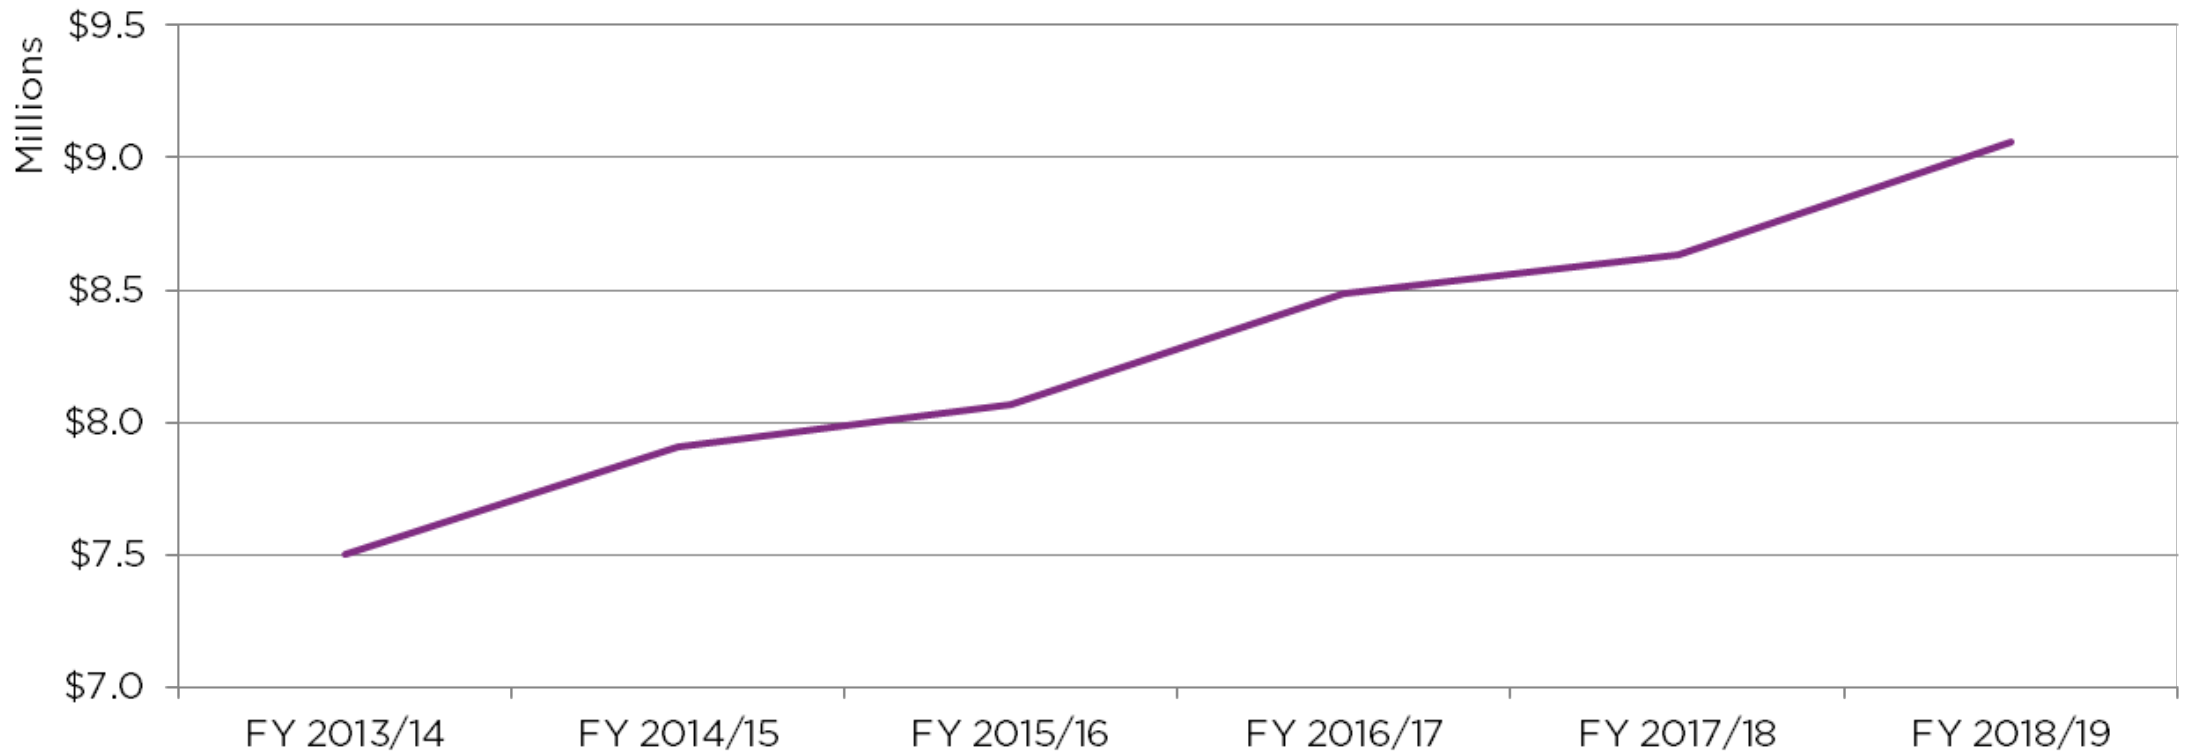

Police Services Contract

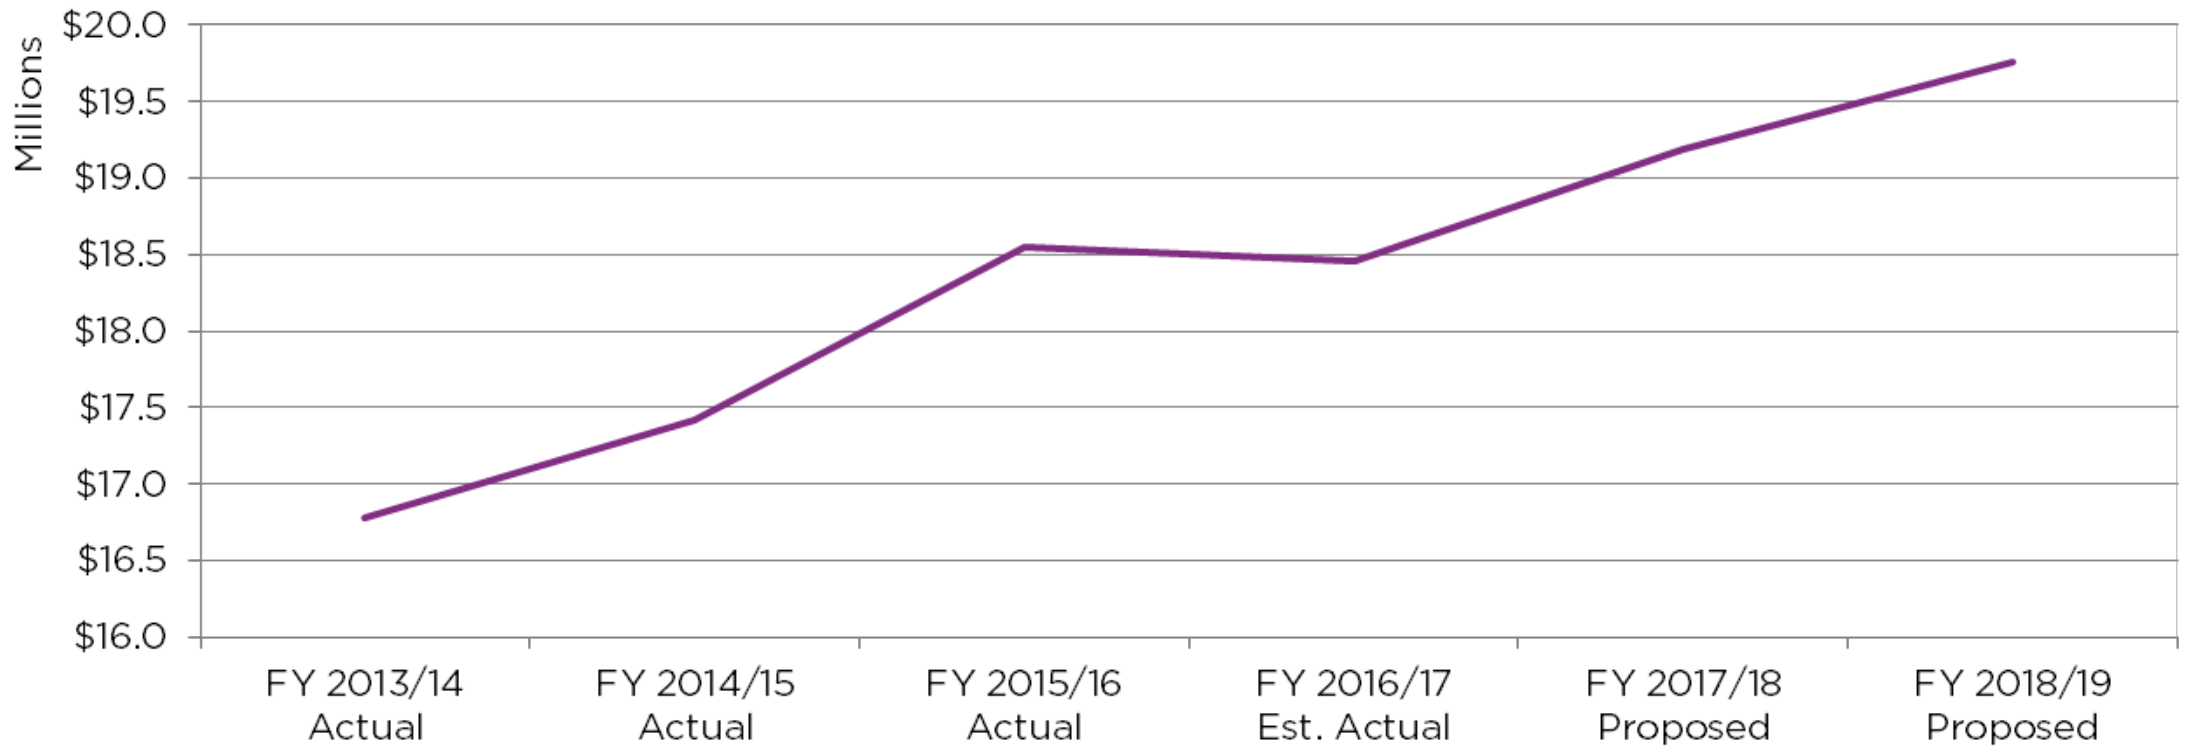

Staffing Changes

- **Changes During Previous Budget Cycle**
 - 2 Community Services Officers
 - Permit Technician
 - Homeless Navigator
 - Assistant Communications Specialist (limited term)
 - Special Projects Consultant (limited term)
 - City Arborist
 - Additional Maintenance Staffing
- **Proposed FY 2017-19 New Positions**
 - Community Engagement Specialist
- **Defunded Positions in FY 2017-19 Budget**
 - Assistant City Manager
 - Accountant
 - Community Development Permit Facilitator

Other Expenditure Highlights

- New Facilities
 - Corporation Yard
 - Mills Station
- Information Technology Enhancements

Budget Changes from May 23 Study Session

- The addition of 1.5 code enforcement officers to focus on homelessness concerns in the City
- The allocation of \$179,000 in 2017-18 Community Enhancement Funds to the Neighborhood Transportation Management Plan (NTMP) Phase V

CIP Projects

**70
CIP
Projects**

22

**Alternative Transportation
Projects**

31

**Transportation
Projects**

12


**Citywide
Projects**

5


**Stormwater
Projects**

CIP Funding

FY 2017/18 Proposed CIP
\$66.258m

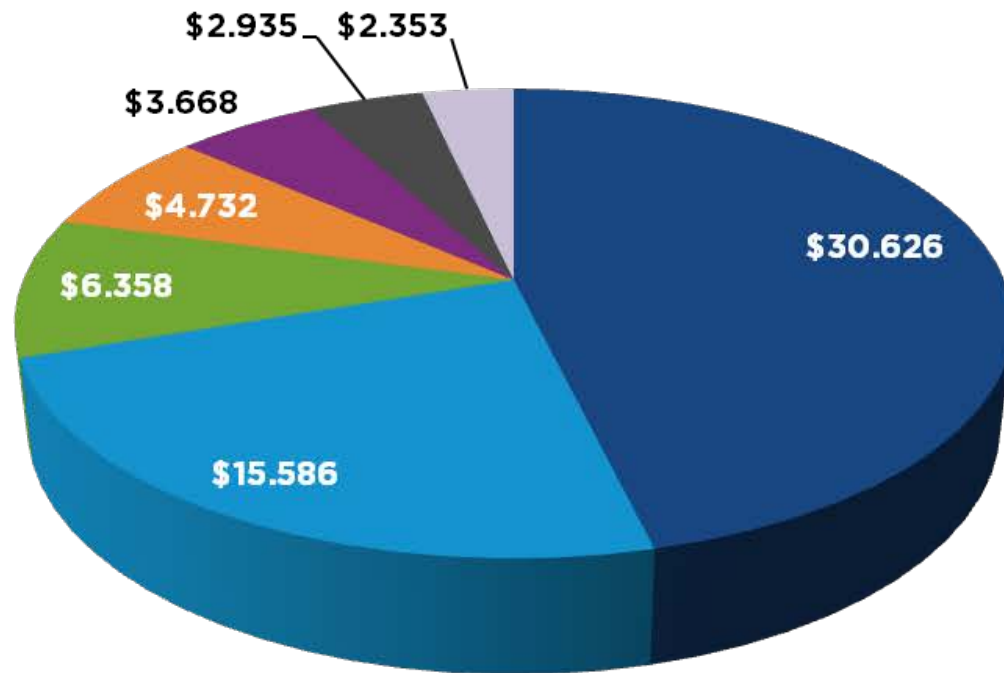

FY 2018/19 Proposed CIP
\$14.074m

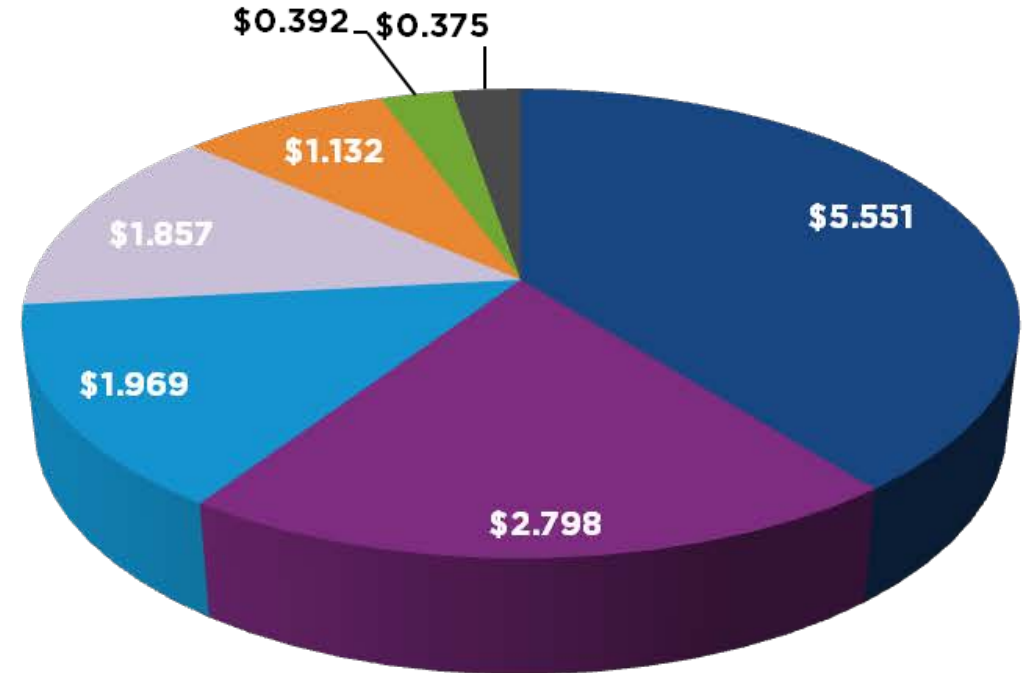

■ Transportation Impact Fees ■ Gas Tax ■ Grants ■ General Fund / Community Enhancement Funds ■ Other Funds ■ Measure A Construction & Bonds ■ Stormwater

CEF Spending by Category

	FY 2017/18 Proposed	FY 2018/19 Proposed
Arts, Culture, History, Entertainment, & Sports	1,036,100	952,000
Education	564,200	476,000
Public Safety	1,020,000	1,020,000
Economic Development/Investment/Business Development/Community Development	750,000	952,000
Public Works	1,101,000	952,000
Legacy Projects	1,798,000	2,098,000
Other	480,700	300,000
Administration	350,000	350,000
Total	\$ 7,100,000	\$ 7,100,000

MEMORANDUM

DATE: June 5, 2017

TO: Honorable Mayor and Council Members

FROM: Kim Juran-Karageorgiou, Administrative Services Director and
Michelle Mingay, Sr. Finance Analyst



SUBJECT: A RESOLUTION AUTHORIZING THE ISSUANCE OF SPECIAL REFUNDING TAX BONDS FOR AND ON BEHALF OF THE CITY OF RANCHO CORDOVA SUNRIDGE PARK COMMUNITY FACILITIES DISTRICT NO 2004-1, APPROVING AND DIRECTING THE EXECUTION OF A FISCAL AGENT AGREEMENT, APPROVING THE FORM OF SUCH PRELIMINARY OFFICIAL STATEMENT, APPROVING THE SALE OF SUCH BONDS AND APPROVING OTHER RELATED DOCUMENTS AND ACTIONS

RECOMMENDATION

Adopt Resolution 76-2017.

RESULT OF RECOMMENDED ACTION

Adoption of this resolution will authorize the sale of Special Tax Refunding Bonds (the “2017 Bonds”) for, and on behalf of, Sunridge Park Community Facilities District No. 2004-1 (the “District”) for the purpose of refunding the 2007 Special Tax Revenue Bonds (the “Prior Bonds”) to achieve lower interest rate and cash flow savings relative to the Prior Bonds.

BACKGROUND

In 2007, the City of Rancho Cordova (the “City”) issued \$13,485,000 of Prior Bonds. The proceeds from the Prior Bonds were used to finance the acquisition and construction of certain public facilities and infrastructure improvements necessary to support the planned development within Sunridge Park (the “Improvement Area”).

Property in the District was master planned by entities affiliated with Sunridge Park, LLC and Cresleigh Home Corporation (together, the “Master Developers”). Sunridge Park, LLC was the master developer of the Sunridge Park portion (Zones 1 and 2) and Cresleigh Home Corporation (“Cresleigh”) is the master developer for Sunridge Lot J (Zone 3).

Initial homebuilders in the District included Woodside Homes, Kimball Hill Homes, Beazer Homes, Syncon Homes, and Cresleigh. All of the homes in the Sunridge Park portion of the District are now owned by individual homeowners and the 81 acres of undeveloped land comprising the parcels in Sunridge Lot J are being planned for development by Cresleigh into four villages consisting of 369 single-family lots projected to be built into 369 single-family homes.

The construction and sale of all of the units in Zones 1 and 2 has created a diversity of property ownership as well as increased property values. The combination of the diversified ownership, increased property values and low municipal bond interest rates has created an opportunity for the District to refund (refinance) the Prior Bonds to achieve lower bond payments..

The 2017 Bonds are being issued to refund the Prior Bonds at interest rates substantially lower than the interest rates on the existing 2007 Bonds. The reduction in interest rates, in turn, is estimated to reduce total debt service by approximately \$2.5 million (present value) over the life of the 2017 Bonds. **City Council should note that due to daily changes in interest rates, the actual level of savings cannot be determined until the proposed 2017 Bonds have been priced and sold. The pricing date is tentatively set for June 27, 2017. The proposed 2017 Bonds will not be issued if interest rates rise to the point where a net present value savings of at least 5% cannot be achieved.**

Historically, the District has levied a special tax against all developed properties at the legal maximum rate for each parcel. Any special tax revenues collected in excess of the amounts required to pay required debt service and administration cost were used to reimburse Sunridge Park, LLC for authorized facility cost in excess of construction proceeds produced by the Prior Bonds (known as "Pay-As-You-Go" funding). The District was legally obligated to continue collecting Pay-As-You-Go funding through June 30, 2017, after which the District could either continue to collect at the maximum rate and use the excess special tax revenues, at the City's sole discretion, for (1) any purpose related to authorized facilities of the District, (2) prepayment of principal/interest on any bonds of the district or (3) continued acquisition of facilities from the Sunridge Park, LLC.

In order to avoid large fluctuations in property owners property tax bills, the District will continue to levy at the maximum special tax until the final series of bonds can be issued for this District, which is expected to occur within the next two years. The funds accumulated during this period would be used to reduce the amount of future bonds to be issued by the District. Additionally, future bonds will be sized to the Prior Bond debt service schedule, rather than the 2017 Bond debt service schedule, to ensure the saving generated from the 2017 Bonds can ultimately be passed on to property owners via a reduction in their annual special tax levy.

When the District was formed, the City Council authorized a maximum principal amount of not to exceed \$42 Million, which was later reduced to \$34.2 Million. To date, the District has issued one series of bonds, with a total principal amount of \$13.5 Million, leaving \$20.7 Million in remaining bond authorization within the District.

Since this District is mostly developed, an appraisal of the property in the District was not required; rather the assessed value of the property was used to determine value-to-lien on the 2017 Bonds. According to information provided by the Sacramento County Assessor's Office, the total assessed value of the property within the District totals \$310.7 million. Based on the proposed par amount for the 2017 Bonds, the property value compared to bonded debt lien would exceed 4:1, which is consistent with prior special tax bonds issued within the City.

The financing-related resolution approves the sale of the 2017 Bonds in an amount not to exceed \$13.5 million, approves the Preliminary Official Statement, Bond Purchase Agreement and authorizes related documents on behalf of the District. Descriptions of these documents are as follows:

Fiscal Agent Agreement: The Fiscal Agent Agreement allows US Bank to act on behalf of the City to provide for the issuance of the 2017 Bonds and to provide for the disbursement of proceeds of the 2017 Bonds, the disposition of the special taxes securing the 2017 Bonds and the administration and payment of the Bonds.

Bond Purchase Agreement: The Bond Purchase Agreement is a legally binding document between the issuer (City on behalf of CFD 2004-1) and an underwriter (Piper Jaffray & Co.) establishing the terms of the bond sale. After the issuer delivers the bonds to the underwriter and the underwriter pays the issuer for them, the underwriter will put the bonds on the market at the price and yield established during the bond pricing call, currently scheduled for June 27th, and investors will purchase the bonds from the underwriter.

Preliminary Official Statement: The preliminary Official Statement is a document which serves as the prospectus for a municipal bond. It is a disclosure of the finances surrounding the current bond issuance. The Official Statement is the offering document used by the underwriter to market the bonds and indicated how investors in the bonds will be repaid.

Assuming the City Council approves this financing; staff will work with the Bond Finance Team to determine the final Bond sizing and the preliminary Official Statement will be finalized and posted electronically for investors to review. Assuming the market remains stable, the City, NHA Advisors (NHA), the City's Municipal Advisor, and Piper Jaffray, Co., the bond underwriter, will hold a pre-pricing call around June 26th to review the bond market conditions and the preliminary interest rates, after which bond certificates will be sold. The Administrative Services Director will enter into a Bond Purchase Agreement with Piper Jaffray, Co., finalizing the bond pricing which is anticipated to close during the week of July 17th.

FISCAL IMPACT

None; the Special Tax Revenue Bonds are secured solely by the Special Taxes levies within the District and are not a debt of the City's General Fund.

ATTACHMENTS

1. Resolution No. 76-2017
2. Fiscal Agent Agreement
3. Bond Purchase Agreement
4. Preliminary Official Statement

ATTACHMENT 1

CITY OF RANCHO CORDOVA

RESOLUTION NO. 76-2017

A RESOLUTION OF THE CITY COUNCIL OF THE CITY OF RANCHO CORDOVA AUTHORIZING THE ISSUANCE OF SPECIAL TAX BONDS FOR AND ON BEHALF OF THE CITY OF RANCHO CORDOVA SUNRIDGE PARK AREA COMMUNITY FACILITIES DISTRICT NO. 2004-1, APPROVING AND DIRECTING THE EXECUTION OF A FISCAL AGENT AGREEMENT, APPROVING THE FORM OF PRELIMINARY OFFICIAL STATEMENT, APPROVING SALE OF SUCH BONDS, AND APPROVING OTHER RELATED DOCUMENTS AND ACTIONS

BE IT RESOLVED, by the City Council of the City of Rancho Cordova (the "City") that:

WHEREAS, the City Council has conducted proceedings under and pursuant to the Mello-Roos Community Facilities Act of 1982, as amended (the "Act"), to form the Sunridge Park Area Community Facilities District No. 2004-1 (the "District"), to authorize the levy of special taxes upon the land within the District, and to issue bonds secured by said special taxes for the purpose of providing moneys for the construction and acquisition of improvements within the District; and

WHEREAS, following a vote of landowners in the District authorizing the levy of a special tax, the City Council, as legislative body of the District, authorized the issuance of special tax bonds of the City for the District in the maximum principal amount of not to exceed \$34,200,000 (the "Authorization") and on September 13, 2007 caused to be issued for the District its \$13,485,000 City of Rancho Cordova Sunridge Park Area Community Facilities District No. 2004-1 Special Tax Bonds Series 2007 (the "2007 Bonds"); and

WHEREAS, the City has determined that savings in the cost of interest associated with the 2007 Bonds can be achieved by refunding the 2007 Bonds, and, after due investigation and deliberation the City has determined that it is in the interests of the City and the District at this time for the City Council, as legislative body of the District, to authorize a series of special tax bonds designated City of Rancho Cordova Sunridge Park Area Community Facilities District No. 2004-1 Special Tax Bonds Series 2017 (the "2017 Bonds") to accomplish the refunding; and

WHEREAS, there has been submitted to the City Council a draft Fiscal Agent Agreement (the "Fiscal Agent Agreement"), and to provide for the issuance of the 2017 Bonds for the District, and the City Council, with the aid of City staff, has reviewed the Fiscal Agent Agreement and found it to be in proper order, and now desires to approve the Fiscal Agent Agreement and the issuance of the 2017 Bonds; and

WHEREAS, the City proposes to sell the 2017 Bonds to Piper Jaffray & Co. (the "Underwriter") pursuant to the terms of a Bond Purchase Agreement (the "Bond Purchase Agreement") by and between the City and the Underwriter, and the Underwriter proposes to offer the 2017 Bonds to the investing public by means of a Preliminary Official Statement (the "Preliminary Official Statement"); and

WHEREAS, it appears that each of said documents and instruments which are now before this meeting is in appropriate form and is an appropriate document or instrument to be executed and delivered for the purpose intended; and

WHEREAS, all conditions, things and acts required to exist, to have happened and to have been performed precedent to and in the issuance of the 2017 Bonds as contemplated by this Resolution and the documents referred to herein exist, have happened and have been performed in due time, form and manner as required by the laws of the State of California, including the Act.

NOW, THEREFORE, IT IS HEREBY ORDERED as follows:

Section 1. Pursuant to the Act, this Resolution, the Original Fiscal Agent Agreement and the Fiscal Agent Agreement, special tax bonds of the City for the District designated as "City of Rancho Cordova Sunridge Park Area Community Facilities District No. 2004-1 Special Tax Refunding Bonds Series 2017" in an aggregate principal amount not to exceed \$13,500,000 are hereby authorized to be issued. The 2017 Bonds shall be executed in the form set forth in and otherwise as provided in the Fiscal Agent Agreement. This Council finds and determines that the 2017 Bonds should be issued to save interest costs on the 2007 Bonds.

In furtherance of the issuance of the 2017 Bonds, the City Council hereby makes the following findings and determinations: (i) it is prudent in the management and development of the City and the District to issue the 2017 Bonds for the purpose of providing moneys for the refunding of the 2007 Bonds to achieve interest cost savings and to generate additional proceeds for additional authorized facilities of benefit to land within the District, (ii) the 2017 Bonds and the District are in compliance with the City's guidelines for issuance of Mello-Roos bonds, and (iii) the 2017 Bonds shall not be issued unless the value of the real property within the District subject to the special tax to pay debt service on the 2017 Bonds, based upon the current assessed valuation of property in the District and/or an appraisal of property in the District, or both as to portions of the property in the District, is at least three times the principal amount of the proposed 2017 Bonds to be secured by a special tax levied pursuant to the Act on property within the District.

The City hereby finds that the 2017 Bonds shall constitute "refunding bonds" within the meaning of the Act because the proceeds thereof will be used to refund the 2007 Bonds. For the purposes of these proceedings for the issuance of the 2017 Bonds, the City hereby determines that the following condition is preliminarily met and the issuance of the refunding component shall be subject to it: (i) the total net interest cost to maturity of the 2017 Bonds plus the principal amount of the 2017 Bonds is less than (ii) the total net interest cost to maturity of the 2007 Bonds plus the principal amount of the 2007 Bonds to be refunded. The City further finds and determines that it would be prudent in the management of its fiscal affairs to issue the 2017 Bonds to refund the 2007 Bonds.

Section 2. The City Council hereby approves the Fiscal Agent Agreement in the form presented to the City Council at this meeting. The City Manager, the Assistant City Manager, the Finance Director or any interim officer of such position, or such other person or persons as either of them may designate (collectively, the "Authorized Officers") are each hereby authorized and directed to execute the Fiscal Agent Agreement, for and in the name and on behalf of the City and the District, in such form, together with any additions thereto or changes therein deemed necessary or advisable by the Authorized Officer executing such document upon consultation with Bond Counsel. The proceeds of the 2017 Bonds shall be applied by the City for the purposes and in the amounts as set forth in the Fiscal Agent Agreement. The City Council hereby authorizes the execution, delivery and performance by the City of the Fiscal Agent Agreement as an Authorized Officer deems appropriate.

Section 3. The City Council hereby approves the Bond Purchase Agreement between the City and the Underwriter in the form presented to the City Council at this meeting. The Authorized Officers are each hereby authorized and directed to accept the offer of the Underwriter to purchase the 2017 Bonds contained in the Bond Purchase Agreement and to execute the Bond Purchase Agreement, for and in the name and on behalf of the City and the District, in such form, together with any additions thereto or changes therein deemed necessary or advisable by the Authorized Officer executing such document upon consultation with Bond Counsel, provided that no additions or changes shall authorize an aggregate principal amount of 2017 Bonds in excess of \$13,500,000, a true interest cost in excess of 5.4%, or result in an underwriter's discount in excess of 1% of the aggregate principal amount of the 2017 Bonds. The City Council hereby authorizes the delivery and performance by the City of the Bond Purchase Agreement.

The City Council hereby finds and determines that the sale of the 2017 Bonds at negotiated sale as contemplated by the Bond Purchase Agreement will result in a lower overall cost.

Section 4. The City Council hereby approves the Preliminary Official Statement in the form presented to the City Council at this meeting. The Authorized Officers are each hereby authorized and directed to execute a final Official Statement (the "Official Statement"), for and in the name and on behalf of the City and the District, in such form, together with any additions thereto or changes therein deemed necessary or advisable by the Authorized Officer executing such document upon consultation with the City's Bond Counsel. The City Council hereby authorizes and directs the Underwriter to distribute copies of said Preliminary Official Statement to persons who may be interested in the purchase of the 2017 Bonds and to deliver copies of the Official Statement to all actual purchasers of the 2017 Bonds. The City Council hereby authorizes the delivery by the City of the Preliminary Official Statement and the Official Statement.

The City Council hereby authorizes and directs an Authorized Officer on behalf of the City to deem "final," pursuant to Rule 15c2-12 of the Securities Exchange Act of 1934, the Preliminary Official Statement prior to its distribution to prospective purchasers of the 2017 Bonds.

Section 5. The City hereby covenants, for the benefit of the owners of the 2017 Bonds, to commence and diligently pursue to completion any foreclosure action regarding delinquent installments of any amount levied as a special tax for the payment of interest or principal of the 2017 Bonds, said foreclosure action to be commenced and pursued as more completely set forth in the Original Fiscal Agent Agreement and the Fiscal Agent Agreement.

Section 6. The 2017 Bonds, when executed, shall be delivered to the Fiscal Agent for authentication. The Fiscal Agent is hereby requested and directed to authenticate the 2017 Bonds by executing the Fiscal Agent's certificate of authentication and registration appearing thereon, and to deliver the 2017 Bonds, when duly executed and authenticated, to the Underwriter in accordance with written instructions executed on behalf of the City by the Mayor and/or one or more of the Authorized Officers, which instructions such officers are each hereby authorized, for and in the name and on behalf of the City, to execute and deliver to the Fiscal Agent. Such instructions shall provide for the delivery of the 2017 Bonds to the Underwriter or its designee in accordance with the Bond Purchase Agreement, upon payment of the purchase price therefor.

Section 7. All actions heretofore taken by the officers and agents of the City with respect to the establishment of the District and the sale and issuance of the 2017 Bonds are hereby approved, confirmed and ratified, and the proper officers of the City are each hereby authorized and directed to do any and all things and take any and all actions and execute any and all certificates, agreements and other documents, which they, or any of them, may deem necessary or advisable in order to consummate the lawful issuance and delivery of the 2017 Bonds in accordance with this Resolution (including a continuing disclosure certificate or agreement and an escrow agreement or refunding instructions related to the 2007 Bonds), and any certificate, agreement, and other document described in the documents herein approved. Any document herein approved and executed and delivered by any one of the Authorized Officers shall be a valid and binding agreement of the City.

Section 8. This Resolution shall take effect from and after its adoption.

PASSED AND ADOPTED by the City Council of the City of Rancho Cordova on the _____ day of _____, 2017 by the following vote:

AYES:

NOES:

ABSENT:

ABSTAIN:

Donald Terry, Mayor

Mindy Cuppy, MMC, City Clerk

FISCAL AGENT AGREEMENT

by and between

CITY OF RANCHO CORDOVA

and

**U.S. BANK NATIONAL ASSOCIATION,
as Fiscal Agent**

Dated as of _____, 2017

Relating to:

**\$ _____
City of Rancho Cordova
Sunridge Park Area Community Facilities District No. 2004-1
Special Tax Refunding Bonds
Series 2017**

TABLE OF CONTENTS

**ARTICLE I
STATUTORY AUTHORITY AND DEFINITIONS**

Section 1.01.	Authority for this Agreement	3
Section 1.02.	Agreement for Benefit of Bondowners	3
Section 1.03.	Definitions	3

**ARTICLE II
THE 2017 BONDS**

Section 2.01.	Principal Amount; Designation	11
Section 2.02.	Terms of 2017 Bonds	11
Section 2.03.	Redemption	12
Section 2.04.	Form of Bonds	15
Section 2.05.	Execution of Bonds	15
Section 2.06.	Transfer of Bonds	15
Section 2.07.	Exchange of Bonds	16
Section 2.08.	Bond Register	16
Section 2.09.	Temporary Bonds	16
Section 2.10.	Bonds Mutilated, Lost, Destroyed or Stolen	16
Section 2.11.	Limited Obligation	17
Section 2.12.	Book-Entry Only System	17
Section 2.13.	No Acceleration	18

**ARTICLE III
ISSUANCE OF BONDS**

Section 3.01.	Issuance and Delivery of Bonds	19
Section 3.02.	Application of Proceeds of Sale of Bonds and Collection of Special Tax	19
Section 3.03.	Special Tax Fund	19
Section 3.04.	2017 Costs of Issuance Fund	Error! Bookmark not defined.

**ARTICLE IV
SPECIAL TAX REVENUES; BOND FUND AND RESERVE
FUND**

Section 4.01.	Pledge of Special Tax Revenues and Other Amounts	21
Section 4.02.	Bond Fund	21
Section 4.03.	Reserve Fund	22

**ARTICLE V
OTHER COVENANTS OF THE CITY**

Section 5.01.	Punctual Payment	24
Section 5.02.	Limited Obligation	24
Section 5.03.	Extension of Time for Payment	24
Section 5.04.	Against Encumbrances	24
Section 5.05.	Books and Accounts	24
Section 5.06.	Protection of Security and Rights of Owners	24
Section 5.07.	Compliance with Law; Completion of Project	25
Section 5.08.	Private Activity Bond Limitation	25
Section 5.09.	Federal Guarantee Prohibition	25
Section 5.10.	Collection of Special Tax Revenues	25
Section 5.11.	Further Assurances	26
Section 5.12.	No Arbitrage	26

Section 5.13.	Maintenance of Tax-Exemption	26
Section 5.14.	Annual State Reports	26
Section 5.15.	Covenant to Foreclose	26
Section 5.16.	Continuing Disclosure to Owners.....	27
Section 5.17.	Additional Bonds	27
Section 5.18.	Yield of the Bonds	29

ARTICLE VI
INVESTMENTS; DISPOSITION OF INVESTMENT PROCEEDS;
LIABILITY OF THE CITY

Section 6.01.	Deposit and Investment of Moneys in Funds.....	31
Section 6.02.	Rebate of Excess Investment Earnings to the United States	32
Section 6.03.	Limited Obligation	32

ARTICLE VII
THE FISCAL AGENT

Section 7.01.	Appointment of Fiscal Agent	33
Section 7.02.	Liability of Fiscal Agent	33
Section 7.03.	Information	34
Section 7.04.	Notice to Fiscal Agent.....	34
Section 7.05.	Compensation, Indemnification.....	35

ARTICLE VIII
MODIFICATION OR AMENDMENT OF THIS AGREEMENT

Section 8.01.	Amendments Permitted	36
Section 8.02.	Owners' Meetings	36
Section 8.03.	Procedure for Amendment with Written Consent of Owners	36
Section 8.04.	Disqualified Bonds	37
Section 8.05.	Effect of Supplemental Agreement	37
Section 8.06.	Endorsement or Replacement of Bonds Issued After Amendments.....	38
Section 8.07.	Amendatory Endorsement of Bonds	38
Section 8.08.	Opinion of Counsel Regarding Supplemental Agreement	38

ARTICLE IX
MISCELLANEOUS

Section 9.01.	Benefits of Agreement Limited to Parties.....	39
Section 9.02.	Successor is Deemed Included in All References to Predecessor	39
Section 9.03.	Discharge of Agreement	39
Section 9.04.	Execution of Documents and Proof of Ownership by Owners	40
Section 9.05.	Waiver of Personal Liability.....	40
Section 9.06.	Notices to and Demands on City and Fiscal Agent.....	40
Section 9.07.	Partial Invalidity.....	41
Section 9.08.	Unclaimed Moneys	41
Section 9.09.	Applicable Law	41
Section 9.10.	Conflict with Act	41
Section 9.11.	Conclusive Evidence of Regularity	41
Section 9.12.	Payment on Business Day	41
Section 9.13.	Counterparts	41

EXHIBIT A FORM OF BOND

FISCAL AGENT AGREEMENT

THIS FISCAL AGENT AGREEMENT (the "Agreement") is made and entered into and dated as of _____, 2017, by and between the City of Rancho Cordova, California, a municipal corporation and public body, corporate and politic, organized and existing under and by virtue of the Constitution and laws of the State of California (the "City") for and on behalf of the City of Rancho Cordova Sunridge Park Area Community Facilities District No. 2004-1 (the "District"), and U.S. Bank National Association, a national banking association duly organized and existing under the laws of the United States of America with a corporate trust office located in Seattle, Washington, as fiscal agent (the "Fiscal Agent").

WITNESSETH:

WHEREAS, the City Council of the City has formed the District under the provisions of the Mello-Roos Community Facilities Act of 1982, as amended (constituting Section 53311 *et seq.* of the California Government Code) (the "Act") and Resolution No. 117-2004 of the City Council adopted on July 19, 2004.

WHEREAS, the City Council, as the legislative body of the District, is authorized under the Act to levy special taxes to pay for the costs of facilities within the District and to authorize the issuance of bonds secured by said special taxes under the Act;

WHEREAS, under the provisions of the Act, on behalf of the District, the City issued its City of Rancho Cordova Sunridge Park Area Community Facilities District No. 2004-1 Special Tax Bonds, Series 2007, dated September 13, 2007 (the "Prior Bonds") to finance the costs of facilities constructed and acquired for the District; and

WHEREAS, the City wishes to refinance the Prior Bonds to take advantage of current interest rates; and

WHEREAS, the Prior Bonds are subject to optional redemption on September 1, 2017, in whole or in part, at a redemption price equal to 100% of the principal amount of the Prior Bonds to be redeemed on such date, plus accrued interest to the date fixed for redemption; and

WHEREAS, on _____ 2017, for the primary purpose of refinancing the Prior Bonds, the City Council adopted Resolution No. _____-2017 (the "Resolution") authorizing the issuance and sale of the City of Rancho Cordova Sunridge Park Area Community Facilities District No. 2004-1 Special Tax Refunding Bonds, Series 2017 (the "2017 Bonds"), by the City for and on behalf of the District pursuant to the Act and this Agreement, which special tax refunding bonds shall be issued in a single series; and

WHEREAS, the City has determined that it is in the public interest and for the benefit of the City, the persons responsible for the payment of special taxes and the owners of the Bonds that the City enter into this Agreement to provide for the issuance of the Bonds, the disbursement of proceeds of the Bonds, the disposition of the special taxes securing the bonds, and the administration and payment of the Bonds; and

WHEREAS, the City has determined that all things necessary to cause the Bonds, when authenticated by the Fiscal Agent and issued as provided in the Act, the Resolution and this Agreement, to be legal, valid and binding and limited obligations in accordance with their terms,

and all things necessary to cause the creation, authorization, execution and delivery of this Agreement and the creation, authorization, execution and issuance of the Bonds, subject to the terms hereof, have in all respects been duly authorized;

NOW, THEREFORE, in consideration of the covenants and provisions herein set forth and for other valuable consideration the receipt and sufficiency of which are hereby acknowledged, the parties hereto do hereby agree as follows:

ARTICLE I

STATUTORY AUTHORITY AND DEFINITIONS

Section 1.01. Authority for this Agreement. This Agreement is entered into pursuant to the provisions of the Act and the Resolution.

Section 1.02. Agreement for Benefit of Bondowners. The provisions, covenants and agreements herein set forth to be performed by or on behalf of the City shall be for the equal benefit, protection and security of the Owners. All of the Bonds, without regard to the time or times of their issuance or maturity, shall be of equal rank without preference, priority or distinction of any of the Bonds over any other thereof, except as expressly provided in or permitted by this Agreement. The Fiscal Agent may become the Owner of any of the Bonds in its own or any other capacity with the same rights it would have if it were not Fiscal Agent.

Section 1.03. Definitions. Unless the context otherwise requires, the terms defined in this Section 1.03 shall, for all purposes of this Agreement, of any Supplemental Agreement, and of any certificate, opinion or other document herein mentioned, have the meanings herein specified. All references herein to "Articles," "Sections" and other subdivisions are to the corresponding Articles, Sections or subdivisions of this Agreement, and the words "herein," "hereof," "hereunder" and other words of similar import refer to this Agreement as a whole and not to any particular Article, Section or subdivision hereof.

"Act" means the Mello-Roos Community Facilities Act of 1982, as amended, being Sections 53311 *et seq.* of the California Government Code.

"Additional Bonds" means any series of bonds other than the 2017 Bonds issued pursuant to Section 5.17 hereof.

"Administrative Expenses" means any or all of the following: the fees and expenses of the Fiscal Agent (including any fees or expenses of its counsel), the expenses of the City in carrying out its duties hereunder (including, but not limited to, the levying and collection of the Special Taxes, and the foreclosure of the liens of delinquent Special Taxes) including the fees and expenses of its counsel, an allocable share of the salaries of City staff directly related thereto and a proportionate amount of City general administrative overhead related thereto, any amounts paid by the City from its general funds pursuant to Section 6.02, and all other costs and expenses of the City or the Fiscal Agent incurred in connection with the issuance and administration of the Bonds and/or the discharge of their respective duties hereunder (including, but not limited to, the calculation of the levy of the Special Taxes, foreclosures with respect to delinquent taxes, and the calculation of amounts subject to rebate to the United States) and, in the case of the City, in any way related to the administration of the District. Administrative Expenses shall include any such expenses incurred in prior years but not yet paid, and any advances of funds by the City under Section 6.02 hereof.

"Administrative Expenses Cap" means (i) for fiscal year 2017-18, \$50,000, and (ii) for each subsequent year, an amount equal to the preceding fiscal year's Administrative Expenses Cap plus an additional 2% of such amount.

"Agreement" means this Fiscal Agent Agreement, as it may be amended or supplemented from time to time by any Supplemental Agreement.

"Annual Debt Service" means, for each Bond Year, the sum of (i) the interest due on the Outstanding Bonds in such Bond Year, assuming that the Outstanding Bonds are retired as scheduled, and (ii) the principal amount of the Outstanding Bonds, including any mandatory sinking fund payments, due in such Bond Year.

"Authorized Officer" means the City Manager, Assistant City Manager, Treasurer, Finance Director (including any interim official) or any other officer or employee authorized by the City Council of the City or by an Authorized Officer to undertake the action referenced in this Agreement as required to be undertaken by an Authorized Officer.

"Bond Counsel" means any attorney or firm of attorneys acceptable to the City and nationally recognized for expertise in rendering opinions as to the legality and tax-exempt status of securities issued by public entities.

"Bond Fund" means the fund by that name established pursuant to Section 4.02(A) hereof.

"Bond Year" means each twelve-month period beginning on September 2 in any year and extending to the next succeeding September 1, both dates inclusive; except that the first Bond Year shall begin on the Closing Date and end on September 1, 2017.

"Bonds" means the City of Rancho Cordova Sunridge Park Area Community Facilities District No. 2004-1 Special Refunding Tax Bonds Series 2017 and any Additional Bonds at any time outstanding under this Agreement and any Supplemental Agreement.

"Business Day" means any day other than (i) a Saturday or a Sunday or (ii) a day on which banking institutions in the state in which the Principal Office of the Fiscal Agent is located are authorized or obligated by law or executive order to be closed.

"CDIAC" means the California Debt and Investment Advisory Commission of the office of the State Treasurer of the State of California or any successor agency or bureau thereto.

"City" means the City of Rancho Cordova, California, and any successor thereto.

"Closing Date" means the date upon which there is a physical delivery of the Bonds in exchange for the amount representing the purchase price of the Bonds by the Original Purchaser.

"Code" means the Internal Revenue Code of 1986 as in effect on the date of issuance of the Bonds or (except as otherwise referenced herein) as it may be amended to apply to obligations issued on the date of issuance of the Bonds, together with applicable temporary and final regulations promulgated, and applicable official public guidance published, under the Code.

"Continuing Disclosure Agreement" means the Continuing Disclosure Agreement, dated as of _____, 2017, by and among the City and Goodwin Consulting Group, Inc., in its capacity as Dissemination Agent, as originally executed and as it may be amended from time to time in accordance with the terms thereof.

"Cost of Issuance" means items of expense payable or reimbursable directly or indirectly by the City and related to the authorization, sale and issuance of the Bonds, which

items of expense shall include, but not be limited to, printing costs, costs of reproducing and binding documents, closing costs, filing and recording fees, initial fees, expenses and charges of the Fiscal Agent including its first annual administration fee, expenses incurred by the City in connection with the issuance of the Bonds, financial advisor fees, Bond (underwriter's) discount or underwriting fee, legal fees and charges, including bond counsel, charges for execution, transportation and safekeeping of the Bonds and other costs, charges and fees in connection with the foregoing.

"Debt Service Account" means the account of the Special Tax Fund by that name established by Section 3.03(A) hereof.

"DTC" means the Depository Trust Company, New York, New York, and its successors and assigns.

"Debt Service" means the scheduled amount of interest and amortization of principal payable on the Bonds during the period of computation, excluding amounts scheduled during such period which relate to principal which has been retired before the beginning of such period.

"Depository" means (a) initially, DTC, and (b) any other Securities Depository acting as Depository pursuant to Section 2.12.

"District" means the City of Rancho Cordova Sunridge Park Area Community Facilities District No. 2004-1 formed pursuant to the Resolution of Formation.

"Escrow Agent" means U.S. Bank National Association, as escrow agent.

"Escrow Agreement" means the Escrow Agreement, dated as of _____ 1, 2017, by and between the City and Escrow Agent.

"Fair Market Value" means the price at which a willing buyer would purchase the investment from a willing seller in a bona fide, arm's length transaction (determined as of the date the contract to purchase or sell the investment becomes binding) if the investment is traded on an established securities market (within the meaning of Section 1273 of the Code) and, otherwise, the term "Fair Market Value" means the acquisition price in a bona fide arm's length transaction (as referenced above) if (i) the investment is a certificate of deposit that is acquired in accordance with applicable regulations under the Code, (ii) the investment is an agreement with specifically negotiated withdrawal or reinvestment provisions and a specifically negotiated interest rate (for example, a guaranteed investment contract, a forward supply contract or other investment agreement) that is acquired in accordance with applicable regulations under the Code, (iii) the investment is a United States Treasury Security—State and Local Government Series that is acquired in accordance with applicable regulations of the United States Bureau of Public Debt, or (iv) the investment is the Local Agency Investment Fund of the State of California, but only if at all times during which the investment is held its yield is reasonably expected to be equal to or greater than the yield on a reasonably comparable direct obligation of the United States.

"Federal Securities" means any of the following which are non-callable and which at the time of investment are legal investments under the laws of the State of California for funds held by the Fiscal Agent (the Fiscal Agent entitled to rely upon investment direction from the City as a certification that such investment constitutes a legal investment).

(i) Direct general obligations of the United States of America (including obligations issued or held in book-entry form on the books of the United States Department of the Treasury) and obligations, the payment of principal of and interest on which are directly or indirectly guaranteed by the United States of America, including, without limitation, such of the foregoing which are commonly referred to as "stripped" obligations and coupons; or

(ii) Any of the following obligations of the following agencies of the United States of America: (i) direct obligations of the Export-Import Bank, (ii) certificates of beneficial ownership issued by the Farmers Home Administration, (iii) participation certificates issued by the General Services Administration, (iv) mortgage-backed bonds or pass-through obligations issued and guaranteed by the Government National Mortgage Association, (v) project notes issued by the United States Department of Housing and Urban Development, and (vi) public housing notes and bonds guaranteed by the United States of America.

"Finance Director" means the Finance Director, including any acting or interim Finance Director, of the City, or person serving in a similar capacity, or a designee of such person.

"Fiscal Agent" means the Fiscal Agent appointed by the City and acting as an independent fiscal agent with the duties and powers herein provided, its successors and assigns, and any other corporation or association which may at any time be substituted in its place, as provided in Section 7.01.

"Fiscal Year" means the twelve-month period extending from July 1 in a calendar year to June 30 of the succeeding year, both dates inclusive.

"Interest Payment Dates" means March 1 and September 1 of each year, commencing March 1, 2018.

"Maximum Annual Debt Service" means the largest Annual Debt Service for any Bond Year after the calculation is made through the final maturity date of any Outstanding Bonds.

"Moody's" means Moody's Investor Services or any successor thereto.

"Net Maximum Annual Special Taxes" means the largest amount of Special Taxes allowed to be levied for any Fiscal Year, net of the Administrative Expenses Cap.

"Officer's Certificate" means a written certificate of the City signed by an Authorized Officer of the City.

"Ordinance" means any ordinance of the City levying the Special Taxes.

"Original Purchaser" means the first purchaser of the Bonds from the City.

"Outstanding," when used as of any particular time with reference to Bonds, means (subject to the provisions of Section 8.04) all Bonds except (i) Bonds theretofore canceled by the Fiscal Agent or surrendered to the Fiscal Agent for cancellation; (ii) Bonds paid or deemed to have been paid within the meaning of Section 9.03; and (iii) Bonds in lieu of or in substitution for which other Bonds shall have been authorized, executed, issued and delivered by the City pursuant to the Agreement or any Supplemental Agreement.

"Owner" or "Bondowner" means any person who shall be the registered owner of any Outstanding Bond.

"Participating Underwriter" shall have the meaning ascribed thereto in the Continuing Disclosure Agreement.

"Permitted Investments" means any of the following, to the extent that they are lawful investments for City funds at the time of investment, and are acquired at Fair Market Value (the Fiscal Agent entitled to rely upon investment direction from the City as a certification that such investment constitutes a legal investment):

- (i) Federal Securities;
- (ii) any of following obligations of federal agencies not guaranteed by the United States of America: (a) debentures issued by the Federal Housing Administration; (b) participation certificates or senior debt obligations of the Federal Home Loan Mortgage Corporation or Farm Credit Banks (consisting of Federal Land Banks, Federal Intermediate Credit Banks or Banks for Cooperatives); (c) bonds or debentures of the Federal Home Loan Bank Board established under the Federal Home Loan Bank Act, bonds of any federal home loan bank established under said act and stocks, bonds, debentures, participations and other obligations of or issued by the Federal National Mortgage Association, the Student Loan Marketing Association, the Government National Mortgage Association and the Federal Home Loan Mortgage Corporation; and bonds, notes or other obligations issued or assumed by the International Bank for Reconstruction and Development;
- (iii) interest-bearing demand or time deposits (including certificates of deposit) in federal or State of California chartered banks (including the Fiscal Agent), provided that (a) in the case of a savings and loan association, such demand or time deposits shall be fully insured by the Federal Deposit Insurance Corporation, or the unsecured obligations of such savings and loan association shall be rated in one of the top two rating categories by a nationally recognized rating service, and (b) in the case of a bank, such demand or time deposits shall be fully insured by the Federal Deposit Insurance Corporation, or the unsecured obligations of such bank (or the unsecured obligations of the parent bank holding company of which such bank is the lead bank) shall be rated in one of the top two rating categories by a nationally recognized rating service;
- (iv) repurchase agreements with a registered broker/dealer subject to the Securities Investors Protection Corporation Liquidation in the event of insolvency, or any commercial bank provided that: (a) the unsecured obligations of such bank shall be rated in one of the top two rating categories by a nationally recognized rating service, or such bank shall be the lead bank of a banking holding company whose unsecured obligations are rated in one of the top two rating categories by a nationally recognized rating service; (b) the most recent reported combined capital, surplus and undivided profits of such bank shall be not less than \$100 million; (c) the repurchase obligation under any such repurchase obligation shall be required to be performed in not more than thirty (30) days; (d) the entity holding such securities as described in clause (c) shall have a pledged first security interest therein for the benefit of the Fiscal Agent under the California Commercial Code or pursuant to the book-entry procedures

described by 31 C.F.R. 306.1 *et seq.* or 31 C.F.R. 350.0 *et seq.* and are rated in one of the top two rating categories by a nationally recognized rating service;

(v) bankers acceptances endorsed and guaranteed by banks described in clause (iv) above;

(vi) obligations, the interest on which is exempt from federal income taxation under Section 103 of the Code and which are rated in the one of the top two rating categories by a nationally recognized rating service;

(vii) money market funds which invest solely in Federal Securities or in obligations described in the preceding clause (ii) of this definition, or money market funds which are rated in the highest rating category by Standard & Poor's Ratings Services or Moody's Investor Service, including funds which are managed or maintained by the Fiscal Agent;

(viii) units of a taxable government money market portfolio comprised solely of obligations listed in (i) and (iv) above;

(ix) any investment which is a legal investment for proceeds of the Bonds at the time of the execution of such agreement, and which investment is made pursuant to an agreement between the City or the Fiscal Agent or any successor Fiscal Agent and a financial institution or governmental body whose long term debt obligations are rated in one of the top two rating categories by a nationally recognized rating service;

(x) commercial paper of "prime" quality of the highest ranking or of the highest letter and numerical rating as provided for by Moody's Investors Service, or Standard and Poor's Corporation, of issuing corporations that are organized and operating within the United States and having total assets in excess of five hundred million dollars (\$500,000,000) and having an "AA" or higher rating for the issuer's debentures, other than commercial paper, as provided for by Moody's Investors Service or Standard and Poor's Corporation, and provided that purchases of eligible commercial paper may not exceed 180 days maturity nor represent more than 10 percent of the outstanding paper of an issuing corporation;

(xi) any general obligation of a bank or insurance company whose long term debt obligations are rated in one of the two highest rating categories of a national rating service;

(xii) shares in a common law trust established pursuant to Title 1, Division 7, Charter 5 of the Government Code of the State which invests exclusively in investments permitted by Section 53635 of Title 5, Division 2, Chapter 4 of the Government Code of the State, as it may be amended;

(xiii) shares in the California Asset Management Program;

(xiv) the Local Agency Investment Fund established pursuant to Section 16429.1 of the Government Code of the State of California, provided, however, that the Fiscal Agent will be permitted to make investments and withdrawals in its own name and the Fiscal Agent may restrict investments in the such fund if necessary to keep moneys available for the purposes of this Fiscal Agent Agreement; or

(xv) any other lawful investment for City funds.

"Prepayment Account" means the account of the Bond Fund by that name established by Section 4.02(A) hereof.

"Principal Office" means the corporate trust office of the Fiscal Agent set forth in Section 9.06, or such other or additional offices as may be designated by the Fiscal Agent.

"Prior Bonds" means the City of Rancho Cordova Sunridge Park Area Community Facilities District No. 2004-1 Special Tax Bonds, Series 2007.

"Project" means the acquisitions and improvements described in the Resolution of Intention.

"Qualified Reserve Fund Credit Instrument" means an irrevocable standby or direct-pay letter of credit or surety bond issued by a commercial bank or insurance company and deposited with the Fiscal Agent pursuant to Section 4.03, provided that all of the following requirements are met: (i) the long-term credit rating of such bank or insurance company is rated in the "AA" category (without regard to qualifier) or higher by S&P or Moody's at the time of issuance; (ii) such letter of credit or surety bond has a term of at least twelve (12) months; (c) such letter of credit or surety bond has a stated amount at least equal to the portion of the Reserve Requirement with respect to which funds are proposed to be released pursuant to Section 4.03; and (d) the Fiscal Agent is authorized pursuant to the terms of such letter of credit or surety bond to draw thereunder an amount equal to any deficiencies which may exist from time to time in the Bond Fund for the purpose of making payments required pursuant to Section 4.03.

"Rate and Method" means the Rate and Method of Apportionment of Special Tax dated June 22, 2006, adopted by the City Council of the City on July 5, 2006.

"Record Date" means the fifteenth (15th) day of the month next preceding the month of the applicable Interest Payment Date whether or not such day is a Business Day.

"Regulations" means temporary and permanent regulations promulgated under the Code.

"Reserve Fund" means the fund by that name established pursuant to Section 4.03(A) hereof.

"Reserve Requirement" means an amount equal to the lesser of (a) Maximum Annual Debt Service on the Outstanding Bonds, (b) 125% of average annual Debt Service, or (c) ten percent (10%) of the original principal amount of the Bonds.

"Resolution" means Resolution No. 67-2017, adopted by the City Council of the City on June 6, 2017, which resolution, among other matters, authorized the issuance of the Bonds.

"Resolution of Formation" means Resolution No. 117-2004, adopted by the City Council of the City on July 19, 2004, establishing the District for the purpose of providing for the financing of certain public facilities in and for such District.

"Resolution of Intention" means Resolution No. No. 76-2004, adopted by the City Council of the City on June 7, 2004.

"S&P" means S&P Global Ratings or any successor thereto.

"Securities Depositories" means The Depository Trust Company, and, in accordance with then current guidelines of the Securities and Exchange Commission, such other addresses and/or such other securities depositories as the City may designate in an Officer's Certificate delivered to the Fiscal Agent.

"Series" means any series of bonds authorized for the District pursuant to this Fiscal Agent Agreement or any Supplemental Agreement.

"Special Tax Fund" means the fund by that name established by Section 3.03(A) hereof.

"Special Tax Revenues" means the proceeds of the Special Taxes annually received by the City, less an amount equal to the Administrative Expenses Cap, including all scheduled payments and delinquent payments thereof, interest and penalties thereon and proceeds of the redemption or sale of property sold as a result of foreclosure of the lien of the Special Taxes.

"Special Taxes" means the "Facilities Special Tax" as defined in the Rate and Method, levied within the District pursuant to the Act, the Ordinance and this Agreement.

"Supplemental Agreement" means an agreement which is amendatory of or supplemental to this Agreement, but only if and to the extent that such agreement is specifically authorized hereunder.

"Surplus Account" means the account of the Special Tax Fund by that name established by Section 3.03(A) hereof.

"2017 Bonds" means the City of Rancho Cordova Sunridge Park Area Community Facilities District No. 2004-1 Special Tax Refunding Bonds Series 2017.

"2017 Costs of Issuance Fund" means the fund by that name established pursuant to Section 3.04(A) hereof.

"2017 Reserve Account" means the account by that name established within the Reserve Fund pursuant to Section 4.03(A) hereof.

"Treasurer" means the duly acting Treasurer of the City or if the City has no Treasurer, the City Manager or Finance Director of the City, or other person holding a similar position.

ARTICLE II

THE 2017 BONDS

Section 2.01. Principal Amount; Designation. 2017 Bonds in the aggregate principal amount of _____ Million _____ Hundred _____ Thousand Dollars (\$_____) are hereby authorized to be issued by the City for the District under and subject to the terms of the Resolution and this Agreement, the Act and other applicable laws of the State of California. The 2017 Bonds shall be designated the "City of Rancho Cordova Sunridge Park Area Community Facilities District No. 2004-1 Special Tax Refunding Bonds Series 2017."

Section 2.02. Terms of 2017 Bonds.

(A) Form; Denominations. The 2017 Bonds shall be issued as fully registered Bonds without coupons in the denomination of \$5,000 or any integral multiple of \$5,000 in excess thereof. 2017 Bonds shall be lettered and numbered in a customary manner as determined by the Fiscal Agent.

(B) Date of 2017 Bonds. The 2017 Bonds shall be dated _____, 2017.

(C) CUSIP Identification Numbers. "CUSIP" identification numbers shall be imprinted on the 2017 Bonds, but such numbers shall not constitute a part of the contract evidenced by the 2017 Bonds and any error or omission with respect thereto shall not constitute cause for refusal of any purchaser to accept delivery of and pay for the 2017 Bonds. In addition, failure on the part of the City or the Fiscal Agent to use such CUSIP numbers in any notice to Owners shall not constitute an event of default or any violation of the City's contract with such Owners and shall not impair the effectiveness of any such notice.

(D) Maturities. The 2017 Bonds shall be issued as serial bonds and term bonds and shall mature and become payable as follows:

<u>Maturity</u> <u>(Sept. 1)</u>	<u>Principal</u> <u>Amount</u>	<u>Interest</u> <u>Rate</u>
-------------------------------------	-----------------------------------	--------------------------------

(E) Interest. The 2017 Bonds shall bear interest at the rates set forth above payable on the Interest Payment Dates in each year. Interest shall be calculated on the basis of a 360-day year composed of twelve 30-day months. Each 2017 Bond shall bear interest from the Interest Payment Date next preceding the date of authentication thereof unless (i) it is authenticated on an Interest Payment Date, in which event it shall bear interest from such date of authentication, or (ii) it is authenticated prior to an Interest Payment Date and after the close of business on the Record Date preceding such Interest Payment Date, in which event it shall bear interest from such Interest Payment Date, or (iii) it is authenticated prior to the Record Date preceding the first Interest Payment Date, in which event it shall bear interest from the Closing Date; provided, however, that if at the time of authentication of a 2017 Bond, interest is in default thereon, such 2017 Bond shall bear interest from the Interest Payment Date to which interest has previously been paid or made available for payment thereon.

(F) Method of Payment. Interest on the 2017 Bonds (including the final interest payment upon maturity or earlier redemption) is payable by check of the Fiscal Agent mailed on the Interest Payment Dates by first class mail to the registered Owner thereof at such registered Owner's address as it appears on the registration books maintained by the Fiscal Agent at the close of business on the Record Date preceding the Interest Payment Date, or by wire transfer made on such Interest Payment Date upon written instructions received by the Fiscal Agent on or before the Record Date preceding the Interest Payment Date of any Owner of \$1,000,000 or more in aggregate principal amount of 2017 Bonds; provided that so long as any 2017 Bonds are in book-entry form, payments with respect to such 2017 Bonds shall be made by wire transfer or such other method acceptable to the Fiscal Agent to the Depository. The principal of the 2017 Bonds and any premium on the 2017 Bonds are payable in lawful money of the United States of America upon surrender of the 2017 Bonds at the Principal Office of the Fiscal Agent. All 2017 Bonds paid by the Fiscal Agent pursuant to this Section shall be cancelled by the Fiscal Agent. The Fiscal Agent shall destroy the cancelled 2017 Bonds and issue a certificate of destruction thereof to the City.

Section 2.03. Redemption.

(A) Redemption Dates.

(i) Optional Redemption. The 2017 Bonds maturing on or before September 1, _____ are not subject to optional redemption prior to their respective maturity dates. The 2017 Bonds maturing on or after September 1, _____ may be redeemed prior to maturity at the option of the City from any source of available funds, as a whole or in part, on any date on or after September 1, _____, at a redemption price equal to the principal amount of the Bonds called for redemption, together with accrued interest to the date fixed for redemption, without premium.

(ii) Mandatory Redemption From Prepayments. The 2017 Bonds shall be subject to mandatory redemption from prepayments of the Special Tax by property owners, in whole or in part among maturities as shall be specified by the City and by lot within a maturity, on any Interest Payment Date at the following respective redemption prices (expressed as percentages of the principal amount of the 2017 Bonds to be redeemed), plus accrued interest thereon to the date of redemption:

<u>Redemption Dates</u>	<u>Redemption Price</u>
March 1, 2018 through and including March 1, _____	103%
September 1, _____ and March 1, _____	102
September 1, _____ and March 1, _____	101
September 1, _____ and any Interest Payment Date thereafter	100

The proceeds of any such prepayment shall be deposited in the Prepayment Account of the Bond Fund and applied by the Fiscal Agent to pay the redemption price of the 2017 Bonds.

(iii) Mandatory Sinking Fund Redemption. The Term Bonds maturing September 1, _____ and September 1, _____ are subject to mandatory sinking payment redemption in part on September 1, _____ and September 1, _____, respectively, and on each September 1 thereafter to maturity, by lot, at a redemption price equal to 100% of the principal amount thereof to be redeemed, without premium, in the aggregate respective principal amounts as set forth in the following tables:

Term Bonds of _____

<u>Mandatory Redemption Date (September 1)</u>	<u>Sinking Fund Payment</u>
--	---------------------------------

Term Bonds of _____

<u>Mandatory Redemption Date (September 1)</u>	<u>Sinking Fund Payment</u>
--	---------------------------------

The amounts in the foregoing tables shall be reduced pro rata at the direction of the City in an Officer's Certificate, in order to maintain substantially uniform debt service, as a result of any prior partial redemption of the 2017 Bonds pursuant to Section 2.03(A)(i) or (ii) above.

In lieu of redemption under this Section 2.03, moneys in the Bond Fund may be used and withdrawn by the Fiscal Agent for purchase of Outstanding 2017 Bonds, upon the filing with the Fiscal Agent of an Officer's Certificate requesting such purchase, at public or private sale as and when, and at such prices (including brokerage and other charges) as such

Officer's Certificate may provide, but in no event may 2017 Bonds be purchased at a price in excess of the principal amount thereof, plus interest accrued to the date of purchase.

(B) Notice to Fiscal Agent. The City shall give the Fiscal Agent an Officer's Certificate containing notice of its intention to redeem 2017 Bonds pursuant to subsections (A)(i) and (A)(ii) not less than sixty (60) days prior to the applicable redemption date.

(C) Redemption Procedure by Fiscal Agent. The Fiscal Agent shall cause notice of any redemption to be mailed by first class mail, postage prepaid, at least thirty (30) days but not more than sixty (60) days prior to the date fixed for redemption, to the Securities Depositories and to the Municipal Securities Rulemaking Board, and to the respective registered Owners of any 2017 Bonds designated for redemption, at their addresses appearing on the 2017 Bond registration books in the Principal Office of the Fiscal Agent; but such mailing shall not be a condition precedent to such redemption and failure to mail or to receive any such notice, or any defect therein, shall not affect the validity of the proceedings for the redemption of such 2017 Bonds.

Such notice shall state the redemption date and the redemption price and, if less than all of the then Outstanding 2017 Bonds are to be called for redemption, shall designate the CUSIP numbers and 2017 Bond numbers of the 2017 Bonds to be redeemed by giving the individual CUSIP number and 2017 Bond number of each 2017 Bond to be redeemed or shall state that all 2017 Bonds between two stated 2017 Bond numbers, both inclusive, are to be redeemed or that all of the 2017 Bonds of one or more maturities have been called for redemption, shall state as to any 2017 Bond called in part the principal amount thereof to be redeemed, and shall require that such 2017 Bonds be then surrendered at the Principal Office of the Fiscal Agent for redemption at the said redemption price, and shall state that further interest on such 2017 Bonds will not accrue from and after the redemption date.

The City has the right to rescind any notice of the redemption of 2017 Bonds under Section 2.03(A)(i) by written notice to the Fiscal Agent on or prior to two Business Days prior to the date fixed for redemption. Any notice of redemption shall be cancelled and annulled if for any reason funds will not be or are not available on the date fixed for redemption for the payment in full of the 2017 Bonds then called for redemption, and such cancellation shall not constitute an event of default. The City and the Fiscal Agent have no liability to the Owners or any other party related to or arising from such rescission of redemption. The Fiscal Agent shall mail notice of such rescission of redemption in the same manner as the original notice of redemption was sent under this Section.

Upon the payment of the redemption price of 2017 Bonds being redeemed, each check or other transfer of funds issued for such purpose shall, to the extent practicable, bear the CUSIP number identifying, by issue and maturity, of the 2017 Bonds being redeemed with the proceeds of such check or other transfer.

Whenever provision is made in this Agreement for the redemption of less than all of the 2017 Bonds of any maturity, the Fiscal Agent shall select the 2017 Bonds to be redeemed, from all 2017 Bonds or such given portion thereof of such maturity by lot in any manner which the Fiscal Agent in its sole discretion shall deem appropriate.

Upon surrender of 2017 Bonds redeemed in part only, the City shall execute and the Fiscal Agent shall authenticate and deliver to the registered Owner, at the expense of the City, a

new 2017 Bond or 2017 Bonds, of the same series and maturity, of authorized denominations in aggregate principal amount equal to the unredeemed portion of the 2017 Bond or 2017 Bonds.

(D) Effect of Redemption. From and after the date fixed for redemption, if funds available for the payment of the principal of, and interest and any premium on, the 2017 Bonds so called for redemption shall have been deposited in the Bond Fund, such 2017 Bonds so called shall cease to be entitled to any benefit under this Agreement other than the right to receive payment of the redemption price, and no interest shall accrue thereon on or after the redemption date specified in such notice.

All 2017 Bonds redeemed and purchased by the Fiscal Agent pursuant to this Section shall be canceled by the Fiscal Agent. The Fiscal Agent shall destroy the cancelled 2017 Bonds and issue a certificate of destruction thereof to the City.

Section 2.04. Form of Bonds. The Bonds, the form of Fiscal Agent's certificate of authentication and the form of assignment, to appear thereon, shall be substantially in the forms, respectively, set forth in Exhibit A attached hereto and by this reference incorporated herein, with necessary or appropriate variations, omissions and insertions, as permitted or required by this Agreement, the Resolution and the Act.

Section 2.05. Execution of Bonds. The Bonds shall be executed on behalf of the City by the Mayor and the City Clerk of the City who are in office on the date of adoption of this Agreement or at any time thereafter, and the seal of the City shall be impressed, imprinted or reproduced by facsimile signature thereon. If any officer whose signature appears on any Bond ceases to be such officer before delivery of the Bonds to the Owner, such signature shall nevertheless be as effective as if the officer had remained in office until the delivery of the Bonds to the Owner. Any Bond may be signed and attested on behalf of the City by such persons as at the actual date of the execution of such Bond shall be the proper officers of the City although at the nominal date of such Bond any such person shall not have been such officer of the City.

Only such Bonds as shall bear thereon a certificate of authentication in substantially the form set forth in Exhibit A, executed and dated by the Fiscal Agent, shall be valid or obligatory for any purpose or entitled to the benefits of this Agreement, and such certificate of authentication of the Fiscal Agent shall be conclusive evidence that the Bonds registered hereunder have been duly authenticated, registered and delivered hereunder and are entitled to the benefits of this Agreement.

Section 2.06. Transfer of Bonds. Any Bond may, in accordance with its terms, be transferred, upon the books required to be kept pursuant to the provisions of Section 2.08 by the person in whose name it is registered, in person or by his duly authorized attorney, upon surrender of such Bond for cancellation, accompanied by delivery of a duly written instrument of transfer in a form acceptable to the Fiscal Agent. The cost for any services rendered or any expenses incurred by the Fiscal Agent in connection with any such transfer shall be paid by the City. The Fiscal Agent shall collect from the Owner requesting such transfer any tax or other governmental charge required to be paid with respect to such transfer.

Whenever any Bond or Bonds shall be surrendered for transfer, the City shall execute and the Fiscal Agent shall authenticate and deliver a new Bond or Bonds, for a like aggregate principal amount of Bonds of authorized denominations and of the same maturity.

No transfers of Bonds shall be required to be made (i) within fifteen (15) days prior to the date established by the Fiscal Agent for selection of Bonds for redemption or (ii) with respect to a Bond after such Bond has been selected for redemption.

Section 2.07. Exchange of Bonds. Bonds may be exchanged at the Principal Office of the Fiscal Agent for a like aggregate principal amount of Bonds of authorized denominations and of the same maturity. The cost for any services rendered or any expenses incurred by the Fiscal Agent in connection with any such exchange shall be paid by the City. The Fiscal Agent shall collect from the Owner requesting such exchange any tax or other governmental charge required to be paid with respect to such exchange.

No exchanges of Bonds shall be required to be made (i) within fifteen (15) days prior to the date established by the Fiscal Agent for selection of Bonds for redemption or (ii) with respect to a Bond after such Bond has been selected for redemption.

Section 2.08. Bond Register. The Fiscal Agent will keep or cause to be kept, at its Principal Office, sufficient books for the registration and transfer of the Bonds (the "Bond Register"), which books shall show the series number, date, amount, rate of interest and Owner of each Bond and shall at all times be open to inspection by the City during regular business hours upon reasonable notice; and, upon presentation for such purpose, the Fiscal Agent shall, under such reasonable regulations as it may prescribe, register or transfer or cause to be registered or transferred, on said books, the ownership of the Bonds as hereinbefore provided.

Section 2.09. Temporary Bonds. The Bonds may be initially issued in temporary form exchangeable for definitive Bonds when ready for delivery. The temporary Bonds may be printed, lithographed or typewritten, shall be of such denominations as may be determined by the City, and may contain such reference to any of the provisions of this Agreement as may be appropriate. Every temporary Bond shall be executed by the City upon the same conditions and in substantially the same manner as the definitive Bonds. If the City issues temporary Bonds it will execute and furnish definitive Bonds without delay and thereupon the temporary Bonds shall be surrendered, for cancellation, in exchange for the definitive Bonds at the Principal Office of the Fiscal Agent or at such other location as the Fiscal Agent shall designate, and the Fiscal Agent shall authenticate and deliver in exchange for such temporary Bonds an equal aggregate principal amount of definitive Bonds of authorized denominations. Until so exchanged, the temporary bonds shall be entitled to the same benefits under this Agreement as definitive Bonds authenticated and delivered hereunder.

Section 2.10. Bonds Mutilated, Lost, Destroyed or Stolen. If any Bond shall become mutilated, the City shall execute, and the Fiscal Agent shall authenticate and deliver, a new Bond of like tenor and principal amount in exchange and substitution for the Bond so mutilated, but only upon surrender to the Fiscal Agent of the Bond so mutilated. Every mutilated Bond so surrendered to the Fiscal Agent shall be canceled by it and destroyed by the Fiscal Agent who shall deliver a certificate of destruction thereof to the City. If any Bond shall be lost, destroyed or stolen, evidence of such loss, destruction or theft may be submitted to the Fiscal Agent and, if such evidence be satisfactory to it and indemnity for the Fiscal Agent and the City satisfactory to the Fiscal Agent shall be given, the City shall execute, and the Fiscal Agent shall authenticate and deliver, a new Bond of like tenor and principal amount in lieu of and in substitution for the Bond so lost, destroyed or stolen. The City may require payment of a sum not exceeding the actual cost of preparing each new Bond delivered under this Section and of the expenses which may be incurred by the City and the Fiscal Agent for the preparation, execution, authentication and delivery. Any Bond delivered under the provisions of this Section in lieu of any Bond

alleged to be lost, destroyed or stolen shall constitute an original additional contractual obligation on the part of the City whether or not the Bond so alleged to be lost, destroyed or stolen is at any time enforceable by anyone, and shall be equally and proportionately entitled to the benefits of this Agreement with all other Bonds issued pursuant to this Agreement.

Section 2.11. Limited Obligation. All obligations of the City under this Agreement and the Bonds shall be special obligations of the City, payable solely from the Special Tax Revenues and the funds pledged therefore hereunder. Neither the full faith and credit nor the taxing power of the City (except to the limited extent set forth herein) or the State of California or any political subdivision thereof is pledged to the payment of the Bonds.

Section 2.12. Book-Entry Only System. DTC shall act as the initial Depository for the Bonds. One Bond for each maturity of the Bonds shall be initially executed, authenticated, and delivered as set forth herein as a separate fully registered certificate (in printed or typewritten form). Upon initial execution, authentication, and delivery, the ownership of the Bonds shall be registered in the Bond Register kept by the Fiscal Agent for the Bonds in the name of Cede & Co, as nominee of DTC or such nominee as DTC shall appoint in writing.

The Authorized Officers and the Fiscal Agent are hereby authorized to take any and all actions as may be necessary and not inconsistent with this Agreement to qualify the Bonds for the Depository's book-entry system, including the execution of the Depository's required representation letter.

With respect to Bonds registered in the Bond Register in the name of Cede & Co, as nominee of DTC, the Fiscal Agent shall not have any responsibility or obligation to any broker-dealer, bank, or other financial institution for which DTC holds Bonds as Depository from time to time (the "DTC Participants") or to any person for which a DTC Participant acquires an interest in the Bonds (the "Beneficial Owners"). Without limiting the immediately preceding sentence, the Fiscal Agent shall not have any responsibility or obligation with respect to (i) the accuracy of the records of DTC, Cede & Co, or any DTC Participant with respect to any ownership interest in the Bonds, (ii) the delivery to any DTC Participant, any Beneficial Owner, or any other person, other than DTC, of any notice with respect to the Bonds, including any notice of redemption, (iii) the selection by the Depository of the beneficial interests in the Bonds to be redeemed in the event the City elects to redeem the Bonds in part, (iv) the payment to any DTC Participant, any Beneficial Owner, or any other person, other than DTC, of any amount with respect to the principal of or interest on the Bonds, or (v) any consent given or other action taken by the Depository as Owner of the Bonds.

The Fiscal Agent may treat as and deem DTC to be the absolute Owner of each Bond for which DTC is acting as Depository for the purpose of payment of the principal of and interest on such Bonds, for the purpose of giving notices of redemption and other matters with respect to such Bonds, for the purpose of registering transfers with respect to such Bonds, and for all purposes whatsoever. The Fiscal Agent shall pay all principal of and interest on the Bonds only to the Owners as shown on the Registration Books, and all such payments shall be valid and effective to fully satisfy and discharge all obligations with respect to the principal of and interest on the Bonds to the extent of the sum or sums so paid.

No person other than an Owner, as shown on the Bond Register, shall receive a physical Bond. Upon delivery by DTC to the Fiscal Agent of written notice to the effect that DTC has determined to substitute a new nominee in place of Cede & Co., and subject to the

transfer provisions in Section 2.06 hereof, references to "Cede & Co." in this Section 2.12 shall refer to such new nominee of DTC.

DTC may determine to discontinue providing its services with respect to the Bonds at any time by giving written notice to the Fiscal Agent and the City during any time that the Bonds are Outstanding, and discharging its responsibilities with respect thereto under applicable law. The City may terminate the services of DTC with respect to the Bonds if it determines that DTC is unable to discharge its responsibilities with respect to the Bonds or that continuation of the system of book-entry transfers through DTC is not in the best interest of the Beneficial Owners, and the City shall mail notice of such termination to the Fiscal Agent.

Upon the termination of the services of DTC as provided in the previous paragraph, and if no substitute Depository willing to undertake the functions hereunder can be found which is willing and able to undertake such functions upon reasonable or customary terms, or if the City determines that it is in the best interest of the Beneficial Owners of the Bonds that they be able to obtain certificated Bonds, the Bonds shall no longer be restricted to being registered in the Bond Register of the Fiscal Agent in the name of Cede & Co., as nominee of DTC, but may be registered in whatever name or name the Owners shall designate at that time, in accordance with Section 2.06.

To the extent that the Beneficial Owners are designated as the transferee by the Owners, in accordance with Section 2.06, the Bonds will be delivered to such Beneficial Owners as soon as practicable.

Section 2.13. No Acceleration. The principal of the Bonds shall not be subject to acceleration hereunder. Nothing in this Section 2.13 shall in any way prohibit the redemption of Bonds under Section 2.03 hereof, or the defeasance of the Bonds and discharge of this Agreement under Section 9.03 hereof.

ARTICLE III

ISSUANCE OF BONDS

Section 3.01. Issuance and Delivery of Bonds. At any time after the execution of this Agreement, the City may issue the Bonds for the District in the aggregate principal amount set forth in Section 2.01 or as authorized in any supplemental agreement and deliver such Bonds to the Original Purchaser. The Authorized Officers of the City are hereby authorized and directed to deliver any and all documents and instruments necessary to cause the issuance of Bonds in accordance with the provisions of the Act, the Resolution and this Agreement, to authorize the payment of Costs of Issuance of the Bonds from the proceeds of the Bonds and to do and cause to be done any and all acts and things necessary or convenient for delivery of the Bonds to the Original Purchaser.

Section 3.02. Application of Proceeds of Sale of 2017 Bonds.

The proceeds of the purchase of the 2017 Bonds by the Original Purchaser in the amount of \$_____ (representing the principal of amount of the Bonds, less an underwriter's discount of \$_____ and plus a net original issue premium of \$_____), shall be paid to the Fiscal Agent, who shall forthwith deposit such proceeds on the Closing Date as follows:

- (i) \$_____ of the proceeds shall be transferred to the Escrow Agent for deposit into the Escrow Fund established and held by the Escrow Agent under and pursuant to the Escrow Agreement;
- (ii) Deposit in the 2017 Reserve Account of the Reserve Fund \$_____;
- (iii) Deposit in the 2017 Costs of Issuance Fund \$_____.

Section 3.03. Special Tax Fund.

(A) Establishment of Special Tax Fund. There is hereby established as a separate fund to be held by the Treasurer, the Sunridge Park Area Community Facilities District No. 2004-1 Special Tax Fund. Within the Special Tax Fund, the Treasurer shall establish and maintain two accounts, (i) the Debt Service Account, to the credit of which the City shall deposit, immediately upon receipt, all Special Tax Revenues received by the City, and (ii) the Surplus Account, to the credit of which the City shall deposit surplus Special Tax Revenues described in Section 3.03(B) below. Moneys in the Special Tax Fund shall be held in trust by the City for the benefit of the City and the Owners of the Bonds, shall be disbursed as provided below and, pending any disbursement, shall be subject to a lien in favor of the Owners of the Bonds. For clarity, the Special Taxes received by the City up to the Administrative Expenses Cap shall not be considered Special Tax Revenues and shall not be deposited to the Special Tax Fund.

(B) Disbursements. All Special Tax Revenues shall be deposited in the Debt Service Account upon receipt. No later than ten (10) Business Days prior to each Interest Payment Date, the City shall withdraw from the Debt Service Account of the Special Tax Fund and transfer (i) to the Fiscal Agent for deposit in the Reserve Fund an amount such that the amount then on deposit therein is equal to the Reserve Requirement, and (ii) to the Fiscal

Agent for deposit in the Bond Fund an amount, taking into account any amounts then on deposit in the Bond Fund such that the amount in the Bond Fund equals the principal, including any mandatory sinking fund payments, premium, if any, and interest due on the Bonds on the next Interest Payment Date. After the transfers under subsections (i) and (ii) have been made, the City may, on or after September 15th of each year transfer to the Surplus Account the amount remaining in the Debt Service Account.

From time to time, the City may withdraw from the Surplus Account of the Special Tax Fund amounts needed to pay costs of the Project or incidental expenses of the District authorized under the Act, including Administrative Expenses in excess of the Administrative Expenses Cap. Moneys in the Surplus Account may, at the City's discretion, also be used to pay the principal of, premium, if any, and interest on the Bonds or to replenish the Reserve Fund to the amount of the Reserve Requirement.

(C) Investment. Moneys in the Special Tax Fund shall be invested and deposited in accordance with Section 6.01. Interest earnings and profits resulting from such investment and deposit shall be retained in the Special Tax Fund to be used for the purposes thereof.

Section 3.04. 2017 Costs of Issuance Fund.

(A) Establishment of 2017 Costs of Issuance Fund. There is hereby established as a separate fund to be held by the Fiscal Agent, the Sunridge Park Area Community Facilities District No. 2004-1 Special Tax Refunding Bonds Series 2017 Costs of Issuance Fund, to the credit of which a deposit shall be made as required by Section 3.02. Moneys in the 2017 Costs of Issuance Fund shall be held in trust by the Fiscal Agent and shall be disbursed as provided in subsection (B) of this Section for the payment or reimbursement of Costs of Issuance of the 2017 Bonds.

(B) Disbursement. Amounts in the 2017 Costs of Issuance Fund shall be disbursed from time to time to pay Costs of Issuance, as set forth in an Officer's Certificate containing respective amounts to be paid to the designated payees, signed by the Treasurer or Finance Director or a designee thereof and delivered to the Fiscal Agent. The Fiscal Agent shall pay all Costs of Issuance of the 2017 Bonds upon receipt of an invoice from any such payee which requests payment in an amount which is less than or equal to the amount set forth with respect to such payee in such Officer's Certificate, or upon receipt of an Officer's Certificate requesting payment of a Cost of Issuance not listed on the initial Officer's Certificate delivered to the Fiscal Agent on the Closing Date of the 2017 Bonds. The Fiscal Agent shall maintain the 2017 Costs of Issuance Fund for a period of 3 months, from the Closing Date of the 2017 Bonds and then shall transfer any moneys remaining therein, including any investment earnings thereon, to the 2017 Costs of Issuance Fund shall be closed. Thereafter, every invoice received by the Fiscal Agent shall be submitted to the Treasurer or Finance Director for payment from amounts on deposit in the Special Tax Fund.

(C) Investment. Moneys in the 2017 Costs of Issuance Fund shall be invested and deposited in accordance with Section 6.01. Interest earnings and profits resulting from said investment shall be retained by the Fiscal Agent in the 2017 Costs of Issuance Fund to be used for the purposes of such fund.

ARTICLE IV

SPECIAL TAX REVENUES; BOND FUND AND RESERVE FUND

Section 4.01. Pledge of Special Tax Revenues and Other Amounts. All of the Special Tax Revenues and all moneys deposited in the Bond Fund, the Reserve Fund and, until disbursed as provided herein and the Special Tax Fund are hereby pledged to secure the repayment of the Bonds. Such pledge shall constitute a first lien on the Special Tax Revenues and said amounts. The Special Tax Revenues and all moneys deposited into such funds (except as otherwise provided herein) are hereby dedicated in their entirety to the payment of the principal of, including any mandatory sinking fund payments, and interest and any premium on, the Bonds as provided herein and in the Act until all of the Bonds have been paid and retired or until moneys or Federal Securities have been set aside irrevocably for that purpose in accordance with Section 9.03.

Amounts in the 2017 Costs of Issuance Fund are not pledged to the repayment of the Bonds. The facilities acquired with the proceeds of the Prior Bonds and the amounts deposited into the Escrow Fund pursuant to Section 3.02 are not in any way pledged to pay the Debt Service on the Bonds. Any proceeds of condemnation, destruction or other disposition of any facilities financed with the proceeds of the Prior Bonds are not pledged to pay the Debt Service on the Bonds and are free and clear of any lien or obligation imposed hereunder.

Section 4.02. Bond Fund.

(A) Establishment of Bond Fund. There is hereby established as a separate fund to be held by the Fiscal Agent, the Sunridge Park Area Community Facilities District No. 2004-1 Bond Fund, to the credit of which deposits shall be made as required by Section 3.03 and any other amounts required to be deposited therein by this Agreement or the Act. Within the Bond Fund, the Fiscal Agent shall establish a Prepayment Account and deposit therein moneys received, if any, from prepayments of the Special Tax pursuant to Section 2.03(A)(ii). Moneys in the Bond Fund shall be held in trust by the Fiscal Agent for the benefit of the Owners of the Bonds, shall be disbursed for the payment of the principal of, and interest and any premium on, the Bonds as provided below, and, pending such disbursement, shall be subject to a lien in favor of the Owners of the Bonds.

(B) Disbursements. On each Interest Payment Date, the Fiscal Agent shall withdraw from the Bond Fund and pay to the Owners of the Bonds the principal of, and interest and any premium, then due and payable on the Bonds, including any amounts due on the Bonds by reason of the sinking payments set forth in Section 2.03(A)(iii) or any redemption of the Bonds as provided under Section 2.03(A)(i) or 2.03(A)(ii). Moneys in the Prepayment Account shall be disbursed for redemption of Bonds as instructed by the City.

In the event that amounts in the Bond Fund are insufficient to pay regularly scheduled payments of principal of and interest on the Bonds, the Fiscal Agent shall withdraw from the Reserve Fund to the extent of any funds therein, the amount of such insufficiency, and the Fiscal Agent shall provide written notice to the Finance Director of the amounts so withdrawn from the Reserve Fund. Amounts so withdrawn from the Reserve Fund shall be deposited in the Bond Fund.

If, after the foregoing transfer, there are insufficient funds in the Bond Fund to make the payments provided for to pay regularly scheduled payments of principal of and interest on the Bonds, the Fiscal Agent shall apply the available funds first to the payment of interest on the Bonds, then to the payment of principal due on the Bonds other than by reason of sinking payments, and then to payment of principal due on the Bonds by reason of sinking payments. Any sinking payment not made as scheduled shall be added to the sinking payment to be made on the next sinking payment date.

(C) Investment. Moneys in the Bond Fund shall be invested and deposited in accordance with Section 6.01. Interest earnings and profits resulting from such investment and deposit shall be retained in the Bond Fund to be used for the purposes of such fund.

(D) Deficiency. If ten days before any Interest Payment Date it appears to the Fiscal Agent that there is a danger of deficiency in the Bond Fund and that the Fiscal Agent may be unable to pay regularly scheduled debt service on the Bonds in a timely manner, the Fiscal Agent shall report to the Treasurer or Finance Director such fact. The City covenants to increase the levy of the Special Taxes in the next Fiscal Year (subject to the maximum amount authorized by the Resolution of Formation) in accordance with the procedures set forth in the Act for the purpose of curing Bond Fund deficiencies.

If on any Interest Payment Date the Fiscal Agent is unable to pay principal, interest and premium, if any, due on any Interest Payment Date for the Bonds due to insufficient funds in the Bond Fund, or if funds are withdrawn from the Reserve Fund to pay principal and/or interest on the Bonds the Fiscal Agent shall notify the Treasurer or Finance Director in writing of such fact, and the Treasurer or Finance Director shall notify CDIAC of such fact within 10 days of such Interest Payment Date. The Fiscal Agent has no obligation under this Agreement to provide notice or disclosure to the Bondowners of insufficient funds or anticipation of deficiency in the Bond Fund.

Section 4.03. Reserve Fund.

(A) Establishment of Fund. There is hereby established as a separate fund to be held by the Fiscal Agent, the Sunridge Park Area Community Facilities District No. 2004-1 Reserve Fund, and within such fund the "2017 Reserve Account", to the credit of which a deposit shall be made as required by Section 3.02. Moneys in the Reserve Fund shall be held in trust by the Fiscal Agent for the benefit of the Owners of the Bonds as a reserve for the payment of principal of, and interest on, the Bonds and shall be subject to a lien in favor of the Owners of the Bonds.

The City has the right at any time to cause the Fiscal Agent to release funds from the Reserve Fund, in whole or in part, by tendering to the Fiscal Agent: (1) a Qualified Reserve Fund Credit Instrument, and (2) an opinion of Bond Counsel stating that such release will not, of itself, cause the portion of the interest on the Bonds to become includable in gross income for purposes of federal income taxation. Upon tender of such items to the Fiscal Agent, the Fiscal Agent will transfer such funds from the Reserve Fund to the City.

(B) Use of Fund. Except as otherwise provided in this Section, all amounts deposited in the Reserve Fund shall be used and withdrawn by the Fiscal Agent solely for the purpose of making transfers to the Bond Fund in the event of any deficiency within five days prior to any Interest Payment Date in the Bond Fund of the amount required for payment of the principal of, and interest on, the Bonds on such Interest Payment Date. Whenever transfer is

made from the Reserve Fund to the Bond Fund due to a deficiency in the Bond Fund, the Fiscal Agent shall provide written notice thereof to the Treasurer or the Finance Director.

(C) Transfer of Excess of Reserve Requirement. Whenever, on the Business Day prior to any Interest Payment Date, the amount in the Reserve Fund exceeds the then applicable Reserve Requirement, the Fiscal Agent shall provide written notice to the Treasurer or Finance Director of the amount of the excess and, following any transfer required pursuant to Section 4.03(D) below, shall transfer an amount equal to the excess from the Reserve Fund to the Bond Fund to be used for the payment of the principal of and interest on the Bonds in accordance with Section 4.02.

(D) Transfer for Rebate Purposes. Investment earnings on amounts in the Reserve Fund may be withdrawn from the Reserve Fund for purposes of making payment to the federal government to comply with Section 6.02.

(E) Transfer When Balance Exceeds Outstanding Bonds. Whenever the balance in the Reserve Fund exceeds the amount required to redeem or pay the Outstanding Bonds, including interest accrued to the date of payment or redemption and premium, if any, due upon redemption, and after making any transfer required under Section 4.03(D) above and upon receipt of an Officer's Certificate directing it to do so, the Fiscal Agent shall transfer the amount in the Reserve Fund to the Bond Fund to be applied, on the next succeeding Interest Payment Date to the payment and redemption, in accordance with Section 4.02 or 2.03 as applicable, of all of the Outstanding Bonds. In the event that the amount so transferred from the Reserve Fund to the Bond Fund exceeds the amount required to pay and redeem the Outstanding Bonds, the balance in the Reserve Fund shall be transferred to the City, after payment of any amounts due the Fiscal Agent hereunder, to be used for any lawful purpose of the City.

Notwithstanding the foregoing, no amounts shall be transferred from the Reserve Fund pursuant to this Section 4.03(E) until after the calculation, pursuant to Section 6.02, of any amounts due to the federal government following payment of the Bonds and withdrawal of any such amount under Section 4.03(D) for purposes of making such payment to the federal government, and payment of any fees and expenses due to the Fiscal Agent.

(F) Investment. Moneys in the Reserve Fund shall be invested and deposited in accordance with Section 6.01. Interest earnings and profits resulting from the investment of moneys in the Reserve Fund and other moneys in the Reserve Fund will remain therein until the balance exceeds the Reserve Requirement; any amounts in excess of the Reserve Requirement will be transferred to the Bond Fund to be used for the payment of the principal of and interest on the Bonds.

ARTICLE V

OTHER COVENANTS OF THE CITY

Section 5.01. Punctual Payment. The City will punctually pay or cause to be paid the principal of, and interest and any premium on, the Bonds when and as due in strict conformity with the terms of this Agreement, and it will faithfully observe and perform all of the conditions covenants and requirements of this Agreement and all Supplemental Agreements and of the Bonds.

Section 5.02. Limited Obligation. The Bonds are limited obligations of the City on behalf of the District and are payable solely from and secured solely by the Special Tax Revenues and the amounts in the Bond Fund, the Reserve Fund and the Special Tax Fund created hereunder.

Section 5.03. Extension of Time for Payment. In order to prevent any accumulation of claims for interest after maturity, the City shall not, directly or indirectly, extend or consent to the extension of the time for the payment of any claim for interest on any of the Bonds and shall not, directly or indirectly, be a party to the approval of any such arrangement by purchasing or funding said claims for interest or in any other manner. In case any such claim for interest shall be extended or funded, whether or not with the consent of the City, such claim for interest so extended or funded shall not be entitled, in case of default hereunder, to the benefits of this Agreement, except subject to the prior payment in full of the principal of all of the Bonds then Outstanding and of all claims for interest which shall not have been so extended or funded.

Section 5.04. Against Encumbrances. The City will not encumber, pledge or place any charge or lien upon any of the Special Tax Revenues or other amounts pledged to the Bonds superior to or on a parity with the pledge and lien herein created for the benefit of the Bonds, except as permitted by this Agreement.

Section 5.05. Books and Accounts. The City will keep, or cause to be kept, proper books of record and accounts, separate from all other records and accounts of the City, in which complete and correct entries shall be made of all transactions relating to the expenditure of amounts disbursed from the Special Tax Fund and to the Special Tax Revenues. Such books of record and accounts shall at all times during business hours be subject to the inspection of the Owners of not less than ten percent (10%) of the principal amount of the Bonds then Outstanding, or their representatives duly authorized in writing.

The Fiscal Agent will keep, or cause to be kept, proper books of record and accounts, separate from all other records and accounts of the Fiscal Agent, in which complete and correct entries shall be made of all transactions of the Fiscal Agent relating to the expenditure of amounts disbursed from the Bond Fund, the Reserve Fund and the 2017 Costs of Issuance Fund. Such books of record and accounts shall at all times during business hours and upon reasonable prior notice, be subject to the inspection of the City and the Owners of not less than ten percent (10%) of the principal amount of the Bonds then Outstanding, or their representatives duly authorized in writing.

Section 5.06. Protection of Security and Rights of Owners. The City will preserve and protect the security of the Bonds and the rights of the Owners, and will warrant and defend their rights against all claims and demands of all persons. From and after the delivery of any of the Bonds by the City, the Bonds shall be incontestable by the City.

Section 5.07. Compliance with Law; Completion of Project. The City will comply with all applicable provisions of the Act and the law in completing the acquisition and construction of the Project; provided that the City shall have no obligation to advance any funds to complete the Project.

Section 5.08. Private Activity Bond Limitation. The City shall assure that the proceeds of the Bonds are not so used as to cause the Bonds to satisfy the private business tests of Section 141(b) of the Code or the private loan financing test of Section 141(c) of the Code.

Section 5.09. Federal Guarantee Prohibition. The City shall not take any action or permit or suffer any action to be taken if the result of the same would be to cause any of the Bonds to be "federally guaranteed" within the meaning of Section 149(b) of the Code.

Section 5.10. Collection of Special Tax Revenues. The City shall comply with all requirements of the Act so as to assure the timely collection of Special Tax Revenues, including without limitation, the enforcement of delinquent Special Taxes.

On or within five (5) Business Days of each June 1, the Fiscal Agent shall provide the Treasurer or Finance Director with a notice stating the amount then on deposit in the Bond Fund and the Reserve Fund. The receipt of such notice by the Treasurer or Finance Director shall in no way affect the obligations of the Treasurer or Finance Director under the following two paragraphs. Upon receipt of such notice, the Treasurer shall communicate with the Finance Director to ascertain the relevant parcels on which the Special Taxes are to be levied, taking into account any parcel splits during the preceding and then current year.

The City shall effect the levy of the Special Taxes each Fiscal Year in accordance with the Ordinance such that the computation of the levy is complete before the final date on which the County Auditor will accept the transmission of the Special Tax amounts for the parcels within the District for inclusion on the next secured real property tax roll. Upon the completion of the computation of the amounts of the levy, the City shall prepare or cause to be prepared, and shall transmit to the Finance Director, such data as the County Auditor requires to include the levy of the Special Taxes on the next secured real property tax roll.

The City shall fix and levy the amount of Special Taxes within the District required for the payment of principal of and interest on any outstanding Bonds of the District becoming due and payable during the ensuing year, including any necessary replenishment or expenditure of the Reserve Fund for the Bonds and an amount estimated to be sufficient to pay the Administrative Expenses during such year, all in accordance with the rate and method of apportionment of the Special Taxes for the District and the Ordinance. In any event, the Special Taxes so levied shall not exceed the authorized amounts as provided in the proceedings pursuant to the Resolution of Formation.

The Special Taxes shall be payable and be collected in the same manner and at the same time and in the same installment as the general taxes on real property are payable, and have the same priority, become delinquent at the same times and in the same proportionate amounts and bear the same proportionate penalties and interest after delinquency as do the general taxes on real property. Notwithstanding the foregoing, the Special Taxes may be collected in such other manner as the City shall prescribe if necessary to pay the debt service on the Bonds.

Section 5.11. Further Assurances. The City will adopt, make, execute and deliver any and all such further resolutions, instruments and assurances as may be reasonably necessary or proper to carry out the intention or to facilitate the performance of this Agreement, and for the better assuring and confirming unto the Owners of the rights and benefits provided in this Agreement.

Section 5.12. No Arbitrage. The City shall not take, or permit or suffer to be taken by the Fiscal Agent or otherwise, any action with respect to the gross proceeds of the Bonds which if such action had been reasonably expected to have been taken, or had been deliberately and intentionally taken, on the Closing Date would have caused the Bonds to be "arbitrage bonds" within the meaning of Section 148 of the Code and Regulations.

Section 5.13. Maintenance of Tax-Exemption. The City shall take all actions necessary to assure the exclusion of interest on the Bonds from the gross income of the Owners of the Bonds to the same extent as such interest is permitted to be excluded from gross income under the Code as in effect on the date of issuance of the Bonds.

Section 5.14. Annual State Reports. The following requirements shall apply to the Bonds:

(A) Annual Reporting. Not later than October 30 of each calendar year, beginning with the October 30 first succeeding the date of the Bonds, and in each calendar year thereafter until the October 30 following the final maturity of the Bonds, the Treasurer shall prepare and supply the California Debt and Investment Advisory Commission, by mail, postage prepaid, with the information required under Section 53359.5(c) of the Act. The annual reporting shall be made using such form or forms as may be prescribed by CDIAC.

(B) Other Reporting. If within 10 days prior to any Interest Payment Date it appears to the Fiscal Agent that there is a danger of deficiency in the Bond Fund and that the Fiscal Agent may be unable to pay regularly scheduled debt service on the Bonds in a timely manner or if the Fiscal Agent is unable to pay principal, interest and premium, if any, due on any Interest Payment Date for the Bonds due to insufficient funds in the Bond Fund, or if funds are withdrawn from the Reserve Fund to pay principal and/or interest on the Bonds the Treasurer or the Finance Director shall make the reports required under Section 4.02(D) hereof.

(C) Amendment. The reporting requirements of this Section 5.14 shall be amended from time to time, without action by the City or the Fiscal Agent, to reflect any amendments to Section 53359.5(b) or Section 53359.5(c) of the Act.

(D) No Liability. None of the City and its officers, agents and employees, the Treasurer or the Fiscal Agent shall be liable for any inadvertent error in reporting the information required by this Section 5.14.

Section 5.15. Covenant to Foreclose. The City hereby covenants with and for the benefit of the Owners of the Bonds that it will annually on or before September 1 of each year review the public records of the County of Sacramento relating to the collection of the Special Tax in order to determine the amount of the Special Tax collected in the prior Fiscal Year, and if the City determines on the basis of such review that the amount so collected is deficient by more than five percent (5%) of the total amount of the Special Tax levied in such Fiscal Year, it will within thirty (30) days thereafter institute foreclosure proceedings as authorized by the Act in order to enforce the lien of the delinquent installment of the Special Tax against each

separate lot or parcel of land in the District for which such installment of the Special Tax is delinquent, and will diligently prosecute and pursue such foreclosure proceedings to judgment and sale; *provided*, that if the City determines on the basis of such review that (a) the amount so collected is deficient by less than 5% of the total amount of the Special Tax levied in the District in such Fiscal Year, but that property owned by any single property owner in the District is delinquent by more than \$5,000 with respect to the Special Tax due and payable by such property owner in such Fiscal Year, or (b) that property owned by any single property owner in the District is delinquent cumulatively by more than \$3,000 with respect to the current and past Special Tax due (irrespective of the total delinquencies in the District) then the City will institute, prosecute and pursue such foreclosure proceedings in the time and manner provided herein against each such property owner. The Treasurer or Finance Director shall notify the City Attorney of any such delinquency of which it is aware, and the City Attorney shall commence, or cause to be commenced, such proceedings.

Section 5.16. Continuing Disclosure to Owners. The City hereby covenants and agrees that it will comply with and carry out all of the provisions of the Continuing Disclosure Agreement. Notwithstanding any other provision of this Agreement, failure of the City to comply with the Continuing Disclosure Agreement shall not be considered a default hereunder; however, any Participating Underwriter or any holder or beneficial owner of the Bonds may take such actions as may be necessary and appropriate to compel performance by the City of its obligations thereunder, including seeking mandate or specific performance by court order.

Section 5.17. Additional Bonds.

(a) Issuance of Additional Series of Bonds. In addition to the Bonds, the City may, by a Supplemental Agreement, authorize the issuance of Additional Bonds, payable from Special Taxes and secured, unless otherwise provided in the Supplemental Agreement, by the Special Tax Revenues equally and ratably with 2017 Bonds previously issued, and the City may issue, and the Fiscal Agent may authenticate and deliver to the purchaser thereof, Bonds of any series so established, in such principal amount as shall be determined by the City, but only upon compliance by the City with the requirements set forth in the Supplemental Agreement, and subject to the following specific conditions, which are hereby made conditions precedent to the issuance of any such series of Additional Bonds:

- (i) No default in the Bonds shall have occurred and then be continuing.
- (ii) The Supplemental Agreement providing for the issuance of the Additional Bonds shall specify the purpose for which such Additional Bonds is being issued, which shall be one or more of the following:
 - (A) to provide moneys needed to construct and acquire the Project, or
 - (B) to refund all or part of the Bonds or Additional Bonds then Outstanding, by depositing in trust with the Fiscal Agent, moneys or Federal Securities in the amount necessary to discharge all liability of the City with respect to the bonds to be refunded as provided in Section 9.03.

The Supplemental Agreement may, but is not required, provide for the payment of expenses incidental to such purposes, including the costs of issuance of such Additional Bonds, interest on Bonds of such Series for any period authorized under the Act and, in the case of Bonds issued to refund other

Bonds, expenses incident to calling, redeeming, paying or otherwise discharging the Bonds to be refunded.

(iii) The Supplemental Agreement providing for the issuance of such Series shall also require that there be deposited into a subaccount in the Reserve Fund created under the Supplemental Agreement, forthwith upon the receipt of the proceeds of the sale of such Series, an amount at least equal to the Reserve Requirement with respect to the Outstanding Bonds. Said deposit may be made from the proceeds of the sale of such Series or by the City or from a Qualified Reserve Fund Credit Instrument, or from any combination thereof, as provided in the Supplemental Agreement.

(iv) The Bonds of such Series shall be payable as to principal on September 1 in each year in which principal becomes due, and shall be payable as to interest semiannually on March 1 and September 1.

(v) Fixed serial maturities or sinking fund payments, or any combination thereof, shall be established in amounts sufficient to provide for the retirement of all of the Bonds of such Series on or before their respective maturity dates.

(vi) The aggregate principal amount of all additional Series of Bonds plus the Series 2017 Bonds (not including refunding bonds) shall not exceed the total amount of Bonds authorized to be issued.

(vii) After giving effect to the issuance of such Series of Bonds:

(A) For each Bond Year that previously issued Bonds and the Additional Bonds will be outstanding, projected Net Maximum Annual Special Taxes in each Fiscal Year are equal to or greater than one hundred ten percent (110%) of Debt Service due in the Bond Year that begins in the corresponding Fiscal Year; and

(B) The aggregate value of all parcels in the District subject to the Special Tax, including then existing improvements and any facilities to be constructed or acquired with the proceeds of the proposed series of Bonds, as determined by an MAI appraisal or, in the alternative, the assessed value of all such parcels and improvements thereon (and improvements to be financed from proceeds of the Bonds proposed to be issued) as shown on the then current County tax roll, or by a combination of both methods is at least 6.00 times the sum of (i) the aggregate principal amount of all Bonds then outstanding plus (ii) the aggregate principal amount of the series of Bonds proposed to be issued, plus (iii) the aggregate principal amount of any bonds then outstanding and payable from assessments which are a lien against property in the District, plus (iv) a portion of the aggregate principal amount of all Mello-Roos bonds, other than Bonds then outstanding, and payable at least partially from special taxes to be levied on parcels of land subject to the Special Tax within the District (the "Other Mello-Roos Bonds") equal to the aggregate principal amount of the Other Mello-Roos Bonds multiplied by a fraction, the numerator of which is the amount of special taxes levied for the Other Mello-Roos Bonds on parcels of land within the District subject to the Special Tax, and the denominator of which is the total amount of special taxes levied for the Other Mello-Roos Bonds on all parcels of land subject to the Special Tax against which the special taxes are levied to pay

the Other Mello-Roos Bonds, based upon information from the most recent available fiscal year.

The limitations contained in the foregoing paragraph (vii) above shall not be applicable to Additional Bonds which are refunding bonds if the annual debt service on the refunding bonds is less than the annual debt service on the bonds refunded for each year such refunding bonds are scheduled to be outstanding.

Nothing in this Section or in this Agreement contained shall prevent or be construed to prevent the Supplemental Agreement providing for the issuance of Additional Bonds from pledging or otherwise providing, in addition to the security given or intended to be given by this Agreement, additional security for the benefit of such Additional Bonds or any portion thereof.

(b) Proceedings for Issuance of Additional Series of Bonds. Whenever the City shall determine to issue an additional Series of Bonds, the City shall authorize the execution of a Supplemental Agreement specifying the principal amount and prescribing the forms of Bonds of such additional Series and providing the terms, conditions, distinctive designation, denominations, methods of numbering, date, maturity date or dates, interest rate or rates (or the manner of determining same), interest payment dates, redemption provisions (including the amount and dates of sinking fund payments, if any), place or places of payment of principal or redemption price, if any, application of the proceeds thereof and any other provisions respecting the Bonds of such Series not inconsistent with the terms of this Fiscal Agent Agreement.

Before such additional Series of Bond shall be issued and delivered, the Fiscal Agent shall receive a Certificate of the City stating that, to the best knowledge of the City after reasonable investigation, the requirements of Section 5.17(a) are met, and the City shall file the following documents with the Fiscal Agent:

(i) an executed copy of the Supplemental Agreement authorizing such Series.

(ii) a certificate of an independent special tax consultant showing that the requirements of clause (A) of subsection (vii) of Section 5.17(a) are satisfied.

(iii) a valuation of taxable property within the District, showing that the requirements of clause (B) of subsection (vi) of Section 5.17(a) are satisfied.

(iv) an Opinion of Counsel that the execution of the Supplemental Agreement has been duly authorized by the City in accordance with this Fiscal Agent Agreement; that all actions required to be taken by the City with respect to the issuance of the additional Series of Bonds have been taken; that such Series, when duly executed by the City and authenticated and delivered by the Fiscal Agent, will be valid and binding limited obligations of the City; that upon the delivery by the Fiscal Agent, will be valid and binding limited obligations of the City; that upon the delivery of such Series the aggregate principal amount of Bonds then Outstanding will not exceed the amount permitted by law or by the Fiscal Agent Agreement; and that the issuance of such Series will not cause the interest on any Bonds previously issued to be includable in the gross income of any Bonds for purposes of federal income taxation.

Section 5.18. Yield of the Bonds. In determining the yield of the Bonds to comply with Section 5.13 and 6.02 hereof, the City will take into account redemption (including premium, if

any) in advance of maturity based on the reasonable expectations of the City, as of the Closing, without regard to whether or not redemption moneys are received or Bonds are redeemed.

ARTICLE VI

INVESTMENTS; DISPOSITION OF INVESTMENT PROCEEDS; LIABILITY OF THE CITY

Section 6.01. Deposit and Investment of Moneys in Funds. Subject in all respects to the provisions of Section 6.02, moneys in any fund or account created or established by this Agreement and held by the Fiscal Agent, shall be invested by the Fiscal Agent in Permitted Investments, as directed pursuant to an Officer's Certificate filed with the Fiscal Agent at least two (2) Business Days in advance of the making of such investments. In the absence of any such Officer's Certificate, the Fiscal Agent shall invest any such moneys in Permitted Investments described in clause (vii) of the definition thereof which by their terms mature prior to the date on which such moneys are required to be paid out hereunder. Subject in all respects to the provisions of Section 6.02, moneys in any fund or account created or established by this Agreement and held by the Treasurer or Finance Director shall be invested by the Treasurer or Finance Director in any lawful investments that the City may make, which by their terms mature prior to the date on which such moneys are required to be paid out hereunder. Obligations purchased as an investment of moneys in any fund shall be deemed to be part of such fund or account, subject, however, to the requirements of this Agreement for transfer of interest earnings and profits resulting from investment of amounts in funds and accounts.

The Fiscal Agent, Treasurer or Finance Director may act as principal or agent in the acquisition or disposition of any investment. Neither the Fiscal Agent, the Treasurer or the Finance Director shall incur any liability for losses arising from any investments made pursuant to this Section. Any losses arising from any investments made pursuant to this Section shall be offset against interest earnings and profits retained in the same fund.

Except as otherwise provided in the next sentence, all investments of amounts deposited in any fund or account created by or pursuant to this Agreement, or otherwise containing gross proceeds of the Bonds (within the meaning of Section 148 of the Code), shall be acquired, disposed of, and valued (as of the date that valuation is required by this Agreement or the Code) at Fair Market Value. For purposes of any Fair Market Value determination hereunder, the Fiscal Agent shall be entitled to conclusively rely on an Officer's Certificate of the City and shall be fully protected in relying thereon. Investments in funds or accounts (or portions thereof) that are subject to a yield restriction under applicable provisions of the Code and (unless valuation is undertaken at least annually) investments in the Reserve Fund shall be valued at their present value (within the meaning of Section 148 of the Code).

Investments in any and all funds and accounts may be commingled in a separate fund or funds for purposes of making, holding and disposing of investments, notwithstanding provisions herein for transfer to or holding in or to the credit of particular funds or accounts of amounts received or held by the Fiscal Agent or the Treasurer hereunder, provided that the Fiscal Agent or the Treasurer, as applicable, shall at all times account for such investments strictly in accordance with the funds and accounts to which they are credited and otherwise as provided in this Agreement.

The Fiscal Agent, the Treasurer or the Finance Director, as applicable, shall sell or present for redemption, any investment security whenever it shall be necessary to provide moneys to meet any required payment, transfer, withdrawal or disbursement from the fund or account to which such investment security is credited and neither the Fiscal Agent nor the

Treasurer shall be liable or responsible for any loss resulting from the acquisition or disposition of such investment security in accordance herewith.

The City acknowledges that to the extent regulations of the Comptroller of the Currency or other applicable regulatory entity grant the City the right to receive brokerage confirmations of security transactions as they occur, the City specifically waives receipt of such confirmations to the extent permitted by law. The Fiscal Agent will furnish the City periodic cash transaction statements which include detail for all investment transactions made by the Fiscal Agent hereunder.

Section 6.02. Rebate of Excess Investment Earnings to the United States. The City covenants to calculate and rebate to the federal government, in accordance with the Regulations, excess investment earnings to the extent required by Section 148(f) of the Code.

The City shall notify the Fiscal Agent of any amounts determined to be due to the federal government, and the Fiscal Agent shall, upon receipt of an Officer's Certificate of the City, withdraw such amounts from the Reserve Fund pursuant to Section 4.03(D), and pay such amounts to the federal government as required by the Code and the Regulations. In the event of any shortfall in amounts available to make such payments under Section 4.03(D), the Fiscal Agent shall notify the Finance Director in writing of the amount of the shortfall and the Finance Director shall make such payment from any amounts available in the Special Tax Fund. Any fees or expenses incurred by the Fiscal Agent or the City under or pursuant to this Section 6.02 shall be Administrative Expenses.

In order to provide for the administration of this Section 6.02, the City may provide for the employment of independent attorneys, accountants and consultants compensated on such reasonable basis as the City may deem appropriate.

Section 6.03. Limited Obligation. The City's obligations hereunder are limited obligations of the City on behalf of the District and are payable solely from and secured solely by the Special Tax Revenues and the amounts in the Special Tax Fund, the Bond Fund and the Reserve Fund created hereunder.

ARTICLE VII

THE FISCAL AGENT

Section 7.01. Appointment of Fiscal Agent. U.S. Bank National Association, at its Principal Office, is hereby appointed Fiscal Agent for the Bonds. The Fiscal Agent undertakes to perform such duties, and only such duties, as are specifically set forth in this Agreement, and no implied covenants or obligations shall be read into this Agreement against the Fiscal Agent.

Any company into which the Fiscal Agent may be merged or converted or with which it may be consolidated or any company resulting from any merger, conversion or consolidation to which it shall be a party or any company to which the Fiscal Agent may sell or transfer all or substantially all of its corporate trust business, provided such company shall be eligible under the following paragraph of this Section, shall be the successor to such Fiscal Agent without the execution or filing of any paper or any further act, anything herein to the contrary notwithstanding.

The City may remove the Fiscal Agent initially appointed, and any successor thereto, and may appoint a successor or successors thereto, but any such successor shall be a bank or trust company having a combined capital (exclusive of borrowed capital) and surplus of at least Fifty Million Dollars (\$50,000,000) including, for such purpose, the combined capital and surplus of any parent holding company, and subject to supervision or examination by federal or state authority. If such bank or trust company publishes a report of condition at least annually, pursuant to law or to the requirements of any supervising or examining authority above referred to, then for the purposes of this Section 7.01, combined capital and surplus of such bank or trust company shall be deemed to be its combined capital and surplus as set forth in its most recent report of condition so published.

The Fiscal Agent may at any time resign by giving written notice to the City and by giving to the Owners notice by mail of such resignation. Upon receiving notice of such resignation, the City shall promptly appoint a successor Fiscal Agent by an instrument in writing. Any resignation or removal of the Fiscal Agent shall become effective upon acceptance of appointment by the successor Fiscal Agent.

If no appointment of a successor Fiscal Agent shall be made pursuant to the foregoing provisions of this Section within thirty (30) days after the Fiscal Agent shall have given to the City written notice or after a vacancy in the office of the Fiscal Agent shall have occurred by reason of its inability to act, the Fiscal Agent or any Bondowner may apply to any court of competent jurisdiction to appoint a successor Fiscal Agent. Said court may thereupon, after such notice, if any, as such court may deem proper, appoint a successor Fiscal Agent.

Section 7.02. Liability of Fiscal Agent. The recitals of facts, covenants and agreements herein and in the Bonds contained shall be taken as statements, covenants and agreements of the City, and the Fiscal Agent assumes no responsibility for the correctness of the same, or makes any representations as to the validity or sufficiency of this Agreement or of the Bonds, or shall incur any responsibility in respect thereof, other than in connection with the duties or obligations herein or in the Bonds assigned to or imposed upon it. The Fiscal Agent shall not be liable in connection with the performance of its duties hereunder, except for its own negligence or willful default. The Fiscal Agent assumes no responsibility or liability for any information, statement or recital in any offering memorandum or other disclosure material prepared or

distributed with respect to the issuance of the Bonds. The Fiscal Agent has no liability regarding the use of the proceeds from the purchase of the Bonds deposited in funds held by the City.

In the absence of bad faith, the Fiscal Agent may conclusively rely, as to the truth of the statements and the correctness of the opinions expressed therein, upon certificates or opinions furnished to the Fiscal Agent and conforming to the requirements of this Agreement, including all Officer's Certificates of the City meeting such requirements; but in the case of any such certificates or opinions by which any provision hereof are specifically required to be furnished to the Fiscal Agent, the Fiscal Agent shall be under a duty to examine the same to determine whether or not they conform to the requirements of this Agreement. Except as provided above in this paragraph, the Fiscal Agent shall be protected and shall incur no liability in acting or proceeding, or in not acting or not proceeding, in good faith, reasonably and in accordance with the terms of this Agreement, upon any resolution, order, notice, request, consent or waiver, certificate, statement, affidavit, or other paper or document which it shall in good faith reasonably believe to be genuine and to have been adopted or signed by the proper person or to have been prepared and furnished pursuant to any provision of this Agreement, and the Fiscal Agent shall not be under any duty to make any investigation or inquiry as to any statements contained or matters referred to in any such instrument.

The Fiscal Agent shall not be liable for any error of judgment made in good faith by a responsible officer unless it shall be proved that the Fiscal Agent was negligent in ascertaining the pertinent facts.

No provision of this Agreement shall require the Fiscal Agent to expend or risk its own funds or otherwise incur any financial liability in the performance of any of its duties hereunder, or in the exercise of any of its rights or powers, if it shall have reasonable grounds for believing that repayment of such funds or adequate indemnity against such risk or liability is not reasonably assured to it.

The Fiscal Agent shall be under no obligation to exercise any of the rights or powers vested in it by this Agreement at the request or direction of any of the Owners pursuant to this Agreement unless such Owners shall have offered to the Fiscal Agent reasonable security or indemnity against the costs, expenses and liabilities which might be incurred by it in compliance with such request or direction.

The Fiscal Agent may become the owner of the Bonds with the same rights it would have if it were not the Fiscal Agent.

Section 7.03. Information. The Fiscal Agent shall provide to the City such information relating to the Bonds and the funds and accounts maintained by the Fiscal Agent hereunder as the City shall reasonably request, including but not limited to quarterly statements reporting funds held and transactions by the Fiscal Agent.

Section 7.04. Notice to Fiscal Agent. The Fiscal Agent may rely and shall be protected in acting or refraining from acting upon any Officer's Certificate, notice, resolution, request, consent, order, certificate, report, warrant, Bond or other paper or document believed by it to be genuine and to have been signed or presented by the proper party or proper parties and given in accordance with the requirements hereof. The Fiscal Agent may execute any of the powers hereunder or perform any duties hereunder either directly or by or through agents or attorneys and the Fiscal Agent shall not be responsible for any misconduct or negligence on the part of any agent or attorney appointed with due care by it hereunder. The Fiscal Agent may consult

with counsel, who may be counsel to the City, with regard to legal questions, and the opinion of such counsel shall be full and complete authorization and protection in respect of any action taken or suffered by it hereunder in good faith and in accordance therewith.

The Fiscal Agent shall not be bound to recognize any person as the Owner of a Bond unless and until such Bond is submitted for inspection, if required, and his title thereto satisfactorily established, if disputed.

Whenever in the administration of its duties under this Agreement the Fiscal Agent shall deem it necessary or desirable that a matter be proved or established prior to taking or suffering any action hereunder, such matter (unless other evidence in respect thereof be herein specifically prescribed) may, in the absence of willful misconduct on the part of the Fiscal Agent, be deemed to be conclusively proved and established by a certificate of the City, and such certificate shall be full warrant to the Fiscal Agent for any action taken or suffered under the provisions of this Agreement or any Supplemental Agreement upon the faith thereof, but in its discretion the Fiscal Agent may, in lieu thereof, accept other evidence of such matter or may require such additional evidence as to it may seem reasonable.

Section 7.05. Compensation, Indemnification. The City shall pay to the Fiscal Agent from time to time reasonable compensation for all services rendered as Fiscal Agent under this Agreement, and also all reasonable expenses, charges, counsel fees and other disbursements, including those of their attorneys, agents and employees, incurred in and about the performance of their powers and duties under this Agreement, but the Fiscal Agent shall not have a lien therefor on any funds at any time held by it under this Agreement. The City further agrees, to the extent permitted by applicable law, to indemnify and save the Fiscal Agent, its officers, employees, directors and agents harmless against any costs, claims, expenses or liabilities, including, without limitation, fees and expenses of its attorneys which it may incur in the exercise and performance of its powers and duties hereunder which are not due to its negligence or willful misconduct. The obligation of the City under this Section shall survive resignation or removal of the Fiscal Agent under this Agreement and payment of the Bonds and discharge of this Agreement.

ARTICLE VIII

MODIFICATION OR AMENDMENT OF THIS AGREEMENT

Section 8.01. Amendments Permitted. This Agreement and the rights and obligations of the City and of the Owners of the Bonds may be modified or amended at any time by a Supplemental Agreement pursuant to the affirmative vote at a meeting of Owners, or with the written consent without a meeting, of the Owners of at least sixty percent (60%) in aggregate principal amount of the Bonds then Outstanding, exclusive of Bonds disqualified as provided in Section 8.04. No such modification or amendment shall (i) extend the maturity of any Bond or reduce the interest rate thereon, or otherwise alter or impair the obligation of the City to pay the principal of, and the interest and any premium on, any Bond, without the express consent of the Owner of such Bond, or (ii) permit the creation by the City of any pledge or lien upon the Special Taxes superior to or on a parity with the pledge and lien created for the benefit of the Bonds (except as otherwise permitted by the Act, the laws of the State of California or this Agreement), or reduce the percentage of Bonds required for the amendment hereof. No such amendment may modify any of the rights or obligations of the Fiscal Agent without its written consent.

This Agreement and the rights and obligations of the City and of the Owners may also be modified or amended at any time by a Supplemental Agreement, without the consent of any Owners, only to the extent permitted by law and only for any one or more of the following purposes:

- (A) to add to the covenants and agreements of the City in this Agreement contained, other covenants and agreements thereafter to be observed, or to limit or surrender any right or power herein reserved to or conferred upon the City;
- (B) to make modifications not adversely affecting any outstanding series of Bonds of the City in any material respect;
- (C) to make such provisions for the purpose of curing any ambiguity, or of curing, correcting or supplementing any defective provision contained in this Agreement, or in regard to questions arising under this Agreement, as the City and the Fiscal Agent may deem necessary or desirable, and which shall not adversely affect the rights of the Owners of the Bonds;
- (D) to make such additions, deletions or modifications as may be necessary or desirable to assure compliance with Section 148 of the Code relating to required rebate of excess investment earnings to the United States or otherwise as may be necessary to assure exclusion from gross income for federal income tax purposes of interest on the Bonds or to conform with the Regulations.

Section 8.02. Owners' Meetings. The City may at any time call a meeting of the Owners. In such event the City is authorized to fix the time and place of said meeting and to provide for the giving of notice thereof and to fix and adopt rules and regulations for the conduct of said meeting.

Section 8.03. Procedure for Amendment with Written Consent of Owners. The City and the Fiscal Agent may at any time enter into a Supplemental Agreement amending the provisions of the Bonds or of this Agreement or any Supplemental Agreement, to the extent

that such amendment is permitted by Section 8.01, to take effect when and as provided in this Section. A copy of such Supplemental Agreement, together with a request to Owners for their consent thereto, if such consent is required under Section 8.01, shall be mailed by first class mail, by the Fiscal Agent to each Owner of Bonds Outstanding, but failure to mail copies of such Supplemental Agreement and request shall not affect the validity of the Supplemental Agreement when assented to as in this Section provided.

If consent of the Owners is required under Section 8.01, such Supplemental Agreement shall not become effective unless there shall be filed with the Fiscal Agent the written consents of the Owners of at least sixty percent (60%) in aggregate principal amount of the Bonds then Outstanding (exclusive of Bonds disqualified as provided in Section 8.04) and a notice shall have been mailed as hereinafter in this Section provided. Each such consent shall be effective only if accompanied by proof of ownership of the Bonds for which such consent is given, which proof shall be such as is permitted by Section 9.04. Any such consent shall be binding upon the Owner of the Bonds giving such consent and on any subsequent Owner (whether or not such subsequent Owner has notice thereof) unless such consent is revoked in writing by the Owner giving such consent or a subsequent Owner by filing such revocation with the Fiscal Agent prior to the date when the notice hereinafter in this Section provided for has been mailed.

After the Owners of the required percentage of Bonds shall have filed their consents to the Supplemental Agreement, the City shall mail a notice to the Owners in the manner hereinbefore provided in this Section for the mailing of the Supplemental Agreement, stating in substance that the Supplemental Agreement has been consented to by the Owners of the required percentage of Bonds and will be effective as provided in this Section (but failure to mail copies of said notice shall not affect the validity of the Supplemental Agreement or consents thereto). Proof of the mailing of such notice shall be filed with the Fiscal Agent. A record, consisting of the papers required by this Section 8.03 to be filed with the Fiscal Agent, shall be proof of the matters therein stated until the contrary is proved. The Supplemental Agreement shall become effective upon the filing with the Fiscal Agent of the proof of mailing of such notice, and the Supplemental Agreement shall be deemed conclusively binding (except as otherwise herein above specifically provided in this Article) upon the City and the Owners of all Bonds at the expiration of sixty (60) days after such filing, except in the event of a final decree of a court of competent jurisdiction setting aside such consent in a legal action or equitable proceeding for such purpose commenced within such sixty-day period.

Section 8.04. Disqualified Bonds. Bonds owned or held for the account of the City, excepting any pension or retirement fund, shall not be deemed Outstanding for the purpose of any vote, consent or other action or any calculation of Outstanding Bonds provided for in this Article VIII, and shall not be entitled to vote upon, consent to, or take any other action provided for in this Article VIII. Upon request, the City shall provide an Officer's Certificate to the Fiscal Agent listing those Bonds which are disqualified pursuant to this Section 8.04.

Section 8.05. Effect of Supplemental Agreement. From and after the time any Supplemental Agreement becomes effective pursuant to this Article VIII, this Agreement shall be deemed to be modified and amended in accordance therewith, the respective rights, duties and obligations under this Agreement of the City and all Owners of Bonds Outstanding shall thereafter be determined, exercised and enforced hereunder subject in all respects to such modifications and amendments, and all the terms and conditions of any such Supplemental Agreement shall be deemed to be part of the terms and conditions of this Agreement for any and all purposes.

Section 8.06. Endorsement or Replacement of Bonds Issued After Amendments. The City may determine that Bonds issued and delivered after the effective date of any action taken as provided in this Article VIII shall bear a notation, by endorsement or otherwise, in form approved by the City, as to such action. In that case, upon demand of the Owner of any Bond Outstanding at such effective date and presentation of his Bond for that purpose at the Principal Office of the Fiscal Agent or at such other office as the City may select and designate for that purpose, a suitable notation shall be made on such Bond. The City may determine that new Bonds, so modified as in the opinion of the City is necessary to conform to such Owners' action, shall be prepared, executed and delivered. In that case, upon demand of the Owner of any Bonds then Outstanding, such new Bonds shall be exchanged at the Principal Office of the Fiscal Agent without cost to any Owner, for Bonds then Outstanding, upon surrender of such Bonds.

Section 8.07. Amendatory Endorsement of Bonds. The provisions of this Article VIII shall not prevent any Owner from accepting any amendment as to the particular Bonds held by him, provided that due notation thereof is made on such Bonds.

Section 8.08. Opinion of Counsel Regarding Supplemental Agreement. The Fiscal Agent shall be furnished an opinion of counsel that any Supplemental Agreement entered into by the City and the Fiscal Agent complies with the provisions of this Article VIII, and the Fiscal Agent may conclusively rely upon such opinion.

ARTICLE IX

MISCELLANEOUS

Section 9.01. Benefits of Agreement Limited to Parties. Nothing in this Agreement expressed or implied, is intended to give to any person other than the City, the Fiscal Agent and the Owners, any right, remedy, claim under or by reason of this Agreement. Any covenants, stipulations, promises or agreements in this Agreement contained by and on behalf of the City shall be for the sole and exclusive benefit of the Owners and the Fiscal Agent.

Section 9.02. Successor is Deemed Included in All References to Predecessor. Whenever in this Agreement or any Supplemental Agreement either the City or the Fiscal Agent is named or referred to, such reference shall be deemed to include the successors or assigns thereof, and all the covenants and agreements in this Agreement contained by or on behalf of the City or the Fiscal Agent shall bind and inure to the benefit of the respective successors and assigns thereof whether so expressed or not.

Section 9.03. Discharge of Agreement. If the City shall pay and discharge the entire indebtedness on all or any portion of the Bonds Outstanding in any one or more of the following ways:

(A) by well and truly paying or causing to be paid the principal of, and interest and any premium on, such Bonds Outstanding, as and when the same become due and payable;

(B) by depositing with the Fiscal Agent, in trust, at or before maturity, money which, together with (in the event that all of the Bonds are to be defeased) the amounts then on deposit in the funds and accounts provided for in Sections 4.02 and 4.03, is fully sufficient to pay such Bonds Outstanding, including all principal, interest and redemption premiums, or;

(C) by irrevocably depositing with the Fiscal Agent, in trust, cash and Federal Securities in such amount as the City shall determine as confirmed by an independent certified public accountant will, together with the interest to accrue thereon and (in the event that all of the Bonds are to be defeased) moneys then on deposit in the fund and accounts provided for in Sections 4.02 and 4.03, be fully sufficient to pay and discharge the indebtedness on such Bonds (including all principal, interest and redemption premiums) at or before their respective maturity dates;

and if such Bonds are to be redeemed prior to the maturity thereof notice of such redemption shall have been given as in this Agreement provided or provision satisfactory to the Fiscal Agent shall have been made for the giving of such notice, then, at the election of the City, and notwithstanding that any Bonds shall not have been surrendered for payment, the pledge of the Special Taxes and other funds provided for in this Agreement and all other obligations of the City under this Agreement with respect to such Bonds Outstanding shall cease and terminate, except only the obligations of the City under Section 5.13 and to pay or cause to be paid to the Owners of the Bonds not so surrendered and paid all sums due thereon and all amounts owing to the Fiscal Agent pursuant to Section 7.05; and thereafter Special Taxes shall not be payable to the Fiscal Agent. Notice of such election shall be filed with the Fiscal Agent.

Any funds thereafter held by the Fiscal Agent upon payments of all fees and expenses of the Fiscal Agent, which are not required for said purpose, shall be paid over to the City.

Section 9.04. Execution of Documents and Proof of Ownership by Owners. Any request, declaration or other instrument which this Agreement may require or permit to be executed by Owners may be in one or more instruments of similar tenor, and shall be executed by Owners in person or by their attorneys appointed in writing.

Except as otherwise herein expressly provided, the fact and date of the execution by any Owner or his attorney of such request, consent, declaration or other instrument, or of such writing appointing such attorney, may be proved by the certificate of any notary public or other officer authorized to take acknowledgments of deeds to be recorded in the state in which he purports to act, that the person signing such request, declaration or other instrument or writing acknowledged to him the execution thereof, or by an affidavit of a witness of such execution, duly sworn to before such notary public or other officer.

Except as otherwise herein expressly provided, the ownership of registered Bonds and the amount, maturity, number and date of holding the same shall be proved by the registry books.

Any request, consent, declaration or other instrument or writing of the Owner of any Bond shall bind all future Owners of such Bond in respect of anything done or suffered to be done by the City or the Fiscal Agent in good faith and in accordance therewith.

Section 9.05. Waiver of Personal Liability. No member, officer, agent or employee of the City shall be individually or personally liable for the payment of the principal of, or interest or any premium on, the Bonds; but nothing herein contained shall relieve any such member, officer, agent or employee from the performance of any official duty provided by law.

Section 9.06. Notices to and Demands on City and Fiscal Agent. Any notice or demand which by any provision of this Agreement is required or permitted to be given or served by the Fiscal Agent to or on the City may be given or served by being deposited postage prepaid in a post office letter box, by overnight courier or by facsimile (with receipt confirmed by telephone) addressed (until another address is filed by the City with the Fiscal Agent) as follows:

City of Rancho Cordova
2729 Prospect Park Drive
Rancho Cordova, California 95670
Attention: Finance Director

Any notice or demand which by any provision of this Agreement is required or permitted to be given or served by the City to or on the Fiscal Agent may be given or served by being deposited postage prepaid in a post office letter box, by overnight courier or by facsimile (with receipt confirmed by telephone) addressed (until another address is filed by the Fiscal Agent with the City) as follows:

U.S. Bank National Association
1420 Fifth Avenue, 7th Floor
Mail Stop PD-WA-T7CT
Seattle, Washington 98101
Attention: Global Corporate Trust Services

Fax: (206) 344-4630

Section 9.07. Partial Invalidity. If any Section, paragraph, sentence, clause or phrase of this Agreement shall for any reason be held illegal or unenforceable, such holding shall not affect the validity of the remaining portions of this Agreement. The City hereby declares that it would have adopted this Agreement and each and every other Section, paragraph, sentence, clause or phrase hereof and authorized the issue of the Bonds pursuant thereto irrespective of the fact that any one or more Sections, paragraphs, sentences, clauses, or phrases of this Agreement may be held illegal, invalid or unenforceable.

Section 9.08. Unclaimed Moneys. Anything contained herein to the contrary notwithstanding, any moneys held by the Fiscal Agent in trust for the payment and discharge of the principal of, and the interest and any premium on, the Bonds which remains unclaimed for two (2) years after the date when the payments of such principal, interest and premium have become payable, if such moneys was held by the Fiscal Agent at such date, shall be repaid by the Fiscal Agent to the City as its absolute property free from any trust, and the Fiscal Agent shall thereupon be released and discharged with respect thereto and the Bond Owners shall look only to the City for the payment of the principal of, and interest and any premium on, such Bonds.

Section 9.09. Applicable Law. This Agreement shall be governed by and enforced in accordance with the laws of the State of California applicable to contracts made and performed in the State of California.

Section 9.10. Conflict with Act. In the event of a conflict between any provision of this Agreement with any provision of the Act as in effect on the Closing Date, the provision of the Act shall prevail over the conflicting provision of this Agreement.

Section 9.11. Conclusive Evidence of Regularity. Bonds issued pursuant to this Agreement shall constitute conclusive evidence of the regularity of all proceedings under the Act relative to their issuance and the levy of the Special Taxes.

Section 9.12. Payment on Business Day. In any case where the date of the maturity of interest or of principal (and premium, if any) of the Bonds or the date fixed for redemption of any Bonds or the date any action is to be taken pursuant to this Agreement is other than a Business Day, the payment of interest or principal (and premium, if any) or the action need not be made on such date but may be made on the next succeeding day which is a Business Day with the same force and effect as if made on the date required and no interest shall accrue for the period from and after such date.

Section 9.13. Counterparts. This Agreement may be executed in counterparts, each of which shall be deemed an original.

IN WITNESS WHEREOF, the City has caused this Agreement to be executed in its name and the Fiscal Agent has caused this Agreement to be executed in its name, all as of _____, 2017.

CITY OF RANCHO CORDOVA, for itself and
on behalf of CITY OF RANCHO CORDOVA
SUNRIDGE PARK AREA COMMUNITY
FACILITIES DISTRICT NO. 2004-1

By: _____
Interim Finance Director

U.S. BANK NATIONAL ASSOCIATION,
as Fiscal Agent

By: _____
Authorized Officer

[Signature page to Fiscal Agent Agreement dated as of _____, 2017]

EXHIBIT A
FORM OF BOND

UNITED STATES OF AMERICA
STATE OF CALIFORNIA

No. _____

\$_____

CITY OF RANCHO CORDOVA
SUNRIDGE PARK AREA COMMUNITY FACILITIES DISTRICT NO. 2004-1
SPECIAL TAX REFUNDING BONDS, SERIES 2017

INTEREST RATE:MATURITY DATE:BOND DATE:CUSIP:

_____, 2017

REGISTERED OWNER: CEDE & CO.

PRINCIPAL AMOUNT: *** _____ DOLLARS***

The City of Rancho Cordova (the "City") for and on behalf of the City of Rancho Cordova Sunridge Park Area Community Facilities District No. 2004-1 (the "District"), for value received, hereby promises to pay solely from the Special Tax (as hereinafter defined) to be collected in the District or amounts in certain funds and accounts held under the Agreement (as hereinafter defined), to the Registered Owner named above, or registered assigns (the "Owner"), on the Maturity Date set forth above, unless redeemed prior thereto as hereinafter provided, the Principal Amount set forth above, and to pay interest on such principal amount from the Bond Date shown above, or from the most recent Interest Payment Date (as hereinafter defined) to which interest has been paid or duly provided for, semiannually on March 1 and September 1, commencing March 1, 2018 (the "Interest Payment Dates"), at the Interest Rate set forth above, until the principal amount hereof is paid or made available for payment. The principal of this Bond is payable to the Owner hereof in lawful money of the United States of America upon presentation and surrender of this Bond at the principal corporate trust office of U.S. Bank National Association in St. Paul, Minnesota (the "Fiscal Agent"). Interest on this Bond shall be paid by check of the Fiscal Agent mailed by first class mail on each Interest Payment Date to the Owner hereof as of the close of business on the 15th day of the month preceding the month in which the Interest Payment Date occurs (the "Record Date") at such Owner's address as it appears on the registration books maintained by the Fiscal Agent, or by wire transfer made on such Interest Payment Date upon written instructions delivered to the Fiscal Agent by the applicable Record Date of any Owner of \$1,000,000 or more in aggregate principal amount of Bonds.

This Bond is one of a duly authorized issue of bonds approved by resolution of the City Council of the City on July 6, 2017, pursuant to the Mello-Roos Community Facilities Act of

1982, as amended, Sections 53311, *et seq.*, of the California Government Code (the "Mello-Roos Act") for the purpose of providing moneys for the construction and acquisition of improvements within the District, and is one of the bonds designated "City of Rancho Cordova Sunridge Park Area Community Facilities District No. 2004-1 Special Tax Refunding Bonds Series 2017" (the "Bonds"). The issuance of the Bonds and the terms and conditions thereof are provided for by a Fiscal Agent Agreement, dated as of _____, 1, 2017, by and between the City and the Fiscal Agent (the "Agreement") and this reference incorporates the Agreement herein, and by acceptance hereof the Owner of this Bond assents to said terms and conditions. The Agreement is authorized under, this Bond is issued under and both are to be construed in accordance with, the laws of the State of California.

Pursuant to the Mello-Roos Act, the Agreement and the Resolution, the principal of and interest on this Bond are payable solely from the annual special tax authorized under the Mello-Roos Act to be collected within the District (the "Special Tax") and certain funds held under the Agreement.

Interest on this Bond shall be payable from the Interest Payment Date next preceding the date of authentication hereof, unless (i) it is authenticated on an Interest Payment Date, in which event it shall bear interest from such Interest Payment Date, or (ii) such date of authentication is after a Record Date but on or prior to an Interest Payment Date, in which event interest will be payable from such Interest Payment Date, or (iii) such date of authentication is prior to the first Record Date, in which event interest will be payable from the Bond Date shown above; provided however, that if at the time of authentication of this Bond, interest is in default hereon, this Bond shall bear interest from the Interest Payment Date to which interest has previously been paid or made available for payment hereon.

Any tax for the payment hereof shall be limited to the Special Tax, except to the extent that provision for payment has been made by the City as may be permitted by law. The Bonds do not constitute obligations of the City for which the City is obligated to levy or pledge, or has levied or pledged, general or special taxation other than described herein above.

The Bonds maturing on or before September 1, _____ are not subject to optional redemption prior to their respective maturity dates. The Bonds maturing on or after September 1, _____ may be redeemed prior to maturity at the option of the City from any source of available funds, as a whole or in part, on any date on or after September 1, _____, at a redemption price equal to the principal amount of the Bonds called for redemption, together with accrued interest to the date fixed for redemption, without premium.

The Bonds shall be subject to mandatory redemption from prepayments of the Special Tax by property owners, in whole or in part among maturities as shall be specified by the City and by lot within a maturity, on any Interest Payment Date at the following respective redemption prices (expressed as percentages of the principal amount of the Bonds to be redeemed), plus accrued interest thereon to the date of redemption:

<u>Redemption Dates</u>	<u>Redemption Price</u>
March 1, 2018 through and including March 1, _____	
September 1, _____ and March 1, _____	
September 1, _____ and March 1, _____	
September 1, _____ and any Interest Payment Date thereafter	

The proceeds of any such prepayment shall be deposited in the Prepayment Account of the Bond Fund and applied by the Fiscal Agent to pay the redemption price of the Bonds.

The Term Bonds maturing September 1, _____ and September 1, _____ are subject to mandatory sinking payment redemption in part on September 1, _____ and September 1, _____, respectively, and on each September 1 thereafter to maturity, by lot, at a redemption price equal to 100% of the principal amount thereof to be redeemed, without premium, in the aggregate respective principal amounts as set forth in the following tables:

Term Bonds of _____

<u>Mandatory Redemption Date (September 1)</u>	<u>Sinking Fund Payment</u>
--	---------------------------------

Term Bonds of _____

<u>Mandatory Redemption Date (September 1)</u>	<u>Sinking Fund Payment</u>
--	---------------------------------

The amounts in the foregoing tables shall be reduced pro rata at the direction of the City in an Officer's Certificate, in order to maintain substantially uniform debt service, as a result of any prior partial redemption of the 2017 Bonds.

Notice of redemption with respect to the Bonds to be redeemed shall be given to the Owners thereof, in the manner, to the extent and subject to the provisions of the Agreement.

This Bond shall be registered in the name of the Owner hereof, as to both principal and interest. Each registration and transfer of registration of this Bond shall be entered by the Fiscal Agent in books kept by it for this purpose and authenticated by its manual signature upon the certificate of authentication endorsed hereon.

No transfer or exchange hereof shall be valid for any purpose unless made by the registered owner, by execution of the form of assignment endorsed hereon, and authenticated as herein provided, and the principal hereof, interest hereon and any redemption premium shall be payable only to the registered owner or to such Owner's order. The Fiscal Agent shall require the Owner requesting transfer or exchange to pay any tax or other governmental charge required to be paid with respect to such transfer or exchange. No transfer or exchange hereof shall be required to be made (i) within 15 days prior to the date established by the Fiscal Agent for selection of Bonds for redemption or (ii) with respect to a Bond after such Bond has been selected for redemption.

The Agreement and the rights and obligations of the City thereunder may be modified or amended as set forth therein. The principal of the Bonds is not subject to acceleration upon a default under the Agreement or any other document.

This Bond shall not become valid or obligatory for any purpose until the certificate of authentication hereon endorsed shall have been dated and manually signed by the Fiscal Agent.

It is hereby certified, recited and declared that all acts, conditions and things required by law to exist, happen and be performed precedent to and in the issuance of this Bond have existed, happened and been performed in due time, form and manner as required by law, and that the amount of this Bond, together with all other indebtedness of the City, does not exceed any debt limit prescribed by the laws or Constitution of the State of California.

Unless this Bond is presented by an authorized representative of The Depository Trust Company to the Fiscal Agent for registration of transfer, exchange or payment, and any Bond issued is registered in the name of Cede & Co. or such other name as requested by an authorized representative of The Depository Trust Company and any payment is made to Cede & Co., ANY TRANSFER, PLEDGE OR OTHER USE HEREOF FOR VALUE OR OTHERWISE BY OR TO ANY PERSON IS WRONGFUL since the registered owner hereof, Cede & Co., has an interest herein.

IN WITNESS WHEREOF, the City of Rancho Cordova has caused this Bond to be executed in its name by the manual or facsimile signature of its Mayor and attested by the manual or facsimile signature of its City Clerk.

CITY RANCHO CORDOVA

By: _____
Mayor

Attested:

By: _____
City Clerk

FISCAL AGENT'S CERTIFICATE OF AUTHENTICATION

This is one of the Bonds described in the Resolution and the Agreement.

Dated: _____, 2017

U.S. BANK NATIONAL ASSOCIATION,
as Fiscal Agent

By: _____
Authorized Officer

ASSIGNMENT

FOR VALUE RECEIVED, the undersigned do(es) hereby sell, assign and transfer unto

 (Name, address and Tax Identification Number of Assignee)

the within-mentioned registered Bond and hereby irrevocably constitute(s) and appoint(s) _____ attorney, to transfer the same on the registration books of the Fiscal Agent with full power of substitution in the premises.

Dated: _____

Signature Guaranteed:

NOTE: Signature(s) must be guaranteed by an eligible guarantor institution with membership in an approved signature guarantee medallion program pursuant to Securities and Exchange Commission Rule 17A(d)15.

NOTE: The signature(s) on this Assignment must correspond with the name(s) as written on the face of the within Bond in every particular without alteration or enlargement or any change whatsoever.

§ _____
CITY OF RANCHO CORDOVA
SUNRIDGE PARK AREA COMMUNITY FACILITIES DISTRICT NO. 2004-1
SPECIAL TAX REFUNDING BONDS
SERIES 2017

BOND PURCHASE AGREEMENT

_____, 2017

City of Rancho Cordova
 Sunridge Park Area Community Facilities District No. 2004-1
 2729 Prospect Park Drive
 Rancho Cordova, California 95670

Ladies and Gentlemen:

The undersigned, Piper Jaffray & Co., as underwriter (the “Underwriter”), acting not as a fiduciary or agent for you, but on behalf of itself, offers to enter into this Bond Purchase Agreement (this “Purchase Agreement”) with the City of Rancho Cordova (the “City”) for its Sunridge Park Area Community Facilities District No. 2004-1 (the “Community Facilities District”), which upon acceptance will be binding upon the Underwriter and the City. The agreement of the Underwriter to purchase the Bonds (as hereinafter defined) is contingent upon the City satisfying all of the obligations imposed upon it under this Purchase Agreement. This offer is made subject to the City’s acceptance by the execution of this Purchase Agreement and its delivery to the Underwriter at or before 11:59 p.m., California time, on the date hereof, and, if not so accepted, will be subject to withdrawal by the Underwriter upon notice delivered to the City at any time prior to the acceptance hereof by the City. All capitalized terms used herein, which are not otherwise defined, shall have the meaning provided for such terms in the Fiscal Agent Agreement, dated as of _____ 1, 2017 (the “Fiscal Agent Agreement”), by and between the City and U.S. Bank National Association, as fiscal agent (the “Fiscal Agent”).

1. Purchase, Sale and Delivery of the Bonds.

A. Subject to the terms and conditions and in reliance upon the representations, warranties and agreements set forth herein: the Underwriter hereby agrees to purchase from the City and the City hereby agrees to sell to the Underwriter all (but not less than all) of the \$_____ aggregate principal amount of the City of Rancho Cordova Sunridge Park Area Community Facilities District No. 2004-1 Special Tax Refunding Bonds, Series 2017 (the “Bonds”), dated the Closing Date (as hereinafter defined), bearing interest at the rates and maturing on the dates and in the principal amounts set forth in Appendix A hereto. The purchase price for the Bonds shall be \$_____ (being 100% of the aggregate principal amount thereof, plus net original issue premium of \$_____, less an Underwriter’s discount of \$_____).

B. The Underwriter agrees to make a bona fide initial public offering of all of the Bonds in compliance with federal and state securities laws, at a price not in excess of the initial offering prices (or yields) set forth in Appendix A attached hereto and incorporated herein

by reference. Subsequent to the initial public offering, the Underwriter reserves the right to change the public offering prices (or yields) as it deems necessary in connection with the offering of the Bonds, without any requirement of prior notice, provided that the Underwriter shall not change the interest rates set forth in Appendix A. The Bonds may be offered and sold to certain dealers at prices lower than such initial offering prices.

C. The Bonds shall be substantially in the form described in, shall be issued and secured under the provisions of, and shall be payable from the Special Taxes and certain other amounts as provided in the Fiscal Agent Agreement, the Preliminary Official Statement (as hereinafter defined), and the Mello-Roos Community Facilities Act of 1982, as amended, being Chapter 2.5, Part 1, Division 2, Title 5 of the Government Code of the State of California (the “Community Facilities District Act”). The issuance of the Bonds has been duly authorized by the City pursuant to a resolution (the “Resolution”), adopted by its City Council (the “City Council”) on behalf of the Community Facilities District, on _____, 2017 (the “Act”).

D. The proceeds of the Bonds shall be used to (i) defease and refund on a current basis outstanding special tax bonds of the City previously issued for the Community Facilities District and captioned “City of Rancho Cordova Sunridge Park Area Community Facilities District No. 2004-1 Special Tax Bonds, Series 2007,” originally issued in the aggregate principal amount of \$13,485,000 (the “Prior Bonds”); (ii) establish a debt service reserve fund for the Bonds; and (iii) pay the costs of issuing the Bonds.

E. The City hereby acknowledges that the Underwriter is entering into this Purchase Agreement in reliance on the representations, warranties and agreements made by the City on behalf of itself and on behalf of the Community Facilities District herein, and the City shall take all action necessary to enforce its rights hereunder for the benefit of the Underwriter and shall immediately notify the Underwriter if it becomes aware that any representation, warranty or agreement made by the City, on behalf of itself or on behalf of the Community Facilities District, herein is incorrect in any material respect.

F. The City acknowledges and agrees that: (i) the primary role of the Underwriter, as an underwriter, is to purchase securities for resale to investors in an arm’s-length commercial transaction between the City and the Underwriter and that the Underwriter has financial and other interests that differ from those of the City and the Community Facilities District; (ii) the Underwriter is not acting as a municipal advisor, financial advisor or fiduciary to the City, the Community Facilities District, or any other person or entity and has not assumed any advisory or fiduciary responsibility to the City or the Community Facilities District with respect to the transaction contemplated hereby and the discussions, undertakings and proceedings leading thereto (irrespective of whether the Underwriter has provided other services or is currently providing other services to the City or the Community Facilities District on other matters); (iii) the only obligations the Underwriter has to the City or the Community Facilities District with respect to the transaction contemplated hereby expressly are set forth in this Purchase Agreement, except as otherwise provided by applicable rules and regulations of the Securities and Exchange Commission or the rules of the Municipal Securities Rulemaking Board (the “MSRB”); and (iv) the City has consulted its own legal, accounting, tax, financial and other advisors, as applicable, to the extent it has deemed appropriate in connection with the transaction

contemplated herein. The City acknowledges that it has previously provided the Underwriter with an acknowledgement of receipt of the required Underwriter disclosure under Rule G-17 of the MSRB and acknowledges that it has engaged NHA Advisors, LLC, as its municipal advisor (as defined in Securities and Exchange Commission Rule 15Ba1) (the “Municipal Advisor”) and will rely solely on the Municipal Advisor for financial advice with respect to the Bonds.

G. Pursuant to the authorization of the City, the Underwriter has distributed copies of the Preliminary Official Statement dated _____, 2017, relating to the Bonds, which, together with the cover page, inside cover page and appendices thereto is herein called the “Preliminary Official Statement.” By its acceptance of this Purchase Agreement, the City hereby consents to and ratifies the use and distribution by the Underwriter of the Preliminary Official Statement, and the City agrees to execute a final official statement relating to the Bonds (the “Official Statement”) which will consist of the Preliminary Official Statement with such changes as may be made thereto, with the approval of Jones Hall, a Professional Corporation, Bond Counsel and Disclosure Counsel (herein called “Bond Counsel”), and the Underwriter, and to provide copies thereof to the Underwriter as set forth in Section 2(T) hereof. The City hereby authorizes and requires the Underwriter to use and promptly distribute, in connection with the offer and sale of the Bonds, the Preliminary Official Statement, the Official Statement and any supplement or amendment thereto. The City further authorizes the Underwriter to use and distribute, in connection with the offer and sale of the Bonds, the Fiscal Agent Agreement, the Escrow Agreement, this Purchase Agreement and all information contained herein, and all other documents, certificates and statements furnished by or on behalf of the City or the Community Facilities District to the Underwriter in connection with the transactions contemplated by this Purchase Agreement. The Preliminary Official Statement and/or the Official Statement may be delivered and printed in a “designated electronic format” as defined in the MSRB’s Rule G-32 and as may be agreed to by the City and the Underwriter. The City confirms that it does not object to distribution of the Preliminary Official Statement or the Official Statement in electronic form. A copy of the most recent Preliminary Official Statement sent to a potential purchaser shall be sent by first class mail or electronically (or other equally prompt means) not later than the first business day following the day upon which each such request is received.

H. To assist the Underwriter in complying with Securities and Exchange Commission Rule 15c2-12(b)(5) (the “Rule”), the City will undertake pursuant to the City Continuing Disclosure Agreement, in the form attached to the Official Statement under Appendix E (the “City Continuing Disclosure Agreement”), to provide annual reports and notices of certain enumerated events. A description of this undertaking is set forth in the Preliminary Official Statement and will also be set forth in the Official Statement.

I. Except as the Underwriter and the City may otherwise agree, the City will deliver to the Underwriter, at the offices of Bond Counsel in San Francisco, California, or at such other location as may be mutually agreed upon by the Underwriter and the City, the documents hereinafter mentioned; and the City will deliver to the Underwriter through The Depository Trust Company’s (“DTC”) FAST delivery system, the Bonds, in definitive form (all Bonds bearing CUSIP® numbers printed thereon), duly executed by the City and authenticated by the Fiscal Agent in the manner provided for in the Fiscal Agent Agreement and the Community Facilities District Act at 8:00 a.m. California time, on _____, 2017 (the “Closing Date”), and the Underwriter will accept such delivery and pay the purchase price of the Bonds as set forth in

paragraph (A) of this Section by wire transfer, payable in federal or other immediately available funds (such delivery and payment being herein referred to as the “Closing”). The Bonds shall be in fully registered book-entry form (which may be typewritten) and shall be registered in the name of Cede & Co., as nominee of DTC, which will act as securities depository for the Bonds, and the specimen Bonds will be made available for checking by the Underwriter not less than 5 days prior to the Closing.

J. Except as the City and the Underwriter may otherwise agree, the City will deliver to the Underwriter, at the offices of Bond Counsel in San Francisco, California, or at such other location as may be mutually agreed upon by the Underwriter and the City, the documents hereinafter mentioned on the Closing Date.

2. Representations, Warranties and Covenants of the Community Facilities District. The City represents, warrants and covenants to the Underwriter, on behalf of itself and the Communities Facilities District, as the case may be, that:

A. The City is a municipal corporation and general law city, duly organized and validly existing pursuant to the Constitution and laws of the State of California (the “State”), and has duly authorized the formation of the Community Facilities District pursuant to resolutions duly adopted by the City Council (the “Community Facilities District Formation Resolution” and, together with the Resolution, the “Community Facilities District Resolutions”) and the Community Facilities District Act. The City Council, as the legislative body of the Community Facilities District, has duly adopted the Community Facilities District Formation Resolution, has duly adopted an Ordinance levying the Special Taxes (for all purposes herein, as such are defined in the Fiscal Agent Agreement) within the Community Facilities District (the “Ordinance”), and has caused to be recorded in the real property records of Sacramento County, a notice of special tax lien and an amendment thereto (collectively, the “Notice of Special Tax Lien”) (the Community Facilities District Formation Resolution, the Ordinance, and the Notice of Special Tax Lien being collectively referred to herein as the “Formation Documents”), and the City Council has duly adopted the Resolution. Each of the Formation Documents remains in full force and effect as of the date hereof and has not been amended except as described in the preceding sentence. The Community Facilities District is duly organized and validly existing as a community facilities district under the laws of the State. The City has, and at the Closing Date will have, as the case may be, full legal right, power and authority: (i) to execute, deliver and perform its obligations under this Purchase Agreement, the Escrow Agreement and the Fiscal Agent Agreement and to carry out all transactions contemplated by each of such agreements; (ii) to enter into the City Continuing Disclosure Agreement; and (iii) to carry out, give effect to and consummate the transactions contemplated by the Formation Documents, the Fiscal Agent Agreement, the Escrow Agreement, this Purchase Agreement and the Official Statement.

This Purchase Agreement, the Fiscal Agent Agreement, the Escrow Agreement, and the City Continuing Disclosure Agreement are collectively referred to herein as the “City Documents.”

B. By all necessary official action of the City, the City has duly authorized and approved the execution and delivery by the City of, and the performance by the City of, the obligations on its part contained in, the City Documents and has approved the use and

distribution by the Underwriter of the Preliminary Official Statement and the execution, use and distribution by the Underwriter of the Official Statement, and, as of the date hereof, such authorizations and approvals are in full force and effect and have not been amended, modified or rescinded. When executed and delivered by the parties thereto, the City Documents will constitute the legally valid and binding obligations of the City, on its own behalf and on behalf of the Communities Facilities District, enforceable upon the City and the Community Facilities District in accordance with their respective terms, except as enforcement may be limited by bankruptcy, insolvency, reorganization, moratorium or similar laws or equitable principles relating to or affecting creditors' rights generally. To the best of the City's knowledge, the City has complied, and will at the Closing Date be in compliance in all respects, with the terms of the City Documents that are applicable to the City, and the Community Facilities District has complied, and will at the Closing Date be in compliance in all respects, with the terms of the City Documents that are applicable to the Community Facilities District.

C. The information in the Preliminary Official Statement (other than statements pertaining to the book-entry system as to which no view is expressed) as of its date was and as of the date hereof is, and in the Official Statement (other than statements pertaining to the book-entry system as to which no view is expressed) as of its date is, true and correct in all material respects and does not contain any untrue statement of a material fact or omit to state a material fact necessary to make the statements therein, in light of the circumstances under which they were made, not misleading; and, upon delivery and up to and including 25 days after the End of the Underwriting Period (as defined in paragraph (D) below), the Official Statement will be amended and supplemented so as to contain no misstatement of any material fact or material omission of any statement necessary to make the statements contained therein, in the light of the circumstances in which such statements were made, not misleading.

D. Up to and including 25 days after the End of the Underwriting Period (as defined below), the City will advise the Underwriter promptly of any proposal to amend or supplement the Official Statement and will not effect or consent to any such amendment or supplement without the consent of the Underwriter, which consent will not be unreasonably withheld. The City will advise the Underwriter promptly of the institution of any proceedings known to it by any governmental agency prohibiting or otherwise materially affecting the use of the Official Statement in connection with the offering, sale or distribution of the Bonds. As used herein, the term "End of the Underwriting Period" means the later of such time as: (i) the Bonds are delivered to the Underwriter; or (ii) the Underwriter does not retain, directly or as a member of an underwriting syndicate, an unsold balance of the Bonds for sale to the public. Unless the Underwriter gives notice to the contrary, the End of the Underwriting Period shall be deemed to be the Closing Date. Any notice delivered pursuant to this provision shall be written notice delivered to the City at or prior to the Closing Date and shall specify a date (other than the Closing Date) to be deemed the "End of the Underwriting Period." If in the opinion of the Underwriter any such event or proceedings requires the preparation and distribution of a supplement or amendment to the Official Statement, the City shall prepare and furnish to the Underwriter, at the City's expense, such number of copies of the supplement or amendment to the Official Statement, in (i) a "designated electronic format" consistent with the requirements of the MSRB's Rule G-32 and (ii) a printed format form in substance mutually agreed upon by the City and the Underwriter as the Underwriter may reasonably request. If such amendment or supplement to the Official Statement shall be made subsequent to the Closing Date, the City also

shall furnish, or cause to be furnished, such additional legal opinions, certificates, instruments and other documents as the Underwriter may reasonably deem necessary to evidence the truth and accuracy of any such supplement or amendment to the Official Statement.

E. As of the time of acceptance hereof and as of the Closing Date, the City and the Community Facilities District, as applicable, have each complied, and will at the Closing Date be in compliance in all material respects, with the Formation Documents and the City Documents, and any immaterial noncompliance by the City or the Community Facilities District, if any, will not impair the ability of the City or the Community Facilities District, as applicable, to carry out, give effect to or consummate the transactions contemplated by the foregoing. From and after the date of issuance of its Bonds, the City will continue to comply with the covenants of the City contained in the City Documents and it shall cause the Community Facilities District to continue to comply with the covenants of the Community Facilities District contained in the City Documents.

F. Except as described in the Preliminary Official Statement, neither the City nor the Community Facilities District is, and as of the Closing Date, neither will be, in any respect material to the transactions referred to herein or contemplated hereby, in breach of or in default under, any law or administrative rule or regulation of the State, the United States of America, or of any department, division, agency or instrumentality of either thereof, or under any applicable court or administrative decree or order, or under any loan agreement, note, resolution, indenture, contract, agreement or other instrument to which the City or the Community Facilities District, as the case may be, is a party or is otherwise subject or bound; and, to the City's knowledge, no event has occurred and is continuing which, with the passage of time or the giving of notice, or both, would constitute a default or event of default under any such instrument which breach, default or event could have an adverse effect on the City's ability or the Community Facilities District's ability to perform their respective obligations under the City Documents; and as of such times, except as disclosed in the Official Statement, the authorization, execution and delivery of the City Documents and compliance with the provisions of each thereof, or the performance of the conditions precedent to be performed by the City pursuant to this Purchase Agreement, will not conflict with or constitute a breach of or default under any applicable law or administrative rule or regulation of the State, the United States of America, or of any department, division, agency or instrumentality of either thereof, or under any applicable court or administrative decree or order, or under any loan agreement, note, resolution, indenture, contract, agreement or other instrument to which the City is a party or is otherwise subject or bound, in any manner which would materially and adversely affect the performance by the City or the Community Facilities District of their respective obligations under the City Documents or the performance of the conditions precedent to be performed by the City pursuant to this Purchase Agreement. The City has received all licenses, permits or other regulatory approvals required, if any, for the pledge, collection and/or application by the Community Facilities District of the Special Taxes (as defined in the Fiscal Agent Agreement) and other moneys pledged to the payment of the principal of and interest on the Bonds under the Fiscal Agent Agreement.

G. Except as may be required under the "blue sky" or other securities laws of any jurisdiction, all approvals, consents, authorizations, elections and orders of, or filings or registrations with, any governmental authority, board, agency or commission having jurisdiction

which would constitute a condition precedent to, or the absence of which would materially adversely affect, the performance by the City or the Community Facilities District of their respective obligations under the City Documents, and the performance of the conditions precedent to be performed by the City pursuant to this Purchase Agreement, have been or will be obtained at the Closing Date and are or will be in full force and effect at the Closing Date.

H. At the time of acceptance hereof there is and as of the Closing there will be no action, suit, proceeding, inquiry or investigation, at law or in equity, before or by any court, government agency, public board or body (collectively and individually, an "Action") pending (notice of which has been served on the City or the Community Facilities District) or to the best knowledge of the City or the Community Facilities District threatened, in which any such Action: (i) in any way questions the powers of the City Council or the existence of the Community Facilities District or the titles of the officers of the City and/or the Community Facilities District to their respective offices; (ii) affects, contests or seeks to prohibit, restrain or enjoin the issuance or delivery of the Bonds or the payment or collection of Special Taxes or any amounts pledged or to be pledged to pay the principal of and interest on the Bonds, or in any way contests or affects the validity of the City Documents or the consummation of the transactions on the part of the City or the Community Facilities District contemplated thereby; (iii) contests the exclusion of interest on the Bonds from federal or State income taxation or contests the powers of the City or the Community Facilities District which may result in any material adverse change relating to the financial condition of the City or the Community Facilities District; (iv) except as disclosed in the Official Statement, wherein an unfavorable decision, ruling or finding would materially adversely affect the financial position or condition of the City or the Community Facilities District or would result in any material adverse change in the ability of the City to pledge or apply the Special Taxes (as defined in the Fiscal Agent Agreement) or to pay debt service on the Bonds; or (v) contests the completeness or accuracy of the Preliminary Official Statement or the Official Statement or any supplement or amendment thereto or asserts that the Preliminary Official Statement or the Official Statement contained any untrue statement of a material fact or omitted to state any material fact required to be stated therein or necessary to make the statements therein, in the light of the circumstances under which they were made, not misleading; and as of the time of acceptance hereof there is and, as of the Closing Date, there will be no known basis for any Action of the nature described in clauses (i) through (v) of this sentence.

I. The City will furnish such information, execute such instruments and take such other action in cooperation with the Underwriter and at the expense of the Underwriter as the Underwriter may reasonably request in order: (i) to qualify the Bonds for offer and sale under the "blue sky" or other securities laws and regulations of such states and other jurisdictions of the United States of America as the Underwriter may designate; and (ii) to determine the eligibility of the Bonds for investment under the laws of such states and other jurisdictions and will use its best efforts to continue such qualifications in effect so long as required for the distribution of the Bonds, provided; however, that the City will not be required to execute a special or general consent to service of process or qualify as a foreign corporation in connection with any such qualification in any jurisdiction.

J. The City Documents conform as to form and tenor to the descriptions thereof contained in the Preliminary Official Statement. The City represents that the Bonds,

when issued, executed and delivered in accordance with the Fiscal Agent Agreement and sold to the Underwriter as provided herein, will be validly issued and outstanding obligations of the City, entitled to the benefits of the Fiscal Agent Agreement. The City and the Community Facilities District will each comply with the covenant in the Fiscal Agent Agreement to cause the Special Taxes to be levied and collected at the same time and in the same manner as ordinary *ad valorem* property taxes. The Fiscal Agent Agreement creates a valid pledge of, first lien upon and security interest in, the Special Taxes, and in the moneys in the Special Tax Fund established pursuant to the Fiscal Agent Agreement, on the terms and conditions set forth in the Fiscal Agent Agreement. The Fiscal Agent Agreement creates a valid pledge of the moneys in certain funds and accounts established pursuant to the Fiscal Agent Agreement, subject in all cases to the provisions of the Fiscal Agent Agreement permitting the application thereof for the purposes and on the terms and conditions set forth therein.

K. Except as disclosed in the Preliminary Official Statement, there are, to the best of the City's knowledge, no entities with outstanding assessment liens against any of the properties within the Community Facilities District which are senior to or on a parity with the Special Taxes.

L. The issuance and sale of the Bonds is not subject to any transfer or other documentary stamp taxes of the State or any political subdivision thereof.

M. The City shall not knowingly take or omit to take any action that, under existing law, may adversely affect the exclusion from gross income for federal income tax purposes, or the exemption from State of California personal income tax, of the interest on the Bonds. The City has not been notified of any listing or proposed listing by the Internal Revenue Service to the effect that the City is a bond issuer whose arbitrage certifications may not be relied upon.

N. Any certificate signed on behalf of the Community Facilities District by any officer or employee of the City authorized to do so and delivered to the Underwriter in connection with the issuance and sale of the Bonds shall be deemed to be a representation and covenant by the Community Facilities District to the Underwriter as to the statements made therein.

O. The City will apply the proceeds of the Bonds in accordance with the Fiscal Agent Agreement and as described in the Official Statement.

P. The total interest cost to maturity on the refunding component of the Bonds plus the principal amount of such refunding component of the Bonds is less than the total remaining interest cost to maturity on the Prior Bonds being refunded, plus the outstanding principal amount of such Prior Bonds being refunded.

Q. At or prior to the Closing, the City will have duly authorized, executed and delivered the City Continuing Disclosure Agreement in substantially the form under Appendix E to the Official Statement. Based on a review of previous undertakings, the Preliminary Official Statement and the Official Statement describe the instances in which the

City has failed to comply with any previous undertakings with regard to the Rule to provide annual reports or notices of listed events in the last five years.

R. Between the date of this Purchase Agreement and the date of Closing, the City will not offer or issue any bonds, notes or other obligations for borrowed money not previously disclosed to the Underwriter and the City shall not create, assume or guarantee any indebtedness payable from, or pledge or otherwise encumber, the Special Taxes or other assets, properties, funds or interests that will be pledged as security for the Bonds pursuant to the City Documents.

S. Until such time as moneys have been set aside in an amount sufficient to pay all then outstanding Bonds at maturity or to the date of redemption if redeemed prior to maturity, plus unpaid interest thereon and premium, if any, to maturity or to the date of redemption if redeemed prior to maturity, the City will faithfully perform and abide by all of the covenants, undertakings and provisions contained in the Fiscal Agent Agreement.

T. The Preliminary Official Statement was deemed final by a duly authorized officer of the City prior to its delivery to the Underwriter, except for the omission of such information as is permitted to be omitted in accordance with paragraph (b)(1) of the Rule. The City hereby covenants and agrees that, within seven (7) business days from the date hereof, or upon reasonable written notice from the Underwriter within sufficient time to accompany any confirmation requesting payment from any customers of the Underwriter, the City shall cause a final electronic and/or printed form of the Official Statement as set forth in Section 1 above to be delivered to the Underwriter in sufficient quantity to comply with paragraph (b)(4) of the Rule and Rules G-12, G-15, G-32 and G-36 of the Municipal Securities Rulemaking Board.

U. The City hereby approves the preparation and distribution of the Official Statement, consisting of the Preliminary Official Statement with such changes as are noted thereon and as may be made thereto, with the approval of Bond Counsel and the Underwriter from time to time prior to the Closing Date.

V. The City hereby ratifies any prior use of and authorizes the future use by the Underwriter, in connection with the offering and sale of the Bonds, of the Preliminary Official Statement, the Official Statement, this Purchase Agreement and all information contained herein, and all other documents, certificates and written statements furnished by the City to the Underwriter in connection with the transactions contemplated by this Purchase Agreement.

The execution and delivery of this Purchase Agreement by the City shall constitute a representation by the City to the Underwriter that the representations and warranties contained in this Section 2 with respect to the City and the Community Facilities District are true as of the date hereof.

3. Establishment of Issue Price.

A. The Underwriter agrees to assist the City in establishing the issue price of the Bonds and shall execute and deliver to the City at Closing an "issue price" or similar certificate, together with the supporting pricing wires or equivalent communications,

substantially in the form attached hereto as Appendix D, with such modifications as may be appropriate or necessary, in the reasonable judgment of the Underwriter, the City and Bond Counsel, to accurately reflect, as applicable, the sales price or prices or the initial offering price or prices to the public of the Bonds. All actions to be taken by the City under this section to establish the issue price of the Bonds may be taken on behalf of the City by the City's Municipal Advisor identified herein and any notice or report to be provided to the City may be provided to the City's Municipal Advisor.

B. [Except as otherwise set forth in Schedule [I] attached hereto,] the City will treat the first price at which 10% of each maturity of the Bonds (the “**10% test**”) is sold to the public as the issue price of that maturity (if different interest rates apply within a maturity, each separate CUSIP number within that maturity will be subject to the 10% test). At or promptly after the execution of this Purchase Agreement, the Underwriter shall report to the City the price or prices at which it has sold to the public each maturity of Bonds. If at that time the 10% test has not been satisfied as to any maturity of the Bonds, the Underwriter agrees to promptly report to the City the prices at which it sells the unsold Bonds of that maturity to the public. That reporting obligation shall continue, whether or not the Closing Date has occurred, until the 10% test has been satisfied as to the Bonds of that maturity or until all Bonds of that maturity have been sold to the public.

[Schedule [I] and subsection (C) shall apply only if the Underwriter agrees to apply the hold-the-offering-price rule, as described below.]

C. The Underwriter confirms that it has offered the Bonds to the public on or before the date of this Purchase Agreement at the offering price or prices (the “**initial offering price**”), or at the corresponding yield or yields, set forth in Schedule [I] attached hereto, except as otherwise set forth therein. Schedule [I] also sets forth, as of the date of this Purchase Agreement, the maturities, if any, of the Bonds for which the 10% test has not been satisfied and for which the City and the Underwriter agree that the restrictions set forth in the next sentence shall apply, which will allow the City to treat the initial offering price to the public of each such maturity as of the sale date as the issue price of that maturity (the “**hold-the-offering-price rule**”). So long as the hold-the-offering-price rule remains applicable to any maturity of the Bonds, the Underwriter will neither offer nor sell unsold Bonds of that maturity to any person at a price that is higher than the initial offering price to the public during the period starting on the sale date and ending on the earlier of the following:

1. the close of the fifth (5th) business day after the sale date; or
2. the date on which the Underwriter has sold at least 10% of that maturity of the Bonds to the public at a price that is no higher than the initial offering price to the public.

The Underwriter shall promptly advise the City when it has sold 10% of that maturity of the Bonds to the public at a price that is no higher than the initial offering price to the public, if that occurs prior to the close of the fifth (5th) business day after the sale date.

D. The Underwriter confirms that any selling group agreement and any retail distribution agreement relating to the initial sale of the Bonds to the public, together with the related pricing wires, contains or will contain language obligating each dealer who is a member of the selling group and each broker-dealer that is a party to such retail distribution agreement, as applicable, to (A) report the prices at which it sells to the public the unsold Bonds of each maturity allotted to it until it is notified by the Underwriter that either the 10% test has been satisfied as to the Bonds of that maturity or all Bonds of that maturity have been sold to the public and (B) comply with the hold-the-offering-price rule, if applicable, in each case if and for so long as directed by the Underwriter. The City acknowledges that, in making the representation set forth in this subsection, the Underwriter will rely on (i) in the event a selling group has been created in connection with the initial sale of the Bonds to the public, the agreement of each dealer who is a member of the selling group to comply with the hold-the-offering-price rule, if applicable, as set forth in a selling group agreement and the related pricing wires, and (ii) in the event that a retail distribution agreement was employed in connection with the initial sale of the Bonds to the public, the agreement of each broker-dealer that is a party to such agreement to comply with the hold-the-offering-price rule, if applicable, as set forth in the retail distribution agreement and the related pricing wires. The City further acknowledges that the Underwriter shall not be liable for the failure of any dealer who is a member of a selling group, or of any broker-dealer that is a party to a retail distribution agreement, to comply with its corresponding agreement regarding the hold-the-offering-price rule as applicable to the Bonds.

E. The Underwriter acknowledges that sales of any Bonds to any person that is a related party to the Underwriter shall not constitute sales to the public for purposes of this section. Further, for purposes of this section:

(i) “public” means any person other than an underwriter or a related party,

(ii) “underwriter” means (A) any person that agrees pursuant to a written contract with the City (or with the lead underwriter to form an underwriting syndicate) to participate in the initial sale of the Bonds to the public and (B) any person that agrees pursuant to a written contract directly or indirectly with a person described in clause (A) to participate in the initial sale of the Bonds to the public (including a member of a selling group or a party to a retail distribution agreement participating in the initial sale of the Bonds to the public),

(iii) a purchaser of any of the Bonds is a “related party” to an underwriter if the underwriter and the purchaser are subject, directly or indirectly, to (i) at least 50% common ownership of the voting power or the total value of their stock, if both entities are corporations (including direct ownership by one corporation of another), (ii) more than 50% common ownership of their capital interests or profits interests, if both entities are partnerships (including direct ownership by one partnership of another), or (iii) more than 50% common ownership of the value of the outstanding stock of the corporation or the capital interests or profit interests of the partnership, as applicable, if one entity is a corporation and the other entity is a partnership (including direct ownership of the applicable stock or interests by one entity of the other), and

(iv) “sale date” means the date of execution of this Purchase Agreement by all parties.

4. Conditions to the Obligations of the Underwriter. The obligation of the Underwriter to accept delivery of and pay for the Bonds on the Closing Date shall be subject, at the option of the Underwriter, to the accuracy in all material respects of the representations and warranties on the part of the City, on its own behalf and on behalf of the Community Facilities District, contained herein, to the accuracy in all material respects of the statements of the officers and other officials of the city and the Community Facilities District made in any certificates or other documents furnished pursuant to the provisions hereof, to the performance by the City and the Community Facilities District of their obligations to be performed hereunder at or prior to the Closing Date and, to the following additional conditions:

A. At the Closing Date, the Community Facilities District Resolutions, the Formation Documents, and the City Documents shall be in full force and effect, and shall not have been amended, modified or supplemented, except as may have been agreed to in writing by the Underwriter, and there shall have been taken in connection therewith, with the issuance of the Bonds, and with the transactions contemplated thereby, and by this Purchase Agreement, all such actions as, in the opinion of Bond Counsel, shall be necessary and appropriate.

B. At the Closing Date, except as was described in the Preliminary Official Statement, neither the City nor the Community Facilities District shall be, in any respect material to the Bonds, the City Documents or the transactions referred to herein or contemplated hereby, in breach of or in default under, any law or administrative rule or regulation of the State, the United States of America, or of any department, division, agency or instrumentality of either thereof, or under any applicable court or administrative decree or order, or under any loan agreement, note, resolution, indenture, contract, agreement or other instrument to which the City or the Community Facilities District, respectively, is a party or is otherwise subject or bound, and the performance by the City or the Community Facilities District, respectively, of its obligations under the Bonds, the City Documents, the Community Facilities District Resolutions, this Purchase Agreement and any other instruments contemplated by any of such documents, and compliance with the provisions of each thereof, will not conflict with or constitute a breach of or default under any applicable law or administrative rule or regulation of the State, the United States of America or of any department, division, agency or instrumentality of either thereof or under any applicable court or administrative decree or order or under any loan agreement, note, resolution, indenture, contract, agreement or other instrument to which the City or the Community Facilities District, respectively, is a party or is otherwise subject or bound, in any manner which would materially and adversely affect the performance by the City or the Community Facilities District, respectively, of its obligations under the City Documents, the Bonds or the Community Facilities District Resolutions.

C. The information contained in the Official Statement is, as of the Closing Date and as of the date of any supplement or amendment thereto pursuant hereto, true and correct in all material respects and does not, as of the Closing Date or as of the date of any supplement or amendment thereto, contain any untrue statement of a material fact or omit to state

a material fact required to be stated therein or necessary to make the statements therein, in light of the circumstances under which they were made, not misleading.

D. The Underwriter shall have the right to cancel its obligation to purchase the Bonds and to terminate this Purchase Agreement by written notice to the City if, between the date of this Purchase Agreement and the Closing Date, in the Underwriter's sole and reasonable judgment any of the following events shall occur (each a "Termination Event"):

1. Between the date hereof and the Closing Date, the market price or marketability, at the initial offering prices set forth on the cover page of the Official Statement, of the Bonds, or the ability of the Underwriter to enforce contracts for the sale of the Bonds, shall have been materially adversely affected, in the judgment of the Underwriter (evidenced by a written notice to the City terminating the obligation of the Underwriter to accept delivery of and pay for the Bonds), by reason of any of the following:

a. Legislation introduced in or enacted (or resolution passed) by the Congress of the United States of America or the legislature of the State or recommended to the Congress by the President of the United States of America or a member of the President's Cabinet, the Department of the Treasury, the Internal Revenue Service or any member of Congress or favorably reported for passage to either House of Congress by any committee of such House to which such legislation had been referred for consideration, or a decision rendered by a court established under Article III of the Constitution of the United States of America or by the Tax Court of the United States of America, or an order, ruling, regulation (final, temporary or proposed), press release or other form of notice issued or made by or on behalf of the Treasury Department of the United States of America, the Internal Revenue Service or other federal or State authority with appropriate jurisdiction, with the purpose or effect, directly or indirectly, of imposing federal or State income taxation upon such interest as would be received by any owners of the Bonds beyond the extent to which such interest is subject to taxation as of the date hereof;

b. Legislation introduced in or enacted (or resolution passed) by the Congress, or shall have been favorably reported out of committee or be pending in committee, or shall have been recommended to the Congress for passage by the President of the United States of America or a member of the President's Cabinet, or an order, decree, injunction or decision issued by any court of competent jurisdiction, or an order, ruling, regulation (final, temporary or proposed), press release, statement or other form of notice issued or made by or on behalf of the Securities and Exchange Commission, or any other governmental agency having jurisdiction of the subject matter, to the effect that obligations of the general character of the Bonds, the Resolution or the City Documents, are not exempt from registration under or other requirements of the Securities Act of 1933, as amended, or that the Fiscal Agent Agreement is not exempt from qualification under or other requirements of the Trust Indenture Act of 1939, as amended, or that the issuance, offering or sale of obligations of the general character of the Bonds, as contemplated hereby or by the Official Statement or otherwise is or would be in violation of the federal securities laws as amended and then in effect;

c. A general suspension of trading in securities on the New York Stock Exchange or other major exchange shall be in force, or minimum or maximum prices

for trading shall have been fixed and be in force, or maximum ranges for prices for securities shall have been required and be in force on any such exchange, whether by virtue of determination by that exchange or by order of the Securities and Exchange Commission or any other governmental authority having jurisdiction;

d. There shall have occurred, (1) any material outbreak or escalation of hostilities or the declaration by the United States of America of a national emergency or war, (2) any other calamity or crisis in the financial markets of the United States of America or elsewhere, (3) the sovereign debt rating of the United States of America is downgraded by any major credit rating agency or a payment default occurs on United States Treasury obligations, or (4) a default with respect to the debt obligations of, or the institution of proceedings under any federal bankruptcy laws by or against, any state of the United States of America or any city, county or other political subdivision located in the United States of America having a population of over 500,000;

e. Except as disclosed in or contemplated by the Official Statement, any material adverse change in the affairs of the City or the Community Facilities District shall have occurred;

2. The introduction, proposal or enactment of any amendment to the federal or California Constitution or any action by any federal or State court, legislative body, regulatory body or other authority materially adversely affecting the tax status of the City or the Community Facilities District, their property, income, securities (or interest thereon), the validity or enforceability of Special Taxes;

3. Any event occurring or information becoming known which, in the judgment of the Underwriter, makes untrue or incorrect in any material respect any statement or information contained in the Preliminary Official Statement or in the Official Statement or has the effect that the Preliminary Official Statement or the Official Statement contains any untrue statement of a material fact or omits to state a material fact required to be stated therein or necessary to make the statements therein, in the light of the circumstances under which they were made, not misleading;

4. A general banking moratorium shall have been declared by federal, State of New York or State of California officials authorized to do so or a material disruption in securities settlement, payment or clearance services affecting the Bonds shall have occurred;

5. Any new restriction on transactions in securities materially affecting the market for securities (including the imposition of any limitation in interest rates) or the extension of credit by, or a charge to the net capital requirements of, underwriters shall have been established by the New York Stock Exchange, the Comptroller of the Currency, the Securities and Exchange Commission or any other federal or State agency or the Congress of the United States of America, or by Executive Order;

6. A decision by a court of the United States of America shall be rendered, or a stop order, release, regulation or no-action letter by or on behalf of the Securities and Exchange Commission or any other governmental agency having jurisdiction of the subject

matter shall have been issued or made, to the effect that the issuance, offering or sale of the Bonds as contemplated by this Purchase Agreement or by the Official Statement, or any document relating to the issuance, offering or sale of the Bonds is or would be in violation of any provision of the federal securities laws at the Closing Date, including the Securities Act of 1933, the Securities Exchange Act of 1934 and the Trust Indenture Act of 1939;

7. Any proceeding shall have been commenced or be threatened in writing by the Securities and Exchange Commission against the City or the Community Facilities District.

8. The commencement of an Action described in Section 2(H).

Upon the occurrence of a Termination Event and the termination of this Purchase Agreement by the Underwriter, all obligations of the City, the Community Facilities District, and the Underwriter under this Agreement shall terminate, without further liability, except that the City and the Underwriter shall pay their respective expenses as set forth in Section 6 below.

E. At or prior to the Closing Date, the Underwriter shall have received a counterpart original or certified copy of the following documents, in each case satisfactory in form and substance to the Underwriter:

1. Official Statement. The Official Statement and each supplement or amendment, if any thereto, executed by an authorized officer of the City;

2. Fiscal Agent Agreement. The Fiscal Agent Agreement, duly executed and delivered by the City and the Fiscal Agent;

3. Escrow Agreement. The Escrow Agreement, duly executed and delivered by the City and the Escrow Agent;

4. Resolutions. Certifications by the City Clerk with respect to each resolution and ordinance of the City Council, for the City or as the legislative body of the Community Facilities District, relating to the City Documents, the transactions contemplated thereby, formation of the Community Facilities District and issuance of the Bonds;

5. City Continuing Disclosure Agreement. The City Continuing Disclosure Agreement executed and delivered by the City;

6. Bond Counsel Opinion. An unqualified approving opinion for the Bonds, dated the Closing Date and addressed to the City, of Bond Counsel, to the effect that the Bonds are the valid, legal and binding obligations of the City and that the interest thereon is excluded from gross income for federal income tax purposes and exempt from personal income taxes of the State, in substantially the form included as Appendix D to the Official Statement, together with a letter of Bond Counsel, dated the Closing Date and addressed to the Underwriter, to the effect that such opinion addressed to the City may be relied upon by the Underwriter to the same extent as if such opinion was addressed to it;

7. Supplemental Opinion. A supplemental opinion or opinions, dated the Closing Date and addressed to the Underwriter, of Bond Counsel, to the effect that:

(i) this Purchase Agreement has been duly authorized, executed and delivered by the City and, assuming due authorization, execution and delivery by the other party thereto, constitutes the legal, valid and binding agreement of the City and is enforceable in accordance with its terms, except to the extent that enforceability may be limited by moratorium, bankruptcy, reorganization, insolvency or other similar laws affecting creditors' rights generally or by the exercise of judicial discretion in accordance with general principles of equity or otherwise in appropriate cases and by limitations on legal remedies against public agencies in the State;

(ii) the Bonds are not subject to the registration requirements of the Securities Act of 1933, as amended, and the Fiscal Agent Agreement is exempt from qualification under the Trust Indenture Act of 1939, as amended;

(iii) the information contained in the Official Statement on the cover and under the captions "THE 2017 BONDS" (other than by reference Appendix D – DTC and the Book-Entry Only System), "SECURITY FOR THE 2017 BONDS," "LEGAL MATTERS – Tax Exemption" and in Appendices C, D and E to the Official Statement (excluding any financial, statistical and economic data, forecasts, numbers, charts, graphs, estimates, projections, and assumptions and any information regarding The Depository Trust Company and the book-entry system as to which Bond Counsel need express no opinion or view, and further, excluding any material that may be treated as included under such captions by cross-reference), are accurate insofar as such statements purport to summarize certain provisions of the Bonds, the Fiscal Agent Agreement, Bond Counsel's final approving opinion and the Community Facilities District Act; and

8. Special Counsel Opinion. An opinion, dated the Closing Date and addressed to the Underwriter, of Jones Hall, a Professional Corporation, acting as special counsel to the City and the Community Facilities District, substantially to the effect that:

(i) The City is a municipal corporation and general law city, duly organized and validly existing pursuant to the Constitution and laws of the State of California;

(ii) The Community Facilities District is duly organized and validly existing as a community facilities district under the Constitution and laws of the State;

(iii) The Resolution was duly adopted at a meeting of the City Council, which meeting was duly called and held pursuant to law and with all public notice required by law and at which a quorum was present and acting throughout;

(iv) The preparation and distribution of the Preliminary Official Statement and the Official Statement have been duly approved by the City Council, acting for itself or as the legislative body of the Community Facilities District;

(v) The execution and delivery by the City of the City Documents, and the Bonds and the performance of its obligations thereunder have been duly authorized by all requisite action of the City Council, acting for itself or as the legislative body of the Community Facilities District, and the Bonds and the City Documents have been duly executed and delivered by the Community Facilities District, and constitute legal, valid and binding obligations of the Community Facilities District enforceable against the Community Facilities District, in accordance with their respective terms, subject to bankruptcy, insolvency, reorganization, moratorium and other laws affecting the enforcement of creditors' rights in general and to the application of equitable principles if equitable remedies are sought;

(vi) To the best of our knowledge, no action, suit, proceeding, inquiry or investigation, at law or in equity, before or by any court, regulatory agency, public board or body is pending or to the best of such counsel's knowledge, threatened in any way affecting the existence of the City or the Community Facilities District or the titles of the officers of each to their respective offices, or seeking to restrain or to enjoin the execution and delivery of the City Documents, or the issuance, sale or delivery of the Bonds or the application of the proceeds thereof or the collection or application of the Special Taxes, or the exclusion from gross income for State personal income taxes of interest on the Bonds, or in any way contesting or affecting the validity or enforceability of the Bonds, the City Documents or any action of the City or the Community Facilities District contemplated by any of said documents or in any way contesting the completeness or accuracy of the Preliminary Official Statement or the Official Statement or the powers of the City or its authority with respect to the Purchase Agreement or any other applicable agreement, or any action on the part of the City or the Community Facilities District contemplated by any of said documents;

(vii) To the best of our knowledge, the City and the Community Facilities District are not in breach of or in default under any court or administrative decree or order, or under any loan agreement, note, resolution, indenture, contract, agreement or other instrument to which the City or the Community Facilities District is a party or is otherwise subject or bound, including the City Documents, a consequence of which could be to materially and adversely affect the ability of the City or the Community Facilities District to perform their obligations under the Bonds, the City Documents or which, with the passage of time or the giving of notice or both, would constitute an event of default thereunder; and;

(viii) To the best of our knowledge, the adoption of the Bond Resolution and the execution and delivery of the Bonds and the City Documents, did not and will not conflict with or constitute a breach of or default under any applicable court or administrative decree or order, or under any loan agreement, note, ordinance, resolution, indenture, contract, agreement or other instrument to which the City or the Community Facilities District, as the case may be, is a party or is otherwise subject or bound, a consequence of which could be to materially and adversely affect the ability of City or the Community Facilities District to perform their obligations under the Bonds or any City Documents.

9. Defeasance Opinion. An opinion of Bond Counsel, addressed to the City, the Underwriter and the Escrow Agent, dated the date of Closing, as to the effective defeasance of the Prior Bonds in form and substance acceptable to the Underwriter;

10. Closing Certificate of the City. A certificate, dated the Closing Date, and signed by an authorized officer of the City substantially in the form of Appendix B hereto, together with such additional certifications as Bond Counsel may require;

11. Bank Incumbency Certificate. Certified copies of the general resolution of the Fiscal Agent and Escrow Agent authorizing the execution and delivery of certain documents by certain officers of the Fiscal Agent and Escrow Agent, which resolution authorizes the execution of the Fiscal Agent Agreement, the Escrow Agreement and the authentication of the Bonds;

12. Fiscal Agent's/Escrow Agent's Certificate. A certificate of the Fiscal Agent, dated the Closing Date, in form and substance acceptable to the Underwriter and Bond Counsel;

13. Fiscal Agent's/Escrow Agent's Counsel Opinion. An opinion of counsel to the Fiscal Agent and Escrow Agent dated the Closing Date and addressed to the City and the Underwriter to the effect that each of the Fiscal Agent and Escrow Agent have duly authorized the execution and delivery of the Fiscal Agent Agreement and Escrow Agreement and that each of the Fiscal Agent Agreement and Escrow Agreement are valid and binding obligations of the Fiscal Agent and Escrow Agent enforceable in accordance with its terms;

14. Disclosure Counsel Opinion. An opinion, dated the Closing Date and addressed to the Underwriter and to the City, of Jones Hall, a Professional Corporation, as disclosure counsel ("Disclosure Counsel"), in form and substance acceptable to the Underwriter;

15. Opinion of Underwriter's Counsel. An opinion of counsel to the Underwriter, dated the date of the Closing, addressed to the Underwriter, in form and substance acceptable to the Underwriter;

16. Special Tax Consultant Certificate. A certificate, dated the Closing Date from Goodwin Consulting Group substantially in the form attached as Appendix C hereto;

17. Certificate Regarding Continuing Disclosure Compliance. A Continuing Disclosure Compliance Certificate, dated the Closing Date, duly executed and delivered by Goodwin Consulting Group, in form and substance acceptable to the Underwriter and Disclosure Counsel;

18. Nonarbitrage Certificate. A certificate of the City, dated the Closing Date, in a form acceptable to Bond Counsel and the Underwriter, that the Bonds are not arbitrage bonds within the meaning of Section 148 of the Internal Revenue Code of 1986, as amended;

19. Specimen Bonds. Copies of the Specimen Bonds;

20. Verification Report. A copy of the verification report of _____ concluding that the amount of the proceeds of the Bonds to be deposited under the

Escrow Agreement, together with other deposited funds, as applicable, are sufficient to defease the Prior Bonds as provided in the Escrow Agreement;

21. Issue Price Certificate. An issue price certificate of the Underwriter in the form attached hereto as Appendix D;

22. Certificate of Underwriter. A certificate from the Underwriter to the City, in form satisfactory to the City and signed by an authorized officer of the Underwriter, accepting delivery of the Bonds to the Underwriter and receipt of all documents required by the Underwriter, and the satisfaction or waiver of all conditions and terms of this Purchase Agreement by the City, and confirming to the City that as of the Closing Date, all of the representations of the Underwriter contained in this Purchase Agreement are true, complete and correct in all material respects;

23. Form 8038-G. An Information Return for Tax-Exempt Bond Issues (Internal Revenue Service Form 8038-G), in a form satisfactory to Bond Counsel for filing, executed by a duly authorized officer of the City, together with evidence that such Form 8038-G has been mailed;

24. CDIAC Statements. Copies of filings with the California Debt and Investment Advisory Commission relating to the issuance of the Bonds;

25. Letter of Representations. A copy of the Blanket Letter of Representations to DTC relating to the Bonds signed by the City; and

26. Additional Documents. Such additional legal opinions, certificates, instruments and other documents as the Underwriter may reasonably request to evidence the truth and accuracy, as of the date hereof and as of the Closing Date, of the material representations and warranties of the City, on its own behalf and on behalf of the Community Facilities District, contained herein, and of the statements and information contained in the Official Statement and the due performance or satisfaction by the City at or prior to the Closing of all agreements then to be performed and all conditions then to be satisfied by the City and the Community Facilities District in connection with the transactions contemplated hereby and by the Fiscal Agent Agreement and the Official Statement.

If the City shall be unable to satisfy the conditions to the obligations of the Underwriter to purchase, accept delivery of and pay for the Bonds contained in this Purchase Agreement, or if the obligations of the Underwriter to purchase, accept delivery of and pay for the Bonds shall be terminated for any reason permitted by this Purchase Agreement, this Purchase Agreement shall terminate and neither the City nor the Underwriter shall be under any further obligation hereunder, except that the respective obligations of the Underwriter and the City set forth in Section 6 hereof shall continue in full force and effect.

5. Representations and Agreements of the Underwriter. The Underwriter represents to and agrees with the City that, as of the date hereof and as of the date of the Closing:

A. The Underwriter is duly authorized to execute and deliver this Purchase Agreement and to take any action under the Purchase Agreement required to be taken by it.

B. The Underwriter is in compliance with MSRB Rule G-37 with respect to the City and the Community Facilities District, and is not prohibited thereby from acting as underwriter with respect to securities of the City and the Community Facilities District. The Underwriter is in compliance with MSRB Rule G-17 with respect to the City and the Community Facilities District.

C. The Underwriter has, and has had, no financial advisory relationship with the City or the Community Facilities District with respect to the Bonds, and no investment firm controlling, controlled by or under common control with the Underwriter has or has had any such financial advisory relationship, within the meaning of California Government Code Section 53590, or otherwise.

D. The Underwriter has not paid or agreed to pay, nor will it pay or agree to pay, any entity, company, firm or person (including, but not limited to, the City's financial consultants, or any officer, agent or employee thereof), other than a bona fide officer, agent or employee working for the Underwriter, any compensation, fee, gift or other consideration contingent upon or resulting from the award of or entering into this Purchase Agreement.

E. The Underwriter has reasonably determined that the City's undertaking in the City Continuing Disclosure Agreement to provide continuing disclosure with respect to the Bonds is sufficient to effect compliance with the Rule.

6. Expenses.

A. Whether or not the Underwriter accepts delivery of and pays for the Bonds as set forth herein, it shall be under no obligation to pay, and the City shall pay out of the proceeds of the Bonds or any other legally available funds of the City, all expenses incidental to the performance of the City's obligations hereunder, including but not limited to the cost of printing and delivering the Bonds to the Underwriter; the costs of printing and shipping the Preliminary Official Statement and the Official Statement; the fees and disbursements of the City, the Community Facilities District, the Fiscal Agent, the Escrow Agent, Bond Counsel, Disclosure Counsel, accountants and any other experts or consultants retained by the City or the Community Facilities District in connection with the issuance and sale of the Bonds; and any other expenses not specifically enumerated in paragraph (B) of this Section incurred in connection with the issuance and sale of the Bonds.

B. Whether or not the Bonds are delivered to the Underwriter as set forth herein, the City shall be under no obligation to pay, and the Underwriter shall be responsible for and pay, CUSIP® and CDIAAC fees and expenses to qualify the Bonds for sale under any "blue sky" laws; and all other expenses incurred by the Underwriter in connection with its public offering and distribution of the Bonds not specifically enumerated in paragraph (A) of this Section, including the fees and disbursements of its counsel.

7. Undertakings of the City. The City agrees: (a) to inform the Underwriter, from time to time, upon the reasonable request of the Underwriter, of the amount then on deposit in the Reserve Fund and all accounts thereunder; and (b) to make available to the Underwriter, upon reasonable request of the Underwriter, at the expense of the City, sufficient copies of its

audited financial statements, if any, and any resolutions of its legislative body with respect to the Community Facilities District Resolutions, the Bonds, the Fiscal Agent Agreement, the Escrow Agreement, the Official Statement, any amendments or supplements thereto, and other documents relating to the Bonds and pertaining to the City or the Community Facilities District adopted or executed, as the case may be, after the Closing Date, to the extent that such documents are publicly available.

8. Notices. Any notice of other communication to be given to the City under this Purchase Agreement may be given by delivering the same in writing to the City of Rancho Cordova, 2729 Prospect Park Drive, Rancho Cordova, California 95670, Attention: Finance Director; any notice or other communication to be given to the Underwriter under this Purchase Agreement may be given by delivering the same in writing to Piper Jaffray & Co., 2321 Rosecrans Ave., Suite 3200, El Segundo, California 90245, Attention: Dennis McGuire. All such notices, requests or other communications may be made by telephone, personal or courier delivery, registered or certified mail, facsimile transmission or electronic communication, provided that delivery by facsimile transmission or electronic communication must be confirmed by the sender. The City and the Underwriter may, by notice given as aforesaid, specify a different address for any such notices, requests or other communications.

9. Parties In Interest. This Purchase Agreement is made solely for the benefit of the City and the Underwriter (including any successors or assignees of the Underwriter) and no other person shall acquire or have any right hereunder or by virtue hereof. The City and the Underwriter may not assign this Agreement. The term “successor” shall not include any holder of any Bonds merely by virtue of such holding.

10. Survival of Representations and Warranties. The representations and warranties of the City under this Purchase Agreement shall not be deemed to have been discharged, satisfied or otherwise rendered void by reason of the Closing and regardless of any investigations made by or on behalf of the Underwriter (or statements as to the results of such investigations) concerning such representations and statements of the City or the Community Facilities District and regardless of delivery of and payment for the Bonds.

11. Severability. If any provision of this Purchase Agreement is, or is held or deemed to be, invalid, inoperative or unenforceable as applied in any particular case in any jurisdiction or jurisdictions, because it conflicts with any provisions of any constitution, statute, rule of public policy or for any other reason, such circumstances shall not make the provision in question invalid, inoperative or unenforceable in any other case or circumstance, or make any other provision or provisions of this Agreement invalid, inoperative or unenforceable to any extent whatsoever.

12. Execution in Counterparts. This Purchase Agreement may be executed by the parties hereto in separate counterparts, each of which when so executed and delivered shall be an original, but all such counterparts shall together constitute but one and the same instrument.

13. No Prior Agreements. This Purchase Agreement supersedes and replaces all prior negotiations, agreements and understanding between the parties hereto in relation to the sale of the Bonds by the City.

14. Governing Law. This Purchase Agreement shall be governed by the laws of the State.

15. Effective Date. This Purchase Agreement shall become effective and binding upon the respective parties hereto upon the execution of the acceptance hereof by the City and shall be valid and enforceable as of the time of such acceptance.

Very truly yours,
PIPER JAFFRAY & CO.

By: _____
Its: Authorized Officer

CITY OF RANCHO CORDOVA

By: _____
Authorized Representative

Date of Execution: _____, 2017

Time of Execution: _____

APPENDIX A

MATURITY SCHEDULE

<i>Maturity Date (September 1)</i>	<i>Principal Amount</i>	<i>Interest Rate</i>	<i>Yield</i>	<i>Price</i>
2018				
2019				
2020				
2021				
2022				
2023				
2024				
2025				
2026				
2027				
2028				
2029				
2030				
2031				
2032				
2033				
2034				
20__*				

* Term Bond.

(C) Priced to the first optional redemption date of September 1, 20__ at par.

REDEMPTION PROVISIONS

Optional Redemption. The Bonds will be subject to optional redemption from any source of available funds, other than from prepayments of Special Taxes, prior to maturity, in whole, or in part among series and maturities as will be specified by the City and by lot within a maturity, on any date on or after September 1, 20__, at an amount equal to the principal amount of the Bonds to be redeemed, plus accrued interest thereon to the date of redemption, without premium.

Special Mandatory Redemption from Prepaid Special Taxes. The Bonds are subject to mandatory redemption from prepayments of the Special Tax by property owners, in whole or in part, among maturities as shall be specified by the City and by lot within a maturity, on any Interest Payment Date at the following respective redemption prices (expressed as a percentage of the principal amount of the Bonds to be redeemed) together with accrued interest to the date of redemption:

Redemption Dates	Redemption Price
March 1, 2018 through and including March 1, 20__	103%
September 1, 20__ and March 1, 20__	102
September 1, 20__ and March 1, 20__	101
September 1, 20__ and any Interest Payment Date thereafter	100

Mandatory Sinking Fund Redemption. The Term Bonds maturing on September 1, 20__ are subject to mandatory sinking fund redemption in part, by lot, on September 1, 20__ and on each September 1 thereafter to maturity, at a redemption price equal to the principal amount thereof to be redeemed, together with accrued interest to the date fixed for redemption, without premium, as follows:

Year (September 1)	Mandatory Sinking Fund Redemption Amount
TOTAL	\$
† Maturity.	

APPENDIX B

§ _____
CITY OF RANCHO CORDOVA
SUNRIDGE PARK AREA COMMUNITY FACILITIES DISTRICT NO. 2004-1
SPECIAL TAX REFUNDING BONDS
SERIES 2017

CLOSING CERTIFICATE OF THE CITY

I, the undersigned, hereby certify that I am the _____ of the City of Rancho Cordova (the “City”), the City Council (the “City Council”) of which is the Legislative Body for Sunridge Park Area Community Facilities District No. 2004-1 (the “Community Facilities District”), a community facilities district duly organized and existing under the laws of the State of California (the “State”) and I am authorized to execute this Certificate on behalf of the City in connection with the issuance of the above-captioned bonds (the “Bonds”). All capitalized terms herein not otherwise defined shall have the meanings given such terms in the Bond Purchase Agreement (the “Bond Purchase Agreement”), dated _____, 2017, by and between the City and Piper Jaffray & Co.

I further certify on behalf of the City that:

(i) The representations, warranties and covenants of the City contained in the Bond Purchase Agreement, made on behalf of the City and the Community Facilities District, are true and correct in all material respects on and as of the date hereof as if made on the date hereof;

(ii) The Community Facilities District Resolutions, Formation Documents and the City Documents are in full force and effect and have not been amended, modified or supplemented;

(iii) Except as described in the Official Statement, there is no action, suit, proceeding, inquiry or investigation at law or in equity, or by any court or regulatory agency, public board or body pending, with respect to which the City or the Community Facilities District has been served with process, or to the best knowledge of the City or the Community Facilities District, threatened wherein an unfavorable decision, ruling or finding would: (a) affect the creation, organization, existence or powers of the City or the Community Facilities District, or the titles of their officers to their respective offices, (b) enjoin or restrain the issuance, sale and delivery of the Bonds, the levy or collection of the Special Taxes or any other moneys or property pledged or to be pledged under the Fiscal Agent Agreement, or the pledge thereof, (c) in any way question or affect any of the rights, powers, duties or obligations of the City or the Community Facilities District with respect to the Special Taxes or moneys and assets pledged or to be pledged to pay the principal of, premium, if any, or interest on the Bonds, (d) in any way question or affect any authority for the issuance of the Bonds, or the validity or enforceability of the Bonds or the proceedings relating to the issuance of the Bonds, or (e) in any way question or affect the Bond Purchase Agreement or the transactions contemplated thereby, the Official Statement or the City Documents;

(iv) The information in the Preliminary Official Statement (other than statements pertaining to the book-entry system as to which no view is expressed) as of its date was and as of the date hereof is, and in the Official Statement (other than statements pertaining to the book-entry system as to which no view is expressed) as of its date was and as of the date hereof is, true and correct in all material respects and does not contain any untrue statement of a material fact or omit to state a material fact necessary to make the statements therein, in light of the circumstances under which they were made, not misleading;

(v) The City has complied with all agreements and covenants, and satisfied all conditions, on its part to be complied with or satisfied under the Bond Purchase Agreement and under the Community Facilities District Resolutions, the Formation Documents, the City Documents and the Official Statement at or prior to the date hereof;

(vi) No event has occurred since the date of the Official Statement which either makes untrue or incorrect in any material respect as of the date hereof any statement or information contained in the Preliminary Official Statement or the Official Statement (other than statements pertaining to the book-entry system as to which no view is expressed) or is not reflected in the Official Statement but should be reflected therein in order to make the statements and information therein not misleading in any material respect;

(vii) The use of and distribution by the Underwriter of the Preliminary Official Statement and the Official Statement in connection with the offer and sale of the Bonds is hereby ratified; and

(viii) The City and the Community Facilities District are each in compliance with all covenants set forth in the Fiscal Agent Agreement.

IN WITNESS WHEREOF, the undersigned has executed this certificate as of the date set forth below.

Dated: _____, 2017

CITY OF RANCHO CORDOVA

By: _____

Its: _____

APPENDIX C

§ _____
CITY OF RANCHO CORDOVA
SUNRIDGE PARK AREA COMMUNITY FACILITIES DISTRICT NO. 2004-1
SPECIAL TAX REFUNDING BONDS
SERIES 2017

CERTIFICATE OF SPECIAL TAX CONSULTANT

The undersigned hereby states and certifies:

1. That he is an authorized officer of Goodwin Consulting Group (the “Special Tax Consultant”) and as such is familiar with the facts herein certified and is authorized and qualified to certify the same.

2. That the Special Tax Consultant has prepared the Amended Rate and Method of Apportionment of Special Tax (the “Rate and Method”) as set forth in Appendix B to the Official Statement dated _____, 2017, for the City of Rancho Cordova Sunridge Park Area Community Facilities District No. 2004-1 (the “Community Facilities District”) Special Tax Refunding Bonds, Series 2017 (the “Bonds”). Capitalized terms not otherwise defined herein shall be defined as provided in the Rate and Method or the Fiscal Agent Agreement dated as of _____ 1, 2017, (the “Fiscal Agent Agreement”), by and between the City of Rancho Cordova and U.S. Bank National Association, as fiscal agent (the “Fiscal Agent”).

3. That the Special Taxes, if levied in accordance with the Rate and Method and collected will annually yield sufficient revenue to make timely payments of the annual debt service on all Bonds, and annual Administrative Expenses related to the levy and collection of the Special Taxes and the expenses of the Fiscal Agent for the Bonds (no representation is made as to the actual amounts that will be collected in future years).

4. That the Annual Special Tax, if collected in the maximum amounts permitted pursuant to the Rate and Method on the Closing Date, would generate at least 110% of the Annual Debt Service payable with respect to the Bonds payable from such Special Taxes.

5. That all information supplied by the Special Tax Consultant for use in the Official Statement is true and correct, as of the date of the Official Statement and as of the date hereof.

6. That, as of the dates of the Preliminary Official Statement and the Official Statement and as of the date hereof, the information contained in those portions of the Official Statement entitled “SECURITY FOR THE 2017 BONDS – Special Taxes and – Special Tax Formula,” “THE DISTRICT,” “SPECIAL TAX REVENUE AND VALUE OF PROPERTY WITHIN THE DISTRICT,” “CONTINUING DISCLOSURE,” “APPENDIX B,” including the tables sourced to the Special Tax Consultant, and the other data provided by the Special Tax Consultant and included in the Official Statement, do not, to our knowledge, contain any untrue statement of a material fact or omit to state a material fact necessary to make the statements made therein, in light of the circumstances under which they were made, not misleading.

7. The Community Facilities District, the City, the Underwriter, Piper Jaffray & Co., and all the professionals involved in the financing are entitled to rely on this Certificate.

Dated: _____, 2017

GOODWIN CONSULTING GROUP

By: _____

Title: _____

APPENDIX D
FORM OF ISSUE PRICE CERTIFICATE
[TO COME]

PRELIMINARY OFFICIAL STATEMENT DATED JUNE ___, 2017

NEW ISSUE-FULL BOOK ENTRY

NOT RATED

In the opinion of Jones Hall, A Professional Law Corporation, San Francisco, California, Bond Counsel, subject, however to certain qualifications described herein, under existing law, the interest on the 2017 Bonds is excluded from gross income for federal income tax purposes and such interest is not an item of tax preference for purposes of the federal alternative minimum tax imposed on individuals and corporations, although for the purpose of computing the alternative minimum tax imposed on certain corporations, such interest is taken into account in determining certain income and earnings. In the further opinion of Bond Counsel, such interest is exempt from California personal income taxes. See "LEGAL MATTERS – Tax Exemption."

\$12,750,000*

**CITY OF RANCHO CORDOVA
SUNRIDGE PARK AREA COMMUNITY FACILITIES DISTRICT NO. 2004-1
SPECIAL TAX REFUNDING BONDS
SERIES 2017**

Dated: Date of Delivery

Due: September 1, as shown on inside cover

Authority for Issuance. The City of Rancho Cordova, California (the "City") is issuing the above-captioned bonds (the "2017 Bonds") for and on behalf of its Sunridge Park Area Community Facilities District No. 2004-1 (the "District") under the Mello-Roos Community Facilities Act of 1982 (the "Act"), the Resolution of Issuance (as defined herein) and a Fiscal Agent Agreement, dated as of July 1, 2017 (the "Fiscal Agent Agreement"), by and between the City and U.S. Bank National Association, as fiscal agent (the "Fiscal Agent"). See "THE 2017 BONDS – Authority for Issuance."

Security and Sources of Payment. The 2017 Bonds are payable from proceeds of Special Tax Revenues (as defined herein) levied on taxable property within the District according to the amended rate and method of apportionment of special tax applicable to land in the District. The 2017 Bonds are secured by a first pledge of the Special Tax Revenues and the moneys on deposit in certain funds held by the Fiscal Agent under the Fiscal Agent Agreement, on parity with any additional bonds that may be issued in the future, subject to the conditions contained in the Fiscal Agent Agreement. See "SECURITY FOR THE 2017 BONDS."

Use of Proceeds. The 2017 Bonds are being issued to (i) refund on a current basis outstanding special tax bonds of the City previously issued for the District and captioned "City of Rancho Cordova Sunridge Park Area Community Facilities District No. 2004-1 Special Tax Bonds, Series 2007," originally issued in the aggregate principal amount of \$13,485,000 (the "2007 Bonds"); (ii) establish a debt service reserve fund for the 2017 Bonds; and (iii) pay the costs of issuing the 2017 Bonds. See "FINANCING PLAN."

Future Additional Bonds. The City may issue additional bonds secured by Special Tax Revenues on parity with the 2017 Bonds, or on a basis subordinate thereto, upon the satisfaction of certain conditions in the Fiscal Agent Agreement. See "SECURITY FOR THE 2017 BONDS – Additional Bonds."

Bond Terms. Interest on the 2017 Bonds is payable on March 1, 2018, and semiannually thereafter on each September 1 and March 1. The 2017 Bonds will be issued in the denomination of \$5,000 or integral multiples of \$5,000 in excess thereof. The 2017 Bonds, when delivered, will be initially registered in the name of Cede & Co., as nominee of The Depository Trust Company ("DTC"). DTC will act as securities depository for the 2017 Bonds. See "THE 2017 BONDS – General Bond Terms" and "APPENDIX F – DTC and the Book-Entry Only System."

Redemption. The 2017 Bonds are subject to optional redemption, mandatory sinking fund redemption, and special mandatory redemption from prepaid Special Taxes. See "THE 2017 BONDS – Redemption."

NEITHER THE FAITH AND CREDIT NOR THE TAXING POWER OF THE CITY, THE COUNTY OF SACRAMENTO, THE STATE OF CALIFORNIA OR ANY POLITICAL SUBDIVISION THEREOF IS PLEDGED TO THE PAYMENT OF THE 2017 BONDS. THE 2017 BONDS DO NOT CONSTITUTE A DEBT OF THE CITY IN CONTRAVENTION OF ANY STATUTORY OR CONSTITUTIONAL DEBT LIMITATION. THE INFORMATION SET FORTH IN THIS OFFICIAL STATEMENT, INCLUDING INFORMATION UNDER THE HEADING "BOND OWNERS' RISKS," SHOULD BE READ IN ITS ENTIRETY.

MATURITY SCHEDULE

(see inside cover)

This cover page contains certain information for quick reference only. It is not a summary of essential information about the 2017 Bonds. Potential investors should read this entire Official Statement to obtain information essential for making an informed investment decision. Investment in the 2017 Bonds involves risks that may not be appropriate for some investors. See "BOND OWNERS' RISKS" for a discussion of special risk factors that should be considered in evaluating the investment quality of the 2017 Bonds.

The 2017 Bonds are offered when, as and if issued by the City and accepted by the Underwriter, subject to approval as to their legality by Jones Hall, A Professional Law Corporation, San Francisco, California, Bond Counsel, and subject to certain other conditions. Jones Hall, A Professional Law Corporation, also serves as disclosure counsel to the City. Certain matters will be passed upon for the City by Meyers Nave, A Professional Law Corporation, Sacramento, California, as City Attorney. Certain legal matters will be passed upon for the Underwriter by its counsel, Nossaman LLP. It is anticipated that the 2017 Bonds, in book-entry form, will be available for delivery through the facilities of DTC on or about July ___, 2017.

[Piper Jaffray Logo]

The date of this Official Statement is: _____, 2017.

*Preliminary; subject to change

MATURITY SCHEDULE

\$ _____ Serial Bonds
(Base CUSIP†: _____)

Maturity (September 1)	Principal Amount	Interest Rate	Yield	Price	CUSIP† ()
-----------------------------------	-----------------------------	--------------------------	--------------	--------------	-----------------------

\$ _____ % Term Bond due September 1, _____, Yield: _____%, Price: _____%; CUSIP† _____

† Copyright 2017, American Bankers Association. CUSIP data herein are provided by CUSIP Global Services, managed by Standard & Poor's Capital IQ, and are provided for convenience of reference only. None of the City, the District nor the Underwriter assumes any responsibility for the accuracy of these CUSIP data.

CITY OF RANCHO CORDOVA

City Council

Donald Terry, Mayor
Linda Budge, Vice Mayor
Robert J. McGarvey, Councilmember
David Sander, Councilmember
Vacant*, Councilmember

* Expected to be filled on _____, 2017.

Staff

Cyrus Abhar, City Manager
Kim Juran-Karageorgiou, Chief Financial Officer
Mindy Cuppy, City Clerk
Adam Lindgren of Meyers Nave, A Professional Law Corporation, City Attorney

SPECIAL SERVICES

Bond Counsel

Jones Hall, A Professional Law Corporation
San Francisco, California

Municipal Advisor

NHA Advisors, LLC
San Rafael, California

Special Tax Consultant

Goodwin Consulting Group, Inc.
Sacramento, California

Verification Agent

_____, _____

Fiscal Agent

U.S. Bank National Association
Seattle, Washington

Disclosure Counsel

Jones Hall, A Professional Law Corporation
San Francisco, California

TABLE OF CONTENTS

	<u>Page</u>		<u>Page</u>
INTRODUCTION	1	Limited Obligation of the City to Pay Debt	
FINANCING PLAN	4	Service	35
Refunding Plan	4	Levy and Collection of the Special Tax	35
Estimated Sources and Uses of Funds	4	Property Tax Delinquencies	37
THE 2017 BONDS	5	Risks Related to Homeowners With High	
Authority for Issuance	5	Loan-to-Value Ratios.....	37
Description of the 2017 Bonds	5	Payment of Special Tax is Not a Personal	
Redemption*	6	Obligation of the Property Owners	37
Transfer or Exchange of 2017 Bonds	8	Property Values	38
SECURITY FOR THE 2017 BONDS	9	Future Property Development	40
Special Taxes	9	Other Possible Claims Upon the Value of	
Special Tax Formula.....	10	Taxable Property	40
Special Tax Fund.....	13	Exempt Properties	41
Delinquent Payments of Special Tax;		FDIC/Federal Government Interests in	
Covenant for Superior Court Foreclosure	14	Properties	41
Reserve Fund	16	Depletion of Reserve Fund	42
Additional Bonds.....	17	Bankruptcy Delays.....	43
DEBT SERVICE SCHEDULES	19	Disclosure to Future Purchasers	43
THE DISTRICT.....	21	No Acceleration Provisions.....	44
Formation and Background	21	Loss of Tax Exemption	44
Description and Location	21	IRS Audit of Tax-Exempt Bond Issues	44
Environmental Matters.....	24	Impact of Legislative Proposals,	
Levy of Special Tax; Maximum Special Tax		Clarifications of the Code and Court	
Revenue Projection	24	Decisions on Tax Exemption	44
SPECIAL TAX REVENUE AND VALUE OF		Voter Initiatives	44
PROPERTY WITHIN THE DISTRICT	26	Secondary Market for Bonds	45
Assessed Values	26	LEGAL MATTERS.....	46
Value to Special Tax Burden Ratios.....	27	Legal Opinion	46
Direct and Overlapping Governmental		Tax Exemption.....	46
Obligations	30	No Litigation.....	47
Sample Tax Bill Information.....	32	CONTINUING DISCLOSURE	47
Special Tax Collections and Delinquency		VERIFICATION OF MATHEMATICAL	
Rates	33	ACCURACY	48
OWNERSHIP OF PROPERTY WITHIN THE		NO RATING.....	48
DISTRICT	34	UNDERWRITING	48
BOND OWNERS' RISKS	35	PROFESSIONAL FEES	49
		EXECUTION.....	49
APPENDIX A	–	Sacramento County and City of Rancho Cordova Demographic Information	
APPENDIX B	–	Amended Rate and Method of Apportionment of Special Tax for the District	
APPENDIX C	–	Summary of Certain Provisions of the Fiscal Agent Agreement	
APPENDIX D	–	Form of Opinion of Bond Counsel	
APPENDIX E	–	Form of Continuing Disclosure Agreement	
APPENDIX F	–	DTC and the Book-Entry Only System	

GENERAL INFORMATION ABOUT THIS OFFICIAL STATEMENT

Use of Official Statement. This Official Statement is submitted in connection with the sale of the 2017 Bonds referred to herein and may not be reproduced or used, in whole or in part, for any other purpose. This Official Statement is not to be construed as a contract with the purchasers of the 2017 Bonds. Statements contained in this Official Statement which involve estimates, forecasts or matters of opinion, whether or not expressly so described herein, are intended solely as such and are not to be construed as a representation of facts

Estimates and Forecasts. When used in this Official Statement and in any continuing disclosure by the City, in any press release and in any oral statement made with the approval of an authorized officer of the City, the words or phrases “will likely result,” “are expected to”, “will continue”, “is anticipated”, “estimate”, “project,” “forecast”, “expect”, “intend” and similar expressions may identify “forward looking statements.” Such statements are subject to risks and uncertainties that could cause actual results to differ materially from those contemplated in such forward-looking statements. Any forecast is subject to such uncertainties. Inevitably, some assumptions used to develop the forecasts will not be realized and unanticipated events and circumstances may occur. Therefore, there are likely to be differences between forecasts and actual results, and those differences may be material. The information and expressions of opinion herein are subject to change without notice, and neither the delivery of this Official Statement nor any sale made hereunder shall, under any circumstances, give rise to any implication that there has been no change in the affairs of the City since the date hereof.

Limit of Offering. No dealer, broker, salesperson or other person has been authorized by the City or the Underwriter to give any information or to make any representations other than those contained herein and, if given or made, such other information or representation must not be relied upon as having been authorized by any of the foregoing. This Official Statement does not constitute an offer to sell or the solicitation of an offer to buy nor shall there be any sale of the 2017 Bonds by a person in any jurisdiction in which it is unlawful for such person to make such an offer, solicitation or sale. This Official Statement is not to be construed as a contract with the purchasers of the 2017 Bonds.

Involvement of Underwriter. The Underwriter has reviewed the information in this Official Statement in accordance with, and as a part of, its responsibilities to investors under the federal securities laws as applied to the facts and circumstances of this transaction, but the Underwriter does not guarantee the accuracy or completeness of such information. The information and expressions of opinions herein are subject to change without notice and neither delivery of this Official Statement nor any sale made hereunder shall, under any circumstances, create any implication that there has been no change in the affairs of the City or the District since the date hereof. All summaries of the Fiscal Agent Agreement or other documents referred to in this Official Statement, are made subject to the provisions of such documents, respectively, and do not purport to be complete statements of any or all of such provisions.

IN CONNECTION WITH THIS OFFERING, THE UNDERWRITER MAY OVERALLOT OR EFFECT TRANSACTIONS WHICH STABILIZE OR MAINTAIN THE MARKET PRICE OF THE 2017 BONDS OFFERED HEREBY AT A LEVEL ABOVE THAT WHICH MIGHT OTHERWISE PREVAIL IN THE OPEN MARKET. SUCH STABILIZING, IF COMMENCED, MAY BE DISCONTINUED AT ANY TIME. THE UNDERWRITER MAY OFFER AND SELL THE 2017 BONDS TO CERTAIN DEALERS, INSTITUTIONAL INVESTORS AND OTHERS AT PRICES LOWER THAN THE PUBLIC OFFERING PRICE STATED ON THE COVER PAGE HEREOF AND SAID PUBLIC OFFERING PRICE MAY BE CHANGED FROM TIME TO TIME BY THE UNDERWRITER.

THE 2017 BONDS HAVE NOT BEEN REGISTERED UNDER THE SECURITIES ACT OF 1933, AS AMENDED, IN RELIANCE UPON AN EXCEPTION FROM THE REGISTRATION REQUIREMENTS CONTAINED IN SUCH ACT. THE 2017 BONDS HAVE NOT BEEN REGISTERED OR QUALIFIED UNDER THE SECURITIES LAWS OF ANY STATE.

The City maintains an Internet website, but the information on that website is not incorporated in this Official Statement.

OFFICIAL STATEMENT

\$ _____ *

CITY OF RANCHO CORDOVA
SUNRIDGE PARK AREA COMMUNITY FACILITIES DISTRICT NO. 2004-1
SPECIAL TAX REFUNDING BONDS
SERIES 2017

This Official Statement, including the cover page, inside cover and attached appendices, is provided to furnish information regarding the bonds captioned above (the “**2017 Bonds**”) to be issued by the City of Rancho Cordova (the “**City**”) on behalf of the City of Rancho Cordova Sunridge Park Area Community Facilities District No. 2004-1 (the “**District**”).

Capitalized terms used but not defined in this Official Statement have the definitions given in “APPENDIX C – Summary of Certain Provisions of the Fiscal Agent Agreement.”

INTRODUCTION

This introduction is not a summary of this Official Statement. It is only a brief description of and guide to, and is qualified by, more complete and detailed information contained in the entire Official Statement, including the cover page, the inside cover and attached appendices, and the documents summarized or described in this Official Statement. A full review should be made of the entire Official Statement. The offering of the 2017 Bonds to potential investors is made only by means of the entire Official Statement.

The City. The City is located in central Sacramento County (the “**County**”) and is part of the greater Sacramento region. It lies on the Highway 50 corridor between the City of Sacramento and the City of Folsom, situated next to Mather Field (a former U.S. Air Force base) and the American River. For economic and demographic information regarding the area in and around the City, see APPENDIX A.

The District. The District comprises a portion, but not all, of the Sunridge Specific Plan Area (the “**Specific Plan Area**”), which is a land use plan adopted by the County in 2002 prior to the City’s incorporation on July 1, 2003. The District has been developing in three phases. Phases 1 and 2 are now complete, and have built out into 949 single-family homes owned by individual homeowners. Phase 3 is the third and final phase of development, and is expected to be built out into 369 single-family homes. All of the land in Phase 3, which consists of a single parcel expected to be subdivided in the future, is currently owned by Cresleigh Home Corporation (“**Cresleigh**”). The total assessed value of taxable parcels in the District for Fiscal Year 2016-17 was \$310,685,479, an increase of 10.35% over the Fiscal Year 2015-16 total assessed value.

**Preliminary; subject to change*

The District was formed and established by the City Council of the City (the “**City Council**”), as legislative body of the District, under the Mello-Roos Community Facilities Act of 1982, as amended (the “**Act**”), pursuant to a resolution adopted by the City Council on July 19, 2004 (the “**Resolution of Formation**”), following a public hearing and landowner election at which the qualified electors of the District authorized the City to incur bonded indebtedness for the District and approved the levy of special taxes. The rate and method of apportionment of special taxes for the District, and the bond authorization were amended in 2007. The District was formed to finance infrastructure improvements necessary for development of the land in the District. See “THE DISTRICT – Formation and Background.”

Authority for Issuance of the 2017 Bonds. The 2017 Bonds are issued under the Act, a resolution adopted by the City Council of the City, as legislative body of the District, on June [5], 2017 (the “**Resolution of Issuance**”) and a Fiscal Agent Agreement, dated as of July 1, 2017 (the “**Fiscal Agent Agreement**”), by and between the City and U.S. Bank National Association, as fiscal agent (the “**Fiscal Agent**”). See “THE 2017 BONDS – Authority for Issuance.”

Future Additional Bonds. The City may issue additional bonds secured by Special Tax Revenues (as defined below) on parity with the 2017 Bonds or on a basis subordinate thereto, upon the satisfaction of certain conditions set forth in the Fiscal Agent Agreement, up to the total bond authorization for the District of \$34,200,000. The 2007 Bonds were issued in the amount of \$13,485,000, leaving \$20,715,000 of bond authorization remaining. See “SECURITY FOR THE 2017 BONDS – Additional Bonds.”

Purpose of the 2017 Bonds. Proceeds of the 2017 Bonds will be used primarily to refund the District’s outstanding bonds captioned “\$13,485,000 City of Rancho Cordova Sunridge Park Area Community Facilities District No. 2004-1 Special Tax Bonds, Series 2007,” which were issued on September 13, 2007 (the “**2007 Bonds**”). Proceeds of the 2007 Bonds were used primarily to finance infrastructure improvements in the District, which have now been completed. The 2007 Bonds, which will be fully refunded by the 2017 Bonds on the Redemption Date (as defined herein), are currently outstanding in the aggregate principal balance of \$12,780,000. Proceeds of the 2017 Bonds will also be used to establish a debt service reserve fund for the 2017 Bonds and pay costs of issuance. See “FINANCING PLAN.”

Redemption of Bonds Before Maturity. The 2017 Bonds are subject to optional redemption, mandatory sinking fund redemption, and special mandatory redemption from prepaid Special Taxes. See “THE 2017 BONDS – Redemption.”

Security and Sources of Payment for the 2017 Bonds. The City Council annually levies special taxes on the property in the District (the “**Special Taxes**”) in accordance with the Rate and Method of Apportionment for City of Rancho Cordova Sunridge Park Area Community Facilities District No. 2004-1 originally adopted in 2004, as subsequently amended in 2007 (the “**Special Tax Formula**”), which is attached as APPENDIX B to this Official Statement. The 2017 Bonds are secured by and payable from the Special Tax Revenues (as defined herein), on parity with any additional parity bonds that may be issued in the future, subject to the conditions contained in the Fiscal Agent Agreement. The 2017 Bonds will also be secured by certain funds and accounts established and held under the Fiscal Agent Agreement. See “SECURITY FOR THE 2017 BONDS.”

Value to Lien Ratios. The 2016-17 assessed value for all taxable property in the District, which consists of parcels currently classified as Developed Property and Undeveloped Property and subject to the Special Tax levy, is \$310,685,479. (This assessed valuation includes one taxable parcel with no assessed value, which is owned by the Department of Veterans Affairs.) Based on an

estimated direct and overlapping debt lien for the District of \$15,236,639* (equaling the \$12,750,000* projected principal amount of the 2017 Bonds, plus \$2,486,329 of overlapping bonded debt) (but not including any other overlapping debt or PACE liens), the assessed value to lien ratio for the parcels currently classified as Developed Property and subject to the Special Tax levy in the District is approximately 20.4: 1. However, value to lien ratios on individual parcels vary significantly from this average. Moreover, to the extent that Additional Bonds are issued for the District, the value to lien ratios would decrease. See “SPECIAL TAX REVENUE AND VALUE OF PROPERTY WITHIN THE DISTRICT – Value to Special Tax Burden Ratios.”

Debt Service Reserve Fund. A debt service reserve fund (the “**Reserve Fund**”) will be established pursuant to the Fiscal Agent Agreement to be held by the Fiscal Agent. In order to further secure the payment of principal of and interest on the 2017 Bonds, certain proceeds of the 2017 Bonds will be deposited into the Reserve Fund so that it contains an amount equal to the Reserve Requirement (as defined herein) for the 2017 Bonds. See “FINANCING PLAN – Estimated Sources and Uses of Funds” and “SECURITY FOR THE 2017 BONDS – Reserve Fund.”

Covenant to Foreclose. The City has covenanted in the Fiscal Agent Agreement to cause foreclosure proceedings to be commenced and prosecuted against certain parcels with delinquent installments of the Special Taxes. For a more detailed description of the foreclosure covenant see “SECURITY FOR THE 2017 BONDS – Delinquent Payments of Special Tax; Covenant for Superior Court Foreclosure.”

Property Ownership and Development Status. Property in the District subject to the Special Tax consists of approximately 325 acres located in the southwestern part of the City. Development of the planned approximately 1,319 single-family residential homes has been ongoing in the District. Of the 949 parcels that were levied a Special Tax for fiscal year 2016-17, 946 had improvement value on the County’s fiscal year 2016-17 property tax roll and consisted entirely of single-family homes. One of the 949 parcels levied a Special Tax is owned by the Department of Veterans Affairs; despite not having any assessed value on the 2016-17 tax roll, this parcel was levied a Special Tax equal to \$1,494.12 in 2016-17. The remaining parcel in the District, owned by Cresleigh and located in the portion of the District known as Sunridge Lot J (and comprising all the land in Zone 3), is undeveloped and was not levied a Special Tax for fiscal year 2016-17 or projected to be levied a Special Tax for fiscal year 2017-18.

Property in the District was master planned by two main entities: Sunridge Park, LLC, which was the master developer of the Sunridge Park portion (Phases 1 and 2 of the development), and Cresleigh, which is the master developer for Sunridge Lot J (Phase 3 of the development). Sunridge Park, LLC and Cresleigh (which are sometimes referred to in this Official Statement as the “**Master Developers**”) constructed or caused to be constructed backbone (“off-site”) infrastructure improvements for development, including the facilities financed with proceeds of the 2007 Bonds. All of these improvements are now complete.

Initial homebuilders in the District included Woodside Homes, Kimball Hill Homes, Beazer Homes, Syncon Homes, and Cresleigh. All of the parcels in Phases 1 and 2 of the District are now owned by individual homeowners, and the 81 acres of undeveloped land comprising the parcels in Sunridge Lot J are being planned for development by Cresleigh into four villages projected to be built into 369 single-family homes. See “OWNERSHIP OF PROPERTY WITHIN THE DISTRICT.”

* Preliminary; subject to change.

Risk Factors Associated with Purchasing the 2017 Bonds. Investment in the 2017 Bonds involves risks that may not be appropriate for some investors. See “BOND OWNERS’ RISKS” for a discussion of certain risk factors which should be considered, in addition to the other matters set forth in this Official Statement, in considering the investment quality of the 2017 Bonds.

FINANCING PLAN

Refunding Plan

The City issued the 2007 Bonds for the purpose of financing a portion of the costs of acquiring and constructing certain authorized public infrastructure improvements (the “**Facilities**”). See “THE DISTRICT – Formation and Background.” The 2007 Bonds are currently outstanding in the aggregate principal amount of \$12,780,000, and will be redeemed in full, on a current basis, on September 1, 2017 (the “**Redemption Date**”), at a redemption price equal to 100% of the principal amount thereof, together with interest coming due and payable on the Redemption Date.

In order to accomplish the refinancing plan, the net proceeds of the 2017 Bonds, together with certain other funds on hand with respect to the 2007 Bonds, will be transferred to U.S. Bank National Association, as escrow agent for the 2007 Bonds (the “**Escrow Agent**”), for deposit in an escrow fund (the “**Escrow Fund**”) to be established under an Escrow Agreement dated as of July 1, 2017, by and between the City and the Escrow Agent. The Escrow Agent will hold amounts in the Escrow Fund and use such amounts to pay and redeem the 2007 Bonds in full on the Redemption Date. See “VERIFICATION OF MATHEMATICAL ACCURACY.”

Amounts on deposit in the Escrow Fund are not available to pay debt service on the 2017 Bonds.

Estimated Sources and Uses of Funds

The estimated proceeds from the sale of the 2017 Bonds and funds related to the 2007 Bonds are expected to be used as follows:

<u>Sources</u>	
Principal Amount of 2017 Bonds	\$
Plus/Less: Original Issue Premium/Discount	
Plus: Funds Related to 2007 Bonds	
<i>Total Sources</i>	\$
 <u>Uses</u>	
Deposit into Escrow Fund ⁽¹⁾	\$
Deposit into Reserve Fund ⁽²⁾	
Costs of Issuance ⁽³⁾	
<i>Total Uses</i>	\$

(1) Will be used to defease and refund the 2007 Bonds. See “–Refunding Plan” above.

(2) Equal to the amount of the Reserve Requirement for the 2017 Bonds.

(3) Includes, among other things, Underwriter’s discount, the fees and expenses of Bond Counsel and Disclosure Counsel, the Fiscal Agent, the Municipal Advisor, the Special Tax Consultant and the Verification Agent, as well as the cost of printing the preliminary and final Official Statements.

THE 2017 BONDS

This section generally describes the terms of the 2017 Bonds contained in the Fiscal Agent Agreement, which is summarized in more detail in APPENDIX C.

Authority for Issuance

The 2017 Bonds are issued pursuant to the Fiscal Agent Agreement, the Resolution of Issuance, and the Act.

The District was established and authorized to incur bonded indebtedness in an aggregate principal amount not to exceed \$42,000,000 at a special election in the District held on July 19, 2004 pursuant to the Act. Under the provisions of the Act, since there were fewer than 12 registered voters residing within the District at any point during the 90-day period preceding the adoption of the City's resolution to form the District on July 19, 2004, the qualified electors were the various developer landowners who were entitled to cast one vote for each acre or portion of an acre of land owned within the District. The landowners voted to incur the indebtedness and approve the annual levy of Special Taxes, to be collected within the District, for the purpose of paying for the Facilities, including repaying any indebtedness of the District, replenishing the Reserve Fund and paying the administrative expenses of the District. In early 2007, due to changes in the development plans of Cresleigh, the initial bond authorization was reduced to \$34,200,000, and the rate and method of apportionment of Special Tax was amended. The current version of the Special Tax Formula is set forth in APPENDIX B. See "THE DISTRICT."

Description of the 2017 Bonds

The 2017 Bonds are being issued as fully registered bonds, registered in the name of Cede & Co. as nominee of The Depository Trust Company ("DTC"), and will be available to ultimate purchasers in the denomination of \$5,000 or any integral multiple thereof, under the book-entry system maintained by DTC. Ultimate purchasers of 2017 Bonds will not receive physical certificates representing their interest in the 2017 Bonds. So long as the 2017 Bonds are registered in the name of Cede & Co., as nominee of DTC, references herein to the Owners will mean Cede & Co., and will not mean the ultimate purchasers of the 2017 Bonds.

Payments of the principal, premium, if any, and interest on the 2017 Bonds will be made directly to DTC, or its nominee, Cede & Co., so long as DTC or Cede & Co. is the registered owner of the 2017 Bonds. Disbursements of such payments to DTC's participants is the responsibility of DTC, and disbursements of such payments to the Beneficial Owners is the responsibility of DTC's participants and indirect participants, as more fully described in APPENDIX F to this Official Statement.

The 2017 Bonds will be dated as of, and bear interest from, the date of their delivery at the rates contained, and mature in the amounts and years shown on the inside cover page of this Official Statement.

The principal of, and any redemption premium due with respect to, the 2017 Bonds will be payable in lawful money of the United States of America at the principal corporate trust office of the Fiscal Agent in Seattle, Washington, or such other place as designated by the Fiscal Agent, upon presentation and surrender of the 2017 Bonds. Interest on the 2017 Bonds, computed on the basis of a 360-day year consisting of twelve 30-day months, will be paid in lawful money of the United States of America semiannually on March 1 and September 1 of each year (each an "Interest Payment Date"), commencing March 1, 2018.

Interest on the 2017 Bonds (including the final interest payment upon maturity or earlier redemption) is payable by check of the Fiscal Agent mailed on each Interest Payment Date by first class mail to the registered Owner thereof at such registered Owner's address as it appears on the registration books maintained by the Fiscal Agent at the close of business on the 15th day of the calendar month preceding the Interest Payment Date (the "**Record Date**"), or by wire transfer made on such Interest Payment Date upon written instructions received by the Fiscal Agent on or before the Record Date preceding the Interest Payment Date, of any Owner of \$1,000,000 or more in aggregate principal amount of 2017 Bonds; provided, that so long as any 2017 Bonds are in book-entry form, payments with respect to such 2017 Bonds will be made by wire transfer, or such other method acceptable by the Fiscal Agent, to DTC. See "APPENDIX F – DTC and the Book-Entry Only System."

Each 2017 Bond will bear interest from the Interest Payment Date next preceding the date of authentication thereof unless (i) it is authenticated on an Interest Payment Date, in which event it will bear interest from such date of authentication, or (ii) it is authenticated prior to an Interest Payment Date and after the close of business on the Record Date preceding such Interest Payment Date, in which event it will bear interest from such Interest Payment Date, or (iii) it is authenticated prior to the Record Date preceding the first Interest Payment Date, in which event it will bear interest from the dated date; provided, however, that if at the time of authentication of a 2017 Bond, interest is in default thereon, such 2017 Bond will bear interest from the Interest Payment Date to which interest has previously been paid or made available for payment thereon.

So long as the 2017 Bonds are registered in the name of Cede & Co., as nominee of DTC, payments of the principal, premium, if any, and interest on the 2017 Bonds will be made directly to DTC, or its nominee, Cede & Co. Disbursements of such payments to DTC's participants is the responsibility of DTC and disbursements of such payments to the Beneficial Owners is the responsibility of DTC's participants and indirect participants, as more fully described herein. See "APPENDIX F – DTC and the Book-Entry Only System."

Redemption*

Optional Redemption. The 2017 Bonds maturing on and after September 1, 20__ will be subject to optional redemption from any source of available funds, other than from prepayments of Special Taxes, prior to maturity, in whole, or in part among series and maturities as will be specified by the City and by lot within a maturity, on any date on or after September 1, 20__, at an amount equal to the principal amount of the 2017 Bonds to be redeemed, plus accrued interest thereon to the date of redemption, without premium.

Special Mandatory Redemption from Prepaid Special Taxes. The 2017 Bonds are subject to mandatory redemption from prepayments of the Special Tax by property owners, in whole or in part among series and maturities as will be specified by the City and by lot within a maturity, on any Interest Payment Date at the following respective redemption prices (expressed as percentages of the principal amount of the 2017 Bonds to be redeemed), plus accrued interest thereon to the date of redemption:

*Preliminary; subject to change

Redemption Dates	Redemption Price
March 1, 2018 and any Interest Payment Date through March 1, 20__	103%
September 1, 20__ and March 1, 20__	102
September 1, 20__ and March 1, 20__	101
September 1, 20__ and any Interest Payment Date thereafter	100

Mandatory Sinking Fund Redemption. The 2017 Bonds maturing September 1, 20__, September 1, 20__ and September 1, 20__ (the “**Term Bonds**”) are subject to mandatory sinking payment redemption in part on September 1, 20__, September 1, 20__ and September 1, 20__, respectively, and on each September 1 thereafter to maturity, by lot, at a redemption price equal to 100% of their principal amount to be redeemed, without premium, in the aggregate respective principal amounts as set forth in the following tables:

\$_____ Term Bonds Maturing September 1, 20__

Mandatory Redemption Date (September 1)	Sinking Fund Payment
20__	\$
20__	
20__ (Maturity)	

The amounts in the foregoing tables will be reduced pro rata, in order to maintain substantially uniform debt service, as a result of any prior partial optional redemption or mandatory redemption of the 2017 Bonds.

In lieu of redemption, moneys in the Bond Fund may be used and withdrawn by the Fiscal Agent for purchase of outstanding 2017 Bonds, upon the filing with the Fiscal Agent of an Officer's Certificate requesting such purchase, at public or private sale as and when, and at such prices (including brokerage and other charges) as such Officer's Certificate may provide, but in no event may 2017 Bonds be purchased at a price in excess of their principal amount, plus interest accrued to the date of purchase.

Redemption Procedure by Fiscal Agent. The Fiscal Agent will cause notice of any redemption to be mailed by first class mail, postage prepaid, at least 30 days but not more than 60 days prior to the date fixed for redemption, to the MSRB, and to the respective registered Owners of any 2017 Bonds designated for redemption, at their addresses appearing on the 2017 Bond registration books in the Principal Office of the Fiscal Agent; but such mailing will not be a condition precedent to such redemption and failure to mail or to receive any such notice, or any defect therein, will not affect the validity of the proceedings for the redemption of such 2017 Bonds.

The notice will state the redemption date and the redemption price and, if less than all of the then outstanding 2017 Bonds are to be called for redemption, will designate the CUSIP numbers and 2017 Bond numbers of the 2017 Bonds to be redeemed by giving the individual CUSIP number and 2017 Bond number of each 2017 Bond to be redeemed or will state that all 2017 Bonds between two stated 2017 Bond numbers, both inclusive, are to be redeemed or that all of the 2017 Bonds of one or more maturities have been called for redemption, will state as to any 2017 Bond called in part the principal amount thereof to be redeemed, and will require that such 2017 Bonds be then surrendered at the Principal Office of the Fiscal Agent for redemption at the said redemption price, and will state that further interest on such 2017 Bonds will not accrue from and after the redemption date. Any notice of

redemption may indicate that such redemption will be conditional upon the Fiscal Agent having sufficient moneys available on the date specified to cause the redemption to occur as provided in the notice.

Upon the payment of the redemption price of 2017 Bonds being redeemed, each check or other transfer of funds issued for such purpose will, to the extent practicable, bear the CUSIP number identifying, by issue and maturity, the 2017 Bonds being redeemed with the proceeds of such check or other transfer.

Effect of Redemption. From and after the date fixed for redemption, if funds available for the payment of the principal of, and interest and any premium on, the 2017 Bonds so called for redemption will have been deposited in the Bond Fund, the 2017 Bonds so called will cease to be entitled to any benefit under the Fiscal Agent Agreement other than the right to receive payment of the redemption price, and no interest will accrue on the called 2017 Bonds on or after the redemption date specified in the notice.

Transfer or Exchange of 2017 Bonds

So long as the 2017 Bonds are registered in the name of Cede & Co., as nominee of DTC, transfers and exchanges of 2017 Bonds will be made in accordance with DTC procedures. See APPENDIX F. Any 2017 Bond may, in accordance with its terms, be transferred or exchanged by the person in whose name it is registered, in person or by his duly authorized attorney, upon surrender of such 2017 Bond for cancellation, accompanied by delivery of a duly written instrument of transfer in a form approved by the Fiscal Agent. Whenever any 2017 Bond(s) is surrendered for transfer or exchange, the City will execute and the Fiscal Agent will authenticate and deliver a new 2017 Bond(s), for a like aggregate principal amount of 2017 Bond(s) of authorized denominations and of the same maturity. The City will pay the cost for any services rendered or any expenses incurred by the Fiscal Agent in connection with any such transfer or exchange. The Fiscal Agent will collect from the Owner requesting such transfer any tax or other governmental charge required to be paid with respect to such transfer or exchange.

No transfers or exchanges of 2017 Bonds will be required to be made (i) within 15 days prior to the date established by the Fiscal Agent for selection of 2017 Bonds for redemption or (ii) with respect to a 2017 Bond after that 2017 Bond has been selected for redemption.

SECURITY FOR THE 2017 BONDS

The 2017 Bonds are secured by and payable from a first pledge of the proceeds of the Special Tax Revenues and all moneys deposited in the Bond Fund, the Reserve Fund and, until disbursed as provided in the Fiscal Agent Agreement and the Special Tax Fund. Such pledge shall constitute a first lien on the Special Tax Revenues and said amounts. The Special Tax Revenues and all moneys deposited into such funds (except as otherwise provided in the Fiscal Agent Agreement) are dedicated in their entirety to the payment of the principal of, including any mandatory sinking fund payments, and interest and any premium on, the 2017 Bonds as provided in the Fiscal Agent Agreement and in the Act until all of the 2017 Bonds have been paid and retired or until moneys or Federal Securities have been set aside irrevocably for that purpose in accordance with the Fiscal Agent Agreement.

“Special Tax Revenues” is defined in the Fiscal Agent Agreement to mean the proceeds of the Special Taxes annually received by the City, less an amount equal to the Administrative Expenses Cap, including all scheduled payments and delinquent payments thereof, interest and penalties thereon and proceeds of the redemption or sale of property sold as a result of foreclosure of the lien of the Special Taxes. **“Special Taxes,”** in turn is defined to mean the **“Facilities Special Tax”** as defined in the Special Tax Formula. Property in the District is also subject to a special tax levy component attributable to services provided to property in the District, which is referred to as the **“Services Special Tax”** in the Special Tax Formula and is not pledged to or available for payment of the 2017 Bonds.

The **“Administrative Expenses Cap”** is (i) for fiscal year 2017-18, \$50,000, and (ii) for each subsequent year, an amount equal to the preceding fiscal year’s Administrative Expenses Cap plus an additional 2% of such amount.

Amounts in the 2017 Costs of Issuance Fund and the Escrow Fund established under the Fiscal Agent Agreement are not pledged to the repayment of the 2017 Bonds. The Facilities are not in any way pledged to pay the debt service on the 2017 Bonds. Any proceeds of condemnation, destruction or other disposition of any Facilities are not pledged to pay the debt service on the 2017 Bonds and are free and clear of any lien or obligation imposed under the Fiscal Agent Agreement.

Special Taxes

Special Taxes applicable to each taxable parcel in the District will be levied and collected according to the tax liability determined by the City through the application of the Special Tax Formula prepared by Goodwin Consulting Group, Inc., Sacramento, California (the **“Special Tax Consultant”**) and attached as APPENDIX B to this Official Statement, for all taxable properties in the District. Interest and principal on the 2017 Bonds is payable from the annual Special Taxes to be levied and collected on such property within the District, from amounts held in certain funds and accounts established under the Fiscal Agent Agreement and from the proceeds, if any, from the sale of such property for delinquency of such Special Taxes.

The Special Taxes are exempt from the property tax limitation of Article XIII A of the California Constitution, pursuant to Section 4 thereof as a **“special tax”** authorized by a two-thirds vote of the qualified electors. The levy of the Special Taxes was authorized by the City pursuant to the Act in a maximum amount determined according to the Special Tax Formula approved by the City. See **“Special Tax Formula”** and APPENDIX B.

The Special Taxes and any interest earned on the Special Taxes will constitute a trust fund for the principal of and interest on the 2017 Bonds pursuant to the Fiscal Agent Agreement. So long as the amount levied for principal of and interest on these obligations remains unpaid, the Special Taxes and

investment earnings on the Special Taxes will not be used for any other purpose, except as permitted by the Fiscal Agent Agreement, and will be held in trust for the benefit of the owners of the 2017 Bonds and applied pursuant to the Fiscal Agent Agreement.

Special Tax Formula

The Special Tax authorized under the Act applicable to land within the District will be levied and collected according to the tax liability determined by the City through the application of the appropriate amount or rate as described in the Special Tax Formula (defined terms set forth below in this section have the meanings set forth in the Special Tax Formula) set forth in "APPENDIX B – Rate and Method of Apportionment of Special Tax for the District." The Special Tax will be levied each year from parcels within the District in an amount at least sufficient to pay debt service on outstanding Bonds and administrative expenses of the District. The Special Tax is expected to be collected at the same time and in the same manner as ad valorem property taxes. The City reserves the right to collect the taxes in another manner if required to meet annual obligations of the District.

Each year, the City will determine the Facilities Special Tax Requirement of the District for the upcoming fiscal year. The **"Facilities Special Tax Requirement"** is defined in the Special Tax Formula as the amount necessary in any Fiscal Year to (i) pay principal and interest on Bonds which are due in the calendar year which begins in such Fiscal Year, (ii) to create or replenish reserve funds, (iii) to cure any delinquencies in the payment of principal or interest on Bonds which have occurred in any prior Fiscal Year or (based on delinquencies in the payment of Facilities Special Taxes which have already taken place) are expected to occur in the Fiscal Year in which the tax will be collected (iv) to pay Administrative Expenses that have not been included in the Services Special Tax Requirement, and (v) to pay a portion of the costs, as determined by the City, of Authorized Facilities.

The Facilities Special Tax Requirement may be reduced in any Fiscal Year by (i) interest earnings on or surplus balances in funds and accounts for the Bonds to the extent that such earnings or balances are available to apply against debt service pursuant to the Indenture, Bond resolution, or other legal document that set forth these terms, (ii) proceeds from the collection of penalties associated with delinquent Special Taxes, and (iii) any other revenues available to pay debt service on the Bonds as determined by the Administrator. The Special Tax Requirement is the basis for the amount of Special Tax to be levied within the District. In no event may the City levy a Special Tax in any year above the Maximum Special Tax identified for each parcel in the Special Tax Formula.

The City will also levy the **"Maximum Services Special Tax"** (as defined in the Special Tax Formula) on each parcel of Developed Property, which tax is authorized to be used for police services of benefit to property in the District. The Maximum Services Special Tax is (for 2006-07) \$263.42 per residential unit in Zone 1 and \$450 per residential unit in Zones 2 & 3, subject to annual escalation by the increase, if any, in a local consumer price index. The Special Tax Formula provides that the Services Special Tax may be used to pay debt service on the Bonds at the election of the City, as permitted pursuant to the applicable indenture or fiscal agent agreement pursuant to which the Bonds are issued. See Appendix B. ***Under the Fiscal Agent Agreement, the City is not pledging any of the Services Special Tax for the payment of the 2017 Bonds or any Additional Bonds. Accordingly, the description of the Special Tax securing the 2017 Bonds and Additional Bonds in this Official Statement refers only to the "Facilities Special Tax" as defined in the Special Tax Formula.***

Parcels Subject to the Special Tax. The City will prepare a list of the parcels subject to the Special Tax using the records of the City and the County Assessor. The City has the authorization to tax all parcels within the District except tax-exempt parcels, as described in the Special Tax Formula.

Taxable parcels that are acquired by a public agency after the District is formed will remain subject to the Special Tax unless a “trade” resulting in no loss of Special Tax revenue can be made, as described in the Special Tax Formula.

Assignment of Maximum Special Tax. *Defined terms in this subsection have the meaning ascribed to them in the Special Tax Formula.* The Special Tax Formula describes in detail the precise method for assigning the Maximum Special Tax to parcels within the District, which generally provides that each year the City will use the definitions contained in the Special Tax Formula to classify each parcel as tax-exempt or taxable.

Three separate Zones have been established within the District for purposes of allocating the Special Tax obligation; the Zones are identified in Attachment 1 to the Special Tax Formula. Upon recording of “large-lot” subdivision maps, the actual boundary of each Zone may change slightly from that shown in the Special Tax Formula. The Special Tax Formula provides that such change will have no impact on the Expected Maximum Facilities Special Tax Revenues for each Zone unless the total number of Buildable Lots, Acres of Multi-Family Property, Acres of Townhome Property, or Acres of Non-Residential Property is changed. If such a change occurs, the Administrator will follow procedures set forth in the Special Tax Formula to recalculate the Expected Maximum Facilities Special Tax Revenues within each Zone.

Within each Zone, multiple villages have been designated, which generally correspond to the land uses expected on large lots that will be created within the District upon recordation of a large-lot subdivision map. Based on these anticipated land uses, a maximum special tax obligation was assigned to each Village. The Special Tax Formula provides that, regardless of changes in land uses within Villages, the maximum special tax revenues that will be generated within the District will never be reduced to a point that debt service coverage requirements cannot be met.

Prior to issuance of the last series of Bonds for the District, if there is a reduction in the number of lots within any Village, any reduction in the maximum tax revenues will lead to a downsizing of the final Bond issue. After the last series of Bonds is issued, if the number of lots is reduced due to a builder-initiated remapping of the property, the builder will be required to either make a prepayment that makes up for the lost revenues or increase the maximum special tax on unmapped property within the Village. If the reduction in lots is due to a public requirement, such as increased setbacks or easements, or because the number of expected lots is determined to be too great for the area when it is mapped, the reduction will either be absorbed by the CFD Buffer (defined in the Special Tax Formula) that was established or, if the CFD Buffer has been exhausted, the builder will be required to make a prepayment or increase the maximum tax rate. Section C of the Special Tax Formula outlines the steps involved in determining the maximum special tax for parcels in the District. The steps require the District Administrator to determine the maximum special tax separately for each final map when the final map is submitted to the City for approval. See APPENDIX B.

Once the Facilities Special Tax Requirement has been determined for a particular fiscal year, the special tax will be levied according to the following order of priority (provided that a landowner can elect to have its land taxed at the Maximum Special Tax rate):

- (1) First, the Facilities Special Tax will be levied on all parcels of “Developed Property”, which is defined in the Special Tax Formula as: (i) all parcels of Taxable Property in Zone 1, (ii) all parcels in Zones 2 and 3 that were included in a final map that was recorded prior to June 1 of the prior fiscal year, and (iii) all parcels in Zones 2 and 3 for which a Redesignation Request was submitted to the City prior to June 1 of the prior fiscal year.

(2) After applying revenues from (1) above, and after applying capitalized interest, if any, that was set aside from a bond issue, a Facilities Special Tax will be levied on Undeveloped Property up to the maximum tax rate for such property.

(3) In each year, the Maximum Services Special Tax will be levied on Developed Property in the District unless the City determines that the revenues generated will exceed the Services Special Tax Requirement for that Fiscal Year.

The following table shows the Fiscal Year 2017-18 maximum Special Tax rates (i.e., the Maximum Facilities Special Tax, as defined in the Special Tax Formula).

Table No. 1
City of Rancho Cordova
Sunridge Park Area Community Facilities District No. 2004-1
Fiscal Year 2017-18 Maximum Special Tax Rates
(Facilities Special Tax Rates as defined in the Special Tax Formula)

Designation	Proposed Land Use	FY 2017-18 Maximum Facilities Special Tax Rate Per Unit ⁽¹⁾
Zone 1		
Villages 1A, 11A	Single-Family	\$1,392.06
Villages 2A, 3, 5A, 5B, 6, 7, 8A, 8B, 9A, 10A	Single-Family	\$1,524.00
Villages 4A, 4B	Single-Family	\$1,655.94
Zone 2		
Villages 1B, 11B, 12	Single-Family	\$1,392.06
Villages 2B, 5C, 5D, 8C, 9B, 10B	Single-Family	\$1,524.00
Villages 4C, 4D	Single-Family	\$1,655.94
Zone 3		
Villages 1, 3	Single-Family	\$857.66
Village 2	Single-Family	\$758.70
Village 4	Single-Family	\$626.76

(1) The Maximum Facilities Special Tax rates escalate each fiscal year by 2% of the amount in effect in the prior fiscal year.
Source: Goodwin Consulting Group, Inc.

The City and the Master Developers contemplated that a shortfall would occur between the anticipated cost of the Facilities and the amount of proceeds of the Bonds and any Additional Bonds to pay for such Facilities. To cover the shortfall, the Master Developers and the City agreed that the Master Developers will be reimbursed shortfall costs of the Facilities from Special Tax levies in excess of the amounts required to pay required debt service and City administration costs associated therewith. To generate moneys for such shortfall reimbursement, the City agreed to assess the Special Tax at the maximum rate permitted under the Special Tax Formula, commencing with the levy of special taxes for fiscal year 2004 in Zones 1 & 2 and to pay to the Master Developers on a semi-annual basis payments towards such shortfall until the shortfall was paid in full or until 10 years from the date of the 2007 Bonds, whichever came first. After the expiration of this period, the City may, but is not

required to, continue levying at the maximum rate and use excess Special Taxes, at the sole discretion of the City, for any purpose outlined in Section J of the Special Tax Formula. See APPENDIX B.

Limitations on Increases in Special Tax Levy. If owners are delinquent in the payment of Special Taxes, the City may not increase Special Tax levies to make up for delinquencies for prior fiscal years above the Maximum Special Tax rates specified for each category of property within the District. In addition, Section 53321(d) of the Act provides that the special tax levied against any parcel for which an occupancy permit for private residential use has been issued may not be increased as a consequence of delinquency or default by the owner of any other parcel within a community facilities district by more than 10% above the amount that would have been levied in such fiscal year had there never been any such delinquencies or defaults. In cases of significant delinquency, these factors may result in defaults in the payment of principal of and interest on the 2017 Bonds. See “BOND OWNERS’ RISKS.”

Termination of the Special Tax. The Special Tax will be levied until all 2017 Bonds have been repaid and all authorized facilities have been funded; however, Special Taxes cannot be levied under any circumstance after fiscal year 2040-41.

Prepayment in Full of the Special Tax. The special tax obligation assigned to a particular parcel within the District can be prepaid in full, which will release the parcel making the prepayment from the special tax lien established under the Act. Section H of the Special Tax Formula sets forth a detailed formula by which the prepayment for a parcel can be calculated. See APPENDIX B. Proceeds of such prepayment will be used to redeem a portion of the 2017 Bonds. See “THE 2017 BONDS – Redemption.”

Special Tax Fund

When received, the Special Taxes are required under the Fiscal Agent Agreement to be deposited into a Special Tax Fund to be held by the City in trust for the benefit of the City and the Owners of the 2017 Bonds. Within the Special Tax Fund, the City will establish and maintain two accounts, (i) the 2017 Debt Service Account, to the credit of which the City will deposit, immediately upon receipt, all Special Tax Revenue, and (ii) the Surplus Account, to the credit of which the City will deposit surplus Special Tax Revenue as described below. Moneys in the Special Tax Fund will be disbursed as provided below and, pending any disbursement, will be subject to a lien in favor of the Owners of the Bonds. For clarity, the Special Taxes received by the City up to the Administrative Expenses Cap shall not be considered Special Tax Revenues and shall not be deposited to the Special Tax Fund.

All Special Tax Revenue will be deposited in the 2017 Debt Service Account upon receipt. No later than 10 Business Days prior to each Interest Payment Date, the City will withdraw from the 2017 Debt Service Account of the Special Tax Fund and transfer to (i) the Fiscal Agent for deposit in the Reserve Fund, an amount which when added to the amount then on deposit therein is equal to the Reserve Requirement, and (ii) the Fiscal Agent for deposit in the Bond Fund an amount, taking into account any amounts then on deposit in the Bond Fund, such that the amount in the Bond Fund equals the principal, premium, if any, and interest due on the Bonds on the next Interest Payment Date.

At such time as deposits to the 2017 Debt Service Account equal the principal, premium if any, and interest becoming due on the 2017 Bonds for the current Bond Year and the amount needed to restore the Reserve Fund balance to the Reserve Requirement, the amount in the 2017 Debt Service

Account in excess of such amount may, at the discretion of the City, be transferred to the Surplus Account, which will occur on or after September 15th of each year. If there has been no levy for pay-as-you-go expenditures, there will likely be no amounts transferred to the Surplus Account.

From time to time, the City may withdraw from the Surplus Account of the Special Tax Fund amounts needed to pay costs of the Project or incidental expenses of the District authorized under the Act, including Administrative Expenses in excess of the Administrative Expenses Cap. Moneys in the Surplus Account may, at the City's discretion, also be used to pay the principal of, premium, if any, and interest on the Bonds or to replenish the Reserve Fund to the amount of the Reserve Requirement.

Delinquent Payments of Special Tax; Covenant for Superior Court Foreclosure

The Special Tax will be collected in the same manner and the same time as *ad valorem* property taxes, except at the City's option, the Special Taxes may be billed directly to property owners. In the event of a delinquency in the payment of any installment of Special Taxes, the City is authorized by the Act to order institution of an action in superior court to foreclose the lien therefore.

Covenant to Foreclose. The City has covenanted in the Fiscal Agent Agreement with and for the benefit of the Owners of the 2017 Bonds that it will annually on or before September 1 of each year review the public records of the County relating to the collection of the Special Tax in order to determine the amount of the Special Tax collected in the prior Fiscal Year, and if the City determines on the basis of such review that the amount so collected is deficient by more than 5% of the total amount of the Special Tax levied in such Fiscal Year, it will within 30 days thereafter institute foreclosure proceedings as authorized by the Act in order to enforce the lien of the delinquent installment of the Special Tax against each separate lot or parcel of land in the District for which such installment of the Special Tax is delinquent, and will diligently prosecute and pursue such foreclosure proceedings to judgment and sale; *provided*, that if the City determines on the basis of such review that (a) the amount so collected is deficient by less than 5% of the total amount of the Special Tax levied in the District in such Fiscal Year, but that property owned by any single property owner in the District is delinquent by more than \$5,000 with respect to the Special Tax due and payable by such property owner in such Fiscal Year, or (b) that property owned by any single property owner in the District is delinquent cumulatively by more than \$3,000 with respect to the current and past Special Tax due (irrespective of the total delinquencies in the District) then the City will institute, prosecute and pursue such foreclosure proceedings in the time and manner provided in the Fiscal Agent Agreement against each such property owner.

Under the Act, foreclosure proceedings are instituted by the bringing of an action in the superior court of the county in which the parcel lies, naming the owner and other interested persons as defendants. The action is prosecuted in the same manner as other civil actions. In such action, the real property subject to the special taxes may be sold at a judicial foreclosure sale for a minimum price which will be sufficient to pay or reimburse the delinquent Special Taxes.

The owners of the 2017 Bonds benefit from the Reserve Fund established pursuant to the Fiscal Agent Agreement; however, if delinquencies in the payment of the Special Taxes with respect to the 2017 Bonds are significant enough to completely deplete the Reserve Fund, there could be a default or a delay in payments of principal and interest to the owners of the 2017 Bonds pending prosecution of foreclosure proceedings and receipt by the City of the proceeds of foreclosure sales. Additionally, it is possible that no bids are received at a foreclosure sale. Provided that it is not levying the Special Tax at the Maximum Facilities Special Tax rates set forth in the Special Tax Formula, the City may adjust the Facilities Special Taxes levied on all property within the District subject to the Facilities Special Tax to provide an amount required to pay debt service on the 2017 Bonds and to

replenish the Reserve Fund; provided, however, that such adjustment may not exceed the Maximum Facilities Special Tax or include an increase as a consequence of delinquency or default by the owner of any other parcel within a community facilities district by more than 10% above the amount that would have been levied in such fiscal year had there never been any such delinquencies or defaults.

Under current law, a judgment debtor (property owner) has at least 140 days from the date of service of the notice of levy in which to redeem the property to be sold. If a judgment debtor fails to redeem and the property is sold, his or her only remedy is an action to set aside the sale, which must be brought within 90 days of the date of sale. If, as a result of such an action a foreclosure sale is set aside, the judgment is revived and the judgment creditor is entitled to interest on the revived judgment as if the sale had not been made (California Code of Civil Procedure Section 701.680).

Foreclosure by court action is subject to normal litigation delays, the nature and extent of which are largely dependent upon the nature of the defense, if any, put forth by the debtor and the condition of the calendar of the superior court of the county. Such foreclosure actions can be stayed by the superior court on generally accepted equitable grounds or as the result of the debtor's filing for relief under the Federal bankruptcy laws. The Act provides that, upon foreclosure, the Special Tax lien will have the same lien priority as is provided for *ad valorem* taxes and special assessments.

Sufficiency of Foreclosure Sale Proceeds; Foreclosure Limitations and Delays. No assurances can be given that the real property subject to a judicial foreclosure sale will be sold or, if sold, that the proceeds of sale will be sufficient to pay any delinquent Special Tax installment. The Act does not require the City to purchase or otherwise acquire any lot or parcel of property foreclosed upon if there is no other purchaser at such sale.

Section 53356.6 of the Act requires that property sold pursuant to foreclosure under the Act be sold for not less than the amount of judgment in the foreclosure action, plus post-judgment interest and authorized costs, unless the consent of the owners of 75% of the outstanding 2017 Bonds is obtained. However, under Section 53356.5 of the Act, the City, as judgment creditor, is entitled to purchase any property sold at foreclosure using a "credit bid," where the City could submit a bid crediting all or part of the amount required to satisfy the judgment for the delinquent amount of the Special Taxes. If the City becomes the purchaser under a credit bid, the City must pay the amount of its credit bid into the redemption fund established for the 2017 Bonds, but this payment may be made up to 24 months after the date of the foreclosure sale.

Foreclosure by court action is subject to normal litigation delays, the nature and extent of which are largely dependent on the nature of the defense, if any, put forth by the debtor and the Superior Court calendar. In addition, the ability of the City to foreclose the lien of delinquent unpaid Special Taxes may be limited in certain instances and may require prior consent of the property owner if the property is owned by or in receivership of the Federal Deposit Insurance Corporation. See "BOND OWNERS' RISKS - Bankruptcy Delays."

Teeter Plan. In 1949, the California Legislature enacted an alternative method for the distribution of property taxes to local agencies. This method, known as the "**Teeter Plan**," is found in Sections 4701-4717 of the California Revenue and Taxation Code. Upon adoption and implementation of this method by a county board of supervisors, local agencies for which the county collects property taxes and certain other public agencies and taxing areas located in the county receive annually the full amount of their shares of property taxes and other impositions collected on the secured roll, including delinquent property taxes which have yet to be collected. While the county bears the risk of loss on unpaid delinquent taxes, it retains the penalties associated with delinquent taxes when they are paid.

In turn, the Teeter Plan provides participating local agencies with stable cash flow and the elimination of collection risk.

The Board of Supervisors of Sacramento County has adopted the Teeter Plan, and the County elects to apply its Teeter Plan to the collection of the Special Taxes annually. As such, the Teeter Plan has been applicable since the initial year of a Special Tax levy, but no assurance can be given that it will continue in any or all of the years that the 2017 Bonds are outstanding. To the extent that the County's Teeter Plan continues in existence and is carried out as adopted, and to the extent the County does not discontinue the Teeter Plan with respect to the City or the District, the County's Teeter Plan may help protect owners of the 2017 Bonds from the risk of delinquencies in the payment of Special Taxes. *However, there can be no assurance that the County will not modify or eliminate its Teeter Plan, or choose to remove the District from its Teeter Plan permanently in any year while the 2017 Bonds are outstanding.*

Once adopted, a county's Teeter Plan will remain in effect in perpetuity unless the board of supervisors orders its discontinuance or unless, prior to the commencement of a fiscal year, a petition for discontinuance is received and joined in by resolutions of the governing bodies of not less than two-thirds of the participating districts in the county. An electing county may, however, decide to discontinue the Teeter Plan with respect to any levying agency in the county if the board of supervisors, by action taken not later than July 15 of a fiscal year, elects to discontinue the procedure with respect to such levying agency and the rate of secured tax delinquencies in that agency in any year exceeds 3% of the total of all taxes and assessments levied on the secured roll by that agency.

Reserve Fund

In connection with the issuance of the 2017 Bonds, the City will direct the Fiscal Agent to establish a Reserve Fund (the "**Reserve Fund**") from 2017 Bond proceeds in the amount of the Reserve Requirement, which amount is available for payment of the 2017 Bonds and Additional Bonds (defined below) (together, the "**Bonds**") in the event of delinquencies in the payment of the Special Taxes to the extent of such delinquencies. The "**Reserve Requirement**," is an amount equal to the lesser of (a) Maximum Annual Debt Service on the Outstanding Bonds, (b) 125% of average annual Debt Service, or (c) ten percent (10%) of the original principal amount of the Bonds.

The City is required to maintain an amount of money or other security equal to the Reserve Requirement in the Reserve Fund at all times that the Bonds are outstanding. All amounts deposited in the Reserve Fund will be used and withdrawn by the Fiscal Agent, on a pro-rata basis among all series of Bonds, solely for the purpose of making transfers to the Bond Fund in the event of any deficiency at any time in the Bond Fund of the amount then required for payment of the principal of, and interest on, the Bonds. Whenever transfer is made from the Reserve Fund to the Bond Fund due to a deficiency in the Bond Fund, the Fiscal Agent will provide written notice thereof to the City. If there are additional delinquencies after depletion of funds in the Reserve Fund, the City is not obligated to pay the Bonds or supplement the Reserve Fund. The Reserve Fund will be increased from proceeds of any Additional Bonds and be available on a parity basis with any Additional Bonds, for payment of the 2017 Bonds and such Additional Bonds.

Whenever, on the Business Day prior to any Interest Payment Date, the amount in the Reserve Fund exceeds the then applicable Reserve Requirement, the Fiscal Agent will transfer an amount equal to the excess from the Reserve Fund to the Bond Fund as provided below, except that investment earnings on amounts in the Reserve Fund may be withdrawn from the Reserve Fund for purposes of making payment to the Federal government to comply with rebate requirements.

Moneys in the Reserve Fund will be invested and deposited in accordance with the Fiscal Agent Agreement. Interest earnings and profits resulting from the investment of moneys in the Reserve Fund and other moneys in the Reserve Fund will remain therein until the balance exceeds the Reserve Requirement; any amounts in excess of the Reserve Requirement will be transferred to the Bond Fund to be used for the payment of the principal of and interest on the Bonds in accordance with the Fiscal Agent Agreement.

The City has the right at any time to cause the Fiscal Agent to release funds from the Reserve Fund, in whole or in part, by tendering to the Fiscal Agent an irrevocable standby or direct-pay letter of credit or surety bond issued by a commercial bank or insurance company (a "**Qualified Reserve Fund Credit Instrument**"), provided certain conditions are met, including that the long-term credit rating of such bank or insurance company is rated "AA" (without regard to qualifier) or higher by S&P or Moody's at the time of issuance.

Whenever the balance in the Reserve Fund exceeds the amount required to redeem or pay the Outstanding Bonds, including interest accrued to the date of payment or redemption and premium, if any, due upon redemption, and make any other transfer required under the Fiscal Agent Agreement, the Fiscal Agent will transfer the amount in the Reserve Fund to the Bond Fund to be applied, on the next succeeding Interest Payment Date, to the payment and redemption of all of the Outstanding Bonds. If the amount so transferred from the Reserve Fund to the Bond Fund exceeds the amount required to pay and redeem the Outstanding Bonds, the balance in the Reserve Fund will be transferred to the City, after payment of any amounts due the Fiscal Agent, to be used for any lawful purpose of the City.

Additional Bonds

The District is authorized to issue up to \$34,200,000 of bonded indebtedness for the District; the City has previously issued the 2007 Bonds in the amount of \$13,485,000, leaving \$20,715,000 of authorization remaining. The City may, by a Supplemental Fiscal Agent Agreement, authorize the issuance of one or more additional series of bonds ("**Additional Bonds**") payable from Special Taxes and secured by the Special Taxes on a parity with the 2017 Bonds. However, this authorization depends on the City's compliance with the conditions contained in the Fiscal Agent Agreement, which include the following:

(i) The amount on deposit in the Reserve Fund shall be increased to an amount at least equal to the Reserve Requirement with respect to the Outstanding 2017 Bonds and the Additional Bonds.

(ii) For each Bond Year that the 2017 Bonds and Additional Bonds will be outstanding, projected Net Maximum Annual Special Taxes in each Fiscal Year are equal to or greater than 110% of Debt Service due in the Bond Year that begins in the corresponding Fiscal Year. "**Net Maximum Annual Special Taxes**" means the largest amount of Special Taxes allowed to be levied for any Fiscal Year, net of the Administrative Expenses Cap.

(iii) The aggregate value of all parcels in the District subject to the Special Tax, including then existing improvements and any facilities to be constructed or acquired with the proceeds of the proposed series of bonds, as determined by an MAI appraisal or, in the alternative, the assessed value of all such parcels and improvements thereon (and improvements to be financed from proceeds of the bonds proposed to be issued) as shown on the then current County tax roll, or by a combination of both methods is at least 6.00 times the sum of (i) the aggregate principal amount of all bonds then outstanding plus (ii) the aggregate

principal amount of the series of bonds proposed to be issued, plus (iii) the aggregate principal amount of any bonds then outstanding and payable from assessments which are a lien against property in the District, plus (iv) a portion of the aggregate principal amount of all Mello-Roos bonds, other than bonds then outstanding, and payable at least partially from special taxes to be levied on parcels of land subject to the Special Tax within the District (the “**Other Mello-Roos Bonds**”) equal to the aggregate principal amount of the Other Mello-Roos Bonds multiplied by a fraction, the numerator of which is the amount of special taxes levied for the Other Mello-Roos Bonds on parcels of land within the District subject to the Special Tax, and the denominator of which is the total amount of special taxes levied for the Other Mello-Roos Bonds on all parcels of land subject to the Special Tax against which the special taxes are levied to pay the Other Mello-Roos Bonds, based upon information from the most recent available fiscal year.

The limitations contained in the foregoing paragraphs (ii) and (iii) do not apply to Additional Bonds which are refunding bonds if the annual debt service on the refunding bonds is less than the annual debt service on the bonds refunded for each year such refunding bonds are scheduled to be outstanding.

DEBT SERVICE SCHEDULES

The annual debt service on the 2017 Bonds based on the interest rates and maturity schedule set forth on the cover of this Official Statement is shown below.

Table No. 2A
City of Rancho Cordova
Sunridge Park Area Community Facilities District No. 2004-1
Debt Service Schedule for 2017 Bonds

Period Ending (Sept. 1)	2017 Bonds Principal	2017 Bonds Interest	2017 Bonds Total
2018			
2019			
2020			
2021			
2022			
2023			
2024			
2025			
2026			
2027			
2028			
2029			
2030			
2031			
2032			
2033			
2034			
2035			
2036			
2037			

The following table shows, for Fiscal Year 2017-18, the projected debt service coverage on the Bonds based on the maximum special tax authorized to be levied and the projected special tax levy within Zones 1, 2 and 3 of the District for such fiscal year, in each case after deducting priority administrative expenses of \$50,000.

Table No. 2B
City of Rancho Cordova
Sunridge Park Area Community Facilities District No. 2004-1
Projected Fiscal Year 2017-18 Debt Service Coverage⁽¹⁾

Fiscal Year	FY 2017-18 Zones 1 & 2 Maximum Facilities Special Tax ⁽²⁾	FY 2017-18 Zone 3 Maximum Facilities Special Tax ⁽²⁾	FY 2017-18 CFD Maximum Facilities Special Tax	Zones 1 & 2 Projected FY 2017-18 Facilities Special Tax Levy ^{(3) (4) *}	Zone 3 Projected FY 2017-18 Facilities Special Tax Levy*	Priority Administration	Projected Series 2017 Debt Service*	Debt Service Coverage from FY 2017-18 CFD Maximum Facilities Special Tax ^{(5)*}	Debt Service Coverage from Projected FY 2017-18 Facilities Special Tax Levy ⁽⁵⁾
2017-18	\$1,442,450	\$286,690	\$1,729,139	\$1,442,450	\$0	\$50,000	\$925,000	182%	151%

* Preliminary; subject to change.

(1) Includes all final maps recorded prior to May 1, 2017.

(2) Does not include the reduction from the CFD Buffer, which allows for the loss of four to five units from the Expected Land Uses without reducing debt coverage on the Bonds.

(3) Pursuant to Section 53321(d) of the Government Code, the special tax levied against any assessor's parcel for which an occupancy permit for private residential use has been issued shall not be increased as a consequence of delinquency or default by the owner of any other assessor's parcel within the District by more than 10% above the amount that would have been levied in the fiscal year had there never been any such delinquencies or defaults.

(4) The CFD is expected to levy the maximum special tax on properties in Zones 1 and 2 for fiscal year 2017-18. The City may levy less than the maximum special tax in future years.

(5) Debt service coverage is only shown for fiscal year 2017-18. Debt service coverage may be lower in future years if the CFD levies less than the maximum special tax on property in private residential use and/or due to future parity bonds being issued.

Sources: Piper Jaffray & Co.; Goodwin Consulting Group, Inc.

THE DISTRICT

Formation and Background

The District was established by the City Council under the Act on July 19, 2004, following a noticed public hearing. On the same date, an election was held in which the qualified electors within the District voted to authorize the City to incur bonded indebtedness for the District of up to \$42,000,000 to finance the acquisition and construction of the authorized facilities, to levy the Special Taxes, and to establish an appropriations limit for the District. The authorization was subsequently reduced in 2007 as part of change proceedings for the District, to \$34,200,000.

The District was authorized to finance the acquisition and construction of the Facilities, which generally consist of road and related improvements, including drainage, water, sanitary sewer, joint trench utilities, concrete curbs, gutters and sidewalks, maintenance holes, street lighting, landscaping, masonry walls, traffic signals and other miscellaneous infrastructure improvements necessary for development of property within the District.

The Special Tax Formula for the District is attached as APPENDIX B.

Description and Location

General. The District is comprised of contiguous land that is situated within the north central area of the Specific Plan Area in the City. Property in the District represents three land areas identified as Zones 1 through 3 in the Hearing Report dated July 2004 prepared in connection with the formation of the District. Sunridge Park is located along the south line of Douglas Road, east of Rancho Cordova Parkway (formerly Jaeger Road) in the City. See “APPENDIX A - Sacramento County and City of Rancho Cordova Demographic Information” for demographic and other information regarding the area in and around the City.

The nearby “Anatolia” master planned community, where home construction and sales has also been underway, is adjacent to (and outside of) the District.

The Sunridge Specific Plan. The property in the District is within the Specific Plan Area, which was dated July 17, 2002 and is available on the City’s website. The Specific Plan Area provides a mix of uses organized around the neighborhood unit. It is primarily residential but is supplemented with commercial and office uses. Housing types consist mostly of single-family residential units but also include multi-family garden apartments, townhouses, and condominiums.

Land Uses. The District includes approximately 325.4 gross acres of contiguous land subject to the Special Tax that was originally designated for the development of 1,319 single-family residential lots in accordance with the Sunridge Specific Plan. Approximately 5.7 acres were designated as a commercial development site and not subject to the Special Tax. The development plan also included approximately 45.92 acres to be used for parks, landscape corridors and a school (not to be subject to a Special Tax). See “SECURITY FOR THE 2017 BONDS – Special Tax Formula.” See also “– Development Status” and “– Property Ownership” below.

Development by the Master Developers. Property in the District was master planned by entities affiliated with Sunridge Park, LLC and Cresleigh Home Corporation (together, the “**Master Developers**”). Sunridge Park, LLC was the master developer of the Sunridge Park portion (Phases 1 and 2 of the development) and Cresleigh Home Corporation (“**Cresleigh**”) is the master developer for

Sunridge Lot J (Phase 3). The Master Developers constructed or caused to be constructed backbone (“off-site”) infrastructure improvements for development, including the facilities financed with proceeds of the 2007 Bonds. All of these improvements are now complete.

The District has been developing in three phases. Phases 1 and 2 are now complete, and have built out into 949 single-family homes owned by individual homeowners. Phase 3 is the third and final phase of development, and is expected to be built out into 369 single-family homes. All of the land in Phase 3, which consists of a single parcel expected to be subdivided in the future, is currently owned by Cresleigh.

Initial homebuilders in the District included Woodside Homes, Kimball Hill Homes, Beazer Homes, Syncon Homes, and Cresleigh. All of the 949 homes in the Sunridge Park portion of the District are owned by individual homeowners, and the 81 acres of undeveloped land comprising the parcels in Sunridge Lot J (Phase 3) are being planned for development by Cresleigh into four villages consisting of 369 single-family lots projected to be built into 369 single-family homes. See “OWNERSHIP OF PROPERTY WITHIN THE DISTRICT” herein.

Map. A map showing the boundaries of the District and expected land uses therein follows.

[Insert Land Use/Boundary Map]

Environmental Matters

Flood Hazard Map Information. The District is currently located in Flood Zone X, described as areas outside of the 100 and 500-year flood plains (less than .2% annual chance flooding in any given year - flood insurance not required). This information is according to the Federal Emergency Management Agency Flood Map, Community Panel No. 06067C0240H. Flood designation remapping of the entire Central Valley, including the City, is currently underway by State and Federal authorities with no certain date as to when it will be completed or if it will result in changes within the City or the property in the District. None of the land in the District is covered by the Central Valley Flood Protection Plan.

Seismic Conditions. According to the Seismic Safety Commission, the District is located within Zone 3, areas of moderate seismic activity. Zone 3 is considered to be the lowest risk zone in California. In addition, the District is not located within a Fault-Rupture Hazard Zone (formerly referred to as an Alquist-Priolo Special Study Zone), as defined by Special Publication 42 of the California Department of Conservation, Division of Mines and Geology.

Jet Fuel Plume Affecting Local Water Supplies. A local water issue was the subject of consideration during the formation process undertaken for the Sunrise Douglas Community Plan and Sunridge Specific Plan. The water issue began in 1999 when the State Department of Health Services indicated it would not allow permits for the construction of housing in the Sunrise-Douglas area, based on the wells proposed for the local project area. Five wells on the former Mather Air Force Base and other nearby areas were contaminated due to past rocket testing and chemical manufacturing by Aerojet and Boeing in the area. In July 2002, the North Vineyard Well Field plan was approved in conjunction with the Sunridge Specific Plan approval. The water supply plan included the construction of a well field to extract groundwater from the basin of an underlying Zone 40, at a location sufficiently down-gradient to significantly reduce or eliminate the possibility of contamination to the well field by known contaminant plumes. The well fields and appurtenant facilities have been constructed and are located near the intersection of Excelsior and Florin Roads and deliver treated groundwater to Mather Field, the Sunrise Coolidor, the Citizen's Security Park and the Sunrise-Douglas Community Plan area (which includes the Sunridge Specific Plan area). These facilities create 10,000/ac feet of water per year and are the source of potable water to the area.

As the responsible water purveyor, the Sacramento County Water Agency ("**SCWA**") is required to provide the County with a Water Supply Assessment ("**WSA**") for projects in the Sunridge Specific Plan Area. The WSA must verify that planned SCWA supplies are sufficient to meet the demands of the project in addition to the existing and projected water supply obligation of the SCWA. The SCWA has met the requirement by submission of a WSA prepared by Montgomery Watson Harza which identified the North Vineyard Well Field and other water facilities required to serve the District have been completed and the SCWA provides the water supply for the Sunridge Specific Plan Area.

Levy of Special Tax; Maximum Special Tax Revenue Projection

Levy of Special Tax. The Special Tax will be levied and collected through the application of the appropriate amount or rate as described in the Special Tax Formula each year in an amount at least sufficient to pay debt service on Outstanding 2017 Bonds and administrative expenses of the District. See "SECURITY FOR THE 2017 BONDS– Special Tax Formula" above and APPENDIX B.

At the time of formation of the District, the City and the Master Developers contemplated that a shortfall would occur between the anticipated cost of the Facilities and the amount of proceeds of the Bonds and any Additional Bonds to pay for such Facilities. To cover the shortfall, the Master

Developers and the City agreed that the Master Developers would be reimbursed shortfall costs from Special Taxes collected in excess of the amounts required to pay required debt service and City administration costs. To generate moneys for such shortfall reimbursement, the City has been assessing the Special Tax on Developed Property (as defined in the Special Tax Formula) at the maximum rate permitted under the Special Tax Formula, commencing with the levy of special taxes for fiscal year 2003-04 and has paid to the Master Developers payments towards such shortfall. This arrangement expires June 30, 2017.

The Special Tax Formula definition of Developed Property is any property that is the subject of a Final Map or has been designated as "Developed" by the property owner through written notification to the City. Developed Property for the 2016-17 tax levy consists of all property in Zones 1 and 2. The parcels in Zone 3 are currently undeveloped and owned by Cresleigh. See Table No. 4 herein.

Limitations on Increases in Special Tax Levy. If owners are delinquent in the payment of Special Taxes, the City may not increase Special Tax levies to make up for delinquencies for prior Fiscal Years above the Maximum Special Tax rates specified for each category of property within the District. In addition, Section 53321(d) of the Act provides that the special tax levied against any parcel for which an occupancy permit for private residential use has been issued may not be increased as a consequence of delinquency or default by the owner of any other parcel within a community facilities district by more than 10% above the amount that would have been levied in such Fiscal Year had there never been any such delinquencies or defaults. In cases of significant delinquency, these factors may result in defaults in the payment of principal of and interest on the Bonds. See "BOND OWNERS' RISKS."

SPECIAL TAX REVENUE AND VALUE OF PROPERTY WITHIN THE DISTRICT

The value of the land within the District is a critical factor in determining the investment quality of the 2017 Bonds. If a property owner defaults in the payment of the Special Tax, the City's only remedy is to foreclose on the delinquent property in an attempt to obtain funds with which to pay the delinquent Special Tax. A variety of economic, political, and natural occurrences that cannot be accurately predicted can affect land values. See "BOND OWNERS' RISKS – Property Values."

Unpaid Special Taxes do not constitute a personal indebtedness of the owners of the parcels within the District, and the owners have made no commitment to pay the principal of or interest on the Bonds or to support payment of the 2017 Bonds in any manner. There is no assurance that the owners have the ability to pay the Special Taxes or that, even if they have the ability, they will choose to pay such taxes. An owner may elect to not pay the Special Taxes when due and cannot be legally compelled to do so. Neither the City nor any Bondholder will have the ability at any time to seek payment from the owners of property within the District of any Special Tax or any principal or interest due on the 2017 Bonds, or the ability to control who becomes a subsequent owner of any property within the District.

Assessed Values

In connection with valuing property in the District, the City has obtained the 2016-17 County assessed valuation of taxable property in the District. The "full cash" assessed values of all of the taxable parcels in the District has been established by the County Assessor for fiscal year 2016-17 in the amount of \$310,685,479.

Throughout this section of the Official Statement, the "full cash" assessed value of property in the District is presented. Article XIII A of the California Constitution (Proposition 13) defines "full cash value" to mean "the county assessor's valuation of real property as shown on the 1975-76 bill under 'full cash value', or, thereafter, the appraised value of real property when purchased or newly constructed or when a change in ownership has occurred after the 1975 assessment," subject to exemptions in certain circumstances of property transfer or reconstruction. The "full cash value" is subject to annual adjustment to reflect increases, not to exceed 2% for any year, or decreases in the consumer price index or comparable local data, or to reflect reductions in property value caused by damage, destruction or other factors.

Under Article XIII A, real property is reappraised only when a change in ownership occurs, or when new construction takes place. Generally, a change in ownership is a sale or transfer of property, while new construction is any improvement to property which is not considered normal maintenance. Except for these two instances, property assessments cannot be increased by more than 2% annually. Revenue and Taxation Code Section 51 requires the assessor to enroll the lower of either the property's Factored-Base-Year Value (established under Proposition 13) or its market value as of the lien date (January 1). This reduction is temporary and the assessor is required to review the market value of the property each lien date after the reduction until such time as the Factored-Base-Year Value is less than or equal to the market value. When the Factored-Base-Year Value is again enrolled, the property is no longer subject to the annual review, and will receive indexing not to exceed 2% per year.

Assessed Value History. The table below shows a history of assessed values of the property in the District.

Table No. 3
City of Rancho Cordova
Sunridge Park Area Community Facilities District No. 2004-1
Assessed Valuation History

Fiscal Year	Land Assessed Value	Improvement Assessed Value	Total Assessed Value	Number of Permits⁽¹⁾
2011-12	\$58,924,624	\$90,731,266	\$149,655,890	589
2012-13	59,144,192	95,781,346	154,925,538	696
2013-14	62,733,083	139,139,429	201,872,512	830
2014-15	75,563,541	174,421,999	249,985,540	892
2015-16	79,070,161	202,470,368	281,540,529	936
2016-17	85,749,910	224,935,569	310,685,479	949

(1) Represents the number of parcels for which a building permit for new construction was issued prior to June 1 of the prior fiscal year.

Source: Sacramento County Tax Collector's Office; Goodwin Consulting Group, Inc.

Value to Special Tax Burden Ratios

General. The value of the land within the District is a critical factor in determining the investment quality of the 2017 Bonds. If a property owner defaults in the payment of a Special Tax, the City's only remedy is to foreclose on the delinquent property in an attempt to obtain funds with which to pay the delinquent Special Taxes. See "SECURITY FOR THE 2017 BONDS - Delinquent Payments of Special Tax; Covenant to Commence Superior Court Foreclosure" and "BOND OWNERS' RISKS - Bankruptcy Delays." Reductions in District property values due to a downturn in the economy, natural disasters such as earthquakes or floods, stricter land use regulations or other events could have an adverse impact on the security for payment of the Special Taxes.

The Special Tax is levied on each parcel within the District and only the respective individual parcel is responsible for its allocated Special Tax. Accordingly, in comparing the value of the real property within the District and the amount of indebtedness secured by the Special Taxes (including the 2017 Bonds), it should be noted that only the real property upon which there is a delinquent Special Tax can be foreclosed upon, and the real property within the District cannot be foreclosed upon as a whole to pay delinquent Special Taxes of the owners of such parcels within the District unless all of the property is subject to a delinquent Special Tax. In any event, individual parcels may be foreclosed upon separately to pay delinquent Special Taxes levied against such parcels.

The 2016-17 assessed value for all taxable property in the District subject to the Special Tax for 2017-18 is \$310,685,479. Based on an estimated direct and overlapping debt lien for the District of \$15,236,639* (equaling the \$12,750,000* projected principal amount of the 2017 Bonds, plus \$2,486,329 of overlapping bonded debt) (but not including any other overlapping debt or PACE liens), the assessed value-to-lien ratio for the parcels subject to the Special Tax levy in the District is approximately 20.4:1. However, value to lien ratios on individual parcels vary significantly from this average. Moreover, to the extent that Additional Bonds are issued for the District, the value to lien ratios would decrease.

* Preliminary; subject to change.

Value-to-Lien Ratios. The table below shows the approximate value-to-lien ratios for the parcels in the District currently subject to the Special Tax levy, based on the assessed values reported by the County Assessor for fiscal year 2016-17, the projected Fiscal Year 2017-18 Special Tax levy and the amount of direct and overlapping debt on the property, categorized based on the status of development as of the projected Fiscal Year 2017-18 special tax levy. *No assurance can be given that the amounts shown in this table will conform to those ultimately realized in the event of a foreclosure action following delinquency in the payment of the Special Taxes.*

Table No. 4
City of Rancho Cordova
Sunridge Park Area Community Facilities District No. 2004-1
Status of Development as of Projected Fiscal Year 2017-18 Special Tax Levy⁽¹⁾

Status	Tax Zone	Owner	No. of Parcels	FY 2016-17 Land Assessed Value	FY 2016-17 Improvement Assessed Value	FY 2016-17 Total Assessed Value	Projected FY 2017-18 Maximum Facilities Special Tax ⁽²⁾	Projected FY 2017-18 Facilities Special Tax Levy	% of FY Projected 2017-18 Facilities Special Tax Levy	CFD and Overlapping Debt ⁽³⁾ *	Average VTL*
Developed Property	1	Individual Homeowners	799	\$67,734,029	\$185,419,524	\$253,153,553	\$1,216,884	\$1,216,884	84.36%	\$12,846,187	19.7
	2	Individual Homeowners	150	12,265,568	39,516,045	51,781,613	\$225,565	\$225,565	15.64%	2,390,142	21.7
Subtotal - Developed Property			949	79,999,597	224,935,569	304,935,166	\$1,442,450	\$1,442,450	100.00%	15,236,329	20.0
Undeveloped Property ⁽⁴⁾	3	Cresleigh Homes Corporation	1	5,750,313	--	5,750,313	\$286,690	\$0	0.00%	\$0	N/A
Total			950	\$85,749,910	\$224,935,569	\$310,685,479	\$1,729,139	\$1,442,450	100.00%	\$15,236,329	20.4

*Preliminary; subject to change.

(1) Includes all final maps recorded prior to May 1, 2017.

(2) Does not include the reduction from the CFD Buffer, which allows for the loss of four to five units from the Expected Land Uses without reducing debt coverage on the 2017 Bonds.

(3) Includes the \$12,750,000* projected par amount of the Special Tax Refunding Bonds, Series 2017 and \$2,486,329 of overlapping Elk Grove Unified CFD No. 1 Special Tax Bonds. Does not include any general obligation overlapping debt. Does not include any PACE Liens secured by assessments or special taxes on the property.

(4) Consists of the land in Sunridge Lot J (Phase 3), which is being planned for development by Cresleigh into four villages consisting of 369 single-family homes.

Sources: Sacramento County Assessor's Office; the City; Goodwin Consulting Group, Inc.

Categories of Value-to-Lien Ratios. The table below shows the approximate value-to-lien ratios for the parcels in the District currently subject to the Special Tax levy, based on the assessed values reported by the County Assessor for fiscal year 2016-17, the projected Fiscal Year 2017-18 Special Tax levy and the amount of direct and overlapping debt on the property, categorized based on different ranges of value-to-lien ratios. *No assurance can be given that the amounts shown in this table will conform to those ultimately realized in the event of a foreclosure action following delinquency in the payment of the Special Taxes.*

Table No. 5
City of Rancho Cordova
Sunridge Park Area Community Facilities District No. 2004-1
Value-to-Lien Ratios

Value-to-Lien	No. of Parcels	FY 2016-17 Land Assessed Value	FY 2016-17 Improvement Assessed Value	FY 2016-17 Total Assessed Value	Projected FY 2017-18 Maximum Facilities Special Tax ⁽¹⁾	Projected FY 2017-18 Facilities Special Tax Levy	% of Projected FY 2017-18 Facilities Special Tax Levy	CFD and Overlapping Debt ⁽²⁾ *	Average VTL*
25:1 to 40:1	131	\$12,661,192	\$ 44,543,982	\$ 57,205,174	\$ 200,904	\$ 200,904	13.93%	\$2,116,681	27.0
10:1 to 25:1	814	67,187,232	180,338,234	247,575,466	1,235,450	1,235,450	85.65	13,055,096	19.0
3:1 to 10:1	2	120,980	--	120,980	3,048	3,048	0.21	32,276	3.7
0:1 to 3:1	2	30,193	3,353	33,546	3,048	3,048	0.21	32,276	1.0
N/A ⁽³⁾	1	5,750,313	--	5,750,313	286,690	0	0.00	0	N/A
Total	950	\$85,749,910	\$224,935,569	\$310,685,479	\$1,729,139	\$1,442,450	100.00%	\$15,236,329	20.4

*Preliminary; subject to change.

(1) Does not include the reduction from the CFD Buffer, which allows for the loss of four to five units from the Expected Land Uses without reducing debt coverage on the Bonds.

(2) Includes the \$12,750,000* projected par amount of the Special Tax Refunding Bonds, Series 2017 and \$2,486,329 of overlapping Elk Grove Unified CFD No. 1 Special Tax Bonds. Does not include any general obligation overlapping debt. Does not include any PACE Liens secured by assessments or special taxes on the property.

(3) Includes Tax Zone 3, which is anticipated to be classified as Undeveloped Property in fiscal year 2017-18. No facilities special tax is projected to be levied on Undeveloped Property in fiscal year 2017-18.

Sources: Sacramento County Assessor's Office; Goodwin Consulting Group, Inc.

Direct and Overlapping Governmental Obligations

General. The principal of and interest on the 2017 Bonds are payable from the Special Tax authorized to be collected within the District, and payment of the Special Tax is secured by a lien on certain real property within the District. Such lien is co-equal to and independent of the lien for general taxes and any other liens imposed under the Act, regardless of when they are imposed on the property in the District. The imposition of additional special taxes, assessments and general property taxes will increase the amount of independent and co-equal liens which must be satisfied in foreclosure. The City, the County and certain other public agencies are authorized by the Act to form other community facilities districts and improvement areas and, under other provisions of State law, to form special assessment districts, either or both of which could include all or a portion of the land within the District. In addition, property owners can voluntarily agree to incur Property Assessed Clean Energy (PACE) liens on their properties.

There can be no assurance that the Master Developers, its affiliates or any subsequent owner will not petition for the formation of other community facilities districts and improvement areas or for a special assessment district or districts and that parity special taxes or special assessments will not be levied by the County or some other public agency to finance additional public facilities; however, no other special districts are currently contemplated by the City or the Master Developers.

Private liens, such as deeds of trust securing loans, may be placed upon property in the District at any time. Under State law, the Special Taxes have priority over all existing and future private liens imposed on property subject to the lien of the Special Taxes.

Overlapping Debt Statement. Contained within the boundaries of the District are certain overlapping local agencies providing public services. Many of these local agencies have outstanding debt. Shown in the table below is a direct and overlapping debt report (the “**Debt Report**”), prepared by California Municipal Statistics, Inc., that shows the direct and overlapping debt affecting the District as of April 1, 2017. The Debt Report is included for general information purposes only. The City has not reviewed the Debt Report for completeness or accuracy and makes no representation in connection therewith.

The Debt Report generally includes long-term obligations sold in the public credit markets by public agencies whose boundaries overlap the boundaries of the District in whole or in part. These long-term obligations are not payable from revenues of the District (except as indicated) nor are they necessarily obligations secured by land within the District. In many cases, long-term obligations issued by a public agency are payable only from the general fund or other revenues of such public agency. The amount shown reflects the amount outstanding as of the date indicated and does not reflect the amount of authorized but unissued debt. The Debt Report does not include PACE debt secured by assessments or special taxes on any property. Based on the Special Tax Consultant’s review as of May 1, 2017, there were 4 homes in the District with a PACE lien, with the annual amount due ranging from \$2,000 to \$8,000.

Additional overlapping tax and assessment liens may be levied in the future on property in the District. For example, voters in the November 2016 Elk Grove Unified School District election approved a measure that would allow the school district to issue up to \$476 million of general obligation bonds to fund capital improvements at existing and newly planned schools in the district; if general obligation bonds are issued pursuant to this authorization, the taxes levied to repay them would be levied on property in the District.

Table No. 6
City of Rancho Cordova
Sunridge Park Area Community Facilities District No. 2004-1
Direct and Overlapping Governmental Obligations
As of April 1, 2017

CITY OF RANCHO CORDOVA COMMUNITY FACILITIES DISTRICT NO. 2004-1

2016-17 Local Secured Assessed Valuation: \$310,685,479

<u>DIRECT AND OVERLAPPING TAX AND ASSESSMENT DEBT:</u>	<u>% Applicable</u>	<u>Debt</u>	
Los Rios Community College District General Obligation Bonds	0.179%	\$ 608,680	
Elk Grove Unified School District Community Facilities District No. 1	1.211	2,486,329	
City of Rancho Cordova Community Facilities District No. 2004-1	100.000	12,780,000	(1)
TOTAL DIRECT AND OVERLAPPING TAX AND ASSESSMENT DEBT		\$15,875,009	
 <u>OVERLAPPING GENERAL FUND DEBT:</u>			
Sacramento County General Fund Obligations	0.218%	\$ 514,814	
Sacramento County Pension Obligation Bonds	0.218	2,058,340	
Sacramento County Board of Education Certificates of Participation	0.218	12,374	
Los Rios Community College District Certificates of Participation	0.179	1,700	
City of Rancho Cordova Certificates of Participation	4.110	673,809	
Sacramento Metropolitan Fire Lease Revenue Bonds and Pension Obligation Bonds	0.123	336,776	
TOTAL OVERLAPPING GENERAL FUND DEBT		\$3,597,813	
 COMBINED TOTAL DEBT		 \$19,472,822	 (2)

Ratios to 2016-17 Local Secured Assessed Valuation:

Direct Debt (\$12,780,000)4.11%
 Total Direct and Overlapping Tax and Assessment Debt..... 5.11%
 Combined Total Debt 6.27%

(1) Excludes 2017 Bonds to be sold.

(2) Excludes tax and revenue anticipation notes, enterprise revenue, mortgage revenue and non-bonded capital lease obligations.

Source: California Municipal Statistics, Inc.

Sample Tax Bill Information

As shown in Table 7, the average total effective tax rate for completed single family detached homes in the District as of April 1, 2017 as projected for Fiscal Year 2017-18, ranges from approximately 1.73% to 1.75%.

Table No. 7
City of Rancho Cordova
Sunridge Park Area Community Facilities District No. 2004-1
Sample Tax Bill Information

		Sample 1	Sample 2
<u>Assumptions</u>		<u>Amount</u>	<u>Amount</u>
Total Assessed Value ⁽¹⁾		\$324,000	\$399,000
Homeowner's Exemption		(\$7,000)	(\$7,000)
Net Assessed Value		\$317,000	\$392,000
<u>Ad Valorem Taxes</u>	<u>Applied Percentage</u>	<u>Amount</u>	<u>Amount</u>
County Wide 1%	1.0000%	\$3,170	\$3,920
Los Rios College GOB	0.0141%	\$45	\$55
Total Ad Valorem Taxes	1.0141%	\$3,215	\$3,975
<u>Direct Charges</u>		<u>Amount</u>	<u>Amount</u>
Sunridge Park Area CFD No. 2004-1 Facilities ⁽²⁾		\$1,392	\$1,656
Sunridge Park Area CFD No. 2004-1 Services ⁽³⁾		\$334	\$570
All Other Direct Assessments ⁽⁴⁾		\$714	\$714
Total Direct Assessments		\$2,439	\$2,940
Total Property Tax Payment		\$5,654	\$6,915
Percentage of Total Assessed Value		1.75%	1.73%

(1) Represents average FY 2016-17 assessed values for single family homes charged the lowest and highest facilities special tax rates within the CFD, excluding Tax Zone 3.

(2) Equal to the lowest and highest FY 2017-18 maximum facilities special tax rates within the CFD, excluding Tax Zone 3.

(3) Equal to the lowest and highest FY 2016-17 maximum services special tax rates within the CFD.

(4) Represents the fiscal year 2016-17 total direct charge amounts, excluding the CFD No. 2004-1 special taxes, for the sample parcels. Does not include any PACE assessments or special taxes.

Sources: Sacramento County Tax Collector's Office; Goodwin Consulting Group, Inc.

Special Tax Collections and Delinquency Rates

Historical Delinquency Rates. Table 8 provides a summary of the historical Special Tax collections and delinquencies for the District. The County's Teeter Plan has been applicable to Special Tax collections in the District since the initial year of a Special Tax levy, but no assurance can be given that it will continue in any or all of the years that the 2017 Bonds are outstanding. To the extent that the County's Teeter Plan continues in existence and is carried out as adopted, and to the extent the County does not discontinue the Teeter Plan with respect to the City or the District, the County's Teeter Plan may help protect owners of the 2017 Bonds from the risk of delinquencies in the payment of Special Taxes. See "SECURITY FOR PAYMENT OF THE 2017 BONDS – Delinquent Payments of Special Tax; Covenant for Superior Court Foreclosure – Teeter Plan" for additional details on the Teeter Plan.

Table No. 8
City of Rancho Cordova
Sunridge Park Area Community Facilities District No. 2004-1
Facilities Special Tax Collections and Delinquencies

As of the end of each fiscal year				
Fiscal Year	Amount Levied	Number of Parcels Delinquent	Amount Delinquent	Percentage Delinquent ⁽¹⁾
2006-07	\$1,161,439	0	\$0	0.00%
2007-08	1,184,677	7	6,197	0.52
2008-09	1,208,365	7	6,210	0.51
2009-10	1,232,530	3	3,308	0.27
2010-11	1,257,184	8	17,853	1.42
2011-12	1,282,318	5	15,003	1.17
2012-13	1,307,974	3	2,130	0.16
2013-14	1,332,600	1	704	0.05
2014-15	1,359,253	2	1,436	0.11
2015-16	1,386,436	0	0	0.00
2016-17 ⁽²⁾	1,414,168	11	11,400	0.81

(1) The Sacramento County Tax Collector's Office reports that all prior year delinquent amounts (for Fiscal Years 2006-07 through 2015-16) were remitted to the City through the Teeter Plan.

(2) Fiscal year 2016-17 delinquencies are reported as of May 9, 2017.

Sources: Sacramento County Tax Collector's Office; Goodwin Consulting Group, Inc.

Prior or Pending Foreclosure Actions. The City annually reviews its foreclosure covenant with respect to the 2007 Bonds and has not been required to undertake any foreclosure proceedings since the 2007 Bonds were issued.

OWNERSHIP OF PROPERTY WITHIN THE DISTRICT

Unpaid Special Taxes do not constitute a personal indebtedness of the owners of the parcels within the District. There is no assurance that the present property owners or any subsequent owners will have the ability to pay the Special Taxes or that, even if they have the ability, they will choose to pay the Special Taxes. An owner may elect to not pay the Special Taxes when due and cannot be legally compelled to do so. Neither the City nor any Bondowner will have the ability at any time to seek payment directly from the owners of property within the District of the Special Tax or the principal or interest on the 2017 Bonds, or the ability to control who becomes a subsequent owner of any property within the District. No assurance can be given that development of the property will be completed, or that it will be completed in a timely manner. The Special Taxes are not personal obligations of the developers or of any subsequent landowners; the 2017 Bonds are secured only by the Special Taxes and moneys available under the Fiscal Agent Agreement. See "SECURITY FOR THE 2017 BONDS" and "BOND OWNERS' RISKS" herein.

The Master Developers. All of the property in the District was previously owned by Sunridge Park, LLC and Cresleigh Home Corporation (together referred to herein as the "**Master Developers**"). The Master Developers constructed infrastructure improvements for development in the District, including the Facilities financed with proceeds of the 2007 Bonds.

Individual Homeowners. All 949 parcels in the District that were levied a Special Tax for fiscal year 2016-17 had improvement value on the County's fiscal year 2016-17 property tax roll and consisted of single-family homes owned by individual homeowners. One of the 949 parcels levied a Special Tax is owned by the Department of Veterans Affairs; despite not having any assessed value on the 2016-17 tax roll, this parcel was levied a Special Tax equal to \$1,494.12. The remaining taxable parcel in the District, located in the portion of the District known as Sunridge Lot J, is undeveloped and was not levied a Special Tax for fiscal year 2016-17.

As of the date of this Official Statement, the 81 acres of undeveloped land comprising the parcels in Sunridge Lot J are being planned for development by Cresleigh into four villages projected to be built into 369 single-family homes.

Cresleigh. Cresleigh is a California corporation based in San Francisco that has been building homes in Northern California since 1990. Cresleigh owns all of the land in the District known as Sunridge Lot J. This area is expected to be subdivided into 4 villages (Villages 1, 2, 3 and 4) consisting of a total of 369 single-family lots, 7.89 acres of parks and 4.05 acres of open space. Village 1 is projected to develop into 98 single-family homes (with four distinct home plans), Village 2 is projected to develop into 116 single-family homes (with four distinct home plans), Village 3 is project to develop into 81 single-family homes, and Village 4 is projected to develop into 74 single-family homes. No assurance can be given this development will proceed in this manner or in any particular timeframe. Additional information about Cresleigh can be found on the Internet at its website location, www.cresleigh.com. *The website address is given for reference and convenience only, the information on the website may be incomplete or inaccurate or out of date and has not been reviewed by the City or the Underwriter. Nothing on the website is a part of this Official Statement or incorporated into this Official Statement by reference.*

BOND OWNERS' RISKS

The purchase of the 2017 Bonds involves a degree of risk that may not be appropriate for some investors. The following includes a discussion of some of the risks that should be considered before making an investment decision. This discussion does not purport to be comprehensive, definitive or a complete statement of all factors that may be considered as risks in evaluating the credit quality of the 2017 Bonds.

Limited Obligation of the City to Pay Debt Service

The City has no obligation to pay principal of and interest on the 2017 Bonds if Special Tax collections are delinquent or insufficient, other than from amounts, if any, on deposit in the Reserve Fund or funds derived from the tax sale or foreclosure and sale of parcels for Special Tax delinquencies. The City is not obligated to advance funds to pay debt service on the 2017 Bonds.

Levy and Collection of the Special Tax

General. The principal source of payment of principal of and interest on the 2017 Bonds is the proceeds of the annual levy and collection of the Special Tax against property within the District.

Limitation on Maximum Special Tax Rate. The annual levy of the Special Tax is subject to the maximum annual Special Tax rate authorized in the Special Tax Formula. The levy cannot be made at a higher rate even if the failure to do so means that the estimated proceeds of the levy and collection of the Special Tax, together with other available funds, will not be sufficient to pay debt service on the 2017 Bonds.

In addition to the maximum annual Special Tax rate limitation in the Special Tax Formula, Section 53321(d) of the Act provides that the special tax levied against any parcel for which an occupancy permit for private residential use has been issued may not be increased as a consequence of delinquency or default by the owner of any other parcel within a community facilities district by more than 10% above the amount that would have been levied in such fiscal year had there never been any such delinquencies or defaults. In cases of significant delinquency, these factors may result in defaults in the payment of principal of and interest on the 2017 Bonds.

No Relationship Between Property Value and Special Tax Levy. Because the Special Tax formula set forth in the Special Tax Formula is not based on property value, the levy of the Special Tax will rarely, if ever, result in a uniform relationship between the value of particular parcels of Taxable Property and the amount of the levy of the Special Tax against those parcels. Thus, there will rarely, if ever, be a uniform relationship between the value of the parcels of Taxable Property and their proportionate share of debt service on the 2017 Bonds, and certainly not a direct relationship.

Factors that Could Lead to Special Tax Deficiencies. The following are some of the factors that might cause the levy of the Special Tax on any particular parcel of Taxable Property to vary from the Special Tax that might otherwise be expected:

Transfers to Governmental Entities. The number of parcels of Taxable Property could be reduced through the acquisition of Taxable Property by a governmental entity and failure of the government to pay the Special Tax based upon a claim of exemption or, in the case of the federal government or an agency thereof, immunity from taxation, thereby resulting in an increased tax burden on the remaining taxed parcels.

Property Tax Delinquencies. Failure of the owners of Taxable Property to pay property taxes (and, consequently, the Special Tax), or delays in the collection of or inability to collect the Special Tax by tax sale or foreclosure and sale of the delinquent parcels, could result in a deficiency in the collection of Special Tax Revenues. See “–Property Tax Delinquencies” below. For a summary of recent Special Tax collection and delinquency rates in the District, see “THE DISTRICT – Special Tax Collection and Delinquency Rates.”

Delays Following Special Tax Delinquencies and Foreclosure Sales. The Fiscal Agent Agreement generally provides that the Special Tax is to be collected in the same manner as ordinary *ad valorem* property taxes are collected and, except as provided in the special covenant for foreclosure described in “SECURITY FOR THE 2017 BONDS – Delinquent Payments of Special Tax; Covenant for Superior Court Foreclosure” and in the Act, is subject to the same penalties and the same procedure, sale and lien priority in case of delinquency as is provided for ordinary *ad valorem* property taxes. Under these procedures, if taxes are unpaid for a period of five years or more, the property is deeded to the State of California (the “**State**”) and then is subject to sale by the County.

If sales or foreclosures of property are necessary, there could be a delay in payments to owners of the 2017 Bonds pending such sales or the prosecution of foreclosure proceedings and receipt by the City of the proceeds of sale if the Reserve Fund is depleted. See “SECURITY FOR THE 2017 BONDS – Delinquent Payments of Special Tax; Covenant for Superior Court Foreclosure.”

The ability of the City to collect interest and penalties specified by State law and to foreclose against properties having delinquent Special Tax installments may be limited in certain respects with regard to properties in which the Federal Deposit Insurance Corporation (the “**FDIC**”) has or obtains an interest. The FDIC would obtain such an interest by taking over a financial institution that has made a loan that is secured by property within the District. See “ – FDIC/Federal Government Interests in Properties” below.

Other laws generally affecting creditors’ rights or relating to judicial foreclosure may affect the ability to enforce payment of Special Taxes or the timing of enforcement of Special Taxes. For example, the Soldiers and Sailors Civil Relief Act of 1940 affords protections such as a stay in enforcement of the foreclosure covenant, a six-month period after termination of military service to redeem property sold to enforce the collection of a tax or assessment and a limitation on the interest rate on the delinquent tax or assessment to persons in military service if the court concludes the ability to pay such taxes or assessments is materially affected by reason of such service.

Existing and Future Overlapping Debt. The principal of and interest on the 2017 Bonds are payable from the Special Tax authorized to be collected within the District, and payment of the Special Tax is secured by a lien on certain real property within the District. Such lien is co-equal to and independent of the lien for general taxes and any other liens imposed under the Act, regardless of when they are imposed on the property in the District. The imposition of additional special taxes, assessments and general property taxes will increase the amount of independent and co-equal liens which must be satisfied in foreclosure. The City, the County and certain other public agencies are authorized by the Act to form other community facilities districts and improvement areas and, under other provisions of State law, to form special assessment districts, either or both of which could include all or a portion of the land within the District. In addition, property owners can voluntarily agree to incur Property Assessed Clean Energy (PACE) liens on their properties.

There can be no assurance that the Master Developers, its affiliates or any subsequent owner will not petition for the formation of other community facilities districts and improvement areas or for a special assessment district or districts and that parity special taxes or special assessments will not be

levied by the County or some other public agency to finance additional public facilities; however, no other special districts are currently contemplated by the City or the Master Developers. See “– Other Possible Claims Upon the Value of Taxable Property.”

Property Tax Delinquencies

General. Delinquencies in the payment of property taxes and, consequently, the Special Taxes, can occur because the owners of delinquent parcels may not have received property tax bills from the County in a timely manner, including situations in which the County initially sent property tax bills to the property developer or merchant builder at a time when the parcels in question had already been sold to individual homeowners. Delinquencies can also reflect economic difficulties and duress by the property owner. See “THE DISTRICT – Special Tax Collection and Delinquency Rates.”

Numerous future delinquencies by the owners of Taxable Property in the District in the payment of property taxes (and, consequently, the Special Taxes, which are collected on the ordinary property tax bills) when due could result in a deficiency in Special Tax Revenues necessary to pay debt service on the 2017 Bonds, which could in turn result in the depletion of the Reserve Fund, prior to reimbursement from the resale of foreclosed property or payment of the delinquent Special Tax. In that event, there could be a delay or failure in payments of the principal of and interest on the 2017 Bonds. See “SECURITY FOR THE 2017 BONDS – Reserve Fund.”

Measures to Mitigate Consequences of Continuing Delinquencies. The City intends to take certain actions designed to mitigate the impact of future delinquencies, including: enforcing the lien of the Special Taxes through collection procedures that will include foreclosure actions under certain circumstances (see “SECURITY FOR THE 2017 BONDS – Delinquent Payments of Special Tax; Covenant for Superior Court Foreclosure”); and increasing the levy of Special Taxes against non-delinquent property owners in the District, to the extent permitted under the Special Tax Formula and the Act and to the extent the Special Taxes are not already being levied at the Maximum Special Tax rate.

Risks Related to Homeowners With High Loan-to-Value Ratios

Any future decline in home values in the District could result in property owner unwillingness or inability to pay mortgage payments, as well as *ad valorem* property taxes and Special Taxes, when due. Under such circumstances, bankruptcies are likely to increase. Bankruptcy by homeowners with delinquent Special Taxes would delay the commencement and completion of foreclosure proceedings to collect delinquent Special Taxes.

It is possible that laws could be enacted in the future to assist homeowners in default in the payment of mortgages and property taxes. It is further possible that federal laws could be enacted that would adversely impact the ability of the City to foreclose on parcels with delinquent Special Taxes. No assurance can be given that any such laws will be enacted or, if enacted, will be effective in assisting affected homeowners.

Payment of Special Tax is Not a Personal Obligation of the Property Owners

An owner of Taxable Property is not personally obligated to pay the Special Taxes. Rather, the Special Taxes are an obligation running only against the parcels of Taxable Property. If, after a default in the payment of the Special Tax and a foreclosure sale by the City, the resulting proceeds are insufficient, taking into account other obligations also constituting a lien against the affected parcels of Taxable Property, the City has no recourse against the owner.

Property Values

The value of Taxable Property within the District is a critical factor in determining the investment quality of the 2017 Bonds. If a property owner defaults in the payment of the Special Tax, the City's only remedy is to foreclose on the delinquent property in an attempt to obtain funds with which to pay the delinquent Special Tax. Land values could be adversely affected by economic and other factors beyond the City's control, such as a general economic downturn, relocation of employers out of the area, shortages of water, electricity, natural gas or other utilities, destruction of property caused by earthquake, flood, wildfires, or other natural disasters, environmental pollution or contamination, or unfavorable economic conditions. For a brief description of a prior water contamination issue in the District, see "THE DISTRICT – Environmental Matters – Jet Fuel Plume Affecting Local Water Supplies."

The following is a discussion of specific risk factors that could affect the value of property in the District.

Risks Related to Availability of Mortgage Loans. In the past, market events have adversely affected the availability of mortgage loans to homeowners, including potential buyers of homes within the District. Any such unavailability in the future could hinder the ability of the current homeowners to resell their homes, or the sale of newly completed homes in the future.

Natural Disasters. The value of the Taxable Property in the future can be adversely affected by a variety of natural occurrences, particularly those that may affect infrastructure and other public improvements and private improvements on the Taxable Property and the continued habitability and enjoyment of such private improvements.

The areas in and surrounding the District, like those in much of the State, may be subject to unpredictable seismic activity, including earthquakes. See "THE DISTRICT – Environmental Conditions."

Other natural disasters could include, without limitation, floods, wildfires, droughts or tornadoes. One or more natural disasters could occur and could result in damage to improvements of varying seriousness. The damage may entail significant repair or replacement costs and that repair or replacement may never occur either because of the cost, or because repair or replacement will not facilitate habitability or other use, or because other considerations preclude such repair or replacement. Under any of these circumstances there could be significant delinquencies in the payment of Special Taxes, and the value of the Taxable Property may well depreciate or disappear.

California Drought. On January 17, 2014, with the State facing water shortfalls in the then-driest year in recorded state history, Governor Edmund G. Brown Jr. proclaimed a State of Emergency and directed state officials to take all necessary actions to prepare for these drought conditions. In the State of Emergency declaration, Governor Brown directed state officials to assist farmers and communities that were economically impacted by dry conditions and to ensure the State could respond if Californians faced drinking water shortages.

Following a wet winter that partly replenished the mountain snowpack and a year of enormous savings in urban water use, the SWRCB announced that it would suspend the mandatory statewide reduction in urban water use, effective June 1, 2016. Although the State was still in a drought at the time, the SWRCB adopted new rules that would allow local communities to set their own conservation standards based on their own projection of water supplies, assuming that the next three years would

continue to be uncommonly dry. These projections were subject to State review, and the State was empowered to impose restrictions on communities it determined were being unrealistic. The State could also return to the mandatory statewide reductions if communities reverted to water-wasting habits, or if subsequent years were dry again.

With unprecedented water conservation and plentiful rain- and snowfall in the State throughout the end of 2016 and the beginning of 2017, Governor Brown issued Executive Order B-40-17 on April 7, 2017 (the “**2017 Executive Order**”), which lifted the January 17, 2014 drought declaration in all Counties except the Counties of Fresno, Kings, Tulare, and Tuolumne, where diminished groundwater supply issues remain. The 2017 Executive Order also directed the SWRCB to rescind the water supply stress tests for urban water suppliers, as well any remaining mandatory conservation standards. These rescissions notwithstanding, the 2017 Executive Order instructed the SWRCB to maintain urban water use reporting requirements and prohibitions on wasteful water-use practices in order to preserve and promote Statewide water conservation efforts.

The City cannot predict when drought conditions and concomitant water-reduction requirements will return, what effect drought conditions could have on property values, or whether or to what extent water reduction requirements may affect the District.

Legal Requirements. Other events that may affect the value of Taxable Property include changes in the law or application of the law. Such changes may include, without limitation, local growth control initiatives, local utility connection moratoriums and local application of statewide tax and governmental spending limitation measures.

Hazardous Substances. One of the most serious risks in terms of the potential reduction in the value of Taxable Property is a claim with regard to a hazardous substance. In general, the owners and operators of Taxable Property may be required by law to remedy conditions of the parcel relating to releases or threatened releases of hazardous substances. The federal Comprehensive Environmental Response, Compensation and Liability Act of 1980, sometimes referred to as “CERCLA” or the “Superfund Act,” is the most well-known and widely applicable of these laws, but State laws with regard to hazardous substances are also stringent and similar. Under many of these laws, the owner or operator is obligated to remedy a hazardous substance condition of property whether or not the owner or operator has anything to do with creating or handling the hazardous substance. The effect, therefore, should any of the Taxable Property be affected by a hazardous substance, is to reduce the marketability and value of the parcel by the costs of remedying the condition, because the purchaser, upon becoming owner, will become obligated to remedy the condition.

A local water issue was the subject of consideration during the formation process undertaken for the Sunrise Douglas Community Plan and Sunridge Specific Plan. The water issue began in 1999 when the State Department of Health Services indicated it would not allow permits for the construction of housing in the Sunrise-Douglas area, based on the wells proposed for the local project area. Five wells on the former Mather Air Force Base and other nearby areas were contaminated due to past rocket testing and chemical manufacturing by Aerojet and Boeing in the area. For additional details, see “THE DISTRICT – Environmental Matters – Jet Fuel Plume Affecting Local Water Supplies.”

The property values set forth in this Official Statement do not take into account the possible reduction in marketability and value of any of the Taxable Property by reason of the possible liability of the owner or operator for the remedy of a hazardous substance condition of the parcel. Although the City is not aware that the owner or operator of any of the Taxable Property has such a current liability with respect to any of the Taxable Property, it is possible that such liabilities do currently exist and that the City is not aware of them.

Further, it is possible that liabilities may arise in the future with respect to any of the Taxable Property resulting from the existence, currently, on the parcel of a substance presently classified as hazardous but that has not been released or the release of which is not presently threatened, or may arise in the future resulting from the existence, currently on the parcel of a substance not presently classified as hazardous but that may in the future be so classified. Further, such liabilities may arise not simply from the existence of a hazardous substance but from the method of handling it. All of these possibilities could significantly affect the value of Taxable Property that is realizable upon a delinquency.

Future Property Development

Continuing development of the parcels in the District may be adversely affected by changes in general or local economic conditions, fluctuations in or a deterioration of the real estate market, increased construction costs, development, financing and marketing capabilities of the developer, water or electricity shortages, discovery on the undeveloped property of any plants or animals in their habitat that have been listed as endangered species, and other similar factors. Development in the District may also be affected by development in surrounding areas, which may compete with the property in the District.

Other Possible Claims Upon the Value of Taxable Property

While the Special Taxes are secured by the Taxable Property, the security only extends to the value of such Taxable Property that is not subject to priority and parity liens and similar claims.

The table in the section entitled "SPECIAL TAX REVENUE AND VALUE WITHIN THE DISTRICT – Direct and Overlapping Governmental Obligations" shows the presently outstanding amount of governmental obligations (with stated exclusions), the tax or assessment for which is or may become an obligation of one or more of the parcels of Taxable Property. The table does not specifically identify which of the governmental obligations are secured by liens on one or more of the parcels of Taxable Property.

In addition, other governmental obligations may be authorized and undertaken or issued in the future, the tax, assessment or charge for which may become an obligation of one or more of the parcels of Taxable Property and may be secured by a lien on a parity with the lien of the Special Tax securing the 2017 Bonds. For example, voters in the November 2016 Elk Grove Unified School District election approved a measure that would allow the school district to issue up to \$476 million of general obligation bonds to fund capital improvements at existing and newly planned schools in the district; if general obligation bonds are issued pursuant to this authorization, the taxes levied to repay them would be levied on property in the District.

In general, as long as the Special Tax is collected on the County tax roll, the Special Tax and all other taxes, assessments and charges also collected on the tax roll are on a parity, that is, are of equal priority. Questions of priority become significant when collection of one or more of the taxes, assessments or charges is sought by some other procedure, such as foreclosure and sale. In the event of proceedings to foreclose for delinquency of Special Taxes securing the 2017 Bonds, the Special Tax will be subordinate only to existing prior governmental liens, if any. Otherwise, in the event of such foreclosure proceedings, the Special Taxes will generally be on a parity with the other taxes, assessments and charges, and will share the proceeds of such foreclosure proceedings on a pro-rata basis. Although the Special Taxes will generally have priority over non-governmental liens on a parcel of Taxable Property, regardless of whether the non-governmental liens were in existence at the time of

the levy of the Special Tax or not, this result may not apply in the case of bankruptcy. See “– Bankruptcy and Foreclosure Delays” below.

Exempt Properties

Certain properties are exempt from the Special Tax in accordance with the Special Tax Formula and the Act, which provides that properties or entities of the state, federal or local government are exempt from the Special Tax; provided, however, that property within the District acquired by a public entity through a negotiated transaction or by gift or devise, which is not otherwise exempt from the Special Tax, will continue to be subject to the Special Tax. See “SECURITY FOR THE 2017 BONDS – Special Tax Formula.”

In addition, although the Act provides that if property subject to the Special Tax is acquired by a public entity through eminent domain proceedings, the obligation to pay the Special Tax with respect to that property is to be treated as if it were a special assessment, the constitutionality and operation of these provisions of the Act have not been tested, meaning that such property could become exempt from the Special Tax. The Act further provides that no other properties or entities are exempt from the Special Tax unless the properties or entities are expressly exempted in a resolution of consideration to levy a new special tax or to alter the rate or method of apportionment of an existing special tax.

FDIC/Federal Government Interests in Properties

General. The ability of the City to foreclose the lien of delinquent unpaid Special Tax installments may be limited with regard to properties in which the FDIC, the Drug Enforcement Agency, the Internal Revenue Service or other federal agency has or obtains an interest.

Federal courts have held that, based on the supremacy clause of the United States Constitution, in the absence of Congressional intent to the contrary, a state or local agency cannot foreclose to collect delinquent taxes or assessments if foreclosure would impair the federal government interest.

The supremacy clause of the United States Constitution reads as follows: “This Constitution, and the Laws of the United States which shall be made in Pursuance thereof; and all Treaties made, or which shall be made, under the Authority of the United States, shall be the supreme Law of the Land; and the Judges in every State shall be bound thereby, any Thing in the Constitution or Laws of any State to the contrary notwithstanding.”

This means that, unless Congress has otherwise provided, if a federal governmental entity owns a parcel that is subject to Special Taxes but does not pay taxes and assessments levied on the parcel (including Special Taxes), the applicable state and local governments cannot foreclose on the parcel to collect the delinquent taxes and assessments.

Moreover, unless Congress has otherwise provided, if the federal government has a mortgage interest in the parcel and the City wishes to foreclose on the parcel as a result of delinquent Special Taxes, the property cannot be sold at a foreclosure sale unless it can be sold for an amount sufficient to pay delinquent taxes and assessments on a parity with the Special Taxes and preserve the federal government’s mortgage interest. In *Rust v. Johnson* (9th Circuit; 1979) 597 F.2d 174, the United States Court of Appeal, Ninth Circuit held that the Federal National Mortgage Association (“**FNMA**”) is a federal instrumentality for purposes of this doctrine, and not a private entity, and that, as a result, an exercise of state power over a mortgage interest held by FNMA constitutes an exercise of state power over property of the United States.

The City has not undertaken to determine whether any federal governmental entity currently has, or is likely to acquire, any interest (including a mortgage interest) in any of the parcels subject to the Special Taxes, and therefore expresses no view concerning the likelihood that the risks described above will materialize while the 2017 Bonds are outstanding.

FDIC. In the event that any financial institution making any loan that is secured by real property within the District is taken over by the FDIC, and prior thereto or thereafter the loan or loans go into default, resulting in ownership of the property by the FDIC, then the ability of the District to collect interest and penalties specified by State law and to foreclose the lien of delinquent unpaid Special Taxes may be limited.

The FDIC's policy statement regarding the payment of state and local real property taxes (the "**Policy Statement**") provides that property owned by the FDIC is subject to state and local real property taxes only if those taxes are assessed according to the property's value, and that the FDIC is immune from real property taxes assessed on any basis other than property value. According to the Policy Statement, the FDIC will pay its property tax obligations when they become due and payable and will pay claims for delinquent property taxes as promptly as is consistent with sound business practice and the orderly administration of the institution's affairs, unless abandonment of the FDIC's interest in the property is appropriate. The FDIC will pay claims for interest on delinquent property taxes owed at the rate provided under state law, to the extent the interest payment obligation is secured by a valid lien. The FDIC will not pay any amounts in the nature of fines or penalties and will not pay nor recognize liens for such amounts. If any property taxes (including interest) on FDIC-owned property are secured by a valid lien (in effect before the property became owned by the FDIC), the FDIC will pay those claims. The Policy Statement further provides that no property of the FDIC is subject to levy, attachment, garnishment, foreclosure or sale without the FDIC's consent. In addition, the FDIC will not permit a lien or security interest held by the FDIC to be eliminated by foreclosure without the FDIC's consent.

The Policy Statement states that the FDIC generally will not pay non-*ad valorem* taxes, including special assessments, on property in which it has a fee interest unless the amount of tax is fixed at the time that the FDIC acquires its fee interest in the property, nor will it recognize the validity of any lien to the extent it purports to secure the payment of any such amounts. Special taxes imposed under the Act and a special tax formula which determines the special tax due each year are specifically identified in the Policy Statement as being imposed each year and therefore covered by the FDIC's federal immunity. The Ninth Circuit issued a ruling on August 28, 2001, in which it determined that the FDIC, as a federal agency, is exempt from special taxes levied under the Act.

The City is unable to predict what effect the application of the Policy Statement would have in the event of a delinquency in the payment of Special Taxes on a parcel within the District in which the FDIC has or obtains an interest, although prohibiting the lien of the Special Taxes to be foreclosed out at a judicial foreclosure sale could reduce or eliminate the number of persons willing to purchase a parcel at a foreclosure sale. Such an outcome could cause a draw on the Reserve Fund and perhaps, ultimately, if enough property were to become owned by the FDIC, a default in payment on the 2017 Bonds.

Depletion of Reserve Fund

The Reserve Fund is to be maintained at an amount equal to the Reserve Requirement as defined in the Fiscal Agent Agreement. See "SECURITY FOR THE 2017 BONDS – Reserve Fund." The Reserve Fund will be used to pay principal of and interest on the 2017 Bonds (and any Additional Bonds, the principal of and interest on which is payable from amounts in the Reserve Fund) if

insufficient funds are available from the proceeds of the levy and collection of the Special Tax against taxable property within the District. If the Reserve Fund is depleted, it can be replenished from the proceeds of the levy and collection of the Special Taxes that exceed the amounts to be paid to the owners of the 2017 Bonds (and any Additional Bonds, the principal of and interest on which is payable from amounts in the Reserve Fund) under the Fiscal Agent Agreement. However, because the Special Tax levy is limited to the annual Maximum Special Tax rates, it is possible that no replenishment would be achieved if the Special Tax proceeds, together with other available funds, remain insufficient to pay all such amounts. Thus it is possible that the Reserve Fund will be depleted and not be replenished by the levy and collection of the Special Taxes.

Bankruptcy Delays

The payment of the Special Tax and the ability of the City to foreclose the lien of a delinquent unpaid Special Tax, as discussed in "SECURITY FOR THE 2017 BONDS," may be limited by bankruptcy, insolvency or other laws generally affecting creditors' rights or by the laws of the State relating to judicial foreclosure. The various legal opinions to be delivered concurrently with the delivery of the 2017 Bonds (including Bond Counsel's approving legal opinion) will be qualified as to the enforceability of the various legal instruments by bankruptcy, insolvency, reorganization, moratorium and other similar laws affecting creditors' rights, by the application of equitable principles and by the exercise of judicial discretion in appropriate cases.

Although bankruptcy proceedings would not cause the Special Taxes to become extinguished, bankruptcy of a property owner or any other person claiming an interest in the property could result in a delay in superior court foreclosure proceedings and could result in the possibility of Special Tax installments not being paid in part or in full. Such a delay would increase the likelihood of a delay or default in payment of the principal of and interest on the 2017 Bonds.

In addition, the amount of any lien on property securing the payment of delinquent Special Taxes could be reduced if the value of the property were determined by the bankruptcy court to have become less than the amount of the lien, and the amount of the delinquent Special Taxes in excess of the reduced lien could then be treated as an unsecured claim by the court. Any such stay of the enforcement of the lien for the Special Tax, or any such delay or non-payment, would increase the likelihood of a delay or default in payment of the principal of and interest on the 2017 Bonds and the possibility of delinquent Special Taxes not being paid in full.

To the extent that property in the District continues to be owned by a limited number of property owners, the chances are increased that the Reserve Fund could be fully depleted during any such delay in obtaining payment of delinquent Special Taxes. As a result, sufficient moneys would not be available in the Reserve Fund to make up shortfalls resulting from delinquent payments of the Special Tax and thereby to pay principal of and interest on the 2017 Bonds on a timely basis.

Disclosure to Future Purchasers

The City has recorded a notice of the Special Tax lien in the Office of the County Recorder. While title companies normally refer to such notices in title reports, there can be no guarantee that such reference will be made or, if made, that a prospective purchaser or lender will consider such special tax obligation in the purchase of a parcel of land or a home in the District or the lending of money secured by property in the District. The Act and the City's Mello-Roos Act Goals and Policies require the subdivider of a subdivision (or its agent or representative) to notify a prospective purchaser or long-term lessor of any lot, parcel, or unit subject to a Mello-Roos special tax of the existence and maximum amount of such special tax using a statutorily prescribed form. California Civil Code Section 1102.6b

requires that in the case of transfers other than those covered by the above requirement, the seller must at least make a good faith effort to notify the prospective purchaser of the special tax lien in a format prescribed by statute. Failure by an owner of the property to comply with these requirements, or failure by a purchaser or lessor to consider or understand the nature and existence of the Special Tax, could adversely affect the willingness and ability of the purchaser or lessor to pay the Special Tax when due.

No Acceleration Provisions

The 2017 Bonds do not contain a provision allowing for their acceleration in the event of a payment default or other default under the terms of the 2017 Bonds or the Fiscal Agent Agreement. Under the Fiscal Agent Agreement, a Bondholder is given the right for the equal benefit and protection of all Bondowners similarly situated to pursue certain remedies. See “APPENDIX C – Summary of Certain Provisions of the Fiscal Agent Agreement.” So long as the 2017 Bonds are in book-entry form, DTC will be the sole Bondholder and will be entitled to exercise all rights and remedies of Bondholders.

Loss of Tax Exemption

As discussed under the caption “LEGAL MATTERS – Tax Exemption,” interest on the 2017 Bonds might become includable in gross income for purposes of federal income taxation retroactive to the date the 2017 Bonds were issued as a result of future acts or omissions of the City in violation of its covenants in the Fiscal Agent Agreement. The Fiscal Agent Agreement does not contain a special redemption feature triggered by the occurrence of an event of taxability. As a result, if interest on the 2017 Bonds were to become includable in gross income for purposes of federal income taxation, the 2017 Bonds would continue to remain outstanding until maturity unless earlier redeemed pursuant to optional or mandatory redemption or redemption upon prepayment of the Special Taxes. See “THE 2017 BONDS – Redemption.”

IRS Audit of Tax-Exempt Bond Issues

The Internal Revenue Service (the “IRS”) has initiated an expanded program for the auditing of tax-exempt bond issues, including both random and targeted audits. It is possible that the 2017 Bonds will be selected for audit by the IRS. It is also possible that the market value of such 2017 Bonds might be affected as a result of such an audit (or by an audit of similar bonds or securities).

Impact of Legislative Proposals, Clarifications of the Code and Court Decisions on Tax Exemption

Future legislative proposals, if enacted into law, clarification of the Code or court decisions may cause interest on the 2017 Bonds to be subject, directly or indirectly, to federal income taxation or to be subject to or exempted from state income taxation, or otherwise prevent Bondowners from realizing the full current benefit of the tax status of such interest.

Voter Initiatives

Under the California Constitution, the power of initiative is reserved to the voters for the purpose of enacting statutes and constitutional amendments. Since 1978, the voters have exercised this power through the adoption of Proposition 13 and similar measures, including Proposition 218, which was approved in the general election held on November 5, 1996, and Proposition 26, which was approved on November 2, 2010.

Any such initiative may affect the collection of fees, taxes and other types of revenue by local agencies such as the District. Subject to overriding federal constitutional principles, such collection may be materially and adversely affected by voter-approved initiatives, possibly to the extent of creating cash-flow problems in the payment of outstanding obligations such as the 2017 Bonds.

Proposition 218 – Voter Approval for Local Government Taxes—Limitation on Fees, Assessments, and Charges—Initiative Constitutional Amendment, added Articles XIIC and XIID to the California Constitution, imposing certain vote requirements and other limitations on the imposition of new or increased taxes, assessments and property-related fees and charges.

On November 2, 2010, California voters approved Proposition 26, entitled the “Supermajority Vote to Pass New Taxes and Fees Act.” Section 1 of Proposition 26 declares that Proposition 26 is intended to limit the ability of the State Legislature and local government to circumvent existing restrictions on increasing taxes by defining the new or expanded taxes as “fees.” Proposition 26 amended Articles XIII A and XIIC of the State Constitution. The amendments to Article XIII A limit the ability of the State Legislature to impose higher taxes (as defined in Proposition 26) without a two-thirds vote of the Legislature. Article XIIC requires that all new local taxes be submitted to the electorate before they become effective. Taxes for general governmental purposes require a majority vote and taxes for specific purposes (“special taxes”) require a two-thirds vote.

The Special Taxes and the 2017 Bonds were each authorized by not less than a two-thirds vote of the landowners within the District who constituted the qualified electors at the time of such voted authorization. The City believes, therefore, that issuance of the 2017 Bonds does not require the conduct of further proceedings under the Act, Proposition 218 or Proposition 26.

Like their antecedents, Proposition 218 and Proposition 26 are likely to undergo both judicial and legislative scrutiny before the impact on the District and its obligations can be determined. Certain provisions of Proposition 218 and Proposition 26 may be examined by the courts for their constitutionality under both State and federal constitutional law, the outcome of which cannot be predicted.

Secondary Market for Bonds

There can be no guarantee that there will be a secondary market for the 2017 Bonds or, if a secondary market exists, that any 2017 Bonds can be sold for any particular price. Prices of bond issues for which a market is being made will depend upon then-prevailing circumstances. Such prices could be substantially different from the original purchase price.

No assurance can be given that the market price for the 2017 Bonds will not be affected by the introduction or enactment of any future legislation (including without limitation amendments to the Internal Revenue Code), or changes in interpretation of the Internal Revenue Code, or any action of the IRS, including but not limited to the publication of proposed or final regulations, the issuance of rulings, the selection of the 2017 Bonds for audit examination, or the course or result of any IRS audit or examination of the 2017 Bonds or obligations that present similar tax issues as the 2017 Bonds.

LEGAL MATTERS

Legal Opinion

The legal opinion of Jones Hall, A Professional Law Corporation, San Francisco, California, Bond Counsel, approving the validity of the 2017 Bonds will be made available to purchasers at the time of original delivery and is attached in substantially final form as APPENDIX D.

Jones Hall, A Professional Law Corporation, San Francisco, California, has served as Disclosure Counsel to the City. Meyers Nave, A Professional Law Corporation, Sacramento, California, will pass upon certain legal matters for the City as its City Attorney. Nossaman LLP, is serving as counsel to the Underwriter.

Tax Exemption

Opinion of Bond Counsel. In the opinion of Jones Hall, A Professional Law Corporation, San Francisco, California, Bond Counsel, subject, however to the qualifications set forth below, under existing law, the interest on the 2017 Bonds is excluded from gross income for federal income tax purposes and such interest is not an item of tax preference for purposes of the federal alternative minimum tax imposed on individuals and corporations, provided, however, that, for the purpose of computing the alternative minimum tax imposed on corporations (as defined for federal income tax purposes), such interest is taken into account in determining certain income and earnings.

The opinions set forth in the preceding paragraph are subject to the condition that the City comply with all requirements of the Internal Revenue Code of 1986, as amended (the “**Tax Code**”) that must be satisfied subsequent to the issuance of the 2017 Bonds. The City has covenanted to comply with each such requirement. Failure to comply with certain of such requirements may cause the inclusion of such interest in gross income for federal income tax purposes to be retroactive to the date of issuance of the 2017 Bonds.

If the initial offering price to the public (excluding bond houses and brokers) at which a 2017 Bond is sold is less than the amount payable at maturity thereof, then such difference constitutes “original issue discount” for purposes of federal income taxes and State of California personal income taxes. If the initial offering price to the public (excluding bond houses and brokers) at which a 2017 Bond is sold is greater than the amount payable at maturity thereof, then such difference constitutes “original issue premium” for purposes of federal income taxes and State of California personal income taxes. *De minimis* original issue discount and original issue premium is disregarded.

Under the Tax Code, original issue discount is treated as interest excluded from federal gross income and exempt from State of California personal income taxes to the extent properly allocable to each owner thereof subject to the limitations described in the first paragraph of this section. The original issue discount accrues over the term to maturity of the 2017 Bond on the basis of a constant interest rate compounded on each interest or principal payment date (with straight-line interpolations between compounding dates). The amount of original issue discount accruing during each period is added to the adjusted basis of such 2017 Bonds to determine taxable gain upon disposition (including sale, redemption or payment on maturity) of such 2017 Bond. The Tax Code contains certain provisions relating to the accrual of original issue discount in the case of purchasers of the 2017 Bonds who purchase the 2017 Bonds after the initial offering of a substantial amount of such maturity. Owners of such 2017 Bonds should consult their own tax advisors with respect to the tax consequences of ownership of 2017 Bonds with original issue discount, including the treatment of purchasers who do not purchase in the original offering, the allowance of a deduction for any loss on a

sale or other disposition, and the treatment of accrued original issue discount on such 2017 Bonds under federal individual and corporate alternative minimum taxes.

Under the Tax Code, original issue premium is amortized on an annual basis over the term of the 2017 Bond (said term being the shorter of the 2017 Bond's maturity date or its call date). The amount of original issue premium amortized each year reduces the adjusted basis of the owner of the 2017 Bond for purposes of determining taxable gain or loss upon disposition. The amount of original issue premium on a 2017 Bond is amortized each year over the term to maturity of the 2017 Bond on the basis of a constant interest rate compounded on each interest or principal payment date (with straight-line interpolations between compounding dates). Amortized 2017 Bond premium is not deductible for federal income tax purposes. Owners of premium 2017 Bonds, including purchasers who do not purchase in the original offering, should consult their own tax advisors with respect to State of California personal income tax and federal income tax consequences of owning such 2017 Bonds.

In the further opinion of Bond Counsel, interest on the 2017 Bonds is exempt from California personal income taxes.

Owners of the 2017 Bonds should also be aware that the ownership or disposition of, or the accrual or receipt of interest on, the 2017 Bonds may have federal or state tax consequences other than as described above. Bond Counsel expresses no opinion regarding any federal or state tax consequences arising with respect to the 2017 Bonds other than as expressly described above.

No Litigation

At the time of delivery of the 2017 Bonds, the City will certify that there is no action, suit, proceeding, inquiry or investigation, at law or in equity, before or by any court, public board or body, pending with respect to which the District has been served with process or threatened, which (i) in any way questions the powers of the City Council or the City, (ii) in any way questions the validity of any proceeding taken by the City Council in connection with the issuance of the 2017 Bonds, (iii) wherein an unfavorable decision, ruling or finding could have a material adverse effect on the transactions contemplated by the purchase contract with respect to the 2017 Bonds, (iv) which, in any way, could adversely affect the validity or enforceability of the resolutions of the City Council adopted in connection with the formation of the District or the issuance of the 2017 Bonds, the Fiscal Agent Agreement, the Continuing Disclosure Agreement or the purchase contract with respect to the 2017 Bonds, (v) to the knowledge of the City, which in any way questions the exclusion from gross income of the recipients thereof of the interest on the 2017 Bonds for federal income tax purposes, or (vi) in any other way questions the status of the 2017 Bonds under State tax laws or regulations.

CONTINUING DISCLOSURE

The City will covenant for the benefit of owners of the 2017 Bonds to provide certain financial information and operating data relating to the District and the 2017 Bonds by not later than nine months after the end of the City's fiscal year (currently April 1 based on the City's fiscal year end of June 30) (the "**Annual Report**") and to provide notices of the occurrence of certain listed events.

These covenants have been made in order to assist the Underwriter in complying with Securities Exchange Commission Rule 15c2-12(b)(5) (the "**Rule**"). The specific nature of the information to be contained in the Annual Report or the notices of listed events is set forth in APPENDIX E.

A review of the City's compliance with prior continuing disclosure undertakings in the last five years indicates that:

(1) The City's audited financial statements for fiscal years 2012, 2013 and 2014 were not filed until September 3, 2015, which was up to 886 days after the dates required for such filings.

(2) The City's annual reports required for fiscal years 2012 through 2014 were not filed with all required information until September 8, 2015, and the annual report for fiscal year 2015 was not filed with all required information until July 6, 2016, which was up to 1,256 days after the dates required for such information.

The City has retained Goodwin Consulting Group, Inc. to serve as dissemination agent with respect to the filings to be made with respect to the 2017 Bonds and its other undertakings under the Rule.

VERIFICATION OF MATHEMATICAL ACCURACY

_____ (the "**Verification Agent**"), upon delivery of the 2017 Bonds, will deliver a report on the mathematical accuracy of certain computations, contained in schedules provided to them which were prepared by the City and the Underwriter, relating to (1) the sufficiency of moneys and securities deposited into the Escrow Fund to pay, when due, the principal, whether at maturity or upon prior prepayment, interest and prepayment premium requirements of the 2007 Bonds, and (2) the yield on the 2017 Bonds and on the securities deposited into the Escrow Fund.

The report of the Verification Agent will include the statement that the scope of its engagement is limited to verifying the mathematical accuracy of the computations contained in such schedules provided to it, and that it has no obligation to update its report because of events occurring, or data or information coming to its attention, subsequent to the date of its report.

NO RATING

The City has not obtained a formal credit rating on the 2017 Bonds, and does not anticipate obtaining one on the 2017 Bonds in the future. Nothing should be assumed from any credit rating that the City may obtain for other purposes. Prospective purchasers of the 2017 Bonds are required to make independent determinations as to the credit quality of the 2017 Bonds and their appropriateness as an investment.

UNDERWRITING

The 2017 Bonds are being purchased by Piper Jaffray & Co. (the "**Underwriter**"), at a purchase price of \$_____ (which represents the aggregate principal amount of the 2017 Bonds (\$_____), [plus/minus] original issue [premium/discount] of \$_____, and less an Underwriter's discount of \$_____).

The purchase agreement relating to the 2017 Bonds provides that the Underwriter will purchase all of the 2017 Bonds, if any are purchased, the obligation to make such purchase being subject to certain terms and conditions set forth in such purchase agreement.

The Underwriter may offer and sell the 2017 Bonds to certain dealers and others at prices lower than the offering prices stated on the inside cover page hereof. The offering prices may be changed from time to time by the Underwriter.

PROFESSIONAL FEES

In connection with the issuance of the 2017 Bonds, fees or compensation payable to certain professionals are contingent upon the issuance and delivery of the 2017 Bonds. Those professionals include:

- Piper Jaffray & Co., as the Underwriter;
- Jones Hall, A Professional Law Corporation, as Bond Counsel and Disclosure Counsel;
- Nossaman LLP, as Underwriter's Counsel;
- Goodwin Consulting Group, Inc., as Special Tax Consultant;
- _____, as the Verification Agent;
- NHA Advisors, LLC, as Municipal Advisor; and
- U.S. Bank National Association, as Fiscal Agent for the 2017 Bonds and as Escrow Agent.

EXECUTION

The execution and delivery of the Official Statement by the City has been duly authorized by the City Council, acting as the legislative body of the District.

CITY OF RANCHO CORDOVA

By: _____
Chief Financial Officer

APPENDIX A

SACRAMENTO COUNTY AND CITY OF RANCHO CORDOVA
DEMOGRAPHIC INFORMATION

The following information concerning the City of Rancho Cordova (the “City”) and the County of Sacramento (the “County”) is included only for the purpose of supplying general information regarding the area of the City and County. The Bonds are not a debt of the City, the County, the State of California (the “State”) or any of its political subdivisions, and neither the City, the County, the State nor any of its political subdivisions is liable therefor.

General

The City. The City was incorporated on July 1, 2003, is located in the northeastern portion of the County, 10 miles east of downtown Sacramento and 90 miles northeast of San Francisco. Organized as a General Law City under State law, the City operates under the Council-Manager form of government with five members elected to the Council, one of which serves as mayor for a year.

The County. The County was incorporated in 1850 as one of the original 27 counties of the State. The County’s largest city, the City of Sacramento serves as the seat of government for both the County and the State. Sacramento became the State Capital in 1854. The County is the major component of the Sacramento Metropolitan Statistical Area (“**SMSA**”), which includes Sacramento, El Dorado, and Placer Counties.

The County encompasses approximately 994 square miles in the northern portion of the Central Valley, which is California’s prime agricultural region. The County is bordered by Contra Costa and San Joaquin Counties on the south, Amador and El Dorado Counties on the east, Placer and Sutter Counties on the north, and Yolo and Solano Counties on the west. The County extends from the low delta lands between the Sacramento and San Joaquin rivers north to about ten miles beyond the State Capitol and east to the foothills of the Sierra Nevada Mountains. The southernmost portion of the County has direct access to the San Francisco Bay.

Population

The following table lists population estimates for the City, the County and the State for the last five calendar years, as of January 1, 2017.

**CITY OF RANCHO CORDOVA, COUNTY OF SACRAMENTO
AND STATE OF CALIFORNIA
Population Estimates
Calendar Years 2013 through 2017, as of January 1**

Calendar Year	City of Rancho Cordova	County of Sacramento	State of California
2013	68,199	1,452,666	38,239,207
2014	69,449	1,465,654	38,357,459
2015	70,968	1,481,803	38,907,642
2016	72,203	1,495,297	39,255,883
2017	73,872	1,514,770	39,523,613

Source: State Department of Finance.

Employment and Industry

The City is included in the Sacramento-Arden-Arcade-Roseville Metropolitan Statistical Area. The unemployment rate in the Sacramento--Roseville--Arden-Arcade MSA was 5.1 percent in February 2017, down from a revised 5.3 percent in January 2017, and below the year-ago estimate of 5.5 percent. This compares with an unadjusted unemployment rate of 5.2 percent for California and 4.9 percent for the nation during the same period. The unemployment rate was 4.9 percent in El Dorado County, 4.3 percent in Placer County, 5.2 percent in The County, and 6.3 percent in Yolo County.

The table below provides information about employment rates and employment by industry type for the Sacramento MSA (which includes Sacramento, Placer, Yolo and El Dorado Counties) for the calendar years 2012 through 2016.

SACRAMENTO-ARDEN ARCADE-ROSEVILLE MSA
(El Dorado, Placer, Sacramento, Yolo Counties)
Employment by Industry
(March 2016 Benchmark)

	<u>2012</u>	<u>2013</u>	<u>2014</u>	<u>2015</u>	<u>2016</u>
Civilian Labor Force ⁽¹⁾	1,049,500	1,046,800	1,049,200	1,060,200	1,073,300
Employment	941,100	956,100	974,100	998,100	1,017,300
Unemployment	108,300	90,800	75,100	62,100	56,000
Unemployment Rate	10.3%	8.7%	7.2%	5.9%	5.2%
Wage and Salary Employment ⁽²⁾					
Agriculture	8,600	8,900	9,200	9,300	9,200
Mining and Logging	400	500	500	600	500
Construction	38,400	43,300	45,400	49,900	54,500
Manufacturing	33,900	34,100	35,400	36,300	36,200
Wholesale Trade	25,200	25,000	24,500	24,600	25,500
Retail Trade	91,800	93,800	95,300	97,500	100,600
Transportation, Warehousing and Utilities	22,000	22,900	23,600	24,600	25,900
Information	15,600	14,800	13,900	14,200	13,800
Finance and Insurance	35,700	36,300	35,500	37,100	37,500
Real Estate and Rental and Leasing	12,500	13,100	13,400	13,900	14,400
Professional and Business Services	111,100	114,600	118,200	119,700	128,600
Educational and Health Services	125,600	130,700	134,300	140,300	145,900
Leisure and Hospitality	84,500	88,700	91,800	94,900	99,800
Other Services	28,600	29,000	30,200	30,800	31,200
Federal Government	13,700	13,500	13,600	13,700	14,100
State Government	108,200	109,900	113,400	115,400	116,600
Local Government	99,600	99,200	100,800	102,900	104,600
Total, All Industries ⁽³⁾	855,300	878,200	898,800	925,400	958,700

⁽¹⁾ Labor force data is by place of residence; includes self-employed individuals, unpaid family workers, household domestic workers, and workers on strike.

⁽²⁾ Industry employment is by place of work; excludes self-employed individuals, unpaid family workers, household domestic workers, and workers on strike.

⁽³⁾ Totals may not add due to rounding.

Source: State of California Employment Development Department.

Principal Employers

The following table shows the principal employers in the City, as shown in the City's Comprehensive Annual Financial Report for fiscal year ending June 30, 2016.

**CITY OF RANCHO CORDOVA
Principal Employers
As of June 2016**

Employer	Number of Employees	Percent of Total Employment
State of California	3,000	5.45%
Veterans Affairs Medical Center	2,500	4.55
Aerojet Rocketdyne Inc.	1,700	3.09
Ampac Fine Chemicals LLC	1,600	2.91
Delta Dental	1,600	2.91
Sutter Health	1,400	2.55
Vision Service Plan	1,000	1.82
Verizon Wireless	1,000	1.82
Progressive Insurance	800	1.45
Health Net Federal Svc LLC	800	1.45

Source: City of Rancho Cordova, Comprehensive Annual Financial Report for the Fiscal Year Ended June 30, 2016.

Major Employers

The following table lists the major employers within the County as of April 2017, in alphabetical order.

**COUNTY OF SACRAMENTO
Major Employers
(As of April 2017)**

Employer Name	Location	Industry
Aerojet International Inc	Rancho Cordova	Aerospace Industries (mfrs)
Aerojet Rocketdyne Inc	Rancho Cordova	Aerospace Industries (mfrs)
Air Resources Board Tstg Off	Sacramento	Engineers-Environmental
AMPAC Fine Chemicals LLC	Rancho Cordova	Electronic Equipment & Supplies-Mfrs
Ca Department of Insurance	Sacramento	Government Offices-State
California Prison Ind Auth	Folsom	Government Offices-State
Corrections Dept	Sacramento	State Govt-Correctional Institutions
Delta Dental of California	Rancho Cordova	Insurance
Dept of Transportation In Ca	Sacramento	Government Offices-State
Disabled American Veterans	Sacramento	Veterans' & Military Organizations
Employment Development Dept	Sacramento	Government-Job Training/Voc Rehab Svcs
Environmental Protection Agcy	Sacramento	State Government-Environmental Programs
Exposition & Fair	Sacramento	Government Offices-State
Intel Corp	Folsom	Semiconductor Devices (mfrs)
Mercy General Hospital	Sacramento	Hospitals
Mercy San Juan Medical Ctr	Carmichael	Hospitals
Sacramento Bee	Sacramento	Newspapers (publishers/Mfrs)
Sacramento Municipal Utility	Sacramento	Electric Contractors
Sacramento Regional Transit	Sacramento	Bus Lines
Sacramento State	Sacramento	Schools-Universities & Colleges Academic
Smud Customer Svc Ctr	Sacramento	Electric Companies
South Sacramento MEDICAL Ctr	Sacramento	Hospitals
Sutter Medical Ctr Sacramento	Sacramento	Hospitals
University of CA Davis Med Ctr	Sacramento	Hospitals
Water Resource Dept	Sacramento	Government Offices-State

Source: State of California Employment Development Department, extracted from The America's Labor Market Information System (ALMIS) Employer Database, 2017 2nd Edition.

Effective Buying Income

"Effective Buying Income" is defined as personal income less personal tax and nontax payments, a number often referred to as "disposable" or "after-tax" income. Personal income is the aggregate of wages and salaries, other labor-related income (such as employer contributions to private pension funds), proprietor's income, rental income (which includes imputed rental income of owner-occupants of non-farm dwellings), dividends paid by corporations, interest income from all sources, and transfer payments (such as pensions and welfare assistance). Deducted from this total are personal taxes (federal, state and local), nontax payments (fines, fees, penalties, etc.) and personal contributions to social insurance. According to U.S. government definitions, the resultant figure is commonly known as "disposable personal income."

The following table summarizes the total effective buying income for the City, the County, the State and the United States for the period 2012 through 2016. Effecting buying income data is not yet available for calendar year 2017.

**CITY OF RANCHO CORDOVA, COUNTY OF SACRAMENTO, THE STATE OF CALIFORNIA AND
THE UNITED STATES
Effective Buying Income
As of January 1, 2012 through 2016**

Year	Area	Total Effective Buying Income (000s' Omitted)	Median Household Effective Buying Income
2012	City of Rancho Cordova	\$1,242,695	\$41,709
	County of Sacramento	28,956,570	43,682
	California	864,088,828	47,307
	United States	6,737,867,730	41,358
2013	City of Rancho Cordova	\$1,286,365	\$43,422
	County of Sacramento	29,591,998	44,536
	California	858,676,636	48,340
	United States	6,982,757,379	43,715
2014	City of Rancho Cordova	\$1,305,605	\$44,975
	County of Sacramento	30,629,048	45,938
	California	901,189,699	50,072
	United States	7,357,153,421	45,448
2015	City of Rancho Cordova	\$1,439,538	\$47,314
	County of Sacramento	33,033,628	47,932
	California	981,231,666	53,589
	United States	7,757,960,399	46,738
2016	City of Rancho Cordova	\$1,572,336	\$50,181
	County of Sacramento	35,596,193	50,219
	California	1,036,142,723	55,681
	United States	8,132,748,136	48,043

Source: The Neilson Company Inc.

Commercial Activity

A summary of historic taxable sales within the City and the County during the past five years in which data is available is shown in the following tables. Total taxable sales during calendar year 2015 in the City were reported to be \$1,486,660,000 a 9.28% increase over the total taxable sales of \$1,360,439,000 reported during calendar year 2014. Annual figures are not yet available for calendar year 2016.

CITY OF RANCHO CORDOVA
Taxable Transactions
(Figures in Thousands)

	Retail and Food Services Stores		Total All Outlets	
	Number of Permits	Taxable Transactions	Number of Permits	Taxable Transactions
2011	1,108	766,808	1,834	1,158,566
2012	1,100	811,506	1,807	1,240,397
2013	1,127	861,610	1,831	1,310,018
2014	1,130	873,802	1,846	1,360,439
2015	1,168	894,063	2,028	1,486,660

(1) Permit figures as of fourth quarter for calendar year 2015. Data for calendar year 2015 preliminary and subject to review and adjustment.

Source: California State Board of Equalization

Total taxable sales during calendar year 2015 in the County were reported to be \$22,043,196,000 a 4.66% increase over the total taxable sales of \$21,061,901,000 reported during calendar year 2014.

COUNTY OF SACRAMENTO
Taxable Transactions
(Dollars in Thousands)

	Retail and Food Services Stores		Total All Outlets	
	Number of Permits	Taxable Transactions	Number of Permits	Taxable Transactions
2011	22,198	12,502,808	31,682	18,003,765
2012	22,211	13,366,459	31,507	19,089,848
2013	22,629	14,171,006	31,709	20,097,095
2014	23,147	14,649,693	32,143	21,061,901
2015	23,543	15,221,223	35,584	22,043,196

(1) Permit figures as of fourth quarter for calendar year 2015. Data for calendar year 2015 preliminary and subject to review and adjustment.

Source: California State Board of Equalization

Construction Activity

The following tables show a five-year summary of the valuation of building permits issued in the City and the County. Annual figures are not yet available for calendar year 2016.

CITY OF RANCHO CORDOVA
Total Building Permit Valuations
(Valuations in Thousands)

	<u>2011</u>	<u>2012</u>	<u>2013</u>	<u>2014</u>	<u>2015</u>
<u>Permit Valuation</u>					
New Single-family	\$40,044.4	\$54,662.9	\$95,765.0	\$50,447.2	\$111,287.7
New Multi-family	0.0	0.0	8,998.5	5,359.9	0.0
Res. Alterations/Additions	<u>4,050.9</u>	<u>2,384.8</u>	<u>3,923.1</u>	<u>2,123.4</u>	<u>3,893.2</u>
Total Residential	44,095.3	57,047.7	108,686.6	57,930.5	115,180.9
New Commercial	17,964.1	5,836.7	27,984.9	3,671.8	1,806.0
New Industrial	0.0	0.0	0.0	0.0	0.0
New Other	0.0	699.7	763.0	2,064.4	5,952.0
Com. Alterations/Additions	<u>27,984.7</u>	<u>16,859.2</u>	<u>25,077.6</u>	<u>23,599.4</u>	<u>25,351.5</u>
Total Nonresidential	\$45,948.8	\$23,395.6	\$53,825.5	\$293,335.6	\$33,109.5
<u>New Dwelling Units</u>					
Single Family	148	215	330	166	402
Multiple Family	<u>0</u>	<u>0</u>	<u>106</u>	<u>56</u>	<u>0</u>
TOTAL	148	215	436	222	406

Source: Construction Industry Research Board, Building Permit Summary.

COUNTY OF SACRAMENTO
Total Building Permit Valuations
(Valuations in Thousands)

	<u>2011</u>	<u>2012</u>	<u>2013</u>	<u>2014</u>	<u>2015</u>
<u>Permit Valuation</u>					
New Single-family	\$189,634.5	\$248,826.3	\$388,935.7	\$361,339.4	\$547,340.7
New Multi-family	64,390.8	48,632.8	13,637.4	30,113.7	108,510.7
Res. Alterations/Additions	<u>202,757.1</u>	<u>143,291.7</u>	<u>201,418.7</u>	<u>179,207.0</u>	<u>241,507.7</u>
Total Residential	\$456,782.4	\$440,750.8	\$603,991.8	\$570,660.1	\$897,359.1
New Commercial	\$77,164.9	\$155,651.6	\$146,191.2	\$186,318.0	\$165,016.0
New Industrial	3,232.4	648.1	1,360.7	2,178.5	0.00
New Other	3,290.1	3,788.0	22,007.6	73,961.0	92,108.8
Com. Alterations/Additions	<u>287,939.6</u>	<u>248,426.0</u>	<u>279,324.0</u>	<u>261,776.1</u>	<u>394,305.5</u>
Total Nonresidential	\$371,627.0	\$408,513.7	\$448,883.5	\$524,233.6	\$651,430.3
<u>New Dwelling Units</u>					
Single Family	727	1,290	1,764	1,547	2,358
Multiple Family	<u>606</u>	<u>343</u>	<u>145</u>	<u>226</u>	<u>815</u>
TOTAL	1,333	1,633	1,909	1,773	3,173

Source: Construction Industry Research Board, Building Permit Summary.

APPENDIX B

**RATE AND METHOD OF APPORTIONMENT OF SPECIAL TAX
FOR THE DISTRICT**

APPENDIX C

SUMMARY OF CERTAIN PROVISIONS OF THE FISCAL AGENT AGREEMENT

APPENDIX D
FORM OF OPINION OF BOND COUNSEL

_____, 2017

City Council
City of Rancho Cordova
2729 Prospect Park Drive
Rancho Cordova, California 95670

OPINION: \$_____ City of Rancho Cordova Sunridge Park Area
Community Facilities District No. 2004-1 Special Tax Refunding Bonds, Series 2017

Members of the City Council:

We have acted as bond counsel in connection with the issuance by the City of Rancho Cordova (the "City") of \$_____ City of Rancho Cordova Sunridge Park Area Community Facilities District No. 2004-1 Special Tax Refunding Bonds, Series 2017 (the "Bonds"), pursuant to the Mello-Roos Community Facilities Act of 1982, as amended, constituting Section 53311, et seq. of the California Government Code (the "Act") and a Fiscal Agent Agreement dated as of _____ 1, 2017 (the "Fiscal Agent Agreement") by and between the City, on behalf of the City of Rancho Cordova Sunridge Park Area Community Facilities District No. 2004-1, and U.S. Bank National Association, as fiscal agent. We have examined the law and such certified proceedings and other papers as we deem necessary to render this opinion.

As to questions of fact material to our opinion, we have relied upon representations of the City contained in the Fiscal Agent Agreement, and in the certified proceedings and other certifications of public officials furnished to us, without undertaking to verify the same by independent investigation.

Based upon the foregoing, we are of the opinion, under existing law, as follows:

1. The City is duly created and validly existing as a municipal corporation and public body, corporate and politic organized and existing under the laws of the State of California, with the power to adopt the resolution authorizing the issuance of the Bonds, enter into the Fiscal Agent Agreement, and perform the agreements on its part contained therein and issue the Bonds.

2. The Bonds have been duly authorized, executed and delivered by the City and are valid and binding limited obligations of the City, payable solely from the sources provided therefor in the Fiscal Agent Agreement.

3. The Fiscal Agent Agreement has been duly entered into by the City and constitutes a valid and binding obligation of the City enforceable upon the City.

4. Pursuant to the Act, the Fiscal Agent Agreement creates a valid lien on the funds pledged by the Fiscal Agent Agreement.

5. The interest on the Bonds is excluded from gross income for federal income tax purposes and is not an item of tax preference for purposes of the federal alternative minimum tax imposed on individuals and corporations; it should be noted, however, that, for the purpose of computing the alternative minimum tax imposed on corporations (as defined for federal income tax purposes), such interest is taken into account in determining certain income and earnings. The opinion set forth in the preceding sentence is subject to the condition that the City comply with all requirements of the Internal Revenue Code of 1986 that must be satisfied subsequent to the issuance of the Bonds in order that such interest thereon be, or continue to be, excluded from gross income for federal income tax purposes. The City has covenanted to comply with each such requirement. Failure to comply with certain of such requirements may cause the inclusion of interest on the Bonds in gross income for federal income tax purposes to be retroactive to the date of issuance of the Bonds. We express no opinion regarding other federal tax consequences arising with respect to the ownership, sale or disposition of the Bonds, or the amount, accrual or receipt of interest on the Bonds.

6. The interest on the Bonds is exempt from personal income taxation imposed by the State of California.

The rights of the owners of the Bonds and the enforceability of the Bonds and the Fiscal Agent Agreement may be subject to bankruptcy, insolvency, reorganization, moratorium and other similar laws affecting creditors' rights heretofore or hereafter enacted and may also be subject to the exercise of judicial discretion in appropriate cases.

This opinion is given as of the date hereof, and we assume no obligation to revise or supplement this opinion to reflect any facts or circumstances that may hereafter come to our attention, or any changes in law that may hereafter occur. Our engagement with respect to this matter has terminated as of the date hereof.

Respectfully submitted,

A Professional Law Corporation

APPENDIX E

FORM OF CONTINUING DISCLOSURE AGREEMENT

§ _____
CITY OF RANCHO CORDOVA
SUNRIDGE PARK AREA COMMUNITY FACILITIES DISTRICT NO. 2004-1
SPECIAL TAX REFUNDING BONDS
SERIES 2017

This Continuing Disclosure Agreement (this "Disclosure Agreement") is executed and delivered by the City of Rancho Cordova (the "City") in connection with the issuance of the bonds captioned above (the "2017 Bonds"). The 2017 Bonds are being issued pursuant to a Fiscal Agent Agreement, dated as of _____ 1, 2017 (the "Fiscal Agent Agreement"), by and between the City and U.S. Bank National Association, as fiscal agent (the "Fiscal Agent"). The City hereby covenants and agrees as follows:

Section 1. Purpose of the Disclosure Agreement. This Disclosure Agreement is being executed and delivered by the City for the benefit of the holders and beneficial owners of the 2017 Bonds and in order to assist the Participating Underwriter in complying with S.E.C. Rule 15c2-12(b)(5).

Section 2. Definitions. In addition to the definitions set forth above and in the Fiscal Agent Agreement, which apply to any capitalized term used in this Disclosure Agreement unless otherwise defined in this Section, the following capitalized terms shall have the following meanings:

"Annual Report" means any Annual Report provided by the City pursuant to, and as described in, Sections 3 and 4 of this Disclosure Agreement.

"Annual Report Date" means the date that is nine months after the end of the City's fiscal year (currently April 1 based on the City's fiscal year end of June 30).

"Dissemination Agent" means Goodwin Consulting Group, Inc., or any successor Dissemination Agent designated in writing by the City and which has filed with the City a written acceptance of such designation.

"Listed Events" means any of the events listed in Section 5(a) of this Disclosure Agreement.

"MSRB" means the Municipal Securities Rulemaking Board, which has been designated by the Securities and Exchange Commission as the sole repository of disclosure information for purposes of the Rule.

"Official Statement" means the final official statement dated _____, 2017, executed by the City in connection with the issuance of the 2017 Bonds.

"Participating Underwriter" means Piper Jaffray & Co., the original underwriter of the 2017 Bonds required to comply with the Rule in connection with offering of the 2017 Bonds.

"Rule" means Rule 15c2-12(b)(5) adopted by the Securities and Exchange Commission under the Securities Exchange Act of 1934, as it may be amended from time to time.

Section 3. Provision of Annual Reports.

(a) The City shall, or shall cause the Dissemination Agent to, not later than the Annual Report Date, commencing April 1, 2018, with the report for the 2016-17 fiscal year, provide to the MSRB, in an electronic format as prescribed by the MSRB, an Annual Report that is consistent with the requirements of Section 4 of this Disclosure Agreement. Not later than 15 Business Days prior to the Annual Report Date, the City shall provide the Annual Report to the Dissemination Agent (if other than the City). If by 15 Business Days prior to the Annual Report Date the Dissemination Agent (if other than the City) has not received a copy of the Annual Report, the Dissemination Agent shall contact the City to determine if the City is in compliance with the previous sentence. The Annual Report may be submitted as a single document or as separate documents comprising a package, and may include by reference other information as provided in Section 4 of this Disclosure Agreement; provided that the audited financial statements of the City may be submitted separately from the balance of the Annual Report, and later than the Annual Report Date, if not available by that date. If the City's fiscal year changes, it shall give notice of such change in the same manner as for a Listed Event under Section 5(c). The City shall provide a written certification with each Annual Report furnished to the Dissemination Agent to the effect that such Annual Report constitutes the Annual Report required to be furnished by the City hereunder.

(b) If the City does not provide, or cause the Dissemination Agent to provide, an Annual Report by the Annual Report Date as required in subsection (a) above, the Dissemination Agent shall provide in a timely manner to the MSRB, in an electronic format as prescribed by the MSRB, a notice in substantially the form attached as Exhibit A.

(c) The Dissemination Agent shall:

(i) determine each year prior to the Annual Report Date the then-applicable rules and electronic format prescribed by the MSRB for the filing of annual continuing disclosure reports; and

(ii) if the Dissemination Agent is other than the City, file a report with the City and the Participating Underwriter certifying that the Annual Report has been provided pursuant to this Disclosure Agreement, and stating the date it was provided.

Section 4. Content of Annual Reports. The City's Annual Report shall contain or incorporate by reference the following documents and information:

(a) Audited Financial Statements prepared in accordance with generally accepted accounting principles as promulgated to apply to governmental entities from time to time by the Governmental Accounting Standards Board. If the City's audited financial statements are not available by the time the Annual Report is required to be filed pursuant to Section 3(a), the Annual Report shall contain unaudited financial statements in a format similar to the financial statements contained in the Final Official Statement, and the audited financial statements shall be filed in the same manner as the Annual Report when they become available. This submission should be made with the following caveat:

THE CITY'S ANNUAL FINANCIAL STATEMENT IS PROVIDED SOLELY TO COMPLY WITH THE SECURITIES AND EXCHANGE COMMISSION STAFF'S INTERPRETATION OF RULE 15C2-12. NO FUNDS OR ASSETS OF THE CITY (OTHER THAN THE PROCEEDS OF THE SPECIAL TAXES LEVIED FOR THE DISTRICT AND SECURING THE BONDS) ARE REQUIRED TO BE USED TO PAY DEBT SERVICE ON THE BONDS, AND THE CITY IS NOT OBLIGATED TO ADVANCE AVAILABLE

FUNDS FROM THE CITY TREASURY TO COVER ANY DELINQUENCIES. INVESTORS SHOULD NOT RELY ON THE FINANCIAL CONDITION OF THE CITY IN EVALUATING WHETHER TO BUY, HOLD OR SELL THE BONDS.

(b) The following additional items, indicating information as of the previous September 30th, with respect to the 2017 Bonds:

- (1) Principal amount of Bonds outstanding under the Fiscal Agent Agreement.
- (2) Balance in Reserve Fund.
- (3) Table showing a five-year history of assessed value in the District for land and improvements, similar to Table No. 3 in the Official Statement.
- (4) Table showing actual Special Tax levy based on status of development of parcels, similar to Table No. 4 in the Official Statement (but for direct debt of the District only).
- (5) Table showing value-to-lien ratios in the District, similar to Table No. 5 in the Official Statement (but for direct debt of the District only).
- (6) Table indicating Special Tax levy, amount collected, delinquent amount and percent delinquent for the most recent year, similar to Table No. 10 in the Official Statement.
- (7) Identity of any delinquent taxpayer representing more than 5% of levy and value-to-lien ratios of applicable properties (using assessed values unless more accurate information is available) and status of foreclosure proceedings and summary of results of foreclosure sales, if available.

(c) In addition to any of the information expressly required to be provided under paragraphs (a) and (b) of this Section, the City shall provide such further information, if any, as may be necessary to make the specifically required statements, in the light of the circumstances under which they are made, not misleading.

Any or all of the items listed above may be included by specific reference to other documents, including official statements of debt issues of the City or related public entities, which are available to the public on the MSRB's Internet web site or filed with the Securities and Exchange Commission. The City shall clearly identify each such other document so included by reference.

Section 5. Reporting of Listed Events.

(a) The City shall give, or cause to be given, notice of the occurrence of any of the following Listed Events with respect to the Bonds:

- (1) Principal and interest payment delinquencies.
- (2) Non-payment related defaults, if material.
- (3) Unscheduled draws on debt service reserves reflecting financial difficulties.

- (4) Unscheduled draws on credit enhancements reflecting financial difficulties.
- (5) Substitution of credit or liquidity providers, or their failure to perform.
- (6) Adverse tax opinions, the issuance by the Internal Revenue Service of proposed or final determinations of taxability, Notices of Proposed Issue (IRS Form 5701-TEB) or other material notices or determinations with respect to the tax status of the 2017 Bonds, or other material events affecting the tax status of the 2017 Bonds.
- (7) Modifications to rights of security holders, if material.
- (8) Bond calls, if material, and tender offers.
- (9) Defeasances.
- (10) Release, substitution, or sale of property securing repayment of the securities, if material.
- (11) Rating changes.
- (12) Bankruptcy, insolvency, receivership or similar event of the City.
- (13) The consummation of a merger, consolidation, or acquisition involving the City, or the sale of all or substantially all of the assets of the City (other than in the ordinary course of business), the entry into a definitive agreement to undertake such an action, or the termination of a definitive agreement relating to any such actions, other than pursuant to its terms, if material.
- (14) Appointment of a successor or additional Fiscal Agent or the change of name of the Fiscal Agent, if material.

(b) Whenever the City obtains knowledge of the occurrence of a Listed Event, the City shall, or shall cause the Dissemination Agent (if not the City) to, file a notice of such occurrence with the MSRB, in an electronic format as prescribed by the MSRB, in a timely manner not in excess of 10 business days after the occurrence of the Listed Event. Notwithstanding the foregoing, notice of Listed Events described in subsections (a)(8) and (9) above need not be given under this subsection any earlier than the notice (if any) if the underlying event is given to holders of affected Bonds under the Indenture.

(c) The City acknowledges that the events described in subparagraphs (a)(2), (a)(7), (a)(8) (if the event is a bond call), (a)(10), (a)(13) and (a)(14) of this Section 5 contain the qualifier "if material" and that subparagraph (a)(6) also contains the qualifier "material" with respect to certain notices, determinations or other events affecting the tax status of the Bonds. The City shall cause a notice to be filed as set forth in paragraph (b) above with respect to any such event only to the extent that it determines the event's occurrence is material for purposes of U.S. federal securities law. Whenever the City obtains knowledge of the occurrence of any of these Listed Events, the City will as soon as possible determine if such event would be material under applicable federal securities law. If such event is determined to be material, the City will cause a notice to be filed as set forth in paragraph (b) above.

(d) For purposes of this Disclosure Agreement, any event described in paragraph (a)(12) above is considered to occur when any of the following occur: the appointment of a receiver, fiscal agent, or similar officer for the City in a proceeding under the United States Bankruptcy Code or in any other proceeding under state or federal law in which a court or governmental authority has assumed jurisdiction over substantially all of the assets or business of the City, or if such jurisdiction has been assumed by leaving the existing governing body and officials or officers in possession but subject to the supervision and orders of a court or governmental authority, or the entry of an order confirming a plan of reorganization, arrangement, or liquidation by a court or governmental authority having supervision or jurisdiction over substantially all of the assets or business of the City.

Section 6. Identifying Information for Filings with the MSRB. All documents provided to the MSRB under the Disclosure Agreement shall be accompanied by identifying information as prescribed by the MSRB.

Section 7. Termination of Reporting Obligation. The City's obligations under this Disclosure Agreement shall terminate upon the legal defeasance, prior redemption or payment in full of all of the 2017 Bonds. If such termination occurs prior to the final maturity of the 2017 Bonds, the City shall give notice of such termination in the same manner as for a Listed Event under Section 5(c).

Section 8. Dissemination Agent. The City may, from time to time, appoint or engage a Dissemination Agent to assist it in carrying out its obligations under this Disclosure Agreement, and may discharge any such Agent, with or without appointing a successor Dissemination Agent. The initial Dissemination Agent will be Goodwin Consulting Group, Inc.

Section 9. Amendment; Waiver. Notwithstanding any other provision of this Disclosure Agreement, the City may amend this Disclosure Agreement, and any provision of this Disclosure Agreement may be waived, provided that the following conditions are satisfied:

(a) if the amendment or waiver relates to the provisions of Sections 3(a), 4 or 5(a), it may only be made in connection with a change in circumstances that arises from a change in legal requirements, change in law, or change in the identity, nature, or status of an obligated person with respect to the 2017 Bonds, or type of business conducted;

(b) the undertakings herein, as proposed to be amended or waived, would, in the opinion of nationally recognized bond counsel, have complied with the requirements of the Rule at the time of the primary offering of the 2017 Bonds, after taking into account any amendments or interpretations of the Rule, as well as any change in circumstances; and

(c) the proposed amendment or waiver either (i) is approved by holders of the 2017 Bonds in the manner provided in the Fiscal Agent Agreement for amendments to the Fiscal Agent Agreement with the consent of holders, or (ii) does not, in the opinion of the Fiscal Agent or nationally recognized bond counsel, materially impair the interests of the holders or beneficial owners of the 2017 Bonds.

If the annual financial information or operating data to be provided in the Annual Report is amended pursuant to the provisions hereof, the first annual financial information filed pursuant hereto containing the amended operating data or financial information shall explain, in narrative form, the reasons for the amendment and the impact of the change in the type of operating data or financial information being provided.

If an amendment is made to the undertaking specifying the accounting principles to be followed in preparing financial statements, the annual financial information for the year in which the change is

made shall present a comparison between the financial statements or information prepared on the basis of the new accounting principles and those prepared on the basis of the former accounting principles. The comparison shall include a qualitative discussion of the differences in the accounting principles and the impact of the change in the accounting principles on the presentation of the financial information, in order to provide information to investors to enable them to evaluate the ability of the City to meet its obligations. To the extent reasonably feasible, the comparison shall be quantitative. A notice of the change in the accounting principles shall be filed in the same manner as for a Listed Event under Section 5(c).

Section 10. Additional Information. Nothing in this Disclosure Agreement shall be deemed to prevent the City from disseminating any other information, using the means of dissemination set forth in this Disclosure Agreement or any other means of communication, or including any other information in any Annual Report or notice of occurrence of a Listed Event, in addition to that which is required by this Disclosure Agreement. If the City chooses to include any information in any Annual Report or notice of occurrence of a Listed Event in addition to that which is specifically required by this Disclosure Agreement, the City shall have no obligation under this Disclosure Agreement to update such information or include it in any future Annual Report or notice of occurrence of a Listed Event.

Section 11. Default. In the event of a failure of the City to comply with any provision of this Disclosure Agreement, the Participating Underwriter or any holder or beneficial owner of the 2017 Bonds may take such actions as may be necessary and appropriate, including seeking mandate or specific performance by court order, to cause the City to comply with its obligations under this Disclosure Agreement. A default under this Disclosure Agreement shall not be deemed an Event of Default under the Fiscal Agent Agreement, and the sole remedy under this Disclosure Agreement in the event of any failure of the City to comply with this Disclosure Agreement shall be an action to compel performance.

Section 12. Duties, Immunities and Liabilities of Dissemination Agent. The Dissemination Agent shall have only such duties as are specifically set forth in this Disclosure Agreement, and the City agrees to indemnify and save the Dissemination Agent, its officers, directors, employees and agents, harmless against any loss, expense and liabilities which it may incur arising out of or in the exercise or performance of its powers and duties hereunder, including the costs and expenses (including attorneys fees) of defending against any claim of liability, but excluding liabilities due to the Dissemination Agent's negligence or willful misconduct. The Dissemination Agent shall have no duty or obligation to review any information provided to it hereunder and shall not be deemed to be acting in any fiduciary capacity for the City, the Fiscal Agent, the Bond owners or any other party. The obligations of the City under this Section shall survive resignation or removal of the Dissemination Agent and payment of the 2017 Bonds.

Section 13. Beneficiaries. This Disclosure Agreement shall inure solely to the benefit of the City, the Fiscal Agent, the Dissemination Agent, the Participating Underwriter and holders and beneficial owners from time to time of the 2017 Bonds, and shall create no rights in any other person or entity.

Section 14. Counterparts. This Disclosure Agreement may be executed in several counterparts, each of which shall be regarded as an original, and all of which shall constitute one and the same instrument.

Date: _____, 2017

CITY OF RANCHO CORDOVA for and on behalf of
the CITY OF RANCHO CORDOVA SUNRIDGE
PARK AREA COMMUNITY FACILITIES DISTRICT
NO. 2004-1

By: _____
Chief Financial Officer

AGREED AND ACCEPTED:
Goodwin Consulting Group, Inc.,
as Dissemination Agent

By: _____
Name: _____
Title: _____

EXHIBIT A

NOTICE OF FAILURE TO FILE ANNUAL REPORT

Name of Issuer: City of Rancho Cordova

Name of Bond Issue: City of Rancho Cordova, Sunridge Park Area Community Facilities
District No. 2004-1, Special Tax Refunding Bonds, Series 2017

Date of Issuance: _____, 2017

NOTICE IS HEREBY GIVEN that the City has not provided an Annual Report with respect to the above-named Bonds as required by the Continuing Disclosure Agreement dated _____, 2017 executed by the City and countersigned by Goodwin Consulting Group, Inc., as Dissemination Agent. The City anticipates that the Annual Report will be filed by _____.

Dated: _____

DISSEMINATION AGENT:

By: _____
Its: _____

APPENDIX F**DTC AND THE BOOK-ENTRY ONLY SYSTEM**

The following description of the Depository Trust Company ("DTC"), the procedures and record keeping with respect to beneficial ownership interests in the 2017 Bonds, payment of principal, interest and other payments on the 2017 Bonds (herein, the "Securities") to DTC Participants or Beneficial Owners, confirmation and transfer of beneficial ownership interest in the Securities and other related transactions by and between DTC, the DTC Participants and the Beneficial Owners is based solely on information provided by DTC. Accordingly, no representations can be made concerning these matters and neither the DTC Participants nor the Beneficial Owners should rely on the foregoing information with respect to such matters, but should instead confirm the same with DTC or the DTC Participants, as the case may be.

Neither the issuer of the Securities (the "Issuer") nor the trustee, fiscal agent or paying agent appointed with respect to the Securities (the "Agent") takes any responsibility for the information contained in this Appendix.

No assurances can be given that DTC, DTC Participants or Indirect Participants will distribute to the Beneficial Owners (a) payments of interest, principal or premium, if any, with respect to the Securities, (b) certificates representing ownership interest in or other confirmation or ownership interest in the Securities, or (c) redemption or other notices sent to DTC or Cede & Co., its nominee, as the registered owner of the Securities, or that they will so do on a timely basis, or that DTC, DTC Participants or DTC Indirect Participants will act in the manner described in this Appendix. The current "Rules" applicable to DTC are on file with the Securities and Exchange Commission and the current "Procedures" of DTC to be followed in dealing with DTC Participants are on file with DTC.

1. The Depository Trust Company ("DTC") will act as securities depository for the securities (the "Securities"). The Securities will be issued as fully-registered securities registered in the name of Cede & Co. (DTC's partnership nominee) or such other name as may be requested by an authorized representative of DTC. One fully-registered Security certificate will be issued for each issue of the Securities, each in the aggregate principal amount of such issue, and will be deposited with DTC. If, however, the aggregate principal amount of any issue exceeds \$500 million, one certificate will be issued with respect to each \$500 million of principal amount, and an additional certificate will be issued with respect to any remaining principal amount of such issue.

2. DTC, the world's largest securities depository, is a limited-purpose trust company organized under the New York Banking Law, a "banking organization" within the meaning of the New York Banking Law, a member of the Federal Reserve System, a "clearing corporation" within the meaning of the New York Uniform Commercial Code, and a "clearing agency" registered pursuant to the provisions of Section 17A of the Securities Exchange Act of 1934. DTC holds and provides asset servicing for over 3.5 million issues of U.S. and non-U.S. equity issues, corporate and municipal debt issues, and money market instruments (from over 100 countries) that DTC's participants ("Direct Participants") deposit with DTC. DTC also facilitates the post-trade settlement among Direct Participants of sales and other securities transactions in deposited securities, through electronic computerized book-entry transfers and pledges between Direct Participants' accounts. This eliminates the need for physical movement of securities certificates. Direct Participants include both U.S. and non-U.S. securities brokers and dealers, banks, trust companies, clearing corporations, and certain other organizations. DTC is

a wholly-owned subsidiary of The Depository Trust & Clearing Corporation ("DTCC"). DTCC is the holding company for DTC, National Securities Clearing Corporation and Fixed Income Clearing Corporation, all of which are registered clearing agencies. DTCC is owned by the users of its regulated subsidiaries. Access to the DTC system is also available to others such as both U.S. and non-U.S. securities brokers and dealers, banks, trust companies, and clearing corporations that clear through or maintain a custodial relationship with a Direct Participant, either directly or indirectly ("Indirect Participants"). DTC has a Standard & Poor's rating of AA+. The DTC Rules applicable to its Participants are on file with the Securities and Exchange Commission. More information about DTC can be found at www.dtcc.com. *The information contained on this Internet site is not incorporated herein by reference.*

3. Purchases of Securities under the DTC system must be made by or through Direct Participants, which will receive a credit for the Securities on DTC's records. The ownership interest of each actual purchaser of each Security ("Beneficial Owner") is in turn to be recorded on the Direct and Indirect Participants' records. Beneficial Owners will not receive written confirmation from DTC of their purchase. Beneficial Owners are, however, expected to receive written confirmations providing details of the transaction, as well as periodic statements of their holdings, from the Direct or Indirect Participant through which the Beneficial Owner entered into the transaction. Transfers of ownership interests in the Securities are to be accomplished by entries made on the books of Direct and Indirect Participants acting on behalf of Beneficial Owners. Beneficial Owners will not receive certificates representing their ownership interests in Securities, except in the event that use of the book-entry system for the Securities is discontinued.

4. To facilitate subsequent transfers, all Securities deposited by Direct Participants with DTC are registered in the name of DTC's partnership nominee, Cede & Co., or such other name as may be requested by an authorized representative of DTC. The deposit of Securities with DTC and their registration in the name of Cede & Co. or such other DTC nominee do not effect any change in beneficial ownership. DTC has no knowledge of the actual Beneficial Owners of the Securities; DTC's records reflect only the identity of the Direct Participants to whose accounts such Securities are credited, which may or may not be the Beneficial Owners. The Direct and Indirect Participants will remain responsible for keeping account of their holdings on behalf of their customers.

5. Conveyance of notices and other communications by DTC to Direct Participants, by Direct Participants to Indirect Participants, and by Direct Participants and Indirect Participants to Beneficial Owners will be governed by arrangements among them, subject to any statutory or regulatory requirements as may be in effect from time to time. Beneficial Owners of Securities may wish to take certain steps to augment the transmission to them of notices of significant events with respect to the Securities, such as redemptions, tenders, defaults, and proposed amendments to the Security documents. For example, Beneficial Owners of Securities may wish to ascertain that the nominee holding the Securities for their benefit has agreed to obtain and transmit notices to Beneficial Owners. In the alternative, Beneficial Owners may wish to provide their names and addresses to the registrar and request that copies of notices be provided directly to them.

6. Redemption notices shall be sent to DTC. If less than all of the Securities within an issue are being redeemed, DTC's practice is to determine by lot the amount of the interest of each Direct Participant in such issue to be redeemed.

7. Neither DTC nor Cede & Co. (nor any other DTC nominee) will consent or vote with respect to Securities unless authorized by a Direct Participant in accordance with DTC's MMI Procedures. Under its usual procedures, DTC mails an Omnibus Proxy to Issuer as soon as possible after the record date. The Omnibus Proxy assigns Cede & Co.'s consenting or voting rights to those Direct Participants to whose accounts Securities are credited on the record date (identified in a listing attached to the Omnibus Proxy).

8. Redemption proceeds, distributions, and dividend payments on the Securities will be made to Cede & Co., or such other nominee as may be requested by an authorized representative of DTC. DTC's practice is to credit Direct Participants' accounts upon DTC's receipt of funds and corresponding detail information from Issuer or Agent, on payable date in accordance with their respective holdings shown on DTC's records. Payments by Participants to Beneficial Owners will be governed by standing instructions and customary practices, as is the case with securities held for the accounts of customers in bearer form or registered in "street name," and will be the responsibility of such Participant and not of DTC, Agent, or Issuer, subject to any statutory or regulatory requirements as may be in effect from time to time. Payment of redemption proceeds, distributions, and dividend payments to Cede & Co. (or such other nominee as may be requested by an authorized representative of DTC) is the responsibility of Issuer or Agent, disbursement of such payments to Direct Participants will be the responsibility of DTC, and disbursement of such payments to the Beneficial Owners will be the responsibility of Direct and Indirect Participants.

9. DTC may discontinue providing its services as depository with respect to the Securities at any time by giving reasonable notice to Issuer or Agent. Under such circumstances, in the event that a successor depository is not obtained, Security certificates are required to be printed and delivered.

10. Issuer may decide to discontinue use of the system of book-entry-only transfers through DTC (or a successor securities depository). In that event, Security certificates will be printed and delivered to DTC.

11. The information in this section concerning DTC and DTC's book-entry system has been obtained from sources that Issuer believes to be reliable, but Issuer takes no responsibility for the accuracy thereof.

MEMORANDUM

DATE: June 5, 2017

TO: Honorable Mayor and Council Members

FROM: Elizabeth Sparkman, Engineering Manager

SUBJECT: **RESOLUTIONS APPROVING PROCEEDINGS FOR THE ANNUAL LEVY AND COLLECTION OF ASSESSMENTS FOR RANCHO CORDOVA ROAD MAINTENANCE ASSESSMENT DISTRICT FOR FISCAL YEAR 2017-2018.**



RECOMMENDATION

Adopt Resolution No. 48-2017 initiating proceedings for the annual levy and collection of assessments, declaring its intention to levy the annual assessments and preliminarily approving the Engineer's Report for the Rancho Cordova Road Maintenance Assessment District for Fiscal Year 2017-2018; and

Adopt Resolution No. 49-2017 amending and/or approving the Annual Engineer's Report and ordering the levy and collection of assessments within the Rancho Cordova Road Maintenance Assessment District for Fiscal Year 2017-2018.

RESULT OF RECOMMENDED ACTION

Adoption of Resolutions 48-2017 and 49-2017 will authorize the continuance of the annual levy and collection of assessments in the District. The assessments provide funding for street light and road maintenance and only apply to specific newly developed areas that are part of the District as identified in the Engineer's Report.

BACKGROUND

The Rancho Cordova Road Maintenance Assessment District (hereinafter "the District") was formed in June 2006 by the City Council. The purpose was to create a financial mechanism to provide street and street lighting operations and maintenance services for public improvements created as a result of new development.

State law requires the City to hold a public hearing prior to the approval of the proposed assessment rates and the levy of the annual assessment. An Engineer's Report showing the proposed assessment rates has been prepared, placed on file with the City Clerk, a copy of which is attached as **Exhibit A to Resolution No. 49-2017 (Attachment 2)**.

Through adoption of **Resolution No. 48-2017 (Attachment 1)**, the City is initiating the proceedings for the annual levy and collection of assessments and caused the preparation of the Engineer's Report and preliminarily approves the Engineer's Report, declaring its intention to levy the annual assessments for Fiscal Year 2017-2018. The City Clerk has given notice and set today as the time and place to conduct a public hearing on the matter.

The Engineer's Report prepared by Harris & Associates includes diagrams of the assessment areas, a description and cost estimates of the operations and maintenance services to be provided, a description of the property to be benefited, and the amount of the assessment to each individual property. The services performed within and funded by the District include the operation, servicing and maintenance of the District's streets and street lighting improvements at the locations described in the Engineer's Report. The proposed assessments per Zone for Fiscal Year 2017-2018 are shown in Table 1 below:

Table 1

ZONE 1 – CAPITAL VILLAGE					
	<u>Parcels</u>	<u>Acres</u>	<u>Street Assessments</u>	<u>Lighting Assessments</u>	<u>Total FY 17/18 Assessments</u>
No Alley					
COM	15	32.078	\$ 93,755	\$ 4,688	\$ 98,443
PARK	3	6.93	5,179	839	6,018
SFR-H	6		996	161	1,157
SFR-M*	163		33,835	5,582	39,417
VAC	0		0	0	0
Alley/Aisle					
SFR-H	216		48,245	9,221	57,466
SFR-L	151		47,217	9,026	56,243
SFR-M	248		69,230	13,076	82,306
			TOTAL		\$ 341,050
ZONE 4 – SUNDANCE					
	<u>Parcels</u>	<u>Acres</u>	<u>Street Assessments</u>	<u>Lighting Assessments</u>	<u>Total FY 17/18 Assessments</u>
Vacant	1	11.82	\$1,034	\$176	\$ 1,210
ZONE 5 – ANTHOLOGY AT ANATOLIA					
	<u>Parcels</u>	<u>Acres</u>	<u>Street Assessments</u>	<u>Lighting Assessments</u>	<u>Total FY 17/18 Assessments</u>
SFR	118		\$ 36,187	\$ 2,250	\$ 38,437
SFR = Single Family Residential SFR-H = Single Family Residential – High Density SFR-M = Single Family Residential – Medium Density SFR-L = Single Family Residential – Low Density					

The Fiscal Year 2017-2018 total assessments for the existing zones of benefit are as follows:

Zone 1 – Total Estimated Assessments:	\$ 341,050
Zone 4 – Total Estimated Assessments:	\$ 1,210
Zone 5 – Total Estimated Assessments:	<u>\$ 38,437</u>
TOTAL	\$ 380,697

The funds will be used to pay for routine maintenance and operations costs, recover district administration costs, and build up reserves for the slurry seal, and the eventual overlay and other replacement costs.

In order to proceed with the levy of assessments, it is appropriate for the Council to conduct the public hearing and adopt **Resolution No. 49-2017 (Attachment 2)** which approves the Annual Engineer's Report and authorizes the levy and collection of assessments for Fiscal Year 2017-2018

FISCAL IMPACT

There is no fiscal impact to the City's General Fund.

ATTACHMENTS

1. Resolution No. 48-2017.
2. Resolution No. 49-2017, including **Exhibit A and B**, Engineer's Annual Levy Report.

ATTACHMENT 1**RESOLUTION NO. 48-2017**

**A RESOLUTION OF THE CITY COUNCIL OF THE CITY OF RANCHO CORDOVA
INITIATING PROCEEDINGS FOR THE ANNUAL LEVY AND COLLECTION OF
ASSESSMENTS, DECLARING ITS INTENTION TO LEVY THE ANNUAL
ASSESSMENTS AND PRELIMINARILY APPROVING THE ENGINEER'S REPORT
FOR THE RANCHO CORDOVA ROAD MAINTENANCE ASSESSMENT DISTRICT
FOR FISCAL YEAR 2017-2018**

WHEREAS, the City Council by previous action and resolutions formed the Rancho Cordova Road Maintenance Assessment District (hereafter referred to as the "District") pursuant to the Benefit Assessment Act of 1982, Chapter 6.4, Division 2, Title 5 of the Government Code of the State of California commencing with Section 54703 (hereafter referred to as the "Act"); for the purposes of levying annual assessments upon benefiting properties within the District for the maintenance, operation and servicing of streets, street lights and facilities related thereto; and

WHEREAS, in May of 2006, an Engineer's Report (hereafter referred to as the "Formation Report") was prepared, filed and subsequently approved by the City Council in connection with the District and the levy of said assessments, pursuant to Section 54716 of said Act; and

WHEREAS, on June 19, 2006, the City Council conducted property owner protest proceedings relating to the improvements and services described in the Formation Report and the levy and collection of annual assessments and an annual assessment rate inflator formula related thereto in accordance with the provisions of the California Constitution Article XIIIID; and

WHEREAS, the City Council has retained Harris & Associates as the Engineer of Work for the purpose of assisting with the annual levy of the District, and to prepare and file an Engineer's Report (hereafter referred to as the "Engineer's Report" or the "Report") with the City Clerk; and

WHEREAS, the Engineer of Work has prepared and filed with the City Clerk, and the City Clerk has presented to the City Council, the Engineer's Report, which describes the assessments against the parcels of land within the District for the fiscal year commencing July 1, 2017 and ending June 30, 2018 to pay for the maintenance, operation and servicing of streets, street lights and facilities related thereto; and

WHEREAS, this City Council has carefully examined and reviewed the Report as presented and, the City Council may approve the Report, as filed, or it may modify the Report and approve it as modified; and

WHEREAS, The City Clerk has given notice that a Public Hearing on these matters is to be held by the City Council on Monday, June 5, 2017 at 5:30 pm, or as soon thereafter as feasible, at City Hall, 2729 Prospect Park Drive, Rancho Cordova, California by causing the publishing of such notice once in a local newspaper for two consecutive weeks not less than ten (10) days before the date of the hearing, and by posting a copy of such notice on the official bulletin board customarily used by the City Council for the posting of notices.

ATTACHMENT 1**NOW, THEREFORE, BE IT HEREBY RESOLVED THE CITY COUNCIL OF THE CITY OF RANCHO CORDOVA AS FOLLOWS:**

1. The above recitals are all true and correct.
2. The Report as presented, consists of the following:
 - a. A Description of Improvements.
 - b. A Description of the District.
 - c. The proposed Annual Budget for the fiscal year (Costs and Expenses).
 - d. The Method of Apportionment that details the method of calculating each parcel's proportional special benefits and annual assessment.
 - e. The District boundaries.
 - f. The Preliminary Assessment Roll containing the Levy for each Assessor Parcel Number within the District proposed for Fiscal Year 2017-2018.
3. The proposed assessments as outlined in the Report have been spread in accordance with the benefits received from the improvements, operation, maintenance and services to be performed within the District, and are in compliance with the Act and the provisions of California Constitution Article XIID.
4. The Report is hereby approved on a preliminary basis, as presented or modified, and ordered to be filed in the Office of the City Clerk as a permanent record and to remain open to public inspection.
5. The City Clerk is hereby directed to enter on the minutes of the City Council any and all modifications to the Report determined and approved by the City Council, and all such changes and/or modifications by reference are incorporated into the Report.
6. The City Council hereby declares its intention to seek the annual levy of the District assessments for Fiscal Year 2017-2018, pursuant to the Act, over and including the land within the District boundaries to pay the costs of the maintenance, operation and servicing of streets, street lights, facilities related thereto and other improvements, as more fully described in the Report.
7. The boundaries of the District are described in the Report and include the parcels within the District at the time of the Resolution of Intention as identified on the Sacramento County Assessor's Secured Roll and the Assessor's Parcel Maps.
8. The proposed assessments for Fiscal Year 2017-2018 do not exceed the maximum assessment approved through the property owner protest proceedings during the formation of the District.
9. The City Clerk has given proper notice of the time and place of the public hearing regarding these matters.

ATTACHMENT 1

PASSED AND ADOPTED by the City Council of the City of Rancho Cordova on the ____ day of _____ 2017, by the following vote:

AYES:

NOES:

ABSENT:

ABSTAIN:

Donald Terry, Mayor

ATTEST:

Mindy Cuppy, MMC, City Clerk

ATTACHMENT 2

RESOLUTION NO. 49-2017

**A RESOLUTION OF THE CITY COUNCIL OF THE CITY OF RANCHO CORDOVA
AMENDING AND/OR APPROVING THE ANNUAL ENGINEER'S REPORT AND
ORDERING THE LEVY AND COLLECTION OF ASSESSMENTS WITHIN
THE RANCHO CORDOVA ROAD MAINTENANCE ASSESSMENT DISTRICT
FOR FISCAL YEAR 2017-2018**

WHEREAS, the City Council has, by previous Resolution, declared its intention to levy assessments within the Rancho Cordova Road Maintenance Assessment District (hereafter referred to as the "District"); and

WHEREAS, the Engineer selected by the City Council has prepared and filed with the City Clerk, and the City Clerk has presented to the City Council, an Engineer's Report (hereafter referred to as the "Engineer's Report" or the "Report"), attached as **Exhibit A**, that describes the assessments against the parcels of land within the District for the fiscal year commencing July 1, 2017 and ending June 30, 2018 to pay for the maintenance, operation and servicing of streets, street lights and facilities related thereto; and

WHEREAS, the City Council has carefully examined and reviewed the Engineer's Report as presented (or amended), and is satisfied with the items and documents as set forth therein, and finds that the levy of assessments has been spread in accordance with the special benefits received from the improvements, operation, maintenance and services to be performed, as set forth in said the Report; and

WHEREAS, the City Council and its legal counsel have reviewed Proposition 218 and found that these assessments comply with applicable provisions of Article XIII D of the California State Constitution; and

WHEREAS, upon reasonable written notice by Sacramento County of any claim or challenge, the City of Rancho Cordova agrees to defend with counsel of its choice, indemnify and hold harmless Sacramento County, its Board of Supervisors, officers, officials, agents and employees (collectively "the County"), against the payment of any liabilities, losses, costs and expenses, including attorney fees and court costs, not due to the County's own active negligence or willful misconduct, which the County may incur in the exercise and performance of its powers and duties in placing these assessments onto the County roll and tax bills for the City of Rancho Cordova; and

WHEREAS, the City Council desires to levy and collect assessments against parcels of land within the District for the Fiscal Year commencing July 1, 2017 and ending June 30, 2018, to pay the costs and expenses of operating, maintaining and servicing the improvements and appurtenant facilities located within the District; and

WHEREAS, it is the City's intention to conduct a public hearing concerning the levy of assessments for the District; and

WHEREAS, the City Clerk has given notice that a Public Hearing on these matters is to be held by the City Council on Monday, June 5, 2017 at 5:30 p.m., or as soon thereafter as feasible, at City Hall, 2729 Prospect Park Drive, Rancho Cordova, California by the publishing of such notice once in a local newspaper for two consecutive weeks not

ATTACHMENT 2

less than ten (10) days before the date of the hearing, and by posting a copy of such notice on the official bulletin board customarily used by the City Clerk for the posting of notices.

NOW, THEREFORE, BE IT HEREBY RESOLVED THE CITY COUNCIL OF THE CITY OF RANCHO CORDOVA AS FOLLOWS:

1. Following notice duly given, the City Council has held a full and fair public hearing regarding the District, the levy and collection of assessments, the Engineer's Report prepared in connection therewith, and considered any oral and written statements, protests and communications made or filed by interested persons regarding these matters.

2. The City Council finds the proposed assessments for Fiscal Year 2017-2018 are consistent with the assessment methodology and rates approved through the balloting proceedings.

3. That the Engineer's Report is hereby approved (as amended) and is ordered to be filed in the office of the City Clerk as a permanent record and to remain open to public inspection, the City Council hereby finds and determines that:

- a) The land and eligible parcels within the boundaries of the District will receive a particular and distinct benefit over and above general benefits conferred on real property located in the District or to the public at large from the operation, maintenance and servicing of the improvements and appurtenant facilities identified in the Engineer's Report (hereinafter referred to as "Special Benefit"); and
- b) The District includes the lands and parcels receiving such Special Benefit; and
- c) The net amount to be assessed upon the lands within the District is in accordance and apportioned by a formula and method which fairly distributes the net amount among eligible parcels in proportion to the special benefit to be received by each parcel from the improvements and services for the fiscal year commencing July 1, 2017 and ending June 30, 2018.

4. The Engineer's Report and assessment as presented to the City Council and on file in the office of the City Clerk comply with the applicable provisions of the California State Constitution Article XIIID and are hereby confirmed as filed.

5. The maintenance, operation and servicing of the improvements shall be performed pursuant to the provisions of the *Benefit Assessment Act of 1982, Title 5, Division 2, Part 1, Chapter 6.4 of the Government Code of the State of California Commencing with section 54703* (hereafter referred to as the "Act"). The City Council hereby orders the proposed improvements to be made, which improvements are briefly described as the ongoing maintenance, operation of street improvements and appurtenant facilities, street lighting and appurtenance facilities related thereto located within the District boundaries, the City of Rancho Cordova, and the jurisdiction of the City Council. A more detailed description of the improvements is contained within the Engineer's Report.

6. The County Auditor of Sacramento County shall enter on the County Assessment Roll opposite each eligible parcel of land the amount of levy, and such levies shall be collected

ATTACHMENT 2

at the same time and in the same manner as the County taxes are collected, pursuant to the provisions provided in the Act. After collection by the County, the net amount of the levy shall be paid to the Treasurer of the City of Rancho Cordova.

7. The adoption of this Resolution constitutes the District levy for the fiscal year commencing July 1, 2017 and ending June 30, 2018.

8. The City Treasurer shall deposit all money representing assessments collected by the County for the District to the credit of a fund for the District and such money shall be expended only for the maintenance, operation and servicing of the improvements as described above in recital 5.

9. Harris & Associates is hereby designated to file the levy with the County Auditor/Controller on behalf of the City. The City Clerk is directed to deliver a certified copy of this adopted Resolution to Harris & Associates within two weeks of adoption via either e-mail to Carol.Hill@WeAreHarris.com or US Mail to: Harris & Associates, 22 Executive Park, Suite 200, Irvine, CA 92614 Attn: Carol Hill.

10. That the above recitals are all true and correct. The City Clerk shall certify to the passage and adoption of this Resolution, and the minutes of this meeting shall so reflect the presentation of, any modification to and final confirmation of the Report.

PASSED AND ADOPTED by the City Council of the City of Rancho Cordova this ____ day of _____, 2017 by the following vote:

AYES:

NOES:

ABSENT:

ABSTAINED:

Donald Terry, Mayor

ATTEST:

Mindy Cuppy, MMC, City Clerk

EXHIBIT A

ENGINEER'S REPORT

For

**Road Maintenance
Assessment District
(Fiscal Year 2017-18)**

*Prepared under the provisions of the
Benefit Assessment Act of 1982*

For the

City of Rancho Cordova
Sacramento County, California

Public Hearing date
June 5, 2017



CITY OF RANCHO CORDOVA

FISCAL YEAR 2017-18

**ENGINEER'S REPORT
PREPARED PURSUANT TO THE PROVISIONS OF THE
BENEFIT ASSESSMENT ACT OF 1982
ARTICLE 4, CHAPTER 6.4
OF THE CALIFORNIA GOVERNMENT CODE**

Pursuant to Part 1, Division 2 of Title 5 of the Government of the State of California, and in accordance with the Resolution of Initiation adopted by the City Council of the City of Rancho Cordova, State of California, in connection with the proceedings for:

**CITY OF RANCHO CORDOVA
ROAD MAINTENANCE ASSESSMENT DISTRICT**

Hereinafter referred to as the "Assessment District" or "District", I, K. Dennis Klingelhofer, P.E., the authorized representative of Harris & Associates, the duly appointed ASSESSMENT ENGINEER, submit herewith the "Report" consisting of five (5) parts as follows:

**PART A
PLANS AND SPECIFICATIONS**

Plans and specifications for the existing and ultimate improvements are as set forth on the lists thereof, attached hereto, and are on file in the Office of the City Engineer and are incorporated herein by reference.

**PART B
ESTIMATE OF COST**

The estimated cost to be funded by the District for the operation, servicing and maintenance of the improvements for fiscal year 2017-18, including incidental costs and expenses in connection therewith.

**PART C
METHOD OF APPORTIONMENT**

The method of apportionment of assessments indicates the proposed assessment of the net amount of the costs and expenses of the maintenance and/or servicing of the existing and ultimate improvements to be assessed upon the several lots and parcels of land within the Assessment District in proportion to the estimated special benefits to be received by such lots and parcels.

PART D COST OF LIVING ADJUSTMENT

Each year, the Road Maintenance Assessment District increases cost estimations based on the annual change in the Construction Cost Index (CCI) as presented by Engineering News Record (ENR) Magazine. Part D shows the adjustment to the Maximum Assessment Rate.

PART E BOUNDARY MAP

The Boundary Map, which shows the exterior boundaries of the Assessment District, the boundaries of any zones within the Assessment District and the lines and dimensions of each lot or parcel of land within the Assessment District, is attached hereto and is incorporated herein by reference and is on file in the Office of the City Clerk.

The lines and dimensions of each lot or parcel within the Assessment District are those lines and dimensions shown on the maps of the Assessor of the County of Sacramento for the fiscal year to which this Report applies. The Assessor's maps and records are incorporated by reference herein and made part of this Report.

PART F ASSESSMENT ROLL

An assessment of the estimated cost of maintenance and/or servicing of the existing improvements on each benefited lot or parcel of land within the Assessment District for the fiscal year to which this report applies are on file in the Office of the City Clerk and incorporated herein by reference.

The undersigned respectfully submits the enclosed report as directed by the City Council. The undersigned certifies that he is a Professional Engineer, registered in the State of California.

DATED: June 5, 2017

Harris & Associates


BY: K. Dennis Klingelhofer, P.E.
R.C.E. No. 50255



ENGINEER'S REPORT

CITY OF RANCHO CORDOVA ROAD MAINTENANCE ASSESSMENT DISTRICT

FISCAL YEAR 2017-18

TABLE OF CONTENTS

Executive Summary	1
Part A – Plans and Specifications	3
Part B – Estimate of Cost.....	4
Part C – Method of Apportionment	
I. Introduction	10
II. Benefit Analysis.....	10
A. Street Maintenance.....	10
B. Street Lighting	11
C. Special Benefit Methodology	
Zone 1 – Capital Village	12
Zone 2 – Reserved	21
Zone 3 – Reserved	21
Zone 4 – Sundance	21
Zone 5 – Anthology at Anatolia	24
Part D – Cost of Living Adjustment	27
Part E – Boundary Map	27
Part F – Assessment Roll	27

EXECUTIVE SUMMARY

I. Introduction

The Benefit Assessment Act of 1982 (hereinafter referred to as the "1982 Act") permits the establishment of assessment districts by cities for the purpose of providing certain public improvements which include the maintenance and operation costs of streets and street lighting services.

Annual assessments through the District will fund the operation, servicing and maintenance of the District's streets and street lighting improvements, as described herein, for fiscal year 2017-18, including incidental costs and expenses in connection therewith.

This Engineer's Report provides the formula to be used to determine the costs of providing these services and the methodology used to levy the assessments to the parcels within the District to fund the costs.

II. Formation Overview

The City Council, pursuant to the 1982 Act, and in accordance with Article XIID of the California Constitution ("Article XIID"); and the Proposition 218 Omnibus Implementation Act, commencing with Section 53750 of the California Government Code (the "Implementation Act"), did on May 31, 2006, adopt Resolution 64-2006 initiating proceedings for the formation of the District.

On June 19, 2006, pursuant to the 1982 Act and Article XIID, the City Council conducted a noticed public hearing to consider public testimonies, comments and written protests regarding the formation of the District and the levy of assessments. At the public hearing, property owner protest ballots received were tabulated and a majority protest did not exist for the proposed maximum assessments and the annual inflationary adjustment factor presented and described herein. The City Council adopted Resolution 93-2006, which approved the Engineer's Report, ordered the formation of the District, and approved the levy and collection of assessments.



PART A PLANS AND SPECIFICATIONS

I. Description of District Boundaries

The District consists of three noncontiguous zones: Zone 1, Zone 4, and Zone 5. Reference is made to the boundary maps shown in Part E of the Engineer's Report.

Zone 1

The location of Zone 1 and the "Capital Village" development is generally described as:

- Disk Drive and Data Drive as the northern boundary;
- Six hundred feet south on International Drive as the southern boundary;
- Zinfandel Drive as the westerly boundary; and
- Prospect Drive as the easterly boundary

Zone 4

The location of Zone 4 and the "Sundance" development, which consist of approximately 11.44 gross acres, is generally located in the southwest corner of Douglas Road and Sunrise Boulevard.

Zone 5

The location of Zone 5 and the "Anthology at Anatolia" development is generally described as:

- Douglas Road as the northern boundary
- Herodian Drive as the southern boundary
- The extension of Anatolia Drive as the approximate westerly boundary

The property owners of the proposed Zones 2 and 3 of the District withdrew their properties prior to the formation of the District.

II. Description of District Facilities

The District facilities, which have been constructed within the City, and those which may be subsequently constructed to be serviced and maintained are generally described below.

Streets and Appurtenant Facilities

Improvements include but are not limited to: sidewalks, curb and gutter, curb ramps, pavement, marking and striping, street furniture, traffic signs, hardscape, street monumentation, traffic signals, traffic signal interconnect and appurtenant facilities as required in public rights-of-way and dedicated easements within the boundaries of said District.

Maintenance means the furnishing of services and materials for the ordinary and usual operation, maintenance and servicing of the street improvements or appurtenant facilities including the replacement thereof, together with cleaning, sandblasting, and painting of the improvements to remove or cover graffiti.

Operating and servicing includes the furnishing of electric energy for the operation of traffic signals and controllers, together with the administration of all aspects of the maintenance within the District.

Lighting and Appurtenant Facilities

Improvements include but are not limited to: poles and fixtures, bulbs, conductors, equipment including guys, anchors, posts and pedestals, metering devices, controllers and appurtenant facilities as required to provide lighting in public rights-of-way and dedicated easements within the boundaries of said District.

The public lighting system shall be maintained to provide adequate illumination. Electricity for streetlights shall be furnished and it shall be adequate for the intended purpose. Rates for power shall be those authorized by the California Public Utilities Commission.

Maintenance means the furnishing of services and materials for the ordinary and usual operation, maintenance and servicing of the public lighting improvements or appurtenant facilities including replacement thereof, together with the cleaning, sandblasting, and painting of light poles and other improvements to remove or cover graffiti.

Operating and servicing means the furnishing of electric energy for the public lighting improvements or appurtenant facilities, the operation of controllers and the administration of all aspects of the maintenance and the District.

The plans and specifications for the improvements, showing the general nature, location and the extent of the improvements, are on file in the office of the City Engineer and are by reference herein made a part of this report.



PART B ESTIMATE OF COST

The City's budget for the operation, maintenance and servicing of streets and street lighting details the estimated costs for fiscal year 2017-18 as available at the time of preparation of this report, and includes reserves, engineering fees, legal fees, printing, mailing, postage, publishing, and all other related costs identified with the district proceedings.

Funds raised by the assessment shall be used only for the purpose as stated herein. A contribution to the District by the City may be made to reduce assessments or maintenance may be deferred to reduce the overall annual cost, which in turn would reduce the assessment, as the City Council deems appropriate annually.

Any balance or deficit remaining on July 1 must be carried over to the next fiscal year.

Street Maintenance	Base Year Per Unit Costs	Current Year Per Unit Costs
Streets (Local / Arterial)		
Slurry Seal - per square foot	\$ 0.60	\$ 0.40
Overlay - per square foot	\$ 3.00	\$ 2.00
Alley/Aisle		
Slab Replacement - per square foot	\$ 9.00	\$ 9.00
Other Improvements		
Curb & Gutter Replacement - per linear foot	\$ 10.00	\$ 80.00
Sidewalk Replacement - per square foot	\$ 21.00	\$ 20.00
Annual Traffic Signal Maint - each	\$ 4,500.00	\$ 5,600.00

Street Light Maintenance	Base Year Per Unit Costs	Current Year Per Unit Costs
Single Fixture Annual Maint - each	\$ 150.00	\$ 75.00
Double Fixture Annual Maint - each	\$ 225.00	\$ 112.50
Single Fixture Capital Replacement - each	\$ 2,500.00	\$ 3,375.00
Double Fixture Capital Replacement - each	\$ 3,000.00	\$ 4,050.00

The following assumptions were used in developing the estimated costs:

The pavement unit cost above also includes the cost of re-marking and re-striping the roadway after pavement maintenance is complete.

Current year unit costs are based on recent bids received. Some of the original unit costs were for new construction only and the current year unit costs reflect the full replacement effort.



ZONE 1 – CAPITAL VILLAGE

Street Maintenance
Fiscal Year 2017-18 Maximum Estimated Cost

Description	Amount
<u>Annual Street Maintenance Costs</u>	
Aisles and Alleys	\$58,502
Collector and Residential Streets	139,945
Disk Drive / Data Drive	30,966
Prospect Park Drive	19,754
Zinfandel Drive	28,053
International Drive	61,844
Sub-Total	\$339,064
Traffic Signal Maintenance (5 Signals)	28,000
Measure A & Gas Tax Contribution for General Benefit	(84,309)
Sub-Total	\$282,755
Capital Reserve	\$102,786
Administration Expenses	24,574
Projected (Surplus) / Deficit July 1	(98,930)
Projected Interest Earnings	(13,728)
Capital Expenditures	-
Annual Update of Pavement Management System	1,000
Total Assessment	\$298,457
Potential Maximum Assessment	\$518,947



ZONE 1 – CAPITAL VILLAGE

Street Light Maintenance Fiscal Year 2017-18 Maximum Estimated Cost

Lighting Benefit Area 1

Description	Quantity	Amount
<u>Annual Maintenance</u>		
Single Fixture Street Lights	192	\$14,400
Double Fixture Street Lights	104	11,700
Sub-Total		\$26,100
<u>Annual Capital Replacement (75 years)</u>		
Single Fixture Street Lights	192	\$8,640
Double Fixture Street Lights	104	5,616
Sub-Total		\$14,256
City Contribution for General Benefit		(4,745)
Sub-Total		\$35,611
Capital Reserve		16,405
Administration Expenses		2,615
Projected (Surplus) / Deficit July 1		(15,790)
Capital Expenditures		-
Total Lighting Area 1 Assessment		\$38,842
Potential Maximum Assessment		\$84,693

Lighting Benefit Area 2

Description	Quantity	Amount
<u>Annual Maintenance</u>		
Double Fixture Street Lights	12	\$1,350
Double Fixture Street Lights	16	1,800
Sub-Total		\$3,150
<u>Annual Capital Replacement (75 years)</u>		
Double Fixture Street Lights	12	\$648
Double Fixture Street Lights	16	864
Sub-Total		\$1,512
City Contribution for General Benefit		(1,332)
Sub-Total		\$3,330
Capital Reserve		1,825
Administration Expenses		340
Projected (Surplus) / Deficit July 1		(1,756)
Capital Expenditures		-
Total Lighting Area 2 Assessment		\$3,738
Potential Maximum Assessment		\$9,808



For a description of Benefit Areas see Part C of this report.

ZONE 4 – SUNDANCE

Street Maintenance Fiscal Year 2017-18 Maximum Estimated Cost

Description	Amount
Annual Street Maintenance - Sunrise Blvd	\$6,384
Traffic Signal Maintenance (0.25 Signals)	417
Measure A & Gas Tax Contribution for General Benefit	(7,236)
Sub-Total	(\$434)
Capital Reserve	\$1,070
Administration Expenses	1,179
Projected (Surplus) / Deficit July 1	(1,030)
Capital Expenditures	-
Annual Update of Pavement Management System	250
Total Assessment	\$1,034
Potential Maximum Assessment	\$2,394

* Quantities were estimated using the typical street sections and the lengths of the streets for the development as shown on the tentative subdivision map.

Street Light Maintenance Fiscal Year 2017-18 Maximum Estimated Cost

Description	Quantity	Amount
Annual Maintenance - Single Fixture Street Lights	3.11	\$234
Annual Capital Replacement - Single Fixture Street Lights	3.11	140
City Contribution for General Benefit		(293)
Sub-Total		\$81
Capital Reserve		\$98
Administration Expenses		91
Projected (Surplus) / Deficit July 1		(94)
Capital Expenditures		-
Total Street Light Assessment		\$176
Potential Maximum Assessment		\$186



ZONE 5 – ANTHOLOGY AT ANATOLIA

Street Maintenance Fiscal Year 2017-18 Maximum Estimated Cost

Description	Amount
<u>Annual Street Maintenance Costs</u>	
Arterial Streets - Herodian Drive	\$4,776
Local Streets	29,287
Sub-Total	\$34,063
Traffic Signal Maintenance (0.5 Signals)	2,800
Measure A & Gas Tax Contribution for General Benefit	(3,788)
Sub-Total	\$33,075
Capital Reserve	\$10,100
Administration Expenses	2,533
Projected (Surplus) / Deficit July 1	(9,721)
Capital Expenditures	-
Annual Update of Pavement Management System	200
Total Assessment	\$36,187
Potential Maximum Assessment	\$63,130

* Quantities were estimated using the typical street sections and the lengths of the streets for the development as shown on the tentative subdivision map.

Street Light Maintenance Fiscal Year 2017-18 Maximum Estimated Cost

Description	Quantity	Amount
Annual Maintenance - Single Fixture Street Lights	16.42	\$1,231
Annual Capital Replacement - Single Fixture Street Lights	16.42	\$739
City Contribution for General Benefit		(240)
Sub-Total		\$1,730
Capital Reserve		\$910
Administration Expenses		486
Projected (Surplus) / Deficit July 1		(876)
Capital Expenditures		-
Total Street Light Assessment		\$2,250
Potential Maximum Assessment		\$5,239



PART C METHOD OF APPORTIONMENT

I. INTRODUCTION

The Benefit Assessment Act of 1982 (hereinafter referred to as the “1982 Act”) permits the establishment of assessment districts by cities for the purpose of providing certain public improvements which include the maintenance and operation costs of streets and street lighting services.

“Streets” as defined herein is based on the definitions provided by the Office of the Controller for the State of California in the *Guidelines Relating to Gas Tax Expenditures* published by the Division of Local Government Fiscal Affairs. The state’s gas tax program is administered in city agencies, but audited by the Office of the State Controller. The proceeds of the gas tax are statutorily limited to expenditures for streets and roads. Because the funds are restricted to street and road costs, the State Controller has developed “Street Purpose Definitions and Guidelines” based on the *Manual of Uniform Highway Accounting and Financial Management Procedures* developed by the American Association of State Highway Officials. “Streets”, as it relates to this District, is defined as the operation or maintenance of facilities within the right-of-way used for street or road purposes.

The 1982 Act requires that maintenance assessments be levied according to benefit. Section 54711 provides that the "amount of the assessment imposed on any parcel of property shall be related to the benefit to the parcel which will be derived from the provision of the service". Additionally, Section 54715(c) of the 1982 Act permits the designation of zones of benefit within any individual assessment district "on a parcel, class of improvement to property, or use of property basis, or a combination thereof". Thus, the 1982 Act requires the levy of a true "assessment" rather than a "special tax."

In addition, Proposition 218, which added Article XIID to the California Constitution, requires that a parcel’s assessment may not exceed the reasonable cost for the proportional special benefit conferred on that parcel. Article XIID provides that only special benefits are assessable and the City must separate the general benefits from the special benefits. It also requires that publicly owned properties which benefit from the improvements be assessed.

This report establishes the formula to be used to distribute the costs of providing the services described in this report to the benefiting parcels within the City.

II. BENEFIT ANALYSIS

Proper maintenance and operation of the street improvements and street lights, together with other public improvements, provide special benefit to adjacent properties by providing access, security, safety, and community character and vitality.

A. Street Maintenance

1. **Special Benefit.** The operation, maintenance and servicing of improvements within the street right-of-way along local streets in close proximity to certain lots or parcels provides a special benefit to such lots or parcels by providing: 1) improved ingress and egress from such lots, 2) improved aesthetics, 3) improved local access for emergency vehicles, and 4)



improved drainage. All parcels within the District receive special benefit from the street maintenance and improvements.

2. **General Benefit.** The City recognizes that a portion of the maintenance, operation and servicing of those Street Improvements that are a part of the City's arterial roadways provide a general benefit to the public at large.

The arterial section of the street is seen as the two center lanes and the median of a 4-lane roadway, the portion used predominantly for through traffic. This amounts to approximately 50% of the right-of-way to be maintained. Therefore, 50% of the street maintenance for arterial roadways is considered to be of general benefit.

3. **Special Benefit Area.** All parcels within the District receive special benefit from the proposed street maintenance improvements.

B. Street Lighting

1. **Special Benefit.** The operation, maintenance and servicing of lighting along local streets in close proximity to certain lots or parcels provides a special benefit to such lots or parcels by providing illumination resulting in: 1) improved security of such lots or parcels, 2) improved ingress and egress from such lots or parcels by illuminating access after sunset, and 3) improved nighttime visibility for the local access of emergency vehicles. All parcels within the District receive special benefit from the street maintenance and improvements.
2. **General Benefit.** The City recognizes that a portion of the maintenance, operation and servicing of those Street Lighting Improvements that are a part of the City's arterial lighting improvements provide a general benefit to the public at large, which equates to the higher level of lighting required on arterial roads.

The general benefits associated with arterial lighting are attributable to the higher level of lighting required for an arterial roadway. That higher level of lighting provides a measure of safety for the additional width of the street. There are also general benefits associated with higher wattage lights at intersections for safety lighting.

The arterial section of the street is seen as the two center lanes and the median of a 4-lane roadway, the portion used predominantly for through traffic. This amounts to approximately 50% of the right-of-way to be lit by the street lighting system. Therefore, 50% of the street lighting maintenance for arterial roadways is considered to be of general benefit.

3. **Special Benefit Areas.**

a. **ZONE 1 – CAPITAL VILLAGE**

Lighting Area 1 encompasses all parcels in the residential area of the development as well as the commercial property on the south side of International Drive and will be assessed for street lighting maintenance costs associated with the residential area.

Lighting Area 2 encompasses the commercial property on the north side of International Drive and will be assessed for the street lighting maintenance for those



streetlights directly adjacent to the property.

b. ZONES 4 and 5

There are no special benefit areas designated for Zones 4 and 5.

C. Special Benefit Methodology

To establish the benefit to the individual parcels within the District, a Benefit Unit system is proposed. Each parcel of land is assigned Benefit Units in proportion to the estimated benefit the parcel receives relative to the other parcels within the District from the improvements. Benefit Units are established by considering both a dwelling unit equivalency of a property and the benefits provided, as discussed above.

Basic Formula:

$$(\text{Equivalent Dwelling Units}) \times (\text{Benefit Factor}) = \text{Benefit Units}$$

In order to allocate benefit fairly between the parcels, an Equivalent Dwelling Unit (EDU) methodology is proposed which equates different types of land uses, thereby allowing a uniform method of assessment.

The number of EDU's to be assigned to each parcel shall be calculated as follows:

The single-family parcel has been selected as the basic unit for calculation of the assessments and is defined as 1.00 Equivalent Dwelling Unit (EDU). Parcels with other land uses receive varying levels of benefit based on parcel usage and size. Equivalency factors have been developed to indicate the amount of benefit received relative to the single-family parcel. All land uses are converted to EDU's in the manner described below.

Benefit Factors are assigned to properties when the special benefit received differs between similar land use types.

1. ZONE 1 – CAPITAL VILLAGE EDU METHODOLOGY

Single Family Residential (SFR). The high-density SFR (**SFR-H**) parcel been selected as the basic unit for calculation of the benefit assessments. This basic unit is set equal to one Equivalent Dwelling Unit (EDU). High-density SFR parcels have been chosen as this basic unit and are those parcels zoned as single family residential and are shown on the map on page 26 of this Report. These units parcels are assessed 1.0 EDU.

Medium-density SFR (**SFR-M**) parcels are those parcels zoned as single family residential and are shown on page 26 this Report. The average size of these buildings is 25% larger than the Townhome high-density buildings, therefore these medium-density SFR parcels are assessed 1.25 EDU's.

Low-density SFR (**SFR-L**) parcels are those parcels zoned as single family residential and are shown on page 26 of this Report. The average size of these buildings is 40% larger than the Townhome high-density buildings, therefore these low-density SFR parcels are assessed 1.40 EDU's.

Commercial (COM). Parcels that are designated for non-residential uses, including churches, offices, and industrial uses, are assigned EDUs based on the average single family



residential lot area (2,472 sq ft) within the development, which equates to 17.6 EDUs per acre.

Vacant/Parks (VAC/PARK). Parcels that are designated for parks or parcels that are developable but do not have a finalized development map are assessed based upon the acreage of the parcel. These properties receive special benefits based on their land, as this is the basis of their value. Based upon the opinions of professional appraisers, the land value portion of a property typically ranges from 20 to 30 percent of the property's total value. Additionally, the utilization of vacant property is significantly less than improved property and vacant property has a traffic generation rate of 0. In converting vacant properties to EDU's, the factor used is the District's average single family residential lot area (2,472 sq ft) and the number of lots that could be subdivided into an acre of land. All properties that are designated as Vacant or Park are therefore assigned 4.5 EDU's per acre or any portion thereof.

Exempt (EXE). Excepted from the assessment would be the areas of public streets, public avenues, public lanes, public roads, public drives, public courts, public alleys, public easements and rights-of-ways, public greenbelts, parkways and that portion of public property that is not developed and used for business purposes similar to private commercial, industrial and institutional activities. Also excepted from assessment would be utility rights-of-way, common areas (such as in condominium complexes), landlocked parcels and small parcels vacated by the City as these parcels have little or no value and therefore do not benefit from the improvements. Also exempt from assessment are public detention/drainage basins, water and sewer pump stations, and electric utility transfer stations.

2. ZONE 1 – CAPITAL VILLAGE BENEFIT FACTORS

Street Benefit Factor (SBF)

- **Local Streets.** All parcels are considered to have a local street benefit. Parcels along arterial roadways are considered to receive local street benefits the same as on local streets, as the costs of the arterial section maintenance have been reduced by the general benefit contribution. All parcels in this category will be assigned a benefit factor of 1.0.
- **Alleys/Aisles.** All parcels that have access via an alley or aisle receive an additional benefit for the maintenance of these alleys and aisles. The maintenance costs for alleys/aisles make up approximately 25% of the total street maintenance costs within the Street Area. Therefore, parcels in this category will be assigned a benefit factor of 1.345. See the table below for the calculation of this factor.



ZONE 1 - CAPITAL VILLAGE**Street Area - SBF for Alley/Aisle Benefit****(based on original Engineer's Report dated June 19, 2006)**

Alley/Aisle Maintenance Cost	\$53,399		
All Local Street Maintenance	<u>\$323,821</u>		
	\$377,220		
Alley/Aisle EDUs	737.400		
All Local Street EDUs	<u>807.168</u>		
	1544.568		
Alley/Aisle Cost per EDU	\$53,399 / 737.4	=	\$72.42
Local Street Costs to all EDUs	\$323,821 / 1,544.6	=	<u>\$209.65</u>
			\$282.07
Alley/Aisle Cost Factor	\$282.07 / \$209.65	=	1.345

$$\text{SBF - Alley/Aisle} = \boxed{1.345}$$

Street Benefit Assessment Formula:

EDU x SBF = Street Benefit Units (SBU)

Lighting Benefit Factor (LBF)

- **Local Lighting.** A parcel is considered to have a local lighting benefit if there is lighting at standard intervals along the street adjacent to it. Parcels along arterial roadways with standard lighting are considered to receive local lighting benefits the same as on local streets, as the costs of the higher wattages of lights have been reduced by the general benefit contribution. All parcels in this category will be assigned a benefit factor of 1.00.
- **Alley/Aisle Lighting.** Parcels that have standard street lighting on alleys or aisles that also have Local Lighting receive an additional benefit for the lighting in these alleys and aisles. The maintenance costs for alley/aisle lighting make up more than 50% of the total lighting costs within Lighting Area 1. (There are no alleys or aisles in Lighting Area 2, therefore those costs are not included in these calculations.) Therefore, parcels in this category will be assigned a benefit factor of 1.587. See the table below for the calculation of this factor.



ZONE 1 - CAPITAL VILLAGE

Lighting Area 1 - LBF for Alley/Aisle Benefit ⁽¹⁾
(based on original Engineer's Report dated June 19, 2006)

Alley/Aisle Maintenance Cost	\$18,333		
All Other Lights	\$43,235		
	<u>\$61,569</u>		
Alley/Aisle EDUs	733.7		
All other EDUs	281.5		
	<u>1,015.2</u>		
Alley/Aisle Cost per EDU	\$18,333 / 733.65	=	\$24.99
Other Costs to all EDUs	\$43,235 / 1015.2	=	<u>\$42.59</u>
			\$67.58
Alley/Aisle Cost Factor	\$67.58 / \$42.59	=	1.587
LBF - Alley/Aisle = 1.587			

Lighting Benefit Assessment Formula:

EDU x LBF = Lighting Benefit Units (LBU)

The following table provides a summary of the land uses, EDUs and Benefit Units for the various parcels within the Zone.

Street Benefit Summary

<u>No Alley/Aisle Benefit</u>				
Land Use	Parcels	Acres	EDU	SBU
COM	15	32.078	564.571	564.571
EXE	59	4.308	0.000	0.000
PARK	3	6.93	31.185	31.185
SFR-H	6	0.249	6.000	6.000
SFR-M*	163	2.322	203.750	203.750
VAC	0	0	0.000	0.000
Sub-Totals	246	45.887	805.506	805.506

<u>Alley/Aisle Benefit</u>				
Land Use	Parcels	Acres	EDU	SBU
SFR-H	216		216.000	290.520
SFR-L	151		211.400	284.333
SFR-M*	248		310.000	416.888
Sub-Totals	615		737.400	991.741
District Totals	861	45.887	1,542.906	1,797.247

Light Benefit Summary

<u>No Alley/Aisle Benefit</u>				
Land Use	Parcels	Acres	EDU	LBU
COM	15	32.078	564.571	564.571
EXE	59	4.308	0.000	0.000
PARK	3	6.93	31.185	31.185
SFR-H	6	0.249	6.000	6.000
SFR-M*	166	2.322	207.500	207.500
VAC	0	0	0.000	0.000
Sub-Totals	249	45.887	809.256	809.256

<u>Alley/Aisle Benefit</u>				
Land Use	Parcels	Acres	EDU	LBU
SFR-H	216		216.000	342.792
SFR-L	151		211.400	335.522
SFR-M*	245		306.250	486.080
Sub-Totals	612		733.650	1,164.394
District Totals	861	45.887	1,542.906	1,973.650

* The SFR-M alley/aisle parcel count differs between the street benefit and the lighting benefit. This is due to Lots 508, 509, and 510 receiving the alley/aisle benefit for street maintenance but not the alley/aisle benefit from the lighting maintenance. These lots and their adjacent alleys have no street lighting.



3. ZONE 1 – CAPITAL VILLAGE ASSESSMENT RATE CALCULATION

The Fiscal year 2017-18 actual and maximum assessment rates* are calculated as follows:

	2017/18 Estimated Cost	Benefit Units		2017/18 Applied Assessment Rate	2017/18 Maximum Assessment Rate*
Street Assessment:	\$298,457 /	1,797.247 SBU	=	\$166.06 per SBU	\$288.75
Lighting Area 1 Assessment	\$38,842 /	1,444.455 LBU	=	\$26.90 per LBU	\$58.63
Lighting Area 2 Assessment	\$3,738 /	529.195 LBU	=	\$7.06 per LBU	\$18.53

* The maximum annual maintenance assessment rates will be increased each year by the annual change in the McGraw-Hill Engineering News Record Construction Cost Index (ENR CCI), as determined by the City Council. The actual assessments levied in any fiscal year will be as approved by the City Council and may not exceed the maximum assessment rate without receiving property owner approval for the increase. See Part D of this Report for details regarding the increase to the Fiscal Year 2017-18 maximum assessment rates.

The table below provides sample calculations for various types of parcels within the Zone. Each individual parcel's assessment is the sum of the assessments based on the benefits received for street and lighting maintenance.

Fiscal Year 2017-18 Assessment - Sample Calculations ZONE 1 – CAPITAL VILLAGE

Land Use	Zone Area	Acres	Benefit Factor	EDU	SBU	LBU	Street Asmt	Lighting Asmt	Total Asmt
No Alley/Aisle Benefit									
COM	2	1.5	17.60 /Acre	26.400	26.400	26.400	\$4,384.08	\$186.38	\$4,570.46
SFR-H	1		1.00 /Parcel	1.000	1.000	1.000	\$166.06	\$26.90	\$192.96
SFR-M*	1		1.25 /Parcel	1.250	1.250	1.250	\$207.58	\$33.63	\$241.21
SFR-L	1		1.40 /Parcel	1.400	1.400	1.400	\$232.49	\$37.66	\$270.15
VAC/PARK	1	1.5	4.50 /Acre	6.750	6.750	6.750	\$1,120.93	\$181.58	\$1,302.51
Alley/Aisle Benefit									
					EDU X 1.345	EDU X 1.587			
SFR-H	1		1.00 /Parcel	1.000	1.345	1.587	\$223.36	\$42.69	\$266.05
SFR-M*	1		1.25 /Parcel	1.250	1.681	1.984	\$279.19	\$53.36	\$332.55
SFR-L	1		1.40 /Parcel	1.400	1.883	2.222	\$312.70	\$59.77	\$372.47

* The SFR-M alley/aisle parcel count differs between the street benefit and the lighting benefit. This is due to Lots 508, 509, and 510 receiving the alley/aisle benefit for street maintenance but not the alley/aisle benefit from the lighting maintenance. These lots and their adjacent alleys have no street lighting.



4. ZONE 4 – SUNDANCE EDU METHODOLOGY

Single Family Residential (SFR). The SFR parcel been selected as the basic unit for calculation of the benefit assessments. This basic unit is set equal to one Equivalent Dwelling Unit (EDU). These units parcels are assessed 1.0 EDU.

Commercial (COM). Parcels that are designated for non-residential uses, including churches, offices, and industrial uses, are assigned EDUs based on the average single family residential lot area within the development, which equates to 11.70 EDUs per acre.

Vacant/Parks (VAC/PARK). Parcels that are designated for parks or parcels that are developable but do not have a finalized development map are assessed based upon the acreage of the parcel. These properties receive special benefits based on their land, as this is the basis of their value. Based upon the opinions of professional appraisers, the land value portion of a property typically ranges from 20 to 30 percent of the property's total value. Additionally, the utilization of vacant property is significantly less than improved property and vacant property has a traffic generation rate of 0. In converting vacant properties to EDU's, the factor used is the District's average single family residential lot area (3,725 sq ft) and the number of lots that could be subdivided into an acre of land. All properties that are designated as Vacant or Park are therefore assigned 2.925 EDU's per acre or any portion thereof.

Exempt (EXE). Excepted from the assessment would be the areas of public streets, public avenues, public lanes, public roads, public drives, public courts, public alleys, public easements and rights-of-ways, public greenbelts, parkways and that portion of public property that is not developed and used for business purposes similar to private commercial, industrial and institutional activities. Also excepted from assessment would be utility rights-of-way, common areas (such as in condominium complexes), landlocked parcels and small parcels vacated by the City as these parcels have little or no value and therefore do not benefit from the improvements. Also exempt from assessment are public detention/drainage basins, water and sewer pump stations, and electric utility transfer stations.

5. ZONE 4 – SUNDANCE BENEFIT FACTORS

Street Benefit Factor (SBF)

- **Local Streets.** All parcels are considered to have a local street benefit. Within the Sundance development area the local streets are private and will be maintained by the owners. Parcels along arterial roadways are considered to receive local street benefits the same as on local streets, as the costs of the arterial section maintenance have been reduced by the general benefit contribution. All parcels in this category will be assigned a benefit factor (SBF) of 1.0.

Street Benefit Assessment Formula:

$$\text{EDU} \times \text{SBF} = \text{Street Benefit Units (SBU)}$$

Lighting Benefit Factor (LBF)

- **Local Lighting.** A parcel is considered to have a local lighting benefit if there is lighting at standard intervals along the street adjacent to it. Parcels along arterial roadways with



standard lighting are considered to receive local lighting benefits the same as on local streets, as the costs of the higher wattages of lights have been reduced by the general benefit contribution. All parcels in this category will be assigned a benefit factor (LBF) of 1.00.

Lighting Benefit Assessment Formula:
EDU x LBF = Lighting Benefit Units (LBU)

The following table provides a summary of the land uses, EDUs and Benefit Units for the various parcels within the Zone for Fiscal Year 2017-18.

Street Benefit Summary				Light Benefit Summary			
Land use	Parcels	EDU	SBU	Land use	Parcels	EDU	LBU
VACANT	1	34.574	34.574	VACANT	1	34.574	34.574
Totals	1	34.574	34.574	Totals	1	34.574	34.574

6. ZONE 4 – SUNDANCE ASSESSMENT RATE CALCULATION

The Fiscal Year 2017-18 actual and maximum assessment rates are calculated as follows:

	FY 2017/18 Estimated Cost	Benefit Units	FY 2017/18 Applied Assessment Rate	FY 2017/18 Maximum Assessment Rate ⁽¹⁾⁽²⁾
Street Assessment	\$ 1,034.49 /	34.574 SBU	= \$ 29.92 per SBU	\$69.25
Lighting Assessment	\$ 175.58 /	34.574 LBU	= \$ 5.08 per LBU	\$5.37

- (1) The maximum annual maintenance assessment rates will be increased each year by the annual change in the McGraw-Hill Engineering News Record Construction Cost Index (ENR CCI), as determined by the City Council. The actual assessments levied in any fiscal year will be as approved by the City Council and may not exceed the maximum assessment rate without receiving property owner approval for the increase. See Part D of this Report for details regarding the increase to the Fiscal Year 2017-18 maximum assessment rates.
- (2) The terms of a development agreement, dated May 15, 2006, between the City and the Developer limit Zone 4's (Sundance) combined annual assessment rate to \$300 per single family residential parcel or single family residential parcel equivalent, which amount shall be adjusted annually by the annual change in the McGraw-Hill Engineering News Record Construction Cost Index (ENR CCI).



The table below provides sample calculations for parcels within the Zone. Each individual parcel's assessment is the sum of the assessments based on the benefits received for street and lighting maintenance.

**Fiscal Year 2017-18 Assessment - Sample Calculations
ZONE 4 – SUNDANCE**

Land Use	Acres	Benefit Factor	Benefit Units	Street Asmt	Lighting Asmt	Total Asmt
SFR		1.00 /Parcel	1.000	\$29.92	\$5.08	\$35.00
COM	1.5	11.70 /Acre	17.550	\$525.12	\$89.12	\$614.24
VAC/PARK	1.5	2.925 /Acre	4.388	\$131.28	\$22.28	\$153.56



7. ZONE 5 – ANTHOLOGY AT ANATOLIA EDU METHODOLOGY

Single Family Residential (SFR). The SFR parcel been selected as the basic unit for calculation of the benefit assessments. This basic unit is set equal to one Equivalent Dwelling Unit (EDU). These units parcels are assessed 1.0 EDU.

Commercial (COM). Parcels that are designated for non-residential uses, including churches, offices, and industrial uses, are assigned EDUs based on the average single family residential lot area within the development, which equates to 9.0 EDUs per acre.

Vacant/Parks (VAC/PARK). Parcels that are designated for parks or parcels that are developable but do not have a finalized development map are assessed based upon the acreage of the parcel. These properties receive special benefits based on their land, as this is the basis of their value. Based upon the opinions of professional appraisers, the land value portion of a property typically ranges from 20 to 30 percent of the property's total value. Additionally, the utilization of vacant property is significantly less than improved property and vacant property has a traffic generation rate of 0. In converting vacant properties to EDU's, the factor used is the District's average single family residential lot area (4,835 sq ft) and the number of lots that could be subdivided into an acre of land. All properties that are designated as Vacant or Park are therefore assigned 2.25 EDU's per acre or any portion thereof.

Exempt (EXE). Excepted from the assessment would be the areas of public streets, public avenues, public lanes, public roads, public drives, public courts, public alleys, public easements and rights-of-ways, public greenbelts, parkways and that portion of public property that is not developed and used for business purposes similar to private commercial, industrial and institutional activities. Also excepted from assessment would be utility rights-of-way, common areas (such as in condominium complexes), landlocked parcels and small parcels vacated by the City as these parcels have little or no value and therefore do not benefit from the improvements. Also exempt from assessment are public detention/drainage basins, water and sewer pump stations, and electric utility transfer stations.

8. ZONE 5 – ANTHOLOGY AT ANATOLIA BENEFIT FACTORS

Street Benefit Factor (SBF)

- **Local Streets.** All parcels are considered to have a local street benefit. Parcels along arterial roadways are considered to receive local street benefits the same as on local streets, as the costs of the arterial section maintenance have been reduced by the general benefit contribution. All parcels in this category will be assigned a benefit factor (SBF) of 1.00.

Street Benefit Assessment Formula:

$$\text{EDU} \times \text{SBF} = \text{Street Benefit Units (SBU)}$$

Lighting Benefit Factor (LBF)

- **Local Lighting.** A parcel is considered to have a local lighting benefit if there is lighting at standard intervals along the street adjacent to it. Parcels along arterial roadways with standard lighting are considered to receive local lighting benefits the same as on local



streets, as the costs of the higher wattages of lights have been reduced by the general benefit contribution. All parcels in this category will be assigned a benefit factor (LBF) of 1.00.

Lighting Benefit Assessment Formula:

$$\text{EDU} \times \text{LBF} = \text{Lighting Benefit Units (LBU)}$$

The following table provides a summary of the land uses, EDUs and Benefit Units for the various parcels within the Zone.

Street Benefit Summary				Light Benefit Summary			
Landuse	Parcels	EDU	SBU	Landuse	Parcels	EDU	LBU
EXE	3	0	0	EXE	3	0	0
SFR	118	118	118	SFR	118	118	118
Totals	121	118	118	Totals	121	118	118

9. ZONE 5 – ANTHOLOGY AT ANATOLIA ASSESSMENT RATE CALCULATION

The Fiscal Year 2017-18 actual and maximum assessment rates* are calculated as follows:

	2017/18 Estimated Cost	Benefit Units	2017/18 Applied Assessment Rate	2017/18 Maximum Assessment Rate*
Street Assessment	\$36,187 /	118.000 SBU	= \$ 306.67 per SBU	\$535.00
Lighting Assessment	2,250 /	118.000 LBU	= \$ 19.07 per LBU	\$44.39

* The maximum annual maintenance assessment rates will be increased each year by the annual change in the McGraw-Hill Engineering News Record Construction Cost Index, as determined by the City Council. The actual assessments levied in any fiscal year will be as approved by the City Council and may not exceed the maximum assessment rate without receiving property owner approval for the increase. See Part D of this Report for details regarding the increase to the Fiscal Year 2017-18 maximum assessment rates.

The table below provides sample calculations for parcels within the Zone. Each individual parcel's assessment is the sum of the assessments based on the benefits received for street and lighting maintenance.

**Fiscal Year 2017-18 Assessment - Sample Calculations
ZONE 5 – ANTHOLOGY AT ANATOLIA**

Land Use	Acres	Benefit Factor	Benefit Units	Street Asmt	Lighting Asmt	Total Asmt
SFR		1.00 /Parcel	1.000	\$306.67	\$19.07	\$325.74
COM	1.5	9.00 /Acre	13.500	\$4,140.01	\$257.38	\$4,397.39
VAC/PARK	1.5	2.250 /Acre	3.375	\$1,035.00	\$64.35	\$1,099.35



PART D COST OF LIVING ADJUSTMENTS

The property owner balloting that established the District's maximum assessment rates included an annual inflator formula. The purpose of establishing the inflator formula was to provide for a reasonable inflationary adjustment to the annual maximum charges without requiring periodic noticing and balloting procedures that would add additional costs to the District. The law implementing Constitution Article XIID clarifies that an increase in a maximum rate, implemented through a voter-approved inflator formula, is not considered an increase that is subject to additional property owner consideration.

Each year, the District's maximum assessment rates may be increased by the annual percentage change in the McGraw-Hill Engineering News Record Construction Cost Index (ENR CCI) as determined by the City Council. The District's estimated maintenance costs shall also be increased annually by the same percentage increase to the maximum assessment rates.

The annual increase is calculated using the percentage difference in the ENR CCI between December and December of the previous year. The base year maximum rates and estimated costs were set at the formation of the District, these maximum rates and estimated costs shall continue to be adjusted annually. The percentage increase in the ENR CCI from December 2015 to December 2016 was 2.0%.

The ENR CCI factors and percentage increases to the District's maximum assessment rates are shown below.

Fiscal Year	CCI	Increase
2006/07	7647	N/A
2007/08	7888	3.15%
2008/09	8089	2.55%
2009/10	8551	5.71%
2010/11	8641	1.053%
2011/12	8952	3.60%
2012/13	9172	2.46%
2013/14	9412	2.62%
2014/15	9668	2.72%
2015/16	9936	2.77%
2016/17	10135	2.00%
2017/18	10530	3.90%

*

* ENR Magazine issued a revision to the December 2015 Cost index (changing from 10135 to 10152). The change is captured in the FY 2017/18.



		FY17-18 Maximum Rate	FY16-17 Maximum Rate	Maximum Rate Variance
<u>Zone 1</u>				
Street Assessment:	per SBU	\$288.75	\$277.91	\$10.83
Lighting Area 1 Assessment	per LBU	\$58.63	\$56.43	\$2.20
Lighting Area 2 Assessment	per LBU	\$18.53	\$17.84	\$0.70
<u>Zone 4</u>				
Street Assessment:	per SBU	\$69.25	\$66.65	\$2.60
Lighting Assessment:	per LBU	\$5.37	\$5.17	\$0.20
<u>Zone 5</u>				
Street Assessment:	per SBU	\$535.00	\$514.93	\$20.07
Lighting Assessment:	per LBU	\$44.39	\$42.73	\$1.66


PART E BOUNDARY MAP

The boundary maps, as shown on the following pages, provide the exterior boundaries of the each Zone within the District, and are incorporated herein by reference.


The lines and dimensions of each lot or parcel within the District are those lines and dimensions shown on the maps of the Assessor of the County of Sacramento for the fiscal year to which this report applies. The Assessor's maps and records are incorporated by reference herein and made part of this report.



BOUNDARY MAP - ZONE 1 CAPITAL VILLAGE

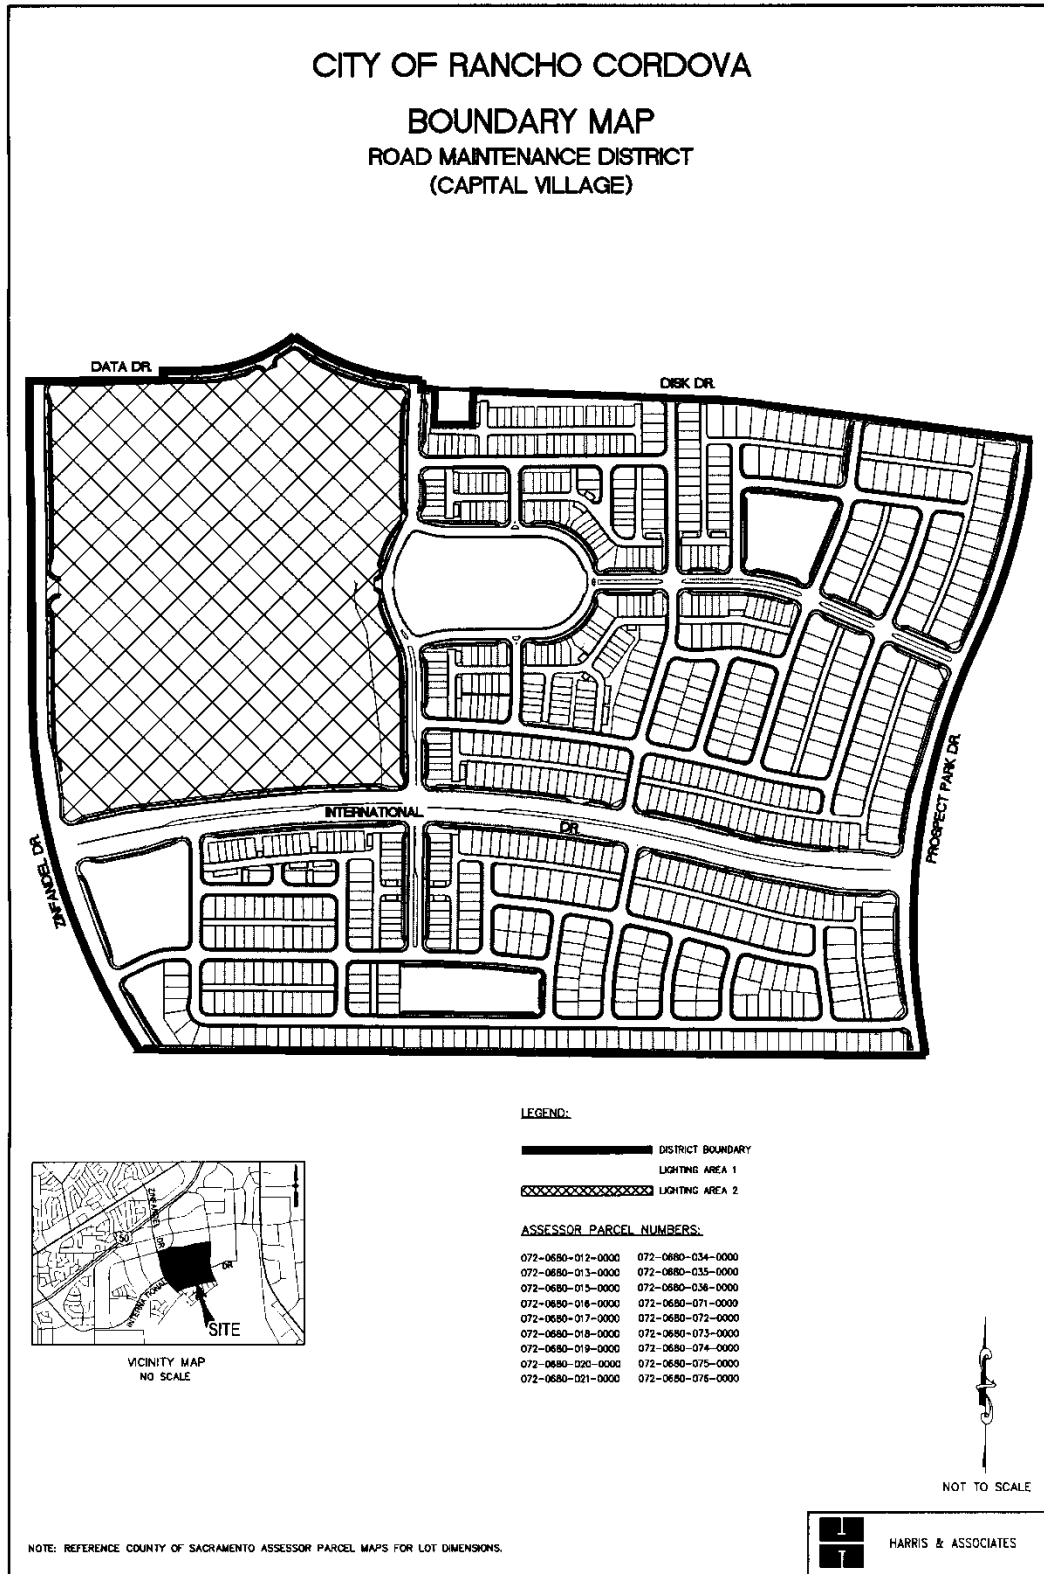




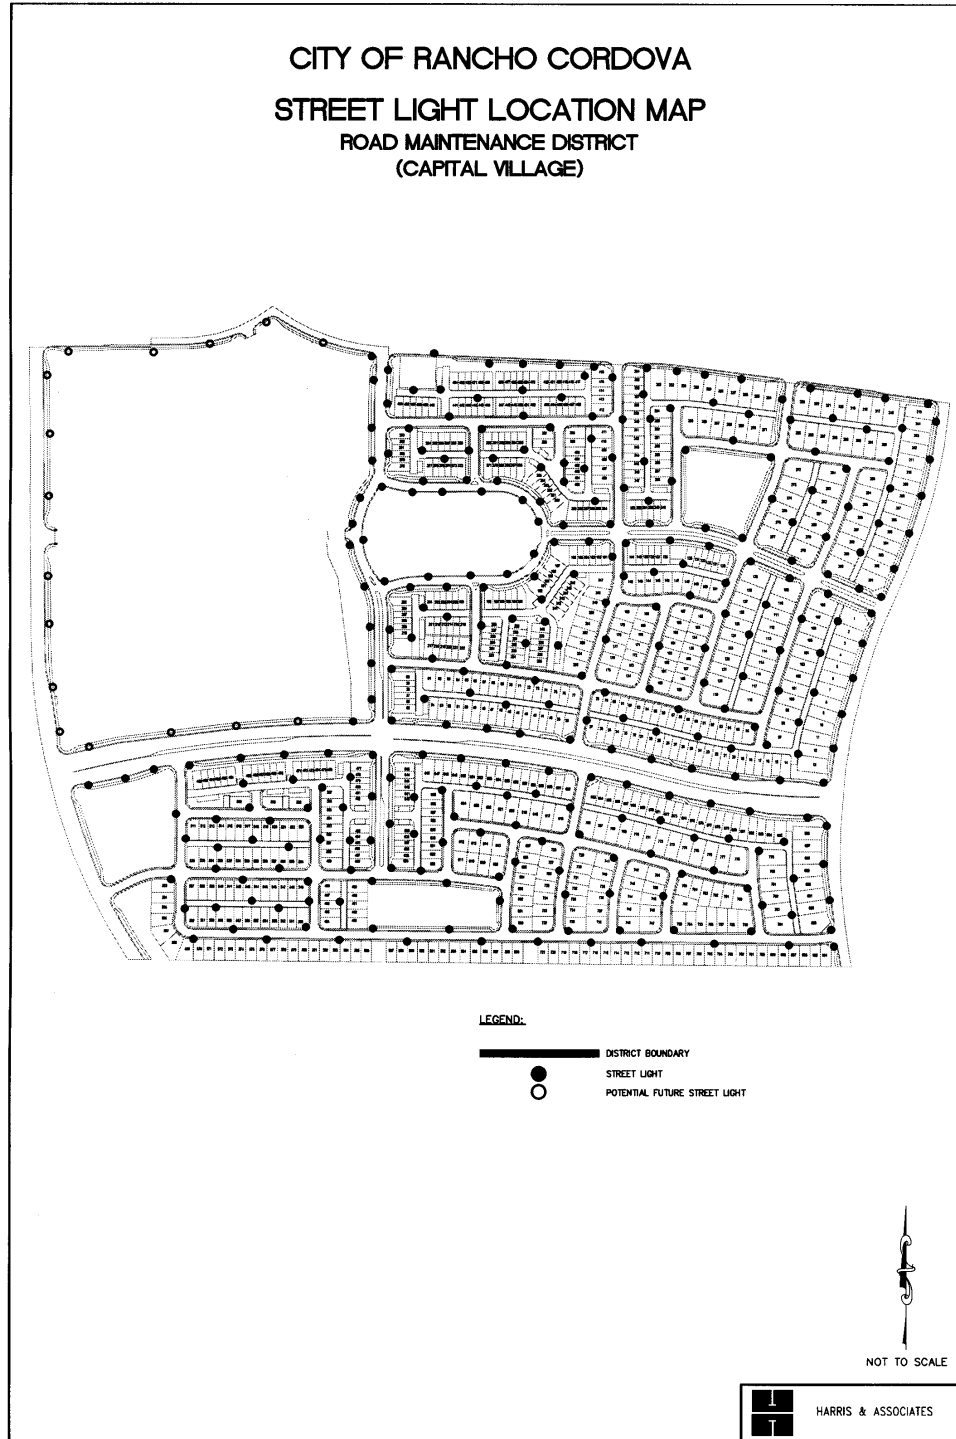




BOUNDARY MAP – ZONE 4 – SUNDANCE

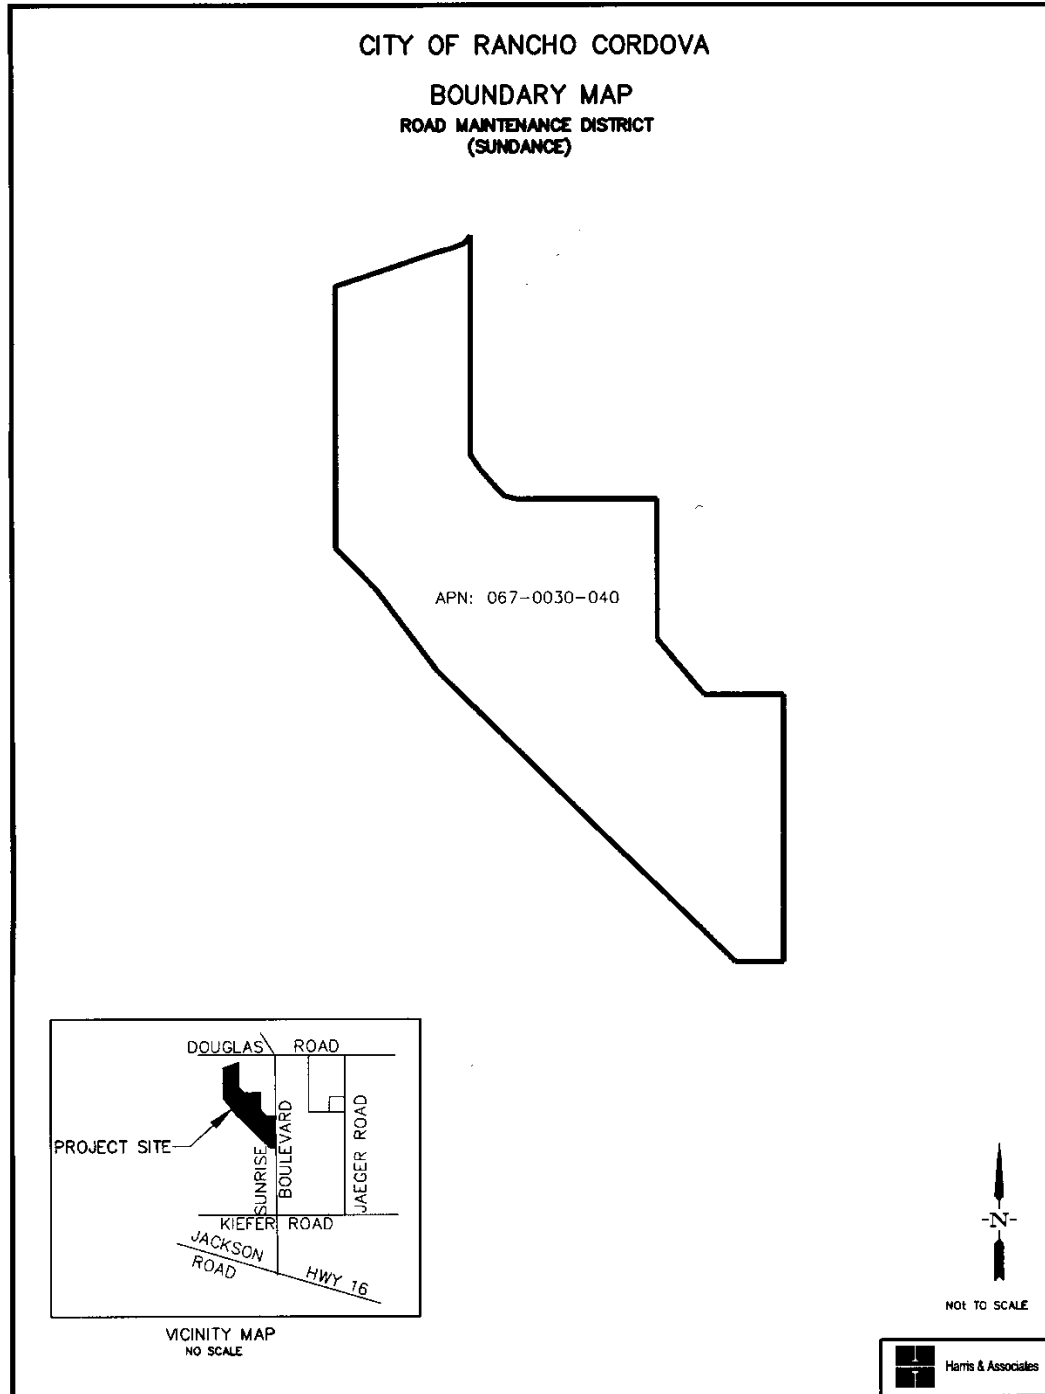

BOUNDARY MAP – ZONE 5 – ANTHOLOGY AT ANATOLIA

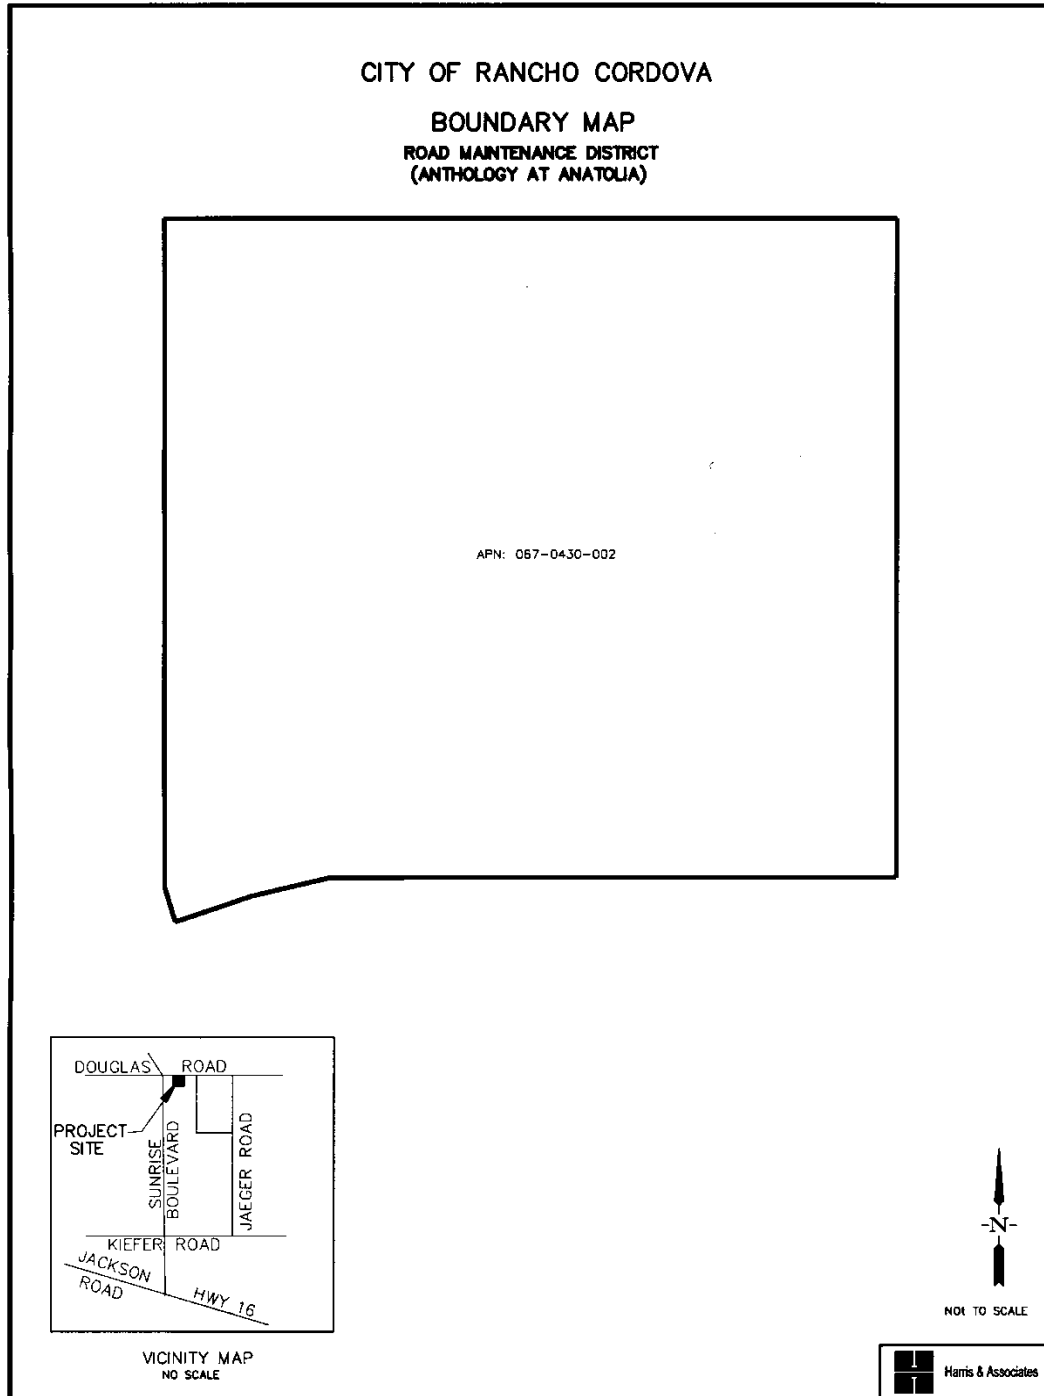

PART F ASSESSMENT ROLL

Parcel identification for each lot or parcel within the District shall be the parcel as shown on the Sacramento County secured property tax roll for the year in which this Report is prepared and reflective of the Assessor's parcel maps.

The total proposed assessment for Fiscal year 2017-18 and the amount of the total proposed assessment apportioned to each lot or parcel within the District, as shown on the latest assessment roll at the Sacramento County Assessor's Office, are contained in the Assessment Roll on file in the Office of the City Clerk of the City of Rancho Cordova, which is incorporated herein by reference.

At the conclusion of the public hearing for the District and the proposed assessments, approval of the Report (as submitted or as modified) confirms the method of apportionment and the assessments to be levied against each eligible parcel and thereby constitutes the approval levy and collection of assessments for Fiscal Year 2017-18. The listing of parcels and the amount of assessments to be levied shall be submitted to the County Auditor/Controller and included on the Fiscal Year 2017-18 County tax roll for each parcel.

If any parcel submitted for collection is identified by the County Auditor/Controller to be an invalid parcel number for the current fiscal year, a corrected parcel number and/or new parcel numbers will be identified and resubmitted to the Auditor/Controller. The assessment amount to be levied and collected for the resubmitted parcel or parcels shall be based on the method of apportionment and assessment rate approved in this Report. Therefore, if a single parcel has changed to multiple parcels, the charge amount applied to each of the new parcels shall be recalculated and applied according to the approved method of apportionment and assessment rate rather than a proportionate share of the original assessment.



EXHIBIT B

PRELIMINARY ASSESSMENT ROLL

for

**Road Maintenance Assessment District
Fiscal Year 2017-18**

for the

City of Rancho Cordova

Sacramento County, California

May 9, 2017



**CITY OF RANCHO CORDOVA
ROAD MAINTENANCE ASSESSMENT DISTRICT
FY 2017-18**

05/09/17
Page 1

FINAL ASSESSMENT ROLL

APN	ZONE	AREA	LANDUSE	EDU	SBU	LBU	TOTAL MAX ASMT	ACTUAL		
								STREET ASMT	LIGHT ASMT	TOTAL ASMT
067-0030-040-0000	4		VAC	34.574	34.574	34.574	\$2,579.91	\$1,034.45	\$175.64	\$1,210.08
067-0920-001-0000	5		SFR	1.000	1.000	1.000	\$579.39	\$306.67	\$19.07	\$325.74
067-0920-002-0000	5		SFR	1.000	1.000	1.000	\$579.39	\$306.67	\$19.07	\$325.74
067-0920-003-0000	5		SFR	1.000	1.000	1.000	\$579.39	\$306.67	\$19.07	\$325.74
067-0920-004-0000	5		SFR	1.000	1.000	1.000	\$579.39	\$306.67	\$19.07	\$325.74
067-0920-005-0000	5		SFR	1.000	1.000	1.000	\$579.39	\$306.67	\$19.07	\$325.74
067-0920-006-0000	5		SFR	1.000	1.000	1.000	\$579.39	\$306.67	\$19.07	\$325.74
067-0920-007-0000	5		SFR	1.000	1.000	1.000	\$579.39	\$306.67	\$19.07	\$325.74
067-0920-008-0000	5		SFR	1.000	1.000	1.000	\$579.39	\$306.67	\$19.07	\$325.74
067-0920-009-0000	5		SFR	1.000	1.000	1.000	\$579.39	\$306.67	\$19.07	\$325.74
067-0920-010-0000	5		SFR	1.000	1.000	1.000	\$579.39	\$306.67	\$19.07	\$325.74
067-0920-011-0000	5		SFR	1.000	1.000	1.000	\$579.39	\$306.67	\$19.07	\$325.74
067-0920-012-0000	5		SFR	1.000	1.000	1.000	\$579.39	\$306.67	\$19.07	\$325.74
067-0920-013-0000	5		SFR	1.000	1.000	1.000	\$579.39	\$306.67	\$19.07	\$325.74
067-0920-014-0000	5		SFR	1.000	1.000	1.000	\$579.39	\$306.67	\$19.07	\$325.74
067-0920-015-0000	5		SFR	1.000	1.000	1.000	\$579.39	\$306.67	\$19.07	\$325.74
067-0920-016-0000	5		SFR	1.000	1.000	1.000	\$579.39	\$306.67	\$19.07	\$325.74
067-0920-017-0000	5		SFR	1.000	1.000	1.000	\$579.39	\$306.67	\$19.07	\$325.74
067-0920-018-0000	5		SFR	1.000	1.000	1.000	\$579.39	\$306.67	\$19.07	\$325.74
067-0920-019-0000	5		SFR	1.000	1.000	1.000	\$579.39	\$306.67	\$19.07	\$325.74
067-0920-020-0000	5		SFR	1.000	1.000	1.000	\$579.39	\$306.67	\$19.07	\$325.74
067-0920-021-0000	5		SFR	1.000	1.000	1.000	\$579.39	\$306.67	\$19.07	\$325.74
067-0920-022-0000	5		SFR	1.000	1.000	1.000	\$579.39	\$306.67	\$19.07	\$325.74
067-0920-023-0000	5		SFR	1.000	1.000	1.000	\$579.39	\$306.67	\$19.07	\$325.74
067-0920-024-0000	5		SFR	1.000	1.000	1.000	\$579.39	\$306.67	\$19.07	\$325.74
067-0920-025-0000	5		SFR	1.000	1.000	1.000	\$579.39	\$306.67	\$19.07	\$325.74
067-0920-026-0000	5		SFR	1.000	1.000	1.000	\$579.39	\$306.67	\$19.07	\$325.74
067-0920-027-0000	5		SFR	1.000	1.000	1.000	\$579.39	\$306.67	\$19.07	\$325.74
067-0920-028-0000	5		SFR	1.000	1.000	1.000	\$579.39	\$306.67	\$19.07	\$325.74
067-0920-029-0000	5		SFR	1.000	1.000	1.000	\$579.39	\$306.67	\$19.07	\$325.74
067-0920-030-0000	5		SFR	1.000	1.000	1.000	\$579.39	\$306.67	\$19.07	\$325.74
067-0920-031-0000	5		SFR	1.000	1.000	1.000	\$579.39	\$306.67	\$19.07	\$325.74
067-0920-032-0000	5		SFR	1.000	1.000	1.000	\$579.39	\$306.67	\$19.07	\$325.74
067-0920-033-0000	5		SFR	1.000	1.000	1.000	\$579.39	\$306.67	\$19.07	\$325.74

CITY OF RANCHO CORDOVA
ROAD MAINTENANCE ASSESSMENT DISTRICT
FY 2017-18

05/09/17
Page 2

FINAL ASSESSMENT ROLL

APN	ZONE	AREA	LANDUSE	EDU	SBU	LBU	TOTAL MAX ASMT	ACTUAL		
								STREET ASMT	LIGHT ASMT	TOTAL ASMT
067-0920-034-0000	5		SFR	1.000	1.000	1.000	\$579.39	\$306.67	\$19.07	\$325.74
067-0920-035-0000	5		SFR	1.000	1.000	1.000	\$579.39	\$306.67	\$19.07	\$325.74
067-0920-036-0000	5		SFR	1.000	1.000	1.000	\$579.39	\$306.67	\$19.07	\$325.74
067-0920-037-0000	5		SFR	1.000	1.000	1.000	\$579.39	\$306.67	\$19.07	\$325.74
067-0920-038-0000	5		SFR	1.000	1.000	1.000	\$579.39	\$306.67	\$19.07	\$325.74
067-0920-039-0000	5		SFR	1.000	1.000	1.000	\$579.39	\$306.67	\$19.07	\$325.74
067-0920-040-0000	5		SFR	1.000	1.000	1.000	\$579.39	\$306.67	\$19.07	\$325.74
067-0920-041-0000	5		SFR	1.000	1.000	1.000	\$579.39	\$306.67	\$19.07	\$325.74
067-0920-042-0000	5		SFR	1.000	1.000	1.000	\$579.39	\$306.67	\$19.07	\$325.74
067-0920-043-0000	5		SFR	1.000	1.000	1.000	\$579.39	\$306.67	\$19.07	\$325.74
067-0920-044-0000	5		SFR	1.000	1.000	1.000	\$579.39	\$306.67	\$19.07	\$325.74
067-0920-045-0000	5		SFR	1.000	1.000	1.000	\$579.39	\$306.67	\$19.07	\$325.74
067-0920-046-0000	5		SFR	1.000	1.000	1.000	\$579.39	\$306.67	\$19.07	\$325.74
067-0920-047-0000	5		SFR	1.000	1.000	1.000	\$579.39	\$306.67	\$19.07	\$325.74
067-0920-048-0000	5		SFR	1.000	1.000	1.000	\$579.39	\$306.67	\$19.07	\$325.74
067-0920-049-0000	5		SFR	1.000	1.000	1.000	\$579.39	\$306.67	\$19.07	\$325.74
067-0920-050-0000	5		SFR	1.000	1.000	1.000	\$579.39	\$306.67	\$19.07	\$325.74
067-0920-051-0000	5		SFR	1.000	1.000	1.000	\$579.39	\$306.67	\$19.07	\$325.74
067-0920-052-0000	5		SFR	1.000	1.000	1.000	\$579.39	\$306.67	\$19.07	\$325.74
067-0920-053-0000	5		SFR	1.000	1.000	1.000	\$579.39	\$306.67	\$19.07	\$325.74
067-0920-054-0000	5		SFR	1.000	1.000	1.000	\$579.39	\$306.67	\$19.07	\$325.74
067-0920-055-0000	5		SFR	1.000	1.000	1.000	\$579.39	\$306.67	\$19.07	\$325.74
067-0920-056-0000	5		SFR	1.000	1.000	1.000	\$579.39	\$306.67	\$19.07	\$325.74
067-0920-057-0000	5		SFR	1.000	1.000	1.000	\$579.39	\$306.67	\$19.07	\$325.74
067-0920-058-0000	5		SFR	1.000	1.000	1.000	\$579.39	\$306.67	\$19.07	\$325.74
067-0920-059-0000	5		SFR	1.000	1.000	1.000	\$579.39	\$306.67	\$19.07	\$325.74
067-0920-060-0000	5		SFR	1.000	1.000	1.000	\$579.39	\$306.67	\$19.07	\$325.74
067-0920-061-0000	5		SFR	1.000	1.000	1.000	\$579.39	\$306.67	\$19.07	\$325.74
067-0920-062-0000	5		SFR	1.000	1.000	1.000	\$579.39	\$306.67	\$19.07	\$325.74
067-0920-063-0000	5		SFR	1.000	1.000	1.000	\$579.39	\$306.67	\$19.07	\$325.74
067-0920-064-0000	5		SFR	1.000	1.000	1.000	\$579.39	\$306.67	\$19.07	\$325.74
067-0920-065-0000	5		SFR	1.000	1.000	1.000	\$579.39	\$306.67	\$19.07	\$325.74
067-0920-066-0000	5		SFR	1.000	1.000	1.000	\$579.39	\$306.67	\$19.07	\$325.74
067-0920-067-0000	5		SFR	1.000	1.000	1.000	\$579.39	\$306.67	\$19.07	\$325.74

FINAL ASSESSMENT ROLL

APN	ZONE	AREA	LANDUSE	EDU	SBU	LBU	TOTAL MAX ASMT	ACTUAL		
								STREET ASMT	LIGHT ASMT	TOTAL ASMT
067-0920-068-0000	5		SFR	1.000	1.000	1.000	\$579.39	\$306.67	\$19.07	\$325.74
067-0920-069-0000	5		SFR	1.000	1.000	1.000	\$579.39	\$306.67	\$19.07	\$325.74
067-0920-070-0000	5		SFR	1.000	1.000	1.000	\$579.39	\$306.67	\$19.07	\$325.74
067-0920-071-0000	5		SFR	1.000	1.000	1.000	\$579.39	\$306.67	\$19.07	\$325.74
067-0920-072-0000	5		SFR	1.000	1.000	1.000	\$579.39	\$306.67	\$19.07	\$325.74
067-0920-073-0000	5		SFR	1.000	1.000	1.000	\$579.39	\$306.67	\$19.07	\$325.74
067-0920-074-0000	5		SFR	1.000	1.000	1.000	\$579.39	\$306.67	\$19.07	\$325.74
067-0920-075-0000	5		SFR	1.000	1.000	1.000	\$579.39	\$306.67	\$19.07	\$325.74
067-0920-076-0000	5		SFR	1.000	1.000	1.000	\$579.39	\$306.67	\$19.07	\$325.74
067-0920-077-0000	5		SFR	1.000	1.000	1.000	\$579.39	\$306.67	\$19.07	\$325.74
067-0920-078-0000	5		SFR	1.000	1.000	1.000	\$579.39	\$306.67	\$19.07	\$325.74
067-0920-079-0000	5		SFR	1.000	1.000	1.000	\$579.39	\$306.67	\$19.07	\$325.74
067-0920-080-0000	5		SFR	1.000	1.000	1.000	\$579.39	\$306.67	\$19.07	\$325.74
067-0920-081-0000	5		SFR	1.000	1.000	1.000	\$579.39	\$306.67	\$19.07	\$325.74
067-0920-082-0000	5		SFR	1.000	1.000	1.000	\$579.39	\$306.67	\$19.07	\$325.74
067-0920-083-0000	5		SFR	1.000	1.000	1.000	\$579.39	\$306.67	\$19.07	\$325.74
067-0920-084-0000	5		SFR	1.000	1.000	1.000	\$579.39	\$306.67	\$19.07	\$325.74
067-0920-085-0000	5		SFR	1.000	1.000	1.000	\$579.39	\$306.67	\$19.07	\$325.74
067-0920-086-0000	5		SFR	1.000	1.000	1.000	\$579.39	\$306.67	\$19.07	\$325.74
067-0920-087-0000	5		SFR	1.000	1.000	1.000	\$579.39	\$306.67	\$19.07	\$325.74
067-0920-088-0000	5		SFR	1.000	1.000	1.000	\$579.39	\$306.67	\$19.07	\$325.74
067-0920-089-0000	5		SFR	1.000	1.000	1.000	\$579.39	\$306.67	\$19.07	\$325.74
067-0920-090-0000	5		SFR	1.000	1.000	1.000	\$579.39	\$306.67	\$19.07	\$325.74
067-0920-091-0000	5		SFR	1.000	1.000	1.000	\$579.39	\$306.67	\$19.07	\$325.74
067-0920-092-0000	5		SFR	1.000	1.000	1.000	\$579.39	\$306.67	\$19.07	\$325.74
067-0920-093-0000	5		SFR	1.000	1.000	1.000	\$579.39	\$306.67	\$19.07	\$325.74
067-0920-094-0000	5		SFR	1.000	1.000	1.000	\$579.39	\$306.67	\$19.07	\$325.74
067-0920-095-0000	5		SFR	1.000	1.000	1.000	\$579.39	\$306.67	\$19.07	\$325.74
067-0920-096-0000	5		SFR	1.000	1.000	1.000	\$579.39	\$306.67	\$19.07	\$325.74
067-0920-097-0000	5		SFR	1.000	1.000	1.000	\$579.39	\$306.67	\$19.07	\$325.74
067-0920-098-0000	5		SFR	1.000	1.000	1.000	\$579.39	\$306.67	\$19.07	\$325.74
067-0920-099-0000	5		SFR	1.000	1.000	1.000	\$579.39	\$306.67	\$19.07	\$325.74
067-0920-100-0000	5		SFR	1.000	1.000	1.000	\$579.39	\$306.67	\$19.07	\$325.74
067-0920-101-0000	5		SFR	1.000	1.000	1.000	\$579.39	\$306.67	\$19.07	\$325.74

**CITY OF RANCHO CORDOVA
ROAD MAINTENANCE ASSESSMENT DISTRICT
FY 2017-18**

05/09/17

Page 4

FINAL ASSESSMENT ROLL

APN	ZONE	AREA	LANDUSE	EDU	SBU	LBU	TOTAL MAX ASMT	ACTUAL		
								STREET ASMT	LIGHT ASMT	TOTAL ASMT
067-0920-102-0000	5		SFR	1.000	1.000	1.000	\$579.39	\$306.67	\$19.07	\$325.74
067-0920-103-0000	5		SFR	1.000	1.000	1.000	\$579.39	\$306.67	\$19.07	\$325.74
067-0920-104-0000	5		SFR	1.000	1.000	1.000	\$579.39	\$306.67	\$19.07	\$325.74
067-0920-105-0000	5		SFR	1.000	1.000	1.000	\$579.39	\$306.67	\$19.07	\$325.74
067-0920-106-0000	5		SFR	1.000	1.000	1.000	\$579.39	\$306.67	\$19.07	\$325.74
067-0920-107-0000	5		SFR	1.000	1.000	1.000	\$579.39	\$306.67	\$19.07	\$325.74
067-0920-108-0000	5		SFR	1.000	1.000	1.000	\$579.39	\$306.67	\$19.07	\$325.74
067-0920-109-0000	5		SFR	1.000	1.000	1.000	\$579.39	\$306.67	\$19.07	\$325.74
067-0920-110-0000	5		SFR	1.000	1.000	1.000	\$579.39	\$306.67	\$19.07	\$325.74
067-0920-111-0000	5		SFR	1.000	1.000	1.000	\$579.39	\$306.67	\$19.07	\$325.74
067-0920-112-0000	5		SFR	1.000	1.000	1.000	\$579.39	\$306.67	\$19.07	\$325.74
067-0920-113-0000	5		SFR	1.000	1.000	1.000	\$579.39	\$306.67	\$19.07	\$325.74
067-0920-114-0000	5		SFR	1.000	1.000	1.000	\$579.39	\$306.67	\$19.07	\$325.74
067-0920-115-0000	5		SFR	1.000	1.000	1.000	\$579.39	\$306.67	\$19.07	\$325.74
067-0920-116-0000	5		SFR	1.000	1.000	1.000	\$579.39	\$306.67	\$19.07	\$325.74
067-0920-117-0000	5		SFR	1.000	1.000	1.000	\$579.39	\$306.67	\$19.07	\$325.74
067-0920-118-0000	5		SFR	1.000	1.000	1.000	\$579.39	\$306.67	\$19.07	\$325.74
067-0920-119-0000	5		EXE				\$0.00		\$0.00	\$0.00
067-0920-120-0000	5		EXE				\$0.00		\$0.00	\$0.00
067-0920-121-0000	5		EXE				\$0.00		\$0.00	\$0.00
072-0680-072-0000	1	2	COM	91.344	91.344	91.344	28,068.18	15,168.58	\$644.89	15,813.46
072-0680-075-0000	1	1	COM	35.376	35.376	35.376	12,288.91	\$5,874.54	\$951.61	\$6,826.14
072-2970-001-0000	1	1	SFR-M	1.250	1.681	1.984	\$601.71	\$279.15	\$53.37	\$332.52
072-2970-002-0000	1	1	SFR-M	1.250	1.681	1.984	\$601.71	\$279.15	\$53.37	\$332.52
072-2970-003-0000	1	1	SFR-M	1.250	1.681	1.984	\$601.71	\$279.15	\$53.37	\$332.52
072-2970-004-0000	1	1	SFR-M	1.250	1.681	1.984	\$601.71	\$279.15	\$53.37	\$332.52
072-2970-005-0000	1	1	SFR-M	1.250	1.681	1.984	\$601.71	\$279.15	\$53.37	\$332.52
072-2970-006-0000	1	1	SFR-M	1.250	1.681	1.984	\$601.71	\$279.15	\$53.37	\$332.52
072-2970-007-0000	1	1	SFR-M	1.250	1.681	1.984	\$601.71	\$279.15	\$53.37	\$332.52
072-2970-008-0000	1	1	SFR-M	1.250	1.681	1.984	\$601.71	\$279.15	\$53.37	\$332.52
072-2970-009-0000	1	1	SFR-M	1.250	1.681	1.984	\$601.71	\$279.15	\$53.37	\$332.52
072-2970-010-0000	1	1	SFR-M	1.250	1.681	1.984	\$601.71	\$279.15	\$53.37	\$332.52
072-2970-011-0000	1	1	SFR-M	1.250	1.681	1.984	\$601.71	\$279.15	\$53.37	\$332.52
072-2970-012-0000	1	1	SFR-M	1.250	1.681	1.984	\$601.71	\$279.15	\$53.37	\$332.52

**CITY OF RANCHO CORDOVA
ROAD MAINTENANCE ASSESSMENT DISTRICT
FY 2017-18**

05/09/17
Page 5

FINAL ASSESSMENT ROLL

APN	ZONE	AREA	LANDUSE	EDU	SBU	LBU	TOTAL MAX ASMT	ACTUAL		
								STREET ASMT	LIGHT ASMT	TOTAL ASMT
072-2970-013-0000	1	1	SFR-M	1.250	1.681	1.984	\$601.71	\$279.15	\$53.37	\$332.52
072-2970-014-0000	1	1	SFR-M	1.250	1.681	1.984	\$601.71	\$279.15	\$53.37	\$332.52
072-2970-015-0000	1	1	SFR-M	1.250	1.681	1.984	\$601.71	\$279.15	\$53.37	\$332.52
072-2970-016-0000	1	1	SFR-M	1.250	1.681	1.984	\$601.71	\$279.15	\$53.37	\$332.52
072-2970-017-0000	1	1	SFR-M	1.250	1.681	1.984	\$601.71	\$279.15	\$53.37	\$332.52
072-2970-024-0000	1	1	SFR-M	1.250	1.681	1.984	\$601.71	\$279.15	\$53.37	\$332.52
072-2970-025-0000	1	1	SFR-M	1.250	1.681	1.984	\$601.71	\$279.15	\$53.37	\$332.52
072-2970-026-0000	1	1	SFR-M	1.250	1.681	1.984	\$601.71	\$279.15	\$53.37	\$332.52
072-2970-027-0000	1	1	SFR-M	1.250	1.681	1.984	\$601.71	\$279.15	\$53.37	\$332.52
072-2970-028-0000	1	1	SFR-M	1.250	1.681	1.984	\$601.71	\$279.15	\$53.37	\$332.52
072-2970-029-0000	1	1	SFR-M	1.250	1.681	1.984	\$601.71	\$279.15	\$53.37	\$332.52
072-2970-030-0000	1	1	SFR-M	1.250	1.681	1.984	\$601.71	\$279.15	\$53.37	\$332.52
072-2970-031-0000	1	1	SFR-M	1.250	1.681	1.984	\$601.71	\$279.15	\$53.37	\$332.52
072-2970-032-0000	1	1	SFR-M	1.250	1.681	1.984	\$601.71	\$279.15	\$53.37	\$332.52
072-2970-033-0000	1	1	SFR-M	1.250	1.681	1.984	\$601.71	\$279.15	\$53.37	\$332.52
072-2970-034-0000	1	1	SFR-M	1.250	1.681	1.984	\$601.71	\$279.15	\$53.37	\$332.52
072-2970-035-0000	1	1	SFR-M	1.250	1.681	1.984	\$601.71	\$279.15	\$53.37	\$332.52
072-2970-036-0000	1	1	SFR-M	1.250	1.681	1.984	\$601.71	\$279.15	\$53.37	\$332.52
072-2970-037-0000	1	1	SFR-M	1.250	1.681	1.984	\$601.71	\$279.15	\$53.37	\$332.52
072-2970-038-0000	1	1	SFR-M	1.250	1.681	1.984	\$601.71	\$279.15	\$53.37	\$332.52
072-2970-039-0000	1	1	SFR-M	1.250	1.681	1.984	\$601.71	\$279.15	\$53.37	\$332.52
072-2970-040-0000	1	1	SFR-M	1.250	1.681	1.984	\$601.71	\$279.15	\$53.37	\$332.52
072-2970-053-0000	1	1	SFR-M	1.250	1.681	1.984	\$601.71	\$279.15	\$53.37	\$332.52
072-2970-054-0000	1	1	SFR-M	1.250	1.681	1.984	\$601.71	\$279.15	\$53.37	\$332.52
072-2970-055-0000	1	1	SFR-M	1.250	1.681	1.984	\$601.71	\$279.15	\$53.37	\$332.52
072-2970-056-0000	1	1	SFR-M	1.250	1.681	1.984	\$601.71	\$279.15	\$53.37	\$332.52
072-2970-057-0000	1	1	SFR-M	1.250	1.681	1.984	\$601.71	\$279.15	\$53.37	\$332.52
072-2970-058-0000	1	1	SFR-M	1.250	1.681	1.984	\$601.71	\$279.15	\$53.37	\$332.52
072-2970-059-0000	1	1	SFR-M	1.250	1.681	1.984	\$601.71	\$279.15	\$53.37	\$332.52
072-2970-060-0000	1	1	SFR-M	1.250	1.681	1.984	\$601.71	\$279.15	\$53.37	\$332.52
072-2970-061-0000	1	1	SFR-M	1.250	1.681	1.984	\$601.71	\$279.15	\$53.37	\$332.52
072-2970-062-0000	1	1	SFR-M	1.250	1.681	1.984	\$601.71	\$279.15	\$53.37	\$332.52
072-2970-063-0000	1	1	SFR-M	1.250	1.250	1.250	\$434.23	\$207.58	\$33.63	\$241.20
072-2970-064-0000	1	1	SFR-M	1.250	1.250	1.250	\$434.23	\$207.58	\$33.63	\$241.20

**CITY OF RANCHO CORDOVA
ROAD MAINTENANCE ASSESSMENT DISTRICT
FY 2017-18**

05/09/17
Page 6

FINAL ASSESSMENT ROLL

APN	ZONE	AREA	LANDUSE	EDU	SBU	LBU	TOTAL MAX ASMT	ACTUAL		
								STREET ASMT	LIGHT ASMT	TOTAL ASMT
072-2970-065-0000	1	1	SFR-M	1.250	1.250	1.250	\$434.23	\$207.58	\$33.63	\$241.20
072-2970-066-0000	1	1	SFR-M	1.250	1.250	1.250	\$434.23	\$207.58	\$33.63	\$241.20
072-2970-067-0000	1	1	SFR-M	1.250	1.250	1.250	\$434.23	\$207.58	\$33.63	\$241.20
072-2970-068-0000	1	1	SFR-M	1.250	1.250	1.250	\$434.23	\$207.58	\$33.63	\$241.20
072-2970-069-0000	1	1	SFR-M	1.250	1.250	1.250	\$434.23	\$207.58	\$33.63	\$241.20
072-2970-070-0000	1	1	SFR-M	1.250	1.250	1.250	\$434.23	\$207.58	\$33.63	\$241.20
072-2970-071-0000	1	1	SFR-M	1.250	1.250	1.250	\$434.23	\$207.58	\$33.63	\$241.20
072-2970-072-0000	1	1	SFR-M	1.250	1.250	1.250	\$434.23	\$207.58	\$33.63	\$241.20
072-2970-073-0000	1	1	SFR-M	1.250	1.250	1.250	\$434.23	\$207.58	\$33.63	\$241.20
072-2970-074-0000	1	1	SFR-M	1.250	1.250	1.250	\$434.23	\$207.58	\$33.63	\$241.20
072-2970-075-0000	1	1	SFR-M	1.250	1.250	1.250	\$434.23	\$207.58	\$33.63	\$241.20
072-2970-076-0000	1	1	SFR-M	1.250	1.250	1.250	\$434.23	\$207.58	\$33.63	\$241.20
072-2970-077-0000	1	1	SFR-M	1.250	1.250	1.250	\$434.23	\$207.58	\$33.63	\$241.20
072-2970-078-0000	1	1	SFR-M	1.250	1.250	1.250	\$434.23	\$207.58	\$33.63	\$241.20
072-2970-079-0000	1	1	SFR-M	1.250	1.250	1.250	\$434.23	\$207.58	\$33.63	\$241.20
072-2970-080-0000	1	1	SFR-M	1.250	1.250	1.250	\$434.23	\$207.58	\$33.63	\$241.20
072-2970-081-0000	1	1	SFR-M	1.250	1.250	1.250	\$434.23	\$207.58	\$33.63	\$241.20
072-2970-082-0000	1	1	SFR-M	1.250	1.250	1.250	\$434.23	\$207.58	\$33.63	\$241.20
072-2970-083-0000	1	1	SFR-M	1.250	1.250	1.250	\$434.23	\$207.58	\$33.63	\$241.20
072-2970-084-0000	1	1	SFR-M	1.250	1.250	1.250	\$434.23	\$207.58	\$33.63	\$241.20
072-2970-085-0000	1	1	SFR-M	1.250	1.250	1.250	\$434.23	\$207.58	\$33.63	\$241.20
072-2970-086-0000	1	1	SFR-M	1.250	1.250	1.250	\$434.23	\$207.58	\$33.63	\$241.20
072-2970-087-0000	1	1	SFR-M	1.250	1.250	1.250	\$434.23	\$207.58	\$33.63	\$241.20
072-2970-088-0000	1	1	SFR-M	1.250	1.250	1.250	\$434.23	\$207.58	\$33.63	\$241.20
072-2970-089-0000	1	1	SFR-M	1.250	1.250	1.250	\$434.23	\$207.58	\$33.63	\$241.20
072-2970-090-0000	1	1	SFR-M	1.250	1.250	1.250	\$434.23	\$207.58	\$33.63	\$241.20
072-2970-091-0000	1	1	SFR-M	1.250	1.250	1.250	\$434.23	\$207.58	\$33.63	\$241.20
072-2970-092-0000	1	1	SFR-H	1.000	1.345	1.587	\$481.42	\$223.35	\$42.69	\$266.04
072-2970-093-0000	1	1	SFR-H	1.000	1.345	1.587	\$481.42	\$223.35	\$42.69	\$266.04
072-2970-094-0000	1	1	SFR-H	1.000	1.345	1.587	\$481.42	\$223.35	\$42.69	\$266.04
072-2970-095-0000	1	1	SFR-H	1.000	1.345	1.587	\$481.42	\$223.35	\$42.69	\$266.04
072-2970-096-0000	1	1	SFR-H	1.000	1.345	1.587	\$481.42	\$223.35	\$42.69	\$266.04
072-2970-097-0000	1	1	SFR-H	1.000	1.345	1.587	\$481.42	\$223.35	\$42.69	\$266.04
072-2970-098-0000	1	1	SFR-H	1.000	1.345	1.587	\$481.42	\$223.35	\$42.69	\$266.04

**CITY OF RANCHO CORDOVA
ROAD MAINTENANCE ASSESSMENT DISTRICT
FY 2017-18**

05/09/17

Page 7

FINAL ASSESSMENT ROLL

APN	ZONE	AREA	LANDUSE	EDU	SBU	LBU	TOTAL MAX ASMT	ACTUAL		
								STREET ASMT	LIGHT ASMT	TOTAL ASMT
072-2970-099-0000	1	1	SFR-H	1.000	1.345	1.587	\$481.42	\$223.35	\$42.69	\$266.04
072-2970-100-0000	1	1	SFR-H	1.000	1.345	1.587	\$481.42	\$223.35	\$42.69	\$266.04
072-2970-101-0000	1	1	SFR-H	1.000	1.345	1.587	\$481.42	\$223.35	\$42.69	\$266.04
072-2970-102-0000	1	1	SFR-H	1.000	1.345	1.587	\$481.42	\$223.35	\$42.69	\$266.04
072-2970-103-0000	1	1	SFR-H	1.000	1.345	1.587	\$481.42	\$223.35	\$42.69	\$266.04
072-2970-104-0000	1	1	SFR-H	1.000	1.345	1.587	\$481.42	\$223.35	\$42.69	\$266.04
072-2970-105-0000	1	1	SFR-H	1.000	1.345	1.587	\$481.42	\$223.35	\$42.69	\$266.04
072-2970-106-0000	1	1	SFR-H	1.000	1.345	1.587	\$481.42	\$223.35	\$42.69	\$266.04
072-2970-107-0000	1	1	SFR-H	1.000	1.345	1.587	\$481.42	\$223.35	\$42.69	\$266.04
072-2970-108-0000	1	1	SFR-H	1.000	1.345	1.587	\$481.42	\$223.35	\$42.69	\$266.04
072-2970-109-0000	1	1	SFR-H	1.000	1.345	1.587	\$481.42	\$223.35	\$42.69	\$266.04
072-2970-110-0000	1	1	SFR-H	1.000	1.345	1.587	\$481.42	\$223.35	\$42.69	\$266.04
072-2970-111-0000	1	1	SFR-H	1.000	1.345	1.587	\$481.42	\$223.35	\$42.69	\$266.04
072-2970-112-0000	1	1	SFR-H	1.000	1.345	1.587	\$481.42	\$223.35	\$42.69	\$266.04
072-2970-113-0000	1	1	SFR-H	1.000	1.345	1.587	\$481.42	\$223.35	\$42.69	\$266.04
072-2970-114-0000	1	1	SFR-H	1.000	1.345	1.587	\$481.42	\$223.35	\$42.69	\$266.04
072-2970-115-0000	1	1	SFR-H	1.000	1.345	1.587	\$481.42	\$223.35	\$42.69	\$266.04
072-2970-146-0000	1	1	SFR-H	1.000	1.345	1.587	\$481.42	\$223.35	\$42.69	\$266.04
072-2970-147-0000	1	1	SFR-H	1.000	1.345	1.587	\$481.42	\$223.35	\$42.69	\$266.04
072-2970-148-0000	1	1	SFR-H	1.000	1.345	1.587	\$481.42	\$223.35	\$42.69	\$266.04
072-2970-149-0000	1	1	SFR-H	1.000	1.345	1.587	\$481.42	\$223.35	\$42.69	\$266.04
072-2970-150-0000	1	1	SFR-H	1.000	1.345	1.587	\$481.42	\$223.35	\$42.69	\$266.04
072-2970-151-0000	1	1	SFR-H	1.000	1.345	1.587	\$481.42	\$223.35	\$42.69	\$266.04
072-2970-152-0000	1	1	SFR-H	1.000	1.345	1.587	\$481.42	\$223.35	\$42.69	\$266.04
072-2970-153-0000	1	1	SFR-H	1.000	1.345	1.587	\$481.42	\$223.35	\$42.69	\$266.04
072-2970-154-0000	1	1	SFR-H	1.000	1.345	1.587	\$481.42	\$223.35	\$42.69	\$266.04
072-2970-155-0000	1	1	SFR-H	1.000	1.345	1.587	\$481.42	\$223.35	\$42.69	\$266.04
072-2970-156-0000	1	1	SFR-H	1.000	1.345	1.587	\$481.42	\$223.35	\$42.69	\$266.04
072-2970-157-0000	1	1	SFR-H	1.000	1.345	1.587	\$481.42	\$223.35	\$42.69	\$266.04
072-2970-158-0000	1	1	SFR-M	1.250	1.250	1.250	\$434.23	\$207.58	\$33.63	\$241.20
072-2970-159-0000	1	1	SFR-M	1.250	1.250	1.250	\$434.23	\$207.58	\$33.63	\$241.20
072-2970-160-0000	1	1	SFR-M	1.250	1.250	1.250	\$434.23	\$207.58	\$33.63	\$241.20
072-2970-161-0000	1	1	SFR-M	1.250	1.250	1.250	\$434.23	\$207.58	\$33.63	\$241.20
072-2970-162-0000	1	1	SFR-M	1.250	1.250	1.250	\$434.23	\$207.58	\$33.63	\$241.20

FINAL ASSESSMENT ROLL

APN	ZONE	AREA	LANDUSE	EDU	SBU	LBU	TOTAL MAX ASMT	ACTUAL		
								STREET ASMT	LIGHT ASMT	TOTAL ASMT
072-2970-163-0000	1	1	SFR-M	1.250	1.250	1.250	\$434.23	\$207.58	\$33.63	\$241.20
072-2970-164-0000	1	1	SFR-M	1.250	1.250	1.250	\$434.23	\$207.58	\$33.63	\$241.20
072-2970-165-0000	1	1	SFR-M	1.250	1.250	1.250	\$434.23	\$207.58	\$33.63	\$241.20
072-2970-166-0000	1	1	SFR-M	1.250	1.250	1.250	\$434.23	\$207.58	\$33.63	\$241.20
072-2970-167-0000	1	1	EXE				\$0.00		\$0.00	\$0.00
072-2970-168-0000	1	1	EXE				\$0.00		\$0.00	\$0.00
072-2970-169-0000	1	1	EXE				\$0.00		\$0.00	\$0.00
072-2970-170-0000	1	1	EXE				\$0.00		\$0.00	\$0.00
072-2970-171-0000	1	1	EXE				\$0.00		\$0.00	\$0.00
072-2970-173-0000	1	1	EXE				\$0.00		\$0.00	\$0.00
072-2970-174-0000	1	1	EXE				\$0.00		\$0.00	\$0.00
072-2970-175-0000	1	1	EXE				\$0.00		\$0.00	\$0.00
072-2970-176-0000	1	1	EXE				\$0.00		\$0.00	\$0.00
072-2970-177-0000	1	1	EXE				\$0.00		\$0.00	\$0.00
072-2970-178-0000	1	1	EXE				\$0.00		\$0.00	\$0.00
072-2970-179-0000	1	1	EXE				\$0.00		\$0.00	\$0.00
072-2970-180-0000	1	1	EXE				\$0.00		\$0.00	\$0.00
072-2970-181-0000	1	1	EXE				\$0.00		\$0.00	\$0.00
072-2970-182-0000	1	1	EXE				\$0.00		\$0.00	\$0.00
072-2970-183-0000	1	1	EXE				\$0.00		\$0.00	\$0.00
072-2970-200-0000	1	1	EXE				\$0.00		\$0.00	\$0.00
072-2970-201-0000	1	1	SFR-H	1.000	1.345	1.587	\$481.42	\$223.35	\$42.69	\$266.04
072-2970-202-0000	1	1	SFR-H	1.000	1.345	1.587	\$481.42	\$223.35	\$42.69	\$266.04
072-2970-203-0000	1	1	SFR-H	1.000	1.345	1.587	\$481.42	\$223.35	\$42.69	\$266.04
072-2970-204-0000	1	1	SFR-H	1.000	1.345	1.587	\$481.42	\$223.35	\$42.69	\$266.04
072-2970-205-0000	1	1	SFR-H	1.000	1.345	1.587	\$481.42	\$223.35	\$42.69	\$266.04
072-2970-206-0000	1	1	SFR-H	1.000	1.345	1.587	\$481.42	\$223.35	\$42.69	\$266.04
072-2970-207-0000	1	1	SFR-H	1.000	1.345	1.587	\$481.42	\$223.35	\$42.69	\$266.04
072-2970-208-0000	1	1	SFR-H	1.000	1.345	1.587	\$481.42	\$223.35	\$42.69	\$266.04
072-2970-209-0000	1	1	SFR-H	1.000	1.345	1.587	\$481.42	\$223.35	\$42.69	\$266.04
072-2970-210-0000	1	1	SFR-H	1.000	1.345	1.587	\$481.42	\$223.35	\$42.69	\$266.04
072-2970-211-0000	1	1	SFR-H	1.000	1.345	1.587	\$481.42	\$223.35	\$42.69	\$266.04
072-2970-212-0000	1	1	SFR-H	1.000	1.345	1.587	\$481.42	\$223.35	\$42.69	\$266.04
072-2970-213-0000	1	1	SFR-H	1.000	1.345	1.587	\$481.42	\$223.35	\$42.69	\$266.04

**CITY OF RANCHO CORDOVA
ROAD MAINTENANCE ASSESSMENT DISTRICT
FY 2017-18**

05/09/17
Page 9

FINAL ASSESSMENT ROLL

APN	ZONE	AREA	LANDUSE	EDU	SBU	LBU	TOTAL MAX ASMT	ACTUAL		
								STREET ASMT	LIGHT ASMT	TOTAL ASMT
072-2970-214-0000	1	1	SFR-H	1.000	1.345	1.587	\$481.42	\$223.35	\$42.69	\$266.04
072-2970-215-0000	1	1	SFR-H	1.000	1.345	1.587	\$481.42	\$223.35	\$42.69	\$266.04
072-2970-216-0000	1	1	SFR-H	1.000	1.345	1.587	\$481.42	\$223.35	\$42.69	\$266.04
072-2970-217-0000	1	1	SFR-H	1.000	1.345	1.587	\$481.42	\$223.35	\$42.69	\$266.04
072-2970-218-0000	1	1	SFR-H	1.000	1.345	1.587	\$481.42	\$223.35	\$42.69	\$266.04
072-2970-219-0000	1	1	SFR-H	1.000	1.345	1.587	\$481.42	\$223.35	\$42.69	\$266.04
072-2970-220-0000	1	1	SFR-H	1.000	1.345	1.587	\$481.42	\$223.35	\$42.69	\$266.04
072-2970-221-0000	1	1	SFR-H	1.000	1.345	1.587	\$481.42	\$223.35	\$42.69	\$266.04
072-2970-222-0000	1	1	SFR-H	1.000	1.345	1.587	\$481.42	\$223.35	\$42.69	\$266.04
072-2970-223-0000	1	1	SFR-H	1.000	1.345	1.587	\$481.42	\$223.35	\$42.69	\$266.04
072-2970-224-0000	1	1	SFR-H	1.000	1.345	1.587	\$481.42	\$223.35	\$42.69	\$266.04
072-2970-225-0000	1	1	SFR-H	1.000	1.345	1.587	\$481.42	\$223.35	\$42.69	\$266.04
072-2970-226-0000	1	1	SFR-H	1.000	1.345	1.587	\$481.42	\$223.35	\$42.69	\$266.04
072-2970-227-0000	1	1	SFR-H	1.000	1.345	1.587	\$481.42	\$223.35	\$42.69	\$266.04
072-2970-228-0000	1	1	SFR-H	1.000	1.345	1.587	\$481.42	\$223.35	\$42.69	\$266.04
072-2970-229-0000	1	1	SFR-H	1.000	1.345	1.587	\$481.42	\$223.35	\$42.69	\$266.04
072-2970-230-0000	1	1	SFR-H	1.000	1.345	1.587	\$481.42	\$223.35	\$42.69	\$266.04
072-2970-231-0000	1	1	SFR-H	1.000	1.345	1.587	\$481.42	\$223.35	\$42.69	\$266.04
072-2970-232-0000	1	1	SFR-H	1.000	1.345	1.587	\$481.42	\$223.35	\$42.69	\$266.04
072-2970-233-0000	1	1	SFR-H	1.000	1.345	1.587	\$481.42	\$223.35	\$42.69	\$266.04
072-2970-234-0000	1	1	SFR-H	1.000	1.345	1.587	\$481.42	\$223.35	\$42.69	\$266.04
072-2970-235-0000	1	1	SFR-H	1.000	1.345	1.587	\$481.42	\$223.35	\$42.69	\$266.04
072-2970-236-0000	1	1	SFR-H	1.000	1.345	1.587	\$481.42	\$223.35	\$42.69	\$266.04
072-2970-237-0000	1	1	SFR-H	1.000	1.345	1.587	\$481.42	\$223.35	\$42.69	\$266.04
072-2970-238-0000	1	1	SFR-H	1.000	1.345	1.587	\$481.42	\$223.35	\$42.69	\$266.04
072-2970-239-0000	1	1	SFR-H	1.000	1.345	1.587	\$481.42	\$223.35	\$42.69	\$266.04
072-2970-240-0000	1	1	SFR-H	1.000	1.345	1.587	\$481.42	\$223.35	\$42.69	\$266.04
072-2970-241-0000	1	1	SFR-H	1.000	1.345	1.587	\$481.42	\$223.35	\$42.69	\$266.04
072-2970-242-0000	1	1	SFR-H	1.000	1.345	1.587	\$481.42	\$223.35	\$42.69	\$266.04
072-2970-243-0000	1	1	SFR-H	1.000	1.000	1.000	\$347.38	\$166.06	\$26.90	\$192.96
072-2970-244-0000	1	1	SFR-H	1.000	1.000	1.000	\$347.38	\$166.06	\$26.90	\$192.96
072-2970-245-0000	1	1	SFR-H	1.000	1.000	1.000	\$347.38	\$166.06	\$26.90	\$192.96
072-2970-246-0000	1	1	SFR-H	1.000	1.000	1.000	\$347.38	\$166.06	\$26.90	\$192.96
072-2970-247-0000	1	1	SFR-H	1.000	1.000	1.000	\$347.38	\$166.06	\$26.90	\$192.96

FINAL ASSESSMENT ROLL

APN	ZONE	AREA	LANDUSE	EDU	SBU	LBU	TOTAL MAX ASMT	ACTUAL		
								STREET ASMT	LIGHT ASMT	TOTAL ASMT
072-2970-248-0000	1	1	SFR-H	1.000	1.000	1.000	\$347.38	\$166.06	\$26.90	\$192.96
072-2980-001-0000	1	1	SFR-L	1.400	1.883	2.222	\$674.00	\$312.69	\$59.77	\$372.46
072-2980-002-0000	1	1	SFR-L	1.400	1.883	2.222	\$674.00	\$312.69	\$59.77	\$372.46
072-2980-003-0000	1	1	SFR-L	1.400	1.883	2.222	\$674.00	\$312.69	\$59.77	\$372.46
072-2980-004-0000	1	1	SFR-L	1.400	1.883	2.222	\$674.00	\$312.69	\$59.77	\$372.46
072-2980-005-0000	1	1	SFR-L	1.400	1.883	2.222	\$674.00	\$312.69	\$59.77	\$372.46
072-2980-006-0000	1	1	SFR-L	1.400	1.883	2.222	\$674.00	\$312.69	\$59.77	\$372.46
072-2980-007-0000	1	1	SFR-L	1.400	1.883	2.222	\$674.00	\$312.69	\$59.77	\$372.46
072-2980-008-0000	1	1	SFR-L	1.400	1.883	2.222	\$674.00	\$312.69	\$59.77	\$372.46
072-2980-009-0000	1	1	SFR-L	1.400	1.883	2.222	\$674.00	\$312.69	\$59.77	\$372.46
072-2980-010-0000	1	1	SFR-L	1.400	1.883	2.222	\$674.00	\$312.69	\$59.77	\$372.46
072-2980-011-0000	1	1	SFR-L	1.400	1.883	2.222	\$674.00	\$312.69	\$59.77	\$372.46
072-2980-012-0000	1	1	SFR-L	1.400	1.883	2.222	\$674.00	\$312.69	\$59.77	\$372.46
072-2980-013-0000	1	1	SFR-L	1.400	1.883	2.222	\$674.00	\$312.69	\$59.77	\$372.46
072-2980-017-0000	1	1	SFR-M	1.250	1.681	1.984	\$601.71	\$279.15	\$53.37	\$332.52
072-2980-018-0000	1	1	SFR-M	1.250	1.681	1.984	\$601.71	\$279.15	\$53.37	\$332.52
072-2980-019-0000	1	1	SFR-M	1.250	1.681	1.984	\$601.71	\$279.15	\$53.37	\$332.52
072-2980-020-0000	1	1	SFR-M	1.250	1.681	1.984	\$601.71	\$279.15	\$53.37	\$332.52
072-2980-021-0000	1	1	SFR-M	1.250	1.681	1.984	\$601.71	\$279.15	\$53.37	\$332.52
072-2980-022-0000	1	1	SFR-M	1.250	1.681	1.984	\$601.71	\$279.15	\$53.37	\$332.52
072-2980-023-0000	1	1	SFR-M	1.250	1.681	1.984	\$601.71	\$279.15	\$53.37	\$332.52
072-2980-024-0000	1	1	SFR-M	1.250	1.681	1.984	\$601.71	\$279.15	\$53.37	\$332.52
072-2980-025-0000	1	1	SFR-M	1.250	1.681	1.984	\$601.71	\$279.15	\$53.37	\$332.52
072-2980-026-0000	1	1	SFR-M	1.250	1.681	1.984	\$601.71	\$279.15	\$53.37	\$332.52
072-2980-027-0000	1	1	SFR-M	1.250	1.681	1.984	\$601.71	\$279.15	\$53.37	\$332.52
072-2980-028-0000	1	1	SFR-M	1.250	1.681	1.984	\$601.71	\$279.15	\$53.37	\$332.52
072-2980-029-0000	1	1	SFR-M	1.250	1.681	1.984	\$601.71	\$279.15	\$53.37	\$332.52
072-2980-030-0000	1	1	SFR-M	1.250	1.681	1.984	\$601.71	\$279.15	\$53.37	\$332.52
072-2980-031-0000	1	1	SFR-M	1.250	1.681	1.984	\$601.71	\$279.15	\$53.37	\$332.52
072-2980-032-0000	1	1	SFR-M	1.250	1.681	1.984	\$601.71	\$279.15	\$53.37	\$332.52
072-2980-033-0000	1	1	SFR-M	1.250	1.681	1.984	\$601.71	\$279.15	\$53.37	\$332.52
072-2980-034-0000	1	1	SFR-M	1.250	1.681	1.984	\$601.71	\$279.15	\$53.37	\$332.52
072-2980-035-0000	1	1	SFR-M	1.250	1.681	1.984	\$601.71	\$279.15	\$53.37	\$332.52
072-2980-036-0000	1	1	SFR-M	1.250	1.681	1.984	\$601.71	\$279.15	\$53.37	\$332.52

FINAL ASSESSMENT ROLL

APN	ZONE	AREA	LANDUSE	EDU	SBU	LBU	TOTAL MAX ASMT	ACTUAL		
								STREET ASMT	LIGHT ASMT	TOTAL ASMT
072-2980-037-0000	1	1	SFR-M	1.250	1.681	1.984	\$601.71	\$279.15	\$53.37	\$332.52
072-2980-038-0000	1	1	SFR-M	1.250	1.681	1.984	\$601.71	\$279.15	\$53.37	\$332.52
072-2980-039-0000	1	1	SFR-M	1.250	1.681	1.984	\$601.71	\$279.15	\$53.37	\$332.52
072-2980-040-0000	1	1	SFR-M	1.250	1.681	1.984	\$601.71	\$279.15	\$53.37	\$332.52
072-2980-041-0000	1	1	SFR-M	1.250	1.681	1.984	\$601.71	\$279.15	\$53.37	\$332.52
072-2980-042-0000	1	1	SFR-M	1.250	1.681	1.984	\$601.71	\$279.15	\$53.37	\$332.52
072-2980-043-0000	1	1	SFR-M	1.250	1.681	1.984	\$601.71	\$279.15	\$53.37	\$332.52
072-2980-044-0000	1	1	SFR-M	1.250	1.681	1.984	\$601.71	\$279.15	\$53.37	\$332.52
072-2980-045-0000	1	1	SFR-M	1.250	1.681	1.984	\$601.71	\$279.15	\$53.37	\$332.52
072-2980-046-0000	1	1	SFR-M	1.250	1.681	1.984	\$601.71	\$279.15	\$53.37	\$332.52
072-2980-047-0000	1	1	SFR-M	1.250	1.681	1.984	\$601.71	\$279.15	\$53.37	\$332.52
072-2980-048-0000	1	1	SFR-M	1.250	1.681	1.984	\$601.71	\$279.15	\$53.37	\$332.52
072-2980-049-0000	1	1	SFR-M	1.250	1.681	1.984	\$601.71	\$279.15	\$53.37	\$332.52
072-2980-050-0000	1	1	SFR-M	1.250	1.681	1.984	\$601.71	\$279.15	\$53.37	\$332.52
072-2980-051-0000	1	1	SFR-M	1.250	1.681	1.984	\$601.71	\$279.15	\$53.37	\$332.52
072-2980-052-0000	1	1	SFR-M	1.250	1.681	1.984	\$601.71	\$279.15	\$53.37	\$332.52
072-2980-053-0000	1	1	SFR-M	1.250	1.681	1.984	\$601.71	\$279.15	\$53.37	\$332.52
072-2980-054-0000	1	1	SFR-M	1.250	1.681	1.984	\$601.71	\$279.15	\$53.37	\$332.52
072-2980-055-0000	1	1	SFR-M	1.250	1.681	1.984	\$601.71	\$279.15	\$53.37	\$332.52
072-2980-056-0000	1	1	SFR-M	1.250	1.681	1.984	\$601.71	\$279.15	\$53.37	\$332.52
072-2980-057-0000	1	1	SFR-L	1.400	1.883	2.222	\$674.00	\$312.69	\$59.77	\$372.46
072-2980-058-0000	1	1	SFR-L	1.400	1.883	2.222	\$674.00	\$312.69	\$59.77	\$372.46
072-2980-059-0000	1	1	SFR-L	1.400	1.883	2.222	\$674.00	\$312.69	\$59.77	\$372.46
072-2980-060-0000	1	1	SFR-L	1.400	1.883	2.222	\$674.00	\$312.69	\$59.77	\$372.46
072-2980-061-0000	1	1	SFR-L	1.400	1.883	2.222	\$674.00	\$312.69	\$59.77	\$372.46
072-2980-062-0000	1	1	SFR-L	1.400	1.883	2.222	\$674.00	\$312.69	\$59.77	\$372.46
072-2980-063-0000	1	1	SFR-L	1.400	1.883	2.222	\$674.00	\$312.69	\$59.77	\$372.46
072-2980-064-0000	1	1	SFR-L	1.400	1.883	2.222	\$674.00	\$312.69	\$59.77	\$372.46
072-2980-065-0000	1	1	SFR-L	1.400	1.883	2.222	\$674.00	\$312.69	\$59.77	\$372.46
072-2980-066-0000	1	1	SFR-L	1.400	1.883	2.222	\$674.00	\$312.69	\$59.77	\$372.46
072-2980-067-0000	1	1	SFR-L	1.400	1.883	2.222	\$674.00	\$312.69	\$59.77	\$372.46
072-2980-068-0000	1	1	SFR-L	1.400	1.883	2.222	\$674.00	\$312.69	\$59.77	\$372.46
072-2980-069-0000	1	1	SFR-L	1.400	1.883	2.222	\$674.00	\$312.69	\$59.77	\$372.46
072-2980-070-0000	1	1	SFR-L	1.400	1.883	2.222	\$674.00	\$312.69	\$59.77	\$372.46

FINAL ASSESSMENT ROLL

APN	ZONE	AREA	LANDUSE	EDU	SBU	LBU	TOTAL MAX ASMT	ACTUAL		
								STREET ASMT	LIGHT ASMT	TOTAL ASMT
072-2980-071-0000	1	1	SFR-L	1.400	1.883	2.222	\$674.00	\$312.69	\$59.77	\$372.46
072-2980-072-0000	1	1	SFR-L	1.400	1.883	2.222	\$674.00	\$312.69	\$59.77	\$372.46
072-2980-073-0000	1	1	SFR-L	1.400	1.883	2.222	\$674.00	\$312.69	\$59.77	\$372.46
072-2980-074-0000	1	1	SFR-L	1.400	1.883	2.222	\$674.00	\$312.69	\$59.77	\$372.46
072-2980-075-0000	1	1	SFR-L	1.400	1.883	2.222	\$674.00	\$312.69	\$59.77	\$372.46
072-2980-076-0000	1	1	SFR-L	1.400	1.883	2.222	\$674.00	\$312.69	\$59.77	\$372.46
072-2980-077-0000	1	1	SFR-L	1.400	1.883	2.222	\$674.00	\$312.69	\$59.77	\$372.46
072-2980-078-0000	1	1	SFR-L	1.400	1.883	2.222	\$674.00	\$312.69	\$59.77	\$372.46
072-2980-079-0000	1	1	SFR-L	1.400	1.883	2.222	\$674.00	\$312.69	\$59.77	\$372.46
072-2980-080-0000	1	1	SFR-L	1.400	1.883	2.222	\$674.00	\$312.69	\$59.77	\$372.46
072-2980-081-0000	1	1	SFR-L	1.400	1.883	2.222	\$674.00	\$312.69	\$59.77	\$372.46
072-2980-082-0000	1	1	SFR-L	1.400	1.883	2.222	\$674.00	\$312.69	\$59.77	\$372.46
072-2980-083-0000	1	1	SFR-L	1.400	1.883	2.222	\$674.00	\$312.69	\$59.77	\$372.46
072-2980-084-0000	1	1	SFR-L	1.400	1.883	2.222	\$674.00	\$312.69	\$59.77	\$372.46
072-2980-085-0000	1	1	SFR-L	1.400	1.883	2.222	\$674.00	\$312.69	\$59.77	\$372.46
072-2980-086-0000	1	1	SFR-L	1.400	1.883	2.222	\$674.00	\$312.69	\$59.77	\$372.46
072-2980-087-0000	1	1	SFR-L	1.400	1.883	2.222	\$674.00	\$312.69	\$59.77	\$372.46
072-2980-088-0000	1	1	SFR-L	1.400	1.883	2.222	\$674.00	\$312.69	\$59.77	\$372.46
072-2980-089-0000	1	1	SFR-L	1.400	1.883	2.222	\$674.00	\$312.69	\$59.77	\$372.46
072-2980-090-0000	1	1	EXE				\$0.00		\$0.00	\$0.00
072-2980-091-0000	1	1	EXE				\$0.00		\$0.00	\$0.00
072-2980-092-0000	1	1	SFR-M	1.250	1.681	1.984	\$601.71	\$279.15	\$53.37	\$332.52
072-2980-093-0000	1	1	SFR-M	1.250	1.681	1.984	\$601.71	\$279.15	\$53.37	\$332.52
072-2980-094-0000	1	1	SFR-M	1.250	1.681	1.984	\$601.71	\$279.15	\$53.37	\$332.52
072-2990-001-0000	1	1	SFR-M	1.250	1.681	1.984	\$601.71	\$279.15	\$53.37	\$332.52
072-2990-002-0000	1	1	SFR-M	1.250	1.681	1.984	\$601.71	\$279.15	\$53.37	\$332.52
072-2990-003-0000	1	1	SFR-M	1.250	1.681	1.984	\$601.71	\$279.15	\$53.37	\$332.52
072-2990-004-0000	1	1	SFR-M	1.250	1.681	1.984	\$601.71	\$279.15	\$53.37	\$332.52
072-2990-005-0000	1	1	SFR-M	1.250	1.681	1.984	\$601.71	\$279.15	\$53.37	\$332.52
072-2990-006-0000	1	1	SFR-M	1.250	1.681	1.984	\$601.71	\$279.15	\$53.37	\$332.52
072-2990-007-0000	1	1	SFR-M	1.250	1.681	1.984	\$601.71	\$279.15	\$53.37	\$332.52
072-2990-008-0000	1	1	SFR-M	1.250	1.681	1.984	\$601.71	\$279.15	\$53.37	\$332.52
072-2990-009-0000	1	1	SFR-M	1.250	1.681	1.984	\$601.71	\$279.15	\$53.37	\$332.52
072-2990-010-0000	1	1	SFR-L	1.400	1.883	2.222	\$674.00	\$312.69	\$59.77	\$372.46

FINAL ASSESSMENT ROLL

APN	ZONE	AREA	LANDUSE	EDU	SBU	LBU	TOTAL MAX ASMT	ACTUAL		
								STREET ASMT	LIGHT ASMT	TOTAL ASMT
072-2990-011-0000	1	1	SFR-L	1.400	1.883	2.222	\$674.00	\$312.69	\$59.77	\$372.46
072-2990-012-0000	1	1	SFR-L	1.400	1.883	2.222	\$674.00	\$312.69	\$59.77	\$372.46
072-2990-013-0000	1	1	SFR-L	1.400	1.883	2.222	\$674.00	\$312.69	\$59.77	\$372.46
072-2990-014-0000	1	1	SFR-L	1.400	1.883	2.222	\$674.00	\$312.69	\$59.77	\$372.46
072-2990-015-0000	1	1	SFR-L	1.400	1.883	2.222	\$674.00	\$312.69	\$59.77	\$372.46
072-2990-016-0000	1	1	SFR-L	1.400	1.883	2.222	\$674.00	\$312.69	\$59.77	\$372.46
072-2990-017-0000	1	1	EXE				\$0.00		\$0.00	\$0.00
072-2990-018-0000	1	1	EXE				\$0.00		\$0.00	\$0.00
072-2990-019-0000	1	1	PARK	16.065	16.065	16.065	\$5,580.66	\$2,667.75	\$432.15	\$3,099.90
072-2990-020-0000	1	1	PARK	7.650	7.650	7.650	\$2,657.46	\$1,270.36	\$205.79	\$1,476.14
072-2990-021-0000	1	1	EXE				\$0.00		\$0.00	\$0.00
072-2990-022-0000	1	1	EXE				\$0.00		\$0.00	\$0.00
072-2990-023-0000	1	1	EXE				\$0.00		\$0.00	\$0.00
072-2990-024-0000	1	1	SFR-L	1.400	1.883	2.222	\$674.00	\$312.69	\$59.77	\$372.46
072-2990-025-0000	1	1	SFR-L	1.400	1.883	2.222	\$674.00	\$312.69	\$59.77	\$372.46
072-2990-026-0000	1	1	SFR-L	1.400	1.883	2.222	\$674.00	\$312.69	\$59.77	\$372.46
072-2990-027-0000	1	1	SFR-L	1.400	1.883	2.222	\$674.00	\$312.69	\$59.77	\$372.46
072-2990-028-0000	1	1	SFR-L	1.400	1.883	2.222	\$674.00	\$312.69	\$59.77	\$372.46
072-2990-029-0000	1	1	SFR-L	1.400	1.883	2.222	\$674.00	\$312.69	\$59.77	\$372.46
072-2990-030-0000	1	1	SFR-L	1.400	1.883	2.222	\$674.00	\$312.69	\$59.77	\$372.46
072-2990-031-0000	1	1	SFR-L	1.400	1.883	2.222	\$674.00	\$312.69	\$59.77	\$372.46
072-2990-032-0000	1	1	SFR-L	1.400	1.883	2.222	\$674.00	\$312.69	\$59.77	\$372.46
072-2990-033-0000	1	1	SFR-L	1.400	1.883	2.222	\$674.00	\$312.69	\$59.77	\$372.46
072-2990-042-0000	1	1	SFR-M	1.250	1.681	1.984	\$601.71	\$279.15	\$53.37	\$332.52
072-2990-043-0000	1	1	SFR-M	1.250	1.681	1.984	\$601.71	\$279.15	\$53.37	\$332.52
072-2990-044-0000	1	1	SFR-M	1.250	1.681	1.984	\$601.71	\$279.15	\$53.37	\$332.52
072-2990-045-0000	1	1	SFR-M	1.250	1.681	1.984	\$601.71	\$279.15	\$53.37	\$332.52
072-2990-046-0000	1	1	SFR-M	1.250	1.681	1.984	\$601.71	\$279.15	\$53.37	\$332.52
072-2990-047-0000	1	1	SFR-M	1.250	1.681	1.984	\$601.71	\$279.15	\$53.37	\$332.52
072-2990-050-0000	1	1	SFR-H	1.000	1.345	1.587	\$481.42	\$223.35	\$42.69	\$266.04
072-2990-051-0000	1	1	SFR-H	1.000	1.345	1.587	\$481.42	\$223.35	\$42.69	\$266.04
072-2990-096-0000	1	1	SFR-M	1.250	1.681	1.984	\$601.71	\$279.15	\$53.37	\$332.52
072-2990-097-0000	1	1	SFR-M	1.250	1.681	1.984	\$601.71	\$279.15	\$53.37	\$332.52
072-2990-098-0000	1	1	SFR-M	1.250	1.681	1.984	\$601.71	\$279.15	\$53.37	\$332.52

**CITY OF RANCHO CORDOVA
ROAD MAINTENANCE ASSESSMENT DISTRICT
FY 2017-18**

05/09/17
Page 14

FINAL ASSESSMENT ROLL

APN	ZONE	AREA	LANDUSE	EDU	SBU	LBU	TOTAL MAX ASMT	ACTUAL		
								STREET ASMT	LIGHT ASMT	TOTAL ASMT
072-2990-099-0000	1	1	SFR-M	1.250	1.681	1.984	\$601.71	\$279.15	\$53.37	\$332.52
072-2990-106-0000	1	1	SFR-M	1.250	1.681	1.984	\$601.71	\$279.15	\$53.37	\$332.52
072-2990-107-0000	1	1	SFR-M	1.250	1.681	1.984	\$601.71	\$279.15	\$53.37	\$332.52
072-2990-108-0000	1	1	SFR-M	1.250	1.681	1.984	\$601.71	\$279.15	\$53.37	\$332.52
072-2990-109-0000	1	1	SFR-M	1.250	1.681	1.984	\$601.71	\$279.15	\$53.37	\$332.52
072-2990-110-0000	1	1	SFR-M	1.250	1.681	1.984	\$601.71	\$279.15	\$53.37	\$332.52
072-2990-111-0000	1	1	SFR-M	1.250	1.681	1.984	\$601.71	\$279.15	\$53.37	\$332.52
072-2990-159-0000	1	1	EXE				\$0.00		\$0.00	\$0.00
072-2990-160-0000	1	1	EXE				\$0.00		\$0.00	\$0.00
072-2990-161-0000	1	1	EXE				\$0.00		\$0.00	\$0.00
072-2990-164-0000	1	1	EXE				\$0.00		\$0.00	\$0.00
072-2990-165-0000	1	1	EXE				\$0.00		\$0.00	\$0.00
072-2990-167-0000	1	1	EXE				\$0.00		\$0.00	\$0.00
072-2990-168-0000	1	1	EXE				\$0.00		\$0.00	\$0.00
072-2990-169-0000	1	1	EXE				\$0.00		\$0.00	\$0.00
072-2990-170-0000	1	1	EXE				\$0.00		\$0.00	\$0.00
072-2990-171-0000	1	1	EXE				\$0.00		\$0.00	\$0.00
072-2990-172-0000	1	1	EXE				\$0.00		\$0.00	\$0.00
072-2990-173-0000	1	1	EXE				\$0.00		\$0.00	\$0.00
072-2990-174-0000	1	1	EXE				\$0.00		\$0.00	\$0.00
072-2990-175-0000	1	1	EXE				\$0.00		\$0.00	\$0.00
072-2990-176-0000	1	1	SFR-H	1.000	1.345	1.587	\$481.42	\$223.35	\$42.69	\$266.04
072-2990-177-0000	1	1	SFR-H	1.000	1.345	1.587	\$481.42	\$223.35	\$42.69	\$266.04
072-2990-178-0000	1	1	SFR-H	1.000	1.345	1.587	\$481.42	\$223.35	\$42.69	\$266.04
072-2990-179-0000	1	1	SFR-H	1.000	1.345	1.587	\$481.42	\$223.35	\$42.69	\$266.04
072-2990-195-0000	1	1	EXE				\$0.00		\$0.00	\$0.00
072-2990-202-0000	1	1	SFR-H	1.000	1.345	1.587	\$481.42	\$223.35	\$42.69	\$266.04
072-2990-203-0000	1	1	SFR-H	1.000	1.345	1.587	\$481.42	\$223.35	\$42.69	\$266.04
072-2990-204-0000	1	1	SFR-H	1.000	1.345	1.587	\$481.42	\$223.35	\$42.69	\$266.04
072-2990-205-0000	1	1	SFR-H	1.000	1.345	1.587	\$481.42	\$223.35	\$42.69	\$266.04
072-2990-206-0000	1	1	SFR-H	1.000	1.345	1.587	\$481.42	\$223.35	\$42.69	\$266.04
072-2990-207-0000	1	1	SFR-H	1.000	1.345	1.587	\$481.42	\$223.35	\$42.69	\$266.04
072-2990-208-0000	1	1	EXE				\$0.00		\$0.00	\$0.00
072-2990-209-0000	1	1	SFR-H	1.000	1.345	1.587	\$481.42	\$223.35	\$42.69	\$266.04

**CITY OF RANCHO CORDOVA
ROAD MAINTENANCE ASSESSMENT DISTRICT
FY 2017-18**

05/09/17
Page 15

FINAL ASSESSMENT ROLL

APN	ZONE	AREA	LANDUSE	EDU	SBU	LBU	TOTAL MAX ASMT	ACTUAL		
								STREET ASMT	LIGHT ASMT	TOTAL ASMT
072-2990-210-0000	1	1	SFR-H	1.000	1.345	1.587	\$481.42	\$223.35	\$42.69	\$266.04
072-2990-211-0000	1	1	SFR-H	1.000	1.345	1.587	\$481.42	\$223.35	\$42.69	\$266.04
072-2990-212-0000	1	1	SFR-H	1.000	1.345	1.587	\$481.42	\$223.35	\$42.69	\$266.04
072-2990-213-0000	1	1	SFR-H	1.000	1.345	1.587	\$481.42	\$223.35	\$42.69	\$266.04
072-2990-214-0000	1	1	SFR-H	1.000	1.345	1.587	\$481.42	\$223.35	\$42.69	\$266.04
072-2990-215-0000	1	1	SFR-H	1.000	1.345	1.587	\$481.42	\$223.35	\$42.69	\$266.04
072-2990-216-0000	1	1	SFR-H	1.000	1.345	1.587	\$481.42	\$223.35	\$42.69	\$266.04
072-2990-217-0000	1	1	SFR-H	1.000	1.345	1.587	\$481.42	\$223.35	\$42.69	\$266.04
072-2990-220-0000	1	1	SFR-H	1.000	1.345	1.587	\$481.42	\$223.35	\$42.69	\$266.04
072-2990-221-0000	1	1	SFR-H	1.000	1.345	1.587	\$481.42	\$223.35	\$42.69	\$266.04
072-2990-222-0000	1	1	SFR-H	1.000	1.345	1.587	\$481.42	\$223.35	\$42.69	\$266.04
072-2990-223-0000	1	1	SFR-H	1.000	1.345	1.587	\$481.42	\$223.35	\$42.69	\$266.04
072-2990-224-0000	1	1	SFR-H	1.000	1.345	1.587	\$481.42	\$223.35	\$42.69	\$266.04
072-2990-225-0000	1	1	SFR-H	1.000	1.345	1.587	\$481.42	\$223.35	\$42.69	\$266.04
072-2990-226-0000	1	1	SFR-H	1.000	1.345	1.587	\$481.42	\$223.35	\$42.69	\$266.04
072-2990-227-0000	1	1	SFR-H	1.000	1.345	1.587	\$481.42	\$223.35	\$42.69	\$266.04
072-2990-228-0000	1	1	SFR-H	1.000	1.345	1.587	\$481.42	\$223.35	\$42.69	\$266.04
072-2990-229-0000	1	1	SFR-H	1.000	1.345	1.587	\$481.42	\$223.35	\$42.69	\$266.04
072-2990-230-0000	1	1	SFR-H	1.000	1.345	1.587	\$481.42	\$223.35	\$42.69	\$266.04
072-2990-231-0000	1	1	SFR-H	1.000	1.345	1.587	\$481.42	\$223.35	\$42.69	\$266.04
072-2990-232-0000	1	1	SFR-H	1.000	1.345	1.587	\$481.42	\$223.35	\$42.69	\$266.04
072-2990-233-0000	1	1	SFR-H	1.000	1.345	1.587	\$481.42	\$223.35	\$42.69	\$266.04
072-2990-234-0000	1	1	SFR-H	1.000	1.345	1.587	\$481.42	\$223.35	\$42.69	\$266.04
072-2990-235-0000	1	1	SFR-H	1.000	1.345	1.587	\$481.42	\$223.35	\$42.69	\$266.04
072-2990-236-0000	1	1	SFR-H	1.000	1.345	1.587	\$481.42	\$223.35	\$42.69	\$266.04
072-2990-237-0000	1	1	SFR-H	1.000	1.345	1.587	\$481.42	\$223.35	\$42.69	\$266.04
072-2990-238-0000	1	1	SFR-H	1.000	1.345	1.587	\$481.42	\$223.35	\$42.69	\$266.04
072-2990-239-0000	1	1	SFR-H	1.000	1.345	1.587	\$481.42	\$223.35	\$42.69	\$266.04
072-2990-240-0000	1	1	SFR-H	1.000	1.345	1.587	\$481.42	\$223.35	\$42.69	\$266.04
072-2990-241-0000	1	1	SFR-H	1.000	1.345	1.587	\$481.42	\$223.35	\$42.69	\$266.04
072-2990-242-0000	1	1	SFR-H	1.000	1.345	1.587	\$481.42	\$223.35	\$42.69	\$266.04
072-2990-243-0000	1	1	SFR-H	1.000	1.345	1.587	\$481.42	\$223.35	\$42.69	\$266.04
072-2990-244-0000	1	1	SFR-H	1.000	1.345	1.587	\$481.42	\$223.35	\$42.69	\$266.04
072-2990-245-0000	1	1	SFR-H	1.000	1.345	1.587	\$481.42	\$223.35	\$42.69	\$266.04

**CITY OF RANCHO CORDOVA
ROAD MAINTENANCE ASSESSMENT DISTRICT
FY 2017-18**

05/09/17
Page 16

FINAL ASSESSMENT ROLL

APN	ZONE	AREA	LANDUSE	EDU	SBU	LBU	TOTAL MAX ASMT	ACTUAL		
								STREET ASMT	LIGHT ASMT	TOTAL ASMT
072-2990-246-0000	1	1	SFR-H	1.000	1.345	1.587	\$481.42	\$223.35	\$42.69	\$266.04
072-2990-247-0000	1	1	SFR-H	1.000	1.345	1.587	\$481.42	\$223.35	\$42.69	\$266.04
072-2990-248-0000	1	1	SFR-H	1.000	1.345	1.587	\$481.42	\$223.35	\$42.69	\$266.04
072-2990-249-0000	1	1	SFR-H	1.000	1.345	1.587	\$481.42	\$223.35	\$42.69	\$266.04
072-2990-250-0000	1	1	SFR-H	1.000	1.345	1.587	\$481.42	\$223.35	\$42.69	\$266.04
072-2990-251-0000	1	1	SFR-H	1.000	1.345	1.587	\$481.42	\$223.35	\$42.69	\$266.04
072-2990-254-0000	1	1	SFR-H	1.000	1.345	1.587	\$481.42	\$223.35	\$42.69	\$266.04
072-2990-255-0000	1	1	SFR-H	1.000	1.345	1.587	\$481.42	\$223.35	\$42.69	\$266.04
072-2990-256-0000	1	1	SFR-H	1.000	1.345	1.587	\$481.42	\$223.35	\$42.69	\$266.04
072-2990-257-0000	1	1	SFR-H	1.000	1.345	1.587	\$481.42	\$223.35	\$42.69	\$266.04
072-2990-258-0000	1	1	SFR-H	1.000	1.345	1.587	\$481.42	\$223.35	\$42.69	\$266.04
072-2990-259-0000	1	1	SFR-H	1.000	1.345	1.587	\$481.42	\$223.35	\$42.69	\$266.04
072-2990-260-0000	1	1	SFR-H	1.000	1.345	1.587	\$481.42	\$223.35	\$42.69	\$266.04
072-2990-261-0000	1	1	SFR-H	1.000	1.345	1.587	\$481.42	\$223.35	\$42.69	\$266.04
072-2990-262-0000	1	1	SFR-H	1.000	1.345	1.587	\$481.42	\$223.35	\$42.69	\$266.04
072-2990-263-0000	1	1	SFR-H	1.000	1.345	1.587	\$481.42	\$223.35	\$42.69	\$266.04
072-2990-264-0000	1	1	SFR-H	1.000	1.345	1.587	\$481.42	\$223.35	\$42.69	\$266.04
072-2990-265-0000	1	1	SFR-H	1.000	1.345	1.587	\$481.42	\$223.35	\$42.69	\$266.04
072-2990-266-0000	1	1	SFR-H	1.000	1.345	1.587	\$481.42	\$223.35	\$42.69	\$266.04
072-2990-267-0000	1	1	SFR-H	1.000	1.345	1.587	\$481.42	\$223.35	\$42.69	\$266.04
072-2990-268-0000	1	1	SFR-H	1.000	1.345	1.587	\$481.42	\$223.35	\$42.69	\$266.04
072-2990-269-0000	1	1	SFR-H	1.000	1.345	1.587	\$481.42	\$223.35	\$42.69	\$266.04
072-2990-270-0000	1	1	SFR-H	1.000	1.345	1.587	\$481.42	\$223.35	\$42.69	\$266.04
072-2990-271-0000	1	1	SFR-H	1.000	1.345	1.587	\$481.42	\$223.35	\$42.69	\$266.04
072-2990-272-0000	1	1	SFR-H	1.000	1.345	1.587	\$481.42	\$223.35	\$42.69	\$266.04
072-2990-273-0000	1	1	SFR-H	1.000	1.345	1.587	\$481.42	\$223.35	\$42.69	\$266.04
072-2990-274-0000	1	1	SFR-H	1.000	1.345	1.587	\$481.42	\$223.35	\$42.69	\$266.04
072-2990-275-0000	1	1	SFR-M	1.250	1.681	1.984	\$601.71	\$279.15	\$53.37	\$332.52
072-2990-276-0000	1	1	SFR-M	1.250	1.681	1.984	\$601.71	\$279.15	\$53.37	\$332.52
072-2990-277-0000	1	1	SFR-M	1.250	1.681	1.984	\$601.71	\$279.15	\$53.37	\$332.52
072-2990-278-0000	1	1	SFR-M	1.250	1.681	1.984	\$601.71	\$279.15	\$53.37	\$332.52
072-2990-279-0000	1	1	SFR-M	1.250	1.681	1.984	\$601.71	\$279.15	\$53.37	\$332.52
072-2990-280-0000	1	1	SFR-M	1.250	1.681	1.984	\$601.71	\$279.15	\$53.37	\$332.52
072-2990-281-0000	1	1	SFR-M	1.250	1.681	1.984	\$601.71	\$279.15	\$53.37	\$332.52

**CITY OF RANCHO CORDOVA
ROAD MAINTENANCE ASSESSMENT DISTRICT
FY 2017-18**

05/09/17
Page 17

FINAL ASSESSMENT ROLL

APN	ZONE	AREA	LANDUSE	EDU	SBU	LBU	TOTAL MAX ASMT	ACTUAL		
								STREET ASMT	LIGHT ASMT	TOTAL ASMT
072-2990-282-0000	1	1	SFR-M	1.250	1.681	1.984	\$601.71	\$279.15	\$53.37	\$332.52
072-2990-283-0000	1	1	SFR-M	1.250	1.681	1.984	\$601.71	\$279.15	\$53.37	\$332.52
072-2990-284-0000	1	1	SFR-M	1.250	1.681	1.984	\$601.71	\$279.15	\$53.37	\$332.52
072-2990-285-0000	1	1	SFR-M	1.250	1.681	1.984	\$601.71	\$279.15	\$53.37	\$332.52
072-2990-286-0000	1	1	SFR-M	1.250	1.681	1.984	\$601.71	\$279.15	\$53.37	\$332.52
072-2990-287-0000	1	1	SFR-M	1.250	1.681	1.984	\$601.71	\$279.15	\$53.37	\$332.52
072-2990-288-0000	1	1	SFR-H	1.000	1.345	1.587	\$481.42	\$223.35	\$42.69	\$266.04
072-2990-289-0000	1	1	SFR-H	1.000	1.345	1.587	\$481.42	\$223.35	\$42.69	\$266.04
072-2990-290-0000	1	1	SFR-H	1.000	1.345	1.587	\$481.42	\$223.35	\$42.69	\$266.04
072-2990-291-0000	1	1	SFR-H	1.000	1.345	1.587	\$481.42	\$223.35	\$42.69	\$266.04
072-2990-292-0000	1	1	SFR-H	1.000	1.345	1.587	\$481.42	\$223.35	\$42.69	\$266.04
072-2990-293-0000	1	1	SFR-H	1.000	1.345	1.587	\$481.42	\$223.35	\$42.69	\$266.04
072-2990-294-0000	1	1	SFR-H	1.000	1.345	1.587	\$481.42	\$223.35	\$42.69	\$266.04
072-2990-295-0000	1	1	SFR-H	1.000	1.345	1.587	\$481.42	\$223.35	\$42.69	\$266.04
072-2990-296-0000	1	1	SFR-H	1.000	1.345	1.587	\$481.42	\$223.35	\$42.69	\$266.04
072-2990-297-0000	1	1	SFR-H	1.000	1.345	1.587	\$481.42	\$223.35	\$42.69	\$266.04
072-2990-298-0000	1	1	SFR-H	1.000	1.345	1.587	\$481.42	\$223.35	\$42.69	\$266.04
072-2990-299-0000	1	1	SFR-H	1.000	1.345	1.587	\$481.42	\$223.35	\$42.69	\$266.04
072-2990-300-0000	1	1	SFR-H	1.000	1.345	1.587	\$481.42	\$223.35	\$42.69	\$266.04
072-2990-301-0000	1	1	SFR-H	1.000	1.345	1.587	\$481.42	\$223.35	\$42.69	\$266.04
072-2990-302-0000	1	1	SFR-H	1.000	1.345	1.587	\$481.42	\$223.35	\$42.69	\$266.04
072-2990-303-0000	1	1	SFR-H	1.000	1.345	1.587	\$481.42	\$223.35	\$42.69	\$266.04
072-2990-304-0000	1	1	SFR-H	1.000	1.345	1.587	\$481.42	\$223.35	\$42.69	\$266.04
072-2990-305-0000	1	1	SFR-H	1.000	1.345	1.587	\$481.42	\$223.35	\$42.69	\$266.04
072-2990-306-0000	1	1	SFR-H	1.000	1.345	1.587	\$481.42	\$223.35	\$42.69	\$266.04
072-2990-307-0000	1	1	SFR-H	1.000	1.345	1.587	\$481.42	\$223.35	\$42.69	\$266.04
072-2990-308-0000	1	1	SFR-H	1.000	1.345	1.587	\$481.42	\$223.35	\$42.69	\$266.04
072-2990-309-0000	1	1	SFR-H	1.000	1.345	1.587	\$481.42	\$223.35	\$42.69	\$266.04
072-3000-001-0000	1	1	SFR-L	1.400	1.883	2.222	\$674.00	\$312.69	\$59.77	\$372.46
072-3000-002-0000	1	1	SFR-L	1.400	1.883	2.222	\$674.00	\$312.69	\$59.77	\$372.46
072-3000-003-0000	1	1	SFR-L	1.400	1.883	2.222	\$674.00	\$312.69	\$59.77	\$372.46
072-3000-004-0000	1	1	SFR-L	1.400	1.883	2.222	\$674.00	\$312.69	\$59.77	\$372.46
072-3000-005-0000	1	1	SFR-L	1.400	1.883	2.222	\$674.00	\$312.69	\$59.77	\$372.46
072-3000-006-0000	1	1	SFR-L	1.400	1.883	2.222	\$674.00	\$312.69	\$59.77	\$372.46

FINAL ASSESSMENT ROLL

APN	ZONE	AREA	LANDUSE	EDU	SBU	LBU	TOTAL MAX ASMT	ACTUAL		
								STREET ASMT	LIGHT ASMT	TOTAL ASMT
072-3000-007-0000	1	1	SFR-L	1.400	1.883	2.222	\$674.00	\$312.69	\$59.77	\$372.46
072-3000-008-0000	1	1	SFR-L	1.400	1.883	2.222	\$674.00	\$312.69	\$59.77	\$372.46
072-3000-009-0000	1	1	SFR-L	1.400	1.883	2.222	\$674.00	\$312.69	\$59.77	\$372.46
072-3000-010-0000	1	1	SFR-L	1.400	1.883	2.222	\$674.00	\$312.69	\$59.77	\$372.46
072-3000-011-0000	1	1	SFR-L	1.400	1.883	2.222	\$674.00	\$312.69	\$59.77	\$372.46
072-3000-012-0000	1	1	SFR-L	1.400	1.883	2.222	\$674.00	\$312.69	\$59.77	\$372.46
072-3000-013-0000	1	1	SFR-L	1.400	1.883	2.222	\$674.00	\$312.69	\$59.77	\$372.46
072-3000-014-0000	1	1	SFR-L	1.400	1.883	2.222	\$674.00	\$312.69	\$59.77	\$372.46
072-3000-015-0000	1	1	SFR-L	1.400	1.883	2.222	\$674.00	\$312.69	\$59.77	\$372.46
072-3000-016-0000	1	1	SFR-L	1.400	1.883	2.222	\$674.00	\$312.69	\$59.77	\$372.46
072-3000-017-0000	1	1	SFR-L	1.400	1.883	2.222	\$674.00	\$312.69	\$59.77	\$372.46
072-3000-018-0000	1	1	SFR-L	1.400	1.883	2.222	\$674.00	\$312.69	\$59.77	\$372.46
072-3000-019-0000	1	1	SFR-L	1.400	1.883	2.222	\$674.00	\$312.69	\$59.77	\$372.46
072-3000-020-0000	1	1	SFR-L	1.400	1.883	2.222	\$674.00	\$312.69	\$59.77	\$372.46
072-3000-021-0000	1	1	SFR-L	1.400	1.883	2.222	\$674.00	\$312.69	\$59.77	\$372.46
072-3000-022-0000	1	1	SFR-L	1.400	1.883	2.222	\$674.00	\$312.69	\$59.77	\$372.46
072-3000-023-0000	1	1	SFR-L	1.400	1.883	2.222	\$674.00	\$312.69	\$59.77	\$372.46
072-3000-024-0000	1	1	SFR-L	1.400	1.883	2.222	\$674.00	\$312.69	\$59.77	\$372.46
072-3000-025-0000	1	1	SFR-L	1.400	1.883	2.222	\$674.00	\$312.69	\$59.77	\$372.46
072-3000-026-0000	1	1	SFR-L	1.400	1.883	2.222	\$674.00	\$312.69	\$59.77	\$372.46
072-3000-027-0000	1	1	SFR-L	1.400	1.883	2.222	\$674.00	\$312.69	\$59.77	\$372.46
072-3000-028-0000	1	1	SFR-L	1.400	1.883	2.222	\$674.00	\$312.69	\$59.77	\$372.46
072-3000-029-0000	1	1	SFR-L	1.400	1.883	2.222	\$674.00	\$312.69	\$59.77	\$372.46
072-3000-030-0000	1	1	SFR-L	1.400	1.883	2.222	\$674.00	\$312.69	\$59.77	\$372.46
072-3000-031-0000	1	1	SFR-L	1.400	1.883	2.222	\$674.00	\$312.69	\$59.77	\$372.46
072-3000-032-0000	1	1	SFR-L	1.400	1.883	2.222	\$674.00	\$312.69	\$59.77	\$372.46
072-3000-033-0000	1	1	SFR-L	1.400	1.883	2.222	\$674.00	\$312.69	\$59.77	\$372.46
072-3000-034-0000	1	1	SFR-L	1.400	1.883	2.222	\$674.00	\$312.69	\$59.77	\$372.46
072-3000-035-0000	1	1	SFR-L	1.400	1.883	2.222	\$674.00	\$312.69	\$59.77	\$372.46
072-3000-036-0000	1	1	SFR-L	1.400	1.883	2.222	\$674.00	\$312.69	\$59.77	\$372.46
072-3000-037-0000	1	1	SFR-L	1.400	1.883	2.222	\$674.00	\$312.69	\$59.77	\$372.46
072-3000-038-0000	1	1	SFR-L	1.400	1.883	2.222	\$674.00	\$312.69	\$59.77	\$372.46
072-3000-039-0000	1	1	SFR-L	1.400	1.883	2.222	\$674.00	\$312.69	\$59.77	\$372.46
072-3000-040-0000	1	1	SFR-L	1.400	1.883	2.222	\$674.00	\$312.69	\$59.77	\$372.46

FINAL ASSESSMENT ROLL

APN	ZONE	AREA	LANDUSE	EDU	SBU	LBU	TOTAL MAX ASMT	ACTUAL		
								STREET ASMT	LIGHT ASMT	TOTAL ASMT
072-3000-041-0000	1	1	SFR-L	1.400	1.883	2.222	\$674.00	\$312.69	\$59.77	\$372.46
072-3000-042-0000	1	1	SFR-L	1.400	1.883	2.222	\$674.00	\$312.69	\$59.77	\$372.46
072-3000-043-0000	1	1	SFR-L	1.400	1.883	2.222	\$674.00	\$312.69	\$59.77	\$372.46
072-3000-044-0000	1	1	SFR-L	1.400	1.883	2.222	\$674.00	\$312.69	\$59.77	\$372.46
072-3000-045-0000	1	1	SFR-L	1.400	1.883	2.222	\$674.00	\$312.69	\$59.77	\$372.46
072-3000-046-0000	1	1	SFR-L	1.400	1.883	2.222	\$674.00	\$312.69	\$59.77	\$372.46
072-3000-047-0000	1	1	SFR-L	1.400	1.883	2.222	\$674.00	\$312.69	\$59.77	\$372.46
072-3000-048-0000	1	1	SFR-L	1.400	1.883	2.222	\$674.00	\$312.69	\$59.77	\$372.46
072-3000-049-0000	1	1	SFR-L	1.400	1.883	2.222	\$674.00	\$312.69	\$59.77	\$372.46
072-3000-050-0000	1	1	SFR-L	1.400	1.883	2.222	\$674.00	\$312.69	\$59.77	\$372.46
072-3000-051-0000	1	1	SFR-L	1.400	1.883	2.222	\$674.00	\$312.69	\$59.77	\$372.46
072-3000-052-0000	1	1	SFR-L	1.400	1.883	2.222	\$674.00	\$312.69	\$59.77	\$372.46
072-3000-053-0000	1	1	EXE				\$0.00		\$0.00	\$0.00
072-3000-054-0000	1	1	EXE				\$0.00		\$0.00	\$0.00
072-3010-001-0000	1	2	COM	200.288	200.288	200.288	61,544.50	33,259.83	\$1,414.03	34,673.86
072-3010-002-0000	1	2	COM	15.646	15.646	15.646	\$4,807.70	\$2,598.17	\$110.46	\$2,708.62
072-3010-003-0000	1	2	COM	18.656	18.656	18.656	\$5,732.62	\$3,098.02	\$131.71	\$3,229.72
072-3010-004-0000	1	2	COM	17.459	17.459	17.459	\$5,364.81	\$2,899.24	\$123.26	\$3,022.50
072-3010-005-0000	1	2	COM	16.174	16.174	16.174	\$4,969.94	\$2,685.85	\$114.19	\$2,800.04
072-3010-006-0000	1	2	COM	13.534	13.534	13.534	\$4,158.73	\$2,247.46	\$95.55	\$2,343.00
072-3010-007-0000	1	2	COM	14.080	14.080	14.080	\$4,326.50	\$2,338.12	\$99.40	\$2,437.52
072-3010-008-0000	1	2	COM	28.864	28.864	28.864	\$8,869.33	\$4,793.16	\$203.78	\$4,996.94
072-3010-009-0000	1	2	COM	26.752	26.752	26.752	\$8,220.35	\$4,442.44	\$188.87	\$4,631.30
072-3010-010-0000	1	2	COM	20.240	20.240	20.240	\$6,219.35	\$3,361.05	\$142.89	\$3,503.94
072-3010-011-0000	1	2	COM	31.680	31.680	31.680	\$9,734.63	\$5,260.78	\$223.66	\$5,484.44
072-3010-012-0000	1	2	COM	27.808	27.808	27.808	\$8,544.84	\$4,617.80	\$196.32	\$4,814.12
072-3010-013-0000	1	2	COM	6.670	6.670	6.670	\$2,049.56	\$1,107.62	\$47.09	\$1,154.70
072-3050-207-0000	1	1	EXE				\$0.00		\$0.00	\$0.00
072-3230-001-0000	1	1	SFR-H	1.000	1.345	1.587	\$481.42	\$223.35	\$42.69	\$266.04
072-3230-002-0000	1	1	SFR-H	1.000	1.345	1.587	\$481.42	\$223.35	\$42.69	\$266.04
072-3230-003-0000	1	1	SFR-H	1.000	1.345	1.587	\$481.42	\$223.35	\$42.69	\$266.04
072-3230-004-0000	1	1	SFR-H	1.000	1.345	1.587	\$481.42	\$223.35	\$42.69	\$266.04
072-3230-005-0000	1	1	SFR-H	1.000	1.345	1.587	\$481.42	\$223.35	\$42.69	\$266.04
072-3230-006-0000	1	1	SFR-H	1.000	1.345	1.587	\$481.42	\$223.35	\$42.69	\$266.04

FINAL ASSESSMENT ROLL

APN	ZONE	AREA	LANDUSE	EDU	SBU	LBU	TOTAL MAX ASMT	ACTUAL		
								STREET ASMT	LIGHT ASMT	TOTAL ASMT
072-3230-007-0000	1	1	SFR-H	1.000	1.345	1.587	\$481.42	\$223.35	\$42.69	\$266.04
072-3230-008-0000	1	1	SFR-H	1.000	1.345	1.587	\$481.42	\$223.35	\$42.69	\$266.04
072-3230-009-0000	1	1	SFR-H	1.000	1.345	1.587	\$481.42	\$223.35	\$42.69	\$266.04
072-3230-010-0000	1	1	SFR-H	1.000	1.345	1.587	\$481.42	\$223.35	\$42.69	\$266.04
072-3230-011-0000	1	1	SFR-H	1.000	1.345	1.587	\$481.42	\$223.35	\$42.69	\$266.04
072-3230-012-0000	1	1	SFR-H	1.000	1.345	1.587	\$481.42	\$223.35	\$42.69	\$266.04
072-3230-013-0000	1	1	SFR-H	1.000	1.345	1.587	\$481.42	\$223.35	\$42.69	\$266.04
072-3230-014-0000	1	1	SFR-H	1.000	1.345	1.587	\$481.42	\$223.35	\$42.69	\$266.04
072-3230-015-0000	1	1	SFR-H	1.000	1.345	1.587	\$481.42	\$223.35	\$42.69	\$266.04
072-3230-016-0000	1	1	SFR-H	1.000	1.345	1.587	\$481.42	\$223.35	\$42.69	\$266.04
072-3230-017-0000	1	1	SFR-H	1.000	1.345	1.587	\$481.42	\$223.35	\$42.69	\$266.04
072-3230-018-0000	1	1	SFR-H	1.000	1.345	1.587	\$481.42	\$223.35	\$42.69	\$266.04
072-3230-019-0000	1	1	SFR-H	1.000	1.345	1.587	\$481.42	\$223.35	\$42.69	\$266.04
072-3230-020-0000	1	1	SFR-H	1.000	1.345	1.587	\$481.42	\$223.35	\$42.69	\$266.04
072-3230-021-0000	1	1	SFR-H	1.000	1.345	1.587	\$481.42	\$223.35	\$42.69	\$266.04
072-3230-022-0000	1	1	SFR-H	1.000	1.345	1.587	\$481.42	\$223.35	\$42.69	\$266.04
072-3230-023-0000	1	1	SFR-H	1.000	1.345	1.587	\$481.42	\$223.35	\$42.69	\$266.04
072-3230-024-0000	1	1	SFR-H	1.000	1.345	1.587	\$481.42	\$223.35	\$42.69	\$266.04
072-3230-025-0000	1	1	EXE				\$0.00		\$0.00	\$0.00
072-3230-026-0000	1	1	EXE				\$0.00		\$0.00	\$0.00
072-3230-027-0000	1	1	SFR-H	1.000	1.345	1.587	\$481.42	\$223.35	\$42.69	\$266.04
072-3230-028-0000	1	1	SFR-H	1.000	1.345	1.587	\$481.42	\$223.35	\$42.69	\$266.04
072-3230-029-0000	1	1	SFR-H	1.000	1.345	1.587	\$481.42	\$223.35	\$42.69	\$266.04
072-3230-030-0000	1	1	SFR-M	1.250	1.681	1.984	\$601.71	\$279.15	\$53.37	\$332.52
072-3230-031-0000	1	1	SFR-M	1.250	1.681	1.984	\$601.71	\$279.15	\$53.37	\$332.52
072-3230-032-0000	1	1	SFR-M	1.250	1.681	1.984	\$601.71	\$279.15	\$53.37	\$332.52
072-3230-033-0000	1	1	SFR-M	1.250	1.681	1.984	\$601.71	\$279.15	\$53.37	\$332.52
072-3230-034-0000	1	1	SFR-M	1.250	1.681	1.984	\$601.71	\$279.15	\$53.37	\$332.52
072-3230-035-0000	1	1	SFR-M	1.250	1.681	1.984	\$601.71	\$279.15	\$53.37	\$332.52
072-3230-036-0000	1	1	SFR-M	1.250	1.681	1.984	\$601.71	\$279.15	\$53.37	\$332.52
072-3230-037-0000	1	1	SFR-M	1.250	1.681	1.250	\$558.68	\$279.15	\$33.63	\$312.78
072-3230-038-0000	1	1	SFR-M	1.250	1.681	1.250	\$558.68	\$279.15	\$33.63	\$312.78
072-3230-039-0000	1	1	EXE				\$0.00		\$0.00	\$0.00
072-3230-040-0000	1	1	SFR-M	1.250	1.681	1.250	\$558.68	\$279.15	\$33.63	\$312.78

FINAL ASSESSMENT ROLL

APN	ZONE	AREA	LANDUSE	EDU	SBU	LBU	TOTAL MAX ASMT	ACTUAL		
								STREET ASMT	LIGHT ASMT	TOTAL ASMT
072-3230-041-0000	1	1	EXE				\$0.00		\$0.00	\$0.00
072-3230-042-0000	1	1	SFR-M	1.250	1.681	1.984	\$601.71	\$279.15	\$53.37	\$332.52
072-3230-043-0000	1	1	SFR-M	1.250	1.681	1.984	\$601.71	\$279.15	\$53.37	\$332.52
072-3230-044-0000	1	1	SFR-M	1.250	1.681	1.984	\$601.71	\$279.15	\$53.37	\$332.52
072-3230-045-0000	1	1	SFR-M	1.250	1.681	1.984	\$601.71	\$279.15	\$53.37	\$332.52
072-3230-046-0000	1	1	SFR-M	1.250	1.681	1.984	\$601.71	\$279.15	\$53.37	\$332.52
072-3230-047-0000	1	1	SFR-M	1.250	1.681	1.984	\$601.71	\$279.15	\$53.37	\$332.52
072-3230-048-0000	1	1	SFR-M	1.250	1.681	1.984	\$601.71	\$279.15	\$53.37	\$332.52
072-3230-049-0000	1	1	SFR-M	1.250	1.681	1.984	\$601.71	\$279.15	\$53.37	\$332.52
072-3230-050-0000	1	1	SFR-M	1.250	1.681	1.984	\$601.71	\$279.15	\$53.37	\$332.52
072-3230-051-0000	1	1	SFR-M	1.250	1.681	1.984	\$601.71	\$279.15	\$53.37	\$332.52
072-3230-052-0000	1	1	SFR-M	1.250	1.681	1.984	\$601.71	\$279.15	\$53.37	\$332.52
072-3230-053-0000	1	1	SFR-M	1.250	1.681	1.984	\$601.71	\$279.15	\$53.37	\$332.52
072-3230-054-0000	1	1	SFR-M	1.250	1.681	1.984	\$601.71	\$279.15	\$53.37	\$332.52
072-3230-055-0000	1	1	EXE				\$0.00		\$0.00	\$0.00
072-3240-001-0000	1	1	SFR-M	1.250	1.250	1.250	\$434.23	\$207.58	\$33.63	\$241.20
072-3240-002-0000	1	1	SFR-M	1.250	1.250	1.250	\$434.23	\$207.58	\$33.63	\$241.20
072-3240-003-0000	1	1	SFR-M	1.250	1.250	1.250	\$434.23	\$207.58	\$33.63	\$241.20
072-3240-004-0000	1	1	SFR-M	1.250	1.250	1.250	\$434.23	\$207.58	\$33.63	\$241.20
072-3240-005-0000	1	1	SFR-M	1.250	1.250	1.250	\$434.23	\$207.58	\$33.63	\$241.20
072-3240-006-0000	1	1	SFR-M	1.250	1.250	1.250	\$434.23	\$207.58	\$33.63	\$241.20
072-3240-007-0000	1	1	SFR-L	1.400	1.883	2.222	\$674.00	\$312.69	\$59.77	\$372.46
072-3240-008-0000	1	1	SFR-L	1.400	1.883	2.222	\$674.00	\$312.69	\$59.77	\$372.46
072-3240-009-0000	1	1	SFR-L	1.400	1.883	2.222	\$674.00	\$312.69	\$59.77	\$372.46
072-3240-010-0000	1	1	SFR-L	1.400	1.883	2.222	\$674.00	\$312.69	\$59.77	\$372.46
072-3240-011-0000	1	1	SFR-L	1.400	1.883	2.222	\$674.00	\$312.69	\$59.77	\$372.46
072-3240-012-0000	1	1	SFR-L	1.400	1.883	2.222	\$674.00	\$312.69	\$59.77	\$372.46
072-3240-013-0000	1	1	SFR-L	1.400	1.883	2.222	\$674.00	\$312.69	\$59.77	\$372.46
072-3240-014-0000	1	1	SFR-L	1.400	1.883	2.222	\$674.00	\$312.69	\$59.77	\$372.46
072-3240-015-0000	1	1	SFR-L	1.400	1.883	2.222	\$674.00	\$312.69	\$59.77	\$372.46
072-3240-016-0000	1	1	SFR-M	1.250	1.681	1.984	\$601.71	\$279.15	\$53.37	\$332.52
072-3240-017-0000	1	1	SFR-M	1.250	1.681	1.984	\$601.71	\$279.15	\$53.37	\$332.52
072-3240-018-0000	1	1	SFR-M	1.250	1.681	1.984	\$601.71	\$279.15	\$53.37	\$332.52
072-3240-019-0000	1	1	SFR-M	1.250	1.681	1.984	\$601.71	\$279.15	\$53.37	\$332.52

FINAL ASSESSMENT ROLL

APN	ZONE	AREA	LANDUSE	EDU	SBU	LBU	TOTAL MAX ASMT	ACTUAL		
								STREET ASMT	LIGHT ASMT	TOTAL ASMT
072-3240-020-0000	1	1	SFR-M	1.250	1.681	1.984	\$601.71	\$279.15	\$53.37	\$332.52
072-3240-021-0000	1	1	SFR-M	1.250	1.681	1.984	\$601.71	\$279.15	\$53.37	\$332.52
072-3240-022-0000	1	1	SFR-M	1.250	1.681	1.984	\$601.71	\$279.15	\$53.37	\$332.52
072-3240-023-0000	1	1	SFR-H	1.000	1.345	1.587	\$481.42	\$223.35	\$42.69	\$266.04
072-3240-024-0000	1	1	SFR-H	1.000	1.345	1.587	\$481.42	\$223.35	\$42.69	\$266.04
072-3240-025-0000	1	1	SFR-H	1.000	1.345	1.587	\$481.42	\$223.35	\$42.69	\$266.04
072-3240-026-0000	1	1	EXE				\$0.00		\$0.00	\$0.00
072-3240-027-0000	1	1	EXE				\$0.00		\$0.00	\$0.00
072-3240-028-0000	1	1	SFR-H	1.000	1.345	1.587	\$481.42	\$223.35	\$42.69	\$266.04
072-3240-029-0000	1	1	SFR-H	1.000	1.345	1.587	\$481.42	\$223.35	\$42.69	\$266.04
072-3240-030-0000	1	1	SFR-H	1.000	1.345	1.587	\$481.42	\$223.35	\$42.69	\$266.04
072-3240-031-0000	1	1	SFR-H	1.000	1.345	1.587	\$481.42	\$223.35	\$42.69	\$266.04
072-3240-032-0000	1	1	SFR-H	1.000	1.345	1.587	\$481.42	\$223.35	\$42.69	\$266.04
072-3240-033-0000	1	1	SFR-H	1.000	1.345	1.587	\$481.42	\$223.35	\$42.69	\$266.04
072-3240-034-0000	1	1	EXE				\$0.00		\$0.00	\$0.00
072-3240-035-0000	1	1	SFR-M	1.250	1.681	1.984	\$601.71	\$279.15	\$53.37	\$332.52
072-3240-036-0000	1	1	SFR-M	1.250	1.681	1.984	\$601.71	\$279.15	\$53.37	\$332.52
072-3240-037-0000	1	1	SFR-M	1.250	1.681	1.984	\$601.71	\$279.15	\$53.37	\$332.52
072-3240-038-0000	1	1	SFR-M	1.250	1.681	1.984	\$601.71	\$279.15	\$53.37	\$332.52
072-3240-039-0000	1	1	SFR-M	1.250	1.681	1.984	\$601.71	\$279.15	\$53.37	\$332.52
072-3240-040-0000	1	1	SFR-M	1.250	1.681	1.984	\$601.71	\$279.15	\$53.37	\$332.52
072-3240-041-0000	1	1	SFR-M	1.250	1.681	1.984	\$601.71	\$279.15	\$53.37	\$332.52
072-3240-042-0000	1	1	SFR-M	1.250	1.681	1.984	\$601.71	\$279.15	\$53.37	\$332.52
072-3240-043-0000	1	1	SFR-M	1.250	1.681	1.984	\$601.71	\$279.15	\$53.37	\$332.52
072-3240-044-0000	1	1	SFR-M	1.250	1.681	1.984	\$601.71	\$279.15	\$53.37	\$332.52
072-3240-045-0000	1	1	SFR-M	1.250	1.681	1.984	\$601.71	\$279.15	\$53.37	\$332.52
072-3240-046-0000	1	1	SFR-M	1.250	1.681	1.984	\$601.71	\$279.15	\$53.37	\$332.52
072-3240-047-0000	1	1	SFR-M	1.250	1.681	1.984	\$601.71	\$279.15	\$53.37	\$332.52
072-3240-048-0000	1	1	SFR-M	1.250	1.681	1.984	\$601.71	\$279.15	\$53.37	\$332.52
072-3240-049-0000	1	1	SFR-M	1.250	1.681	1.984	\$601.71	\$279.15	\$53.37	\$332.52
072-3240-050-0000	1	1	SFR-M	1.250	1.681	1.984	\$601.71	\$279.15	\$53.37	\$332.52
072-3240-051-0000	1	1	SFR-M	1.250	1.681	1.984	\$601.71	\$279.15	\$53.37	\$332.52
072-3240-052-0000	1	1	EXE				\$0.00		\$0.00	\$0.00
072-3240-053-0000	1	1	SFR-M	1.250	1.681	1.984	\$601.71	\$279.15	\$53.37	\$332.52

FINAL ASSESSMENT ROLL

APN	ZONE	AREA	LANDUSE	EDU	SBU	LBU	TOTAL MAX ASMT	ACTUAL		
								STREET ASMT	LIGHT ASMT	TOTAL ASMT
072-3240-054-0000	1	1	SFR-M	1.250	1.681	1.984	\$601.71	\$279.15	\$53.37	\$332.52
072-3240-055-0000	1	1	SFR-M	1.250	1.681	1.984	\$601.71	\$279.15	\$53.37	\$332.52
072-3240-056-0000	1	1	SFR-M	1.250	1.681	1.984	\$601.71	\$279.15	\$53.37	\$332.52
072-3240-057-0000	1	1	SFR-M	1.250	1.681	1.984	\$601.71	\$279.15	\$53.37	\$332.52
072-3240-058-0000	1	1	SFR-M	1.250	1.681	1.984	\$601.71	\$279.15	\$53.37	\$332.52
072-3240-059-0000	1	1	SFR-L	1.400	1.883	2.222	\$674.00	\$312.69	\$59.77	\$372.46
072-3240-060-0000	1	1	SFR-L	1.400	1.883	2.222	\$674.00	\$312.69	\$59.77	\$372.46
072-3240-061-0000	1	1	SFR-L	1.400	1.883	2.222	\$674.00	\$312.69	\$59.77	\$372.46
072-3240-062-0000	1	1	SFR-L	1.400	1.883	2.222	\$674.00	\$312.69	\$59.77	\$372.46
072-3240-063-0000	1	1	SFR-M	1.250	1.250	1.250	\$434.23	\$207.58	\$33.63	\$241.20
072-3240-064-0000	1	1	SFR-M	1.250	1.250	1.250	\$434.23	\$207.58	\$33.63	\$241.20
072-3240-065-0000	1	1	SFR-M	1.250	1.250	1.250	\$434.23	\$207.58	\$33.63	\$241.20
072-3240-066-0000	1	1	SFR-M	1.250	1.250	1.250	\$434.23	\$207.58	\$33.63	\$241.20
072-3250-001-0000	1	1	SFR-H	1.000	1.345	1.587	\$481.42	\$223.35	\$42.69	\$266.04
072-3250-002-0000	1	1	SFR-H	1.000	1.345	1.587	\$481.42	\$223.35	\$42.69	\$266.04
072-3250-003-0000	1	1	SFR-H	1.000	1.345	1.587	\$481.42	\$223.35	\$42.69	\$266.04
072-3250-004-0000	1	1	EXE				\$0.00		\$0.00	\$0.00
072-3250-005-0000	1	1	SFR-M	1.250	1.681	1.984	\$601.71	\$279.15	\$53.37	\$332.52
072-3250-006-0000	1	1	SFR-M	1.250	1.681	1.984	\$601.71	\$279.15	\$53.37	\$332.52
072-3250-007-0000	1	1	SFR-M	1.250	1.681	1.984	\$601.71	\$279.15	\$53.37	\$332.52
072-3250-008-0000	1	1	SFR-M	1.250	1.681	1.984	\$601.71	\$279.15	\$53.37	\$332.52
072-3250-009-0000	1	1	SFR-M	1.250	1.681	1.984	\$601.71	\$279.15	\$53.37	\$332.52
072-3250-010-0000	1	1	SFR-M	1.250	1.250	1.250	\$434.23	\$207.58	\$33.63	\$241.20
072-3250-011-0000	1	1	SFR-M	1.250	1.250	1.250	\$434.23	\$207.58	\$33.63	\$241.20
072-3250-012-0000	1	1	SFR-M	1.250	1.250	1.250	\$434.23	\$207.58	\$33.63	\$241.20
072-3250-013-0000	1	1	EXE				\$0.00		\$0.00	\$0.00
072-3250-014-0000	1	1	SFR-M	1.250	1.250	1.250	\$434.23	\$207.58	\$33.63	\$241.20
072-3250-015-0000	1	1	SFR-M	1.250	1.250	1.250	\$434.23	\$207.58	\$33.63	\$241.20
072-3250-016-0000	1	1	SFR-M	1.250	1.250	1.250	\$434.23	\$207.58	\$33.63	\$241.20
072-3250-017-0000	1	1	SFR-M	1.250	1.250	1.250	\$434.23	\$207.58	\$33.63	\$241.20
072-3250-018-0000	1	1	SFR-M	1.250	1.250	1.250	\$434.23	\$207.58	\$33.63	\$241.20
072-3250-019-0000	1	1	SFR-M	1.250	1.250	1.250	\$434.23	\$207.58	\$33.63	\$241.20
072-3250-020-0000	1	1	SFR-M	1.250	1.250	1.250	\$434.23	\$207.58	\$33.63	\$241.20
072-3250-021-0000	1	1	SFR-M	1.250	1.250	1.250	\$434.23	\$207.58	\$33.63	\$241.20

FINAL ASSESSMENT ROLL

APN	ZONE	AREA	LANDUSE	EDU	SBU	LBU	TOTAL MAX ASMT	ACTUAL		
								STREET ASMT	LIGHT ASMT	TOTAL ASMT
072-3250-022-0000	1	1	SFR-M	1.250	1.250	1.250	\$434.23	\$207.58	\$33.63	\$241.20
072-3250-023-0000	1	1	SFR-M	1.250	1.250	1.250	\$434.23	\$207.58	\$33.63	\$241.20
072-3250-024-0000	1	1	SFR-M	1.250	1.250	1.250	\$434.23	\$207.58	\$33.63	\$241.20
072-3250-025-0000	1	1	SFR-M	1.250	1.250	1.250	\$434.23	\$207.58	\$33.63	\$241.20
072-3250-026-0000	1	1	SFR-M	1.250	1.250	1.250	\$434.23	\$207.58	\$33.63	\$241.20
072-3250-027-0000	1	1	EXE				\$0.00		\$0.00	\$0.00
072-3250-028-0000	1	1	SFR-M	1.250	1.250	1.250	\$434.23	\$207.58	\$33.63	\$241.20
072-3250-029-0000	1	1	SFR-M	1.250	1.250	1.250	\$434.23	\$207.58	\$33.63	\$241.20
072-3250-030-0000	1	1	SFR-M	1.250	1.250	1.250	\$434.23	\$207.58	\$33.63	\$241.20
072-3250-031-0000	1	1	SFR-M	1.250	1.250	1.250	\$434.23	\$207.58	\$33.63	\$241.20
072-3250-032-0000	1	1	SFR-M	1.250	1.250	1.250	\$434.23	\$207.58	\$33.63	\$241.20
072-3250-033-0000	1	1	SFR-M	1.250	1.250	1.250	\$434.23	\$207.58	\$33.63	\$241.20
072-3250-034-0000	1	1	SFR-M	1.250	1.250	1.250	\$434.23	\$207.58	\$33.63	\$241.20
072-3250-035-0000	1	1	SFR-M	1.250	1.250	1.250	\$434.23	\$207.58	\$33.63	\$241.20
072-3250-036-0000	1	1	SFR-M	1.250	1.250	1.250	\$434.23	\$207.58	\$33.63	\$241.20
072-3250-037-0000	1	1	SFR-M	1.250	1.250	1.250	\$434.23	\$207.58	\$33.63	\$241.20
072-3250-038-0000	1	1	SFR-M	1.250	1.681	1.984	\$601.71	\$279.15	\$53.37	\$332.52
072-3250-039-0000	1	1	SFR-M	1.250	1.681	1.984	\$601.71	\$279.15	\$53.37	\$332.52
072-3250-040-0000	1	1	EXE				\$0.00		\$0.00	\$0.00
072-3250-041-0000	1	1	SFR-H	1.000	1.345	1.587	\$481.42	\$223.35	\$42.69	\$266.04
072-3250-042-0000	1	1	SFR-H	1.000	1.345	1.587	\$481.42	\$223.35	\$42.69	\$266.04
072-3250-043-0000	1	1	SFR-H	1.000	1.345	1.587	\$481.42	\$223.35	\$42.69	\$266.04
072-3250-044-0000	1	1	PARK	7.470	7.470	7.470	\$2,594.93	\$1,240.47	\$200.94	\$1,441.40
072-3250-045-0000	1	1	SFR-M	1.250	1.250	1.250	\$434.23	\$207.58	\$33.63	\$241.20
072-3250-046-0000	1	1	SFR-M	1.250	1.250	1.250	\$434.23	\$207.58	\$33.63	\$241.20
072-3250-047-0000	1	1	SFR-M	1.250	1.250	1.250	\$434.23	\$207.58	\$33.63	\$241.20
072-3250-048-0000	1	1	SFR-M	1.250	1.250	1.250	\$434.23	\$207.58	\$33.63	\$241.20
072-3250-049-0000	1	1	SFR-M	1.250	1.250	1.250	\$434.23	\$207.58	\$33.63	\$241.20
072-3250-050-0000	1	1	SFR-M	1.250	1.250	1.250	\$434.23	\$207.58	\$33.63	\$241.20
072-3250-051-0000	1	1	SFR-M	1.250	1.250	1.250	\$434.23	\$207.58	\$33.63	\$241.20
072-3250-052-0000	1	1	SFR-M	1.250	1.250	1.250	\$434.23	\$207.58	\$33.63	\$241.20
072-3250-053-0000	1	1	SFR-M	1.250	1.250	1.250	\$434.23	\$207.58	\$33.63	\$241.20
072-3250-054-0000	1	1	SFR-M	1.250	1.250	1.250	\$434.23	\$207.58	\$33.63	\$241.20
072-3250-055-0000	1	1	SFR-M	1.250	1.250	1.250	\$434.23	\$207.58	\$33.63	\$241.20

**CITY OF RANCHO CORDOVA
ROAD MAINTENANCE ASSESSMENT DISTRICT
FY 2017-18**

05/09/17
Page 25

FINAL ASSESSMENT ROLL

APN	ZONE	AREA	LANDUSE	EDU	SBU	LBU	TOTAL MAX ASMT	ACTUAL		
								STREET ASMT	LIGHT ASMT	TOTAL ASMT
072-3250-056-0000	1	1	SFR-M	1.250	1.250	1.250	\$434.23	\$207.58	\$33.63	\$241.20
072-3250-057-0000	1	1	SFR-M	1.250	1.250	1.250	\$434.23	\$207.58	\$33.63	\$241.20
072-3250-058-0000	1	1	SFR-M	1.250	1.250	1.250	\$434.23	\$207.58	\$33.63	\$241.20
072-3250-059-0000	1	1	SFR-M	1.250	1.250	1.250	\$434.23	\$207.58	\$33.63	\$241.20
072-3250-060-0000	1	1	SFR-M	1.250	1.250	1.250	\$434.23	\$207.58	\$33.63	\$241.20
072-3260-001-0000	1	1	SFR-M	1.250	1.681	1.984	\$601.71	\$279.15	\$53.37	\$332.52
072-3260-002-0000	1	1	SFR-M	1.250	1.681	1.984	\$601.71	\$279.15	\$53.37	\$332.52
072-3260-003-0000	1	1	SFR-M	1.250	1.681	1.984	\$601.71	\$279.15	\$53.37	\$332.52
072-3260-004-0000	1	1	SFR-M	1.250	1.681	1.984	\$601.71	\$279.15	\$53.37	\$332.52
072-3260-005-0000	1	1	SFR-M	1.250	1.681	1.984	\$601.71	\$279.15	\$53.37	\$332.52
072-3260-006-0000	1	1	SFR-M	1.250	1.681	1.984	\$601.71	\$279.15	\$53.37	\$332.52
072-3260-007-0000	1	1	SFR-M	1.250	1.681	1.984	\$601.71	\$279.15	\$53.37	\$332.52
072-3260-008-0000	1	1	SFR-M	1.250	1.681	1.984	\$601.71	\$279.15	\$53.37	\$332.52
072-3260-009-0000	1	1	SFR-M	1.250	1.681	1.984	\$601.71	\$279.15	\$53.37	\$332.52
072-3260-010-0000	1	1	SFR-M	1.250	1.681	1.984	\$601.71	\$279.15	\$53.37	\$332.52
072-3260-011-0000	1	1	SFR-M	1.250	1.681	1.984	\$601.71	\$279.15	\$53.37	\$332.52
072-3260-012-0000	1	1	SFR-M	1.250	1.681	1.984	\$601.71	\$279.15	\$53.37	\$332.52
072-3260-013-0000	1	1	SFR-M	1.250	1.681	1.984	\$601.71	\$279.15	\$53.37	\$332.52
072-3260-014-0000	1	1	SFR-M	1.250	1.681	1.984	\$601.71	\$279.15	\$53.37	\$332.52
072-3260-015-0000	1	1	SFR-M	1.250	1.681	1.984	\$601.71	\$279.15	\$53.37	\$332.52
072-3260-016-0000	1	1	SFR-M	1.250	1.681	1.984	\$601.71	\$279.15	\$53.37	\$332.52
072-3260-017-0000	1	1	SFR-M	1.250	1.681	1.984	\$601.71	\$279.15	\$53.37	\$332.52
072-3260-018-0000	1	1	SFR-M	1.250	1.681	1.984	\$601.71	\$279.15	\$53.37	\$332.52
072-3260-019-0000	1	1	SFR-M	1.250	1.681	1.984	\$601.71	\$279.15	\$53.37	\$332.52
072-3260-020-0000	1	1	SFR-M	1.250	1.681	1.984	\$601.71	\$279.15	\$53.37	\$332.52
072-3260-021-0000	1	1	SFR-M	1.250	1.681	1.984	\$601.71	\$279.15	\$53.37	\$332.52
072-3260-022-0000	1	1	SFR-M	1.250	1.681	1.984	\$601.71	\$279.15	\$53.37	\$332.52
072-3260-023-0000	1	1	SFR-M	1.250	1.681	1.984	\$601.71	\$279.15	\$53.37	\$332.52
072-3260-024-0000	1	1	SFR-M	1.250	1.681	1.984	\$601.71	\$279.15	\$53.37	\$332.52
072-3260-025-0000	1	1	SFR-M	1.250	1.681	1.984	\$601.71	\$279.15	\$53.37	\$332.52
072-3260-026-0000	1	1	SFR-M	1.250	1.681	1.984	\$601.71	\$279.15	\$53.37	\$332.52
072-3260-027-0000	1	1	SFR-M	1.250	1.681	1.984	\$601.71	\$279.15	\$53.37	\$332.52
072-3260-028-0000	1	1	SFR-M	1.250	1.681	1.984	\$601.71	\$279.15	\$53.37	\$332.52
072-3260-029-0000	1	1	SFR-M	1.250	1.681	1.984	\$601.71	\$279.15	\$53.37	\$332.52

FINAL ASSESSMENT ROLL

APN	ZONE	AREA	LANDUSE	EDU	SBU	LBU	TOTAL MAX ASMT	ACTUAL		
								STREET ASMT	LIGHT ASMT	TOTAL ASMT
072-3260-030-0000	1	1	SFR-M	1.250	1.681	1.984	\$601.71	\$279.15	\$53.37	\$332.52
072-3260-031-0000	1	1	SFR-M	1.250	1.681	1.984	\$601.71	\$279.15	\$53.37	\$332.52
072-3260-032-0000	1	1	SFR-M	1.250	1.681	1.984	\$601.71	\$279.15	\$53.37	\$332.52
072-3260-033-0000	1	1	SFR-M	1.250	1.681	1.984	\$601.71	\$279.15	\$53.37	\$332.52
072-3260-034-0000	1	1	SFR-M	1.250	1.681	1.984	\$601.71	\$279.15	\$53.37	\$332.52
072-3260-035-0000	1	1	SFR-M	1.250	1.681	1.984	\$601.71	\$279.15	\$53.37	\$332.52
072-3260-036-0000	1	1	SFR-M	1.250	1.681	1.984	\$601.71	\$279.15	\$53.37	\$332.52
072-3260-037-0000	1	1	SFR-M	1.250	1.681	1.984	\$601.71	\$279.15	\$53.37	\$332.52
072-3260-038-0000	1	1	SFR-M	1.250	1.681	1.984	\$601.71	\$279.15	\$53.37	\$332.52
072-3260-039-0000	1	1	SFR-M	1.250	1.681	1.984	\$601.71	\$279.15	\$53.37	\$332.52
072-3260-040-0000	1	1	SFR-M	1.250	1.681	1.984	\$601.71	\$279.15	\$53.37	\$332.52
072-3260-041-0000	1	1	SFR-M	1.250	1.681	1.984	\$601.71	\$279.15	\$53.37	\$332.52
072-3260-042-0000	1	1	SFR-M	1.250	1.681	1.984	\$601.71	\$279.15	\$53.37	\$332.52
072-3260-043-0000	1	1	SFR-M	1.250	1.681	1.984	\$601.71	\$279.15	\$53.37	\$332.52
072-3260-044-0000	1	1	SFR-M	1.250	1.681	1.984	\$601.71	\$279.15	\$53.37	\$332.52
072-3260-045-0000	1	1	SFR-M	1.250	1.681	1.984	\$601.71	\$279.15	\$53.37	\$332.52
072-3260-046-0000	1	1	SFR-M	1.250	1.681	1.984	\$601.71	\$279.15	\$53.37	\$332.52
072-3260-047-0000	1	1	SFR-M	1.250	1.250	1.250	\$434.23	\$207.58	\$33.63	\$241.20
072-3260-048-0000	1	1	SFR-M	1.250	1.250	1.250	\$434.23	\$207.58	\$33.63	\$241.20
072-3260-049-0000	1	1	SFR-M	1.250	1.250	1.250	\$434.23	\$207.58	\$33.63	\$241.20
072-3260-050-0000	1	1	SFR-M	1.250	1.250	1.250	\$434.23	\$207.58	\$33.63	\$241.20
072-3260-051-0000	1	1	SFR-M	1.250	1.250	1.250	\$434.23	\$207.58	\$33.63	\$241.20
072-3260-052-0000	1	1	SFR-M	1.250	1.250	1.250	\$434.23	\$207.58	\$33.63	\$241.20
072-3260-053-0000	1	1	SFR-M	1.250	1.250	1.250	\$434.23	\$207.58	\$33.63	\$241.20
072-3260-054-0000	1	1	SFR-M	1.250	1.250	1.250	\$434.23	\$207.58	\$33.63	\$241.20
072-3260-055-0000	1	1	SFR-M	1.250	1.250	1.250	\$434.23	\$207.58	\$33.63	\$241.20
072-3260-056-0000	1	1	SFR-M	1.250	1.250	1.250	\$434.23	\$207.58	\$33.63	\$241.20
072-3260-057-0000	1	1	SFR-M	1.250	1.250	1.250	\$434.23	\$207.58	\$33.63	\$241.20
072-3260-058-0000	1	1	SFR-M	1.250	1.250	1.250	\$434.23	\$207.58	\$33.63	\$241.20
072-3260-059-0000	1	1	SFR-M	1.250	1.250	1.250	\$434.23	\$207.58	\$33.63	\$241.20
072-3260-060-0000	1	1	SFR-M	1.250	1.250	1.250	\$434.23	\$207.58	\$33.63	\$241.20
072-3260-061-0000	1	1	SFR-M	1.250	1.250	1.250	\$434.23	\$207.58	\$33.63	\$241.20
072-3260-062-0000	1	1	SFR-M	1.250	1.250	1.250	\$434.23	\$207.58	\$33.63	\$241.20
072-3260-063-0000	1	1	SFR-M	1.250	1.250	1.250	\$434.23	\$207.58	\$33.63	\$241.20

FINAL ASSESSMENT ROLL

APN	ZONE	AREA	LANDUSE	EDU	SBU	LBU	TOTAL MAX ASMT	ACTUAL		
								STREET ASMT	LIGHT ASMT	TOTAL ASMT
072-3260-064-0000	1	1	SFR-M	1.250	1.250	1.250	\$434.23	\$207.58	\$33.63	\$241.20
072-3260-065-0000	1	1	SFR-M	1.250	1.250	1.250	\$434.23	\$207.58	\$33.63	\$241.20
072-3260-066-0000	1	1	SFR-M	1.250	1.250	1.250	\$434.23	\$207.58	\$33.63	\$241.20
072-3260-067-0000	1	1	SFR-M	1.250	1.250	1.250	\$434.23	\$207.58	\$33.63	\$241.20
072-3290-001-0000	1	1	SFR-M	1.250	1.681	1.984	\$601.71	\$279.15	\$53.37	\$332.52
072-3290-002-0000	1	1	SFR-M	1.250	1.681	1.984	\$601.71	\$279.15	\$53.37	\$332.52
072-3290-003-0000	1	1	SFR-M	1.250	1.681	1.984	\$601.71	\$279.15	\$53.37	\$332.52
072-3290-004-0000	1	1	SFR-M	1.250	1.681	1.984	\$601.71	\$279.15	\$53.37	\$332.52
072-3290-005-0000	1	1	SFR-M	1.250	1.681	1.984	\$601.71	\$279.15	\$53.37	\$332.52
072-3290-006-0000	1	1	SFR-M	1.250	1.681	1.984	\$601.71	\$279.15	\$53.37	\$332.52
072-3290-007-0000	1	1	SFR-M	1.250	1.681	1.984	\$601.71	\$279.15	\$53.37	\$332.52
072-3290-008-0000	1	1	SFR-M	1.250	1.681	1.984	\$601.71	\$279.15	\$53.37	\$332.52
072-3290-009-0000	1	1	SFR-M	1.250	1.681	1.984	\$601.71	\$279.15	\$53.37	\$332.52
072-3290-010-0000	1	1	SFR-M	1.250	1.681	1.984	\$601.71	\$279.15	\$53.37	\$332.52
072-3290-011-0000	1	1	SFR-M	1.250	1.681	1.984	\$601.71	\$279.15	\$53.37	\$332.52
072-3290-012-0000	1	1	SFR-M	1.250	1.681	1.984	\$601.71	\$279.15	\$53.37	\$332.52
072-3290-013-0000	1	1	SFR-M	1.250	1.681	1.984	\$601.71	\$279.15	\$53.37	\$332.52
072-3290-014-0000	1	1	SFR-M	1.250	1.681	1.984	\$601.71	\$279.15	\$53.37	\$332.52
072-3290-015-0000	1	1	SFR-M	1.250	1.681	1.984	\$601.71	\$279.15	\$53.37	\$332.52
072-3290-016-0000	1	1	SFR-M	1.250	1.681	1.984	\$601.71	\$279.15	\$53.37	\$332.52
072-3290-017-0000	1	1	SFR-M	1.250	1.681	1.984	\$601.71	\$279.15	\$53.37	\$332.52
072-3290-018-0000	1	1	EXE				\$0.00		\$0.00	\$0.00
072-3290-019-0000	1	1	SFR-L	1.400	1.883	2.222	\$674.00	\$312.69	\$59.77	\$372.46
072-3290-020-0000	1	1	SFR-L	1.400	1.883	2.222	\$674.00	\$312.69	\$59.77	\$372.46
072-3290-021-0000	1	1	SFR-L	1.400	1.883	2.222	\$674.00	\$312.69	\$59.77	\$372.46
072-3290-022-0000	1	1	SFR-L	1.400	1.883	2.222	\$674.00	\$312.69	\$59.77	\$372.46
072-3290-023-0000	1	1	SFR-L	1.400	1.883	2.222	\$674.00	\$312.69	\$59.77	\$372.46
072-3290-024-0000	1	1	SFR-L	1.400	1.883	2.222	\$674.00	\$312.69	\$59.77	\$372.46
072-3290-025-0000	1	1	SFR-L	1.400	1.883	2.222	\$674.00	\$312.69	\$59.77	\$372.46
072-3290-026-0000	1	1	SFR-L	1.400	1.883	2.222	\$674.00	\$312.69	\$59.77	\$372.46
072-3290-027-0000	1	1	SFR-L	1.400	1.883	2.222	\$674.00	\$312.69	\$59.77	\$372.46
072-3290-028-0000	1	1	SFR-L	1.400	1.883	2.222	\$674.00	\$312.69	\$59.77	\$372.46
072-3290-029-0000	1	1	SFR-L	1.400	1.883	2.222	\$674.00	\$312.69	\$59.77	\$372.46
072-3290-030-0000	1	1	SFR-L	1.400	1.883	2.222	\$674.00	\$312.69	\$59.77	\$372.46

FINAL ASSESSMENT ROLL

APN	ZONE	AREA	LANDUSE	EDU	SBU	LBU	TOTAL MAX ASMT	ACTUAL		
								STREET ASMT	LIGHT ASMT	TOTAL ASMT
072-3290-031-0000	1	1	SFR-L	1.400	1.883	2.222	\$674.00	\$312.69	\$59.77	\$372.46
072-3290-032-0000	1	1	SFR-L	1.400	1.883	2.222	\$674.00	\$312.69	\$59.77	\$372.46
072-3290-033-0000	1	1	SFR-L	1.400	1.883	2.222	\$674.00	\$312.69	\$59.77	\$372.46
072-3290-034-0000	1	1	SFR-L	1.400	1.883	2.222	\$674.00	\$312.69	\$59.77	\$372.46
072-3290-035-0000	1	1	SFR-L	1.400	1.883	2.222	\$674.00	\$312.69	\$59.77	\$372.46
072-3300-001-0000	1	1	SFR-L	1.400	1.883	2.222	\$674.00	\$312.69	\$59.77	\$372.46
072-3300-002-0000	1	1	SFR-L	1.400	1.883	2.222	\$674.00	\$312.69	\$59.77	\$372.46
072-3300-003-0000	1	1	SFR-L	1.400	1.883	2.222	\$674.00	\$312.69	\$59.77	\$372.46
072-3300-004-0000	1	1	EXE				\$0.00		\$0.00	\$0.00
072-3300-005-0000	1	1	EXE				\$0.00		\$0.00	\$0.00
072-3300-006-0000	1	1	SFR-M	1.250	1.250	1.250	\$434.23	\$207.58	\$33.63	\$241.20
072-3300-007-0000	1	1	SFR-M	1.250	1.250	1.250	\$434.23	\$207.58	\$33.63	\$241.20
072-3300-008-0000	1	1	SFR-M	1.250	1.250	1.250	\$434.23	\$207.58	\$33.63	\$241.20
072-3300-009-0000	1	1	SFR-M	1.250	1.250	1.250	\$434.23	\$207.58	\$33.63	\$241.20
072-3300-010-0000	1	1	SFR-M	1.250	1.250	1.250	\$434.23	\$207.58	\$33.63	\$241.20
072-3300-011-0000	1	1	SFR-M	1.250	1.250	1.250	\$434.23	\$207.58	\$33.63	\$241.20
072-3300-012-0000	1	1	SFR-M	1.250	1.250	1.250	\$434.23	\$207.58	\$33.63	\$241.20
072-3300-013-0000	1	1	SFR-M	1.250	1.250	1.250	\$434.23	\$207.58	\$33.63	\$241.20
072-3300-014-0000	1	1	SFR-M	1.250	1.250	1.250	\$434.23	\$207.58	\$33.63	\$241.20
072-3300-015-0000	1	1	SFR-M	1.250	1.250	1.250	\$434.23	\$207.58	\$33.63	\$241.20
072-3300-016-0000	1	1	SFR-M	1.250	1.250	1.250	\$434.23	\$207.58	\$33.63	\$241.20
072-3300-017-0000	1	1	SFR-M	1.250	1.250	1.250	\$434.23	\$207.58	\$33.63	\$241.20
072-3300-018-0000	1	1	SFR-M	1.250	1.250	1.250	\$434.23	\$207.58	\$33.63	\$241.20
072-3300-019-0000	1	1	SFR-M	1.250	1.250	1.250	\$434.23	\$207.58	\$33.63	\$241.20
072-3300-020-0000	1	1	SFR-M	1.250	1.250	1.250	\$434.23	\$207.58	\$33.63	\$241.20
072-3300-021-0000	1	1	SFR-M	1.250	1.250	1.250	\$434.23	\$207.58	\$33.63	\$241.20
072-3300-022-0000	1	1	SFR-M	1.250	1.250	1.250	\$434.23	\$207.58	\$33.63	\$241.20
072-3300-023-0000	1	1	SFR-M	1.250	1.250	1.250	\$434.23	\$207.58	\$33.63	\$241.20
072-3300-024-0000	1	1	SFR-M	1.250	1.250	1.250	\$434.23	\$207.58	\$33.63	\$241.20
072-3300-025-0000	1	1	SFR-M	1.250	1.250	1.250	\$434.23	\$207.58	\$33.63	\$241.20
072-3300-026-0000	1	1	SFR-M	1.250	1.250	1.250	\$434.23	\$207.58	\$33.63	\$241.20
072-3300-027-0000	1	1	SFR-M	1.250	1.250	1.250	\$434.23	\$207.58	\$33.63	\$241.20
072-3300-028-0000	1	1	SFR-M	1.250	1.250	1.250	\$434.23	\$207.58	\$33.63	\$241.20
072-3300-029-0000	1	1	SFR-M	1.250	1.250	1.250	\$434.23	\$207.58	\$33.63	\$241.20

FINAL ASSESSMENT ROLL

APN	ZONE	AREA	LANDUSE	EDU	SBU	LBU	TOTAL MAX ASMT	ACTUAL		
								STREET ASMT	LIGHT ASMT	TOTAL ASMT
072-3300-030-0000	1	1	SFR-M	1.250	1.250	1.250	\$434.23	\$207.58	\$33.63	\$241.20
072-3300-031-0000	1	1	SFR-M	1.250	1.250	1.250	\$434.23	\$207.58	\$33.63	\$241.20
072-3300-032-0000	1	1	SFR-M	1.250	1.250	1.250	\$434.23	\$207.58	\$33.63	\$241.20
072-3300-033-0000	1	1	SFR-M	1.250	1.250	1.250	\$434.23	\$207.58	\$33.63	\$241.20
072-3300-034-0000	1	1	SFR-M	1.250	1.250	1.250	\$434.23	\$207.58	\$33.63	\$241.20
072-3300-035-0000	1	1	SFR-M	1.250	1.250	1.250	\$434.23	\$207.58	\$33.63	\$241.20
072-3300-036-0000	1	1	SFR-M	1.250	1.250	1.250	\$434.23	\$207.58	\$33.63	\$241.20
072-3300-037-0000	1	1	SFR-M	1.250	1.250	1.250	\$434.23	\$207.58	\$33.63	\$241.20
072-3300-038-0000	1	1	SFR-M	1.250	1.250	1.250	\$434.23	\$207.58	\$33.63	\$241.20
072-3300-039-0000	1	1	SFR-M	1.250	1.250	1.250	\$434.23	\$207.58	\$33.63	\$241.20
072-3300-040-0000	1	1	SFR-M	1.250	1.250	1.250	\$434.23	\$207.58	\$33.63	\$241.20
072-3300-041-0000	1	1	SFR-M	1.250	1.250	1.250	\$434.23	\$207.58	\$33.63	\$241.20
072-3300-042-0000	1	1	SFR-M	1.250	1.250	1.250	\$434.23	\$207.58	\$33.63	\$241.20
072-3300-043-0000	1	1	SFR-M	1.250	1.250	1.250	\$434.23	\$207.58	\$33.63	\$241.20
072-3300-044-0000	1	1	SFR-M	1.250	1.250	1.250	\$434.23	\$207.58	\$33.63	\$241.20
072-3300-045-0000	1	1	SFR-M	1.250	1.250	1.250	\$434.23	\$207.58	\$33.63	\$241.20
072-3300-046-0000	1	1	SFR-M	1.250	1.250	1.250	\$434.23	\$207.58	\$33.63	\$241.20
072-3300-047-0000	1	1	SFR-M	1.250	1.250	1.250	\$434.23	\$207.58	\$33.63	\$241.20
072-3300-048-0000	1	1	SFR-M	1.250	1.250	1.250	\$434.23	\$207.58	\$33.63	\$241.20
072-3300-049-0000	1	1	SFR-M	1.250	1.250	1.250	\$434.23	\$207.58	\$33.63	\$241.20
072-3300-050-0000	1	1	SFR-M	1.250	1.250	1.250	\$434.23	\$207.58	\$33.63	\$241.20
072-3300-051-0000	1	1	SFR-M	1.250	1.250	1.250	\$434.23	\$207.58	\$33.63	\$241.20
072-3300-052-0000	1	1	SFR-M	1.250	1.250	1.250	\$434.23	\$207.58	\$33.63	\$241.20
072-3300-053-0000	1	1	SFR-M	1.250	1.250	1.250	\$434.23	\$207.58	\$33.63	\$241.20
072-3300-054-0000	1	1	SFR-M	1.250	1.250	1.250	\$434.23	\$207.58	\$33.63	\$241.20
072-3300-055-0000	1	1	SFR-M	1.250	1.250	1.250	\$434.23	\$207.58	\$33.63	\$241.20
072-3300-056-0000	1	1	SFR-M	1.250	1.250	1.250	\$434.23	\$207.58	\$33.63	\$241.20
072-3300-057-0000	1	1	SFR-M	1.250	1.250	1.250	\$434.23	\$207.58	\$33.63	\$241.20
072-3300-058-0000	1	1	SFR-L	1.400	1.883	2.222	\$674.00	\$312.69	\$59.77	\$372.46
072-3300-059-0000	1	1	SFR-L	1.400	1.883	2.222	\$674.00	\$312.69	\$59.77	\$372.46
072-3300-060-0000	1	1	SFR-L	1.400	1.883	2.222	\$674.00	\$312.69	\$59.77	\$372.46
								\$335,673.64	\$45,018.43	\$380,690.34

MEMORANDUM

DATE: June 5, 2017

TO: Honorable Mayor and Council Members

FROM: Nicholas Sosa, Assistant Planner



SUBJECT: CIARA AT ANATOLIA (ANATOLIA IV) MAJOR DESIGN REVIEW; PROJECT NO. DD9693 – LOCATED AT THE SOUTHWEST CORNER OF RANCHO CORDOVA PARKWAY AND CHRYSANTHY BOULEVARD.

PROPERTY OWNER: Sunridge-Anatolia LLC Chrysa Tsakopoulos Demos 7700 College Town Drive, Suite 101 Sacramento, CA 95826	APPLICANT/DEVELOPER: Lennar Homes of California Pierre Martinez 1420 Rocky Ridge Drive Roseville, CA 95661
---	---

PROJECT: FILE: LOCATION: ZONING: GP ZONING: APN: PLANNER:	The applicant is requesting a Major Design Review for Ciara at Anatolia (Anatolia IV) which includes 139 single family units. The Design Review is for 4 floor plans ranging from 1,662 square feet to 3,033 square feet each with 3 elevations (Spanish, French, & Traditional) for a total of 12 designs. DD9693 Southwest corner of the intersection of Chrysanthy Road and Rancho Cordova Parkway RD-10 MDR (Medium Density Residential) 067-0030-063-0000 Nicholas Sosa, Assistant Planner
--	---

RECOMMENDATION

Adopt Resolution No. 83-2017.

RESULT OF RECOMMENDED ACTION

Adoption of the above referenced resolution would approve the design for 4 floor plans ranging from 1,662 square feet to 3,033 square feet each with 3 elevations to be located at Ciara at Anatolia (Anatolia IV). Approval would allow the applicant to be issued necessary building permits for new construction.

BACKGROUND

The project is located within the Sunridge Specific Plan as Anatolia IV and is now referred to as Ciara at Anatolia. The Sunridge Specific Plan was approved in July 2002 by Sacramento County. This area includes residential, commercial, office, and open space throughout the specific plan area. The County approved an Environmental Impact Report (EIR) for the Project in 2002 and the City inherited this upon incorporation in July 2003. The EIR was legally challenged and in response the City rescinded the approval of the Sunridge Specific Plan, however, it is still in effect for projects that had an approved development agreement—such as this one—with the City. A Mitigated Negative Declaration was adopted in April 2006 and

recorded on June 9, 2006 for the Anatolia IV area by the City of Rancho Cordova and a Mitigation Monitoring and Reporting Program was adopted.

A Development Agreement between the City and Sunridge-Anatolia, LLC for the Project was adopted by the City Council on May 15, 2006 via Ordinance 19-2006; this vested the Project's entitlements to develop. Following a Council study session and two regular meeting items on the topic, the City Council adopted a rezone of a small portion of the property and amendments to the Development Agreement on December 1, 2014. An addendum to the previously certified EIR and MND was prepared and approved at that time. The amendments to the Development Agreement, triggered by changes in market conditions, allowed for the reconfiguration of the subdivision and an overall reduction in units from 203 single family lots to 139 single family lots. To allow for larger lot sizes, the rezone removed 2.6 acres of open space from the project that was slated for a park. The Cordova Recreation and Park District agreed to the change because of prior parkland dedications made with the SunRidge Specific Plan, payment of in-lieu fees by the developer, and the close proximity (less than one-half mile) of other neighborhood parks.

Figure 1: Project Location



PROJECT DESCRIPTION:

The Anatolia IV subdivision will contain 139 single family units at its completion. The area is zoned RD-10 (10 units per acre) and will contain lots approximately 4,750 square feet in size (50' x 95"). The proposed design review includes 4 floor plans, one (1) single story and three (3) two-stories, ranging from 1,662 square feet for the smallest floor plan to 3,033 square feet. Plan 3033 includes Lennar's "Next Generation" floor plan which provides an exclusive living suite to accommodate the needs of multi-generational families living together.

	# Lot	Lot sqft range	# Home Plans	Home Sqft range	# Elevations
Anatolia IV	139	4,750 to approx. 6,200	4	1,662 sqft to 3,033 sqft	3 elevations for each plan

Site Design

All plans are required to meet the minimum setbacks as dictated by the Sunridge Specific Plan as well as any required easements or setbacks provided by public utilities. A setback exhibit was submitted with the design package (**Exhibit A**) showing typical home locations. The typical setbacks are as follows:

Figure 2: Typical Setback Exhibit

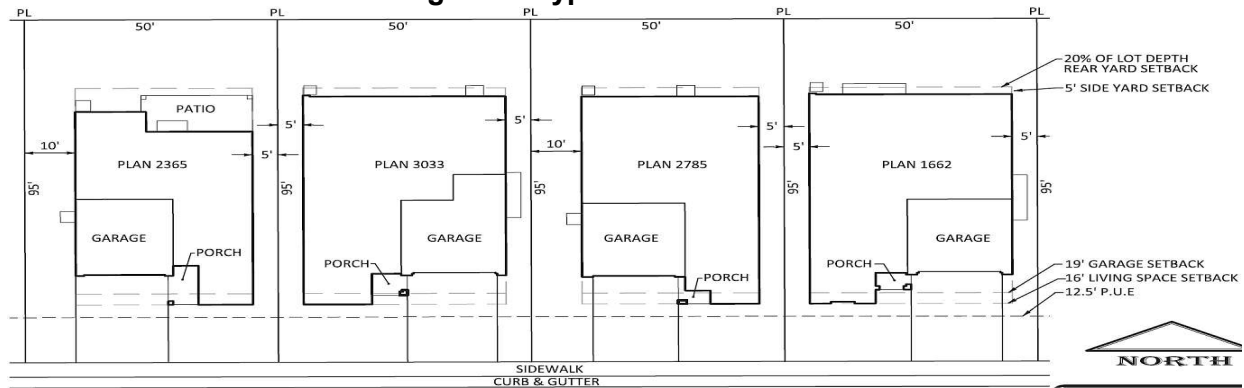


Table 1: Setback Minimums

Setbacks	Distance Minimums
Rear Yard	20% of lot depth
Interior Side Yard	5 Feet from PL
Garage	19 Ft. from ROW
Living Space	16 Feet from ROW
Public Utility Easement	12.5 Feet from ROW
Corner Side Yard	12.5 Feet from ROW

*PL = Property Line

*ROW = Right of Way

Per the typical setback exhibit, some homes in relation to lot sizes, may have a larger than 5 foot interior side yard setback. A condition of approval has been included (#10) to ensure that homes with larger side yards will have the larger side yard located on the garage side in order to maximize the amount of space for garage pathways and waste container areas behind side yard gates.

Architectural Design

The proposed project includes four floor plans with three architectural themes (Spanish, French, Traditional), each with three color palettes (**See Project Plans Exhibit A**). Color palettes include colors for body, fascia, trim/garage, and accent colors as well as picture samples of stone and roof materials. All floorplans include the living space forward of the garage. Proposed designs are shown below for each floor plan (**Figures 3-6**).

Figure 3: Plan 1662



Figure 4: Plan 2365



Figure 5: Plan 2785



Figure 6: Plan 3033



Both the Spanish and French architectural style incorporate window shutters on the front façade. This architectural detail will also be continued onto other elevations for homes that are adjacent to rights-of-ways such as; on a corner or rear elevations facing Rancho Cordova Parkway or Chrysanthy Boulevard. The Traditional style does not include shutters as an architectural detail, however; the lap siding and corbels shown on the front façade will be incorporated into side elevations and rear elevations adjacent to the public right-of-way (**See**

Exhibit A and COA #17). All floor plans include a two-car garage for off-street parking with garage door windows as a standard design feature.

Landscape Design

The submitted typical landscape plan depicts a variation of trees, shrubs, and ground cover along the front streetscape as well as along street side yards. The landscape plans include multiple options in street trees, foundation shrubs, accent shrubs and groundcover in order to create variation between each individual home.

Figure 7: Typical Landscape Plans



Also shown as part of the landscape plan, a 3-foot wide concrete path will be provided from the driveway to the garage man-door as well as a path from the driveway to the front door for all floor plans. The “next generation” plan includes an additional concrete path for access from the public sidewalk to the suite’s private entrance.

Trash Screening and HOA

In order to create a space where garbage bins can be stored behind the fence, the applicant has provided an additional 4-foot by 10-foot concrete pad for all homes, behind the proposed side gate. The Anatolia IV subdivision will be annexed into the existing Anatolia HOA that currently oversees Anatolia I and II. The project includes Conditions, Covenants and Restrictions (CC&Rs) recorded on the property which will be enforced by the Anatolia HOA Board. The CC&Rs have specific regulations regarding trash bin retrieval and storage; requiring trash bins to be retrieved within 24 hours of refuse pick-up and stored in an area not visible from

the streets. The applicant has conveyed to Staff that the CC&Rs are actively enforced and violations ticketed.

GENERAL PLAN CONSISTENCY:

The proposed site is zoned Medium Density Residential (MDR) within the Rancho Cordova General Plan. The MDR zone is generally characterized by small lot single-family detached, single family attached and small apartment complexes. The proposed project site is zoned RD-10 with lots, on average, less than 5,000 square feet with single family detached homes that will be constructed as part of the overall Anatolia Subdivision.

DESIGN REVIEW FINDINGS & EVIDENCE

Approval of the Major Design Review, subject to the Design Review Package (**Exhibit A**) and the Conditions of Approval (**Exhibit B**) must provide sufficient evidence for the Findings required by Zoning Code Section 23.141.050. Findings and supportive evidence are shown below:

- a) **Finding:** The proposed project is consistent with the objectives of the General Plan, complies with applicable zoning regulations, Specific Plan provisions, and special planning area provisions, and is consistent with the applicable Rancho Cordova Design Guidelines.

Evidence: The General Plan designation for the subdivision is Medium Density Residential (MDR). The MDR zone is generally characterized by small lot single-family detached, single-family attached and small apartment complexes. The proposed project site is zoned RD-10 with lots, on average, less than 5,000 square feet with single family detached homes that will be constructed as part of the Anatolia Subdivision. The project is consistent with the Sunridge Specific Plan. The project follows all zoning regulations as well as the applicable Rancho Cordova Design Guidelines including setbacks, height regulations, and architectural detail requirements.

- b) **Finding:** The proposed architecture, site design, and landscape are suitable for the purposes of the building and the site and will enhance the character of the neighborhood and community.

Evidence: The applicant has presented a design package which includes four different floor plans that will include three elevations per plan (Spanish, French, and Traditional) for a total of twelve architectural configurations. Variations in colors and materials along with living space forward of the garage will create a vibrant and welcoming streetscape that will enhance the aesthetics of the newly developed neighborhood. Conditions of Approval (**Exhibit B**) have been developed to mix the size, architectural design, and mass of the new homes to maintain an interesting streetscape.

- c) **Finding:** The architecture, including the character, scale, and quality of the design, relationship with the site and other buildings, building materials, screening of exterior appurtenances, exterior lighting and signing, and similar elements establishes a clear design concept and is compatible with the character of existing or anticipated buildings on adjoining and nearby properties.

Evidence: The proposed architecture and landscaping are complementary to other approved developments within the overall Anatolia subdivisions I, II, and III. The Anatolia IV subdivision provides floor plans ranging from 1,662 square feet to 3,033 square feet in size, similar to home sizes in the neighboring Anatolia II subdivision. A

clear design concept is shown for each elevation (Spanish, French, and Traditional Style) and each design provides consistent characteristics of each stated style. All elevations and architectural style palettes are included in the Design Review Package (**Exhibit A**).

- d) Finding: The proposed project will not create conflicts with vehicular, bicycle, or pedestrian transportation modes of circulation.

Evidence: The subdivision map was approved prior to this Design Review action. Vehicular, bicycle, and pedestrian circulation were studied and accepted as part of that prior approval. This Design Review approval will not impede any of the approved transportation modes.

RECOMMENDED MOTION

Staff recommends that the City Council adopt Resolution 83-2017 approving the Major Design Review for Anatolia IV, Ciara at Anatolia subject to the findings and Conditions of Approval (**Exhibit A and Exhibit B**) and finding the project exempt from further CEQA review.

ATTACHMENT(S)

1. Resolution No. 83-2017 approving the Major Design Review (**Exhibit A**) and Conditions of Approval (**Exhibit B**).
2. 500 foot radius map and property owner list

ATTACHMENT 1

CITY OF RANCHO CORDOVA

CITY COUNCIL RESOLUTION NO. 83-2017

**A RESOLUTION OF THE CITY COUNCIL
APPROVING A DESIGN REVIEW FOR CIARA AT ANATOLIA IV
PROJECT NO. DD9693**

WHEREAS, Lennar Homes (hereinafter referred to as Applicant) filed an application with the City of Rancho Cordova for Design Review approval of Ciara at Anatolia located in the Anatolia IV subdivision with 4 new floor plans each with three architectural styles; and

WHEREAS, the City Council is the appropriate authority to hear and take action on this project; and

WHEREAS, the project site was previously analyzed as a part of the Sunridge Specific Plan Environmental Impact Report (EIR) and further analyzed within the Mitigated Negative Declaration for the Tentative Subdivision Maps for the Anatolia IV subdivision adopted by the City of Rancho Cordova, thereby satisfying the requirements for the California Environmental Quality Act; and

WHEREAS, the City Council of the City of Rancho Cordova has conducted a properly noticed public hearing pursuant to Government Code section 65090 and has duly considered all written and verbal testimony presented during the hearing.

**NOW, THEREFORE, THE CITY COUNCIL OF THE CITY OF RANCHO CORDOVA
HEREBY RESOLVES AS FOLLOWS:**

1. Determine the Mitigated Negative Declaration is adequate and complete according to the Guidelines of the California Environmental Quality Act.
 - a) Finding: The project site has been analyzed as part of the Sunridge Specific Plan Environmental Impact Report and the Mitigated Negative Declaration for the Anatolia IV Subdivision in compliance with the California Environmental Quality Act.

Evidence: A Mitigated Negative Declaration was approved for the Anatolia IV subdivision in April 2006. The Mitigated Negative Declaration (MND) for Anatolia IV included site specific mitigation measures and references the mitigation measures within the MMRP prepared for the Specific Plan EIR. The MND determined that the subdivision resulted in no significant increase to the impacts previously analyzed Sunridge Specific Plan. The proposed project is consistent with the approved subdivision and therefore, no further environmental analysis is required. An addendum to the EIR and MND was approved by the City in December 2014.

2. Approve the Design Review, subject to the Major Design Review Package (**Exhibit A**) and the Conditions of Approval (**Exhibit B**) as modified; supported by the following Findings and Evidence, as required by Zoning Code Section 23.141.050:
 - a) Finding: The proposed project is consistent with the objectives of the General Plan, complies with applicable zoning regulations, Specific Plan provisions, and special planning area provisions, and is consistent with the applicable Rancho Cordova Design Guidelines.

ATTACHMENT 1

Evidence: The General Plan designation for the subdivision is Medium Density Residential (MDR). The MDR zone is generally characterized by small lot single-family detached, single-family attached and small apartment complexes. The proposed project site is zoned RD-10 with lots, on average, less than 5,000 square feet with single family detached homes that will be constructed as part of the Anatolia Subdivision. The project follows all zoning regulations as well as the applicable Rancho Cordova Design Guidelines including setbacks, height regulations, and architectural detail requirements.

- b) Finding: The proposed architecture, site design, and landscape are suitable for the purposes of the building and the site and will enhance the character of the neighborhood and community.

Evidence: The applicant has presented a design package which includes four different floor plans that will include three elevations per plan (Spanish, French, and Traditional) for a total of twelve architectural configurations. Variations in colors and materials along with living space forward of the garage will create a vibrant and welcoming streetscape that will enhance the aesthetics of the newly developed neighborhood. Conditions of Approval (**Exhibit B**) have been developed to mix the size, architectural design, and mass of the new homes to maintain an interesting streetscape.

- c) Finding: The architecture, including the character, scale, and quality of the design, relationship with the site and other buildings, building materials, screening of exterior appurtenances, exterior lighting and signing, and similar elements establishes a clear design concept and is compatible with the character of existing or anticipated buildings on adjoining and nearby properties.

Evidence: The proposed architecture and landscaping are complementary to other approved developments within the overall Anatolia subdivisions I, II, and III. The Anatolia IV subdivision provides floor plans ranging from 1,662 square feet to 3,033 square feet in size, similar to home sizes in the neighboring Anatolia II subdivision. A clear design concept is shown for each elevation (Spanish, French, and Traditional Style) and each design provides consistent characteristics of each stated style. All elevations and architectural style palettes are included in the Design Review Package (**Exhibit A**).

- d) Finding: The proposed project will not create conflicts with vehicular, bicycle, or pedestrian transportation modes of circulation.

Evidence: The subdivision map was approved prior to this Design Review action. Vehicular, bicycle, and pedestrian circulation were studied and accepted as part of that prior approval. This Design Review approval will not impede any of the approved transportation modes.

ATTACHMENT 1

PASSED AND ADOPTED by the City Council of the City of Rancho Cordova on this _____ day of _____, 2017 by the following vote:

AYES:

NOES:

ABSENT:

ABSTAIN:

Donald Terry, Mayor

ATTEST:

Mindy Cuppy, MMC, City Clerk

2820144.1



CIARA AT ANATOLIA

RANCHO CORDOVA,

05/04/17

Our Team:



Kevin L. Crook
Architect
Inc



AGENDA ITEM 19.1



Developer:
Contact: Pierre Martinez, AICP
Business: (916) 746-8508
www.lennar.com

Lennar Homes
1420 Rocky Ridge Drive, Suite 320
Roseville, CA 95661

Architect:
Contact: Barry Pattison
Business: (949) 660-1587
www.klcarch.com

Kevin L. Crook Architect, Inc.
1360 Reynolds Ave. Suite 110
Irvine, CA 92614

Architect:
Contact: Justin Mays
Business: (916) 597-1500
www.hma-arch.com

HMA Architecture Inc.
1107 Investment Blvd. Ste. 160
El Dorado Hills, CA 95672

Landscape:
Contact: Jim Luttrell
Business: (916) 420-7864
www.earthlinedesign.com

Earthline Design Group

Civil Engineer:
Contact: Vanessa Humphrey
Business: (916) 788-4456
www.msaengineering.com

MSA ENGINEERING, Inc.
1340 Blue Oaks Blvd. Ste. 150
Roseville, CA 95678

Table of Contents:

C-1	Site Plan	A-17	Plan 3033	Floor Plan
C-2	Setback Exhibit	A-18	Plan 3033	Front Elevations
		A-19	Plan 3033	Elevations - Spanish "A"
		A-20	Plan 3033	Elevations - French "B"
		A-21	Plan 3033	Elevations - Traditional "C"
A-1	Architectural Styles	A-22		Color Scheme Documents
A-2	Plan 1662	A-23		Spanish "A" Exterior Color Schemes
A-3	Plan 1662	A-24		French "B" Exterior Color Schemes
A-4	Plan 1662	A-25		Traditional "C" Exterior Color Schemes
A-5	Plan 1662			
A-6	Plan 1662			
A-7	Plan 2365			
A-8	Plan 2365	LC-1.1		Conceptual Landscape Plan
A-9	Plan 2365	LC-1.2		Conceptual Landscape Plan
A-10	Plan 2365			
A-11	Plan 2365			
A-12	Plan 2785			
A-13	Plan 2785			
A-14	Plan 2785			
A-15	Plan 2785			
A-16	Plan 2785			


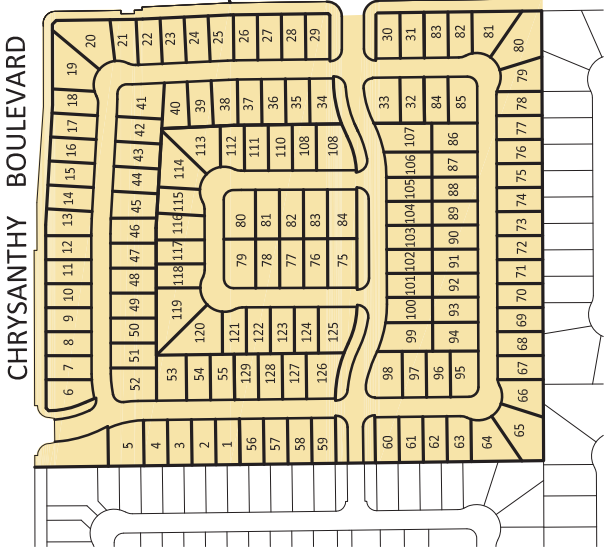


EXHIBIT 'A'

CIARA AT ANATOLIA

SITE PLAN

LENNAR HOMES
CITY OF RANCHO CORDOVA
MARCH 2017

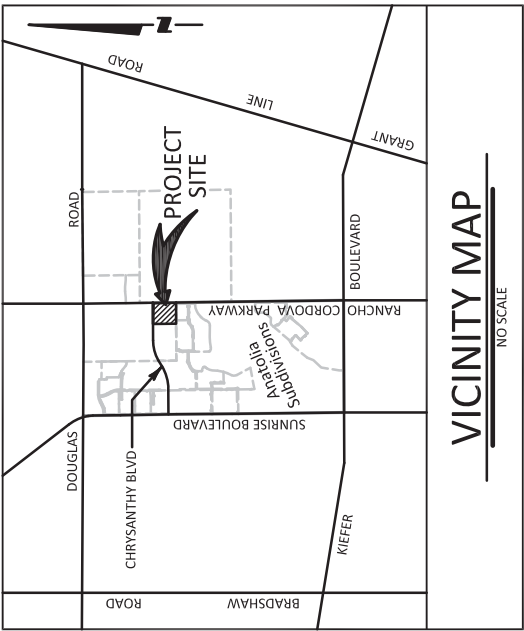

ANATOLIA IV

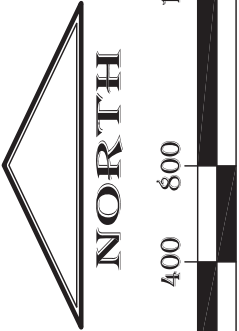


EXHIBIT A


MSA ENGINEERING, INC.
1340 BLUE OAKS BOULEVARD
SUITE 150
ROSEVILLE, CA 95678
PHONE: (916) 788-4456
FAX: (916) 788-4457

MSA
ENGINEERING

SETBACK EXHIBIT

CIARA at ANATOLIA

LENNAR HOMES
RANCHO CORDOVA, CALIFORNIA
MARCH 2017

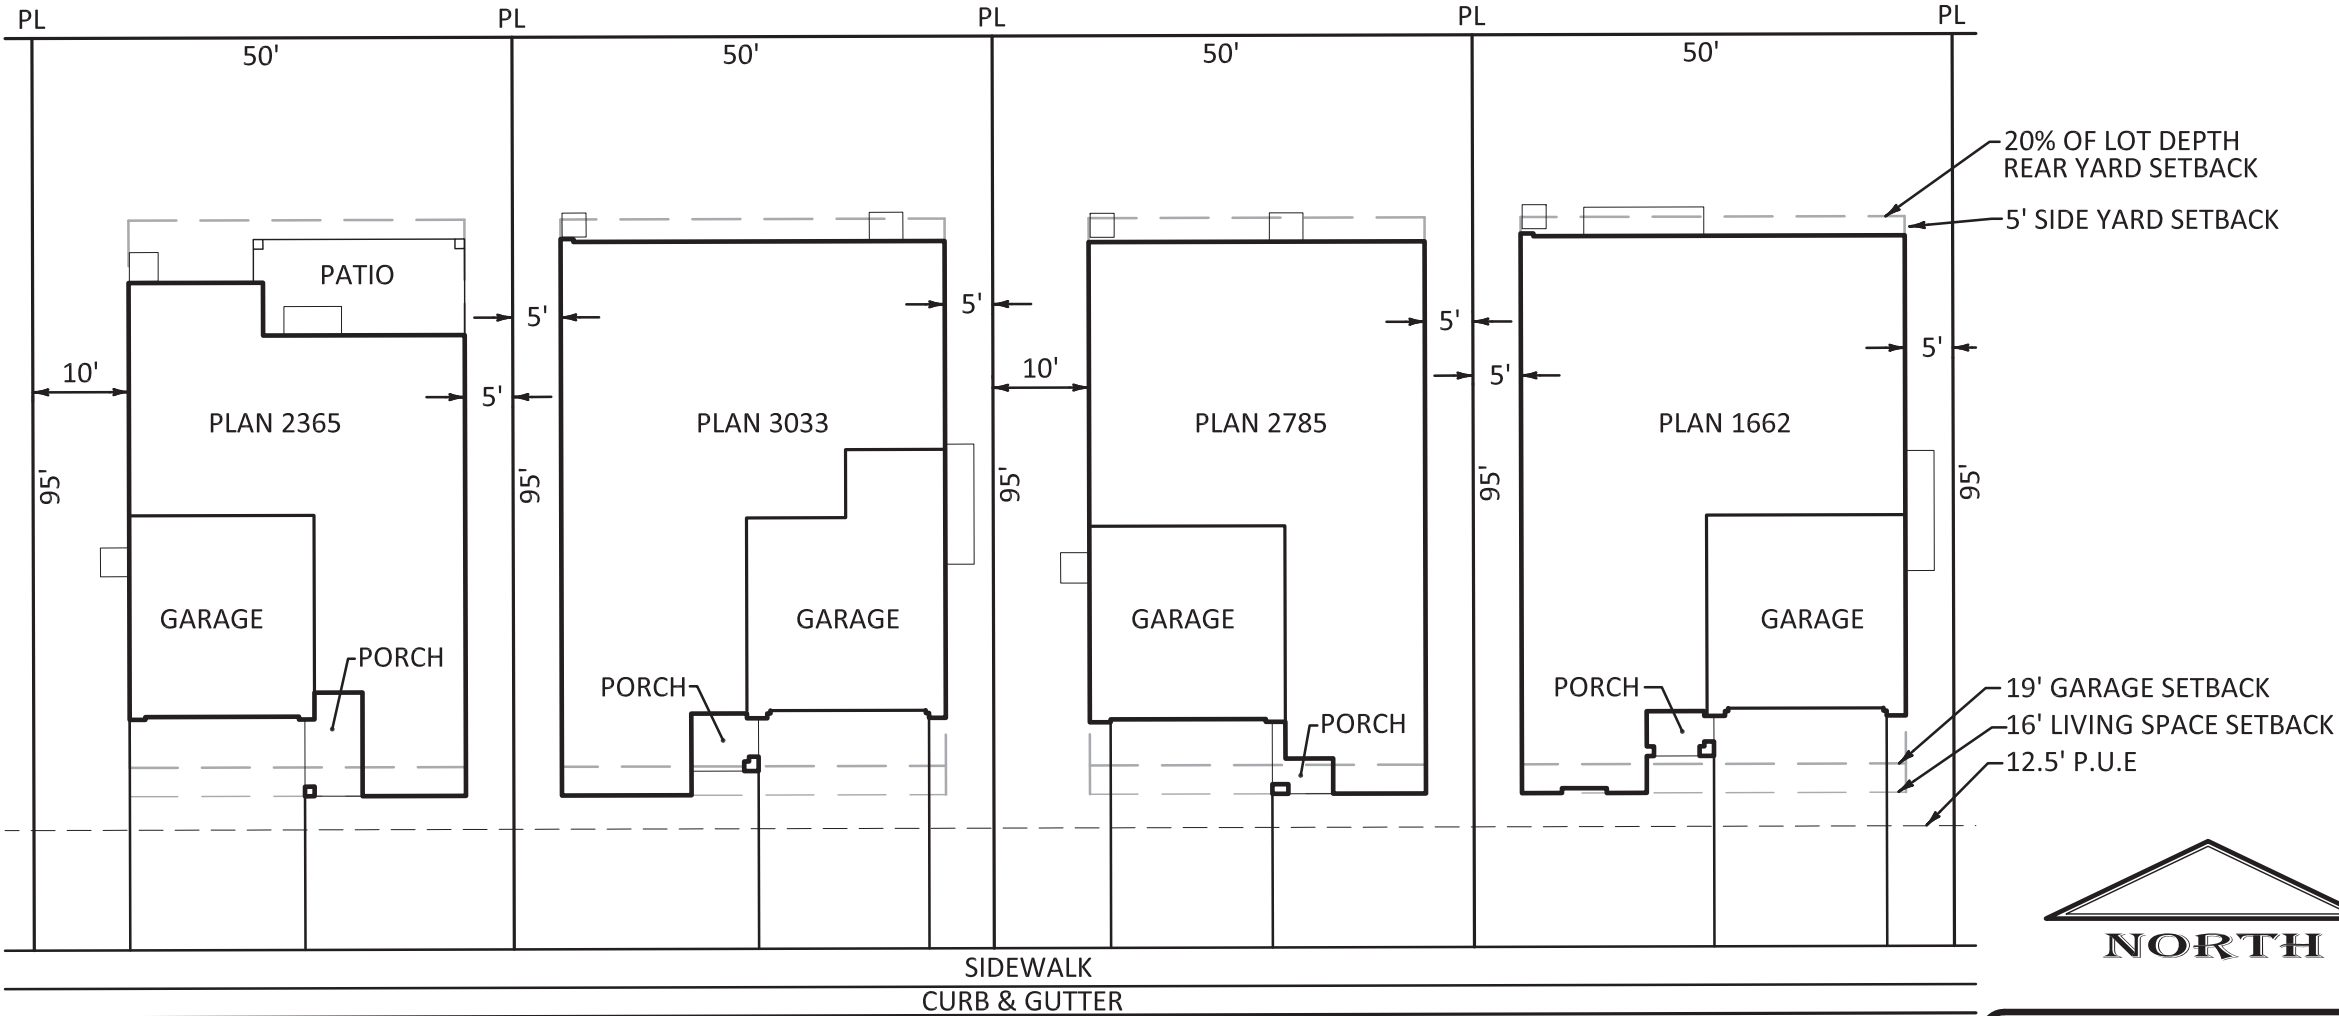

SCALE: 1" = 20'


MSA
ENGINEERING

MSA ENGINEERING, INC.
1340 BLUE OAKS BOULEVARD
SUITE 150
ROSEVILLE, CA 95678
PHONE: (916) 788-4456
FAX: (916) 788-4457

MARCH 2017

16-0

C-2

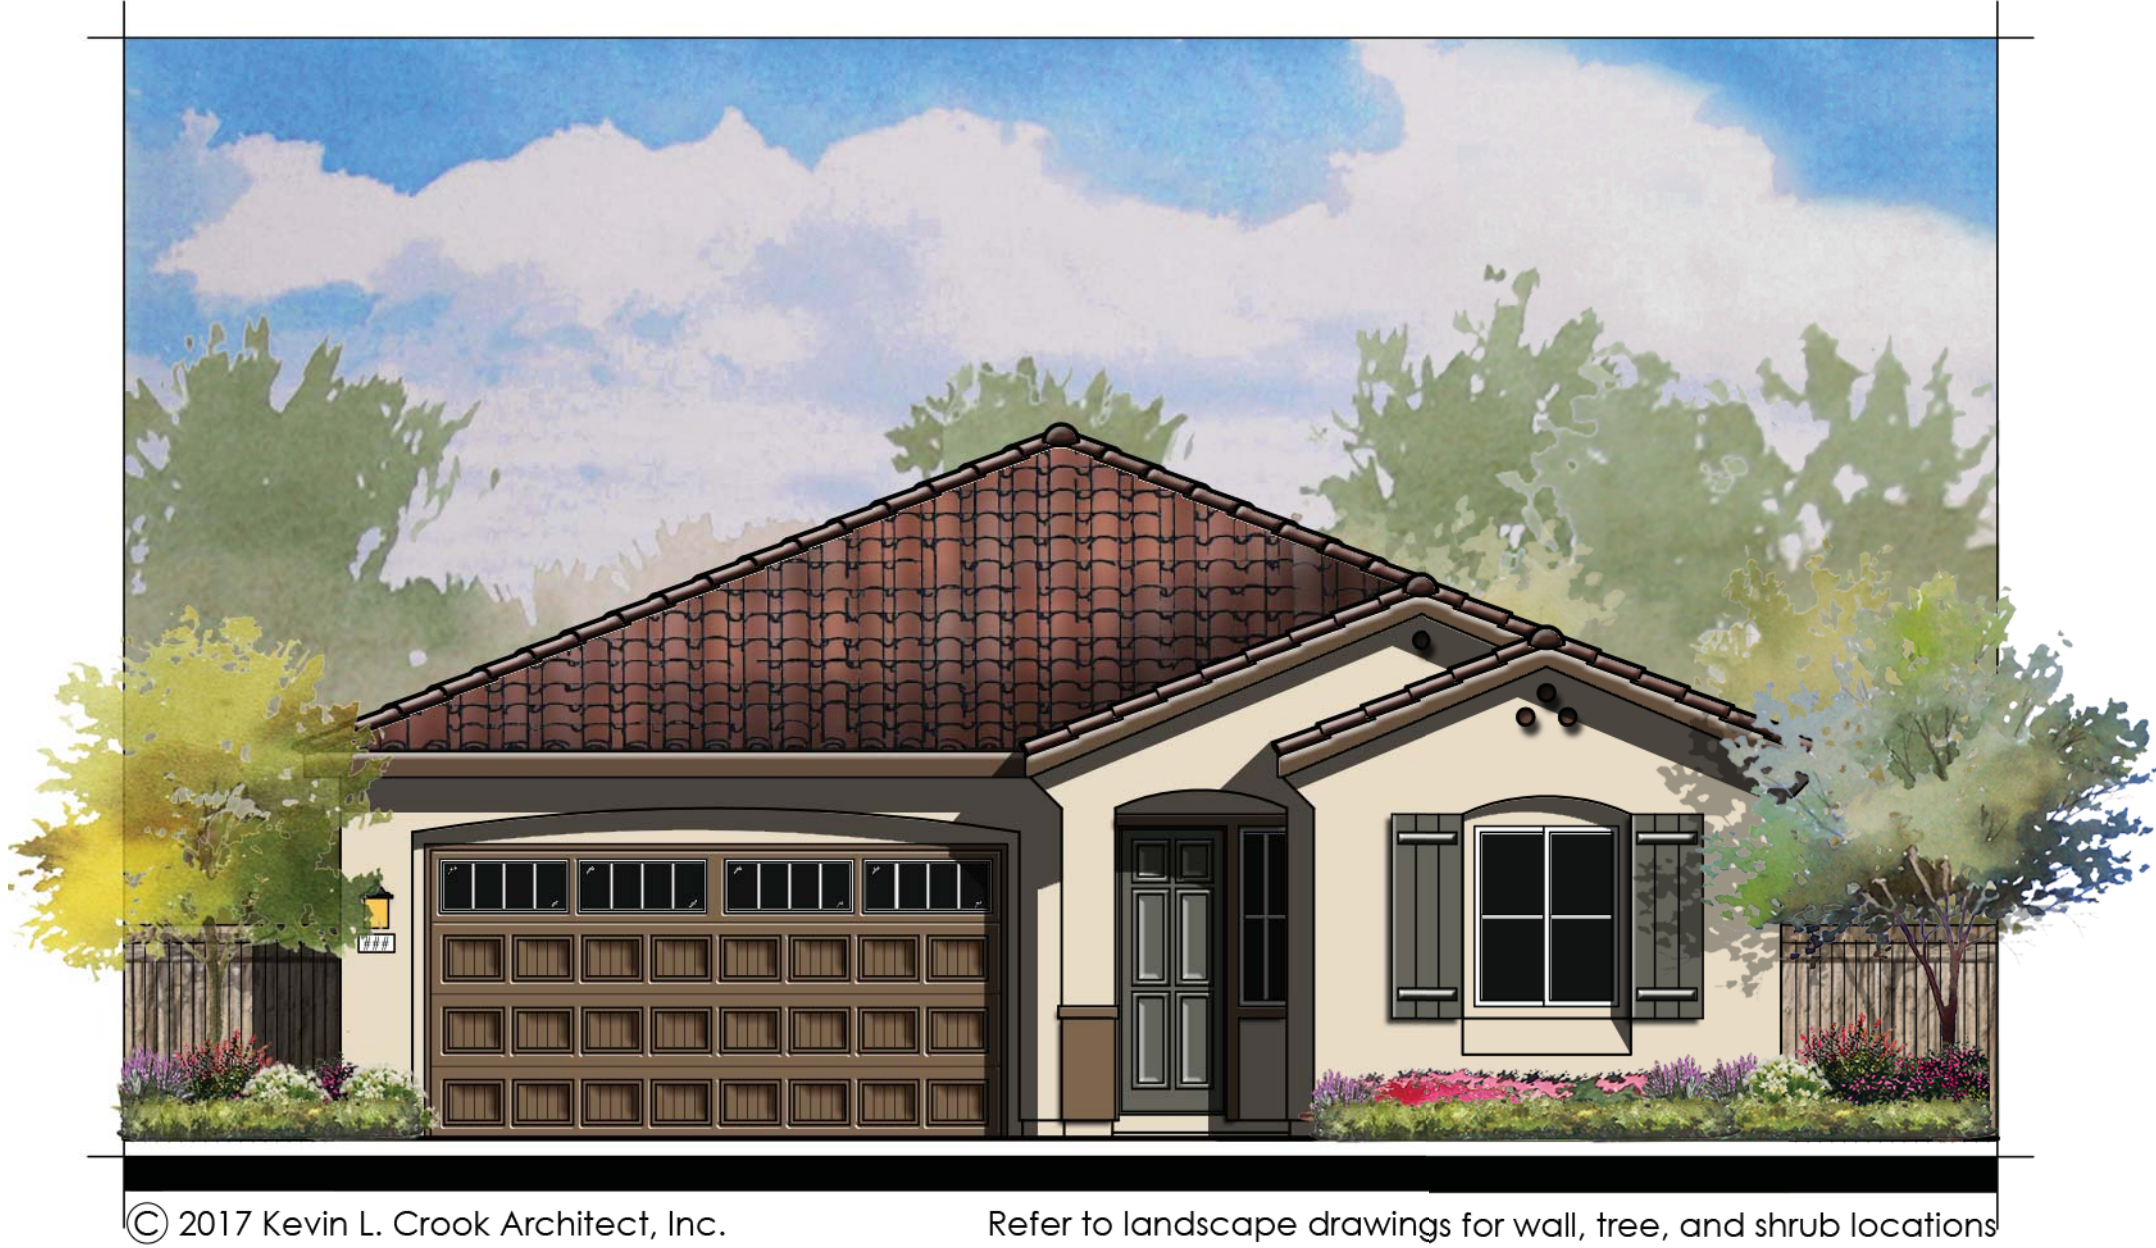

© 2017 Kevin L. Crook Architect, Inc. Refer to landscape drawings for wall, tree, and shrub locations

"A" - SPANISH


Incorporates recessed windows and doors in a stucco wall plane with arched soffits, plank type shutters, with “clay” pipe detailing in the gables angled corbels and “S” tile roof in a combinations of gable and hip roofs.



© 2017 Kevin L. Crook Architect, Inc. Refer to landscape drawings for wall, tree, and shrub locations

"B" - FRENCH

Incorporates recessed windows and doors in a stucco wall plane with trimmed arched soffits, arch plank type shutters, vertical mullions, curved corbels at gable ends along with a stone wainscot.

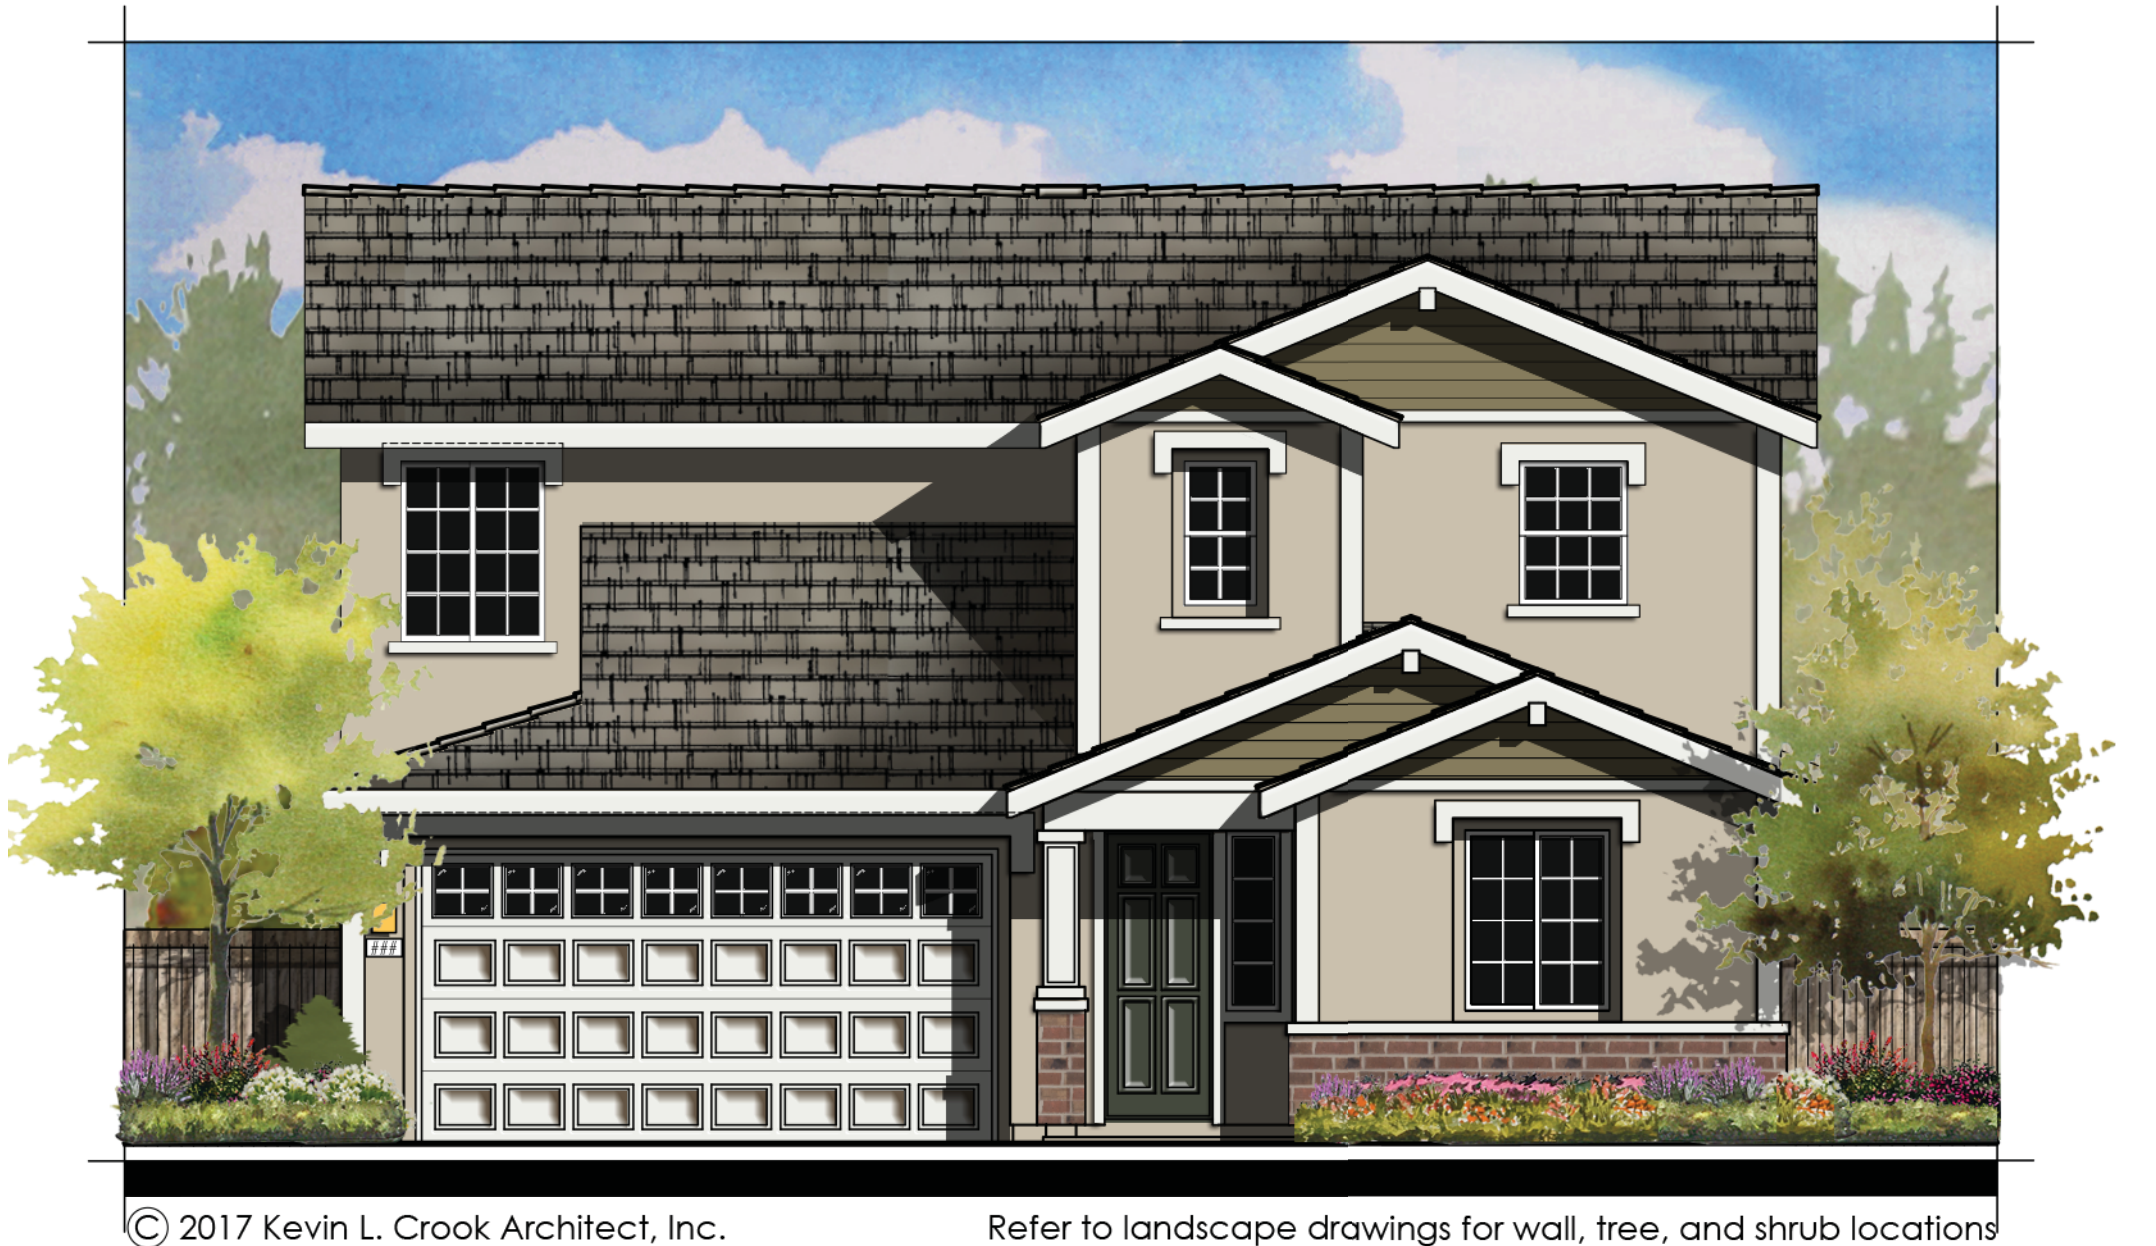

© 2017 Kevin L. Crook Architect, Inc. Refer to landscape drawings for wall, tree, and shrub locations

"C" - TRADITIONAL

"C" - TRADITIONAL

While the Traditional style is not indicative of any specific regional style or time period, it is meant as an overarching theme made up of traditional details and materials: lap siding, double post porch columns with stone base, multi-paned windows, wide corner boards and header trim turned down on the sides all of which are reinforced with “Traditional” color schemes. Together they are intended to evoke traditional images in the mind of the new home buyer who may not be formally educated in any one specific region or time period of Traditional architecture.


CIARA AT ANATOLIA - ARCHITECTURAL STYLES

An offering of both single and two story plans along with a variety of plan widths, massing and roof configurations all contribute to the architectural diversity.

The plans offer a variety of front massing configurations including porch forward and livable architecture forward.

In all instances the garage has been setback from the forward elements mitigating its impact.


Three elevation styles have been selected for their diversity in materials, detailing, color palettes and roof designs.

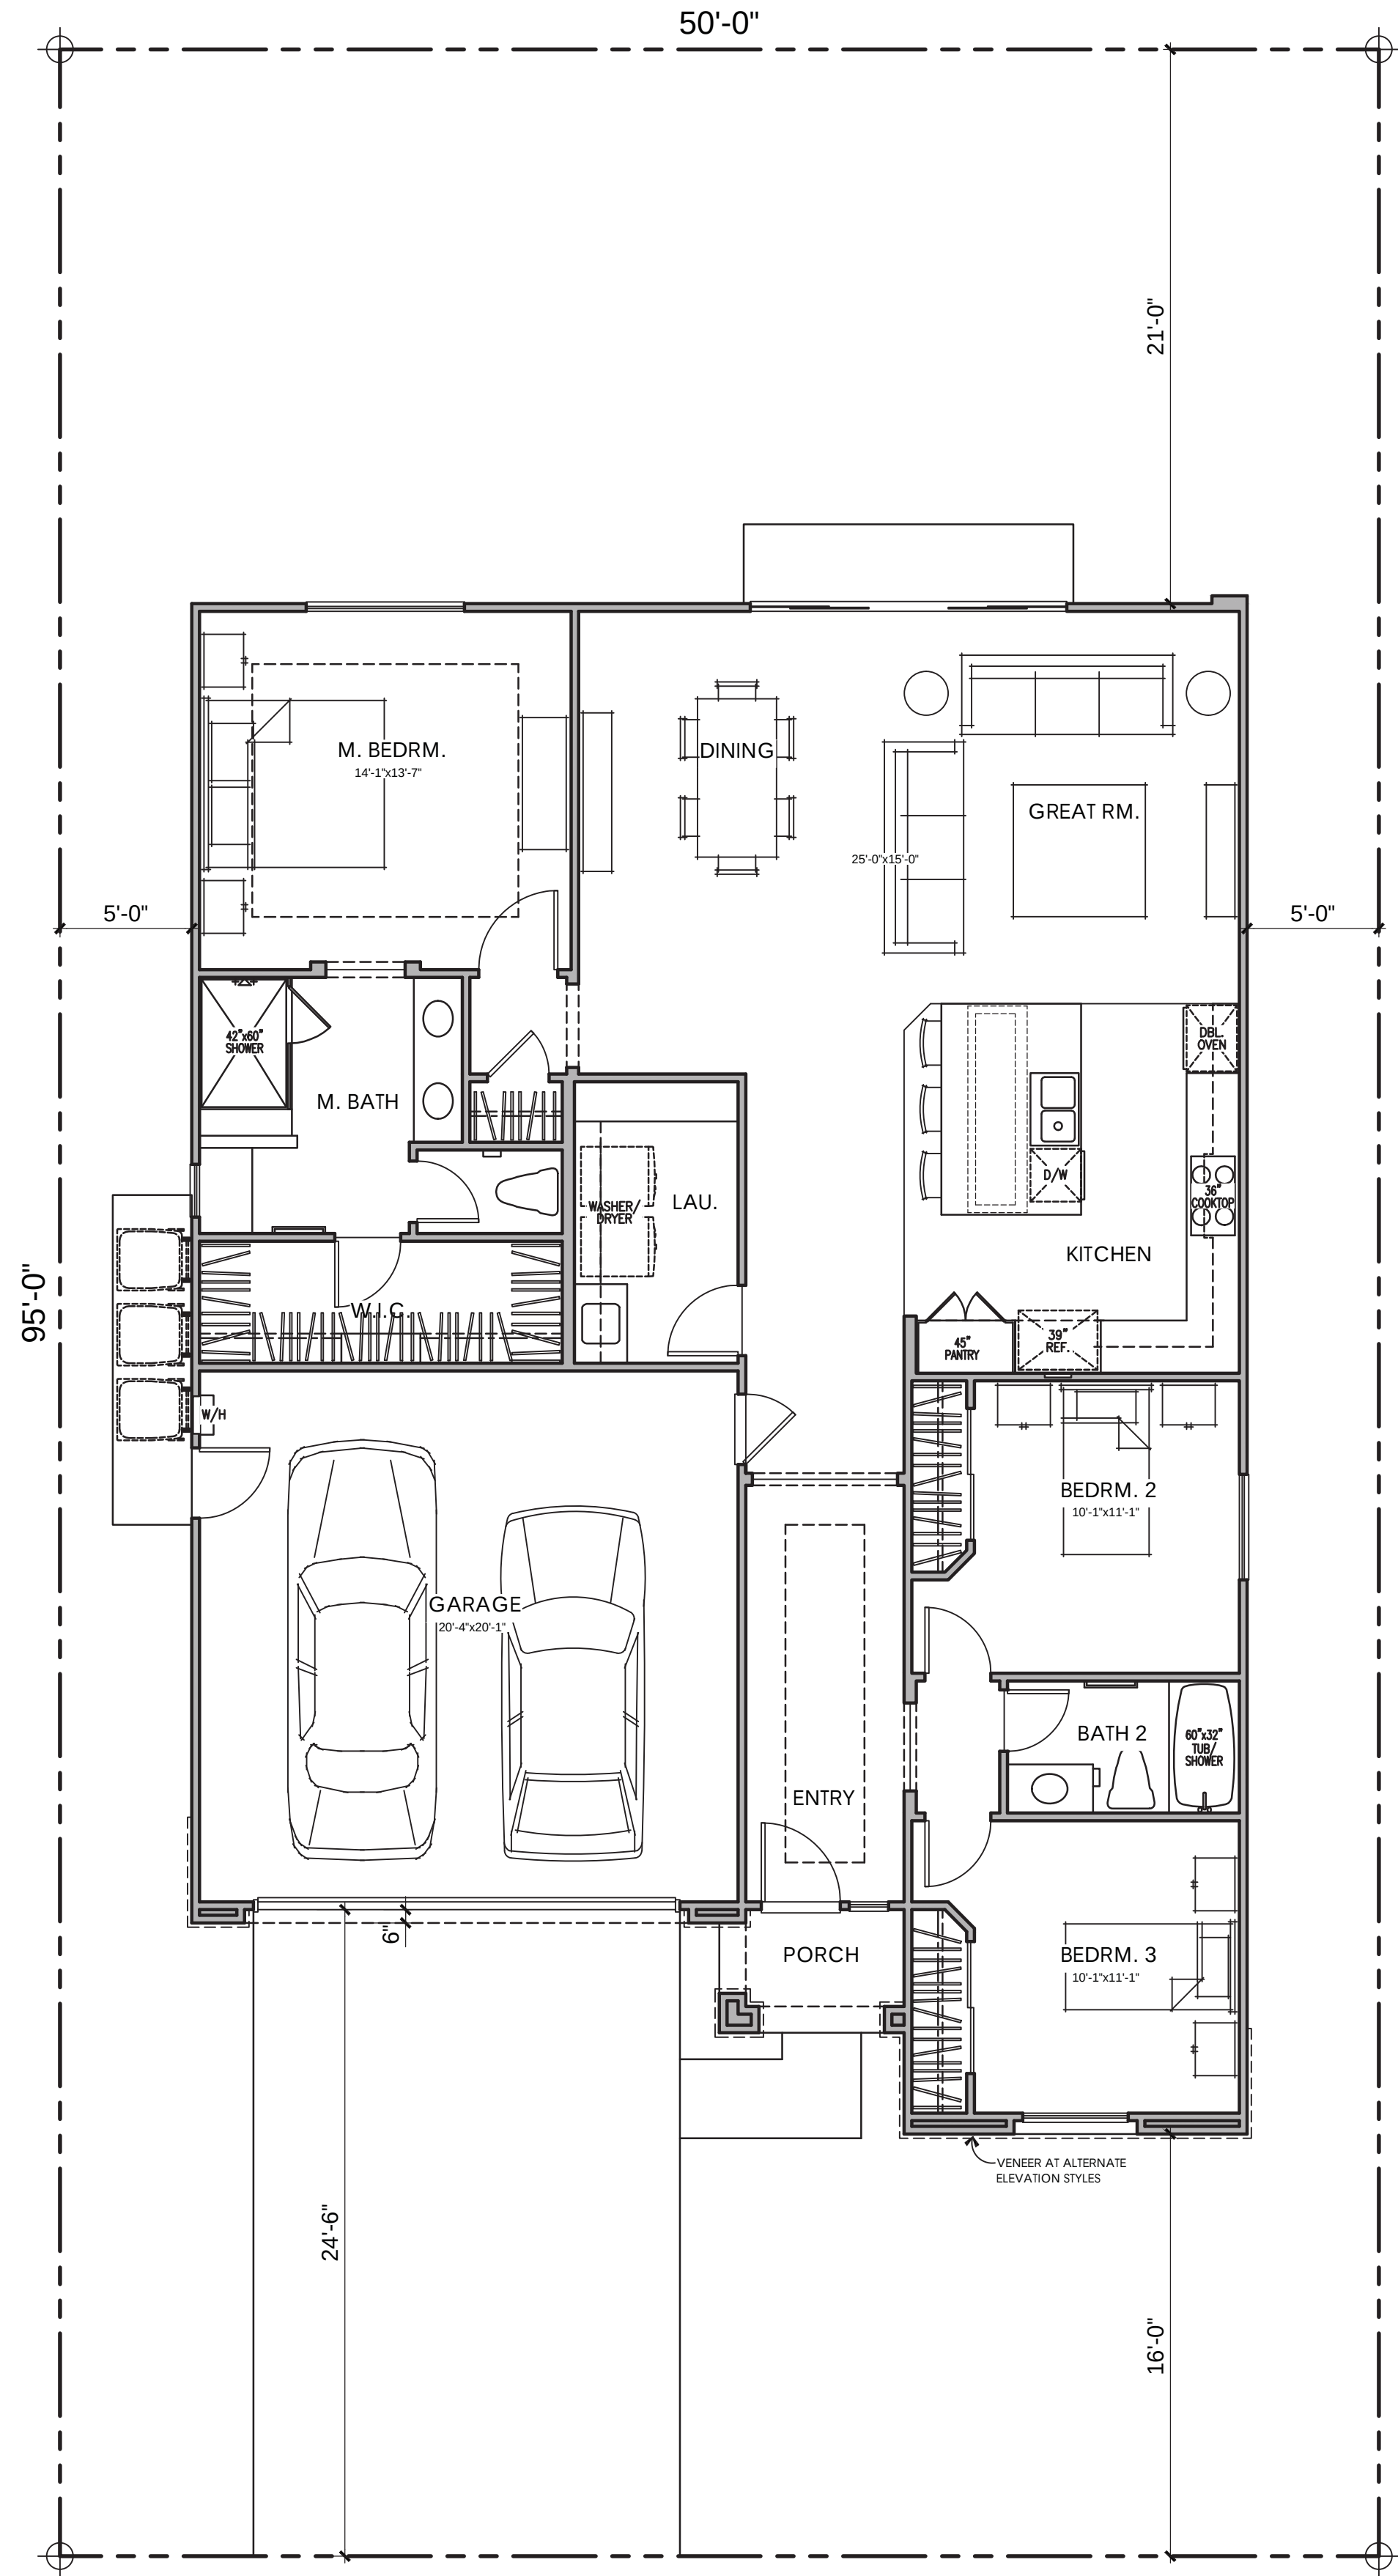


PLAN 1662
3 BEDROOM, 2 BATH

AREA TABULATION

CONDITIONED SPACE	
FLOOR AREA	1,662 SQ. FT.
TOTAL DWELLING	1,662 SQ. FT.
UNCONDITIONED SPACE	
GARAGE	421 SQ. FT.
PORCH	32 SQ. FT.

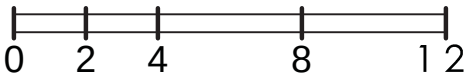

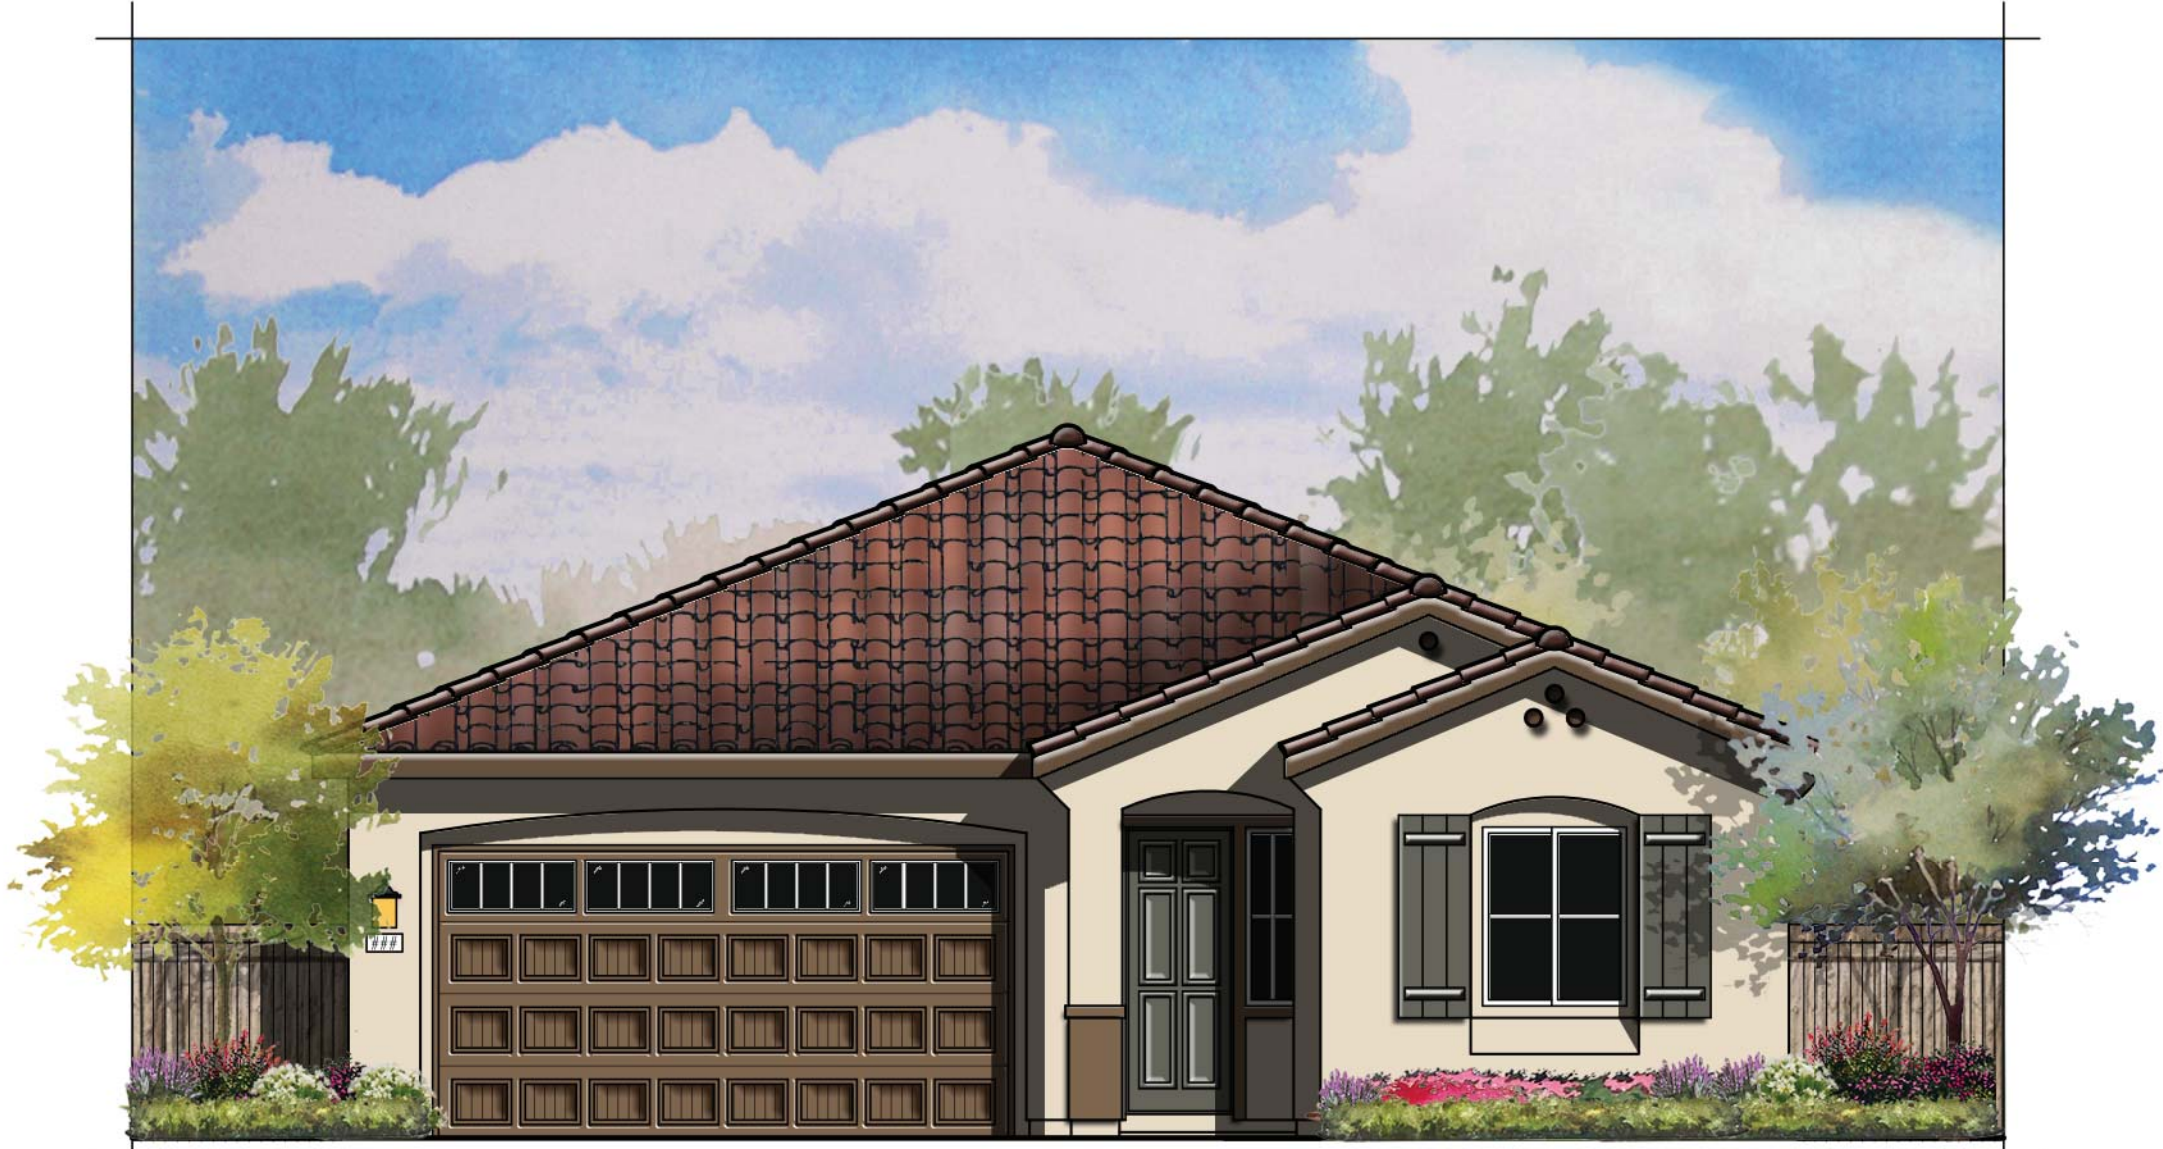

© 2017 Kevin L. Crook Architect, Inc. Refer to landscape drawings for wall, tree, and shrub locations

"A" - SPANISH
COLOR SCHEME #1



© 2017 Kevin L. Crook Architect, Inc. Refer to landscape drawings for wall, tree, and shrub locations


"B" - FRENCH
COLOR SCHEME #4



© 2017 Kevin L. Crook Architect, Inc. Refer to landscape drawings for wall, tree, and shrub locations

"C" - TRADITIONAL
COLOR SCHEME #7

PLAN 1662
FRONT ELEVATIONS

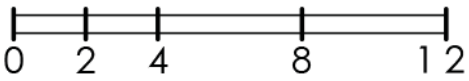




© 2017 Kevin L. Crook Architect, Inc. Refer to landscape drawings for wall, tree, and shrub locations

FRONT



SLOPING SILL

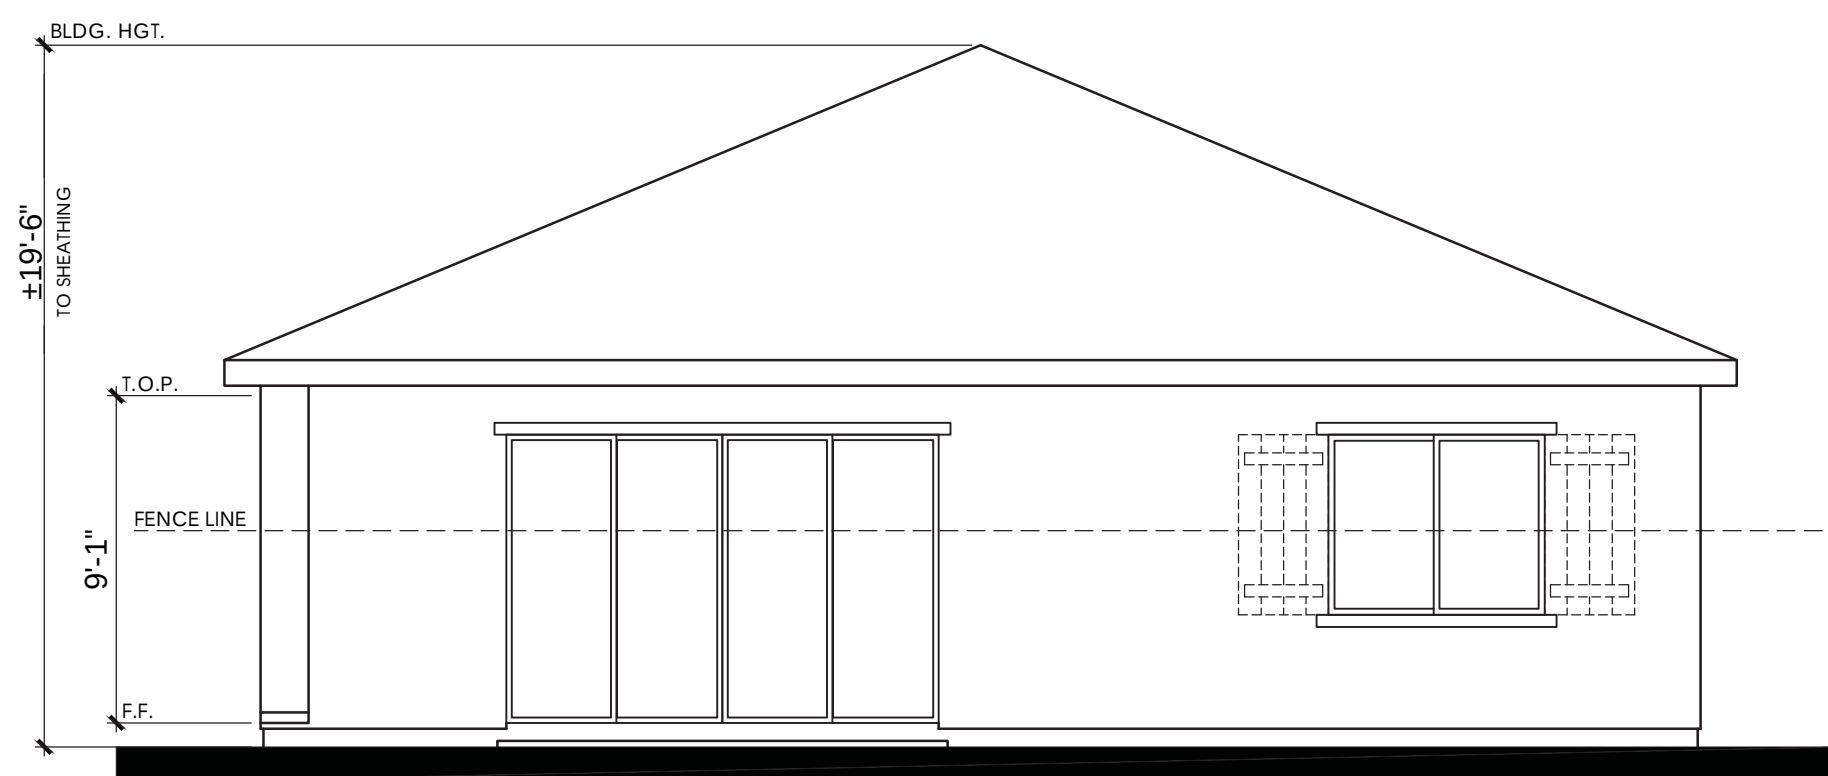


ELEMENTS SHOWN DASHED SHALL OCCUR ON LOTS ADJACENT TO PUBLIC RIGHT OF WAYS REQUIRING ENHANCEMENTS

REAR


MATERIALS LEGEND

ROOF:	CONCRETE "LOW PROFILE S" TILE
FASCIA:	GUTTER
BARGE:	2x6 WOOD
GABLE:	CLAY PIPES
WALL:	STUCCO
WINDOWS:	VINYL WITH DIVIDED LITES
TRIM:	STUCCO OVER RIGID FOAM
FRONT DOOR:	FIBERGLASS
GARAGE DOOR:	METAL SECTIONAL
SHUTTERS:	DECORATIVE FOAM

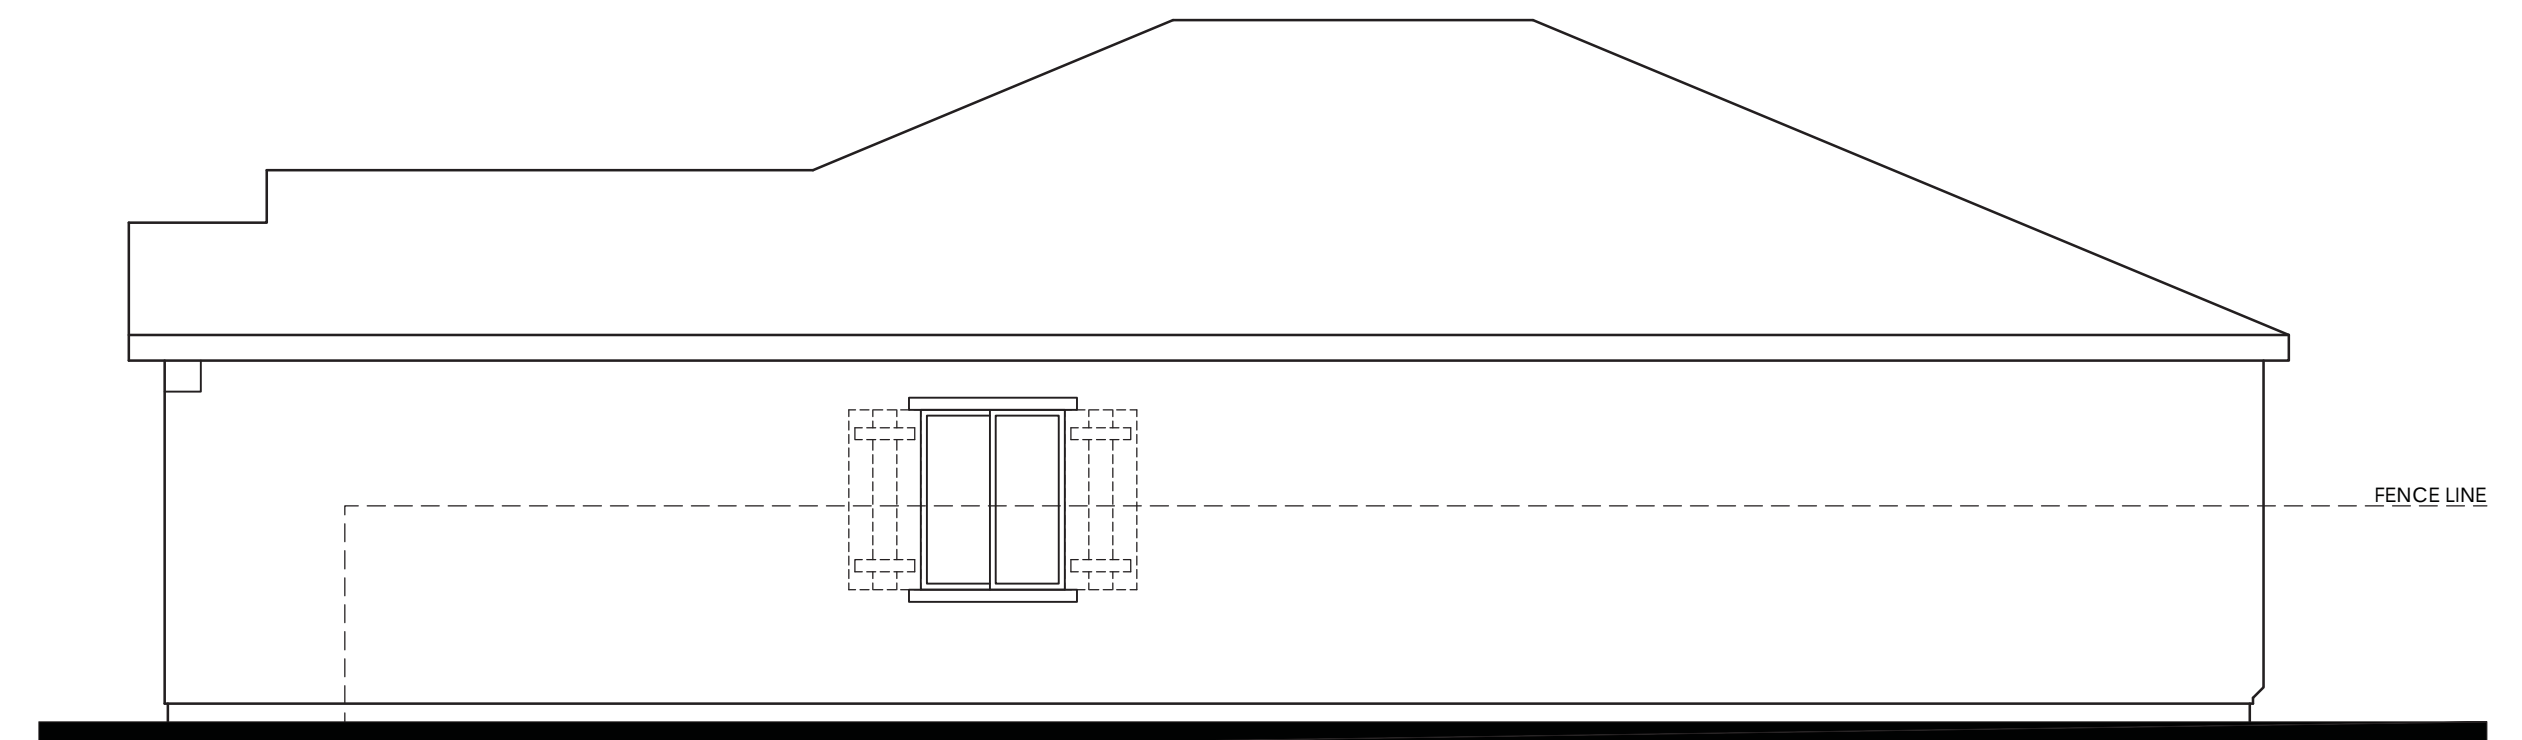


ELEMENTS SHOWN DASHED SHALL OCCUR ON LOTS ADJACENT TO PUBLIC RIGHT OF WAYS REQUIRING ENHANCEMENTS

RIGHT

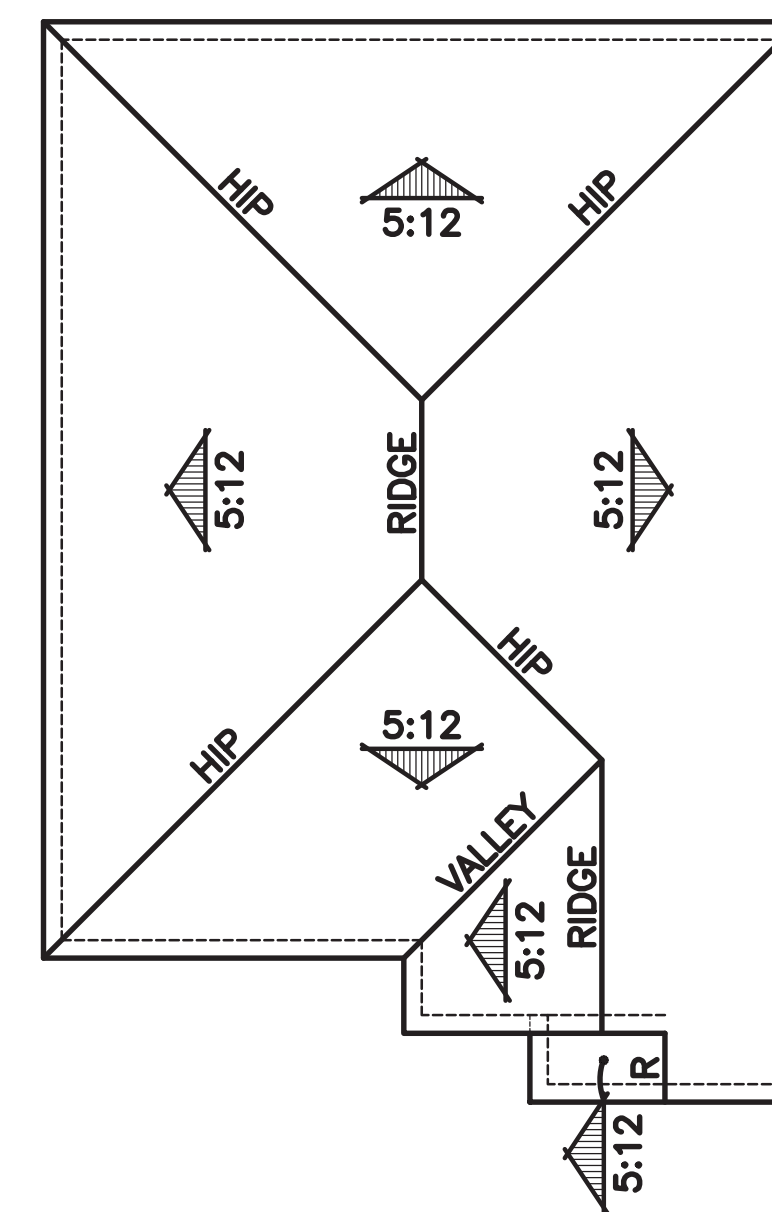


ROOF PLAN

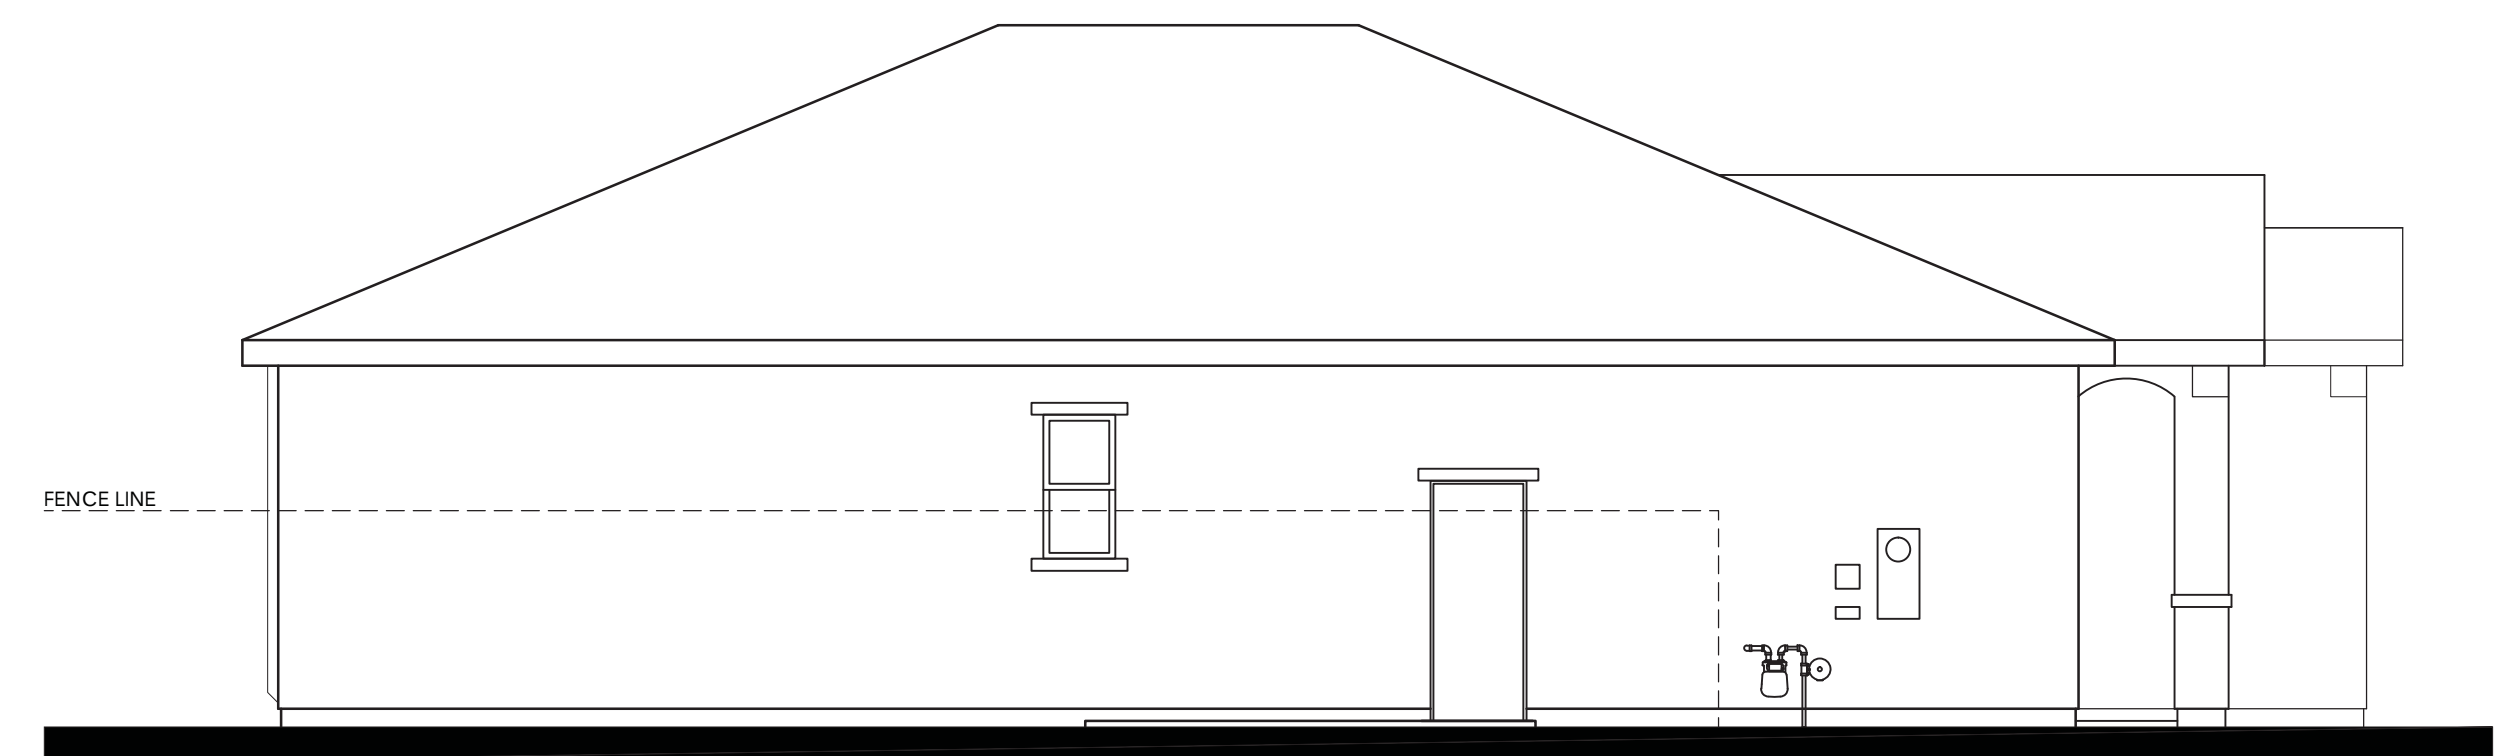

LEFT

PLAN 1662
SPANISH "A" ELEVATION

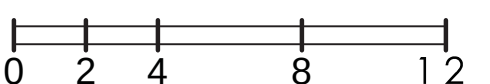




© 2017 Kevin L. Crook Architect, Inc. Refer to landscape drawings for wall, tree, and shrub locations

FRONT


MATERIALS LEGEND

- ROOF: CONCRETE FLAT SLATE TILE
- FASCIA: GUTTER
- BARGE: 2x6 WOOD
- GABLE: STUCCO RECESS
- WALL: STUCCO
- WALL: STONE VENEER WAINSCOT
- WINDOWS: VINYL WITH DIVIDED LITES
- TRIM: STUCCO OVER RIGID FOAM
- FRONT DOOR: FIBERGLASS
- GARAGE DOOR: METAL SECTIONAL
- SHUTTERS: DECORATIVE FOAM

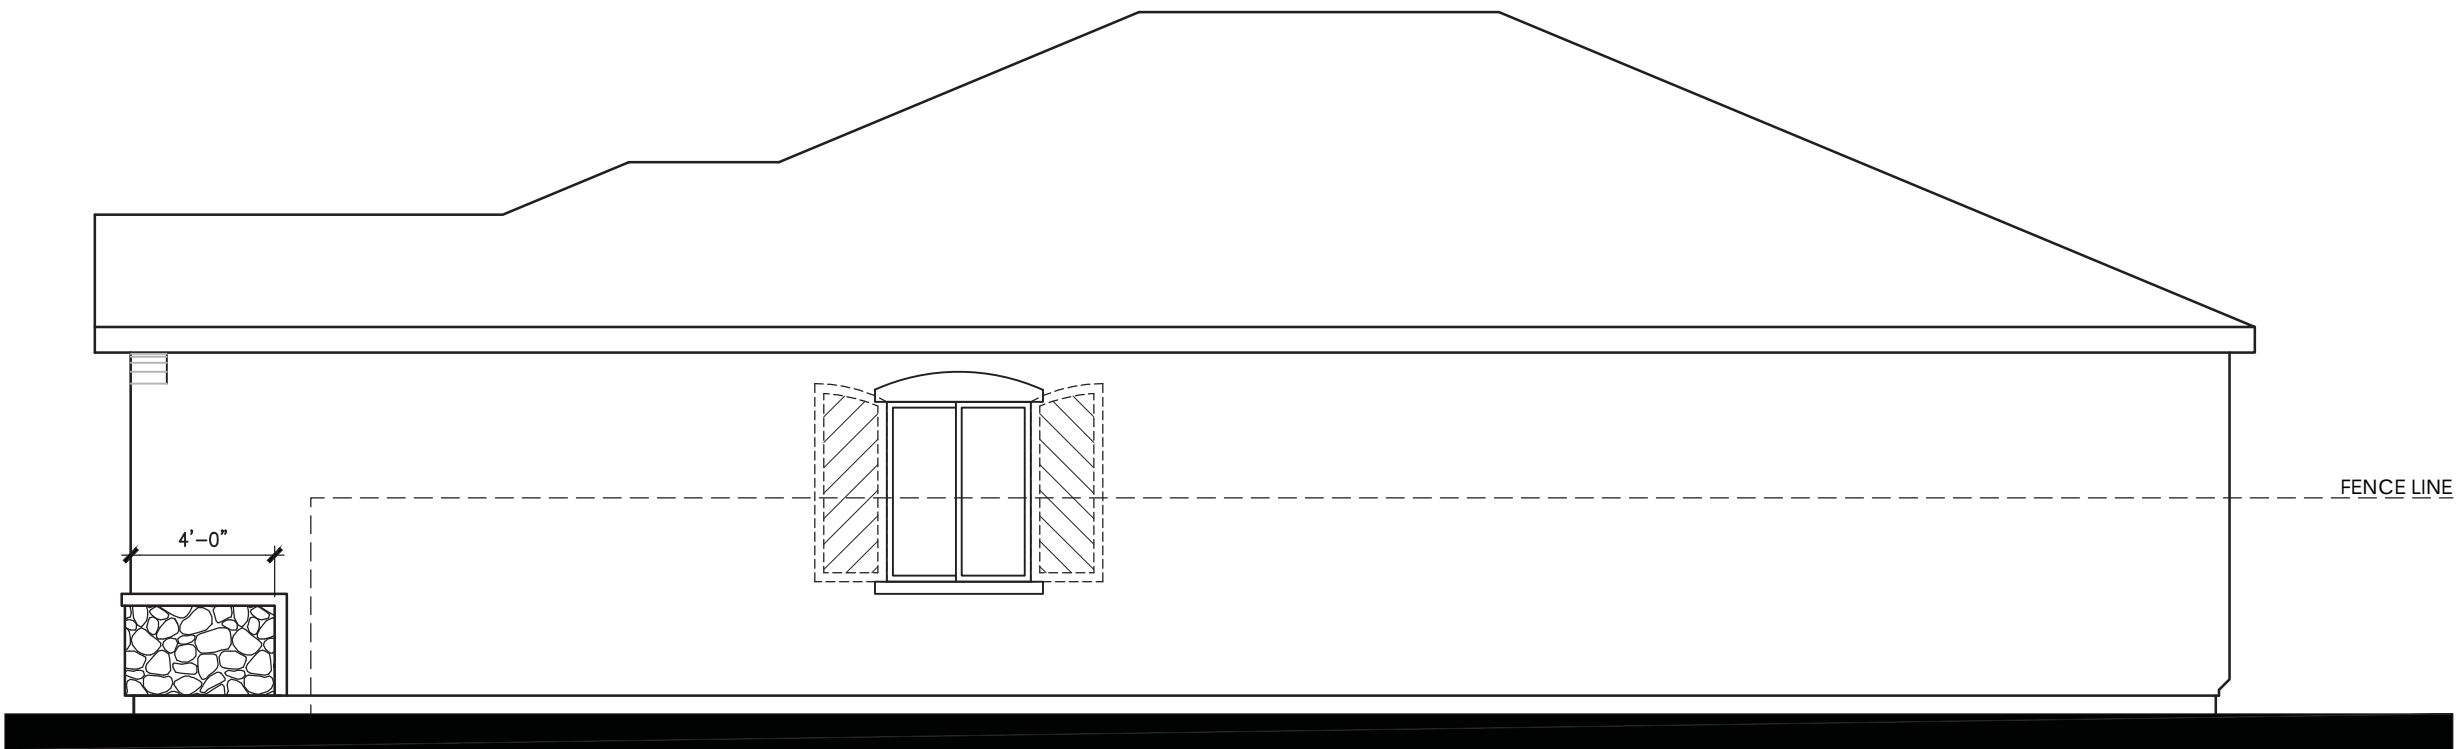


ELEMENTS SHOWN DASHED SHALL OCCUR ON LOTS ADJACENT TO PUBLIC RIGHT OF WAYS REQUIRING ENHANCEMENTS

RIGHT

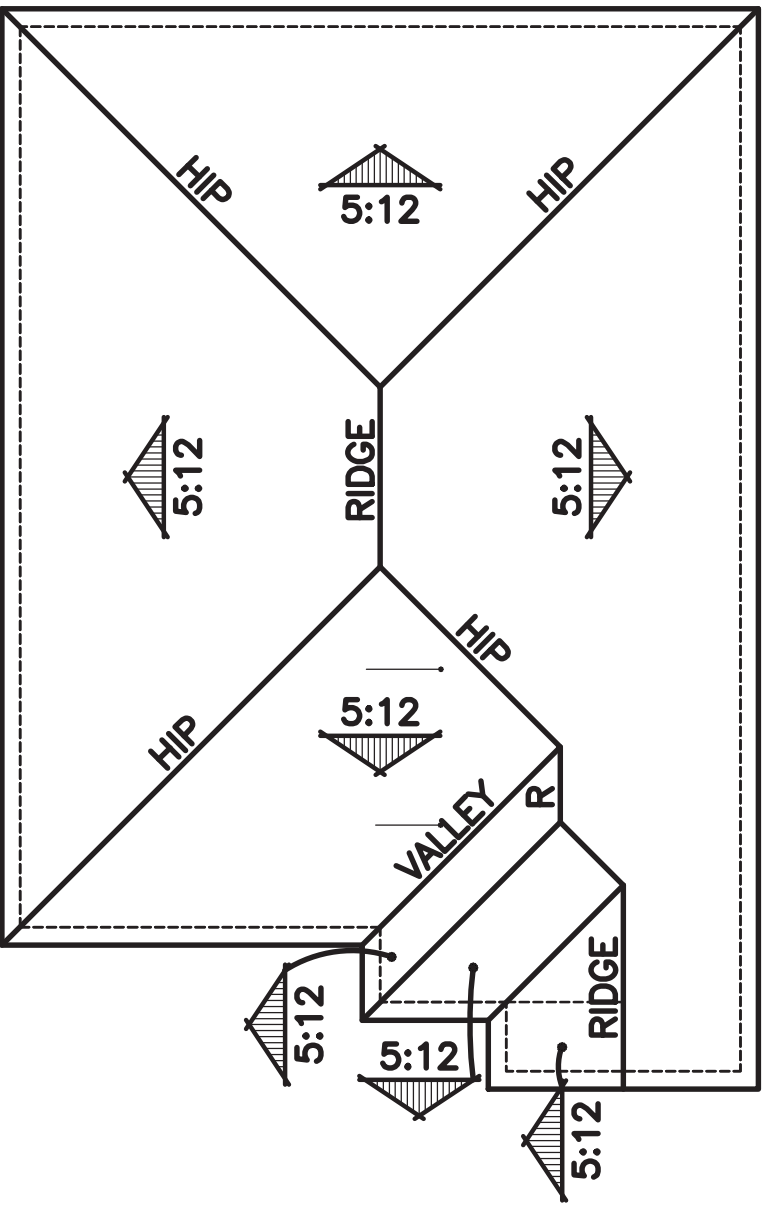


ROOF PLAN

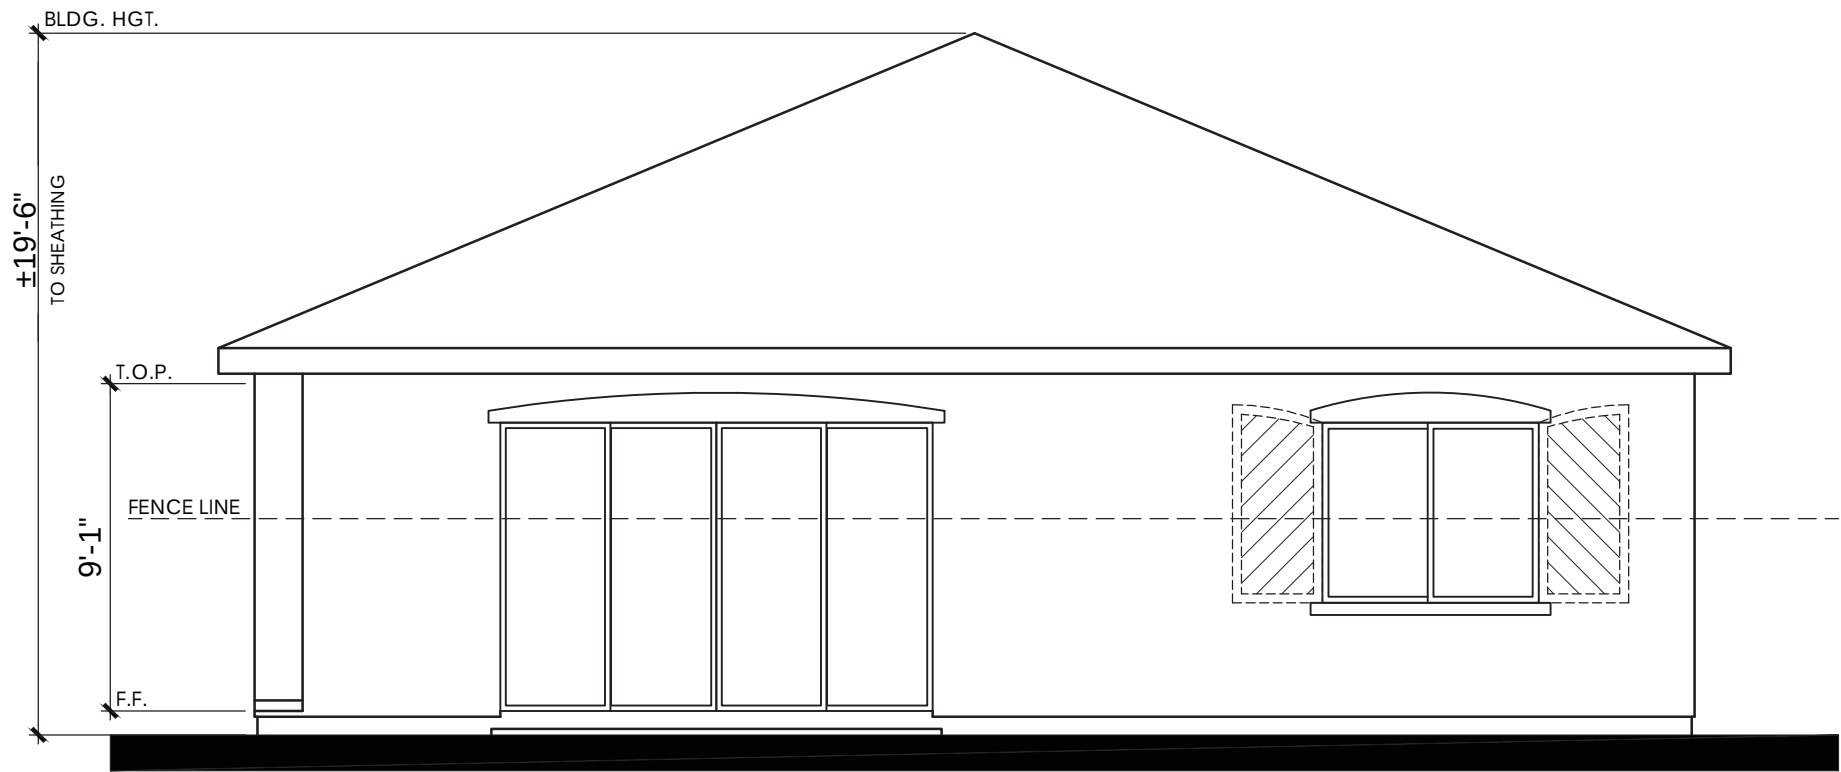


ELEMENTS SHOWN DASHED SHALL OCCUR ON LOTS ADJACENT TO PUBLIC RIGHT OF WAYS REQUIRING ENHANCEMENTS

REAR

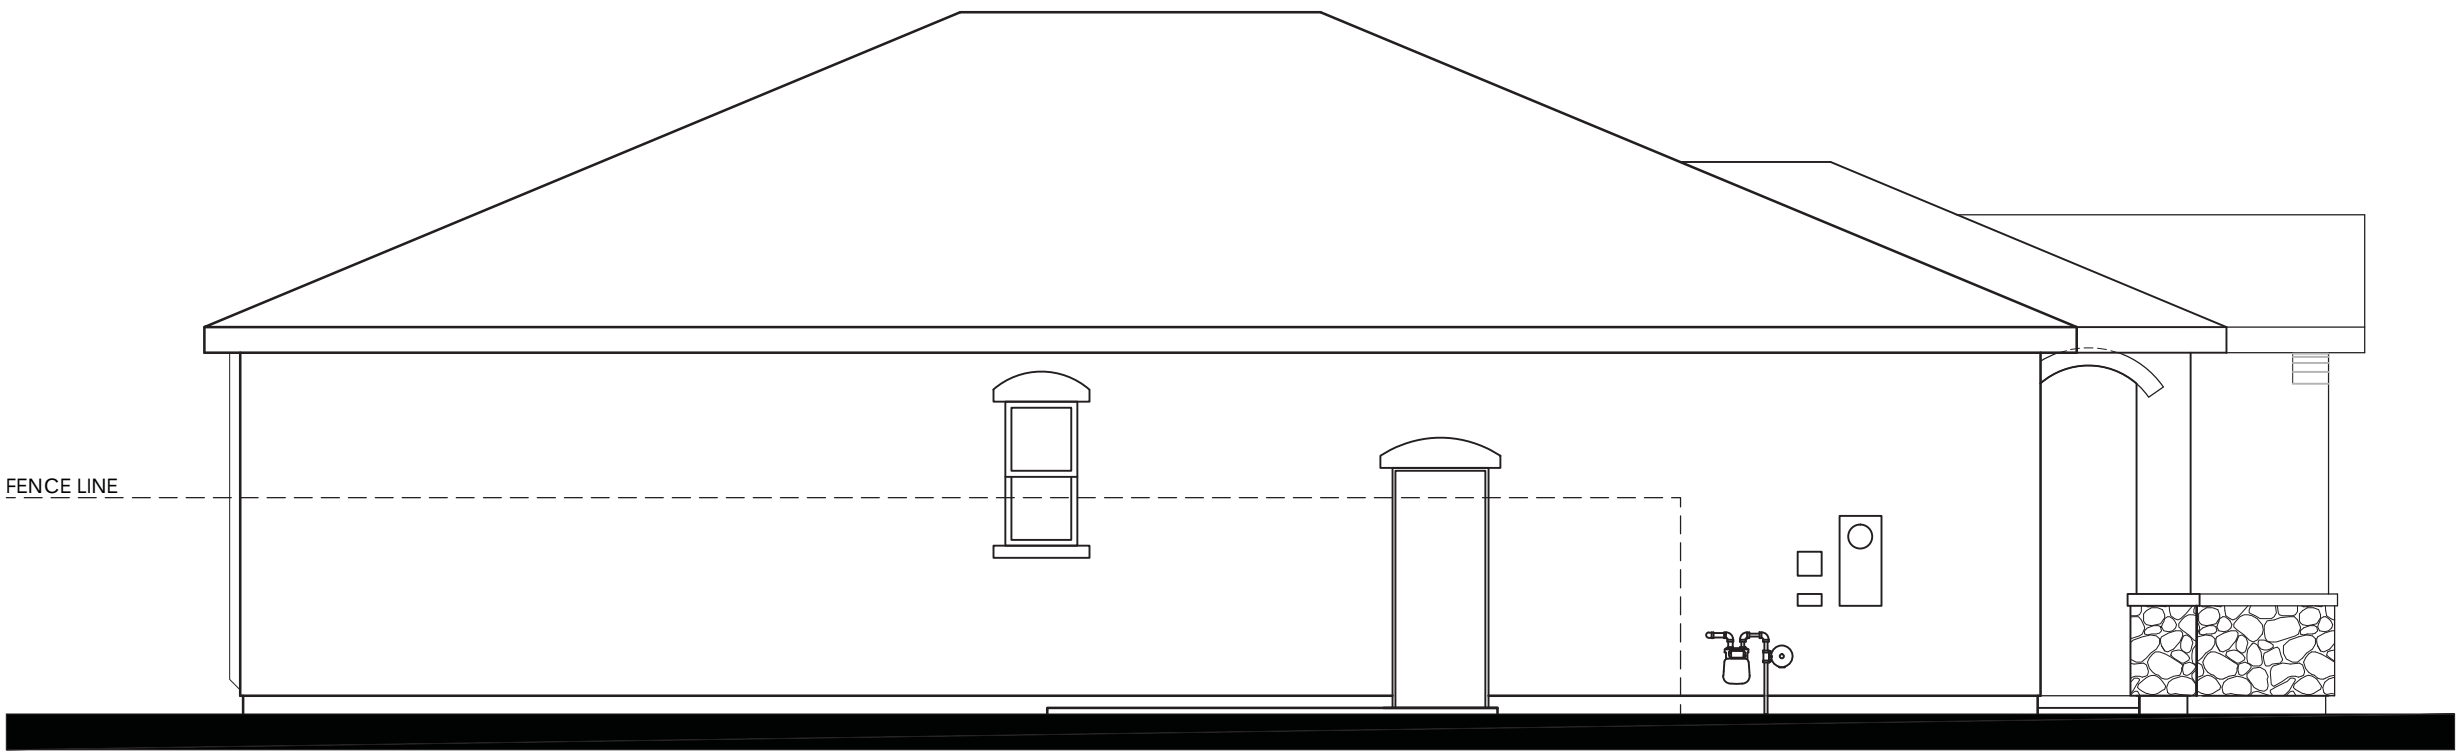

LEFT

PLAN 1662
FRENCH "B" ELEVATION

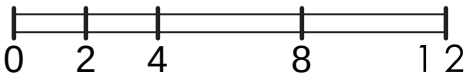




© 2017 Kevin L. Crook Architect, Inc. Refer to landscape drawings for wall, tree, and shrub locations

FRONT


MATERIALS LEGEND

- ROOF: CONCRETE FLAT SHAKE TILE
- FASCIA: GUTTER
- BARGE: 2x6 WOOD
- GABLE: LAP SIDING
- WALL: STUCCO
- WALL: BRICK VENEER WAINSCOT
- WINDOWS: VINYL WITH DIVIDED LITES
- TRIM: STUCCO OVER RIGID FOAM
- FRONT DOOR: FIBERGLASS
- GARAGE DOOR: METAL SECTIONAL
- SHUTTERS: DECORATIVE FOAM

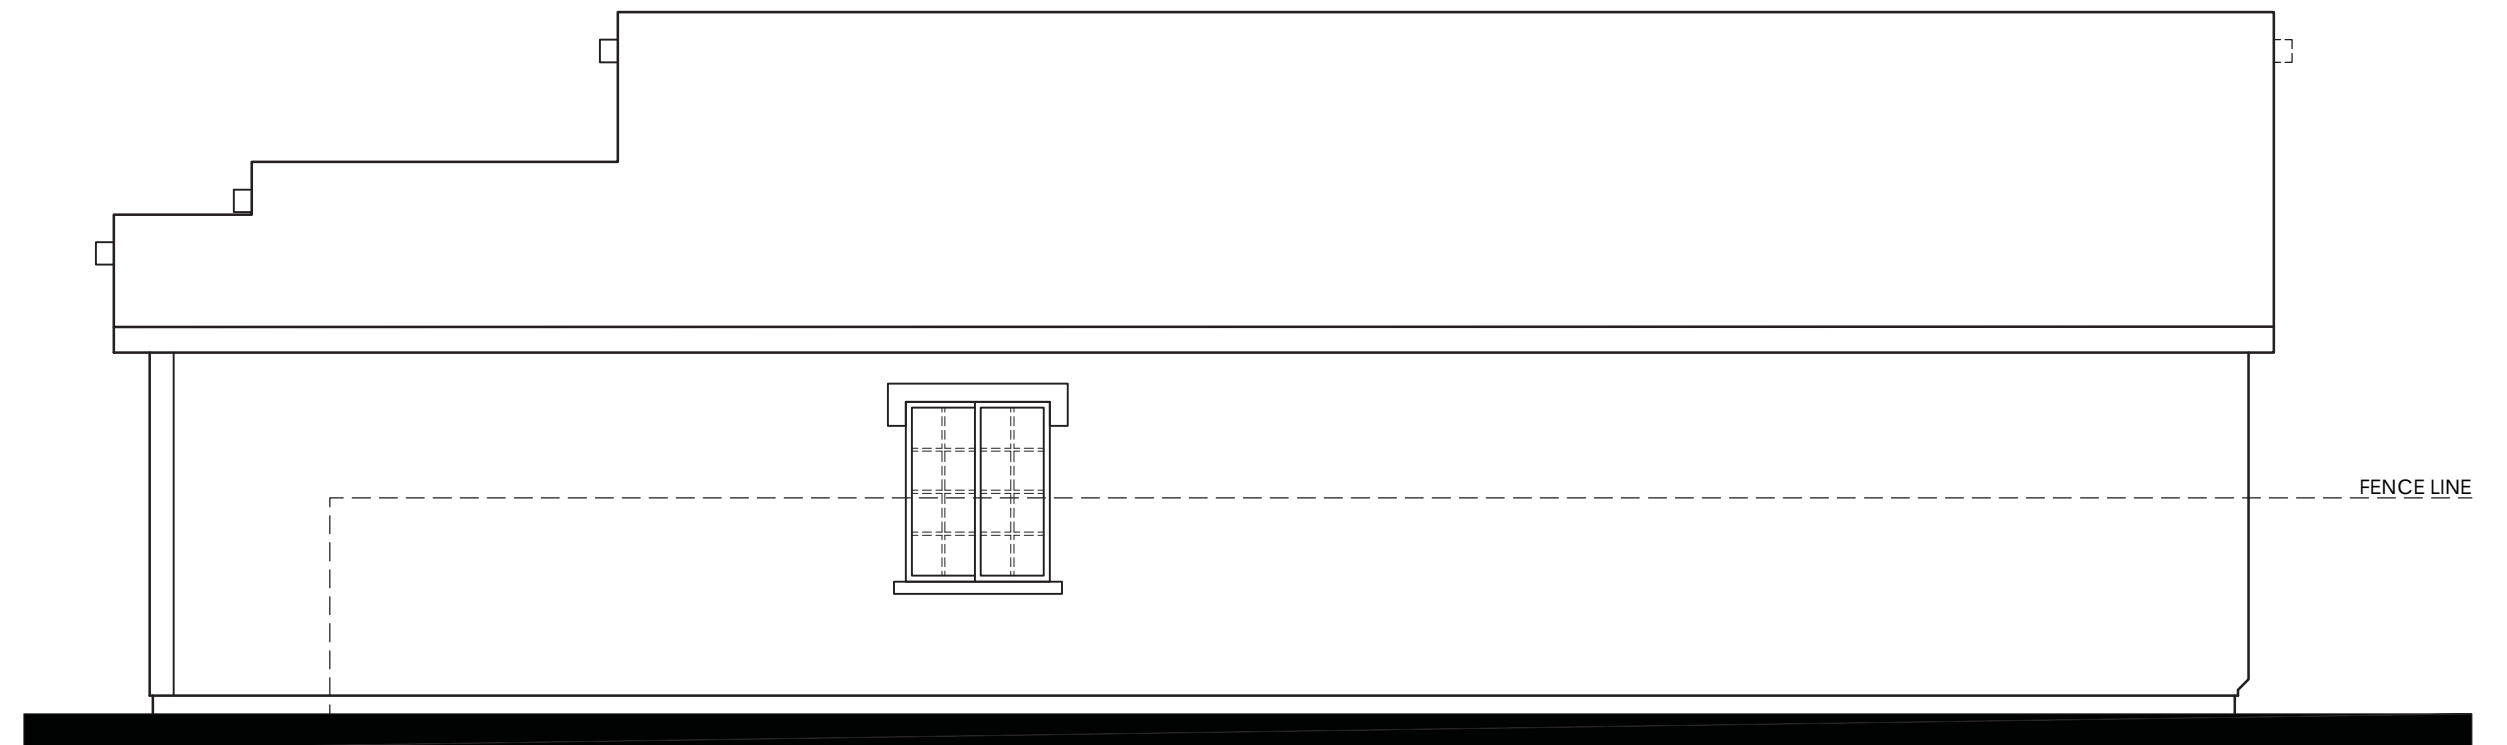


ELEMENTS SHOWN DASHED SHALL OCCUR ON LOTS ADJACENT TO PUBLIC RIGHT OF WAYS REQUIRING ENHANCEMENTS

RIGHT

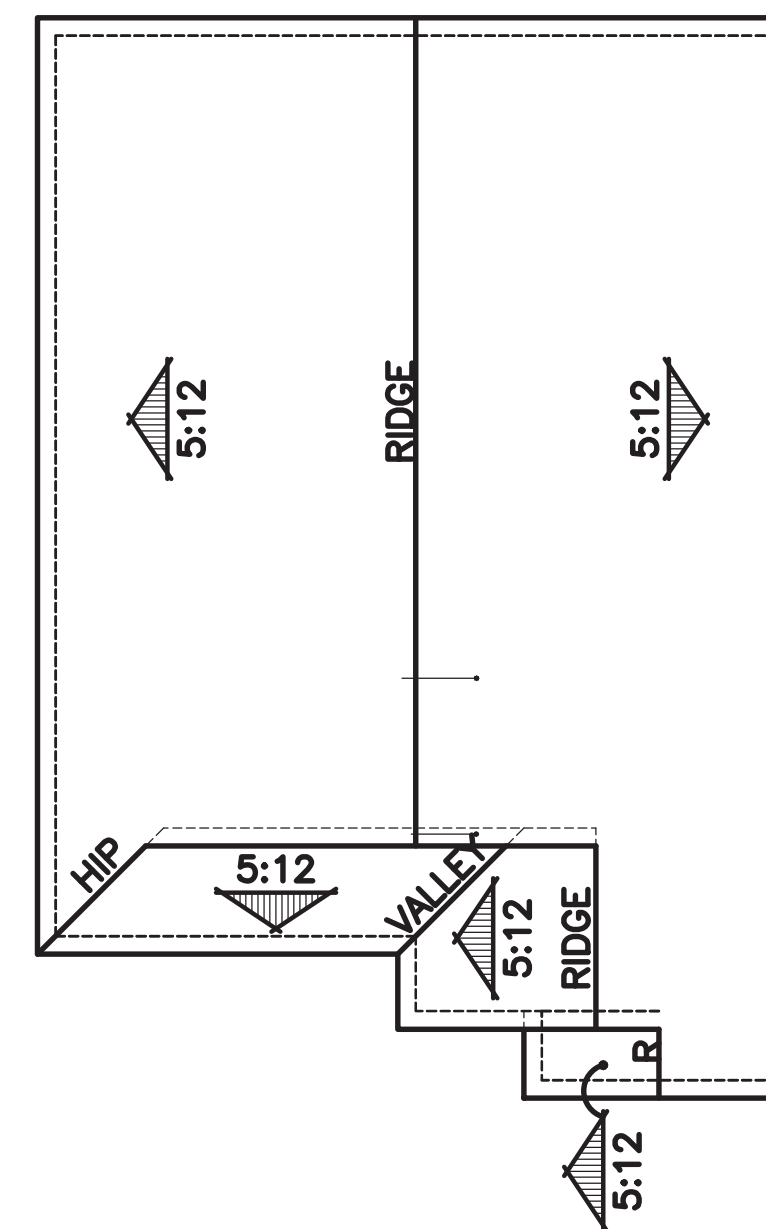


ROOF PLAN

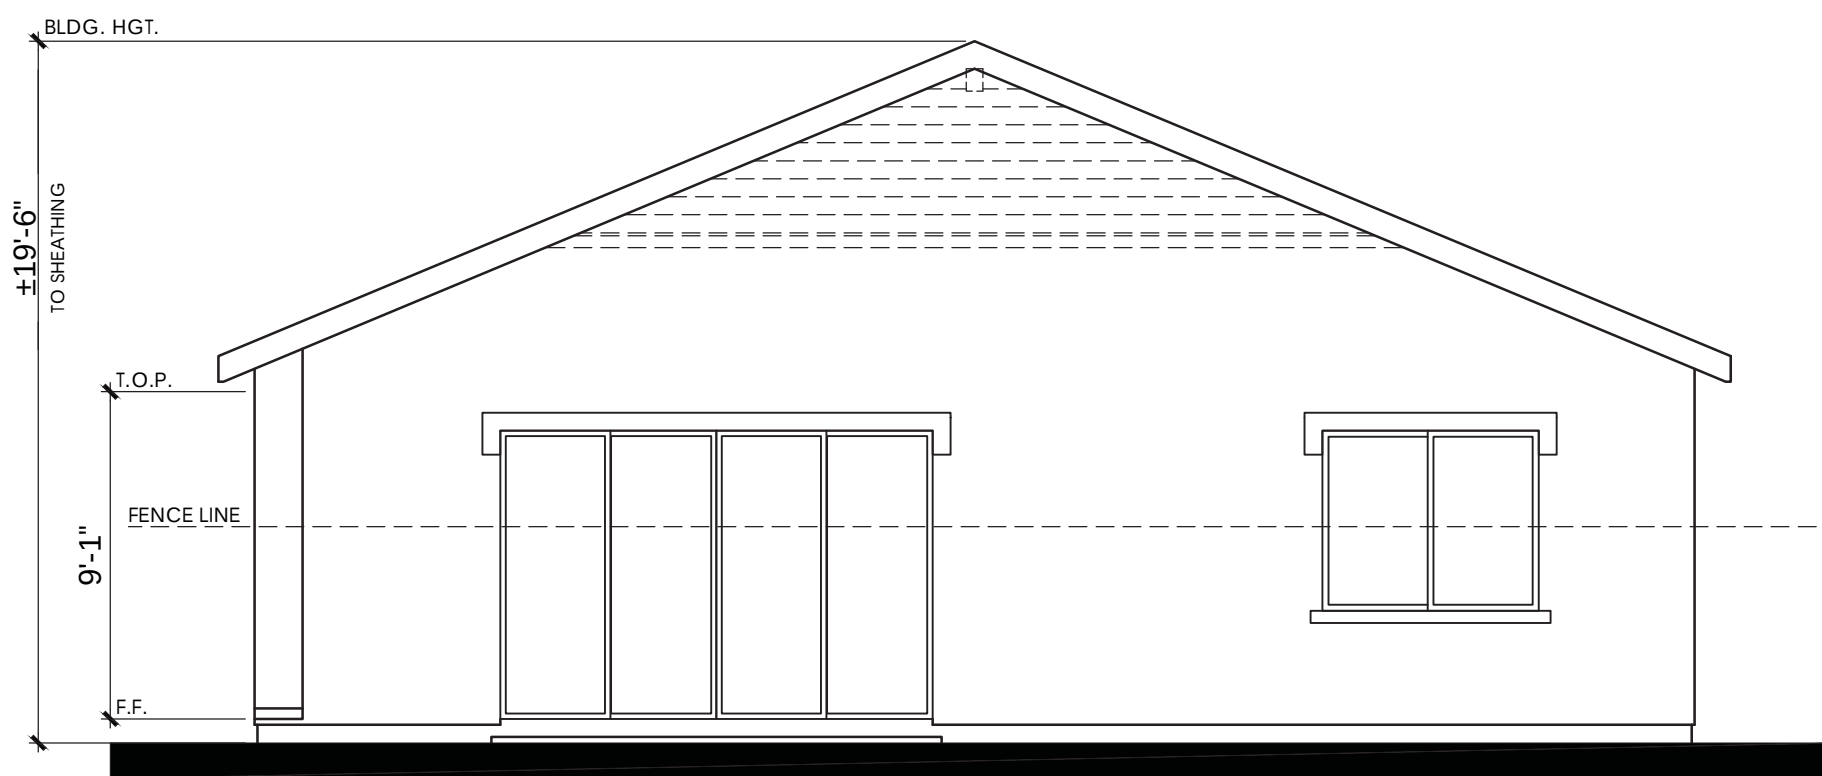


ELEMENTS SHOWN DASHED SHALL OCCUR ON LOTS ADJACENT TO PUBLIC RIGHT OF WAYS REQUIRING ENHANCEMENTS



REAR

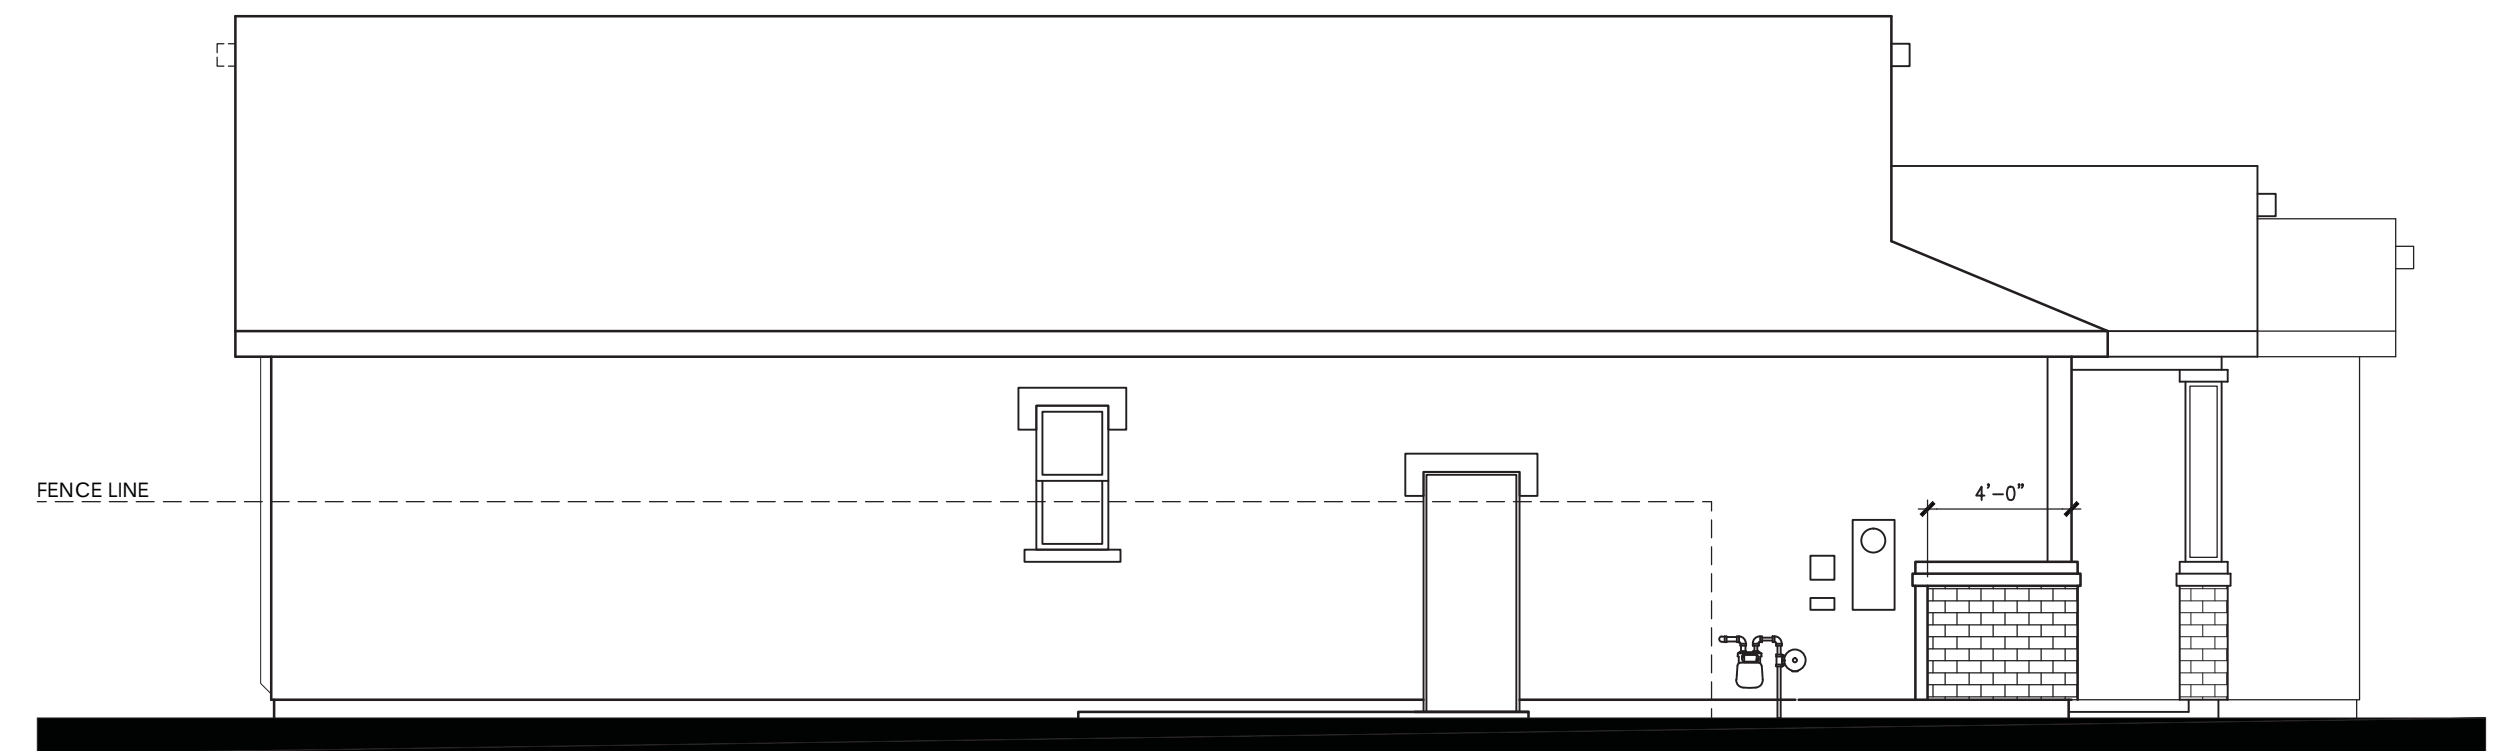


LEFT


PLAN 1662
TRADITIONAL "C" ELEVATION

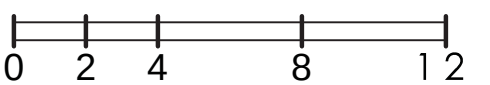

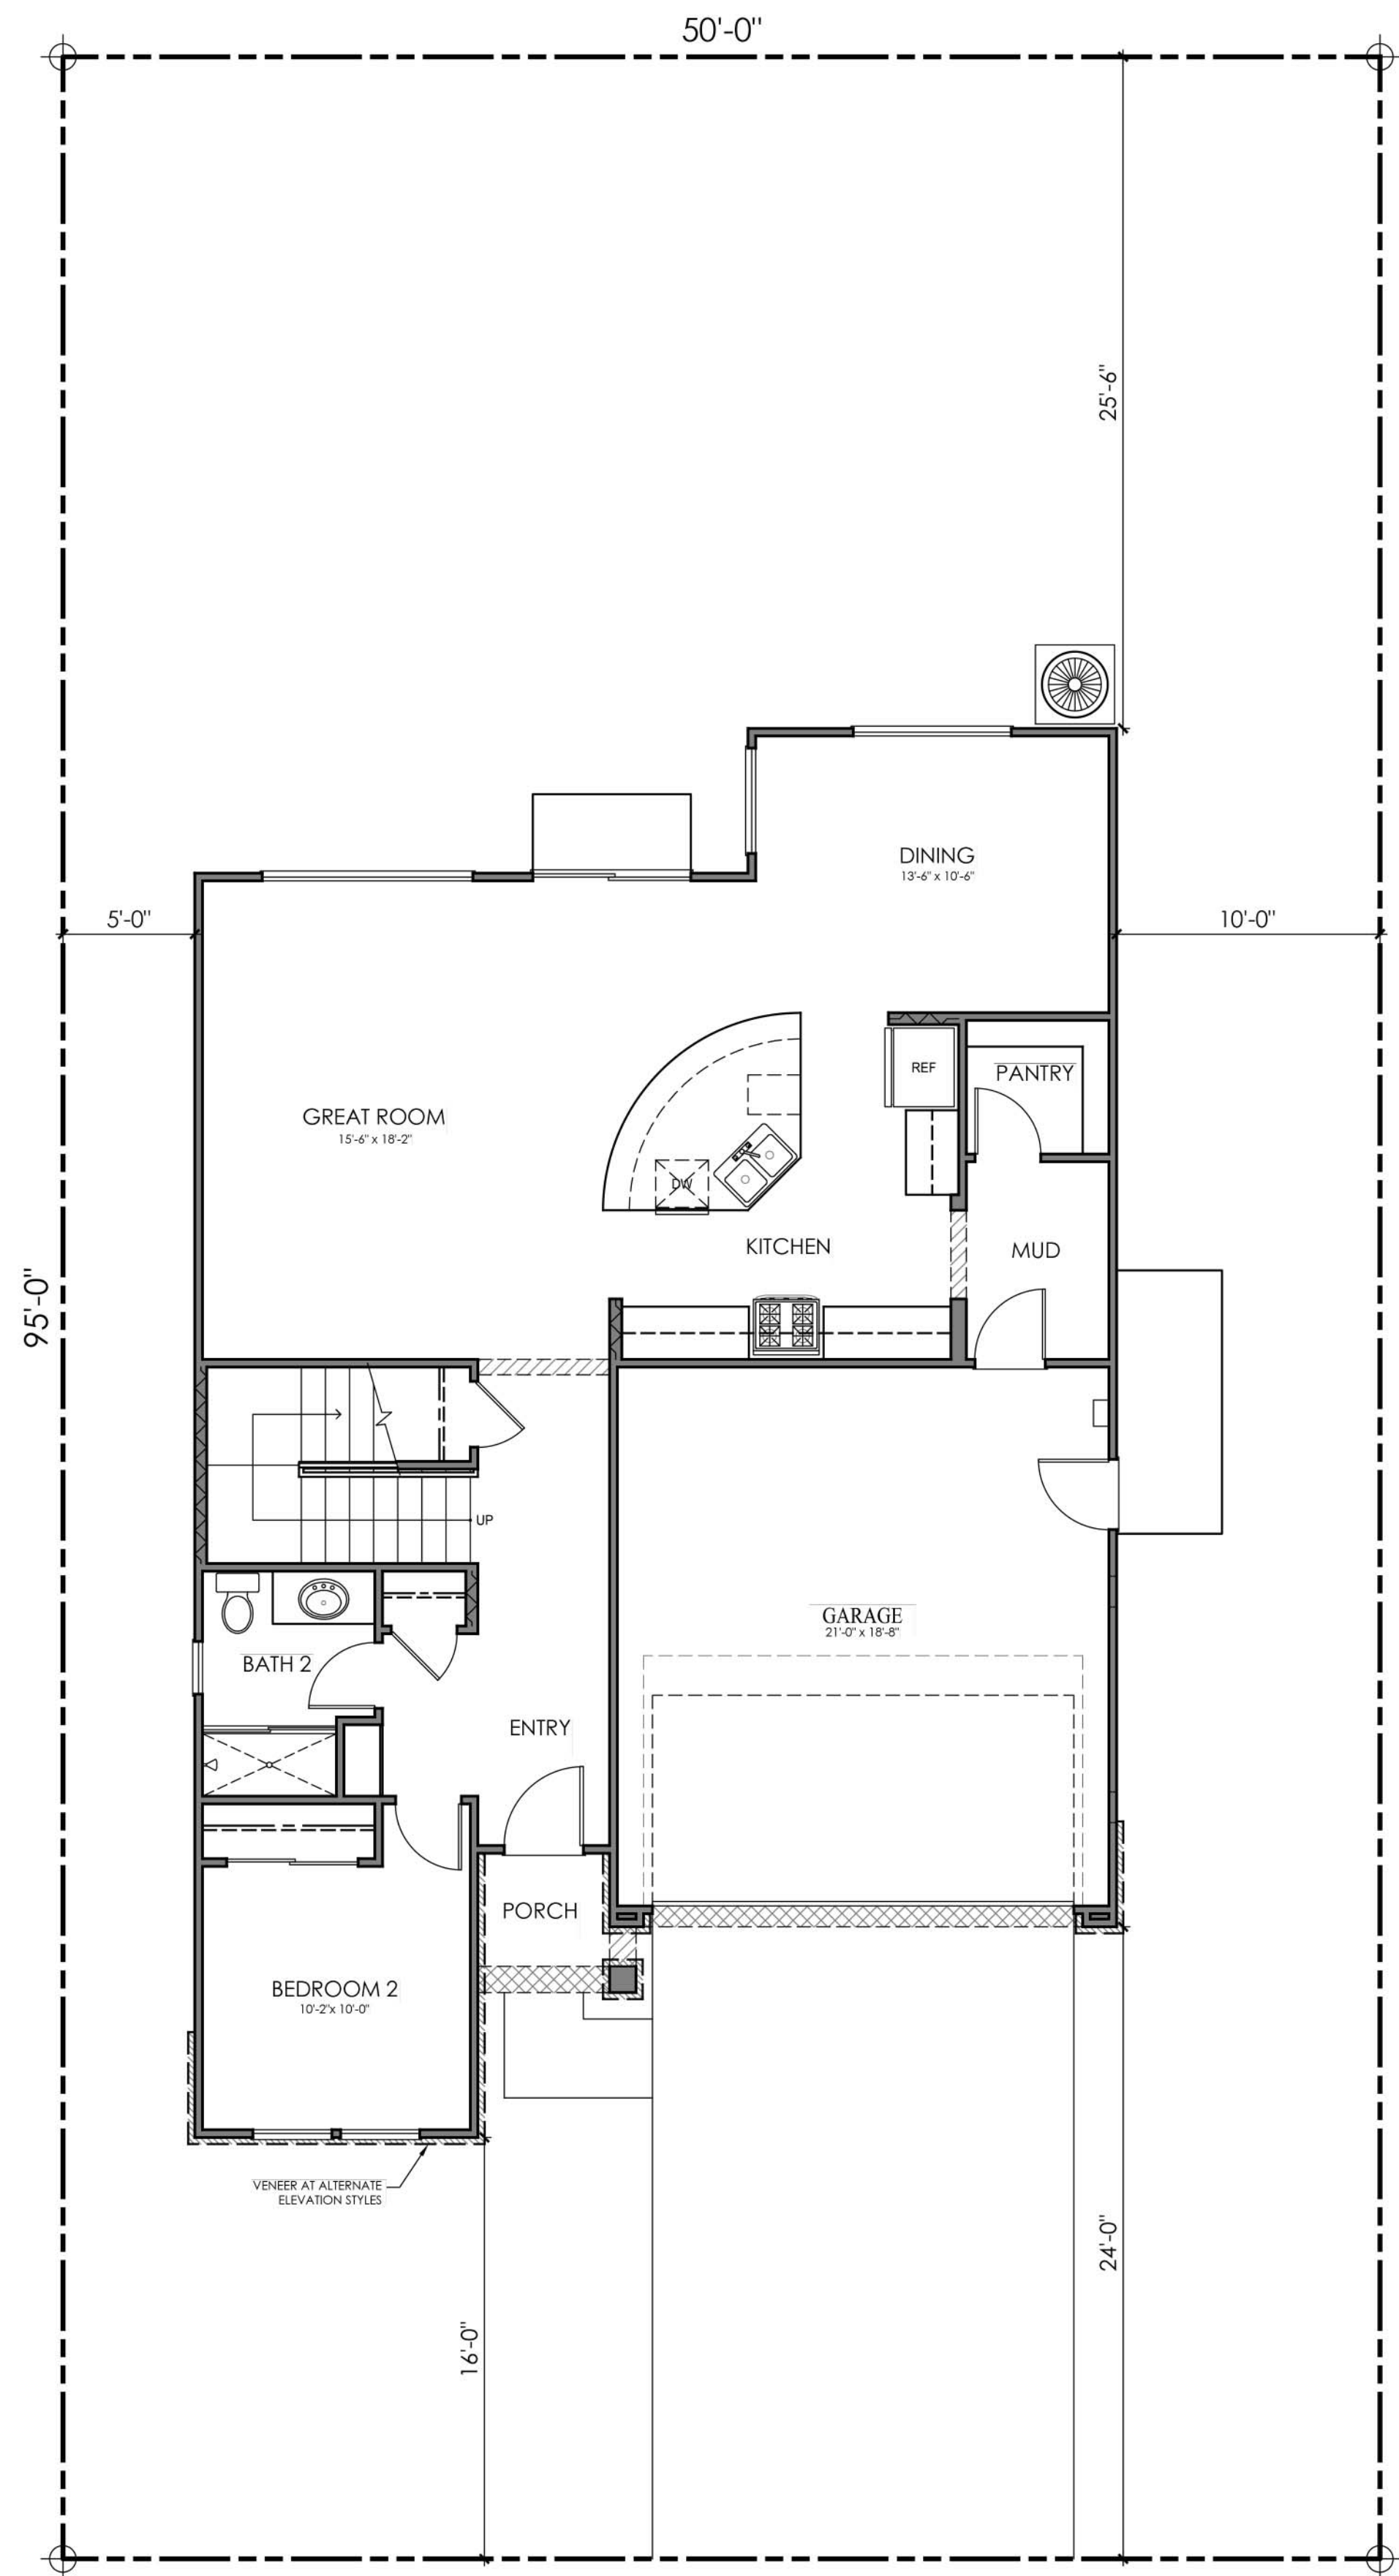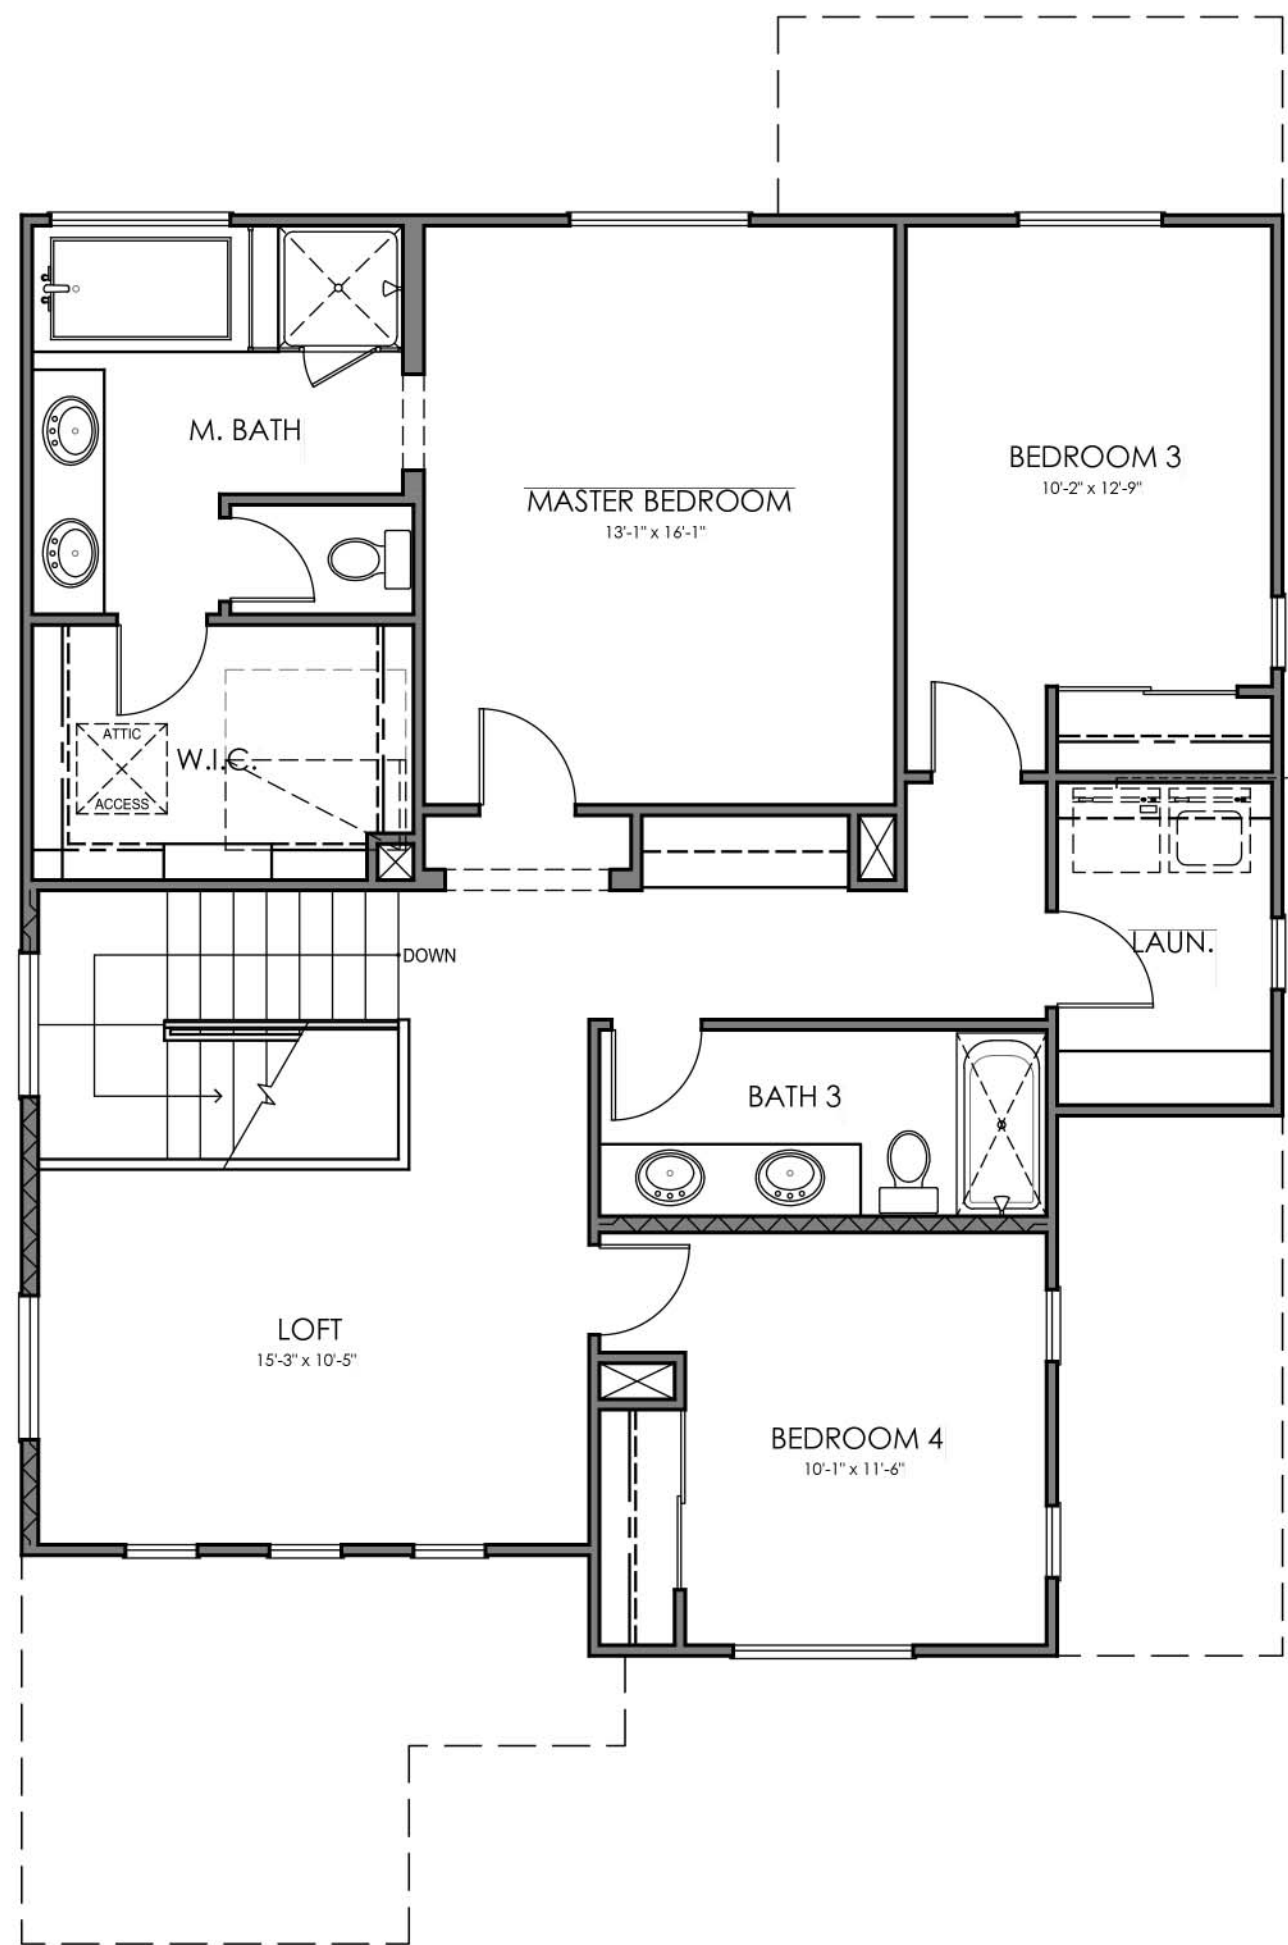


AREA TABULATION	
CONDITIONED SPACE	
FIRST FLOOR	1,145 SQ. FT.
SECOND FLOOR	1,220 SQ. FT.
TOTAL DWELLING	2,365 SQ. FT.
UNCONDITIONED SPACE	
GARAGE	404 SQ. FT.
PORCH	29 SQ. FT.

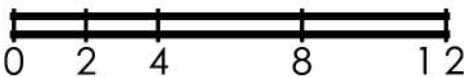

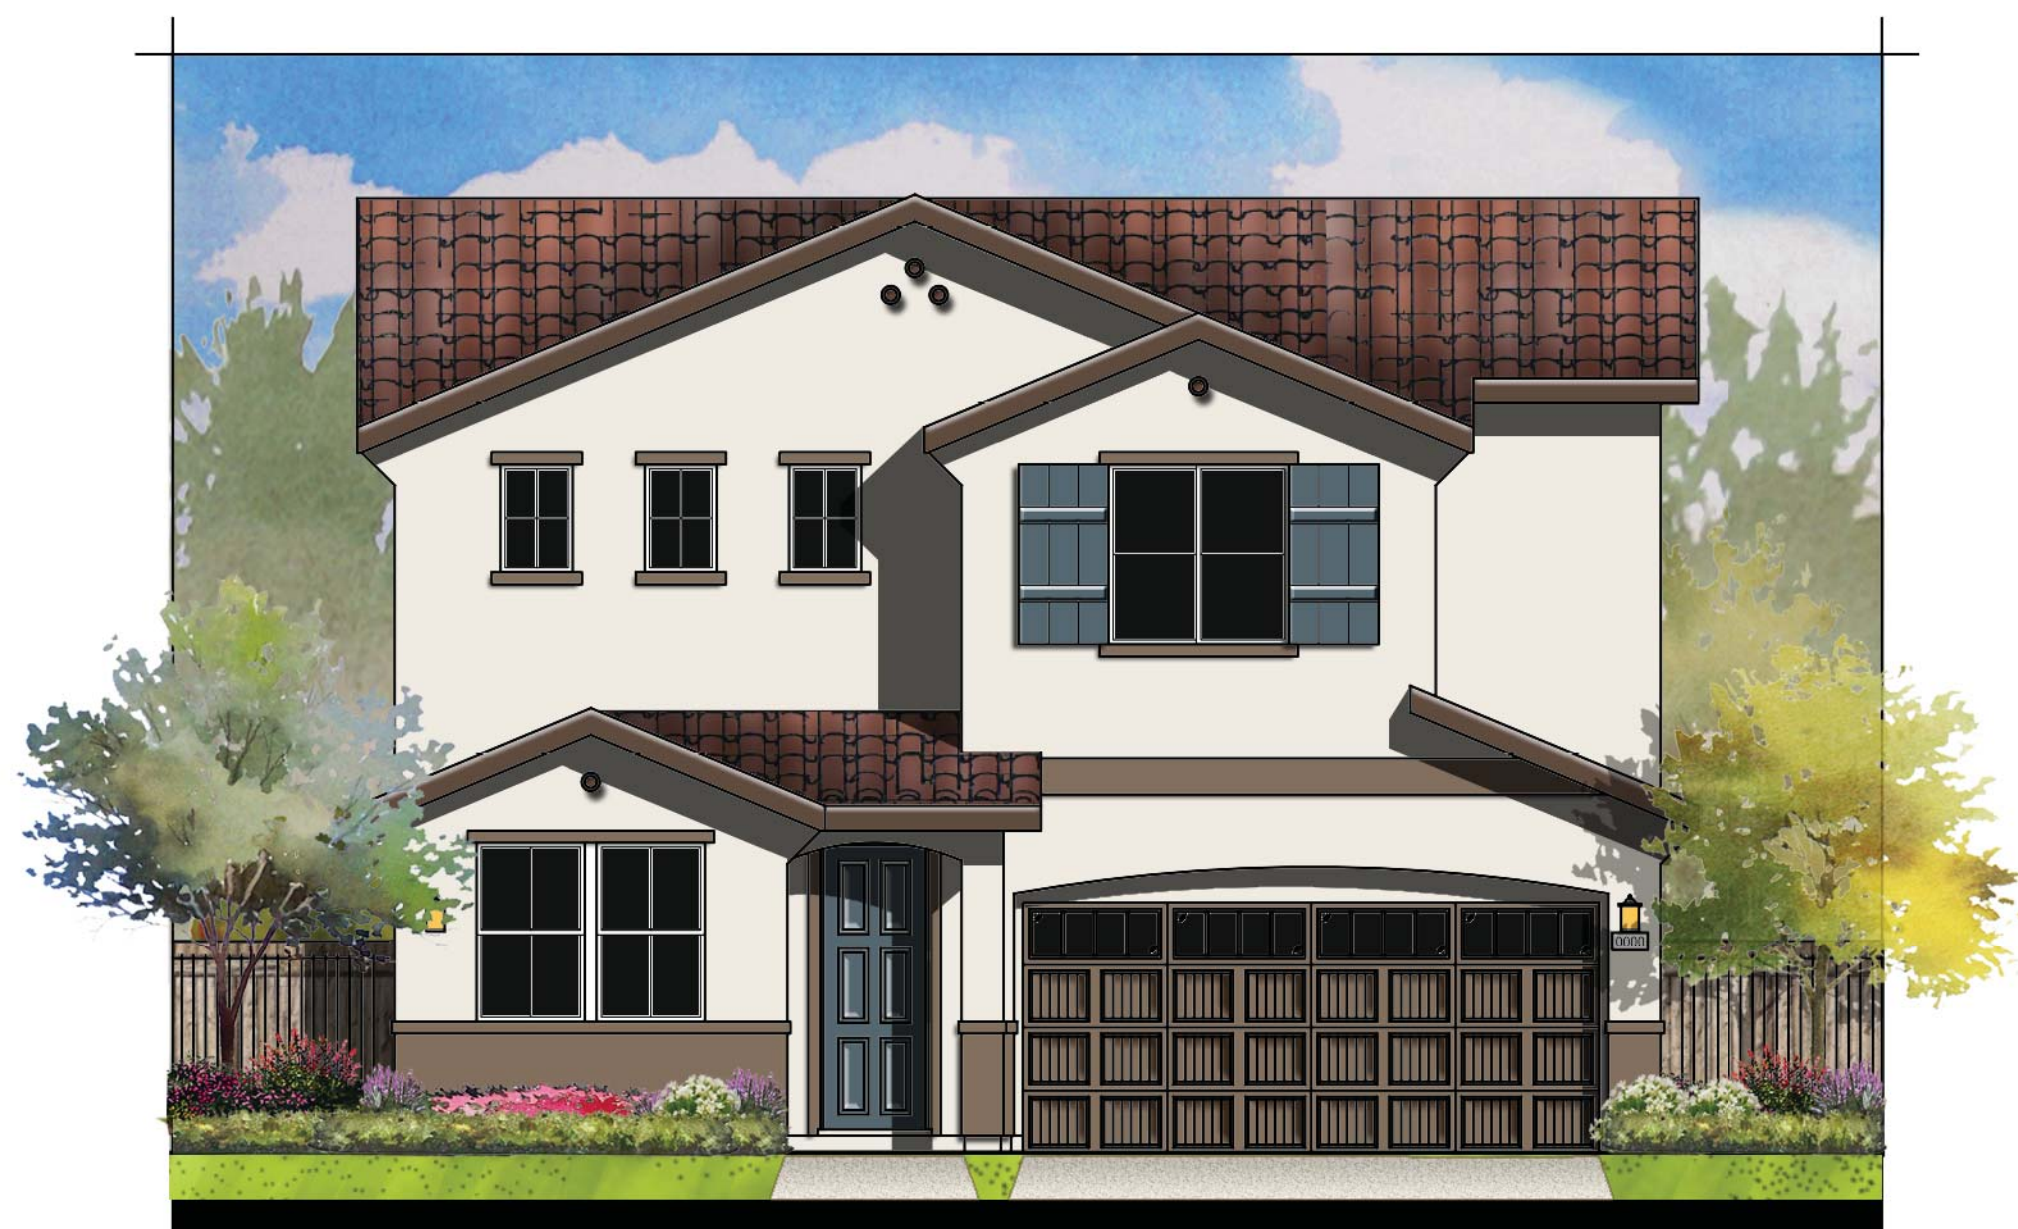

© 2017 CHRIS HEINRITZ ARCHITECTURE Refer to landscape drawings for wall, tree, and shrub locations.

"A" - SPANISH
COLOR SCHEME #3

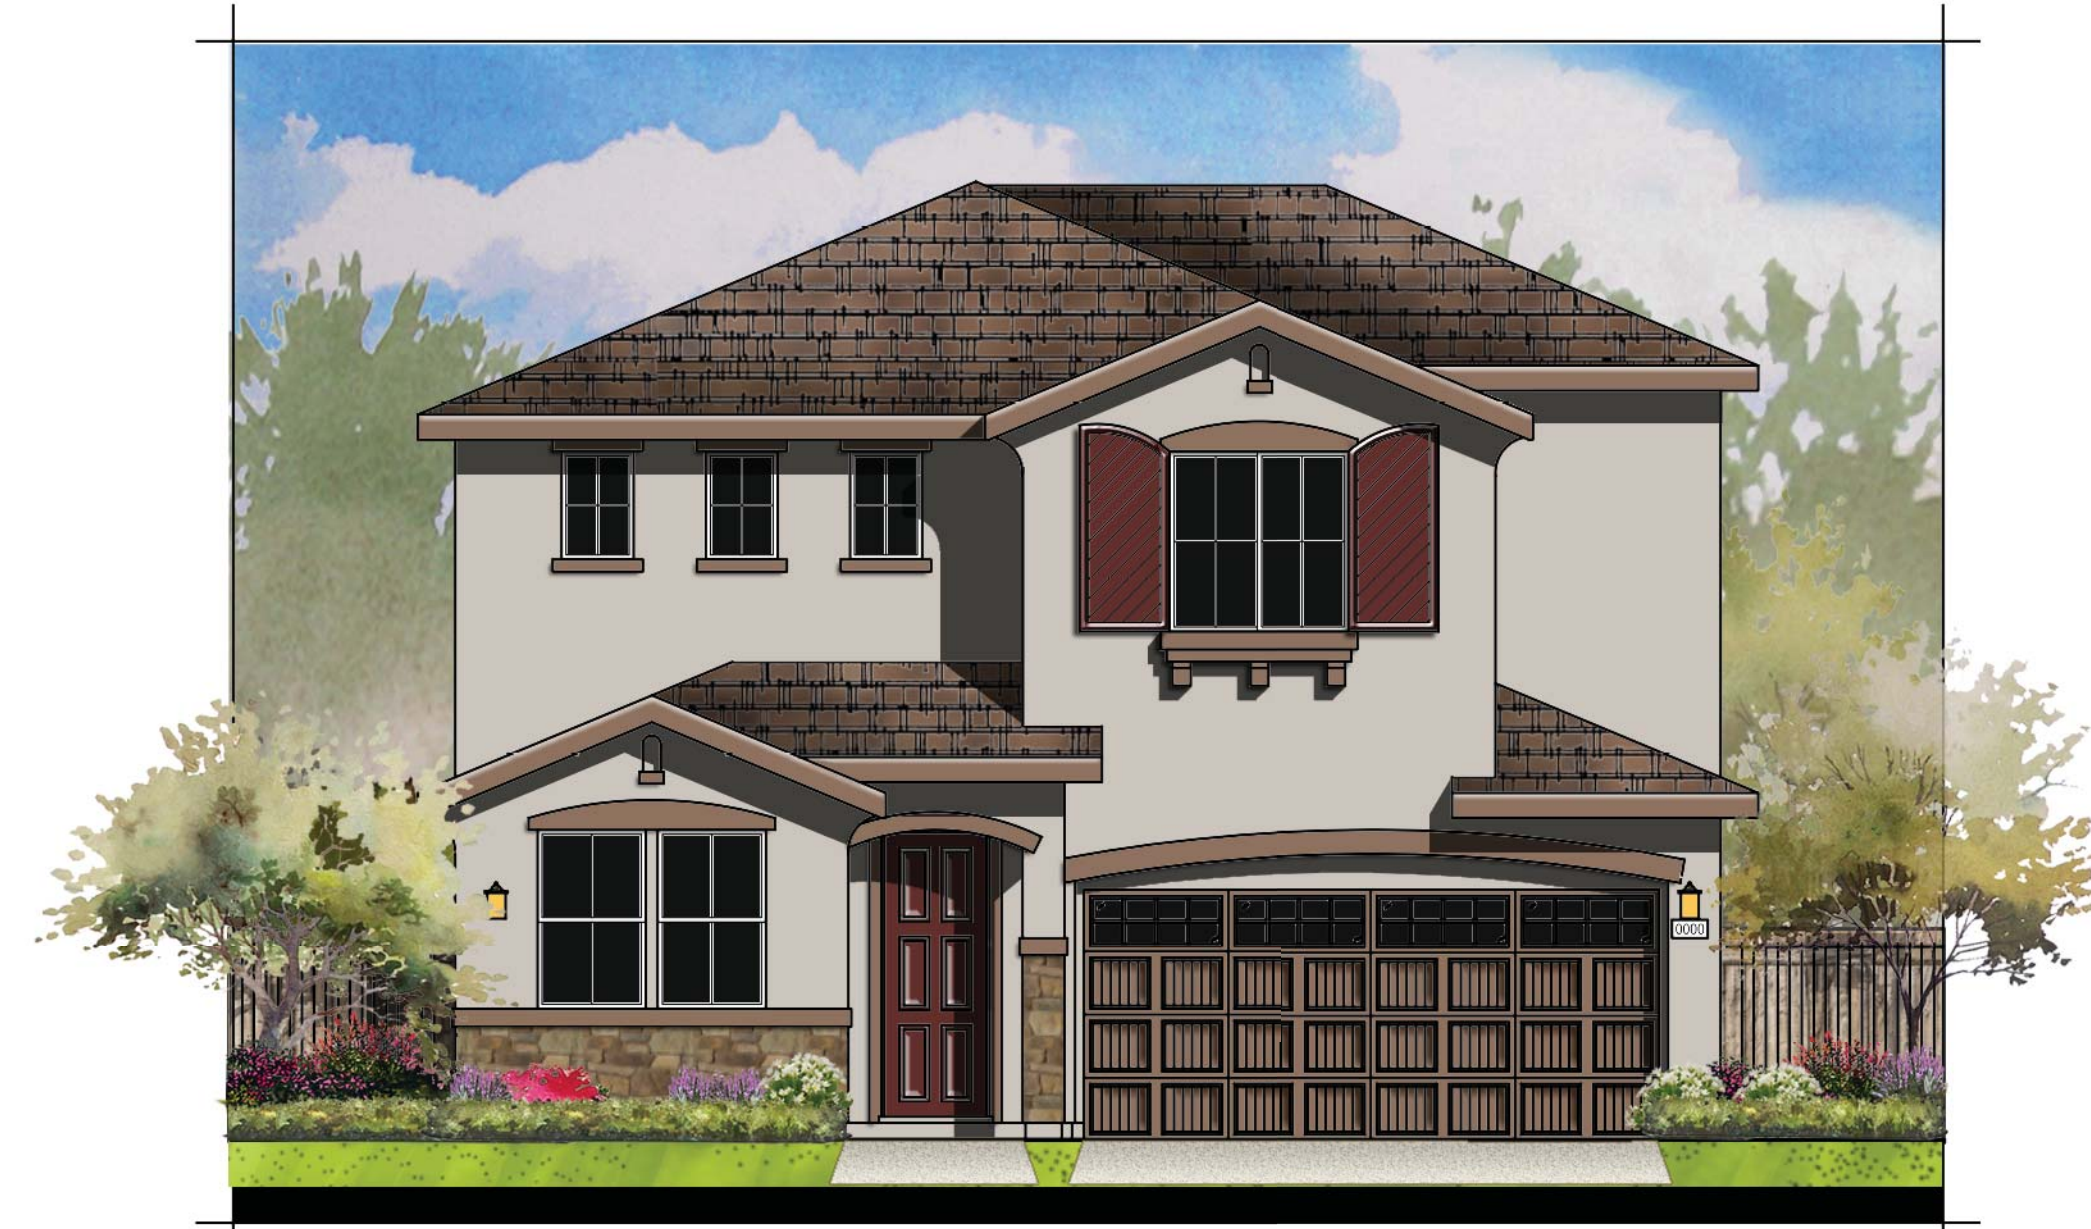

© 2017 CHRIS HEINRITZ ARCHITECTURE Refer to landscape drawings for wall, tree, and shrub locations.


"B" - FRENCH
COLOR SCHEME #6



© 2017 CHRIS HEINRITZ ARCHITECTURE Refer to landscape drawings for wall, tree, and shrub locations.

"C" - TRADITIONAL
COLOR SCHEME #9

PLAN 2365
FRONT ELEVATIONS

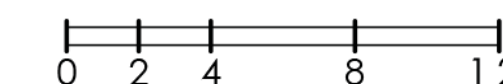




© 2017 CHRIS HEINRITZ ARCHITECTURE Refer to landscape drawings for wall, tree, and shrub locations.


FRONT

MATERIALS LEGEND

- ROOF: CONCRETE "LOW PROFILE S" TILE
- FASCIA: GUTTER
- BARGE: 2x6 WOOD
- GABLE: CLAY PIPES
- WALL: STUCCO
- WINDOWS: VINYL WITH DIVIDED LITES
- TRIM: STUCCO OVER RIGID FOAM
- FRONT DOOR: FIBERGLASS
- GARAGE DOOR: METAL SECTIONAL

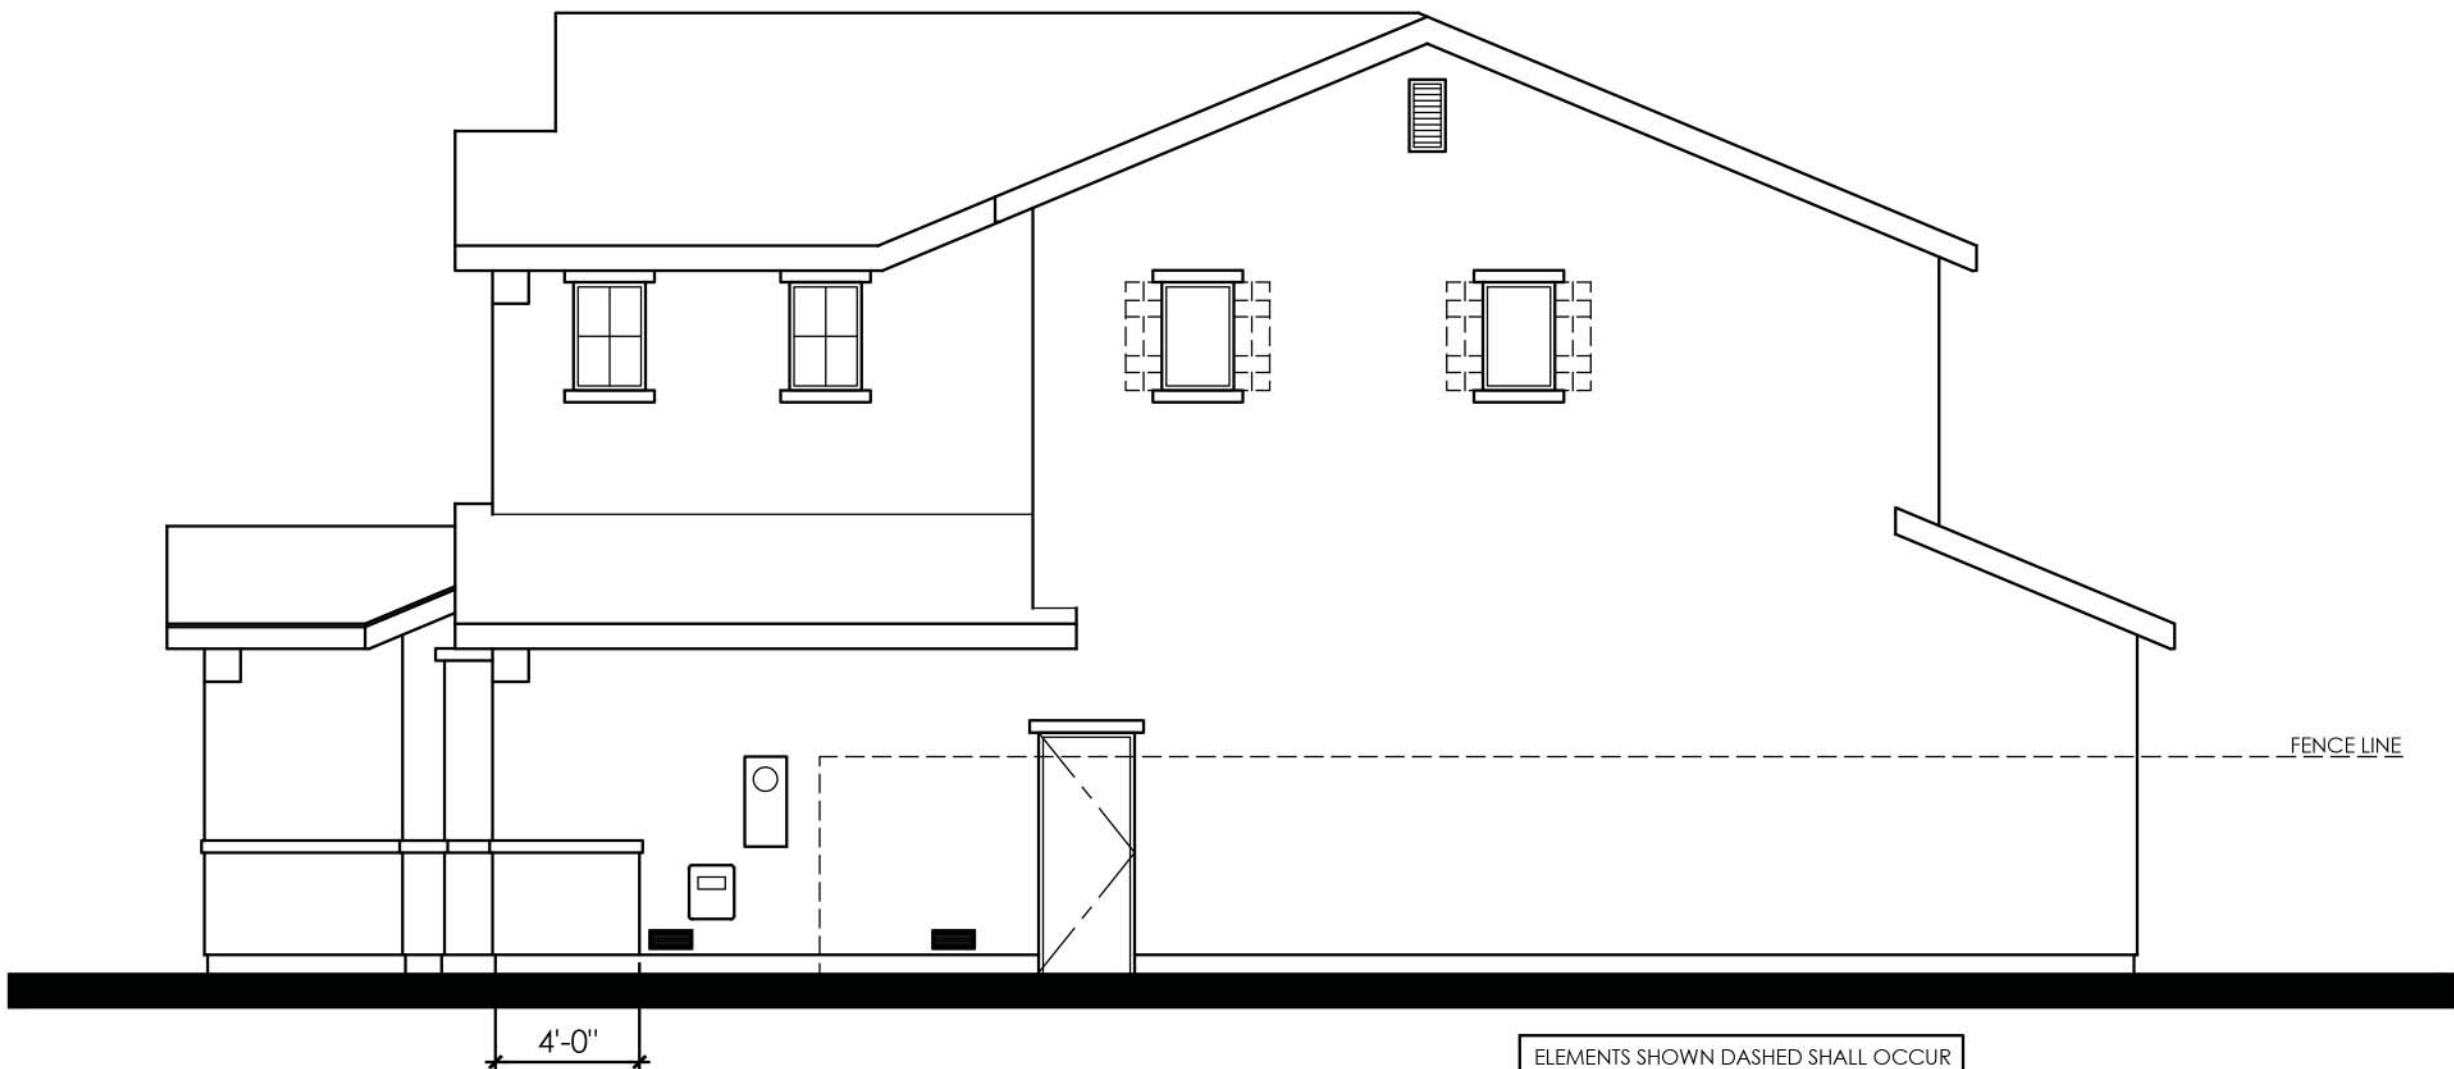


RIGHT

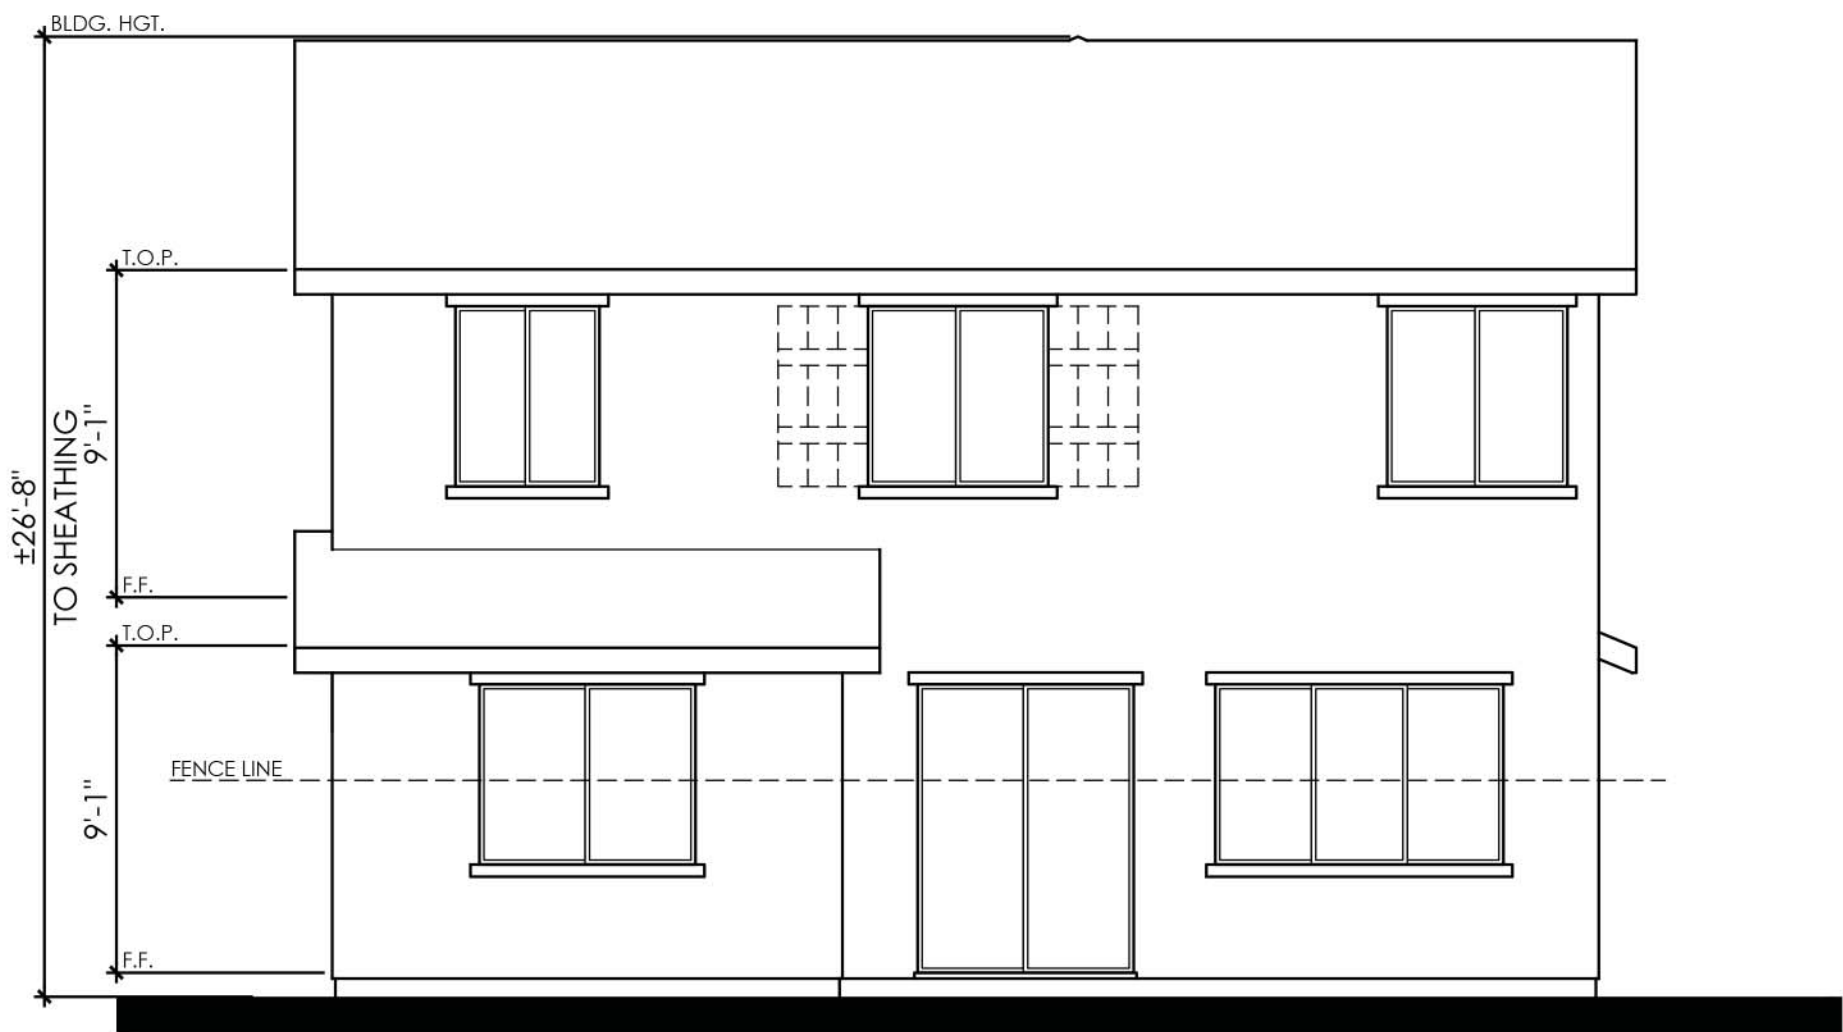


ELEMENTS SHOWN DASHED SHALL OCCUR ON LOTS ADJACENT TO PUBLIC RIGHT OF WAYS REQUIRING ENHANCEMENTS

REAR

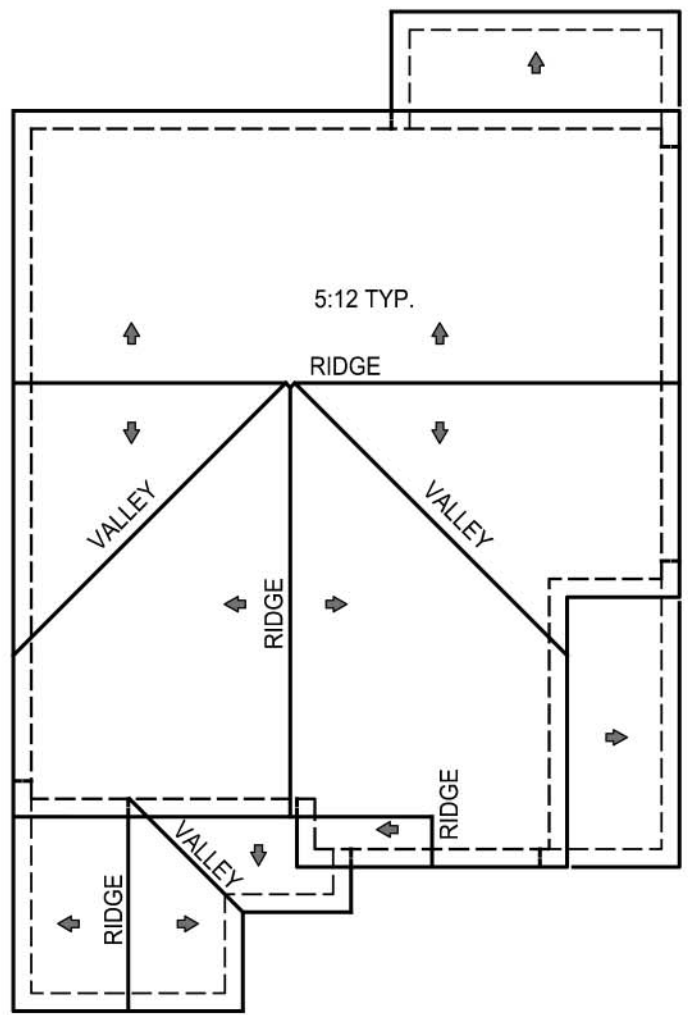

ROOF

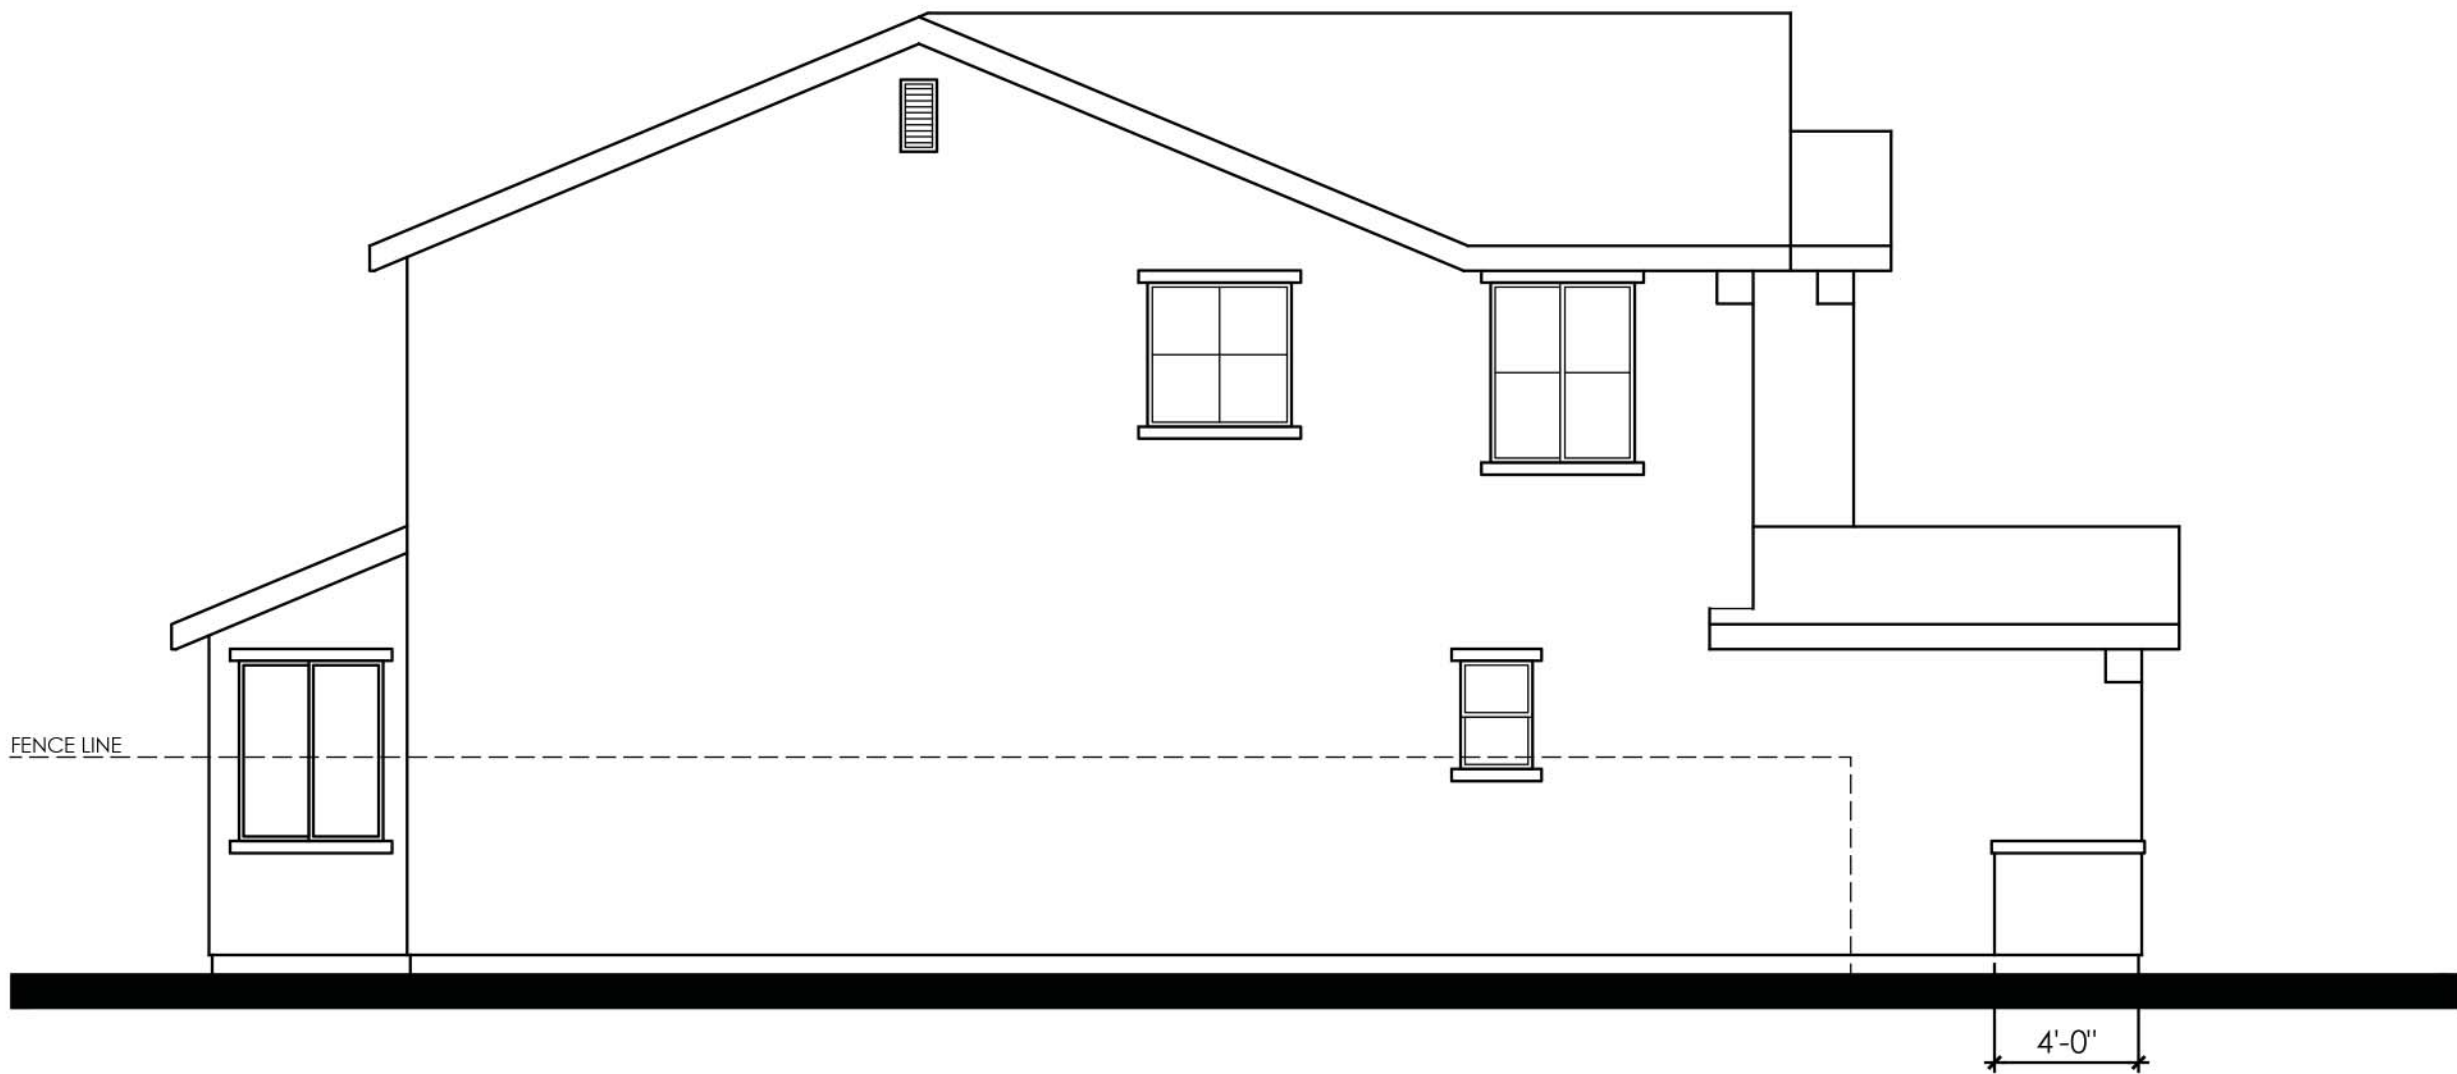

LEFT

PLAN 2365
SPANISH "A" ELEVATION





© 2017 CHRIS HEINRITZ ARCHITECTURE Refer to landscape drawings for wall, tree, and shrub locations.

FRONT

MATERIALS LEGEND


- ROOF: CONCRETE FLAT SLATE TILE
- FASCIA: GUTTER
- BARGE: 2x6 WOOD
- GABLE: STUCCO RECESS
- WALL: STUCCO
- WALL: STONE VENEER WAINSCOT
- WINDOWS: VINYL WITH DIVIDED LITES
- TRIM: STUCCO OVER RIGID FOAM
- FRONT DOOR: FIBERGLASS
- GARAGE DOOR: METAL SECTIONAL
- SHUTTERS: DECORATIVE FOAM




RIGHT



REAR

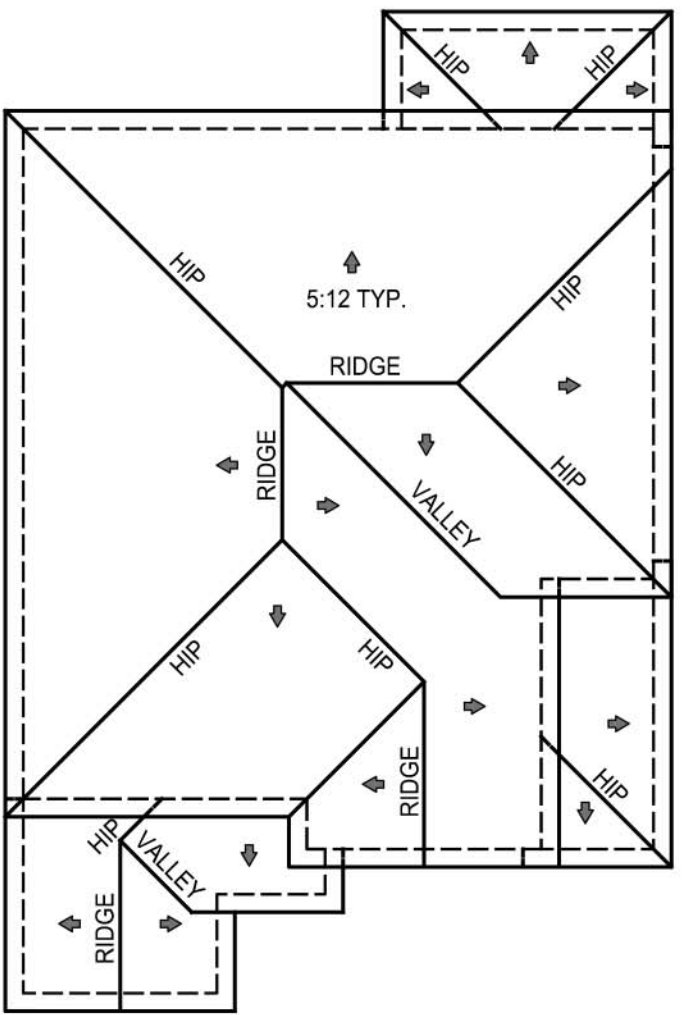

ROOF

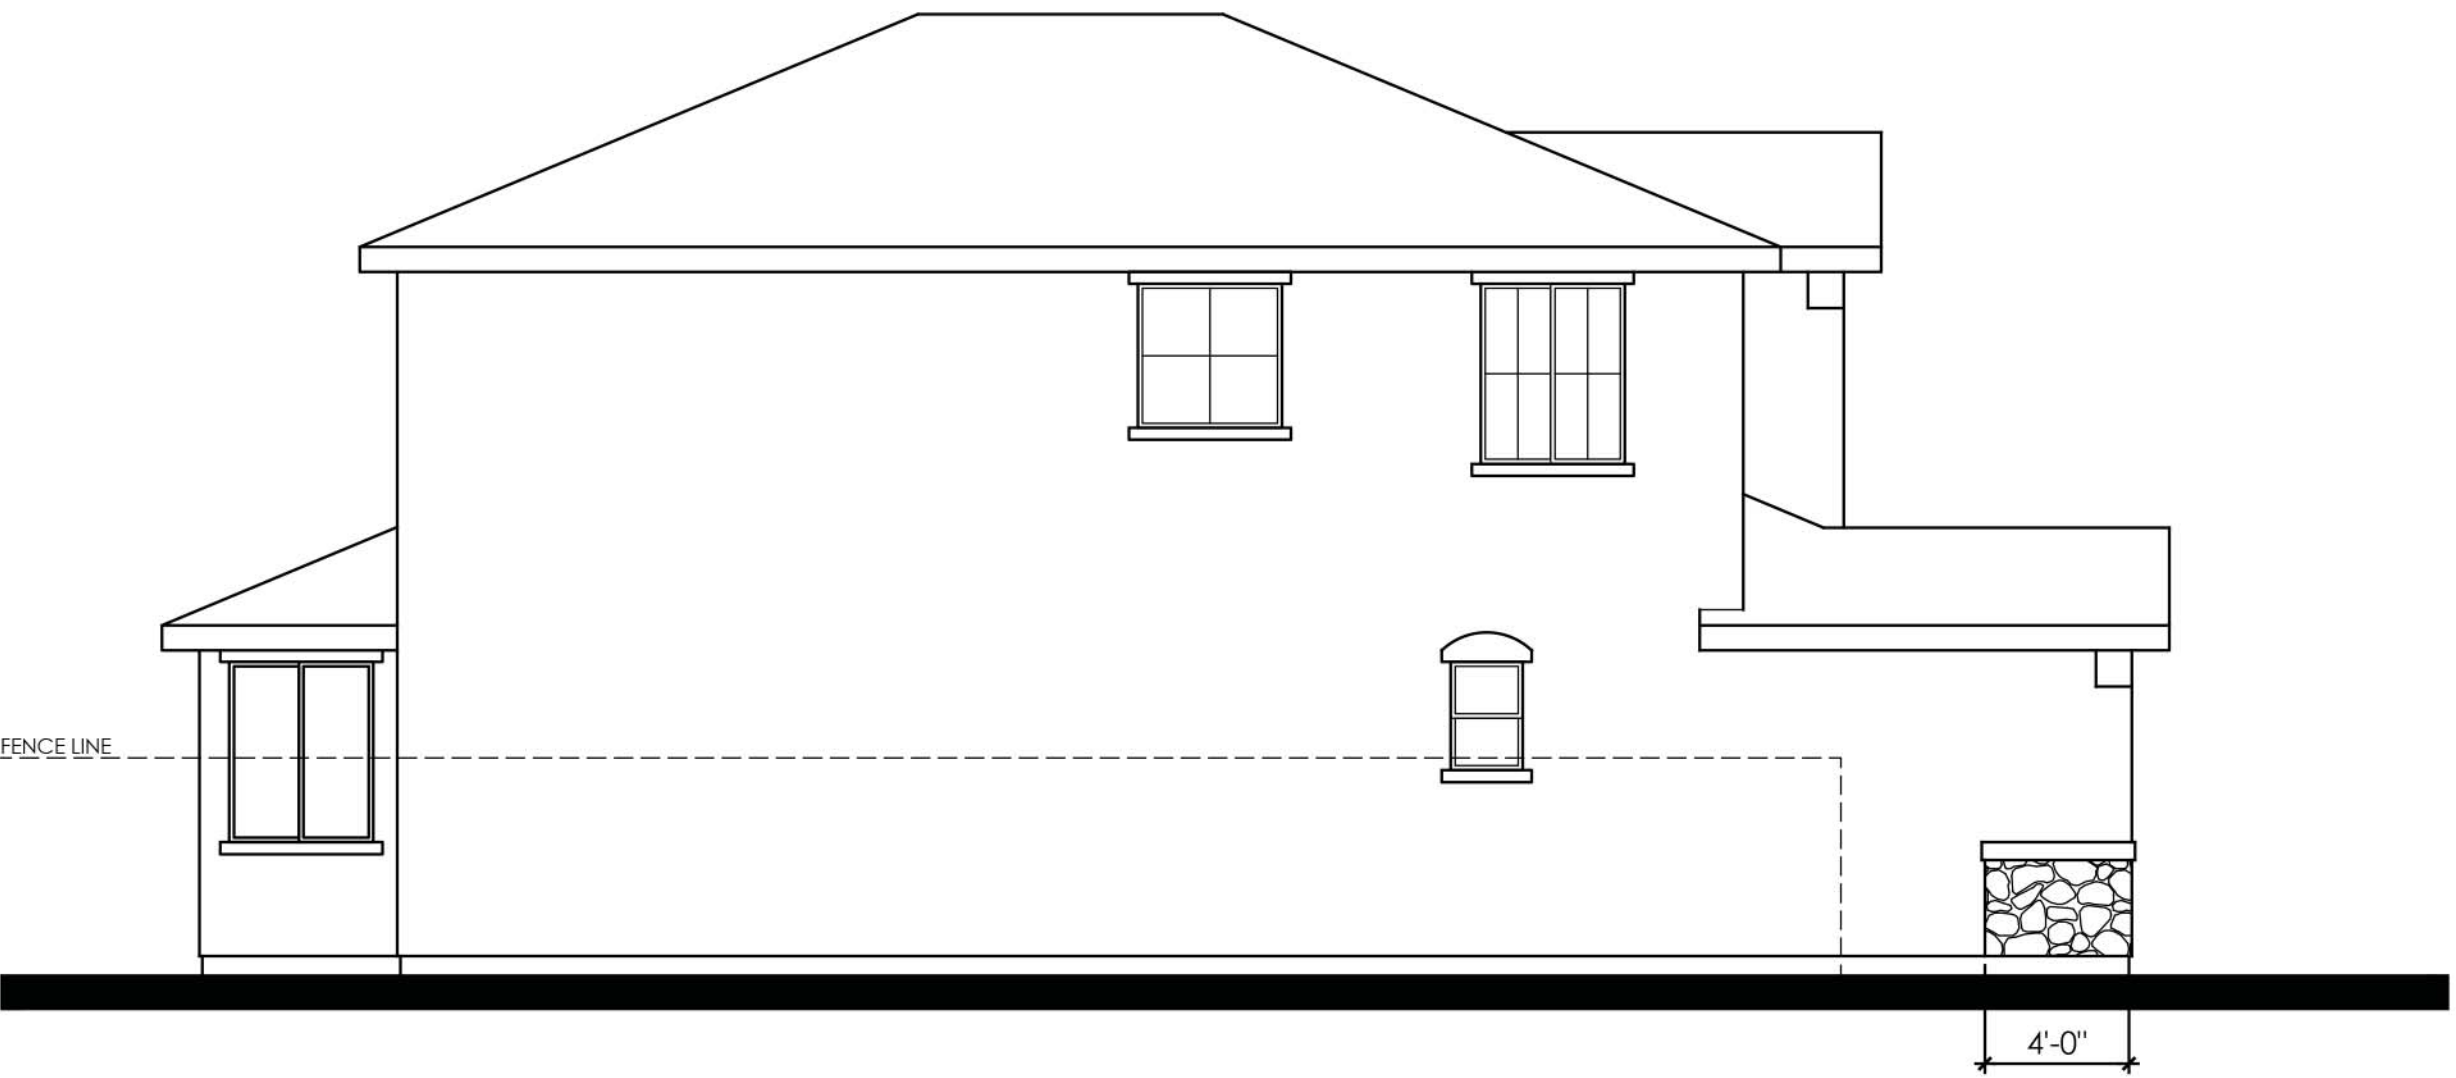

LEFT

PLAN 2365
FRENCH "B" ELEVATION






FRONT

MATERIALS LEGEND


- ROOF: CONCRETE FLAT SHAKE TILE
- FASCIA: GUTTER
- BARGE: 2x6 WOOD
- GABLE: LAP SIDING
- WALL: STUCCO
- WALL: BRICK VENEER WAINSCOT
- WINDOWS: VINYL WITH DIVIDED LITES
- TRIM: STUCCO OVER RIGID FOAM
- FRONT DOOR: FIBERGLASS
- GARAGE DOOR: METAL SECTIONAL
- SHUTTERS: DECORATIVE FOAM

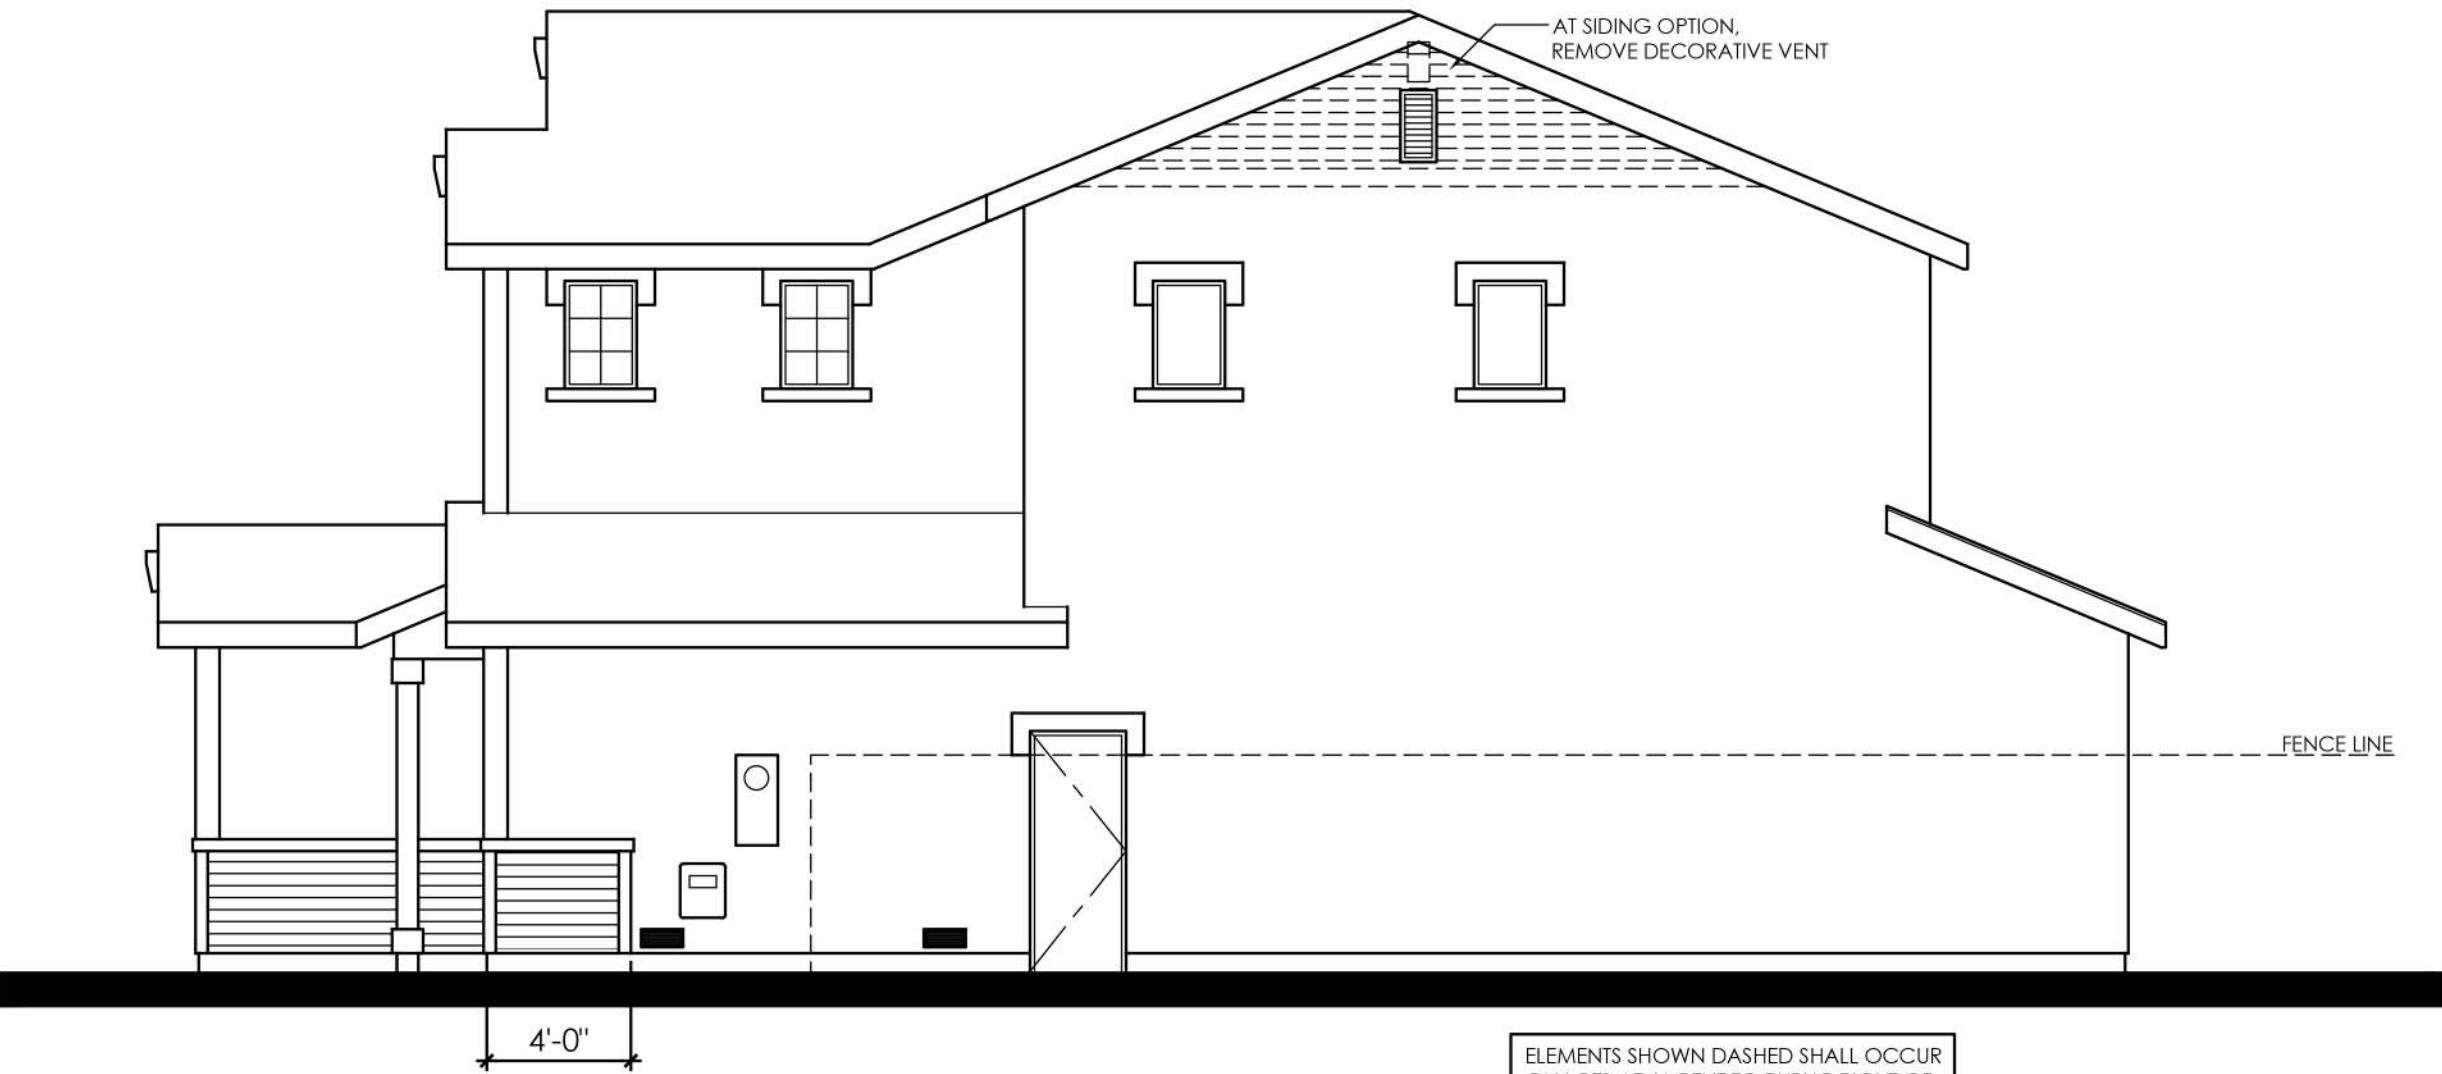


RIGHT



REAR

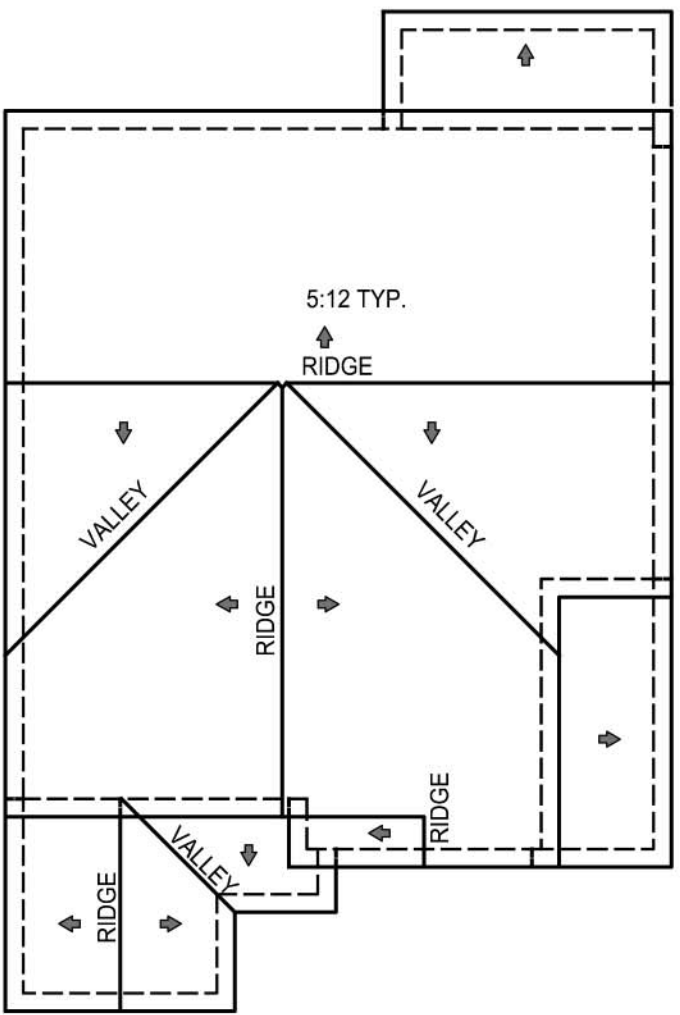


ROOF

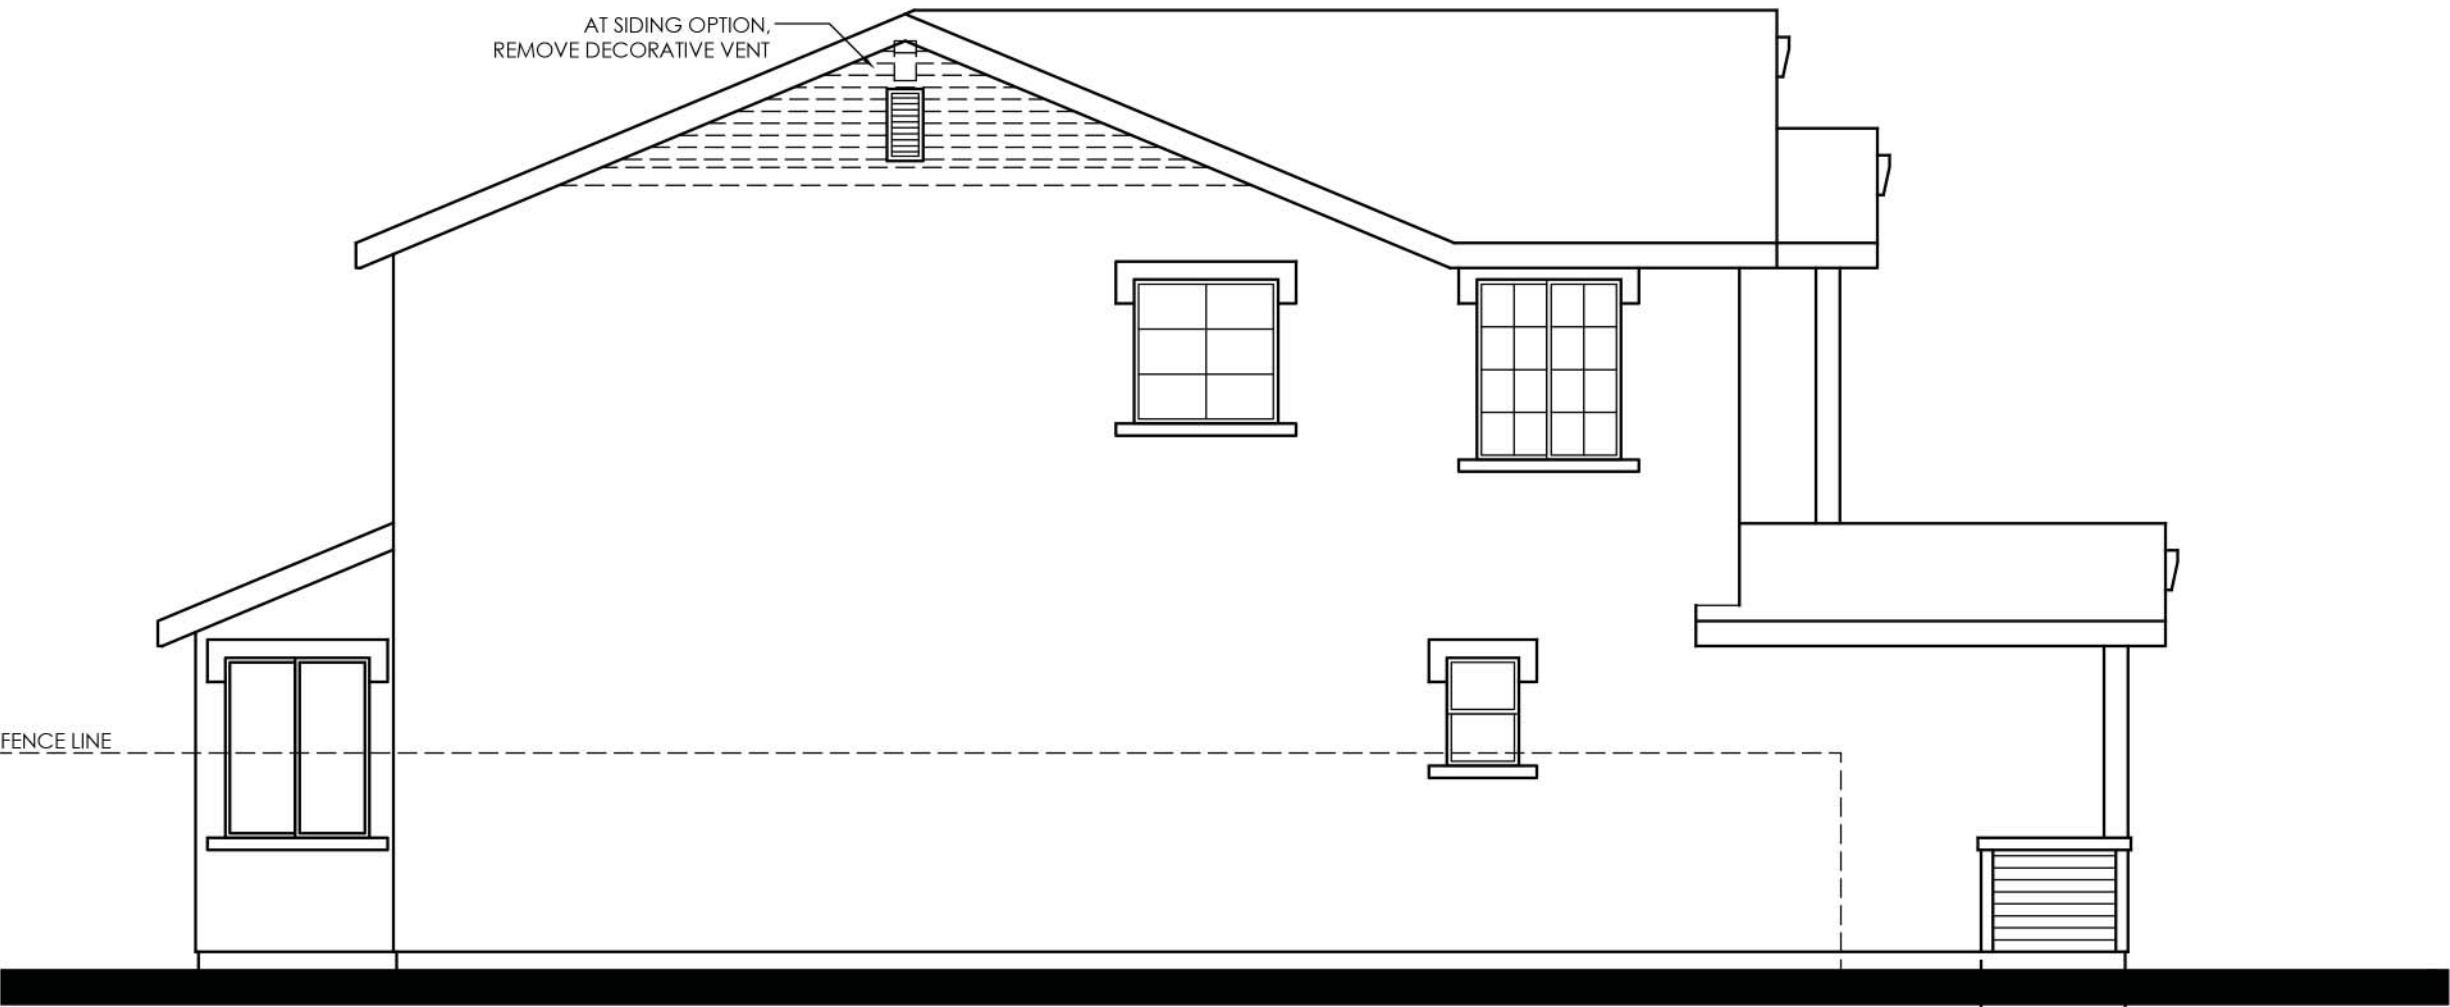


LEFT

PLAN 2365
TRADITIONAL "C" ELEVATION



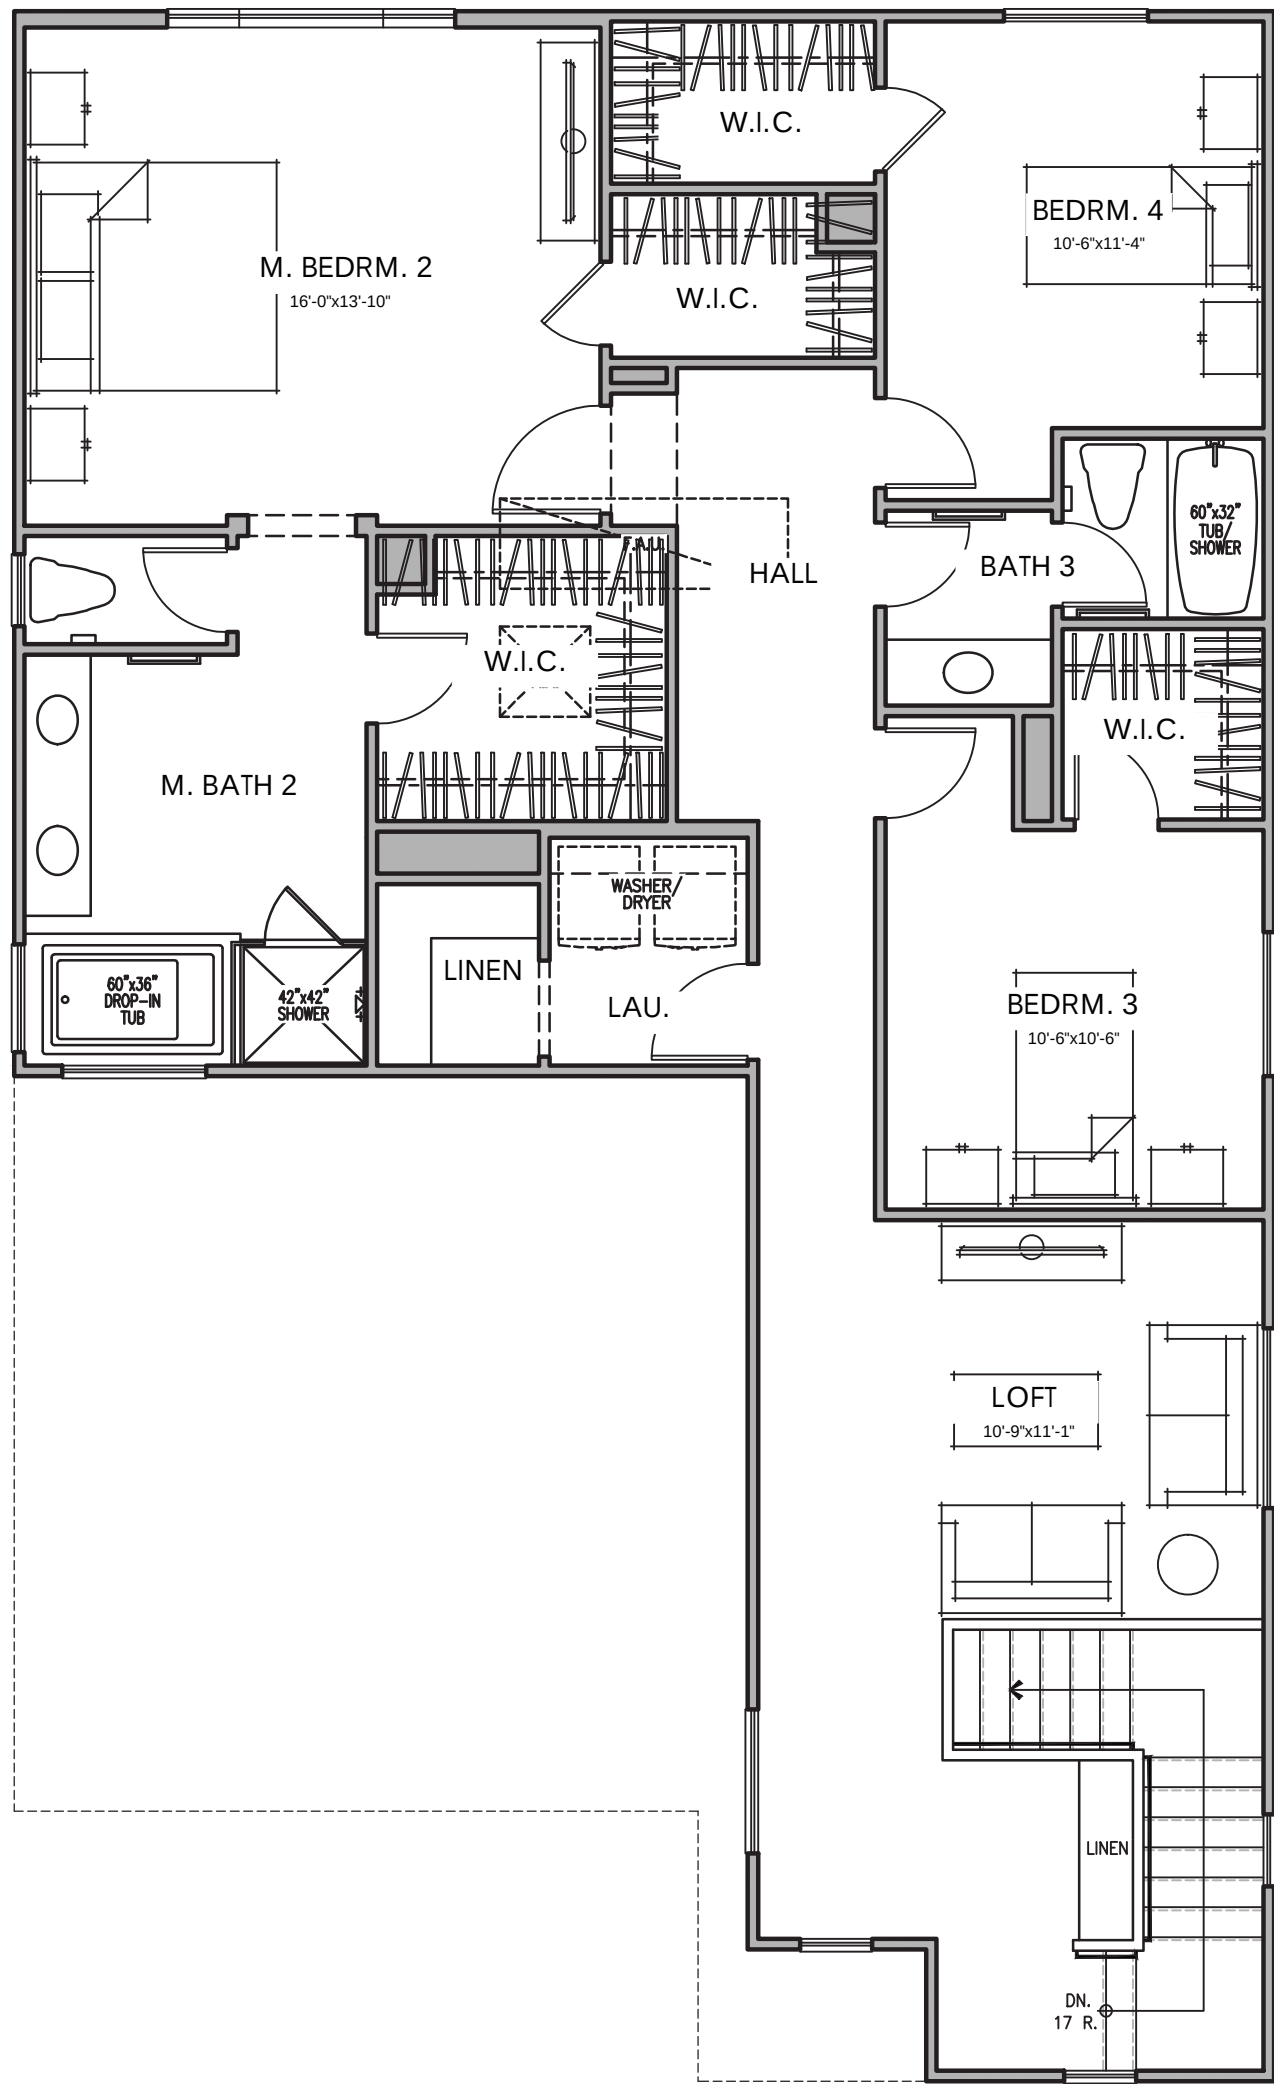


SECOND FLOOR PLAN

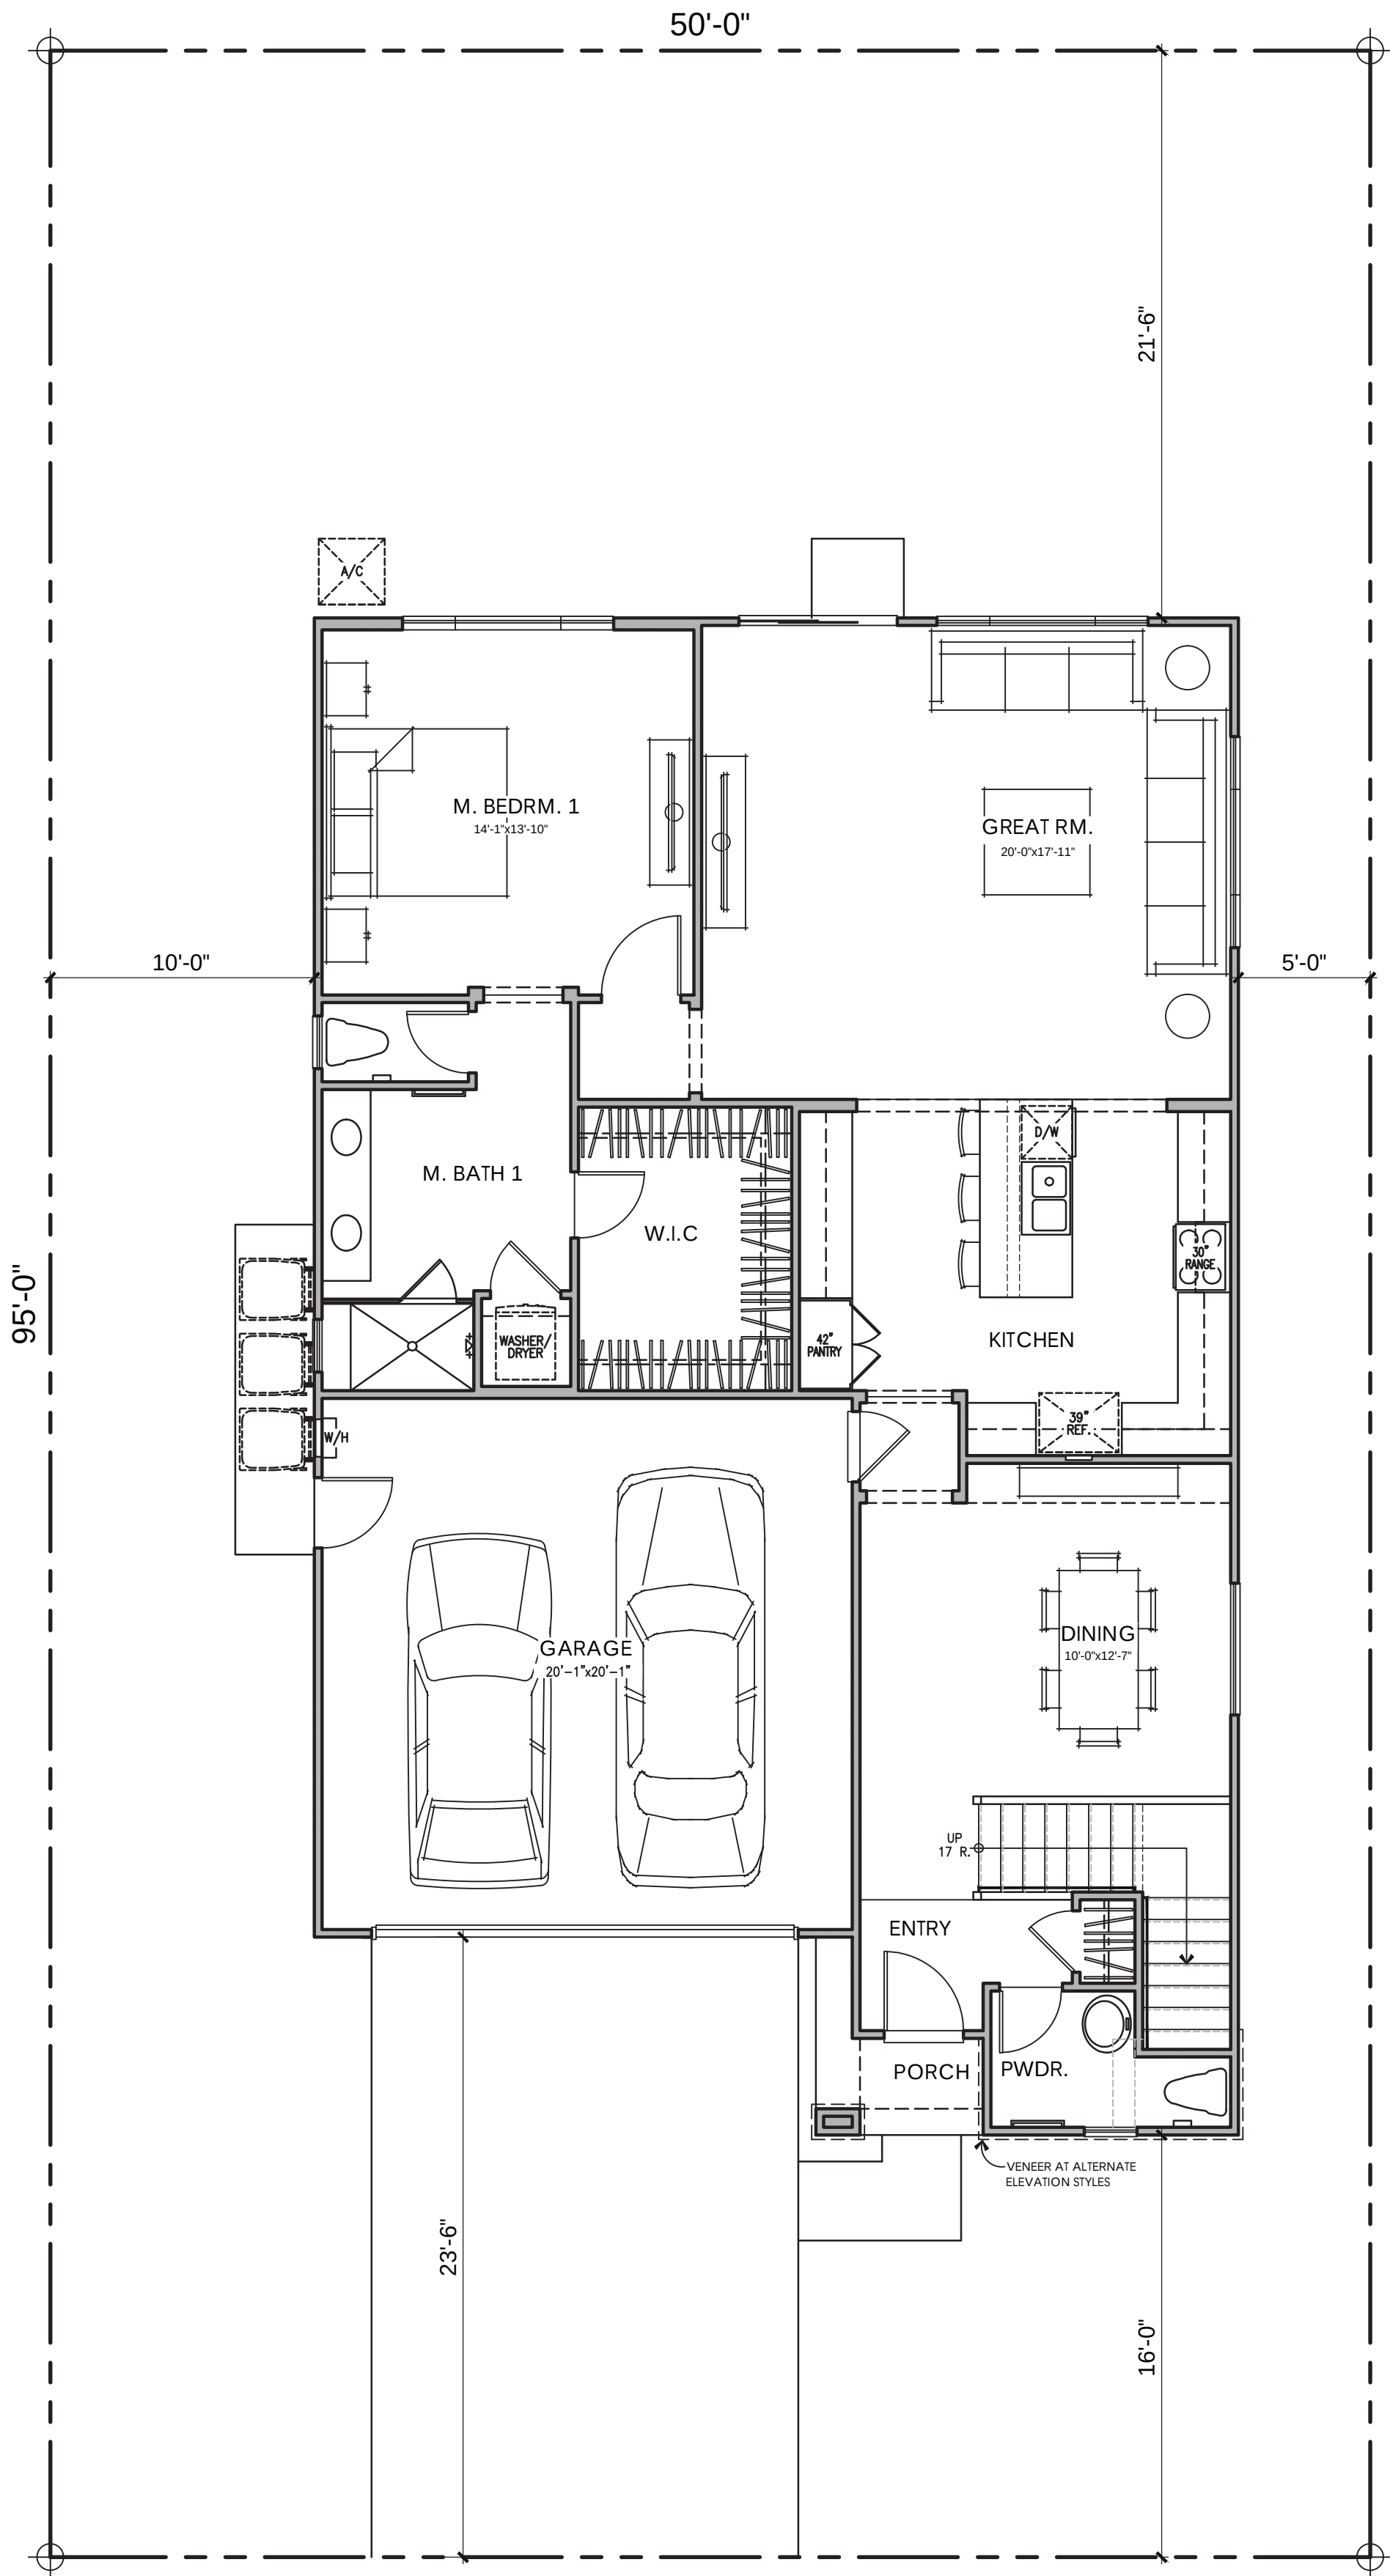

FIRST FLOOR PLAN

PLAN 2785
4 BEDROOM, 3.5 BATH

AREA TABULATION	
CONDITIONED SPACE	
FIRST FLOOR AREA	1424 SQ. FT.
SECOND FLOOR AREA	1361 SQ. FT.
TOTAL DWELLING	2785 SQ. FT.
UNCONDITIONED SPACE	
GARAGE	417 SQ. FT.
PORCH	18 SQ. FT.

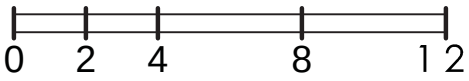



© 2017 Kevin L. Crook Architect, Inc. Refer to landscape drawings for wall, tree, and shrub locations

"A" - SPANISH
COLOR SCHEME #2



© 2017 Kevin L. Crook Architect, Inc. Refer to landscape drawings for wall, tree, and shrub locations


"B" - FRENCH
COLOR SCHEME #5



© 2017 Kevin L. Crook Architect, Inc. Refer to landscape drawings for wall, tree, and shrub locations

"C" - TRADITIONAL
COLOR SCHEME #8

PLAN 2785
FRONT ELEVATIONS

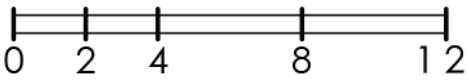



© 2017 Kevin L. Crook Architect, Inc. Refer to landscape drawings for wall, tree, and shrub locations

FRONT

MATERIALS LEGEND

- ROOF: CONCRETE "LOW PROFILE S" TILE
- FASCIA: GUTTER
- BARGE: 2x6 WOOD
- GABLE: CLAY PIPES
- WALL: STUCCO
- WINDOWS: VINYL WITH DIVIDED LITES
- TRIM: STUCCO OVER RIGID FOAM
- FRONT DOOR: FIBERGLASS
- GARAGE DOOR: METAL SECTIONAL
- SHUTTERS: DECORATIVE FOAM




ELEMENTS SHOWN DASHED SHALL OCCUR ON LOTS ADJACENT TO PUBLIC RIGHT OF WAYS REQUIRING ENHANCEMENTS

RIGHT



ELEMENTS SHOWN DASHED SHALL OCCUR ON LOTS ADJACENT TO PUBLIC RIGHT OF WAYS REQUIRING ENHANCEMENTS

REAR

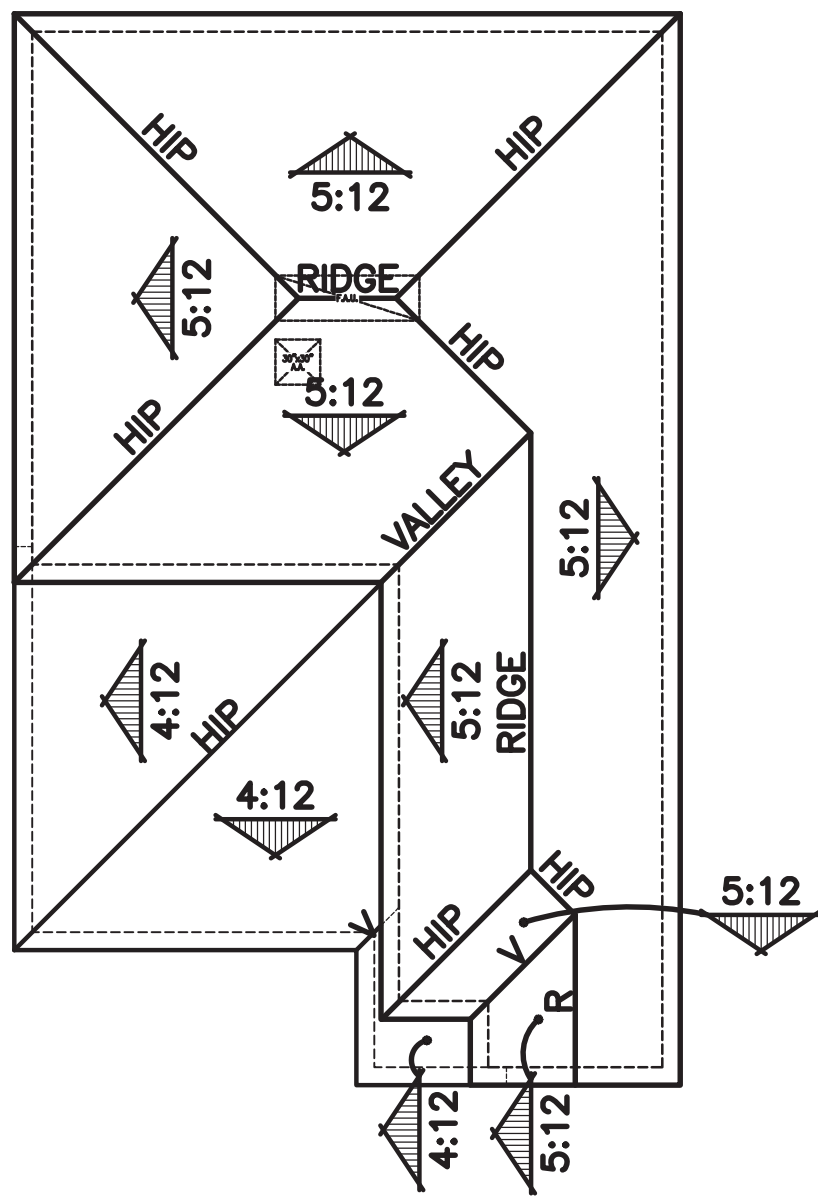


ROOF PLAN



LEFT

PLAN 2785
SPANISH "A" ELEVATION

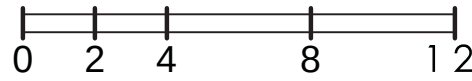



© 2017 Kevin L. Crook Architect, Inc. Refer to landscape drawings for wall, tree, and shrub locations

FRONT

MATERIALS LEGEND

ROOF:	CONCRETE FLAT SLATE TILE
FASCIA:	GUTTER
BARGE:	2x6 WOOD
GABLE:	STUCCO RECESS
WALL:	STUCCO
WALL:	STONE VENEER WAINSCOT
WINDOWS:	VINYL WITH DIVIDED LITES
TRIM:	STUCCO OVER RIGID FOAM
FRONT DOOR:	FIBERGLASS
GARAGE DOOR:	METAL SECTIONAL
SHUTTERS:	DECORATIVE FOAM




ELEMENTS SHOWN DASHED SHALL OCCUR ON LOTS ADJACENT TO PUBLIC RIGHT OF WAYS REQUIRING ENHANCEMENTS

RIGHT



ELEMENTS SHOWN DASHED SHALL OCCUR ON LOTS ADJACENT TO PUBLIC RIGHT OF WAYS REQUIRING ENHANCEMENTS

REAR

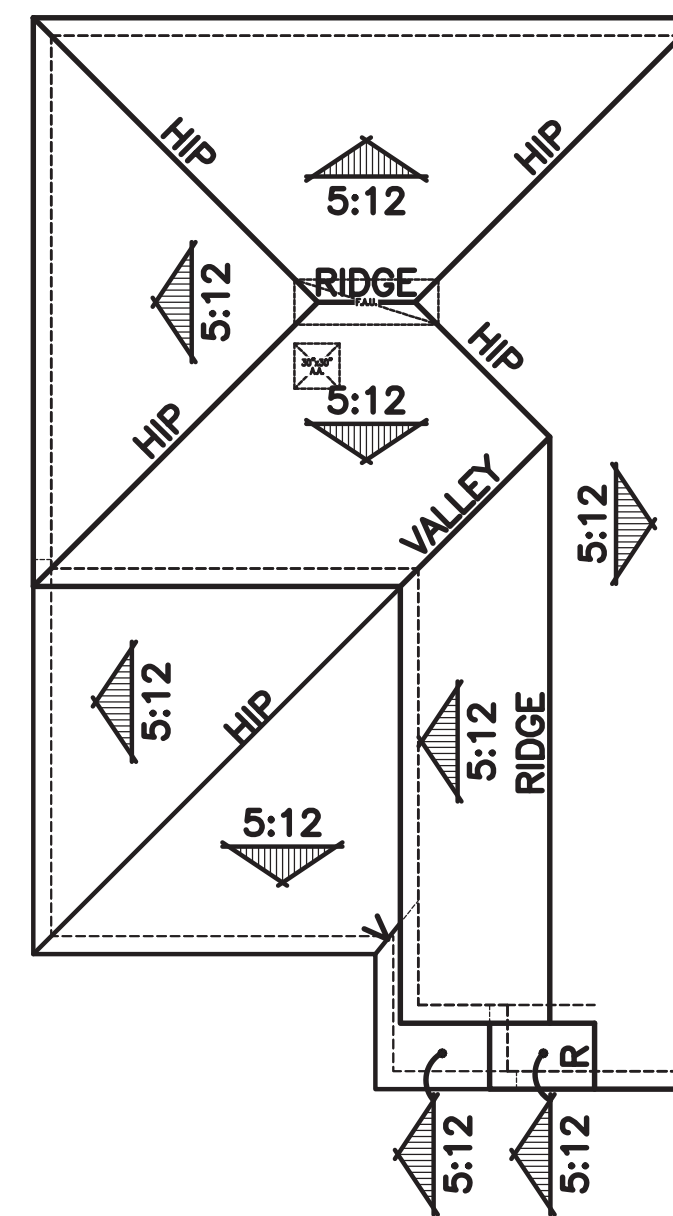


ROOF PLAN



LEFT

PLAN 2785
FRENCH "B" ELEVATION

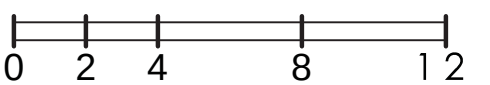




© 2017 Kevin L. Crook Architect, Inc. Refer to landscape drawings for wall, tree, and shrub locations

FRONT

MATERIALS LEGEND

ROOF:	CONCRETE FLAT SHAKE TILE
FASCIA:	GUTTER
BARGE:	2x6 WOOD
GABLE:	LAP SIDING
WALL:	STUCCO
WALL:	BRICK VENEER WAINSCOT
WINDOWS:	VINYL WITH DIVIDED LITES
TRIM:	STUCCO OVER RIGID FOAM
FRONT DOOR:	FIBERGLASS
GARAGE DOOR:	METAL SECTIONAL
SHUTTERS:	DECORATIVE FOAM

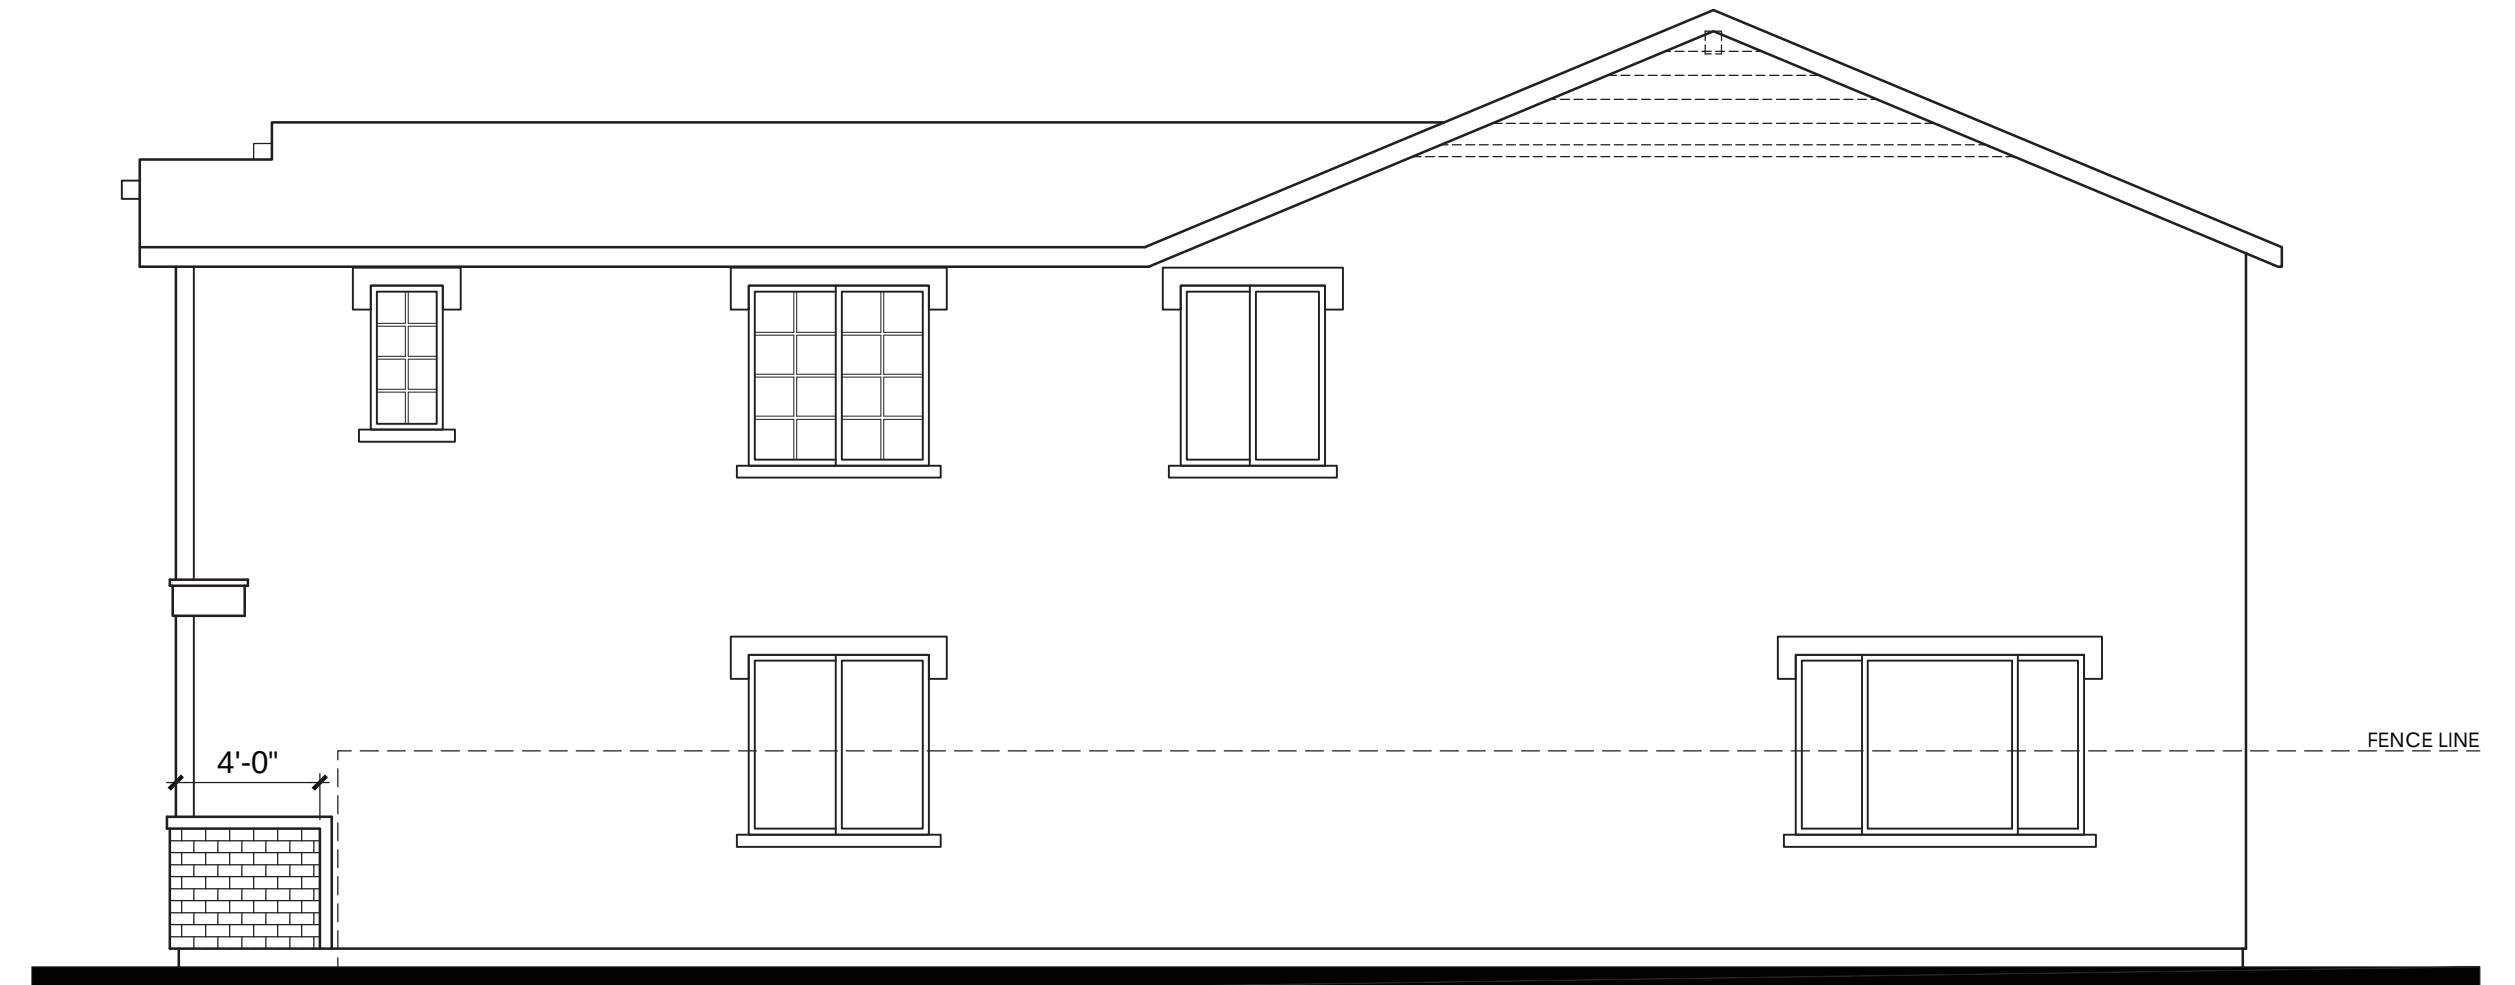


ELEMENTS SHOWN DASHED SHALL OCCUR ON LOTS ADJACENT TO PUBLIC RIGHT OF WAYS REQUIRING ENHANCEMENTS

RIGHT



ELEMENTS SHOWN DASHED SHALL OCCUR ON LOTS ADJACENT TO PUBLIC RIGHT OF WAYS REQUIRING ENHANCEMENTS

REAR

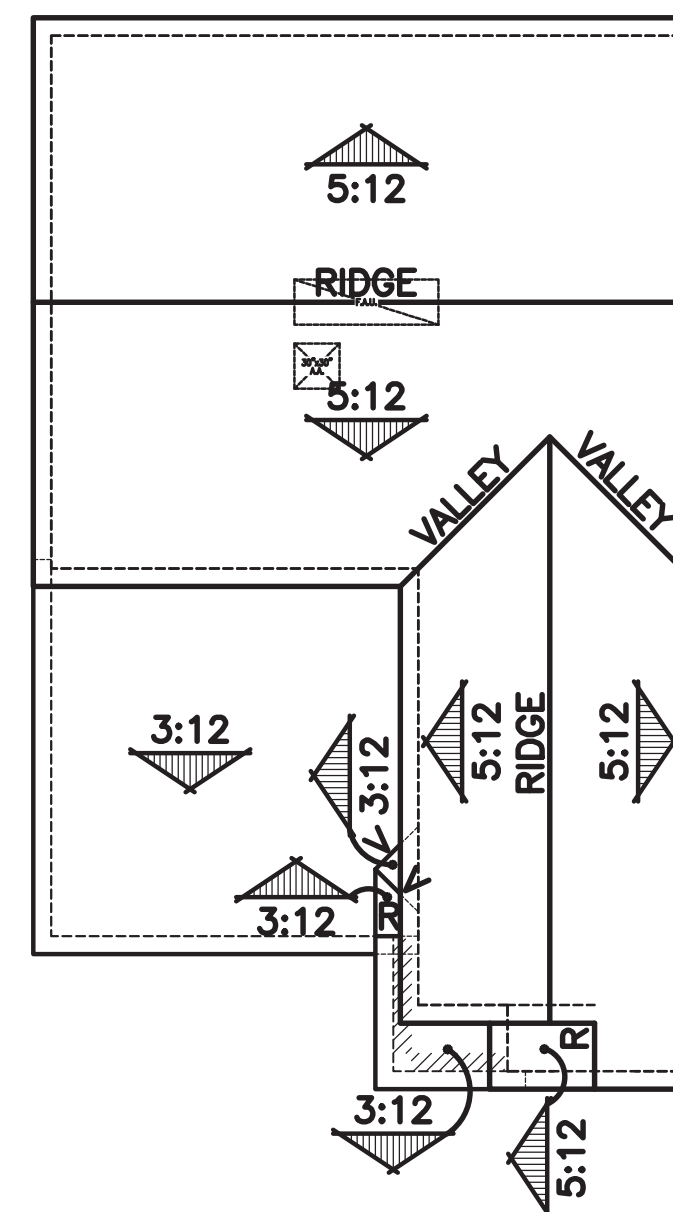


ROOF PLAN




ELEMENTS SHOWN DASHED SHALL OCCUR ON LOTS ADJACENT TO PUBLIC RIGHT OF WAYS REQUIRING ENHANCEMENTS


LEFT

PLAN 2785
TRADITIONAL "C" ELEVATION

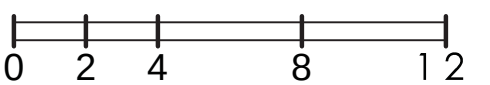

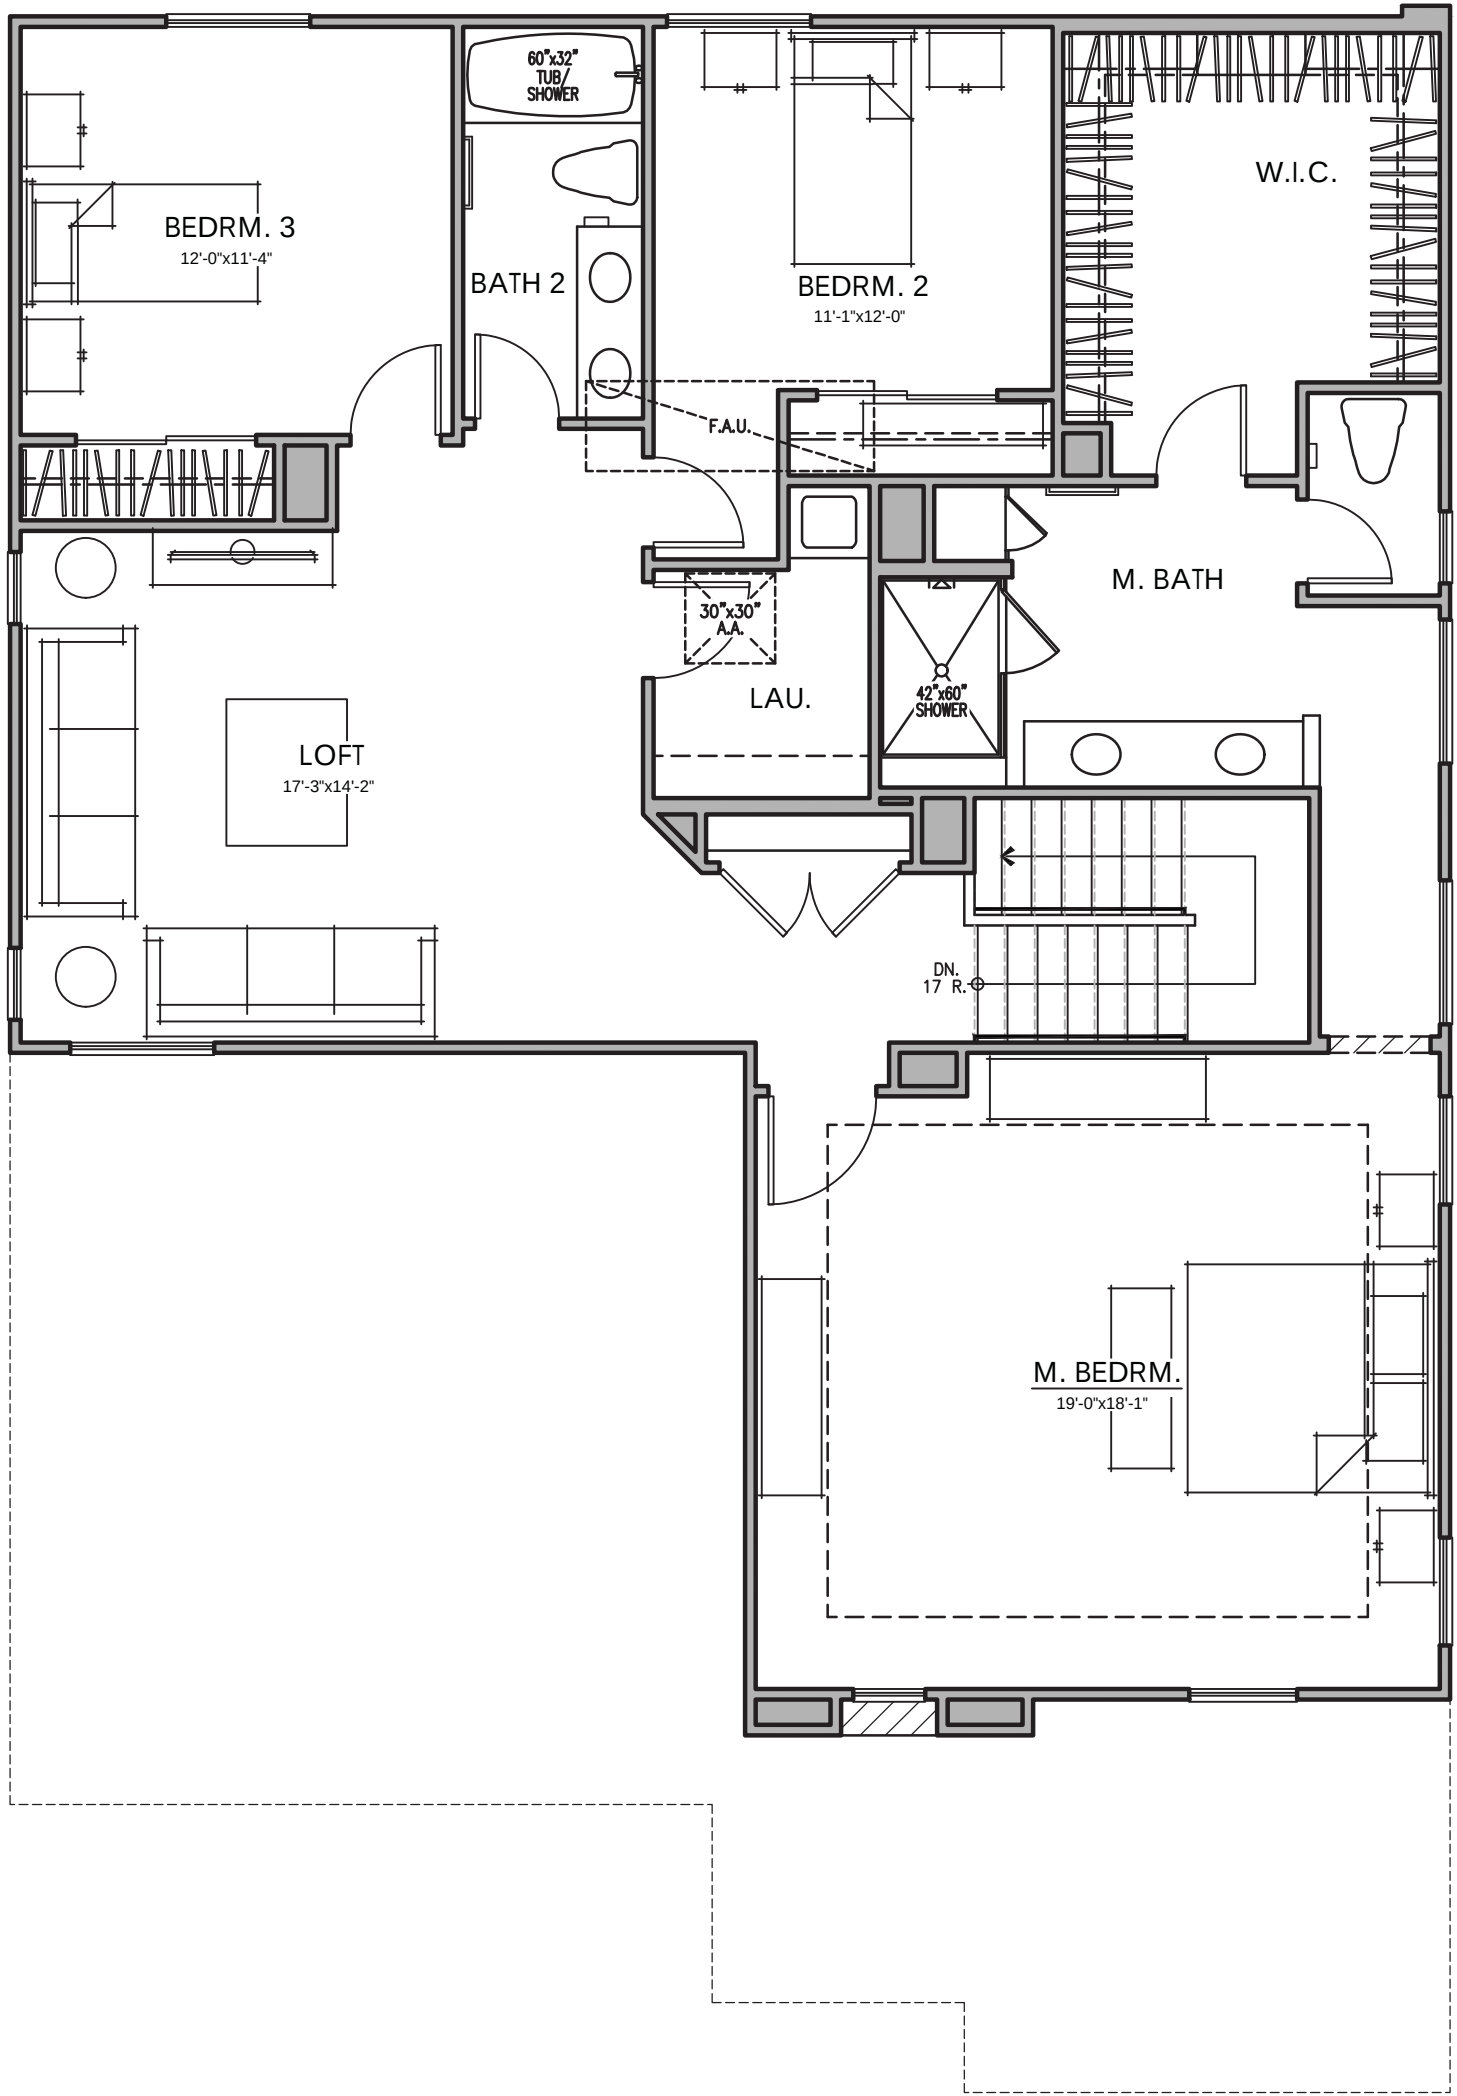


SECOND FLOOR PLAN

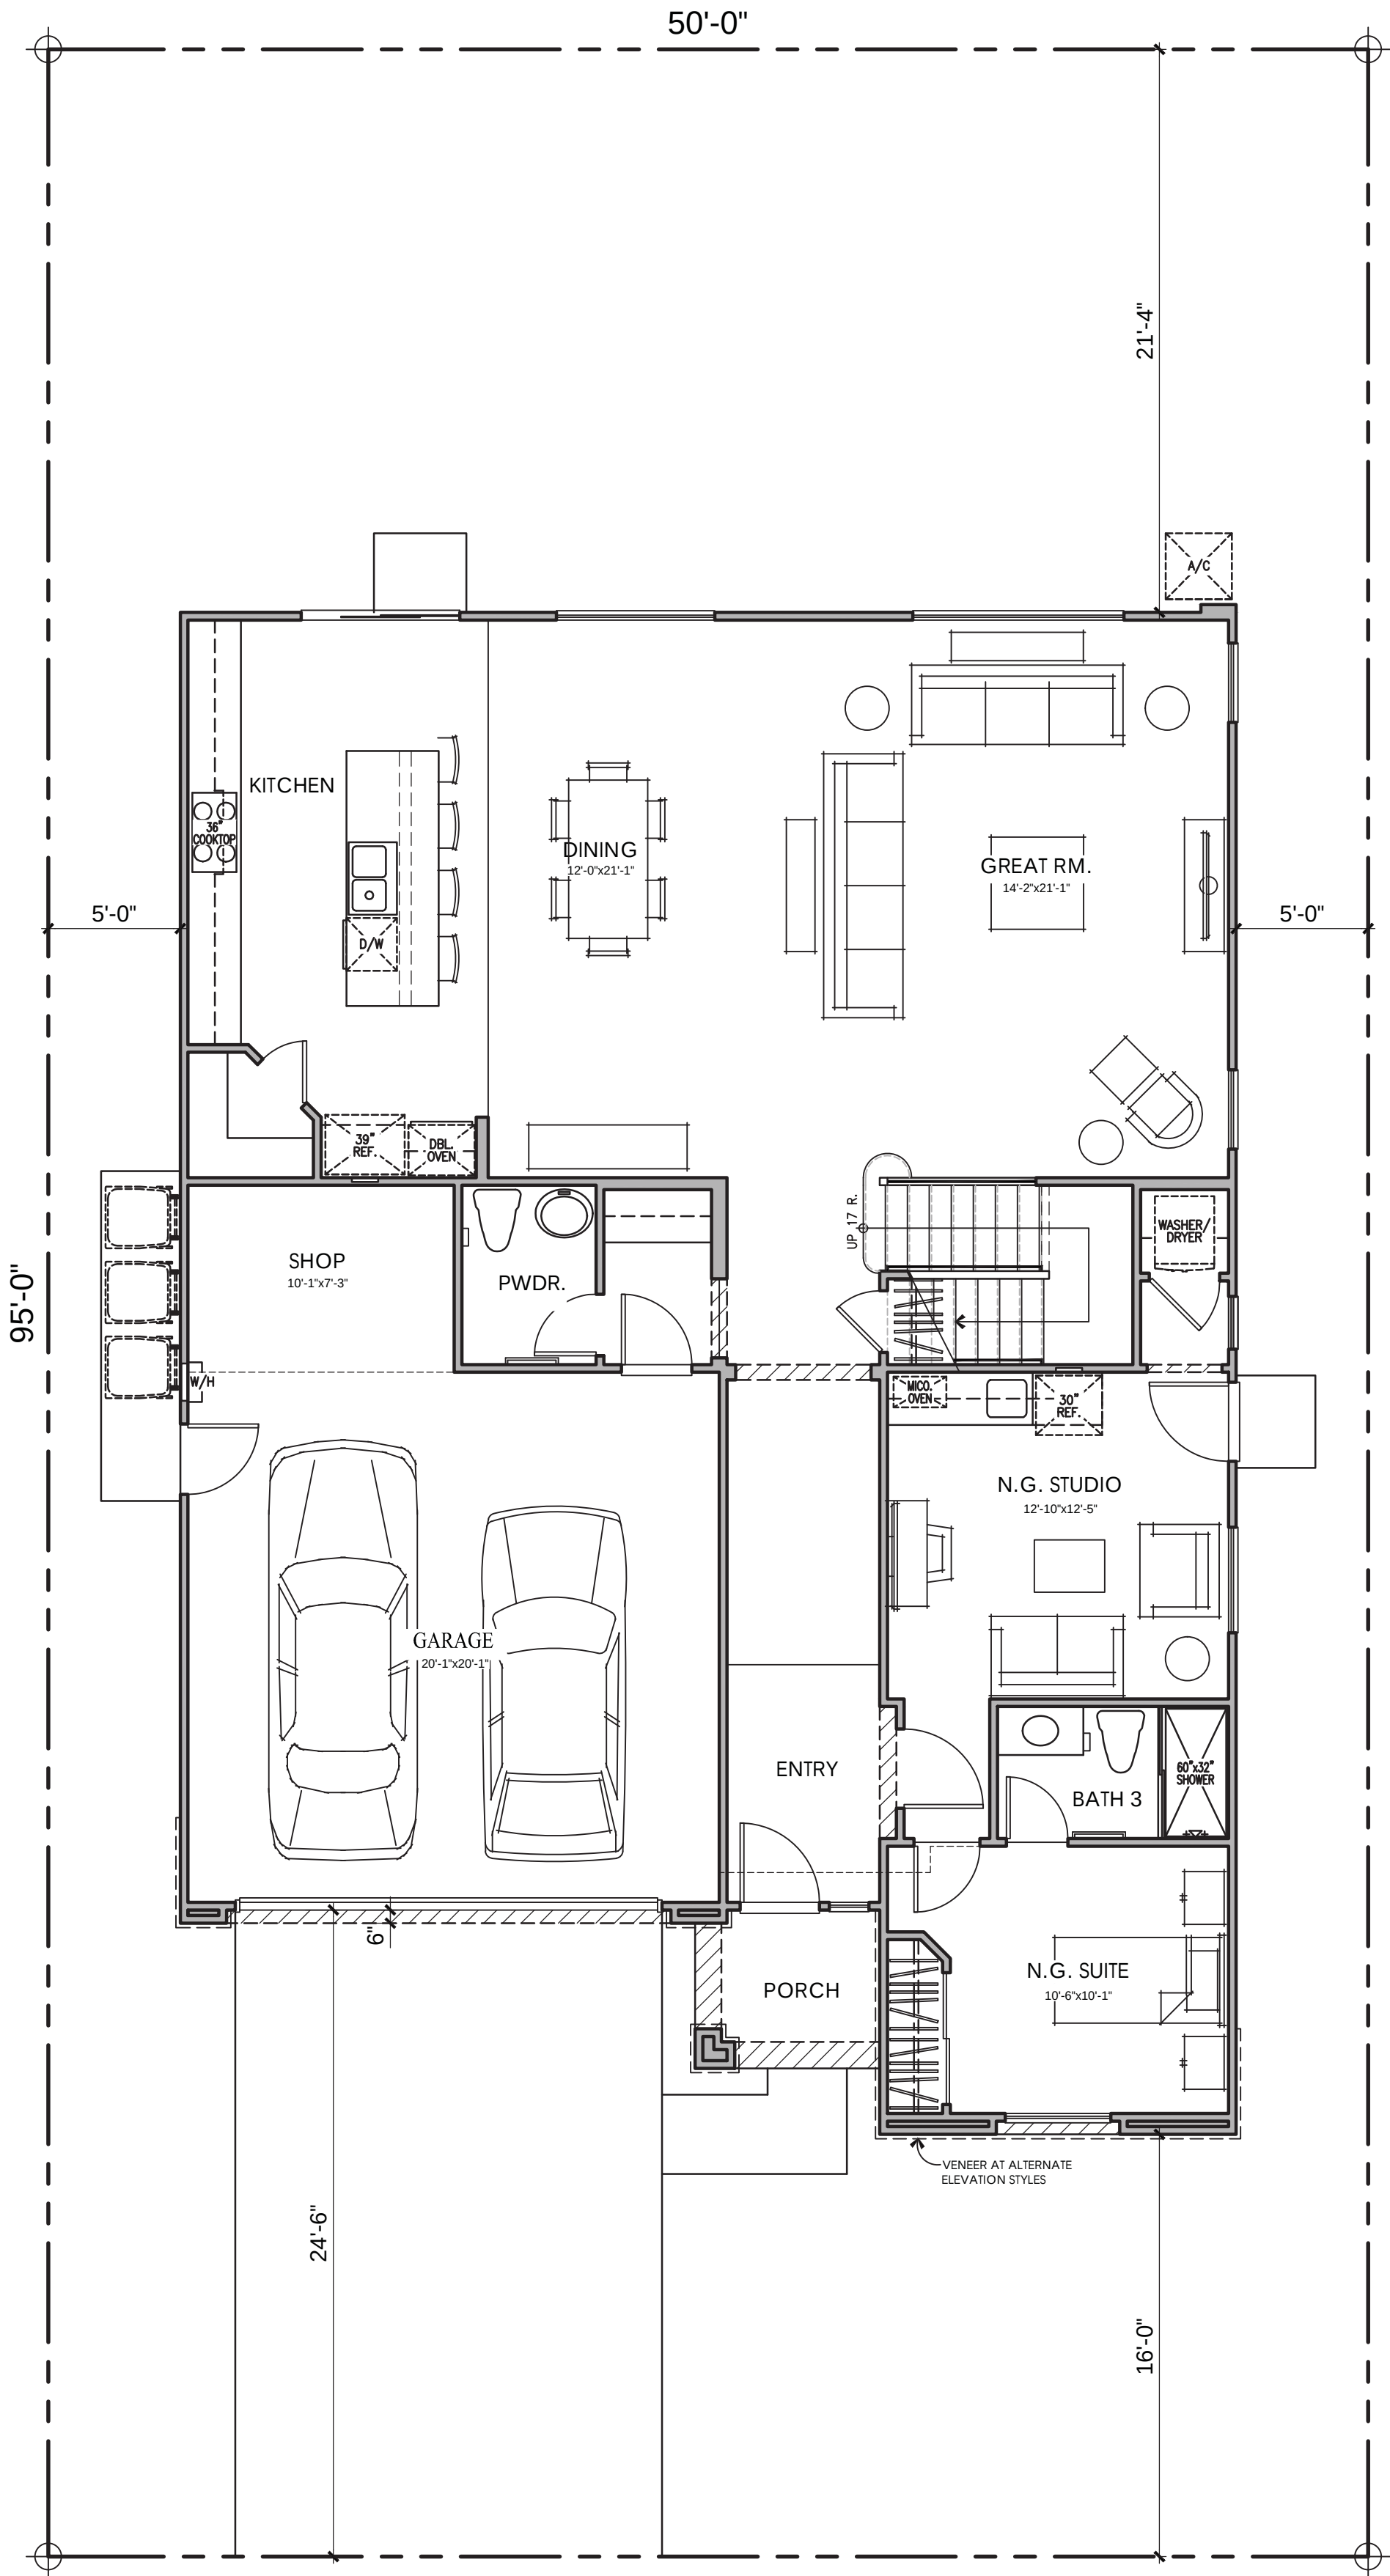


FIRST FLOOR PLAN

AREA TABULATION


CONDITIONED SPACE	
FIRST FLOOR AREA	1,585 SQ. FT.
SECOND FLOOR AREA	1,448 SQ. FT.
TOTAL DWELLING	3,033 SQ. FT.
UNCONDITIONED SPACE	
GARAGE	489 SQ. FT.
PORCH	41 SQ. FT.

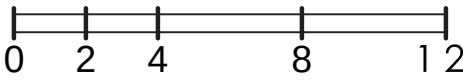

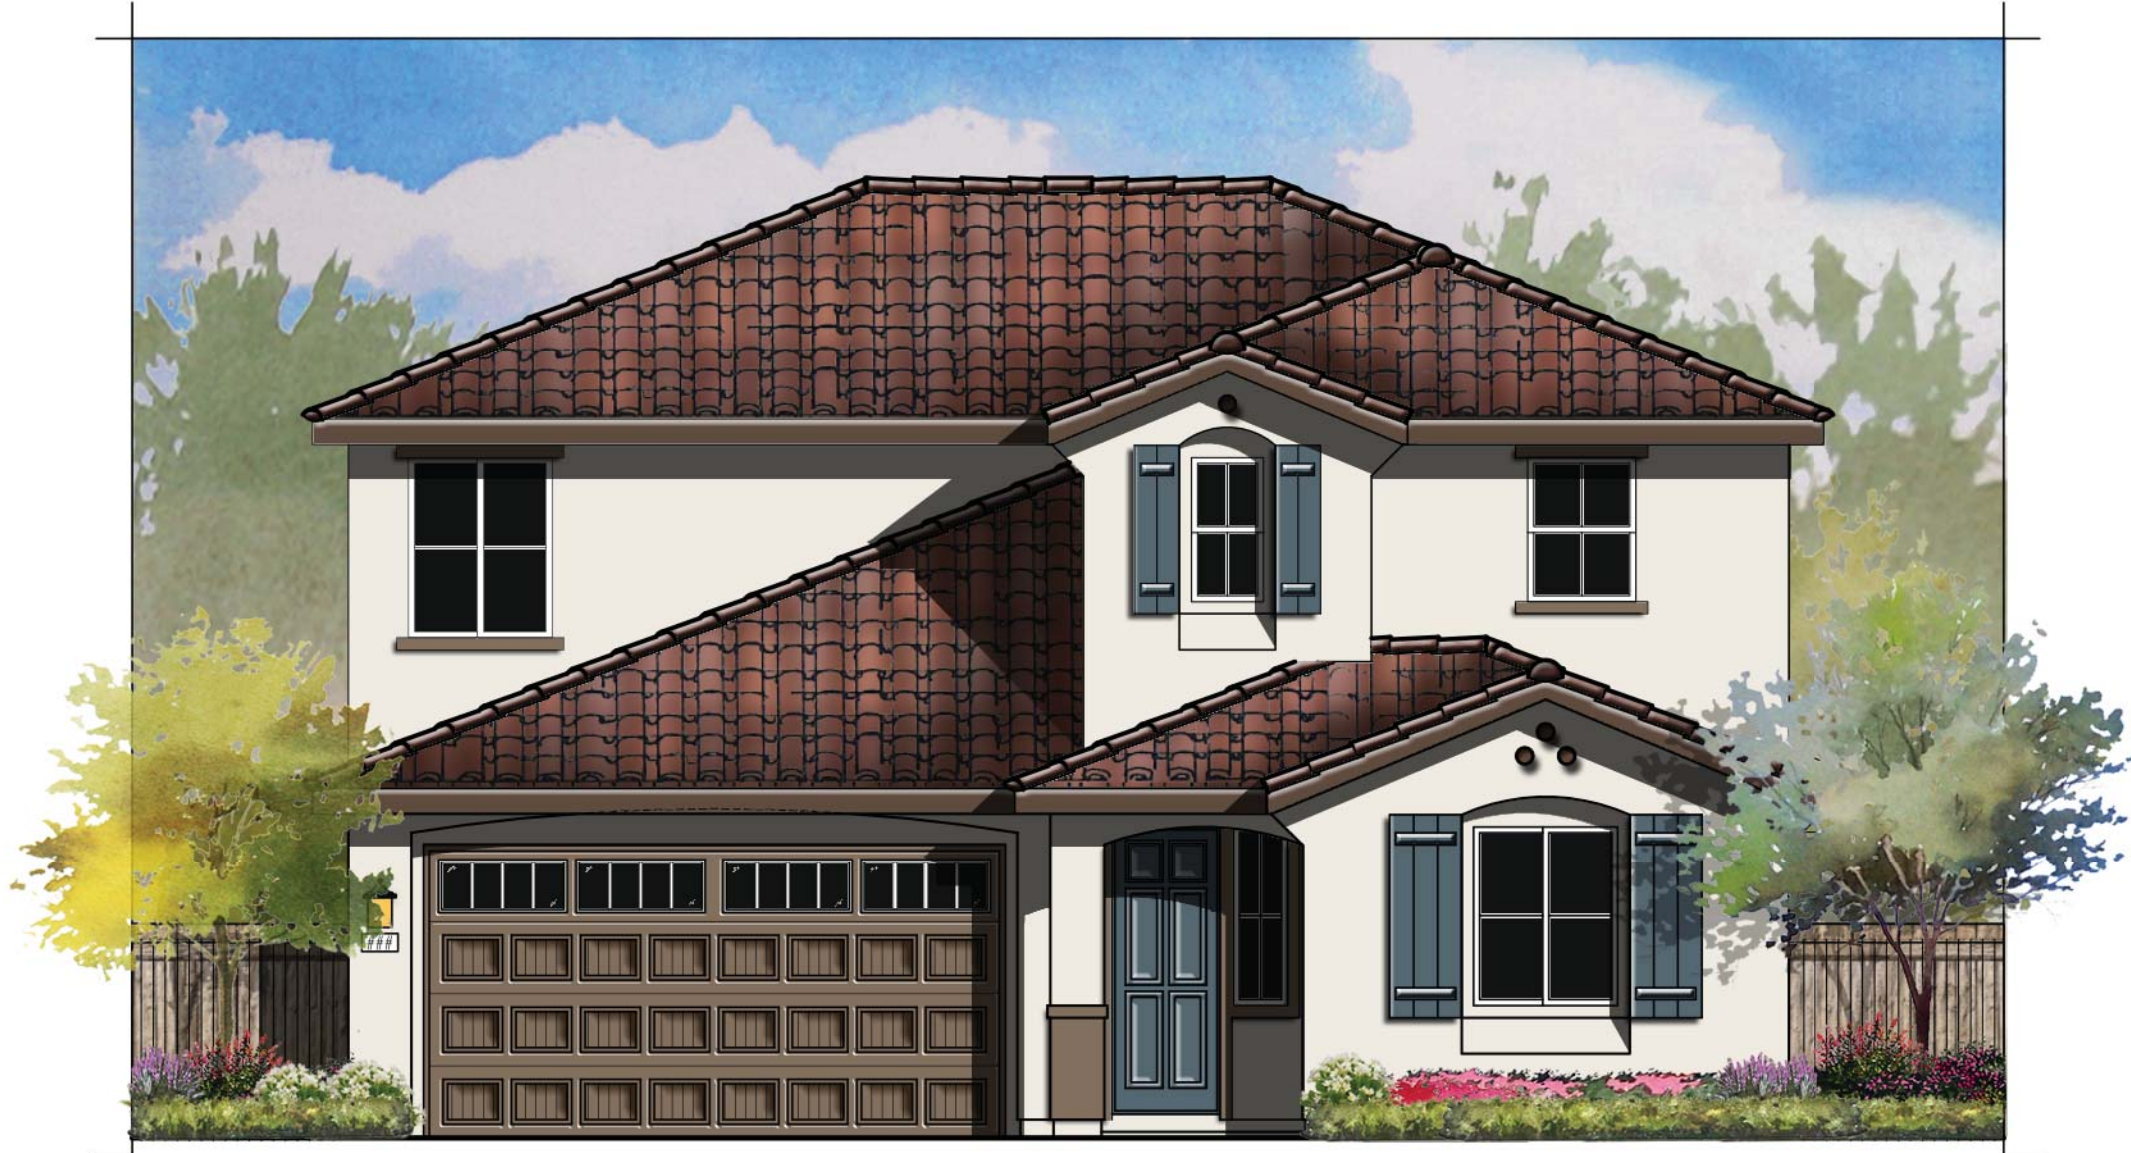


© 2017 Kevin L. Crook Architect, Inc. Refer to landscape drawings for wall, tree, and shrub locations

"A" - SPANISH
COLOR SCHEME #3

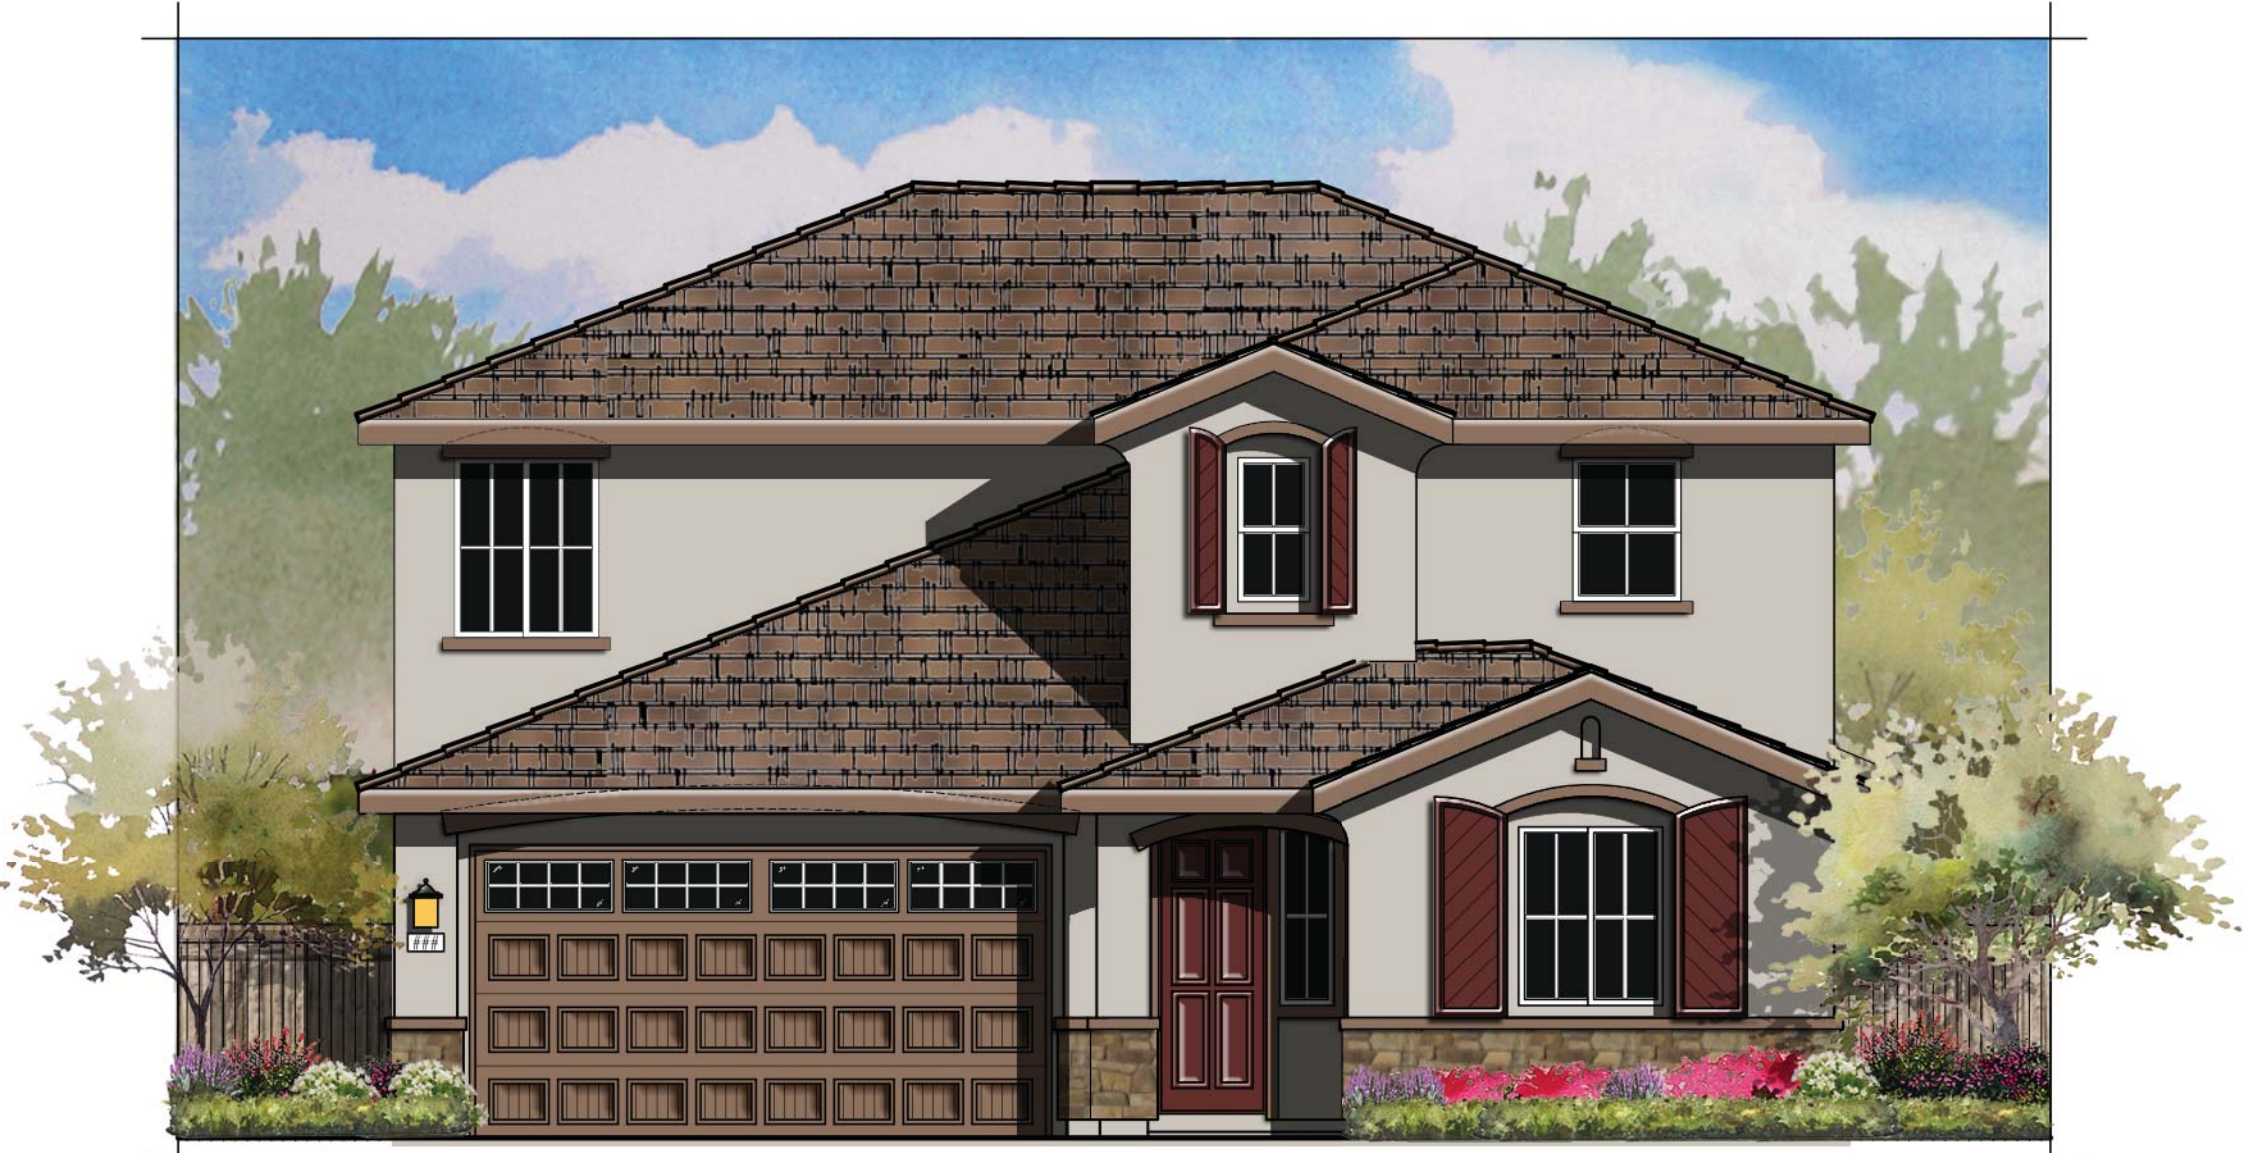

© 2017 Kevin L. Crook Architect, Inc. Refer to landscape drawings for wall, tree, and shrub locations


"B" - FRENCH
COLOR SCHEME #6

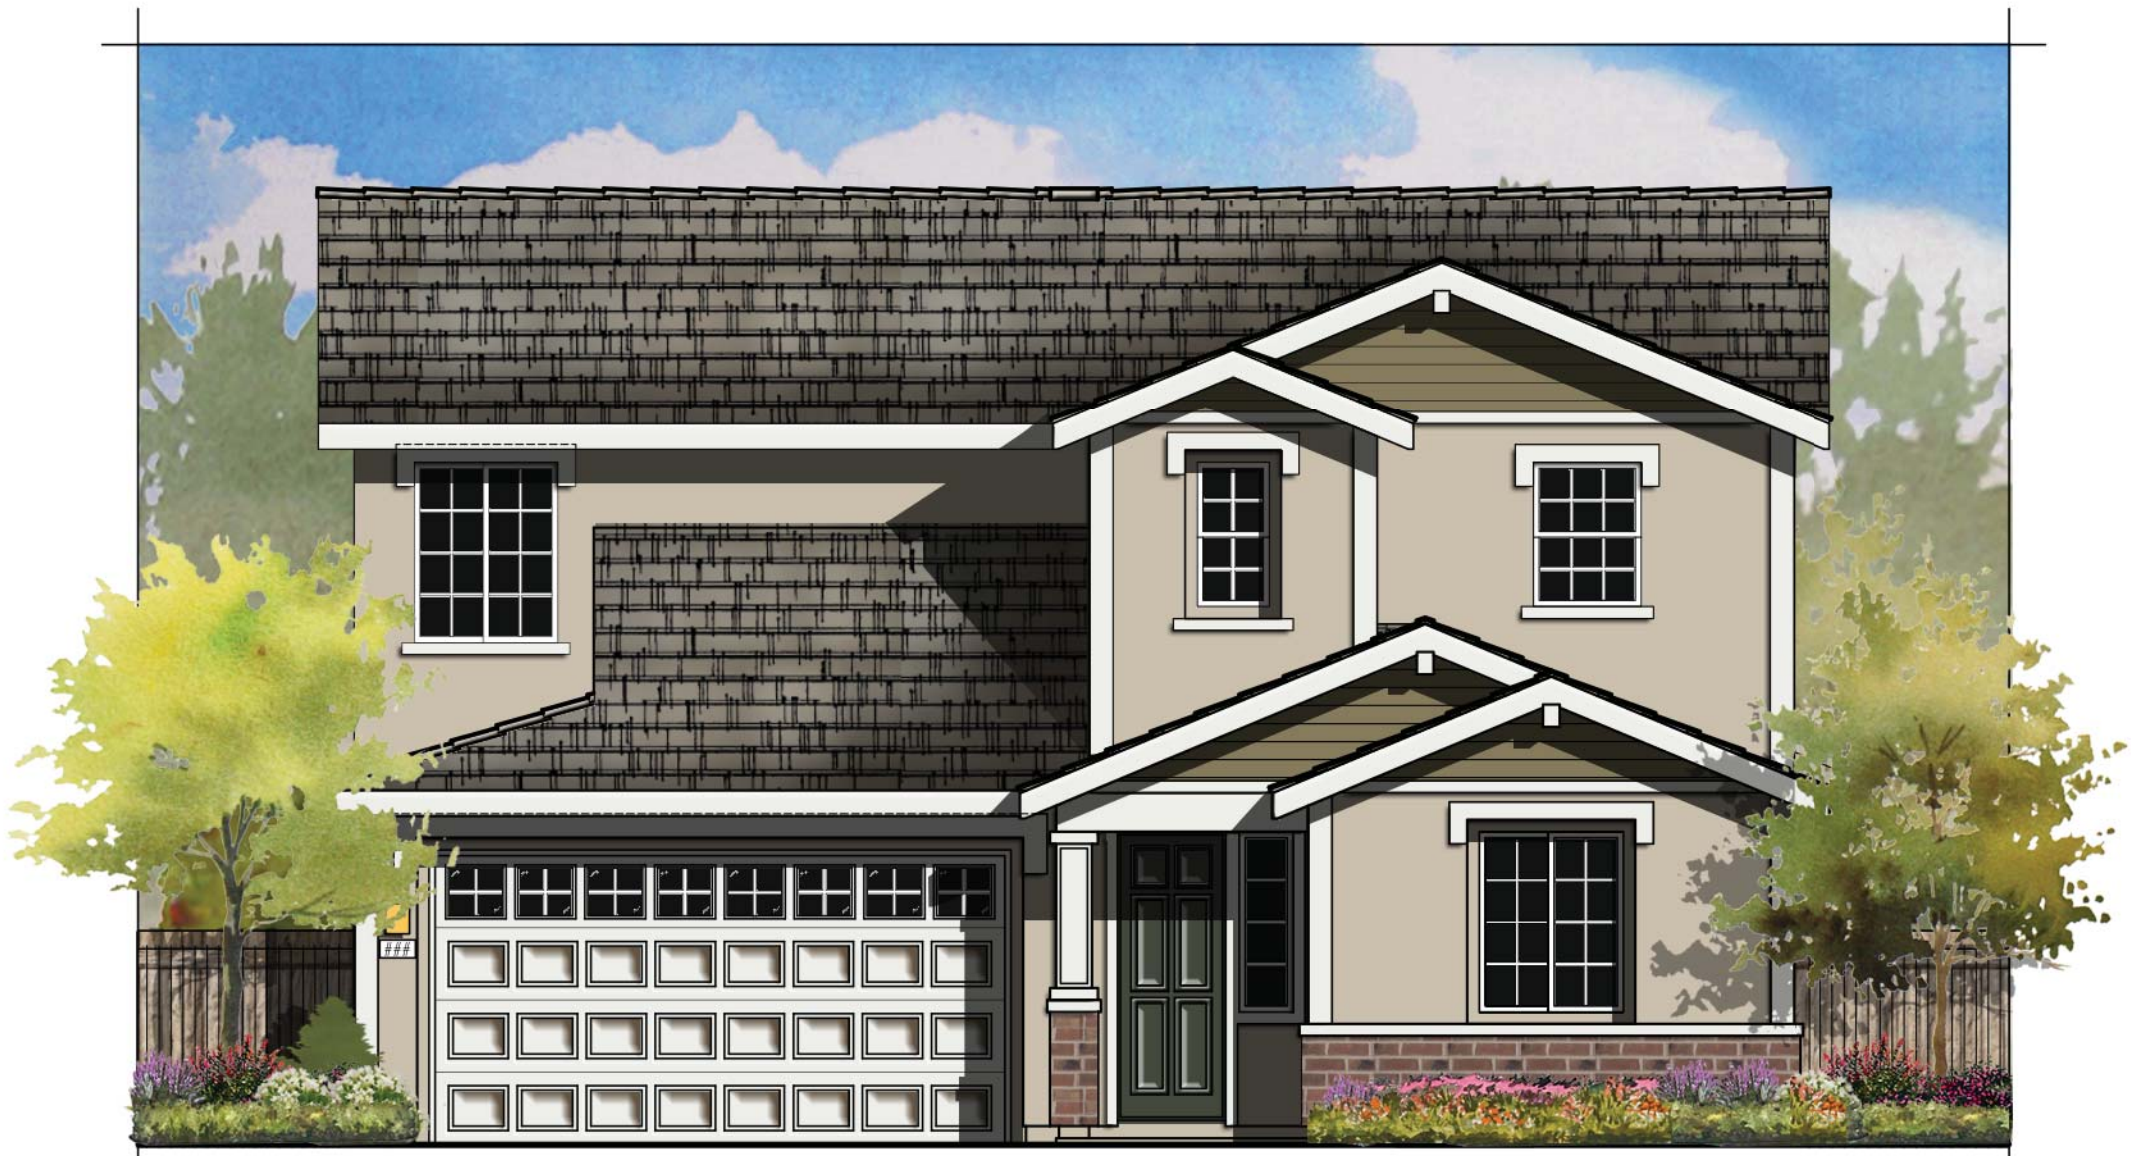

© 2017 Kevin L. Crook Architect, Inc. Refer to landscape drawings for wall, tree, and shrub locations

"C" - TRADITIONAL
COLOR SCHEME #9

PLAN 3033
FRONT ELEVATIONS

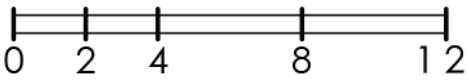



© 2017 Kevin L. Crook Architect, Inc. Refer to landscape drawings for wall, tree, and shrub locations

FRONT

MATERIALS LEGEND

- ROOF: CONCRETE "LOW PROFILE S" TILE
- FASCIA: GUTTER
- BARGE: 2x6 WOOD
- GABLE: CLAY PIPES
- WALL: STUCCO
- WINDOWS: VINYL WITH DIVIDED LITES
- TRIM: STUCCO OVER RIGID FOAM
- FRONT DOOR: FIBERGLASS
- GARAGE DOOR: METAL SECTIONAL
- SHUTTERS: DECORATIVE FOAM




ELEMENTS SHOWN DASHED SHALL OCCUR ON LOTS ADJACENT TO PUBLIC RIGHT OF WAYS REQUIRING ENHANCEMENTS

RIGHT




ELEMENTS SHOWN DASHED SHALL OCCUR ON LOTS ADJACENT TO PUBLIC RIGHT OF WAYS REQUIRING ENHANCEMENTS

REAR

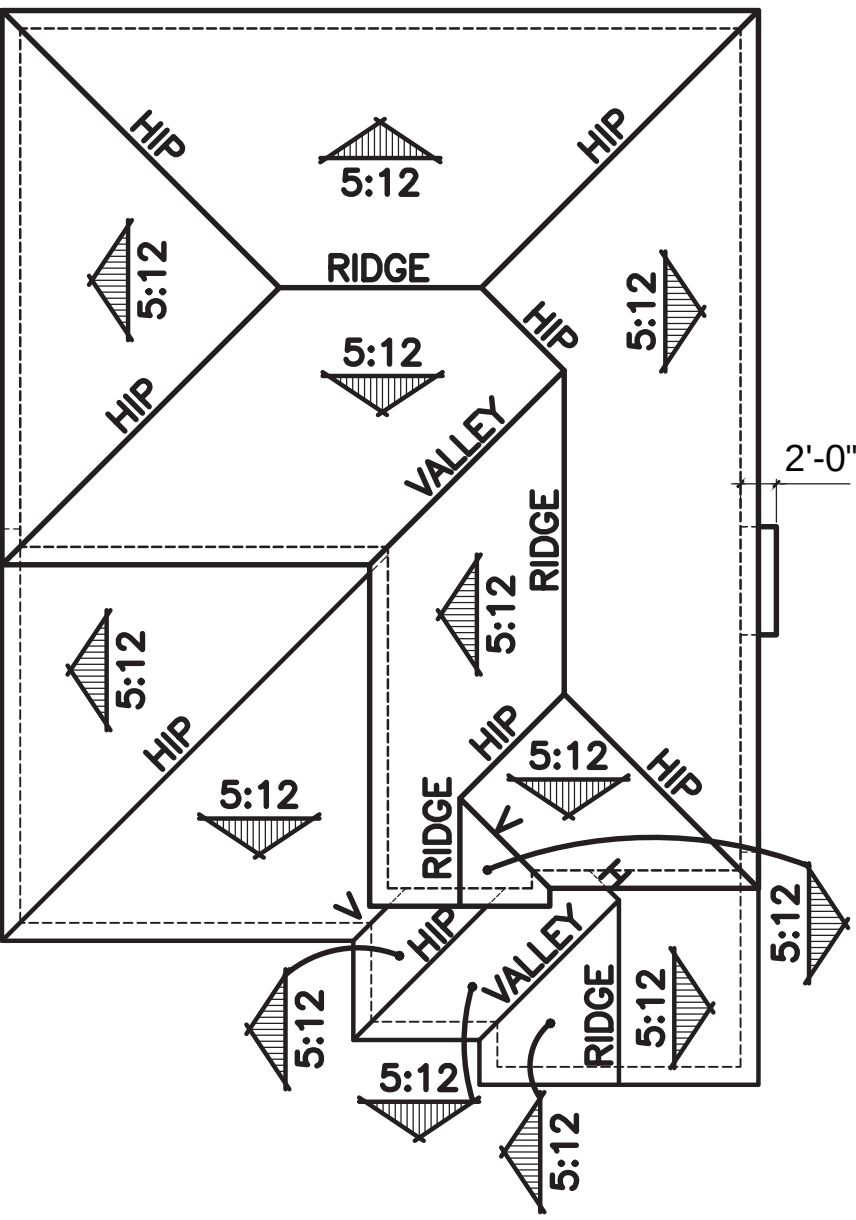


ROOF PLAN

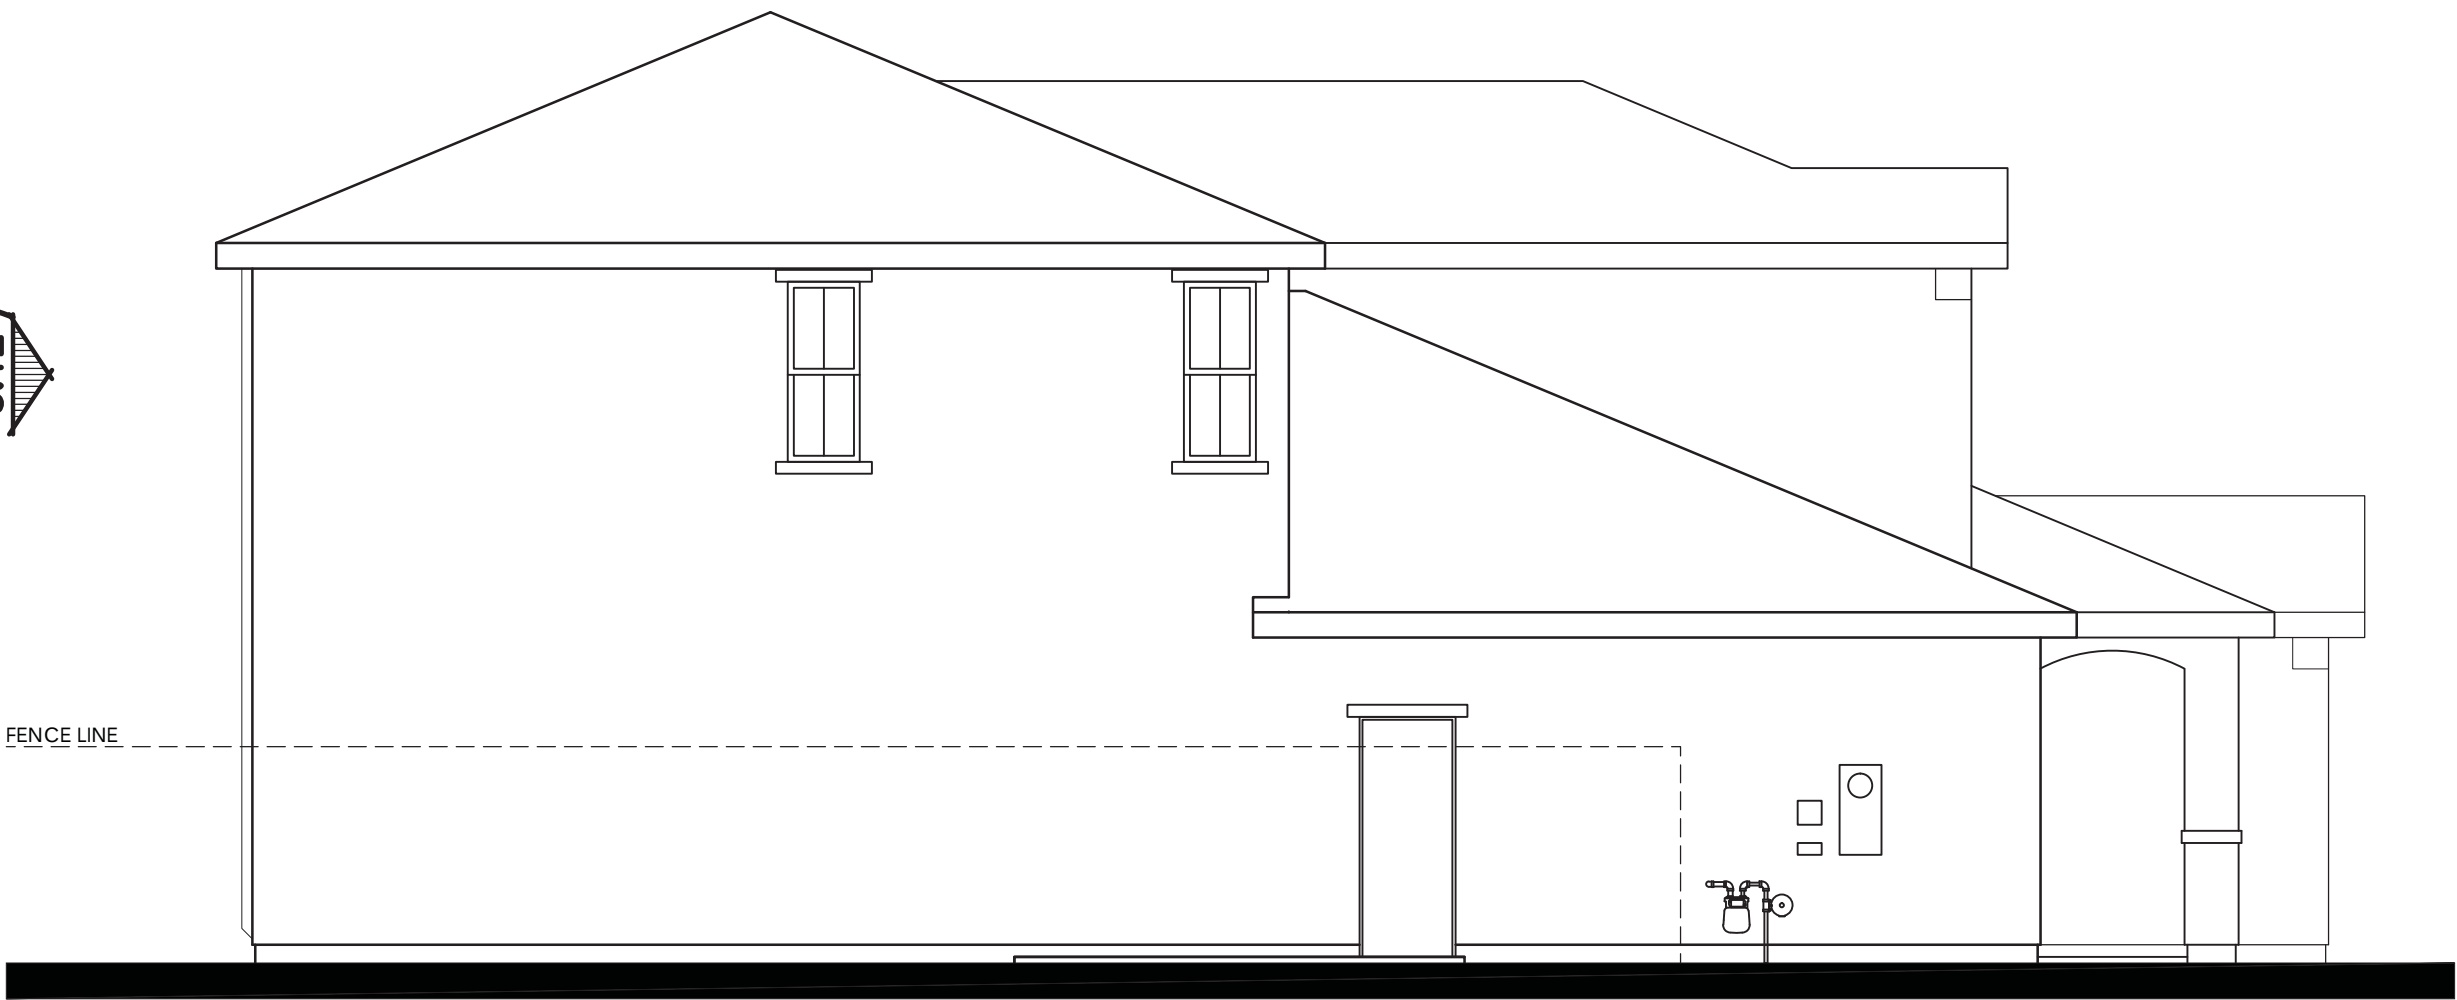

LEFT

PLAN 3033
SPANISH "A" ELEVATION

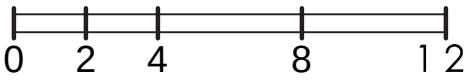



© 2017 Kevin L. Crook Architect, Inc. Refer to landscape drawings for wall, tree, and shrub locations

FRONT

MATERIALS LEGEND


- ROOF: CONCRETE FLAT SLATE TILE
- FASCIA: GUTTER
- BARGE: 2x6 WOOD
- GABLE: STUCCO RECESS
- WALL: STUCCO
- WALL: STONE VENEER WAINSCOT
- WINDOWS: VINYL WITH DIVIDED LITES
- TRIM: STUCCO OVER RIGID FOAM
- FRONT DOOR: FIBERGLASS
- GARAGE DOOR: METAL SECTIONAL
- SHUTTERS: DECORATIVE FOAM



RIGHT



REAR

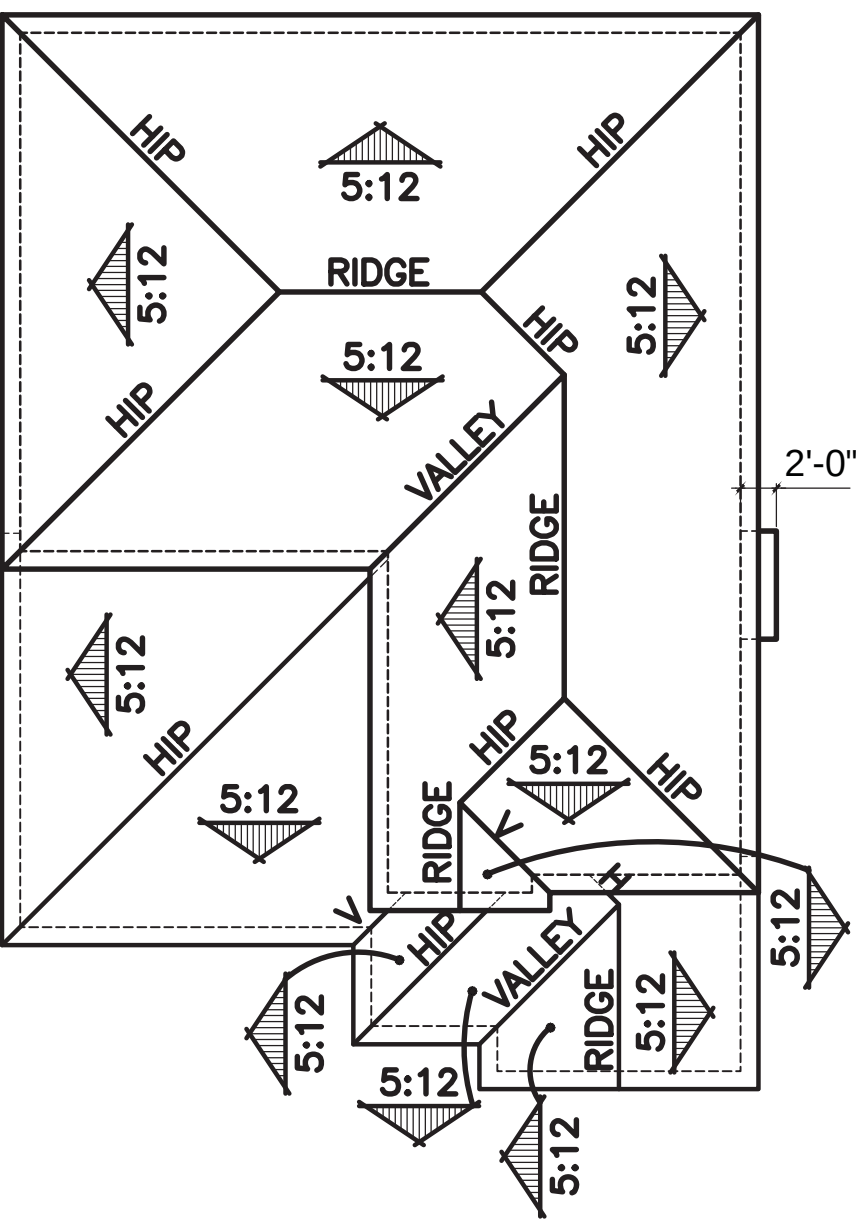


ROOF PLAN



LEFT

PLAN 3033
FRENCH "B" ELEVATION

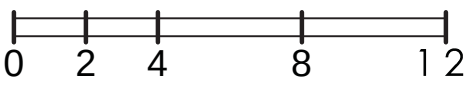



© 2017 Kevin L. Crook Architect, Inc. Refer to landscape drawings for wall, tree, and shrub locations

FRONT

MATERIALS LEGEND

ROOF:	CONCRETE FLAT SHAKE TILE
FASCIA:	GUTTER
BARGE:	2x6 WOOD
GABLE:	LAP SIDING
WALL:	STUCCO
WALL:	BRICK VENEER WAINSCOT
WINDOWS:	VINYL WITH DIVIDED LITES
TRIM:	STUCCO OVER RIGID FOAM
FRONT DOOR:	FIBERGLASS
GARAGE DOOR:	METAL SECTIONAL
SHUTTERS:	DECORATIVE FOAM




ELEMENTS SHOWN DASHED SHALL OCCUR ON LOTS ADJACENT TO PUBLIC RIGHT OF WAYS REQUIRING ENHANCEMENTS

RIGHT




ELEMENTS SHOWN DASHED SHALL OCCUR ON LOTS ADJACENT TO PUBLIC RIGHT OF WAYS REQUIRING ENHANCEMENTS

REAR

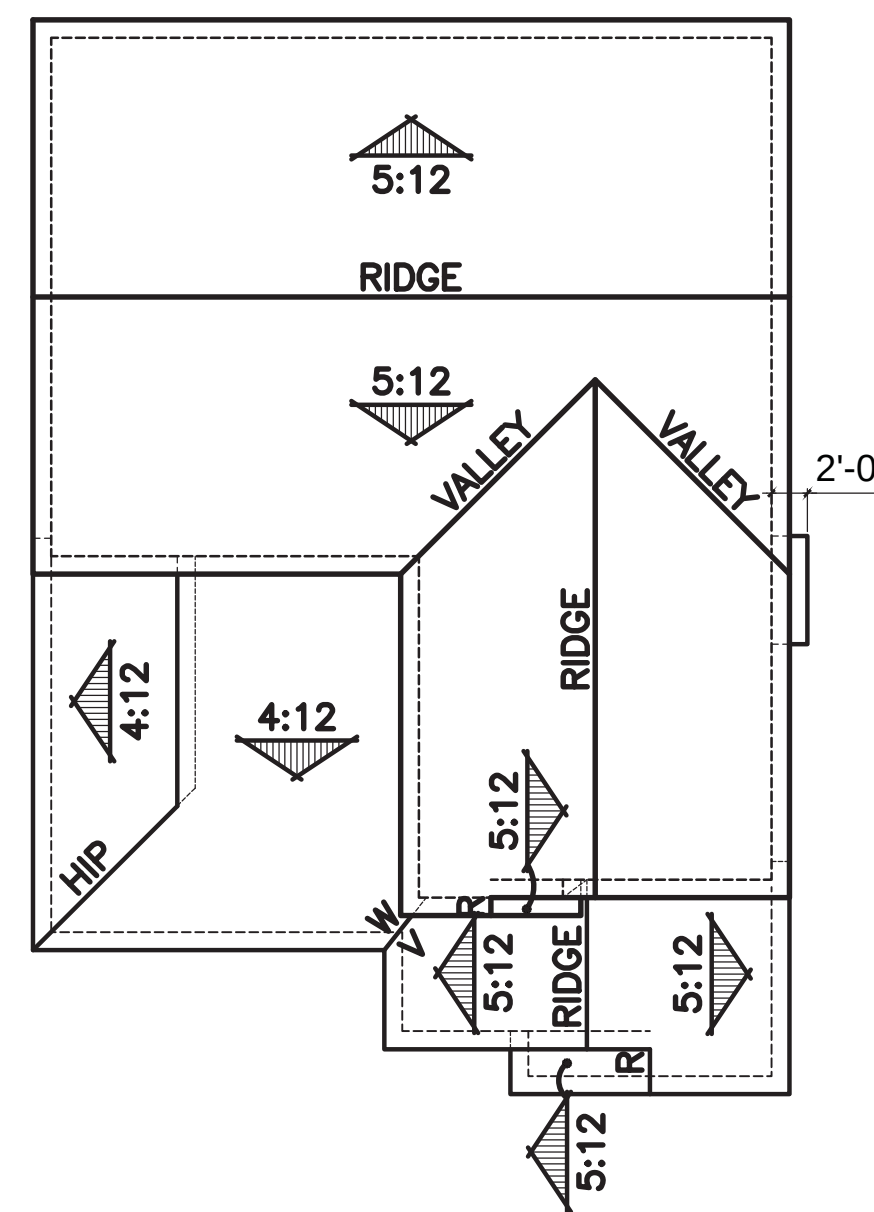


ROOF PLAN

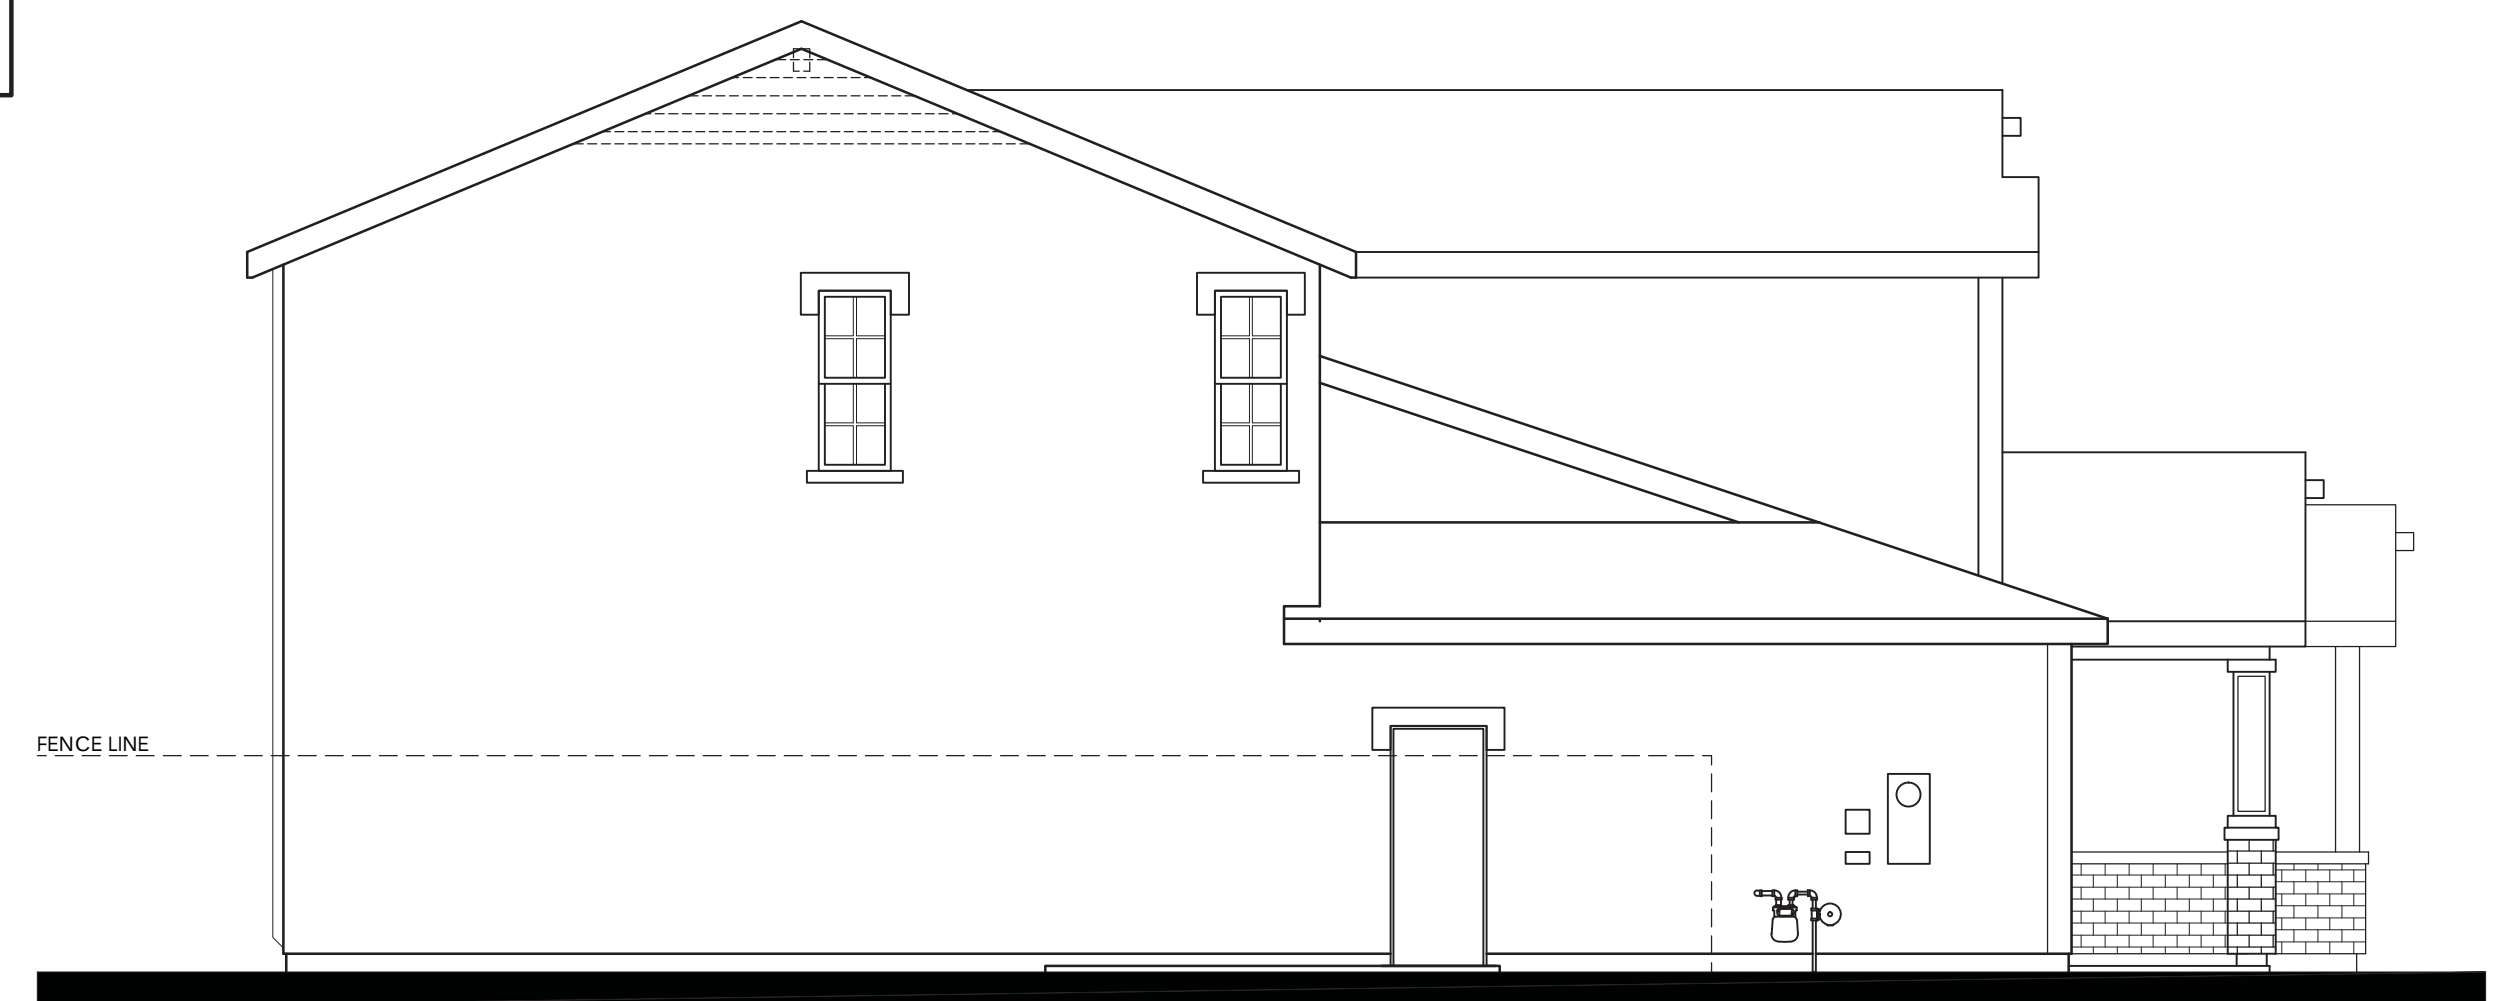

ELEMENTS SHOWN DASHED SHALL OCCUR ON LOTS ADJACENT TO PUBLIC RIGHT OF WAYS REQUIRING ENHANCEMENTS

LEFT

PLAN 3033
TRADITIONAL "C" ELEVATION

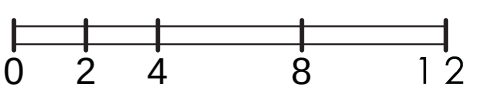

CIARA @ ANATOLIA
RANCHO CORDOVA, CA

PROJECT #17004

FROM 15048 3/9/2017

"A" ELEVATIONS SPANISH	SCHEME 1	SCHEME 2	SCHEME 3
STUCCO PAINT BODY	SW6126 NAVAJO WHITE	SW6385 DOVER WHITE	SW7551 GREEK VILLA
FASCIA	SW6104 KAFFEE	SW6090 JAVA	SW6083 SABLE
TRIM/GARAGE	SW 6103 TEA CHEST	6089 GROUNDED	SW7509 TIKI HUT
ACCENT*	SW6202 CAST IRON	SW2839 ROYCROFT CPR RED	SW0032 NEEDLEPOINT NAVY
ROOF (S-TILE)	1HBCS6464 CA MISSION BLD	1HBCS6464 CA MISSION BLD	1HBCS6464 CA MISSION BLD

PAINT:	SHERWIN WILLIAMS
STONE / BRICK:	BORAL
ROOF:	BORAL

"B" ELEVATIONS FRENCH	SCHEME 4	SCHEME 5	SCHEME 6
STUCCO PAINT BODY	SW6003 PROPER GRAY	SW7016 MINDFUL GRAY	SW7022 ALPACA
FASCIA / TRIM / GARAGE DOOR	SW7004 SNOWBOUND	SW7039 VIRTUAL TAUPE	SW6088 NUTHATCH
ACCENT	SW6006 BLACK BEAN	SW2848 ROYCROFT PEWTER	SW2802 ROOKWOOD RED
ROOF (SLATE)	1FACS3184 RUSTIC BRWN BLD	1FACS3184 RUSTIC BRWN BLD	1FACS3184 RUSTIC BRWN BLD
STONE	CHIANTI ANCIENT VILLA LEDGESTONE	SEVILLA ANCIENT VILLA LEDGESTONE	SIENA ANCIENT VILLA LEDGESTONE

"C" ELEVATIONS TRADITIONAL	SCHEME 7	SCHEME 8	SCHEME 9
STUCCO PAINT BODY	SW7649 SILVERPLATE	SW6065 BONA FIDE BEIGE	SW7542 NATUREL
FASCIA / TRIM / GARAGE / FENCES	SW7006 EXTRA WHITE	SW7006 EXTRA WHITE	SW7006 EXTRA WHITE
GABLE SIDING	SW6249 STORM CLOUD	SW2804 RENWICK ROSE BEIGE	SW7734 OLIVE GROVE
ACCENT	SW7674 PEPPERCORN	SW6236 GRAYS HARBOR	SW6209 RIPE OLIVE
ROOF (SHAKE)	1FBCF1430 CHARCOAL BLEND	1FBCF1430 CHARCOAL BLEND	1FBCF1430 CHARCOAL BLEND
BRICK	THIN BRICK TOBACCO ROAD	BESSEMER ALAMO	THIN BRICK OLD GUIANARD

*ACCENT TO BE USED ON FRONT DOORS, SHUTTERS.
ALL FLASHING, GUTTERS, DOWNSPOUTS ETC. TO BE PAINTED TO **MATCH** ADJACENT SURFACE. ALL PAINT BREAKS TO BE CUT AT **INSIDE** CORNERS.



SPANISH
SCHEME # 1

STUCCO PAINT BODY

FASCIA

TRIM / GARAGE

ACCENT

ROOF

LENNAR[®]

Job #: 17004
Date: MAR 1, 2017

CIARA AT ANATOLIA

RANCHO CORDOVA, CA

Kevin L. Crook

Architect
Inc

SPANISH
SCHEME # 2

STUCCO PAINT BODY

FASCIA

TRIM / GARAGE

ACCENT

ROOF

LENNAR[®]

Job #: 17004
Date: MAR 1, 2017

CIARA AT ANATOLIA

RANCHO CORDOVA, CA

Kevin L. Crook

Architect
Inc

SPANISH
SCHEME # 3

STUCCO PAINT BODY

FASCIA

TRIM / GARAGE

ACCENT

ROOF

LENNAR[®]

Job #: 17004
Date: MAR 1, 2017

CIARA AT ANATOLIA

RANCHO CORDOVA, CA

Kevin L. Crook

Architect
Inc

SPANISH “A” EXTERIOR COLOR SCHEMES



FRENCH “B” EXTERIOR COLOR SCHEMES

TRADITIONAL
SCHEME # 7

STUCCO PAINT BODY

ROOF

FASCIA / TRIM /
GARAGE DOOR /
VINYL FENCES

GABLE SIDING

ACCENT

BRICK

LENNAR®
Job #: 17004
Date: MAR 1, 2017

CIARA AT ANATOLIA
RANCHO CORDOVA, CA

Kevin L. Crook
Architect
Inc

TRADITIONAL
SCHEME # 8

STUCCO PAINT BODY

ROOF

FASCIA / TRIM /
GARAGE DOOR /
VINYL FENCES

GABLE SIDING

ACCENT

BRICK

LENNAR®
Job #: 17004
Date: MAR 1, 2017

CIARA AT ANATOLIA
RANCHO CORDOVA, CA

Kevin L. Crook
Architect
Inc

TRADITIONAL
SCHEME # 9

STUCCO PAINT BODY

ROOF

FASCIA / TRIM /
GARAGE DOOR /
VINYL FENCES

GABLE SIDING

ACCENT

BRICK

LENNAR®
Job #: 17004
Date: MAR 1, 2017

CIARA AT ANATOLIA
RANCHO CORDOVA, CA

Kevin L. Crook
Architect
Inc

TRADITIONAL “C” EXTERIOR COLOR SCHEMES

CONCEPTUAL PLANT LIST

General design intent shall be the creation of a pleasing mix of plant material as needed to maintain visual interest and a varied but somewhat cohesive streetscape throughout the community. See additional notes below.
See container size recommendations in each section below.
Plant density MINIMUM shall be 1 plant per each 16 square feet of planter area.

STREET TREES: 15 GALLON TREES WITH 25% TO BE 24" BOX SIZE
Street Tree plantings shall be specified on final landscape plans. Street tree types and installation methods (staking, etc.) shall be detailed.
Final Plans shall select from the following list (WATER USE IN PARENTHESES):

Lagerstroemia 'Dynamite Red' - standard	Compact crape myrtle tree (LOW)
Lagerstroemia 'Zuni' - standard	Compact crape myrtle tree (LOW)
Magnolia grandiflora 'St. Mary's'	Compact magnolia (MOD)
Acer palmatum 'Sango Kaku'	Coral bark Japanese maple (MOD)

ACCENT TREES: ALL 15 GALLON SIZE
These small accent trees are used as understory trees to the taller street trees above. These trees are installed in the front yards as shown.
Final Plans shall select from the following list:

Cercis canadensis 'Forest Pansy'	Red-leaf Eastern Redbud (MOD)
Acer palmatum 'Sango Kaku'	Coral bark Japanese Maple (MOD)
Magnolia grandiflora 'Little Gem'	Dwarf Southern Magnolia (MOD)

TREES BETWEEN DRIVEWAYS: ALL 15 GALLON SIZE
These small accent trees are installed between the driveways. One tree only shall be installed between 2 driveways as shown on the plans.
Final Plans shall select from the following list:

Hibiscus syriacus - standard (vary colors)	Rose of Sharon tree (MOD)
Magnolia grandiflora 'Little Gem'	Dwarf Southern Magnolia (MOD)
Lagerstroemia 'Dynamite' - Standard	Compact Crape Myrtle (LOW)
Lagerstroemia 'Zuni' - Standard	Compact Crape Myrtle (LOW)

SIDE YARD TREES: ALL 15 GALLON SIZE
These trees are installed along the side yard of corner lots.
Final Plans shall select from the following list:

Olea Europa 'Fruitless' - multi	Multi trunk Fruitless olive (VERY LOW)
---------------------------------	--

FOUNDATION SHRUBS (LARGE): ALL 5 GALLON SIZE
These larger evergreen shrubs are used as a foundation along fence lines where shown.
Final Plans shall select from the following list:

Feijoa sellowiana	Pieapple guava (LOW)
Ligustrum texanum	Texas privet (LOW)
Viburnum tinus 'Spring Bouquet'	Laurustinus (MOD)
Xyloxma congestum 'Compacta'	Compact shiny xylosma (LOW)

FOUNDATION SHRUBS (SMALL): ALL 5 GALLON SIZE
These shrubs are used as a smaller foundation layering shrub where shown.
Final Plans shall select from the following list:

Nandina domestica 'Compacta'	Compact heavenly Bamboo (LOW)
Westringia fruticosa	Coast rosemary (LOW)
Rosa 'Iceberg'	Iceberg rose (MOD)
Mahonia aquifolium	Oregon grape (MOD)

ACCENT SHRUBS: ALL 5 GALLON SIZE
These shrubs are used as striking accent shrubs within each front yard, and are selected for their vibrant flowers, texture, and/or form.
Final Plans shall select from the following list:

Lagerstroemia - Petite Purple	Bush crape myrtle - purple flower (LOW)
Lagerstroemia - Dwarf Red	Bush crape myrtle - red flower (LOW)
Buddleja 'Buzz' Upright Varieties	Dwarf Butterfly Bush - upright varieties (MOD)
Phormium 'Amazing Red'	Striped flax (MOD)

LAYERING SHRUBS (LARGE): ALL 5 GALLON SIZE
These shrubs are used primarily as a lower foundation shrub in front of the porches of each home.
Final Plans shall select from the following list:

Callistemon 'Little John'	Dwarf bottlebrush (LOW)
Rhaphiolepis umbellata minor	Compact India hawthorn (LOW)
Pittosporum t. 'Golf Ball'	Golf ball kohuhu (MOD)
Rhaphiolepis indica 'Pinkie'	India hawthorn (LOW)

LAYERING SHRUBS (SMALL): ALL 5 GALLON SIZE
These smaller shrubs are used as smaller companions to the accent shrubs above, and in other locations where a smaller shrub size is warranted.
Final Plans shall select from the following list:

Lantana - trailing white	Trailing lantana - white (LOW)
Rosa 'Drift' varieties	Drift Rose (assorted colors) (MOD)
Salvia 'Bee's Bliss'	Prostrate sage (LOW)
Lantana - trailing lavender	Trailing lantana - lavender (LOW)

LAYERING SHRUBS (ACCENT): ALL 1 GALLON SIZE
These small accent shrubs are used primarily along the entry walk leading to the front porch of each home.
Final Plans shall select from the following list:


Dianella 'Tas Red'	Dwarf flax lily (LOW)
Penstemon 'Little Bunny'	Dwarf fountain grass (LOW)
Erigeron karvinskianus	Santa Barbara daisy (LOW)
Trachelospermum jasminoides	Star jasmine (MOD)

GRASSES: ALL 5 GALLON SIZE
These grass-type selections are utilized randomly throughout the landscape as textural accents where shown.
Final Plans shall select from the following list:

Dietes bicolor	Butterfly iris (LOW)
Muhlenbergia cap. 'White Cloud'	White Cloud Deergrass (LOW)
Muhlenbergia cap. 'Regal Mist'	Pink Muhly Grass (LOW)

GROUNDCOVER: ALL 1 GALLON SIZE @ 18"-24" O.C.
This low, evergreen groundcover is used along the back of the sidewalk as a low, unifying groundcover along the streetscape.
Final Plans shall select from the following list:

Coprosma kilii	Prostrate mirror plant
Sedum spurium 'Dragon's Blood'	Dragon's Blood stonecrop (LOW)
Teucrium chamadrus 'Prostratum'	Wall germander (LOW)

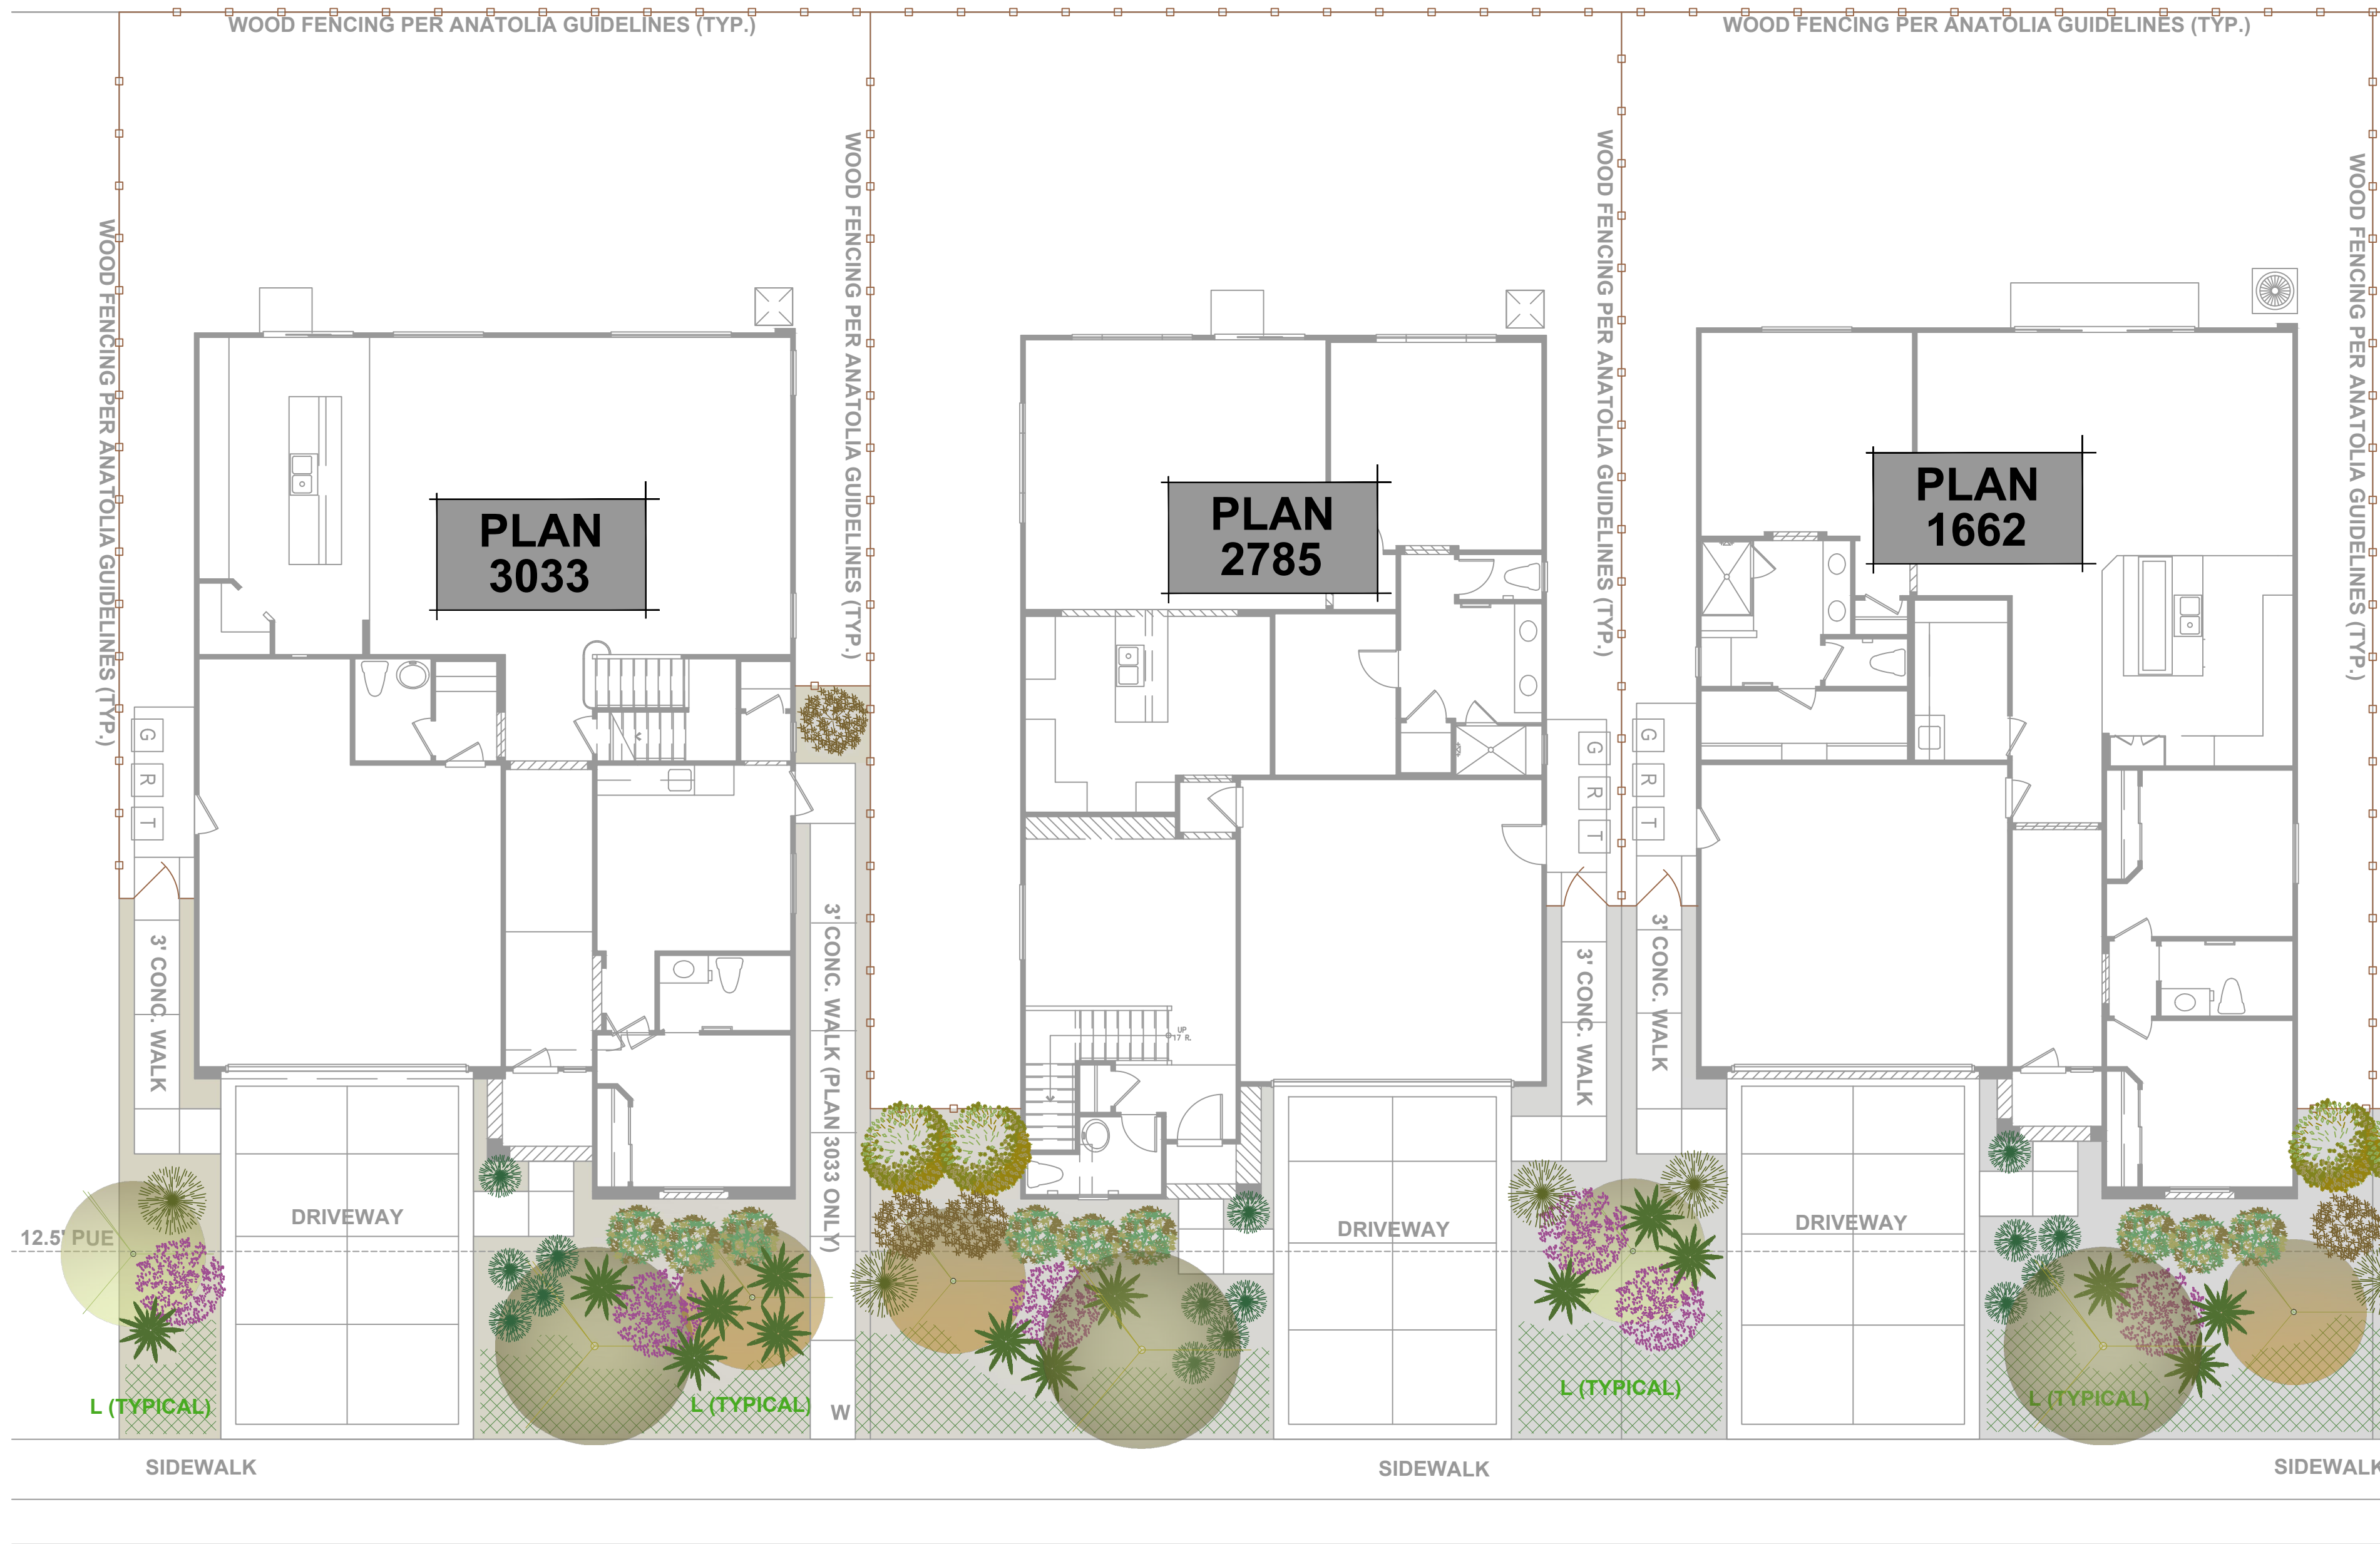



GENERAL INSTALLATION NOTES

- Prior to construction, final landscape plans shall be prepared by a licensed landscape architect and shall be certified in accordance with City water conservation requirements. Landscape Plans shall specify:
 - Planting and installation details and notes including soil amendments.
 - Existing trees on site shall be identified. Trees planned for removal or relocation shall be marked on the plans, methodology to preserve trees in place provided on plans.
 - Details of all irrigation (drip, sprinkler, bubbler) as well as equipment such as backflow, controller, and water meter devices identified.
- All tree, shrub, and groundcover selections shall be specified on final plans for each lot within the community.
- All shrub and groundcover areas shall receive a 3" minimum layer of bark topdressing. Bark shall be 'Mocha Chips' as available at Hastie's Sand & Gravel / Sacramento, CA (or equal - submit sample for approval).
- Installer shall apply a pre-emergent herbicide to all shrub and groundcover areas per manufacturer's instructions.
- For all tree planting installations, installer shall leave a 24" diameter area around the base of each tree free of any vegetation. Bark topdressing may be applied in this area.
- Installer shall make every effort to maintain smooth and even grades throughout contract areas, with no abrupt changes in grade where possible.
- All plant material shall conform to the guidelines established by the current American Standard of Nursery Stock, published by The American Association of Nurserymen and the Guideline Specifications for Nursery Tree Quality, published by the Urban Tree Foundation.. Landscape Architect reserves the right to reject or substitute unacceptable plant material.
- Installer shall make adjustments to plant types and locations as needed if site conditions warrant necessary changes (planter size, sun exposure, etc.)
- All trees (street trees and accent trees) shall be planted no closer than 60" to any water meter box. All other plant material shall be planted no closer than 30" to any water meter box. Distance measurements are from 'centerline to centerline' of meter box to tree / shrub trunk.
- All trees shall maintain a 10 foot minimum clearance around all utility poles. All street trees within 10' or less to any street or walkway shall be deep rooted species or be separated from hardscapes with an approved root barrier to prevent damage to public improvements.


STREET

TYPICAL LANDSCAPE LAYOUTS

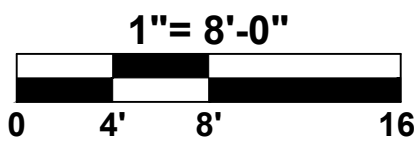


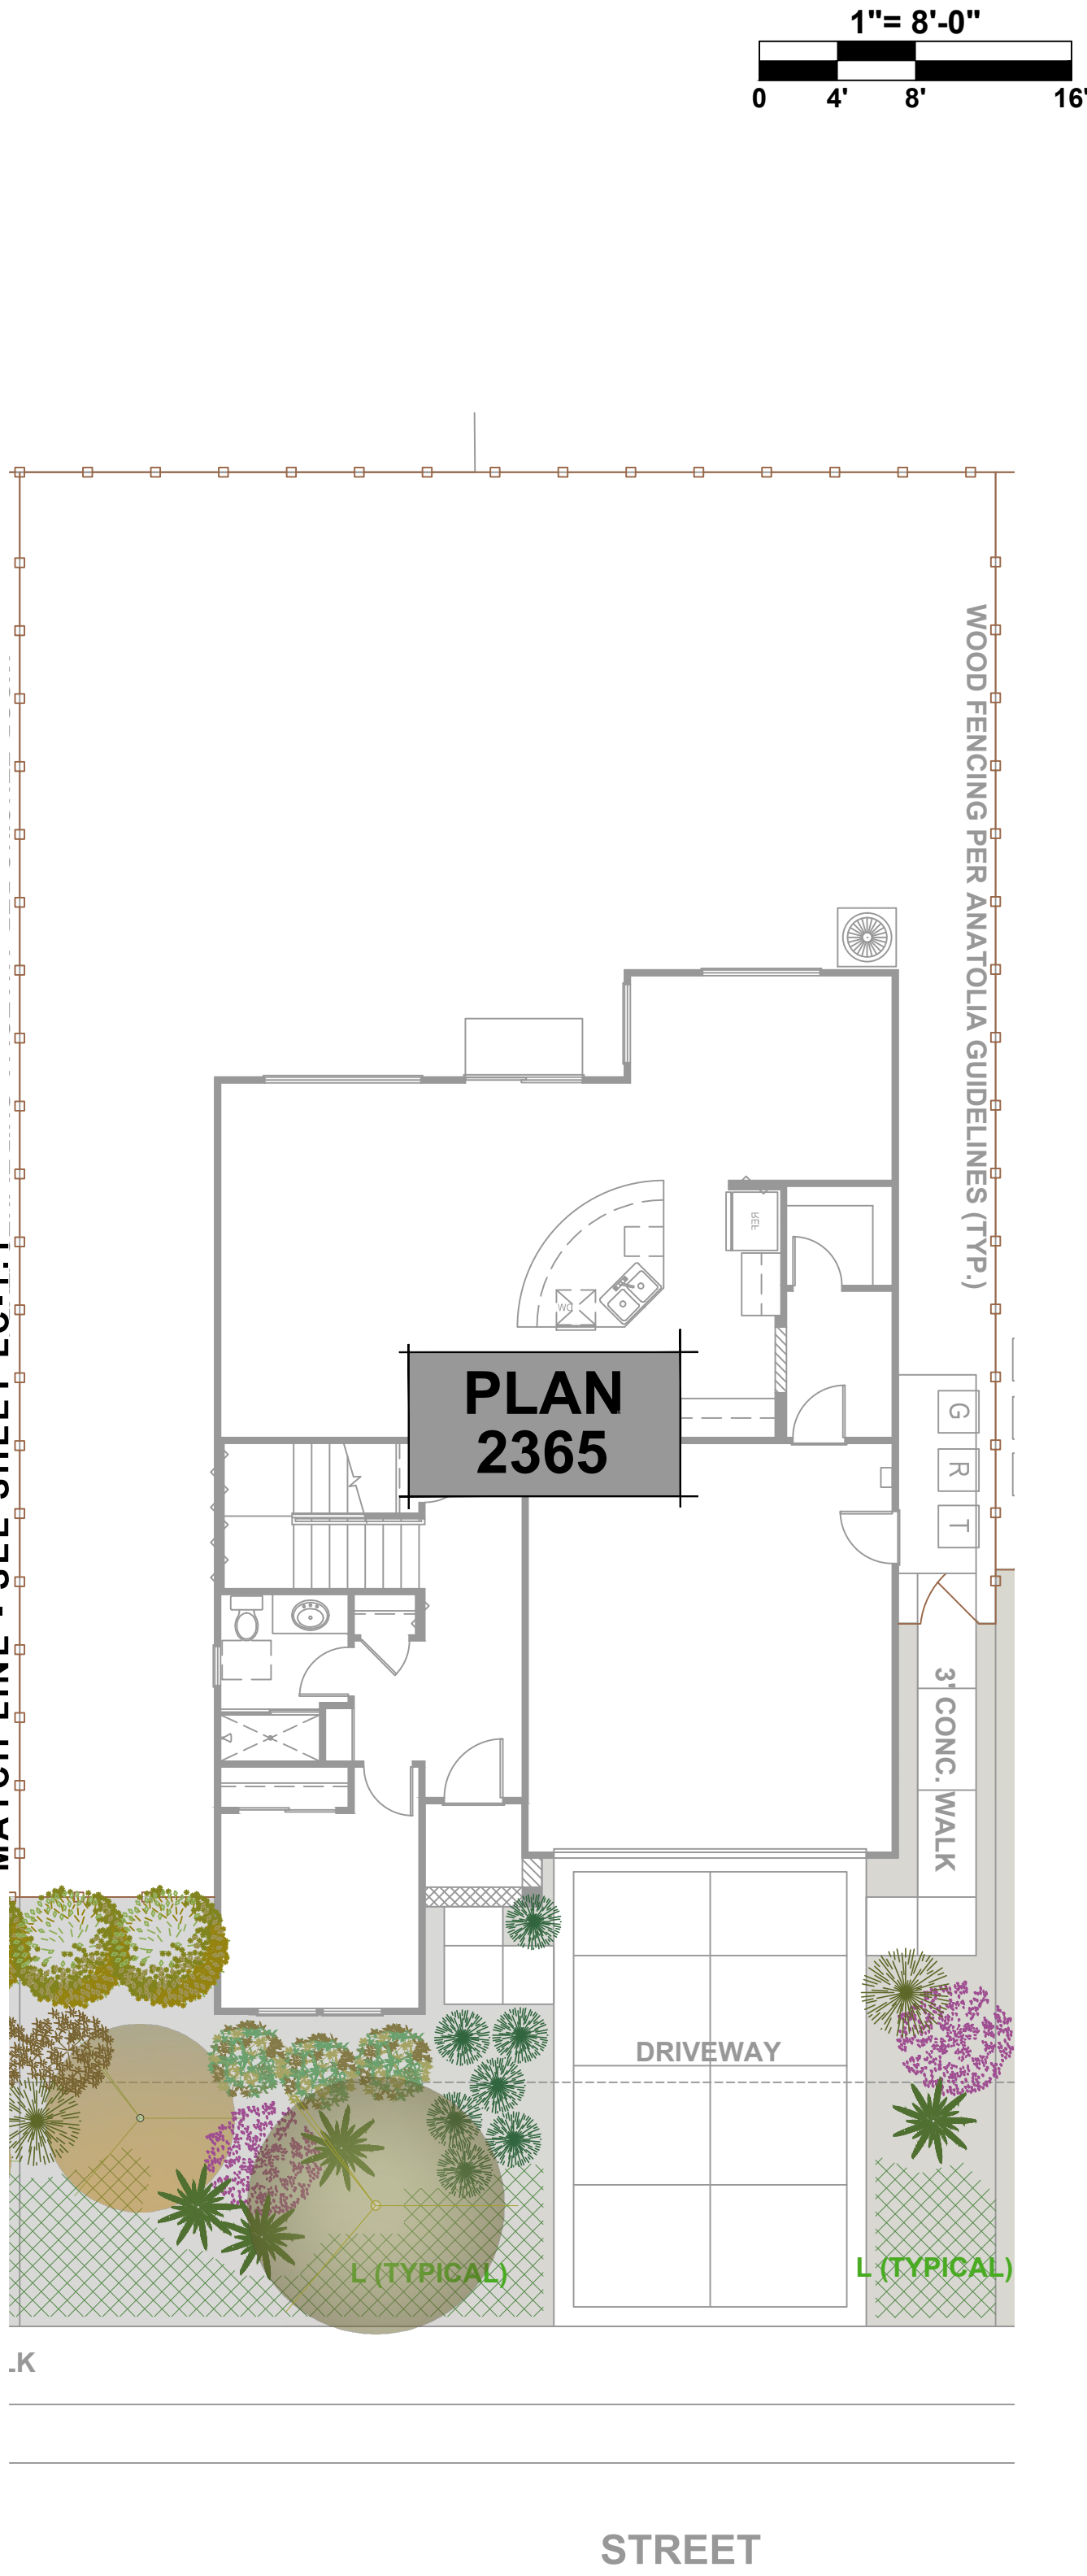

TYPICAL LANDSCAPE LAYOUTS

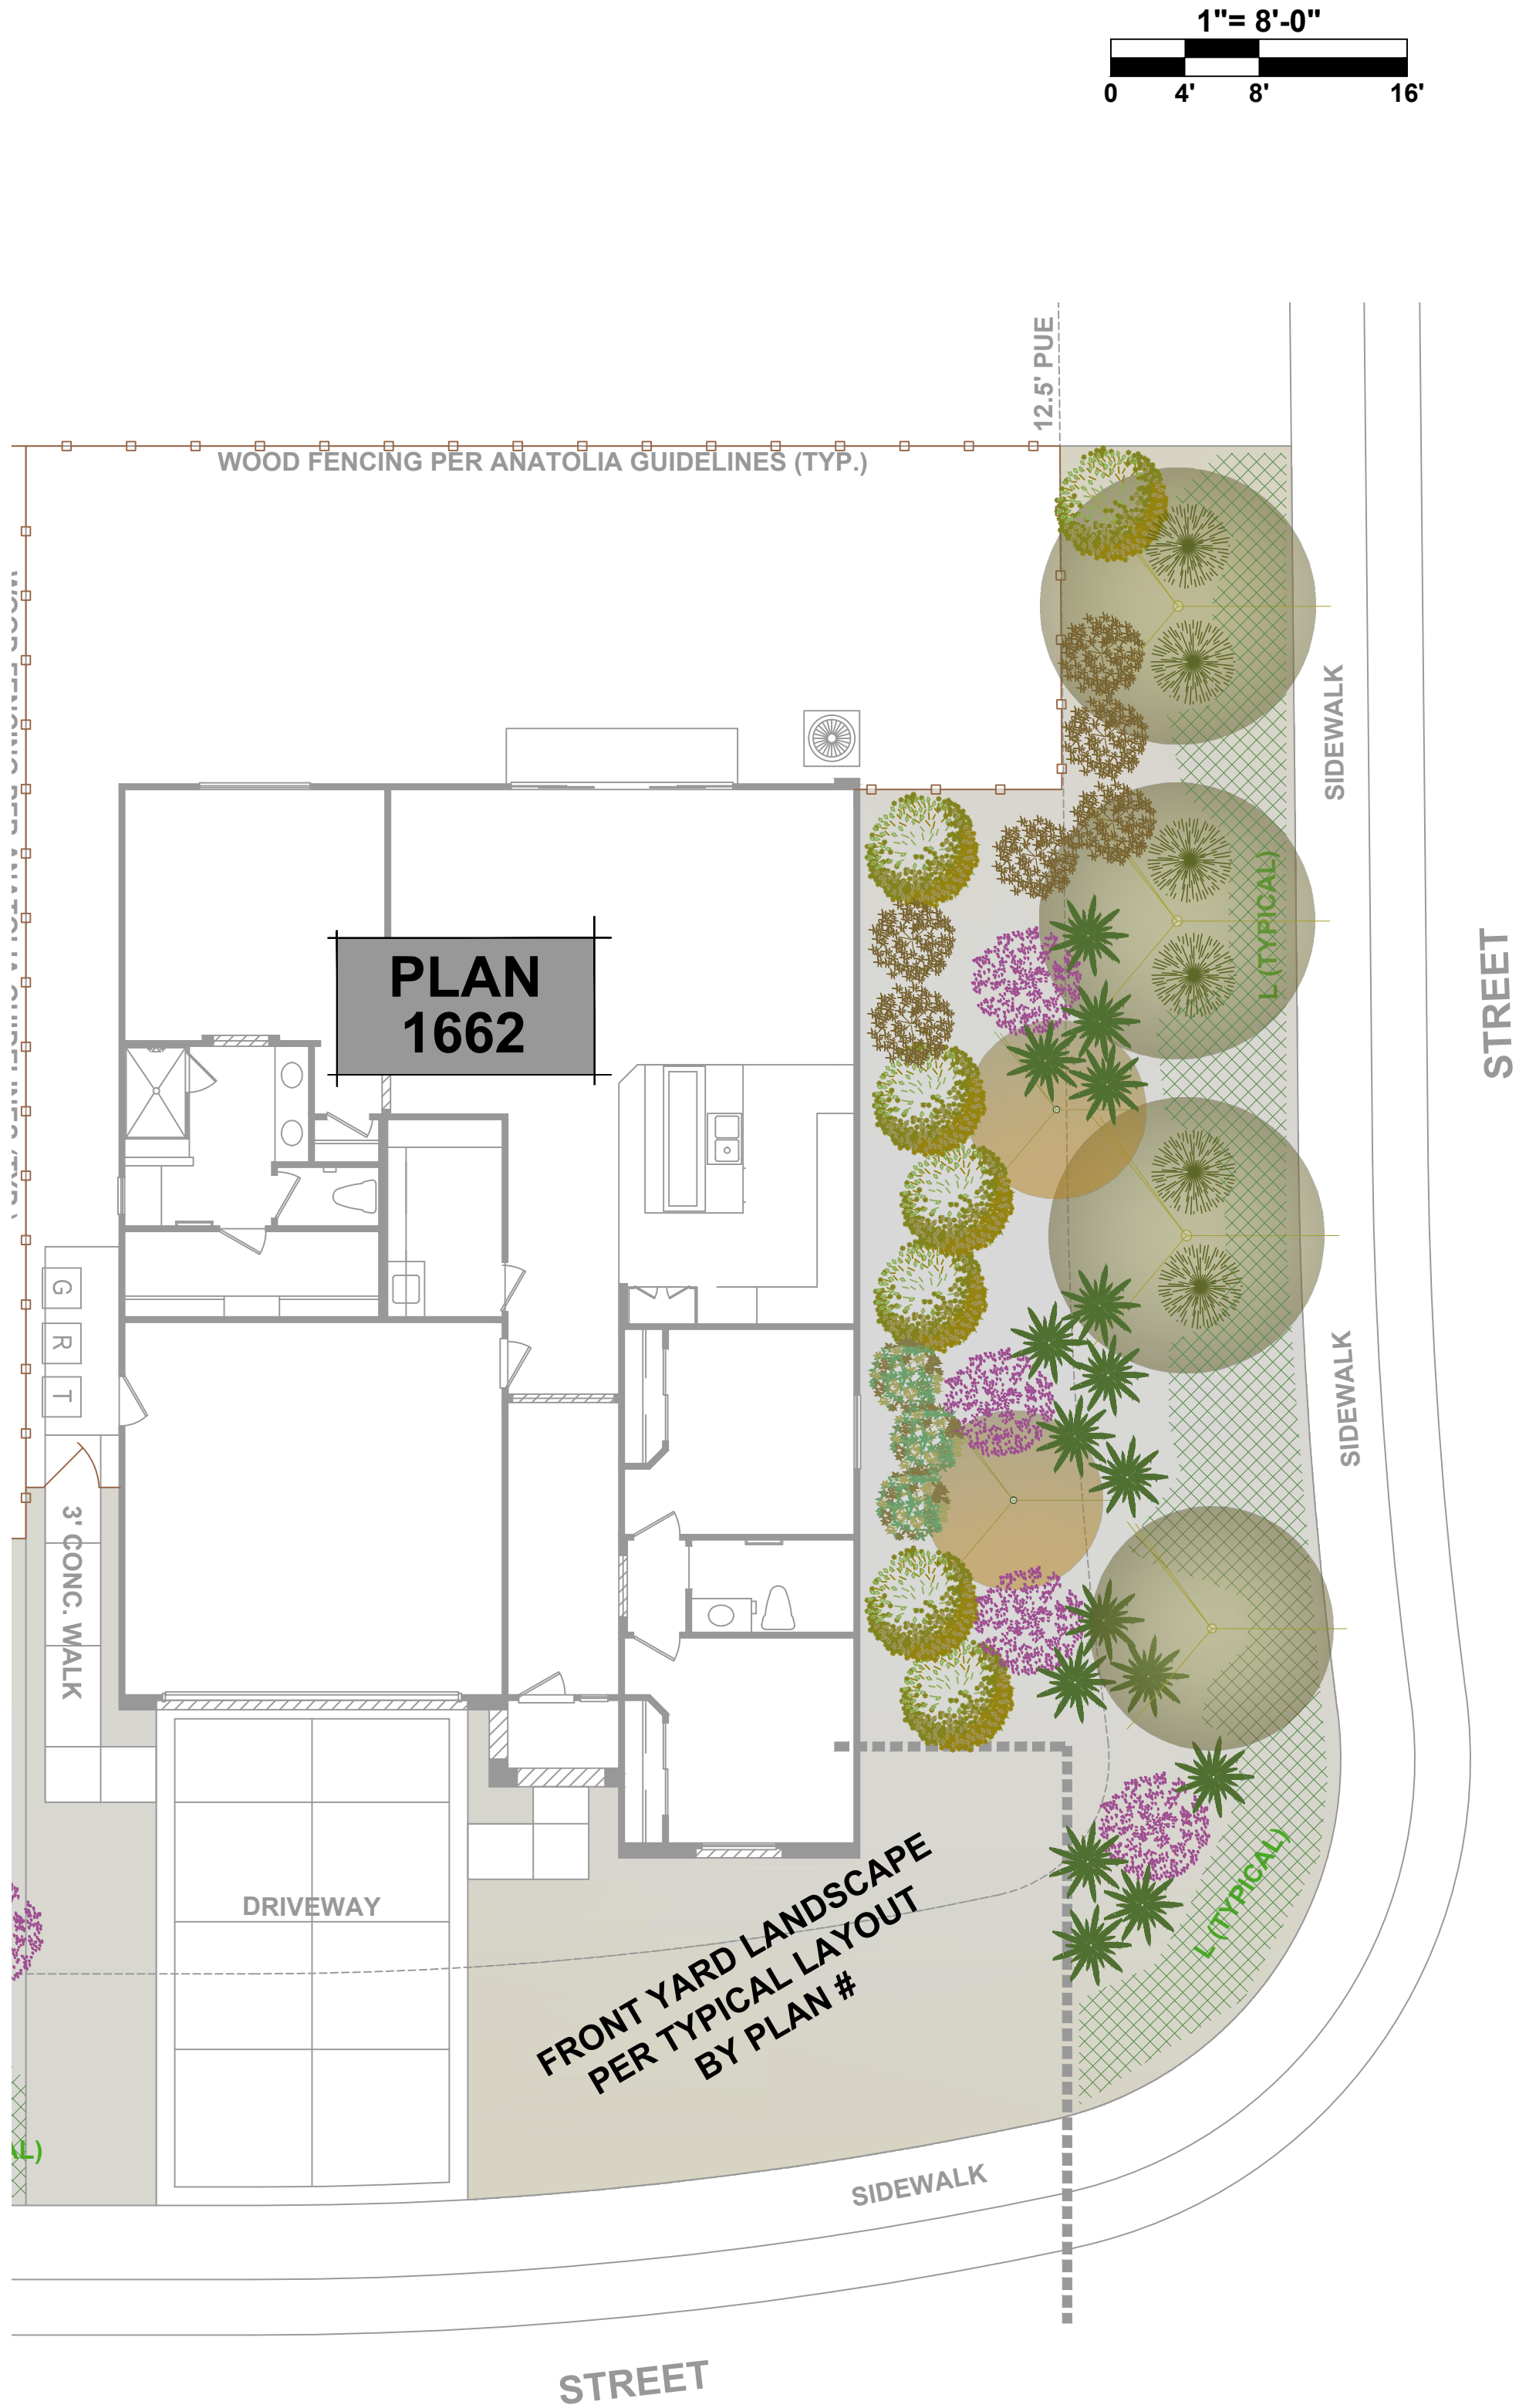

TYPICAL CORNER LOT LANDSCAPE LAYOUT
(ALL LOTS) - PLAN 1662 SHOWN

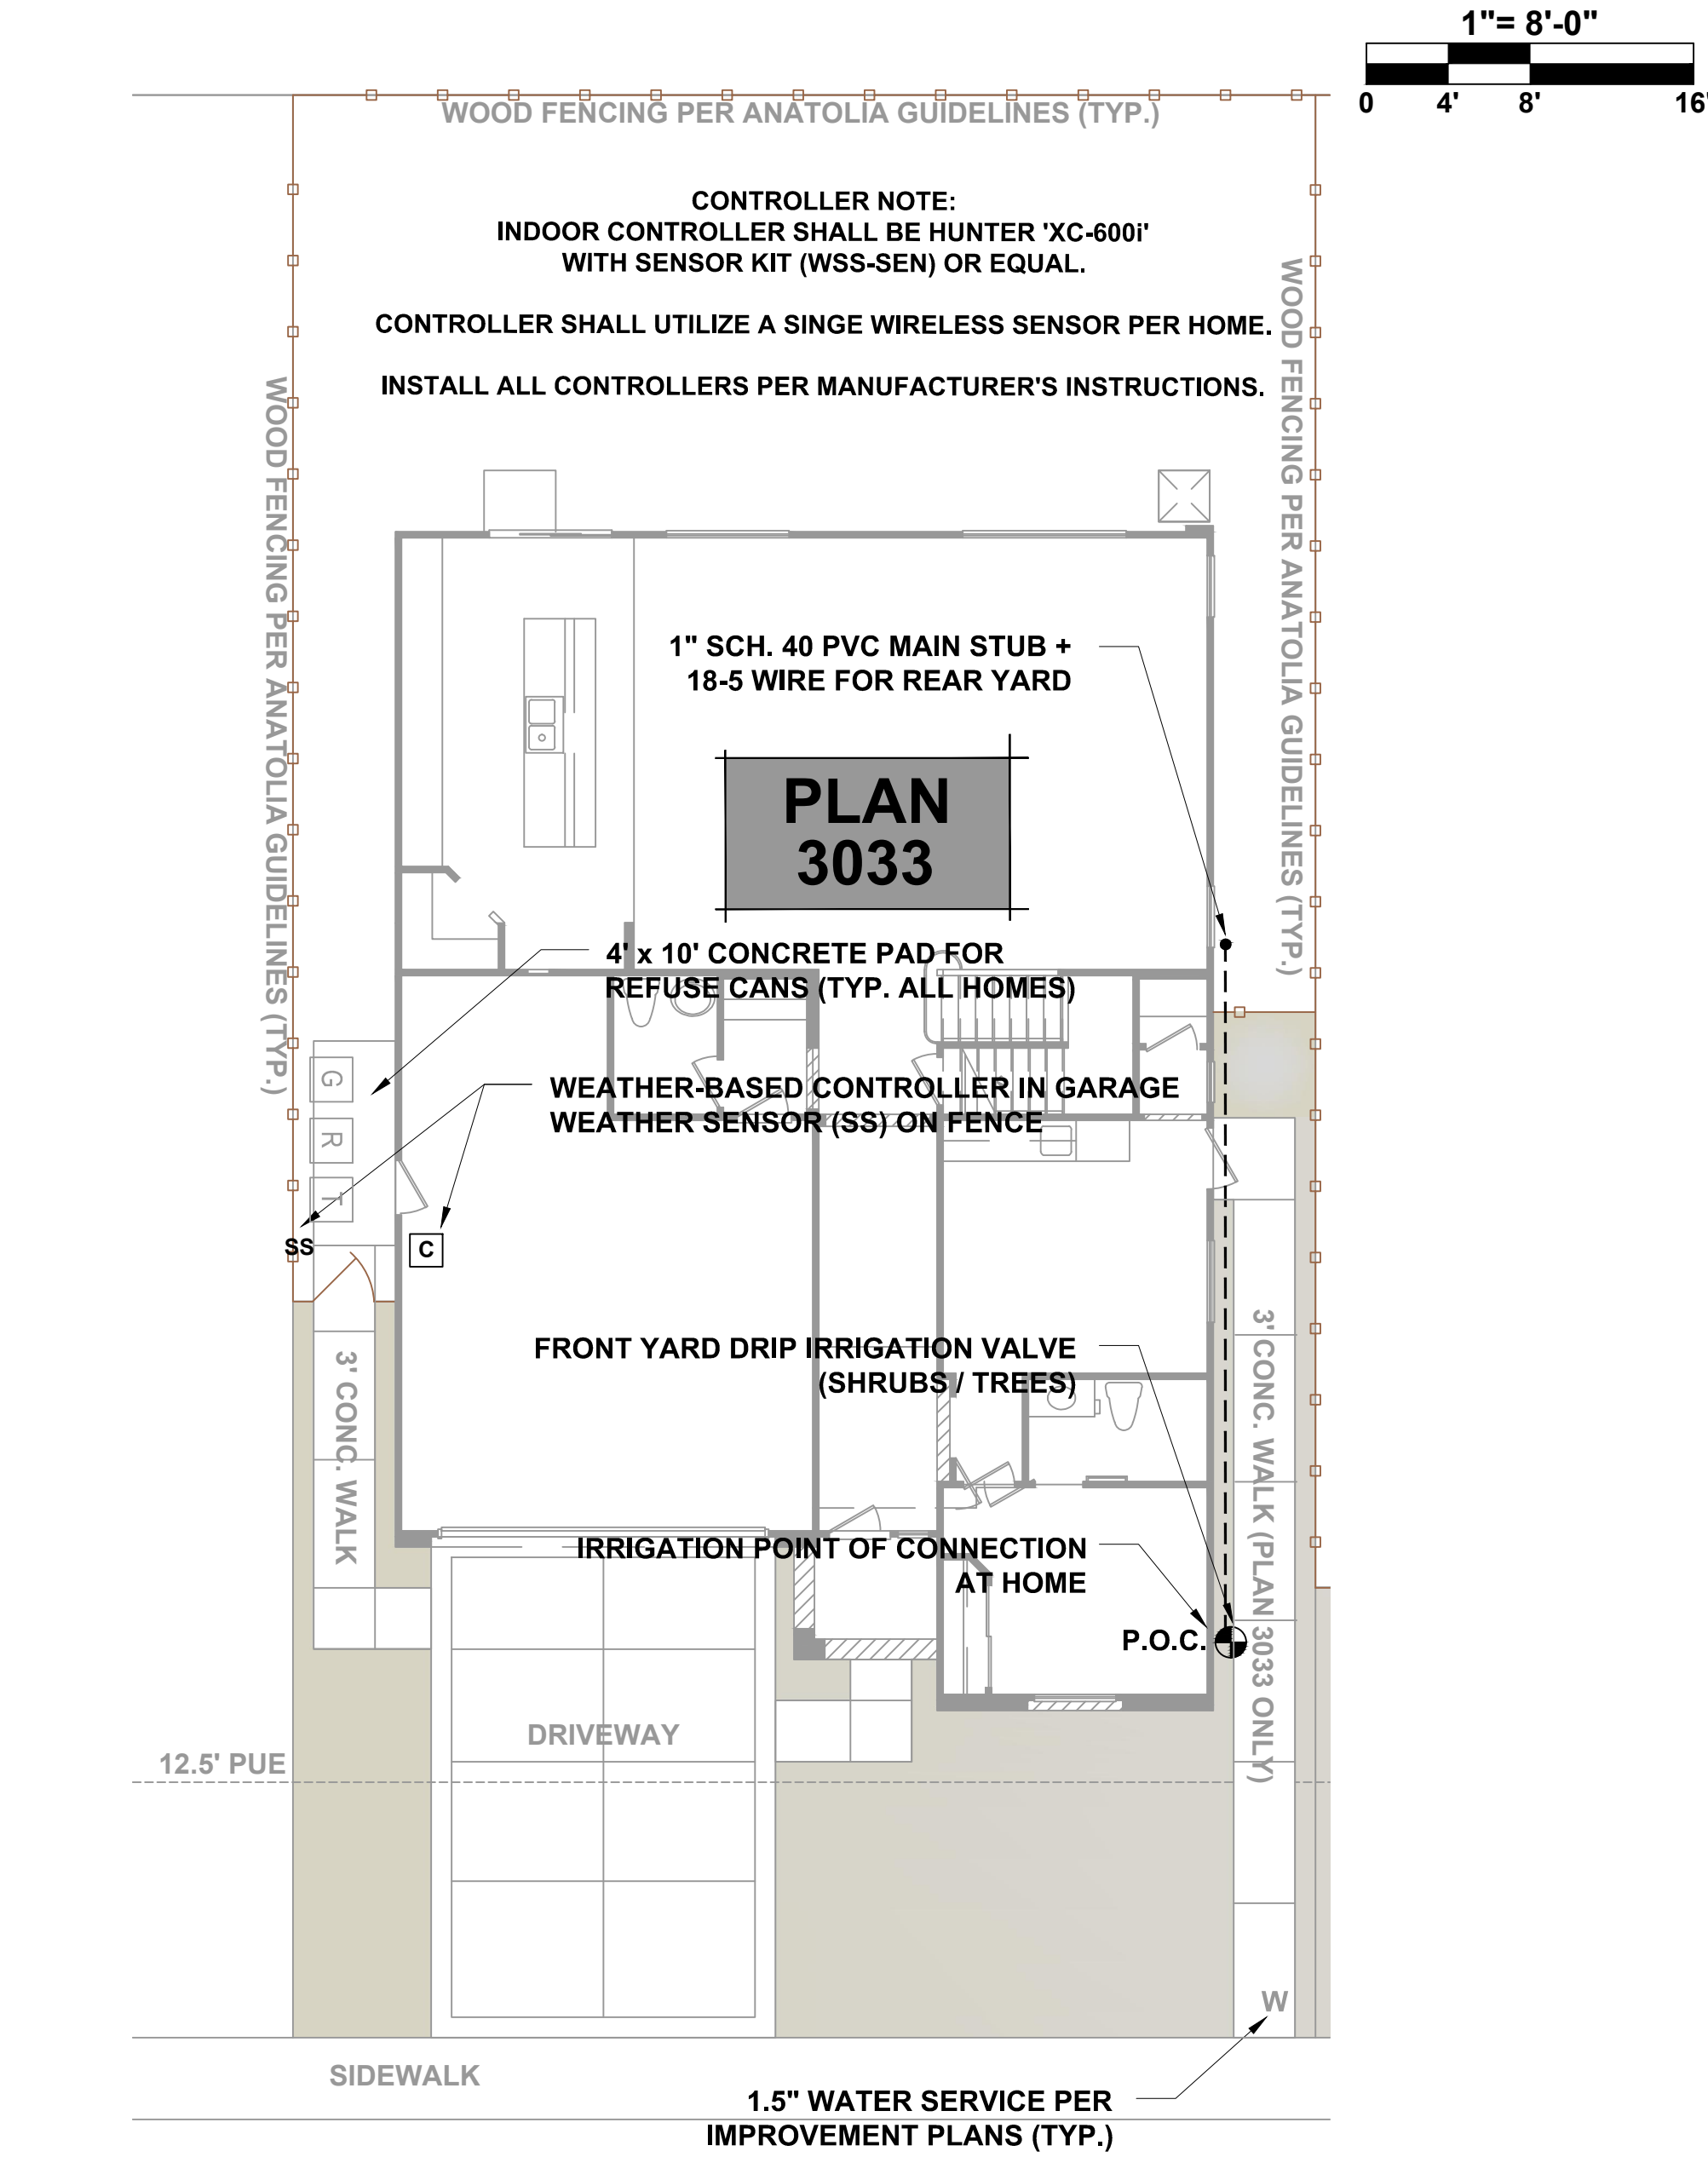

TYPICAL HARDSCAPE AND IRRIGATION LAYOUT
(ALL LOTS) - PLAN 3033 SHOWN

IRRIGATION AND DRAINAGE NOTES:

IRRIGATION:

- These irrigation plans are diagrammatic, and represent the work to be installed. All piping, valves, parts, etc. shall be installed in planting areas wherever possible.
- Irrigation system installation shall conform to all local codes and ordinances.
- All main pressure lines under paving surfaces shall be placed in schedule 40 PVC sleeves (verify sleeve locations on site).
- All landscaped areas shall be drip irrigated. Irrigation details and schedules shall be shown on Final Irrigation Plans.
- Install manual bronze gate valve (line size) upstream of front yard valve manifold at P.O.C. for each home.
- Irrigation controllers shall be Hunter X-Core with Wireless SolarSync weather sensor installed for each home per manufacturer's recommendations (ET-based controller system).
- All irrigation emission devices must meet the requirements set in the ANSI standard, ASABE/ICC 802-2014. "Landscape Irrigation Sprinkler and Emitter Standard," All sprinkler heads installed in the landscape must document a distribution uniformity low quarter of 0.65 or higher using the protocol defined in ASABE/ICC 802-2014.
- Water Use shall be demonstrated on Final Landscape Plans, and shall conform to State of CA Conservation Ordinance and all amendments (latest edition).

DRAINAGE:

- All areas that cannot be surfaced drained shall be drained using 3" PVC solid drain lines, fittings, inlets, etc. Any areas retaining standing water for more than 2 hours shall be corrected.
- All roof downspouts within property shall be connected to underground drainage system (not shown on plans). This includes all front and rear yard roof downspouts.
- Installer shall place catch basins and / or inlets in appropriate locations throughout each property as needed to minimize standing water (coordinate with homebuilder on site regarding finish grading by others). See standing water condition in note #1 above.
- Installer shall be responsible for providing proper surface drainage throughout site, and in addition, for providing proper clearances per local codes and ordinances at house foundation locations.

Sym.	Revision	Date
NONE	CITY COMMENTS	4/17/17

Drawing Title

**CONCEPTUAL
LANDSCAPE
LAYOUTS**

Date	MARCH 6, 2017
Drawn By	JL
Scale	1/8" = 1'-0"

CONDITIONS OF APPROVAL

EXHIBIT B

		<u>Timing/ Implementation</u>	<u>Enforcement/ Monitoring</u>	<u>Verification</u> (date and Signature)
1.	The project shall be constructed in substantial compliance with the approved Design Review Package (Exhibit A) for the four new floor plans, elevations, color and materials sample and preliminary landscape plans to be built in Anatolia IV. Minor modifications may be approved by the Community Development Director at his discretion, and those changes shall be reported to the City Council.	On-Going	Planning	
2.	The Applicant shall hold harmless the City, its Council Members, officers, agents, employees, and representatives from liability for any award, damages, costs and fees incurred by the City and/or awarded to any plaintiff in an action challenging the validity of this permit or any environmental or other documentation related to approval of this permit. Applicant further agrees to provide a defense for the City in any such action.	On-Going	Planning	
3.	Applicant shall not carry a negative account balance with the City for the processing of the project. If a negative account balance occurs, it will be the developer's responsibility to pay the balance due, in order to avoid delays in the processing of future permits or recordation of maps. Please email the Finance Department at billings@cityoffranchocordova.org for the status of your account with the City.	On-Going	Finance	
	Prior to Final Recording			
4.	Applicant/Developer for the Anatolia IV subdivision shall annex into the existing Anatolia Homeowners Associate prior to final recording of map.	Prior to final Recording	Planning	

CONDITIONS OF APPROVAL

EXHIBIT B

		<u>Timing/ Implementation</u>	<u>Enforcement/ Monitoring</u>	<u>Verification</u> (date and Signature)
	Prior to Issuance of Building Permits			
5.	The buildings shall be reviewed for architectural consistency with the approved plans by the Community Development Director or his designee.	Prior to Building Permit	Planning	
6.	Submit final site landscaping and fence plans for review and approval by the Community Development Director or his designee.	Prior to Building Permit	Planning	
7.	To obtain sewer service for this proposed project, construction of onsite and offsite sewer infrastructure will be required to the satisfaction of SASD. SASD Design Standards apply to any onsite and offsite sewer construction.	Prior to Building Permit	SASD	
8.	SASD requires each parcel with a sewage source to have a separate connection to the public sewer system.	Prior to Building Permit	SASD	
9.	SASD and SRCSD will require additional sewer impact fee payments in accordance with each District's Ordinances. Fees are to be paid prior to the issuance of building permits. Applicants should contact Permit Services Unit at (916) 876-6100 for sewer impact fee information	Prior to Building Permit	SASD	
10.	Each phase of the development may be pre-plotted and approved before the issuance of the permit for that phase. The following criteria will used to ensure the project meets the adopted design guidelines: • Two of the same architectural styles or color schemes shall not be placed next to each other. • No two of the same floor plans may be placed next to each other, unless they have different elevations. • Any two story house on a corner shall provide all the window trims and casing, shutters and other details found on the front elevation on all	Prior to Building Permit	Planning	

CONDITIONS OF APPROVAL

EXHIBIT B


		<u>Timing/ Implementation</u>	<u>Enforcement/ Monitoring</u>	<u>Verification</u> (date and Signature)
	sides, as shown on the design elevations. - Any two story structure placed on a corner lot will be required to have the setbacks for corner lots, as shown within the Design Review Package. - The front yard setbacks for any two adjacent lots shall not be the same distance. A two foot offset shall be the minimum setback required to meet this condition. - No more than three two-story homes shall be placed in a row, unless the Community Development Director determines there is sufficient front building setback and differentiating mass that the row of homes does not present the appearance of a large mass of two story homes. - Man doors are required in the garage to exit into the sideyard. - Garage doors with windows shall be standard for all elevations and shall not be considered an option/upgrade.			
11.	Lots that are able to accommodate a side yard larger than the minimum 5 feet, shall place the larger side yard spacing on the garage side to maximize access to man-door as well as access for garbage receptacle storage. Deviations from this requirement must receive Community Development Director Approval.	Prior to Building Permit	Planning	
	Prior to Final Inspection			
12.	The final building finishes and the front and street side yard landscaping shall be inspected for consistency with approved Design Review plans. Inspection request will be required of the Planning Department, prior to final inspection by the Building Department.	Prior to Final Occupancy	Planning	

CONDITIONS OF APPROVAL

EXHIBIT B

		<u>Timing/ Implementation</u>	<u>Enforcement/ Monitoring</u>	<u>Verification</u> (date and Signature)
13.	Concrete paths must connect man doors to driveways as shown on the submitted landscape plan and an additional 4'x10' concrete pad shall be installed by the developer for the storage of garbage receptacles behind the fence line.	Prior to Final Occupancy	Planning	
14.	For all "Next Generation" floorplans, a concrete pad must be installed to connect private entrances to the public sidewalk as shown on the submitted landscape plan.	Prior to Final Occupancy	Planning	
15.	Each home must be equipped with adequate outdoor lighting as well as an illuminated address plate located on the front elevation.	Prior to Final Occupancy	Planning	
16.	All side and rear elevations visible from the Public Right of Way (including Rancho Cordova Pkwy and Chrysanthy Blvd) must contain additional architectural detail including trims, shutters, and lap siding as shown in the Design Review Package	Prior to Final Occupancy	Planning	
17.	Larger trees 20 feet in height or more will be incorporated into front and side yard landscaping when plausible so long as trees do not effect solar panel functionality or underground utilities.	Prior to Final Occupancy	Planning	

4290 Rancho Cordova Pkwy
Rancho Cordova CA
APN(s) 067 0030 063 0000
500' Owner & Absentee Owner

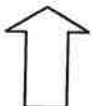

Map Preparer:
SUSAN W. CASE, INC.
917 GLENNEYRE ST #7
LAGUNA BEACH CA 92651
949 494 6105
orders@susancaseinc.com

68
50.02±N

68

66

22.42±N
067.0030

067.0030

69

28.08±N

CHRYSANTHY
RD
067.0030

70

40.58±N


P.M. 31-37
63
23.33±N
067.0030

C

067.04
528.82 AC

8

AGENDA ITEM 19.1

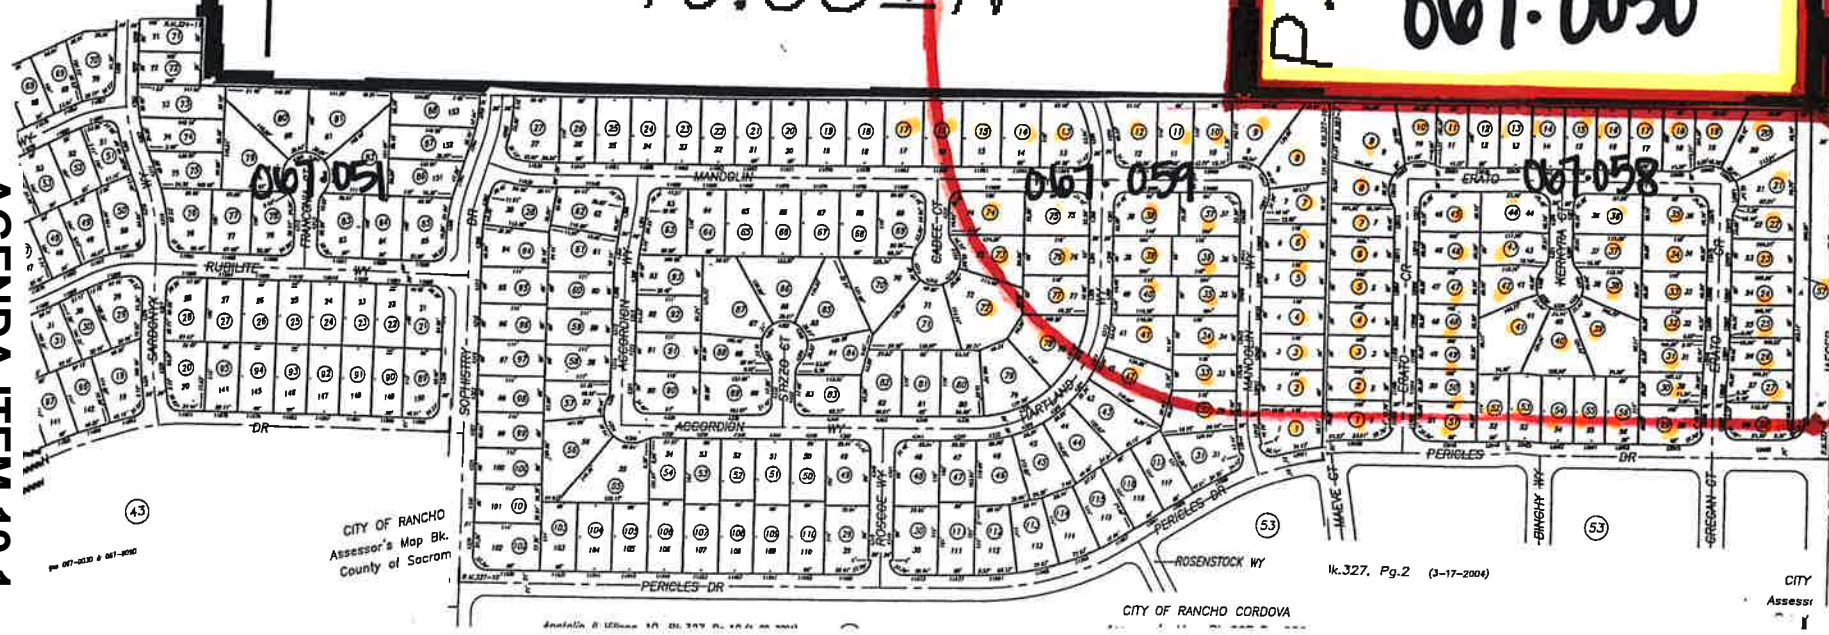

File# 174111

4290 Rancho Cordova Pkwy
Rancho Cordova CA
APN(s) 067 0030 063 0000
500' Owner & Absentee Owner
March 2 2017

917 Glenneyre Street, Suite 7 • Laguna Beach, CA 92651
PHONE (949) 494-6105 • FAX (949) 494-7418

067 0030 063 0000
Sunridge Anatolla LLC
7700 College Town Dr #101
Sacramento Ca 95826

067 0030 066 0000
Montelena Douglas LLC
5241 Arnold Ave
McClellan Ca 95652

067 0030 069 0000
Montelena Douglas LLC
5241 Arnold Ave
McClellan Ca 95652

067 0030 070 0000
Chrysanth Rd Inv LLC
5241 Arnold Ave
McClellan Ca 95652

067 0040 008 0000
K Hovnanian At Jaeger Ranch LLC
1375 Exposition Blvd #300
Sacramento Ca 95815

067 0580 001 0000
Ghanashyam Talwakar
11991 Erato Cir
Rancho Cordova Ca 95742

067 0580 002 0000
Hadi Eissa
11995 Erato Cir
Rancho Cordova Ca 95742

067 0580 003 0000
Robert Martin
11999 Erato Cir
Rancho Cordova Ca 95742

067 0580 004 0000
Jihua Liu
12003 Erato Cir
Rancho Cordova Ca 95742

067 0580 005 0000
Scott & Sherry Kimbrow
12007 Erato Cir
Rancho Cordova Ca 95742

067 0580 006 0000
Samlan Lek
12011 Erato Cir
Rancho Cordova Ca 95742

067 0580 007 0000
Jordan & Ashna Boyer
12015 Erato Cir
Rancho Cordova Ca 95742

067 0580 008 0000
Julissa & Ricardo Leon
12019 Erato Cir
Rancho Cordova Ca 95742

067 0580 009 0000
Joseph Bailey
12023 Erato Cir
Rancho Cordova Ca 95742

067 0580 010 0000
James & Amanda Brandt
12027 Erato Cir
Rancho Cordova Ca 95742

067 0580 011 0000
Ryan & Sarah McCabe
12031 Erato Cir
Rancho Cordova Ca 95742

067 0580 012 0000
Nhut & Thanh Nguyen
5369 Brentford Way
El Dorado Hills Ca 95762

067 0580 013 0000
James & Junghyun Chung
12039 Erato Cir
Rancho Cordova Ca 95742

067 0580 014 0000
Gloria Hudson
12043 Erato Cir
Rancho Cordova Ca 95742

067 0580 015 0000
Jei Ing Liu
12047 Erato Cir
Rancho Cordova Ca 95742

067 0580 016 0000
I Betiong
55 San Juan Grade Rd #113
Salinas Ca 93906

067 0580 017 0000
Jose Mayo
12055 Erato Cir
Rancho Cordova Ca 95742

067 0580 018 0000
Delwyn Jr & Tiffany Shelley
11230 Gold Express Dr
Gold River Ca 95670

067 0580 019 0000
LoChamond Trust
12063 Erato Cir
Rancho Cordova Ca 95742

ATTACHMENT 2

067 0580 020 0000
Michael Pevny
12067 Erato Cir
Rancho Cordova Ca 95742

067 0580 021 0000
Angelyne Borromeo
12071 Erato Cir
Rancho Cordova Ca 95742

067 0580 022 0000
Michael Cochran
12075 Erato Cir
Rancho Cordova Ca 95742

067 0580 023 0000
Lindsay & Kenneth Dees
12079 Erato Cir
Rancho Cordova Ca 95742

067 0580 024 0000
Martin & Michele Noufer
12083 Erato Cir
Rancho Cordova Ca 95742

067 0580 025 0000
Simon Shang
4076 Morningview Way
El Dorado Hills Ca 95762

067 0580 026 0000
Jeffrey Cho
12091 Erato Cir
Rancho Cordova Ca 95742

067 0580 027 0000
Magdalena & Ralph Bargas Sr.
12095 Erato Cir
Rancho Cordova Ca 95742

067 0580 028 0000
Javed Sujela
20800 Homestead Rd #65H
Cupertino Ca 95014

067 0580 029 0000
Amy Westling
12098 Erato Cir
Rancho Cordova Ca 95742

067 0580 030 0000
Agrawal Trust
612 Picasso Ter
Sunnyvale Ca 94087

067 0580 031 0000
A P Guerrero
12090 Erato Cir
Rancho Cordova Ca 95742

067 0580 032 0000
Thomas Andrew Buffalo
12086 Erato Cir
Rancho Cordova Ca 95742

067 0580 033 0000
Mark & Gigi Cottor
12082 Erato Cir
Rancho Cordova Ca 95742

067 0580 034 0000
TI Trust
200 Socrates Pl
El Dorado Hills Ca 95762

067 0580 035 0000
Bulaong Trust
12074 Erato Cir
Rancho Cordova Ca 95742

067 0580 036 0000
Shawn Oneal
4321 Kerkyra Ct
Rancho Cordova Ca 95742

067 0580 037 0000
Jeffrey & Stephanie Eres
4325 Kerkyra Ct
Rancho Cordova Ca 95742

067 0580 038 0000
Purnama Trust
7141 Tamarack Dr
Dublin Ca 94568

067 0580 039 0000
Richard Messinger
4333 Kerkyra Ct
Rancho Cordova Ca 95742

067 0580 040 0000
Jianjun Feng
3159 Hastings Way
San Ramon Ca 94582

067 0580 041 0000
Wainscott Trust
4332 Kerkyra Ct
Rancho Cordova Ca 95742

067 0580 042 0000
Erwin & Alicia Enriquez
4328 Kerkyra Ct
Rancho Cordova Ca 95742

067 0580 043 0000
Ke Li
1684 Schillers Ct
Folsom Ca 95630

067 0580 044 0000
Jessica & Margaret Triggs Olson
4320 Kerkyra Ct
Rancho Cordova Ca 95742

067 0580 045 0000
Trung Nguyen
12014 Erato Cir
Rancho Cordova Ca 95742

067 0580 046 0000
William & Elizabeth Marlow II
12010 Erato Cir
Rancho Cordova Ca 95742

067 0580 047 0000
Thu Le
12006 Erato Cir
Rancho Cordova Ca 95742

067 0580 048 0000
Manderson
13749 Condesa Dr
Del Mar Ca 92014

067 0580 049 0000
Ye Liu
11998 Erato Cir
Rancho Cordova Ca 95742

ATTACHMENT 2

067 0580 050 0000
Daniel Lopez
11994 Erato Cir
Rancho Cordova Ca 95742

067 0580 051 0000
Sean J B Gerardo
11990 Erato Cir
Rancho Cordova Ca 95742

067 0580 052 0000
Ho Dinh
8296 Via Escalada
San Diego Ca 92129

067 0580 053 0000
Haeja Koh
12053 Pericles Dr
Rancho Cordova Ca 95742

067 0580 054 0000
Anatolia Investments LLC
11833 Spring Walk Way
Rancho Cordova Ca 95742

067 0580 055 0000
Michael & Yeong Duckworth
440 N Civic Dr #401
Walnut Creek Ca 94596

067 0580 056 0000
Suzzette Lawson
12065 Pericles Dr
Rancho Cordova Ca 95742

067 0580 057 0000
Cordova Recreation & Park District
2729 Prospect Park Dr #230
Rancho Cordova Ca 95670

067 0590 001 0000
Michael & Robert Joyce
5814 Avigon Ct
San Jose Ca 95138

067 0590 002 0000
Sridhar Arjula
12041 Mandolin Way
Rancho Cordova Ca 95742

067 0590 003 0000
Jason Tenner
12037 Mandolin Way
Rancho Cordova Ca 95742

067 0590 004 0000
Jason & Kristina Walter
12033 Mandolin Way
Rancho Cordova Ca 95742

067 0590 005 0000
Zheng Cheng
12029 Mandolin Way
Rancho Cordova Ca 95742

067 0590 006 0000
Wei Cheng
6190 Skyline Blvd
Burlingame Ca 94010

067 0590 007 0000
Su Kuo
12021 Mandolin Way
Rancho Cordova Ca 95742

067 0590 008 0000
Elizabeth Ford
12017 Mandolin Way
Rancho Cordova Ca 95742

067 0590 009 0000
Anthony & Kelly Poulos
12013 Mandolin Way
Rancho Cordova Ca 95742

067 0590 010 0000
Conner Krista Caston
12009 Mandolin Way
Rancho Cordova Ca 95742

067 0590 011 0000
Steven Lee
12005 Mandolin Way
Rancho Cordova Ca 95742

067 0590 012 0000
Cameron & Andrea Williams
12001 Mandolin Way
Rancho Cordova Ca 95742

067 0590 013 0000
Carlos Montoya
11999 Mandolin Way
Rancho Cordova Ca 95742

067 0590 014 0000
Jessica & Michael Dezonio
3941 Park Dr #20472
El Dorado Hills Ca 95762

067 0590 015 0000
Daniel Eugene Jr Long
11991 Mandolin Way
Rancho Cordova Ca 95742

067 0590 016 0000
J & K Williams
11989 Mandolin Way
Rancho Cordova Ca 95742

067 0590 017 0000
Jennifer Sandow
11983 Mandolin Way
Rancho Cordova Ca 95742

067 0590 032 0000
Sergey Lukitskiy
12040 Mandolin Way
Rancho Cordova Ca 95742

067 0590 033 0000
Dale Dearing
12036 Mandolin Way
Rancho Cordova Ca 95742

067 0590 034 0000
Ki & Myung Kim
4480 Mcroberts Dr
Mather Ca 95655

067 0590 035 0000
Wei Cheng
6190 Skyline Blvd
Burlingame Ca 94010

067 0590 036 0000
Gina & Guem Kim
22220 N Prairie Ln
Kildeer Il 60047

ATTACHMENT 2

067 0590 037 0000
Jilly Hao
12020 Mandolin Way
Rancho Cordova Ca 95742

067 0590 038 0000
Edward Hernandez
4301 Hartland Way
Rancho Cordova Ca 95742

067 0590 039 0000
Susan & Emiliano Bilaro
4305 Hartland Way
Rancho Cordova Ca 95742

067 0590 040 0000
Swift Trust
4309 Hartland Way
Rancho Cordova Ca 95742

067 0590 041 0000
Ajou Suhail El
4660 American River Dr
Sacramento Ca 95864

067 0590 042 0000
Lijia Zhang
4317 Hartland Way
Rancho Cordova Ca 95742

067 0590 072 0000
Ching Nick Chen
438 Crystalline Dr
Fremont Ca 94539

067 0590 073 0000
Ernest & Fatima Arvizo
4315 Cadee Ct
Rancho Cordova Ca 95742

067 0590 074 0000
Eric & Yuhing Wang
4311 Cadee Ct
Rancho Cordova Ca 95742

067 0590 075 0000
Alan Giblin
4300 Hartland Way
Rancho Cordova Ca 95742

067 0590 076 0000
Maryann & Andy Ly
4304 Hartland Way
Rancho Cordova Ca 95742

067 0590 077 0000
Autumn & Keith Dellorusso
4308 Hartland Way
Rancho Cordova Ca 95742

067 0590 078 0000
Yong & Kyung Chu
4318 Hartland Way
Rancho Cordova Ca 95742

ATTACHMENT 2

067 0030 063 0000
Absentee Owner
4290 Rancho Cordova Pkwy #P
Rancho Cordova CA 95742

067 0580 012 0000
Absentee Owner
12035 Erato Cir
Rancho Cordova CA 95742

067 0580 016 0000
Absentee Owner
12051 Erato Cir
Rancho Cordova CA 95742

067 0580 018 0000
Absentee Owner
12059 Erato Cir
Rancho Cordova CA 95742

067 0580 025 0000
Absentee Owner
12087 Erato Cir
Rancho Cordova CA 95742

067 0580 028 0000
Absentee Owner
12099 Erato Cir
Rancho Cordova CA 95742

067 0580 030 0000
Absentee Owner
12094 Erato Cir
Rancho Cordova CA 95742

067 0580 034 0000
Absentee Owner
12078 Erato Cir
Rancho Cordova CA 95742

067 0580 038 0000
Absentee Owner
4329 Kerkyra Ct
Rancho Cordova CA 95742

067 0580 040 0000
Absentee Owner
4336 Kerkyra Ct
Rancho Cordova CA 95742

067 0580 043 0000
Absentee Owner
4324 Kerkyra Ct
Rancho Cordova CA 95742

067 0580 048 0000
Absentee Owner
12002 Erato Cir
Rancho Cordova CA 95742

067 0580 052 0000
Absentee Owner
12049 Pericles Dr
Rancho Cordova CA 95742

067 0580 054 0000
Absentee Owner
12057 Pericles Dr
Rancho Cordova CA 95742

067 0580 055 0000
Absentee Owner
12061 Pericles Dr
Rancho Cordova CA 95742

067 0590 001 0000
Absentee Owner
12045 Mandolin Way
Rancho Cordova CA 95742

067 0590 006 0000
Absentee Owner
12025 Mandolin Way
Rancho Cordova CA 95742

067 0590 014 0000
Absentee Owner
11995 Mandolin Way
Rancho Cordova CA 95742

067 0590 034 0000
Absentee Owner
12032 Mandolin Way
Rancho Cordova CA 95742

067 0590 035 0000
Absentee Owner
12028 Mandolin Way
Rancho Cordova CA 95742

067 0590 036 0000
Absentee Owner
12024 Mandolin Way
Rancho Cordova CA 95742

067 0590 041 0000
Absentee Owner
4313 Hartland Way
Rancho Cordova CA 95742

067 0590 072 0000
Absentee Owner
4319 Caddee Ct
Rancho Cordova CA 95742

Ciara at Anatolia (Anatolia IV)


DD9693 – June 5, 2017

Major Design Review

Nicholas Sosa, Assistant Planner

Vicinity Map



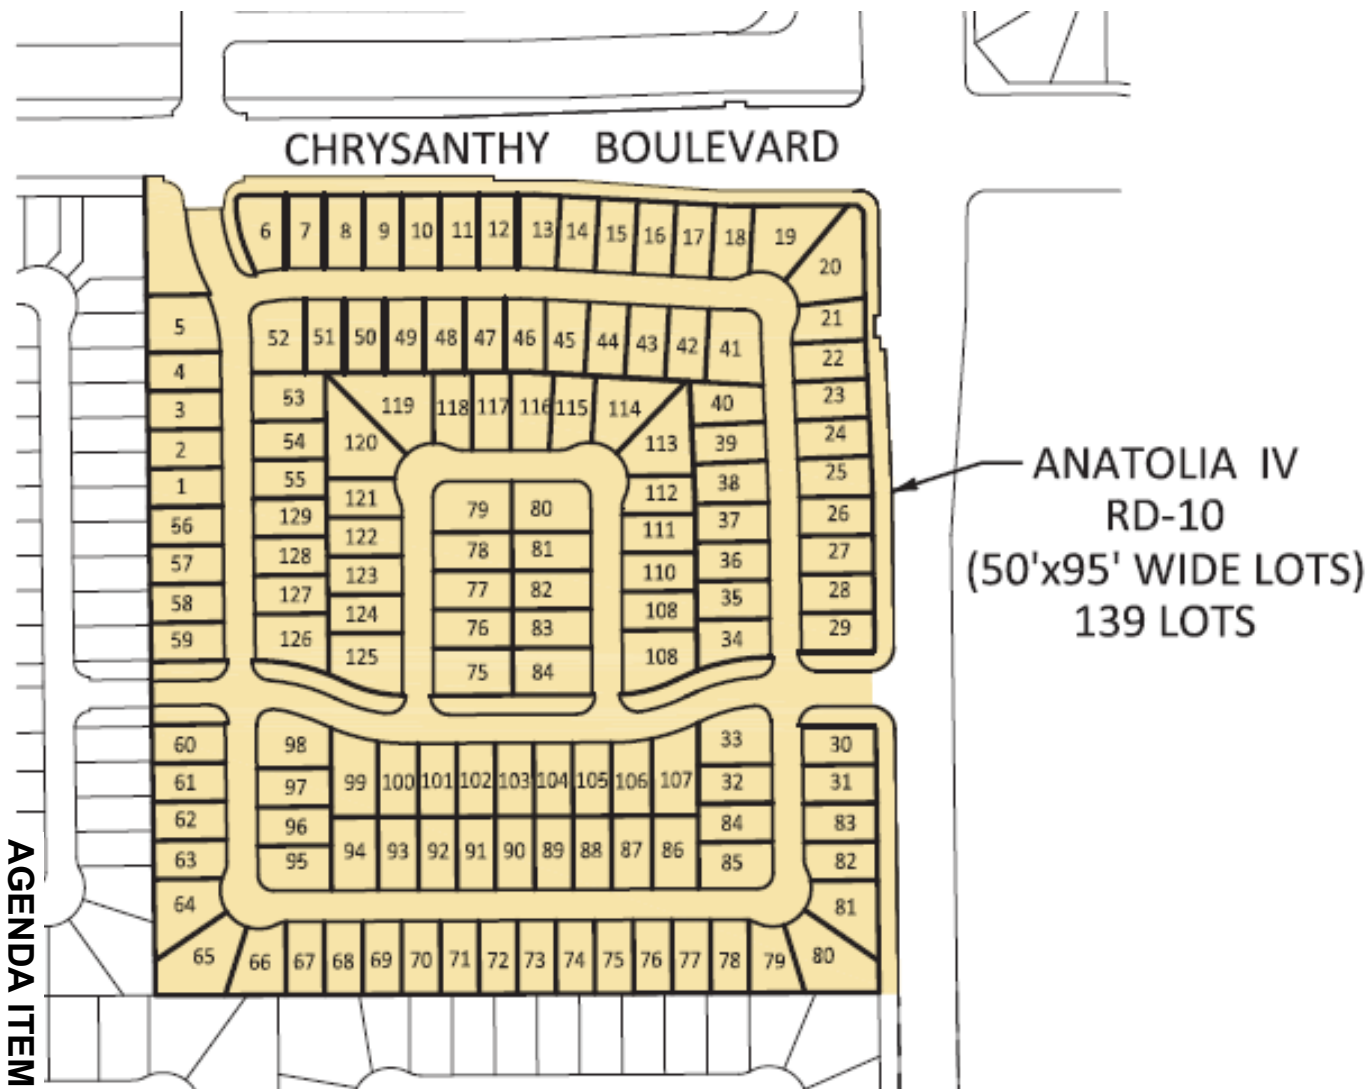

Anatolia IV Subdivision Map


The Tentative Map was approved in 2014

- 3 Villages
- 139 lots
- 25.1 acres
- 3.8 acres of landscape corridors, paseos, and parkways.

Project Request

The applicant, Lennar Homes of CA, is requesting a Major Design Review for Ciara at Anatolia, also known as Anatolia IV, which includes 139 single family units. The Design Review is for 4 floor plans ranging from 1,662 square feet to 3,033 square feet each with 3 elevations (Spanish, French, and Traditional) for a total of 12 designs.

Typical Setback Exhibits

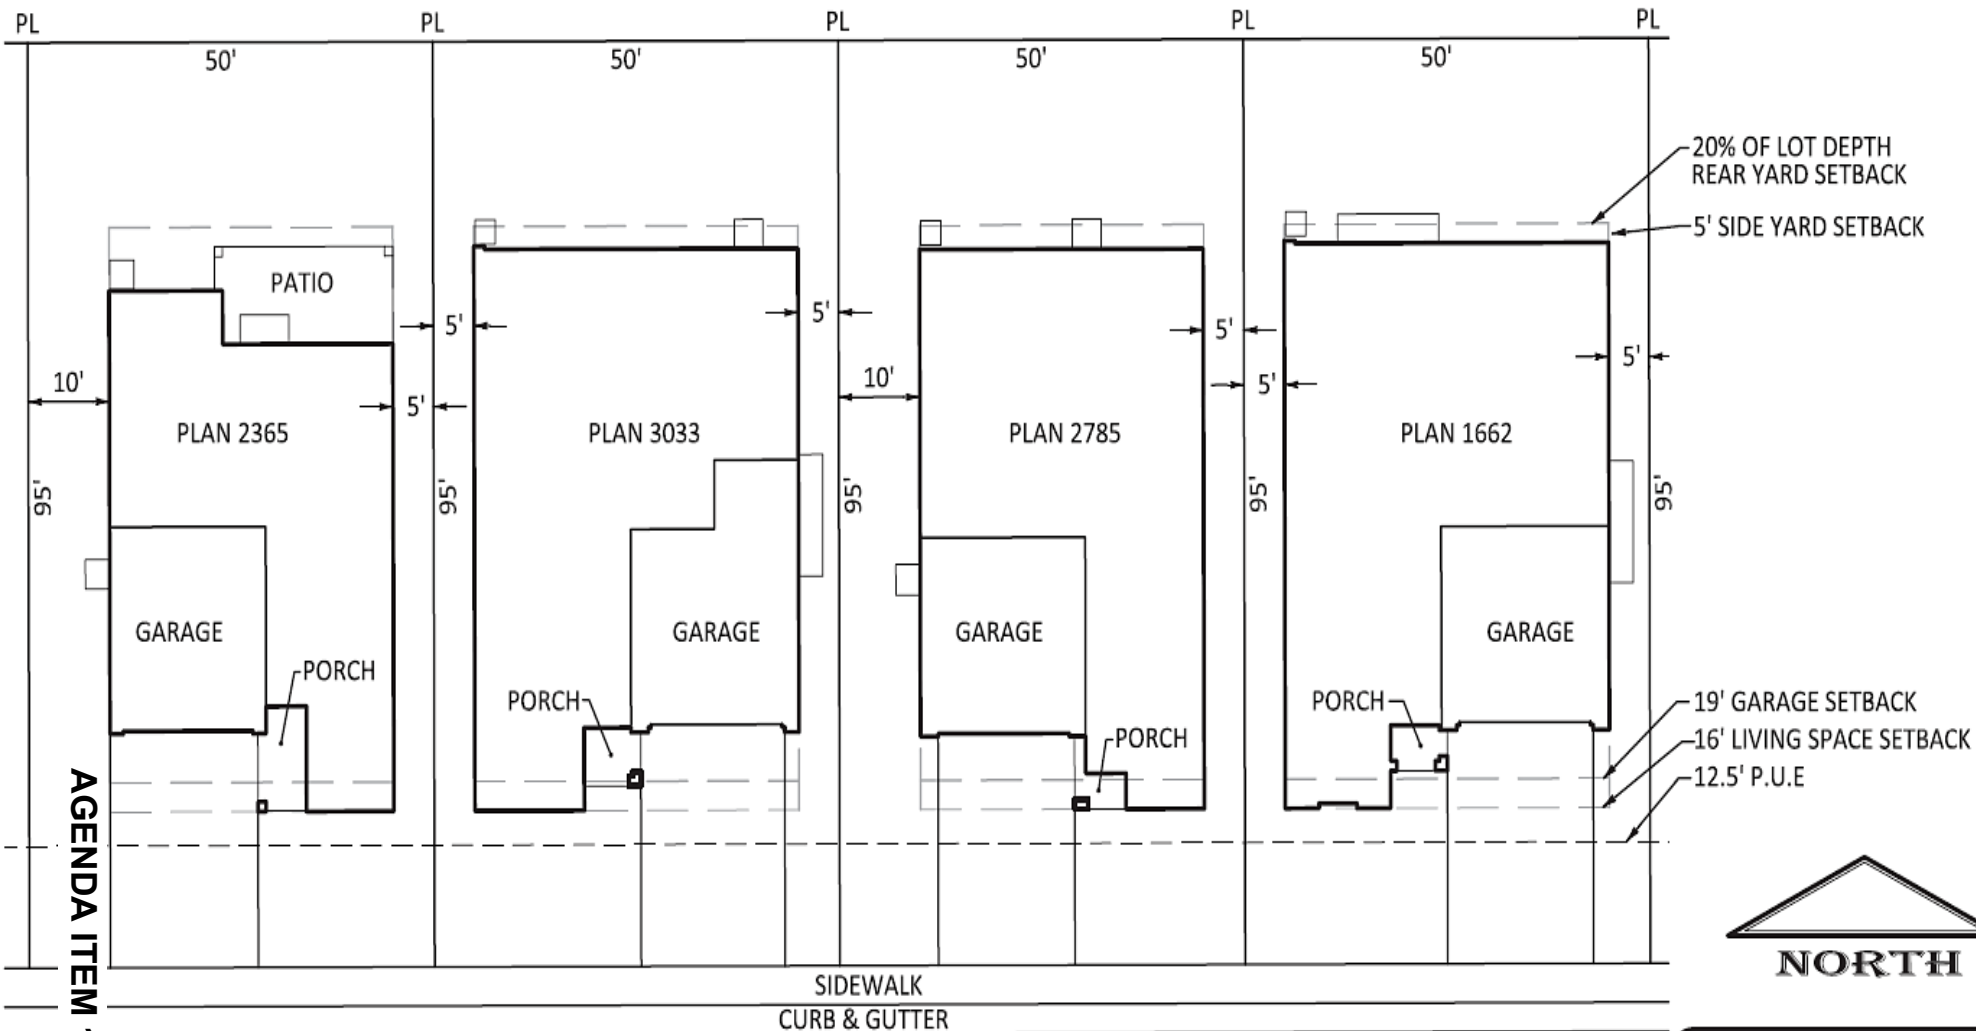

A condition of approval (#10) has been included to ensure that homes with a larger side yards available will have the larger side yard located on the garage side to maximize space for access and waste container storage.

Architectural Design

- Four floor plans ranging from 1,662 sqft to 3,033 sqft.
- Three elevations are proposed for each floor plan; Spanish, French, and Traditional Style.
- Elevations are proposed in three color schemes for each elevation.



Side and Rear Elevations

- All visible side and rear elevations will contain trim pop outs similar to the front elevations.
- In addition, all visible side and rear elevations will contain shutters or lap siding to enhance elevations visible on corners as well as rear elevations facing Chrysanthy Blvd and Rancho Cordova Pkwy.



Recommended Motions

Staff recommends that the City Council:

- Adopt Resolution 83-2017 approving the Major Design Review for Ciara at Anatolia (Anatolia IV) subject to the Findings and Conditions of Approval (**Exhibit A and Exhibit B**) and find the project exempt from further CEQA review.

QUESTIONS??

Plan 3033



© 2017 Kevin L. Crook Architect, Inc.

Refer to landscape drawings for wall, tree, and shrub locations

"A" - SPANISH
COLOR SCHEME #3



© 2017 Kevin L. Crook Architect, Inc.

Refer to landscape drawings for wall, tree, and shrub locations


"B" - FRENCH
COLOR SCHEME #6



© 2017 Kevin L. Crook Architect, Inc.

Refer to landscape drawings for wall, tree, and shrub locations


"C" - TRADITIONAL
COLOR SCHEME #9

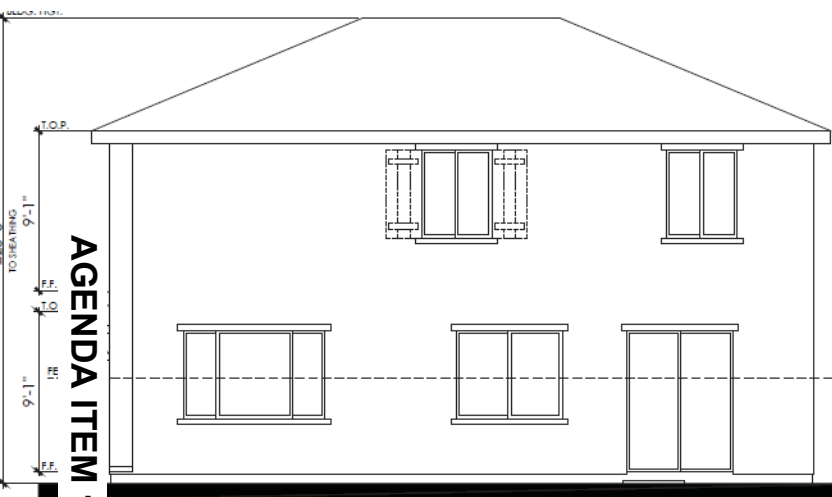

AGENDA ITEM 19.1


ELEMENTS SHOWN DASHED SHALL OCCUR
ON LOTS ADJACENT TO PUBLIC RIGHT OF
WAYS REQUIRING ENHANCEMENTS

REAR

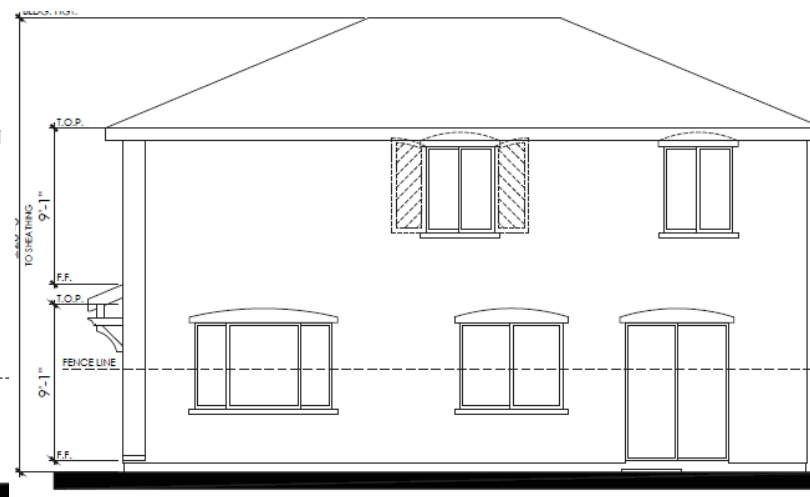

ELEMENTS SHOWN DASHED SHALL OCCUR
ON LOTS ADJACENT TO PUBLIC RIGHT OF
WAYS REQUIRING ENHANCEMENTS

REAR

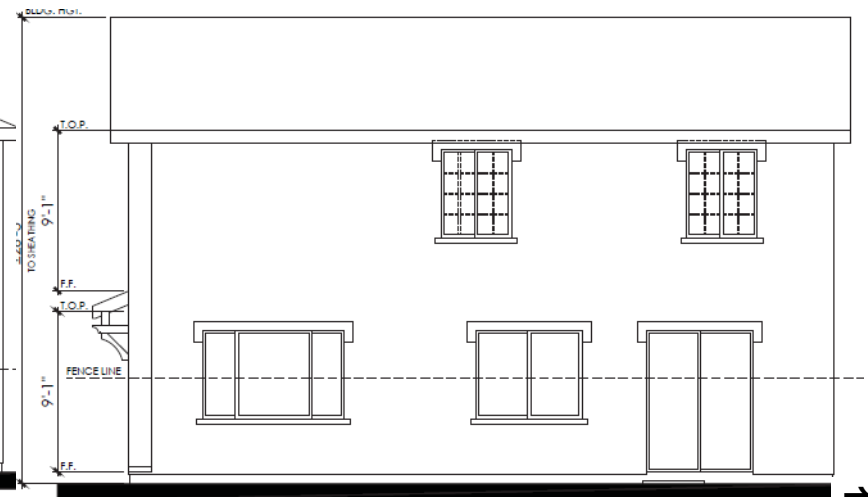

ELEMENTS SHOWN DASHED SHALL OCCUR
ON LOTS ADJACENT TO PUBLIC RIGHT OF
WAYS REQUIRING ENHANCEMENTS

REAR

Plan 1662



© 2017 Kevin L. Crook Architect, Inc.

Refer to landscape drawings for wall, tree, and shrub locations

"A" - SPANISH
COLOR SCHEME #1



© 2017 Kevin L. Crook Architect, Inc.

Refer to landscape drawings for wall, tree, and shrub locations


"B" - FRENCH
COLOR SCHEME #4



© 2017 Kevin L. Crook Architect, Inc.

Refer to landscape drawings for wall, tree, and shrub locations


"C" - TRADITIONAL
COLOR SCHEME #7

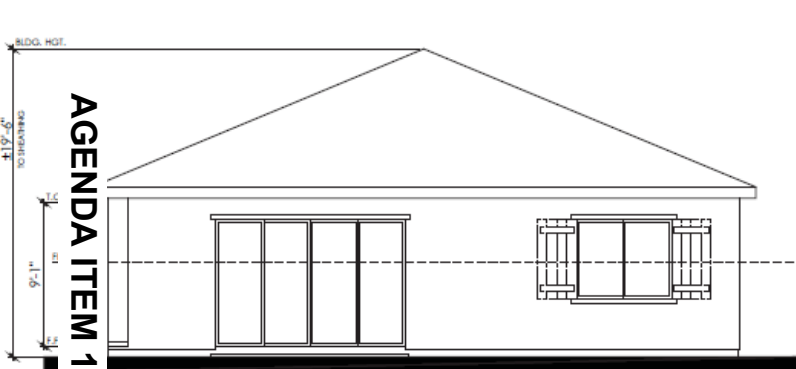

AGENDA ITEM 19.1


ELEMENTS SHOWN DASHED SHALL OCCUR ON LOTS ADJACENT TO PUBLIC RIGHT OF WAYS REQUIRING ENHANCEMENTS

REAR

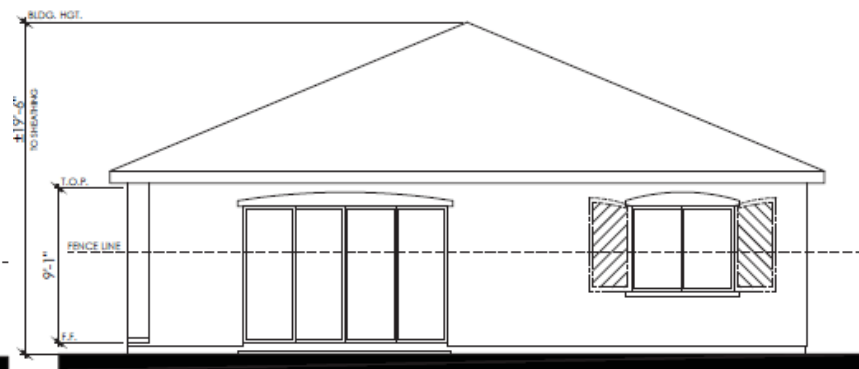

ELEMENTS SHOWN DASHED SHALL OCCUR ON LOTS ADJACENT TO PUBLIC RIGHT OF WAYS REQUIRING ENHANCEMENTS

REAR

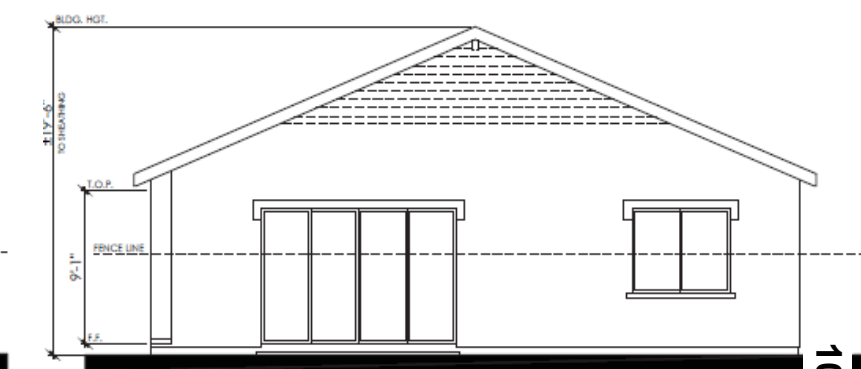

ELEMENTS SHOWN DASHED SHALL OCCUR ON LOTS ADJACENT TO PUBLIC RIGHT OF WAYS REQUIRING ENHANCEMENTS

REAR


1090

Plan 2365



© 2017 CHRIS HEINRITZ ARCHITECTURE Refer to landscape drawings for wall, tree, and shrub locations.

"A" - SPANISH
COLOR SCHEME #3

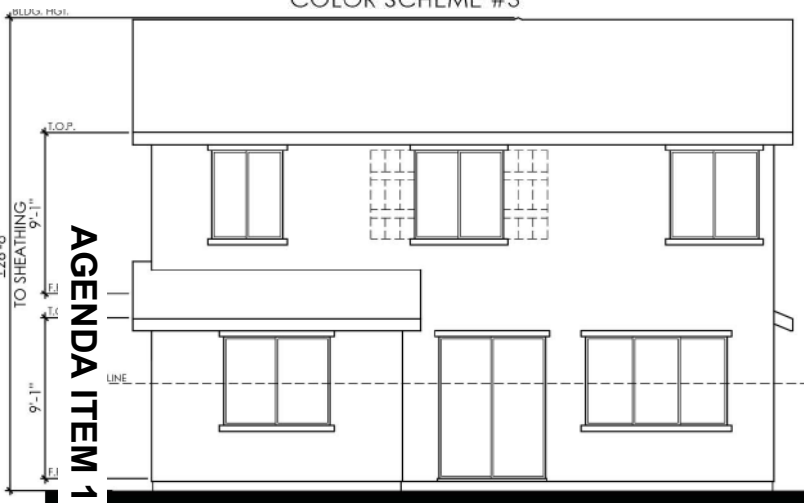

AGENDA ITEM 19.1

ELEMENTS SHOWN DASHED SHALL OCCUR ON LOTS ADJACENT TO PUBLIC RIGHT OF WAYS REQUIRING ENHANCEMENTS

REAR



© 2017 CHRIS HEINRITZ ARCHITECTURE Refer to landscape drawings for wall, tree, and shrub locations.

"B" - FRENCH
COLOR SCHEME #6



ELEMENTS SHOWN DASHED SHALL OCCUR ON LOTS ADJACENT TO PUBLIC RIGHT OF WAYS REQUIRING ENHANCEMENTS

REAR



© 2017 CHRIS HEINRITZ ARCHITECTURE Refer to landscape drawings for wall, tree, and shrub locations.

"C" - TRADITIONAL
COLOR SCHEME #9



ELEMENTS SHOWN DASHED SHALL OCCUR ON LOTS ADJACENT TO PUBLIC RIGHT OF WAYS REQUIRING ENHANCEMENTS

REAR

Plan 2785



© 2017 Kevin L. Crook Architect, Inc. Refer to landscape drawings for wall, tree, and shrub locations

"A" - SPANISH
COLOR SCHEME #2



© 2017 Kevin L. Crook Architect, Inc. Refer to landscape drawings for wall, tree, and shrub locations

"B" - FRENCH
COLOR SCHEME #5



© 2017 Kevin L. Crook Architect, Inc. Refer to landscape drawings for wall, tree, and shrub locations

"C" - TRADITIONAL
COLOR SCHEME #8



AGENDA ITEM 19.1

ELEMENTS SHOWN DASHED SHALL OCCUR
ON LOTS ADJACENT TO PUBLIC RIGHT OF
WAYS REQUIRING ENHANCEMENTS

REAR



ELEMENTS SHOWN DASHED SHALL OCCUR
ON LOTS ADJACENT TO PUBLIC RIGHT OF
WAYS REQUIRING ENHANCEMENTS

REAR



ELEMENTS SHOWN DASHED SHALL OCCUR
ON LOTS ADJACENT TO PUBLIC RIGHT OF
WAYS REQUIRING ENHANCEMENTS

REAR

MEMORANDUM

DATE: June 5, 2017

TO: Honorable Mayor and Council Members

FROM: June Cowles, Senior Planner



SUBJECT: HOMEWOOD SUITES HOTEL CONDITIONAL USE PERMIT, DESIGN REVIEW PERMIT, AND ADMINISTRATIVE USE PERMIT; PROJECT NO. DD9678 – LOCATED AT 10700 WHITE ROCK ROAD

PROPERTY OWNERS: Dakota Legacy Group 1202 Westrac Drive Fargo, ND 58103	APPLICANT/DEVELOPER: Dakota Legacy Group 1202 Westrac Drive Fargo, ND 58103
---	---

PROJECT: FILE: LOCATION: APN: PLANNER:	The applicant is requesting a Conditional Use Permit, Major Design Review, and Administrative Use Permit for a four-story 89,500 square foot, 105-room extended stay hotel with parking, basketball court, outdoor pool, lighting, landscaping, pedestrian gathering areas, and a freestanding sign within the sign corridor. DD9678 10700 White Rock Road (Southeast corner White Rock Road and Quality Drive); 072-0690-101-0000 June Cowles, Senior Planner
---	--

RECOMMENDATION

Adopt Resolution 82-2017.

RESULT OF RECOMMENDED ACTION

Approval of Resolution 82-2017 would allow construction of a four-story 89,500 square foot 105-room extended stay hotel with outdoor area, parking and landscaping on a partially developed parcel of land at the southeast corner of White Rock Road and Quality Drive. The Administrative Use Permit would allow installation of a freestanding monument sign along White Rock Road.

BACKGROUND

The applicant, Dakota Legacy Group, submitted an application for a Conditional Use Permit, Major Design Review, and an Administrative Use Permit to construct a hotel on White Rock Road on November 8, 2016. The project has been reviewed by all applicable departments and agencies.

EXISTING SITE CONDITIONS:

The 4.2-acre project site is generally flat and includes nonnative grass and part of an existing parking area that serves the adjacent office complex. There is an existing berm with mature redwood trees along the northern boundary of the parcel facing White Rock Road. Site access driveways are located along White Rock Road and from a shared entrance along the south-west boundary on Quality Drive (**Figure 1 and 2: Existing Conditions**).

Figure 1: Project Site (Existing Conditions)



Figure 2: Existing Conditions
(Pictures from Quality Dr, Driveway off of White Rock Rd., and White Rock Rd.)





Surrounding Land Use:

The following Table provides the current use, General Plan/Community Plan, and zoning (**Table 1 and Figure 3 Zoning Map**).

Table 1: Surrounding Designations and Existing Uses

Location	Existing Use	General Plan Designation	Zoning Designation
10700 White Rock Road	Undeveloped land with existing sidewalk, berm with redwoods, and hard packed soil with grasses.	Downtown Planning Area (DTPA)	OPMU-Downtown (Office Professional Mixed Use within the Downtown Planning Area Overlay)
North	Existing hotel, undeveloped parcel, restaurant	DTPA	OPMU
East	Existing business park parking area.	DTPA	OPMU-Downtown
South	Existing business park.	DTPA	OPMU-Downtown
West	Existing business park	OMU (Office Mixed Use)	OPMU

Figure3: Zoning Map**PROJECT DESCRIPTION:**

The applicant is requesting a major design review and conditional use permit for a four-story, 89,500 square foot extended stay hotel. The site is surrounded by existing businesses and development along White Rock Road and west of Zinfandel Drive (**Figure 4: Proposed Site Plan**). The project also includes the following improvements and amenities:


- Grand Entrance (Porte Cochere) facing White Rock Road
- Landscaping and lighting
- Integrated parking area to hotel and surrounding office complex
- Enhanced pedestrian access and pathways
- Other guest amenities:
 - Fitness center
 - Meeting room and business center
 - Outdoor amenities that include pool, half-court basketball court, patio, outdoor fire pit, and outdoor dining

ANALYSIS

The proposal contains the following entitlements that will be analyzed individually as follows; Major Design Review, Conditional Use Permit, and Administrative Use Permit.

An “extended stay hotel” is permitted with the approval of a Conditional Use Permit (Table 23.313-1) in the project’s OPMU-Downtown zone (Office Professional Mixed Use within the Downtown Planning Area).


A Major Design Review Permit (Zoning Code section 23.141) is required to ensure compatibility and implementation of development standards. An Administrative Use Permit (AUP) is required for approval per Zoning Code 23.743.120 (Special Sign Corridor) for a freestanding monument sign along White Rock Road.

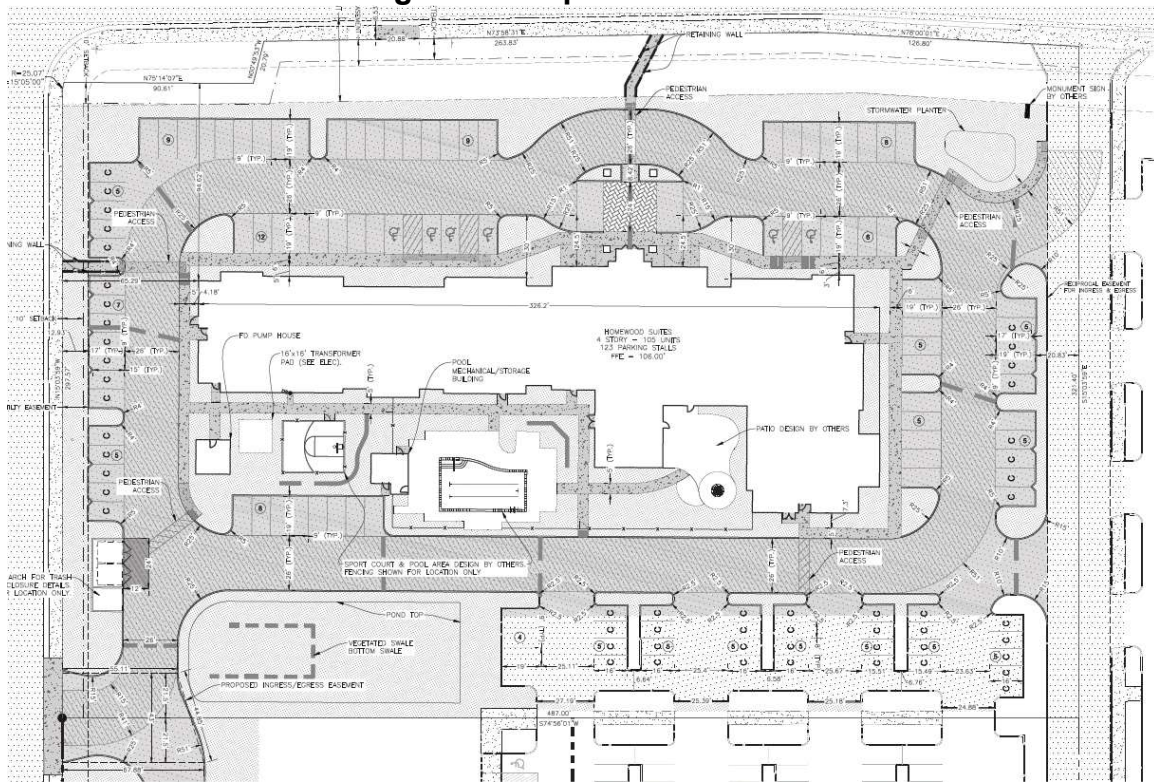Figure 4: Proposed Site Plan**MAJOR DESIGN REVIEW:****Site Plan Layout:**

The site plan layout includes a four-story hotel building, parking area, landscaping, lighting, and onsite amenities for guests. The Downtown Planning Area parking lot design requirements typically locate parking spaces and drive aisles to the rear or side of a building in an effort to bring the building closer to the right-of-way. This cannot be achieved due to the Fire Department fire safety requirements, including 30-feet of unobstructed access for a four-story building design. The Fire Department states they will not support fire access from White Rock Road. The fire safety access has been incorporated into the design with the entrance drive aisle directing traffic from the main entrance to the canopy (port cohere) facing north towards White Rock Road. To accommodate automobile traffic from the drive aisle, parking stalls have been added to the front entrance of the hotel. In addition, the applicant wants to maintain the existing redwood trees and berm. If the building was located closer to the right-of-way the existing redwood trees would need to be removed.

A 6-foot sidewalk surrounds the building as walkways to the existing right-of-ways. Defined pathways throughout the parking area are included to enhance pedestrian access and safety. The southern (rear) area of the building includes a small basketball court, pool patio, an outdoor lounge area with gas fire pit and BBQ amenities enclosed within a 6-8 foot tall solid masonry security/privacy wall that will vary between solid masonry (stone veneer and stucco) and wrought iron fencing (**Figure 5: Rear Outdoor Area and Amenities**).

Figure 5: Rear Outdoor Area and Amenities

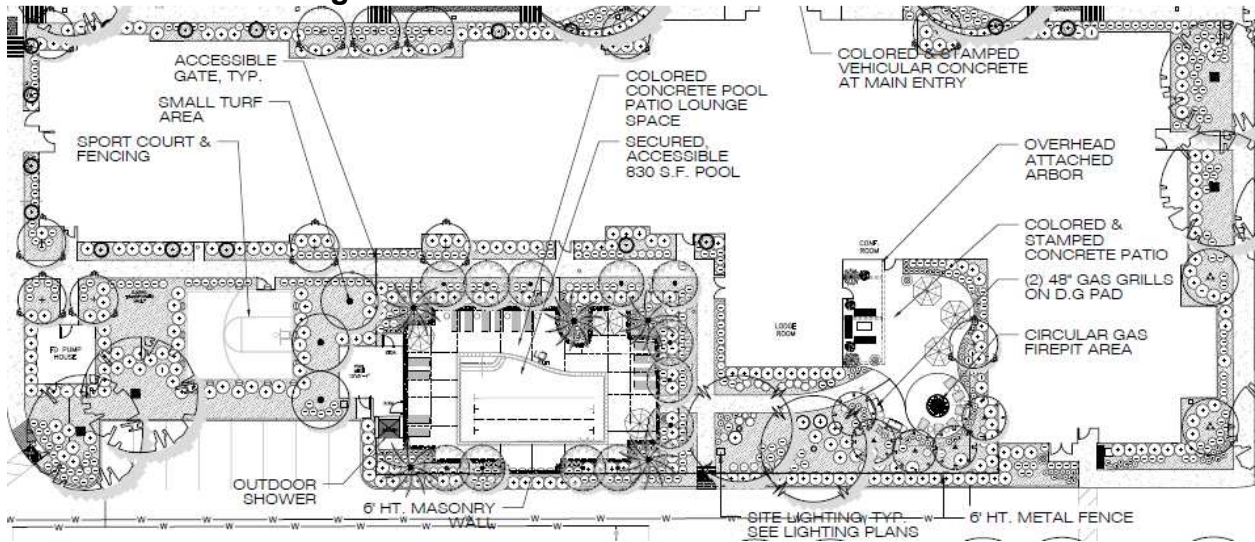


Access and Parking:

Primary access to the site will be achieved through the private drive along White Rock Road (east boundary) with secondary access from the revised Quality Drive entrance (west boundary). The proposed hotel will provide 128 parking spaces, which is consistent with the zoning requirement of 105 spaces based on the number of rooms (zoning Table 23.719-1). This facility will maintain shared access and parking as the project has been designed to be integrated into the surrounding business center. An analysis provided by the applicant indicates that traffic impacts on the existing street system will be a less than significant impact as the hotel will not generate large increases during peak hours.

Landscaping:

The proposed landscaping includes the preservation of the existing redwood trees along White Rock Road and parking lot shade trees, shrubs, and groundcover plantings consistent with the Zoning Ordinance landscape requirements (**Figure 6: Landscape Plan**).

Figure 6: Preliminary Landscaping Plan

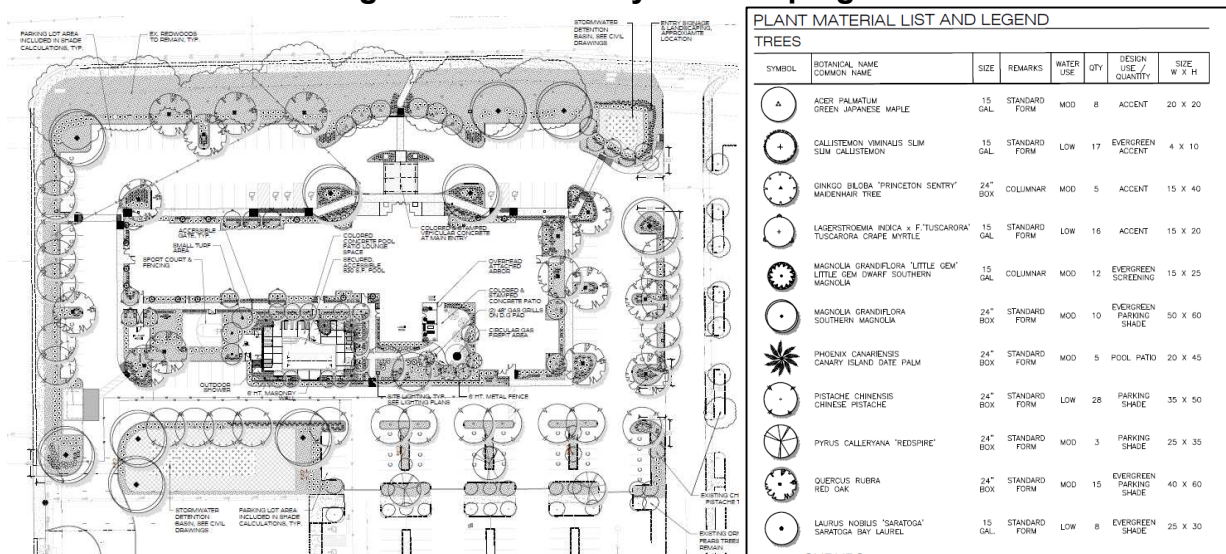

Architecture:

The proposed building architecture was reviewed for quality of design, use of variety of materials and colors, and for compatibility with the surrounding buildings. To break up the massing of the façades, varying façade projections have been added with additional projections and base material added to define the building's corners. The hotel roofline will be capped with a cornice and has varying eave line heights with a maximum parapet height of 157 feet. The height is consistent with Zoning Code regulations, as there is no maximum height requirement. Parapets exceeding 150-feet require approval from the Federal Aviation Administration (FAA) prior to issuance of a building permit (Included in condition of approval no. 32).

Pop-out trim above the windows is included to further break up the façade. The building façade includes a combination of materials (vinyl wood panels, Coronado stone veneer, and stucco) and colors (greys, beige, off white) to provide visual relief from the façade's four-story mass and creates a diverse building elevation. The main entrance is clearly defined with a tower feature accented with wood panels and stone and a porte-cochere facing White Rock Road. Decorative lighting has also been included for the parking and pedestrian areas. Accent lighting will highlight the building architecture and landscaping during nighttime hours.

**Figure 7: Hotel Renderings
(North/Front Elevation facing White Rock Road)**



Figure 8: North/Front Elevation facing White Rock Road

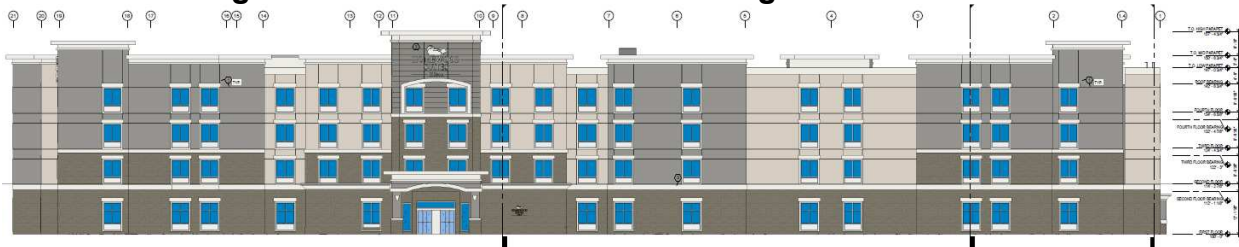


Figure 9: South/Rear Elevation facing Business Center


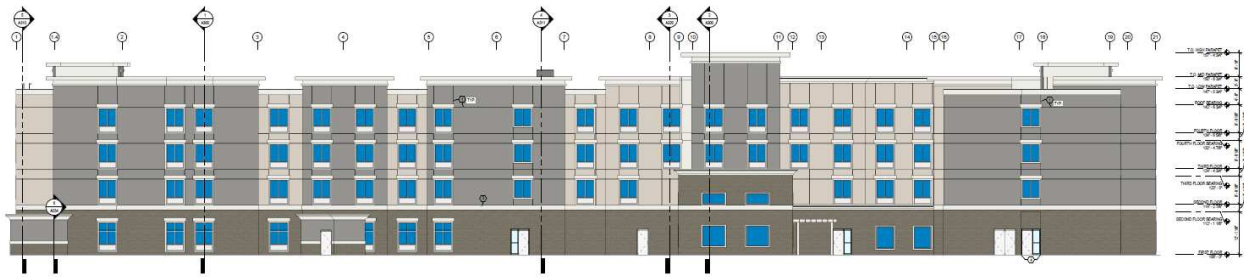


Figure 10: West and East Elevations

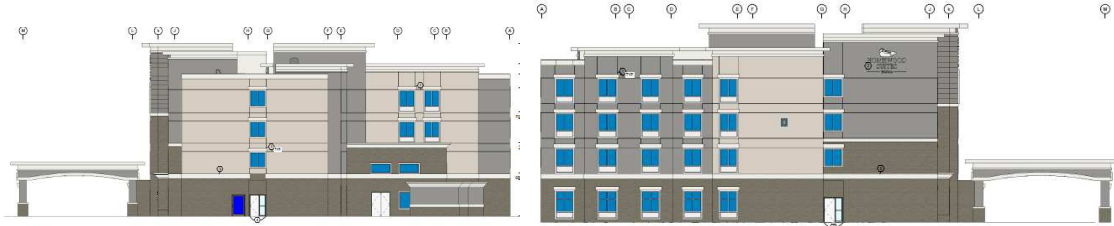

City Design Guidelines

The proposed project has been reviewed in accordance with City Design Guidelines Sections A and B for commercial development. The project is consistent with the City Design Guidelines based on the criteria below.

- There are multiple façade projections and parapet heights to provide relief from the building's 4-story size as windows and a solid stone veneer have been added to clearly define the "base" of the building to make it more human scale and pedestrian friendly.
- The building will have a defined entrance facing White Rock Road and will include heavy materials along the first floor "base" with a defined roof line "cap" that includes a cornice and varying parapet heights
- Various materials and colors have been included in the façade.
- The project parking is distributed throughout the site consistent with the City Design Guidelines which reduces appearance of asphalt and increases the visitor accessibility.
- Varied paving will be used to define the pathways throughout the parking areas, as pathways are included to connect to the existing street system.
- Landscaping is consistent with the City Design Guidelines and City Zoning Ordinance which includes parking lot shading and a streetscape buffer that includes the existing redwood trees.

The Major Design Review Permit as conditioned, adheres to the approval findings defined by Zoning Code section 23.141.050, as follows:

- A. ***Finding:*** *The proposed project is consistent with the objectives of the General Plan, complies with applicable zoning regulations, Specific Plan provisions, and special planning area provisions, and is consistent with the applicable Rancho Cordova design guidelines.*

Evidence: The proposed project is consistent with the purpose and intent of adopted policies and regulations, including the General Plan “Downtown Planning Area,” Zoning Code, design guidelines, and the Municipal Code. The vision for the General Plan and Downtown Planning area consists of the project site containing a dense urban use that would support the Downtown Planning Area. The project consists of a hotel with guest accommodations that will support offices and other businesses within the Downtown Planning Area.

- B. *Finding: The proposed architecture, site design, and landscape are suitable for the purposes of the building and the site and will enhance the character of the neighborhood and community.*

Evidence: The proposed design includes a four-story hotel with outside amenities, parking area, lighting, landscaping, and pedestrian gathering areas. The proposed project will enhance the character of the community as the project site is currently an undeveloped lot. The proposed project will complement the area and surrounding businesses. The building’s architecture, use of color, and material are consistent with the City’s Design Guidelines.

- C. *Finding: The architecture, including the character, scale, and quality of the design, relationship with the site and other buildings, building materials, screening of exterior appurtenances, exterior lighting and signing, and similar elements, establishes a clear design concept and is compatible with the character of existing or anticipated buildings on adjoining and nearby properties.*

Evidence: The proposed project design and use are consistent with the existing businesses in the area which consist of offices, restaurants, and the hotel to the north. The design, color, and materials have been designed integrate and compliment the surrounding buildings.

- D. *Finding: The proposed project will not create conflicts with vehicular, bicycle, or pedestrian transportation modes of circulation.*

Evidence: The proposed project will not substantially affect current traffic flows or existing modes of transportation circulation as the main entrance is located off of the main two-lane arterials (White Rock and Quality). The project has been conditioned to improve safety for pedestrians coming from White Rock Road, Quality Drive, and the existing business centers surrounding the site. The building’s four-story design requires 30-feet of unobstructed fire safety access around the building as the Fire Department has stated it will not support fire access from White Rock Road. This fire safety access has been incorporated into the design. To accommodate automobile traffic from the drive aisle, parking stalls are included at the front entrance of the hotel and adjacent to the existing berm and redwood trees which will remain.

CONDITIONAL USE PERMIT REVIEW:

A hotel is permitted within the OPMU-Downtown zoning district, and an extended stay hotel requires the approval a Conditional Use Permit. An extended stay hotel is defined in Zoning Code Chapter 23.1101 (Land Use Definitions) as:

“Hotels and motels, extended stay” means facilities with guest rooms or suites, provided with kitchen facilities, rented to the general public for transient lodging (less than 30 days) or for longer periods of time. Hotels provide access to most guest rooms from an interior walkway and typically include a variety of services in addition to lodging; for example, restaurants, meeting facilities, personal services, etc. Motels provide access to most guest rooms from an exterior walkway. Also includes accessory guest facilities such as swimming pools, tennis courts, indoor athletic facilities, accessory retail uses, etc.”

The hotel includes several onsite amenities, upscale design features, and onsite laundry services. The extended length of stay for guests (beyond 30-days) will not result in additional impacts beyond what has been reviewed for this application. Impacts were reviewed as the number of rooms, occupancy, and potential traffic generated by the hotel use. Should the applicant and/or operator of the hotel propose to amend the current scope or design, subsequent review and approval by City staff would be required prior to implementation of the changes.

The Conditional Use Permit, as conditioned, adheres to the approval findings defined by Zoning Code section 23.134.030 as follows:

- A. *Finding: The site size, dimensions, location, topography, and access are adequate for the needs of the proposed use, considering the proposed building mass, parking, traffic, noise, vibration, exhaust/ emissions, light, glare, erosion, odor, dust, visibility, safety, and aesthetic considerations.*

Evidence: The proposed hotel use has been designed to integrate into the surrounding business center and will provide supportive accommodations to businesses within the Downtown Planning Area. The project site is the appropriate size for the use, required parking, and landscaping and has been reviewed and conditioned to minimize any potential impacts and fulfill the design policies of the General Plan and Design Guidelines.

- B. *Finding: The negative impacts of the proposed use on adjacent properties and on the public can be mitigated through application of other code standards or other reasonable conditions of approval.*

Evidence: The project has been reviewed and conditioned by all applicable departments and agencies to minimize any potential impacts. Conditions have been established to retain the trees along White Rock Road and improvements have been made to onsite circulation for automobiles and pedestrian traffic.

- C. *Finding: All required public facilities have adequate capacity to serve the proposal.*

Evidence: The project has been reviewed and conditioned by all applicable departments and agencies to supply adequate facilities to the infill project. The site is currently surrounded by existing development and has been designed to integrate into the surrounding business center.

- D. *Finding: The project meets the requirements of the zoning code including development standards, design guidelines, and special use provisions.*

Evidence: The project complies with all applicable standards and guidelines. Minor amendments to the plans have been included within the conditions of approval to improve certain onsite amenities and bring the proposed signage into compliance with sign corridor zoning standards.

- E. *Finding: If structures and site plans are considered nonconforming, the elements of a project that are nonconforming have been brought into compliance with the zoning code, where feasible*

Evidence: The proposed project has been reviewed in accordance with all current design standards. The Fire Department required 30-feet of unobstructed access for a four-story building has been incorporated into the site layout.

ADMINISTRATIVE USE PERMIT REVIEW:

The project site is located within the City's sign corridor as established in Zoning Code section 23.743.120. A request for an administrative use permit (AUP) is included to construct a freestanding monument sign at the southwest corner of White Rock Road and the private drive aisle along the east entrance. The proposed freestanding monument sign is not consistent with the sign corridor standards. Therefore a condition is included to revise the sign design to comply with the sign corridor standards (Condition no. 5). This condition includes sign revisions as follows:

- The freestanding monument sign shall be amended to include a solid base and signage not to exceed 25 square feet consistent with zoning requirements for "office" signage. The sign shall be set back 10-feet from the public right-of-way.
- The current wall signs shall be consistent with the 1x1 ratio of linear frontage to total signage square footage.
- Additional signage or integration into the adjacent business center signage would require a Unified Sign Program (USP) prior to issuance of building permit for the amended signs.

The AUP as conditioned, adheres to the approval findings defined by Zoning Code section 23.125.030 as follows:

- A. *Finding: The proposed use is allowed within the applicable zoning district and complies with all other applicable provisions of this zoning code, municipal code, General Plan and any applicable Specific Plans or city regulations/standards.*

Evidence: The design as conditioned will comply with the General Plan and Zoning Code requirements for a freestanding monument signs in the sign corridor. Any amendment to the design as conditioned must be reviewed by City staff prior to installation.

- B. *Finding: The site is physically suited for the type, density, and intensity of the proposed use, including access, utilities, and the absence of physical constraints, and can be conditioned to meet all related performance criteria and development standards.*

Evidence: The freestanding sign will be setback 10-feet from the public right-of-way as to not impede any existing utilities or clear vision triangles. A building

permit will be required to review the signs installation consistent with the Zoning Code, Building and Fire Code, and Public Works street standards.

- C. *Finding: Granting the permit would not be detrimental to the public interest, health, safety, convenience, or welfare, or materially injurious to persons, property, or improvements in the vicinity in which the project is located.*

Evidence: A building permit will be required to review sign installation consistent with the Zoning Code, Building and Fire Code, and Public Works street standards. The final design will be similar to other signs in the area and not impede on utility lines or clear vision triangle in the immediate area. All of this will ensure that granting the permit would not be detrimental to the public interest, health, safety, convenience or welfare, nor would it be materially injurious to persons, property, or improvements in the vicinity of the project.

GENERAL PLAN AND ZONING ORDINANCE CONSISTENCY

General Plan:

The project site is located within the Downtown Planning Area (DTPA) which is the center and “heart” of Rancho Cordova as it is the City’s intent that the Downtown becomes a vibrant place to live, work, play, and shop. The area provides a significant connection between existing residential and commercial areas in the northern portion of the City with existing employment areas and residents to the south. The vision is for a pedestrian-friendly gathering place for both daytime and nighttime activities (e.g., farmers markets, concerts, and sporting events). The proposed hotel is consistent with the General Plan designation as the project will provide overnight accommodations for visitors within close proximity to surrounding businesses. The project is in close proximity to the Zinfandel Light Rail station and has been designed to accommodate pedestrian traffic to White Rock Road and Quality Drive.

Zoning Code:

The project site is zoned OPMU-Downtown (General Commercial within the Downtown Planning Area) which provides for larger office buildings and business parks with supporting retail and service uses. The predominant use is office, but commercial, service and residential uses may be integrated into office buildings or located horizontally in freestanding buildings. This district also allows some standalone uses that are not traditional or predominant office uses, such as hospitals, banks/financial institutions, hotels/motels, and recreation, education, and public assembly uses. The hotel is consistent with the OPMU-Downtown zoning designation as the facility will be positioned to support the surrounding business parks by accommodating visitors within close proximity to the centers.

REQUIRED PERMITS

Permits Required after Approval:

- Improvement Plans/Grading Permit
- Building Permit and Business License

FISCAL ANALYSIS OF PROJECT

The City anticipates that this project will provide additional revenues from temporary construction jobs, increases in transient occupancy taxes, and the general sale of goods purchased within the City by staff and guests of the hotel.

ENVIRONMENTAL

The project is exempt from the California Environmental Quality Act (CEQA) pursuant to Title 14 of the California Code of Regulations, Chapter 3, Division 6 (State CEQA Guidelines) Section 15332 (Infill). A description of the evidence for the exemption is found in the findings included in **Attachment 1**.

RECOMMENDED MOTIONS

Staff recommends that the City Council find the project to be in compliance with the California Environmental Quality Act (CEQA) as exempt pursuant to CEQA Guidelines Section 15332 and adopt Resolution No. 82-2017 approving the Conditional Use Permit, Design Review Permit, and Administrative Use Permit for the Homewood Suites Hotel DD9678, subject to the findings, Project Plans (**Exhibit A**) and Conditions of Approval (**Exhibit B**).

ATTACHMENT(S)

1. Resolution 82-2017, including Project Plans (**Exhibit A**) and subject to the Conditions of Approval (**Exhibit B**).
2. 500' Radius Map with Mailing Labels
3. Completeness Letter to the Applicant

ATTACHMENT 1

CITY OF RANCHO CORDOVA

RESOLUTION NO. 82-2017

A RESOLUTION OF THE CITY COUNCIL OF THE CITY OF RANCHO CORDOVA APPROVING THE HOMEWOOD SUITES HOTEL CONDITIONAL USE PERMIT, DESIGN REVIEW PERMIT, AND ADMINISTRATIVE USE PERMIT - PROJECT NO. DD9678

WHEREAS, On November 8, 2016, Lowry Engineering ("Applicant") submitted plans to construct a four-story 89,500 square foot, 105-room extended stay hotel with outdoor pool area, landscaping, lighting, parking area on a partially developed parcel located at the southeast intersection of White Rock Road and Quality Drive; and

WHEREAS, this project was reviewed at the City's Development Service Team (DST), and by all applicable City departments and agencies for comments; and

WHEREAS, the City Council is the appropriate authority to hear and take action on this project; and

WHEREAS, the City Council of the City of Rancho Cordova has conducted a properly noticed public hearing pursuant to Government Code Section 65090 and has duly considered all written and verbal testimony presented during the hearing.

NOW, THEREFORE, BE IT HEREBY RESOLVED BY THE CITY COUNCIL OF THE CITY OF RANCHO CORDOVA that the Council approves the Homewood Suites Hotel Conditional Use Permit, Design Review Permit, and Administrative Use Permit (**Exhibit A**), subject to the following findings and attached Conditions of Approval (**Exhibit B**):

1. The project is exempt from the California Environmental Quality Act (CEQA) pursuant to Title 14 of the California Code of Regulations, Chapter 3, Division 6 (State CEQA Guidelines) Section 15332 (Infill). The 4.2-acre project site is within the City and surrounded by existing development and roads. The proposed hotel use is consistent with the General Plan and zoning vision for the downtown planning area. There are no known environmental resources in the area as the project has been conditioned to provide the necessary construction permit review prior to land disturbance. Approval of the project will not result in any significant effects relating to traffic, noise, air quality, or water quality; and the site can be adequately served by all required utilities and public services.
2. Approve the **Major Design Review** subject to the Conditions of Approval herein, and subject to the findings as defined by Zoning Code section 23.141.050 and evidence as follows:
 - A. *Finding: The proposed project is consistent with the objectives of the General Plan, complies with applicable zoning regulations, Specific Plan provisions, and special planning area provisions, and is consistent with the applicable Rancho Cordova design guidelines.*

Evidence: The proposed project is consistent with the purpose and intent of adopted policies and regulations, including the General Plan "Downtown Planning Area," Zoning Code, design guidelines, and the Municipal Code. The vision for the General Plan and Downtown Planning area consists of the project site containing a dense urban use that would support the Downtown Planning

ATTACHMENT 1

Area. The project consists of a hotel with guest accommodations that will support offices and other businesses within the Downtown Planning Area.

- B. *Finding: The proposed architecture, site design, and landscape are suitable for the purposes of the building and the site and will enhance the character of the neighborhood and community.*

Evidence: The proposed design includes a four-story hotel with outside amenities, parking area, lighting, landscaping, and pedestrian gathering areas. The proposed project will enhance the character of the community as the project site is currently an undeveloped lot. The proposed project will complement the area and surrounding businesses. The building's architecture, use of color, and material are consistent with the City's Design Guidelines.

- C. *Finding: The architecture, including the character, scale, and quality of the design, relationship with the site and other buildings, building materials, screening of exterior appurtenances, exterior lighting and signing, and similar elements, establishes a clear design concept and is compatible with the character of existing or anticipated buildings on adjoining and nearby properties.*

Evidence: The proposed project design and use are consistent with the existing businesses in the area which consist of offices, restaurants, and the hotel to the north. The design, color, and materials have been designed integrate and compliment the surrounding buildings.

- D. *Finding: The proposed project will not create conflicts with vehicular, bicycle, or pedestrian transportation modes of circulation.*

Evidence: The proposed project will not substantially affect current traffic flows or existing modes of transportation circulation as the main entrance is located off of the main two-lane arterials (White Rock and Quality). The project has been conditioned to improve safety for pedestrians coming from White Rock Road, Quality Drive, and the existing business centers surrounding the site. The building's four-story design requires 30-feet of unobstructed fire safety access around the building as the Fire Department has stated it will not support fire access from White Rock Road. This fire safety access has been incorporated into the design. To accommodate automobile traffic from the drive aisle, parking stalls are included at the front entrance of the hotel and adjacent to the existing berm and redwood trees which will remain.

3. Approve the **Conditional Use Permit** subject to the Conditions of Approval attached hereto as **Exhibit B**, and subject to the findings as defined by Zoning Code section 23.134.030 and evidence as follows:

- A. *Finding: The site size, dimensions, location, topography, and access are adequate for the needs of the proposed use, considering the proposed building mass, parking, traffic, noise, vibration, exhaust/ emissions, light, glare, erosion, odor, dust, visibility, safety, and aesthetic considerations.*

Evidence: The proposed hotel use has been designed to integrate into the surrounding business center and will provide supportive accommodations to businesses within the Downtown Planning Area. The project site is the appropriate size for the use, required parking, and landscaping and has been

ATTACHMENT 1

reviewed and conditioned to minimize any potential impacts and fulfill the design policies of the General Plan and Design Guidelines.

- B. *Finding: The negative impacts of the proposed use on adjacent properties and on the public can be mitigated through application of other code standards or other reasonable conditions of approval.*

Evidence: The project has been reviewed and conditioned by all applicable departments and agencies to minimize any potential impacts. Conditions have been established to retain the trees along White Rock Road and improvements have been made to onsite circulation for automobiles and pedestrian traffic.

- C. *Finding: All required public facilities have adequate capacity to serve the proposal.*

Evidence: The project has been reviewed and conditioned by all applicable departments and agencies to supply adequate facilities to the infill project. The site is currently surrounded by existing development and has been designed to integrate into the surrounding business center.

- D. *Finding: The project meets the requirements of the zoning code including development standards, design guidelines, and special use provisions.*

Evidence: The project complies with all applicable standards and guidelines. Minor amendments to the plans have been included within the conditions of approval to improve certain onsite amenities and bring the proposed signage into compliance with sign corridor zoning standards.

- E. *Finding: If structures and site plans are considered nonconforming, the elements of a project that are nonconforming have been brought into compliance with the zoning code, where feasible*

Evidence: The proposed project has been reviewed in accordance with all current design standards. The Fire Department required 30-feet of unobstructed access for a four-story building has been incorporated into the site layout.

4. Approve the **Administrative Use Permit** subject to the Conditions of Approval attached as **Exhibit B**, and subject to the findings as defined by Zoning Code section 23.125.030 and evidence as follows:

- A. *Finding: The proposed use is allowed within the applicable zoning district and complies with all other applicable provisions of this zoning code, municipal code, General Plan and any applicable Specific Plans or city regulations/standards.*

Evidence: The design as conditioned will comply with the General Plan and Zoning Code requirements for a freestanding monument signs in the sign corridor. Any amendment to the design as conditioned must be reviewed by City staff prior to installation.

- B. *Finding: The site is physically suited for the type, density, and intensity of the proposed use, including access, utilities, and the absence of physical constraints, and can be conditioned to meet all related performance criteria and development standards.*

ATTACHMENT 1

Evidence: The freestanding sign will be setback 10-feet from the public right-of-way as to not impede any existing utilities or clear vision triangles. A building permit will be required to review the signs installation consistent with the Zoning Code, Building and Fire Code, and Public Works street standards.

- C. *Finding: Granting the permit would not be detrimental to the public interest, health, safety, convenience, or welfare, or materially injurious to persons, property, or improvements in the vicinity in which the project is located.*

Evidence: A building permit will be required to review sign installation consistent with the Zoning Code, Building and Fire Code, and Public Works street standards. The final design will be similar to other signs in the area and not impede on utility lines or clear vision triangle in the immediate area. All of this will ensure that granting the permit would not be detrimental to the public interest, health, safety, convenience or welfare, nor would it be materially injurious to persons, property, or improvements in the vicinity of the project.

PASSED AND ADOPTED by the City Council of the City of Rancho Cordova on the _____ day of _____ 2017 by the following vote:

AYES:

NOES:

ABSENT:


ABSTAIN:

Donald Terry, Mayor

ATTEST:

Mindy Cuppy, MMC, City Clerk

SHEET INDEX	
C-1	SITE PLAN
C-2	GENERAL NOTES & LEGEND
C-3	SURVEY OVERLAY & DEMOLITION PLAN
C-4	UTILITY PLAN
C-4.1	UTILITY PLAN CONTINUED
C-5	GRADING PLAN
C-5.1	GRADING PLAN CONTINUED
C-6	EROSION & SEDIMENT CONTROL PLAN
C-7	DETAILS

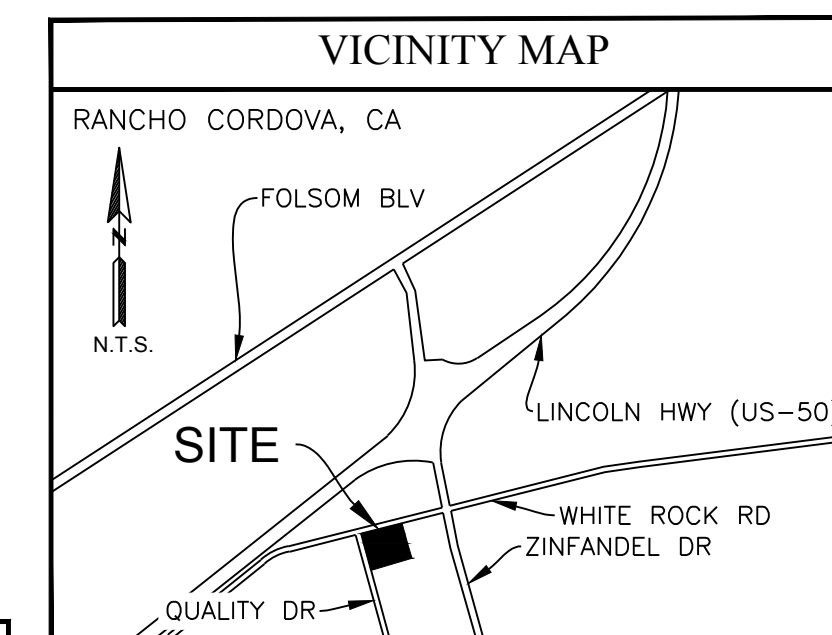

APPROVED BY: _____
CITY OF RANCHO CORDOVA PUBLIC WORKS DATE _____

APPROVED BY: _____

SACRAMENTO METRO FIRE _____ DATE _____

PLAN CHECKER	DATE
O.K. TO SUBMIT FOR MANHOLE NUMBERING AFTER ALL CONSTRUCTION IS COMPLETE	

PLAN CHECKER	DATE
BILLING NUMBER: _____	

APPROVED BY(When required):

CORDOVA RECREATION AND PARK DISTRICT DATE

APPROVED BY: _____

(WATER UTILITY NAME) _____ DATE _____

CITY OF RANCHO CORDOVA DEPARTMENT OF PUBLIC WORKS	
HOMWOOD SUITES	
ASSESSORS' PARCEL NUMBER: 072-0690-101-0000	
MAP COORDINATES: N. XXX,XXX/E. XXX,XXX	
RECOMMENDED FOR APPROVAL:	
DRAINAGE APPROVED:	FEF
CHECKED BY:	COUNTY PROJ #
CITY ACCT#	

SITE STATISTICS		
SITE COVERAGE		
ITEM	AREA (SF)	AREA (%)
BUILDING *	22,798	14.57
CURB AND GUTTER/VALLEY GUTTER	1,583	1.01
PARKING & DRIVES	69,363	44.32
SIDEWALKS/PATIOS/STEPS	8,071	5.16
IMPERVIOUS BY OTHERS	6,159	3.94
TOTAL IMPERVIOUS	107,974	68.99
GREEN SPACE	48,541	31.01
TOTAL AREA	156,515	100

MAX. BUILDING HEIGHT	65
ZONING: OPMU - EXTENDED STAY HOTEL ALLOWED WITH CONDITIONAL USE PERMIT	

SETBACKS (BUILDING AND PARKING)	
FRONT YARD	10'
STREET SIDE YARD	10'
INTERIOR YARD	0'

FLOOR AREA RATIO	0.55
------------------	------

PARKING:



TOTAL STALLS PROVIDED	128
-----------------------	-----


COMPACT STALLS PROVIDED	54
-------------------------	----

ADA STALLS PROVIDED	6
* BUILDING COVERAGE INCLUDES FIRST FLOOR FOOTPRINT	

60% COMPLETION: STREETS RECLOSED

- NOTES:
1. SINCE THE VERTICAL DISTANCE BETWEEN THE GRADE PLANE AND THE HIGHEST ROOF SURFACE EXCEEDS 30 FEET, THE FIRST APPARATUS MUST BE MOUNTED TO THE PLANE SHALL HAVE A MINIMUM UNSTRUCTURED WIDTH OF 26", EXCLUSIVE OF SHOULDERS. THE REQUIRED ACCESS ROADS SHALL ALLOW A MINIMUM CLEARANCE OF 10 FEET OF 15' AND A MAXIMUM OF 30' FROM THE BUILDING.
 2. DIMENSIONS ARE TO FLOWLINE UNLESS OTHERWISE NOTED
 3. CHANGES TO APPROVED PLANS SHALL NOT BE MADE WITHOUT WRITTEN APPROVAL
 4. CHANGES TO APPROVED PLANS ON PUBLIC PROPERTY SHALL NOT BE MADE WITHOUT WRITTEN APPROVAL FROM THE CITY
 5. CONTRACTOR TO PROVIDE AND MOUNT A WHITE SIGN WITH RED LETTERING IN A PROMINENT PLACE ON THE TRASH ENCLOSURE WHICH READS "DISPOSAL OF LIQUIDS AND HAZARDOUS MATERIALS HERE IS PROHIBITED"
 6. MONUMENT SIGN SHOWN FOR LOCATION ONLY.

  LEGEND	
	EXISTING ASPHALT PAVEMENT
	NEW ASPHALT PAVEMENT
	EXISTING CONCRETE SIDEWALK
	NEW CONCRETE SIDEWALK
	NEW CONCRETE PAVEMENT
	STAMPED CONCRETE
	FIRELANE

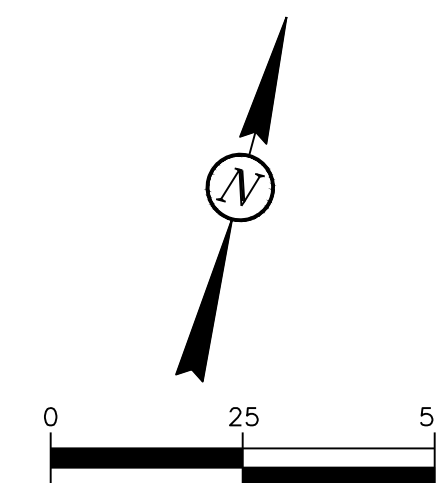

**CALL BEFORE YOU DIG
CALIFORNIA**
UTILITIES UNDERGROUND LOCATION SERVICE
1-800-277-2600

BENCHMARK: SACRAMENTO COUNTY BENCHMARK ID# 1B-102 NAVD 83
ELEVATION = 90.28. 2" BRASS DISC STAMPED "SAC. CO. DEPT OF
PUBLIC WORKS" NEAR SOUTHWEST CORNER OF CONCRETE BASE FOR
SIGNAL STANDARD NORTH SIDE OF INTERNATIONAL DR AT INTERSECTION
OF INTERNATIONAL DR AND MATHER FIELD RD.

BASIS OF BEARING: THE BASES OF BEARINGS FOR THIS SURVEY IS IDENTICAL WITH THAT CERTAIN PARCEL MAP FILED IN THE OFFICE OF THE COUNTY RECORDER OF SACRAMENTO COUNTY IN BOOK 93 OF PARCEL MAPS, PAGE 7 AND IS BASED UPON MONUMENTS SHOWN AS FOUND HEREON.

Drawing History		
No.	Description	Date
1	CONSTRUCTION DOCUMENTS	12/09/16
3	ADDENDUM #1	04/26/17

DRAWN BY: MJA **JN:**6009.9

NOT FOR
CONSTRUCTION

SITE
PLAN

SHEET

3 C-1

1110

AGENDA ITEM 19.2

UTILITY REPRESENTATIVES			
UTILITY	REPRESENTATIVES		PHONE
GAS	PACIFIC GAS & ELECTRIC COMPANY		1-800-743-5000
ELECTRICITY	SACRAMENTO MUNICIPAL UTILITY DISTRICT		1-888-742-7683
WATER	GOLDEN STATE WATER		909-394-2272
FIRE	METRO FIRE DISTRICT	MICHAEL OLCSEE	916-851-8933
SEWER	SACRAMENTO AREA SEWER DISTRICT	STEPHEN MOORE	916-876-6278
DRAINAGE	CITY OF RANCHO CORDOVA	ALBERT STRICKER	916-851-8710

4000 GARDEN VIEW DRIVE
SUITE 101
GRAND FORKS, ND 58201
P. 701.772.4266 | F. 701.772.4275
WWW.ICONARCHITECTS.COM

STRUCTURAL
ICON Architectural Group
4000 Garden View Drive Suite 101
Grand Forks, ND 58201
(701) 772.4266 Office
(701) 772.4275 Fax

MECHANICAL
KARGES-FAULCONBRIDGE INC.
2280 South 45th St. Suite 213
Fargo, ND 58104
(701) 552.9893 Office
(866) 604.2390 Fax

ELECTRICAL
KARGES-FAULCONBRIDGE INC.
2280 South 45 St. Suite 213
Fargo, ND 58104
(701) 552.9893 Office
(866) 604.2390 Fax

CIVIL
cta Engineering & Surveying
3233 Monier Circle
Rancho Cordova, CA 95742
(916) 638.0919 Office


LANDSCAPE ARCHITECTURE
FUHRMAN LEAMY LAND GROUP
2140 PROFESSIONAL DR. STE. 115
ROSEVILLE, CA 95661
(916)-783-5263

- REFUSE ENCLOSURE NOTES:
1. VERIFY DRAINAGE REQUIREMENTS WITH HEALTH INSPECTOR.
 2. PROVIDE CEILING MOUNTED LIGHT FIXTURE AND DUPLEX OUTLET IN STORAGE.
 3. REFUSE ENCLOSURE EXTERIOR FINISH TO MATCH FINISH OF MAIN HOTEL.

EXTERIOR FINISH SCHEDULE:

EF1	EIFS COLOR 1 SHERWIN WILLIAMS SW 7005 PURE WHITE SANDBEBBLE TEXTURE
EF2	EIFS COLOR 2 SHERWIN WILLIAMS SW 7689 SUMMIT GREY SANDBEBBLE TEXTURE
EF3	EIFS COLOR 3 SHERWIN WILLIAMS SW 7632 MODERN GRAY SANDBEBBLE TEXTURE
NP	NIDRHA PANEL VINTAGE WOOD BARK
ST	STONE VENEER CORONADO PRINCETON GRANITE NEWPORT GREY

GENERAL NOTES:
1. EIFS THICKNESS TO BE 2" UNLESS NOTED OTHERWISE.
2. FINISH OF ALL PTAC LOUVERS TO MATCH ALUMINUM WINDOW FINISH UNLESS NOTED OTHERWISE.
3. FINISH OF ALL OTHER LOUVERS & VENTS TO BE KYNAR PAINTED ALUMINUM TO MATCH SURFACE ON WHICH IT OCCURS UNLESS NOTED OTHERWISE.

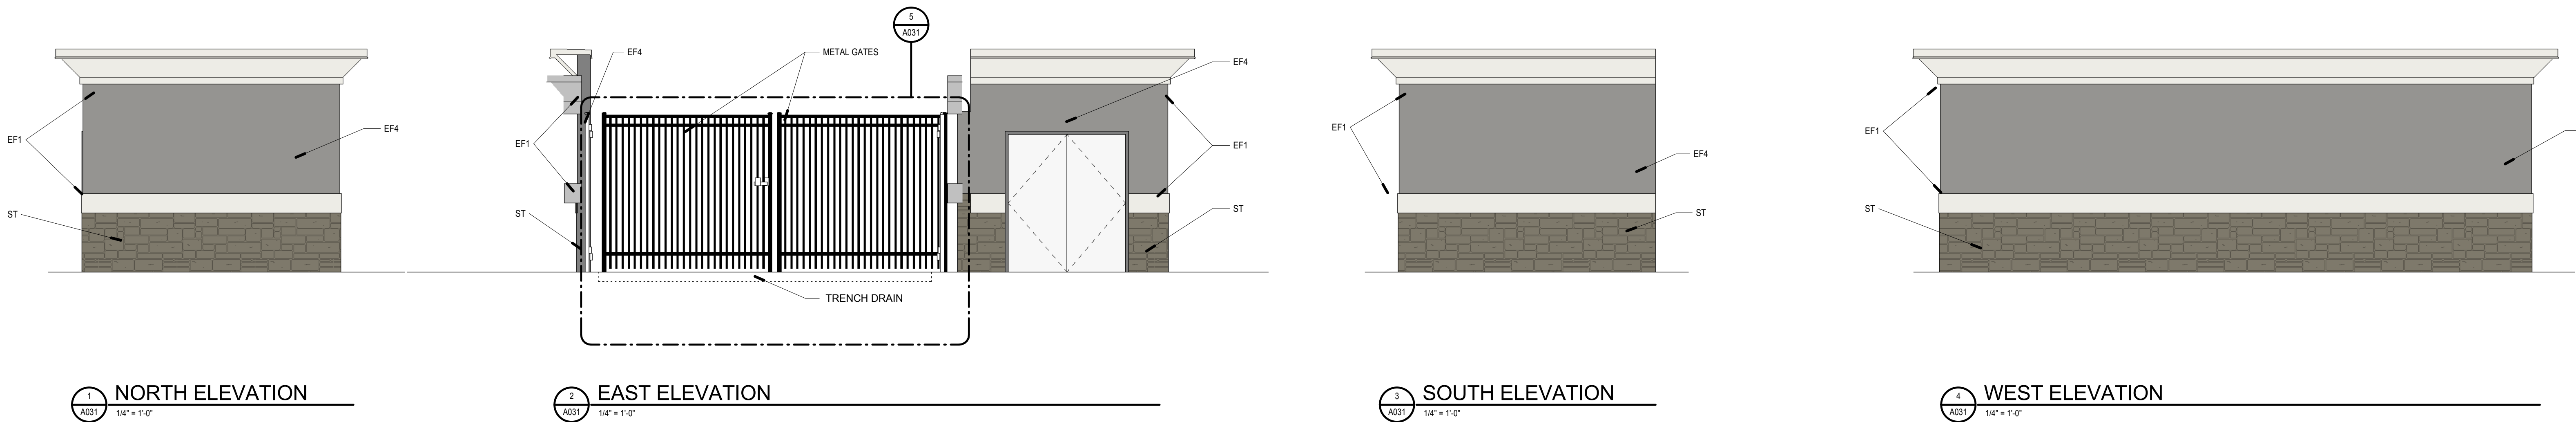


1 NORTH ELEVATION
14' x 1'-0"


2 EAST ELEVATION
14' x 1'-0"

3 SOUTH ELEVATION
14' x 1'-0"


4 WEST ELEVATION
14' x 1'-0"

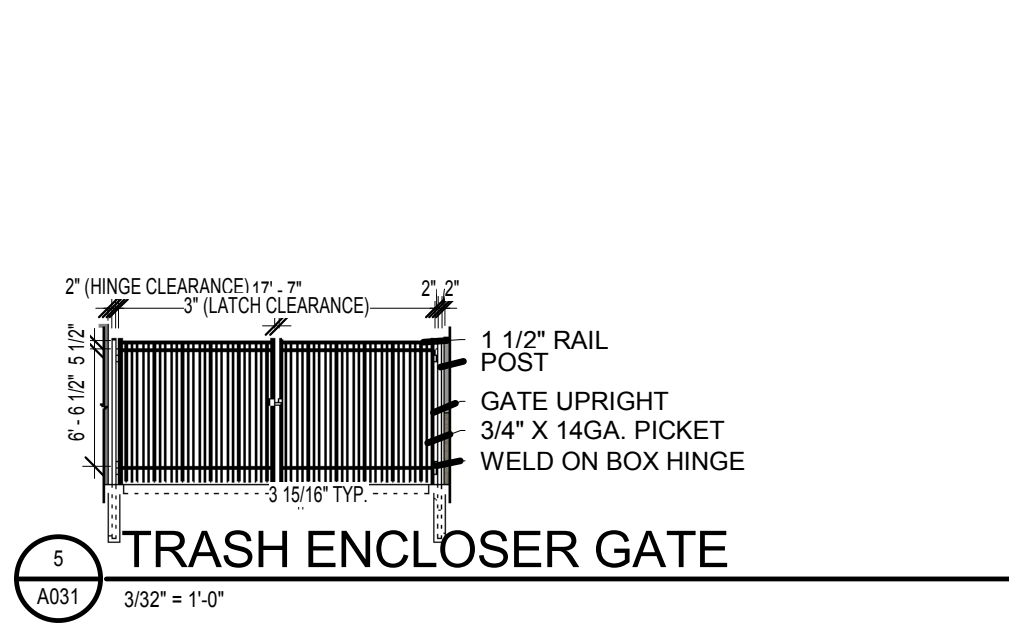


5 TRASH ENCLOSURE GATE
3'-0" x 1'-0"

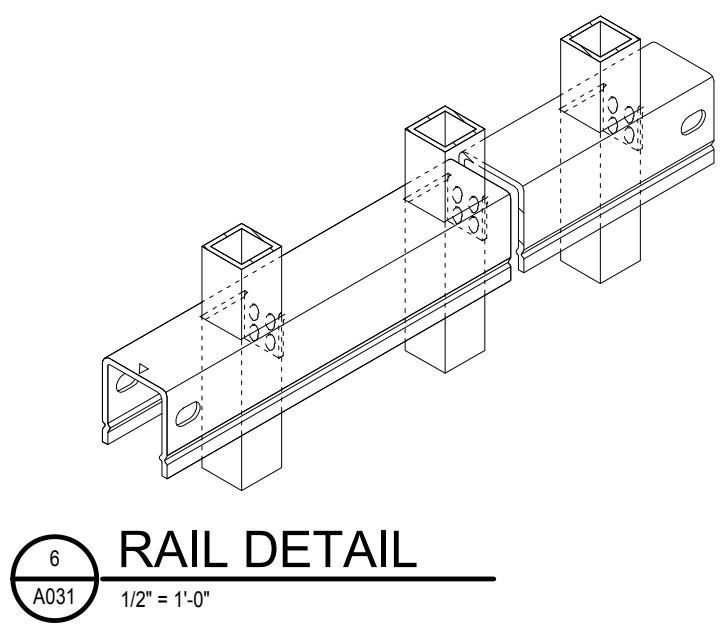


6 RAIL DETAIL
1'-0" x 1'-0"

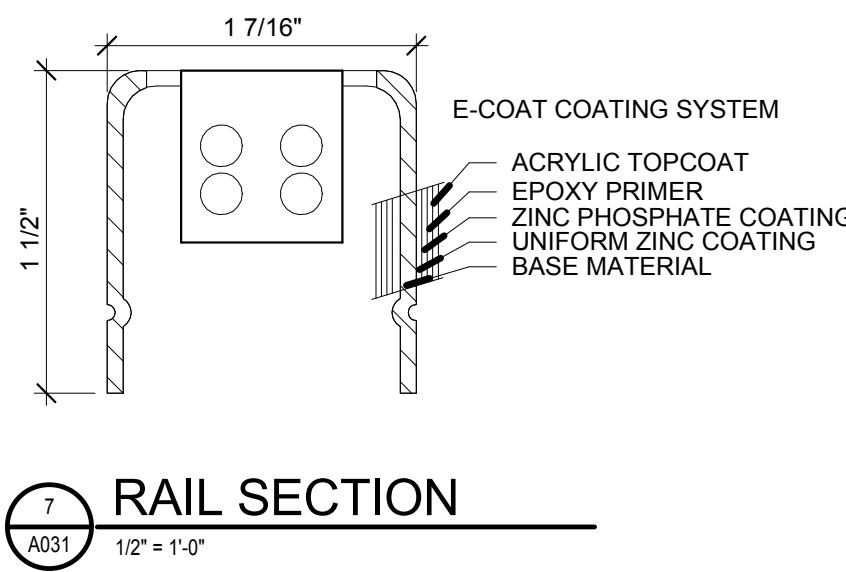


7 RAIL SECTION
1'-0" x 1'-0"

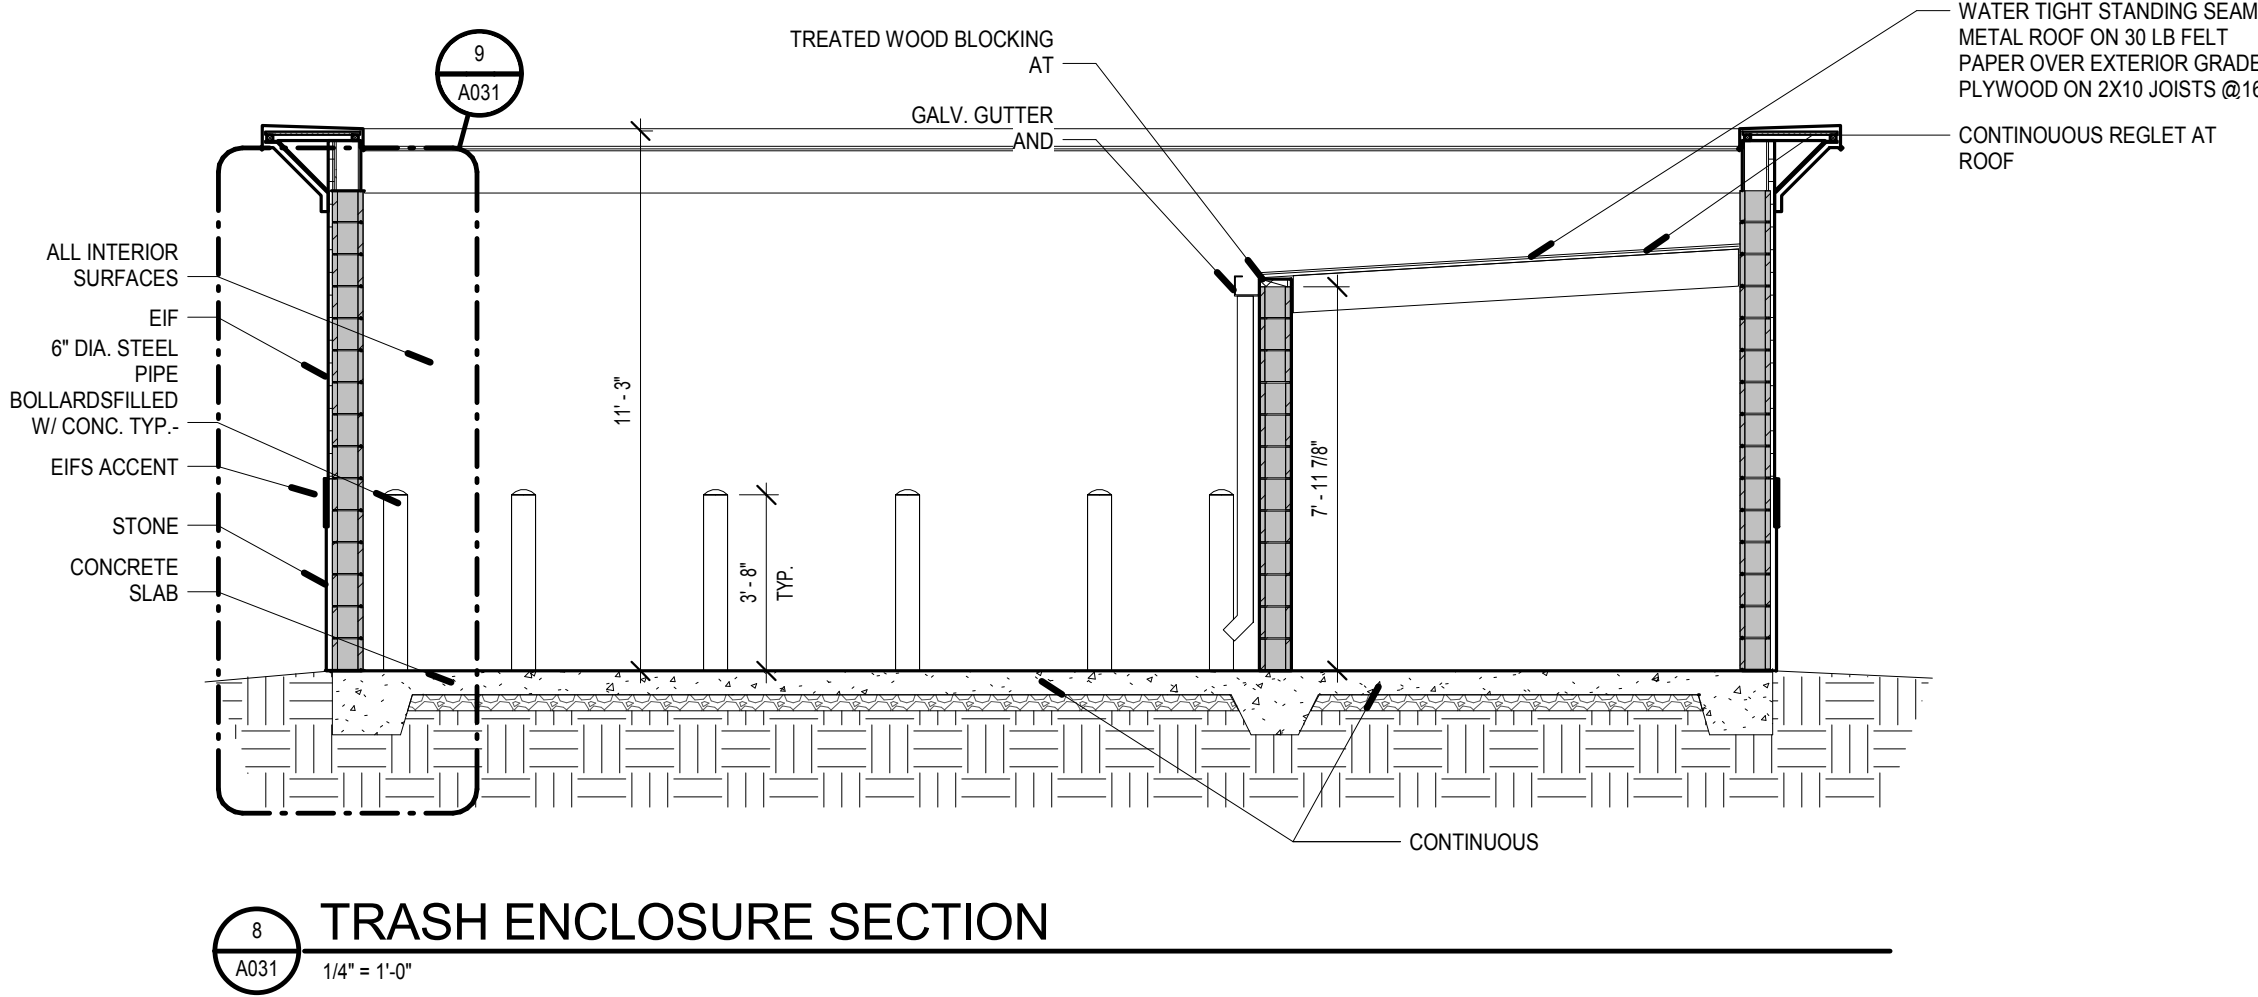


8 TRASH ENCLOSURE SECTION
14' x 1'-0"

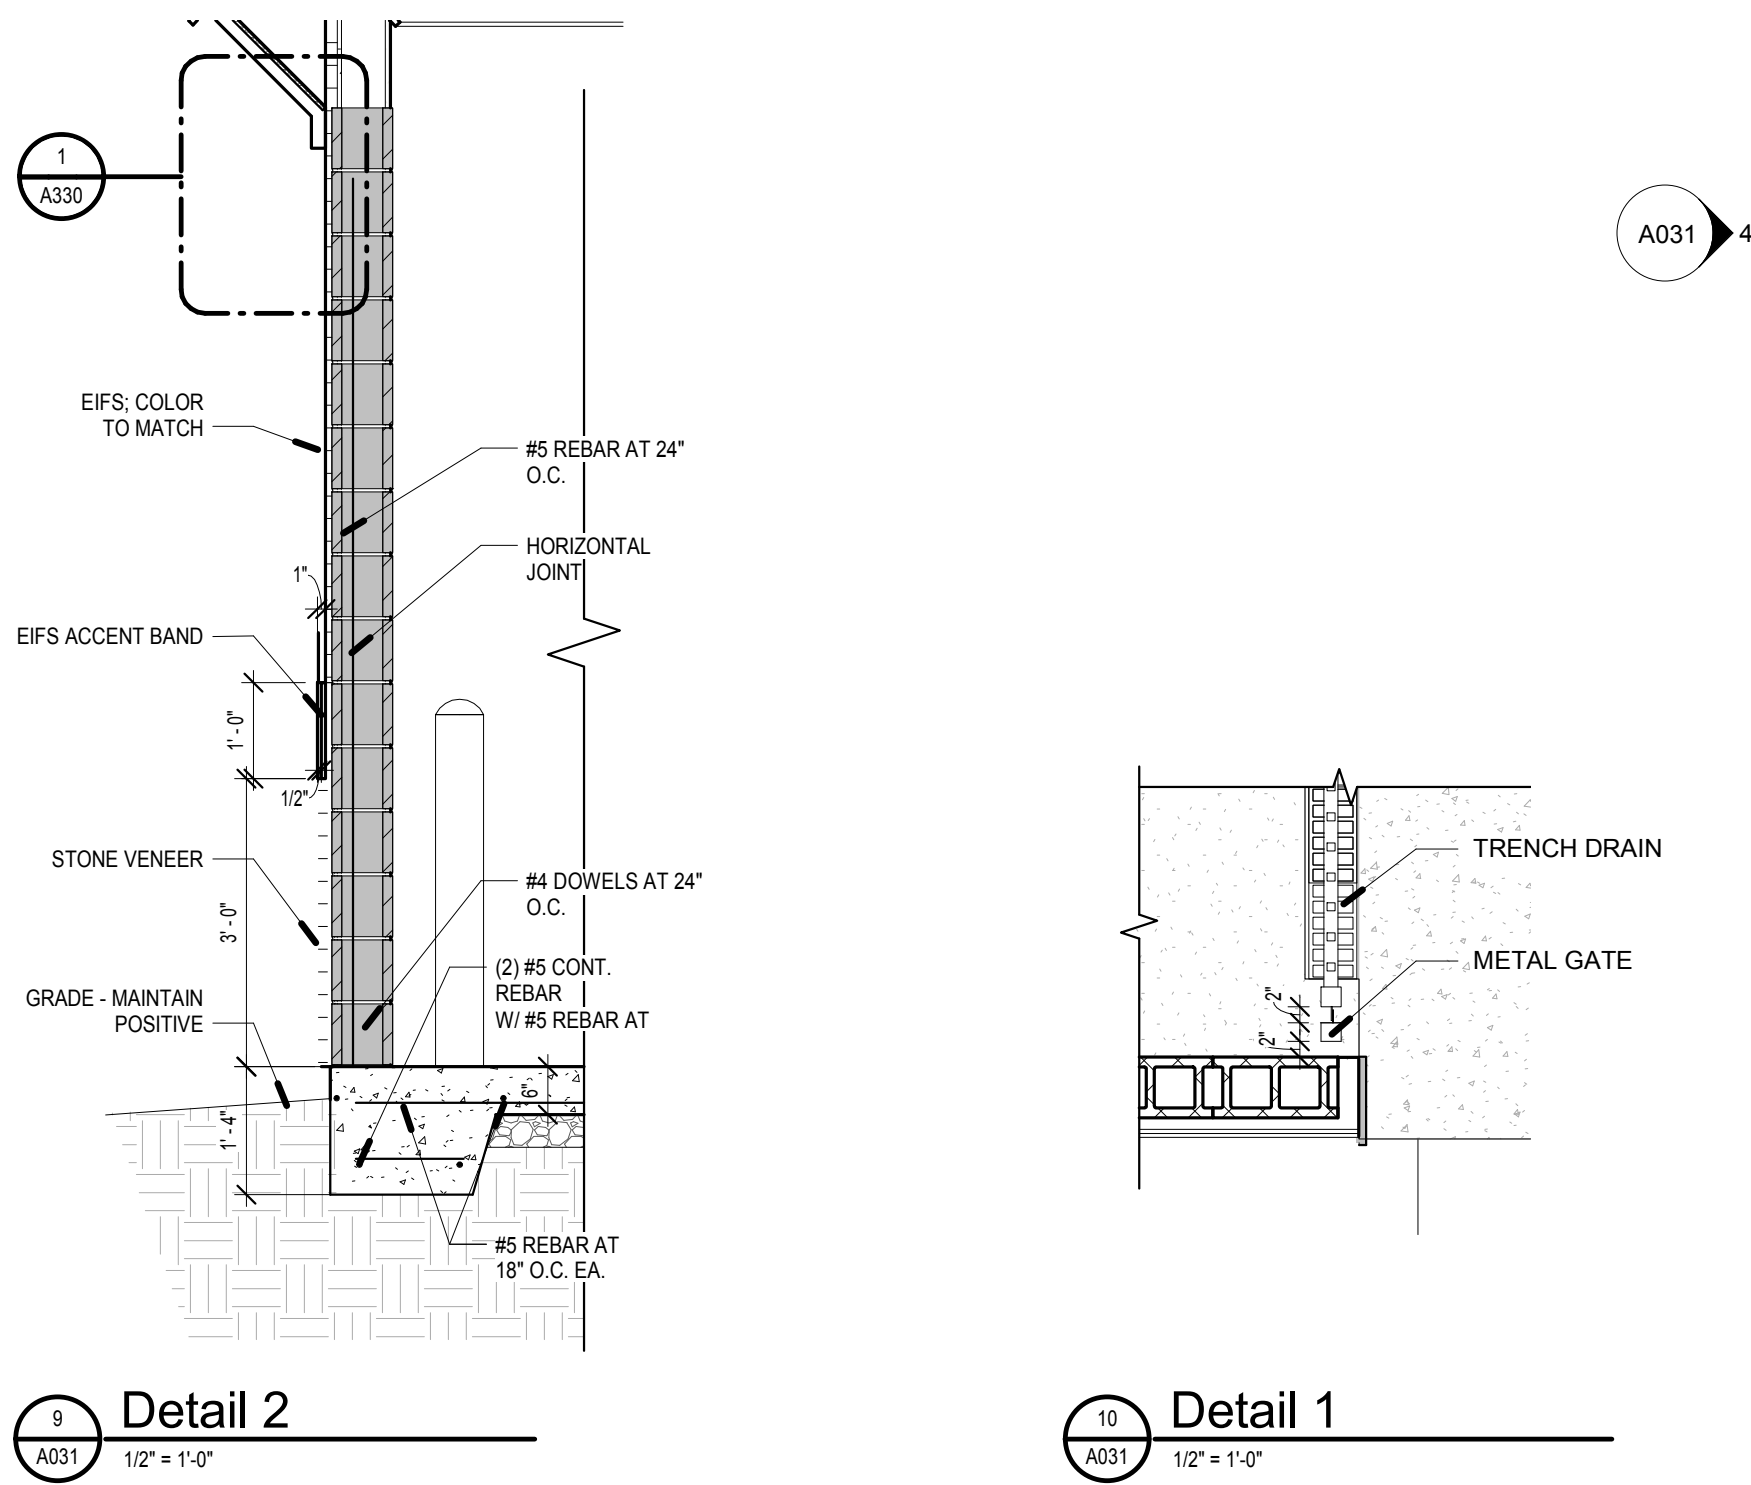

9 Detail 2
1'-0" x 1'-0"

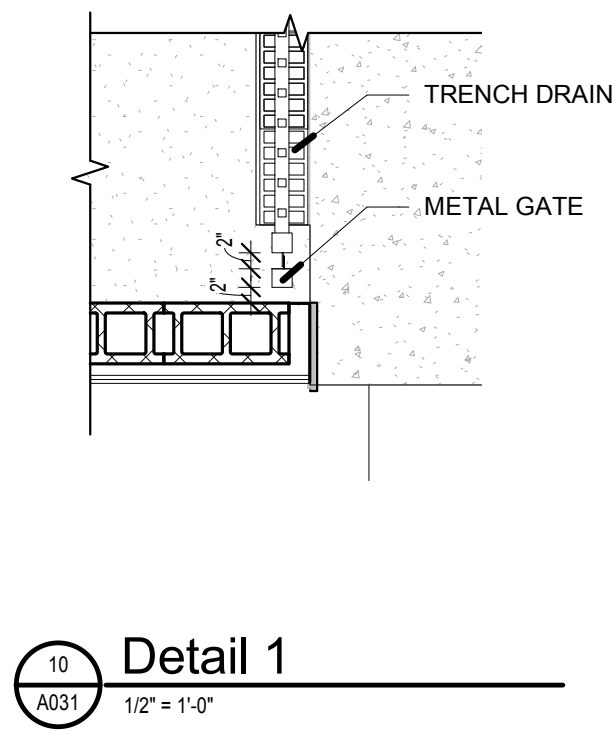

10 Detail 1
1'-0" x 1'-0"

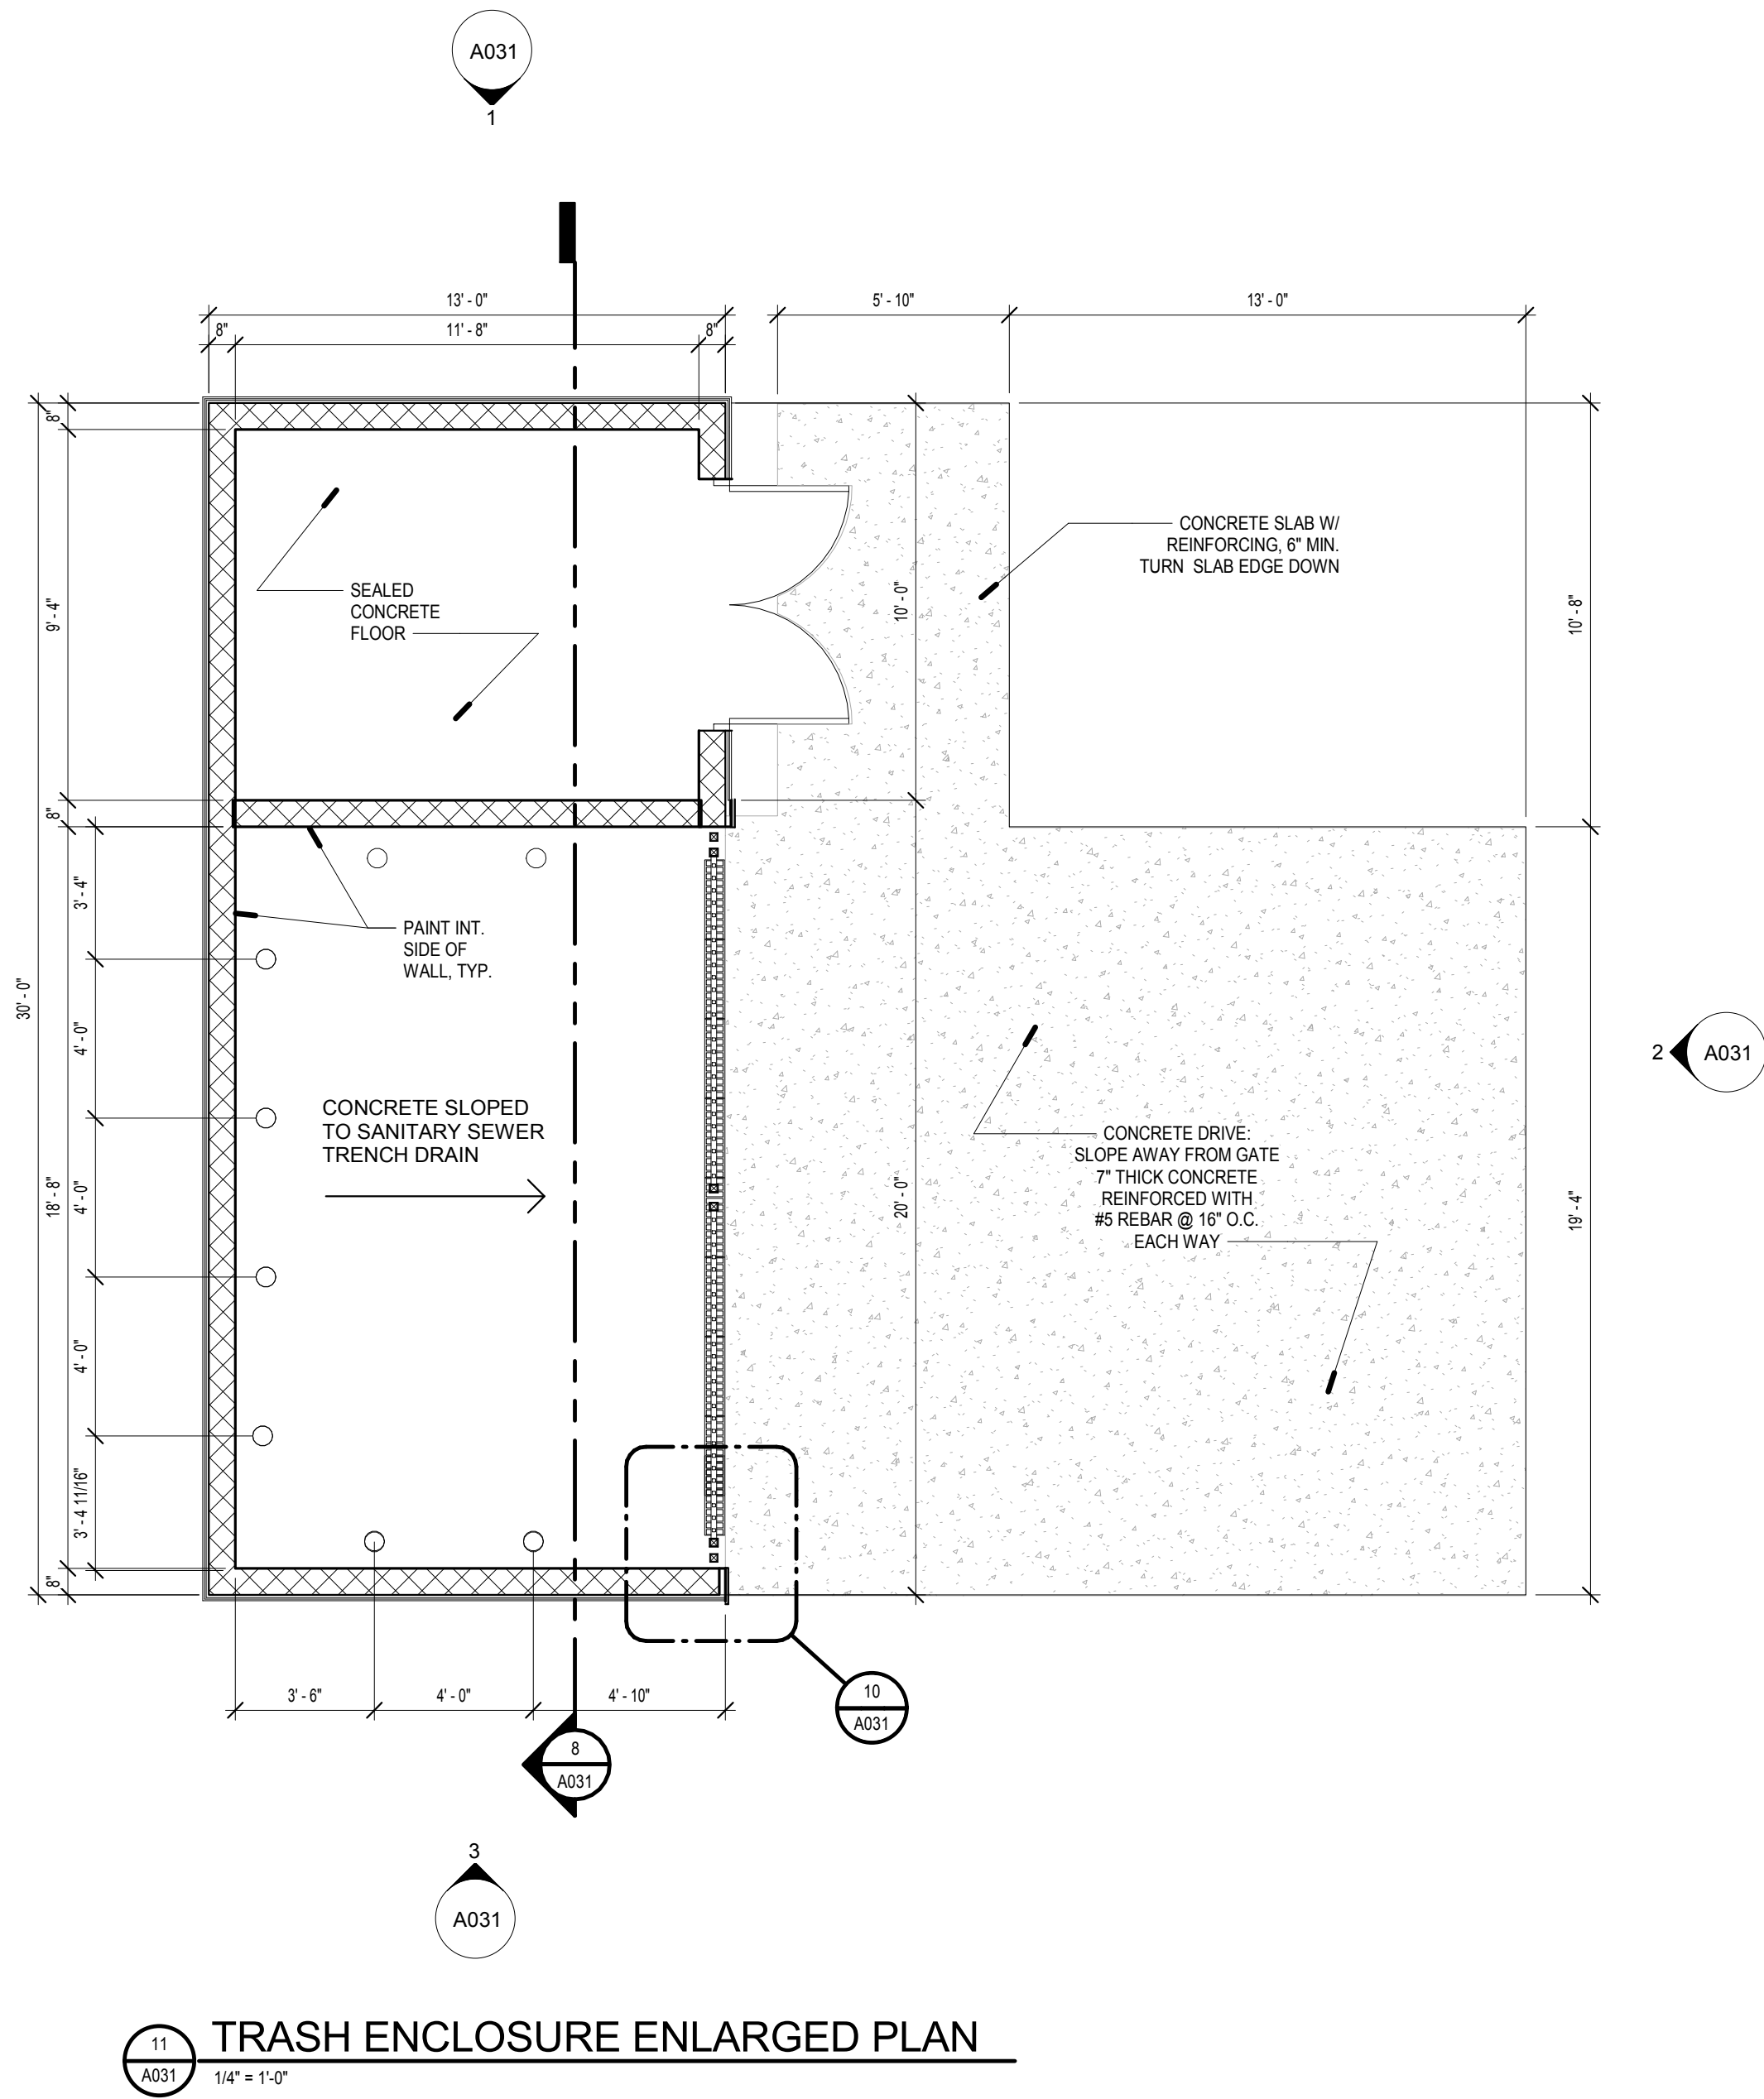

11 TRASH ENCLOSURE ENLARGED PLAN
14' x 1'-0"

Homewood Suites

4 Story - 105 Unit
Dakota Legacy Group
10700 White Rock Rd.
Rancho Cordova, CA 95670

Drawing History


No.	Description	Date
4	MDR Resubmittal	04/19/17

DRAWN BY: Author JN: 16-253



SITE DETAILS - ENCLOSURE
SHEET
A03

1/12/17

Drawing History		
No.	Description	Date
4	MDR Resubmittal	04/19/17
DRAWN BY: Author		JN: 16-253

 

EXTERIOR FINISH SCHEDULE:		
EF1	EF1	EF1'S COLOR 1 SHERWIN WILLIAMS SW 7005 PURE WHITE SANDPEBBLE TEXTURE
EF2	EF2	EF2'S COLOR 2 SHERWIN WILLIAMS SW 7669 SUMMIT GREY SANDPEBBLE TEXTURE
EF3	EF3	EF3'S COLOR 3 SHERWIN WILLIAMS SW 7632 MODERN GRAY SANDPEBBLE TEXTURE
NP	NP	NICHHA PANEL VINTAGE WOOD BARK
ST	ST	STONE VENEER CORONADO PRINCETON GRANITE NEWPORT GREY
GENERAL NOTES: 1. EF1'S THICKNESS TO BE 2" UNLESS NOTED OTHERWISE 2. FINISH OF ALL PTAC LOUVERS TO MATCH ALUMINUM WINDOW FINISH UNLESS NOTED OTHERWISE 3. FINISH OF ALL OTHER LOUVERS & VENTS TO BE KYMAR PAINTED ALUMINUM TO MATCH SURFACE ON WHICH IT OCCURS UNLESS NOTED OTHERWISE.		

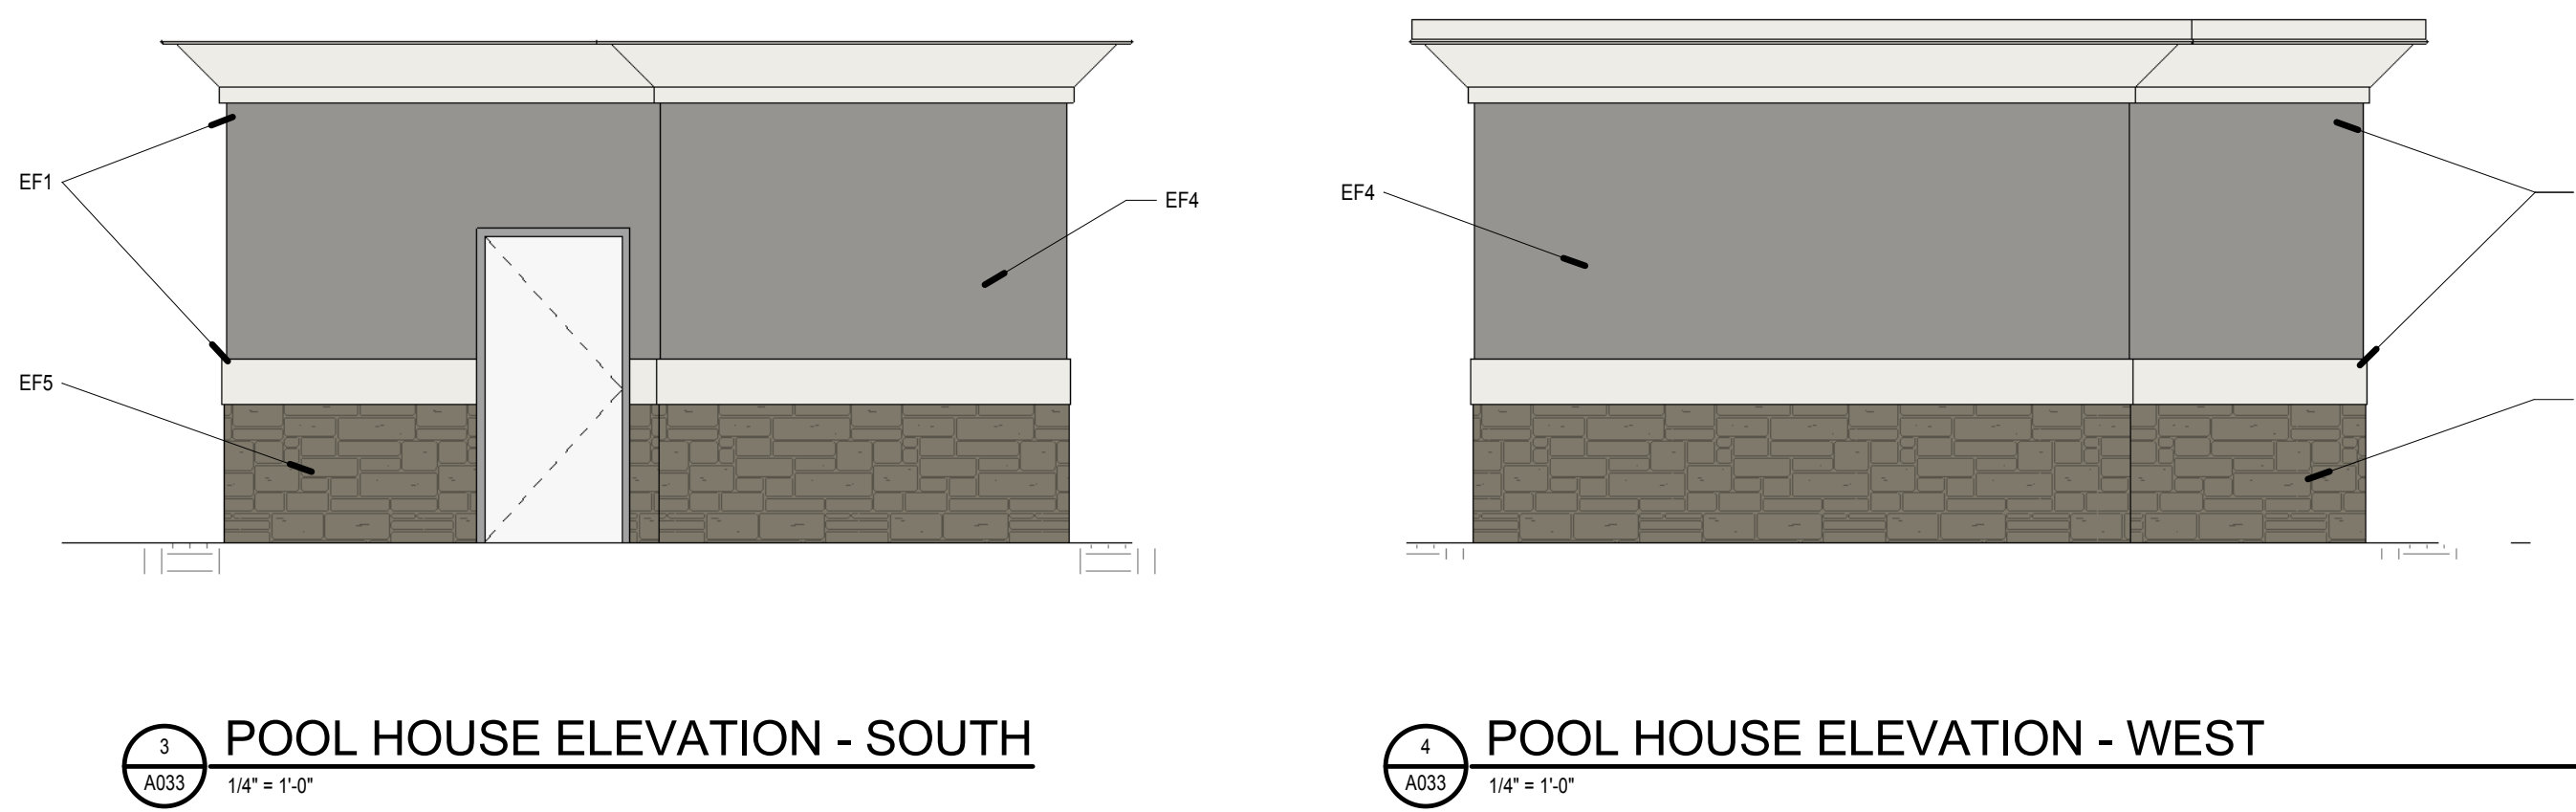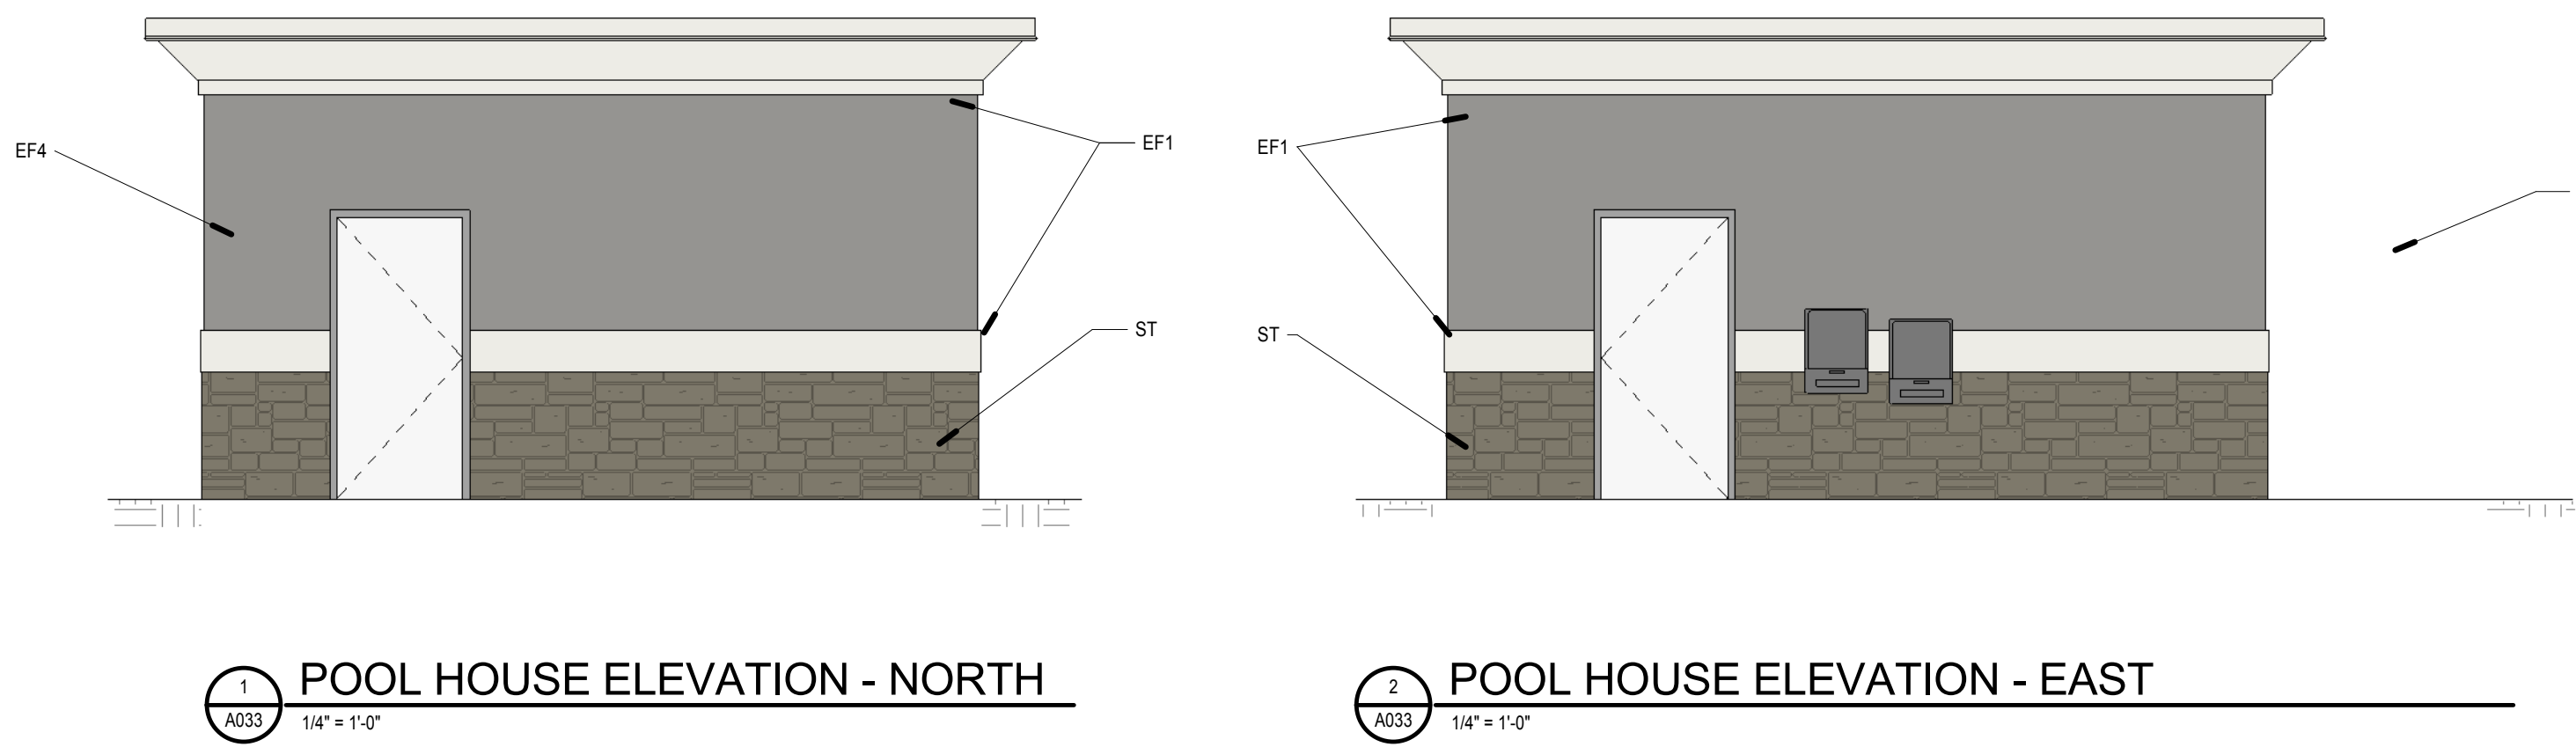


1 POOL HOUSE ELEVATION - NORTH
1/4" = 1'-0"


2 POOL HOUSE ELEVATION - EAST
1/4" = 1'-0"

3 POOL HOUSE ELEVATION - SOUTH
1/4" = 1'-0"


4 POOL HOUSE ELEVATION - WEST
1/4" = 1'-0"

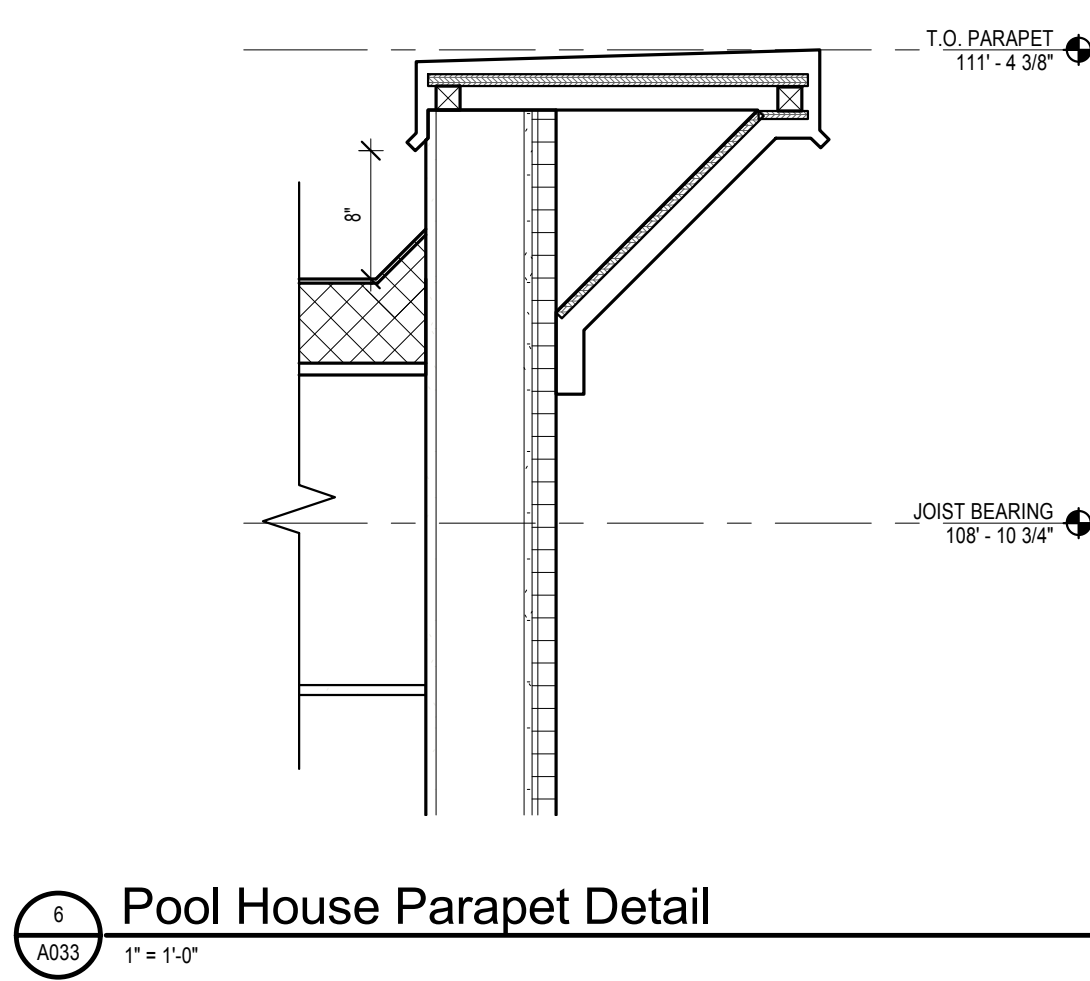


5 Pool House Parapet Detail
1" = 1'-0"

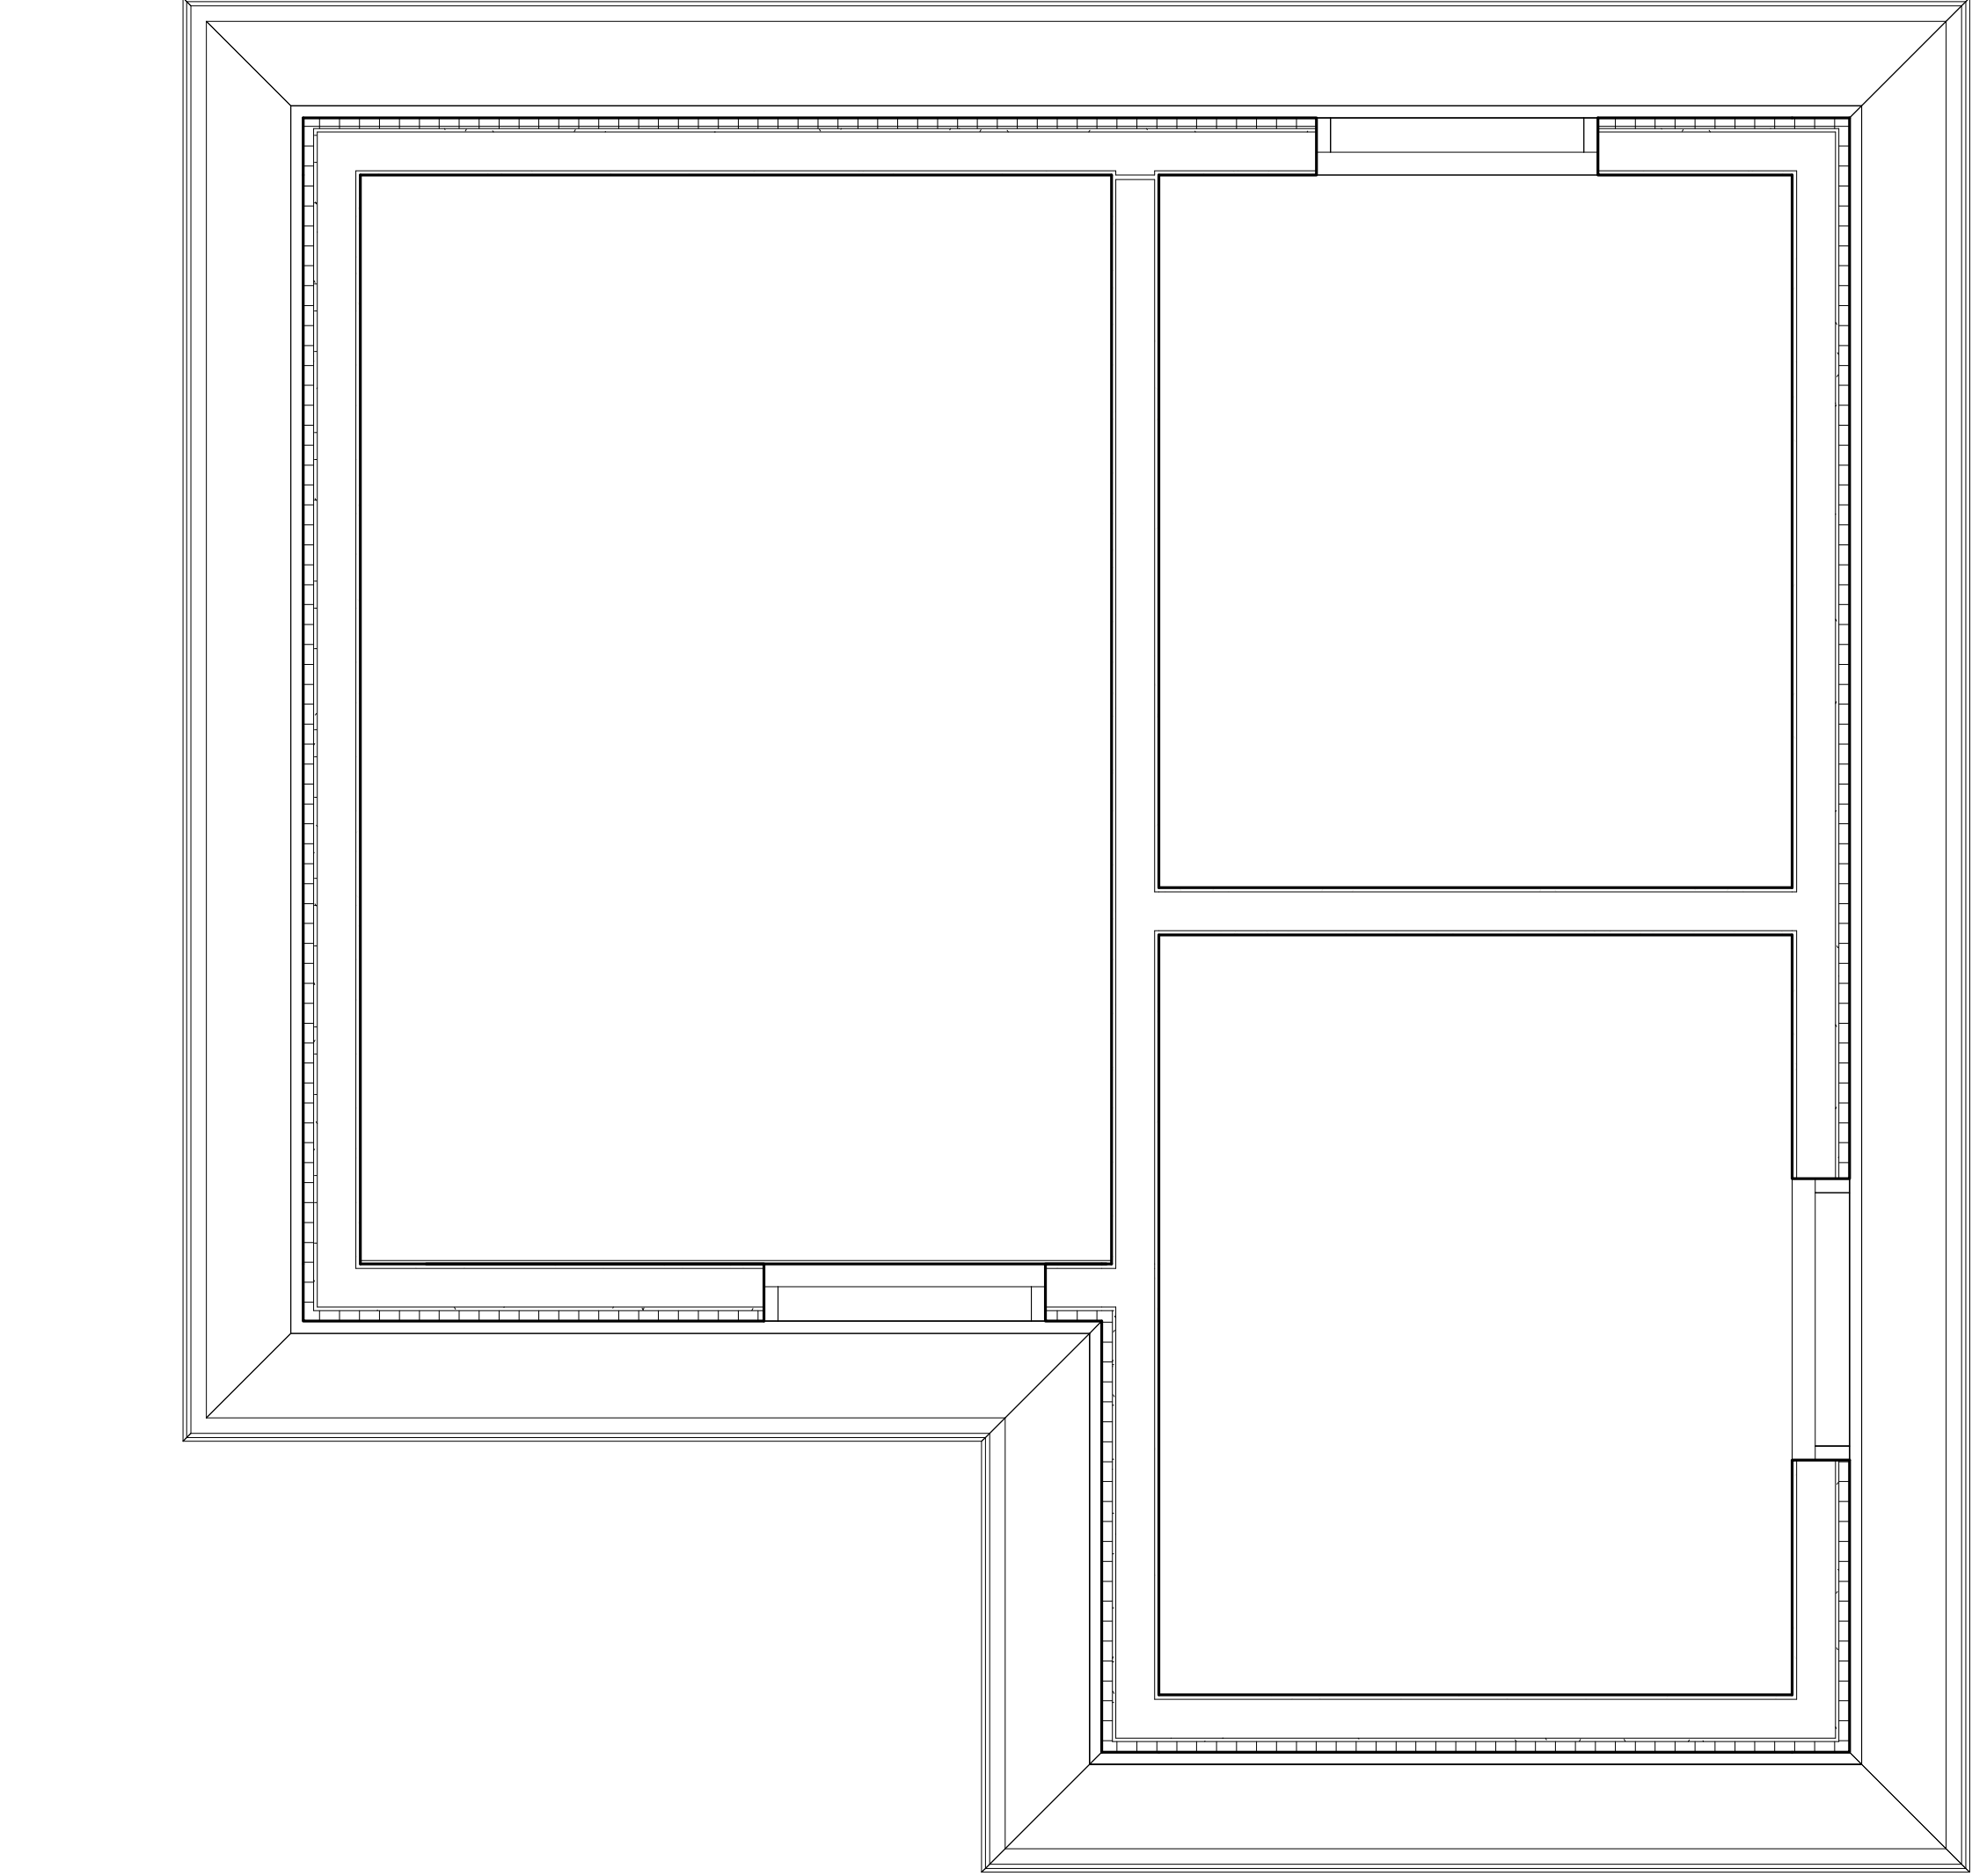

6 POOL BUILDING REFLECTED CEILING PLAN
1/2" = 1'-0"

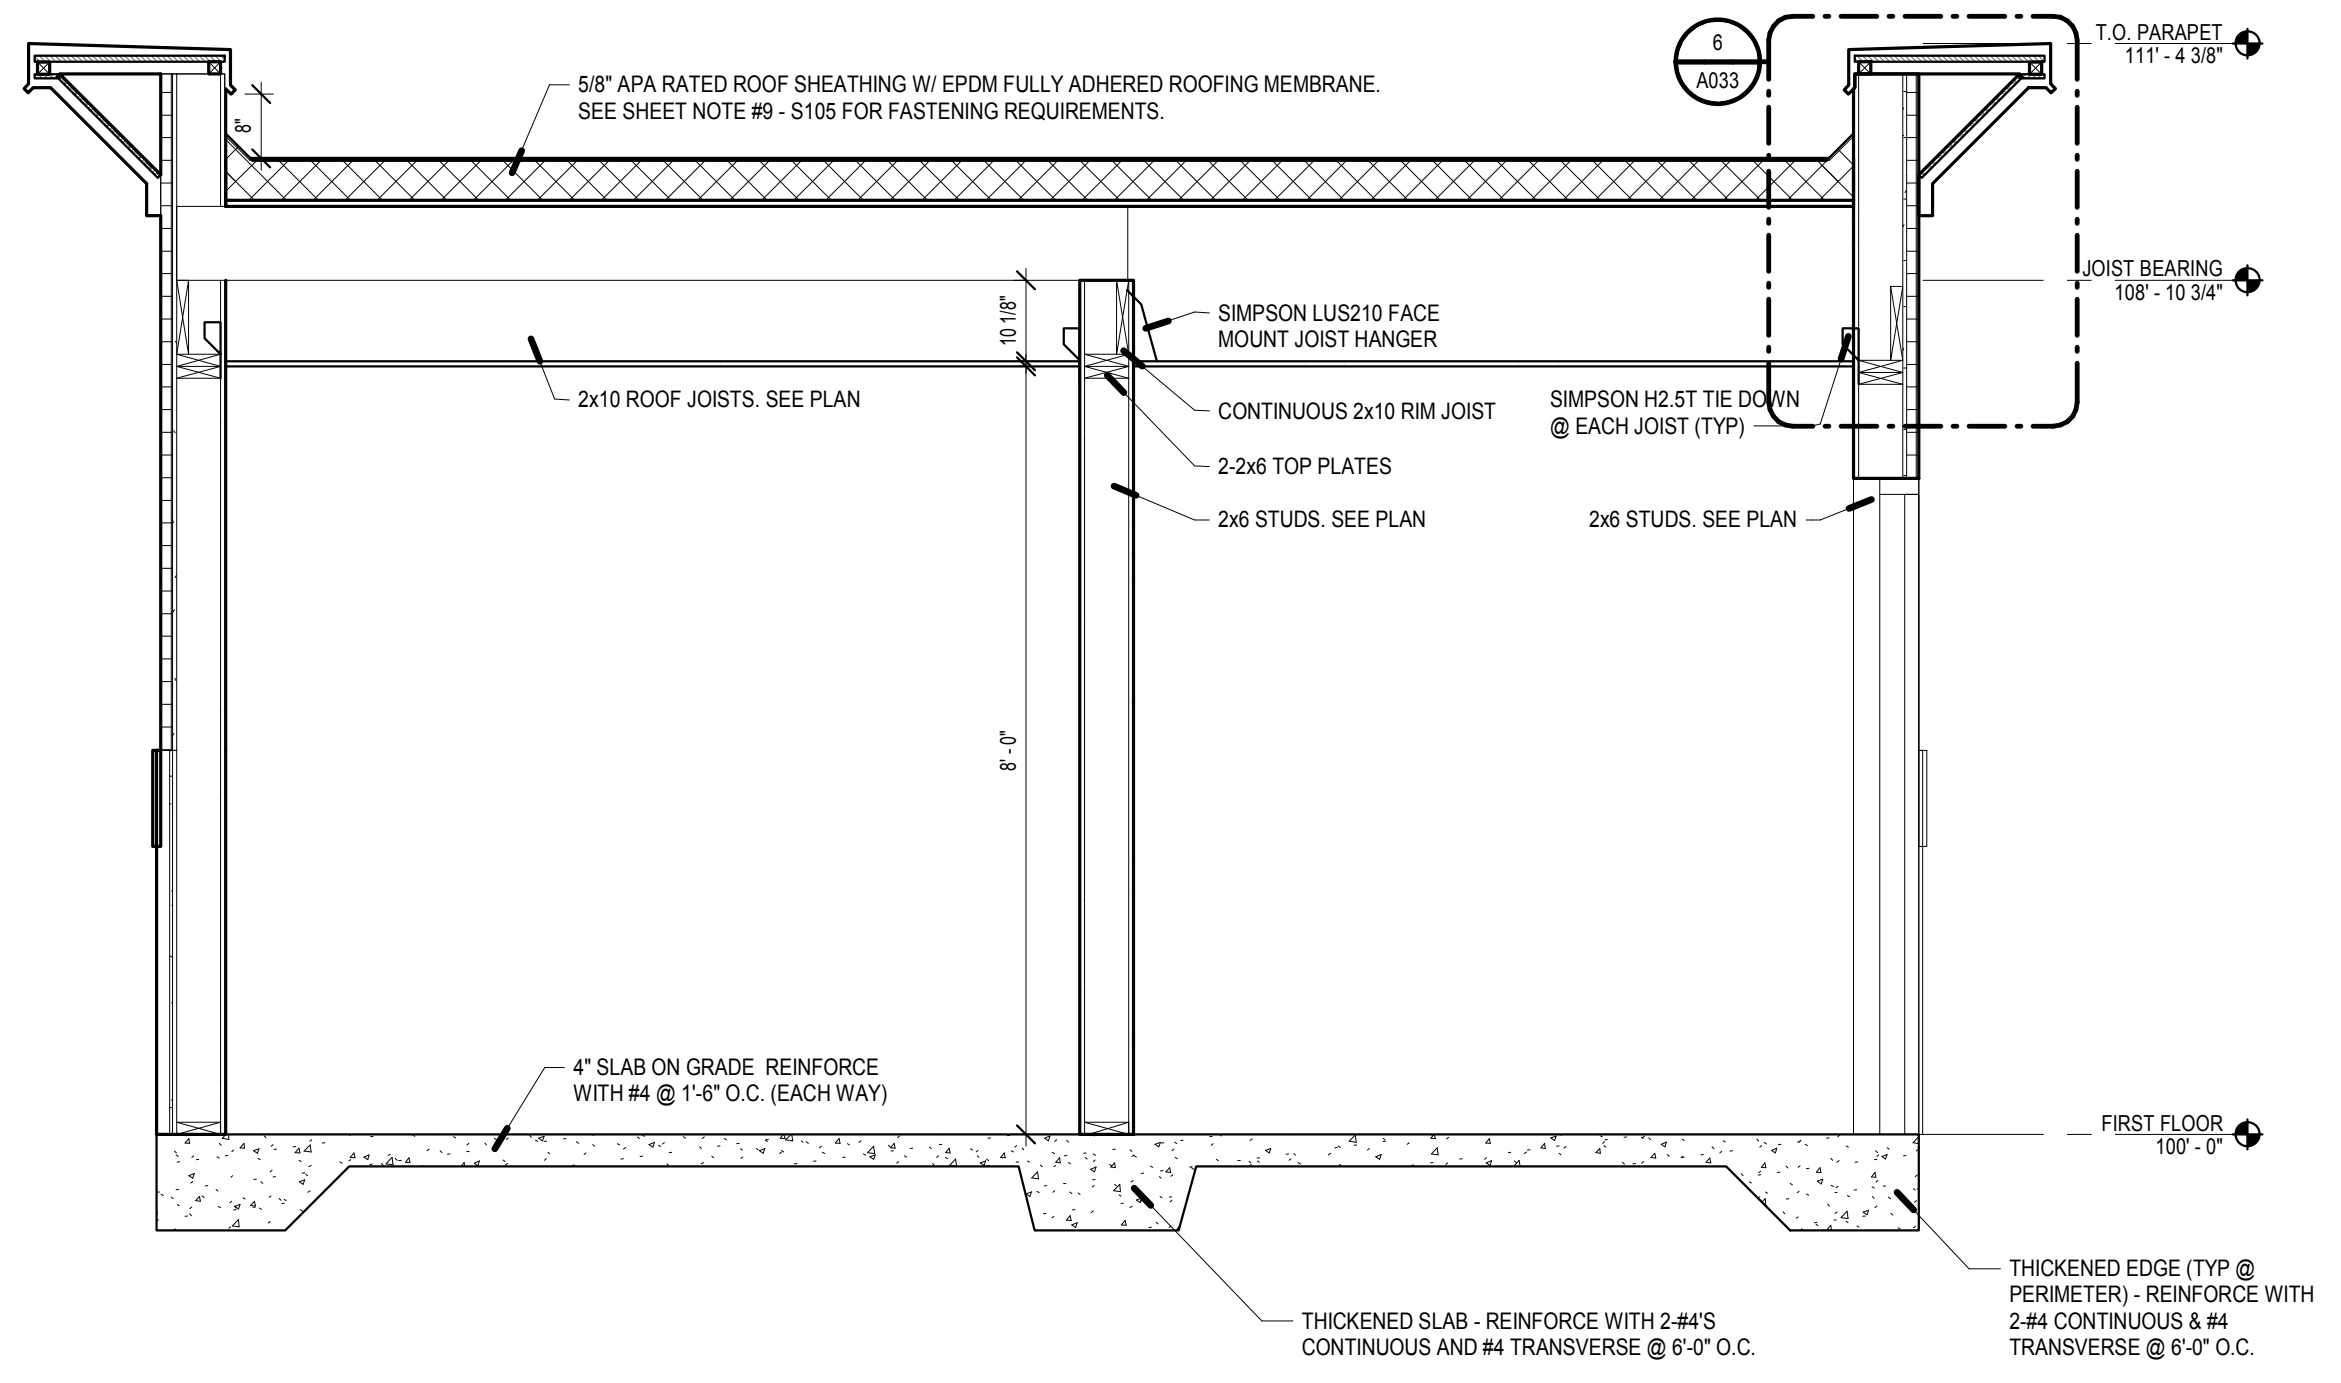

7 BUILDING SECTION-POOL HOUSE
1/2" = 1'-0"

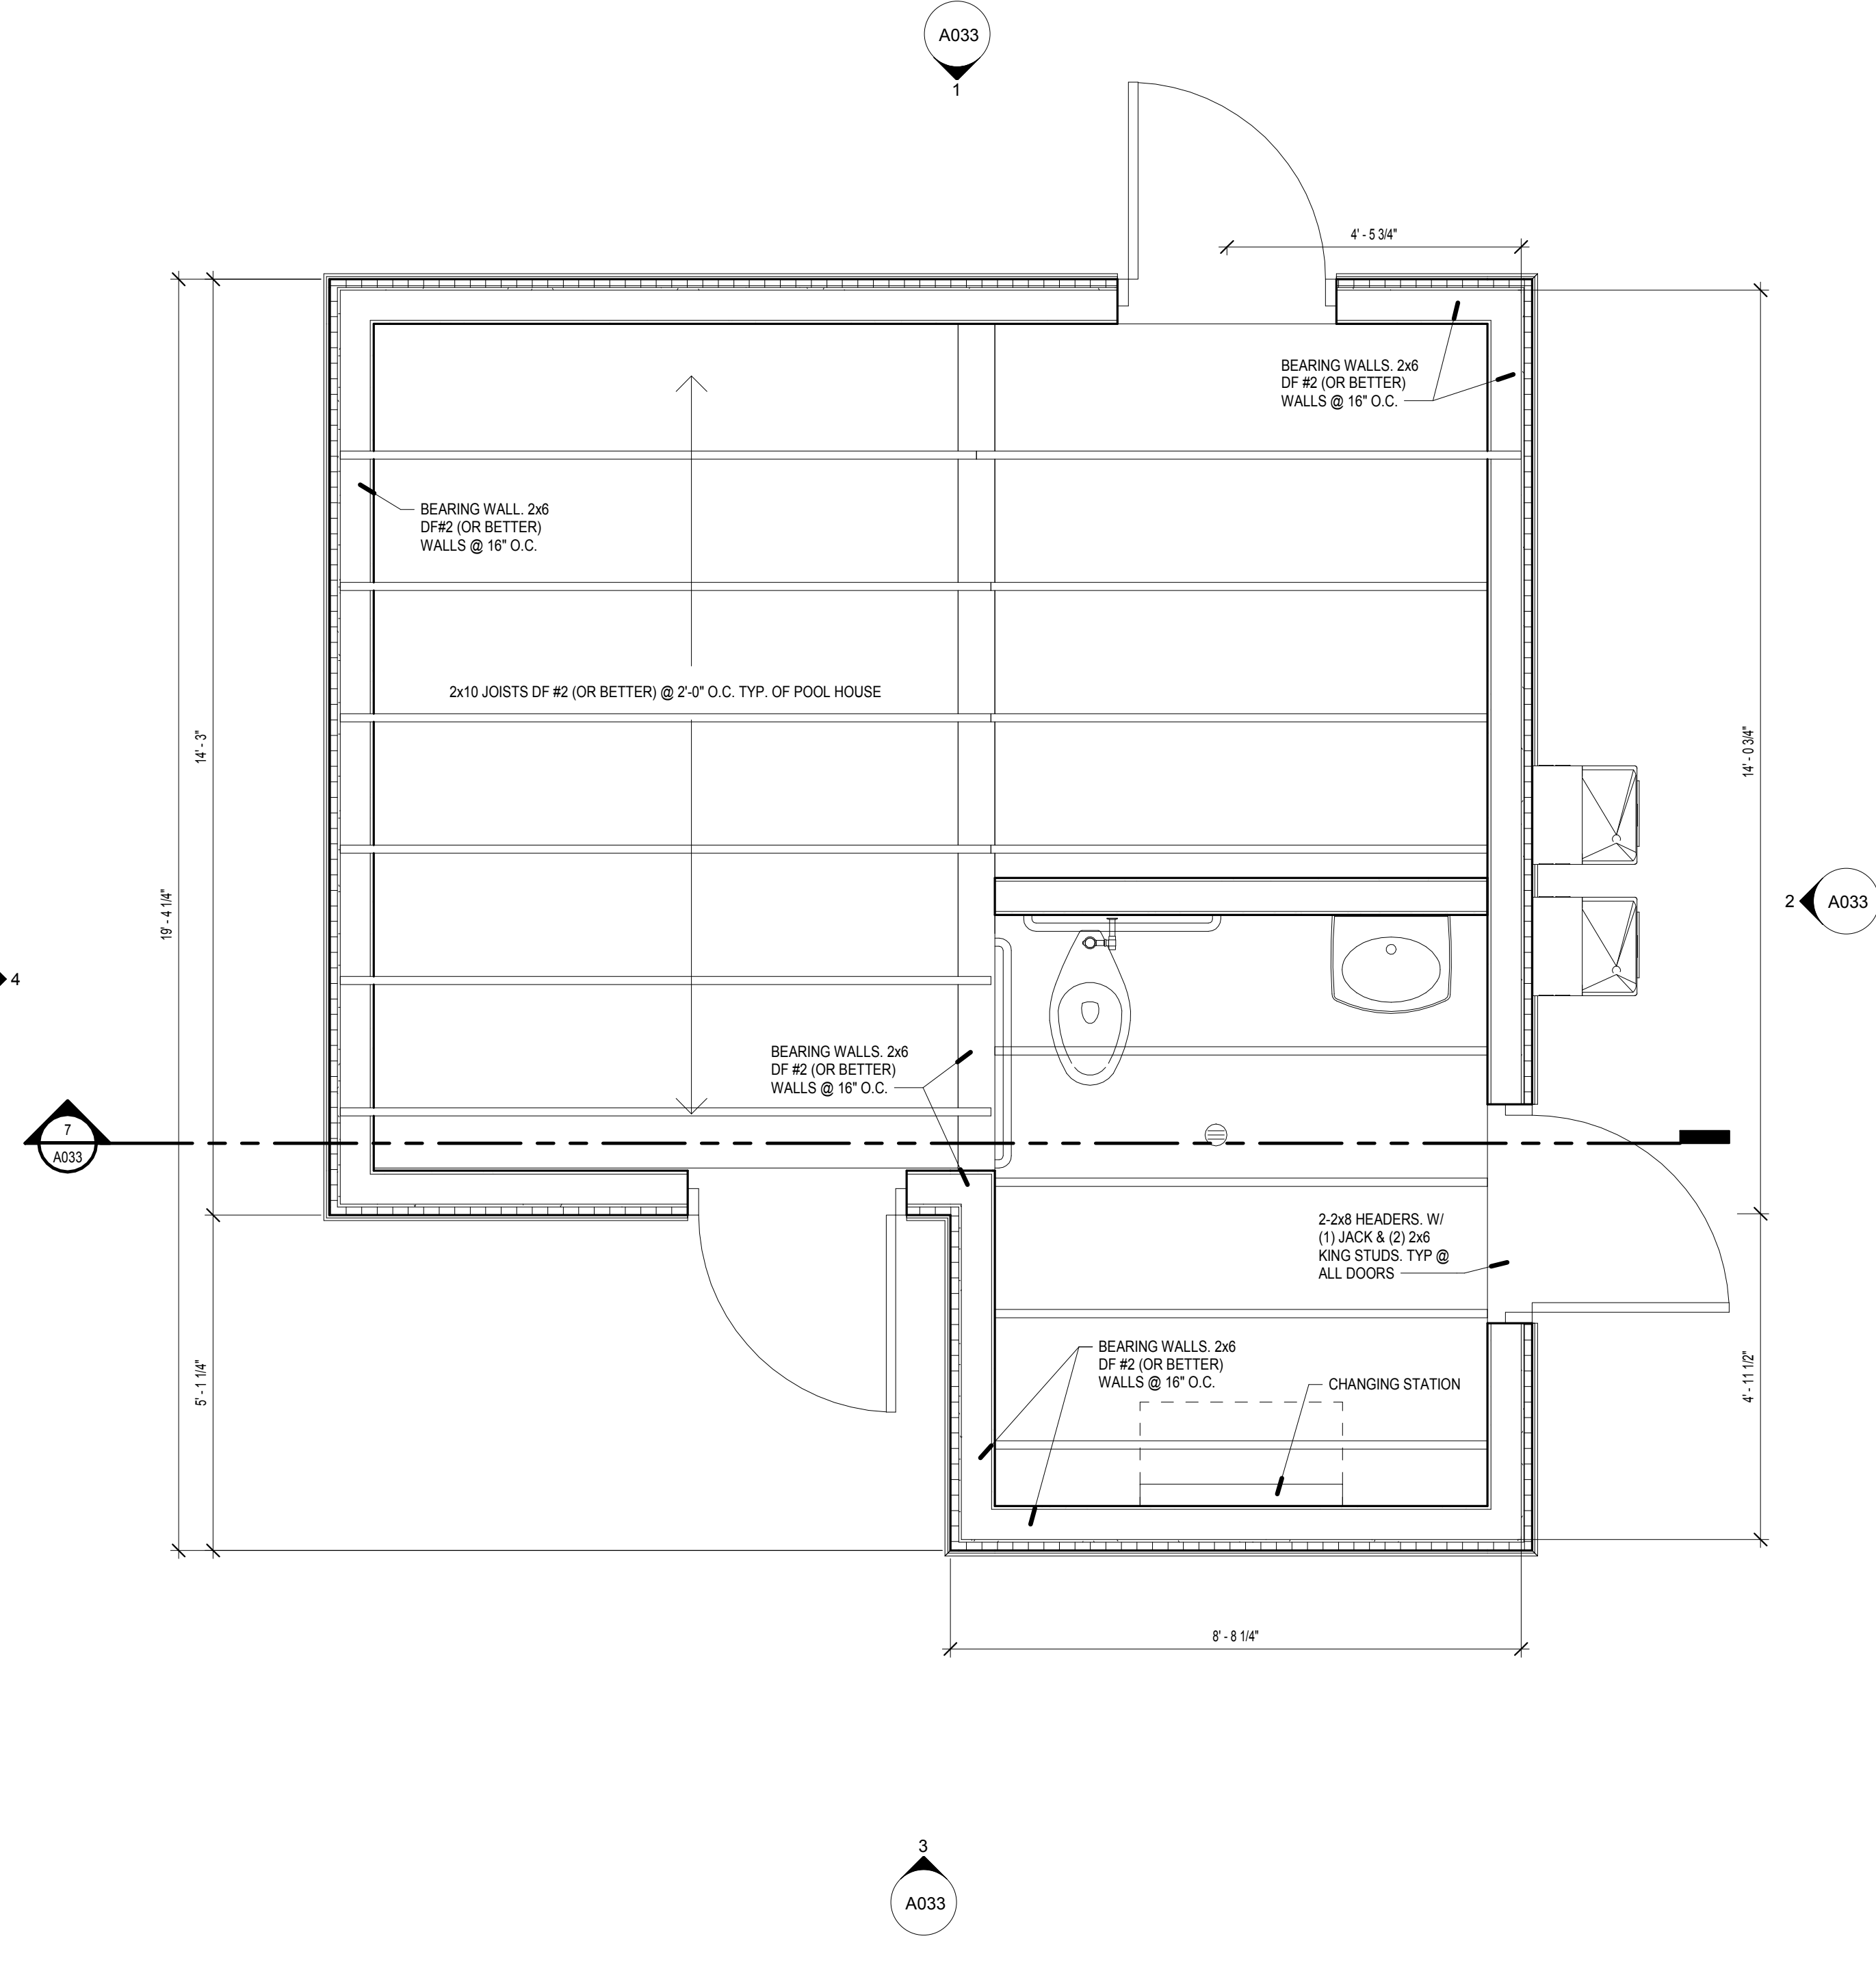

8 POOL HOUSE FLOOR PLAN
1/2" = 1'-0"

ICON
ARCHITECTURAL GROUP

4000 GARDEN VIEW DRIVE
SUITE 101
GRAND FORKS, ND 58201

P: 701.772.4266 | F: 701.772.4275
WWW.ICONARCHITECTS.COM

STRUCTURAL

ICON Architectural Group
4000 Garden View Drive Suite 101
Grand Forks, ND 58201
(701) 772.4266 Office
(701) 772.4275 Fax

MECHANICAL

KARGES-FAULCONBRIDGE INC.
2280 South 45th St, Suite 213
Fargo, ND 58104
(701) 552.9893 Office
(866) 604.2390 Fax

ELECTRICAL


KARGES-FAULCONBRIDGE INC.
2280 South 45 St, Suite 213
Fargo, ND 58104
(701) 552.9893 Office
(866) 604.2390 Fax

CIVIL

cta Engineering & Surveying
3233 Monier Circle
Rancho Cordova, CA 95742
(916) 638.0919 Office

LANDSCAPE ARCHITECTURE

FUHRMAN LEAMY LAND GROUP
2140 PROFESSIONAL DR. STE. 115
ROSEVILLE, CA 95661
(916)-783-5263

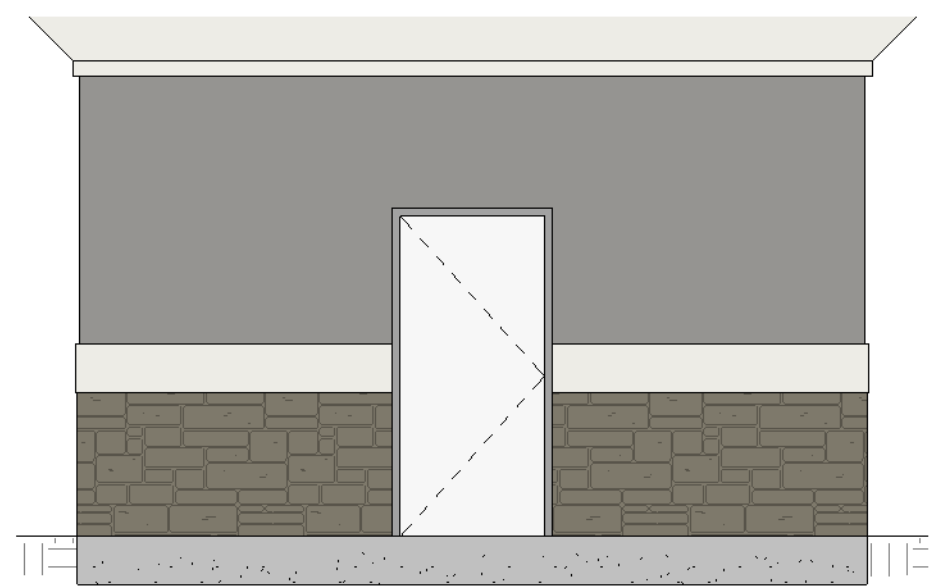


2 PUMP HOUSE LEVATIONS - NORTH
A034 1/4" = 1'-0"




1 PUMP HOUSE ELEVATION - EAST
A034 1/4" = 1'-0"




3 PUMP HOUSE ELEVATION - SOUTH
A034 1/4" = 1'-0"

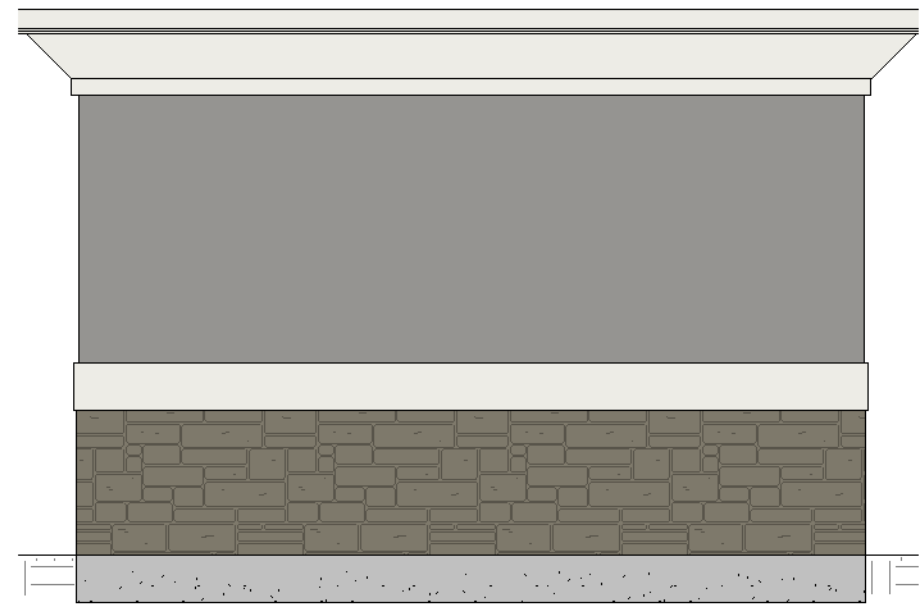

4 PUMP HOUSE ELEVATION - WEST
A034 1/4" = 1'-0"

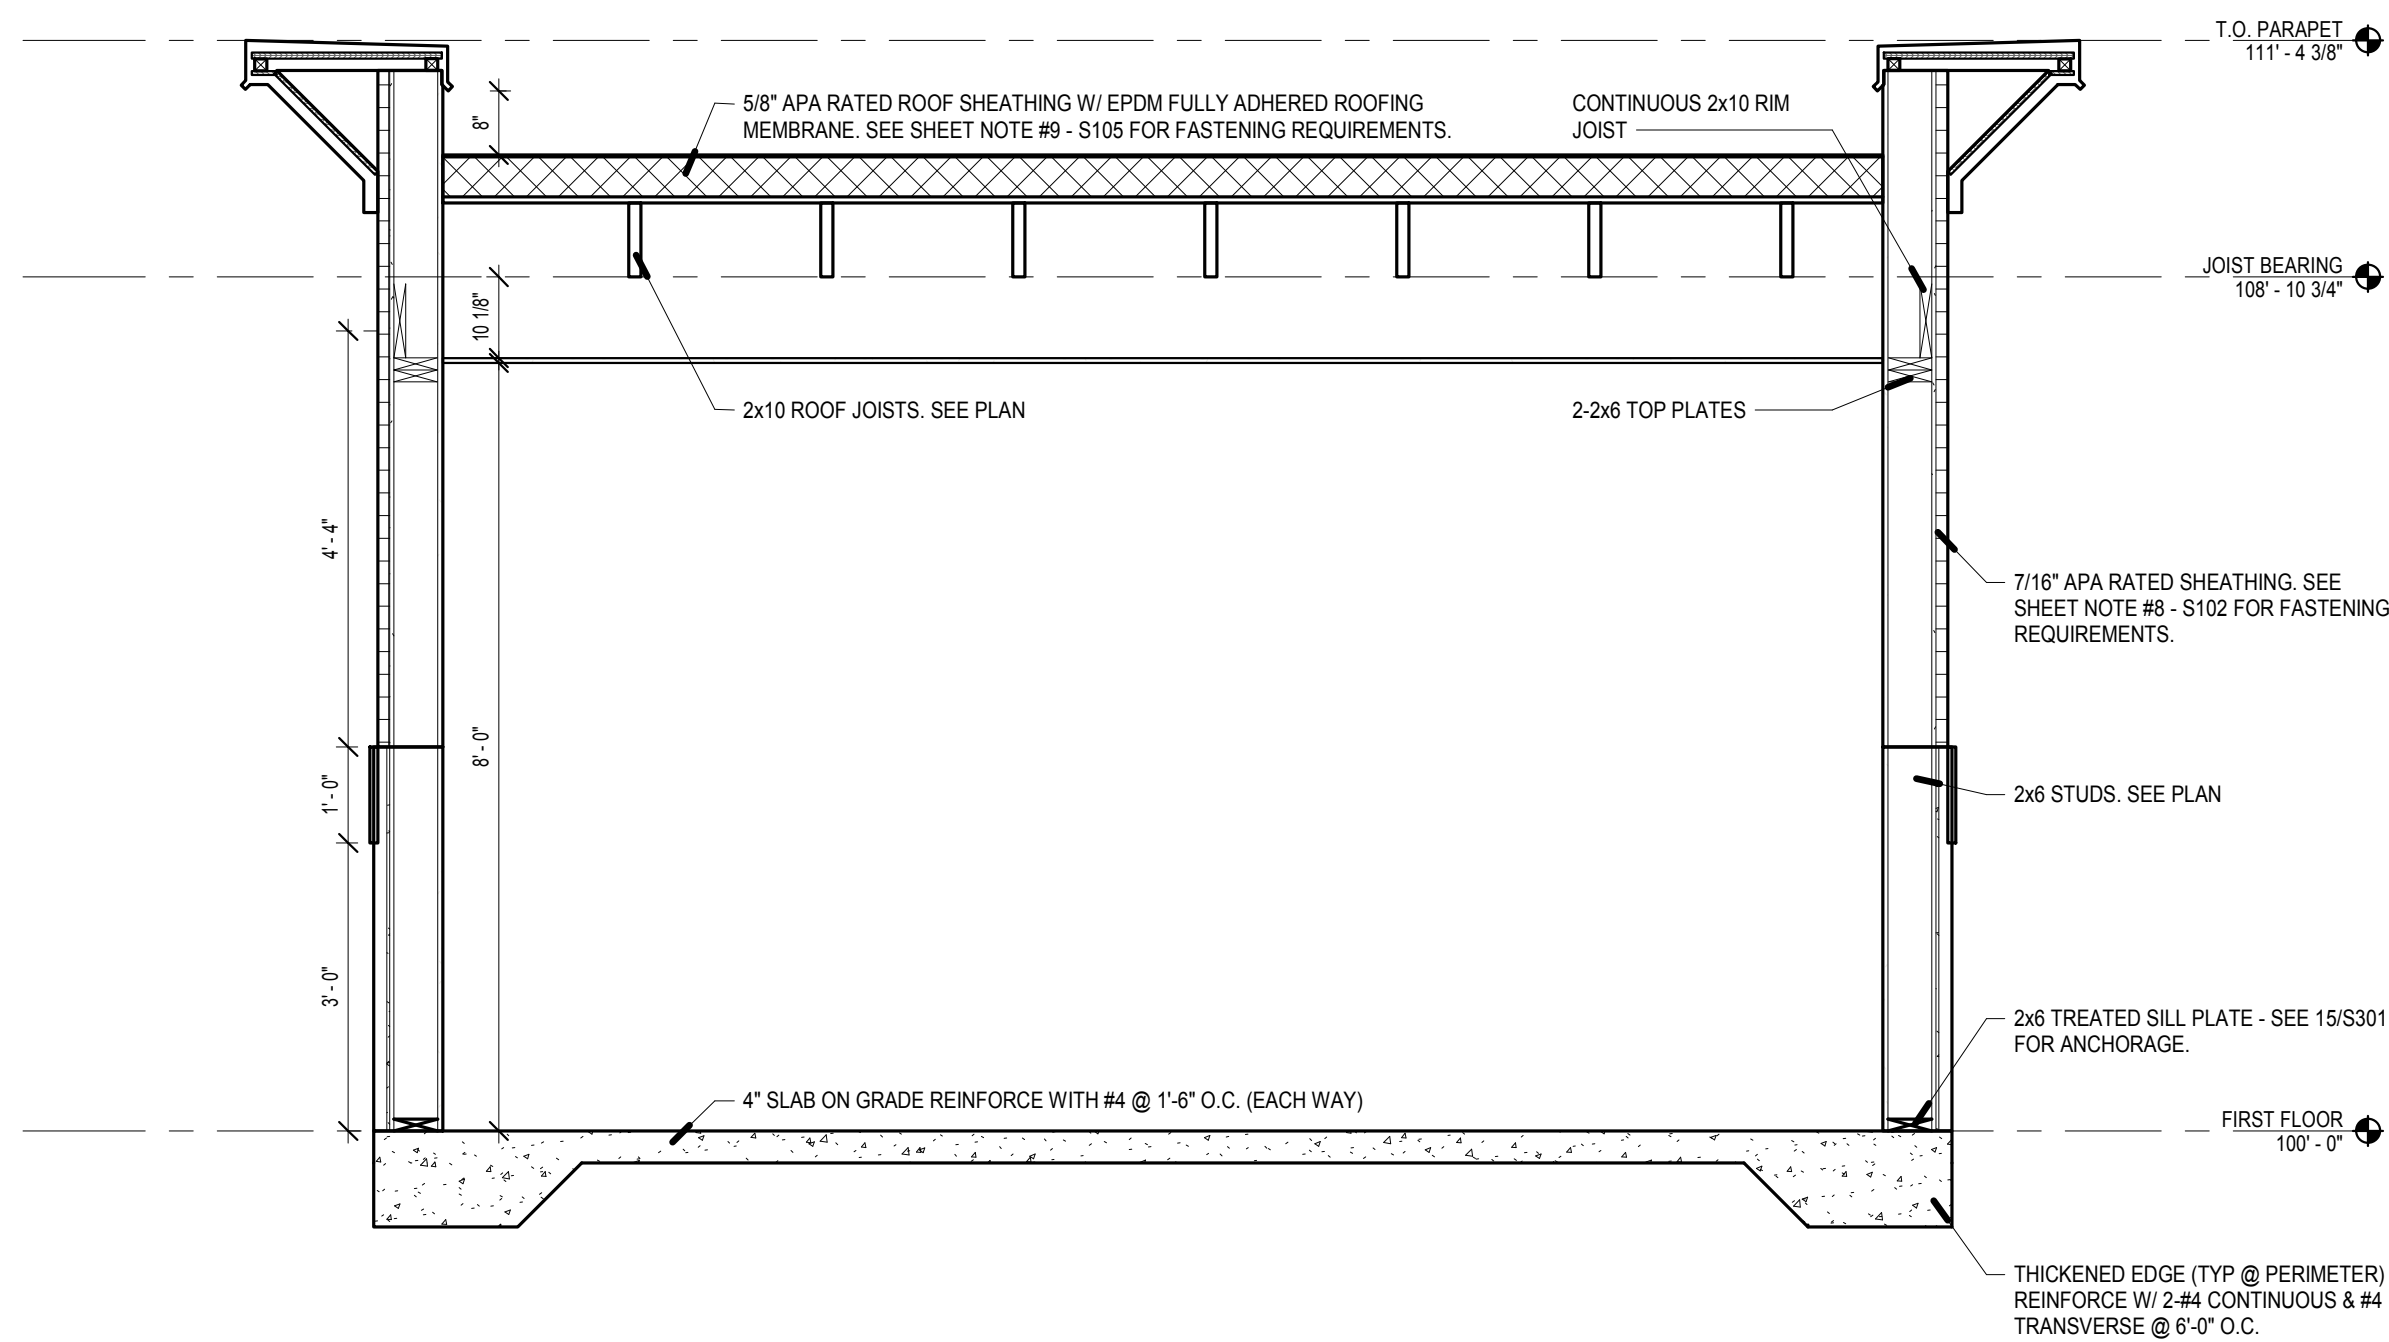


5 BUILDING SECTION - PUMP HOUSE
A034 1/2" = 1'-0"

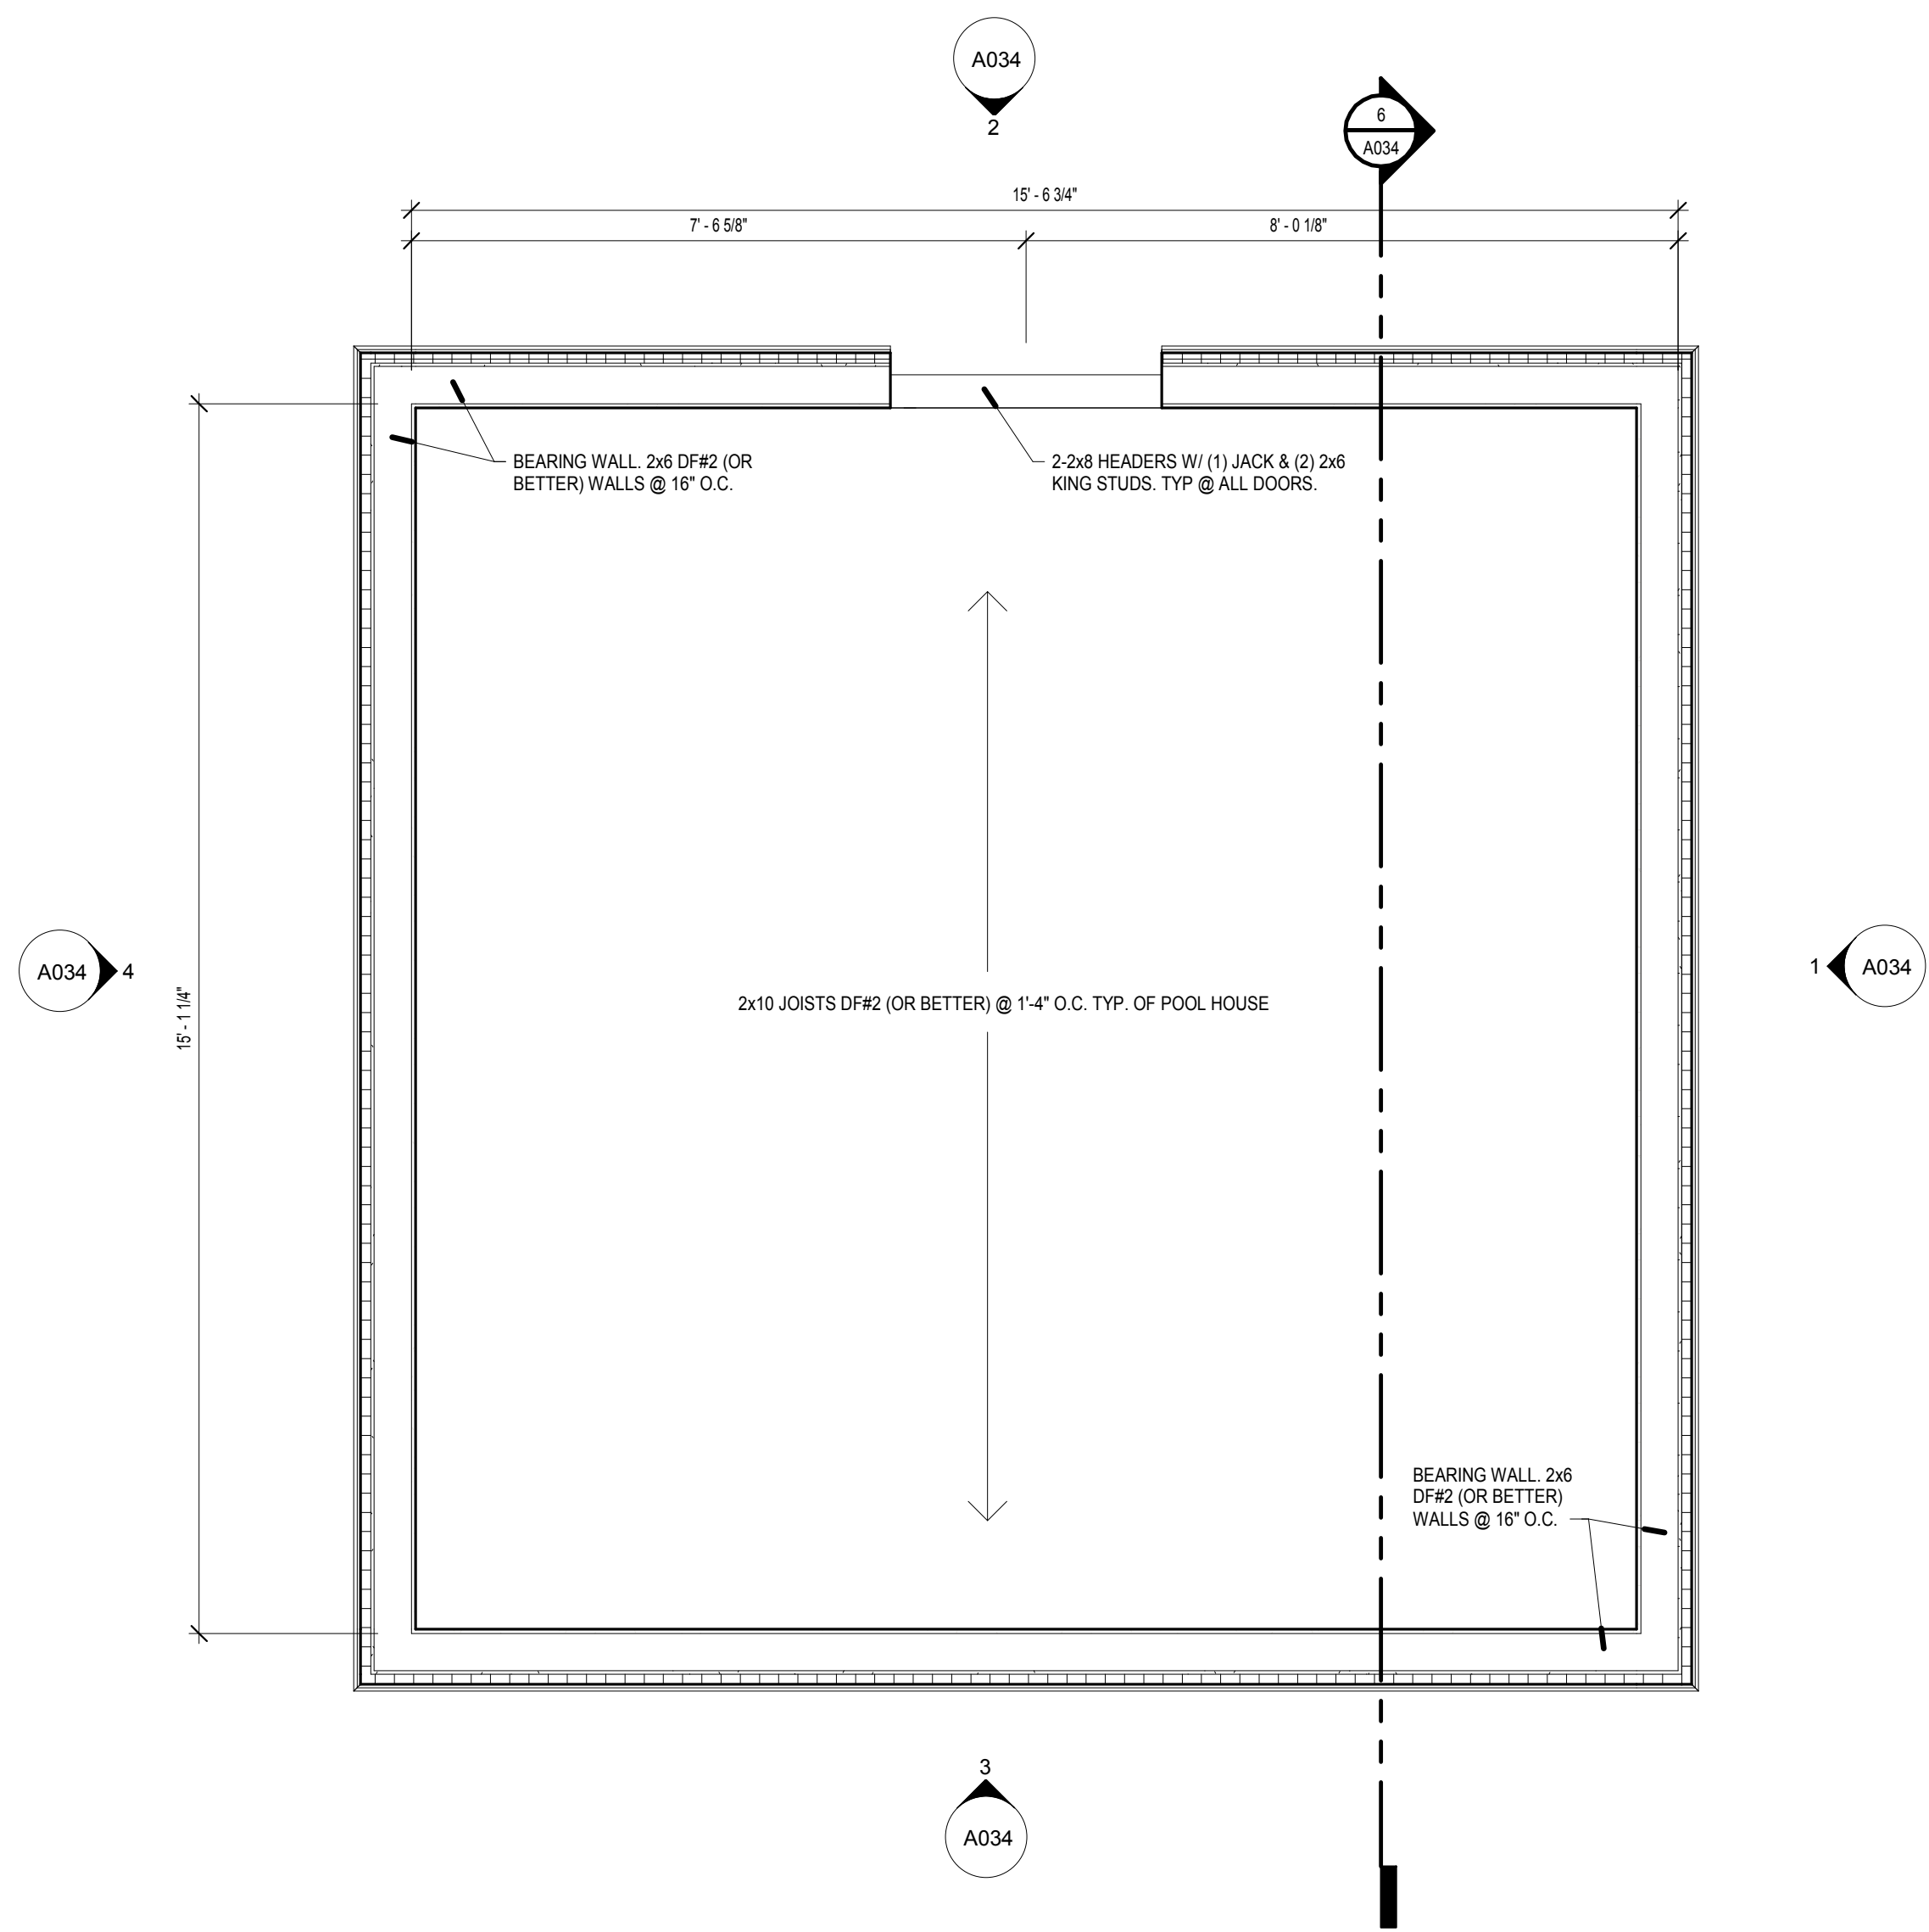

6 PUMP HOUSE FLOOR PLAN
A034 1/2" = 1'-0"

Homewood Suites
4 Story - 105 Unit
Dakota Legacy Group
10700 White Rock Rd.
Rancho Cordova, CA 95670

Drawing History		
No.	Description	Date
4	MDR Resubmittal	04/19/17
DRAWN BY: Author		JN: 16-253

 

P. 701.772.4266 | F. 701.772.4275
WWW.ICONARCHITECTS.COM

ICON Architectural Group
4000 Garden View Drive Suite 10
Grand Forks, ND 58201
(701) 772.4266 Office
(701) 772.4275 Fax

KARGES-FAULCONBRIDGE INC
2280 South 45th St. Suite 213
Fargo, ND 58104
(701) 552.9893 Office

KARGES-FAULCONBRIDGE INC
2280 South 45 St. Suite 213
Fargo, ND 58104
(701) 552.9893 Office

cta Engineering & Surveying
3233 Monier Circle
Rancho Cordova, CA 95742
(916) 638.0919 Office

FUHRMAN LEAMY LAND GROUP
2140 PROFESSIONAL DR. STE. 1
ROSEVILLE, CA 95661
(916)-783-5263

Homewood Suites
4 Story - 105 Unit
Dakota Legacy Group
10700 White Rock Rd.
Rancho Cordova, CA 95670

No.	Description	Date
4	MDR Resubmittal	04/19/17

SHEET


A20

A20


	EF1	EF5 COLOR 1 SHERWIN WILLIAMS SW 700 PURE WHITE SANDPEBBLE TEXTURE
	EF2	EF5 COLOR 2 SHERWIN WILLIAMS SW 7699 SUMMIT GREY SANDPEBBLE TEXTURE
	EF3	EF5 COLOR 3 SHERWIN WILLIAMS SW 7632 MIDNIGHT GRAY SANDPEBBLE TEXTURE
	NP	NICHHA PANEL VINTAGE WOOD BARK
	ST	STONE VENEER CORONADO PRINCETON GRANITE NEWPORT GREY

GENERAL NOTES:
1. EIFS THICKNESS TO BE 2" UNLESS NOTED OTHERWISE.
2. FINISH OF ALL PTAC LOUVERS TO MATCH ALUMINUM WINDOW FINISH UNLESS NOTED OTHERWISE.
3. FINISH OF ALL OTHER LOUVERS & VENTS TO BE KYNAR PAINTED ALUMINUM TO MATCH SURFACE ON WHICH IT OCCURS UNLESS NOTED OTHERWISE.

- ① REVEAL, TYPICAL. SEE DETAIL 7/A330
- ② PROVIDE BLOCKING FOR BUILDING SIGNAGE AS REQUIRED. SIGNAGE BY OWNER.
- ③ PRECAST CONCRETE ACCENT BAND WHERE LOCATED BETWEEN BRICK. COLOR TO MATCH EF1.
- ④ SEE DETAIL 10/A330 FOR BRICK TRANSITION TO EIFS AT CORNER OF RECESSED ENTRY.
- ⑤ EF2 TO BE 1-1/2" THICK WHERE LOCATED BETWEEN WINDOWS WITHIN EF3 FIF I.

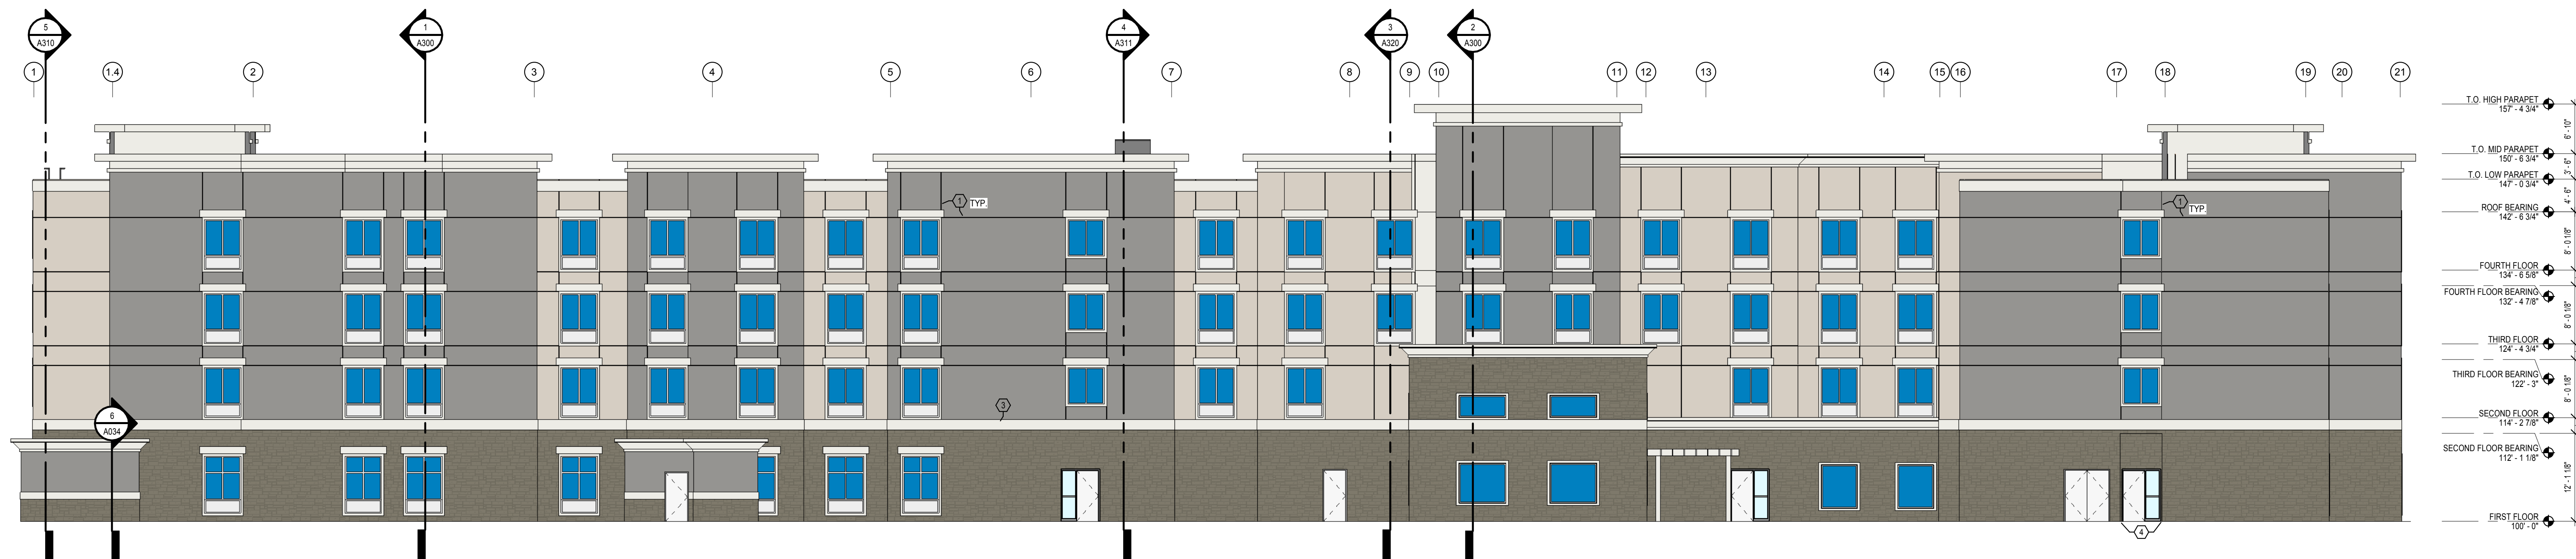

2 South
A200 $\frac{3}{32}'' = 1'-0''$

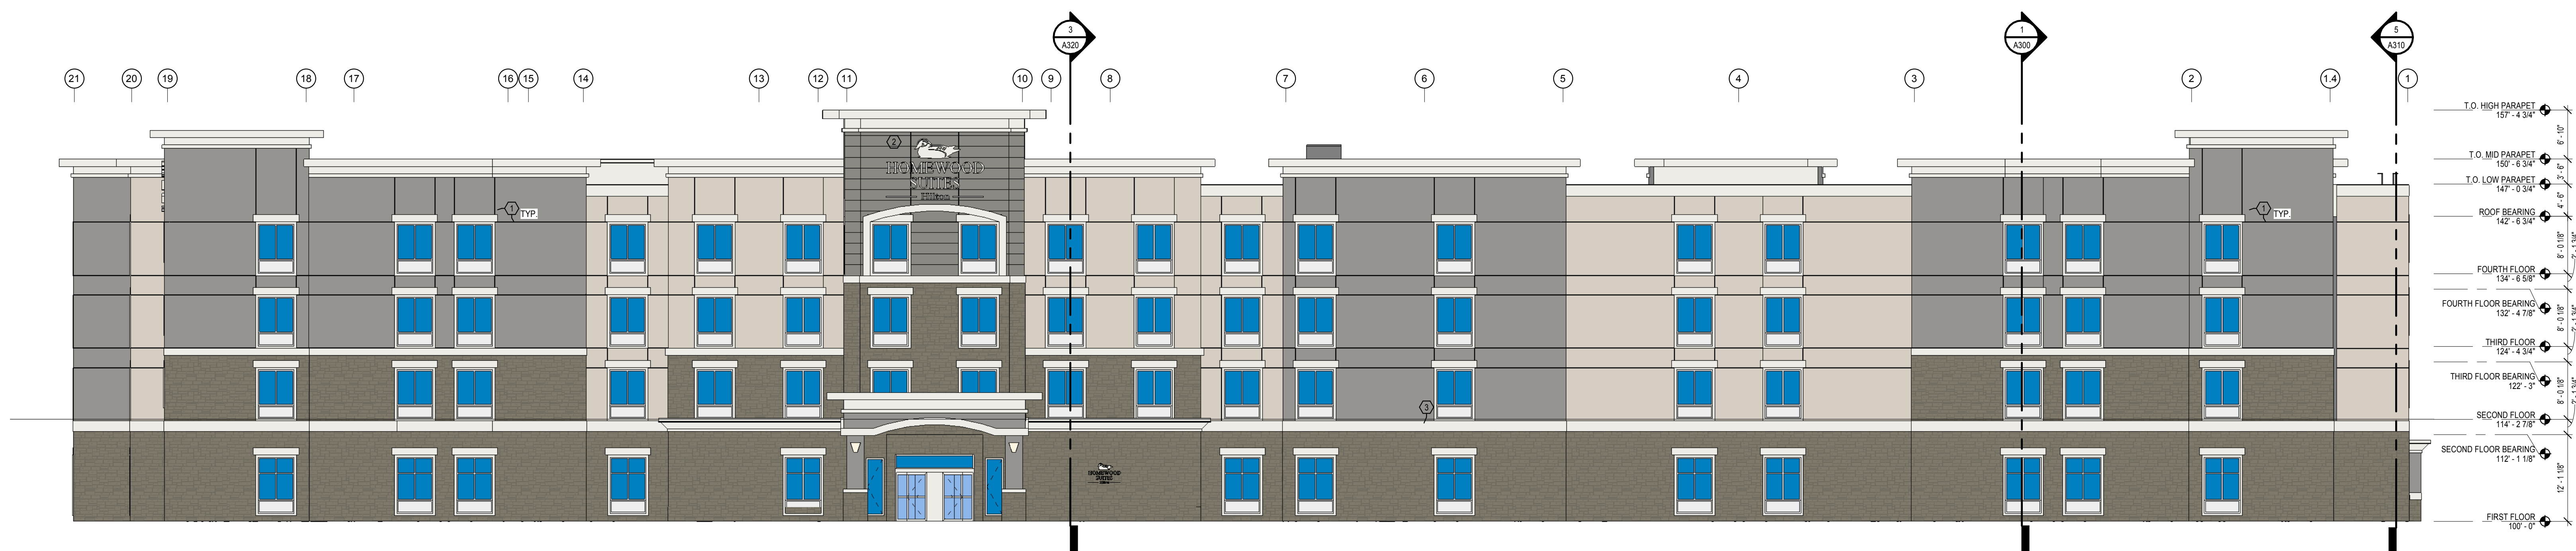

1 North
A200 $\frac{3}{32}'' = 1'-0''$

P. 701.772.4266 | F. 701.772.427
WWW.ICONARCHITECTS.COM

MECHANICAL
KARGES-FAULCONBRIDGE INC.
2280 South 45th St. Suite 213
 Fargo, ND 58104
(701) 552.9893 Office
(866) 604.2390 Fax

CIVIL

cta Engineering & Surveying
3233 Monier Circle
Rancho Cordova, CA 95742
(916) 638.0919 Office

LANDSCAPE ARCHITECTURE
FUHRMAN LEAMY LAND GROUP
2140 PROFESSIONAL DR. STE.
ROSEVILLE, CA 95661
(916)-783-5263


Homewood Suites

Homewood Suites
4 Story - 105 Unit
Dakota Legacy Group
10700 White Rock Rd.
Rancho Cordova, CA 95670

Drawing History

[illegible]

DRAWN BY:RS JN: 16-25

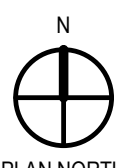

EXTERIOR ELEV

SHEET
A20

EXTERIOR FINISH SCHEDULE:


	EF1	EF'S COLOR 1 SHERWIN WILLIAMS SW 7005 PURE WHITE SANDPEBBLE TEXTURE
	EF2	EF'S COLOR 2 SHERWIN WILLIAMS SW 7669 SUMMIT GREY SANDPEBBLE TEXTURE
	EF3	EF'S COLOR 3 SHERWIN WILLIAMS SW 7633 MODERN GRAY SANDPEBBLE TEXTURE
	NP	NICHIA PANEL VINTAGE WOOD BARK
	ST	STONE VENEER CORNADO PRINCETON GRANITE NEWPORT GREY

GENERAL NOTES


1. EIFS THICKNESS TO BE 2" UNLESS NOTED OTHERWISE.
2. FINISH OF ALL PTAC LOUVERS TO MATCH ALUMINUM WINDOW FINISH UNLESS NOTED OTHERWISE.
3. FINISH OF ALL OTHER LOUVERS & VENTS TO BE KYNAR PAINTED ALUMINUM TO MATCH SURFACE ON WHICH IT OCCURS UNLESS NOTED OTHERWISE.

A200 KEYNOTES:


- ① REVEAL, TYPICAL. SEE DETAIL 7/A330
- ② PROVIDE BLOCKING FOR BUILDING SIGNAGE AS REQUIRED. SIGNAGE BY OWNER.
- ③ PRECAST CONCRETE ACCENT BAND WHERE LOCATED BETWEEN BRICK; COLOR TO MATCH EF1.
- ④ SEE DETAIL 10/A330 FOR BRICK TRANSITION TO EIFS AT CORNER OF RECESSED ENTRY.
- ⑤ EF2 TO BE 1'-1 1/2" THICK WHERE LOCATED BETWEEN WINDOWS WITHIN EF3 FIELD.

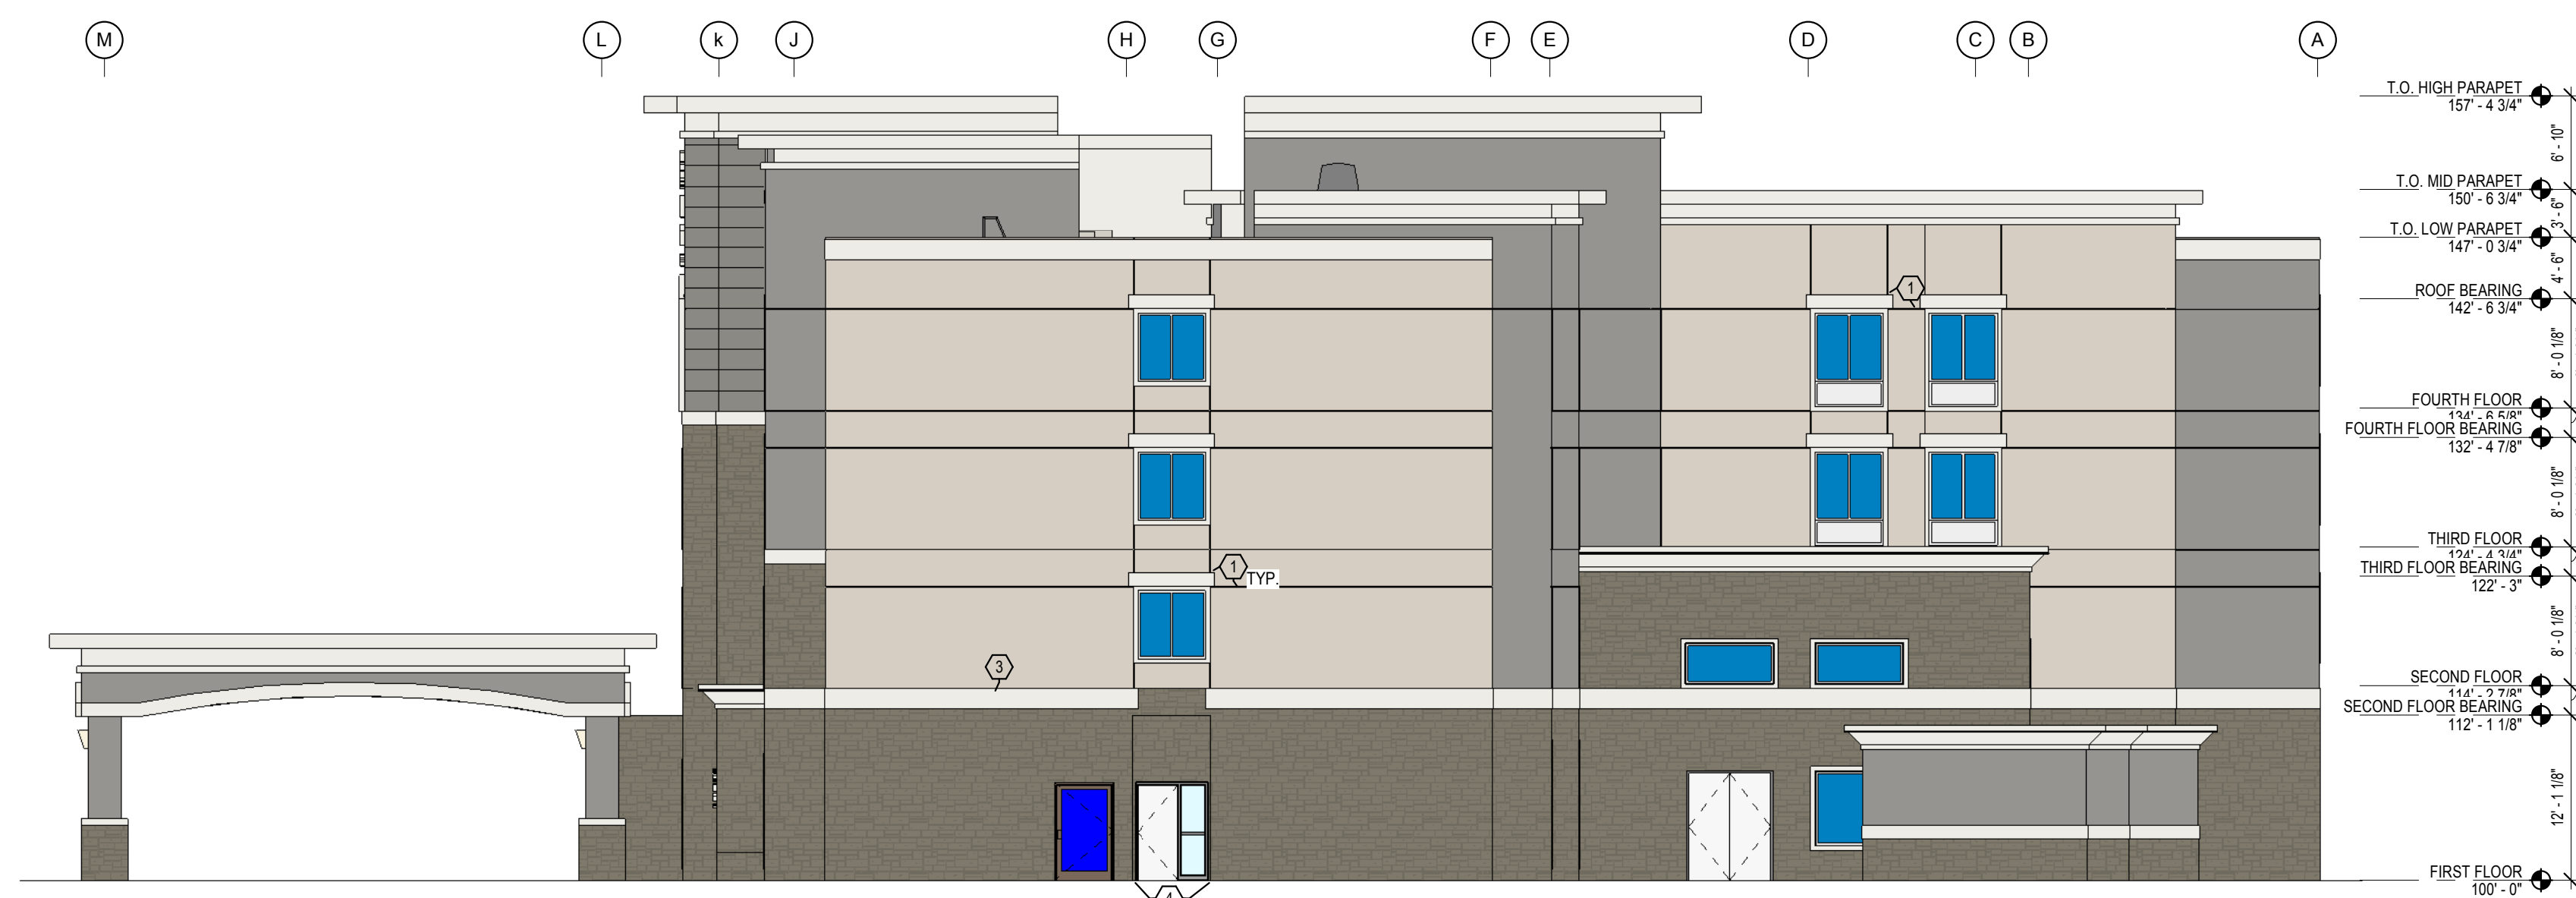

2 West
A201 $3/32" = 1'-0"$

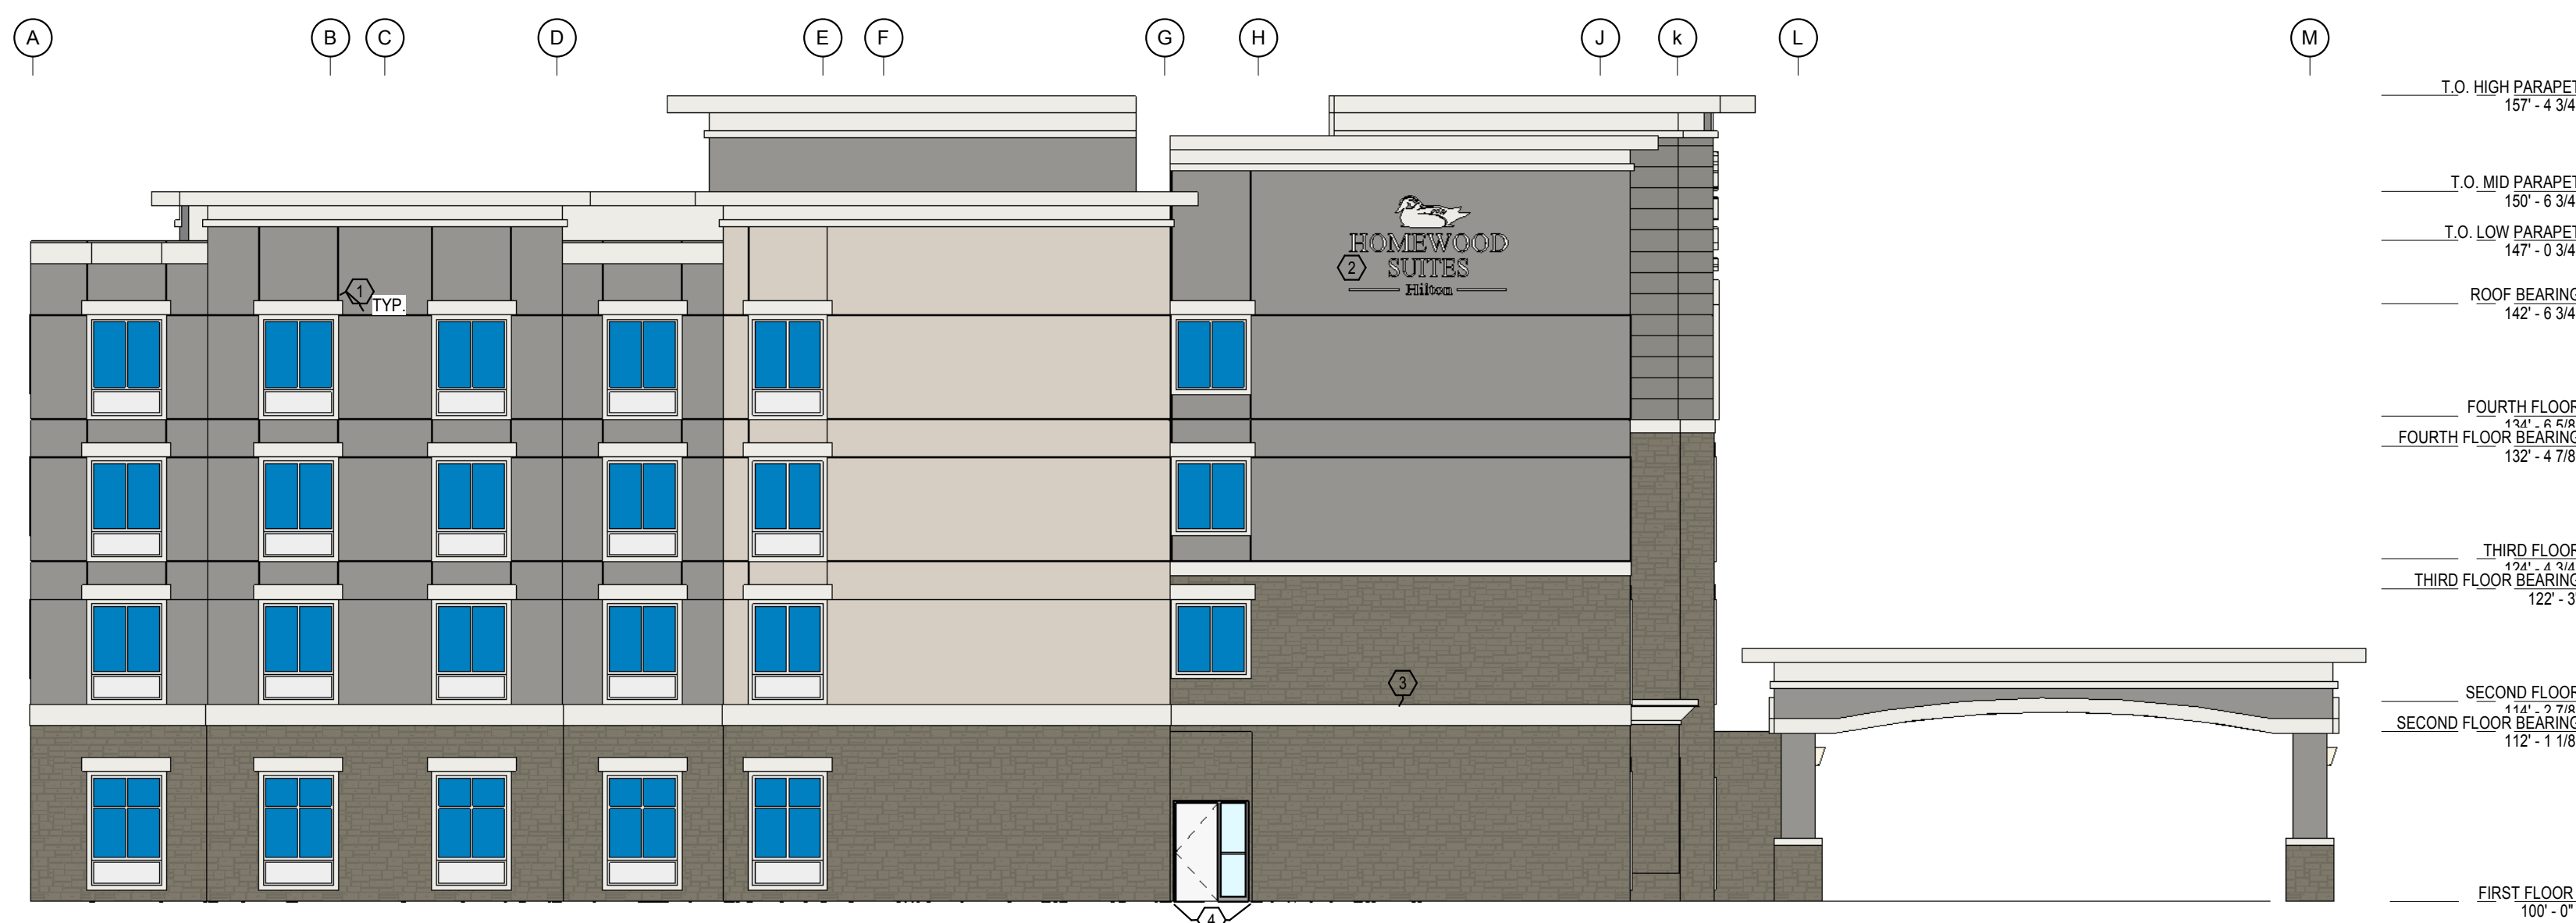


East
1
A201
3/32" = 1'-0"

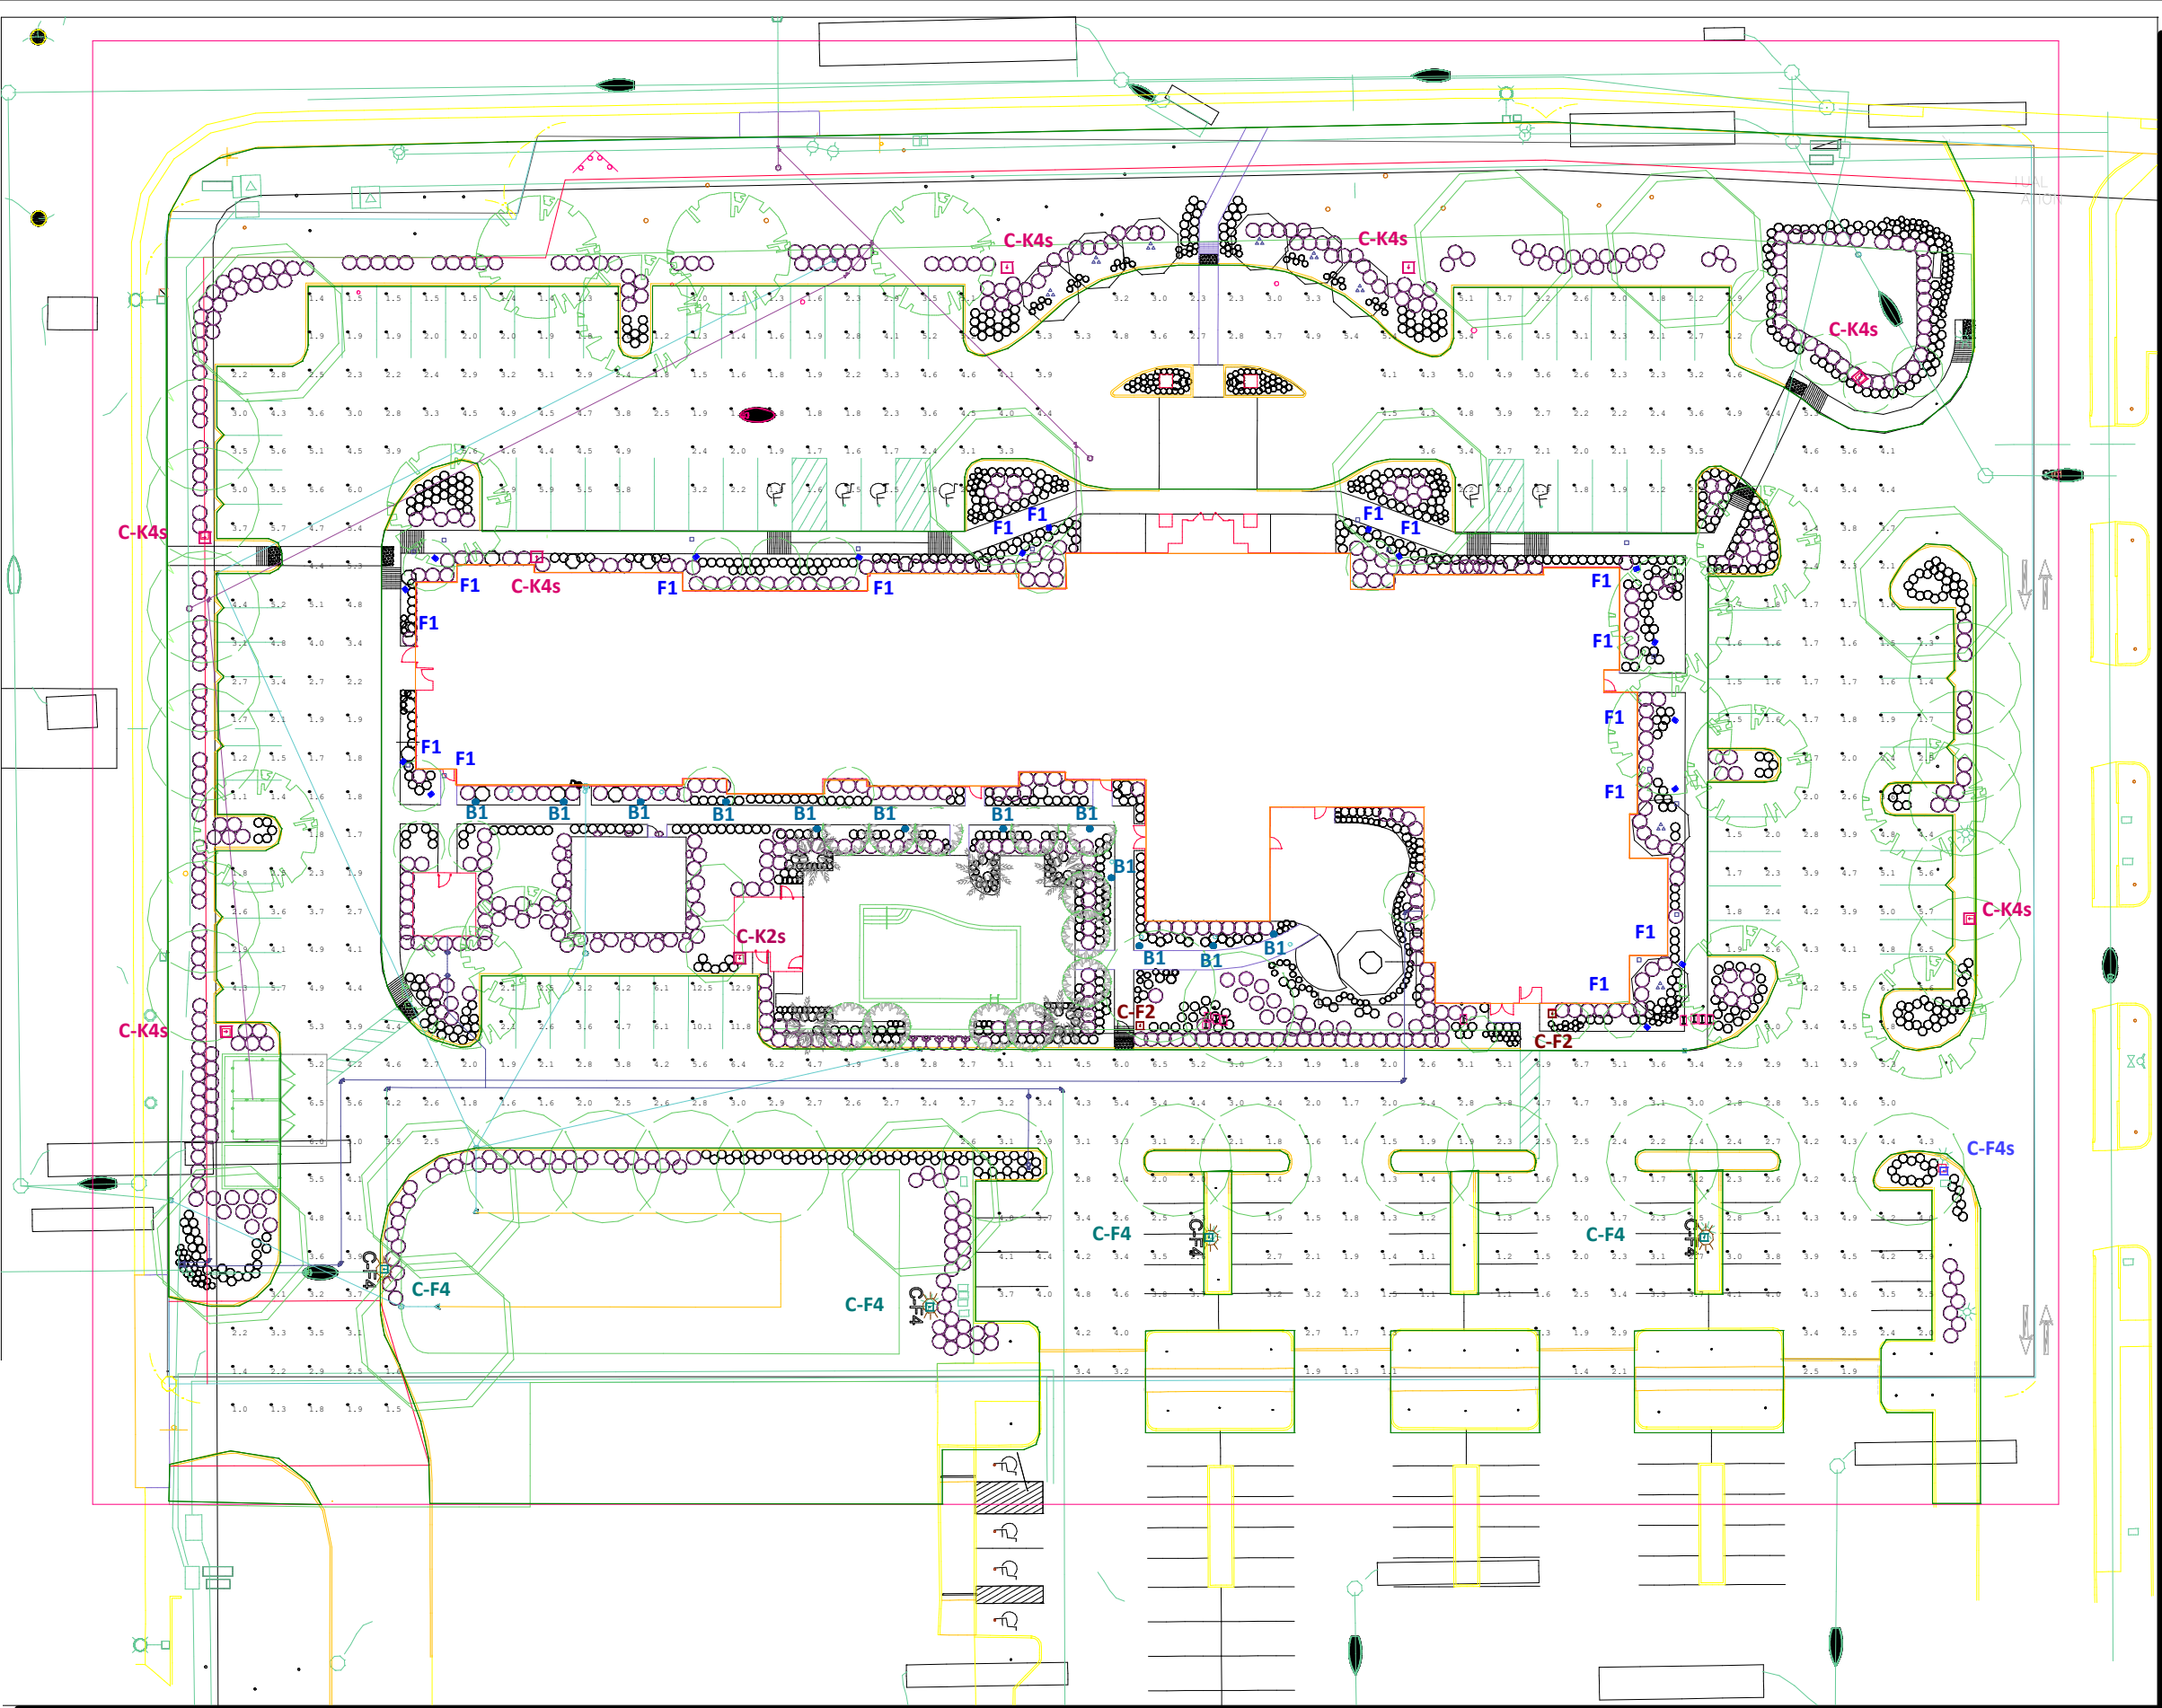

Revisions			
#	Date	Comments	

Drawn By:			
Checked By:			
Date: 3/23/2017			
Scale:			

150722 Rancho Cordova CA	
HOMS - GE Option - Shielded	

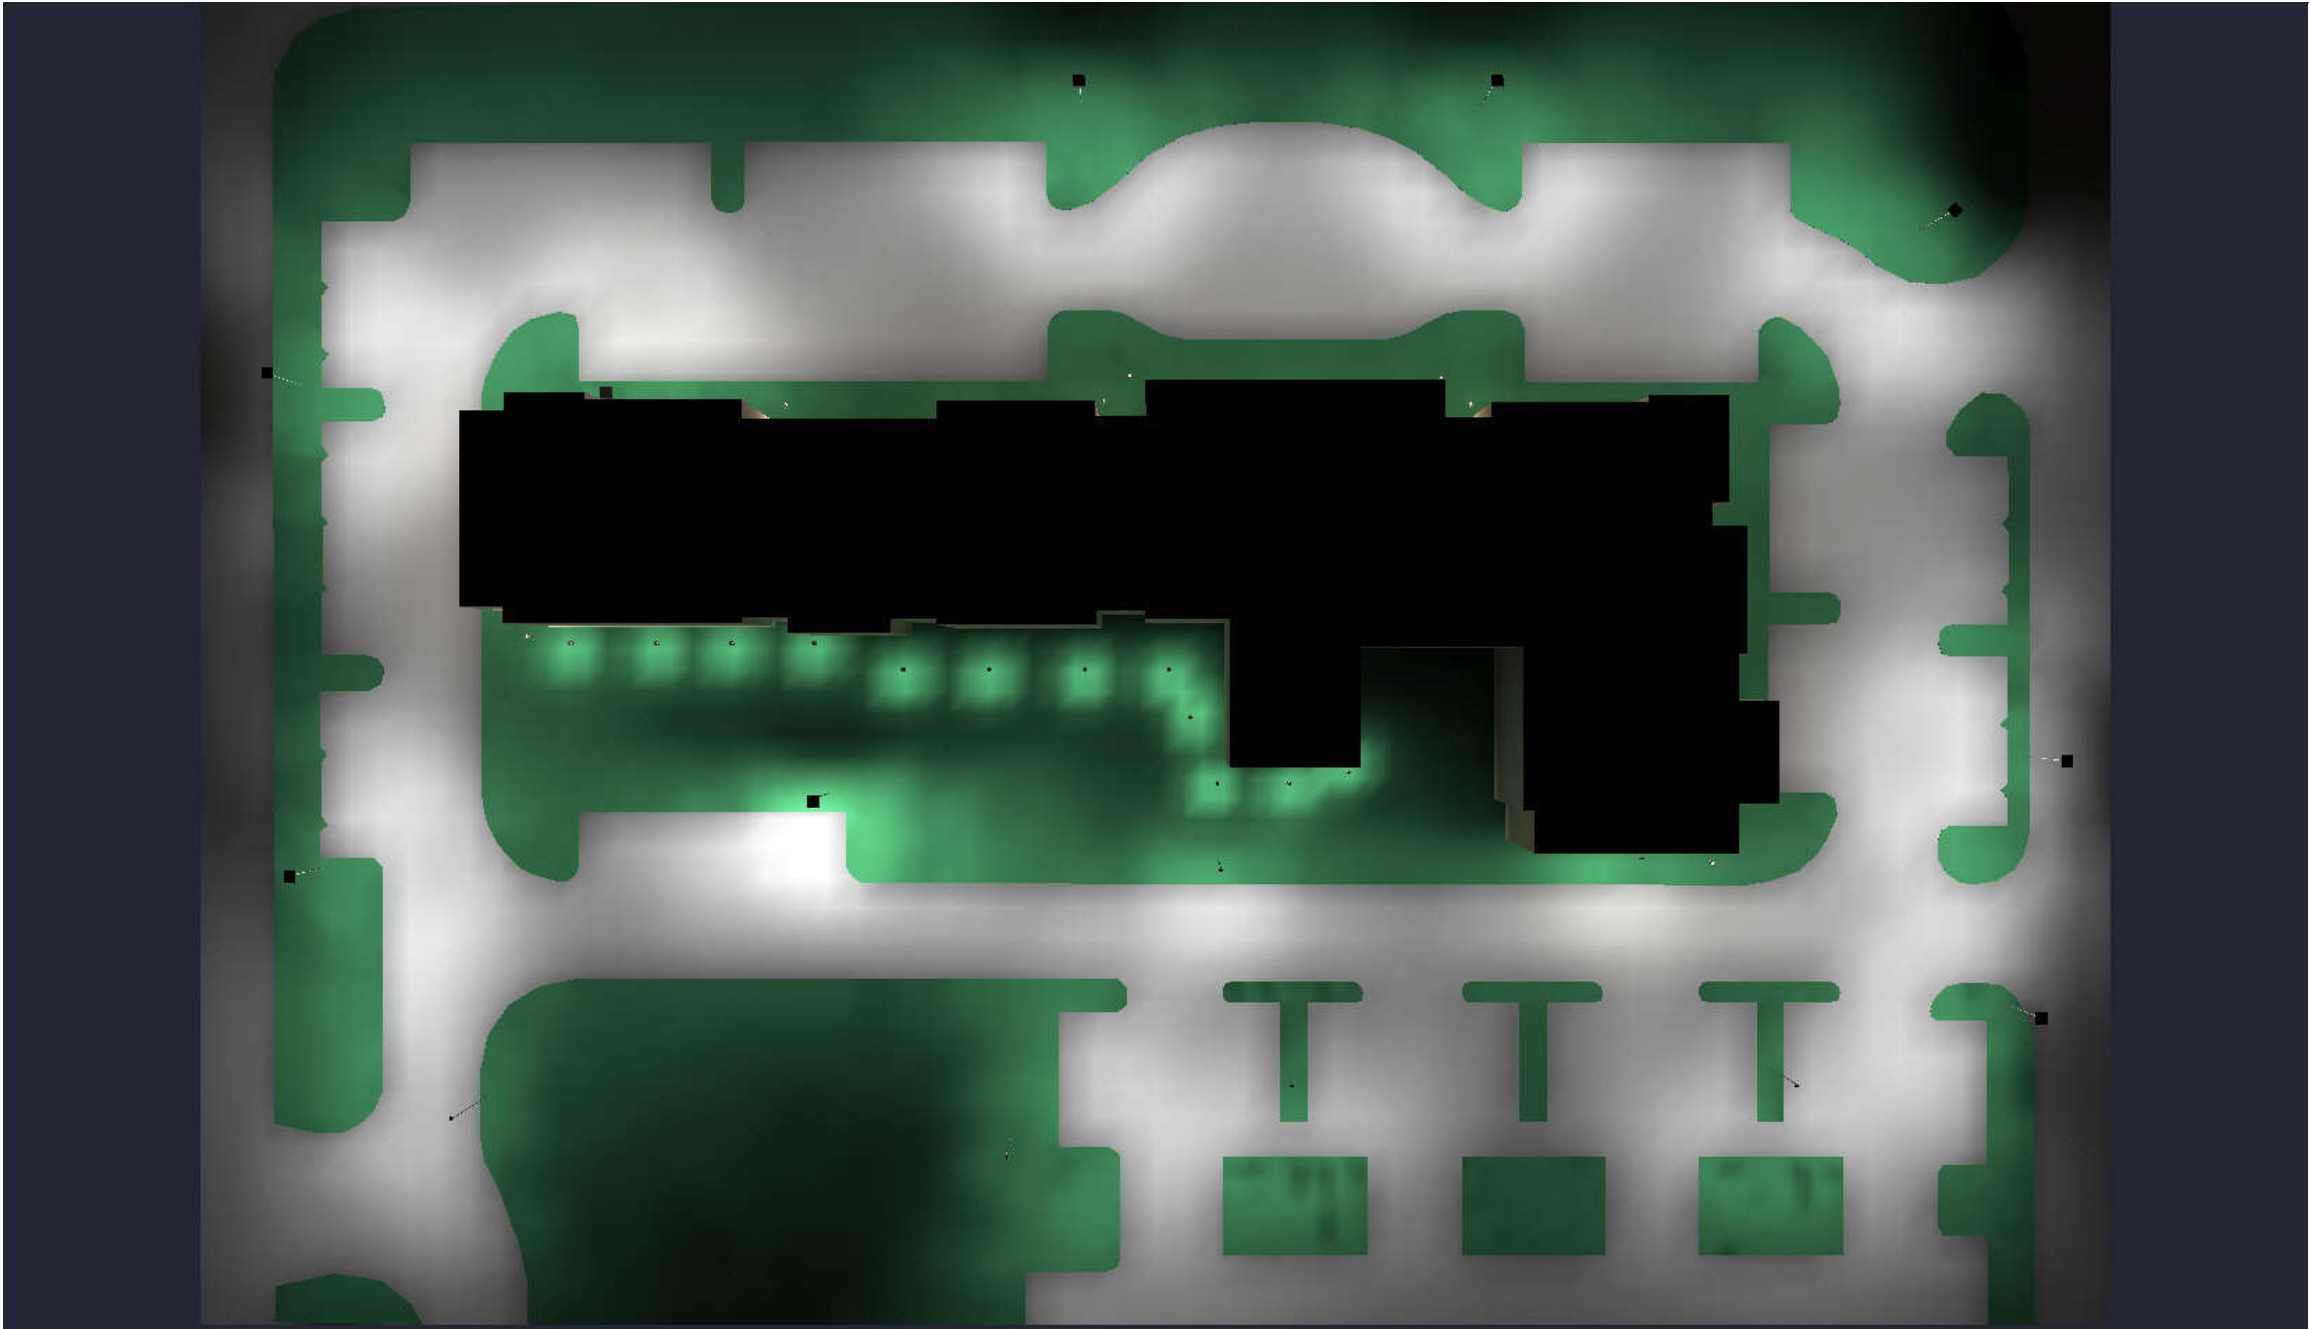

GE Evolve EASC



Crosstour LED Flood



Hubbell Tempe Bollards



Luminaire Schedule						
Symbol	Qty	Tag	Label	Arrangement	Description	Mount Ht
	12	B1	TMR-12LU-5K-XX	SINGLE	Hubbell Tempe Bollard Round	3
	16	F1	XTOR2A-N-XTORFLD	SINGLE	Cooper Crosstour XTOR2A-N Flood	1
	4	C-F4	easc_f4f550_____tcm201-1001	SINGLE	GE Evolve EASC_F4	24
	2	C-F2	easc_f2f550_____tcm201-1002	SINGLE	GE Evolve EASC_F2	24
	7	C-K4s	easc_k4f550_____els-easx-fb	SINGLE	GE Evolve EASC_K4 Shielded	24
	1	C-K2s	easc_k2f550_____els-easx-nb	SINGLE	GE Evolve EASC_K2 Shielded	24
	1	C-F4s	easc_f4f550_____els-easx-rb	SINGLE	GE Evolve EASC_F4 Shielded	24

Calculation Summary					
Label	CalcType	Units	Avg	Max	Min
Parking	Illuminance	Fc	3.15	12.9	1.0

#	Date	Comments
Revisions		

Drawn By:	
Checked By:	
Date:	3/23/2017
Scale:	

150722 Rancho Cordova CA	
HOMS - GE Option - Shielded	

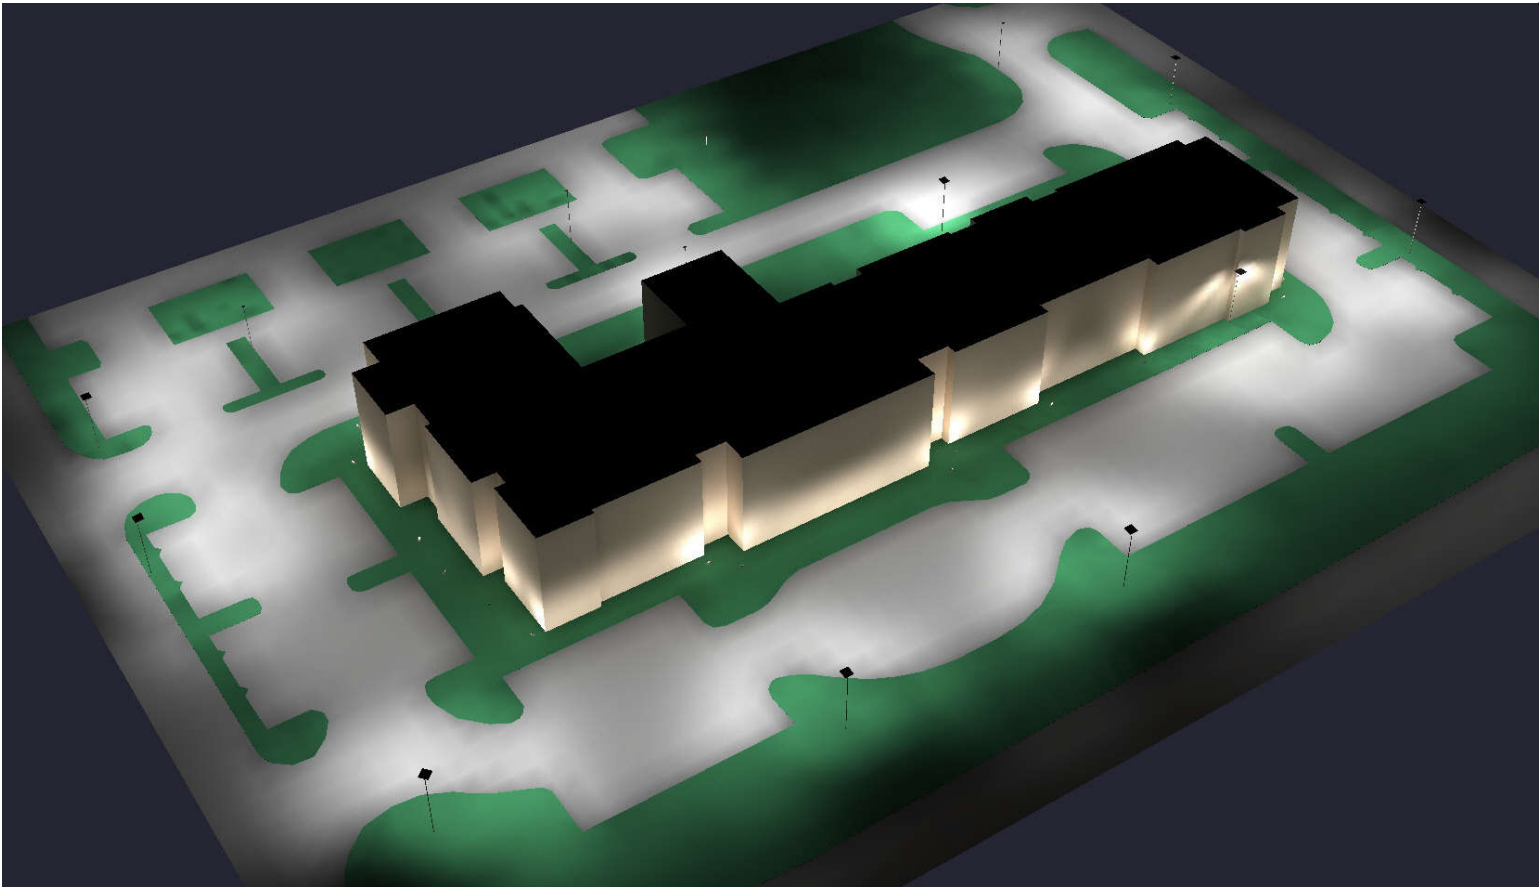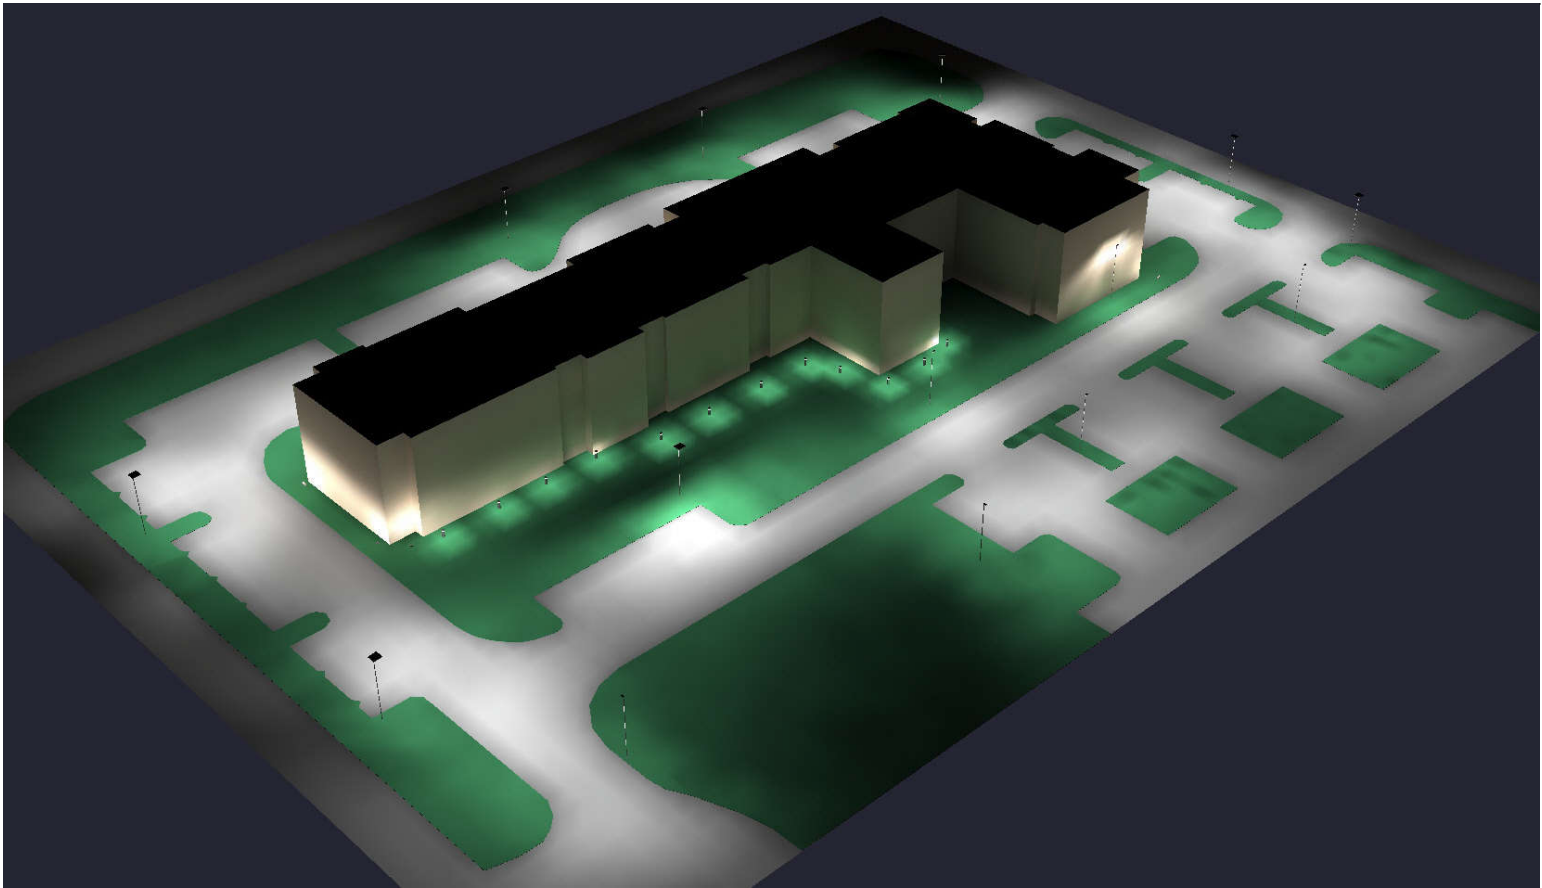


#	Date	Comments

Revisions

Drawn By:	
Checked By:	
Date:	3/23/2017
Scale:	

150722 Rancho Cordova CA
HOMS - GE Option - Shielded

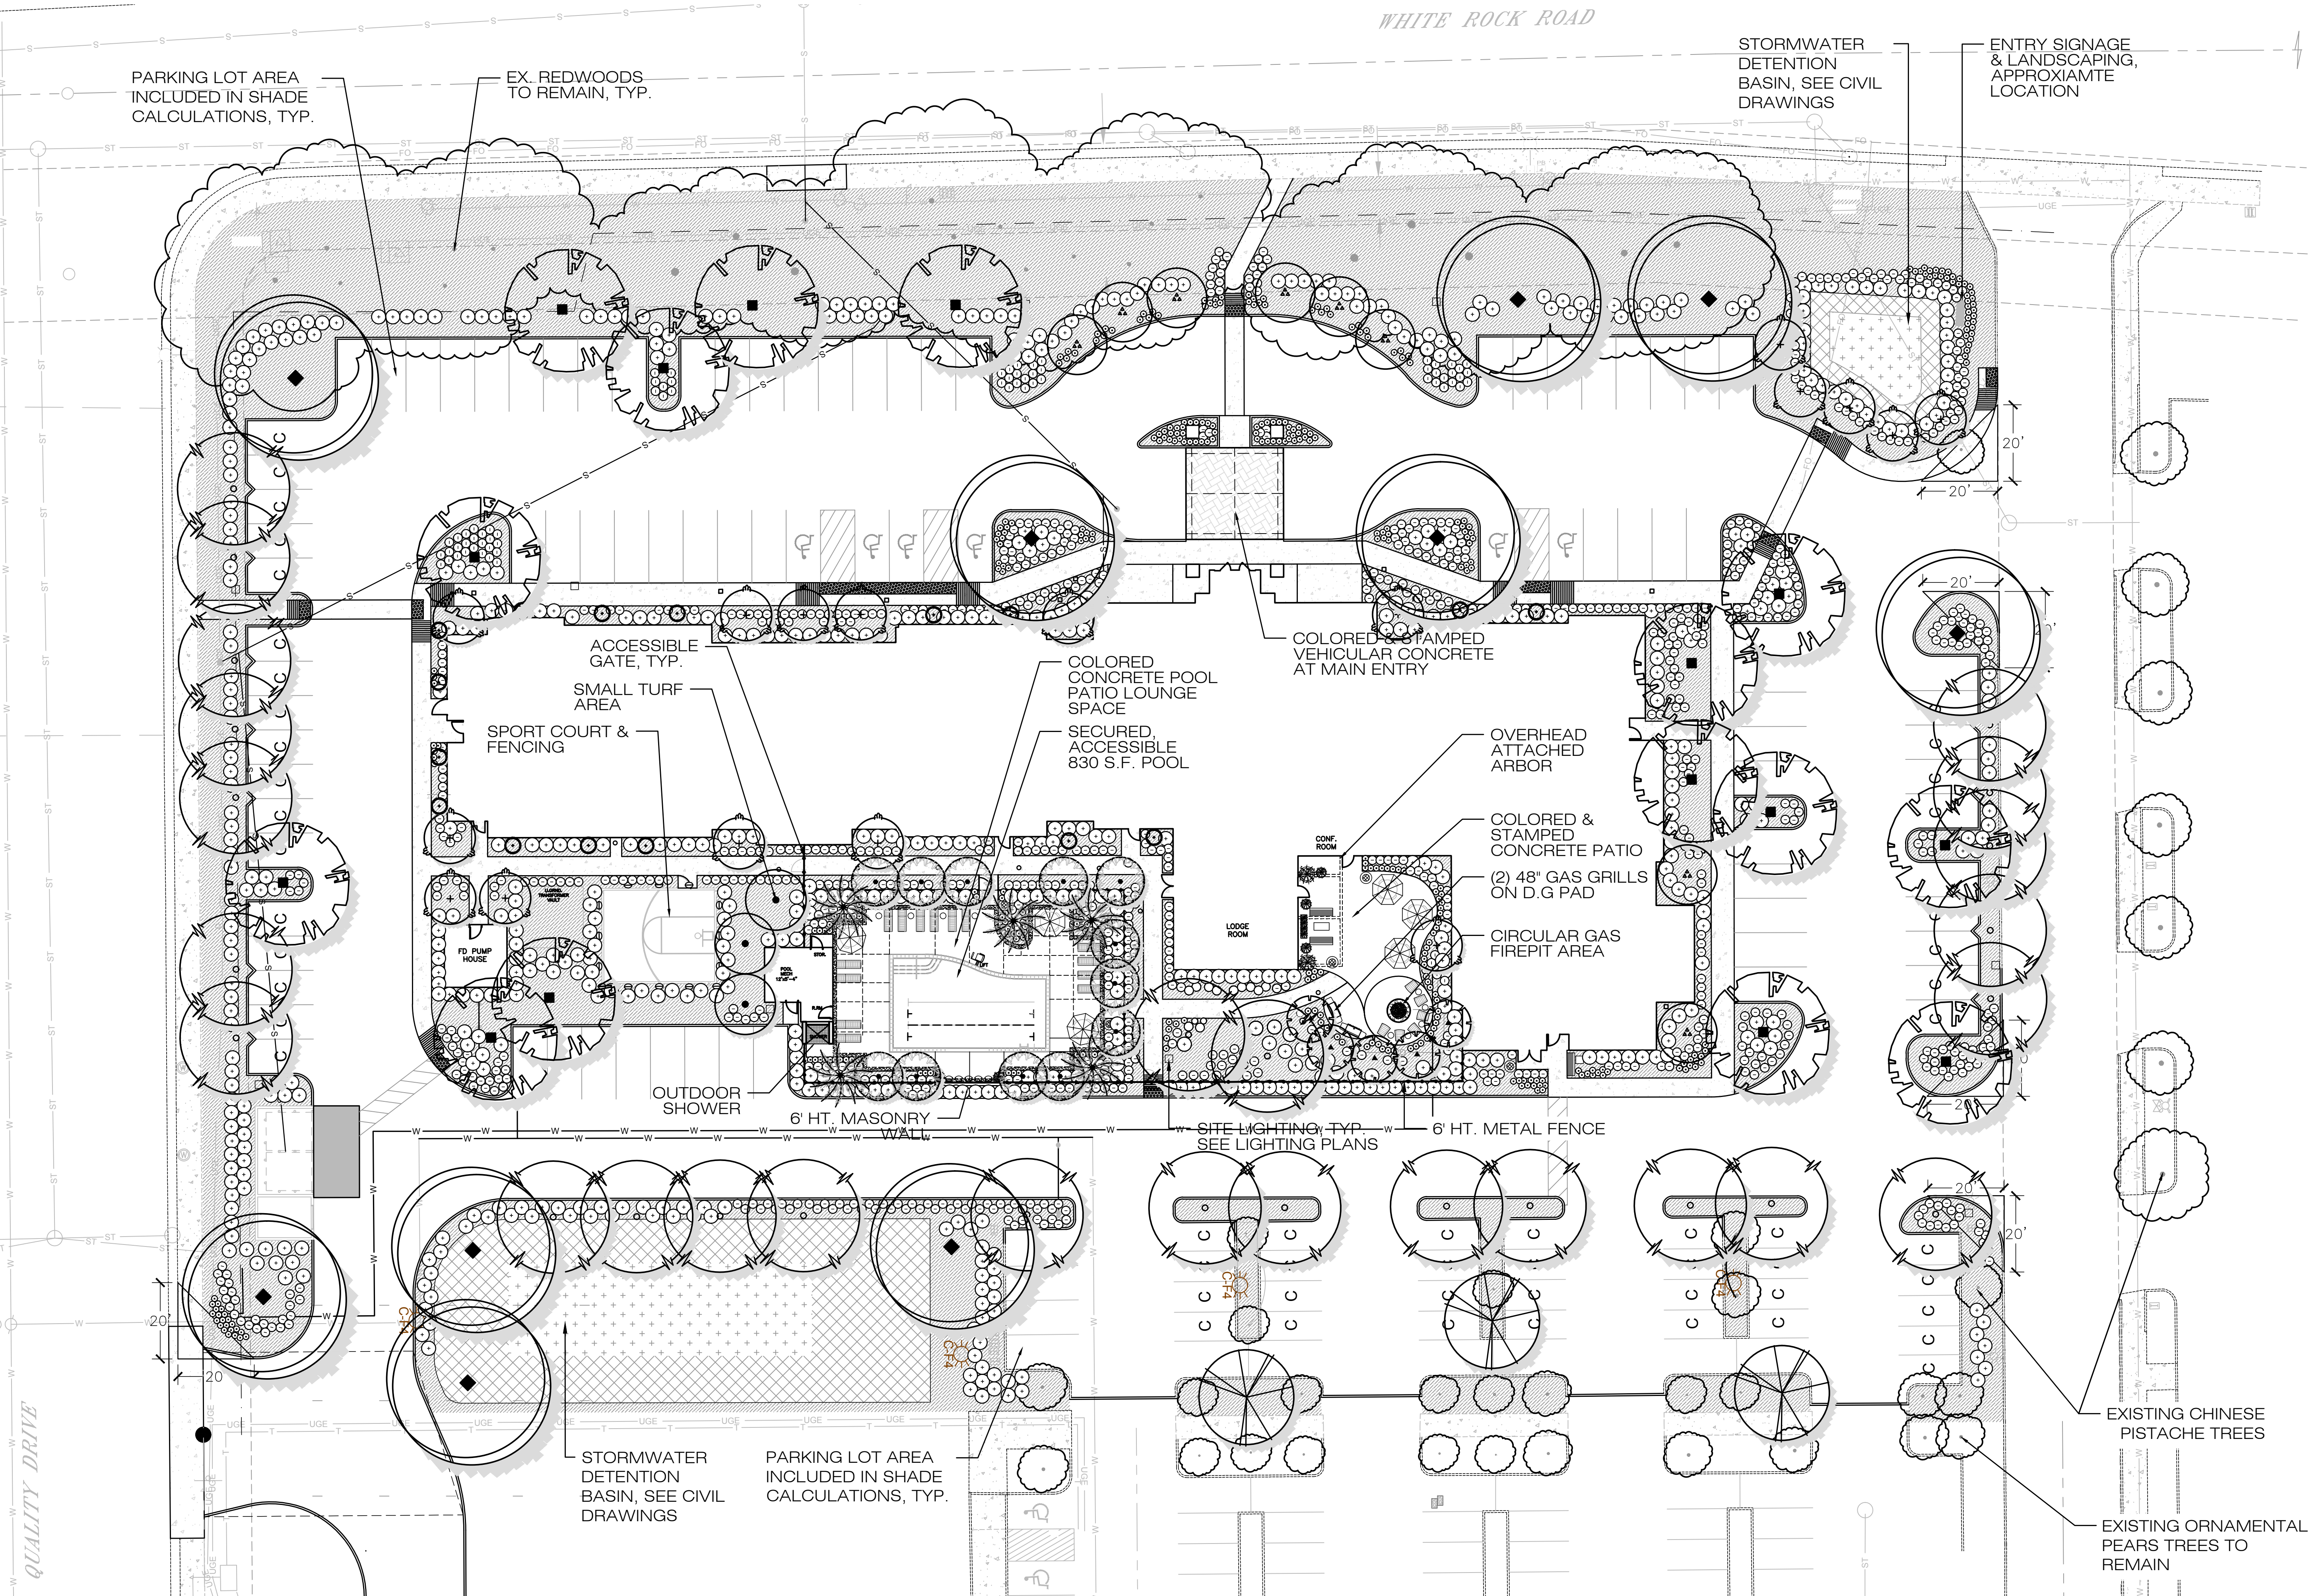

SHADE CALCULATIONS

TOTAL PAVED PARKING SPACE AREA = 38,890				
TOTAL SHADE REQUIRED (58.1%) = 22,967 S.F.				
DIA.	QTY.	S.F.	TOTAL S.F.	
30'-35' - EXISTING				
100%	0	962	0	
75%	2	722	0	
50%	10	481	0	
25%	12	240	0	
25'-30' - EXISTING				
100%	0	707	0	
75%	3	531	0	
50%	11	354	0	
25%	15	177	2,832	
TOTAL EXISTING TREE SHADE:			2,832 S.F.	
			TOTAL NEW SHADE:	
			TOTAL EXISTING TREE SHADE:	
			58.1% (58.1%)	

DIA.	QTY.	S.F.	TOTAL S.F.	
30'-35' - NEW TREES				
100%	0	962	0	
75%	2	722	1,444	
50%	13	481	6,253	
25%	12	240	2,880	
25'-30' - NEW TREES				
100%	0	707	0	
75%	3	531	1,593	
50%	14	354	4,956	
25%	15	177	2,655	
TOTAL NEW SHADE PROVIDED:			19,781 S.F.	
DEDUCT:			19,781 S.F.	
SHADE:			2,832 S.F.	
+			22,613 S.F. (58.1%)	

TREE SIZE CALCULATIONS



TOTAL NUMBER OF PROPOSED TREES:	126
TOTAL NUMBER OF 24" BOX TREE SIZE:	65
PERCENTAGE REQUIRED BY CODE:	25%
PERCENTAGE OF TOTAL PROVIDED:	51.5%

EVERGREEN TREE CALCULATIONS

TOTAL NUMBER OF PROPOSED TREES:	126
TOTAL NUMBER OF EVERGREEN SPECIES:	51
TOTAL PERCENTAGE OF EVERGREEN REQUIRED:	30%
TOTAL PERCENTAGE OF EVERGREEN PROVIDED:	40.4%

PLANT MATERIAL LIST AND LEGEND

TREES							
SYMBOL	BOTANICAL NAME COMMON NAME	SIZE	REMARKS	WATER USE	QTY	DESIGN QUANTITY	SIZE W X H
	ACER PALMATUM GREEN JAPANESE MAPLE	15 GAL.	STANDARD FORM	MOD	8	ACCENT	20 X 20
	CALLISTEMON VIMINALIS SLIM SLIM CALLISTEMON	15 GAL.	STANDARD FORM	LOW	17	EVERGREEN ACCENT	4 X 10
	GINKGO BILOBA 'PRINCETON SENTRY' MAIDENHAIR TREE	24" BOX	COLUMNAR	MOD	5	ACCENT	15 X 40
	LAGERSTROEMIA INDICA x F.'TUSCARORA' TUSCARORA CRAPE MYRTLE	15 GAL.	STANDARD FORM	LOW	16	ACCENT	15 X 20
	MAGNOLIA GRANDIFLORA 'LITTLE GEM' LITTLE GEM DWARF SOUTHERN MAGNOLIA	15 GAL.	COLUMNAR	MOD	12	EVERGREEN SCREENING	15 X 25
	MAGNOLIA GRANDIFLORA SOUTHERN MAGNOLIA	24" BOX	STANDARD FORM	MOD	10	EVERGREEN PARKING SHADE	50 X 60
	PHOENIX CANARIENSIS CANARY ISLAND DATE PALM	24" BOX	STANDARD FORM	MOD	5	POOL PATIO	20 X 45
	PISTACHE CHINENSIS CHINESE PISTACHE	24" BOX	STANDARD FORM	LOW	28	PARKING SHADE	35 X 50
	PYRUS CALLERYANA 'REDSPIRE'	24" BOX	STANDARD FORM	MOD	3	PARKING SHADE	25 X 35
	QUERCUS RUBRA RED OAK	24" BOX	STANDARD FORM	MOD	15	EVERGREEN PARKING SHADE	40 X 60
	LAURUS NOBILIS 'SARATOGA' SARATOGA BAY LAUREL	15 GAL.	STANDARD FORM	LOW	8	EVERGREEN SHADE	25 X 30
SHRUBS							
SYMBOL	BOTANICAL NAME COMMON NAME	SIZE	WATER USE	SIZE W X H			
	BACKGROUND / SCREEN SHRUBS - EVERGREEN, LARGE SHRUBS TO 6'-0" USED FOR REDUCING BUILDING MASS OR SCREENING UNDESIRABLE VIEWS.						
	ABELIA X 'ED GOUCHER'	5 G	MED	4 X 3			
	CHOISYA TERNATA	5 G	MED	4 X 5			
	HYPERICUM X MOSERIANUM	5 G	MED	3 X 2			
	LOROPETULUM CHINENSIS 'RAZZLEBERRY'	5 G	MED	3 X 3			
	PHOTINIA FRASERI	5 G	MED	4 X 5			
	PODOCARPUS MACROPHYLLUS 'MAKI'	5 G	MED	4 X 5			
	RHAPHIOLEPIS INDICA 'JACK EVANS'	5 G	LOW	4 X 4			
	XYLOSMA C. 'COMPACTA'	5 G	LOW	6 X 5			
	CISTUS HYBRIDUS	5 G	LOW	2 X 2			
	DIANELLA CAERULEA	1 G	LOW	2 X 2			
	HEMEROCALLIS 'STELLA D' ORO'	5 G	MED	2 X 2			
	ILEX CRENATA 'COMPACTA'	5 G	LOW	3 X 2.5			
	LAVANDULA ANGUSTIFOLIA	5 G	LOW	2.5 X 2			
	NANDINA DOMESTICA 'COMPACTA'	5 G	LOW	3 X 3			
	RHODODENDRON SPP.	5 G	MED	3 X 2			
	AZALEA	5 G	LOW	3 X 3			
	VIBURNUM DAVIDII	5 G	MED	3 X 2			
	GROUND COVER MATERIAL - SMALL SCALE DUE TO PROJECT TYPE, EVERGREEN OR PERENNIAL SHRUBS TO 24" HIGH, USED AS A FILLER BETWEEN SITE WORK EDGES AND FASER SHRUBS.						
	ARCTOSTAPHYLOS U. URSI	1 G	LOW	36" O.C.			
	ROSA FLOWER CARPET (WHITE AND RED)	1 G	MED	36" O.C.			
	SOLLYA HETEROPHYLLA	1 G	MED	18" O.C.			
	TEUCRIMUM X LUCIDRYS 'PROSTRATUM'	1 G	LOW	18" O.C.			
	VINCA MINOR	1 G	MED	12" O.C.			
	BIO-FILTRATION SOD - FOR SURVIVING SEASONAL WINTER INUNDATION AT BOTTOM OF BASIN FOR FILTERING OF SEDIMENTS & IMPROVED WATER QUALITY.	SOD	MED	---			
	BANKS OF STORMWATER BASIN - SMALL SHRUBS TO USE ON SIDE SLOPES OF BASIN THAT CAN TOLERATE SUMMER HEAT & SEASONAL WINTER INUNDATION						
	JUNCUS PATENS 'ELK BLUE'	1 G	24" O.C.	2'H X 2'W			
	ELYMUS CONDENSATUS 'CANYON PRINCE' 'CANYON PRINCE' ELYMUS	1 G	36" O.C.	2-3'H X 3'W			
	CLEMATIS ARMANDI	1 G	MED	EVERGREEN			
	FICUS PUMILA	1 G	MED	EVERGREEN			
	JASMINUM POLYANTHUM	1 G	MED	EVERGREEN			
	PARTHENOCEISSUS TRICUSPIDATA	1 G	MED	DECIDUOUS			

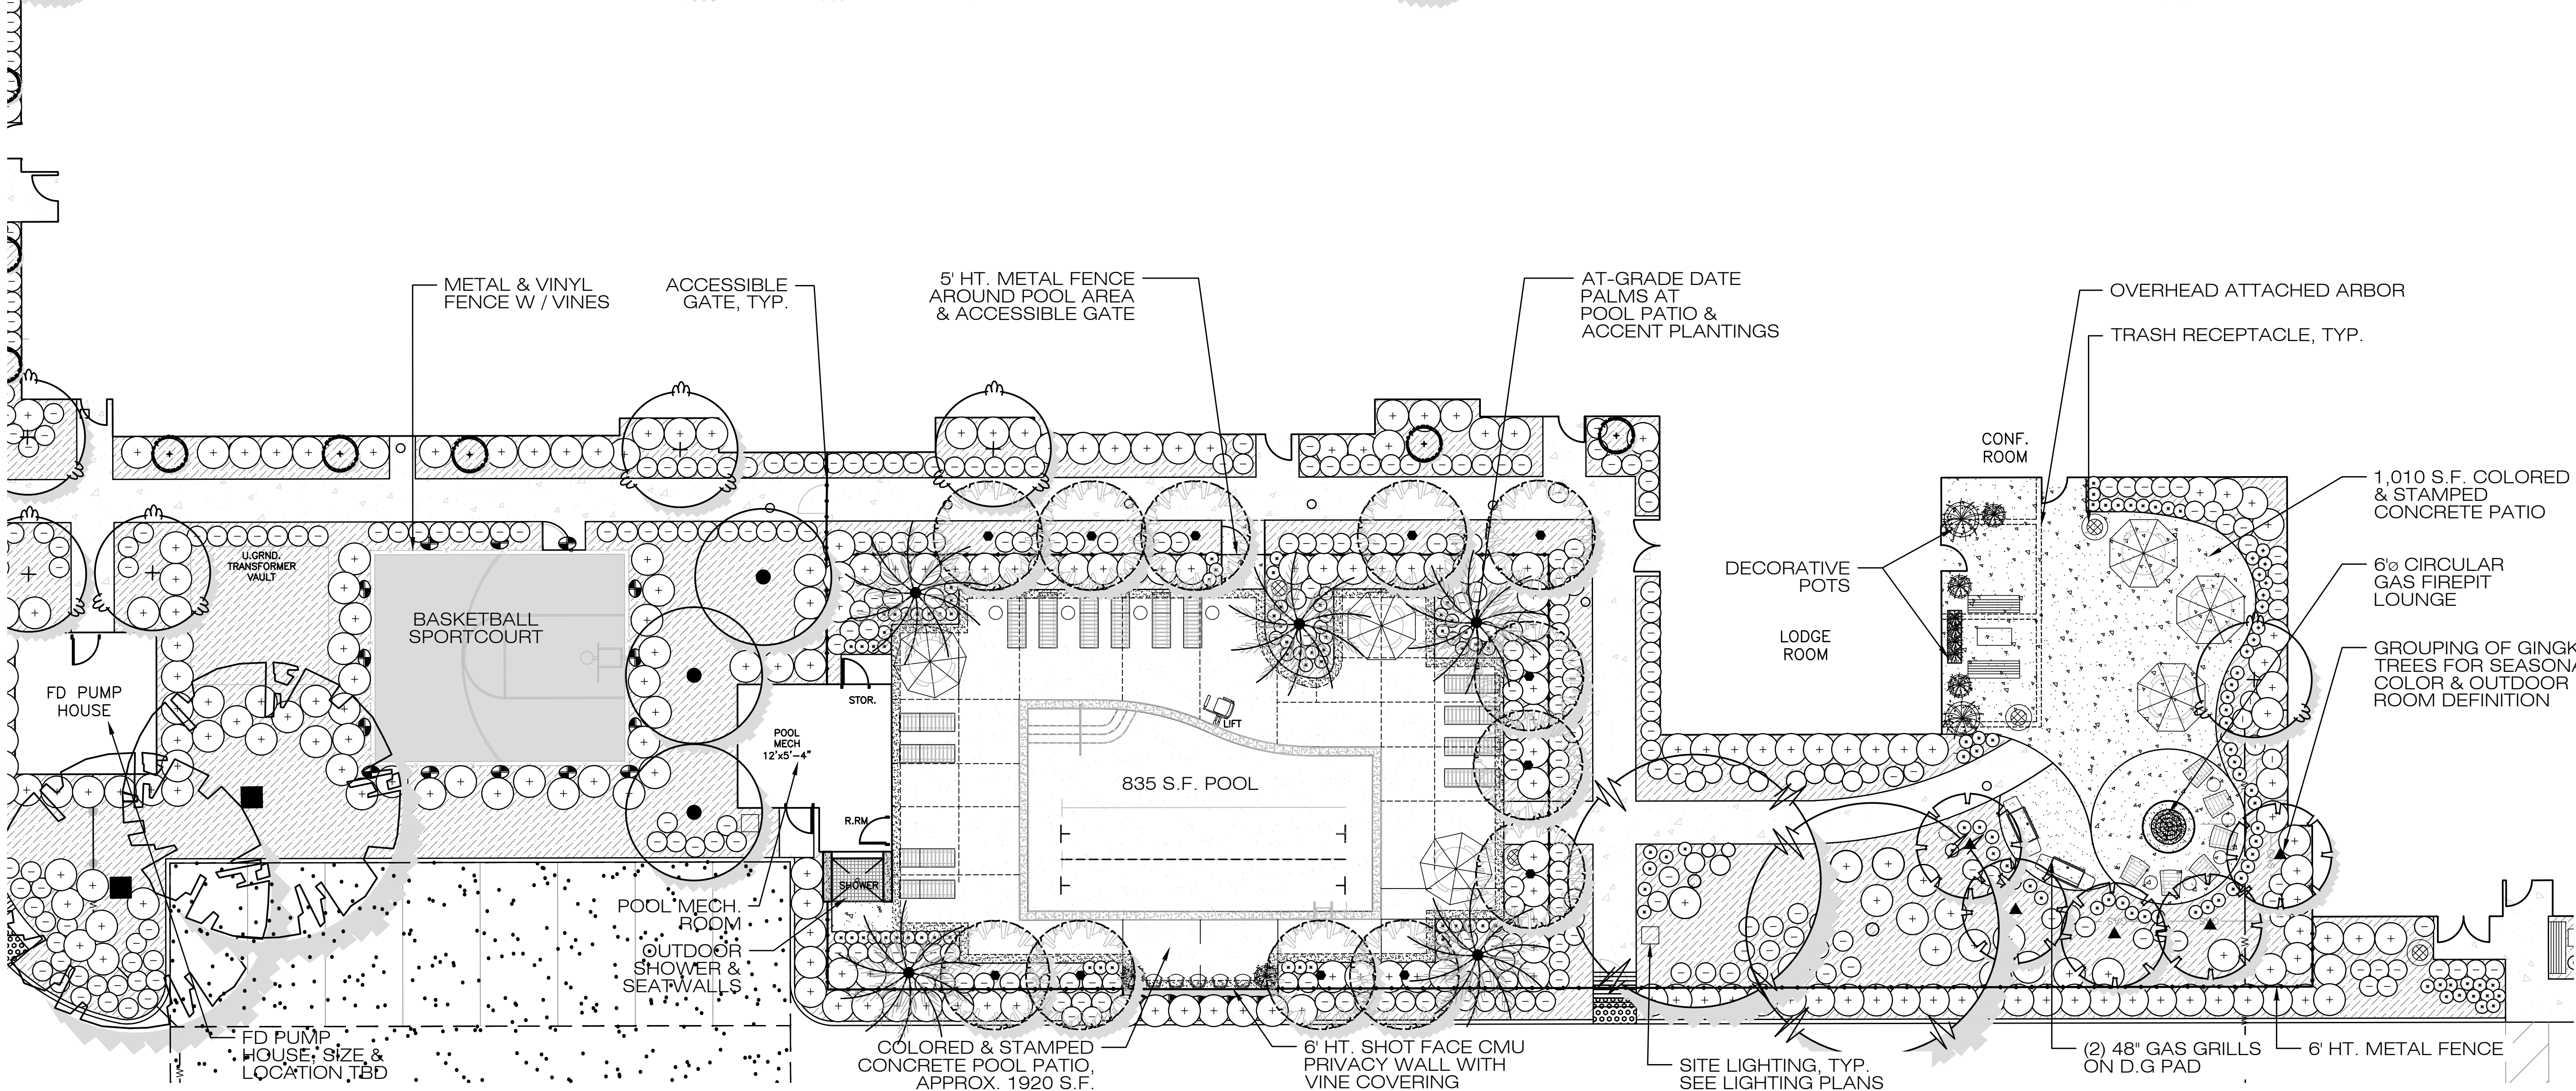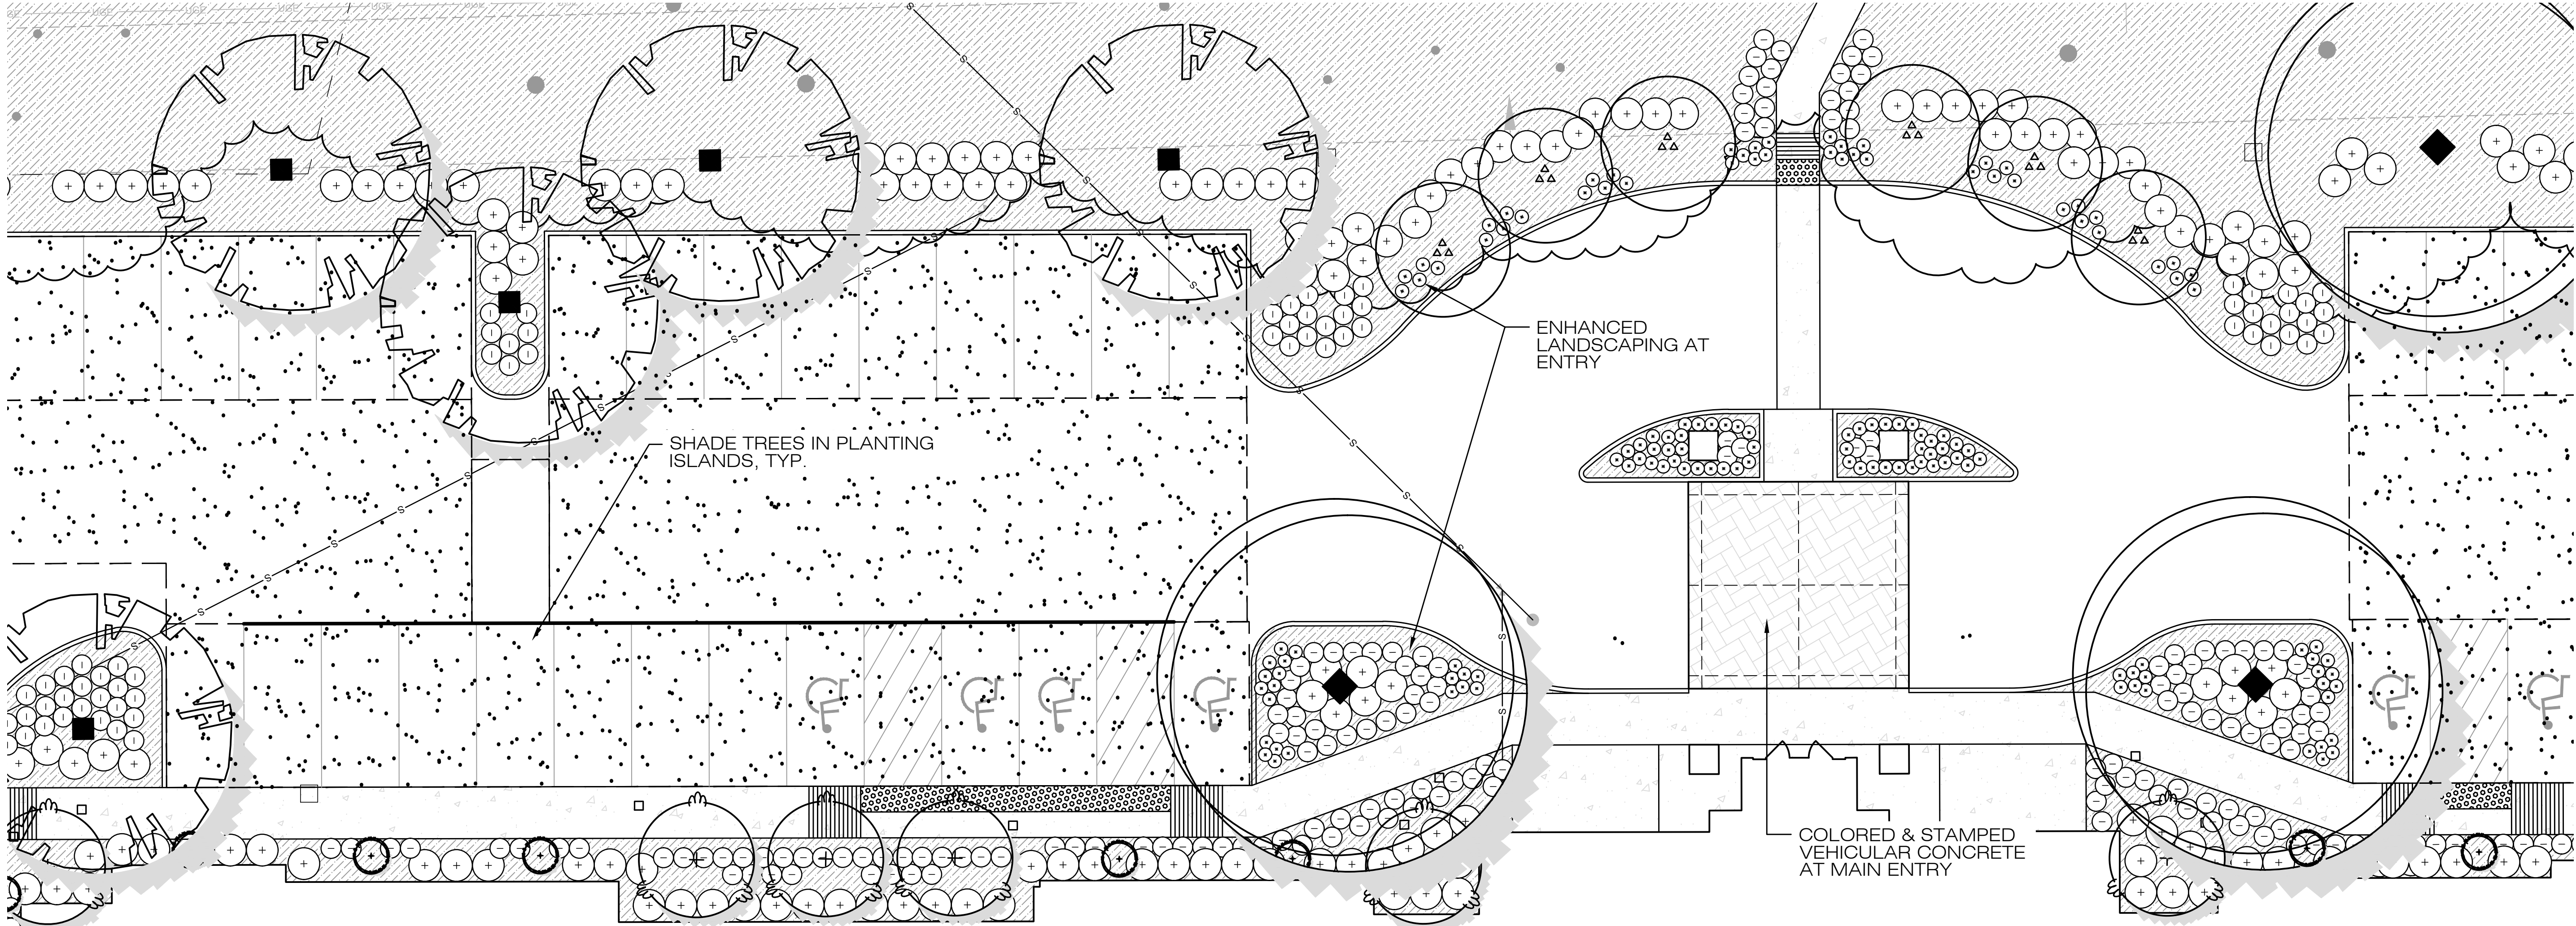


PLANT MATERIAL LIST AND LEGEND


TREES							
SYMBOL	BOTANICAL NAME COMMON NAME	SIZE	REMARKS	WATER USE	QTY	DESIGN USE / QUANTITY	SIZE W X H
	ACER PALMATUM GREEN JAPANESE MAPLE	15 GAL.	STANDARD FORM	MOD	8	ACCENT	20 X 20
	CALLISTEMON VIMINALIS SLIM SLIM CALLISTEMON	15 GAL.	STANDARD FORM	LOW	17	EVERGREEN ACCENT	4 X 10
	GINKGO BILOBA "PRINCETON SENTRY" MAIDENHAIR TREE	24" BOX	COLUMNAR	MOD	5	ACCENT	15 X 40
	LAGERSTROEMIA INDICA x F.'TUSCARORA' TUSCARORA CRAPE MYRTLE	15 GAL.	STANDARD FORM	LOW	16	ACCENT	15 X 20
	MAGNOLIA GRANDIFLORA 'LITTLE GEM' LITTLE GEM DWARF SOUTHERN MAGNOLIA	15 GAL.	COLUMNAR	MOD	12	EVERGREEN SCREENING	15 X 25
	MAGNOLIA GRANDIFLORA SOUTHERN MAGNOLIA	24" BOX	STANDARD FORM	MOD	10	EVERGREEN PARKING SHADE	50 X 60
	PHOENIX CANARIENSIS CANARY ISLAND DATE PALM	24" BOX	STANDARD FORM	MOD	5	POOL PATIO	20 X 45
	PISTACHE CHINENSIS CHINESE PISTACHE	24" BOX	STANDARD FORM	LOW	28	PARKING SHADE	35 X 50
	PYRUS CALLERYANA "REDSPIRE"	24" BOX	STANDARD FORM	MOD	3	PARKING SHADE	25 X 35
	QUERCUS RUBRA RED OAK	24" BOX	STANDARD FORM	MOD	15	EVERGREEN PARKING SHADE	40 X 60
	LAURUS NOBILIS "SARATOGA" SARATOGA BAY LAUREL	15 GAL.	STANDARD FORM	LOW	8	EVERGREEN SHADE	25 X 30
SHRUBS							
SYMBOL	BOTANICAL NAME COMMON NAME	SIZE	WATER USE	SIZE W X H			
	BACKGROUND / SCREEN SHRUBS – EVERGREEN, LARGE SHRUBS TO 6'-0" USED FOR REDUCING BUILDING MASS OR SCREENING UNDESIRABLE VIEWS.						
	ABELIA X 'ED GOUCHER' GLOSSY ABELIA	5 G	MED	4 X 3			
	CHOISYA TERNATA MEXICAN ORANGE	5 G	MED	4 X 5			
	HYPERICUM X MOSERIANUM GOLD FLOWER	5 G	MED	3 X 2			
	LOROPETULUM CHINENSIS 'RAZZLEBERRY' CHINESE FRINGE FLOWER	5 G	MED	3 X 3			
	PHOTINIA FRASERI PHOTINIA	5 G	MED	4 X 5			
	PODOCARPUS MACROPHYLLUS 'MAKI' SHRUBBY YEW PINE	5 G	MED	4 X 5			
	RHAPHIOLEPIS INDICA 'JACK EVANS' INDIA HAWTHORN	5 G	LOW	4 X 4			
	XYLOSMA C. 'COMPACTA' COMPACT XYLOSMA	5 G	LOW	6 X 5			
	FACER/FILLER SHRUBS EVERGREEN OR DECIDUOUS SHRUBS TO 4'-0". USED FOR "TERRACING" OF PLANT MATERIAL. SEASONAL COLOR AND SOFTENING OF BUILDING EDGES AND FOUNDATION SHRUBS.						
	CISTUS HYBRIDUS WHITE ROCKROSE	5 G	LOW	2 X 2			
	DIANELLA CAERULEA BLUE FLAX LILY	1 G	LOW	2 X 2			
	HEMEROCALLIS 'STELLA D' ORO' DAYLILY	5 G	MED	2 X 2			
	ILEX CRENATA 'COMPACTA' JAPANESE HOLLY	5 G	LOW	3 X 2.5			
	LAVANDULA ANGUSTIFOLIA ENGLISH LAVENDER	5 G	LOW	2.5 X 2			
	NANDINA DOMESTICA 'COMPACTA' HEAVENLY BAMBOO	5 G	LOW	3 X 3			
	RHODODENDRON SPP. AZALEA	5 G	MED	3 X 2			
	RHAPHIOLEPIS INDICA 'SPP.' INDIA HAWTHORN	5 G	LOW	3 X 3			
	VIORNIUM DAVIDII DAVID'S VIORNIUM	5 G	MED	3 X 2			
	GROUND COVER MATERIAL – SMALL SCALE DUE TO PROJECT TYPE, EVERGREEN OR PERENNIAL SHRUBS TO 24" HIGH. USED AS A FILLER BETWEEN SITE WORK EDGES AND FACER SHRUBS.						
	ARCTOSTAPHYLOS U. URSI MANZANITA	1 G	LOW	36" O.C.			
	ROSA FLOWER CARPET (WHITE AND RED) FLOWER CARPET ROSE	1 G	MED	36" O.C.			
	SOLLYA HETEROPHYLLA AUSTRALIAN BLUEBELL CREEPER	1 G	MED	18" O.C.			
	TEUCRIUM X LUCIDRYS "PROSTRATUM" PROSTRATE GERMANDER	1 G	LOW	18' O.C.			
	VINCA MINOR DWARF PERIWINKLE	1 G	MED	12" O.C.			
	BIO-FILTRATION SOD – FOR SURVIVING SEASONAL WINTER INUNDATION AT BOTTOM OF BASIN FOR FILTERING OF SEDIMENTS & IMPROVED WATER QUALITY.	SOD	MED	--			
	BANKS OF STORMWATER BASIN – SMALL SHRUBS TO USE ON SIDE SLOPES OF BASIN THAT CAN TOLERATE SUMMER HEAT & SEASONAL WINTER INUNDATION						
	JUNCUS PATENS "ELK BLUE" ELK BLUE CALIFORNIA GRAY RUSH	1 G	24" O.C.	2'H X 2'W			
	ELYMUS CONDENSATUS "CANYON PRINCE" "CANYON PRINCE" ELYMUS	1 G	36" O.C.	2-3'H X 3'W			
	VINES/ESPALEIR MATERIAL – EVERGREEN OR PERENNIAL VINES WITH MANAGEABLE SPREAD FOR COVERING BLANK WALLS, AND CASCADE OVER OUTDOOR ARBORS AND ACCENT STONE WALLS. USED TO SOFTEN ARCHITECTURAL ELEMENTS ANDF CREATE SEASONAL INTEREST VERTICALLY.						
	CLEMATIS ARMANDII EVERGREEN CLEMATIS	1 G	MED	EVERGREEN			
	FIGUS PUMILA CREEPING FIG	1 G	MED	EVERGREEN			
	JASMINUM POLYANTHUM JASMINE	1 G	MED	EVERGREEN			
	PARTHENDOCISSUS TRICUSPIDATA BOSTON IVY	1 G	MED	DECIDUOUS			



Kieffer®
& CO., INC.

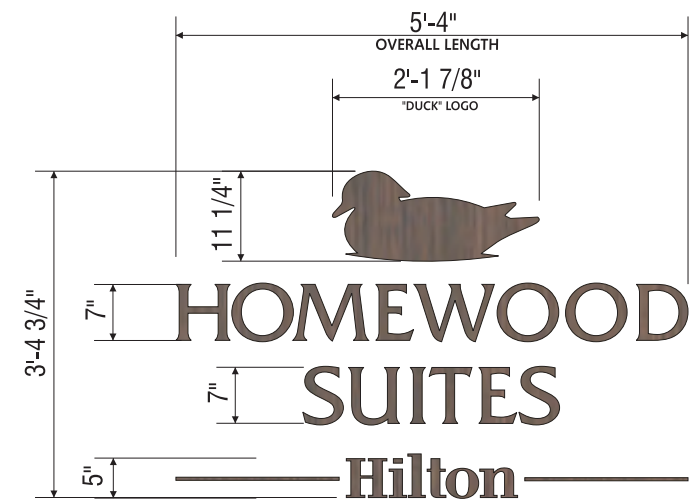

3/8" (9.5mm) DEEP FABRICATED DARK OXIDIZED BRONZE GRAPHICS.
MOUNT TO WALL WITH ALL-THREAD STUDS & SILICONE ADHESIVE.

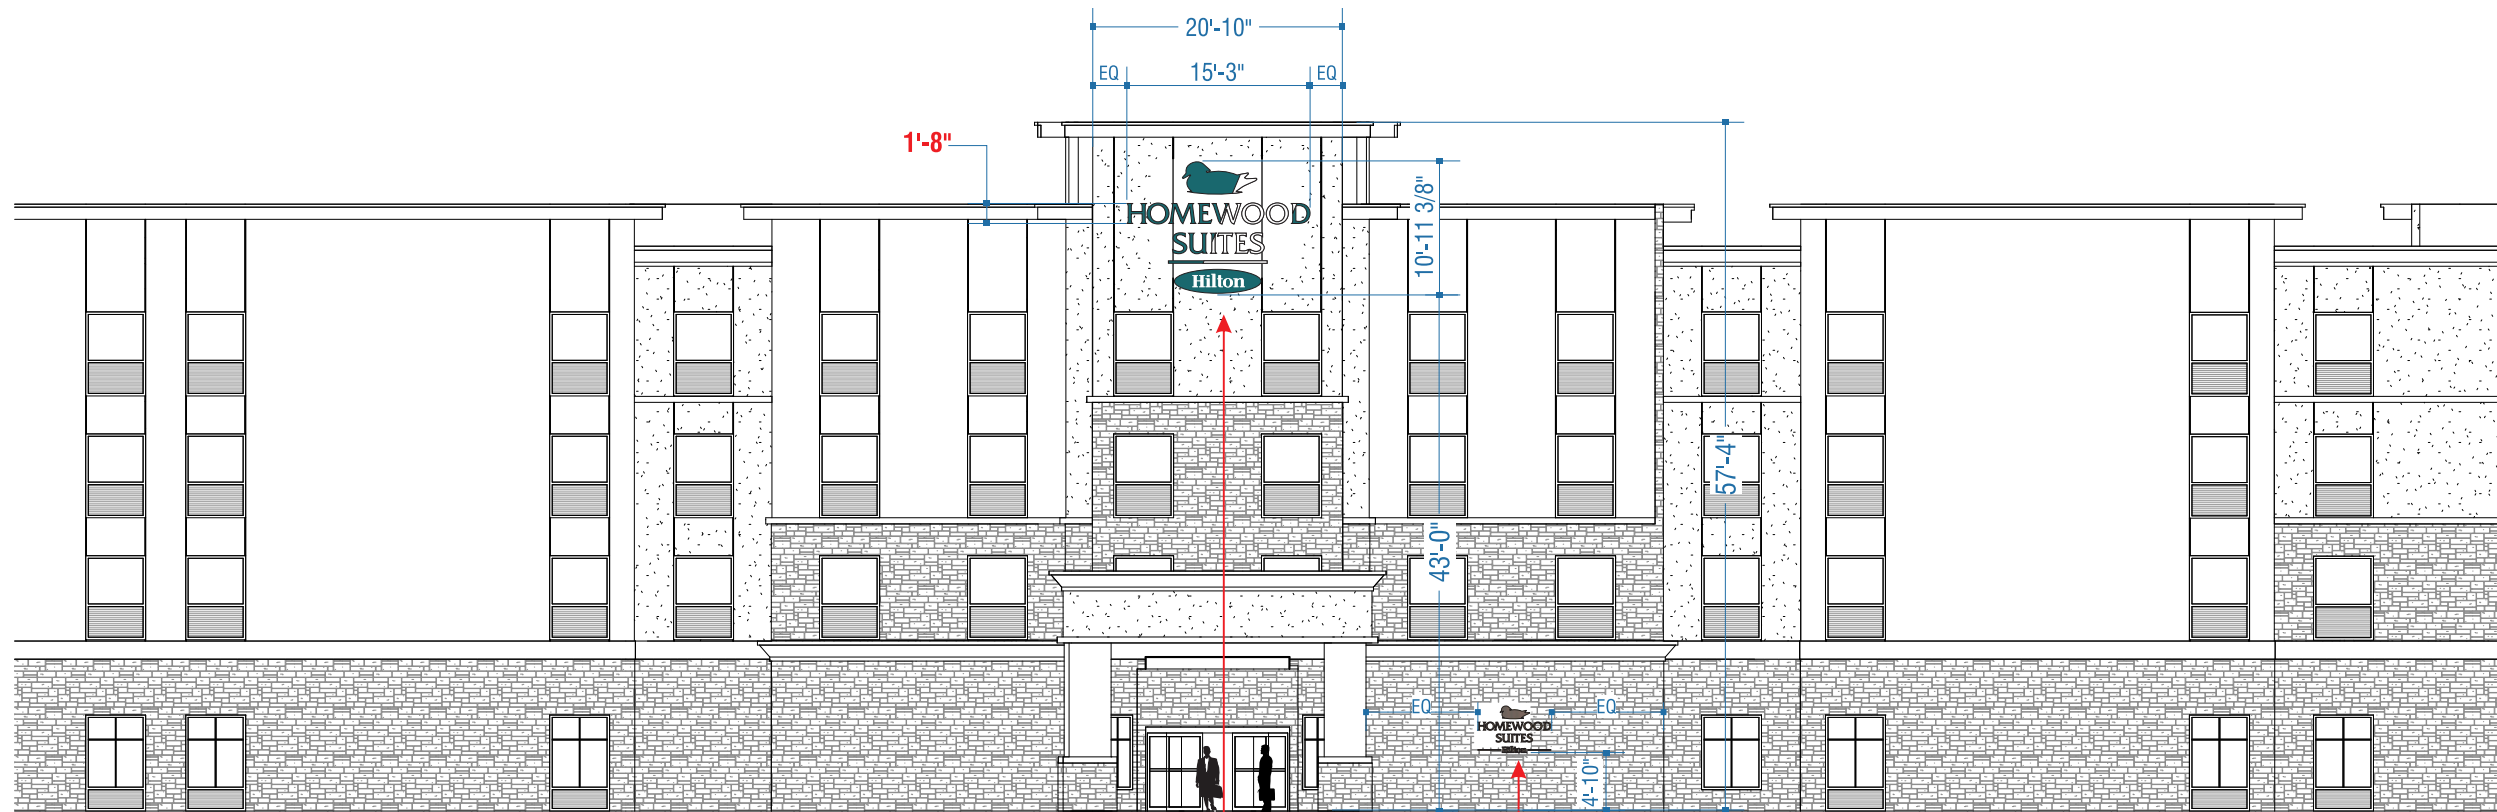

NORTH ELEVATION

**REFERENCE DRAWING
#B67172
for fabrication & color details.**


**REFERENCE DRAWING
#HS-BL X
for fabrication & color details.**

Scale = 1/16" = 1'

Rancho Cordova, CA

B71884


Kieffer®
& CO., INC.

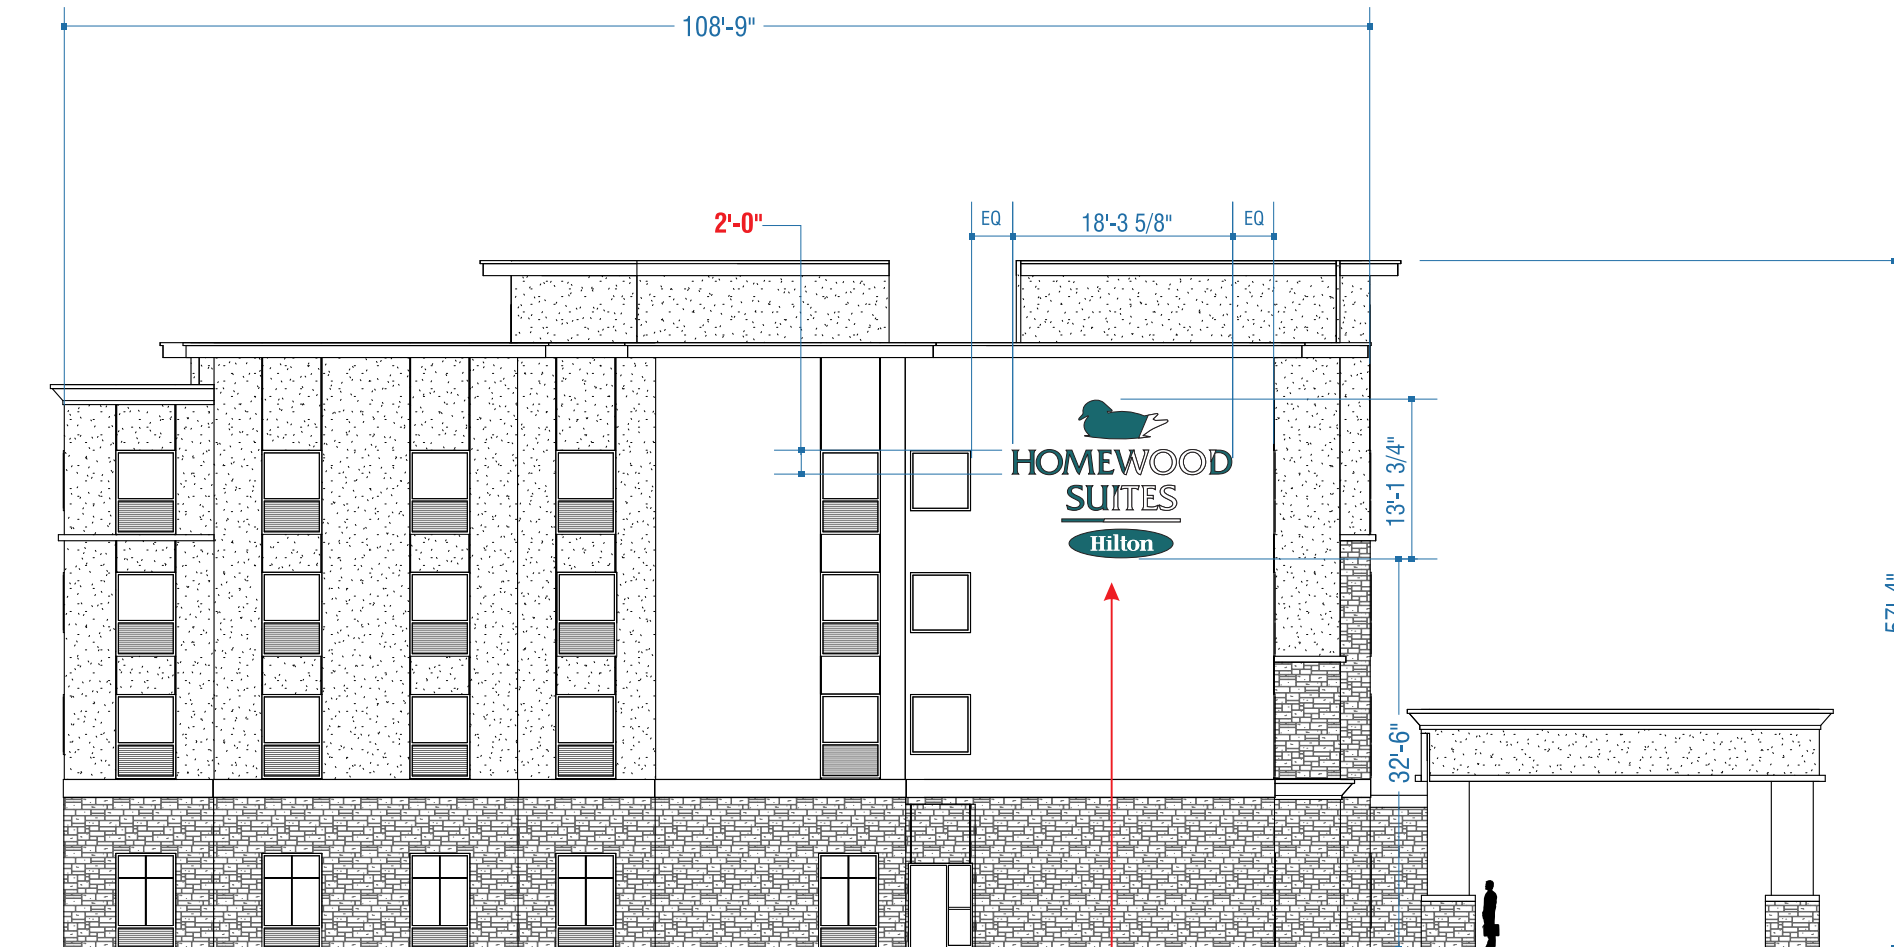

■ Rancho Cordova, CA

B71884A

SHOP NOTE! FABRICATE CABINET AS UNIT TO SLIP OVER SUPPORT STEEL

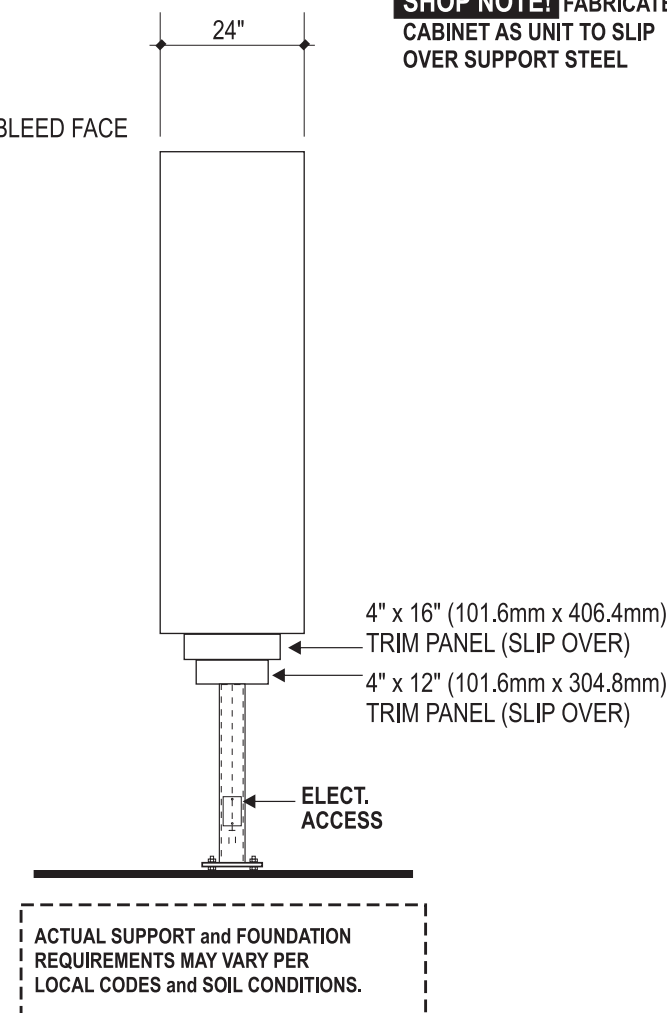

END VIEW

UNDERGROUND ELECTRICAL SERVICE TO SIGN
BY OTHERS. SIGN CONTRACTOR TO MAKE FINAL
CONNECTION AS DETERMINED BY LOCAL SIGN
ORDINANCES.

■ Rancho Cordova, CA


Kieffer®
& CO., INC.

1124


Sign B —
Non-Illum. Letters



Sign C

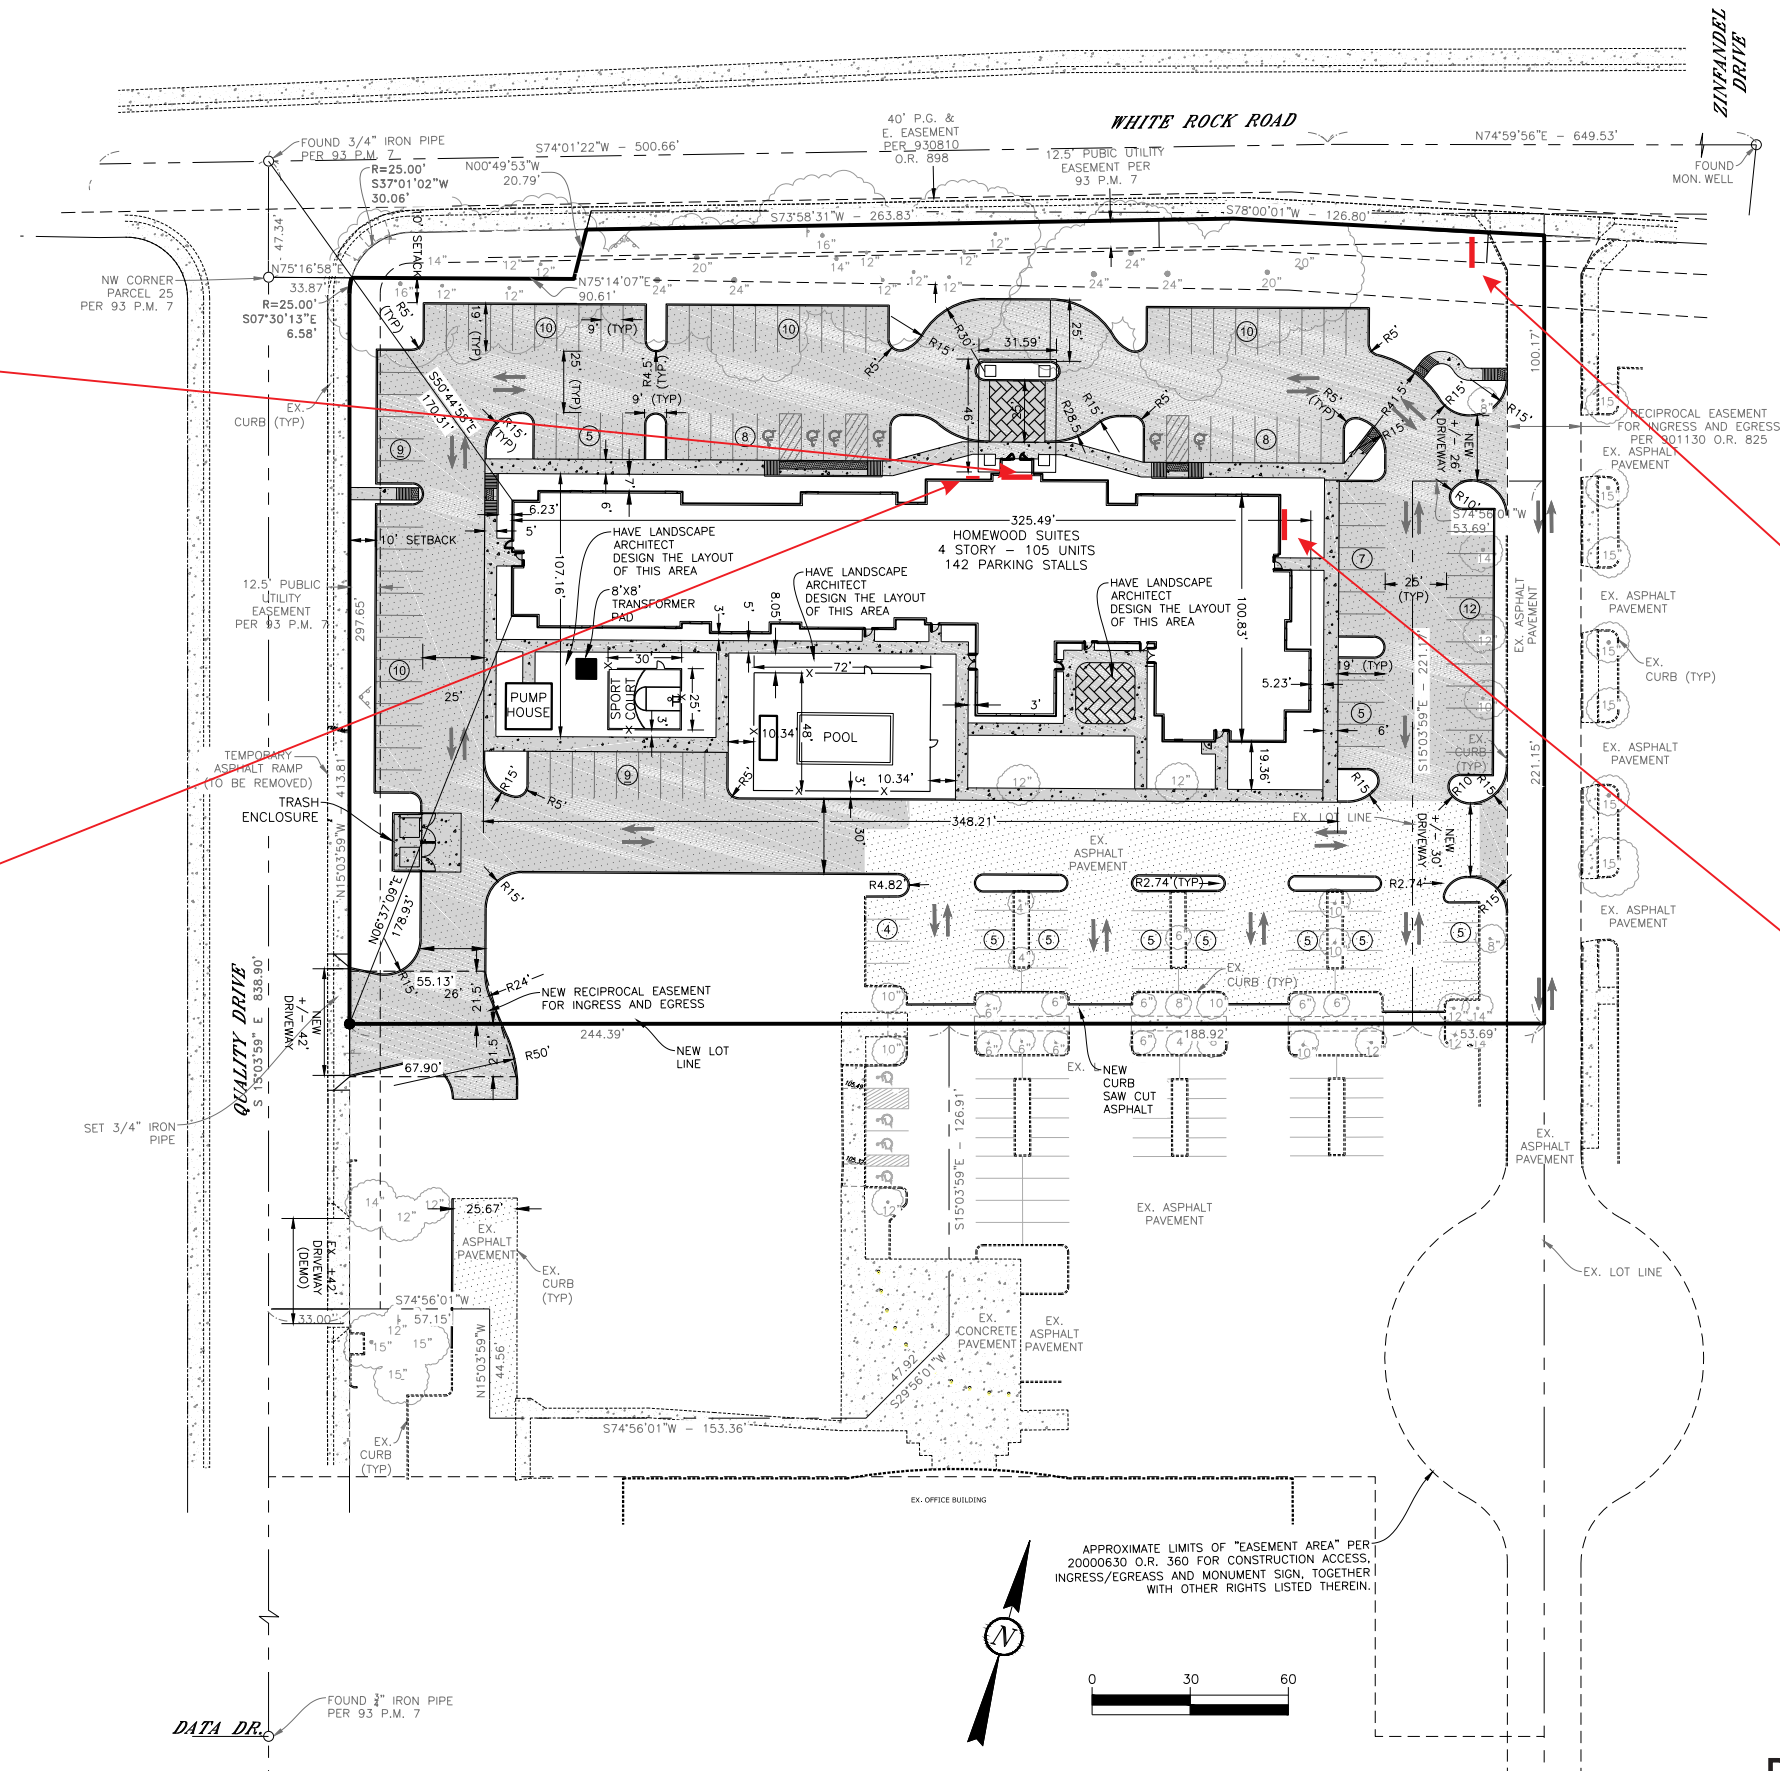



AGENDA ITEM 19.2

HOMewood SUITES
RANCHO CORDOVA, CA


**HOMewood
SUITES**
Hilton

ICON 1127
ARCHITECTURAL GROUP

DRAFT- Homewood Suites Hotel Conditions of Approval

EXHIBIT B

		<u>Category</u>	<u>Timing/ Implementation</u>	<u>Enforcement/ Monitoring</u>	<u>Verification</u> (date & Signature)
General Conditions					
1.	The approved entitlement is for a Conditional Use Permit, Design Review Permit, and Administrative Use Permit, to construct a new four story, 89,950 square foot, 105-room extended stay Homewood Suites hotel at the northeast corner of White Rock Road and Quality Drive (APN 072-0690-101-0000), as described in the City Council staff report dated June 5, 2017 with the conditions herein, for project number DD9678.	Project Description	On-Going	Planning	
2.	The Applicant shall hold harmless the City, its Council Members, officers, agents, employees, and representatives from liability for any award, damages, costs and fees incurred by the City and/or awarded to any plaintiff in an action challenging the validity of this permit or any environmental or other documentation related to approval of this permit. Applicant further agrees to provide a defense for the City in any such action.	General	On-Going	Planning	
3.	Any future alteration to the buildings, change in use, intensification of the site, or modification to the parking and landscaped area must be reviewed by the City to ensure compliance with all local, state, and federal regulations. Minor modifications that are found to be in substantial conformance with the approved plans such as colors, plant materials, or minor lot line adjustments, may be approved administratively. Major modifications shall be approved by the applicable decision making body.	General	On-Going	Planning/ Building /Public Works	
4.	Applicant/Developer shall not carry a negative account balance with the City for the processing of the project. If a negative account balance occurs, it will be the developer's responsibility to pay the balance due, in order to avoid delays in the processing of future permits or recordation of maps. Please email the Finance Department at billings@cityoffranchocordova.org for the status of your account with the City.	General	On-Going	Finance	

DRAFT- Homewood Suites Hotel Conditions of Approval

EXHIBIT B

		<u>Category</u>	<u>Timing/ Implementation</u>	<u>Enforcement/ Monitoring</u>	<u>Verification</u> (date & Signature)
5.	The proposed signs are not consistent with the requirements of the sign corridor. The proposed signage shall be revised to adhere to the following: • The freestanding monument sign shall be amended to include a solid base and signage not to exceed 25 square feet consistent with zoning requirements for “office” signage. The sign shall be set back 10-feet from the public right-of-way. • The current wall signs shall be consistent with the 1x1 ratio of linear frontage to total signage square footage. • Additional signage or integration into the adjacent business center signage shall require a Unified Sign Program (USP) prior to issuance of building permit for the amended signs.	Signage	On-Going/ Prior to Building Permit	Planning	
6.	Noise sources associated with construction, repair, remodeling, demolition, paving and/or grading of any real property must adhere to the development standards outlined within the City’s Noise Element and RCMC 6.68.	Construction	On-Going	Planning/ Building	
7.	In the event of the encounter of subsurface materials suspected to be of an archaeological or paleontological nature or if any human remains are found, all grading and/or excavation shall cease, the find shall be left untouched, and the City Planning Department shall be immediately notified. This requirement shall be noted on the Grading and Building Plans, prior to issuance of permits. A qualified professional archaeologist certified by the Register of Professional Archaeologists or paleontologist with a degree(s) in paleontology or geology, to evaluate and make recommendations as to disposition, mitigation and/or salvage. The recommendation shall be implemented before work may proceed.	Construction	On-Going	Planning/ Building	
8.	Applicant shall be responsible for all damage to City streets associated with construction of the project and shall repair any damage as soon as possible.	Construction	On-Going	Planning/ Public Works	

		<u>Category</u>	<u>Timing/ Implementation</u>	<u>Enforcement/ Monitoring</u>	<u>Verification</u> (date & Signature)
9.	The removal and replanting of landscape not listed on the approved plan set must be consistent with RCMC 23.716.080 through 23.716.090 and reviewed by the Planning Department prior to the removal. All landscape care, maintenance, and tree pruning must adhere to RCMC 23.716.100 through 23.716.110.	Landscaping	On-Going	Planning	
At Improvement Plans/Grading Permit Issuance					
10.	Record boundary line adjustment with adjacent property owner.	Boundary	Prior to approval of improvement plans or issuance of building permit.	Public Works	
11.	Applicant shall photo-document the condition of adjacent streets, sidewalks and infrastructure to the satisfaction of the Public Works Department.	Documentation	Prior to approval of improvement plans	Public Works	
12.	Enter into a frontage agreement and bond for construction of public improvements per the approved Public Works plans to the satisfaction of the Public Works Department.	Frontage Agreement	Prior to approval of improvement plans	Public Works	
13.	Install public improvements per the approved Public Works plans and to the satisfaction of the Public Works Department.	Improvements	Prior to Final Inspection/Certificate of Occupancy	Public Works	
14.	Incorporate permanent storm water quality treatment measures into the site improvement plans in conformance with applicable County ordinances & standards, and state and federal law. The drainage study shall include, but is not limited to, a sizing analysis of the required onsite stormwater treatment system.	Stormwater	Prior to approval of improvement plans	Public Works	

DRAFT- Homewood Suites Hotel Conditions of Approval

EXHIBIT B

		<u>Category</u>	<u>Timing/ Implementation</u>	<u>Enforcement/ Monitoring</u>	<u>Verification</u> (date & Signature)
15.	The applicant shall accept maintenance responsibility for any proposed onsite stormwater detention or water quality treatment facilities through the execution of a Declaration of Covenant.	Stormwater	Prior to approval of improvement plans	Public Works	
16.	Show on the plans how Fire Lanes will be marked. Fire Lane identification shall be provided along the required fire access roadway. Fire Lane identification shall be in accordance with the Sacramento Metro Fire Districts Fire Prevention Standard #3 and the California Vehicle Code. Vehicle parking is prohibited on any street less than 28 feet in width. Vehicle parking is permitted on both sides of streets 36 feet or more in width. Roadway widths shall be measured between the gutter-line or edge of pavement on opposite sides of the road. Identification of fire apparatus access roadways may be required on private roads.	Fire Access	At Improvement Plans/ grading permit issuance	Metro Fire	
17.	Provide a note on the plan that reads, "Fire access roadways shall be built to bear a minimum of 80,000 pounds and meet the Sacramento County Public Works Standards for roadways. A report, prepared by a registered geotechnical engineer, verifying the ability of the road to bear the required minimum weight, shall be submitted with any plan indicating construction of roadway. Verification of constructed roadway shall be provided by a registered geotechnical engineer prior to final of the project."	Fire Access	At Improvement Plans/ grading permit issuance	Metro Fire	
18.	Show the location of the required fire hydrants for this project on the improvement plans. Approved fire hydrants capable of providing the required fire flow for the protection of any and all structures shall be located along the fire apparatus access roadway. The required fire hydrants shall be installed and operational prior to any construction or on-site storage of combustible materials. The minimum required fire flow for the protection of commercial developments is 1,500 gallons per minute (gpm) at a pressure of 20 pounds per square inch (psi) for a two-hour duration.	Fire Hydrants	At Improvement Plans/ grading permit issuance	Metro Fire	

DRAFT- Homewood Suites Hotel Conditions of Approval

EXHIBIT B

		<u>Category</u>	<u>Timing/ Implementation</u>	<u>Enforcement/ Monitoring</u>	<u>Verification</u> (date & Signature)
19.	Auto parking areas shall be designed to connect with the established sidewalks and ensure safe pedestrian onsite circulation. Joint or shared access, internal circulation, or parking is encouraged with adjacent uses (RCMC 23.719.100.C). The parking lot design shall include pedestrian crossway improvements (delineated pedestrian paths, changes in material and design, lighting, signage, etc.) to improve circulation from the public right-of-ways to the hotel and event center entrances.	Parking	Prior to approval of improvement plans	Planning	
20.	A detailed pedestrian plan must be reviewed and approved by the Planning Department prior to issuance of building permits. This plan shall show all pedestrian areas and include square footage of all areas, seating types and amounts, amenities (i.e. fountains, signs, art), pathway material and color, designated circulation space versus congregational space, and other features vital to the integration of the pedestrian space and hotel. This plan shall be consistent with the standards outlined in Zoning Code 23.722 for pedestrian-orientated spaces. The outdoor guest amenities will include a six to eight foot tall security/privacy wall that will vary between solid masonry (stone veneer and stucco) and wrought iron fencing with landscaping. The final design of this wall shall be reviewed and approved by the Planning Department prior to installation.	Pedestrian Spaces	Prior to approval of improvement plans or issuance of building permit.	Planning	
21.	The existing redwood trees are to remain part of the approved landscape plan. Prior to any construction activity, a pre-construction determinate survey shall be required for work that will commence during the migratory bird nesting season (February 1 through August 31). This survey is to determine if there is active onsite nesting by birds protected under the Migratory Bird Treaty Act (MBTA) would be affected by construction activities. If all construction activity would occur outside this time, the survey is not required. If nesting activity is observed, consultation with the City of Rancho Cordova Planning Department and the California Department of Fish and Wildlife shall be conducted in order to	Landscaping	At Improvement Plans/ grading permit issuance.	Planning	

DRAFT- Homewood Suites Hotel Conditions of Approval

EXHIBIT B

		<u>Category</u>	<u>Timing/ Implementation</u>	<u>Enforcement/ Monitoring</u>	<u>Verification</u> (date & Signature)
	determine the appropriate mitigation, if any, required to minimize impacts to nesting birds. No activity may occur within 100 feet of any nesting activity or as otherwise required following consultation with the California Department of Fish and Wildlife.				
22.	Applicant shall submit landscaping plans demonstrating conformance with the Water Use and Conservation provisions.	Landscaping	Prior to approval of improvement plans	Public Works	
23.	All landscape strips, medians, etc that contain trees shall be installed with continuous root barriers.	Landscaping	Prior to approval of improvement plans	Public Works	
24.	The plans must be approved by the Sacramento Municipal Utility District (SMUD) prior to construction of improvements.	Utilities	Prior to Improvement Plans/ Grading permit issuance	SMUD	
25.	Golden State Water Company (GSWC) will be able to provide domestic and fire protection water service to this project in compliance with California Public Utilities Commission (CPUC) General Order No. 103 and applicable local requirements. Other requirements include: 1. GSWC will be able to provide domestic and fire protection water service to this project in compliance with California Public Utilities Commission (CPUC) General Order No. 103 and applicable local requirements. Dependent on project demands and in accordance with CPUC Rule 15, any modifications to the onsite or offsite water systems to accommodate any changes in fire protection requirements or increased water demands will be at the owner's expense. 2. Domestic and fire protection water service will be sized and located after GSWC receives an application for water	Utilities- Water	Prior to Improvement Plans/ Grading permit issuance	GSWC	

		<u>Category</u>	<u>Timing/ Implementation</u>	<u>Enforcement/ Monitoring</u>	<u>Verification</u> (date & Signature)
	service from the project proponent. 3. An easement may need to be granted to GSWC for the water service. 4. No trees within 10 feet of fire hydrants and within GSWC easements.				
Prior to Issuance of Building Permits					
26.	Applicant shall complete improvement plans to the satisfaction of the Public Works Department. Improvement plans shall include, but shall not be limited to: • All onsite civil improvements. • Civil plan shall include an ADA access plan • Any obstructions to the sidewalk shall be relocated behind back of walk. • Replacement of damaged sidewalk and curb and gutter along property frontage to the satisfaction of The Public Works Department. Sidewalk panels shall be replaced to the nearest joint. • Driveways shall be Type A driveways • Utility Laterals • Public improvement plans shall clearly delineate all transitions to existing improvements. • All improvements to be designed and constructed to the satisfaction of the Public Works Department. • Remove temporary asphalt wedge driveway on Quality Drive.	Improvements	Prior to Issuance of Building Permits	Public Works	
27.	Property Owner/Applicant shall participate in or provide a funding mechanism for maintenance services for the project's stormwater drainage and flood protection system. This may be accomplished through annexation to the City's Stormwater Utility Fee District, or other financial mechanism as may be proposed and provided by the Property Owner for the same purpose of providing a financial mechanism to fund the operation and maintenance of the Project's	Stormwater	Prior to Issuance of Building Permits	Public Works	

DRAFT- Homewood Suites Hotel Conditions of Approval

EXHIBIT B

		<u>Category</u>	<u>Timing/ Implementation</u>	<u>Enforcement/ Monitoring</u>	<u>Verification</u> (date & Signature)
	stormwater drainage and flood protection system. Costs associated with the annexation shall be borne by the Property Owner/Applicant through payment of fair share costs of the SWU annexation not to exceed \$7,000 per annexation.				
28.	Property Owner/Applicant shall participate in or provide a funding mechanism for maintenance services for the fair share of existing and all new public improvements associated with the project including, but not limited to, streets, bridges/culverts, traffic signals, traffic signs, striping and legends, ITS operations, street lights and safety lights, and public frontage and median landscape improvements. This may be accomplished through annexation to the City's Communities Facilities District No. 2008-1 (Street Lighting and Road Maintenance). All costs associated with the annexation shall be borne by the Property Owner/Applicant.	Improvements	Prior to Issuance of Building Permits	Public Works	
29.	Property Owner/Applicant shall participate in the provision of funding to provide transit-related services by voting to approve a special tax. The tax shall be the annual amount (with appropriate annual inflation adjustment) as established at the time of voting by the City Council. The election to provide for the tax shall be completed prior to the issuance of building permits. The property owner shall be responsible for paying all costs associated with holding the election. The tax shall be due at the time specified in the ordinance imposing the tax. In addition, the Owner of the property shall hold a deed assessment in the form of Conditions, Covenants & Restrictions against the property, or other form as shall be approved by the City, which assessment will take effect in the event the special tax described in this Condition of Approval is reduced or repealed. Contact: Elizabeth Sparkman at (916) 851-8714 as there may be a 1-2 month lead time to satisfy this condition.	Transit	Prior to Issuance of Building Permits	Public Works	
30.	The applicant shall meet the following: Civil Site Plans and Architectural Plans shall be submitted and approved prior to Final Building Permit being issued. Fire Sprinkler and Fire Alarm plans	Fire Plan Submittal	Prior to Issuance of Building	Metro Fire	

DRAFT- Homewood Suites Hotel Conditions of Approval

EXHIBIT B

		<u>Category</u>	<u>Timing/ Implementation</u>	<u>Enforcement/ Monitoring</u>	<u>Verification</u> (date & Signature)
	shall be submitted prior to Final Building Permit being issued. Please note: The Sacramento Metro Fire District does not allow deferred submittals for Fire Sprinkler and/or Fire Alarm plans.		Permits		
31.	Bicycle Parking (short and long term) shall be installed in accordance with RCMC 23.719.115. The final design and location will be review and approved by the Planning Department prior to issuance of a building permit.	Bicycle Parking	Prior to Issuance of Building Permits	Planning	
32.	The project shall receive approval from the Federal Aviation Administration (FAA) prior to construction for any parapet that exceeds 150-feet consistent with the City's zoning code.	Architectural/ FAA Confirmation	Prior to Issuance of Building Permits	Planning	
33.	Vents, gutters, downspouts, flashing, electrical conduits, etc., shall be painted to match the color of the adjacent surface, unless otherwise approved by the Planning Division.	Architectural	Prior to Issuance of Building Permits	Planning	
34.	Construction plans must include all windows and final architectural element details to be reviewed and approved by the Planning Department. This includes all building fixtures, exterior lighting, walkway lighting, parking lot lighting, and street lights on the Site, Utility, Landscape, and Building Plans, prior to the issuance of any permits. The height and style of fixtures shall be shown. Energy-saving fixtures shall be used and noted on the plans and all illumination shall be installed in a manner that is glare shielded and directed away from adjacent properties and right-of-ways.	Architectural	Prior to Issuance of Building Permits	Planning	
35.	Rooftop equipment (HVAC, meters, refrigeration equipment, plumbing lines, ductwork and transformers), shall not extend above the building parapet and shall be screened from view on all sides with materials architecturally compatible with the main structure. Screening details shall be shown on the Building Plans and submitted for review and approval by the Planning Department, prior to the issuance of Building Permits and installed prior to occupancy approval.	Architectural	Prior to Issuance of Building Permits	Planning	


DRAFT- Homewood Suites Hotel Conditions of Approval

EXHIBIT B

		<u>Category</u>	<u>Timing/ Implementation</u>	<u>Enforcement/ Monitoring</u>	<u>Verification</u> (date & Signature)
36.	Utility areas, electrical and gas meters shall be architecturally screened from view to the fullest extent possible.	Architectural	Prior to Issuance of Building Permits	Planning/ Building/ Public Works	
37.	All trash enclosures and refuse areas shall comply with zoning code and all service provider standards regarding amount, design, and access based upon the project's estimated need and waste pickup schedules. Trash enclosures should try to incorporate the same architectural treatments, materials and colors as the main building in order to properly screen them from view.	Architectural	Prior to Issuance of Building Permits	Planning/ Building	
38.	A final landscape plan shall be submitted in conjunction with improvement plan and or building permit submittal and approved by the Planning and Public Works Departments prior to issuance of permits and/or any installation of landscape materials RCMC 23.716.020. The final landscape planting and irrigation plan shall be prepared by a registered licensed landscape architect and include the following items per RCMC 22.180.060: • Planting plan to scale that indicate slope • Irrigation Plan • Soils Test • Water Use Calculations • Irrigation Schedule	Landscaping	Prior to Issuance of Improvement Plan/ Building Permits/ Installation of new landscape material.	Planning/ Public Works	
Prior to Final Inspection/Certificate of Occupancy					
39.	As-built reproducible grading and improvement plans (1 full size and 1 half size hard copy), as well as a compact disc containing said plans in AutoCAD and pdf format, and a GIS shape file, or equivalent to the satisfaction of the City Engineer shall be submitted and approved by the Public Works Department.	Plans	Prior to Final Building Inspection	Public Works	

DRAFT- Homewood Suites Hotel Conditions of Approval**EXHIBIT B**

		<u>Category</u>	<u>Timing/ Implementation</u>	<u>Enforcement/ Monitoring</u>	<u>Verification</u> (date & Signature)
40.	Upon completion of the installation of the landscaping, the designer shall certify that the landscape complies with all city water conserving landscape requirements. Certification shall be accomplished by completion of a certificate of compliance on a form approved by the Director of the City Public Works Department. Failure to submit a complete and accurate certificate of compliance will delay final approval of the project and/or discontinue water service per RCMC 22.180.090. Upon receipt of the certificate of compliance and site inspection from City staff, the landscaping performance bond will be released.	Landscaping	Prior to Final Inspection/ Certificate of Occupancy	Planning/Public Works	
41.	Applicant shall pay any outstanding staff costs associated with the preparation of the improvement plans and/or final map.	Funding	Prior to Final Inspection/ Certificate of Occupancy	Planning	

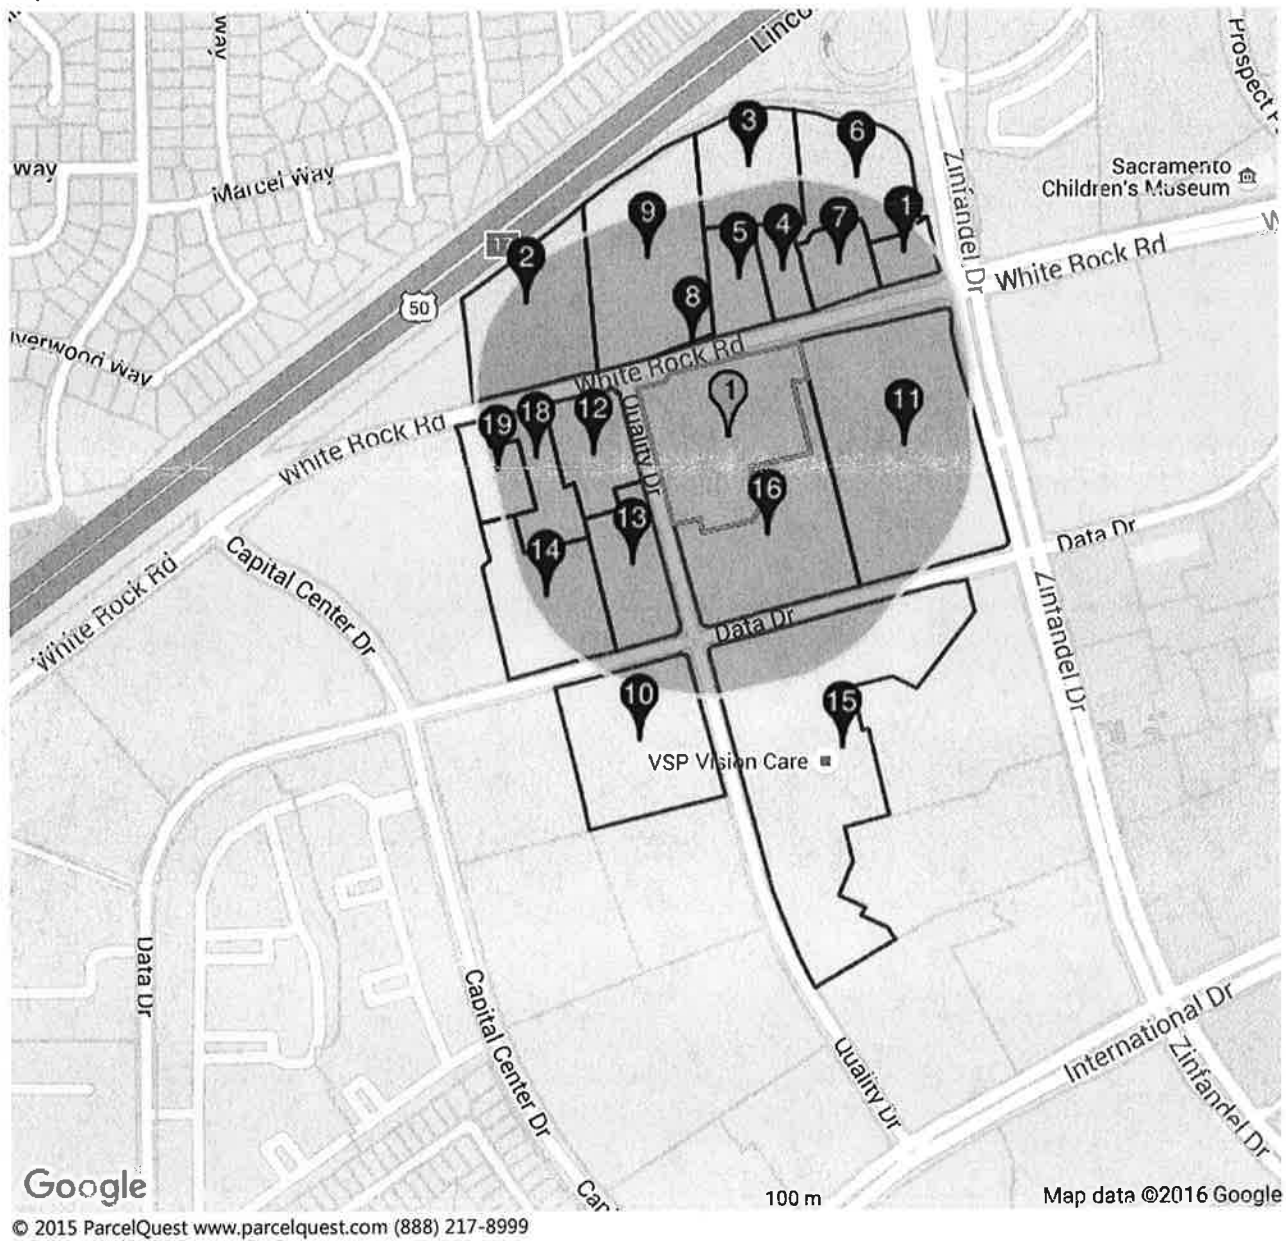

APN 072-0210-038-0000

TOOLEY PROPS LLC
1111 EXPOSITION BLVD #600
SACRAMENTO CA 95815

APN 072-0210-098-0000

LYONS SANTINI ROCCUCCI GEN
PARTNERSHIP
417 WALNUT AVE
SOUTH SAN FRAN CA 94080

APN 072-0210-102-0000

MCDONALDS CORPORATION &
CATELLO VIRGINIA M
10725 WHITE ROCK RD
RANCHO CORDOVA CA 95670

APN 072-0690-038-0000

FRANKLIN RESOURCES INC
1 FRANKLIN PKWY #960
SAN MATEO CA 94403

APN 072-0690-080-0000

HOWARD N GOLDENBERG & KA
THI M ROISEN LIVING TRUST
3140 GOLD CAMP DR #150
RANCHO CORDOVA CA 95670

APN 072-0690-100-0000

VSP CERES INC
3333 QUALITY DR
RANCHO CORDOVA CA 95670

APN 072-0690-116-0000

MICHELE M POWELL
8721 PETITE CREEK DR
ORANGEVALE CA 95662

APN 072-0210-078-0000

CUBESMART L P
5 OLD LANCASTER RD
MALVERN PA 19355

APN 072-0210-099-0000

RANELLS FAMILY REVOCABLE
TRUST
PO BOX 670
FAIR OAKS CA 95628

APN 072-0210-103-0000

COUNTY OF SACRAMENTO
4111 BRANCH CENTER RD
SACRAMENTO CA 95827

APN 072-0690-064-0000

MSCP CAPITAL CENTER
INVESTORS LLC
PO BOX 130667
CARLSBAD CA 92013

APN 072-0690-082-0000

HOWARD N GOLDENBERG & KA
THI M ROISEN LIVING TRUST
3140 GOLD CAMP DR #150
RANCHO CORDOVA CA 95670

APN 072-0690-101-0000

MBJL HOLDINGS LLC
5508 SUSAN WAY
CARMICHAEL CA 95608

APN 072-0210-096-0000

VISTA INN RANCHO CORDOVA
LLC
10211 N 32ND ST #G
PHOENIX AZ 85028

APN 072-0210-101-0000

ESH & ESA PROPS LLCESH
HOSPITALITY LLC)
PO BOX 49550
CHARLOTTE NC 28277

APN 072-0210-105-0000

COURTYARD BY MARRIOTT
LIMITED PARTNERSHIP
1717 MCKINNEY AVE #1900
DALLAS TX 75202

APN 072-0690-079-0000

HOWARD N GOLDENBERG & KA
THI M ROISEN LIVING TRUST
3140 GOLD CAMP DR #150
RANCHO CORDOVA CA 95670

APN 072-0690-089-0000

VSP HOLDING COMPANY INC
3333 QUALITY DR
RANCHO CORDOVA CA 95670

APN 072-0690-115-0000

HOWARD N GOLDENBERG & KA
THI M ROISEN LIVING TRUST
3140 GOLD CAMP DR #150
RANCHO CORDOVA CA 95670



PLANNING DEPARTMENT

2729 Prospect Park Drive | Rancho Cordova, CA 95670

Phone: (916) 851-8750 | Fax: (916) 851-8762

December 5, 2016

Gary Tharaldson and Jeff Mckay
Dakota Legacy Group,
1202 Westrac Drive
Fargo, ND 58103

Subject: Homewood Suites (DD9678) Completeness Review

Dear Mr. Tharaldson and Mr. Mckay:

The City of Rancho Cordova Planning Department has received your application for Design Review and Conditional Use Permit to construct a new 4 story 105 unit extended stay Homewood Suites hotel at the southeast corner of White Rock Road and Quality Drive. This project was reviewed by City staff and deemed to have some outstanding issues that will need to be addressed before your project can be considered complete and forwarded for final review by the City Council. Please revise your items and resubmit plans with a corresponding response for each of the comments below.

1. **General Items:**

- A. Sign Corridor: While the project narrative includes a freestanding sign exhibit, this Design Review must include details for all freestanding and wall signage. The details should include color, dimension, and location on the façade and site. The project is located within the City's Sign Corridor and has specific sign standards outlined in zoning code section 23.743.120 for signs within 1,000 feet of Highway 50.
- B. Design: While the project's design include some architectural elements described in the City's Design Guidelines, staff recommends incorporating some the following options that could be used to bring the project into compliance with the General Plan, Zoning Code, and adopted Design Guidelines for pedestrian friendly architecture.
 - i. Building Orientation Alternatives:
 - a) The project is located within the Office Professional Mixed Use (OPMU) zoning district which is a part of the City's Downtown Planning Area (DTPA) Overlay. The overlay is intended to create a vibrant-pedestrian-friendly place to live, work, play, and shop, with walkable areas that connect to plazas and other gathering areas. These standards include parking standards for the downtown planning area which intends to reduce the visibility of the parking area and drive aisles. Zoning code section 23.719.100.B (Design standards for surface parking lots) specifically includes:
 - *Auto parking lots shall be located behind or beside buildings on one or both sides.*
 - *Auto parking and maneuvering areas (including any permitted drive-through service lanes) shall not be located between the street and the building facade with the primary entrance.*



- *Auto parking and maneuvering areas located to the side of a building cannot occupy more than 50 percent of the site's frontage onto an arterial or collector roadway. When a site has more than one frontage on an arterial or collector roadway, then the auto parking lot located to the side of a building may occupy more than 50 percent of the site's frontage on the secondary street.*
- *Auto parking and maneuvering areas on corner lots shall not be located adjacent to intersections.*

While the OPMU (DTPA) does not include a maximum setback to require the building to be set closer to the right-of-way, the above parking requirement is intended to reduce the visibility of the parking areas which would indirectly improve pedestrian connectivity to the street system.

Staff is recommending that you explore alternative design(s) that place the hotel 1) closer to the White Rock Road-Quality Drive intersection and 2) closer to the White Rock Road-Private drive aisle entrance in an effort to increase pedestrian connectivity and create a streetscape to minimize parking visibility. These conceptual alternatives will show the building location at different corners of the site to relocate a majority of the parking to the shared parking area at the south end of the property.

ii. Site plan and Circulation

- Please see *Building Orientation Alternatives* comments 1.B.i.
- The site plan should encourage pedestrian traffic around the complex while visually integrating the shared space with the surround parking area.
- Sidewalks should be increased along the front and rear of the building as these areas are intended to encourage pedestrian activity along the entrance and rear gathering areas.
- Special paving or change in paving color should be used to alert drivers at pedestrian crossings. Please clarify this on the plans and/or the material color board.

iii. Landscaping

- Landscaping should be provided along/against building facades facing the parking lot, street, or public plaza as a way of anchoring it to the surrounding environment, to soften the appearance of the structure, and to reduce the overall scale and massing of the structure. This can be done through the use of intermittent planter areas, potted plants, climbing vines along planters and building with shrubs at the base, and/or in-ground plantings.

Architectural and Landscaping Alternatives to Break Up Wall Massing



iv. *Architecture:*

- a) While the façade does contain different materials and colors, more should be done to create a more “layered” approach to reduce the massing of the building and define the edges. Examples are provided below, as design enhancements can include:
- Raising the stone 1st floor base to the second floor or extending portions of the stone to select elevation projections to create more visual façade breaks.
 - Create a more defined stone base, similar to a podium feature. This base would protrude further than the other elevation projections to break up the building’s massing and make the building more pedestrian friendly.
 - Unless it is not consistent with the proposed design theme, please consider incorporating trims 4 inch or greater to add substantial depth and detail, window boxes, overhangs, trellises and/or lattice. This can be achieved by accentuating the depth with the use of more contrast in color and/or material (darker base or railing).

Façade Examples (See attached Conceptual Comments for more examples)



2. **Completeness items:**

A. *Project Narrative:* This should be revised to include the following items:

- The project mentions that the project may require a Boundary Line Adjustment (BLA) for the Quality Drive entrance. Please confirm this, as it will be included with the projects entitlements (Design Review, CUP). If you are requesting a BLA, you must accurately plot and dimension existing parcel boundaries, and identify areas to be acquired through the boundary line adjustment. This should be included as a separate exhibit for your resubmittal.
- Does this project fulfil a current market demand for hotels?
- As the project is proposed to be an extended stay, please indicate the average length of time for patrons.
- Amenities for each of the units. This includes parking options, appliances, etc.



ATTACHMENT 3

PLANNING DEPARTMENT

2729 Prospect Park Drive | Rancho Cordova, CA 95670
Phone: (916) 851-8750 | Fax: (916) 851-8762

- v. Indicate if the shared public area/pool will be open to the public. Possible hours of operation for these areas.
- B. Site Plan (C-1):
 - i. Accurately plot and dimension existing parcel boundaries, and identify areas to be acquired through the boundary line adjustment mentioned in the project's narrative.
 - ii. The plan should include one to two additional pedestrian access paths from White Rock Road. These paths should be ADA access and preserve the existing trees.
 - iii. Indicate how the units will be served by each of the refuse locations. Some of the units along the west of the project site seem too far away from the trash enclosure to be practical.
 - iv. Clearly indicate the existing and proposed property lines on the site plan.
- C. Elevations :
 - i. See design *Architectural* comments #1.B.iv above.
 - ii. Provide detail of trash enclosures and all fence/gate materials for the rear areas. All new trash enclosures shall be constructed of a solid block wall and be locked at all times with ADA access to the primary structure.
 - iii. Indicate how pedestrians will access the rear parking within having to walk through the drive aisles.
- D. Traffic Analysis: Perform trip generation analysis quantifying all uses of the project. If over 1000 trips/day, or 100 trips-peak-hour require traffic impact analysis prior to going to PC.
- E. Drainage: Demonstrate how project will mitigate impacts to the downstream drainage conveyance system, private properties as a result of an increase in post-developed runoff.
 - i. The applicant shall analyze the offsite drainage system to verify that there will be no drainage impacts to downstream properties as a result of the project. Specifically, the analysis shall determine the hydraulic grade line within the 15" storm main in White Rock Road from the intersection of Quality Drive down to the confluence of the Tributary 1 Drainage Channel for the Nolte design storm event. The analysis must demonstrate that the flow in the 15" storm main from the combined onsite and offsite tributary areas will not overtop drainage manholes downstream of the project. The City will provide the applicant existing pipe data to be able model the pipe hydraulics.
- F. Preliminary Landscape Plan:
 - i. Please see the attached Landscaping comments from Cunningham Engineering.
- 3. Other items/Conditions:
 - A. Other Agency Comments: Since the November 8th submittal, the project has been routed. While we are still waiting for comments from all agencies please see the attached responses from the following agencies that have submitted comments/conditions.
 - i. Building Department- Defer Comments to Building Plans
 - ii. Economic Development comment letter
 - iii. Metro Fire comment letter
 - iv. Sacramento Area Sewer District (SASD) comment letter
 - v. Cordova Recreation and Parks District (CRPD)- No Comment
 - vi. Cunningham Engineering Landscape Peer Review comment letter with redlines
 - vii. Sacramento County Water Agency- no comment
 - viii. Sacramento Municipal Utility District (SMUD) comment letter
 - ix. Public Works Comments and Conditions





PLANNING DEPARTMENT

2729 Prospect Park Drive | Rancho Cordova, CA 95670

Phone: (916) 851-8750 | Fax: (916) 851-8762

- B. Draft Conditions of approval: Citywide draft conditions of approval have not been prepared at this time.

If you have any questions I can be contacted at mdiaz@cityofranhocordova.org or at my direct phone line 916-851-8754.

Regards,

A handwritten signature in blue ink, appearing to read "Matthew Diaz".

Matthew Diaz,
Associate Planner

Attachments:

- Redline Site Plan and Elevations
- Hotel applicable Design Guidelines (Mark-Up)
- Landscaping Comments
- SASD- No Comment Letter
- Public Works Comments and Draft Conditions of Approval
- SMUD comments
- Economic Development Response Comment



From: Amanda Norton
Sent: Thursday, November 17, 2016 5:13 PM
To: Matt Diaz
Cc: Meghan Huber; Curt Haven
Subject: FW: Homewood Suites Staff Comments

Hi Matt,

Below is our reply to the Homewood Suites application. Please let Meghan know if you need anything further.

This development is beneficial to the City of Rancho Cordova and its hospitality industry. The Homewood Suites is a Hilton brand offering extended stay accommodations geared toward guests staying for at least five nights at a time. There is a currently a deficit in the Rancho Cordova tourism market of extended stay hotels with only three out of 16 hotels qualifying. To compare, the Roseville hotel market offers six extended stay hotels in their 16 hotel portfolio. In addition, Rancho Cordova only offers two Hilton branded hotels and a third will attract additional Hilton loyal consumers to Rancho Cordova from other outlying markets. An additional hotel in our tourism segment will generate incremental Transient Occupancy Tax of 12% per room per night. For context, average 2016 Rancho Cordova occupancy is 72.3% year to date with an average daily rate of \$91.96. This addition will also help satisfy a need of our top employers who consistent express a need for accommodations for traveling employees. Most hotel options lie on the East side of the Zinfandel corridor, and there is a significant contingent of top employers on the West side of Zinfandel who would be enthusiastic to utilize accommodations nearer by.

Meghan Huber
Economic Development Business Liaison
mhuber@cityofranchocordova.org
Phone: (916) 851-8782

City of Rancho Cordova
2729 Prospect Park Dr.
Rancho Cordova, CA 95670
www.selectranchocordova.org



November 22, 2016

County of Sacramento
Planning and Community Development
827 Seventh Street, Suite 230
Sacramento, CA. 95814

RE: **Control Number:** **DD9678**
 APN: **072-0690-101**
 Project Name: **Rancho Cordova Homewood Suites**
 Project Location: **10700 White Rock Rd**
 Applicant's Name: **Jeff Mckay**

NOTE: THE FOLLOWING ITEMS ARE SPECIFIC TO THE STAFF REPORT FOR THIS PROJECT AND REQUIRE SPECIAL ATTENTION:

1. Due to the fact that the vertical distance between the grade plane and the highest roof surface exceeds 30 feet all aerial fire apparatus access roads shall have a minimum unobstructed width of 26 feet. Exclusive of shoulders in the immediate vicinity of the building.
2. At least one of the required access routes meeting this condition shall be located within a minimum of 15 feet and a maximum of 30 feet from the building. This shall be approved by Metro Fire.
3. Also Metro Fire turning radii is 25 feet inside 50 feet outside for access.

Applicant: It is highly recommended that specific requirements for your project be obtained from the Fire District during the pre-construction planning stage. Specific requirements for bridges, fire hydrants, entry gates, and access roadways must be clearly understood and complied with. It is advisable to schedule a design review conference with the Fire District to provide any necessary requirement clarifications.

If there are no immediate plans for construction or the on-site storage of combustible construction materials, the requirements applicable to construction may be held in abeyance until such time that construction occurs. If this property is sold prior to development, the seller must disclose the above requirements to the buyer.

PRIOR TO APPROVAL OF IMPROVEMENT PLANS

1. Show on the plans how Fire Lanes will be marked. Fire Lane identification shall be provided along the required fire access roadway. Fire Lane identification shall

be in accordance with the Sacramento Metro Fire Districts Fire Prevention Standard #3 and the California Vehicle Code. Vehicle parking is prohibited on any street less than 28 feet in width. Vehicle parking is permitted on both sides of streets 36 feet or more in width. Roadway widths shall be measured between the gutter-line or edge of pavement on opposite sides of the road. Identification of fire apparatus access roadways may be required on private roads.

2. Provide a note on the plan that reads, "Fire access roadways shall be built to bear a minimum of 80,000 pounds and meet the Sacramento County Public Works Standards for roadways. A report, prepared by a registered geotechnical engineer, verifying the ability of the road to bear the required minimum weight, shall be submitted with any plan indicating construction of roadway. Verification of constructed roadway shall be provided by a registered geotechnical engineer prior to final of the project."
3. Show the location of the required fire hydrants for this project on the improvement plans. Approved fire hydrants capable of providing the required fire flow for the protection of any and all structures shall be located along the fire apparatus access roadway. The required fire hydrants shall be installed and operational prior to any construction or on-site storage of combustible materials. The minimum required fire flow for the protection of commercial developments is 1,500 gallons per minute (gpm) at a pressure of 20 pounds per square inch (psi) for a two-hour duration.

PRIOR TO ISSUANCE OF FINAL BUILDING PERMIT

The applicant shall meet the following: Civil Site Plans and Architectural Plans shall be submitted and approved prior to Final Building Permit being issued. Fire Sprinkler and Fire Alarm plans shall be submitted prior to Final Building Permit being issued. Please note: The Sacramento Metro Fire District **does not** allow deferred submittals for Fire Sprinkler and/or Fire Alarm plans.

PRIOR TO GRANTING FINAL OCCUPANCY

1. Approved numbers or addresses shall be placed on all new or existing buildings in such a position as to be easily read from the street or road fronting the property. The minimum size of the numbers shall not be less than six (6) inches and shall be mounted immediately adjacent to a light source and shall also contrast with their background.

The Sacramento Metropolitan Fire Districts requirements are not to be construed as abrogating more restrictive requirements by other agencies having jurisdiction. Final acceptance is subject to field approval and completion of required tests.


If I may answer any questions or be of any assistance, please feel free to contact me directly at (916) 851-8933.

Sincerely,

Mike Olcese
Inspector II

DESIGN GUIDELINES

1. Create safe, attractive and functional gathering places, by providing:
 - Courtyards, squares, forecourts and plazas with seating areas adjacent to active ground-floor uses;
 - Use weather protection above or along sidewalks as building elements appropriate to the design of the structure (awnings, building projections, porches, etc.) or as free-standing site elements; and/or
 - Public art and public art that incorporates seating (e.g. fountain).

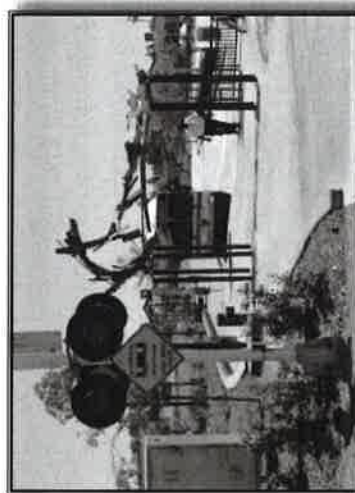

Public art provided at transit station. (Rancho Cordova, California)



Covered pathway adjacent to public open space area. (Citrus Heights, California)



Seating and tables provided near community building. (Mission Viejo, California, Courtesy LP4)

SITE DESIGN > PUBLIC SPACES / PEDESTRIAN AMENITIES

DESIGN OBJECTIVE

Create safe, pleasant and active streets and public spaces that are scaled to the type of community facility.

DESCRIPTION

Pedestrian areas should be useable, provide a visual amenity, and be an integral part of the community facility. Where possible, community facilities should be integrated into park sites. Public courts, plazas and squares are encouraged. Pedestrians should be protected from the elements, to encourage use of community facilities during inclement weather. Street furniture, such as benches, lamps and landscape planters should be provided. The scale and characteristics of public space should be appropriate to the site, buildings and type of community facility.



Do This: Public square provided with seating and lawn area. (Mission Viejo, California, Courtesy LP4)



Don't Do This: Community building at a park with minimal landscaping; unidentified pedestrian access; and unwelcoming seating area. (Fair Oaks, California)

3. Use windows to create an open and inviting atmosphere, as follows:


- Ground floor storefront glazing (windows or display windows) along the primary public façade should comprise a minimum of 50 percent of the main floor's exterior wall area;
- Multiple windows should be provided on the front façade above the main floor in a uniform pattern.
- Window should be oriented vertically with rectangular shapes;
- Frame openings with trim around windows and doors or recess the window a minimum of 4 inches from building façade;
- If used, door and window shutters should be sized to cover the entire window;
- Use sliding, overhead or other operable windows for restaurants or other active uses.

AVOID

- Solid metal or wood doors with small or no windows
- Doors flush with building façade, lacking trim detail
- Unpainted metal frames
- Tinted or reflective glass and glass block
- Windows too small to provide views



A Home Depot in Ft. Collins, Colorado. The entrance to the nursery is treated in a unique way with an accent structure and signage.

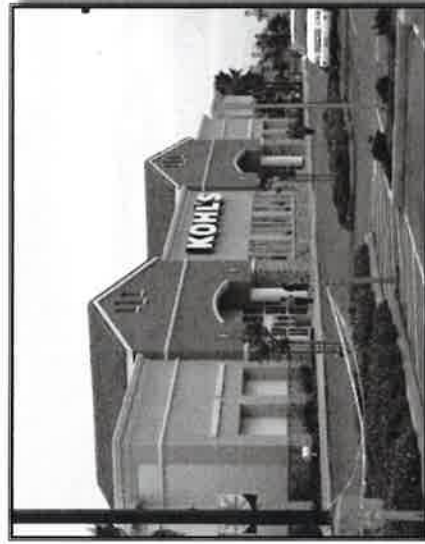

The Kohl's department store in North Natomas, Sacramento, California is an example of a commercial project that has windows along the store front to create an open and inviting atmosphere.

storefronts. Commercial building frontages should provide a sense of continuity and enclosure to streets and internal drives, creating a human-scale "street wall." Buildings should be designed to provide visual interest, order, and clarity to building fronts. The visual quality of commercial structures can be enhanced with simple architectural and building details that add character and interest while providing a human scale.

DESIGN GUIDELINES

1. Storefronts should promote a sense of entry into the structure as well as a sense of shelter by providing:
 - Weather protection on building facades adjacent to walkways with overhangs, canopies, awnings, and recesses;
 - Transparent surfaces (windows) that allow views into and out of buildings with at least 80 percent light transmission (in terms of window tint);
 - Large footprint retail stores lined with multiple narrow retail storefronts.
2. Design entries to be clearly visible from the street and provide visual interest, as follows:
 - Provide a building entrance for every commercial building elevation serving as a primary façade or adjacent to a street with a horizontal dimension of more than 100 feet;
 - Main building entries shall be accented with strong architectural definition to attract pedestrians. They should be accentuated from the overall building façade by:
 - › Differentiated roof, awning, or portico;
 - › Use trim details to accentuate the opening;
 - › Project or recess entries from their surrounding building façades;
 - › Detailed doors and doorway with: ornate hardware, transoms, sidelights, trim details, and framing;
 - › Use windows within entry doorways equivalent in size to 50 percent of door surface area;
 - › Providing decorative nighttime lighting.
 - Secondary entrances should have minor detailing that adds architectural distinction to that portion of the façade. Space entries in larger buildings at appropriate intervals for the pedestrian.

ARCHITECTURE > STYLE AND DESIGN DETAILS > COMMERCIAL FACADES

DESIGN OBJECTIVE

Commercial facades should appear open, inviting, and engaging to the passerby.

DESCRIPTIONS

Building facades should be transparent and provide visually interesting environment. Facades should engage pedestrians and help create interest and activity in front of shops to encourage pedestrians to continue along



Do This: This restaurant space in Sacramento, California has a highly accentuated entrance that is clearly delineated from other parts of the building. An awning/trellis is provided over the entrance, the space is recessed from adjoining portions of the building, windows and doors are well trimmed, and the entire length of the façade is made up of windows or glass doors, making the space visible from the public realm and vice-versa.



Don't Do This: Commercial development in Rancho Cordova, California. The design of the overhangs does not place an emphasis on the primary entrances to the building and facilitate easy pedestrian access. There is no architectural focus.




advocating a single predominant architectural style to be used throughout the City, the goal is to celebrate diversity of architectural styles while taking the built and natural context and surroundings into consideration. The architecture of a project should be timeless and establish project identity.

DESIGN GUIDELINES

1. Design all sides of the building with consistent architectural and façade elements:
 - Break up the roofline silhouette through the use of large cornices, changes in parapet heights or other techniques;
 - Use awnings, bulbouts, reliefs, and fenestrations to add distinction to the façade of the structure;
 - Roofing should be unique and add character and style to the building.

AVOID

- Visible security grills at windows and door (discreet or retractable security grills may be acceptable).
- False fronts, applied mansard forms, and other artificial rooflines
- Dark tinted glass and mirror-like films

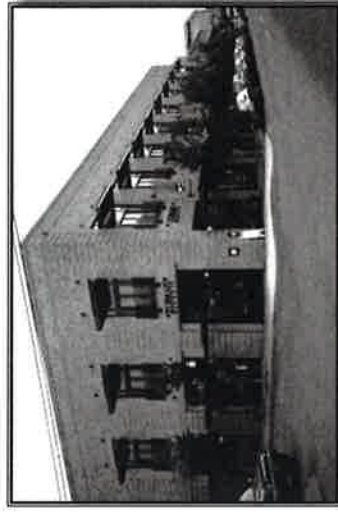

A grocery store in the Belmot Dairy building in Portland, Oregon. The awnings, windows, and other iron work, are details that help accent the building.



ARCHITECTURE > STYLE AND DESIGN DETAILS

DESIGN OBJECTIVE

Commercial development shall be designed with an architectural style or theme that establishes a clear, interesting project identity that will contribute to an enhanced character for Rancho Cordova. The architectural style shall be evident on all elevations of all buildings.

DESCRIPTION

Architectural styling and detailing adds character to a site. Architecture integrates a project into the urban framework and helps to create a sense of place and belonging for the development. While the City is not



Do This: The Carlton Hotel in Atascadero, California. The building has been remodeled and restored with a timeless architectural style that respects the history of the building and the city.



Don't Do This: A commercial project in Folsom, California. The street-facing facade is blank and cold. There is no visibility into the buildings from the street or from the buildings to the street. The structure lacks visual interest and architectural character.

DESIGN GUIDELINES

1. Multi-level mixed-use buildings are strongly encouraged. When this occurs, the buildings should be made visually interesting with the following effects:
 - Building design which has a visually distinct “base” and “cap”;
 - Upper-story elements which overlook the street (balconies, windows, terraces);
 - Easy access to the second story to encourage multi-level commercial or office use; and
 - Separate entrances for residential uses.

2. Freestanding “big box” building design are discouraged. Rather, the City encourages the integration of large retailers into multi-tenant, integrated developments for a concentration of activity. Where such buildings are independent of other commercial structures, the following techniques shall be used to avoid the long blank walls inherent with this building type:
 - Integrate stores into in-line shops (preferred);
 - Wrap walls with storefront buildings (preferred);
 - Use landscaping to soften and screen blank walls; or
 - Employ the technique in Guideline 1 above.



The Village Center at 19th and S Streets in Sacramento successfully illustrates the concept of base-middle-cap. The base of the structure is accented with a stone material. The mid section is brick, and the top is stucco.

ARCHITECTURE > MASSING, SCALE, AND FORM

DESIGN OBJECTIVE

Commercial and mixed-use structures should be designed to a human scale, help create vibrant activity areas, and should complement adjoining properties.

DESCRIPTION

Development should be compact, made up of multi-story structure(s) that concentrate activities. Building height and massing should consider the context of surrounding development. Development should take the human scale into consideration. There should be variety in forms for visual and physical interest.



Do This: Commercial uses in Brea, California. The larger tenants have a mass and scale that respects the smaller tenants.




Don't Do This: This commercial building has little facade articulation and appears as one massive building. It ignores the human user.

spaces, including gathering spaces should be provided. Outdoor areas should be aesthetically pleasing and promote greater activity in commercial areas.

DESIGN GUIDELINE

1. Large sites should feature plazas, greens, or gardens where people can gather. Public spaces shall be meaningful places that contribute to the overall sense of place and site identity and help to attract pedestrian users to the development.
2. Uses such as restaurants should front onto plazas and are encouraged to use the public area of the plaza for outdoor seating and/or dining.
3. Landscape outdoor areas with visually stimulating soft- and hardscape that helps to identify the site. Street furniture, such as benches, lamps, and landscape planters should be integrated as appropriate.
4. Street corners should be developed with buildings entrances, public plazas, or small parks that make it an active portion of the development. Special attention is paid to the design of project and building corners as an opportunity to create visual interest and invite activity.

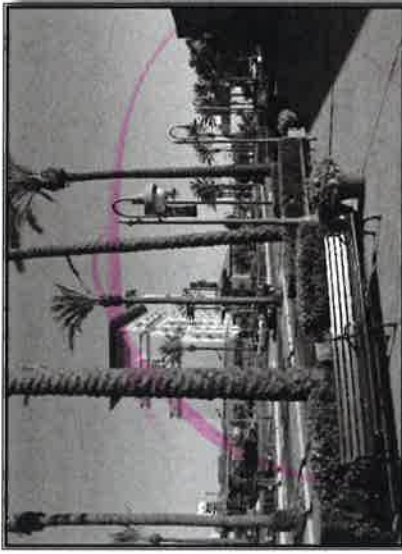

The scale of the light fixtures, landscaping, the availability of seating areas, and wide sidewalks/paths make this an attractive pedestrian area in Emoryville, California.



Davis Commons in Davis, California is located at the intersection of several major streets. The development has treated the corner as a unique opportunity by having shops front onto the corner and providing a public space between the roadway and the buildings. The plaza features a green space, patio area with moveable seating, adequate lighting, and landscaping that complements and enhances the pedestrian experience.

SITE DESIGN > PUBLIC SPACES AND PEDESTRIAN AMENITIES

DESIGN OBJECTIVE

Provide usable public spaces and gathering spaces oriented towards the pedestrian user as a key component of the development.

DESCRIPTION

Development should be pedestrian oriented, featuring design components and amenities that are specifically for pedestrians and connect the pedestrian with all aspects of the site and surrounding uses. Additionally, public



Do This: This pedestrian path at Santana Row, San Jose, California cuts through the building. Inside, there are areas for pedestrians to sit, relax, and people watch. The design is attractive and draws people through the opening to the other side.



Don't Do This: This "pedestrian area" is located in the middle of the parking lot and provides very little shade or other amenities. It is disconnected from the active pedestrian areas of the site. It serves no general purpose other than decoration, making it meaningless to the visitor.


3. Changes in material should occur at interior corners or at a change in horizontal plane.
4. Colors should be used in a meaningful way to illustrate and accent depth and detail in the architectural elements. Buildings shall include a minimum of two colors per elevation. Color accents may vary throughout the project but should be complementary. Exposed downspouts shall be colored to match the surface to which they are attached to complement such surface.
5. Roof materials should convey a sense of quality and durability.

AVOID

- Fluorescent colors



Example of distinctive colors that complement each other and create a visually attractive atmosphere. (Seattle, Washington)

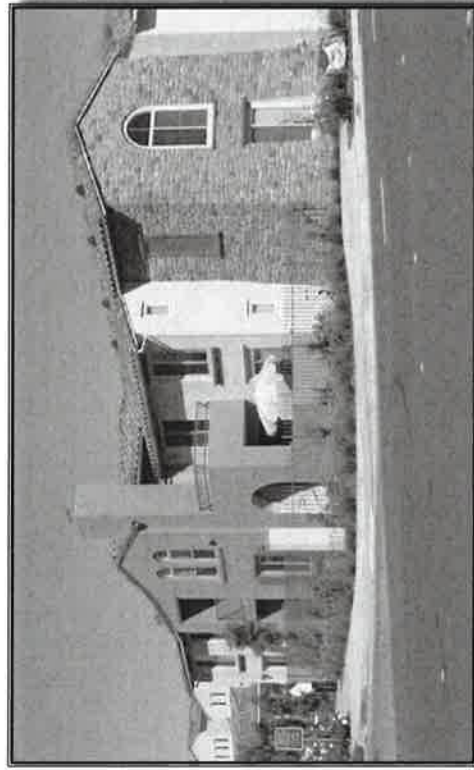

An apartment complex in North Natomas, Sacramento, California. The project includes several different yet complementary colors and materials that help enhance the project.



ARCHITECTURE > BUILDING MATERIALS AND COLORS

DESIGN OBJECTIVE

Use color and materials that add visual interest and appeal, and are compatible with the desired community character.

DESCRIPTION

Exterior building materials and colors comprise a significant part of the visual impact of a building. Therefore, they should be aesthetically pleasing and compatible with materials and colors used in adjoining and nearby developments. They should, however, still provide a variety and combination of building materials that add character



Do This: The Broadstone project in Folsom, California has at least three colors and several building materials that work in concert to create an attractive center.



Don't Do This: A commercial project in Rancho Cordova, California. The entire building – from the walls to the doors to the roof – is painted the same shade of blue. The building lacks visual interest.

and distinctiveness to the site and help create a sense of place. Color should be used to enhance architectural elements. Color is intended to act as a primary theme-conveying element. Quality wall materials provide a sense of permanence and should be applied to create a sense of scale, preferably with modular materials such as stone, brick, or wood siding.

DESIGN GUIDELINES

1. Exterior finish materials should be appropriate for an architectural style or theme of the building and should contribute towards a high quality image. Exterior materials and architectural details should relate to each other in ways that are traditional and logical. For example, heavy materials should appear to support lighter ones. Materials should be varied to provide architectural interest.


2. Use quality wall materials to establish a single clearly dominant material and finish. The following materials are preferred:

- Plaster;
- Brick;
- Stone;
- Tile;
- Wood or hard-board siding (shiplap or board-and-batten). Shiplap should be installed without visible joints of underlying board materials;
- Additional materials, such as architectural metal siding, may be used provided they are used creatively.



This development includes brick, concrete, steel, and other materials. They integrate into the overall design and style of the development. (Emeryville, California, Courtesy LP4)

5. Main building entries shall be accented with strong architectural definition to attract pedestrians. Secondary entrances should have minor detailing that adds architectural distinction to that portion of the façade. Entryways should be accentuated from the overall building façade by:
 - Differentiated roof, awning, or portico;
 - Use trim details to accentuate the opening;
 - Project or recess entries from their surrounding building façades;
 - Detailed doors and doorway with: ornate hardware, transoms, sidelights, trim details, and framing;
 - The use of windows within entry doorways equivalent in size to 50 percent of door surface area is encouraged;
 - Providing decorative nighttime lighting.
6. The use of security grills at windows and doors is highly discouraged. Where used, they should be hidden or otherwise concealed from public view.
7. Buildings have more than one or two sides. All sides of the building shall be addressed with architectural and façade elements. This includes the use of awnings, bulbouts, reliefs, and fenestrations to add distinction to the façade of the structure.
8. Roofing should be unique and add character and style to the building.

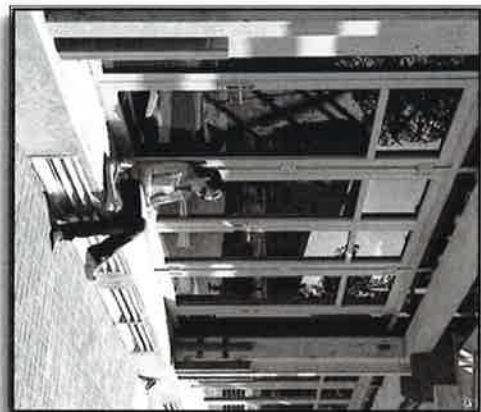

This commercial office development includes extensive architectural detailing such as the wood headers and trim around the windows. (Courtesy LPA)



This multi-family project in Davis, California includes detailing at all levels of the building (i.e. window accents, roof overhangs) and is an excellent illustration of the base, middle, cap concept, with the base being brick, the middle being stucco, and the cap being siding.

AVOID

- False fronts, applied mansard forms, and other artificial rooflines
- Dark tinted glass and mirror-like films (other than spandrel or similar technique)

taking the built and natural context and surroundings into consideration. Whatever style is chosen for a particular development, the result should be a timeless look that incorporates materials that will withstand the years and make for a lasting project.

DESIGN GUIDELINES

1. Projects shall include quality, timeless architecture that incorporates an identifiable architectural style. That style is reflected in the form, features, and finishes on all building elevations and all sides of the building shall feature consistent architectural detailing and features. No side of the building shall be ignored. Architectural treatments for multi-story buildings shall be provided to help break the massing and communicate uses a difference in uses between the floors. Building massing, orientation, setbacks, and design details of project buildings should reinforce street “edges” adjacent and internal to the site, and establish a street “grid.”
2. The form, design, and materials of the roof shall be architecturally consistent with the overall site design and shall reflect and be proportionate to the overall building mass and style.
3. Multi-story buildings shall have a clearly defined base and roof edge so that the façade has a distinct base, middle, and top at a scale that relates to an individual person.
4. Storefronts should promote a sense of entry into the structure as well as provide a sense of shelter. This can be achieved by incorporating elements such as
 - Overhangs;
 - Canopies;
 - Awnings;
 - Recesses;
 - Transparent surfaces that a pedestrian can easily look through (i.e. windows with at least 80 percent light transmission that are framed with trim).

ARCHITECTURE > STYLE AND DESIGN DETAILS

DESIGN OBJECTIVE

Development shall have an architectural style or theme that establishes a clear, interesting project identity that will contribute to an enhanced character of Rancho Cordova. The architectural style should be timeless and the style shall be evident on all elevations of all buildings.

DESCRIPTION

Architectural styling and detailing adds character to a site. It integrates it into the urban framework and helps to create a sense of place and belonging for the development. While the City is not advocating a single predominant architectural style to be used throughout the City, the goal is to celebrate diversity of architectural styles while



Do This: The architecture of the Broadstone project in Folsom, California has timeless features like stone work representative of the Mediterranean style of architecture, iron work, and clay-tile roofs.



Don't Do This: A store in Rancho Cordova, California. This street-side elevation lacks detailing and design features that add visual interest to the building. The façade appears flat and uninviting.

their sites. The use of open spaces to control the overall scale of the project will allow it to relate back to the surrounding environmental context and help ground the site. Building entrances and primary facades should be visible from the public right-of-way. They should encourage pedestrian participation and activity on the site.

DESIGN GUIDELINES

1. Large building volume should be broken into a number of smaller components to decrease its apparent mass and volume, and thus reduce its visual impact.
2. For multi-story or tall single-story buildings, changes in vertical mass should be used in an architecturally appropriate way to add interest and reduce the appearance of building height and bulk. Variation in vertical mass may be achieved in the following ways:
 - Buildings should have 3 distinct components that establish a human scale and promote a relationship to people using the site: a base, a middle, and a cap, which can be achieved for any architectural style or building type. The base should relate to the human scale and anchor the building to the ground;
 - The appearance of mass should be broken up through the use of various forms/architectural features (i.e. roof form), materials and colors used either at regular intervals or intermittently with focal elements;
 - Moldings should be provided to accentuate various floors or levels;
 - Use façade elements, such as windows, shade structures, and lighting elements to create visual interest.



This residential mixed-use project in Oakland, California illustrates the concept of base-middle-top. Each segment of the building (ground floor, middle, top floor) is characterized by a change in materials, color, or architectural detailing, breaking up the building mass vertically. Additionally, the varying roof lines and projections/recesses of the facade break up the building horizontally.

DESIGN STANDARDS

Blank, windowless walls are prohibited when facing a public street.

ARCHITECTURE > MASSING, SCALE, AND FORM

DESIGN OBJECTIVE

Design buildings at a human scale to ensure a desirable pedestrian environment with variety and visual richness that enhances the public realm and the pedestrian experience.

DESCRIPTION

Large buildings should be broken up into components that relate more easily to the human scale. Building mass should be comparable with buildings in the surrounding vicinity. Buildings should utilize smaller-scale elements and useable outdoor spaces, such as plazas or seating areas, to appear less massive and fit more appropriately on



Do This: The North Natomas Town Center in Sacramento California uses recesses, variation in roofline, vertical and horizontal changes, and fenestration to reduce the apparent massing of the structure.



Don't Do This: Office development in El Dorado, California. The facade of the building is too massive and daunting. Some trim is provided around the windows, but not nearly enough to provide any relief to the stark, vertical, walls.

DESIGN GUIDELINES

1. The City encourages the incorporation of unique project identification signs that establish or otherwise reinforce the character, branding, and identity of the project as part of a Uniform Sign Program. This includes the use of banners, portico, awning, blade/bracket, canopy signs, etc., but not the use of temporary advertisement signs or attention getters that bear no relation to project character, except as expressly permitted by the Zoning Code. Additionally, projects may establish or participate in district signage programs that help to create district identity (i.e. banners, gateway signs, etc.)

2. Signs should be simple and easy to read.

3. On-site directional or directory signs should be provided to help orient and direct the pedestrian around the site.



Example of unique business signage that adds character and quality to a development (The Villages, Florida).

DESIGN STANDARDS

For integrated development, a Uniform Sign Program is required as part of an overall proposed design as a way to ensure sign compatibility within a project and help establish a sense of place.



The signage at the Rancho Motorcycle Dismantling in Rancho Cordova, California is integrated with the building style and scale and does not visually detract from the site.

SITE DESIGN > SIGNS

DESIGN OBJECTIVE

Promote the use of Uniform Sign Programs for Centers with multiple uses and/or buildings to ensure design compatibility of all project signage.

DESCRIPTION

Signs should enhance the built environment and should not contribute to visual clutter. The primary purpose of signs is for business identity. Signs should be simple and easy to read and architecturally integrated into the overall building design. Signs should be scaled to the pedestrian user. Signs also help orient the user within the project and direct them to activities.



Do This: The North Natomas plaza in Sacramento, California has both building-attached and freestanding signage. Both respect the scale of the primary buildings and the site user.



Don't Do This: Store in Idaho Springs, Idaho. There is excessive signage that leads to visual clutter and detracts from the overall quality of the project.

5. Building lighting shall be directed onto the facade, entrance areas of buildings, or onto pedestrian pathways only as a way to increase site safety and accentuate the architecture of the building without creating or otherwise contributing to light pollution.
6. Light fixtures taller than six feet should be separated from trees that have canopies between 20 and 30 feet by a minimum distance of 20 feet. This is intended to reduce potential damage to the light fixture and minimize the need to prune the tree in order to maintain adequate down lighting from the fixture. The City is willing to consider other design solutions that meet the intent of this guideline.

DESIGN STANDARDS

1. In order to minimize light trespass on residential properties directly abutting a multi-family site, illumination measured at the nearest residential property line shall not exceed the moon's potential ambient illumination of one-tenth foot-candle.
2. The maximum height for all freestanding light fixtures on private property shall be 18 feet from finish grade.
3. The following types of lighting are prohibited:
 - Overly bright or excessive lighting
 - Lighting which spills into residential areas or onto adjacent street rights-of-way
 - Light poles that obstruct pedestrian traffic
 - Security spotlight (except in loading areas and building entrances)
 - Moving, flashing, or animated lighting



CHAPTER 2

RANCHO CORDOVA DESIGN GUIDELINES: PROVISIONS FOR A QUALITY COMMUNITY 2: 71




SITE DESIGN > LIGHTING

DESIGN OBJECTIVE


Lighting shall contribute to site safety and security and complement the built form while not detracting from the overall quality of the site or surrounding uses and activities.

DESCRIPTION

Primary purpose of site lighting is to provide minimum lighting levels for security purposes in pedestrian and parking areas. Centers are places with daytime and often nighttime activities. Site lighting should not detract from the overall appearance of the site. It should not contribute to "light pollution" and should not negatively

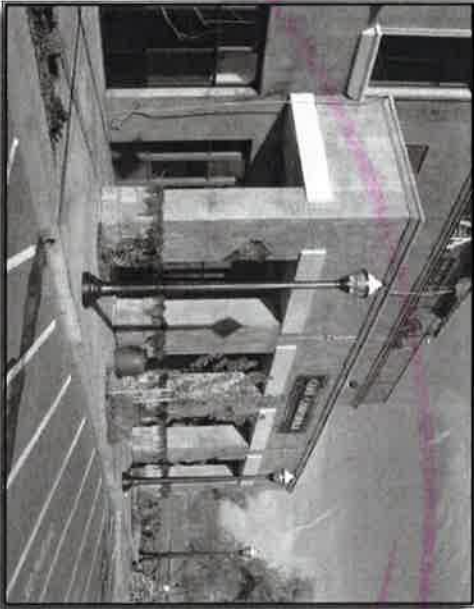

Do This: The El Dorado Town Center, in El Dorado County, California uses a variety of light fixtures both on and off the building that integrate with the architectural style of the structures. Fixtures are oriented to accentuate the architecture of the building or to light the pedestrian path. While maintaining the visual integrity of the fixture, tall fixtures are capped or muted at the top to reduce light pollution.

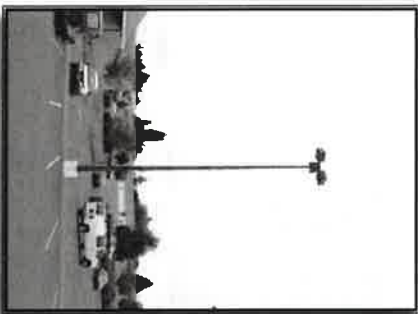

Don't Do This: This light fixture is very tall and oriented to light only the parking area. It is out of scale with the rest of the development.

affect surrounding uses. Lighting should be designed to satisfy both functional and decorative needs and should relate to the pedestrian user. Storefront lighting should complement to architectural style of the building while providing illumination of building facades and entrances.

DESIGN GUIDELINES

1. Exterior lighting shall be designed as an integral part of the building and landscape design. Lighting fixtures shall be architecturally consistent with the overall site design and character. Creativity in fixture design is encouraged.
2. Lighting in parking areas shall be limited in scale (height) and shall be of a design that is consistent with the overall site architecture and style.
3. Limit the amount of site lighting to reduce overall light pollution generated by the project. Shield or screen lighting fixtures to direct the light downward and prevent light spill on adjacent properties.
4. In general, the location of lighting should respond to the anticipated use and not exceed the amount of illumination required by users, such as:
 - Pedestrian-scaled lighting along walkways through parking lots;
 - Fixtures concealed or integrated into the design of buildings and site landscaping; walls and stairs;
 - Regular and consistent spacing of compatible lighting fixtures to reinforce visual order.



The lighting at this shopping center in Pasadena, California accentuates the architecture without contributing to light pollution.



This lighting fixture on the side of an industrial building in Rancho Cordova, California is compatible with the architecture of the building and is shielded.

SITE DESIGN > ART IN PUBLIC PLACES

DESIGN OBJECTIVE

Provide meaningful public art that contributes to the overall character of the site and enhances the quality of life in Rancho Cordova.

DESCRIPTION

Public art can enhance the landscape and provide focus within public spaces. When integrated into the project design it can help create an identity and character for both the project and the City. Public art improves the visual environment for all residents, while strengthening community identity and boosting community pride. The City appreciates the livability and beauty that public art adds to shared spaces where people live, work, visit, and recreate.




Do This: A sculpture integrated into the design of a public plaza. The base of the sculpture doubles as a seating area in front of Anahonico's Market in Walnut Creek, California. The artwork adds character and warmth to the site and attracts visitors. (Courtesy LPA)

DESIGN GUIDELINES

1. Art or other aesthetic improvements should be designed in context with the development around it.
2. Exterior artwork should be adequately lit so as to be clearly visible from sidewalks during evening hours.
3. Artwork should be a permanent part of the development and must remain in place for the life of the development. Works may be portable or fixed as long as the artwork is always located at or adjacent to the site and is accessible to the public.
4. Buildings can also be designed as “public art” through their articulation, architectural style/features, and lighting. The City encourages the incorporation of lighting fixtures to highlight civic buildings, non-residential and mixed-use projects with nighttime activity, and/or decorative features inherent to the architecture of the building.



Public art, such as the egg heads at the University of California at Davis, can serve as a discussion piece.

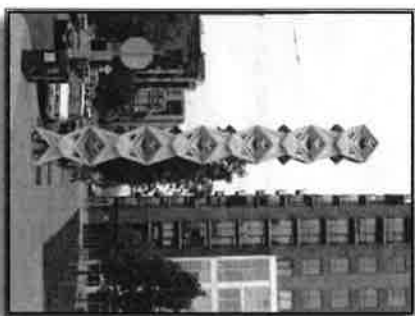

Art can be used to screen or enhance structures, such as this totem pole in the Pearl District of Portland, Oregon. It is covering a pole that supports the overhead power lines for the streetcar line.

DESIGN GUIDELINES

1. Orient the design of the site to take advantage of solar access. For optimum solar conditions, the longest side of a building should face south (within 20 degrees of due south) and have relatively clear access to the sun.
2. Plazas and other pedestrian *bardscape* should be shaded with trees and other pedestrian shading devices (i.e. canopies, awnings, umbrellas).
3. Building windows, especially those above the second floor and facing southern and westerly directions, should be treated or otherwise designed to increase energy efficiency for the building while still maintaining the architectural integrity of the building and quality design of the site. Ground floor windows and those facing onto pedestrian walkways shall still allow pedestrians to view inside the building with relative ease.
4. The City encourages the use of solar arrays or other types of solar-based energy generation into all new roofing structures. Consider the pitch of roofs and orientation of the building when designing the project so as to maximize solar energy generation.
5. Consider the use of *green roofs* or other innovative methods of reducing impervious areas and heat islands on project sites.
6. Consider using LEED, LEEP, or similar standards and thresholds to improve overall site and building quality in terms of energy efficiency and renewable resources.



This trelliswork allows some light to flow to the building windows, but filters the overall amount. The intended results include reducing the impact of solar heating on the building, thereby reducing overall cooling costs. It is also an attractive architectural feature of the building (Courtesy LPA)

SITE DESIGN > SUSTAINABLE DEVELOPMENT > SOLAR ACCESS, ENERGY EFFICIENCY, AND GREEN BUILDINGS

DESIGN OBJECTIVE

Promote development that conserves energy and minimizes impacts on natural resources.

DESCRIPTION

Projects should be designed to take advantage of solar heating opportunities. Amenities should also be provided for pedestrians to shade them from solar heat and glare, including umbrellas, awnings, canopies, and shade trees. These elements should be carefully integrated into the overall design so as not to appear “tacked on.” Overhead landscape canopies can serve to filter sunlight and reduce glare, making pedestrian activity more pleasant, and are encouraged. Development should limit its effects on the environment by reducing its ecological footprint. Irrigation water should come from recycled (or grey) water generated by rain or wastewater found on the site. Heat islands should be reduced with the use of *green roofs* and shading throughout the site.



Do This: The headquarters/customer service center of the Sacramento Municipal Utility District in Sacramento, California is a good example of a building that incorporates green building techniques, including using solar lighting, special HVAC systems, and other techniques.

DESIGN GUIDELINES

1. Pedestrians should have a sense of ownership over the public realm portions of the site through their access to the site elements.
2. Include directional/directory maps on site to orient and direct the pedestrian around the site.
3. Provide pedestrian amenities along the streetscape to promote pedestrian activity and use of the area.
4. The development should be designed with eyes on the plazas and open spaces. Provide access to all public sides of a building and include adequate lighting and security surveillance, preferably windows that look out onto the pedestrian areas.
5. Minimize the depth of architectural projections through the use of planters. Deep projections can create ideal hiding places.
6. Indoor activities should take advantage of and have a relationship with the outdoor spaces at their entrances (i.e. sidewalk cafes).
7. Limit the overall use of blank walls. They contribute to voids of activity and provide a canvas for graffiti and other vandalism or illegal activities.
8. Consider the use of transparent or rounded building corners lined with active storefronts.
9. Night lighting should be used to illuminate passageways and building entrances.

SITE DESIGN > SAFESCAPE

DESIGN OBJECTIVE


Create safe, inviting, pedestrian places that incorporate crime prevention design elements and emphasize linkages and surveillance between the buildings and the street.

DESCRIPTION

Sites that are designed with safety in mind are places that attract people. Safe design, or SafeScape, contributes to the livability, character, longevity, and quality of development. The term SafeScape has been adopted from the book SafeScape by Den Brennan and Al Zelinka. Projects should be safe places for people to visit and potentially live.



Do This: The Safeway center in downtown Sacramento, California has many windows along the street front and at the upper levels that look out onto the parking lot and the surrounding street frontages. This facilitates eyes-on activities, helping to promote safety on and around the site.

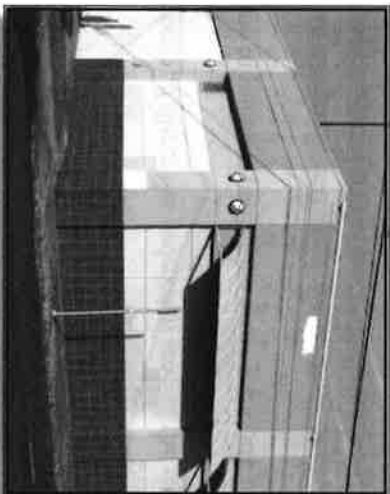

Don't Do This: This building lacks windows and other visibility onto the street. The light fixtures are small and are not directed to the pedestrian areas. The number of areas of the building that have been repainted signal a problem with graffiti and vandalism. (Portland, Oregon)

8. The City encourages the undergrounding of all utilities (i.e. electricity, gas, water, sewer, telephone, and cable television). Where it is determined to be infeasible or impracticable to do so, such utilities shall be placed and screened to minimize their appearance from the public right-of-way.

9. Utility boxes shall be screened from public view either through the use of landscaping, painting, or other method.

10. Soundwalls are highly discouraged and may only be used where the impact to residential development from roadway noise cannot be otherwise successfully mitigated. Soundwalls shall be articulated to include cutouts or other openings that allow pedestrians to pass from the development to the public right-of-way. Landscaping that softens the visual impact of the wall shall be provided between the soundwall and the sidewalk.

AVOID


- Streets with no sidewalks
- Utility poles placed within the sidewalk area or pedestrian realm
- Lack of landscaping buffer between the street and sidewalk along major roadways/thoroughfares
- Visually disjointed streetscape environments with random composite of elements (e.g. multiple signs, different light standards, newspaper racks, etc.)
- Narrow, curb-tight sidewalks along busy street
- Light and telephone poles, sign posts and other streetscape elements that block the sidewalk

4. Incorporate appropriate street furniture and accessories, such as benches, trash receptacles, newspaper vending machines, sidewalk displays, etc, into the design of major and secondary roads to promote pedestrian activity, such as at near primary building entries with space for outdoor seating or bus waiting areas. City encourages use of specific street furniture designs throughout a corridor and/or district for identity.

5. Provide street lighting that is scaled for the pedestrian while still meeting vehicular needs. On local streets and within project sites, fixtures should be primarily oriented towards pedestrian's needs. On major streets, light fixtures serve to both illuminate pedestrian areas and roadways. Consider the location and intended audience when choosing a light fixture for a project.

6. The City encourages the use of curb extension bulbouts at intersections or mid-block pedestrian crossings, or to divide on-street parking spaces. This shortens the distance a pedestrian needs to cross, providing safety and pedestrian comfort. Such bulbouts should include shade trees and other landscaping.

7. Crosswalks should be delineated with a change in paving, surface type, or color and be clearly identifiable to pedestrians and motorists. The city encourages paving to be thematic in design and detail to help establish corridor and/or district identity.

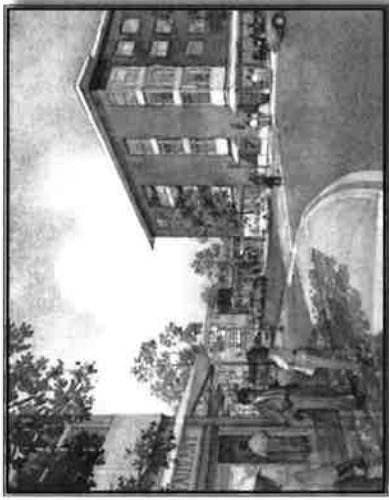

Conceptual illustration of a streetscape where buildings are close to the street, there are wide sidewalks, on-street parking is provided, street trees soften the look and feel of the street, and there are a multitude of opportunities for pedestrian interaction. Street crossings are called out with special pavement. (Courtesy LPA)

- 4. Site and street trees used for shading and screening purposes should be broad branching, with mature canopy spread of 40 feet and a high canopy to allow visibility of buildings.
- 5. For security purposes, openings should be incorporated into the landscape design to provide clear views into the site. Landscaping should not create a solid, uninterrupted barrier, visually or physically, as this can become a safety hazard for pedestrians.
- 6. A well colored, varied, complementing pallet of native plantings shall be used within the site.

DESIGN STANDARDS

- 1. All landscaping shall be irrigated and maintained in good condition. The design and placement of irrigation systems should minimize the potential spray-over onto paths, driveways, and other hardscapes.
- 2. Landscaped areas, including trees and other plantings, as well as paving and walls, shall be regularly maintained.



At this mixed use project in Concord, California landscaping is used extensively throughout the site to soften the hardscape and create a more interesting and inviting pedestrian area.

It should also be used to reduce the heat-island effect caused by paved surfaces. The use of on-site landscaping helps to create visual interest and promotes and nurtures the concept of an “urban forest.”

DESIGN GUIDELINES

1. Landscaping should be provided along/against building facades facing the parking lot, street, or public plaza as a way of anchoring it to the surrounding environment, to soften the appearance of the structure, and to reduce the overall scale and massing of the structure. This can be done through the use of intermittent planter areas, potted plants, climbing vines along planters and building with shrubs at the base, and/or in-ground plantings.
2. Landscaping treatments should help anchor the corner of buildings, enhance the pedestrian environment, and establish continuity along landscaping corridors. Done well, attention to landscape design and detail will establish project identity.
3. Parking lot shade shall be provided in accordance with the City's Zoning standards. Planters shall be designed sufficient to accommodate projected growth of the shade trees. The City encourages planter rows with pedestrian walkways in larger parking areas.



Landscaping along and against a building can soften its appearance and make it more attractive to pedestrians, as shown in this example from Soriano in El Dorado Hills, California.



Landscaping of an industrial project. It includes a water feature, stonework, and a variety of plantings.

SITE DESIGN > LANDSCAPING

DESIGN OBJECTIVE


Provide landscaping that accents and complements the built form, establish project identity, and helps establish the development as a vibrant, inviting place for pedestrian users.

DESCRIPTION

Landscaping should soften the built environment and make places attractive to visit. Landscaping should work to relieve the overall mass and scale of the structures, frame outdoor spaces, and create a strong sense of place.



Do This: Landscaped pedestrian area within the street median at Santana Row, San Jose, California. The landscaping includes shrubs, trees, and vines on trelliswork. Plants are located in planters and pots, made of a variety of textures. Pedestrians are able to sit under the shade of the landscaping and enjoy their site visit.

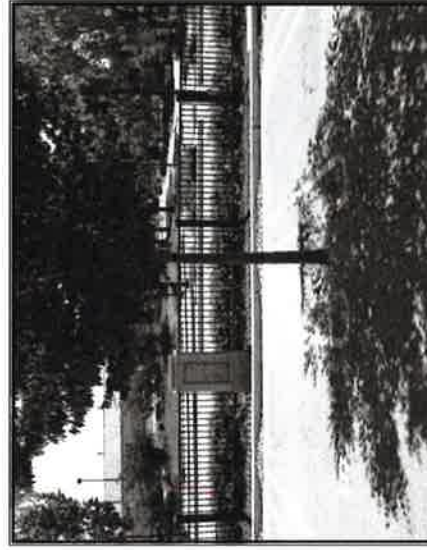

Don't Do This: The shade trees at this parking lot in Mountain View, California are not protected from the movement of cars and are too small to accommodate the growth of the tree.


SITE DESIGN > PARKS AND OPEN SPACES

DESIGN OBJECTIVE

Provide connected parks and open spaces with a strong sense of place and desirability throughout all new development within the community.

DESCRIPTION

Parks and other open spaces are critical elements of the City. They promote personal health and human development, provide quality of life in a community, build healthy, livable communities, and ensure ecological survival. Parks and open spaces provide relief from the elements, create opportunities to relax and escape from urban overload, foster community life and fulfill social needs that include stimulation of being with other people, provide active recreation, create opportunities for discovery and new experiences, and provide opportunities for pure fun and joy. In all, parks and open spaces are the “pulse points” of the community.

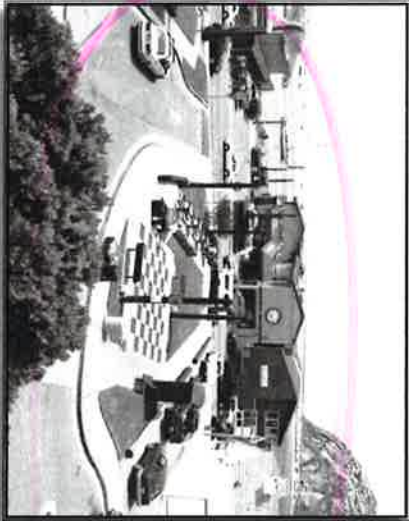

Do This: This pocket park in Morro Bay, California includes several picnic tables and a life-size chess table. It is located in within the major commercial corridor of the City



DESIGN GUIDELINES

1. Develop parks that meet the design and locational requirements of the City and Parks District. The City encourages the co-location of parks with schools and other public facilities.

2. Maximize the visual and functional benefits of community open space by locating them in proximity to homes, centers, and other development and designing them as alternative pedestrian and bicycle trailways.

3. Program parks and open spaces with a variety of opportunities for:

- Sitting and relaxing with a multitude of options and locations;
- Recreating;
- Meeting and interacting with neighbors and friends;
- Nodes along trails and corridor.



The amphitheatre at Laguna West in Elk Grove, California is a well used facility that promotes community involvement and interaction. The facility is part of the community's larger parks system, which includes soccer fields, lakes, and pocket parks.

DESIGN STANDARDS

1. Provide parks at a rate of at least 7 acres per 1,000 persons.
2. At a minimum, ten percent of all new residential development is set aside as open space that is accessible.



The San Luis Obispo Creek in downtown San Luis Obispo, California has been restored and turned into a unique pedestrian environment. Restaurants, businesses, and historic sites (such as the old Mission) front onto the creek with plazas and patio seating.

2. Pedestrian areas should include a variety of sun and shading options (i.e. canopies, trees, umbrellas, etc.) that allow the user to choose how they want to use the site and connect with it.
3. Outdoor spaces and plazas should be visible from the adjoining buildings to help promote site safety.

DESIGN STANDARDS

Every commercial, office, public/quasi public, and mixed-use development shall be designed with at least one public gathering place.



Outdoor area in Downtown Pasadena, California. The patio includes seating with shading options, landscaping, and decorative paving and lighting. It is an attractive, active, pedestrian area that complements the built environment.



This walkway in San Luis Obispo, California connects two streets through the middle of the block. It also creates an intimate pedestrian oriented plaza where shops face each other, creating a dialogue between the store openings. Additionally, restaurants have outdoor seating within the public realm, making them more inviting.



AVOID

Areas that are uninviting/meaningless to pedestrians.



SITE DESIGN > PUBLIC SPACES AND PEDESTRIAN AMENITIES

DESIGN OBJECTIVE

Provide safe, comfortable places (public realm) where people can stop, sit, rest, meet, and visit with each other and enjoy their surroundings.

DESCRIPTION

Effective design of the public realm creates the “memorable places” that the City desires throughout the City. They should function as public staging areas for creating communities and relate the user to the site and the



Do This: This plaza has been designed as an attractive feature of a commercial shopping area. It incorporates a water feature for children to play in, various seating opportunities, shaded and unshaded areas, and works well as a public gathering area. (Courtesy LP4)



Don't Do This: This plaza in a shopping center in Elk Grove, California provides moveable seating and connects to the businesses; however it lacks appropriate landscaping for the climate. Few other amenities are provided. There is no visual interest or focus for the plaza.

surroundings. Public spaces and pedestrian features within individual projects are the living rooms of the City – dynamic places where people gather, socialize, and live. They contribute to the quality of life in the community and are an asset for all who use the site.

DESIGN GUIDELINES

1. Every project shall be designed with one or more outdoor gathering places. The size and scale of such places shall be appropriate to the type and use of each particular development and could include the following:
 - Outdoor seating and public plazas;
 - Amphitheatre;
 - Interactive water feature;
 - Community garden;
 - Other features that meet the intent of this provision.



City Place, in Southern California, features a large pedestrian area with restaurants, water features, seating areas, pedestrian scaled lighting, and an overall attractive night life.



Protection from the elements is provided through the use of overhangs and awnings like these.



DESIGN GUIDELINES

1. For new subdivisions, master planned communities, and specific plan areas, incorporate bicycle routes into the overall design of the community through the use of both on- and off-street routes and trails.
2. The project site should be connected to the Citywide bikeway system.
3. Provide a linked system of bicycle paths throughout the project site by:
 - Provide direct connections to regional bicycle system (streets with bike lanes, open spaces with bike paths, etc.);
 - Bicycle routes shall continue to the property boundary to connect to existing systems on adjacent development or to allow future connections when adjacent properties develop;
 - Provide bicycle facilities as part of roadways/driveways with painted lanes and signage or provide a separate bicycle path system.
4. Bicycle racks shall be located conveniently for the user in proximity to entrances and shall not obstruct the pedestrian right-of-way.



Bike parking area in Davis, California. The bike racks are located close to the street and next to the stores and offices for easy access. There is plenty of separation between the racks so that riders can maneuver their bikes around the parking area. Lighting is included for night access.



Bicycle parking at Orenco Station. The racks are just outside of the pedestrian path, yet close to the stores, residents, and right of way. The street lighting covers the parking area, helping with safety.



SITE DESIGN > CONNECTIVITY AND CIRCULATION > BICYCLE

DESIGN OBJECTIVE

Provide on-site amenities that promote bicycle travel into and around the site and connect the site in a clear and well-defined manner to the City's bicycle and trail system.

DESCRIPTION

Bicycle travel is a clean, efficient, healthy alternative to vehicular transportation and on-site amenities shall be provided for bicycle users that promote their use of the site. Bicycle riders should be able to ride from their homes in the surrounding neighborhoods to their *Village Center*, park, purchase the goods they need, and ride home without any significant hassle.



Do This: This street in Folom, California includes an area specifically designated for bicycle users. It alerts drivers to the potential for cyclists sharing the roadway with vehicles, adding a layer of safety to the roadway.



Don't Do This: This street in Beaverton, Oregon has not been designed with the bicycle user in mind. Consequently, it presents an unsafe environment for the bicycle user.

- Identify pedestrian routes with grade-separated pathways, use of special pavers, scored surfaces, planter strips and/or bollards;
- Provide additional sidewalk width at building entries;
- Provide weather protection along buildings and along primary walkways to building entrances (awnings, building overhangs, free-standing shelters, canopy trees over walkways, etc.).

8. The City encourages the use of "urban sidewalks" along intense development (i.e. commercial uses, portions of the Downtown, etc.). The minimum width for such sidewalks is 10 to 12 feet, given the constraints of the site. Where restaurant uses provide seating along the sidewalk, the minimum width should be 15 feet to ensure adequate space for pedestrian circulation and enable comfortable seating. "Urban sidewalks" include street trees with grills between the roadway and the buildings to help define the street edge; however the sidewalk is not separated from the roadway by a planter strip.

AVOID

Obstructions that block or narrow the pedestrian way.



The pedestrian sidewalk of State Street in Santa Barbara, California. The street is an interesting and dynamic place to walk, with wide sidewalks, changes in paving texture and color, landscaping, street furniture (benches, trash cans, light fixtures, tables and chairs), and buildings that come right up to the back of the sidewalk.



The City encourages the use of urban sidewalks along intense development, such as in these examples from Ft. Collins and Denver Colorado. The sidewalks are wide to accommodate pedestrian traffic, bench seating for passers-by, and seating for sidewalk cafes. The streets are lined with trees to help create a sense of enclosure and define the street edge.

DESIGN STANDARDS

1. Per the Pedestrian Design Guidelines, all sidewalks shall be designed and maintained at a minimum width of:
 - 5 feet where the sidewalk is separated from the roadway
 - 7 feet where the sidewalk is not separated from the roadway
 - 8 feet in front of schools, universities, hospitals, and commercial and mixed-use development.
 2. All walkways internal to the site (and not part of the public right-of-way) shall be a minimum of 6 feet in width.
 3. Illumination of walkways shall be concentrated along the pedestrian paths leading to parking areas and in the specific areas where cars are parked.
-
5. Projects shall provide continuous sidewalks/walkway system through the following techniques:
 - Provide sidewalks/walkways along all perimeter and internal streets;
 - Connect to the public sidewalk system at multiple points along each street frontage
 - Continue the trail system to the property boundary to connect to existing development or to allow future connections when adjacent properties develop;
 - Provide a continuous path from the primary entrance of all buildings to the public sidewalk system;
 - Provide minor pedestrian pathways through buildings (covered or uncovered).
 6. Create natural, easy to utilize connections between residential neighborhoods and neighborhood/village centers.
 7. Provide pedestrian amenities that increase safety and comfort as follows:
 - Include area for people to sit, relax, and watch the goings-on of the area;
 - Illuminate walkways leading to parking areas;

DESIGN GUIDELINES

1. Consider the use of traffic calming designs and features that reduce the length/distance of pedestrian street crossings (i.e. bulbouts, bollards, etc.).
2. In larger vehicular parking areas, include sidewalks between rows of parking for separated pedestrian circulation to and from the activity centers.
3. Sites shall be designed such that there are few conflicts with vehicular traffic. This may be done through the use of:
 - A change of paving and special signage and lighting that clearly delineates a pedestrian crossing;
 - A grade separation between the pedestrian and vehicular realm;
 - Separation through landscaping;
 - Bollards;
 - Other forms of separation that meet the intent of this guideline;
 - Building placement that provides direct access between the sidewalk and building entrance.
4. Emphasize pedestrian access points so they do not appear hidden or perceived as afterthoughts. On-site pedestrian connections should include design cues to help demarcate the transition between public and private spaces, such as changes in
 - Colors;
 - Materials;
 - Landscaping;
 - Dimensions of the space.



This photo shows a clearly identifiable mixing of pedestrians into the vehicular portion of the site at a development in Roseville, California. A change in color and texture are used to highlight the interaction of the two modes.


SITE DESIGN > CONNECTIVITY AND CIRCULATION > PEDESTRIAN

DESIGN OBJECTIVE

Reduce and eliminate barriers and visual impairments to pedestrian movement, making the pedestrian a priority in the design of projects.

DESCRIPTION

Pedestrian routes to and through all non-residential and mixed-use sites shall be clear and easy to recognize. Sidewalks and walkways shall be designed for continuity with safety in mind. Major streets will feature separated sidewalks with landscaping that help define the pedestrian space. Overall street scaling will promote slower speeds that, while efficiently moving vehicles around the City, will aid in the perception of pedestrian safety.

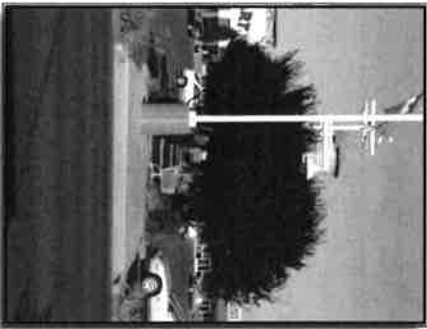

Do This: At the Natomas Marketplace in Sacramento, California, pedestrian pathways are provided from the parking areas to the commercial areas, protecting the pedestrians from potential conflicts with vehicles. The path is landscaped and lighted. Curbcuts are provided where pedestrians enter the parking field, allowing disabled people to easily navigate from the car to the pathway and store beyond.



Don't Do This: At this parking lot in Mountain View, California, the pedestrian path is at the same grade as the parking area, allowing cars to cross the pedestrian path. While the sidewalk appears ample in width and delineated with separate paving materials, this design may create a safety hazard and/or inhibit the mobility of the pedestrian.

7. Include dedicated bike paths for riders that allow them to travel around all developed areas of the City and connect to regional trail systems.

8. Consider including traffic calming devices as part of the overall circulation design, such as:

- Bulb-outs at intersections;
- Decreased turning radii at corners;
- Traffic circles and roundabouts;
- Raised crosswalks and/or crosswalks made of materials or colored differently than the roadway;
- Landscaped medians for wider streets.




A mid-block crossing in the Pearl District of Portland, Oregon. The crosswalk leads to a park in the middle of the next block that draws pedestrians.

3. The use of cul-de-sacs is highly discouraged and should only be considered where natural impediments prevent vehicular connections to be made. Where cul-de-sacs are used, they shall provide pedestrian connections to neighboring developments or the City's regional trail system.
4. The City discourages project design that includes new six lane roadways. Rather, the City encourages the spacing of major roadways at approximate one-mile increments and secondary (connector) roads at half-mile increments consistent with the City's Circulation Plan. The City also encourages local street networks to incorporate a system of two-lane connectors at approximately one-mile spacing for improved connectivity and livable connector roadway design.
5. Where new roadways are being developed, the preferred maximum block length is less than 600 feet. Between 600 and 800 feet in length is acceptable, but more than 800 feet is not acceptable. The City encourages the use of mid-block crossings where the block length is more than 600 feet.
6. Provide trails and other natural pedestrian corridors as integral parts of the development.



Example of a mid-block crossing in San Luis Obispo, California. The crossing features special paving, paint striping, a bulbing of the sidewalk to narrow the street, and special lighting in the street that flashes when pedestrians are in the crossing.

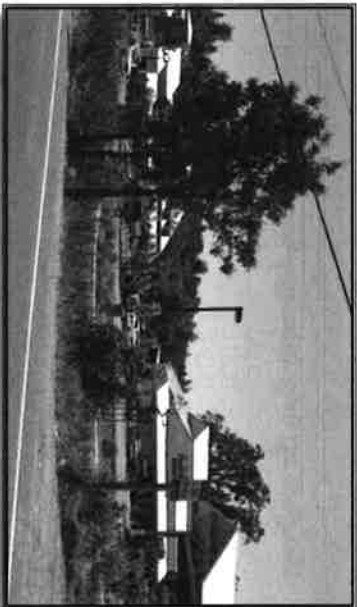

The Higgins Marketplace in Nevada County, California features a pedestrian trail that connects with both the site's internal circulation system and the crosswalks at the intersection. It promotes pedestrian activity in and around the village center.

5. Project signage should not dominate the streetscape and shall be designed as follows:
- For residential subdivisions (i.e. neighborhoods), sign design and materials used should relate to the residential character of the area and be integrated into a landscape area.
 - For non-residential and mixed-use projects, the signage should be in keeping with the architectural character of the project and should be integrated into the overall site design.


3. Create a sense of meaning for the project through design that relates and contributes to the district and City. Establish project identity through the use of common architectural features, detailing and style, pedestrian/street furniture, lighting, signage, landscaping, or other such concepts. Use symbols, signs, public art, or architectural elements to create legibility for the site. Consider including a landmark as part of the project design (i.e. tower, water feature, public art, etc.). Projects should establish themes that build upon the significant history of the City, such as Folsom Boulevard, Mather Field, vineyards, aerospace, the gold rush, etc.



This sign from Fells Point, a waterfront development in Baltimore, Maryland, includes design features such as a boat and ocean waves that connect it to the waterfront. It also contains information that describes the history of the site. Ideas like this help to build project identity and link the development to the history of the site and community.
(Courtesy LPA)

4. Build transparency (clear, uninterrupted views) from the public right-of-way and the inside of buildings onto the open areas of the site and other building interiors. Possible solutions include:

- Siting buildings to create view sheds;
- Using large, untinted windows to allow views into and out from buildings;
- Other solutions as appropriate.

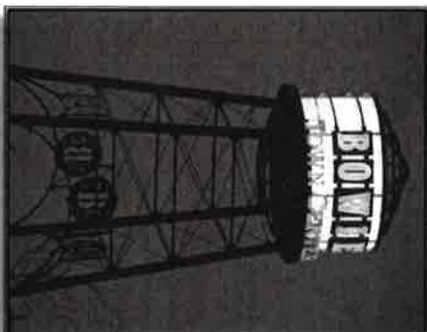

This water tower feature at the Bowie Town Center sets the theme of the character of the center. It also acts as a landmark for the surrounding community.
(Courtesy LPA)



SITE DESIGN > SENSE OF PLACE AND COMMUNITY IDENTITY

DESIGN OBJECTIVE


The design of the site should contribute to an overall sense of place that the user can relate to and remember.

DESCRIPTION

Every individual site should be anchored into the greater context of the City. Each project should be designed with unique character that contributes to the formation of a new identity for the City of Rancho Cordova as a



Do This: This commercial shopping area has a sense of place, with its light fixtures, banners, landscape treatments, and unique building design and architectural detailing (Courtesy LP2).

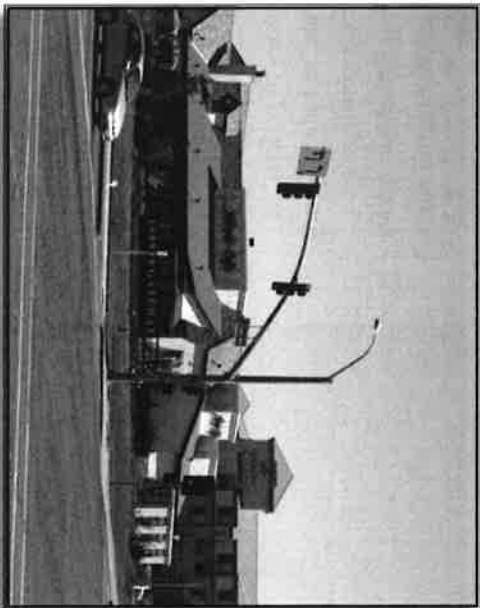

Don't Do This: Commercial center in Elk Grove, California. The site is developed with corporate architecture for its pad building that does not match with the overall style and character of the development. This does not help achieve a sense of place for the site.



memorable place. Buildings should be designed to physically frame and define the street and public spaces with interesting, quality architecture. Establishing a new identity for the City is important to Rancho Cordova residents and other stakeholders. This can be achieved through the redevelopment of existing areas of the City and the development of new areas that both promote the idea of pedestrian oriented development, human scale, and placemaking within the overall framework for the community. Development should help establish Rancho Cordova as a premier **PLACE** within the greater region where people come to live, work, and play.

DESIGN GUIDELINES

1. Design a formal structure for the site that implies a sense of order and orientation. Use building placement and orientation to create unique public spaces and clear patterns of circulation (wayfinding) within the site and connect to the surrounding community. Larger buildings should visually anchor smaller ones to the site.
2. Use proportions in building mass and detail elements (i.e. pedestrian features, landscaping, hardscape, etc.) to form the spaces between buildings.



A plaza in Park City, Utah. The site includes a clock tower that acts as a landmark. The buildings frame the plaza space against the street and, along with the use of windows, open the site to the street and pedestrians walking by. The signage along the building is unique and does not detract from the architecture. A historical marker is included to connect the user to the site history.

PLANNING DEPARTMENT

2729 Prospect Park Drive | Rancho Cordova, CA 95670

Phone: (916) 851-8750 | Fax: (916) 851-8762

DESIGN REVIEW LANDSCAPE PLAN CHECK
City of Rancho Cordova

November 15, 2016

Project: CE181_Rancho Homewood Suites, Rancho Cordova, California
Fuhrman Leamy Land Group project #LCE.16057, CE #181
Reviewed by: Michael Engle, RCLA 4672
Approved by: Jessica Jordan, Principal Planner
Comments to: Matt Diaz, Planning Dept.
City of Rancho Cordova
2729 Prospect Park Dr.
Rancho Cordova CA 95670
916-851-8713

A. Documents upon which this review is based:
Rancho Cordova Zoning Code and Design Guidelines

Water Efficiency Landscape Ordinance

Sunset Western Garden Book

B. Submittal Review Items:
Landscape Plans by Kevin Leamy CRLA 4965, dated October 17, 2016

C. Design Review Comments:

1. Sheet LP1 – Preliminary Landscape Plan

- a. Left side of the sheet is cut off.
- b. Graphic scale shows 1'=10'-0" but there is text that mentions 1'=20'-0".
- c. Recommend turning off the shadow for the trees for clarity.
- d. There are a couple of callouts that are missing text. See plan for locations.
- e. Verify proposed trees maintain a minimum of 6' clearance from utility lines and 10' clearance from utility poles.
- f. What is the edge condition from the planter and the future stormwater detention basin?
- g. There are some planters within the property line that show existing trees to remain. Are there any other vegetation or bark mulch that will be going in this area?
- h. Show shrub sizes in the planting legend.



PLANNING DEPARTMENT

2729 Prospect Park Drive | Rancho Cordova, CA 95670

Phone: (916) 851-8750 | Fax: (916) 851-8762

- i. Show sight line triangles to confirm there is no visible conflicts. There appears to be some shrubs which are called out as 6' hedge shrubs that may become problematic for vehicles.
- j. Recommend showing a hatch of some sort to show the extents of the area included in the shade calculations.
- k. Confirm that 25% of the proposed trees are a 24" box and that 30% of the proposed trees are evergreen.
- l. Are there any existing trees slated to be removed? Have they been approved?

By performing this review and making the recommendations and/or comments herein, Cunningham Engineering shall not be acting in a manner so as to assume responsibility or liability, in whole or in part, for any aspect of the project Master Plans, proposed design requirements, design criteria, design calculations, construction methods, or the substance or contents of the Plan documents. The review and recommendations as provided herein are to be advisory only to the City of Rancho Cordova and to the Project Design Professionals.



Confirm that 25% of the proposed trees are 24" box and that 30% of the proposed trees are evergreen to meet the City of Rancho Cordova planting requirements.

Sheet is cut off

SHADE CALCULATIONS

TOTAL PAVED PARKING SPACE AREA = 39,528			
TOTAL SHADE REQUIRED (50%) = 19,764 S.F.			
TOTAL SHADE PROVIDED (50.4%) = 19,933			
DIA.	QTY.	S.F.	TOTAL S.F.
30'-35' - EXISTING & NEW TREES			
100%	0	962	0
75%	2	722	2,888
50%	10	481	13,949
25%	12	240	1,680
25'-30' - EXISTING & NEW TREES			
100%	0	707	0
75%	3	531	0
50%	11	354	1,062
25%	15	177	354
TOTAL SHADE PROVIDED: 19,933 S.F.			

Recommend showing the limits of the parking lot area that have been included in the calculations.

PLANT MATERIAL LIST AND LEGEND

TREES


SYMBOL	BOTANICAL NAME COMMON NAME	SIZE	REMARKS	WATER USE	QTY	DESIGN USE QUANTITY	SIZE W X
	ACER PALMATUM GREEN JAPANESE MAPLE	15 GAL.	STANDARD FORM	MOD	13	ACCENT	20 X
	CALLISTEMON VIMINALIS SLIM SLIM CALLISTEMON	15 GAL.	STANDARD FORM	LOW	17	ACCENT	4 X
	GINKGO BILOBA 'PRINCETON SENTRY' MAIDENHAIR TREE	24" BOX	COLUMNAR	MOD	5	ACCENT	15 X
	LAGERSTROEMIA INDICA x F.'TUSCARORA' TUSCARORA GRAPE MYRTLE	15 GAL.	STANDARD FORM	LOW	18	ACCENT	15 X
	MAGNOLIA GRANDIFLORA 'LITTLE GEM' LITTLE GEM DWARF SOUTHERN MAGNOLIA	15 GAL.	COLUMNAR	MOD	13	EVERGREEN SCREENING	15 X
	MAGNOLIA GRANDIFLORA SOUTHERN MAGNOLIA	15 GAL.	STANDARD FORM	MOD	9	PARKING SHADE	50 X
	PHOENIX CANARIENSIS CANARY ISLAND DATE PALM	24" BOX	STANDARD FORM	MOD	5	POOL PATIO	20 X
	PISTACHE CHINENSIS CHINESE PISTACHE	24" BOX	STANDARD FORM	LOW	31	PARKING SHADE	35 X
	QUERCUS RUBRA RED OAK	24" BOX	STANDARD FORM	MOD	13	PARKING SHADE	40 X
	LAURUS NOBILIS 'SARATOGA' SARATOGA BAY LAUREL	15 GAL.	STANDARD FORM	LOW	5	EVERGREEN STREET	25 X

SHRUBS

SYMBOL	BOTANICAL NAME COMMON NAME	SIZE	WATER USE	REMARKS
	BACKGROUND / SCREEN SHRUBS - EVERGREEN, LARGE SHRUBS TO 6'-0" USED FOR REDUCING BUILDING MASS OR SCREENING UNDESIRABLE VIEWS.			
	ABELIA X 'ED GOUCHER' GLOSSY ABELIA	5 G	MED	---
	CHOSTYA TERNATA MEXICAN ORANGE	5 G	MED	---
	HYPERICUM X MOSERIANUM GOLD FLOWER	5 G	MED	---
	LOROPETALUM CHINENSIS 'RAZZLEBERRY' CHINESE FRINGE FLOWER	5 G	MED	---
	PHOTINIA FRASERI PHOTINIA	5 G	MED	---
	PODOCARPUS MACROPHYLLUS 'MAKI' SHRUBBY 'YEW PINE	5 G	MED	---
	RHAPHIOLEPS INDICA 'JACK EVANS' INDIA HAWTHORN	5 G	LOW	---
	XYLOSMA C. 'COMPACTA' COMPACT XYLOSMA	5 G	LOW	---
	FACER/FILLER SHRUBS EVERGREEN OR DECIDUOUS SHRUBS TO 4'-0" USED FOR "TERRACING" OF PLANT MATERIAL. SEASONAL COLOR AND SOFTENING OF BUILDING EDGES AND FOUNDATION SHRUBS.			
	CISTUS HYBRIDUS WHITE ROCKROSE	5 G	LOW	---
	DIETES BICOLOR FORTNIGHT LILY	5 G	LOW	---
	DIANELLA CAERULEA BLUE FLAX LILY	1 G	LOW	---
	HEMEROCALLIS 'STELLA D' ORO' DAYLILY	5 G	MED	---
	ILEX CRENATA 'COMPACTA' JAPANESE HOLLY	5 G	LOW	---
	LAVANDULA ANGSTIFOLIA ENGLISH LAVENDER	5 G	LOW	---
	NANDINA DOMESTICA 'COMPACTA' HEAVENLY BAMBOO	5 G	LOW	---
	POLYSTICHUM MINUTUM SWORD FERN	1 G	LOW	---
	RHODODENDRON SPP. AZALEA	5 G	MED	---
	RHAPHIOLEPS INDICA 'SPP. INDIA HAWTHORN	5 G	LOW	---
	VIBURNUM DAVIDI DAVID'S VIBURNUM	5 G	MED	---
	GROUND COVER MATERIAL - SMALL SCALE DUE TO PROJECT TYPE, EVERGREEN OR PERENNIAL SHRUBS TO 24" HIGH. USED AS A FILLER BETWEEN SITE WORK EDGES AND FACER SHRUBS.			
	ARCTOSTAPHYLOS U. URSI MANZANITA	1 G	LOW	36" O.C.
	ROSA FLOWER CARPET (WHITE AND RED) FLOWER CARPET ROSE	1 G	MED	36" O.C.
	SOLLYA HETEROPHYLLA AUSTRALIAN BLUEBELL CREEPER	1 G	MED	18" O.C.
	TEUCRIUM X LUCIDRYS 'PROSTRATUM' PROSTRATE GERMANDER	1 G	LOW	18" O.C.
	VINCA MINOR DWARF PERIWINKLE	1 G	MED	12" O.C.
	TURF TYPE DWARF FESCUE TURF		SOD	HIGH
	VINES/ESPALEER MATERIAL - EVERGREEN OR PERENNIAL VINES WITH MANAGEABLE SPREAD FOR COVERING BLANK WALLS AND CASCADE OVER OUTDOOR AREAS AND ACCENT STONE WALLS. USED TO SOFTEN ARCHITECTURAL ELEMENTS AND CREATE SEASONAL INTEREST VERTICALLY.			
	CLEMATIS ARMANDII EVERGREEN CLEMATIS	1 G	MED	EVERGREEN
	FIGUS PUMILA CREEPING FIG	1 G	MED	EVERGREEN
	JASMINUM POLYANTHUM JASMINE	1 G	MED	EVERGREEN
	MACFADYANA UNGIS CATI CATS CLAW VINE	1 G	LOW	EVERGREEN
	PARTHENOCISSUS TRICUSPIDATA BOSTON IVY	1 G	MED	DECIDUOUS
	ROSA LATI BANKS LADY BANKS ROSE	1 G	MED	DECIDUOUS

Show sight triangles to confirm there is no visible obstructions. These shrubs are called out as being 6' tall hedges which may become a visible conflict.

Show the shrub sizes at maturity.

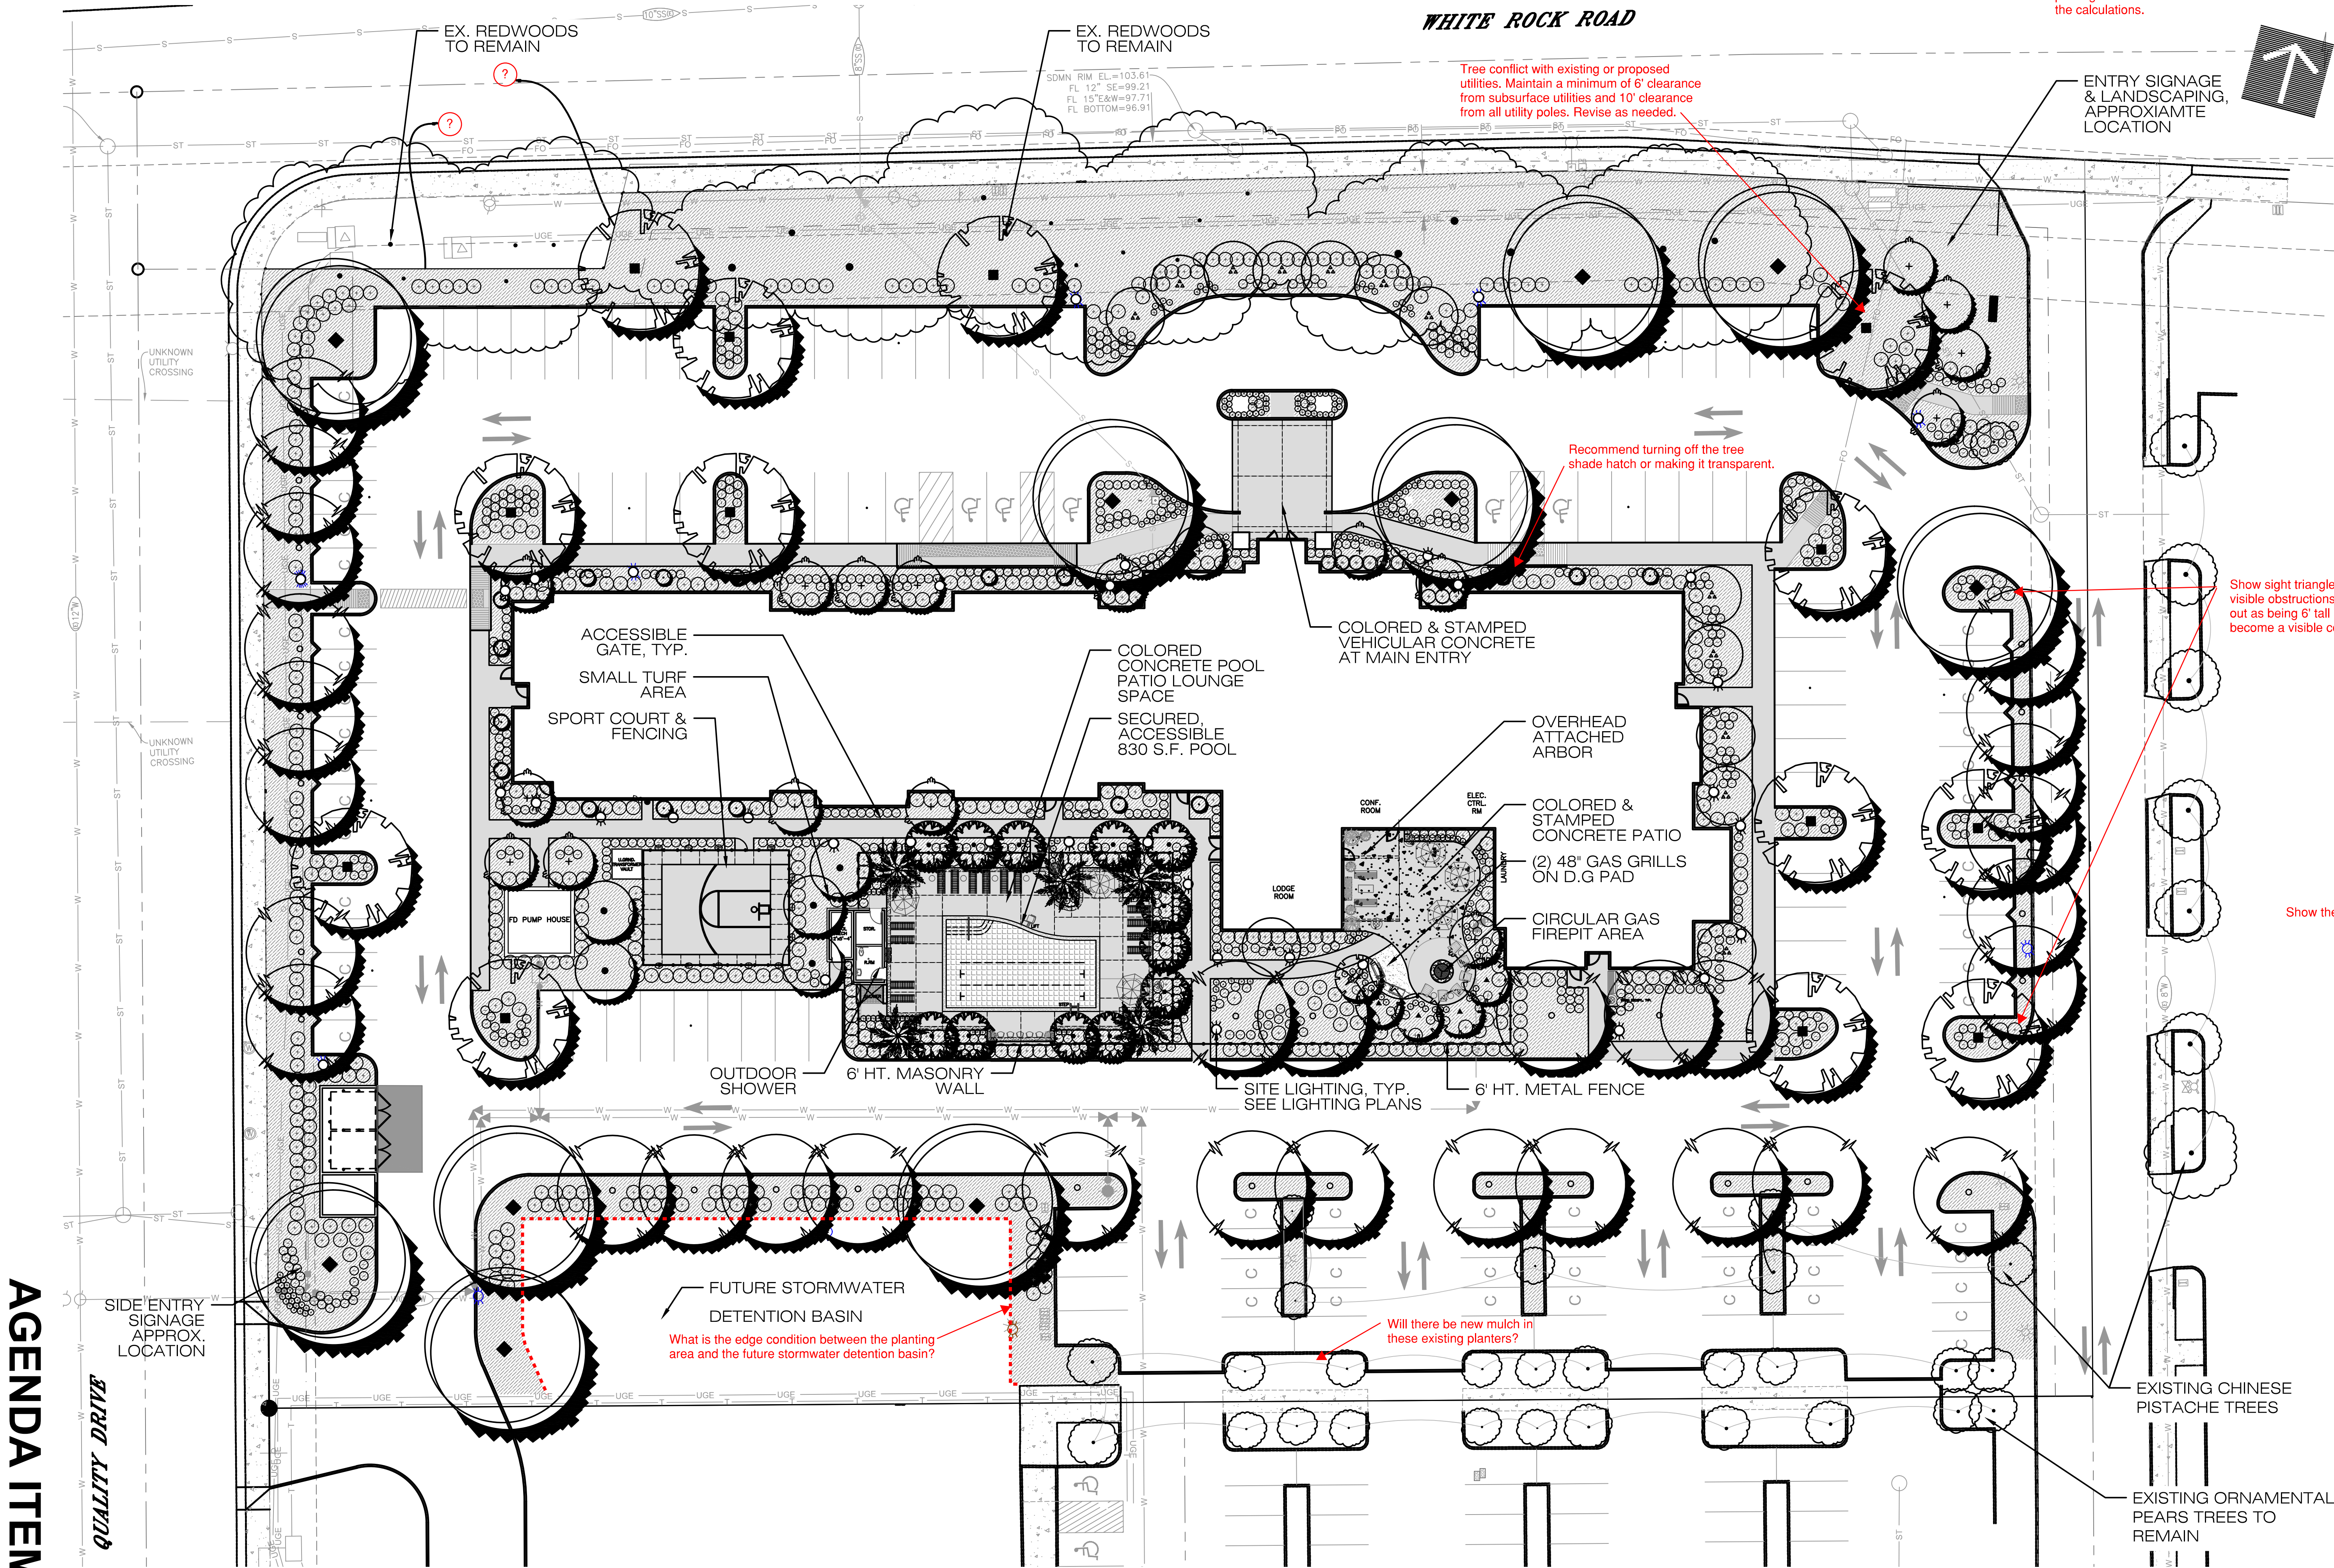

<u>Conditions of Approval</u>		<u>Timing/ Implementation</u>	<u>Enforcement/ Monitoring</u>	<u>Verification (date and Signature)</u>
PRIOR TO GOING TO CITY COUNCIL				
1.	Perform trip generation analysis quantifying all uses of the project. If over 1000 trips/day, or 100 trips-peak-hour require traffic impact analysis prior to going to PC.	Prior to going to City Council	Public Works	
2.	Demonstrate how project will mitigate impacts to the downstream drainage conveyance system, private properties as a result of an increase in post-developed runoff. - The applicant shall analyze the offsite drainage system to verify that there will be no drainage impacts to downstream properties as a result of the project. Specifically, the analysis shall determine the hydraulic grade line within the 15" storm main in White Rock Road from the intersection of Quality Drive down to the confluence of the Tributary 1 Drainage Channel for the Nolte design storm event. The analysis must demonstrate that the flow in the 15" storm main from the combined onsite and offsite tributary areas will not overtop drainage manholes downstream of the project. The City will provide the applicant existing pipe data to be able model the pipe hydraulics. - Applicant shall provide use, function and geometry of future detention basin as shown on the landscape plans.	Prior to going to City Council	Public Works	
3.	Accurately plot and dimension existing parcel boundaries, and identify areas to be acquired through a boundary line and adjustment	Prior to going to City Council	Public Works	
4.	Applicant shall complete improvement plans to the satisfaction of the Public Works Department. Improvement plans shall include, but shall not be limited to: All onsite civil improvements.	Prior to issuance of the first building permit	Public Works	

Comment [MD1]: Included in 2.D

Comment [MD2]: Included in 2.e

Comment [MD3]: Included in 2.b.i

	• Civil plan shall include an ADA access plan • Any obstructions to the sidewalk shall be relocated behind back of walk. • Replacement of damaged sidewalk and curb and gutter along property frontage to the satisfaction of The Public Works Department. Sidewalk panels shall be replaced to the nearest joint. • Driveways shall be Type A driveways • Utility Laterals • Public improvement plans shall clearly delineate all transitions to existing improvements. • All improvements to be designed and constructed to the satisfaction of the Public Works Department. • Remove temporary asphalt wedge driveway on Quality Drive.			
5.	Property Owner/Applicant shall participate in or provide a funding mechanism for maintenance services for the project's stormwater drainage and flood protection system. This may be accomplished through annexation to the City's Stormwater Utility Fee District, or other financial mechanism as may be proposed and provided by the Property Owner for the same purpose of providing a financial mechanism to fund the operation and maintenance of the Project's stormwater drainage and flood protection system. Costs associated with the annexation shall be borne by the Property Owner/Applicant through payment of fair share costs of the SWU annexation not to exceed \$7,000 per annexation.	Prior to issuance of building permit, whichever occurs first.	Public Works	
6.	Property Owner/Applicant shall participate in or provide a funding mechanism for maintenance services for the fair share of existing and all new public improvements associated with the project including, but not limited to, streets, bridges/culverts, traffic signals, traffic signs, striping and legends, ITS operations, street lights and safety lights, and public	Prior to issuance of building permit, whichever occurs first.	Public Works	

	frontage and median landscape improvements. This may be accomplished through annexation to the City's Communities Facilities District No. 2008-1 (Street Lighting and Road Maintenance). All costs associated with the annexation shall be borne by the Property Owner/Applicant.			
7.	Property Owner/Applicant shall participate in the provision of funding to provide transit-related services by voting to approve a special tax. The tax shall be the annual amount (with appropriate annual inflation adjustment) as established at the time of voting by the City Council. The election to provide for the tax shall be completed prior to the issuance of building permits. The property owner shall be responsible for paying all costs associated with holding the election. The tax shall be due at the time specified in the ordinance imposing the tax. In addition, the Owner of the property shall hold a deed assessment in the form of Conditions, Covenants & Restrictions against the property, or other form as shall be approved by the City, which assessment will take effect in the event the special tax described in this Condition of Approval is reduced or repealed. Contact: Elizabeth Sparkman at (916) 851-8714 as there may be a 1-2 month lead time to satisfy this condition.	Prior to issuance of building permit, whichever occurs first.	Public Works	
8.	Applicant shall photo-document the condition of adjacent streets, sidewalks and infrastructure to the satisfaction of the Public Works Department.	Prior to approval of improvement plans	Public Works	
9.	Applicant shall be responsible for all damage to City streets associated with construction of the project and shall repair any damage as soon as possible.	On-Going	Public Works	
10.	Enter into a frontage agreement and bond for construction of public improvements per the approved Public Works plans to the satisfaction of the Public Works Department.	Prior to approval of improvement plans	Public Works	

11.	Applicant shall submit landscaping plans demonstrating conformance with the Water Use and Conservation provisions.	Prior to approval of improvement plans	Public Works/Planning	
12.	All landscape strips, medians, etc that contain trees shall be installed with continuous root barriers.	Prior to approval of improvement plans	Public Works	
13.	Install public improvements per the approved Public Works plans and to the satisfaction of the Public Works Department.	Prior to final building inspection of the first unit	Public Works	
14.	As-built reproducible grading and improvement plans (1 full size and 1 half size hard copy), as well as a compact disc containing said plans in AutoCAD and pdf format, and a GIS shape file, or equivalent to the satisfaction of the City Engineer shall be submitted and approved by the Public Works Department.	Prior to final building inspection	Public Works	
15.	Enter into a frontage agreement and bond for construction of public improvements per the approved Public Works plans to the satisfaction of the Public Works Department.	Prior to approval of improvement plans	Public Works	
16.	A final landscape plan shall be submitted to the Planning Department in conjunction with improvement plan and or building permit submittal and approved by the planning and public works departments prior to issuance of permits and/or any installation of landscape materials RCMC 23.716.020. The final landscape planting and irrigation plan shall be prepared by a registered licensed landscape architect and include the following items per RCMC 22.180.060: • Planting plan to scale that indicate slope • Irrigation Plan • Soils Test • Water Use Calculations Irrigation Schedule	Prior to approval of improvement plans	Public Works	
17.	Incorporate permanent storm water quality treatment measures into the site improvement plans in conformance with applicable County ordinances &	Prior to approval of improvement plans	Public Works	

	standards, and state and federal law. The drainage study shall include, but is not limited to, a sizing analysis of the required onsite stormwater treatment system.			
18.	The applicant shall accept maintenance responsibility for any proposed onsite stormwater detention or water quality treatment facilities through the execution of a Declaration of Covenant.	Prior to approval of improvement plans.	Public Works	

TO: Matt Diaz
City of Rancho Cordova

FROM: Amandeep Singh
Sacramento County Water Agency
Water Supply – Zone 40 Planning and Development

DATE: 11/14/2016

SUBJECT: Rancho Cordova Homewood Suites (10700 White Rock Road)
Application Number: 9678

Sacramento County Water Agency – Water Supply Section has reviewed the subject cited application and have **NO COMMENTS** for the following reason:

This project is located outside of SCWA's service area. However, this project is located within the boundary of the Golden State Water Co. service area. Please contact the service provider for any comments regarding this project.

Contact Amandeep Singh if you have any questions at 874-6196 or Singha@Sacounty.net

November 29, 2016

Mr. Matt Diaz
City of Rancho Cordova
Planning Department
2729 Prospect Park Drive
Rancho Cordova, CA 95670

Subject: Rancho Cordova Homewood Suites – DR and CUP
APN: 072-0690-101
Application No.: DD9678

Dear Mr. Diaz,

Both the Sacramento Area Sewer District (SASD) and the Sacramento Regional County Sanitation District (Regional San) reviewed the subject documents.

This application requests a design review and conditional use permit to construct a 105 unit, 20,571 square foot 4-story Homewood Suites Extended Stay hotel at the southeast corner of White Rock Road and Quality Drive. The proposal includes a new 142 parking stall area with new landscaping and lighting. This proposed project is located at 10700 White Rock Road in the City of Rancho Cordova.

Conditions:

- To obtain sewer service for this proposed project, construction of onsite sewer infrastructure will be required to the satisfaction of SASD. SASD Design Standards apply to any onsite sewer construction.
- SASD and SRCSD may require additional sewer impact fee payments in accordance with each District's Ordinances. Fees are to be paid prior to the issuance of building permits. Applicant should contact Permit Services Unit at (916) 876-6100 for sewer impact fee information.

If you have any questions regarding these comments, please call me at 916-876-6278 or call Anne Quach at 916-876-4002.

Sincerely,

Stephen Moore

Stephen Moore, P.E., M.B.A.
Development Services

www.sacsewer.com

Board of Directors

Representing:

County of Sacramento | City of Citrus Heights
City of Elk Grove | City of Folsom
City of Rancho Cordova | City of Sacramento

Prabhakar Somavarapu

District Engineer

Rosemary Clark

Director of Operations

Christoph Dobson

Director of Policy & Planning

Karen Stoyanowski

Director of Internal Services

Joseph Maestretti

Chief Financial Officer

Claudia Goss

Public Affairs Manager

AGENDA ITEM 19.2

Homewood Suites Hotel

DD9678- June 5, 2017

Conditional Use Permit, Major Design Review, and Administrative Use Permit

June Cowles, Senior Planner

Project Request

- The applicant, Lowry Engineering, is proposing to construct a four-story 89,500 square foot, 105-room extended stay hotel at the southeast corner of White Rock Road and Quality Drive.
- The proposed project also includes new parking areas, landscaping, lighting and outdoor amenities to include; basketball court, outdoor pool, and pedestrian gathering areas.

Entitlements Required

- **Conditional Use Permit (CUP):** For “extended stay hotel” in OPMU-Downtown (Office Professional Mixed Use-Downtown Planning Area) per Zoning Code table 23.313-1.
- **Major Design Review Permit:** For construction per Zoning Code section 23.141.
- **Administrative Use Permit (AUP):** For a freestanding monument sign along White Rock Road within the sign corridor per Zoning Code section 23.743.120.

Site Location




Existing Conditions, from Quality Dr. and Driveway on White Rock



Existing Conditions, view from White Rock Road



Proposed Site Plan

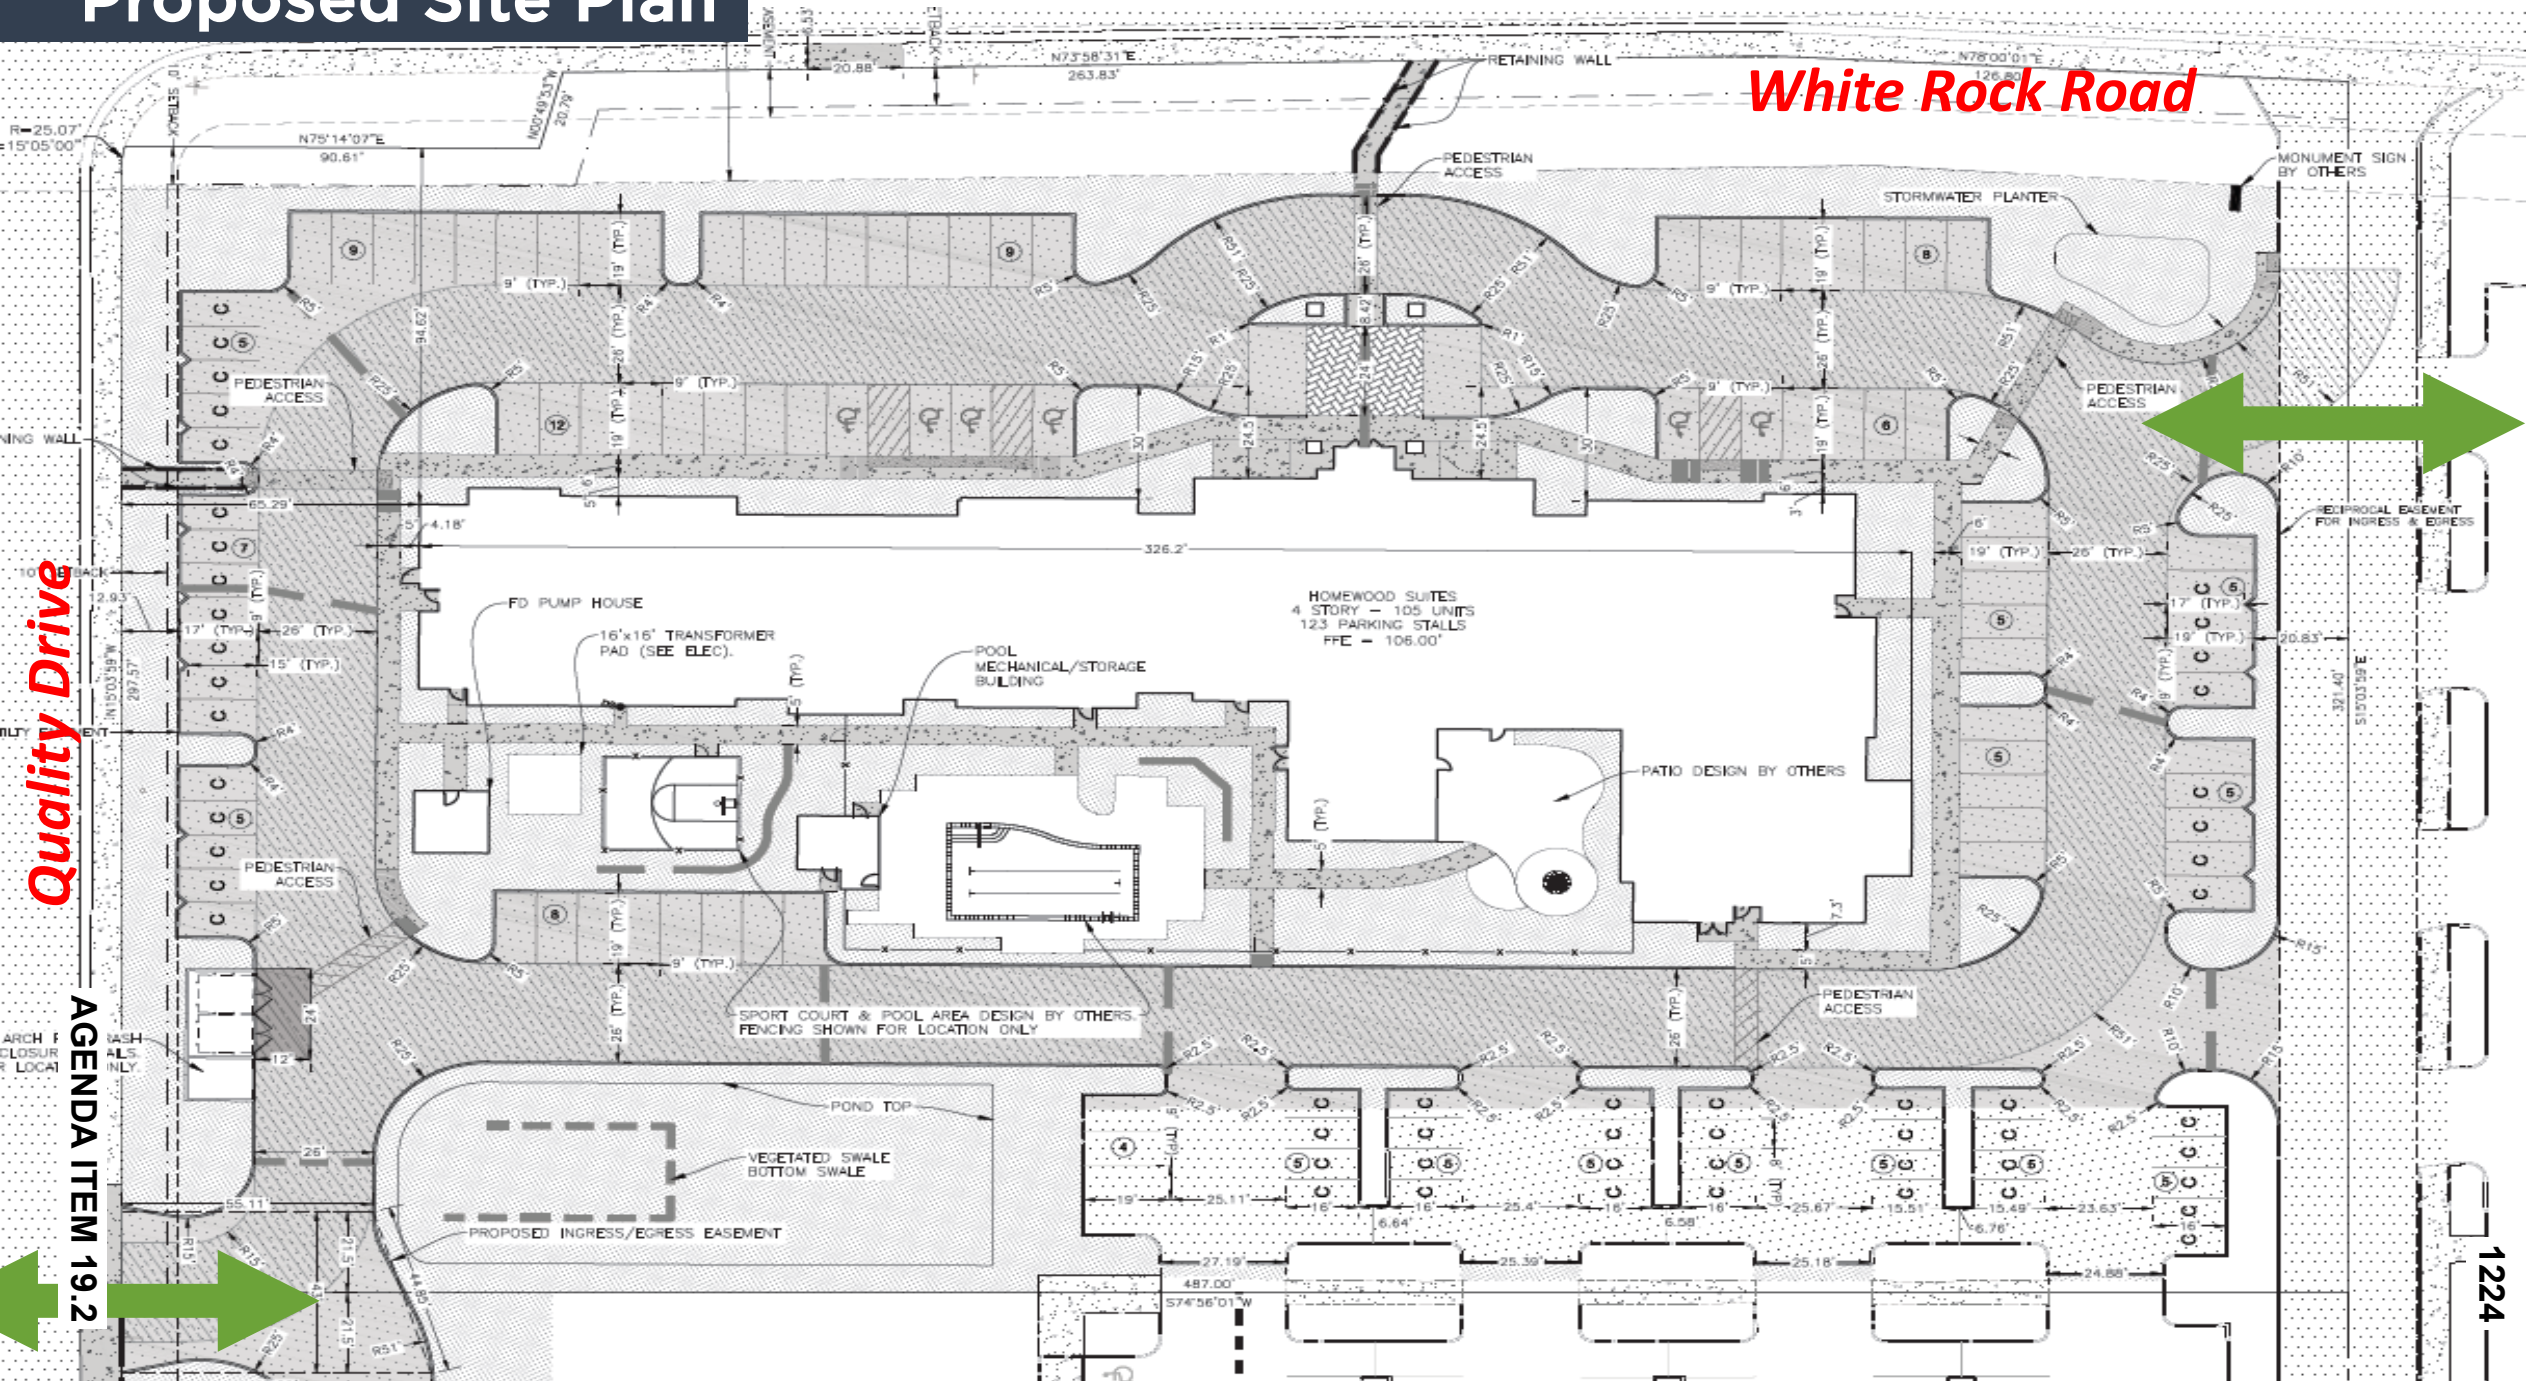



Elevations (North and South)

North Facing White Rock



South Facing Business Center




Elevations (East and West)


East Facing Private Drive Aisle



West Facing Quality Drive

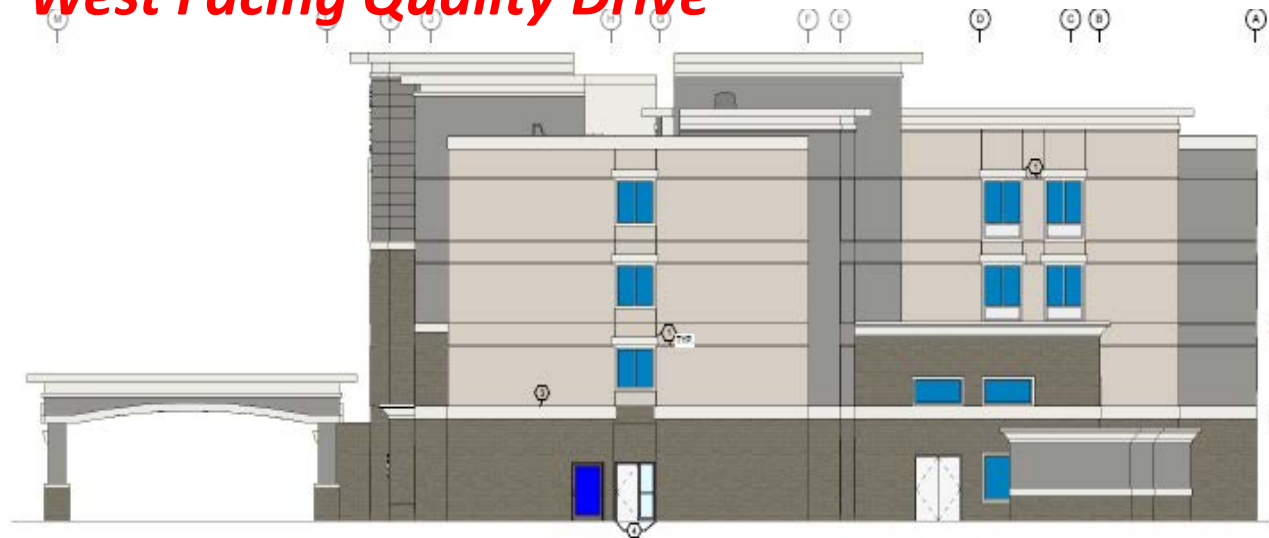

Preliminary Landscape Plan

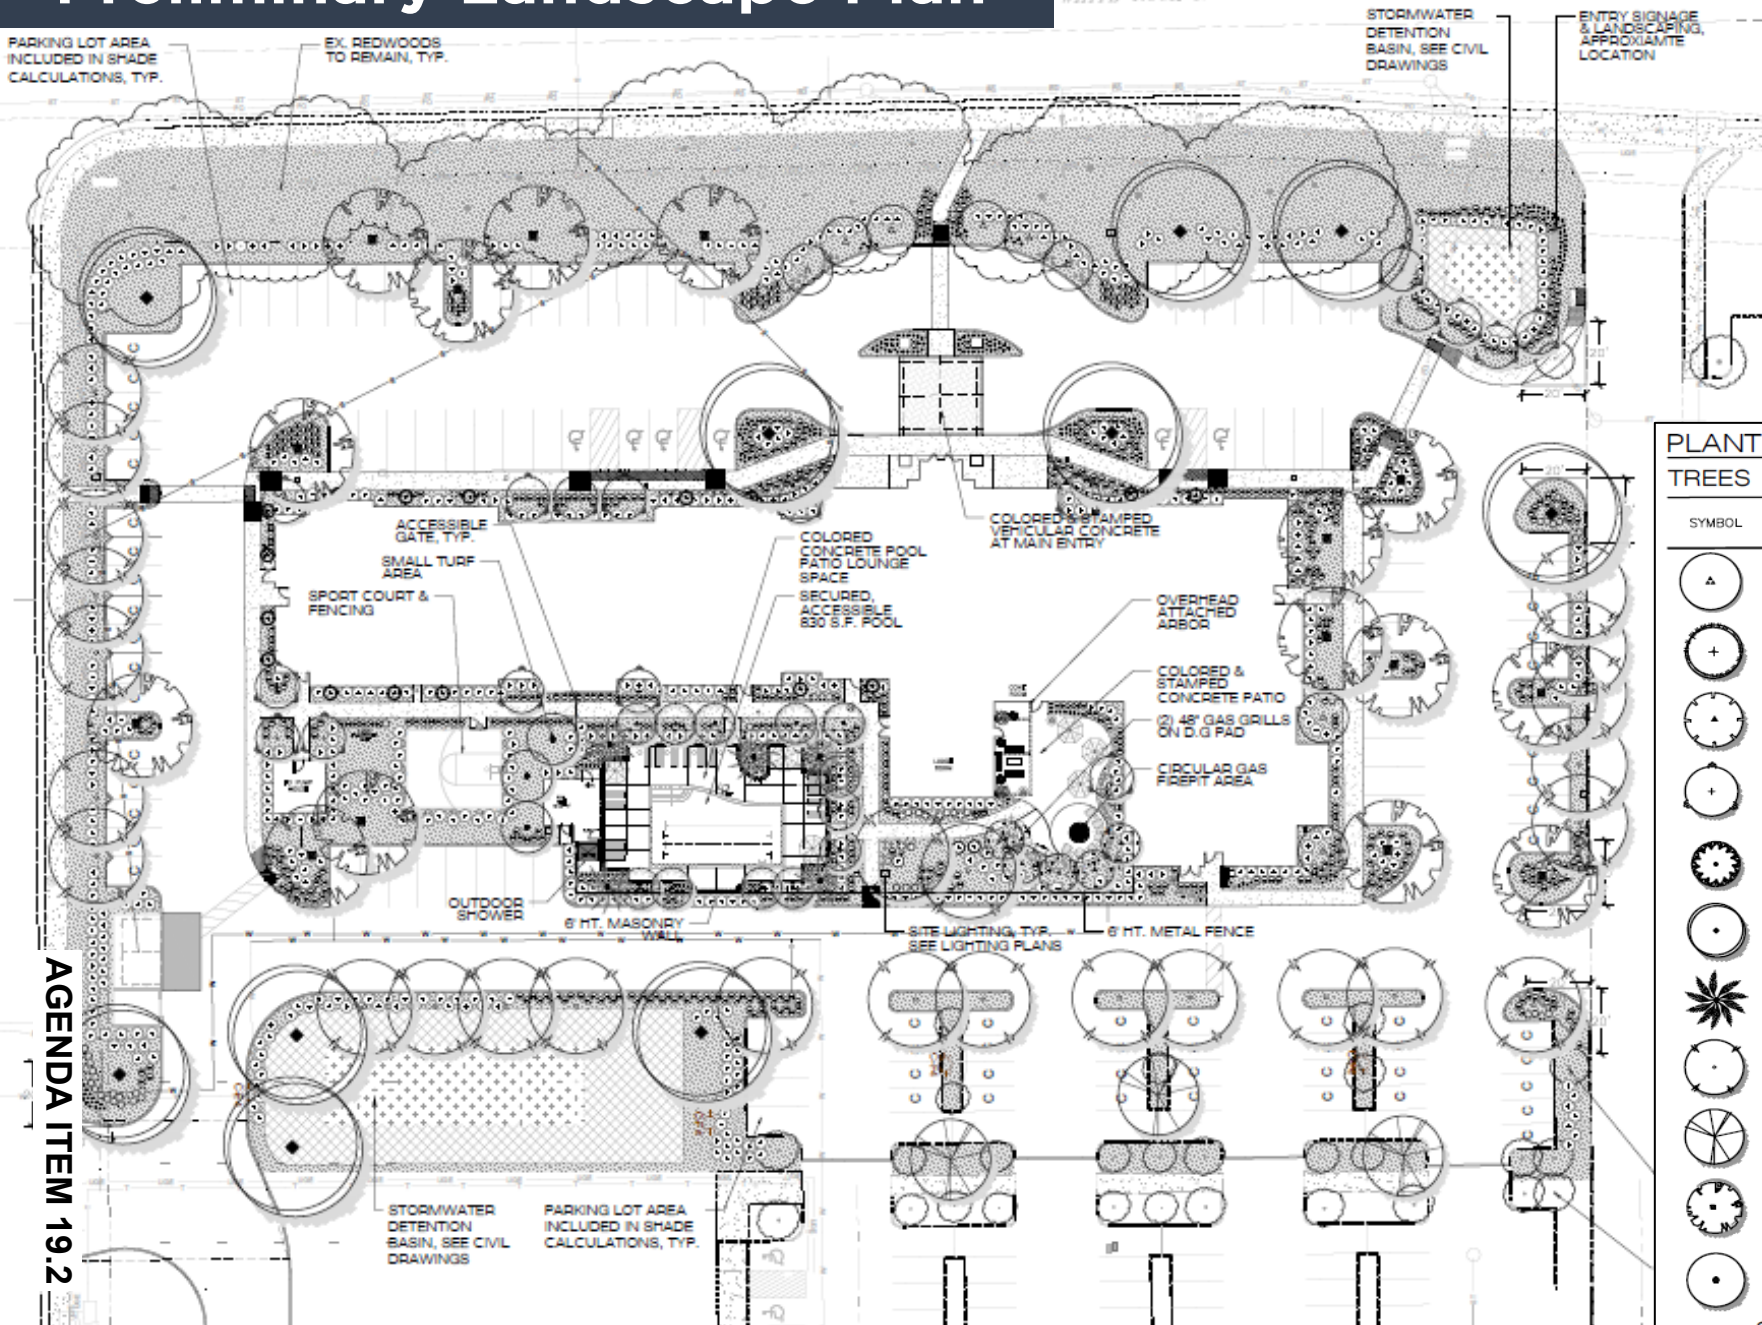


PLANT MATERIAL LIST AND LEGEND

TREES

SYMBOL	BOTANICAL NAME COMMON NAME	SIZE	REMARKS	WATER USE	QTY	DESIGN USE / QUANTITY	SIZE W X H
	ACER PALMATUM GREEN JAPANESE MAPLE	15 GAL	STANDARD FORM	MOD	8	ACCENT	20 X 20
	CALLISTEMON VIMINALIS SLIM SUM CALLISTEMON	15 GAL	STANDARD FORM	LOW	17	EVERGREEN ACCENT	4 X 10
	GINKGO BILOBA 'PRINCETON SENTRY' MAIDENHAIR TREE	24" BOX	COLUMNAR	MOD	5	ACCENT	15 X 40
	LAGERSTROEMIA INDICA x F.'TUSCARORA' TUSCARORA GRAPE MYRTLE	15 GAL	STANDARD FORM	LOW	16	ACCENT	15 X 20
	MAGNOLIA GRANDIFLORA 'LITTLE GEM' LITTLE GEM DWARF SOUTHERN MAGNOLIA	15 GAL	COLUMNAR	MOD	12	EVERGREEN SCREENING	15 X 25
	MAGNOLIA GRANDIFLORA SOUTHERN MAGNOLIA	24" BOX	STANDARD FORM	MOD	10	EVERGREEN PARKING SHADE	50 X 60
	PHOENIX CANARIENSIS CANARY ISLAND DATE PALM	24" BOX	STANDARD FORM	MOD	5	POOL PATIO	20 X 45
	PISTACHE CHINENSIS CHINESE PISTACHE	24" BOX	STANDARD FORM	LOW	28	PARKING SHADE	35 X 50
	PYRUS CALLERYANA 'RED SPIRE'	24" BOX	STANDARD FORM	MOD	3	PARKING SHADE	25 X 35
	QUERCUS RUBRA RED OAK	24" BOX	STANDARD FORM	MOD	15	EVERGREEN PARKING SHADE	40 X
	LAURUS NOBILIS 'SARATOGA' SARATOGA BAY LAUREL	15 GAL	STANDARD FORM	LOW	8	EVERGREEN SHADE	25 X

Outdoor Amenities

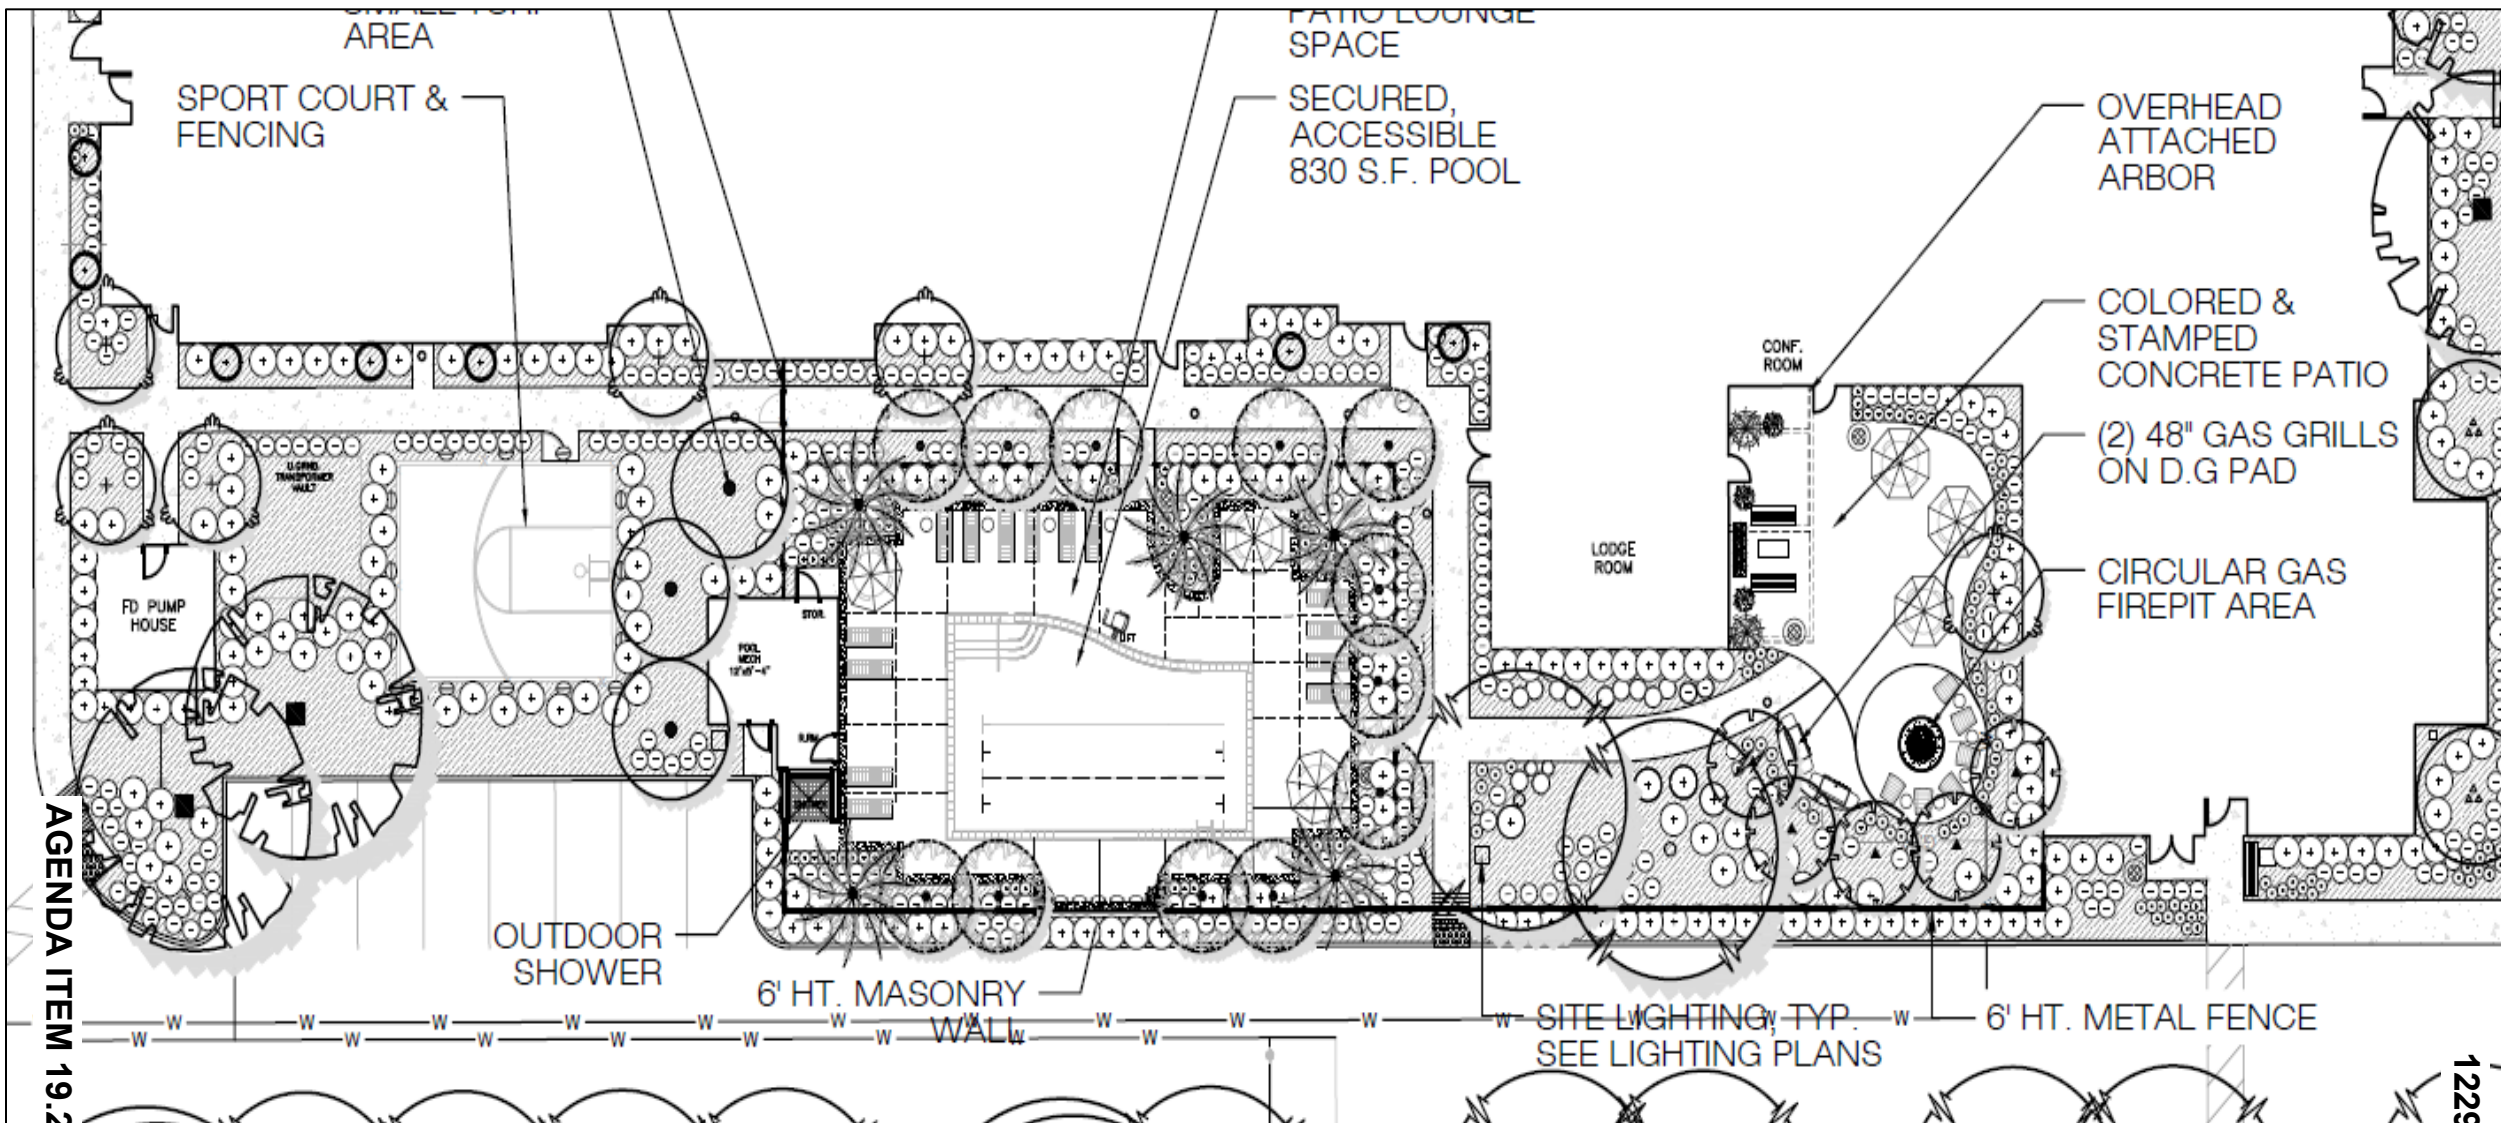


Proposed Sign Location



Sign A
Illum. Channel Letters

Sign B
Non-Illum. Letters


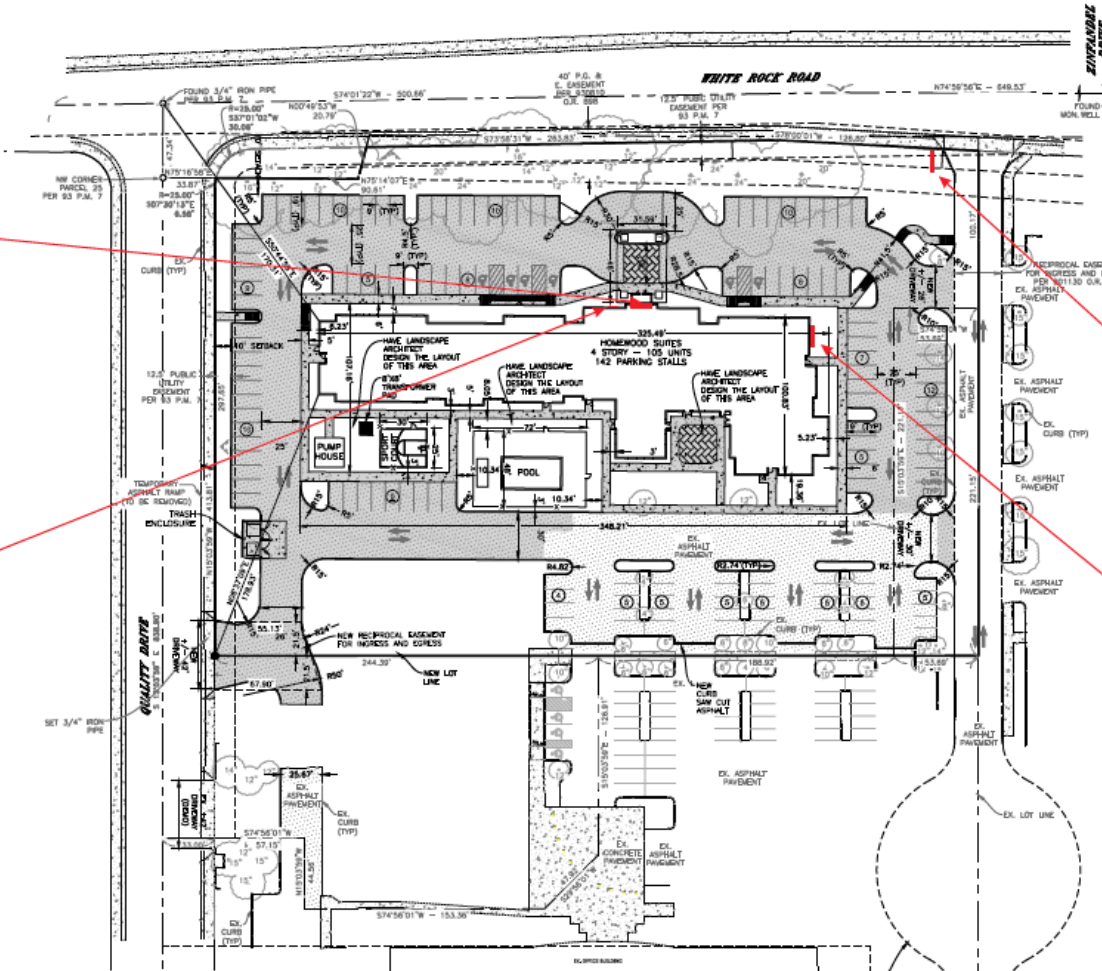


SITE PLAN

Sign D
D/F Illum. Monument Sign

Sign C
Illum. Channel Letters

Proposed Signs

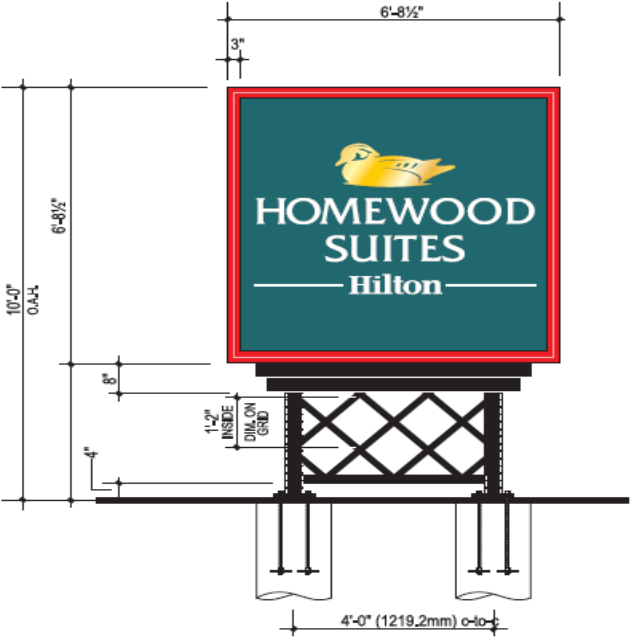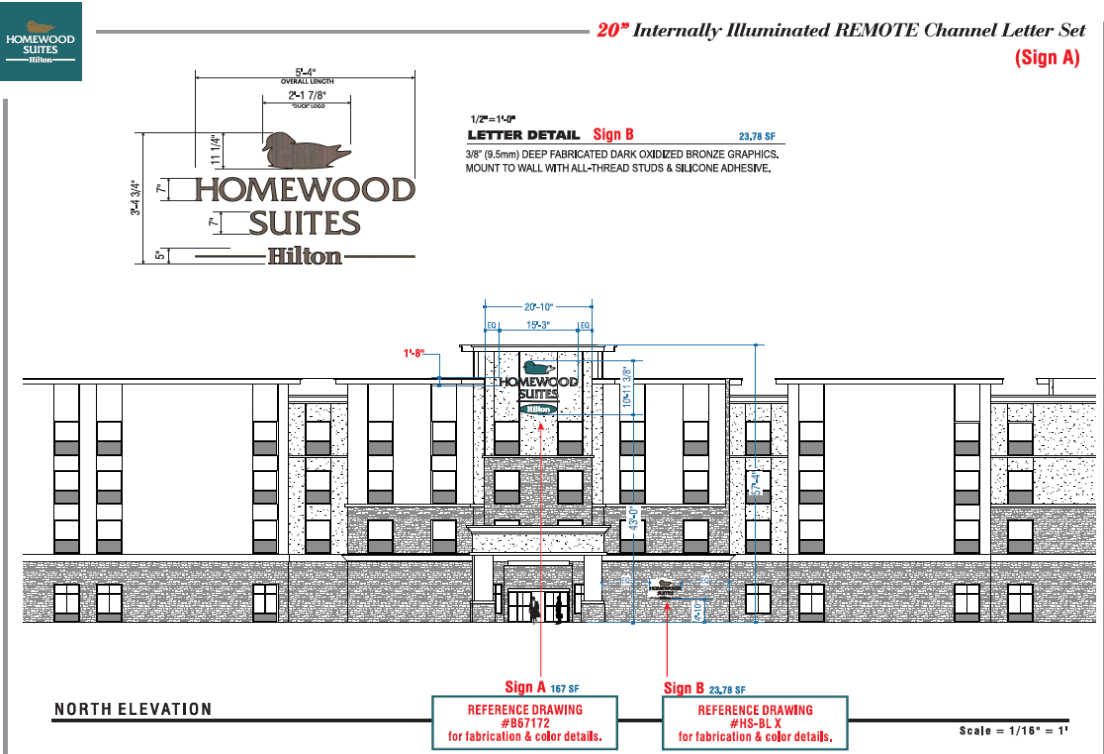

Environmental Review

The project is exempt from the California Environmental Quality Act (CEQA) pursuant to Title 14 of the California Code of Regulations, Chapter 3, Division 6 (State CEQA Guidelines) Section 15332 (Infill).

Recommended Motions and Results

- Staff recommends approval of the resolution approving the Homewood Suite Hotel CEQA exemption, Conditional Use Permit, Major Design Review, and Administrative Use Permit.
- Approval would allow the applicant to submit the necessary construction permits to build a four-story, 89,500 square foot hotel and other onsite improvements consistent with the plans and conditions of approval.

Questions

Additional Plans

