


CITY OF RANCHO CORDOVA

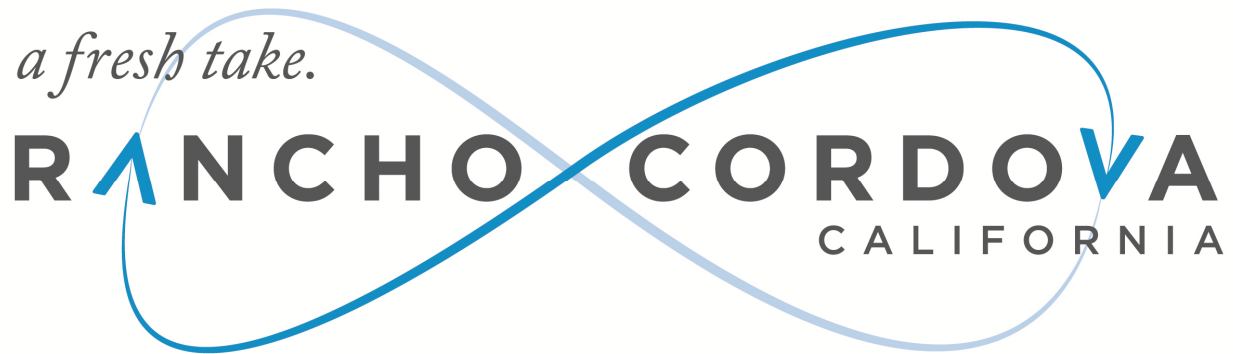

CONCURRENT MEETING CITY COUNCIL/SUCCESSOR AGENCY TO THE CRA/RCFC

Monday, July 06, 2015

4:00 PM – Special Meeting

5:30 PM – Regular Meeting

AGENDA

Robert J. McGarvey, Mayor

David Sander, Vice Mayor

Donald Terry, Council Member

Linda Budge, Council Member

Dan Skoglund, Council Member

CITY OF RANCHO CORDOVA



CONCURRENT MEETING CITY COUNCIL/SUCCESSOR AGENCY TO THE COMMUNITY REDEVELOPMENT AGENCY (CRA)/RANCHO CORDOVA FINANCING CORPORATION (RCFC)

City Hall
2729 Prospect Park Drive, Rancho Cordova

Monday, July 06, 2015

4:00 PM – Special Meeting
David B. Roberts Council Chambers

5:30 PM – Regular Meeting
David B. Roberts Council Chambers

AGENDA

1. STUDY SESSION - CALL TO ORDER/ROLL CALL

Council Members Budge, Sander, Skoglund, Terry and Mayor McGarvey.

2. PUBLIC COMMENT

At a study session or special meeting, citizens wishing to address the Council for any matter on the agenda may do so at the time the matter is discussed. Under the provisions of the California Government Code, the City Council is prohibited from discussing or taking action on any item not on the agenda.

3. SPECIAL MEETING ITEM

- 3.1 **Subject:** Measure “H” Implementation and Budget Discussion. Continued from the June 30, 2015 Special Meeting.

Recommendation: Staff recommends that the City Council discuss and give direction on the preliminary budget for the Measure H fund, including: recommendations for the planned FY 15-16 budget; and, implementation structure for the administration of Measure H, including Community Grants, City Council project recommendations, and Staff project recommendations. Staff and Council will make presentations.

Staff Report: Cyrus Abhar, Interim City Manager.

Advances Goals: 1, 2, 3, 4, 5, 6.

4. ADJOURNMENT OF STUDY SESSION

Mayor McGarvey will adjourn the special meeting to regular meeting in the David B. Roberts Council Chambers.

5. REGULAR MEETING - CALL TO ORDER / ROLL CALL

Council Members Budge, Sander, Skoglund, Terry and Mayor McGarvey.

6. METRO CABLE TV TELEVISION ANNOUNCEMENT

The Clerk will announce the meetings video recording and playback schedules.

7. PLEDGE OF ALLEGIANCE

The Mayor will call on someone in attendance to lead the Pledge.

8. INVOCATION

A representative from The Church of Jesus Christ Latter Day Saints will give the invocation.

9. PRESENTATIONS

- 9.1 Presentation Given by Assemblyman Ken Cooley on Legislative Priorities for the 2015-16 Legislative Session and the Issues that May Impact the City of Rancho Cordova.

10. PUBLIC COMMENT

Citizens wishing to address the Council for any matter on the Consent Calendar or not on the agenda may do so at this time by completing and submitting a Speaker Card to the City Clerk. For items on the agenda, speakers will be called up to the podium by the Mayor at the point on the agenda when the item will be heard. Speakers are encouraged to keep comments to three minutes or less and to state name and community of residence.

Under the provisions of the California Government Code, the City Council is prohibited from discussing or taking immediate action on any unagendized item unless it can be demonstrated to be of an emergency nature or the need to take immediate action arose after the posting of the agenda.

11. COUNCIL REPORTS

12. CONSENT CALENDAR ITEMS - ROLL CALL VOTE

- 12.1 **Subject:** Meeting Minutes of June 15, 2015 Regular City Council Meeting, June 29, 2015 Special City Council Meeting and June 30, 2015 Special City Council Meeting.
Recommendation: Adopt minutes.

- 12.2 **Subject:** Resolution Authorizing the Levying of Special Assessments for Delinquent Charges Related to Nuisance Abatement Against Properties and Requesting Sacramento County to Collect These Charges on the Fiscal Year 2015-2016 Tax Roll.
 Recommendation: Approve Resolution No. 88-2015.
 Result of Recommended Action: Approval of Resolution No. 88-2015 will result in the levying of special assessments against properties for delinquent fines and fees related to nuisance abatement conducted by the City.
 Staff Report: Liisa Behrends, Interim Finance Director; Kate Cook, Associate City Attorney; and Kerry Simpson, Neighborhood Services Manager.
 Advances Goals: 1, 2, 5.
- 12.3 **Subject:** Resolution Authorizing the Issuance of Special Tax Bonds for and on Behalf of the Sunridge North Douglas Community Facilities District No. 2005-1, Approving and Directing the Execution of a Fiscal Agent Agreement and Approving Other Related Documents and Actions.
 Recommendation: Adopt Resolution 67-2015.
 Result of Recommended Action: Adoption of this resolution will begin the process of issuing Special Tax Bonds for and on behalf of Sunridge North Douglas Community Facilities District No. 2005-1.
 Staff Report: Michelle Mingay, Sr. Finance Analyst.
 Advances Goal: 5.
- 12.4 **Subject:** A Resolution of the City Council of the City of Rancho Cordova Determining the Special Tax and Authorizing the Levy of Special Taxes for Police Protection Services within the Rancho Cordova Special Police Tax Areas for Fiscal Year 2015-16.
 Recommendation: Adopt Resolution 78-2015.
 Result of Recommended Action: This action authorizes and directs the Interim Finance Director to determine, or cause to be determined, the Rancho Cordova Special Police Tax Area's FY 2015-16 Maximum Special Tax Rates, to establish the Special Taxes to be levied against developed parcels within the District and to cause such charges to be applied to the annual property tax roll.
 Staff Report: Michelle Mingay, Sr. Finance Analyst.
 Advances Goal: 5.
- 12.5 **Subject:** Resolution Approving Memorandum of Understanding (MOU) between City and Cordova Recreation and Parks District (CRPD) for Maintenance of Drainage Features on CRPD-Owned or Maintained Lands.
 Recommendation: Adopt Resolution 73-2015.
 Result of Recommended Action: Adoption of this Resolution will authorize the City Manager to execute a Memorandum of Understanding (MOU) with the Cordova Recreation and Parks District (CRPD) for maintenance of drainage features on CRPD-owned or maintained lands in Rancho Cordova.
 Staff Report: Cyrus Abhar, Interim Assistant City Manager.
 Advances Goals: 1, 2.
- 12.6 **Subject:** Cooperative Agreement with the California Department of Transportation (Caltrans) for the Construction of a New Interchange on US 50 at Rancho Cordova Parkway.
 Recommendation: Adopt Resolution No.89-2015.
 Result of Recommended Action: Adoption of the resolution will authorize the City Manager to execute the Cooperative Agreement with Caltrans.
 Staff Report: Mark Thomas, Senior Civil Engineer.
 Advances Goals: 2,5,6.

13. CONSENT PUBLIC HEARING ITEMS - ROLL CALL VOTE

- 13.1 **Subject:** Douglas Road and Grant Line Road Intersection Improvements Project.
Recommendation: Approve Resolution No. 70-2015.
Result of Recommended Action: Adoption of the resolution would accept the Mitigated Negative Declaration for the Douglas Road and Grant Line Road Intersection Improvements Project (Project); a) that a Notice of Determination be filed; b) adopt the Mitigation Monitoring and Reporting Program; and c) approve the proposed Project.
Staff Report: Cyrus Abhar, Interim Assistant City Manager and Kathy Garcia, Senior Engineer.
Advances Goals: 1, 2.
- 13.2 **Subject:** Resolution Approving Proceedings for the Annual Levy and Collection of Charges for the Rancho Cordova Transit Related Services Benefit District, Zone No. 1 for Fiscal Year 2015-16.
Recommendation: that Council:
- a) Adopt Resolution No. 79-2015 Initiating Proceedings for the Annual Levy and Collection Charges, Preliminarily Approving the Engineer's Report and Declaring its Intention to Levy the Annual Charges for Fiscal Year 2015-16 for the Rancho Cordova Transit Related Services Benefit District, Zone No. 1; and
- b) Adopt Resolution No. 80-2015 Amending and/or confirming the Engineer's Report and Establishing the Fiscal Year 2015-16 Service Charge for the Rancho Cordova Transit Related Services Benefit District, Zone No. 1.
Result of Recommended Action: Adoption of these resolutions will authorize the continuance of the annual levy and collection of service charges in the Transit Related Services Benefit District, Zone No. 1 to provide for a broad range of miscellaneous transportation services within the District identified in the Engineer's Report.
Staff Report: Elizabeth Sparkman, Senior Engineer.
Advances Goal: 5.
- 13.3 **Subject:** Resolution Approving Proceedings for the Annual Levy and Collection of Charges for the Rancho Cordova Transit Related Services Benefit District, Zone No. 2 for Fiscal Year 2015-16.
Recommendation: that Council:
- a) Adopt Resolution No. 81-2015 Initiating Proceedings for the Annual Levy and Collection Charges, Preliminarily Approving the Engineer's Report and Declaring its Intention to Levy the Annual Charges for Fiscal Year 2015-16 for the Rancho Cordova Transit Related Services Benefit District, Zone No. 2; and
- b) Adopt Resolution No. 82-2015 Amending and/or Confirming the Engineer's Report and Establishing the Fiscal Year 2015-16 Service Charges for the Rancho Cordova Transit Related Services Benefit District, Zone No. 2.
Result of Recommended Action: Adoption of these resolutions will authorize the continuance of the annual levy and collection of service charges in the Transit Related Services Benefit District, Zone No. 2 to provide for a broad range of miscellaneous transportation services within the District identified in the Engineer's Report.
Staff Report: Elizabeth Sparkman, Senior Engineer.
Advances Goal: 5.

- 13.4 **Subject:** Resolution Approving Proceedings for the Annual levy and Collection of Assessments for the Rancho Cordova Lighting District No. 2012-1 for Fiscal Year 2015-16.
Recommendation: Adopt Resolution No. 85-2015.
Result of Recommended Action: Adoption of this resolution will authorize the continuance of the annual levy and collection of assessments in the District. The assessments fund the ongoing maintenance, servicing and operation of public lighting improvements (safety lights and street lights) in the District. There are no new impacts to existing or new residents. No assessments shall increase as a result of this action.
Staff Report: Elizabeth Sparkman, Senior Engineer.
Advances Goal: 5.
- 13.5 **Subject:** Resolution Approving Proceedings for the Annual Levy and Collection of Assessments for Landscaping and Lighting District No. 2005-1 for Fiscal Year 2015-2016.
Recommendation: Adopt Resolution No. 86-2015.
Result of Recommended Action: Adoption of this resolution will authorize the continuance of the annual levy and collection of assessments in the District. There are no new impacts to existing or new residents. No assessments shall increase as a result of this action.
Staff Report: Elizabeth Sparkman, Senior Engineer.
Advances Goal: 5.
- 13.6 **Subject:** Resolutions Approving Proceedings for the Annual Levy and Collection of Assessments for the Rancho Cordova Road Maintenance District Fiscal Year 2015-16.
Recommendation: Staff recommends Council adopt the following resolutions:
1. Adopt Resolution No. 83-2015 initiating proceedings for the annual levy and collection of assessments, declaring its intention to levy the annual assessments and preliminarily approving the Engineer's Report for the Rancho Cordova Road Maintenance Assessment District for Fiscal Year 2015-16.
2. Adopt Resolution No. 84-2015 amending and/or approving the annual Engineer's Report and ordering the levy and collection of assessments within the Rancho Cordova Road Maintenance Assessment District for Fiscal Year 2015-16.
Result of Recommended Action: Adoption of these resolutions will authorize the continuance of the annual levy and collection of assessments in the District. There are no new impacts to new or existing residents.
Staff Report: Elizabeth Sparkman, Senior Engineer.
Advances Goal: 5.
- 13.7 **Subject:** A Resolution of the City Council of the City of Rancho Cordova Authorizing Delinquent Residential Solid Waste Service Charges to be Collected on the Property Tax Roll.
Recommendation: Adopt Resolution 77-2015.
Result of Recommended Action: This action authorizes delinquent residential solid waste services charges to be collected on the 2015-16 property tax roll.
Staff Report: Michelle Mingay, Sr. Finance Analyst.
Advances Goal: 5.
- 13.8 **Subject:** Mather Office Campus Tentative Parcel Map – Project No. DD8577 – Located at 10391 Peter A. McCuen Boulevard.
Recommendation: Adopt Resolution No. 91-2015.
Result of Recommended Action: Adoption of Resolution 91-2015 would approve the

applicant's request for a subdivision of an existing 15.1 acre parcel into two separate parcels. Parcel 1 contains an existing building and will be approximately 7.1 acres in size while Parcel 2 will be approximately 8.0 acres and currently does not contain any structures.

Staff Report: Nicholas Sosa, Assistant Planner.

Advances Goals: 1, 6.

- 13.9 **Subject:** KP Beats Alcohol Sales Conditional Use Permit for onsite liquor sales; Project No. DD8566 – Located at 10947 Olson Drive.

Recommendation: Open the public hearing, continue it to an unspecified date, and take no action on the project.

Result of Recommended Action: The continued date for the public hearing will be re-noticed when a hearing date is set.

Staff Report: Matthew Diaz, Associate Planner.

Advances Goals: N/A.

14. PUBLIC HEARING ITEMS

- 14.1 **Subject:** Verizon Wireless Rancho Cordova SC3 – Conditional Use Permit – Project No. DD8501 – Located at 10971 Olson Drive. Item continued from June 15, 2015 Regular City Council Meeting.

Recommendation: Staff recommends that City Council take one of the following actions:

1. Adopt Resolution 64-2015;
2. Direct the applicant to modify the project in a specific manner to address Council concerns; or
3. Direct staff to prepare a modified Resolution denying the proposed project.

Result of Recommended Action: Adoption of Resolution 64-2015 would allow the applicant to install new telecommunication equipment on a roof penthouse at 10971 Olson Drive. The installation of this equipment would alleviate overcapacity of nearby towers and increase cellular service within the proposed area. This continued public hearing will provide the City Council with further opportunity to discuss the visual and technological aspects of the project with the applicant.

Staff Report: Nicholas Sosa, Assistant Planner.

Advances Goals: 2, 5.

- 14.2 **Subject:** Verizon Wireless "Rossmoor" Telecommunication Facility Conditional Use Permit; Project No. DD8561 – Located at 10720 Coloma Road.

Recommendation: Adopt Resolution No. 92-2015.

Result of Recommended Action: Adoption of Resolution No. 92-2015 would allow the applicant to receive the Conditional Use Permit for the installation of a new telecommunication facility located at First Baptist Church, 10720 Coloma Road. The approval will allow for the construction of 85 foot tower within a fenced 24' x 56' leased area on the property. This telecommunication facility will be unmanned and will provide increased Verizon service to an underserved area of Rancho Cordova.

Staff Report: Nicholas Sosa, Assistant Planner.

Advances Goals: 2, 5, 6.

15. REGULAR CALENDAR ITEMS

- 15.1 **Subject:** Measure "H" Implementation and Budget Discussion. Continued from the 4:00

PM Special Meeting.

Recommendation: Staff recommends that the City Council discuss and give direction on the preliminary budget for the Measure H fund, including: recommendations for the planned FY 15-16 budget; and, implementation structure for the administration of Measure H, including Community Grants, City Council project recommendations, and Staff project recommendations. Staff and Council will make presentations.

Staff Report: Cyrus Abhar, Interim City Manager.

Advances Goals: 1, 2, 3, 4, 5, 6.

16. COUNCIL REQUESTS FOR FUTURE AGENDA ITEMS

17. CITY MANAGER'S REPORT

18. ADJOURNMENT

ADDITIONAL INFORMATION

UNLESS THE COUNCIL ADOPTS A MOTION TO EXTEND THE MEETING, ANY ITEM THAT IS NOT INITIATED BEFORE 11:00 PM WILL BE CONTINUED TO THE NEXT DAY AT 5:30 PM OR SCHEDULED ON THE NEXT REGULAR MEETING AGENDA OF THE COUNCIL.

Public documents related to items on the open session portion of this agenda, which are distributed to the City Council less than 72 hours prior to the meeting, shall be available for public inspection at the time the documents are distributed to the Council. Documents are available for inspection at the City Clerk's office located in Rancho Cordova City Hall.

The agenda items are accessible on the City's website at www.cityofranchocordova.org on Thursdays or Fridays prior to the Regular City Council Meeting.

CITYWIDE GOALS - (Adopted March 27, 2012)	
1.	Promote the Positive Image of Rancho Cordova
2.	Ensure a Safe, Inviting and Livable Community
3.	Empower Responsible Citizenship
4.	Establish Logical City Boundaries that Provide Regional Leadership and Address Financial Challenges
5.	Ensure the Availability of the Best Public Services in the Region while Practicing Sound Fiscal Management
6.	Drive Diverse Economic Opportunities

UPCOMING MEETINGS	
<i>Monday, July 20, 2015</i>	<i>CANCELLED: City Council Regular Meeting (5:30 PM)</i>
<i>Tuesday, July 28, 2015</i>	<i>City Council Special Meeting/Work Session (5:30 PM)</i>
<i>Monday, August 3, 2015</i>	<i>City Council Regular Meeting (5:30 PM)</i>
<i>Monday, August 17, 2015</i>	<i>City Council Regular Meeting (5:30 PM)</i>
<i>Tuesday, August 25, 2015</i>	<i>City Council Special Meeting/Work Session (5:30 PM)</i>
<i>Tuesday, September 8, 2015</i>	<i>City Council Special Meeting/Study Session (4:00 PM) and Regular Meeting (5:30 PM)</i>

If you have any technical questions related to the agenda items, please contact the appropriate department as follows:

DEPARTMENTAL GENERAL TELEPHONE NUMBERS	
Building and Safety Division	(916) 851-8760
City Attorney's Office	(916) 556-1531
City Clerk's Department	(916) 851-8720
City Manager's Office	(916) 851-8800
Communications Department	(916) 851-8791
Economic Development Department	(916) 851-8780
Finance Department	(916) 851-8730
Housing Division	(916) 851-8784
Human Resources Department	(916) 851-8740
IT Department	(916) 851-8700
Neighborhood Services – Animal Services	(916) 851-8770
Parks & Recreation (Cordova Recreation & Park District)	(916) 362-1841
Planning Department	(916) 851-8750
Public Works Department	(916) 851-8710
Rancho Cordova Police Department	(916) 875-9600
Redevelopment Department	(916) 851-8780
Sac Metro Fire District	(916) 859-4300

The Rancho Cordova City Council/Successor Agency to the CRA/RCFC will be videotaped in its entirety and will be cablecast without interruption on Metro Cable 14, the Government Affairs Channel on the Comcast and SureWest Cable Systems. Closed Captioning will be available on the playback cablecast. Tune to Metro Cable Channel 14, for playback times. A VHS copy is available for check out from any library branch, a DVD copy is available from the City Clerk's Department, and a webcast of this meeting will be available for viewing via video streaming from the City's website within 48 hours of adjournment of this meeting. The City does not control scheduling of this telecast and persons interested in watching the televised meeting should confirm this schedule with Metro Cable TV, Channel 14.


In compliance with the Americans with Disabilities Act, if you need a disability-related modification or accommodation, including auxiliary aids or services, to participate in this meeting, please contact the City Clerk's Office at (916) 851-8720 at least 48 hours prior to the meeting.

CERTIFICATION OF POSTING OF AGENDA

I, Mindy Cuppy, MMC, City Clerk for the City of Rancho Cordova, declare that the foregoing agenda for the Monday, July 06, 2015 Special and Regular Meeting of the Rancho Cordova City Council/Successor Agency to the CRA/RCFC was posted and available for review on Thursday, July 2, 2015 at City Hall of the City of Rancho Cordova, 2729 Prospect Park Drive, Rancho Cordova, California, 95670. The agenda is also available on the city website at www.cityofranhocordova.org.

Signed Thursday, July 2, 2015 at Rancho Cordova, California.


Mindy Cuppy, MMC, City Clerk

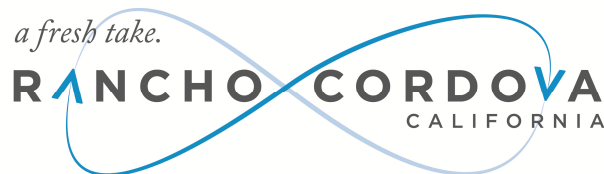

**CONCURRENT MEETING
CITY COUNCIL/SUCCESSOR AGENCY TO THE COMMUNITY REDEVELOPMENT
AGENCY (CRA)/RANCHO CORDOVA FINANCING CORPORATION (RCFC)**

**City Hall
2729 Prospect Park Drive, Rancho Cordova**

Monday, June 15, 2015

**5:30 PM – Regular Meeting
David B. Roberts Council Chambers**

DRAFT MINUTES

1. REGULAR MEETING - CALL TO ORDER / ROLL CALL

Mayor McGarvey called the regular meeting to order in the David B. Roberts Council Chambers at 5:38 PM.

Council Members Present: McGarvey (Arrived at 5:41 PM), Sander (Arrived at 6:20 PM), Terry, Budge, Skoglund

Council Members Absent: None

Staff Members Present: Nakamura, Lindgren, Cuppy, Abhar, Busch, Haven, Holt, Simpson, Flory, Thomas, Adams, Norton, Harriman, Ulm, Chan, Behrends, George

2. METRO CABLE TV TELEVISION ANNOUNCEMENT

The City Clerk read the meetings recordings and playback schedules.

3. PLEDGE OF ALLEGIANCE

Troy Holt led the pledge.

4. INVOCATION

Julie Steinback from United Methodist Church of Rancho Cordova gave the invocation.

5. PRESENTATIONS

5.1 Presentation of Rancho Cordova Fourth of July Prize Packages to Town Hall Meeting

Participants.

- 5.2 Rancho Cordova Chamber of Commerce Leadership Class Presentation of Fundraising Check to Rancho Cordova Police Activities League (PAL).

6. PUBLIC COMMENT

Mayor McGarvey opened the public comment period. The following individuals addressed the Council:

- Phoebe Crais, regarding crime in Lincoln Village.
- Kevin Jenkins, regarding crime in Lincoln Village.
- Jamie-Lynn Llewellyn, regarding crime in Lincoln Village.
- James Feci, regarding constitutional rights and Lincoln Village.
- Karen Coulbourn, regarding crime in Lincoln Village.
- Cindy Jackson, regarding traffic control, streets, and street lights off Rockingham Road.

Mayor McGarvey closed the public comment period.

7. COUNCIL REPORTS

Council reported on events since the last meeting.

8. CONSENT CALENDAR ITEMS - ROLL CALL VOTE

Item 8.5 was pulled for discussion.

Item 8.6 was pulled to be continued to July 6, 2015 City Council Meeting.

Item 8.8 was pulled for discussion.

ACTION: Motion to approve items 8.1 - 8.4 and 8.7 by Terry second by Budge;
Carried by a 5:0 roll call vote.

ACTION: Motion to approve item 8.5 by Budge second by Terry;
Carried by a 5:0 roll call vote.

ACTION: Motion to continue item 8.6 to July 6, 2015 City Council Meeting approve by Budge second by Terry;
Carried by a 5:0 roll call vote.

ACTION: Motion to approve item 8.8 by Budge second by Skoglund;
Carried by a 5:0 roll call vote.

- 8.1 **Subject:** Meeting Minutes of June 1, 2015 Regular City Council Meeting, June 2 Special City Council Meeting, and June 4, 2015 Special City Council Meeting.
Recommendation: Adopt minutes.

- 8.2 **Subject:** Second Reading of Ordinance No. 9-2015, Amending the Tier 1 Development Agreement between the City of Rancho Cordova and Elliot Homes, Inc. for the Rio Del

Oro Project.

Recommendation: Waive the second reading and adopt Ordinance No. 9-2015.

Result of Recommended Action: Adoption of Ordinance No. 9-2015 would allow for grading to begin within the areas identified on the grading exhibit included within the Development Agreement Amendment. Allowing grading at this time would give the developers the opportunity to begin project work while the City and developers complete the remaining Tier II entitlements for the project.

Staff Report: Jessica Jordan, Principal Planner.

Advances Goals: 1, 2, 6.

- 8.3 **Subject:** Resolution Authorizing the City Manager to Execute Contract Amendment 98-2011-2 with Salaber Associates Inc., to Increase the Contract Amount from \$1,200,000 to \$1,450,000.

Recommendation: Adopt Resolution No. 71-2015.

Result of Recommended Action: Adoption of Resolution No. 71-2015 will authorize the City Manager to execute contract amendment 98-2011-2 with Salaber Associates, Inc., to increase the contract amount from \$1,200,000 to \$1,450,000.

Staff Report: Cyrus Abhar, Interim Assistant City Manager and Albert Stricker, Senior Engineer.

Advances Goals: 1, 2, 5.

- 8.4 **Subject:** Resolution Awarding Contract No. 61-2015 in the Amount of \$342,264 to Siemens Industry, Inc., for On-Call Street Light and Electrical Maintenance and Repair Services.

Recommendation: Adopt Resolution No. 72-2015.

Result of Recommended Action: Adoption of this resolution will award Contract No. 61-2015 to Siemens Industry, Inc., for On-Call Street Light and Electrical Maintenance and Repair Services. The City currently owns and maintains approximately 4,550 street lights throughout the City, and the proposed contract with Siemens will allow for timely repairs in the case of equipment malfunctions and failure, vehicle collisions with street light poles, wire theft, etc.

Staff Report: Cyrus Abhar, Interim Assistant City Manager and Steve Harriman, Operations and Maintenance Manager.

Advances Goals: 1, 2, 5.

- 8.5 **Subject:** Resolution Accepting Grant from the California Department Alcoholic Beverage Control (ABC) in the Amount of \$52,917 and Authorizing the City Manager to Execute a Grant Agreement.

Recommendation: Adopt Resolution No. 68-2015.

Result of Recommended Action: The Rancho Cordova Police department will accept \$52,917 in grant money from ABC to undertake education and enforcement of ABC laws with a focus on general enforcement at on-sale problem establishments.

Staff Report: Michael Goold, Chief of Police.

Advances Goals: 1, 2, 3.

- 8.6 **Subject:** Resolution Approving Memorandum of Understanding (MOU) Between the City and Cordova Recreation and Park District (CRPD) for Maintenance of Drainage Features on CRPD-Owned or Maintained Lands.

Recommendation: Adopt Resolution 73-2015.

Result of Recommended Action: Adoption of this Resolution will authorize the City Manager to execute a Memorandum of Understanding (MOU) with the Cordova Recreation and Parks District (CRPD) for maintenance of drainage features on CRPD-owned or maintained lands in Rancho Cordova.

Staff Report: Cyrus Abhar, Interim Assistant City Manager.

Advances Goals: 1, 2.

- 8.7 **Subject:** Support to the Capital SouthEast Connector JPA (Joint Powers Authority) to Pursue all Means Possible to Secure Federal Assistance.

Recommendation: Approve Resolution 75-2015.

Result of Recommended Action: The approval of Resolution 75-2015 will certify that the five members of the CSC JPA, support the unified pursuit of Federal funding and assistance during the Federal reauthorization of surface transportation programs.

Staff Report: Cyrus Abhar, Interim Assistant City Manager and Mark Thomas, Senior Engineer.

Advances Goals: 2, 5, 6.

- 8.8 **Subject:** Expansion of Rancho CordoVan Service to Kavala Ranch, Sunridge Park and Businesses Along Kilgore Drive and Sunrise Boulevard.

Recommendation: Adopt Resolution No. 74-2015.

Result of Recommended Action: The City will add a CordoVan “vehicle” to the service fleet under the current service contract with Sacramento Regional Transit. The Regional Transit contract has four years remaining and includes a provision for additional vehicles at the currently agreed upon rates. The expenditure for the CordoVan will increase by approximately 50% under the cost structure approved by City Council on January 21, 2014.

Staff Report: Cyrus Abhar, Interim Assistant City Manager and Mark Thomas, Senior Engineer.

Advances Goals: 1, 2, 5, 6.

9. CONSENT PUBLIC HEARING ITEMS - ROLL CALL VOTE

Mayor McGarvey opened the public comment period. There were no speakers. The public hearing remains open to the next council meeting on July 6, 2015.

- ACTION:** Motion to continue item 9.1 to July 6, 2015 City Council Meeting approve by Budge second by Skoglund;
Carried by a 5:0 roll call vote.

- 9.1 **Subject:** Verizon Wireless Rancho Cordova SC3 Conditional Use Permit; Project No. DD8501— Located at 10971 Olson Drive. Item Continued from June 1, 2015 Regular City Council Meeting.

Recommendation: Open the public hearing, continue it, and take no action on the project to allow for additional staff and applicant analysis.

Result of Recommended Action: The public hearing be moved to July 6th.

Staff Report: Nicholas Sosa, Assistant Planner.

Advances Goals: 2, 5.

10. PUBLIC HEARING ITEMS

NONE.

11. REGULAR CALENDAR ITEMS

- 11.1 **Subject:** Adoption of the Fiscal Year 2015/2016 Appropriations (Gann) Limit.

Recommendation: That Council adopt Resolution No. 76-2015, approving the

appropriations limit for the fiscal year 2015/2016 and making the annual election for adjustment factors.

Result of Recommended Action: Approval of the appropriations limit and factors used therein will ensure compliance with state law.

Staff Report: Liisa Behrends, Interim Finance Director.

Advances Goal: 5.

ACTION: Motion to approve by Budge second by Skoglund;
Carried by a 5:0 roll call vote.

11.2 **Subject:** A Resolution of the City Council of the City of Rancho Cordova Continuing the Fiscal Year (FY) 2014/15 Budget.

Recommendation: Adopt resolution continuing the FY 2014/15 Amended Budget until such time as the FY 2015/16 budget is adopted.

Result of Recommended Action: Adoption of Resolution 69-2015 will authorize City staff to continue paying the routine personnel costs and operating expenses associated with running the City until which time the City Council formally adopts its budget.

Staff Report: Liisa Behrends, Interim Finance Director.

Advances Goal: 5.

ACTION: Motion to approve by Budge second by Terry;
Carried by a 5:0 roll call vote.

11.3 **Subject:** Measure “H” Implementation and Budget Discussion.

Recommendation: Staff recommends that the City Council discuss the preliminary budget for the Measure H fund, including: funds expended to date (as part of the FY 14-15 budget); recommendations for the planned FY 15-16 budget; and, implementation structure for the administration of Measure H, including Community Grants, City Council project recommendations, and Staff project recommendations.

Staff Report: Brian S. Nakamura, City Manager.

Advances Goals: 1, 2, 3, 4, 5, 6.

Mayor McGarvey opened the public comment period. The following individuals addressed the Council:

- Michael Kast, representing Sac City Unified School District.
- James Feci, regarding Measure H fund use.

Mayor McGarvey closed the public comment period.

At this point, Council took a recess at 8:14 PM and resumed at 8:34 PM.

Council Member Budge motioned for meeting to go past 11:00 PM.

ACTION: Discussion item only; no action taken.

12. COUNCIL REQUESTS FOR FUTURE AGENDA ITEMS

NONE.


13. CITY MANAGER’S REPORT

NONE.

14. ADJOURNMENT

Mayor McGarvey adjourned the meeting at 12:01 AM.

Mindy Cuppy, MMC, City Clerk

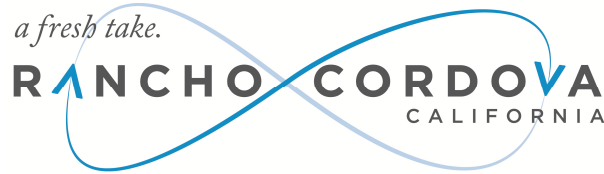

**CONCURRENT MEETING
CITY COUNCIL/SUCCESSOR AGENCY COMMUNITY REDEVELOPMENT AGENCY
(CRA)/RANCHO CORDOVA FINANCING CORPORATION (RCFC)**

**City Hall
2729 Prospect Park Drive, Rancho Cordova**

Monday, June 29, 2015

**8:00 PM – Special Meeting
Community Board Room**

DRAFT MINUTES

1. CLOSED SESSION - CALL TO ORDER/ROLL CALL

Council Members Present: McGarvey, Sander, Terry, Budge, Skoglund

Council Members Absent: None

Staff Members Present: Nakamura, Lindgren

Mayor McGarvey called the special meeting to order in the Community Board Room at 8:01 PM.

2. PUBLIC COMMENT

Mayor McGarvey opened the public comment period. There were no speakers. Mayor Skoglund closed the public comment period.

3. CLOSED SESSION

City Manager Evaluation of Performance (Government Code §54957).


4. OPEN SESSION - REPORT FROM CLOSED SESSION

City Attorney Adam Lindgren reported that the City Council conducted and completed the City Manager, Brian Nakamura's evaluation. The evaluation was negative. He did not do the job the City Council asked him to do. 5:0 vote.

5. ADJOURNMENT

Mayor McGarvey adjourned the meeting at 11:20 PM.

Mindy Cuppy, MMC, City Clerk

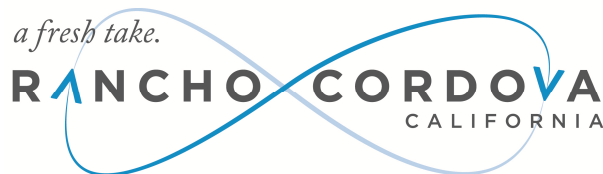

**CONCURRENT MEETING
CITY COUNCIL/SUCCESSOR AGENCY TO THE COMMUNITY REDEVELOPMENT
AGENCY (CRA)/RANCHO CORDOVA FINANCING CORPORATION (RCFC)**

**City Hall
2729 Prospect Park Drive, Rancho Cordova**

Tuesday, June 30, 2015

**5:30 PM – Regular Meeting
David B. Roberts Council Chambers**

DRAFT MINUTES

1. SPECIAL MEETING - CALL TO ORDER / ROLL CALL

Mayor McGarvey called the special meeting to order in the American River Community Room North at 5:37 PM.

Council Members Present: McGarvey, Sander, Terry, Budge, Skoglund

Council Members Absent: None

Staff Members Present: Cuppy, Lindgren, Abhar, Busch, Goold, George, Ibrahim, Holt, Haven.

2. METRO CABLE TV TELEVISION ANNOUNCEMENT

The City Clerk read the meetings recordings and playback schedules.

3. PLEDGE OF ALLEGIANCE

Chief Goold led the pledge.

4. PUBLIC COMMENT

Mayor McGarvey opened the public comment period. The following individuals addressed the Council:

- Jessica Bailey, regarding Measure H.
- Carol Kraus, regarding Measure H funding.
- Tammy Sharratt, regarding Measure H.
- Jerald Drobesh, regarding non-community grant items.

- Joyce Higdon, regarding Measure H.
- Karen Edwards, regarding Sacramento Self Help Housing Transitional House. for Homeless community grant application.
- Tom Higdon, regarding support for the pool.
- Hannah Disilvestro regarding Measure H funding.
- Hattie Insco regarding Measure H funding.
- Thomas Schubin, regarding Cordova Pool vs. Rancho Little League.
- Ginger Enrico
- Angela Rigdon, regarding pool renovation.
- Kevin O'Connor, regarding pool support.
- Conrade Mayer, regarding OK Program.
- Ashley Todd regarding Hagan Pool

Mayor McGarvey closed the public comment period.

ACTION: Motion to add urgency item approved by Budge second by Terry;
Carried by a 5:0 roll call vote.

ACTION: Motion to approve adoption of resolution 93-2015, appointing Cyrus Abhar as Interim City Manager by Terry second by Sander;
Carried by a 5:0 roll call vote.

5. SPECIAL MEETING ITEM

Subject: Measure “H” Implementation and Budget Discussion.

Recommendation: Staff recommends that the City Council discuss and give direction on the preliminary budget for the Measure H fund, including: funds expended to date (as part of the FY 14-15 budget); recommendations for the planned FY 15-16 budget; and, implementation structure for the administration of Measure H, including Community Grants, City Council project recommendations, and Staff project recommendations.

Staff Report: Brian S. Nakamura, City Manager.

Advances Goals: 1, 2, 3, 4, 5, 6.

Presentations will be made by the following:

- Grant Applicants
- City Staff
- City Council

At this point, Council took a recess at 8:57 PM and resumed at 9:26 PM.

ACTION: Discussion item only; no action taken.

6. ADJOURNMENT

Mayor McGarvey adjourned the meeting at 10:40 PM.

7. CLOSED SESSION - CALL TO ORDER/ROLL CALL

There was not a Closed Session meeting.

8. CLOSED SESSION

City Manager Evaluation of Performance (Government Code §54957).

9. OPEN SESSION - REPORT FROM CLOSED SESSION

10. ADJOURNMENT

Mindy Cuppy, MMC, City Clerk

MEMORANDUM

DATE: July 6, 2015

TO: Honorable Mayor and Council Members

FROM: Liisa Behrends, Acting Finance Director
Kate Cook, City Attorney's Office
Kerry Simpson, Neighborhood Services Manager



SUBJECT: RESOLUTION NO. 88-2015, A RESOLUTION OF THE CITY COUNCIL OF THE CITY OF RANCHO CORDOVA AUTHORIZING THE LEVYING OF SPECIAL ASSESSMENTS FOR DELINQUENT CHARGES RELATED TO NUISANCE ABATEMENT AGAINST PROPERTIES AND REQUESTING SACRAMENTO COUNTY TO COLLECT THESE CHARGES ON THE FISCAL YEAR 2015-16 TAX ROLL

RECOMMENDATION

Adopt Resolution 88-2015.

RESULT OF RECOMMENDED ACTION

Resolution No. 88-2014 will result in the levying of special assessments on properties that owe delinquent fines and fees related to nuisance abatement actions performed by the City.

BACKGROUND

The City has made great strides in the prevention and enforcement of nuisance property issues. The City has also greatly improved its rental housing inspection program to gain code compliance from these properties. The goals of the City's prevention, enforcement, and nuisance abatement efforts are compliance with the law, protection of the public health and welfare, and the retention and improvement of property values – all of which improve the quality of life for Rancho Cordova residents, businesses, and visitors.

However, costs related to these code enforcement efforts are not fully recovered because many property owners fail to pay the fees and charges owed for violations, inspections, and nuisance abatement.

Last year the City Council approved Ordinance No. 27-2014, establishing clear procedures for the recovery of these delinquent accounts by recording liens or special assessments against properties. Cost recovery is an important part of deterring future code violations. It also helps maintain the integrity of the City's code enforcement system.

Since the passage of Ordinance No. 27-2014, City staff has processed the first round of cases owing delinquencies. Resolution No. 88-2015 authorizes the approval of the proposed special assessments to go on the tax roll for collection with other municipal taxes.

All property owners received notice and the opportunity to appear before a hearing officer to protest the delinquencies owed. The hearing officer examined the evidence and confirmed any and all delinquent amounts owed. Any protests related to the underlying citations (upon which the delinquencies are based) should have been made during the initial appeal period following the issuance of the citations—which has since passed. This means that the merits of the underlying citations are not at issue here; the proposed special assessment hearings were to determine whether the amounts owed were correct.

The Resolution before Council confirms the amounts owed and is the final step required prior to sending the accounts to the County Assessor.

ATTACHMENT

Resolution 88-2015, with Attachment “A”.

2457805.1

CITY OF RANCHO CORDOVA

RESOLUTION NO. 88-2015

**A RESOLUTION OF THE CITY COUNCIL OF THE CITY OF RANCHO CORDOVA
AUTHORIZING THE LEVYING OF SPECIAL ASSESSMENTS FOR DELINQUENT CHARGES
RELATED TO NUISANCE ABATEMENT AGAINST PROPERTIES AND REQUESTING
SACRAMENTO COUNTY TO COLLECT THESE CHARGES ON THE FISCAL YEAR 2015-16
TAX ROLL**

WHEREAS, the Rancho Cordova Municipal Code establishes standards for property maintenance for owner-occupied and non-owner occupied dwellings that promote the public health, welfare and safety of residents; and

WHEREAS, the City's Neighborhood Services Division enforces these provisions through the issuance of warnings and ultimately citations that require property owners and/or occupants to remedy the Code violations and abate the nuisance at issue; and

WHEREAS, California Government Code Sections 38773.5 and 54988 grant cities the authority to make delinquent costs related to abatement of nuisances a special assessment against any parcel after the appropriate notice and opportunity to protest and object to the costs are provided; and

WHEREAS, Section 1.01.200 of the Rancho Cordova Municipal Code establishes the procedures for the recovery of delinquent nuisance abatement charges by special assessment, which include notice and a hearing to object to the delinquent charges and proposed special assessment before a hearing officer; and

WHEREAS, the owners of the properties listed on Attachment "A," attached hereto and included herein by reference, were mailed notice of said hearings at least 10 days prior to the hearing dates of May 11, 12, and 15 of 2015. At the hearings, the hearing officer considered all evidence and confirmed delinquent charges owed which could be made a special assessment on the properties. The property owners have failed to remit payment of the confirmed charges; and

WHEREAS, the owners of the properties listed in Attachment A were properly notified of the City's intention to levy the special assessments for any unpaid delinquent charges due.

NOW, THEREFORE, BE IT HEREBY RESOLVED THE CITY COUNCIL OF THE CITY OF RANCHO CORDOVA HEREBY:

Section 1. Approve the Levying of a Special Assessment. The City Council hereby approves the levying of special assessments related to delinquent charges for nuisance abatement enforcement on the properties listed in Attachment A and in the amounts listed in Attachment A.

Section 2. Direction to City Clerk. The City Council directs the City Clerk, or her designee, to effectuate the delivery of a copy of the confirmed Costs Reports, Notice of Special Assessments, and a copy of this Resolution with necessary supporting documents to the owners of the properties listed in Attachment A. The City Clerk, or her designee, is directed to send this Resolution and necessary supporting documents to the offices of the Sacramento County Assessor to levy the special assessment and to the Sacramento County Recorder.

Section 3. Services of Sacramento County. The offices of the Sacramento County Assessor and Sacramento County Recorder are requested to do any and all things necessary to provide for the placement of the delinquent charges on the tax roll and collecting said charges with ordinary municipal taxes.

Section 4. General Authorization. The City Clerk, Finance Director, and the other officers of the City are hereby authorized and directed, individually and collectively, to do any and all things and to execute, deliver, and perform any and all agreements and documents that they deem necessary or advisable in order to effectuate the purposes of this Resolution. All actions heretofore taken by the officers and agents of the City that are in conformity with the purposes and intent of this Resolution are hereby ratified, confirmed, and approved in all respects.

Section 5. Effective Date. This resolution shall be effective on this ____ day of _____, 2015.

PASSED AND ADOPTED by the City Council of the City of Rancho Cordova on the ____ day of _____, 2015 by the following vote:

AYES:

NOES:

ABSENT:

ABSTAIN:

Robert J. McGarvey, Mayor

ATTEST:

Mindy Cuppy, MMC, City Clerk

2457804.1

Code Enforcement Cases

Attachment A

Owner Name	Subject Property	Owner Address	APN	Amount Confirmed in Hearing
Darren E Canady, Jaime L Ivey- Canady	9964 Bexley Dr, Rancho Cordova, Ca 95827	PO BOX 1347, North Highlands, CA 95660	068-0420-029-0000	\$842.00
Sandi Bear	2711 El Caprice Drive, Rancho Cordova, Ca 95670	3009 Maison Way, Sacramento, CA 95864	076-0262-009-0000	\$1,342.00
Jamey Pudge, Rick Pudge, Sunrise Equity Services INC	10280 Mills Station Rd, Rancho Cordova, Ca 95670	9072 Brevard Drive, Sacramento, CA 95829	077-0182-005-0000	\$2,028.00
Jamey Pudge, Rick Pudge, Sunrise Equity Services INC	10280 Mills Station Rd, Rancho Cordova, Ca 95670	9072 Brevard Drive, Sacramento, CA 95829	077-0182-005-0000	\$5,138.00
Linda Ann Pickering, Roy T Pickering	3079 Ramsgate Way, Rancho Cordova, CA 95670	3079 Ramsgate Way, Rancho Cordova, CA 95670	077-0081-007-0000	\$53,442.00
Brian S Magness, Rochelle A Magness	10650 Atwood Drive, Rancho Cordova, CA 95670	10650 Atwood Drive, Rancho Cordova, CA 95670	057-0312-002-0000	\$1,336.00
Brian S Magness, Rochelle A Magness	10650 Atwood Drive, Rancho Cordova, CA 95670	10650 Atwood Drive, Rancho Cordova, CA 95670	057-0312-002-0000	\$3,442.00
Jeffrey Scott Bixby	2225 Eagle River Ct, Rancho Cordova, Ca 95670	PO BOX 1684, Fair Oaks, CA 95628	056-0381-005-0000	\$3,642.00
Chris O Thomas, Wendy T Thomas	2321 McGregor Drive, Rancho Cordova, CA 95670	2321 McGregor Drive, Rancho Cordova, CA 95670	058-0216-016-0000	\$2,836.00
Brad Nibbelink	2361 La Loma Drive, Rancho Cordova, CA 95670	2361 La Loma Drive, Rancho Cordova, CA 95670	076-0252-019-0000	\$5,842.00
Mona Louise Houdelette	10275 Croydon Way, Rancho Cordova, CA 95670	10275 Croydon Way, Rancho Cordova, CA 95670	077-0101-007-0000	\$1,300.00
Haykaz Consertr Minasyan	10710 Carlos Way, Rancho Cordova, Ca 95670	10710 Carlos Way, Rancho Cordova, Ca 95670	058-0216-013-0000	\$142.00
Karen J Kline, Kenneth M Kline	2304 Elmanto Drive, Rancho Cordova, CA	2304 Elmanto Drive, Rancho Cordova, CA 95670	058-0091-002-0000	\$1,242.00
Colleen S Villa, Michael R Villa	10455 Ambassador Drive, Rancho Cordova, CA 95670	10455 Ambassador Drive, Rancho Cordova, CA 95670	056-0061-025-0000	\$672.00
				\$83,246.00

MEMORANDUM

DATE: July 6, 2015

TO: Honorable Mayor and Council Members

FROM: Michelle Mingay, Sr. Finance Analyst



SUBJECT: A RESOLUTION OF THE CITY COUNCIL OF THE CITY OF RANCHO CORDOVA AUTHORIZING THE ISSUANCE OF SPECIAL TAX BONDS FOR AND ON BEHALF OF THE SUNRIDGE NORTH DOUGLAS COMMUNITY FACILITIES DISTRICT NO. 2005-1, APPROVING AND DIRECTING THE EXECUTION OF A FISCAL AGENT AGREEMENT AND APPROVING OTHER RELATED DOCUMENTS AND ACTIONS

RECOMMENDATION

Adopt Resolution 67-2015.

RESULT OF RECOMMENDED ACTION

Adoption of this resolution will begin the process of issuing Special Tax Bonds for and on behalf of Sunridge North Douglas Community Facilities District No. 2005-1 ("CFD 2005-1").

BACKGROUND

Sunridge North Douglas Community Facilities District No. 2005-1 ("CFD 2005-1") was formed in 2005 to assist in the financing of the acquisition and construction of certain public facilities, and payment of certain fees, within the North Douglas project. Through various Council actions, the City Council has declared the necessity to incur bonded indebtedness in a maximum principal amount not to exceed \$35,000,000 and set an annual appropriations limit for the same.

The developer now desires to proceed with the issuance of the first series of Special Tax Bonds for and on behalf of CFD 2005-1 and has requested the City Council to adopt the attached Resolution to commence the approval process. This is the first of what will be two resolutions approving the issuance of the first series of Special Tax Bonds for CFD 2005-1. The attached Resolution approves the issuance of bonds in accordance with a Fiscal Agent Agreement, the form of which is approved by the Resolution. The Fiscal Agent Agreement is the document that authorizes the terms and conditions for the bonds. It provides that a fiscal agent will receive moneys generated from the special taxes levied in the CFD and use the moneys to pay bondholders and it also provides for the safekeeping of a reserve fund to cover payments should any deficiencies occur because of non-payment of special taxes.

At a future meeting (anticipated to be approximately 60 days in the future to satisfy certain legal requirements and allow time for preparation of an appraisal), a Bond Purchase Agreement for sale of the Bonds to Piper Jaffray & Co., as underwriter of the bonds, and a Preliminary Official Statement, in forms to be presented at that meeting, will be subject to City Council approval to

complete the bond issuance authorization process. The Preliminary Official Statement is the offering document used by the underwriter to market the bonds.

FISCAL IMPACT

None. The Special Tax Bonds are not an obligation of the City of Rancho Cordova. The sole source of revenue to pay debt service on the Bonds comes from the special tax levied within the District, the North Douglas Development.

ATTACHMENT

Resolution No. 67-2015 including Attachment A – Fiscal Agent Agreement

CITY OF RANCHO CORDOVA

RESOLUTION NO. 67-2015

**A RESOLUTION OF THE CITY COUNCIL OF THE CITY OF RANCHO CORDOVA
AUTHORIZING THE ISSUANCE OF SPECIAL TAX BONDS
FOR AND ON BEHALF OF THE CITY OF RANCHO CORDOVA SUNRIDGE NORTH
DOUGLAS COMMUNITY FACILITIES DISTRICT NO. 2005-1
APPROVING AND DIRECTING THE EXECUTION OF A FISCAL AGENT
AGREEMENT AND APPROVING OTHER RELATED DOCUMENTS AND ACTIONS**

WHEREAS, the City Council has conducted proceedings under and pursuant to the Mello-Roos Community Facilities Act of 1982, as amended (the "Act"), to form the Sunridge North Douglas Community Facilities District No. 2005-1 (the "CFD"), to authorize the levy of special taxes upon the land within the CFD, and to issue bonds secured by said special taxes for the purpose of providing moneys for the construction and acquisition of improvements within the CFD; and

WHEREAS, the City Council, as legislative body of the CFD, authorized the issuance of special tax bonds of the City for the CFD in the maximum principal amount of not to exceed \$35,000,000 designated City of Rancho Cordova Sunridge North Douglas Community Facilities District No. 2005-1 Special Tax Bonds and the City now desires to commence authorization of the issuance of the first series of the bonds (the "2015 Bonds" as described below) for the CFD to finance the acquisition and construction of certain public facilities and the payment of certain fees within the CFD; and

WHEREAS, there has been submitted to the City Council a Fiscal Agent Agreement (the "Fiscal Agent Agreement"), in the form attached hereto as **Exhibit A**, providing for the issuance of the 2015 Bonds by the City for the CFD, and the City Council, with the aid of City staff, has reviewed the Fiscal Agent Agreement and found it to be in proper order for the purpose intended, and now desires to approve the Fiscal Agent Agreement and the issuance of the 2015 Bonds; and

WHEREAS, all conditions, things and acts required to exist and to have been performed precedent to and with respect to the issuance of bonds for the CFD and the levy of the special taxes, as contemplated by this resolution and the Fiscal Agent Agreement referred to herein have happened and exist as required by the laws of the State of California, including the Act, and the actions to be performed in due time for the issuance of the 2015 Bonds conform in form and manner to the applicable laws of the State of California, including the Act; and

WHEREAS, the City proposes to sell the 2015 Bonds to Piper Jaffray & Co., (the "Underwriter") pursuant to the terms of a Bond Purchase Agreement by and between the City and the Underwriter, and the Underwriter proposes to offer the 2015 Bonds to the investing public by means of a Preliminary Official Statement, both of those documents shall be submitted to the Council at a future meeting for approval at that time.

NOW, THEREFORE, BE IT HEREBY RESOLVED BY THE CITY COUNCIL OF RANCHO CORDOVA that:

SECTION 1. Findings. This Council finds and determines that (i) it is prudent in the management and development of land in the City and the CFD to issue the 2015 Bonds to finance CFD authorized facilities and provide moneys for the construction and acquisition of improvements and the payment of certain fees within the CFD finance, and (ii) the 2015 Bonds and the CFD are substantially in compliance with the City's Goals and Policies for Community Facilities District Debt Financing Programs.

SECTION 2. Law Applicable. For the purposes of these proceedings in and for the CFD, the Act shall be the authority for the issuance of the 2015 Bonds.

SECTION 3. Bonds Authorized. Pursuant to the Act, this Resolution and the Fiscal Agent Agreement, special tax bonds of the City for the CFD designated as "City of Rancho Cordova Sunridge North Douglas Community Facilities District No. 2005-1 Special Tax Bonds Series 2015" in an aggregate principal amount not to exceed \$20,000,000 are hereby authorized to be issued. The 2015 Bonds shall be executed in the form set forth in and otherwise as provided in the Fiscal Agent Agreement and are to be issued on the earliest date from the date hereof as an Authorized Officer (defined herein) determines appropriate.

The 2015 Bonds shall be dated and executed in the forms, be in the principal amounts, denominations, mature, be payable at the place and in the priorities and bear interest at the rates as set forth in and otherwise as provided in the Fiscal Agent Agreement and the designated costs of issuing the 2015 Bonds (as defined in Section 53363.8 of the Act) shall not exceed the amount authorized therein.

The 2015 Bonds shall not be issued unless the value of the real property within the CFD subject to the special tax to pay debt service on the 2015 Bonds, based on assessed values and/or an appraisal by an independent appraiser hired by the City for the purpose of determining such value, is at least three times the proposed principal amount of the 2015 Bonds proposed to be issued and secured by a special tax levied pursuant to the Act on property within the CFD.

SECTION 4. Fiscal Agent Agreement. The proposed form of the Fiscal Agent Agreement between the City and U.S. Bank National Association, as fiscal agent, (the "Fiscal Agent Agreement") with respect to the 2015 Bonds, in the form attached hereto as **Exhibit A**, is hereby approved. The date, manner of payment, interest rate or rates, interest payment dates, denominations, form, registration privileges, manner of execution, place of payment, terms of redemption and other terms of the 2015 Bonds shall be as provided in the Fiscal Agent Agreement as finally executed. The terms and provisions of the Fiscal Agent Agreement, as finally executed, are incorporated herein by reference as if fully set forth herein. The City Manager, Assistant City Manager, Finance Director (including anyone serving in such capacity on an interim basis) or such other person or persons as either of them may designate (each an "Authorized Officer") are hereby separately authorized and directed to execute and deliver the Fiscal Agent Agreement in substantially the form attached hereto as **Exhibit A**, with such additions thereto or changes therein as are approved by the Authorized Officer upon consultation with City's bond counsel, and including but not limited to such additions or changes as are necessary or advisable to permit the timely issuance, sale and delivery of the 2015 Bonds, provided, however, that no additions or changes shall authorize an aggregate principal amount of 2015 Bonds which would cause bonds issued for the CFD to be in excess of the authorized bond amount for the CFD. The approval of such additions or changes shall be conclusively evidenced by the execution and delivery of the documents and instruments herein specified by the Authorized Officer.

SECTION 5. Bond Preparation and Delivery; Future Approvals. Upon completion of the sale thereof, the 2015 Bonds shall be prepared, executed and delivered to the Fiscal Agent for authentication, all in accordance with the terms of an executed Bond Purchase Agreement in a form to be approved by this Council at a future meeting. The Fiscal Agent, the Authorized Officers and other responsible officers of the City are hereby authorized and directed to take such actions as are required to cause the preparation of a Bond Purchase Agreement and an Official Statement in forms to be approved by this Council at a future meeting, to facilitate the sale of the 2015 Bonds.

SECTION 6. Covenant to Foreclose. The City hereby covenants, for the benefit of the bond owners, to commence and diligently pursue to completion any foreclosure action regarding delinquent installments of any amount levied as a special tax for the payment of interest or principal of the 2015 Bonds, said foreclosure action to be commenced and pursued as more completely set forth in the Fiscal Agent Agreement.

SECTION 7. Actions Authorized. All actions heretofore taken by the officers, employees and agents of the City with respect to the establishment of the CFD and the sale and issuance of the 2015 Bonds are hereby approved, confirmed and ratified, and the Authorized Officers of the City are hereby authorized and directed to do any and all things and take any and all actions and execute any and all certificates, agreements and other documents, which they, or any of them, may deem necessary or advisable in order to consummate the lawful issuance and delivery of the 2015 Bonds in accordance with this resolution, and any certificate, agreement, and other document described in the documents herein approved. All actions to be taken by a specified Authorized Officer as specified herein, may be taken by the Authorized Officer or any designee, with the same force and effect as if taken by such Authorized Officer. This Council hereby determines and directs to be made any reductions in the annual levy of special taxes for the CFD in a manner consistent with that prescribed in the Act as a result of the savings achieved through the issuance of the 2015 Bonds.

SECTION 8. Effectiveness. This resolution shall take effect from and after its adoption. Any previous resolutions in any way inconsistent with the provisions hereof in and for the issuance of the 2015 Bonds as herein described are hereby repealed.

PASSED AND ADOPTED by the City Council of the City of Rancho Cordova on the ____ day of ____, 2015 by the following vote:

AYES:

NOES:

ABSENT:

ABSTAIN:

Robert J. McGarvey, Mayor

ATTEST:

Mindy Cuppy, MMC, City Clerk

FISCAL AGENT AGREEMENT

by and between

CITY OF RANCHO CORDOVA

and

**U.S. BANK NATIONAL ASSOCIATION,
as Fiscal Agent**

Dated as of _____ 1, 2015

Relating to:

**\$ _____
City of Rancho Cordova
Sunridge North Douglas Community Facilities District No. 2005-1
Special Tax Bonds
Series 2015**

TABLE OF CONTENTS

ARTICLE I STATUTORY AUTHORITY AND DEFINITIONS

Section 1.01.	Authority for this Agreement.....	2
Section 1.02.	Agreement for Benefit of Bondowners.....	2
Section 1.03.	Definitions	2

ARTICLE II THE 2015 BONDS

Section 2.01.	Principal Amount; Designation	10
Section 2.02.	Terms of 2015 Bonds.....	10
Section 2.03.	Redemption	11
Section 2.04.	Form of Bonds	14
Section 2.05.	Execution of Bonds	14
Section 2.06.	Transfer of Bonds	14
Section 2.07.	Exchange of Bonds.....	14
Section 2.08.	Bond Register	15
Section 2.09.	Temporary Bonds	15
Section 2.10.	Bonds Mutilated, Lost, Destroyed or Stolen	15
Section 2.11.	Limited Obligation	15
Section 2.12.	Book-Entry Only System	16
Section 2.13.	No Acceleration	17

ARTICLE III ISSUANCE OF BONDS

Section 3.01.	Issuance and Delivery of Bonds.....	18
Section 3.02.	Application of Proceeds of Sale of Bonds and Collection of Special Tax.....	18
Section 3.03.	Special Tax Fund	18
Section 3.04.	Improvement Fund.....	19
Section 3.05.	2015 Costs of Issuance Fund.....	20

ARTICLE IV SPECIAL TAX REVENUES; BOND FUND AND RESERVE FUND

Section 4.01.	Pledge of Special Tax Revenues and Other Amounts.....	21
Section 4.02.	Bond Fund	21
Section 4.03.	Reserve Fund	22

ARTICLE V OTHER COVENANTS OF THE CITY

Section 5.01.	Punctual Payment.....	24
Section 5.02.	Limited Obligation	24
Section 5.03.	Extension of Time for Payment	24
Section 5.04.	Against Encumbrances	24
Section 5.05.	Books and Accounts	24
Section 5.06.	Protection of Security and Rights of Owners	24
Section 5.07.	Compliance with Law; Completion of Project	25
Section 5.08.	Private Activity Bond Limitation	25
Section 5.09.	Federal Guarantee Prohibition	25
Section 5.10.	Collection of Special Tax Revenues.....	25

Section 5.11.	Further Assurances.....	26
Section 5.12.	No Arbitrage.....	26
Section 5.13.	Maintenance of Tax-Exemption.....	26
Section 5.14.	Annual State Reports.....	26
Section 5.15.	Covenant to Foreclose.....	26
Section 5.16.	Continuing Disclosure to Owners.....	27
Section 5.17.	Additional Bonds.....	27
Section 5.18.	Yield of the Bonds.....	30

ARTICLE VI
INVESTMENTS; DISPOSITION OF INVESTMENT PROCEEDS;
LIABILITY OF THE CITY

Section 6.01.	Deposit and Investment of Moneys in Funds.....	31
Section 6.02.	Rebate of Excess Investment Earnings to the United States.....	32
Section 6.03.	Limited Obligation	32

ARTICLE VII
THE FISCAL AGENT

Section 7.01.	Appointment of Fiscal Agent	33
Section 7.02.	Liability of Fiscal Agent	33
Section 7.03.	Information.....	34
Section 7.04.	Notice to Fiscal Agent	34
Section 7.05.	Compensation, Indemnification	35

ARTICLE VIII
MODIFICATION OR AMENDMENT OF THIS AGREEMENT

Section 8.01.	Amendments Permitted.....	36
Section 8.02.	Owners' Meetings	36
Section 8.03.	Procedure for Amendment with Written Consent of Owners	36
Section 8.04.	Disqualified Bonds	37
Section 8.05.	Effect of Supplemental Agreement.....	37
Section 8.06.	Endorsement or Replacement of Bonds Issued After Amendments	38
Section 8.07.	Amendatory Endorsement of Bonds.....	38
Section 8.08.	Opinion of Counsel Regarding Supplemental Agreement	38

ARTICLE IX
MISCELLANEOUS

Section 9.01.	Benefits of Agreement Limited to Parties	39
Section 9.02.	Successor is Deemed Included in All References to Predecessor	39
Section 9.03.	Discharge of Agreement	39
Section 9.04.	Execution of Documents and Proof of Ownership by Owners	40
Section 9.05.	Waiver of Personal Liability.....	40
Section 9.06.	Notices to and Demands on City and Fiscal Agent.....	40
Section 9.07.	Partial Invalidity.....	41
Section 9.08.	Unclaimed Moneys	41
Section 9.09.	Applicable Law.....	41
Section 9.10.	Conflict with Act	41
Section 9.11.	Conclusive Evidence of Regularity.....	41
Section 9.12.	Payment on Business Day	41
Section 9.13.	Counterparts	41

EXHIBIT A FORM OF BOND

FISCAL AGENT AGREEMENT

THIS FISCAL AGENT AGREEMENT (the "Agreement") is made and entered into as of _____ 1, 2015, by and between the City of Rancho Cordova, California, a municipal corporation and public body, corporate and politic, organized and existing under and by virtue of the Constitution and laws of the State of California (the "City") for and on behalf of the City of Rancho Cordova Sunridge North Douglas Community Facilities District No. 2005-1 (the "District"), and U.S. Bank National Association, national banking association duly organized and existing under the laws of the United States of America with a corporate trust office located in Seattle, Washington, as fiscal agent (the "Fiscal Agent").

WITNESSETH:

WHEREAS, the City Council of the City has formed the District under the provisions of the Mello-Roos Community Facilities Act of 1982, as amended (constituting Section 53311 *et seq.* of the California Government Code) (the "Act") and Resolution No. 131-2005 of the City Council adopted on October 17, 2005.

WHEREAS, the City Council, as the legislative body of the District, is authorized under the Act to levy special taxes to pay for the costs of facilities within the District and to authorize the issuance of bonds secured by said special taxes under the Act;

WHEREAS, under the provisions of the Act, on _____, 2015, the City Council of the City adopted its Resolution No. _____-2015 (the "Resolution"), which resolution, among other matters, authorized the issuance of the City of Rancho Cordova Sunridge North Douglas Community Facilities District No. 2005-1 Special Tax Bonds Series 2015 to provide moneys for the construction and acquisition of improvements within the District and provided that said issuance would be in accordance with the Act and this Agreement, and authorized the execution hereof;

WHEREAS, it is in the public interest and for the benefit of the City, the District, the persons responsible for the payment of special taxes and the Owners of the Bonds that the City enter into this Agreement to provide for the issuance of the Bonds, the disbursement of proceeds of the Bonds, the disposition of the special taxes securing the Bonds authorized to be issued hereunder and the administration and payment of the Bonds; and

WHEREAS, the City has determined that all things necessary to cause the Bonds, when authenticated by the City for the District and issued as in the Act, the Resolution and this Agreement provided to be legal, valid and binding and special obligations of the City for the District in accordance with their terms, and all things necessary to cause the creation, authorization, execution and delivery of this Agreement and the creation, authorization, execution and issuance of the Bonds, subject to the terms hereof, have in all respects been duly authorized.

NOW, THEREFORE, in consideration of the covenants and provisions herein set forth and for other valuable consideration the receipt and sufficiency of which are hereby acknowledged, the parties hereto do hereby agree as follows:

ARTICLE I

AUTHORITY AND DEFINITIONS STATUTORY AUTHORITY AND DEFINITIONS

Section 1.01. Authority for this Agreement. This Agreement is entered into pursuant to the provisions of the Act and the Resolution.

Section 1.02. Agreement for Benefit of Bondowners. The provisions, covenants and agreements herein set forth to be performed by or on behalf of the City shall be for the equal benefit, protection and security of the Owners. All of the Bonds, without regard to the time or times of their issuance or maturity, shall be of equal rank without preference, priority or distinction of any of the Bonds over any other thereof, except as expressly provided in or permitted by this Agreement. The Fiscal Agent may become the Owner of any of the Bonds in its own or any other capacity with the same rights it would have if it were not Fiscal Agent.

Section 1.03. Definitions. Unless the context otherwise requires, the terms defined in this Section 1.03 shall, for all purposes of this Agreement, of any Supplemental Agreement, and of any certificate, opinion or other document herein mentioned, have the meanings herein specified. All references herein to "Articles," "Sections" and other subdivisions are to the corresponding Articles, Sections or subdivisions of this Agreement, and the words "herein," "hereof," "hereunder" and other words of similar import refer to this Agreement as a whole and not to any particular Article, Section or subdivision hereof.

"Acquisition Agreement" means the Funding, Construction and Acquisition Agreement, dated as of _____, 2015 and entered into by and between the City and Sunridge North DouglasMS Rialto Sunridge North Douglas CA, LLC, and any amendments thereto.

"Act" means the Mello-Roos Community Facilities Act of 1982, as amended, being Sections 53311 *et seq.* of the California Government Code.

"Additional Bonds" means any series of bonds other than the 2015 Bonds issued pursuant to Section 5.17 hereof.

"Administrative Expenses" means any or all of the following: the fees and expenses of the Fiscal Agent (including any fees or expenses of its counsel), the expenses of the City in carrying out its duties hereunder (including, but not limited to, the levying and collection of the Special Taxes, and the foreclosure of the liens of delinquent Special Taxes) including the fees and expenses of its counsel, an allocable share of the salaries of City staff directly related thereto and a proportionate amount of City general administrative overhead related thereto, any amounts paid by the City from its general funds pursuant to Section 6.02, and all other costs and expenses of the City or the Fiscal Agent incurred in connection with the issuance and administration of the Bonds and/or the discharge of their respective duties hereunder (including, but not limited to, the calculation of the levy of the Special Taxes, foreclosures with respect to delinquent taxes, and the calculation of amounts subject to rebate to the United States) and, in the case of the City, in any way related to the administration of the District. Administrative Expenses shall include any such expenses incurred in prior years but not yet paid, and any advances of funds by the City under Section 6.02 hereof.

"Administrative Expenses Cap" means (i) for fiscal year 2015-16, \$50,000, and (ii) for each subsequent year, an amount equal to the preceding fiscal year's Administrative Expenses Cap plus an additional 2% of such amount.

"Agreement" means this Fiscal Agent Agreement, as it may be amended or supplemented from time to time by any Supplemental Agreement.

"Annual Debt Service" means, for each Bond Year, the sum of (i) the interest due on the Outstanding Bonds in such Bond Year, assuming that the Outstanding Bonds are retired as scheduled, and (ii) the principal amount of the Outstanding Bonds, including any mandatory sinking fund payments, due in such Bond Year.

"Authorized Officer" means the City Manager, Assistant City Manager, Finance Director (including any interim official) or any other officer or employee authorized by the City Council of the City or by an Authorized Officer to undertake the action referenced in this Agreement as required to be undertaken by an Authorized Officer.

"Bond Counsel" means any attorney or firm of attorneys acceptable to the City and nationally recognized for expertise in rendering opinions as to the legality and tax-exempt status of securities issued by public entities.

"Bond Year" means each twelve-month period beginning on September 2 in any year and extending to the next succeeding September 1, both dates inclusive; except that the first Bond Year shall begin on the Closing Date and end on September 1, 2016.

"Bonds" means the City of Rancho Cordova Sunridge North Douglas Community Facilities District No. 2005-1 Special Tax Bonds Series 2015 and any Additional Bonds at any time outstanding under this Agreement and any Supplemental Agreement.

"Business Day" means any day other than (i) a Saturday or a Sunday or (ii) a day on which banking institutions in the state in which the Principal Office of the Fiscal Agent is located are authorized or obligated by law or executive order to be closed.

"CDIAC" means the California Debt and Investment Advisory Commission of the office of the State Treasurer of the State of California or any successor agency or bureau thereto.

"City" means the City of Rancho Cordova, California, and any successor thereto.

"Closing Date" means the date upon which there is a physical delivery of the Bonds in exchange for the amount representing the purchase price of the Bonds by the Original Purchaser.

"Code" means the Internal Revenue Code of 1986 as in effect on the date of issuance of the Bonds or (except as otherwise referenced herein) as it may be amended to apply to obligations issued on the date of issuance of the Bonds, together with applicable temporary and final regulations promulgated, and applicable official public guidance published, under the Code.

"Continuing Disclosure Agreement" means the Continuing Disclosure Agreement, dated as of _____, 2015, by and among the City and Goodwin Consulting Group,

Inc., in its capacity as Dissemination Agent, as originally executed and as it may be amended from time to time in accordance with the terms thereof.

"Cost of Issuance" means items of expense payable or reimbursable directly or indirectly by the City and related to the authorization, sale and issuance of the Bonds, which items of expense shall include, but not be limited to, printing costs, costs of reproducing and binding documents, closing costs, filing and recording fees, initial fees, expenses and charges of the Fiscal Agent including its first annual administration fee, expenses incurred by the City in connection with the issuance of the Bonds, financial advisor fees, Bond (underwriter's) discount or underwriting fee, legal fees and charges, including bond counsel, charges for execution, transportation and safekeeping of the Bonds and other costs, charges and fees in connection with the foregoing.

"DTC" means the Depository Trust Company, New York, New York, and its successors and assigns.

"Debt Service" means the scheduled amount of interest and amortization of principal payable on the Bonds during the period of computation, excluding amounts scheduled during such period which relate to principal which has been retired before the beginning of such period.

"Depository" means (a) initially, DTC, and (b) any other Securities Depository acting as Depository pursuant to Section 2.12.

"District" means the City of Rancho Cordova Sunridge North Douglas Community Facilities District No. 2005-1 formed pursuant to the Resolution of Formation.

"Fair Market Value" means the price at which a willing buyer would purchase the investment from a willing seller in a bona fide, arm's length transaction (determined as of the date the contract to purchase or sell the investment becomes binding) if the investment is traded on an established securities market (within the meaning of Section 1273 of the Code) and, otherwise, the term "Fair Market Value" means the acquisition price in a bona fide arm's length transaction (as referenced above) if (i) the investment is a certificate of deposit that is acquired in accordance with applicable regulations under the Code, (ii) the investment is an agreement with specifically negotiated withdrawal or reinvestment provisions and a specifically negotiated interest rate (for example, a guaranteed investment contract, a forward supply contract or other investment agreement) that is acquired in accordance with applicable regulations under the Code, (iii) the investment is a United States Treasury Security—State and Local Government Series that is acquired in accordance with applicable regulations of the United States Bureau of Public Debt, or (iv) the investment is the Local Agency Investment Fund of the State of California, but only if at all times during which the investment is held its yield is reasonably expected to be equal to or greater than the yield on a reasonably comparable direct obligation of the United States.

"Federal Securities" means any of the following which are non-callable and which at the time of investment are legal investments under the laws of the State of California for funds held by the Fiscal Agent (the Fiscal Agent entitled to rely upon investment direction from the City as a certification that such investment constitutes a legal investment).

- (i) Direct general obligations of the United States of America (including obligations issued or held in book-entry form on the books of the United States Department of the Treasury) and obligations, the payment of principal of and interest on

which are directly or indirectly guaranteed by the United States of America, including, without limitation, such of the foregoing which are commonly referred to as "stripped" obligations and coupons; or

(ii) Any of the following obligations of the following agencies of the United States of America: (i) direct obligations of the Export-Import Bank, (ii) certificates of beneficial ownership issued by the Farmers Home Administration, (iii) participation certificates issued by the General Services Administration, (iv) mortgage-backed bonds or pass-through obligations issued and guaranteed by the Government National Mortgage Association, (v) project notes issued by the United States Department of Housing and Urban Development, and (vi) public housing notes and bonds guaranteed by the United States of America.

"Finance Director" means the Finance Director, including any Acting Finance Director, of the City, or person serving in a similar capacity, or a designee of such person.

"Fiscal Agent" means the Fiscal Agent appointed by the City and acting as an independent fiscal agent with the duties and powers herein provided, its successors and assigns, and any other corporation or association which may at any time be substituted in its place, as provided in Section 7.01.

"Fiscal Year" means the twelve-month period extending from July 1 in a calendar year to June 30 of the succeeding year, both dates inclusive.

"Interest Payment Dates" means March 1 and September 1 of each year, commencing March 1, 2016.

"Maximum Annual Debt Service" means the largest Annual Debt Service for any Bond Year after the calculation is made through the final maturity date of any Outstanding Bonds.

"Officer's Certificate" means a written certificate of the City signed by an Authorized Officer of the City.

"Ordinance" means any ordinance of the City levying the Special Taxes.

"Original Purchaser" means the first purchaser of the Bonds from the City.

"Outstanding," when used as of any particular time with reference to Bonds, means (subject to the provisions of Section 8.04) all Bonds except (i) Bonds theretofore canceled by the Fiscal Agent or surrendered to the Fiscal Agent for cancellation; (ii) Bonds paid or deemed to have been paid within the meaning of Section 9.03; and (iii) Bonds in lieu of or in substitution for which other Bonds shall have been authorized, executed, issued and delivered by the City pursuant to the Agreement or any Supplemental Agreement.

"Owner" or "Bondowner" means any person who shall be the registered owner of any Outstanding Bond.

"Participating Underwriter" shall have the meaning ascribed thereto in the Continuing Disclosure Agreement.

"Permitted Investments" means any of the following, to the extent that they are lawful investments for City funds at the time of investment, and are acquired at Fair Market Value (the Fiscal Agent entitled to rely upon investment direction from the City as a certification that such investment constitutes a legal investment):

(i) Federal Securities;

(ii) any of following obligations of federal agencies not guaranteed by the United States of America: (a) debentures issued by the Federal Housing Administration; (b) participation certificates or senior debt obligations of the Federal Home Loan Mortgage Corporation or Farm Credit Banks (consisting of Federal Land Banks, Federal Intermediate Credit Banks or Banks for Cooperatives); (c) bonds or debentures of the Federal Home Loan Bank Board established under the Federal Home Loan Bank Act, bonds of any federal home loan bank established under said act and stocks, bonds, debentures, participations and other obligations of or issued by the Federal National Mortgage Association, the Student Loan Marketing Association, the Government National Mortgage Association and the Federal Home Loan Mortgage Corporation; and bonds, notes or other obligations issued or assumed by the International Bank for Reconstruction and Development;

(iii) interest-bearing demand or time deposits (including certificates of deposit) in federal or State of California chartered banks (including the Fiscal Agent), provided that (a) in the case of a savings and loan association, such demand or time deposits shall be fully insured by the Federal Deposit Insurance Corporation, or the unsecured obligations of such savings and loan association shall be rated in one of the top two rating categories by a nationally recognized rating service, and (b) in the case of a bank, such demand or time deposits shall be fully insured by the Federal Deposit Insurance Corporation, or the unsecured obligations of such bank (or the unsecured obligations of the parent bank holding company of which such bank is the lead bank) shall be rated in one of the top two rating categories by a nationally recognized rating service;

(iv) repurchase agreements with a registered broker/dealer subject to the Securities Investors Protection Corporation Liquidation in the event of insolvency, or any commercial bank provided that: (a) the unsecured obligations of such bank shall be rated in one of the top two rating categories by a nationally recognized rating service, or such bank shall be the lead bank of a banking holding company whose unsecured obligations are rated in one of the top two rating categories by a nationally recognized rating service; (b) the most recent reported combined capital, surplus and undivided profits of such bank shall be not less than \$100 million; (c) the repurchase obligation under any such repurchase obligation shall be required to be performed in not more than thirty (30) days; (d) the entity holding such securities as described in clause (c) shall have a pledged first security interest therein for the benefit of the Fiscal Agent under the California Commercial Code or pursuant to the book-entry procedures described by 31 C.F.R. 306.1 *et seq.* or 31 C.F.R. 350.0 *et seq.* and are rated in one of the top two rating categories by a nationally recognized rating service;

(v) bankers acceptances endorsed and guaranteed by banks described in clause (iv) above;

(vi) obligations, the interest on which is exempt from federal income taxation under Section 103 of the Code and which are rated in the one of the top two rating categories by a nationally recognized rating service;

(vii) money market funds which invest solely in Federal Securities or in obligations described in the preceding clause (ii) of this definition, or money market funds which are rated in the highest rating category by Standard & Poor's Ratings Services or Moody's Investor Service, including funds which are managed or maintained by the Fiscal Agent;

(viii) units of a taxable government money market portfolio comprised solely of obligations listed in (i) and (iv) above;

(ix) any investment which is a legal investment for proceeds of the Bonds at the time of the execution of such agreement, and which investment is made pursuant to an agreement between the City or the Fiscal Agent or any successor Fiscal Agent and a financial institution or governmental body whose long term debt obligations are rated in one of the top two rating categories by a nationally recognized rating service;

(x) commercial paper of "prime" quality of the highest ranking or of the highest letter and numerical rating as provided for by Moody's Investors Service, or Standard and Poor's Corporation, of issuing corporations that are organized and operating within the United States and having total assets in excess of five hundred million dollars (\$500,000,000) and having an "AA" or higher rating for the issuer's debentures, other than commercial paper, as provided for by Moody's Investors Service or Standard and Poor's Corporation, and provided that purchases of eligible commercial paper may not exceed 180 days maturity nor represent more than 10 percent of the outstanding paper of an issuing corporation;

(xi) any general obligation of a bank or insurance company whose long term debt obligations are rated in one of the two highest rating categories of a national rating service;

(xii) shares in a common law trust established pursuant to Title 1, Division 7, Charter 5 of the Government Code of the State which invests exclusively in investments permitted by Section 53635 of Title 5, Division 2, Chapter 4 of the Government Code of the State, as it may be amended;

(xiii) shares in the California Asset Management Program; or

(xiv) any other lawful investment for City funds.

"Principal Office" means the corporate trust office of the Fiscal Agent set forth in Section 9.06, or such other or additional offices as may be designated by the Fiscal Agent.

"Project" means the acquisitions and improvements described in the Resolution of Intention.

"Qualified Reserve Fund Credit Instrument" means an irrevocable standby or direct-pay letter of credit or surety bond issued by a commercial bank or insurance company and deposited with the Fiscal Agent pursuant to Section 4.03, provided that all of the following

requirements are met: (a) the long-term credit rating of such bank or insurance company is rated "AA" or higher by S&P or Moody's; (b) such letter of credit or surety bond has a term of at least twelve (12) months; (c) such letter of credit or surety bond has a stated amount at least equal to the portion of the Reserve Requirement with respect to which funds are proposed to be released pursuant to Section 4.03; and (d) the Trustee is authorized pursuant to the terms of such letter of credit or surety bond to draw thereunder an amount equal to any deficiencies which may exist from time to time in the Bond Fund for the purpose of making payments required pursuant to Section 4.03.

"Record Date" means the fifteenth (15th) day of the month next preceding the month of the applicable Interest Payment Date.

"Regulations" means temporary and permanent regulations promulgated under the Code.

"2015 Reserve Fund" means the fund by that name established pursuant to Section 4.03(A) hereof.

"Reserve Fund Credit Instrument" means a surety bond issued by an insurance company rated in the highest rating category by Standard & Poor's and Moody's.

"Reserve Requirement" means an amount equal to the lesser of (a) Maximum Annual Debt Service on the Outstanding Bonds, (b) 125% of average annual Debt Service, or (c) ten percent (10%) of the total proceeds of the Bonds deposited under Section 3.02 hereof.

"2015 Bond Fund" means the fund by that name established pursuant to Section 4.02(A) hereof.

"2015 Bonds" means the City of Rancho Cordova Sunridge North Douglas Community Facilities District No. 2005-1 Special Tax Bonds Series 2015.

"2015 Costs of Issuance Fund" means the fund by that name established pursuant to Section 3.05(A) hereof.

"2015 Debt Service Account" means the account of the Special Tax Fund by that name established by Section 3.03(A) hereof.

"2015 Improvement Fund" means the fund by that name established pursuant to Section 3.04(A) hereof.

"Resolution" means Resolution No. ____-2015, adopted by the City Council of the City on _____, 2015, which resolution, among other matters, authorized the issuance of the Bonds.

"Resolution of Formation" means Resolution No. 131-2005, adopted by the City Council of the City on October 17, 2005, establishing the District for the purpose of providing for the financing of certain public facilities in and for such District.

"Resolution of Intention" means Resolution No. No. 111-2005, adopted by the City Council of the City on September 6, 2005.

"Securities Depositories" means The Depository Trust Company, and, in accordance with then current guidelines of the Securities and Exchange Commission, such other addresses and/or such other securities depositories as the City may designate in an Officer's Certificate delivered to the Fiscal Agent.

"Series" means any series of bonds authorized for the District pursuant to this Fiscal Agent Agreement or any Supplemental Agreement.

"Special Tax Fund" means the fund by that name established by Section 3.03(A) hereof.

"Special Tax Revenues" means the proceeds of the Special Taxes annually received by the City, less an amount equal to the Administrative Expenses Cap, including all scheduled payments and delinquent payments thereof, interest and penalties thereon and proceeds of the redemption or sale of property sold as a result of foreclosure of the lien of the Special Taxes.

"Special Taxes" means the special taxes levied within the District pursuant to the Act, the Ordinance and this Agreement.

"Supplemental Agreement" means an agreement which is amendatory of or supplemental to this Agreement, but only if and to the extent that such agreement is specifically authorized hereunder.

"Surplus Account" means the account of the Special Tax Fund by that name established by Section 3.03(A) hereof.

"Treasurer" means the duly acting Treasurer of the City or if the City has no Treasurer, the Finance Director of the City.

ARTICLE II

THE 2015 BONDS

Section 2.01. Principal Amount; Designation. 2015 Bonds in the aggregate principal amount of _____ Million _____ Hundred _____ Thousand Dollars (\$_____) are hereby authorized to be issued by the City for the District under and subject to the terms of the Resolution and this Agreement, the Act and other applicable laws of the State of California. The 2015 Bonds shall be designated the "City of Rancho Cordova Sunridge North Douglas Community Facilities District No. 2005-1 Special Tax Bonds Series 2015."

Section 2.02. Terms of 2015 Bonds.

(A) Form; Denominations. The 2015 Bonds shall be issued as fully registered Bonds without coupons in the denomination of \$5,000 on any integral multiple of \$5,000 in excess thereof. 2015 Bonds shall be lettered and numbered in a customary manner as determined by the Fiscal Agent.

(B) Date of 2015 Bonds. The 2015 Bonds shall be dated _____, 2015.

(C) CUSIP Identification Numbers. "CUSIP" identification numbers shall be imprinted on the 2015 Bonds, but such numbers shall not constitute a part of the contract evidenced by the 2015 Bonds and any error or omission with respect thereto shall not constitute cause for refusal of any purchaser to accept delivery of and pay for the 2015 Bonds. In addition, failure on the part of the City or the Fiscal Agent to use such CUSIP numbers in any notice to Owners shall not constitute an event of default or any violation of the City's contract with such Owners and shall not impair the effectiveness of any such notice.

(D) Maturities. The 2015 Bonds shall be issued as serial bonds and term bonds and shall mature and become payable as follows:

Maturity	Principal	Interest
<u>(Sept. 1)</u>	<u>Amount</u>	<u>Rate</u>

(E) Interest. The 2015 Bonds shall bear interest at the rates set forth above payable on the Interest Payment Dates in each year. Interest shall be calculated on the basis of a 360-day year composed of twelve 30-day months. Each 2015 Bond shall bear interest from the Interest Payment Date next preceding the date of authentication thereof unless (i) it is authenticated on an Interest Payment Date, in which event it shall bear interest from such date of authentication, or (ii) it is authenticated prior to an Interest Payment Date and after the close

of business on the Record Date preceding such Interest Payment Date, in which event it shall bear interest from such Interest Payment Date, or (iii) it is authenticated prior to the Record Date preceding the first Interest Payment Date, in which event it shall bear interest from the Closing Date; provided, however, that if at the time of authentication of a 2015 Bond, interest is in default thereon, such 2015 Bond shall bear interest from the Interest Payment Date to which interest has previously been paid or made available for payment thereon.

(F) Method of Payment. Interest on the 2015 Bonds (including the final interest payment upon maturity or earlier redemption) is payable by check of the Fiscal Agent mailed on the Interest Payment Dates by first class mail to the registered Owner thereof at such registered Owner's address as it appears on the registration books maintained by the Fiscal Agent at the close of business on the Record Date preceding the Interest Payment Date, or by wire transfer made on such Interest Payment Date upon written instructions received by the Fiscal Agent on or before the Record Date preceding the Interest Payment Date of any Owner of \$1,000,000 or more in aggregate principal amount of 2015 Bonds; provided that so long as any 2015 Bonds are in book-entry form, payments with respect to such 2015 Bonds shall be made by wire transfer or such other method acceptable to the Fiscal Agent to the Depository. The principal of the 2015 Bonds and any premium on the 2015 Bonds are payable in lawful money of the United States of America upon surrender of the 2015 Bonds at the Principal Office of the Fiscal Agent. All 2015 Bonds paid by the Fiscal Agent pursuant to this Section shall be cancelled by the Fiscal Agent. The Fiscal Agent shall destroy the cancelled 2015 Bonds and issue a certificate of destruction thereof to the City.

Section 2.03. Redemption.

(A) Redemption Dates.

(i) Optional Redemption. The 2015 Bonds shall be subject to optional redemption from any source of available funds prior to maturity, in whole, or in part among maturities as shall be specified by an Officer's Certificate of the City and by lot within a maturity, on any Interest Payment Date on or after September 1, _____, at the following respective redemption prices (expressed as percentages of the principal amount of the 2015 Bonds to be redeemed), plus accrued interest thereon to the date of redemption:

<u>Redemption Dates</u>	<u>Redemption Price</u>
September 1, _____ through September 1, _____ March 1, _____ and Interest Payment Dates thereafter	

(ii) Mandatory Redemption From Prepayments. The 2015 Bonds shall be subject to mandatory redemption from Prepayments of the Special Tax by property owners, in whole or in part among maturities as shall be specified by the City and by lot within a maturity, or any Interest Payment Date at the following respective redemption prices (expressed as percentages of the principal amount of the 2015 Bonds to be redeemed), plus accrued interest thereon to the date of redemption:

<u>Redemption Dates</u>	<u>Redemption Price</u>
September 1, _____ through September 1, _____ March 1, _____ and Interest Payment Dates thereafter	

The proceeds of any such Prepayment shall be deposited in the Prepayment Account of the 2015 Bond Fund and applied by the Fiscal Agent to pay the redemption price of the 2015 Bonds.

(iii) Mandatory Sinking Fund Redemption. The Term Bonds maturing September 1, _____ and September 1, _____ are subject to mandatory sinking payment redemption in part on September 1, _____ and September 1, _____, respectively, and on each September 1 thereafter to maturity, by lot, at a redemption price equal to 100% of the principal amount thereof to be redeemed, without premium, in the aggregate respective principal amounts as set forth in the following tables:

Term Bonds of _____

Mandatory Redemption Date (September 1)	Sinking Fund Payment
---	-------------------------

Term Bonds of _____

Mandatory Redemption Date (September 1)	Sinking Fund Payment
---	-------------------------

The amounts in the foregoing tables shall be reduced pro rata at the direction of the City in an Officer's Certificate, in order to maintain substantially level debt service, as a result of any prior partial redemption of the 2015 Bonds pursuant to Section 2.03(A)(i) or (ii) above.

In lieu of redemption under this Section 2.03, moneys in the 2015 Bond Fund may be used and withdrawn by the Fiscal Agent for purchase of Outstanding 2015 Bonds, upon the filing with the Fiscal Agent of an Officer's Certificate requesting such purchase, at public or private sale as and when, and at such prices (including brokerage and other charges) as such

Officer's Certificate may provide, but in no event may 2015 Bonds be purchased at a price in excess of the principal amount thereof, plus interest accrued to the date of purchase.

(B) Notice to Fiscal Agent. The City shall give the Fiscal Agent an Officer's Certificate containing notice of its intention to redeem 2015 Bonds pursuant to subsections (A)(i) and (A)(ii) not less than sixty (60) days prior to the applicable redemption date.

(C) Redemption Procedure by Fiscal Agent. The Fiscal Agent shall cause notice of any redemption to be mailed by first class mail, postage prepaid, at least thirty (30) days but not more than sixty (60) days prior to the date fixed for redemption, to the Securities Depositories and to the Municipal Securities Rulemaking Board and to the Securities Depositories, and to the respective registered Owners of any 2015 Bonds designated for redemption, at their addresses appearing on the 2015 Bond registration books in the Principal Office of the Fiscal Agent; but such mailing shall not be a condition precedent to such redemption and failure to mail or to receive any such notice, or any defect therein, shall not affect the validity of the proceedings for the redemption of such 2015 Bonds.

Such notice shall state the redemption date and the redemption price and, if less than all of the then Outstanding 2015 Bonds are to be called for redemption, shall designate the CUSIP numbers and 2015 Bond numbers of the 2015 Bonds to be redeemed by giving the individual CUSIP number and 2015 Bond number of each 2015 Bond to be redeemed or shall state that all 2015 Bonds between two stated 2015 Bond numbers, both inclusive, are to be redeemed or that all of the 2015 Bonds of one or more maturities have been called for redemption, shall state as to any 2015 Bond called in part the principal amount thereof to be redeemed, and shall require that such 2015 Bonds be then surrendered at the Principal Office of the Fiscal Agent for redemption at the said redemption price, and shall state that further interest on such 2015 Bonds will not accrue from and after the redemption date.

Upon the payment of the redemption price of 2015 Bonds being redeemed, each check or other transfer of funds issued for such purpose shall, to the extent practicable, bear the CUSIP number identifying, by issue and maturity, of the 2015 Bonds being redeemed with the proceeds of such check or other transfer.

Whenever provision is made in this Agreement for the redemption of less than all of the 2015 Bonds of any maturity, the Fiscal Agent shall select the 2015 Bonds to be redeemed, from all 2015 Bonds or such given portion thereof of such maturity by lot in any manner which the Fiscal Agent in its sole discretion shall deem appropriate.

Upon surrender of 2015 Bonds redeemed in part only, the City shall execute and the Fiscal Agent shall authenticate and deliver to the registered Owner, at the expense of the City, a new 2015 Bond or 2015 Bonds, of the same series and maturity, of authorized denominations in aggregate principal amount equal to the unredeemed portion of the 2015 Bond or 2015 Bonds.

(D) Effect of Redemption. From and after the date fixed for redemption, if funds available for the payment of the principal of, and interest and any premium on, the 2015 Bonds so called for redemption shall have been deposited in the 2015 Bond Fund, such 2015 Bonds so called shall cease to be entitled to any benefit under this Agreement other than the right to receive payment of the redemption price, and no interest shall accrue thereon on or after the redemption date specified in such notice.

All 2015 Bonds redeemed and purchased by the Fiscal Agent pursuant to this Section shall be canceled by the Fiscal Agent. The Fiscal Agent shall destroy the cancelled 2015 Bonds and issue a certificate of destruction thereof to the City.

Section 2.04. Form of Bonds. The Bonds, the form of Fiscal Agent's certificate of authentication and the form of assignment, to appear thereon, shall be substantially in the forms, respectively, set forth in Exhibit A attached hereto and by this reference incorporated herein, with necessary or appropriate variations, omissions and insertions, as permitted or required by this Agreement, the Resolution and the Act.

Section 2.05. Execution of Bonds. The Bonds shall be executed on behalf of the City by the Mayor and the City Clerk of the City who are in office on the date of adoption of this Agreement or at any time thereafter, and the seal of the City shall be impressed, imprinted or reproduced by facsimile signature thereon. If any officer whose signature appears on any Bond ceases to be such officer before delivery of the Bonds to the Owner, such signature shall nevertheless be as effective as if the officer had remained in office until the delivery of the Bonds to the Owner. Any Bond may be signed and attested on behalf of the City by such persons as at the actual date of the execution of such Bond shall be the proper officers of the City although at the nominal date of such Bond any such person shall not have been such officer of the City.

Only such Bonds as shall bear thereon a certificate of authentication in substantially the form set forth in Exhibit A, executed and dated by the Fiscal Agent, shall be valid or obligatory for any purpose or entitled to the benefits of this Agreement, and such certificate of authentication of the Fiscal Agent shall be conclusive evidence that the Bonds registered hereunder have been duly authenticated, registered and delivered hereunder and are entitled to the benefits of this Agreement.

Section 2.06. Transfer of Bonds. Any Bond may, in accordance with its terms, be transferred, upon the books required to be kept pursuant to the provisions of Section 2.08 by the person in whose name it is registered, in person or by his duly authorized attorney, upon surrender of such Bond for cancellation, accompanied by delivery of a duly written instrument of transfer in a form acceptable to the Fiscal Agent. The cost for any services rendered or any expenses incurred by the Fiscal Agent in connection with any such transfer shall be paid by the City. The Fiscal Agent shall collect from the Owner requesting such transfer any tax or other governmental charge required to be paid with respect to such transfer.

Whenever any Bond or Bonds shall be surrendered for transfer, the City shall execute and the Fiscal Agent shall authenticate and deliver a new Bond or Bonds, for a like aggregate principal amount of Bonds of authorized denominations and of the same maturity.

No transfers of Bonds shall be required to be made (i) within fifteen (15) days prior to the date established by the Fiscal Agent for selection of Bonds for redemption or (ii) with respect to a Bond after such Bond has been selected for redemption.

Section 2.07. Exchange of Bonds. Bonds may be exchanged at the Principal Office of the Fiscal Agent for a like aggregate principal amount of Bonds of authorized denominations and of the same maturity. The cost for any services rendered or any expenses incurred by the Fiscal Agent in connection with any such exchange shall be paid by the City. The Fiscal Agent shall collect from the Owner requesting such exchange any tax or other governmental charge required to be paid with respect to such exchange.

No exchanges of Bonds shall be required to be made (i) within fifteen (15) days prior to the date established by the Fiscal Agent for selection of Bonds for redemption or (ii) with respect to a Bond after such Bond has been selected for redemption.

Section 2.08. Bond Register. The Fiscal Agent will keep or cause to be kept, at its Principal Office, sufficient books for the registration and transfer of the Bonds (the "Bond Register"), which books shall show the series number, date, amount, rate of interest and Owner of each Bond and shall at all times be open to inspection by the City during regular business hours upon reasonable notice; and, upon presentation for such purpose, the Fiscal Agent shall, under such reasonable regulations as it may prescribe, register or transfer or cause to be registered or transferred, on said books, the ownership of the Bonds as hereinbefore provided.

Section 2.09. Temporary Bonds. The Bonds may be initially issued in temporary form exchangeable for definitive Bonds when ready for delivery. The temporary Bonds may be printed, lithographed or typewritten, shall be of such denominations as may be determined by the City, and may contain such reference to any of the provisions of this Agreement as may be appropriate. Every temporary Bond shall be executed by the City upon the same conditions and in substantially the same manner as the definitive Bonds. If the City issues temporary Bonds it will execute and furnish definitive Bonds without delay and thereupon the temporary Bonds shall be surrendered, for cancellation, in exchange for the definitive Bonds at the Principal Office of the Fiscal Agent or at such other location as the Fiscal Agent shall designate, and the Fiscal Agent shall authenticate and deliver in exchange for such temporary Bonds an equal aggregate principal amount of definitive Bonds of authorized denominations. Until so exchanged, the temporary bonds shall be entitled to the same benefits under this Agreement as definitive Bonds authenticated and delivered hereunder.

Section 2.10. Bonds Mutilated, Lost, Destroyed or Stolen. If any Bond shall become mutilated, the City shall execute, and the Fiscal Agent shall authenticate and deliver, a new Bond of like tenor and principal amount in exchange and substitution for the Bond so mutilated, but only upon surrender to the Fiscal Agent of the Bond so mutilated. Every mutilated Bond so surrendered to the Fiscal Agent shall be canceled by it and destroyed by the Fiscal Agent who shall deliver a certificate of destruction thereof to the City. If any Bond shall be lost, destroyed or stolen, evidence of such loss, destruction or theft may be submitted to the Fiscal Agent and, if such evidence be satisfactory to it and indemnity for the Fiscal Agent and the City satisfactory to the Fiscal Agent shall be given, the City shall execute, and the Fiscal Agent shall authenticate and deliver, a new Bond of like tenor and principal amount in lieu of and in substitution for the Bond so lost, destroyed or stolen. The City may require payment of a sum not exceeding the actual cost of preparing each new Bond delivered under this Section and of the expenses which may be incurred by the City and the Fiscal Agent for the preparation, execution, authentication and delivery. Any Bond delivered under the provisions of this Section in lieu of any Bond alleged to be lost, destroyed or stolen shall constitute an original additional contractual obligation on the part of the City whether or not the Bond so alleged to be lost, destroyed or stolen is at any time enforceable by anyone, and shall be equally and proportionately entitled to the benefits of this Agreement with all other Bonds issued pursuant to this Agreement.

Section 2.11. Limited Obligation. All obligations of the City under this Agreement and the Bonds shall be special obligations of the City, payable solely from the Special Tax Revenues and the funds pledged therefore hereunder. Neither the full faith and credit nor the taxing power of the City (except to the limited extent set forth herein) or the State of California or any political subdivision thereof is pledged to the payment of the Bonds.

Section 2.12. Book-Entry Only System. DTC shall act as the initial Depository for the Bonds. One Bond for each maturity of the Bonds shall be initially executed, authenticated, and delivered as set forth herein as a separate fully registered certificate (in printed or typewritten form). Upon initial execution, authentication, and delivery, the ownership of the Bonds shall be registered in the Bond Register kept by the Fiscal Agent for the Bonds in the name of Cede & Co, as nominee of DTC or such nominee as DTC shall appoint in writing.

The Authorized Officers and the Fiscal Agent are hereby authorized to take any and all actions as may be necessary and not inconsistent with this Agreement to qualify the Bonds for the Depository's book-entry system, including the execution of the Depository's required representation letter.

With respect to Bonds registered in the Bond Register in the name of Cede & Co, as nominee of DTC, the Fiscal Agent shall not have any responsibility or obligation to any broker-dealer, bank, or other financial institution for which DTC holds Bonds as Depository from time to time (the "DTC Participants") or to any person for which a DTC Participant acquires an interest in the Bonds (the "Beneficial Owners"). Without limiting the immediately preceding sentence, the Fiscal Agent shall not have any responsibility or obligation with respect to (i) the accuracy of the records of DTC, Cede & Co, or any DTC Participant with respect to any ownership interest in the Bonds, (ii) the delivery to any DTC Participant, any Beneficial Owner, or any other person, other than DTC, of any notice with respect to the Bonds, including any notice of redemption or mandatory tender, (iii) the selection by the Depository of the beneficial interests in the Bonds to be redeemed in the event the City elects to redeem the Bonds in part, (iv) the payment to any DTC Participant, any Beneficial Owner, or any other person, other than DTC, of any amount with respect to the principal of or interest on the Bonds, or (v) any consent given or other action taken by the Depository as Owner of the Bonds.

The Fiscal Agent may treat as and deem DTC to be the absolute Owner of each Bond for which DTC is acting as Depository for the purpose of payment of the principal of and interest on such Bonds, for the purpose of giving notices of prepayment and other matters with respect to such Bonds, for the purpose of registering transfers with respect to such Bonds, and for all purposes whatsoever. The Fiscal Agent shall pay all principal of and interest on the Bonds only to the Owners as shown on the Registration Books, and all such payments shall be valid and effective to fully satisfy and discharge all obligations with respect to the principal of and interest on the Bonds to the extent of the sum or sums so paid.

No person other than an Owner, as shown on the Bond Register, shall receive a physical Bond. Upon delivery by DTC to the Fiscal Agent of written notice to the effect that DTC has determined to substitute a new nominee in place of Cede & Co., and subject to the transfer provisions in Section 2.06 hereof, references to "Cede & Co." in this Section 2.12 shall refer to such new nominee of DTC.

DTC may determine to discontinue providing its services with respect to the Bonds at any time by giving written notice to the Fiscal Agent and the City during any time that the Bonds are Outstanding, and discharging its responsibilities with respect thereto under applicable law. The City may terminate the services of DTC with respect to the Bonds if it determines that DTC is unable to discharge its responsibilities with respect to the Bonds or that continuation of the system of book-entry transfers through DTC is not in the best interest of the Beneficial Owners, and the City shall mail notice of such termination to the Fiscal Agent.

Upon the termination of the services of DTC as provided in the previous paragraph, and if no substitute Depository willing to undertake the functions hereunder can be found which is willing and able to undertake such functions upon reasonable or customary terms, or if the City determines that it is in the best interest of the Beneficial Owners of the Bonds that they be able to obtain certificated Bonds, the Bonds shall no longer be restricted to being registered in the Bond Register of the Fiscal Agent in the name of Cede & Co., as nominee of DTC, but may be registered in whatever name or name the Owners shall designate at that time, in accordance with Section 2.06.

To the extent that the Beneficial Owners are designated as the transferee by the Owners, in accordance with Section 2.06, the Bonds will be delivered to such Beneficial Owners as soon as practicable.

Section 2.13. No Acceleration. The principal of the Bonds shall not be subject to acceleration hereunder. Nothing in this Section 2.13 shall in any way prohibit the prepayment or redemption of Bonds under Section 2.03 hereof, or the defeasance of the Bonds and discharge of this Agreement under Section 9.03 hereof.

ARTICLE III

ISSUANCE OF BONDS

Section 3.01. Issuance and Delivery of Bonds. At any time after the execution of this Agreement, the City may issue the Bonds for the District in the aggregate principal amount set forth in Section 2.01 or as authorized in any supplemental agreement and deliver such Bonds to the Original Purchaser. The Authorized Officers of the City are hereby authorized and directed to deliver any and all documents and instruments necessary to cause the issuance of Bonds in accordance with the provisions of the Act, the Resolution and this Agreement, to authorize the payment of Costs of Issuance of the Bonds from the proceeds of the Bonds and to do and cause to be done any and all acts and things necessary or convenient for delivery of the Bonds to the Original Purchaser.

Section 3.02. Application of Proceeds of Sale of 2015 Bonds.

The proceeds of the purchase of the 2015 Bonds by the Original Purchaser in the amount of \$_____ (representing the principal of amount of the Bonds, less an underwriter's discount of \$_____ and less an original issue discount of \$_____), shall be paid to the Fiscal Agent, who shall forthwith set aside, pay over and deposit such proceeds on the Closing Date as follows:

- (i) Deposit in the 2015 Improvement Fund \$_____;
- (ii) Deposit in the 2015 Reserve Fund \$_____;
- (iii) Deposit in the 2015 Costs of Issuance Fund \$_____.

Section 3.03. Special Tax Fund.

(A) Establishment of Special Tax Fund. There is hereby established as a separate fund to be held by the Treasurer, the Sunridge North Douglas Community Facilities District No. 2005-1 Special Tax Bonds, Series 2015, Special Tax Fund. Within the Special Tax Fund, the Treasurer shall establish and maintain two accounts, (i) the 2015 Debt Service Account, to the credit of which the City shall deposit, immediately upon receipt, all Special Tax Revenues received by the City, and any amounts required by Section 3.05(B) to be deposited in the Special Tax Fund, and (ii) the Surplus Account, to the credit of which the City shall deposit surplus Special Tax Revenues described in Section 3.03(B) below. Moneys in the Special Tax Fund shall be held in trust by the City for the benefit of the City and the Owners of the Bonds, shall be disbursed as provided below and, pending any disbursement, shall be subject to a lien in favor of the Owners of the Bonds. Notwithstanding the foregoing, the City may semi-annually transfer from the Special Tax Fund so held an amount equal to one-half of the Administrative Expenses Cap as necessary for the payment of Administrative Expenses Cap.

(B) Disbursements. All Special Tax Revenues shall be deposited in the 2015 Debt Service Account and in any upon receipt. No later than ten (10) Business Days prior to each Interest Payment Date, the City shall withdraw from the Debt Service Account of the Special Tax Fund and transfer (i) to the Fiscal Agent for deposit in the Reserve Fund an amount such that the amount then on deposit therein is equal to the Reserve Requirement, and (ii) to the Fiscal Agent for deposit in the Bond Fund an amount, taking into account any amounts then on deposit in the Bond Fund such that the amount in the Bond Fund equals the principal,

including any mandatory sinking fund payments, premium, if any, and interest due on the Bonds on the next Interest Payment Date. After the transfers under subsections (i) and (ii) have been made, the City may, on or after September 15th of each year transfer to the Surplus Account the amount remaining in the Debt Service Account.

From time to time, the City may withdraw from the Surplus Account of the Special Tax Fund amounts needed to pay costs of the Project or incidental expenses of the District authorized under the Act, including Administrative Expenses in excess of the Administrative Expenses Cap. Moneys in the Surplus Account may, at the City's discretion, also be used to pay the principal of, premium, if any, and interest on the Bonds or to replenish the Reserve Fund to the amount of the Reserve Requirement.

From time to time, the City shall withdraw from the Debt Service Account and/or the Surplus Account of the Special Tax Fund amounts needed to pay the City Administrative Expenses; provided that such transfers shall not be in excess of the portion of the Special Tax Revenues collected by the City that represent levies for Administrative Expenses.

(C) Investment. Moneys in the Special Tax Fund shall be invested and deposited in accordance with Section 6.01. Interest earnings and profits resulting from such investment and deposit shall be retained in the Special Tax Fund to be used for the purposes thereof.

Section 3.04. Improvement Fund.

(A) Establishment of Improvement Fund. There is hereby established as a separate fund to be held by the Fiscal Agent, the Sunridge North Douglas Community Facilities District No. 2005-1 Special Tax Bonds Series 2015 Improvement Fund to the credit of which a deposit shall be made as required by Section 3.02. Moneys in the 2015 Improvement Fund shall be held in trust by the Fiscal Agent and shall be disbursed as provided in subsection (B) of this Section for the payment or reimbursement of costs of the Project. Prior to disbursement, amounts on deposit in the 2015 Improvement Fund shall be subject to a lien in favor of the Owners of the Bonds.

(B) Procedure for Disbursement. Disbursements from the 2015 Improvement Fund shall be made as determined by an Authorized Officer for the payment or reimbursement of the costs of the Project, including for costs of acquisition of portions of the Project, which may include authorized administrative expenses of the City, in accordance with the Acquisition Agreement, by submission of an Officer's Certificate to the Fiscal Agent requesting disbursement of moneys. The Fiscal Agent need not make any such payment if it has received notice of any lien, right to lien or attachment upon, or claim affecting the right to receive payment of, any of the moneys to be so paid, that has not been released or will not be released simultaneously with such payment. The Fiscal Agent shall not incur any liability for any disbursement from the 2015 Improvement Fund made in reliance upon any Officer's Certificate.

(C) Investment. Moneys in the 2015 Improvement Fund and the accounts established thereunder shall be invested and deposited in accordance with Section 6.01. Interest earnings and profits from the investment of amounts in the 2015 Improvement Fund shall be retained in the 2015 Improvement Fund to be used for the purposes of the 2015 Improvement Fund.

(D) Closing of Fund. Upon the filing of an Officer's Certificate stating that the portion of the Project to be financed from the 2015 Improvement Fund and the accounts established thereunder has been completed and that all costs of such portion of the Project have been paid or are not required to be paid from the 2015 Improvement Fund, the Authorized Officer shall request the Fiscal Agent to transfer the amount, if any, remaining in the Improvement Fund to the Bond Fund for application to the payment of principal of and interest on the Bonds in accordance with Section 4.02 and the 2015 Improvement Fund shall be closed.

Section 3.05. 2015 Costs of Issuance Fund.

(A) Establishment of 2015 Costs of Issuance Fund. There is hereby established as a separate fund to be held by the Fiscal Agent, the Sunridge North Douglas Community Facilities District No. 2005-1 Special Tax Bonds Series 2015 Costs of Issuance Fund, to the credit of which a deposit shall be made as required by Section 3.02. Moneys in the 2015 Costs of Issuance Fund shall be held in trust by the Fiscal Agent and shall be disbursed as provided in subsection (B) of this Section for the payment or reimbursement of Costs of Issuance of the 2015 Bonds.

(B) Disbursement. Amounts in the 2015 Costs of Issuance Fund shall be disbursed from time to time to pay Costs of Issuance, as set forth in an Officer's Certificate containing respective amounts to be paid to the designated payees, signed by the Treasurer or Finance Director or a designee thereof and delivered to the Fiscal Agent. The Fiscal Agent shall pay all Costs of Issuance of the 2015 Bonds upon receipt of an invoice from any such payee which requests payment in an amount which is less than or equal to the amount set forth with respect to such payee in such Officer's Certificate, or upon receipt of an Officer's Certificate requesting payment of a Cost of Issuance not listed on the initial Officer's Certificate delivered to the Fiscal Agent on the Closing Date of the 2015 Bonds. The Fiscal Agent shall maintain the 2015 Costs of Issuance Fund for a period of 6 months, from the Closing Date of the 2015 Bonds and then shall transfer any moneys remaining therein, including any investment earnings thereon, to the Treasurer for deposit by the Treasurer in the Special Tax Fund. Thereafter, every invoice received by the Fiscal Agent shall be submitted to the Treasurer or Finance Director for payment from amounts on deposit in the Special Tax Fund.

(C) Investment. Moneys in the 2015 Costs of Issuance Fund shall be invested and deposited in accordance with Section 6.01. Interest earnings and profits resulting from said investment shall be retained by the Fiscal Agent in the 2015 Costs of Issuance Fund to be used for the purposes of such fund.

ARTICLE IV

SPECIAL TAX REVENUES; BOND FUND AND RESERVE FUND

Section 4.01. Pledge of Special Tax Revenues and Other Amounts. All of the Special Tax Revenues and all moneys deposited in the Bond Fund, the Reserve Fund and, until disbursed as provided herein, in the 2015 Improvement Fund and the Special Tax Fund are hereby pledged to secure the repayment of the Bonds. Such pledge shall constitute a first lien on the Special Tax Revenues and said amounts. The Special Tax Revenues and all moneys deposited into such funds (except as otherwise provided herein) are hereby dedicated in their entirety to the payment of the principal of, including any mandatory sinking fund payments, and interest and any premium on, the Bonds as provided herein and in the Act until all of the Bonds have been paid and retired or until moneys or Federal Securities have been set aside irrevocably for that purpose in accordance with Section 9.03.

Amounts in the Costs of Issuance Fund for any Series of Bonds are not pledged to the repayment of the Bonds. The facilities acquired with the proceeds of the Bonds are not in any way pledged to pay the Debt Service on the Bonds. Any proceeds of condemnation, destruction or other disposition of any facilities financed with the proceeds of the Bonds are not pledged to pay the Debt Service on the Bonds and are free and clear of any lien or obligation imposed hereunder.

Section 4.02. Bond Fund.

(A) Establishment of Bond Fund. There is hereby established as a separate fund to be held by the Fiscal Agent, the Sunridge North Douglas Community Facilities District No. 2005-1 Special Tax Bonds Bond Fund, to the credit of which deposits shall be made as required by clause (ii) of Section 3.03(B), Section 4.03 and any other amounts required to be deposited therein by this Agreement or the Act. Within the Bond Fund, the Fiscal Agent shall establish a Prepayment Account and deposit therein moneys received, if any, from prepayments of the Special Tax pursuant to Section 2.03(A)(ii). Moneys in the Bond Fund shall be held in trust by the Fiscal Agent for the benefit of the Owners of the Bonds, shall be disbursed for the payment of the principal of, and interest and any premium on, the Bonds as provided below, and, pending such disbursement, shall be subject to a lien in favor of the Owners of the Bonds.

(B) Disbursements. On each Interest Payment Date, the Fiscal Agent shall withdraw from the Bond Fund and pay to the Owners of the Bonds the principal of, and interest and any premium, then due and payable on the Bonds, including any amounts due on the Bonds by reason of the sinking payments set forth in Section 2.03(A)(iii) or any redemption of the Bonds under Section 2.03(A)(i). Moneys in the Prepayment Account shall be disbursed for redemption of Bonds as instructed by the City.

In the event that amounts in the Bond Fund are insufficient to pay regularly scheduled payments of principal of and interest on the Bonds, the Fiscal Agent shall withdraw pro-rata from the Reserve Fund established for any Series of Bonds to the extent of any funds therein, the amount of such insufficiency, and the Fiscal Agent shall provide written notice to the Finance Director of the amounts so withdrawn from the Reserve Fund. Amounts so withdrawn from the Reserve Funds shall be deposited in the Bond Fund.

If, after the foregoing transfer, there are insufficient funds in the Bond Fund to make the payments provided for to pay regularly scheduled payments of principal of and interest on the Bonds, the Fiscal Agent shall apply the available funds first to the payment of interest on the Bonds, then to the payment of principal due on the Bonds other than by reason of sinking payments, and then to payment of principal due on the Bonds by reason of sinking payments. Any sinking payment not made as scheduled shall be added to the sinking payment to be made on the next sinking payment date.

(C) Investment. Moneys in the Bond Fund shall be invested and deposited in accordance with Section 6.01. Interest earnings and profits resulting from such investment and deposit shall be retained in the Bond Fund to be used for the purposes of such fund.

(D) Deficiency. If ten days before any Interest Payment Date it appears to the Fiscal Agent that there is a danger of deficiency in the Bond Fund and that the Fiscal Agent may be unable to pay regularly scheduled debt service on the Bonds in a timely manner, the Fiscal Agent shall report to the Treasurer and Finance Director such fact. The City covenants to increase the levy of the Special Taxes in the next Fiscal Year (subject to the maximum amount authorized by the Resolution of Formation) in accordance with the procedures set forth in the Act for the purpose of curing Bond Fund deficiencies.

If on any Interest Payment Date the Fiscal Agent is unable to pay principal, interest and premium, if any, due on any Interest Payment Date for the Bonds due to insufficient funds in the Bond Fund, or if funds are withdrawn from the Reserve Fund to pay principal and/or interest on the Bonds the Fiscal Agent shall notify the Treasurer and Finance Director in writing of such fact, and the Treasurer or Finance Director shall notify CDIAC of such fact within 10 days of such Interest Payment Date. The Fiscal Agent has no obligation under this Agreement to provide notice or disclosure to the Bondowners of insufficient funds or anticipation of deficiency in the Bond Fund.

Section 4.03. Reserve Fund.

(A) Establishment of Fund. There is hereby established as a separate fund to be held by the Fiscal Agent, the Sunridge North Douglas Community Facilities District No. 2005-1 Special Tax Bonds Reserve Fund, to the credit of which a deposit shall be made as required by Section 3.02 and deposits shall be made as provided in Section 3.03(B). Moneys in the Reserve Fund shall be held in trust by the Fiscal Agent for the benefit of the Owners of the Bonds as a reserve for the payment of principal of, and interest on, the Bonds and shall be subject to a lien in favor of the Owners of the Bonds.

The City has the right at any time to cause the Fiscal Agent to release funds from the Reserve Fund, in whole or in part, by tendering to the Fiscal Agent: (1) a Qualified Reserve Fund Credit Instrument, and (2) an opinion of Special Counsel stating that such release will not, of itself, cause the portion of the interest on the Bonds to become includable in gross income for purposes of federal income taxation. Upon tender of such items to the Fiscal Agent, the Fiscal Agent will transfer such funds from the Reserve Fund to the City. Prior to the expiration of any Qualified Reserve Fund Credit Instrument, or to the reduction of the rating of the provider thereof below the rating on the Bonds, the City is obligated either (a) to replace such Qualified Reserve Fund Credit Instrument with a new Qualified Reserve Fund Credit Instrument, or (b) to deposit or cause to be deposited with the Fiscal Agent an amount of funds such that the funds on deposit in the Reserve Fund together with all Qualified Reserve Fund Credit Instruments held by the Fiscal Agent is at least equal to the Reserve Requirement.

(B) Use of Fund. Except as otherwise provided in this Section, all amounts deposited in the Reserve Fund shall be used and withdrawn by the Fiscal Agent solely for the purpose of making transfers to the Bond Fund in the event of any deficiency within five days prior to any Interest Payment Date in the Bond Fund of the amount required for payment of the principal of, and interest on, the Bonds on such Interest Payment Date. Whenever transfer is made from the Reserve Fund to the Bond Fund due to a deficiency in the Bond Fund, the Fiscal Agent shall provide written notice thereof to the Treasurer and the Finance Director.

(C) Transfer of Excess of Reserve Requirement. Whenever, on the Business Day prior to any Interest Payment Date, the amount in the Reserve Fund exceeds the then applicable Reserve Requirement, the Fiscal Agent shall provide written notice to the Treasurer and Finance Director of the amount of the excess and, following any transfer required pursuant to Section 4.03(D) below, shall transfer an amount equal to the excess from the Reserve Fund to the Improvement Fund, if the Project has not been completed as of the date of such transfer, or if the Project has been completed, to the Bond Fund to be used for the payment of the principal of and interest on the Bonds in accordance with Section 4.02.

(D) Transfer for Rebate Purposes. Investment earnings on amounts in the Reserve Fund may be withdrawn from the Reserve Fund for purposes of making payment to the federal government to comply with Section 6.02.

(E) Transfer When Balance Exceeds Outstanding Bonds. Whenever the balance in the Reserve Fund exceeds the amount required to redeem or pay the Outstanding Bonds, including interest accrued to the date of payment or redemption and premium, if any, due upon redemption, and after making any transfer required under Section 4.03(D) above and upon receipt of an Officer's Certificate directing it to do so, the Fiscal Agent shall transfer the amount in the Reserve Fund to the Bond Fund to be applied, on the next succeeding Interest Payment Date to the payment and redemption, in accordance with Section 4.02 or 2.03 as applicable, of all of the Outstanding Bonds. In the event that the amount so transferred from the Reserve Fund to the Bond Fund exceeds the amount required to pay and redeem the Outstanding Bonds, the balance in the Reserve Fund shall be transferred to the City, after payment of any amounts due the Fiscal Agent hereunder, to be used for any lawful purpose of the City.

Notwithstanding the foregoing, no amounts shall be transferred from the Reserve Fund pursuant to this Section 4.03(E) until after the calculation, pursuant to Section 6.02, of any amounts due to the federal government following payment of the Bonds and withdrawal of any such amount under Section 4.03(D) for purposes of making such payment to the federal government, and payment of any fees and expenses due to the Fiscal Agent.

(F) Investment. Moneys in the Reserve Fund shall be invested and deposited in accordance with Section 6.01. Interest earnings and profits resulting from the investment of moneys in the Reserve Fund and other moneys in the Reserve Fund will remain therein until the balance exceeds the Reserve Requirement; any amounts in excess of the Reserve Requirement will be transferred to the Improvement Fund, if the Facilities have not been completed, or if the Facilities have been completed, to the Bond Fund to be used for the payment of the principal of and interest on the Bonds.

ARTICLE V

OTHER COVENANTS OF THE CITY

Section 5.01. Punctual Payment. The City will punctually pay or cause to be paid the principal of, and interest and any premium on, the Bonds when and as due in strict conformity with the terms of this Agreement, and it will faithfully observe and perform all of the conditions covenants and requirements of this Agreement and all Supplemental Agreements and of the Bonds.

Section 5.02. Limited Obligation. The Bonds are limited obligations of the City on behalf of the District and are payable solely from and secured solely by the Special Tax Revenues and the amounts in the Bond Fund, the Reserve Fund and the Special Tax Fund created hereunder.

Section 5.03. Extension of Time for Payment. In order to prevent any accumulation of claims for interest after maturity, the City shall not, directly or indirectly, extend or consent to the extension of the time for the payment of any claim for interest on any of the Bonds and shall not, directly or indirectly, be a party to the approval of any such arrangement by purchasing or funding said claims for interest or in any other manner. In case any such claim for interest shall be extended or funded, whether or not with the consent of the City, such claim for interest so extended or funded shall not be entitled, in case of default hereunder, to the benefits of this Agreement, except subject to the prior payment in full of the principal of all of the Bonds then Outstanding and of all claims for interest which shall not have been so extended or funded.

Section 5.04. Against Encumbrances. The City will not encumber, pledge or place any charge or lien upon any of the Special Tax Revenues or other amounts pledged to the Bonds superior to or on a parity with the pledge and lien herein created for the benefit of the Bonds, except as permitted by this Agreement.

Section 5.05. Books and Accounts. The City will keep, or cause to be kept, proper books of record and accounts, separate from all other records and accounts of the City, in which complete and correct entries shall be made of all transactions relating to the expenditure of amounts disbursed from the Special Tax Fund and to the Special Tax Revenues. Such books of record and accounts shall at all times during business hours be subject to the inspection of the Fiscal Agent and the Owners of not less than ten percent (10%) of the principal amount of the Bonds then Outstanding, or their representatives duly authorized in writing.

The Fiscal Agent will keep, or cause to be kept, proper books of record and accounts, separate from all other records and accounts of the Fiscal Agent, in which complete and correct entries shall be made of all transactions relating to the expenditure of amounts disbursed from the Bond Fund, the Reserve Fund and the Costs of Issuance Fund. Such books of record and accounts shall at all times during business hours and upon reasonable prior notice, be subject to the inspection of the City and the Owners of not less than ten percent (10%) of the principal amount of the Bonds then Outstanding, or their representatives duly authorized in writing.

Section 5.06. Protection of Security and Rights of Owners. The City will preserve and protect the security of the Bonds and the rights of the Owners, and will warrant and defend their rights against all claims and demands of all persons. From and after the delivery of any of the Bonds by the City, the Bonds shall be incontestable by the City.

Section 5.07. Compliance with Law; Completion of Project. The City will comply with all applicable provisions of the Act and the law in completing the acquisition and construction of the Project; provided that the City shall have no obligation to advance any funds to complete the Project in excess of the amounts available therefor in the Improvement Fund.

Section 5.08. Private Activity Bond Limitation. The City shall assure that the proceeds of the Bonds are not so used as to cause the Bonds to satisfy the private business tests of Section 141(b) of the Code or the private loan financing test of Section 141(c) of the Code.

Section 5.09. Federal Guarantee Prohibition. The City shall not take any action or permit or suffer any action to be taken if the result of the same would be to cause any of the Bonds to be "federally guaranteed" within the meaning of Section 149(b) of the Code.

Section 5.10. Collection of Special Tax Revenues. The City shall comply with all requirements of the Act so as to assure the timely collection of Special Tax Revenues, including without limitation, the enforcement of delinquent Special Taxes.

On or within five (5) Business Days of each June 1, the Fiscal Agent shall provide the Treasurer and Finance Director with a notice stating the amount then on deposit in the Bond Fund and the Reserve Fund. The receipt of such notice by the Treasurer and Finance Director shall in no way affect the obligations of the Treasurer or Finance Director under the following two paragraphs. Upon receipt of such notice, the Treasurer shall communicate with the Finance Director to ascertain the relevant parcels on which the Special Taxes are to be levied, taking into account any parcel splits during the preceding and then current year.

The City shall effect the levy of the Special Taxes each Fiscal Year in accordance with the Ordinance such that the computation of the levy is complete before the final date on which the County Auditor will accept the transmission of the Special Tax amounts for the parcels within the District for inclusion on the next secured real property tax roll. Upon the completion of the computation of the amounts of the levy, the City shall prepare or cause to be prepared, and shall transmit to the Finance Director, such data as the County Auditor requires to include the levy of the Special Taxes on the next secured real property tax roll.

The City shall fix and levy the amount of Special Taxes within the District required for the payment of principal of and interest on any outstanding Bonds of the District becoming due and payable during the ensuing year, including any necessary replenishment or expenditure of the Reserve Fund for the Bonds and an amount estimated to be sufficient to pay the Administrative Expenses during such year, all in accordance with the rate and method of apportionment of the Special Taxes for the District and the Ordinance. In any event, the Special Taxes so levied shall not exceed the authorized amounts as provided in the proceedings pursuant to the Resolution of Formation.

The Special Taxes shall be payable and be collected in the same manner and at the same time and in the same installment as the general taxes on real property are payable, and have the same priority, become delinquent at the same times and in the same proportionate amounts and bear the same proportionate penalties and interest after delinquency as do the general taxes on real property. Notwithstanding the foregoing, the Special Taxes may be collected in such other manner as the City shall prescribe if necessary to pay the debt service on the Bonds.

Section 5.11. Further Assurances. The City will adopt, make, execute and deliver any and all such further resolutions, instruments and assurances as may be reasonably necessary or proper to carry out the intention or to facilitate the performance of this Agreement, and for the better assuring and confirming unto the Owners of the rights and benefits provided in this Agreement.

Section 5.12. No Arbitrage. The City shall not take, or permit or suffer to be taken by the Fiscal Agent or otherwise, any action with respect to the gross proceeds of the Bonds which if such action had been reasonably expected to have been taken, or had been deliberately and intentionally taken, on the Closing Date would have caused the Bonds to be "arbitrage bonds" within the meaning of Section 148 of the Code and Regulations.

Section 5.13. Maintenance of Tax-Exemption. The City shall take all actions necessary to assure the exclusion of interest on the Bonds from the gross income of the Owners of the Bonds to the same extent as such interest is permitted to be excluded from gross income under the Code as in effect on the date of issuance of the Bonds.

Section 5.14. Annual State Reports. The following requirements shall apply to the Bonds:

(A) Annual Reporting. Not later than October 30 of each calendar year, beginning with the October 30 first succeeding the date of the Bonds, and in each calendar year thereafter until the October 30 following the final maturity of the Bonds, the Treasurer shall prepare and supply the California Debt and Investment Advisory Commission, by mail, postage prepaid, with the information required under Section 53359.5(c) of the Act. The annual reporting shall be made using such form or forms as may be prescribed by CDIAC.

(B) Other Reporting. If within 10 days prior to any Interest Payment Date it appears to the Fiscal Agent that there is a danger of deficiency in the Bond Fund and that the Fiscal Agent may be unable to pay regularly scheduled debt service on the Bonds in a timely manner or if the Fiscal Agent is unable to pay principal, interest and premium, if any, due on any Interest Payment Date for the Bonds due to insufficient funds in the Bond Fund, or if funds are withdrawn from the Reserve Fund to pay principal and/or interest on the Bonds the Fiscal Agent shall make the reports required under Section 4.02(D) hereof.

(C) Amendment. The reporting requirements of this Section 5.14 shall be amended from time to time, without action by the City or the Fiscal Agent, to reflect any amendments to Section 53359.5(b) or Section 53359.5(c) of the Act.

(D) No Liability. None of the City and its officers, agents and employees, the Treasurer or the Fiscal Agent shall be liable for any inadvertent error in reporting the information required by this Section 5.14.

Section 5.15. Covenant to Foreclose. The City hereby covenants with and for the benefit of the Owners of the Bonds that it will annually on or before September 1 of each year review the public records of the County of Sacramento relating to the collection of the Special Tax in order to determine the amount of the Special Tax collected in the prior Fiscal Year, and if the City determines on the basis of such review that the amount so collected is deficient by more than five percent (5%) of the total amount of the Special Tax levied in such Fiscal Year, it will within thirty (30) days thereafter institute foreclosure proceedings as authorized by the Act in order to enforce the lien of the delinquent installment of the Special Tax against each

separate lot or parcel of land in the District for which such installment of the Special Tax is delinquent, and will diligently prosecute and pursue such foreclosure proceedings to judgment and sale; *provided*, that if the City determines on the basis of such review that (a) the amount so collected is deficient by less than 5% of the total amount of the Special Tax levied in the District in such Fiscal Year, but that property owned by any single property owner in the District is delinquent by more than \$5,000 with respect to the Special Tax due and payable by such property owner in such Fiscal Year, or (b) that property owned by any single property owner in the District is delinquent cumulatively by more than \$3,000 with respect to the current and past Special Tax due (irrespective of the total delinquencies in the District) then the City will institute, prosecute and pursue such foreclosure proceedings in the time and manner provided herein against each such property owner. The Treasurer or Finance Director shall notify the City Attorney of any such delinquency of which it is aware, and the City Attorney shall commence, or cause to be commenced, such proceedings.

Section 5.16. Continuing Disclosure to Owners. The City hereby covenants and agrees that it will comply with and carry out all of the provisions of the Continuing Disclosure Agreement. Notwithstanding any other provision of this Agreement, failure of the City to comply with the Continuing Disclosure Agreement shall not be considered a default hereunder; however, any Participating Underwriter or any holder or beneficial owner of the Bonds may take such actions as may be necessary and appropriate to compel performance by the City of its obligations thereunder, including seeking mandate or specific performance by court order.

Section 5.17. Additional Bonds.

(a) Issuance of Additional Series of Bonds. In addition to the Bonds, the City may, by a Supplemental Agreement, authorize the issuance of additional Bonds, payable from Special Taxes and secured, unless otherwise provided in the Supplemental Agreement, by the Special Tax Revenues equally and ratably with 2015 Bonds previously issued, and the City may issue, and the Fiscal Agent may authenticate and deliver to the purchaser thereof, Bonds of any series so established, in such principal amount as shall be determined by the City, but only upon compliance by the City with the requirements set forth in the Supplemental Agreement, and subject to the following specific conditions, which are hereby made conditions precedent to the issuance of any such additional series of bonds:

(i) No default in the Bonds shall have occurred and then be continuing.

(ii) The Supplemental Agreement providing for the issuance of the Additional Bonds shall specify the purpose for which such Additional Bonds is being issued, which shall be one or more of the following:

(A) to provide moneys needed to construct and acquire the Facilities, by depositing into the Improvement Fund the proceeds of such Additional Bonds to be so applied, or

(B) to refund all or part of the Bonds or Additional Bonds then Outstanding, by depositing in trust with the Fiscal Agent, moneys or Federal Securities in the amount necessary to discharge all liability of the City with respect to the bonds to be refunded as provided in Section 9.03.

The Supplemental Agreement may, but is not required, provide for the payment of expenses incidental to such purposes, including the costs of

issuance of such Additional Bonds, interest on Bonds of such Series for any period authorized under the Act and, in the case of Bonds issued to refund other Bonds, expenses incident to calling, redeeming, paying or otherwise discharging the Bonds to be refunded.

(iii) The Supplemental Agreement providing for the issuance of such Series shall also require that there be deposited into a subaccount in the Reserve Fund or established in a separate reserve fund created under the Supplemental Agreement, forthwith upon the receipt of the proceeds of the sale of such Series, an amount at least equal to the Reserve Requirement with respect to the Outstanding Bonds of the Series to which it relates. Said deposit may be made from the proceeds of the sale of such Series or by the City or from both such sources, as provided in the Supplemental Agreement.

(iv) The Bonds of such Series shall be payable as to principal on September 1 in each year in which principal becomes due, and shall be payable as to interest semiannually on March 1 and September 1.

(v) Fixed serial maturities or Sinking Fund Payments, or any combination thereof, shall be established in amounts sufficient to provide for the retirement of all of the Bonds of such Series on or before their respective maturity dates.

(vi) The aggregate principal amount of all additional Series of Bonds plus the Series 2015 Bonds shall not exceed \$35,000,000, being the total amount of Bonds authorized to be issued.

(vii) After giving effect to the issuance of such Series of Bonds:

(A) Projected Maximum Special Taxes plus projected investment earnings on amounts held in the Reserve Fund to be transferred to the Special Tax Fund pursuant to the terms of this Fiscal Agent Agreement for each Fiscal Year are equal to or greater than one hundred ten percent (110%) of maximum Debt Service for each Fiscal Year that the Bonds and Additional Bonds will be outstanding; provided that such projection of investment earnings on amounts held in the Reserve Fund may assume an investment rate equal to the City's average portfolio rate available to the City at the time of determination; and

(B) The aggregate value of all parcels in the District subject to the Special Tax, including then existing improvements and any facilities to be constructed or acquired with the proceeds of the proposed series of Bonds, as determined by an MAI appraisal or, in the alternative, the assessed value of all such parcels and improvements thereon (and improvements to be financed from proceeds of the Bonds proposed to be issued) as shown on the then current County tax roll, or by a combination of both methods is at least 4.00 times the sum of (i) the aggregate principal amount of all Bonds then outstanding plus (ii) the aggregate principal amount of the series of Bonds proposed to be issued, plus (iii) the aggregate principal amount of any bonds then outstanding and payable from assessments which are a lien against property in the District, plus (iv) a portion of the aggregate principal amount of all Mello-Roos bonds, other than Bonds then outstanding, and payable at least partially from special taxes to be levied on parcels of land subject to the Special Tax within the District (the

"Other Mello-Roos Bonds") equal to the aggregate principal amount of the Other Mello-Roos Bonds multiplied by a fraction, the numerator of which is the amount of special taxes levied for the Other Mello-Roos Bonds on parcels of land within the District subject to the Special Tax, and the denominator of which is the total amount of special taxes levied for the Other Mello-Roos Bonds on all parcels of land subject to the Special Tax against which the special taxes are levied to pay the Other Mello-Roos Bonds (such fraction to be determined based upon the special taxes which could be levied the year in which maximum annual debt service on the Other Mello-Roos Bonds occurs), based upon information from the most recent available fiscal year.

Nothing in this Section or in this Agreement contained shall prevent or be construed to prevent the Supplemental Agreement providing for the issuance of Additional Bonds from pledging or otherwise providing, in addition to the security given or intended to be given by this Agreement, additional security for the benefit of such Additional Bonds or any portion thereof.

(b) Proceedings for Issuance of Additional Series of Bonds. Whenever the City shall determine to issue an additional Series of Bonds, the City shall authorize the execution of a Supplemental Agreement specifying the principal amount and prescribing the forms of Bonds of such additional Series and providing the terms, conditions, distinctive designation, denominations, methods of numbering, date, maturity date or dates, interest rate or rates (or the manner of determining same), interest payment dates, redemption provisions (including the amount and dates of Sinking Fund Payments, if any), place or places of payment of principal or redemption price, if any, application of the proceeds thereof and any other provisions respecting the Bonds of such Series not inconsistent with the terms of this Fiscal Agent Agreement.

Before such additional Series of Bond shall be issued and delivered, the Fiscal Agent shall receive a Certificate of the City stating that, to the best knowledge of the City after reasonable investigation, the requirement of Section 5.17(a) are met, and the City shall file the following documents with the Fiscal Agent:

- (i) an executed copy of the Supplemental Agreement authorizing such Series.
- (ii) a certificate of an independent special tax consultant showing that the requirements of clause (A) of subsection (vii) of Section 5.17(a) are satisfied.
- (iii) a valuation of taxable property within the District, showing that the requirements of clause (B) of subsection (vi) of Section 5.17(a) are satisfied.
- (v) an Opinion of Counsel that the execution of the Supplemental Agreement has been duly authorized by the City in accordance with this Fiscal Agent Agreement; that all actions required to be taken by the City with respect to the issuance of the additional Series of Bonds have been taken; that such Series, when duly executed by the City and authenticated and delivered by the Fiscal Agent, will be valid and binding limited obligations of the City; that upon the delivery by the Fiscal Agent, will be valid and binding limited obligations of the City; that upon the delivery of such Series the aggregate principal amount of Bonds then Outstanding will not exceed the amount permitted by law or by the Fiscal Agent Agreement; and that the issuance of such Series will not cause the interest on any Bonds previously issued to be includable in the gross income of any Bonds for purposes of federal income taxation.

Section 5.18. Yield of the Bonds. In determining the yield of the Bonds to comply with Section 5.13 and 6.02 hereof, the City will take into account redemption (including premium, if any) in advance of maturity based on the reasonable expectations of the City, as of the Closing, without regard to whether or not redemption moneys are received or Bonds are redeemed.

ARTICLE VI

INVESTMENTS; DISPOSITION OF INVESTMENT PROCEEDS; LIABILITY OF THE CITY

Section 6.01. Deposit and Investment of Moneys in Funds. Subject in all respects to the provisions of Section 6.02, moneys in any fund or account created or established by this Agreement and held by the Fiscal Agent, shall be invested by the Fiscal Agent in Permitted Investments, as directed pursuant to an Officer's Certificate filed with the Fiscal Agent at least two (2) Business Days in advance of the making of such investments. In the absence of any such Officer's Certificate, the Fiscal Agent shall invest any such moneys in Permitted Investments described in clause (vii) of the definition thereof which by their terms mature prior to the date on which such moneys are required to be paid out hereunder. Subject in all respects to the provisions of Section 6.02, moneys in any fund or account created or established by this Agreement and held by the Treasurer or Finance Director shall be invested by the Treasurer or Finance Director in any lawful investments that the City may make, which by their terms mature prior to the date on which such moneys are required to be paid out hereunder. Obligations purchased as an investment of moneys in any fund shall be deemed to be part of such fund or account, subject, however, to the requirements of this Agreement for transfer of interest earnings and profits resulting from investment of amounts in funds and accounts.

The Fiscal Agent, Treasurer or Finance Director may act as principal or agent in the acquisition or disposition of any investment. Neither the Fiscal Agent, the Treasurer or the Finance Director shall incur any liability for losses arising from any investments made pursuant to this Section. Any losses arising from any investments made pursuant to this Section shall be offset against interest earnings and profits retained in the same fund.

Except as otherwise provided in the next sentence, all investments of amounts deposited in any fund or account created by or pursuant to this Agreement, or otherwise containing gross proceeds of the Bonds (within the meaning of Section 148 of the Code), shall be acquired, disposed of, and valued (as of the date that valuation is required by this Agreement or the Code) at Fair Market Value. For purposes of any Fair Market Value determination hereunder, the Fiscal Agent shall be entitled to conclusively rely on an Officer's Certificate of the City and shall be fully protected in relying thereon. Investments in funds or accounts (or portions thereof) that are subject to a yield restriction under applicable provisions of the Code and (unless valuation is undertaken at least annually) investments in the Reserve Fund shall be valued at their present value (within the meaning of Section 148 of the Code).

Investments in any and all funds and accounts may be commingled in a separate fund or funds for purposes of making, holding and disposing of investments, notwithstanding provisions herein for transfer to or holding in or to the credit of particular funds or accounts of amounts received or held by the Fiscal Agent or the Treasurer hereunder, provided that the Fiscal Agent or the Treasurer, as applicable, shall at all times account for such investments strictly in accordance with the funds and accounts to which they are credited and otherwise as provided in this Agreement.

The Fiscal Agent or the Treasurer, as applicable, shall sell or present for redemption, any investment security whenever it shall be necessary to provide moneys to meet any required payment, transfer, withdrawal or disbursement from the fund or account to which such investment security is credited and neither the Fiscal Agent nor the Treasurer shall be liable or

responsible for any loss resulting from the acquisition or disposition of such investment security in accordance herewith.

The City acknowledges that to the extent regulations of the Comptroller of the Currency or other applicable regulatory entity grant the City the right to receive brokerage confirmations of security transactions as they occur, the City specifically waives receipt of such confirmations to the extent permitted by law. The Fiscal Agent will furnish the City periodic cash transaction statements which include detail for all investment transactions made by the Fiscal Agent hereunder.

Section 6.02. Rebate of Excess Investment Earnings to the United States. The City covenants to calculate and rebate to the federal government, in accordance with the Regulations, excess investment earnings to the extent required by Section 148(f) of the Code.

The City shall notify the Fiscal Agent of any amounts determined to be due to the federal government, and the Fiscal Agent shall, upon receipt of an Officer's Certificate of the City, withdraw such amounts from the Reserve Fund pursuant to Section 4.03(D), and pay such amounts to the federal government as required by the Code and the Regulations. In the event of any shortfall in amounts available to make such payments under Section 4.03(D), the Fiscal Agent shall notify the Finance Director in writing of the amount of the shortfall and the Finance Director shall make such payment from any amounts available in the Special Tax Fund. Any fees or expenses incurred by the Fiscal Agent or the City under or pursuant to this Section 6.02 shall be Administrative Expenses.

In order to provide for the administration of this Section 6.02, the City may provide for the employment of independent attorneys, accountants and consultants compensated on such reasonable basis as the City may deem appropriate.

Section 6.03. Limited Obligation. The City's obligations hereunder are limited obligations of the City on behalf of the District and are payable solely from and secured solely by the Special Tax Revenues and the amounts in the Special Tax Fund, the Bond Fund and the Reserve Fund created hereunder.

ARTICLE VII

THE FISCAL AGENT

Section 7.01. Appointment of Fiscal Agent. U.S. Bank National Association, at its Principal Office, is hereby appointed Fiscal Agent for the Bonds. The Fiscal Agent undertakes to perform such duties, and only such duties, as are specifically set forth in this Agreement, and no implied covenants or obligations shall be read into this Agreement against the Fiscal Agent.

Any company into which the Fiscal Agent may be merged or converted or with which it may be consolidated or any company resulting from any merger, conversion or consolidation to which it shall be a party or any company to which the Fiscal Agent may sell or transfer all or substantially all of its corporate trust business, provided such company shall be eligible under the following paragraph of this Section, shall be the successor to such Fiscal Agent without the execution or filing of any paper or any further act, anything herein to the contrary notwithstanding.

The City may remove the Fiscal Agent initially appointed, and any successor thereto, and may appoint a successor or successors thereto, but any such successor shall be a bank or trust company having a combined capital (exclusive of borrowed capital) and surplus of at least Fifty Million Dollars (\$50,000,000) including, for such purpose, the combined capital and surplus of any parent holding company, and subject to supervision or examination by federal or state authority. If such bank or trust company publishes a report of condition at least annually, pursuant to law or to the requirements of any supervising or examining authority above referred to, then for the purposes of this Section 7.01, combined capital and surplus of such bank or trust company shall be deemed to be its combined capital and surplus as set forth in its most recent report of condition so published.

The Fiscal Agent may at any time resign by giving written notice to the City and by giving to the Owners notice by mail of such resignation. Upon receiving notice of such resignation, the City shall promptly appoint a successor Fiscal Agent by an instrument in writing. Any resignation or removal of the Fiscal Agent shall become effective upon acceptance of appointment by the successor Fiscal Agent.

If no appointment of a successor Fiscal Agent shall be made pursuant to the foregoing provisions of this Section within thirty (30) days after the Fiscal Agent shall have given to the City written notice or after a vacancy in the office of the Fiscal Agent shall have occurred by reason of its inability to act, the Fiscal Agent or any Bondowner may apply to any court of competent jurisdiction to appoint a successor Fiscal Agent. Said court may thereupon, after such notice, if any, as such court may deem proper, appoint a successor Fiscal Agent.

Section 7.02. Liability of Fiscal Agent. The recitals of facts, covenants and agreements herein and in the Bonds contained shall be taken as statements, covenants and agreements of the City, and the Fiscal Agent assumes no responsibility for the correctness of the same, or makes any representations as to the validity or sufficiency of this Agreement or of the Bonds, or shall incur any responsibility in respect thereof, other than in connection with the duties or obligations herein or in the Bonds assigned to or imposed upon it. The Fiscal Agent shall not be liable in connection with the performance of its duties hereunder, except for its own negligence or willful default. The Fiscal Agent assumes no responsibility or liability for any information, statement or recital in any offering memorandum or other disclosure material prepared or

distributed with respect to the issuance of the Bonds. The Fiscal Agent has no liability regarding the use of the proceeds from the purchase of the Bonds deposited in funds held by the City.

In the absence of bad faith, the Fiscal Agent may conclusively rely, as to the truth of the statements and the correctness of the opinions expressed therein, upon certificates or opinions furnished to the Fiscal Agent and conforming to the requirements of this Agreement, including all Officer's Certificates of the City meeting such requirements; but in the case of any such certificates or opinions by which any provision hereof are specifically required to be furnished to the Fiscal Agent, the Fiscal Agent shall be under a duty to examine the same to determine whether or not they conform to the requirements of this Agreement. Except as provided above in this paragraph, the Fiscal Agent shall be protected and shall incur no liability in acting or proceeding, or in not acting or not proceeding, in good faith, reasonably and in accordance with the terms of this Agreement, upon any resolution, order, notice, request, consent or waiver, certificate, statement, affidavit, or other paper or document which it shall in good faith reasonably believe to be genuine and to have been adopted or signed by the proper person or to have been prepared and furnished pursuant to any provision of this Agreement, and the Fiscal Agent shall not be under any duty to make any investigation or inquiry as to any statements contained or matters referred to in any such instrument.

The Fiscal Agent shall not be liable for any error of judgment made in good faith by a responsible officer unless it shall be proved that the Fiscal Agent was negligent in ascertaining the pertinent facts.

No provision of this Agreement shall require the Fiscal Agent to expend or risk its own funds or otherwise incur any financial liability in the performance of any of its duties hereunder, or in the exercise of any of its rights or powers, if it shall have reasonable grounds for believing that repayment of such funds or adequate indemnity against such risk or liability is not reasonably assured to it.

The Fiscal Agent shall be under no obligation to exercise any of the rights or powers vested in it by this Agreement at the request or direction of any of the Owners pursuant to this Agreement unless such Owners shall have offered to the Fiscal Agent reasonable security or indemnity against the costs, expenses and liabilities which might be incurred by it in compliance with such request or direction.

The Fiscal Agent may become the owner of the Bonds with the same rights it would have if it were not the Fiscal Agent.

Section 7.03. Information. The Fiscal Agent shall provide to the City such information relating to the Bonds and the funds and accounts maintained by the Fiscal Agent hereunder as the City shall reasonably request, including but not limited to quarterly statements reporting funds held and transactions by the Fiscal Agent.

Section 7.04. Notice to Fiscal Agent. The Fiscal Agent may rely and shall be protected in acting or refraining from acting upon any Officer's Certificate, notice, resolution, request, consent, order, certificate, report, warrant, Bond or other paper or document believed by it to be genuine and to have been signed or presented by the proper party or proper parties and given in accordance with the requirements hereof. The Fiscal Agent may execute any of the powers hereunder or perform any duties hereunder either directly or by or through agents or attorneys and the Fiscal Agent shall not be responsible for any misconduct or negligence on the part of any agent or attorney appointed with due care by it hereunder. The Fiscal Agent may consult

with counsel, who may be counsel to the City, with regard to legal questions, and the opinion of such counsel shall be full and complete authorization and protection in respect of any action taken or suffered by it hereunder in good faith and in accordance therewith.

The Fiscal Agent shall not be bound to recognize any person as the Owner of a Bond unless and until such Bond is submitted for inspection, if required, and his title thereto satisfactorily established, if disputed.

Whenever in the administration of its duties under this Agreement the Fiscal Agent shall deem it necessary or desirable that a matter be proved or established prior to taking or suffering any action hereunder, such matter (unless other evidence in respect thereof be herein specifically prescribed) may, in the absence of willful misconduct on the part of the Fiscal Agent, be deemed to be conclusively proved and established by a certificate of the City, and such certificate shall be full warrant to the Fiscal Agent for any action taken or suffered under the provisions of this Agreement or any Supplemental Agreement upon the faith thereof, but in its discretion the Fiscal Agent may, in lieu thereof, accept other evidence of such matter or may require such additional evidence as to it may seem reasonable.

Section 7.05. Compensation, Indemnification. The City shall pay to the Fiscal Agent from time to time reasonable compensation for all services rendered as Fiscal Agent under this Agreement, and also all reasonable expenses, charges, counsel fees and other disbursements, including those of their attorneys, agents and employees, incurred in and about the performance of their powers and duties under this Agreement, but the Fiscal Agent shall not have a lien therefor on any funds at any time held by it under this Agreement. The City further agrees, to the extent permitted by applicable law, to indemnify and save the Fiscal Agent, its officers, employees, directors and agents harmless against any costs, claims, expenses or liabilities, including, without limitation, fees and expenses of its attorneys which it may incur in the exercise and performance of its powers and duties hereunder which are not due to its negligence or willful misconduct. The obligation of the City under this Section shall survive resignation or removal of the Fiscal Agent under this Agreement and payment of the Bonds and discharge of this Agreement.

ARTICLE VIII

MODIFICATION OR AMENDMENT OF THIS AGREEMENT

Section 8.01. Amendments Permitted. This Agreement and the rights and obligations of the City and of the Owners of the Bonds may be modified or amended at any time by a Supplemental Agreement pursuant to the affirmative vote at a meeting of Owners, or with the written consent without a meeting, of the Owners of at least sixty percent (60%) in aggregate principal amount of the Bonds then Outstanding, exclusive of Bonds disqualified as provided in Section 8.04. No such modification or amendment shall (i) extend the maturity of any Bond or reduce the interest rate thereon, or otherwise alter or impair the obligation of the City to pay the principal of, and the interest and any premium on, any Bond, without the express consent of the Owner of such Bond, or (ii) permit the creation by the City of any pledge or lien upon the Special Taxes superior to or on a parity with the pledge and lien created for the benefit of the Bonds (except as otherwise permitted by the Act, the laws of the State of California or this Agreement), or reduce the percentage of Bonds required for the amendment hereof. No such amendment may modify any of the rights or obligations of the Fiscal Agent without its written consent.

This Agreement and the rights and obligations of the City and of the Owners may also be modified or amended at any time by a Supplemental Agreement, without the consent of any Owners, only to the extent permitted by law and only for any one or more of the following purposes:

- (A) to add to the covenants and agreements of the City in this Agreement contained, other covenants and agreements thereafter to be observed, or to limit or surrender any right or power herein reserved to or conferred upon the City;
- (B) to make modifications not adversely affecting any outstanding series of Bonds of the City in any material respect;
- (C) to make such provisions for the purpose of curing any ambiguity, or of curing, correcting or supplementing any defective provision contained in this Agreement, or in regard to questions arising under this Agreement, as the City and the Fiscal Agent may deem necessary or desirable, and which shall not adversely affect the rights of the Owners of the Bonds;
- (D) to make such additions, deletions or modifications as may be necessary or desirable to assure compliance with Section 148 of the Code relating to required rebate of excess investment earnings to the United States or otherwise as may be necessary to assure exclusion from gross income for federal income tax purposes of interest on the Bonds or to conform with the Regulations.

Section 8.02. Owners' Meetings. The City may at any time call a meeting of the Owners. In such event the City is authorized to fix the time and place of said meeting and to provide for the giving of notice thereof and to fix and adopt rules and regulations for the conduct of said meeting.

Section 8.03. Procedure for Amendment with Written Consent of Owners. The City and the Fiscal Agent may at any time enter into a Supplemental Agreement amending the provisions of the Bonds or of this Agreement or any Supplemental Agreement, to the extent

that such amendment is permitted by Section 8.01, to take effect when and as provided in this Section. A copy of such Supplemental Agreement, together with a request to Owners for their consent thereto, if such consent is required under Section 8.01, shall be mailed by first class mail, by the Fiscal Agent to each Owner of Bonds Outstanding, but failure to mail copies of such Supplemental Agreement and request shall not affect the validity of the Supplemental Agreement when assented to as in this Section provided.

If consent of the Owners is required under Section 8.01, such Supplemental Agreement shall not become effective unless there shall be filed with the Fiscal Agent the written consents of the Owners of at least sixty percent (60%) in aggregate principal amount of the Bonds then Outstanding (exclusive of Bonds disqualified as provided in Section 8.04) and a notice shall have been mailed as hereinafter in this Section provided. Each such consent shall be effective only if accompanied by proof of ownership of the Bonds for which such consent is given, which proof shall be such as is permitted by Section 9.04. Any such consent shall be binding upon the Owner of the Bonds giving such consent and on any subsequent Owner (whether or not such subsequent Owner has notice thereof) unless such consent is revoked in writing by the Owner giving such consent or a subsequent Owner by filing such revocation with the Fiscal Agent prior to the date when the notice hereinafter in this Section provided for has been mailed.

After the Owners of the required percentage of Bonds shall have filed their consents to the Supplemental Agreement, the City shall mail a notice to the Owners in the manner hereinbefore provided in this Section for the mailing of the Supplemental Agreement, stating in substance that the Supplemental Agreement has been consented to by the Owners of the required percentage of Bonds and will be effective as provided in this Section (but failure to mail copies of said notice shall not affect the validity of the Supplemental Agreement or consents thereto). Proof of the mailing of such notice shall be filed with the Fiscal Agent. A record, consisting of the papers required by this Section 8.03 to be filed with the Fiscal Agent, shall be proof of the matters therein stated until the contrary is proved. The Supplemental Agreement shall become effective upon the filing with the Fiscal Agent of the proof of mailing of such notice, and the Supplemental Agreement shall be deemed conclusively binding (except as otherwise herein above specifically provided in this Article) upon the City and the Owners of all Bonds at the expiration of sixty (60) days after such filing, except in the event of a final decree of a court of competent jurisdiction setting aside such consent in a legal action or equitable proceeding for such purpose commenced within such sixty-day period.

Section 8.04. Disqualified Bonds. Bonds owned or held for the account of the City, excepting any pension or retirement fund, shall not be deemed Outstanding for the purpose of any vote, consent or other action or any calculation of Outstanding Bonds provided for in this Article VIII, and shall not be entitled to vote upon, consent to, or take any other action provided for in this Article VIII. Upon request, the City shall provide an Officer's Certificate to the Fiscal Agent listing those Bonds which are disqualified pursuant to this Section 8.04.

Section 8.05. Effect of Supplemental Agreement. From and after the time any Supplemental Agreement becomes effective pursuant to this Article VIII, this Agreement shall be deemed to be modified and amended in accordance therewith, the respective rights, duties and obligations under this Agreement of the City and all Owners of Bonds Outstanding shall thereafter be determined, exercised and enforced hereunder subject in all respects to such modifications and amendments, and all the terms and conditions of any such Supplemental Agreement shall be deemed to be part of the terms and conditions of this Agreement for any and all purposes.

Section 8.06. Endorsement or Replacement of Bonds Issued After Amendments. The City may determine that Bonds issued and delivered after the effective date of any action taken as provided in this Article VIII shall bear a notation, by endorsement or otherwise, in form approved by the City, as to such action. In that case, upon demand of the Owner of any Bond Outstanding at such effective date and presentation of his Bond for that purpose at the Principal Office of the Fiscal Agent or at such other office as the City may select and designate for that purpose, a suitable notation shall be made on such Bond. The City may determine that new Bonds, so modified as in the opinion of the City is necessary to conform to such Owners' action, shall be prepared, executed and delivered. In that case, upon demand of the Owner of any Bonds then Outstanding, such new Bonds shall be exchanged at the Principal Office of the Fiscal Agent without cost to any Owner, for Bonds then Outstanding, upon surrender of such Bonds.

Section 8.07. Amendatory Endorsement of Bonds. The provisions of this Article VIII shall not prevent any Owner from accepting any amendment as to the particular Bonds held by him, provided that due notation thereof is made on such Bonds.

Section 8.08. Opinion of Counsel Regarding Supplemental Agreement. The Fiscal Agent shall be furnished, upon request, an opinion of counsel that any Supplemental Agreement entered into by the City and the Fiscal Agent complies with the provisions of this Article VIII, and the Fiscal Agent may conclusively rely upon such opinion.

ARTICLE IX

MISCELLANEOUS

Section 9.01. Benefits of Agreement Limited to Parties. Nothing in this Agreement expressed or implied, is intended to give to any person other than the City, the Fiscal Agent and the Owners, any right, remedy, claim under or by reason of this Agreement. Any covenants, stipulations, promises or agreements in this Agreement contained by and on behalf of the City shall be for the sole and exclusive benefit of the Owners and the Fiscal Agent.

Section 9.02. Successor is Deemed Included in All References to Predecessor. Whenever in this Agreement or any Supplemental Agreement either the City or the Fiscal Agent is named or referred to, such reference shall be deemed to include the successors or assigns thereof, and all the covenants and agreements in this Agreement contained by or on behalf of the City or the Fiscal Agent shall bind and inure to the benefit of the respective successors and assigns thereof whether so expressed or not.

Section 9.03. Discharge of Agreement. If the City shall pay and discharge the entire indebtedness on all or any portion of the Bonds Outstanding in any one or more of the following ways:

(A) by well and truly paying or causing to be paid the principal of, and interest and any premium on, such Bonds Outstanding, as and when the same become due and payable;

(B) by depositing with the Fiscal Agent, in trust, at or before maturity, money which, together with (in the event that all of the Bonds are to be defeased) the amounts then on deposit in the funds and accounts provided for in Sections 4.02 and 4.03, is fully sufficient to pay such Bonds Outstanding, including all principal, interest and redemption premiums, or;

(C) by irrevocably depositing with the Fiscal Agent, in trust, cash and Federal Securities in such amount as the City shall determine as confirmed by an independent certified public accountant will, together with the interest to accrue thereon and (in the event that all of the Bonds are to be defeased) moneys then on deposit in the fund and accounts provided for in Sections 4.02 and 4.03, be fully sufficient to pay and discharge the indebtedness on such Bonds (including all principal, interest and redemption premiums) at or before their respective maturity dates;

and if such Bonds are to be redeemed prior to the maturity thereof notice of such redemption shall have been given as in this Agreement provided or provision satisfactory to the Fiscal Agent shall have been made for the giving of such notice, then, at the election of the City, and notwithstanding that any Bonds shall not have been surrendered for payment, the pledge of the Special Taxes and other funds provided for in this Agreement and all other obligations of the City under this Agreement with respect to such Bonds Outstanding shall cease and terminate, except only the obligations of the City under Section 5.13 and to pay or cause to be paid to the Owners of the Bonds not so surrendered and paid all sums due thereon and all amounts owing to the Fiscal Agent pursuant to Section 7.05; and thereafter Special Taxes shall not be payable to the Fiscal Agent. Notice of such election shall be filed with the Fiscal Agent.

Any funds thereafter held by the Fiscal Agent upon payments of all fees and expenses of the Fiscal Agent, which are not required for said purpose, shall be paid over to the City.

Section 9.04. Execution of Documents and Proof of Ownership by Owners. Any request, declaration or other instrument which this Agreement may require or permit to be executed by Owners may be in one or more instruments of similar tenor, and shall be executed by Owners in person or by their attorneys appointed in writing.

Except as otherwise herein expressly provided, the fact and date of the execution by any Owner or his attorney of such request, consent, declaration or other instrument, or of such writing appointing such attorney, may be proved by the certificate of any notary public or other officer authorized to take acknowledgments of deeds to be recorded in the state in which he purports to act, that the person signing such request, declaration or other instrument or writing acknowledged to him the execution thereof, or by an affidavit of a witness of such execution, duly sworn to before such notary public or other officer.

Except as otherwise herein expressly provided, the ownership of registered Bonds and the amount, maturity, number and date of holding the same shall be proved by the registry books.

Any request, consent, declaration or other instrument or writing of the Owner of any Bond shall bind all future Owners of such Bond in respect of anything done or suffered to be done by the City or the Fiscal Agent in good faith and in accordance therewith.

Section 9.05. Waiver of Personal Liability. No member, officer, agent or employee of the City shall be individually or personally liable for the payment of the principal of, or interest or any premium on, the Bonds; but nothing herein contained shall relieve any such member, officer, agent or employee from the performance of any official duty provided by law.

Section 9.06. Notices to and Demands on City and Fiscal Agent. Any notice or demand which by any provision of this Agreement is required or permitted to be given or served by the Fiscal Agent to or on the City may be given or served by being deposited postage prepaid in a post office letter box, by overnight courier or by facsimile (with receipt confirmed by telephone) addressed (until another address is filed by the City with the Fiscal Agent) as follows:

City of Rancho Cordova
2729 Prospect Park Drive
Rancho Cordova, California 95670
Attention: Finance Director

Any notice or demand which by any provision of this Agreement is required or permitted to be given or served by the City to or on the Fiscal Agent may be given or served by being deposited postage prepaid in a post office letter box, by overnight courier or by facsimile (with receipt confirmed by telephone) addressed (until another address is filed by the Fiscal Agent with the City) as follows:

U.S. Bank National Association
1420 Fifth Avenue, 7th Floor
Mail Stop PD-WA-T7CT
Seattle, Washington 98101
Attention: Corporate Trust Administration

Fax: (206) 344-4630

Section 9.07. Partial Invalidity. If any Section, paragraph, sentence, clause or phrase of this Agreement shall for any reason be held illegal or unenforceable, such holding shall not affect the validity of the remaining portions of this Agreement. The City hereby declares that it would have adopted this Agreement and each and every other Section, paragraph, sentence, clause or phrase hereof and authorized the issue of the Bonds pursuant thereto irrespective of the fact that any one or more Sections, paragraphs, sentences, clauses, or phrases of this Agreement may be held illegal, invalid or unenforceable.

Section 9.08. Unclaimed Moneys. Anything contained herein to the contrary notwithstanding, any moneys held by the Fiscal Agent in trust for the payment and discharge of the principal of, and the interest and any premium on, the Bonds which remains unclaimed for two (2) years after the date when the payments of such principal, interest and premium have become payable, if such moneys was held by the Fiscal Agent at such date, shall be repaid by the Fiscal Agent to the City as its absolute property free from any trust, and the Fiscal Agent shall thereupon be released and discharged with respect thereto and the Bond Owners shall look only to the City for the payment of the principal of, and interest and any premium on, such Bonds.

Section 9.09. Applicable Law. This Agreement shall be governed by and enforced in accordance with the laws of the State of California applicable to contracts made and performed in the State of California.

Section 9.10. Conflict with Act. In the event of a conflict between any provision of this Agreement with any provision of the Act as in effect on the Closing Date, the provision of the Act shall prevail over the conflicting provision of this Agreement.

Section 9.11. Conclusive Evidence of Regularity. Bonds issued pursuant to this Agreement shall constitute conclusive evidence of the regularity of all proceedings under the Act relative to their issuance and the levy of the Special Taxes.

Section 9.12. Payment on Business Day. In any case where the date of the maturity of interest or of principal (and premium, if any) of the Bonds or the date fixed for redemption of any Bonds or the date any action is to be taken pursuant to this Agreement is other than a Business Day, the payment of interest or principal (and premium, if any) or the action need not be made on such date but may be made on the next succeeding day which is a Business Day with the same force and effect as if made on the date required and no interest shall accrue for the period from and after such date.

Section 9.13. Counterparts. This Agreement may be executed in counterparts, each of which shall be deemed an original.

IN WITNESS WHEREOF, the City has caused this Agreement to be executed in its name and the Fiscal Agent has caused this Agreement to be executed in its name, all as of _____ 1, 2015.

CITY OF RANCHO CORDOVA,
for and on behalf of
CITY OF RANCHO CORDOVA SUNRIDGE
NORTH DOUGLAS COMMUNITY
FACILITIES DISTRICT NO. 2005-1

By: _____
Finance Director

U.S. BANK NATIONAL ASSOCIATION,
as Fiscal Agent

By: _____
Authorized Officer

EXHIBIT A
FORM OF BOND

UNITED STATES OF AMERICA
STATE OF CALIFORNIA

No. _____

\$ _____

CITY OF RANCHO CORDOVA
SUNRIDGE ANATOLIA COMMUNITY FACILITIES DISTRICT NO. 2005-1
SPECIAL TAX BONDS SERIES 2015

INTEREST RATE:

MATURITY DATE:

BOND DATE:
_____, 2015

CUSIP:

REGISTERED OWNER: Cede & Co.

PRINCIPAL AMOUNT:

DOLLARS

The City of Rancho Cordova (the "City") for and on behalf of the City of Rancho Cordova Sunridge North Douglas Community Facilities District No. 2005-1 (the "District"), for value received, hereby promises to pay solely from the Special Tax (as hereinafter defined) to be collected in the District or amounts in certain funds and accounts held under the Agreement (as hereinafter defined), to the Registered Owner named above, or registered assigns (the "Owner"), on the Maturity Date set forth above, unless redeemed prior thereto as hereinafter provided, the Principal Amount set forth above, and to pay interest on such principal amount from the Bond Date shown above, or from the most recent Interest Payment Date (as hereinafter defined) to which interest has been paid or duly provided for, semiannually on March 1 and September 1, commencing March 1, 2016 (the "Interest Payment Dates"), at the Interest Rate set forth above, until the principal amount hereof is paid or made available for payment. The principal of this Bond is payable to the Owner hereof in lawful money of the United States of America upon presentation and surrender of this Bond at the principal corporate trust office of U.S. Bank National Association in Seattle, Washington (the "Fiscal Agent"). Interest on this Bond shall be paid by check of the Fiscal Agent mailed by first class mail on each Interest Payment Date to the Owner hereof as of the close of business on the 15th day of the month preceding the month in which the Interest Payment Date occurs (the "Record Date") at such Owner's address as it appears on the registration books maintained by the Fiscal Agent, or by wire transfer made on such Interest Payment Date upon written instructions delivered to the Fiscal Agent by the applicable Record Date of any Owner of \$1,000,000 or more in aggregate principal amount of Bonds.

This Bond is one of a duly authorized issue of bonds approved by resolution of the City Council of the City on _____, 2015, pursuant to the Mello-Roos Community Facilities Act of 1982, as amended, Sections 53311, *et seq.*, of the California Government Code (the

"Mello-Roos Act") for the purpose of providing moneys for the construction and acquisition of improvements within the District, and is one of the bonds designated "City of Rancho Cordova Sunridge North Douglas Community Facilities District No. 2005-1 Special Tax Bonds Series 2015" (the "Bonds"). The issuance of the Bonds and the terms and conditions thereof are provided for by a Fiscal Agent Agreement, dated as of _____ 1, 2015, by and between the City and the Fiscal Agent (the "Agreement") and this reference incorporates the Agreement herein, and by acceptance hereof the Owner of this Bond assents to said terms and conditions. The Agreement is authorized under, this Bond is issued under and both are to be construed in accordance with, the laws of the State of California.

Pursuant to the Mello-Roos Act, the Agreement and the Resolution, the principal of and interest on this Bond are payable solely from the annual special tax authorized under the Mello-Roos Act to be collected within the District (the "Special Tax") and certain funds held under the Agreement.

Interest on this Bond shall be payable from the Interest Payment Date next preceding the date of authentication hereof, unless (i) it is authenticated on an Interest Payment Date, in which event it shall bear interest from such Interest Payment Date, or (ii) such date of authentication is after a Record Date but on or prior to an Interest Payment Date, in which event interest will be payable from such Interest Payment Date, or (iii) such date of authentication is prior to the first Record Date, in which event interest will be payable from the Bond Date shown above; provided however, that if at the time of authentication of this Bond, interest is in default hereon, this Bond shall bear interest from the Interest Payment Date to which interest has previously been paid or made available for payment hereon.

Any tax for the payment hereof shall be limited to the Special Tax, except to the extent that provision for payment has been made by the City as may be permitted by law. The Bonds do not constitute obligations of the City for which the City is obligated to levy or pledge, or has levied or pledged, general or special taxation other than described herein above.

Optional Redemption. The 2015 Bonds shall be subject to optional redemption from any source of available funds prior to maturity, in whole, or in part among maturities as shall be specified by an Officer's Certificate of the City and by lot within a maturity, on any Interest Payment Date on or after September 1, _____, at the following respective redemption prices (expressed as percentages of the principal amount of the 2015 Bonds to be redeemed), plus accrued interest thereon to the date of redemption:

<u>Redemption Dates</u>	<u>Redemption Price</u>
September 1, _____ through September 1, _____ March 1, _____ and Interest Payment Dates thereafter	

Mandatory Redemption From Prepayments. The 2015 Bonds shall be subject to mandatory redemption from Prepayments of the Special Tax by property owners, in whole or in part among maturities as shall be specified by the City and by lot within a maturity, or any Interest Payment Date at the following respective redemption prices (expressed as percentages of the principal amount of the 2015 Bonds to be redeemed), plus accrued interest thereon the date of redemption:

<u>Redemption Dates</u>	<u>Redemption Price</u>
September 1, _____ through September 1, _____ March 1, _____ and Interest Payment Dates thereafter	

The proceeds of any such Prepayment shall be deposited in the Prepayment Account of the 2015 Bond Fund and applied by the Fiscal Agent to pay the redemption price of the 2015 Bonds.

Mandatory Sinking Fund Redemption. The Term Bonds maturing September 1, _____ and September 1, _____ are subject to mandatory sinking payment redemption in part on September 1, _____ and September 1, _____, respectively, and on each September 1 thereafter to maturity, by lot, at a redemption price equal to 100% of the principal amount thereof to be redeemed, without premium, in the aggregate respective principal amounts as set forth in the following tables:

Term Bonds of _____	
Mandatory Redemption Date (<u>September 1</u>)	Sinking Fund Payment

Term Bonds of _____	
Mandatory Redemption Date (<u>September 1</u>)	Sinking Fund Payment

The amounts in the foregoing tables shall be reduced pro rata at the direction of the City in an Officer's Certificate, in order to maintain substantially level debt service, as a result of any prior partial redemption of the 2015 Bonds.

Notice of redemption with respect to the Bonds to be redeemed shall be given to the Owners thereof, in the manner, to the extent and subject to the provisions of the Agreement.

This Bond shall be registered in the name of the Owner hereof, as to both principal and interest. Each registration and transfer of registration of this Bond shall be entered by the Fiscal

Agent in books kept by it for this purpose and authenticated by its manual signature upon the certificate of authentication endorsed hereon.

No transfer or exchange hereof shall be valid for any purpose unless made by the registered owner, by execution of the form of assignment endorsed hereon, and authenticated as herein provided, and the principal hereof, interest hereon and any redemption premium shall be payable only to the registered owner or to such Owner's order. The Fiscal Agent shall require the Owner requesting transfer or exchange to pay any tax or other governmental charge required to be paid with respect to such transfer or exchange. No transfer or exchange hereof shall be required to be made (i) within 15 days prior to the date established by the Fiscal Agent for selection of Bonds for redemption or (ii) with respect to a Bond after such Bond has been selected for redemption.

The Agreement and the rights and obligations of the City thereunder may be modified or amended as set forth therein. The principal of the Bonds is not subject to acceleration upon a default under the Agreement or any other document.

This Bond shall not become valid or obligatory for any purpose until the certificate of authentication hereon endorsed shall have been dated and manually signed by the Fiscal Agent.

It is hereby certified, recited and declared that all acts, conditions and things required by law to exist, happen and be performed precedent to and in the issuance of this Bond have existed, happened and been performed in due time, form and manner as required by law, and that the amount of this Bond, together with all other indebtedness of the City, does not exceed any debt limit prescribed by the laws or Constitution of the State of California.

Unless this Bond is presented by an authorized representative of The Depository Trust Company to the Fiscal Agent for registration of transfer, exchange or payment, and any Bond issued is registered in the name of Cede & Co. or such other name as requested by an authorized representative of The Depository Trust Company and any payment is made to Cede & Co., ANY TRANSFER, PLEDGE OR OTHER USE HEREOF FOR VALUE OR OTHERWISE BY OR TO ANY PERSON IS WRONGFUL since the registered owner hereof, Cede & Co., has an interest herein.

IN WITNESS WHEREOF, the City of Rancho Cordova has caused this Bond to be executed in its name by the manual or facsimile signature of its Mayor and attested by the manual or facsimile signature of its City Clerk.

CITY RANCHO CORDOVA

By: _____
Mayor

By: _____
City Clerk

FISCAL AGENT'S CERTIFICATE OF AUTHENTICATION

This is one of the Bonds described in the Resolution and the Agreement.

Dated: _____, 2015

U.S. BANK NATIONAL ASSOCIATION,
as Fiscal Agent

By: _____
Authorized Officer

ASSIGNMENT

FOR VALUE RECEIVED, the undersigned do(es) hereby sell, assign and transfer unto

(Name, address and Tax Identification Number of Assignee)

the within-mentioned registered Bond and hereby irrevocably constitute(s) and appoint(s) _____ attorney, to transfer the same on the registration books of the Fiscal Agent with full power of substitution in the premises.

Dated: _____

Signature Guaranteed:

NOTE: Signature(s) must be guaranteed by an eligible guarantor institution with membership in an approved signature guarantee medallion program pursuant to Securities and Exchange Commission Rule 17A(d)15.

NOTE: The signature(s) on this Assignment must correspond with the name(s) as written on the face of the within Bond in every particular without alteration or enlargement or any change whatsoever.

MEMORANDUM

DATE: July 6, 2015
TO: Honorable Mayor and Council Members
FROM: Michelle Mingay, Sr. Finance Analyst



SUBJECT: A RESOLUTION OF THE CITY COUNCIL OF THE CITY OF RANCHO CORDOVA DETERMINING THE SPECIAL TAX LEVY AND AUTHORIZING THE LEVY OF SPECIAL TAXES FOR POLICE PROTECTION SERVICES WITHIN THE RANCHO CORDOVA SPECIAL POLICE TAX AREA FOR FISCAL YEAR 2015-16

RECOMMENDATION

Adopt Resolution 78-2015.

RESULT OF RECOMMENDED ACTION

This action is part of the annual process to levy and collect special taxes in the Rancho Cordova Special Police Tax Area (the "District"). The action authorizes and directs the Interim Finance Director to determine, or cause to be determined, the District's Fiscal Year 2015-16 Maximum Special Tax Rates, to establish the Special Taxes to be levied against developed parcels within the District and to cause such charges to be applied to the annual Property Tax Roll.

BACKGROUND

In 2003, the City recognized the need for increased police protection services in new developments, and the difficulty of funding the increased level of services with existing municipal revenues. On July 1, 2003, the City Council adopted Resolution No. 30-2003, providing for a special tax to be imposed on newly developed parcels within the District for the purpose of funding police protection services and such related costs, as provided by Government Code Section 53978.

In order to implement this funding mechanism, the City negotiated provisions of development agreements by which property owners agreed to support the levy of a police services special tax on the properties within their developments. The City also included this provision as a condition of approval for developments without development agreements.

The annual levy of special taxes was approved and authorized by a vote of 2/3 of each Zone's property owners and through various Ordinances. Each Zone's Ordinance established a base year special tax rate and an annual special tax rate escalation formula. Each year, the Special Tax Rate for the developed parcels within the District shall increase by the annual percentage increase in the April Consumer Price Index (San Francisco-Oakland-San Jose, CA) as reported by the Bureau of Labor Statistics. The Ordinances also direct the City Council to determine the amount of the annual special tax levy.

Resolution No. 78-2015 approves the District's Escalation Factors to be used to calculate the District's Fiscal Year 2015-16 Maximum Special Tax Rates, authorizes and directs the Interim Finance Director to use the tables within **Exhibit A** to determine, or cause to be determined, the District's Fiscal Year 2015-16 Maximum Special Tax Rates, to establish the Special Taxes to be levied to the District parcels for the fiscal year and to cause such charges to be applied to the County Property Tax Roll.

The special tax, which is to be levied annually following the issuance of a building permit, shall be billed as a separate line item on the respective parcel's property tax bill. The District's FY 2015-16 Special Tax Levy is projected to be \$1,020,417. The District's FY 2014-15 Special Tax Levy was \$996,145.

The District is currently comprised of forty (40) Special Police Tax Zones. Of those Zones, there are eleven (11) Zones within the District where police services are being funded through either the Sunridge Park Community Facilities District (CFD) or the Community Facilities District 2013-2 (Police Services). Therefore, the parcels within Zone Nos. 10, 11, 12, 13, 14, 30, 32, 33, 34, 35 and 36, which are funded through CFD's, shall not be levied by the District.

In order to proceed with this year's levy, it is recommended that the City Council approve Resolution No. 78-2015 which authorized the Interim Finance Director to determine the Fiscal Year 2015-16 special tax rates and to levy the special taxes against the taxable parcels within the Special Police Tax Area for Fiscal Year 2015-16 in order to provide funding for police protection services and such related costs.

FISCAL IMPACT

The Special Tax Levy is projected to provide \$1,020,417 in revenues which shall be used solely for the purposes of obtaining, operating and maintaining police protection equipment and apparatus, paying salaries and benefits of police protection personnel and for such other police protection service expenses, excepting the charges imposed by the County to place the special taxes onto the County tax roll in pursuant to Government Code Section 53978.

ATTACHMENT

Resolution No. 78-2015, including **Exhibit A – Rancho Cordova Special Police Tax Area FY 2015-16 Special Tax Rates**

RESOLUTION NO. 78-2015

**A RESOLUTION OF THE CITY COUNCIL OF THE CITY OF RANCHO CORDOVA
DETERMINING THE SPECIAL TAX RATES AND AUTHORIZING THE LEVY OF
SPECIAL TAXES FOR POLICE PROTECTION SERVICES
WITHIN THE RANCHO CORDOVA SPECIAL POLICE TAX AREA
FOR FISCAL YEAR 2015-16**

The City Council of the City of Rancho Cordova, California (hereafter referred to as the "City Council") does resolve as follows:

WHEREAS, on July 1, 2003, the City Council adopted Resolution 30-2003, establishing all of the City of Rancho Cordova as the Rancho Cordova Special Police Tax Area (hereinafter referred to as the "Special Police Tax Area" or "District"); and,

WHEREAS, the City Council has previously adopted Resolutions and Ordinances creating several Zones within the Special Police Tax Area and establishing proposed Special Taxes for each Zone pursuant to Government Code Section 53978; and,

WHEREAS, the City Council has previously directed the City Clerk to conduct elections through a mailed ballot proposition, pursuant to Elections Code Section 4000, for each Zone and has received favorable votes from the qualified electors approving and authorizing the levy of special taxes onto the parcels with each Zone pursuant to Government Code Section 53978; and,

WHEREAS, The City Council desires to authorize the Interim Finance Director to determine the special taxes and to apply the special taxes against the taxable parcels of land lying within the Zones of the Special Police Tax Area for the fiscal year commencing July 1, 2015 and ending June 30, 2016 in order to generate funding for police protection services and such related costs as provided by Government Code Section 53978; and,

WHEREAS, City Council and its legal counsel have reviewed Proposition 218 and found that these Special Taxes comply with applicable provisions of Article XIIC and Article XIID of the California State Constitution; and,

WHEREAS, upon reasonable written notice by Sacramento County of any claim or challenge, the City of Rancho Cordova agrees to defend with counsel of its choice, indemnify and hold harmless Sacramento County, its Board of Supervisors, officers, officials, agents and employees (collectively "the County"), against the payment of any liabilities, losses, costs and expenses, including attorney fees and court costs, not due to the County's own active negligence or willful misconduct, which the County may incur in the exercise and performance of its powers and duties in placing these Special Taxes onto the County roll and tax bills for the City of Rancho Cordova.

NOW, THEREFORE, BE IT RESOLVED, DETERMINED, AND ORDERED BY THE CITY COUNCIL FOR THE DISTRICT, AS FOLLOWS:

Section 1 The City Council hereby approves the District's Base Maximum Special Tax Rates together with the fiscal year 2015-16 Escalation Factors, both of which are attached hereto as **Exhibit A**, that shall be used to determine the District's fiscal year 2015-16 Special Tax Rates. Furthermore, each taxable parcel shall be taxed at 100% of the Maximum Special Tax Rate.

Section 2 The City Council hereby authorizes and directs the Interim Finance Director to use the attached **Exhibit A** to determine, or cause to be determined, the fiscal year 2015-16 Special Tax Rate for each District parcel, to establish the Special Taxes to be levied to the District parcels for the fiscal year 2015-16 and to cause such charges to be applied to the County Tax Roll.

Section 3 The Special Tax rates shall not exceed the Maximum Special Tax Rates authorized and approved by the qualified electors.

Section 4 The Special Tax rates shall not exceed the Maximum Special Tax Rates established through the Ordinances adopted by the City Council.

Section 5 The revenues from such special taxes shall be used for the services for which it was imposed, and for no other purpose, excepting the amount of collection costs imposed by the County to place the special taxes onto the County tax roll pursuant to Government Code Section 53978.

Section 6 The County Auditor of the County of Sacramento shall enter on the County Tax Roll opposite each eligible parcel of land the amount of such levy amounts submitted by Willdan Financial Services, the Interim Finance Director's designate. Such levies shall be collected at the same time and in the same manner as the County taxes are collected, pursuant to Government Code Section 53978.

Section 7 After collection by the County, the net amount of the levy shall be paid to the City Treasurer. The City Treasurer shall deposit all money representing special taxes collected by the County for the District to the credit of an account for the Rancho Cordova Special Police Tax.

Section 8 The adoption of this Resolution authorizes the District levy for the fiscal year commencing July 1, 2015, and ending June 30, 2016.

Section 9 Willdan Financial Services is hereby designated to file the levy with the County Auditor/Controller on behalf of the City. The City Clerk is directed to deliver a certified copy of this adopted Resolution to Willdan Financial Services within two weeks of adoption via either e-mail to yescribano@willdan.com or US Mail to: Willdan Financial Services, 27368 Via Industria, Suite 200, Temecula, CA 92590 Attn: Yesenia Escribano.

Section 10 The above recitals are all true and correct. The City Clerk shall certify to the passage and adoption of this Resolution, and the minutes of this meeting shall so reflect the above City Council action.

PASSED AND ADOPTED by the City Council of the City of Rancho Cordova on the ____ day of ____, 2015 by the following vote:

AYES:

NOES:

ABSENT:

ABSTAIN:

Robert J. McGarvey, Mayor

ATTEST:

Mindy Cuppy, MMC, City Clerk

City of Rancho Cordova
Rancho Cordova Special Police Tax Area
FY 2015/16 SPECIAL TAX RATES

BASE YEAR MAXIMUM SPECIAL TAX RATES

The following table lists the Rancho Cordova Special Police Tax Area’s (the “District”) Base Maximum Special Tax Rates for each Zone. Upon the issuance of a building permit, each District parcel shall be levied at its respective Base Maximum Special Tax Rate in the following fiscal year. Each year thereafter, the Maximum Special Tax Rate of each taxable parcel shall be increased using the annual percentage change in the area’s April Consumer Price Index.

Zone	Base Tax Rate per Residential Unit / Residential Parcel	Base Tax Rate Per Non-Residential Acre / Non-Residential Parcel
1	\$250.00 / unit	\$1,000.00 / acre
2	250.00 / unit	653.40 / acre
2A	450.00 / unit	1,000.00 / acre
3	250.00 / unit	n/a
4	250.00 / parcel	250.00 / parcel
5	250.00 / unit	653.40 / acre
6	250.00 / unit	653.40 / acre
7	250.00 / unit	n/a
8	250.00 / unit	653.40 / acre
9	250.00 / unit	653.40 / acre
15	250.00 / unit	1,000.00 / parcel
16	250.00 / unit	653.40 / acre
17	250.00 / unit	653.40 / acre
18	250.00 / unit	653.40 / acre
19	250.00 / unit	653.40 / acre
20	250.00 / unit	653.40 / acre
21	250.00 / unit	653.40 / acre
22	250.00 / unit	653.40 / acre
23	250.00 / unit	653.40 / acre
24	250.00 / unit	653.40 / acre
25	250.00 / unit	653.40 / acre
26	251.00 / unit	653.40 / acre
27	450.00 / unit	1,000.00 / acre
28	450.00 / unit	1,000.00 / acre
29	450.00 / unit	1,000.00 / acre
31	450.00 / unit	1,000.00 / acre
37	450.00 / unit	1,000.00 / acre
38	450.00 / unit	1,000.00 / acre
39	250.00 / unit	n/a

Parcels within Zones 10, 11, 12, 13, 14, 30, 32, 33, 34, 35 and 36 are no longer levied through the Special Police Tax Area as these services are being funded through other districts.

FISCAL YEAR 2015/16 ESCALATION FACTORS

The Maximum Special Tax Rate of each taxable parcel shall be increased using the annual change in the San Francisco-Oakland-San Jose, CA Consumer Price Index (the “CPI”). The annual increase in the CPI from the previous year is 2.436231%.

The following table lists the FY 2015/16 Escalation Factors to be applied to the above Base Year Maximum Special Tax Rates in order to determine the FY 2015/16 Maximum Special Tax Rates. The Escalation Factors are calculated each year using the annual changes in the April CPI. The date of a parcel’s building permit establishes the base CPI. The base CPI and the most recent April CPI are used to determine the Escalation Factor to be applied to each taxable parcel. For example, the escalation factor for a parcel receiving a building permit on July 1, 2004, would be 1.2722074 (257.622 divided by 202.500).

To determine the Maximum Special Tax Rates, each taxable parcel’s Base Year Maximum Special Tax Rate shall be multiplied by the applicable Escalation Factor. For example, a residential parcel in Zone 1 would have a base tax rate of \$250.00 per unit; had this parcel received a building permit on July 1, 2004, its escalation factor would be 1.2722074. Therefore, its Maximum Special Tax Rate would be \$250.00 x 1.2722074 or \$318.05 per unit.

Date of Building Permit	Month and Year of CPI Factor	CPI Factor ⁽¹⁾	Escalation Factor to be Applied to Base Rate ⁽²⁾
July 1, 2004 – June 30, 2005	April 2005	202.500	1.2722074
July 1, 2005 – June 30, 2006	April 2006	208.900	1.2332312
July 1, 2006 – June 30, 2007	April 2007	215.842	1.1935675
July 1, 2007 – June 30, 2008	April 2008	222.074	1.1600728
July 1, 2008 – June 30, 2009	April 2009	223.854	1.1508483
July 1, 2009 – June 30, 2010	April 2010	227.697	1.1314247
July 1, 2010 – June 30, 2011	April 2011	234.121	1.1003797
July 1, 2011 – June 30, 2012	April 2012	238.985	1.0779840
July 1, 2012 – June 30, 2013	April 2013	244.675	1.0529151
July 1, 2013 – June 30, 2014	April 2014	251.495	1.0243623
July 1, 2014 – June 30, 2015	April 2015	257.622	1.0000000

(1) April CPI-U (San Francisco-Oakland-San Jose, CA) Bureau of Labor Statistics.

(2) Escalation factors have been rounded for presentation purposes.

SPECIAL TAX RATES


Each taxable parcel shall be taxed at 100% of the Maximum Special Tax Rate.

MEMORANDUM

DATE: July 6, 2015

TO: Honorable Mayor and Council Members

FROM: Cyrus Abhar, Interim Assistant City Manager
Britton Snipes, Senior Civil Engineer

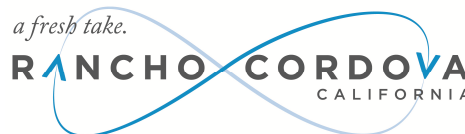

SUBJECT: RESOLUTION APPROVING MEMORANDUM OF UNDERSTANDING BETWEEN THE CITY AND CORDOVA RECREATION AND PARKS DISTRICT (CRPD) FOR MAINTENANCE OF DRAINAGE FEATURES ON CRPD-OWNED OR MAINTAINED LANDS

THIS ITEM HAS BEEN CONTINUED FROM JUNE 15, 2015

RECOMMENDATION

Adopt Resolution 73-2015.

RESULT OF RECOMMENDED ACTION

Adoption of this Resolution will authorize the City Manager to execute a Memorandum of Understanding (MOU) with the Cordova Recreation and Parks District (CRPD) for maintenance of drainage features on CRPD-owned or maintained lands in Rancho Cordova.

BACKGROUND

One component of the City's Storm Water Program is routine maintenance of creeks, channels, and detention basins. The City assumed maintenance of these drainage features from Sacramento County in July 2014. Since that time, the City been communicating with CRPD to establish a set of guidelines that would allow both parties to coordinate maintenance in instances where the City's waterways are located on CRPD-owned or maintained land. Maintenance of these drainage features consists largely of annual trimming of vegetation to a natural environmental state, so as to minimize fire hazard and preserve natural habitat.

City and CRPD staff agreed to use the Ordinary High Water Mark (OHWM) as a method for dividing maintenance responsibility adjacent to creeks and basins. An OHWM is defined as a biological vegetation mark denoting the high water mark produced by a body of water in normal weather years. For example, a creek located on land owned by CRPD would be a shared maintenance responsibility of both the City and CRPD. The City would be responsible for maintaining all areas of the creek located below or within an Ordinary High Water Mark (OHWM). CRPD would be responsible for maintaining all areas located above or outside the OHWM of the creek. This same rule would apply to channels and basins. If needed, the City and CRPD would perform site visits to identify maintenance boundaries appropriate for a specific location.

The proposed MOU also allows for the City and CRPD to coordinate activities to meet requirements set forth by the California Department of Fish and Wildlife (CDFW), which has jurisdiction over California waterways.

Funding for the maintenance of drainage features will vary, depending on the location of work. For example, in cases where CRPD collects special revenue from a Community Facilities District to fund maintenance of drainage features, then those funds would be made available to the appropriate party or parties performing the maintenance.

If approved, this MOU will provide a mechanism for increased coordination and collaboration between City and CRPD, allowing for the City's waterways to be maintained to a high standard.

FISCAL IMPACT

Maintenance of drainage features are paid for by the City's Stormwater Utility fund. There is no cost associated with this MOU and therefore no impact to the General Fund.

ATTACHMENT

Resolution No. 73-2015, including Exhibit 1, Contract No. 128-2014.

CITY OF RANCHO CORDOVA

RESOLUTION NO. 73-2015

**A RESOLUTION OF THE CITY COUNCIL OF THE CITY OF RANCHO CORDOVA
APPROVING A MEMORANDUM OF UNDERSTANDING BETWEEN CITY AND CORDOVA
RECREATION AND PARKS DISTRICT (CRPD) FOR MAINTENANCE OF DRAINAGE
FEATURES ON CRPD-OWNED OR MAINTAINED LANDS**

WHEREAS, the City assumed maintenance of its drainage features, including creeks, channels, and detention basins, from Sacramento County on July 1, 2014; and

WHEREAS, a Memorandum of Understanding (MOU) is needed to coordinate maintenance between City and CRPD in instances where the City's waterways are located on CRPD-owned or maintained lands; and

WHEREAS, maintenance of these drainage features consists of annual trimming of vegetation to a natural environmental state, so as to minimize fire hazard and preserve natural habitat; and

WHEREAS, this MOU provides a mechanism for increased coordination and collaboration between City and CRPD; allowing for the City's waterways to be maintained to a high standard.

NOW, THEREFORE, BE IT HEREBY RESOLVED THE CITY COUNCIL OF THE CITY OF RANCHO CORDOVA.

PASSED AND ADOPTED by the City Council of the City of Rancho Cordova on the ____ day of ____, 2015 by the following vote:

AYES:

NOES:

ABSENT:

ABSTAIN:

Robert J. McGarvey, Mayor

ATTEST:

Mindy Cuppy, MMC, City Clerk

**MEMORANDUM OF UNDERSTANDING BETWEEN
THE CITY OF RANCHO CORDOVA AND
CORDOVA RECREATION AND PARK DISTRICT FOR MAINTENANCE OF DRAINAGE FACILITIES ON
CRPD-OWNED OR MAINTAINED LANDS**

This Memorandum of Understanding and Cooperative Agreement ("**MOU**") by and between the City of Rancho Cordova ("**City**"), a California municipal corporation, and the Cordova Recreation and Park District ("**CRPD**"), a special district organized and operating pursuant to the statutes of the State of California (Public Resources Code Section 5780, et seq.), together the City and CRPD are the "**Parties**" or "**Party**", is entered into on this ____ day of June, 2015, based on the facts and for the purposes set forth in the following recitals.

RECITALS

WHEREAS, drainage easements were provided on properties dedicated to CRPD in many, if not all, engineered drainage facilities, and

WHEREAS, the language in previously approved agreements specific to ownership, easements and maintenance of storm water drainage areas varies between each approved project, and

WHEREAS, for purposes of this agreement, drainage facilities include creeks, channels, and detention basins in Rancho Cordova, and

WHEREAS, the City is responsible for the maintenance and operation of drainage facilities within its jurisdictional boundaries, including such lands owned by CRPD with a drainage easement dedicated to the City, and

WHEREAS, CRPD is responsible for maintenance and operation of drainage facilities located on CRPD-owned land or lands owned by the City that have an easement dedicated to CRPD, and

WHEREAS, both Parties wish to enter into this MOU in order to delineate maintenance locations and set out the tasks that are the City's maintenance responsibility versus CRPD's responsibility, and

NOW, THEREFORE, in consideration of the mutual promises contained herein, the Parties agree as follows:

AGREEMENT

Section 1. Applicability. The terms of this MOU shall apply to all existing drainage facilities on CRPD-owned or maintained land. Both Parties acknowledge that there may exist certain specific locations that would necessitate a separate MOU or agreement. For those certain specific locations or standalone projects that require a separate MOU or agreement, the MOU or agreement formed for that specific location or standalone project shall supercede the terms of this MOU.

Section 2. Areas of Maintenance Responsibility for City and CRPD. If a drainage feature (e.g. channel or detention basin) is located on its own, isolated and outside of lands owned by CRPD, maintenance of that drainage feature shall be the sole responsibility of the City. As an example, a detention basin surrounded by residential homes would be the City's maintenance responsibility. Conversely, a detention

basin located on a CRPD-owned park would be the shared maintenance responsibility of both Parties, as outlined herein:

Detention Basin Located on CRPD-Owned/Maintained Land: The presence of an ordinary high water mark (“OHWM”) shall delineate City-maintained versus CRPD-maintained areas for locations where a detention basin is located on CRPD-owned or maintained land. For the purposes of this MOU, an OHWM is defined as a biological vegetation mark denoting the high water mark produced by a body of water in normal weather years. The City shall be responsible for maintaining all areas located below or within the OHWM of the detention basin. CRPD shall be responsible for maintaining all areas located above or outside the OHWM of the detention basin. Please refer to Exhibit A of this MOU for an illustration.

In instances where the OHWM cannot be found, City and CRPD will perform a site visit to determine maintenance boundaries that are appropriate for the specific location.

Creeks and Channels Located on CRPD-Owned/Maintained Lands: The presence of an OHWM shall delineate City-maintained versus CRPD maintained areas for locations where a creek or channel is located on CRPD-owned or maintained land. The City shall be responsible for maintaining all areas located below or within the OHWM of a creek or channel. CRPD shall be responsible for maintaining all areas located above or outside the OHWM of the creek or channel. For concrete-lined channels, the OHWM equals the top edges of the concrete sides. All areas outside of the concrete-lined portion of canal shall be CRPD’s responsibility, whereas all areas within the concrete-lined portion shall be the City’s responsibility. Please refer to Exhibit B of this MOU for an illustration.

In cases where the OHWM is not a clear indicator of a maintenance boundary, the Parties shall meet to discuss an alternative method of determining that maintenance boundary.

Section 3. Maintenance Activities Performed by CRPD in Creeks, Channels, and Detention Basins.

For all work CRPD performs within creeks, channels, and detention basins, maintenance shall consist of the trimming and mowing of vegetation and the clearing of trash and debris. Generally, vegetation should be maintained to a natural environmental state with an annual trimming/mowing. The timing of the annual mowing shall comply with California Department of Fish and Wildlife (CDFW) recommendations.

The Parties shall endeavor to coordinate and jointly schedule maintenance activities. The performance of maintenance activities by both Parties shall comply with the rules and regulations set forth in the City’s Routine Maintenance Agreement (RMA) with CDFW, as described below.

Section 4. Maintenance Coordination: City’s RMA with CDFW. The City will determine on a case by case basis if a CRPD routine maintenance activity is covered under the City’s RMA with CDFW. If the City determines that a CRPD routine maintenance activity will be covered under the RMA, this covered activity will need to be submitted by CRPD to City for approval before the maintenance work can begin. For all covered activities, CRPD shall coordinate with City to submit Verification Request Forms for CDFW approval prior to commencing maintenance work. City and CRPD will hold annual meetings to coordinate the activities described in this paragraph and establish the maintenance program for the year.

Section 5. Funding. Funding for the maintenance activities described herein will vary, depending on location of the work. In cases where a Community Facilities District collects special revenue to pay for maintenance of the drainage facilities described in this MOU, those funds shall be furnished and made

available to the Party performing the maintenance. Any exchange of funds for the maintenance of drainage areas shall be described and agreed to by both parties in a separate agreement from this Memorandum of Understanding.

Section 6. Mutual Indemnification. The City shall indemnify, defend and hold harmless CRPD, its officers, agents, employees and representatives from and against any and all claims, losses, liabilities or damages, demands and actions, including payment of reasonable attorneys' fees, arising out of or resulting from the performance of this MOU, caused by any willful misconduct or negligent acts or omissions of City, its officers, agents, employees, or anyone directly or indirectly acting on behalf of City.

CRPD shall indemnify, defend and hold harmless City, its officers, agents, employees and representatives from and against any and all claims, losses, liabilities or damages, demands and actions, including payment of reasonable attorneys' fees, arising out of or resulting from the performance of this MOU, caused by any willful misconduct or negligent acts or omissions of CRPD, its officers, agents, employees, or anyone directly or indirectly acting on behalf of CRPD.

Section 7. Venue. In the event that either party brings any action against the other under this MOU, the Parties agree that trial of such action shall be vested exclusively in the State courts of California, in the County of Sacramento, or in the United States District Court for the Eastern District of California.

Section 8. Attorneys' Fees. If a Party to this MOU brings any action, including an action for declaratory relief, to enforce or interpret the provisions of this MOU, the prevailing Party shall be entitled to reasonable attorneys' fees in addition to any other relief to which that party may be entitled. The court may set such fees in the same action or in a separate action brought for that purpose.

Section 9. Termination and Modification. City or CRPD may cancel this MOU at any time by providing a ninety (90) day written notification to the other Party. Any modification of this MOU shall be done in writing and signed by both Parties.

Section 10. Contract Administration. This MOU shall be administered by the City's Public Works Department ("**Contract Administrator**"). All correspondence shall be directed to or through the Contract Administrator or his or her designee.

Section 11. Notices. Any written notice to CRPD shall be sent to:

Cordova Recreation & Park District
2729 Prospect Park Drive, Suite 230
Rancho Cordova, CA 95670
Email Address: gdobbs@crpd.com

Any written notice to City shall be sent to:

Public Works Department
2729 Prospect Park Drive
Rancho Cordova, CA 95670
Email Address: bsnipes@cityofranchocordova.org

Section 12. Duration of MOU. This MOU shall remain in effect until such time as it is terminated according to Section 9 or amended in writing by mutual agreement of the Parties to set a termination date.

Section 13. No Implied Waiver of Breach. The waiver of any breach of a specific provision of this MOU does not constitute a waiver of any other breach of that term or any other term of this MOU.

Section 14. Incorporation of Recitals. The Recitals are hereby incorporated into this MOU as if set forth herein in full.

IN WITNESS WHEREOF, the Parties have executed this MOU on the day and year first above written.

CITY OF RANCHO CORDOVA

**CORDOVA RECREATION &
PARK DISTRICT**

Brian Nakamura, City Manager

James M. Rodems, District Administrator

Date: _____

Date: _____

Attest:

Mindy Cuppy, MMC, City Clerk

Robert E. Thurbon, CRPD Attorney

Date: _____

Date: _____

Approved as to Form:

Adam Lindgren, City Attorney

Date: _____

EXHIBIT A


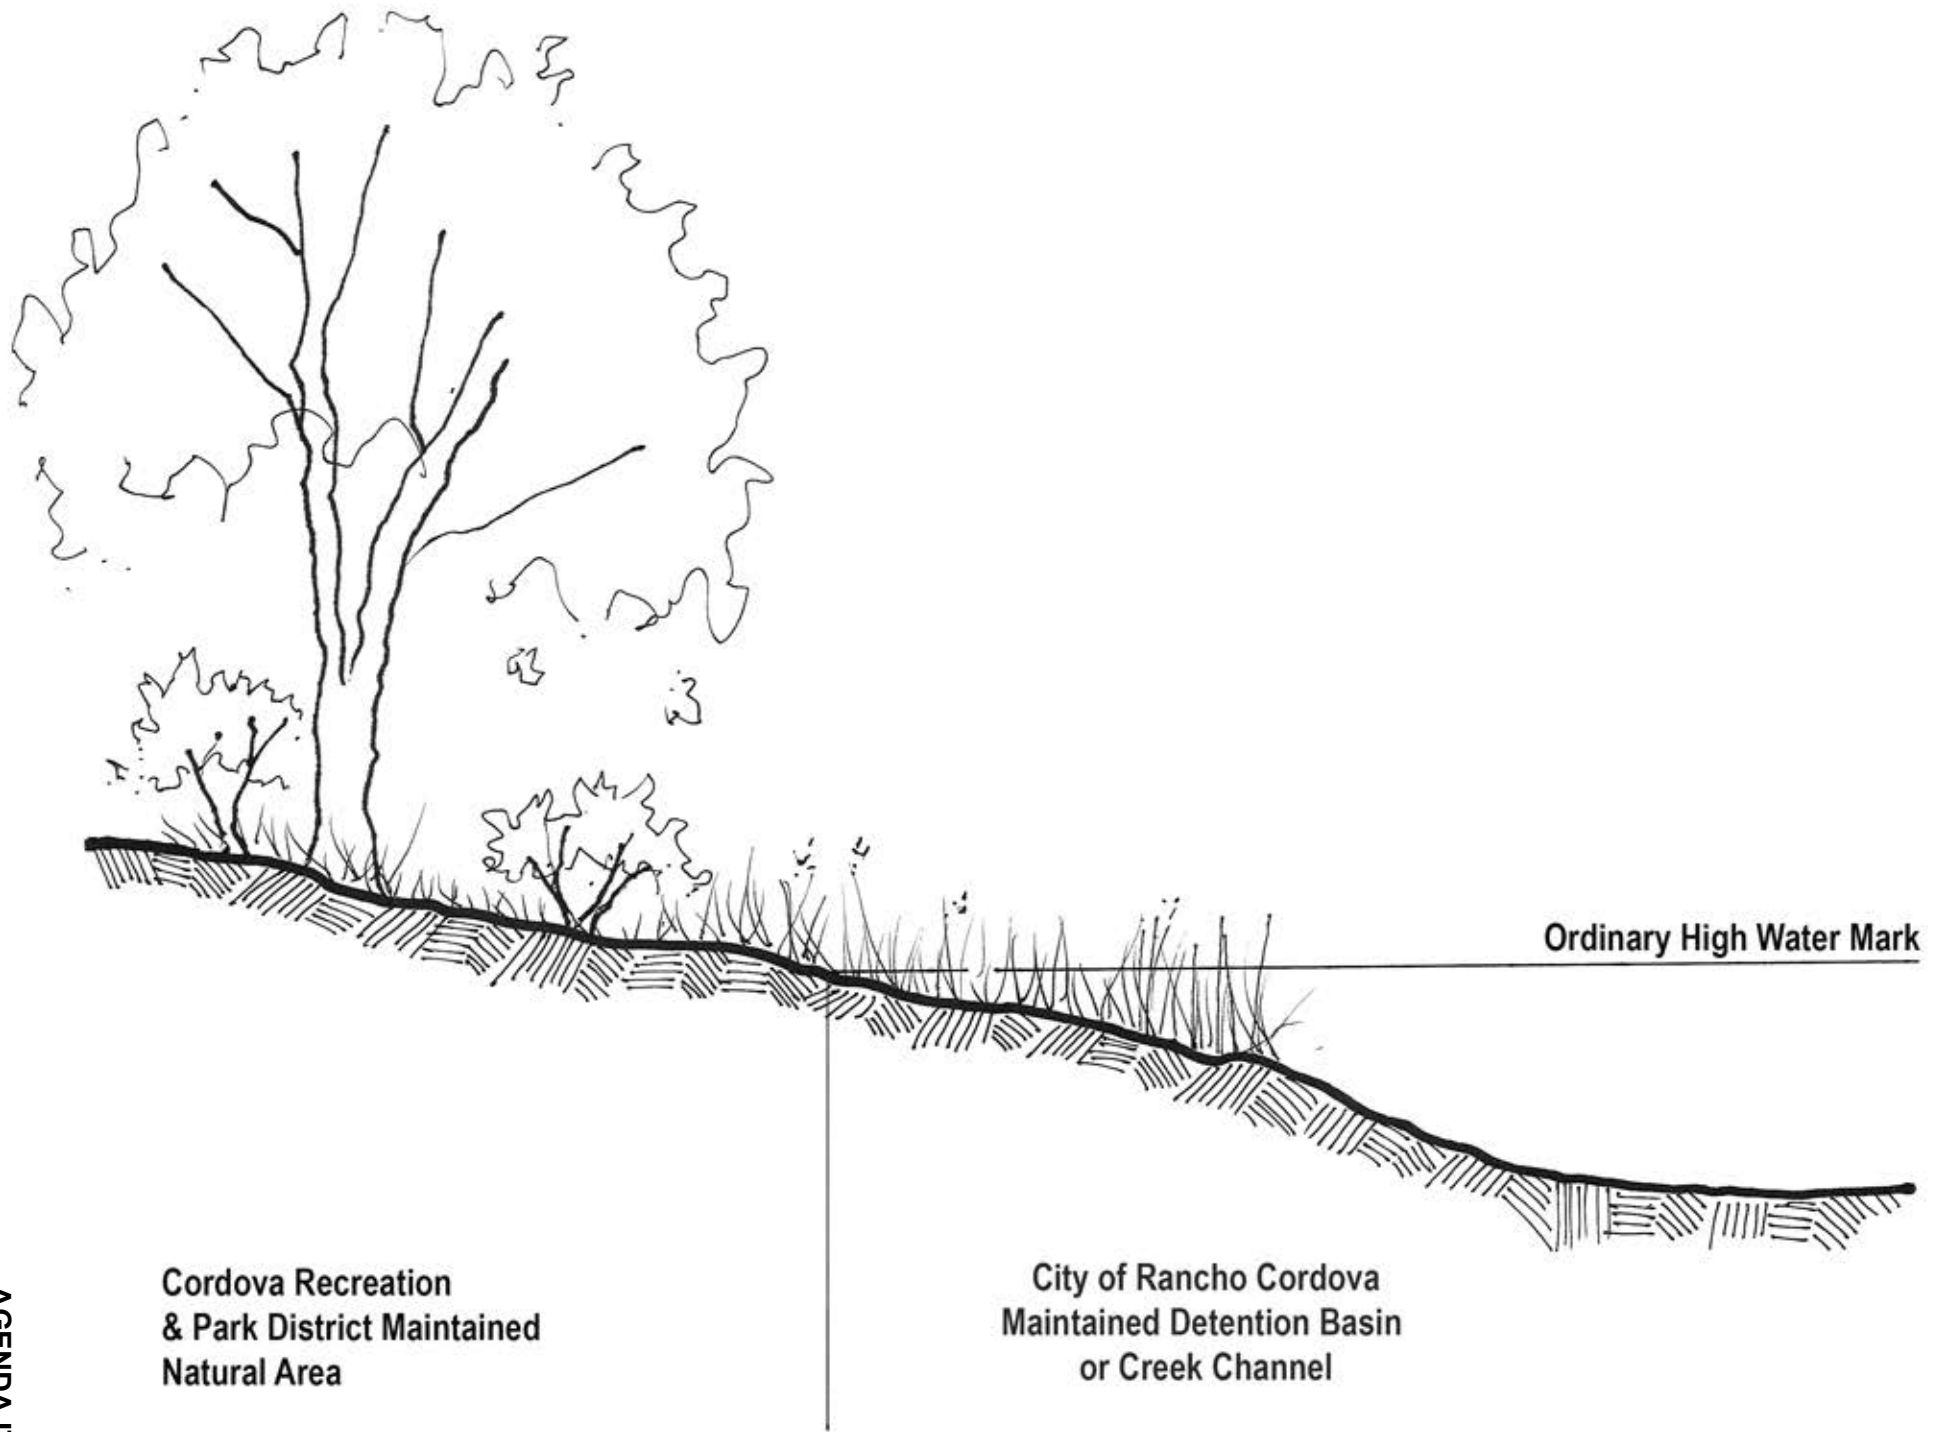


EXHIBIT B

2442678.1

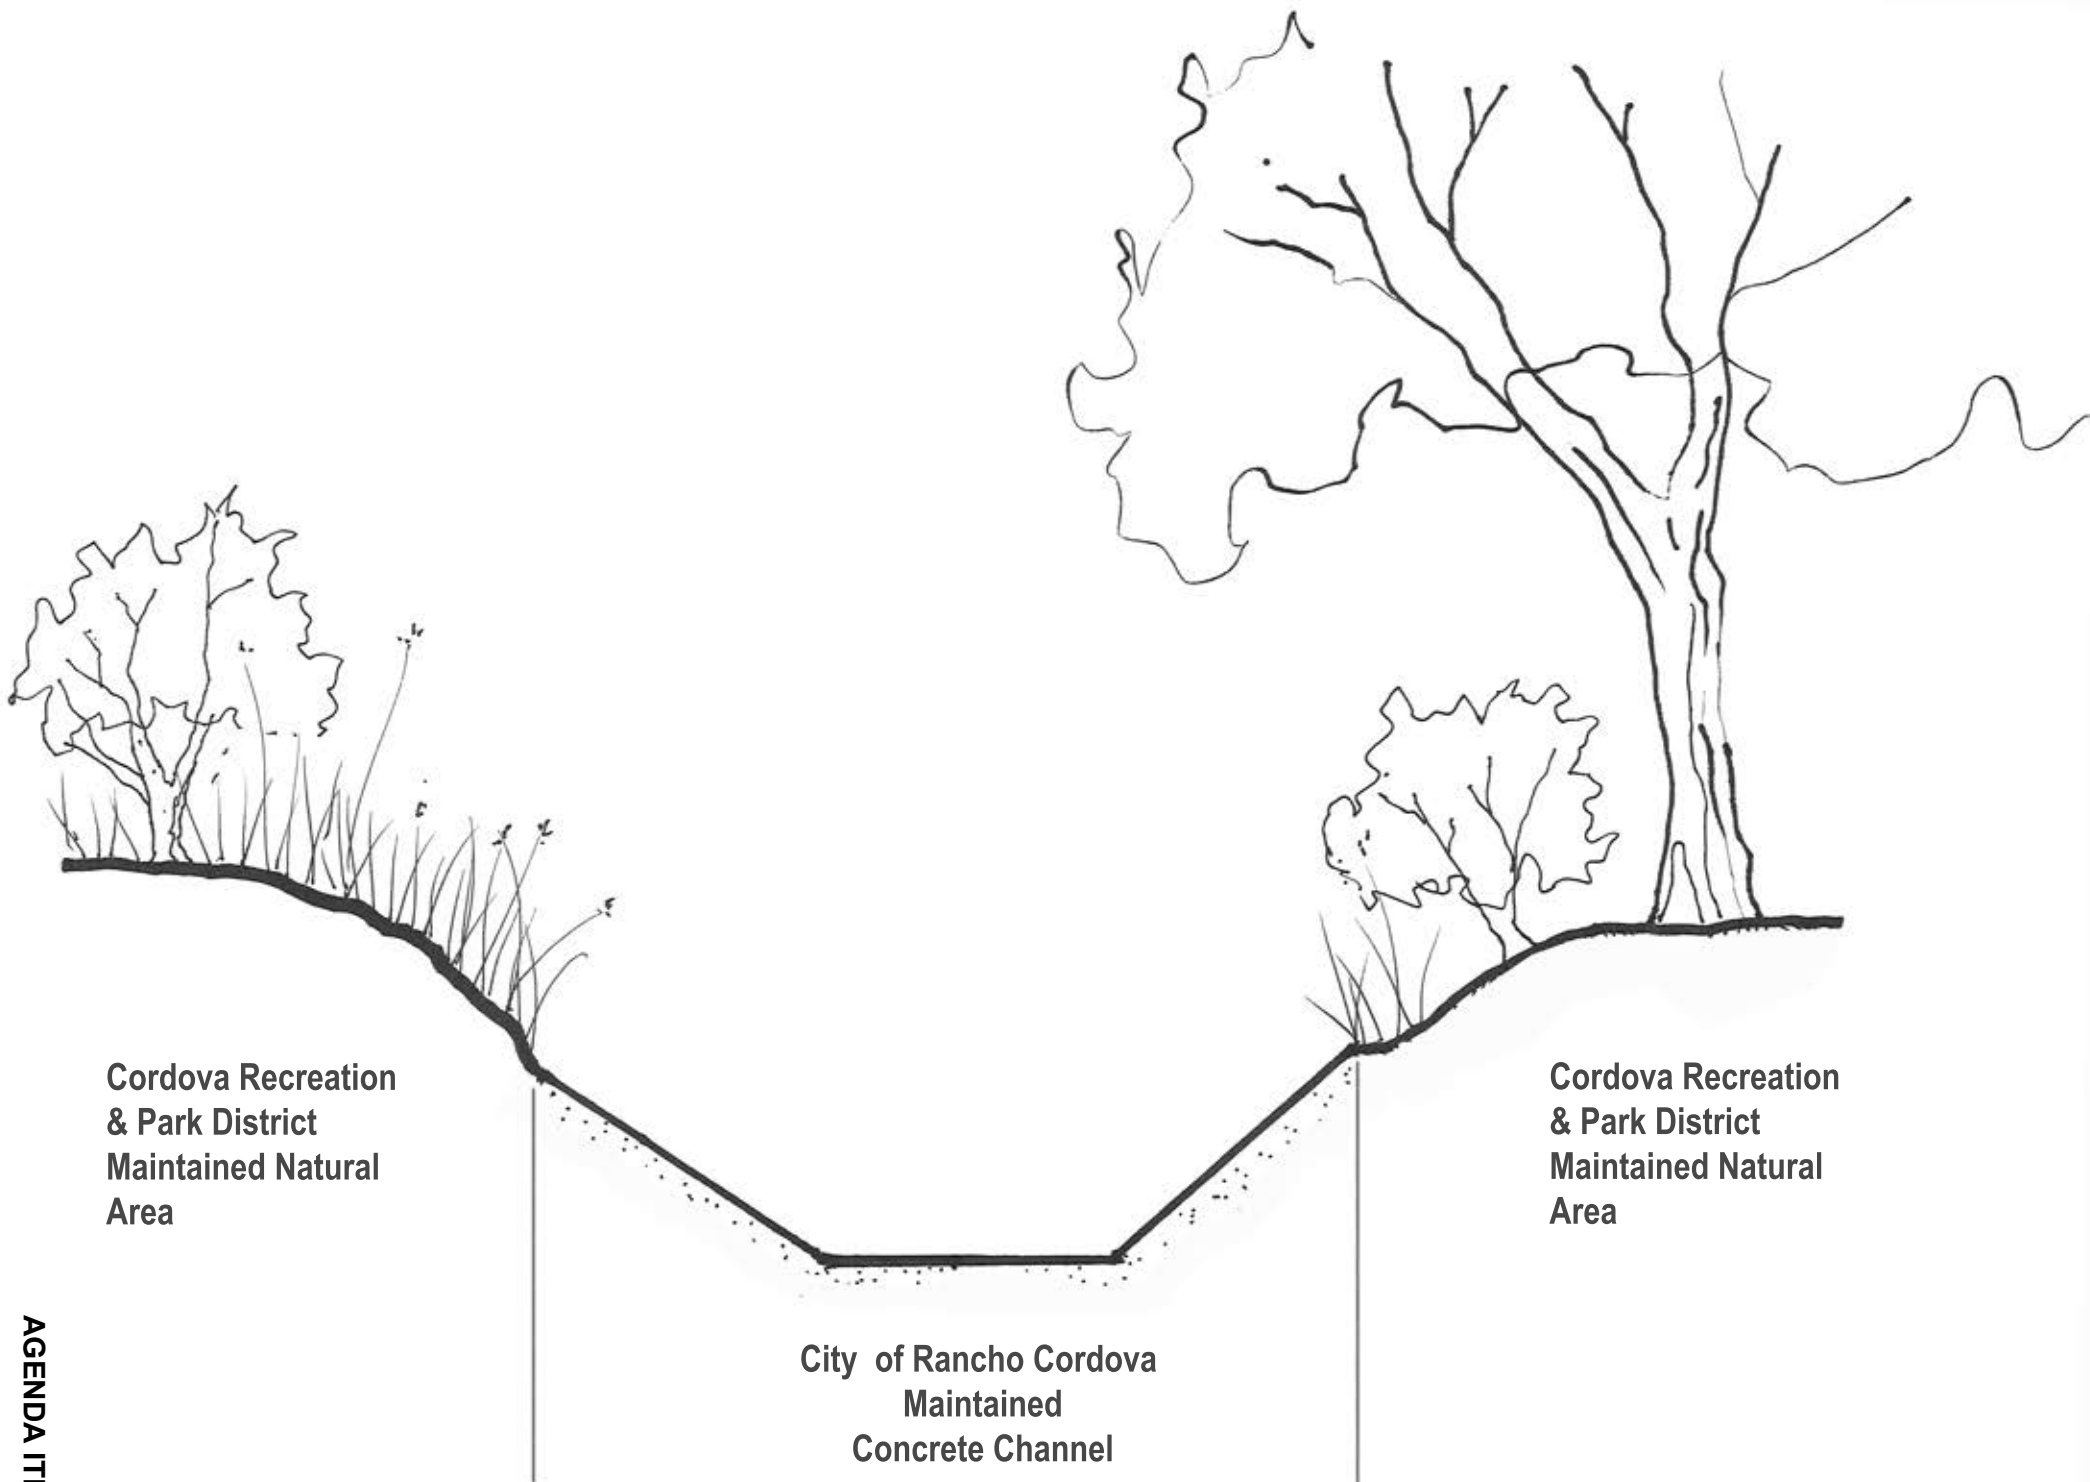

Cordova Recreation
& Park District
Maintained Natural
Area

Cordova Recreation
& Park District
Maintained Natural
Area

City of Rancho Cordova
Maintained
Concrete Channel

MEMORANDUM

DATE: July 6, 2015

TO: Honorable Mayor and Council Members

FROM: Cyrus Abhar, Interim Assistant City Manager
Mark Thomas, Senior Engineer

SUBJECT: COOPERATIVE AGREEMENT WITH THE CALIFORNIA DEPARTMENT OF TRANSPORTATION FOR DESIGN AND CONSTRUCTION OF A NEW INTERCHANGE ON US50 AT RANCHO CORDOVA PARKWAY



RECOMMENDATION

Adopt Resolution No. 89-2015.

RESULT OF RECOMMENDED ACTION

Adoption of the Resolution will authorize the City Manager to execute the Cooperative Agreement with Caltrans.

BACKGROUND

A cooperative agreement is required for every phase of project development on the State Highway system. This agreement positions the City to pursue design, right-of-way and construction of the Rancho Cordova Parkway interchange in partnership with Caltrans. Once the project team resolves the current legal action against the project, a schedule for design will be prepared. It is important to remember that both the design and construction phases are multi-year efforts.

The following is a list of the specific phases remaining in the project.

- Plans, Specifications, and Estimate (PS&E)
- Right of Way Support (R/W SUPPORT)
- Right of Way Capital (R/W CAPITAL)
- CONSTRUCTION SUPPORT
- CONSTRUCTION CAPITAL

FISCAL IMPACT

There is no fiscal impact to the City's General Fund.

ATTACHMENT

Resolution No. 89-2015, including Exhibit A - Cooperative agreement between Caltrans and the City of Rancho Cordova.

CITY OF RANCHO CORDOVA

RESOLUTION NO. 89-2015

**A RESOLUTION OF THE CITY COUNCIL OF THE CITY OF RANCHO CORDOVA
TO AUTHORIZE THE CITY MANAGER TO SIGN A COOPERATIVE AGREEMENT WITH THE
CALIFORNIA DEPARTMENT OF TRANSPORTATION FOR THE REMAINING PHASES OF
THE RANCHO CORDOVA PARKWAY INTERCHANGE PROJECT**

WHEREAS, in 2005 the City of Rancho Cordova initiated the Rancho Cordova Parkway Interchange capital improvement effort, as conceived by Sacramento County in the 1980's; and

WHEREAS, in 2007 Caltrans signed the Rancho Cordova Parkway Interchange Project Study Report, approving the project concept and authorizing the City of Rancho Cordova to proceed the environmental clearance process; and

WHEREAS, in 2007 Caltrans signed Cooperative Agreement No. 03-0343, authorizing the City of Rancho Cordova to prepare a Project Approval and Environmental Document (PA&ED) effort; and

WHEREAS, Rancho Cordova City Council Certified the Rancho Cordova Parkway Interchange Environmental Impact Report/Environmental Assessment on March 16, 2015.

NOW, THEREFORE, BE IT HEREBY RESOLVED THE CITY COUNCIL OF THE CITY OF RANCHO CORDOVA does authorize the City Manager, or his designee, to co-sign the California Department of Transportation's Cooperative Agreement No. 03-0579 authorizing the remaining project development phases of the Rancho Cordova Parkway Interchange project attached as **Exhibit A**.

PASSED AND ADOPTED by the City Council of the City of Rancho Cordova on the ____ day of ____, 2015 by the following vote:

AYES:

NOES:

ABSENT:

ABSTAIN:

Robert J. McGarvey, Mayor

ATTEST:

Mindy Cuppy, MMC, City Clerk

COOPERATIVE AGREEMENT COVER SHEET

Work Description

The construction of a new interchange on US50 at Rancho Cordova Parkway.

Contact Information

CALTRANS

John Holder, Project Manager
703 B Street
Marysville, CA 95901
Office Phone: (530) 741-5448
Mobile Phone: (530) 218-8954
Email: John.Holder@dot.ca.gov

CITY OF RANCHO CORDOVA

Mark Thomas, Senior Engineer
2729 Prospect Park Drive
Rancho Cordova, CA 95670
Office Phone: (916) 851-8700
Email: mthomas@cityofranhocordova.org

COOPERATIVE AGREEMENT

This AGREEMENT, effective on _____, is between the State of California, acting through its Department of Transportation, referred to as CALTRANS, and:

City of Rancho Cordova, a body politic and municipal corporation of the State of California, referred to hereinafter as CITY.

RECITALS

1. PARTNERS are authorized to enter into a cooperative agreement for improvements to the state highway system (SHS) per the California Streets and Highways Code sections 114 and 130.
2. For the purpose of this AGREEMENT, the construction of a new interchange on US50 at Rancho Cordova Parkway will be referred to hereinafter as PROJECT. This description only serves to identify the PROJECT. The project scope of work is defined in the appropriate authorizing documents for the PROJECT per the Project Development Procedures Manual.
3. All responsibilities assigned in this AGREEMENT to complete the following PROJECT COMPONENTS will be referred to hereinafter as OBLIGATIONS:
 - Plans, Specifications, and Estimate (PS&E)
 - Right of Way Support (R/W SUPPORT)
 - Right of Way Capital (R/W CAPITAL)
 - CONSTRUCTION SUPPORT
 - CONSTRUCTION CAPITAL
4. This AGREEMENT is separate from and does not modify or replace any other cooperative agreement or memorandum of understanding between PARTNERS regarding the PROJECT.
5. The following work associated with this PROJECT has been completed or is in progress:
 - CITY is developing the Environmental Impact Report and Environmental Assessment (Cooperative Agreement No. 03-0343).
6. In this AGREEMENT capitalized words represent either defined terms or acronyms.

7. PARTNERS hereby set forth the terms, covenants, and conditions of this AGREEMENT, under which they will accomplish OBLIGATIONS.

RESPONSIBILITIES

Sponsorship

8. CITY is the SPONSOR for 100% of the PROJECT COMPONENTS included in this AGREEMENT.
9. CITY is a FUNDING PARTNER for PROJECT as defined in the FUNDING SUMMARY.

Funding

10. FUNDING PARTNERS, funding sources, funding limits, spending limits, and billing/payment details are documented in the FUNDING SUMMARY. The FUNDING SUMMARY is incorporated and made an express part of this AGREEMENT.

PARTNERS will execute a new FUNDING SUMMARY each time the funding, billing and payment details of the PROJECT change. The FUNDING SUMMARY will be executed by a legally authorized representative of the respective PARTNERS. The most current fully executed FUNDING SUMMARY supersedes any previous FUNDING SUMMARY created for this AGREEMENT.

Replacement of the FUNDING SUMMARY will not require an amendment to the body of this AGREEMENT unless the funding changes require it.

11. PARTNERS will not incur costs beyond the funding commitments in this AGREEMENT.
12. Unless otherwise documented in the FUNDING SUMMARY, all fund types contributed to a PROJECT COMPONENT will be spent proportionately within that PROJECT COMPONENT.
13. Unless otherwise documented in the FUNDING SUMMARY, any savings recognized within a PROJECT COMPONENT will be credited or reimbursed, when allowed by policy or law, in proportion to the amount contributed to that PROJECT COMPONENT by each fund type.
14. All costs incurred for WORK except those that are specifically excluded in this AGREEMENT are OBLIGATIONS COSTS. OBLIGATIONS COSTS are to be paid from the funds shown in the FUNDING SUMMARY. Costs that are not OBLIGATIONS COSTS are to be paid by the PARTNER incurring the costs from funds that are outside the scope of this AGREEMENT.

Implementing Agency

15. CITY is IMPLEMENTING AGENCY for PS&E.
16. CITY is IMPLEMENTING AGENCY for RIGHT OF WAY.

17. CITY is IMPLEMENTING AGENCY for CONSTRUCTION.
18. The IMPLEMENTING AGENCY for a PROJECT COMPONENT will provide a Quality Management Plan (QMP) for that component as part of the PROJECT MANAGEMENT PLAN.
19. Any PARTNER responsible for completing WORK shall make its personnel and consultants that prepare WORK available to help resolve WORK-related problems and changes for the entire duration of the PROJECT including PROJECT COMPONENT work that may occur under separate agreements.

Independent Quality Assurance (IQA)

20. CALTRANS will provide Independent Quality Assurance (IQA) for the portions of WORK within existing and proposed SHS right of way.

The cost of CALTRANS' IQA is not an OBLIGATIONS COST.

CEQA/NEPA Lead Agency

21. CITY is the CEQA lead agency for the PROJECT.
22. CALTRANS is the CEQA responsible agency for the PROJECT.
23. CALTRANS is the NEPA lead agency for the PROJECT.

Environmental Permits, Approvals and Agreements

24. PARTNERS will comply with the commitments and conditions set forth in the environmental documentation, environmental permits, approvals, and applicable agreements as those commitments and conditions apply to each PARTNER's responsibilities in this AGREEMENT.
25. Unless otherwise assigned in this AGREEMENT, the IMPLEMENTING AGENCY for a PROJECT COMPONENT is responsible for all PROJECT COMPONENT WORK associated with coordinating, obtaining, implementing, renewing, and amending the PROJECT permits, agreements, and approvals whether they are identified in the planned project scope of work or become necessary in the course of completing the PROJECT.
26. The PROJECT requires the following environmental requirements/approvals:

ENVIRONMENTAL PERMITS/REQUIREMENTS
404, US Army Corps Of Engineers
401, Regional Water Quality Control Board
National Pollutant Discharge Elimination System (NPDES), State Water Resources Control Board
Federal Endangered Species Act Consultation (Section 7 Consultation), U.S. Fish and Wildlife Service
1602, California Department of Fish and Wildlife
2081 Take Permit for Threatened and Endangered Species, California Department of Fish and Wildlife
Project-Level Conformity Determination for Federal Air Quality Standards, Federal Highway Administration
Section 106 Coordination, State Historic Preservation Office

Plans, Specifications, and Estimate (PS&E)

27. As IMPLEMENTING AGENCY for PS&E, CITY is responsible for all PS&E WORK except those PS&E activities and responsibilities that are assigned to another PARTNER in this AGREEMENT and those activities that may be specifically excluded.
28. CITY will prepare Utility Conflict Maps identifying the accommodation, protection, relocation, or removal of any existing utility facilities that conflict with construction of the PROJECT or that violate CALTRANS' encroachment policy.

CITY will provide CALTRANS a copy of Utility Conflict Maps for CALTRANS' concurrence prior to issuing the Notices to Owner and executing the Utility Agreement. All utility conflicts will be addressed in the PROJECT plans, specifications, and estimate.

Right of Way (R/W)

29. As IMPLEMENTING AGENCY for R/W, CITY is responsible for all R/W SUPPORT WORK except those R/W SUPPORT activities and responsibilities that are assigned to another PARTNER in this AGREEMENT and those activities that may be specifically excluded.
30. The selection of R/W personnel and WORK within the completed PROJECT's SHS right-of-way will be performed in accordance with federal and California laws and regulations, and CALTRANS' policies, procedures, standards, practices, and applicable agreements.
31. CITY will make all necessary arrangements with utility owners for the timely accommodation, protection, relocation, or removal of any existing utility facilities that conflict with construction of the PROJECT or that violate CALTRANS' encroachment policy.

32. CITY will provide CALTRANS a copy of conflict maps, Relocation Plans, proposed Notices to Owner, Reports of Investigation, and Utility Agreements (if applicable) for CALTRANS' concurrence prior to issuing the Notices to Owner and executing the Utility Agreement. All utility conflicts will be fully addressed prior to Right of Way Certification and all arrangements for the protection, relocation, or removal of all conflicting facilities will be completed prior to construction contract award and included in the PROJECT plans, specifications, and estimate.
33. CITY will determine the cost to positively identify and locate, protect, relocate, or remove any utility facilities whether inside or outside SHS right of way in accordance with federal and California laws and regulations, and CALTRANS' policies, procedures, standards, practices, and applicable agreements including but not limited to Freeway Master Contracts.
34. CITY will provide a land surveyor licensed in the State of California to be responsible for surveying and right of way engineering. All survey and right of way engineering documents will bear the professional seal, certificate number, registration classification, expiration date of certificate, and signature of the responsible surveyor.
35. CITY will utilize a public agency currently qualified by CALTRANS or a properly licensed consultant for all right of way activities. A qualified right of way agent will administer all right of way consultant contracts.

CITY will submit a draft Right of Way Certification document to CALTRANS six weeks prior to the scheduled Right of Way Certification milestone date for review.

CITY will submit a final Right of Way certification document to CALTRANS for approval prior to the PROJECT advertisement.

36. Physical and legal possession of right of way must be completed prior to construction advertisement, unless PARTNERS mutually agree to other arrangements in writing. Right of way conveyances must be completed prior to OBLIGATION COMPLETION, unless PARTNERS mutually agree to other arrangements in writing.
37. CALTRANS' acceptance of right of way title is subject to review of an Updated Preliminary Title Report provided by CITY verifying that the title is free of all encumbrances and liens. Upon acceptance, CITY will provide CALTRANS with a Policy of Title Insurance in CALTRANS' name.
38. The California Transportation Commission is responsible for hearing and adopting Resolutions of Necessity.

Construction

39. As IMPLEMENTING AGENCY for CONSTRUCTION, CITY is responsible for all CONSTRUCTION SUPPORT WORK except those CONSTRUCTION SUPPORT activities and responsibilities that are assigned to another PARTNER in this AGREEMENT and those activities that may be specifically excluded.
40. CALTRANS will be responsible for completing the following CONSTRUCTION SUPPORT activities:

CALTRANS Work Breakdown Structure Identifier (If Applicable)	OBLIGATION COST
285.05.15.xx Change Order Review & Approval as required in this Agreement	No
270.35.xx HMA/PCC Mix Design Review & Approval	No
270.20.45.xx SWPPP/WPCP Review & Approval	No
270.35.xx Material Testing Results Review & Approval	No
270.35.xx Material Exception Review & Approval	No

41. CITY will advertise, open bids, award, and approve the construction contract in accordance with the California Public Contract Code and the California Labor Code. By accepting responsibility to advertise and award the construction contract, CITY also accepts responsibility to administer the construction contract.
42. Caltrans will not issue an Encroachment Permit for construction work until CALTRANS accepts:
- The final plans, specifications, and estimate package
 - The Right of Way Certification
 - The PROJECT SPONSOR verifies full funding of CONSTRUCTION SUPPORT and CONSTRUCTION CAPITAL.
43. If the lowest responsible construction contract bid is greater than the funding commitment to CONSTRUCTION CAPITAL, PARTNERS must agree in writing on a course of action within fifteen (15) working days. If no agreement is reached within fifteen (15) work days the IMPLEMENTING AGENCY shall not award the construction contract.
44. CITY will implement changes to the construction contract through Change Orders. PARTNERS will review and concur on all Change Orders over \$50,000.
45. CALTRANS will review and approve:

- Change Orders affecting public safety, public convenience, protected environmental resources, the preservation of property, all design and specification changes, and all major changes as defined in the CALTRANS Construction Manual. These Change Orders must receive written concurrence by CALTRANS prior to implementation.
- All hot mix asphalt concrete and concrete mix designs.
- The Stormwater Pollution Prevention Plan (SWPPP) or the Water Pollution Control Plan (WPCP).
- Material testing results and material exceptions.

46. If CONSTRUCTION CAPITAL is funded with state or federal funds then CITY will administer and process all construction contract claims using a CALTRANS-approved process. CALTRANS will provide IQA for the claims process.
47. CITY will require the construction contractor to furnish payment and performance bonds naming CITY as obligee, and CALTRANS as additional obligee, and to carry liability insurance in accordance with CALTRANS Standard Specifications.
48. CITY is designated as the Approved Signatory Authority responsible for preparing and filing all Regional Water Quality Control Board (RWQCB) Permit Registration Documents including certifying the accuracy of all documents and its compliance in accordance with the Construction General Permit, and CALTRANS MS4 National Pollutant Discharge Elimination System (NPDES) permit for all work within the SHS.
49. CITY will prepare a QMP which describes how construction materials source inspection will be performed, and will submit the QMP to CALTRANS for review and approval by the State Materials Engineer.

CALTRANS will issue the parent permit to CITY upon submittal of a complete encroachment permit application. The parent permit will cite approval of the QMP by CALTRANS as a condition of issuing a double permit.

CALTRANS will issue the double permit to the contractor upon submittal of a complete encroachment permit application and all conditions cited in the parent permit have been met.

CITY will provide, or cause to provide, construction materials source inspection services.

50. CITY may request CALTRANS to complete portions of CONSTRUCTION SUPPORT work as reimbursed engineering services. Should CALTRANS agree to perform the requested services, PARTNERS will document the arrangement in writing. Such an arrangement does not change the responsibilities assigned in this AGREEMENT. Engineering services requested by CITY and provided by CALTRANS during CONSTRUCTION are an OBLIGATIONS COST.

51. As IMPLEMENTING AGENCY for construction, CITY is responsible for maintenance within the PROJECT limits as part of the construction contract.
52. After OBLIGATION COMPLETION SHS maintenance will be handled through an existing maintenance agreement.
53. Within one hundred eighty (180) calendar days following the completion and acceptance of the PROJECT construction contract, CITY shall furnish CALTRANS with a complete set of “As-Built” plans and Change Orders, including any changes authorized by CALTRANS, on a CD ROM and in accordance with CALTRANS’ then current CADD User’s Manual (Section 4.3), Plans Preparation Manual, and CALTRANS practice. The plans will have the Resident Engineers name, contract number, and construction contract acceptance date printed on each plan sheet, and with the Resident Engineer’s signature only on the title sheet. The As-Built plans will be in Microstation DGN format, version 7.0 or later. In addition, CITY will provide one set of As-Built plans and addenda in TIFF format.

The submittal must also include all CALTRANS requested contract records, and land survey documents. The land survey documents include monument preservation documents and Records of Surveys prepared to satisfy the requirements of the California Land Surveyors Act (Business and Professions Code sections 8700 – 8805). Copies of survey documents and Records of Surveys filed in accordance with Business & Professions Code, including sections 8762 and 8771, shall contain the filing information provided by the county in which filed..

54. CITY will submit to CALTRANS, within sixty (60) calendar days following the Final Estimate or Resolution of Construction Claims (if any) the complete Project History File. CITY will assure that the Project History File is prepared and submitted in compliance with the Project Development Procedures Manual, Chapter 7. All material will be submitted neatly in a three-ring binder and on a CD ROM in PDF format.
55. Upon OBLIGATION COMPLETION, ownership or title to all materials and equipment constructed or installed for the operations and/or maintenance of the SHS within SHS right of way as part of WORK become the property of CALTRANS.

CALTRANS will not accept ownership or title to any materials or equipment constructed or installed outside SHS right of way.

Schedule

56. PARTNERS will manage the schedule for OBLIGATIONS through the work plan included in the PROJECT MANAGEMENT PLAN.

Additional Provisions

57. PARTNERS will perform all OBLIGATIONS in accordance with federal and California laws, regulations, and standards; FHWA STANDARDS; and CALTRANS STANDARDS.

58. CALTRANS retains the right to reject noncompliant WORK, protect public safety, preserve property rights, and ensure that all WORK is in the best interest of the SHS.
59. Each PARTNER will ensure that personnel participating in OBLIGATIONS are appropriately qualified or licensed to perform the tasks assigned to them.
60. PARTNERS will invite each other to participate in the selection of any consultants who participate in OBLIGATIONS.
61. CALTRANS will issue, upon approval of a proper application, the encroachment permits required for WORK within SHS right of way. Contractors and/or agents, and utility owners will not perform activities within the SHS right of way without an encroachment permit issued in their name. CALTRANS will provide encroachment permits to PARTNERS, their contractors, consultants and agents, at no cost.
62. The IMPLEMENTING AGENCY for a PROJECT COMPONENT will coordinate, prepare, obtain, implement, renew, and amend any encroachment permits needed to complete the PROJECT COMPONENT WORK.
63. If any PARTNER discovers unanticipated cultural, archaeological, paleontological, or other protected resources during WORK, all WORK in that area will stop and that PARTNER will notify all PARTNERS within twenty-four (24) hours of discovery. WORK may only resume after a qualified professional has evaluated the nature and significance of the discovery and a plan is approved for its removal or protection.
64. PARTNERS will hold all administrative drafts and administrative final reports, studies, materials, and documentation relied upon, produced, created, or utilized for the PROJECT in confidence to the extent permitted by law and where applicable, the provisions of California Government Code section 6254.5(e) shall protect the confidentiality of such documents in the event that said documents are shared between PARTNERS.

PARTNERS will not distribute, release, or share said documents with anyone other than employees, agents, and consultants who require access to complete the PROJECT without the written consent of the PARTNER authorized to release them, unless required or authorized to do so by law.

65. If a PARTNER receives a public records request pertaining to OBLIGATIONS, that PARTNER will notify PARTNERS within five (5) working days of receipt and make PARTNERS aware of any disclosed public documents. PARTNERS will consult with each other prior to the release of any public documents related to the PROJECT.
66. If HM-1 or HM-2 is found during a PROJECT COMPONENT, the IMPLEMENTING AGENCY for that PROJECT COMPONENT will immediately notify PARTNERS.

67. CALTRANS, independent of the PROJECT, is responsible for any HM-1 found within the existing SHS right of way. CALTRANS will undertake, or cause to be undertaken, HM MANAGEMENT ACTIVITIES related to HM-1 with minimum impact to the PROJECT schedule. The cost for HM MANAGEMENT ACTIVITIES related to HM-1 found within the existing SHS right of way is not an OBLIGATIONS COST and CALTRANS will pay, or cause to be paid, all costs for HM-1 ACTIVITIES.

68. CITY, independent of the PROJECT, is responsible for any HM-1 found within the PROJECT limits and outside the existing SHS right of way. CITY will undertake, or cause to be undertaken, HM MANAGEMENT ACTIVITIES related to HM-1 with minimum impact to the PROJECT schedule.

The cost of HM MANAGEMENT ACTIVITIES related to HM-1 found within the PROJECT limits and outside of the existing SHS right of way is not an OBLIGATIONS COST and CITY will pay, or cause to be paid, all costs for such ACTIVITIES.

69. If HM-2 is found within the PROJECT limits, the public agency responsible for the advertisement, award, and administration (AAA) of the PROJECT construction contract will be responsible for HM MANAGEMENT ACTIVITIES related to HM-2.

70. CALTRANS' acquisition or acceptance of title to any property on which any HM-1 or HM-2 is found will proceed in accordance with CALTRANS' policy on such acquisition.

71. IMPLEMENTING AGENCY for each PROJECT COMPONENT will furnish PARTNERS with written quarterly progress reports during the implementation of OBLIGATIONS in that component.

72. Any PARTNER that is responsible for completing OBLIGATIONS will accept, reject, compromise, settle, or litigate claims arising from those OBLIGATIONS.

73. PARTNERS will confer on any claim that may affect OBLIGATIONS or PARTNERS' liability or responsibility under this AGREEMENT in order to retain resolution possibilities for potential future claims. No PARTNER will prejudice the rights of another PARTNER until after PARTNERS confer on claim.

74. If FUNDING PARTNERS fund any part of OBLIGATIONS with state or federal funds, each PARTNER will comply, and will ensure that any party hired to participate in OBLIGATIONS will comply with the federal cost principles of 2 CFR, Part 225, and administrative requirements outlined in 49 CFR, Part 18. These principles and requirements apply to all funding types included in this AGREEMENT.

75. PARTNERS will maintain, and will ensure that any party hired by PARTNERS to participate in OBLIGATIONS will maintain, a financial management system that conforms to Generally Accepted Accounting Principles (GAAP), and that can properly accumulate and segregate incurred PROJECT costs and billings.

76. PARTNERS will maintain and make available to each other all OBLIGATIONS-related documents, including financial data, during the term of this AGREEMENT.

PARTNERS will retain all OBLIGATIONS-related records for three (3) years after the final voucher.

77. PARTNERS have the right to audit each other in accordance with generally accepted governmental audit standards.

CALTRANS, the state auditor, FHWA (if the PROJECT utilizes federal funds), and CITY will have access to all OBLIGATIONS-related records of each PARTNER, and any party hired by a PARTNER to participate in OBLIGATIONS, for audit, examination, excerpt, or transcription.

The examination of any records will take place in the offices and locations where said records are generated and/or stored and will be accomplished during reasonable hours of operation. The auditing PARTNER will be permitted to make copies of any OBLIGATIONS-related records needed for the audit.

The audited PARTNER will review the draft audit, findings, and recommendations, and provide written comments within thirty (30) calendar days of receipt.

Upon completion of the final audit, PARTNERS have thirty (30) calendar days to refund or invoice as necessary in order to satisfy the obligation of the audit.

Any audit dispute not resolved by PARTNERS is subject to mediation. Mediation will follow the process described in the General Conditions section of this AGREEMENT.

78. If FUNDING PARTNERS fund any part of the PROJECT with state or federal funds, each FUNDING PARTNER will undergo an annual audit in accordance with the Single Audit Act and the federal Office of Management and Budget (OMB) Circular A-133.
79. If the PROJECT expends federal funds, any PARTNER that hires an A&E consultant to perform WORK on any part of the PROJECT will ensure that the procurement of the consultant and the consultant overhead costs are in accordance with Chapter 10 of the *Local Assistance Procedures Manual*.
80. If WORK stops for any reason, IMPLEMENTING AGENCY will place the PROJECT right of way in a safe and operable condition acceptable to CALTRANS.
81. If WORK stops for any reason, each PARTNER will continue to implement all of its applicable commitments and conditions included in the PROJECT environmental documentation, permits, agreements, or approvals that are in effect at the time that WORK stops, as they apply to each PARTNER's responsibilities in this AGREEMENT, in order to keep the PROJECT in environmental compliance until WORK resumes.

82. If FUNDING PARTNERS fund OBLIGATIONS with Proposition 1B Bond funds, PARTNERS will meet the requirements of California Government Code Section 8879.20 et al. (Proposition 1 legislation), the governor's Executive Order 2007-S-02-07, and the California Transportation Commission (CTC) program guidelines for the applicable account.

Right of way purchased using Proposition 1B Bond funds will become the property of CALTRANS, and any revenue from the sale of excess lands originally purchased with bond funds will revert to CALTRANS.

83. CALTRANS will administer any federal subvention funds shown in the FUNDING SUMMARY table.
84. The cost of awards, judgments, or settlements generated by OBLIGATIONS is an OBLIGATIONS COST.
85. The cost of legal challenges to the environmental process or documentation is an OBLIGATIONS COSTS.
86. Fines, interest, or penalties levied against a PARTNER are not an OBLIGATIONS COST and will be paid, independent of OBLIGATIONS COST, by the PARTNER whose action or lack of action caused the levy.
87. The cost of any engineering support performed by CALTRANS includes all direct and applicable indirect costs. CALTRANS calculates indirect costs based solely on the type of funds used to pay support costs. State and federal funds administered by CALTRANS are subject to the current Program Functional Rate. All other funds are subject to the current Program Functional Rate and the current Administration Rate. The Program Functional Rate and Administration Rate are adjusted periodically.
88. Travel, per diem, and third-party contract reimbursements are an OBLIGATIONS COST only after those hired by PARTNERS to participate in OBLIGATIONS incur and pay those costs.

Payments for travel and per diem will not exceed the rates paid rank and file state employees under current California Department of Personnel Administration (DPA) rules current at the effective date of this AGREEMENT.

If CITY invoices for rates in excess of DPA rates, CITY will fund the cost difference and reimburse CALTRANS for any overpayment.

89. If CALTRANS reimburses CITY for any costs later determined to be unallowable, CITY will reimburse those funds.
90. If there are insufficient funds available in this AGREEMENT to place PROJECT right of way in a safe and operable condition, the appropriate IMPLEMENTING AGENCY will fund these activities until such time as PARTNERS amend this AGREEMENT.

That IMPLEMENTING AGENCY may request reimbursement for these costs during the amendment process.

91. If there are insufficient funds in this AGREEMENT to implement applicable commitments and conditions included in the PROJECT environmental documentation, permits, agreements, and/or approvals that are in effect at a time that WORK stops, each PARTNER accepts responsibility to fund their respective OBLIGATIONS until such time as PARTNERS amend this AGREEMENT.

Each PARTNER may request reimbursement for these costs during the amendment process.

92. After PARTNERS agree that all WORK is complete for a PROJECT COMPONENT, PARTNER(S) will submit a final accounting for all OBLIGATIONS COSTS. Based on the final accounting, PARTNERS will refund or invoice as necessary in order to satisfy the financial commitments of this AGREEMENT.

GENERAL CONDITIONS

93. PARTNERS understand that this AGREEMENT is in accordance with and governed by the Constitution and laws of the State of California. This AGREEMENT will be enforceable in the State of California. Any PARTNER initiating legal action arising from this AGREEMENT will file and maintain that legal action in the Superior Court of the county in which the CALTRANS district office that is signatory to this AGREEMENT resides, or in the Superior Court of the county in which the PROJECT is physically located.
94. All OBLIGATIONS of CALTRANS under the terms of this AGREEMENT are subject to the appropriation of resources by the Legislature, the State Budget Act authority, and the allocation of funds by the California Transportation Commission.
95. When CALTRANS performs IQA activities it does so for its own benefit. No one can assign liability to CALTRANS due to its IQA activities.
96. Neither CITY nor any officer or employee thereof is responsible for any injury, damage or liability occurring by reason of anything done or omitted to be done by CALTRANS, its contractors, sub-contractors, and/or its agents under or in connection with any work, authority, or jurisdiction conferred upon CALTRANS under this AGREEMENT. It is understood and agreed that CALTRANS, to the extent permitted by law, will defend, indemnify, and save harmless CITY and all of its officers and employees from all claims, suits, or actions of every name, kind, and description brought forth under, but not limited to, tortious, contractual, inverse condemnation, or other theories and assertions of liability occurring by reason of anything done or omitted to be done by CALTRANS, its contractors, sub-contractors, and/or its agents under this AGREEMENT.

97. Neither CALTRANS nor any officer or employee thereof is responsible for any injury, damage, or liability occurring by reason of anything done or omitted to be done by CITY, its officers, employees, contractors, sub-contractors, and/or its agents under or in connection with any work, authority, or jurisdiction conferred upon CITY under this AGREEMENT. It is understood and agreed that CITY, to the extent permitted by law, will defend, indemnify, and save harmless CALTRANS and all of its officers and employees from all claims, suits, or actions of every name, kind, and description brought forth under, but not limited to, tortious, contractual, inverse condemnation, or other theories and assertions of liability occurring by reason of anything done or omitted to be done by CITY, its officers, employees, contractors, sub-contractors, and/or its agents under this AGREEMENT.
98. PARTNERS do not intend this AGREEMENT to create a third party beneficiary or define duties, obligations, or rights in parties not signatory to this AGREEMENT. PARTNERS do not intend this AGREEMENT to affect their legal liability by imposing any standard of care for fulfilling OBLIGATIONS different from the standards imposed by law.
99. PARTNERS will not assign or attempt to assign OBLIGATIONS to parties not signatory to this AGREEMENT without an amendment, signed by PARTNERS, to this AGREEMENT.
100. CITY will not interpret any ambiguity contained in this AGREEMENT against CALTRANS. CITY waives the provisions of California Civil Code section 1654.

A waiver of a PARTNER's performance under any provision of this AGREEMENT will not constitute a continuous or future waiver of that or any other provision.

101. A delay or omission to exercise a right or power due to a default does not negate the use of that right or power in the future when deemed necessary.
102. If any PARTNER defaults in its OBLIGATIONS, a non-defaulting PARTNER will request in writing that the default be remedied within thirty (30) calendar days. If the defaulting PARTNER fails to do so, the non-defaulting PARTNER may initiate dispute resolution.
103. PARTNERS will first attempt to resolve AGREEMENT disputes at the PROJECT team level. If they cannot resolve the dispute themselves, the CALTRANS district director and the executive officer of CITY will attempt to negotiate a resolution. If PARTNERS do not reach a resolution, PARTNERS' legal counsel will initiate mediation. PARTNERS agree to participate in mediation in good faith and will share equally in its costs.

Neither the dispute nor the mediation process relieves PARTNERS from full and timely performance of OBLIGATIONS in accordance with the terms of this AGREEMENT. However, if any PARTNER stops fulfilling OBLIGATIONS, any other PARTNER may seek equitable relief to ensure that OBLIGATIONS continue.

Except for equitable relief, no PARTNER may file a civil complaint until after mediation, or forty-five (45) calendar days after filing the written mediation request, whichever occurs first.

PARTNERS will file any civil complaints in the Superior Court of the county in which the CALTRANS district office signatory to this AGREEMENT resides or in the Superior Court of the county in which the PROJECT is physically located. The prevailing PARTNER will be entitled to an award of all costs, fees, and expenses, including reasonable attorney fees as a result of litigating a dispute under this AGREEMENT or to enforce the provisions of this article including equitable relief.

104. PARTNERS maintain the ability to pursue alternative or additional dispute remedies if a previously selected remedy does not achieve resolution.
105. If any provisions in this AGREEMENT are found by a court of competent jurisdiction to be, or are in fact, illegal, inoperative, or unenforceable, those provisions do not render any or all other AGREEMENT provisions invalid, inoperative, or unenforceable, and those provisions will be automatically severed from this AGREEMENT.
106. PARTNERS intend this AGREEMENT to be their final expression that supersedes any oral understanding or writings pertaining to the OBLIGATIONS.
107. If during performance of WORK additional activities or environmental documentation is necessary to keep the PROJECT in environmental compliance, PARTNERS will amend this AGREEMENT to include completion of those additional tasks.
108. Except as otherwise provided in the AGREEMENT, PARTNERS will execute a formal written amendment if there are any changes to OBLIGATIONS.
109. When WORK performed on the PROJECT is done under contract and falls within the Labor Code section 1720(a)(1) definition of "public works" in that it is construction, alteration, demolition, installation, or repair; or maintenance work under Labor Code section 1771, PARTNERS shall conform to the provisions of Labor Code sections 1720 through 1815, and all applicable provisions of California Code of Regulations found in Title 8, Division 1, Chapter 8, Subchapter 3, Articles 1-7. PARTNERS shall include prevailing wage requirements in contracts for public work and require contractors to include the same prevailing wage requirements in all subcontracts. Work performed by a PARTNER's own employees is exempt from the Labor Code's Prevailing Wage requirements.
110. If WORK is paid for, in whole or part, with federal funds and is of the type of work subject to federal prevailing wage requirements, PARTNERS shall conform to the provisions of the Davis-Bacon and Related Acts, 40 U.S.C. § 276(a).

When applicable, PARTNERS shall include federal prevailing wage requirements in contracts for public work. WORK performed by a PARTNER's employees is exempt from federal prevailing wage requirements.

111. PARTNERS agree to sign a COOPERATIVE AGREEMENT CLOSURE STATEMENT to terminate this AGREEMENT. However, all indemnification, document retention, audit, claims, environmental commitment, legal challenge, maintenance and ownership articles will remain in effect until terminated or modified in writing by mutual agreement or expire by the statute of limitations.

DEFINITIONS

AGREEMENT – This agreement including any attachments, exhibits, and amendments.

CALTRANS STANDARDS – CALTRANS policies and procedures, including, but not limited to, the guidance provided in the Project Development Procedures Manual (PDPM) and the CALTRANS *Workplan Standards Guide for the Delivery of Capital Projects* (WSG) [which contains the CALTRANS Work Breakdown Structure (WBS) and was previously known as the WBS Guide] and is available at <http://www.dot.ca.gov/hq/projmgmt/guidance.htm>.

CEQA (California Environmental Quality Act) – The act (California Public Resources Code, sections 21000 et seq.) that requires state and local agencies to identify the significant environmental impacts of their actions and to avoid or mitigate those significant impacts, if feasible.

CFR (Code of Federal Regulations) – The general and permanent rules published in the Federal Register by the executive departments and agencies of the federal government.

CONSTRUCTION – See PROJECT COMPONENT.

CONSTRUCTION CAPITAL – See PROJECT COMPONENT.

CONSTRUCTION SUPPORT – See PROJECT COMPONENT.

COOPERATIVE AGREEMENT CLOSURE STATEMENT – A document signed by PARTNERS that verifies the completion of all OBLIGATIONS included in this AGREEMENT and in all amendments to this AGREEMENT.

FHWA – Federal Highway Administration.

FHWA STANDARDS – FHWA regulations, policies and procedures, including, but not limited to, the guidance provided at www.fhwa.dot.gov/topics.htm.

FUNDING PARTNER – A PARTNER, designated in the FUNDING SUMMARY, that commits a defined dollar amount to fulfill OBLIGATIONS. Each FUNDING PARTNER accepts responsibility to provide the funds it commits in this AGREEMENT.

FUNDING SUMMARY – An executed document that names FUNDING PARTNER(S), includes a FUNDING TABLE, SPENDING SUMMARY, deposit amounts, and invoicing and payment methods.

FUNDING TABLE – The table that designates funding sources, types of funds, and the PROJECT COMPONENT in which the funds are to be spent. Funds listed on the FUNDING TABLE are “not-to-exceed” amounts for each FUNDING PARTNER.

GAAP (Generally Accepted Accounting Principles) – Uniform minimum standards and guidelines for financial accounting and reporting issued by the Federal Accounting Standards Advisory Board that serve to achieve some level of standardization. See <http://www.fasab.gov/accepted.html>.

HM-1 – Hazardous material (including, but not limited to, hazardous waste) that may require removal and disposal pursuant to federal or state law whether it is disturbed by the PROJECT or not.

HM-2 – Hazardous material (including, but not limited to, hazardous waste) that may require removal and disposal pursuant to federal or state law only if disturbed by the PROJECT.

HM MANAGEMENT ACTIVITIES – Management activities related to either HM-1 or HM-2 including, without limitation, any necessary manifest requirements and disposal facility designations.

IMPLEMENTING AGENCY – The PARTNER responsible for managing the scope, cost, and schedule of a PROJECT COMPONENT to ensure the completion of that component.

IQA (Independent Quality Assurance) – CALTRANS' efforts to ensure that another PARTNER's quality assurance activities are in accordance with the applicable standards and the PROJECT's Quality Management Plan (QMP). When CALTRANS performs IQA it does not develop, produce, validate, verify, re-check, or quality control another PARTNER's work products.

NEPA (National Environmental Policy Act of 1969) – This federal act establishes a national policy for the environment and a process to disclose the adverse impacts of projects with a federal nexus.

OBLIGATIONS – All WORK responsibilities and their associated costs.

OBLIGATION COMPLETION – PARTNERS have fulfilled all OBLIGATIONS included in this AGREEMENT and have signed a COOPERATIVE AGREEMENT CLOSURE STATEMENT.

OBLIGATIONS COST(S) – The cost(s) to complete the responsibilities assigned in this AGREEMENT. Costs that are specifically excluded in this AGREEMENT or that are not incurred in the performance of the responsibilities in this AGREEMENT are not OBLIGATIONS COSTS.

OBLIGATIONS COSTS are to be paid from the funds shown in the FUNDING SUMMARY. Costs that are not OBLIGATIONS COSTS are to be paid by the party that incurs the cost from funds that are outside the scope of this AGREEMENT.

PARTNER – Any individual signatory party to this AGREEMENT.

PARTNERS – The term that collectively references all of the signatory agencies to this AGREEMENT. This term only describes the relationship between these agencies to work together to achieve a mutually beneficial goal. It is not used in the traditional legal sense in which one PARTNER's individual actions legally bind the other PARTNER.

PROJECT COMPONENT – A distinct portion of the planning and project development process of a capital project as outlined in California Government Code, section 14529(b).

- **PID (Project Initiation Document)** – The work required to deliver the project initiation document for the PROJECT in accordance with CALTRANS STANDARDS.
- **PA&ED (Project Approval and Environmental Document)** – The work required to deliver the project approval and environmental documentation for the PROJECT in accordance with CALTRANS STANDARDS.
- **PS&E (Plans, Specifications, and Estimate)** – The work required to deliver the plans, specifications, and estimate for the PROJECT in accordance with CALTRANS STANDARDS.
- **R/W (Right of Way)** – The project components for the purpose of acquiring real property interests for the PROJECT in accordance with CALTRANS STANDARDS.
 - **R/W (Right of Way) SUPPORT** – The work required to obtain all property interests for the PROJECT.
 - **R/W (Right of Way) CAPITAL** – The funds for acquisition of property rights for the PROJECT.
- **CONSTRUCTION** – The project components for the purpose of completing the construction of the PROJECT in accordance with CALTRANS STANDARDS.
 - **CONSTRUCTION SUPPORT** – The work required for the administration, acceptance, and final documentation of the construction contract for the PROJECT.
 - **CONSTRUCTION CAPITAL** – The funds for the construction contract.

PROJECT MANAGEMENT PLAN – A group of documents used to guide the PROJECT's execution and control throughout that project's lifecycle.

PS&E (Plans, Specifications, and Estimate) – See PROJECT COMPONENT.

QMP (Quality Management Plan) – An integral part of the PROJECT MANAGEMENT PLAN that describes IMPLEMENTING AGENCY's quality policy and how it will be used.

RESIDENT ENGINEER – A civil engineer licensed in the State of California who is responsible for construction contract administration activities. The Resident Engineer must be independent of the design engineering company and the construction contractor.

R/W (Right of Way) CAPITAL – See PROJECT COMPONENT.

R/W (Right of Way) SUPPORT – See PROJECT COMPONENT.

SHS (State Highway System) – All highways, right of way, and related facilities acquired, laid out, constructed, improved, or maintained as a state highway pursuant to constitutional or legislative authorization.

SPENDING SUMMARY – A table that identifies the funds available for expenditure by each PARTNER. The table shows the maximum reimbursable expenditure for each PARTNER in each PROJECT COMPONENT.

SPONSOR – Any PARTNER that accepts the responsibility to establish scope of the PROJECT and the obligation to secure financial resources to fund the PROJECT COMPONENTS in this AGREEMENT. A SPONSOR is responsible for adjusting the PROJECT scope to match committed funds or securing additional funds to fully fund the PROJECT COMPONENTS in this AGREEMENT. If this AGREEMENT has more than one SPONSOR, funding adjustments will be made by percentage (as outlined in Responsibilities). Scope adjustments must be developed through the project development process and must be approved by CALTRANS as the owner/operator of the SHS.

WORK – All efforts to complete the OBLIGATIONS included in this AGREEMENT as described by the activities in the CALTRANS Workplan Standards Guide for the Delivery of Capital Projects (WSG).

SIGNATURES

PARTNERS are empowered by California Streets and Highways Code Section 114 & 130 to enter into this AGREEMENT and have delegated to the undersigned the authority to execute this AGREEMENT on behalf of the respective agencies and covenants to have followed all the necessary legal requirements to validly execute this AGREEMENT.

CALTRANS

Thomas L. Brannon
Deputy District Director,
D3 Programming / Project Management

Certified as to funds:

District Project Control Officer

CITY OF RANCHO CORDOVA

Robert J. McGarvey
Mayor

Brian Nakamura
City Manager

Attest:

Mindy Cuppy, City Clerk

Approved as to form and procedure:

Adam U. Lindgren
City Attorney

FUNDING SUMMARY

v. 122								
FUNDING TABLE								
IMPLEMENTING AGENCY			CITY	CITY		CITY		
Source	FUNDING PARTNER	Fund Type	PS&E	R/W SUPPORT	R/W CAPITAL	CONST. SUPPORT	CONST. CAPITAL	Totals
Federal	CITY	RSTP	0	0	843,000	0	0	843,000
Local	CITY	Local	5,310,000	100,000	6,089,000	8,267,000	79,670,000	99,436,000
Totals			5,310,000	100,000	6,932,000	8,267,000	79,670,000	100,279,000

v 22211									
SPENDING SUMMARY									
Fund Type	PS&E		R/W SUPPORT		CONST. SUPPORT		R/W CAPITAL	CONST. CAPITAL	Totals
	CALTRANS	CITY	CALTRANS	CITY	CALTRANS	CITY	CITY	CITY	
Federal	0	0	0	0	0	0	843,000	0	843,000
Local	0	5,310,000	0	100,000	0	8,267,000	6,089,000	79,670,000	99,436,000
Totals	0	5,310,000	0	100,000	0	8,267,000	6,932,000	79,670,000	100,279,000

Invoicing and Payment

1. PARTNERS will invoice for funds where the SPENDING SUMMARY shows that one PARTNER provides funds for use by another PARTNER. PARTNERS will pay invoices within forty-five (45) calendar days of receipt of invoice when not paying with Electronic Funds Transfer (EFT). When paying with EFT, CITY will pay invoices within five (5) calendar days of receipt of invoice.
2. If CITY has received EFT certification from CALTRANS then CITY will use the EFT mechanism and follow all EFT procedures to pay all invoices issued from CALTRANS.
3. CALTRANS will draw from state and federal funds that are provided by CITY without invoicing CITY when CALTRANS administers those funds and CALTRANS has been allocated those funds by the CTC and whenever else possible.
4. When a PARTNER is reimbursed for actual costs from funds administered by another PARTNER, invoices will be submitted each month for the prior month's expenditures. After all PROJECT COMPONENT WORK is complete, PARTNERS will submit a final accounting of all PROJECT COMPONENT costs. Based on the final accounting, PARTNERS will invoice and then refund or pay as necessary in order to satisfy the financial commitments of this AGREEMENT.

Plans, Specifications, and Estimate (PS&E)

5. No invoicing or reimbursement will occur for the PS&E PROJECT COMPONENT.

Right of Way Support (R/W SUPPORT)

6. No invoicing or reimbursement will occur for the R/W SUPPORT PROJECT COMPONENT.

Right of Way Capital (R/W CAPITAL)

7. No invoicing or reimbursement will occur for the R/W CAPITAL PROJECT COMPONENT.

CONSTRUCTION SUPPORT

8. No invoicing or reimbursement will occur for the CONSTRUCTION SUPPORT PROJECT COMPONENT.

CONSTRUCTION CAPITAL

9. No invoicing or reimbursement will occur for the CONSTRUCTION CAPITAL PROJECT COMPONENT.

Signatures

CALTRANS

Name TBD
Project Manager

Date _____

District Budget Manager

HQ Accounting

CITY OF RANCHO CORDOVA

Mark Thomas
Senior Engineer

Date _____

AGREEMENT -
Project Number:

CLOSURE STATEMENT INSTRUCTIONS

1. Did PARTNERS complete all scope, cost and schedule commitments included in this AGREEMENT and any amendments to this AGREEMENT?

2.	Did CALTRANS accept and approve all final deliverables submitted by CITY?	YES / NO
3.	Did the CALTRANS HQ Office of Accounting verify that all final accounting for this AGREEMENT and any amendments to this AGREEMENT were completed?	YES / NO
		YES / NO

4. If construction is involved, did the CALTRANS District Project Manager verify that all claims and third party billings (utilities, etc.) have been settled before termination of the AGREEMENT?

YES / NO

5. Did PARTNERS complete and transmit the As-Built Plans, Project History File, and all other required contract documents?

YES / NO

If ALL answers are “YES”, this form may be used to TERMINATE this AGREEMENT.

AGREEMENT -
Project Number:

COOPERATIVE AGREEMENT CLOSURE STATEMENT

PARTNERS agree that they have completed all scope, cost, and schedule commitments included in Cooperative Agreement 03-0579 and any amendments to the agreement.

The final signature date on this document terminates Cooperative Agreement 03-0579 except survival articles.

All survival articles in Cooperative Agreement 03-0579 will remain in effect until expired by law, terminated or modified in writing by PARTNER's mutual agreement, whichever occurs earlier.

The people signing this Agreement have the authority to do so on behalf of their public agencies.

CALTRANS

CITY

Name:

Deputy District Director, D3 Programming /
Project Management

Date: _____

CERTIFIED AS TO ALL FINANCIAL
OBLIGATIONS/TERMS AND POLICIES

Name:

District Project Control Officer

Name:

Mayor

Date: _____
2444192.1

MEMORANDUM

DATE: July 6, 2015

TO: Honorable Mayor and Council Members

FROM: Cyrus Abhar, Interim Assistant City Manager
Kathy Garcia, Senior Civil Engineer



SUBJECT: DOUGLAS ROAD AND GRANT LINE ROAD INTERSECTION IMPROVEMENTS PROJECT

RECOMMENDATION

Approve Resolution No. 70-2015.

RESULT OF RECOMMENDED ACTION

Adoption of the resolution would accept the Mitigated Negative Declaration for the Douglas Road and Grant Line Road Intersection Improvements Project (Project); a) that a Notice of Determination be filed; b) adopt the Mitigation Monitoring and Reporting Program; and c) approve the proposed Project.

BACKGROUND

The Project will install a new traffic signal at the intersection of Douglas Road and Grant Line Road. The Project will also include widening of Douglas Road and Grant Line Road approaching the intersection to accommodate left-turn and right-turn pockets; bicycle lanes; and will require minor right-of-way acquisition for the widening of Douglas Road. This would also accommodate the bicycle lanes and improve overall safety. The design of the project was coordinated with the future Capital SouthEast Connector project. A public hearing notice for the Project was placed in the Grapevine Independent on June 22, 2015.

ENVIRONMENTAL REVIEW

The California Environmental Quality Act (Section 21000, et. seq. of the California Public Resources Code, hereafter CEQA) requires analysis of agency approvals of discretionary "projects." A "project," under CEQA, is defined as "the whole of an action, which has a potential for resulting in either a direct physical change in the environment, or a reasonably foreseeable indirect physical change in the environment." The proposed project is a project under CEQA.

Pursuant to CEQA Guidelines Section 15063, staff prepared an Initial Study to assess the potential adverse environmental effects of the project. Staff concluded that potentially significant environmental effects could occur from project implementation in the areas of biological resources, cultural resources, and hazards and hazardous materials. However, mitigation measures were identified that would reduce these potential impacts to a less than significant level.

A Draft Initial Study/Mitigated Negative Declaration (IS/MND) was prepared and filed with the State Clearinghouse (Attachment 2). The Draft IS/MND was circulated for public review March 30, 2015 through April 28, 2015. Three written comments were received regarding the Draft IS/MND during the public review period. Of those comments, no new significant environmental impacts, beyond those already covered in the Draft IS/MND, were identified and no changes to the Draft IS/MND text resulted. As such, staff prepared a Final MND and Mitigation Monitoring and Reporting Program.

Because of the use of federal funding for the Project, the Project also qualifies for review under the National Environmental Policy Act (42 U.S.C. 4321 et seq., hereinafter NEPA). Caltrans is the NEPA lead agency for the project. CEQA compliance is being completed for this project prior to the completion of NEPA. Caltrans will prepare a Categorical Exclusion for the Project pursuant to NEPA.

FISCAL IMPACT

Federal funding will be used for the Project; and there is no impact to the City's general fund.

ATTACHMENTS

1. Resolution 70-2015.
2. Notice of Completion and Environmental Document Transmittal.

ATTACHMENT 1

CITY OF RANCHO CORDOVA

RESOLUTION NO. 70-2015

**A RESOLUTION OF THE CITY COUNCIL OF THE CITY OF RANCHO CORDOVA
ADOPTING THE FINAL MITIGATED NEGATIVE DECLARATION
AND MITIGATION MONITORING AND REPORTING PROGRAM
AND APPROVING THE DOULGAS ROAD AND GRANT LINE ROAD
INTERSECTION IMPROVEMENTS PROJECT**

WHEREAS, the Douglas Road and Grant Line Road Intersection Improvements Project will install a new traffic signal at the intersection of Douglas Road and Grant Line Road and will widen Douglas Road and Grant Line Road approaching the intersection to accommodate left-turn and right-turn pockets and bicycle lanes; and

WHEREAS, the California Environmental Quality Act (Section 21000 et seq. of the Public Resources Code, herein after referred to as CEQA) requires that cities consider the environmental consequences of their actions before approving a project; and

WHEREAS, due to the use of federal funds for this Project, the project qualifies for review under the National Environmental Policy Act (42 U.S.C. 4321 et seq., herein after NEPA); and

WHEREAS, the Project is a project under CEQA and NEPA; and

WHEREAS, CEQA must be completed prior to Caltrans' preparation of a NEPA Categorical Exclusion; and

WHEREAS, pursuant to Section 15063 and Section 15070 of the CEQA Guidelines, a Draft Initial Study/Mitigated Negative Declaration (IS/MND) was prepared and filed with the State Clearinghouse; and

WHEREAS, on March 30, 2015, the Draft MND was released for public review for a 30-day period; and

WHEREAS, the City received three written comments within the 30-day public review period; and

WHEREAS, of those comments, no new significant environmental impacts, beyond those already covered in the Draft IS/MND, were identified and no changes to the Draft IS/MND text resulted. As such, staff prepared a Final MND and Mitigation Monitoring and Reporting Program; and

WHEREAS, the mitigation proposed in the Mitigation Monitoring and Reporting Program would reduce the impacts identified in the Draft IS/MND to a less than significant level.

ATTACHMENT 1

NOW, THEREFORE, BE IT HEREBY RESOLVED BY THE CITY COUNCIL OF THE CITY OF RANCHO CORDOVA that the City Council finds that:

A. **Adoption of the Mitigated Negative Declaration.** The City Council finds that the Mitigated Negative Declaration was presented to the City Council, that the City Council has reviewed the Mitigated Negative Declaration prepared for the Project, all staff reports pertaining to the Project and all comments received there on, and that the Mitigated Negative Declaration has been prepared and completed in compliance with CEQA. The City Council finds that on the basis of the Mitigated Negative Declaration, comments received, and the whole record that there is no substantial evidence that the project will have a significant adverse impact individually or cumulatively on the environment. The City Council finds that the Mitigated Negative Declaration reflects the City's independent judgment and analysis.

B. **Adoption of the Mitigation Monitoring and Reporting Program.** The City Council hereby adopts the Mitigation Monitoring and Reporting Program, as set forth in the project staff report. The City Council hereby finds that the proposed mitigation measures described in the Mitigated Negative Declaration are feasible and therefore will become binding upon the City and its construction contractors.

C. **Approval of the Project.** Having independently reviewed, analyzed, and adopted the Mitigated Negative Declaration, adopted mitigation measures set forth in the Mitigation Monitoring and Reporting Program, the City Council hereby approves the Douglas Road and Grant Line Road Intersection Improvements Project.

PASSED AND ADOPTED by the City Council of the City of Rancho Cordova on the _____ day of _____ 2015 by the following vote:

AYES:

NOES:

ABSENT:

ABSTAIN:

Robert J. McGarvey, Mayor

ATTEST:

Mindy Cuppy, MMC, City Clerk

2356702.2

Notice of Completion & Environmental Document Transmittal

Mail to: State Clearinghouse, P.O. Box 3044, Sacramento, CA 95812-3044 (916) 445-0613
 For Hand Delivery/Street Address: 1400 Tenth Street, Sacramento, CA 95814

SCH #

Project Title: Douglas Road and Grant Line Road Intersection Improvements ProjectLead Agency: City of Rancho CordovaContact Person: Kathy GarciaMailing Address: 2729 Prospect Park DrivePhone: (916) 851-8700City: Rancho CordovaZip: 95670County: Sacramento**Project Location:** County: SacramentoCity/Nearest Community: Rancho CordovaCross Streets: Douglas Road and Grant Line RoadZip Code: 95742Longitude/Latitude (degrees, minutes and seconds): 121 ° 11 ' 14.5 " N / 38 ° 33 ' 32.7 " W Total Acres: 5.1Assessor's Parcel No.: 067-0040-006Section: 10 & 11Twp.: 08NRange: 07EBase: MDB&MWithin 2 Miles: State Hwy #: N/AWaterways: N/AAirports: N/ARailways: N/ASchools: Bright Begin. Preschool**Document Type:**CEQA: ☐ NOP☐ Draft EIRNEPA: ☐ NOIOther: ☐ Joint Document☐ Early Cons☐ Supplement/Subsequent EIR☐ EA☐ Final Document☐ Neg Dec

(Prior SCH No.)

☐ Draft EIS☒ Other: Categorical☒ Mit Neg Dec

Other: _____

☐ FONSIExclusion**Local Action Type:**☐ General Plan Update☐ Specific Plan☐ Rezone☐ Annexation☐ General Plan Amendment☐ Master Plan☐ Prezone☐ Redevelopment☐ General Plan Element☐ Planned Unit Development☐ Use Permit☐ Coastal Permit☐ Community Plan☐ Site Plan☐ Land Division (Subdivision, etc.)☐ Other: _____**Development Type:**☐ Residential: Units _____ Acres _____☐ Office: Sq.ft. _____ Acres _____ Employees _____☐ Commercial: Sq.ft. _____ Acres _____ Employees _____☐ Industrial: Sq.ft. _____ Acres _____ Employees _____☐ Educational: _____☐ Recreational: _____☐ Water Facilities: Type _____ MGD _____☒ Transportation: Type intersection improvements☐ Mining: Mineral _____☐ Power: Type _____ MW _____☐ Waste Treatment: Type _____ MGD _____☐ Hazardous Waste: Type _____☐ Other: _____**Project Issues Discussed in Document:**☒ Aesthetic/Visual☐ Fiscal☒ Recreation/Parks☒ Vegetation☒ Agricultural Land☒ Flood Plain/Flooding☒ Schools/Universities☒ Water Quality☒ Air Quality☒ Forest Land/Fire Hazard☐ Septic Systems☒ Water Supply/Groundwater☒ Archeological/Historical☒ Geologic/Seismic☐ Sewer Capacity☒ Wetland/Riparian☒ Biological Resources☒ Minerals☒ Soil Erosion/Compaction/Grading☐ Growth Inducement☐ Coastal Zone☒ Noise☒ Solid Waste☒ Land Use☒ Drainage/Absorption☒ Population/Housing Balance☒ Toxic/Hazardous☒ Cumulative Effects☐ Economic/Jobs☒ Public Services/Facilities☒ Traffic/Circulation☐ Other: _____**Present Land Use/Zoning/General Plan Designation:**

vacant, agricultural, residential, village center, office mixed use

Project Description: (please use a separate page if necessary)

The City of Rancho Cordova Public Works Department proposes to install a new traffic signal at the intersection of Douglas Road and Grant Line Road. The project will also include widening of Douglas Road and Grant Line Road approaching the intersection to accommodate left-turn and right-turn pockets and bicycle lanes. The project will require minor right-of-way acquisition for the widening of Douglas Road.

Note: The State Clearinghouse will assign identification numbers for all new projects. If a SCH number already exists for a project (e.g. Notice of Preparation or previous draft document) please fill in.

Revised 2010

AGENDA ITEM 13.1

Reviewing Agencies Checklist

Lead Agencies may recommend State Clearinghouse distribution by marking agencies below with and "X".
If you have already sent your document to the agency please denote that with an "S".

<u>S</u> Air Resources Board	<u>S</u> Office of Historic Preservation
<u> </u> Boating & Waterways, Department of	<u> </u> Office of Public School Construction
<u> </u> California Emergency Management Agency	<u> </u> Parks & Recreation, Department of
<u>X</u> California Highway Patrol	<u> </u> Pesticide Regulation, Department of
<u>S</u> Caltrans District #3	<u> </u> Public Utilities Commission
<u> </u> Caltrans Division of Aeronautics	<u>S</u> Regional WQCB #5
<u> </u> Caltrans Planning	<u> </u> Resources Agency
<u> </u> Central Valley Flood Protection Board	<u> </u> Resources Recycling and Recovery, Department of
<u> </u> Coachella Valley Mtns. Conservancy	<u> </u> S.F. Bay Conservation & Development Comm.
<u> </u> Coastal Commission	<u> </u> San Gabriel & Lower L.A. Rivers & Mtns. Conservancy
<u> </u> Colorado River Board	<u> </u> San Joaquin River Conservancy
<u> </u> Conservation, Department of	<u> </u> Santa Monica Mtns. Conservancy
<u> </u> Corrections, Department of	<u> </u> State Lands Commission
<u> </u> Delta Protection Commission	<u> </u> SWRCB: Clean Water Grants
<u> </u> Education, Department of	<u> </u> SWRCB: Water Quality
<u> </u> Energy Commission	<u> </u> SWRCB: Water Rights
<u>S</u> Fish & Game Region #2	<u> </u> Tahoe Regional Planning Agency
<u> </u> Food & Agriculture, Department of	<u>X</u> Toxic Substances Control, Department of
<u> </u> Forestry and Fire Protection, Department of	<u> </u> Water Resources, Department of
<u> </u> General Services, Department of	
<u> </u> Health Services, Department of	<u> </u> Other: _____
<u> </u> Housing & Community Development	<u> </u> Other: _____
<u> </u> Native American Heritage Commission	

Local Public Review Period (to be filled in by lead agency)

Starting Date 3/30/15 Ending Date 4/28/15

Lead Agency (Complete if applicable):

Consulting Firm: <u>PMC</u>	Applicant: <u>City of Rancho Cordova</u>
Address: <u>2729 Prospect Park Drive, Suite 220</u>	Address: <u>2729 Prospect Park Drive</u>
City/State/Zip: <u>Rancho Cordova, CA 95670</u>	City/State/Zip: <u>Rancho Cordova, CA 95670</u>
Contact: <u>Kelly Jackson</u>	Phone: <u>(916) 851-8700</u>
Phone: <u>(916) 517-4404</u>	

Signature of Lead Agency Representative: Kelly Jackson Date: 3-19-15

Authority cited: Section 21083, Public Resources Code. Reference: Section 21161, Public Resources Code.

MEMORANDUM

DATE: July 6, 2015
TO: Honorable Mayor and Council Members
FROM: Elizabeth Sparkman, Senior Engineer



SUBJECT: RESOLUTIONS APPROVING PROCEEDINGS FOR THE ANNUAL LEVY AND COLLECTION OF CHARGES FOR THE RANCHO CORDOVA TRANSIT RELATED SERVICES BENEFIT DISTRICT, ZONE NO. 1 FOR FISCAL YEAR 2015-2016

RECOMMENDATION

That Council:

- a) Adopt Resolution No. 79-2015 Initiating Proceedings for the Annual Levy and Collection Charges, Preliminarily Approving the Engineer's Report and Declaring its Intention to Levy the Annual Charges for Fiscal Year 2015-2016 for the Rancho Cordova Transit Related Services Benefit District, Zone No. 1; and
- b) Adopt Resolution No. 80-2015 Amending and/or Confirming the Engineer's Report and Establishing the Fiscal Year 2015-2016 Service Charge for the Rancho Cordova Transit Related Services Benefit District, Zone No. 1.

RESULT OF RECOMMENDED ACTION

Adoption of these resolutions will authorize the continuance of the annual levy and collection of service charges in the Transit Related Services Benefit District, Zone No. 1 to provide for a broad range of miscellaneous transportation services within the District identified in the Engineer's Report.

BACKGROUND

The purpose of the District is to provide an ongoing financial mechanism to fund a broad range of transportation services intended to benefit property within the District.

In May 2003, the Board of Supervisors of the County of Sacramento formed Benefit Zone No. 1 of County Services Area (CSA) No. 10. The CSA was formed to collect annual charges for extended transportation-related services within Benefit Zone No. 1 for the Villages of Zinfandel.

CSA No. 10, Benefit Zone No. 1 is located within the City limits. Upon the City's incorporation, procedures to detach the district from the County were initiated. On February 15, 2008, LAFCO issued a Certificate of Completion to the City for the detachment from the CSA No. 10 formally detaching the district from the County and transfer responsibility to serve the CSA to the City.

On August 4, 2008, the City redesignated the name of County Services Area No. 10 Benefit Zone No. 1 to “**Transit Related Services Benefit District, Zone No. 1**” (hereafter referred to as the “Transit Benefit Zone No. 1 or the “District”). Services include transit shuttle services, transportation planning, educational programs at Navigator Elementary School, a Guaranteed Ride Home Program, and infrastructure support.

Transit shuttle services commenced on June 15, 2009 with the implementation of a 3-year demonstration route called the “Rancho CordoVan” which was primarily funded through a grant from the federal Congestion Mitigation and Air Quality (“CMAQ”) program with supplemental funding from Transit Zone 1. The CMAQ funding and demonstration period ended on June 30, 2012. The City has been able to continue to operate the shuttle serving Zone 1 by modifying the previous CordoVan route to focus service to the benefit areas, increase the contribution from the special benefit areas, and expanding service to include Zone 2. The Rancho CordoVan service was rerouted in StoneCreek and Capital Village and in September 2012 was expanded to the Anatolia neighborhood. As part of the service upgrade, the pickup point along RT’s Gold Line was changed to the Zinfandel Station in the Zinfandel Plaza parking field. The City and RT improved the Zinfandel Plaza/RT Connection CordoVan stop with a sheltered bench and solar LED light. Based on customer feedback a five minute adjustment was implemented to the schedule in April 2013 to better synchronize with the train. The City will be adding a CordoVan vehicle to the service fleet in the fall of 2015. As a result, the route serving Zone 1 will be improved through a concept called “interlining” which takes advantage of switching vehicles among the three. This will result in adding one loop at the end of the morning period and at the end of the evening period.

State law requires that the City Council hold a public hearing prior to approval and levy of the proposed charges. An Engineer’s Report showing the proposed rates has been prepared, placed on file with the City Clerk, a copy of which is attached as Exhibit A to the second resolution.

Through adoption of **Resolution No. 79-2015, Attachment 1**, the City is initiating proceedings for the annual levy and collection of charges for certain miscellaneous extended services and preliminary approves such written report, and declares its intention to levy the annual charges for Fiscal Year 2015-2016. The City Clerk has given notice and set today as the time and place to conduct a public hearing on the matter.

The Engineer’s Report prepared by Willdan Financial Services, describes the District boundaries, a description and cost estimates of the services to be provided, the method and apportionment of charges, a District budget, a description of the property to be benefited, and the amount of the charge to each individual property. The proposed Fiscal Year 2015-2016 charge for each land use category is shown below.

Table 1 - Transit Zone No. 1

Land Use Category	Parcels Levied	Residential Units / Acres	Equivalent Dwelling Units	Proposed Rate	Per Unit / Acre	FY 2015/2016 Charge
Low Density Cluster Residential	196	196	196	\$64.64	per unit	\$12,669.44
Low Density Residential	1,298	1,298	1,298.00	\$64.64	per unit	\$83,902.72
Business Park	3	8.224	181.257	\$1,425.01	per acre	\$11,719.24
TOTAL LEVY						\$108,291.40

In order to proceed with the levy of charges, it is appropriate for the Council to conduct the public hearing and adopt **Resolution No. 79-2015, Attachment 1**, which initiates the proceedings for the District, preliminarily approves the Engineer's Report, and declares its intention to levy and collect service charges for Fiscal Year 2015-2016 and adopt **Resolution No. 80-2015, Attachment 2**, which amends and/or confirms the Engineer's Report and authorizes the levy and collection of service charges for Fiscal Year 2015-2016.

FISCAL IMPACT

There is no fiscal impact to the City's General Fund.

ATTACHMENTS

1. Resolution No. 79-2015.
2. Resolution No. 80-2015 including Engineer's Annual Levy Report (**Exhibit A**).

ATTACHMENT 1**RESOLUTION NO. 79-2015**

**A RESOLUTION OF THE CITY COUNCIL OF THE CITY OF RANCHO CORDOVA
INITIATING PROCEEDINGS FOR THE ANNUAL LEVY AND COLLECTION OF CHARGES
FOR CERTAIN MISCELLANEOUS EXTENDED SERVICES, PRELIMINARILY APPROVING
THE ENGINEER'S REPORT AND DECLARING ITS INTENTION TO LEVY THE ANNUAL
CHARGES FOR FISCAL YEAR 2015-2016 FOR THE TRANSIT RELATED SERVICES BENEFIT
DISTRICT, ZONE NO. 1 (FORMERLY COUNTY OF SACRAMENTO, COUNTY SERVICE AREA
NO. 10, BENEFIT ZONE NO. 1)**

The City Council of the City of Rancho Cordova, California (hereafter referred to as the "City Council") does resolve as follows:

WHEREAS, on May 21, 2003, the Board of Supervisors of the County of Sacramento, (the "Board"), pursuant to Title 3, Division 2, Part 2, Chapter 2.2 of the Government Code ("County Service Area Law"), through Resolution No. 2003-0549, ordered the formation of Benefit Zone No. 1 of County Service Area No. 10 ("CSA 10 Benefit Zone 1") during concurrent proceedings to form County Service Area No. 10; on July 16, 2003, the Board adopted Resolution No. 2003-0854, approving the Written Report ("the Formation Report"), ordering the collection of annual charges, commencing with Fiscal Year 2003-2004; and, on July 20, 2004, the Board adopted Ordinance No. 1522 (the "Ordinance") providing a procedure for collection of service charges for extended transportation-related services (the "Services") within CSA 10 Benefit Zone 1; and

WHEREAS, on July 1, 2003, the City of Rancho Cordova (the "City") was incorporated, resulting in all of the territory within CSA 10 Benefit Zone No. 1 to be located within the new City limits; and

WHEREAS, on February 15, 2008, pursuant to Government Code Sections 56886(m) and 56886(t), upon the recordation of the Certificate of Completion issued by the Sacramento Local Agency Formation Commission ("LAFCO") for the detachment of a portion of CSA 10 to the City, subject to the conditions within LAFCO Resolution 1342, the County's authority to continue the annual charges of CSA 10 Benefit Zone 1 was transferred to the City; and

WHEREAS, on August 4, 2008, the City redesignated the name of CSA 10 Benefit Zone 1 to the "Transit Related Services Benefit District, Zone No. 1" (hereafter referred to as the "Transit Benefit Zone No. 1" or the "District"); and

WHEREAS, pursuant to Government Code Section 25210.77a and the Ordinance, the governing jurisdiction shall cause to be prepared annually, a Written Report (hereinafter referred to as the "Engineer's Report" or "Report") containing a description of each parcel of real property receiving a service and the amount of the charge for each parcel, and the Services provided; and

WHEREAS, the City Council has retained Willdan Financial Services as the Engineer of Work, for the purpose of assisting with the annual levy of the District, and to prepare and file the Engineer's Report with the City Clerk; and

ATTACHMENT 1

WHEREAS, the Engineer of Work has prepared and filed with the City Clerk said Report in connection with the District and the levy of charges for Fiscal Year 2015-2016 for the period July 1, 2015 to June 30, 2016, pursuant to Government Code Section 25210.77a; and

WHEREAS, the Report provides a description of each parcel of real property receiving a service and the amount of the Fiscal Year 2015-2016 charge for each parcel, and the Services provided, pursuant to Government Code section 25210.77a; and

WHEREAS, the City Council has carefully examined and reviewed the Engineer's Report as presented and, the City Council may approve the Report, as filed, or it may modify the Report and approve it as modified; and

WHEREAS, the City Clerk has given proper notice that a public hearing on these matters is to be held by the City Council on Monday, July 6, 2015 at 5:30 p.m., or as soon thereafter as feasible, at City Hall, 2729 Prospect Park Drive, Rancho Cordova, California by causing the publishing of such notice once a week for two successive weeks, in a newspaper of general circulation, before the date of the hearing, and by posting such notice on the official bulletin board customarily used by the City Clerk for the posting of notices.

NOW, THEREFORE, BE IT RESOLVED, DETERMINED, AND ORDERED BY THE CITY COUNCIL OF THE CITY OF RANCHO CORDOVA, THE LEGISLATIVE BODY FOR SAID DISTRICT, AS FOLLOWS:

Section 1: The above recitals are all true and correct.

Section 2: The Report as presented consists of the following:

- a. A description of the District.
- b. A description of the District boundaries.
- c. The Services to be provided by the District.
- d. The proposed Annual Budget for the fiscal year (Costs and Expenses).
- e. The Method of Apportionment of the District that details the method of calculating each parcel's annual charge.
- f. The Formula for Inflating the Annual Maximum Charge of the District parcels.
- g. A description of each parcel of real property receiving a Service.
- h. A Preliminary Charge Roll containing the proposed charge for each Assessor Parcel Number within the District for Fiscal Year 2015-2016.

Section 3: The proposed charges as outlined in the Report are in compliance with County Service Area Law and the provisions of California Constitution Article XIID.

Section 4: The Report is hereby approved on a preliminary basis, as presented or modified, and ordered to be filed in the Office of the City Clerk as a permanent record and to remain open to public inspection.

ATTACHMENT 1

Section 5: The City Clerk is hereby directed to enter on the minutes of the City Council any and all modifications to the Report determined and approved by the City Council, and all such changes and/or modifications by reference are incorporated into the Report.

Section 6: The City Council hereby declares its intention to seek the annual levy of the District charges pursuant to County Service Area Law, over and including the land within the District boundaries for Fiscal Year 2015-2016.

Section 7: The boundaries of the District are described in the Report and include the parcels within the District as identified on the Sacramento County Assessor's Secured Roll and the Assessor's Parcel Maps.

Section 8: The proposed charges for Fiscal Year 2015-2016 do not exceed the maximum charge approved through the property owner protest proceedings upon formation of the District.

Section 9: The City Clerk has given proper notice, pursuant to County Service Area Law and Government Code Section 6066, of the public hearing regarding these matters.

PASSED AND ADOPTED by the City Council of the City of Rancho Cordova this ____ day of _____, 2015 by the following vote:

AYES:

NOES:

ABSENT:

ABSTAINED:

Robert J. McGarvey, Mayor

ATTEST:

Mindy Cuppy, MMC, City Clerk

ATTACHMENT 2

RESOLUTION NO. 80-2015

**A RESOLUTION OF THE CITY COUNCIL OF THE CITY OF RANCHO CORDOVA
AMENDING AND/OR CONFIRMING THE ENGINEER'S REPORT AND ESTABLISHING
THE FISCAL YEAR 2015-2016 SERVICE CHARGES FOR CERTAIN MISCELLANEOUS
EXTENDED SERVICES WITHIN TRANSIT RELATED SERVICES BENEFIT DISTRICT,
ZONE NO. 1 (FORMERLY COUNTY OF SACRAMENTO, COUNTY SERVICE
AREA NO. 10, BENEFIT ZONE NO. 1)**

The City Council of the City of Rancho Cordova, California (hereafter referred to as the "City Council") does resolve as follows:

WHEREAS, on May 21, 2003, the Board of Supervisors of the County of Sacramento, (the "Board"), pursuant to Title 3, Division 2, Part 2, Chapter 2.2 of the Government Code ("County Service Area Law"), through Resolution No. 2003-0549, ordered the formation of Benefit Zone No. 1 of County Service Area No. 10 ("CSA 10 Benefit Zone 1") during concurrent proceedings to form County Service Area No. 10; on July 16, 2003, the Board adopted Resolution No. 2003-0854 ordering the collection of annual charges, commencing with Fiscal Year 2003-2004; and, on July 20, 2004, the Board adopted Ordinance No. 1522 (the "Ordinance") providing a procedure for collection of service charges for extended transportation-related services (the "Services") within CSA 10 Benefit Zone 1; and

WHEREAS, on July 1, 2003, the City of Rancho Cordova (the "City") was incorporated, resulting in all of the territory within CSA 10 Benefit Zone No. 1 to be located within the new City limits; and

WHEREAS, on February 15, 2008, pursuant to Government Code Sections 56886(m) and 56886(t), upon the recordation of the Certificate of Completion issued by the Sacramento Local Agency Formation Commission ("LAFCO") for the detachment of a portion of CSA 10 to the City, subject to the conditions within LAFCO Resolution 1342, the County's authority to continue the annual charges of CSA 10 Benefit Zone 1 was transferred to the City; and

WHEREAS, on August 4, 2008, the City Council redesignated the name of CSA 10 Benefit Zone 1 as the "Transit Related Services Benefit District, Zone No. 1" (hereafter referred to as the "Transit Benefit Zone No. 1"); and

WHEREAS, pursuant to Government Code Section 25210.77a and the Ordinance, the governing jurisdiction shall cause to be prepared annually, a written report containing a description of each parcel of real property receiving a service and the amount of the charge for each parcel, and the Services provided; and

WHEREAS, Willdan Financial Services has prepared a written report for Fiscal Year 2015-2016 (the "Engineer's Report" or the "Report") in connection with the District's levy of charges for the period July 1, 2015 to June 30, 2016. The Report has been filed with the City Clerk and is attached as **Exhibit A**; and

WHEREAS, by previous resolution, the Report has been preliminarily approved by the City Council; and

WHEREAS, the City Council has carefully examined and reviewed the Engineer's Report as presented (or amended), and is satisfied with the items and documents as set forth therein; and

ATTACHMENT 2

WHEREAS, the City Clerk has fixed 5:30 p.m. (or as soon thereafter as the matter may be heard) on Monday, July 6, 2015, at City Hall, 2729 Prospect Park Drive, Rancho Cordova, California, as the time, date and place for the public hearing on the Engineer's Report and the proposed charges therein; and

WHEREAS, the notice of the time, date and place for the public hearing has been published for two successive weeks in a newspaper of general circulation pursuant to Government Code section 6066; and

WHEREAS, this City and its legal counsel have reviewed Proposition 218 and found that these charges comply with applicable provisions of Article XIID of the California State Constitution; and,

WHEREAS, upon reasonable written notice by Sacramento County of any claim or challenge, the City of Rancho Cordova agrees to defend with counsel of its choice, indemnify and hold harmless Sacramento County, its Board of Supervisors, officers, officials, agents and employees (collectively "the County"), against the payment of any liabilities, losses, costs and expenses, including attorney fees and court costs, not due to the County's own active negligence or willful misconduct, which the County may incur in the exercise and performance of its powers and duties in placing these charges onto the County roll and tax bills for the City of Rancho Cordova; and

WHEREAS, the City Council has considered the propriety of the Engineer's Report, and has further considered the comments and evidence presented by all interested persons at the public hearing and has determined to act upon the matter.

NOW, THEREFORE, BE IT RESOLVED, DETERMINED, AND ORDERED BY THE CITY COUNCIL AS FOLLOWS:

Section 1: Confirming the Engineer's Report

- a. Following notice duly given, the City Council has held a full and fair public hearing regarding the District, the levy and collection of the Charges, the Report prepared in connection therewith, and considered all oral and written statements, protests and communications made or filed by interested persons regarding these matters.
- b. The public hearing was duly convened by the City Council at the time, date and place indicated in the notice and all protests received by the City Clerk were presented to the City Council and City Council heard and considered all objections and protests against the Engineer's Report.
- c. The exterior boundaries of Transit Related Services Benefit District, Zone No. 1 are confirmed as those described in the Engineer's Report.
- d. The submitted Engineer's Report as presented, or amended, is hereby confirmed.

Section 2: Fixing Fiscal Year 2015-2016 Service Charges

- a. Service Charges for the miscellaneous extended transportation-related services shall be apportioned to benefiting parcels only, and in proportion to the benefit received. Parcels defined as exempt in the Ordinance are not included in the calculation or collection of the Service Charges. The revenues obtained from the Service Charges shall be dedicated to financing the miscellaneous extended transportation-related services for Transit Benefit Zone No. 1.

ATTACHMENT 2

- b. The City Council finds and determines that the properties to be charged in Transit Benefit Zone No. 1 will be benefited by the services and activities to be funded by the Service Charges levied thereon.
- c. The City Council hereby fixes the Fiscal Year 2015-2016 Service Charges to only parcels of property within Transit Benefit Zone No. 1 as determined by the City Public Works Director or his/her designee (the "Administrator") to be "developed" as defined in the Ordinance, the Service Charges shall be applied at the maximum charge per unit or acre, as applicable, according to Table 2 of the Engineer's Report for each parcel's corresponding land use type.
- d. The Auditor of the County is hereby directed to enter on the Sacramento County Tax Roll opposite each lot or parcel of land, the Service Charge shown in the Engineer's Report subject to minor modifications as approved by the Administrator.

Section 3: Willdan Financial Services is hereby designated to file the levy with the County Auditor/Controller on behalf of the City. The City Clerk is directed to deliver a certified copy of this adopted Resolution to Willdan Financial Services within two weeks of adoption via either e-mail to mashley@willdan.com or US Mail to: Willdan Financial Services, 27368 Via Industria, Suite 200, Temecula, CA 92590 Attn: Mickey Ashley.

Section 4: That the above recitals are all true and correct. The City Clerk shall certify to the passage and adoption of this Resolution, and the minutes of this meeting shall so reflect the presentation of and final confirmation of the Report as approved or amended.

PASSED AND ADOPTED by the City Council of the City of Rancho Cordova on the ____ day of _____, 2015 by the following vote:

AYES:

NOES:

ABSENT:

ABSTAINED:

Robert J. McGarvey, Mayor

ATTEST:

Mindy Cuppy, MMC, City Clerk



City of Rancho Cordova

Transit Related Services Benefit District, Zone No. 1

(formerly CSA 10 Benefit Zone No. 1)

2015/16 ENGINEER'S ANNUAL LEVY REPORT

Public Hearing: July 6, 2015

27368 Via Industria
Suite 200
Temecula, CA 92590
T 951.587.3500 | 800.755.6864
F 951.587.3510

www.willdan.com



AGENDA ITEM 13.2

ENGINEER'S REPORT AFFIDAVIT

**City of Rancho Cordova, County of Sacramento,
State of California**

Transit Related Services Benefit District, Zone No. 1

The City of Rancho Cordova's Transit Related Services Benefit District, Zone No. 1 (formerly County of Sacramento, County Service Area No. 10, Benefit Zone No. 1) includes the subdivision known as the:

The Villages of Zinfandel

This Report and the enclosed diagrams shows the exterior boundaries of the Transit Related Services Benefit District, Zone No. 1 (formerly County of Sacramento, County Service Area No. 10, Benefit Zone No. 1), as the exterior boundaries that existed at the time of the passage of the County Resolution No. 2003-0549 establishing County Service Area No. 10, Benefit Zone No. 1, which has been detached, reorganized and transferred to the City of Rancho Cordova. Reference is hereby made to the Sacramento County Assessor's maps for a detailed description of the lines and dimensions of parcels within Transit Zone No. 1.

The undersigned respectfully submits the enclosed Report for fiscal year 2015/16 as directed by the City Council of the City of Rancho Cordova.

Dated this 10th day of JUNE, 2015.

Willdan Financial Services
Assessment Engineer
On Behalf of the City of Rancho Cordova

By: [Signature]
Mickey Ashley
Senior Project Analyst

By: [Signature]
Richard Kopecky
Assessment Engineer
R. C. E. # 16742



TABLE OF CONTENTS

Executive Summary.....	1
A. Introduction.....	1
B. Report Organization.....	3
C. Overview.....	4
Part I: Plans and Specifications.....	7
A. Description of CSA No. 10 and Sphere of Influence	7
B. Description of Transit Zone No. 1	7
Part II: Method of Apportionment	9
A. General.....	9
B. Methodology	9
C. Formula for Inflating the Annual Maximum Charge	12
Part III: Transit Zone No. 1 Budget	14
A. Transit Zone No. 1 Budget.....	14
B. Additional Funding Requirements.....	15
C. Descriptions of Budget Items.....	16
Part IV: Diagrams.....	20
Part V: Charge Roll	26

EXECUTIVE SUMMARY

A. Introduction

In May of 2003, the Board of Supervisors of the County of Sacramento, State of California (hereafter referred to as the "County"), pursuant to the provisions of the County Service Area law of California Government Code (§25210 et seq.) (hereafter referred to as "County Service Area Law"), and in compliance with the substantive and procedural requirements of the California State Constitution Article XIID (hereafter referred to as the "Constitution") formed a County Service Area designated as:

County Service Area No. 10

(hereafter referred to as "the CSA" or "CSA 10") to provide miscellaneous extended transportation services for trip reduction in the following areas:

Villages of Zinfandel, Sunridge Specific Plan, and Mather Field.

On May 21, 2003, the County formed a benefit zone within a portion of the CSA to be known as:

Benefit Zone No. 1

to impose an annual charge, commencing Fiscal Year 2003/04, upon all of the parcels of land within the subdivision known as:

The Villages of Zinfandel

An Engineer's Report, dated February 27, 2003, (hereafter referred to as the "CSA Formation Report") was prepared in connection with the formation proceedings of the CSA and the concurrent proceedings to form and levy annual charges in Benefit Zone No. 1. Reference is hereby made to the CSA Formation Report concerning the formation of CSA 10 Benefit Zone No. 1, including its structure (organization), proposed services, initial rates, inflator formula, and method of apportionment and charges, as well as the projections of development activity and cost associated with the extended services, all of which have been presented in the CSA Formation Report, and approved by the County of Sacramento. (For reference purposes, the CSA Formation Report was incorporated into the District's Fiscal Year 2008/09 Engineer's Report, which was approved through City Council Resolution 81-2008.)

Upon the Incorporation of the City of Rancho Cordova

On July 1, 2003, a portion of the territory within CSA No. 10, including all parcels within Benefit Zone Nos. 1 and 2, were then located within the new City limits.

Pursuant to County Service Area Law and after all requirements to detach these portions of the CSA from County control and transfer to the City of Rancho Cordova (hereafter referred to as the "City"), LAFCO issued a Certificate of Completion to the City for the

Detachment from County Service Area No. 10

subject to the conditions within LAFCO Resolution 1342.

Upon the recordation of the Certificate of Completion on February 15, 2008, the detachment of those portions of CSA No. 10 lying within the City limits was approved, resulting in the transfer of service responsibility and funding of the CSA to the City, pursuant to Government Code section 56886(m) and 56886(t). In connection with the above-described detachment proceedings and the resulting transfer and reorganization of CSA 10 Benefit Zone No. 1, the City approved the District's Fiscal Year 2008/09 Engineer's Report to continue the annual levy of charges previously authorized for CSA No. 10 and to re-designate the name of CSA 10 Benefit Zone No. 1 as the:

Transit Related Services Benefit District, Zone No. 1

(hereafter referred to as the "Transit Zone No. 1" or the "District").

It is the City's intention to hold a public hearing and consider an annual resolution to levy annual charges for Fiscal Year 2015/16 in order to provide certain miscellaneous extended transportation services within the District.

B. Report Organization

This Report consists of the following five (5) parts.

Part I: Plans and Specifications

This part describes the properties included in the boundaries of Transit Zone No. 1 together with the proposed extended services to be provided by Transit Zone No. 1.

Part II: The Method of Apportionment

This part describes the method of calculating each Transit Zone No. 1 parcel's annual charge.

Part III: Transit Zone No. 1 Budget

This part provides the projected costs to provide extended services to developed properties within Transit Zone No. 1.

Part IV: Diagrams

This part provides a diagram showing the detached territory of CSA 10 Benefit Zone No. 1, together with the diagrams of CSA 10 Benefit Zone No. 1; these diagrams shall serve as the exterior boundaries of Transit Zone No. 1.

Part V: Preliminary Charge Roll

This part provides the fiscal year 2015/16 preliminary charges for the parcels within Transit Zone No. 1 to be applied to the tax roll.

C. Overview

Purpose of Transit Zone No. 1

The purpose of Transit Zone No. 1 is to enable the extension of a broad range of miscellaneous transportation services to developing areas within the District boundaries. These extended services are funded by a property related charge validated pursuant to the Constitution Article XIID, Section 6. The formation of the former CSA 10 Benefit Zone No. 1 fulfilled certain conditions of development the Zinfandel Special Planning Area and related planning documents.

Annual charges through Transit Zone No. 1 for residential and nonresidential development will fund transit shuttle services and/or other supplemental transportation services as determined appropriate by the City Council.

Adoption Proceedings of CSA No. 10, Benefit Zone No. 1

Pursuant to Constitution Article XIID, Sections 4 and 6, the County conducted a mailed ballot election for the territory known as CSA 10 Benefit Zone No. 1. Each ballot, which was weighted by the amount of the charge for each parcel, was mailed to each owner of record.

The results of the returned ballots determined that a majority protest of the charge and inflator formula did not exist. The County then approved the CSA Formation Report, imposed the maximum allowable charge in Benefit Zone No. 1 for fiscal year 2003/04, authorized annual increases in the charge for all subsequent fiscal years up to the amount allowed by the inflator formula and ordered the charge to be placed onto the property tax roll.

Authority for the City to Continue the Charges of CSA 10 Benefit Zone No. 1

According to Government Code section 56886, "Any change of organization or reorganization may provide for, or be made subject to one or more of, the following terms and conditions: (m) the designation of a city, county, or district, as the successor to any local agency that is extinguished as a result of any change of organization or reorganization, for the purpose of succeeding to all of the rights, duties, and obligations of the extinguished local agency with respect to enforcement, performance ...or other contracts and obligations of the extinguished local agency; and (t) the extension or continuation of any previously authorized charge, fee, assessment, or tax by the local agency or a successor local agency in the affected territory."

Pursuant to the foregoing, the City is duly authorized to continue to levy the charges previously authorized for detached Zones within CSA 10, utilizing the procedures prescribed for Counties under County Service Area Law to fix and collect charges for particular extended services. For the remainder of this Report, any references to County Service Area Law and the City's authorized capacity to apply same, the term "City" shall be used in the place of "County".

The word "parcel," for the purposes of this Report, refers to an individual property assigned its own number by the Sacramento County Assessor's Office. The Sacramento County Auditor/Controller uses these numbers to identify properties to be charged on the tax roll for district charges, including the charges described in this Report.

Compliance With Current Legislation

On November 5, 1996, California voters approved Proposition 218. This Constitutional amendment was the latest in a series of initiatives altering the revenue-raising discretion of California local agencies. The provisions of the Proposition are set forth in California Constitutional Articles XIIC and XIID.

As relevant to the District, California Constitution Article XIII D, Sections 1 through 5, provide for additional substantive and procedural requirements, as outlined below.

In Proposition 218, "Assessments" are defined as:

"... any levy or charge upon real property by an agency for a special benefit conferred upon the real property. 'Assessment' includes, but is not limited to, 'special assessment,' 'benefit assessment,' 'maintenance assessment' and 'special assessment tax.'" Article XIII D Section 2b.

Although the District's annual service charges are generally collected on the property tax rolls, the District's service charges are not "taxes." Service charges are distinct from the regular one percent (1%) property tax and property tax debt overrides in that assessment rates are not levied on an ad valorem basis. The service charges contained in this report are considered assessments under Proposition 218.

Proposition 218 requires that beginning July 1, 1997, all new and existing assessments (with some exceptions) conform to new substantive and procedural requirements. However, certain assessments are exempted from the conformity requirement until they are increased. Generally, these exemptions include:

- Assessments used exclusively to fund sidewalks, streets, sewers, water, flood control, drainage systems, or vector control.
- Assessments used exclusively for bond repayments, the cessation of which would violate the Contract Impairment Clause of the U.S. Constitution.
- Assessments previously approved by a majority of voters.
- Assessments approved by the persons owning all of the property at the time the assessment was initially imposed.

Transit Zone No. 1 was formed after the passage of Proposition 218. As such, Transit Zone No. 1 was formed in accordance with the substantive and procedural requirements and the property owners were balloted for the annual service charges and this successful balloting included an annual Consumer Price Index inflator.

PART I: PLANS AND SPECIFICATIONS

This part describes the properties included in the boundaries of Transit Zone No. 1. This part also describes the proposed extended services to be provided by Transit Zone No. 1.

A. Description of CSA No. 10 and Sphere of Influence

CSA No. 10 Boundaries

For information regarding the boundaries of County Service Area (CSA) No. 10 and its sphere of influence, reference is made to the CSA Formation Report.

B. Description of Transit Zone No. 1

Transit Zone No. 1 Boundaries

The boundaries of Transit Zone No. 1 and the former CSA 10 Benefit Zone No. 1 are congruent. Transit Zone No. 1 is an irregular shape that covers the Villages of Zinfandel. The Villages of Zinfandel is generally located:

- ♦ South of International Boulevard;
- ♦ North of Mather Boulevard;
- ♦ East of Femoyer Street; and
- ♦ West of the Folsom South Canal.

Reference is made to the diagram shown in Part IV of the Report.

General Description of Services

Transit Zone No. 1 provides the funding mechanism (annual charges) for transit shuttle and other supplemental transportation services as described in the CSA Formation Report. Transit Zone No. 1 will provide transportation services to both residential and nonresidential development within the Zinfandel Special Planning Area. The formation of CSA 10 Benefit Zone No. 1 fulfilled certain conditions of development included in County Ordinance No SCZ 2000-018 for the Zinfandel Special Planning Area and related planning documents as well as the related Transportation System Management Plan and AQ-15 Plan, for funding shuttle service and provision of supplemental transportation services.

The charges for residential and nonresidential development will fund these transportation services as determined appropriate by the City Council. The City Council, in its sole discretion, may discontinue the portion of the service charge used for shuttle service once the City Council determines that Sacramento Regional Transit has provided appropriate service. Alternately,

the City Council may maintain such service charge and increase other supplemental transportation services. Supplemental transportation services may include, but are not limited to, the following:

- ♦ Transit Shuttle – shuttle for residents and/or employees between residential areas, employment centers, shopping and service centers and light rail stations and/or other public transit options;
- ♦ Guaranteed Ride Home – free taxi rides and rental cars for ride sharers in case of an emergency;
- ♦ Transit Subsidies – financial assistance to encourage residents and employees to use transit or other alternative transportation measures;
- ♦ Transportation Planning for employers and/or resident groups – plans which guide employers and resident groups on the implementation of trip reduction programs, such as ride share matching or other similar programs;
- ♦ Education Programs – various programs such as education of transit options, home office set up, and alternative commute opportunities;
- ♦ Infrastructure Support – additional bike racks and lockers, transportation alternative and ride share informational boards/kiosks, and transit facilities;
- ♦ Transportation Coordinator, Training and Support – instruction in mobility (transportation alternatives) for residential groups and work site coordinators;
- ♦ Bicycle and Alternative Fuel Vehicle Incentives – incentives for purchasing new bicycles or alternative fuel vehicles.

PART II: METHOD OF APPORTIONMENT

A. General

County Service Area Law (Government Code Section 25210 et seq), together with Local Agency Formation law (Government Code Sections 56886(m) and 56886(t)), permit a county, or a successor city, in the case of a detached CSA, to levy or collect a tax or charge in any CSA, or zone within a CSA, to fund any one or more of the services mentioned in Part I, above. A county or successor city may also levy and collect taxes or charges for capital outlay purposes within the respective CSA or detached CSA, for the accumulation of a reserve fund for capital outlay purposes, and for any appropriation for contingencies to be used for expenses for maintenance and operation of any services.

The method of apportionment utilized commonly accepted engineering practices that have been established pursuant to the County Service Area Law and the Constitution.

The remainder of this part describes the methodology, estimated annual revenue, and inflator formula for the charge to be levied in Transit Zone No. 1.

B. Methodology

General

The methodology established through CSA 10 Benefit Zone No. 1 and authorized for Transit Zone No. 1 is summarized below.

The Transit Zone No. 1 charges are levied to fund property-related services. These charges comply with County Service Area Law and the Constitution Article XIID, Section 6, as the charges are to fund property-related services as defined in Article XIID.

The initial rates of CSA 10 Benefit Zone No. 1 were based on the estimated costs to fund supplemental transportation services in fiscal year 2003/04 for the Villages of Zinfandel Special Planning Area at build out.

The costs of the District are apportioned by a formula or method which fairly distributes the net amount to be assessed among the assessable parcels in proportion to the special benefits received by each such parcel from the services provided by the District and a parcel's assessment may not exceed the reasonable cost of the proportional special benefit conferred on that parcel. Article XIID requires that only special benefits are assessable and that the agency shall separate the general benefit from special benefit. A special benefit is a particular and distinct benefit over and above general benefits conferred on the public at large, including real property within the district. The general enhancement of property value does not constitute a special benefit. Each parcel within the District receives special benefits from

the services provided due to the distinct nature and proximity of these services.

Specific Benefit

The method of apportionment (method of assessment) is based on the premise that each charged parcel receives special benefit from the District services funded by the annual service charges as these services are to be provided to individuals using, visiting or occupying the parcels within the District.

The annual service charges outlined in this Report are based on the estimated costs to provide necessary services, improvements, operation and administration required to ensure the satisfactory condition of each improvement and quality of the services provided.

The special benefits associated with the District services, include but are not limited to:

- ♦ Transit Shuttle – shuttle for District residents and/or employees of District businesses;
- ♦ Guaranteed Ride Home – free taxi rides and rental cars for ride sharers, in case of an emergency, for those residing and/or employed within the District;
- ♦ Transit Subsidies – financial assistance to encourage residents and employees working within the District to use transit or other alternative transportation measures;
- ♦ Transportation Planning for employers and/or resident groups working or residing within the District;
- ♦ Education Programs – various programs such as education of transit options, home office set up, and alternative commute opportunities for employers and/or resident groups working or residing within the District;
- ♦ Infrastructure Support – additional bike racks and lockers, transportation alternative and ride share informational boards/kiosks, and transit facilities within the District;
- ♦ Transportation Coordinator, Training and Support – instruction in mobility (transportation alternatives) for residential groups and employers located in the District;
- ♦ Bicycle and Alternative Fuel Vehicle Incentives – incentives for District residents and/or employees of businesses within the District to purchase new bicycles or alternative fuel vehicles;

- ♦ A reduction of close proximity car and diesel truck emissions, at ground level, onto District properties.

The preceding special benefits contribute to a special enhancement and desirability of each of the assessed parcels within the District.

General Benefit

In addition to the special benefits received by the parcels within the District, there are incidental general benefits conferred by the District services and improvements. These incidental general benefits conferred by the District improvements:

- ♦ A general reduction in vehicle traffic in portions of the City.
- ♦ A possible general reduction in the traffic accidents in portions of the City.

Equivalent Dwelling Unit Factors

The unit of demand used for the charge is an equivalent dwelling unit ("EDU"). One EDU is the amount of demand for services associated with one low-density residential unit in a single year. The demand for all other land use types reflects the demand for service relative to one EDU for Low Density. **Table 1** provides the number of EDUs assigned to each land use type for calculating the maximum charge.

Table 1: Transit Zone No. 1 - EDU's by Land Use

Land Use	EDU Factor ⁽¹⁾
<i>Developed Acreage</i>	
<u><i>Residential (per dwelling unit)</i></u>	
Low Density	1.00
Medium Density	0.80
High Density	0.60
<u><i>Nonresidential (per acre)</i></u>	
Retail Commercial	25.64
Business Park	22.04
Light Industrial	9.20
<i>Undeveloped Acreage</i>	
All Land Uses	-

(1) EDU Factors as approved for Sacramento County CSA 10, Benefit Zone No.1, FY 2003/04

These EDU Factors were based upon average daily vehicle trips ("ADT") per land use type. ADT was used to determine the charge by land use type because vehicle trips are a reasonable measure of demand for the supplemental transportation services immediately available to property owners paying the charge. Demand for services was measured by using average vehicle trip generation rates that vary by type of land use. Each parcel's charge was calculated by multiplying the cost per unit of demand by each parcel's demand for services. Demand is assumed to be generated by developed residential and nonresidential land uses. No demand is associated with undeveloped land and no charge is levied on this land use.

This methodology fairly distributes the total cost for services among all parcels based on each parcel's proportional demand for the services immediately available to that parcel. In this manner, each parcel's charge does not exceed the reasonable cost of services to that parcel.

Land Use Definitions

Land use definitions are as follows:

<i>Developed Parcels</i>	All single-family detached residential parcels for which a final map has been recorded, and all other parcels for which a building permit has been issued, on or prior to June 30 of the fiscal year preceding the year in which the charge is levied.
<i>Undeveloped Parcels</i>	All parcels that are not Developed Parcels or Exempt Parcels.
<i>Low Density</i>	This category includes densities of up to five (5.0) dwelling units per residential acre. Permitted uses in the LD Area as shown in Section 512-215 of the Zoning Code include those uses allowed in the RD-5, RD-4, and RD-3 Land Use Zones.
<i>Low Density Cluster</i>	This category includes densities of more than five (5.1 and greater) dwelling units per acre and up to 15.0 units per acre. Permitted uses in the Low Density Cluster area as shown in Section 512-215 include those uses allowed in the RD-7, RD-10, and RD-15 Land Use Zones.
<i>Medium Density</i>	This category includes densities of more than 15.0 (15.1 and greater) and no more than 20.0 dwelling units per acre. Permitted uses in the Medium Density area as shown in Section 512-215 of the Zoning Code include those uses allowed in the RD-15 and RD-20 Land Use Zones.
<i>High Density</i>	The category includes densities of more than 20.0 (20.1 and greater) units per net residential acre.

The uses permitted in a High Density area as shown include those uses allowed in the RD-25, RD-30 and, RD-40 Land Use Zones.

Retail Commercial

Permitted uses within the retail commercial areas, as shown in Section 512-215 of the Zoning Code, are those uses permitted in the Shopping Center, Business and Professional Office Zone, and Residential (RD-10, RD-15, and RD-20) or any other retail category.

This land use designation further includes all other uses that would generate a high number of average daily trips.

Business Park

Permitted uses within the Business Park areas as shown in Section 512-215 of the Zoning Code are those permitted in Business and Professional Office (BP), as listed in Zoning Code Section 225, and Industrial – Office Park (MP) Zone, as listed in Zoning Code Section 230 or any other business park-related land use category.

This land use designation further includes all other uses that would generate a medium number of average daily trips.

Light Industrial

Permitted uses within the Light Industrial areas as shown in Section 512-215 of the Zoning Code are those uses permitted in the Light Industrial (M-1) Land Use Zone and the Industrial – Office Park (MP) Zone, as listed in Zoning Code Section 230 or any other industrial-related land use category.

This land use designation further includes all other uses that would generate a low number of average daily trips.

Exempt

Public parcels including parks, schools, utility parcels, and designated open space parcels are exempt from the service charge because no services funded by Transit Zone No. 1 are provided to these parcels.

C. Formula for Inflating the Annual Maximum Charge

The formula for inflating the annual maximum charge established through CSA 10 Benefit Zone No. 1, and to be used for Transit Zone No. 1, is summarized below.

The property owner balloting that established the maximum charges to CSA 10 Benefit Zone No. 1 included an annual inflator formula. The purpose of establishing an inflator formula was to provide for a reasonable inflationary adjustment to the annual maximum charges without requiring periodic noticing and balloting procedures that would add administrative costs to Benefit Zone No. 1. The law implementing Constitution Article XIID (Senate Bill 919) clarifies that an increase in a maximum charge to implement a voter-approved inflator formula is not an increase subject to additional property owner consideration.

This inflator formula allows for annual increases to the maximum allowable charges by the increase in the Consumer Price Index published for the Sacramento Region by the U.S. Department of Labor (CPI), or six percent (6%), whichever is less. The CPI increase to be used in the inflator formula will be the change in the CPI index from the January two years before adjustment of the charge to the January in the year preceding adjustment of the charge; beginning in the second fiscal year (fiscal year 2004/2005) and each fiscal year thereafter, the maximum allowable charge will be recalculated and a new maximum charge established.

The City may choose to impose less than the maximum allowable charge in any year if service costs warrant the reduction. If the City, or previously the County, has imposed an amount less than the maximum charge, the City may also choose to increase the charge in any year to fully fund services up to the level of the maximum allowable charge for that fiscal year. In this way, the maximum allowable charge is adjusted annually and is calculated independent of the Benefit Zone's annual budget.

The U.S. Department of Labor, Bureau of Labor Statistics no longer provides CPI factors for January for the San Francisco-Oakland-San Jose area as these are now published bi-monthly on even months only (February, April, June, etc.). Since the February CPI factors include, in part, the data that would have been used to determine the January CPI factors, the City has determined that Transit Zone No. 1 shall now use the CPI data for the month of February.

The percentage increase from the February 2014 CPI to the February 2015 CPI was 2.53203%.

Table 2 provides the fiscal year 2015/16 maximum charge per EDU together with the maximum charge by land use.

Table 2: Transit Zone No. 1 - Maximum Charge by Land Use

Land Use	EDU Factor ⁽¹⁾	Charge Per EDU ⁽²⁾	Maximum Annual Charge Per Unit / Acre
<i>Developed Acreage</i>			
<u><i>Residential (per dwelling unit)</i></u>			
Low Density	1.00	\$ 64.6556	\$ 64.66
Medium Density	0.80	\$ 64.6556	\$ 51.72
High Density	0.60	\$ 64.6556	\$ 38.79
<u><i>Nonresidential (per acre)</i></u>			
Retail Commercial	25.64	\$ 64.6556	\$ 1,657.77
Business Park	22.04	\$ 64.6556	\$ 1,425.01
Light Industrial	9.20	\$ 64.6556	\$ 594.83
<i>Undeveloped Acreage</i>			
All Land Uses	0	\$ 64.6556	\$ 0.00

(1) EDU Factors as approved for Sacramento County CSA 10, Benefit Zone No.1, FY 2003/04.

(2) The FY 2015/16 maximum charge per EDU is calculated by increasing the FY 2014/15 maximum charge per EDU of \$63.0589 by 2.53027%, the percentage increase in the CPI from February 2014 to February 2015.

Rates and percentages shown in this Report have been rounded for presentation purposes.

PART III: TRANSIT ZONE NO. 1 BUDGET

This part provides the fiscal year 2015/16 budget, additional funding requirements and the description of each budget item, for Transit Zone No. 1.

A. Transit Zone No. 1 Budget

DESCRIPTION	AMOUNT
SERVICES AND OPERATING COSTS (DIRECT COSTS)	
Shuttle Services Operations & Planning	\$84,235
Transportation Planning and Coordination	5,000
Outreach and Educational Programs	2,000
Guaranteed Ride Home	1,000
Infrastructure Support	15,000
Transit Subsidies, Incentives and Staff costs	14,000
TOTAL DIRECT COSTS	\$121,235
ADMINISTRATION COSTS	
District Administration	\$11,068
Transit Shuttle Administration	16,667
County Collection Fees	2,181
TOTAL ADMINISTRATION COSTS	\$29,916
TOTAL DIRECT AND ADMINISTRATION COSTS	\$151,151
ADJUSTMENTS AFFECTING LEVY AMOUNT	
Replenishment to / (Use of) Operating Reserve	(42,836)
Contribution to / (Use of) Capital Outlay / Contingency Reserve	0
Rounding ⁽¹⁾	0
NET ADJUSTMENTS	(\$42,836)
BALANCE TO LEVY	\$108,315
DISTRICT STATISTICS - ZONE 1	
Parcels to be Levied	1,497
Developed Equivalent Dwelling Units (EDU's)	1,675.26
Applied Rate per EDU	\$ 64.6556
Maximum Rate per EDU	\$ 64.6556
Total Potential Maximum Charges	\$108,315
OPERATING RESERVE BALANCE	
Beginning Operating Reserve Balance 7-1-2015 (est.)	\$75,897
add: Collect from FY 15/16 Levy	
less: Use for FY 15/16 Expenses	(42,836)
Transfer from / (to) Capital Outlay / Contingency Reserve	42,514
Ending Operating Reserve Balance 6-30-2016 (est.)	\$75,575
CAPITAL OUTLAY / CONTINGENCY RESERVE BALANCE	
Beginning Capital Outlay / Contingency Reserve Balance 7-1-2015 (est.)	\$199,133
add: Collect from FY 15/16 Levy	
less: Use for FY 15/16 Projects	
Transfer from / (to) Operating Reserve	(42,514)
Ending Capital Outlay / Contingency Reserve Balance 6-30-2016 (est.)	\$156,619

⁽¹⁾ Variance due to rounding, including rounding limitations imposed by the County of Sacramento.

B. Additional Funding Requirements

The City of Rancho Cordova and Sacramento Regional Transit conducted a joint planning effort in 2008 to identify the operational characteristics of a pilot neighborhood shuttle service. The planning effort resulted in the implementation of a demonstration route (called the "Rancho CordoVan") on June 15, 2009. A primary benefit of the demonstration shuttle service is mitigating the difficult pedestrian access over the Zinfandel/Highway 50 Interchange and providing better connectivity with Regional Transit's light rail system.

The primary funding source for the planning effort and the pilot shuttle service was a grant from the federal Congestion Mitigation and Air Quality ("CMAQ") program with supplemental funding from Transit Zone 1. The CMAQ funding and demonstration period ended on June 30, 2012.

The City has been able to continue to operate the shuttle serving Zone 1 by modifying the previous CordoVan route to focus service to the benefit areas, increase the contribution from the special benefit areas, and expanding service to include Zone 2. The Rancho CordoVan service was rerouted in StoneCreek and Capital Village in September 2012 and was expanded to the Anatolia neighborhood. As part of the service upgrade, the pickup point along RT's Gold Line was changed to the Zinfandel Station in the Zinfandel parking field. The City and RT improved the Zinfandel Plaza/RT Connection CordoVan stop with a sheltered bench and solar LED light. Based on customer feedback a five minute adjustment was implemented to the schedule in April 2013 to better synchronize with the train. In September 2015, the route serving Zone 1 will be improved through a concept called "interlining" which takes advantage of switching vehicles among two other routes. This will result in adding one loop at the end of the morning period and at the end of the evening period.

The FY 2015/16 expenditures for Transit Zone No. 1 include:

- ♦ Shuttle Services Operations & Planning – \$84,235 towards the operations and maintenance of the CordoVan shuttle service
- ♦ Transportation Planning and Coordination –.about \$5,000 is allocated for the 50 Corridor TMA to provide outreach and coordination services to continue ridesharing, van pool, and shuttle program.
- ♦ Outreach and Educational Programs – about \$2,000 is allocated to continue safe routes to school education at Navigator Elementary School on alternative mode transportation and encourage students and parents to walk or bicycle to school.

- ♦ **Guaranteed Ride Home** – about \$1,000 is allocated for free taxi rides and rental cars for ride sharers or shuttle riders in the case of an emergency.
- ♦ **Infrastructure Support** – transit facilities (bus stop signs, shelters, etc). An allocation of at least \$15,000 is needed for new infrastructure and on-going maintenance of bus stops, shelters, and signs.
- ♦ **Transit Subsidies and Incentives** – about \$14,000 of financial assistance in the form of subsidies to encourage residents and employees to use transit or other alternative transportation measures, including ride sharing, vanpool, and transit shuttle services.

C. Descriptions of Budget Items

The following is a brief description of the budgeted costs associated with the services funded through the Transit Zone No. 1.

SERVICES AND OPERATING COSTS (DIRECT COSTS)

Shuttle Services Operations & Planning – Includes costs to provide transit shuttle services for residents and/or employees between residential areas, employment centers, shopping and service centers and light rail stations, as well as other public transit options.

Transportation Planning and Coordination - Includes cost of transportation plans for employers and/or resident groups, which can guide employers and resident groups on the implementation of trip reduction programs, such as ride share matching or other similar programs, as well as instruction in mobility (transportation alternatives) for residential groups and work site coordinators; if zero, this line item may not be shown in the budget.

Outreach and Educational Programs - Includes cost of various programs such as education of elementary students at Navigator Elementary School on alternative mode transportation and encourage students and parents to walk or bicycle to school. If zero, this line item may not be shown in the budget.

Guaranteed Ride Home – Includes cost to provide free taxi rides and rental cars for ride sharers in case of an emergency.

Infrastructure Support – Includes cost of facilities, such as additional bike racks and lockers, transportation alternative and ride share informational boards/kiosks, and transit facilities.

Transit Subsidies and Incentives – includes cost for financial assistance in the form of subsidies to encourage residents and employees to use transit or other alternative transportation measures, including ride sharing, vanpool, and transit shuttle services.

ADMINISTRATION COSTS

City Administration — Estimated costs incurred by the City for the management and administration of the District, including actions associated with the annual levy and collection of charges and response to inquiries or concerns of the public related thereto.

Transit Shuttle Administration — Includes all or a portion of the administrative costs associated with overseeing the operation of the Transit Shuttle, developing an annual service budget and coordination of the annual approval of the charges.

Professional Services — Includes the professional service costs associated with the annual process of preparing the annual Engineer's Report, calculating rates, placing the annual charges of the Transit Zone onto the County tax roll and responding to public inquiries. This budget item also includes the costs of contracting with professionals to provide other administrative, legal or engineering services for operation of the Transit Zone, or for the costs of future ballot protest procedures as required.

County Collection Fees — This is the cost to the Transit Zone for the County Auditor/Controller to place charges on the property tax bills.

ADJUSTMENTS AFFECTING LEVY AMOUNT

Replenishment/(Use) of Operating Reserve – A “replenishment” increases the levy in order to replenish the Operating Reserve. On the other hand, a “use” of the Operating Reserve decreases the levy by drawing funds from the Operating Reserve for current year expenditures. If zero, this line item may not be shown in the budget.

Contribution for/(Use of) Capital Outlay/Contingency Reserve — A “contribution” increases the levy in order to generate funding for capital outlay contingency purposes. On the other hand, a “use of” of this reserve provides current year funding for capital outlays or contingency purposes from available funds within the Capital Outlay / Contingency Reserve. If zero, this line item may not be shown in the budget. Further information regarding the function of the Capital Outlay / Contingency Reserve is provided under “Reserve Balance Information” below.

Rounding – The necessary rounding adjustment(s) due to limitations of the County property tax system that requires even penny levy amounts to be placed on the secured tax roll.

Net Adjustments – The net adjustments affecting levy amount.

Balance To Levy - This is the total amount to be levied and collected through charges for the current fiscal year. “Balance to Levy” represents the sum of the total costs together with any applicable adjustments to the budget as described above.

DISTRICT STATISTICS

Parcels to be Levied - The total number of parcels that are expected to be charged for the current fiscal year.

Developed Equivalent Dwelling Units (EDU's)- The total number of developed Equivalent Dwelling Units (EDU's) that are expected to be charged for the current fiscal year.

Applied Rate per EDU - The rate to be applied to each developed EDU for the current fiscal year.

Maximum Rate per EDU - The maximum rate to be charged to each EDU for the current fiscal year.

Total Potential Maximum Charges - The total amount that can be charged against all parcels within the Transit Zone for the current fiscal year based upon the expected number of EDU's to be charged.

RESERVE BALANCE INFORMATION

The Transit Zone's two types of reserves are described further below. Community Service Area Law allows the levy and accumulation of funds in excess of the Transit Zone's operating reserve as follows: a) Government Code Section 25210.6 allows the City to levy and collect charges to fund capital outlays in the current year or to levy and collect charges to accumulate funds for capital outlay purposes; and, b) Government Code Section 25210.7 allows the City to levy and collect charges for any appropriation for contingencies to be used for expenses for maintenance and operation of any services within the Transit Zone.

OPERATING RESERVE BALANCE

Beginning Operating Reserve Balance 7-1-2015 (est.) - The anticipated beginning balance of cash and receivables net of any unpaid prior year obligations. These beginning balances are expected to be used to fund expenditures from July 1, 2015 to December 31, 2015, as the Operating Reserve is used to compensate for the approximate six-month delay between the start of the Transit Zone's fiscal year and the receipt of the collections from the County. All Capital Outlay / Contingency Reserve balances, if any, are excluded from the Operating Reserve balances and shall be shown separately.

Collect from FY 2015/16 Levy – This amount is added to the levy in order to replenish the Operating Reserve. Due to the six-month delay from the Transit Zone's receipt of charge collections, the Operating Reserve balance should be sufficiently funded to provide for expenditures from the period of July 1, 2015 (the beginning of the Fiscal Year) through December 31, 2015. If zero, this line item may not be shown in the budget.

Use for FY 2015/16 Expenses – The amount of the Operating Reserve to be used to fund FY 2015/16 expenses. Portions of the Operating Reserve may

be slated for current year expenditures in order to reduce the Ending Operating Reserve Balance to an amount no greater than the expected Transit Zone costs for the period of July 1, 2015 (the beginning of the Fiscal Year) through December 31, 2015. If zero, this line item may not be shown in the budget.

Transfer from/(to) the Capital Outlay/Contingency Reserve — The amount of Operating Reserve monies to be transferred to or from the Capital Outlay/Contingency Reserve. Periodically, funds held in a Capital Outlay / Contingency Reserve may be needed to respond to changing operational needs of or conditions within the Transit Zone. If zero, this line item may not be shown in the budget.

Ending Operating Reserve Balance 6-30-2016 (est.) - This amount represents the anticipated Operating Reserve balance/(deficit) as of June 30, 2016. This balance should be sufficiently funded to provide for the first six-months of budgeted expenses in order to meet ongoing obligations until the first collections are received from the County. All Capital Outlay / Contingency Reserve balances, if any, are excluded from the Operating Reserve balances and shall be shown separately in the Report.

CAPITAL OUTLAY / CONTINGENCY RESERVE BALANCE

Beginning Capital Outlay / Contingency Reserve Balance 7-1-2015 (est.)- The projected balance of funds in the Capital Outlay / Contingency Reserve as of July 1, 2015. Community Service Area Law allows the levy and accumulation of funds in excess of the Transit Zone's operating reserve to fund capital outlays within the current year or to accumulate funds for these purposes. In addition, these funds may be used for any appropriation for contingencies to fund the services or other expenses of the Transit Zone. Further information regarding the use of Capital Outlay / Contingency Reserve is provided above under "Reserve Balance Information".

Collect from FY 2015/16 Levy — This amount is added to the levy to accumulate funding for future year Capital Outlay / Contingency purposes. If zero, this line item may not be shown in the budget.

Use for FY 2015/16 Capital Outlay / Contingency Purposes – The amount of Capital Outlay / Contingency Reserve monies expected to be transferred out of the Capital Outlay / Contingency Reserve to be used in the current year. If zero, this line item may not be shown in the budget.

Transfer from/(to) the Operating Reserve — The amount of Capital Outlay / Contingency Reserve monies to be transferred to or from the Operating Reserve. Periodically, funds held in a Capital Outlay / Contingency Reserve may be needed to respond to changing operational needs of or conditions within the Transit Zone. If zero, this line item may not be shown in the budget.

Ending Capital Outlay / Contingency Reserve Balance 6-30-2016 (est.) - The projected balance of funds in the Capital Outlay / Contingency Reserve

as of June 30, 2016. These funds shall be used for future year Capital Outlay / Contingency purposes.


PART IV: DIAGRAMS


A depiction of the diagram showing the detached territory of the CSA 10 Benefit Zone No. 1 is provided on the following page.


The diagrams used to form the CSA 10 Benefit Zone No. 1 are shown thereafter; these diagrams serve as the exterior boundaries of Transit Zone No. 1.


For parcel identification, including the lines and dimensions of each lot, parcel and subdivision of land within Transit Zone No. 1, reference is hereby made to the Sacramento County Assessor's maps for a detailed description of each parcel within Transit Zone No. 1.


FIGURE 1
CSA NO. 10 - DETACHING TERRITORY

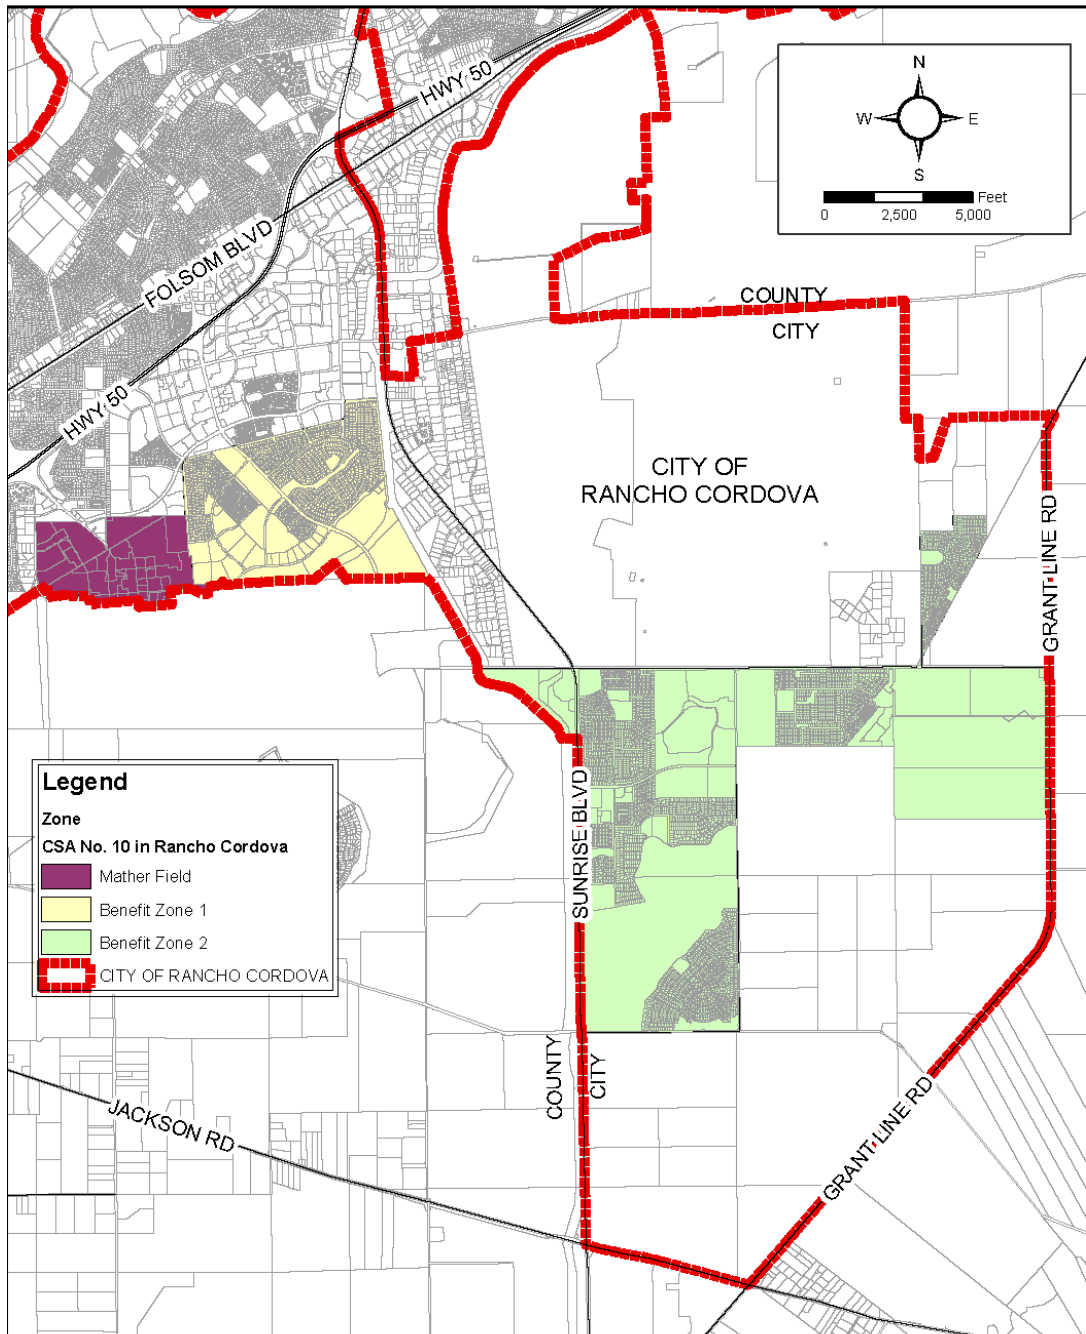

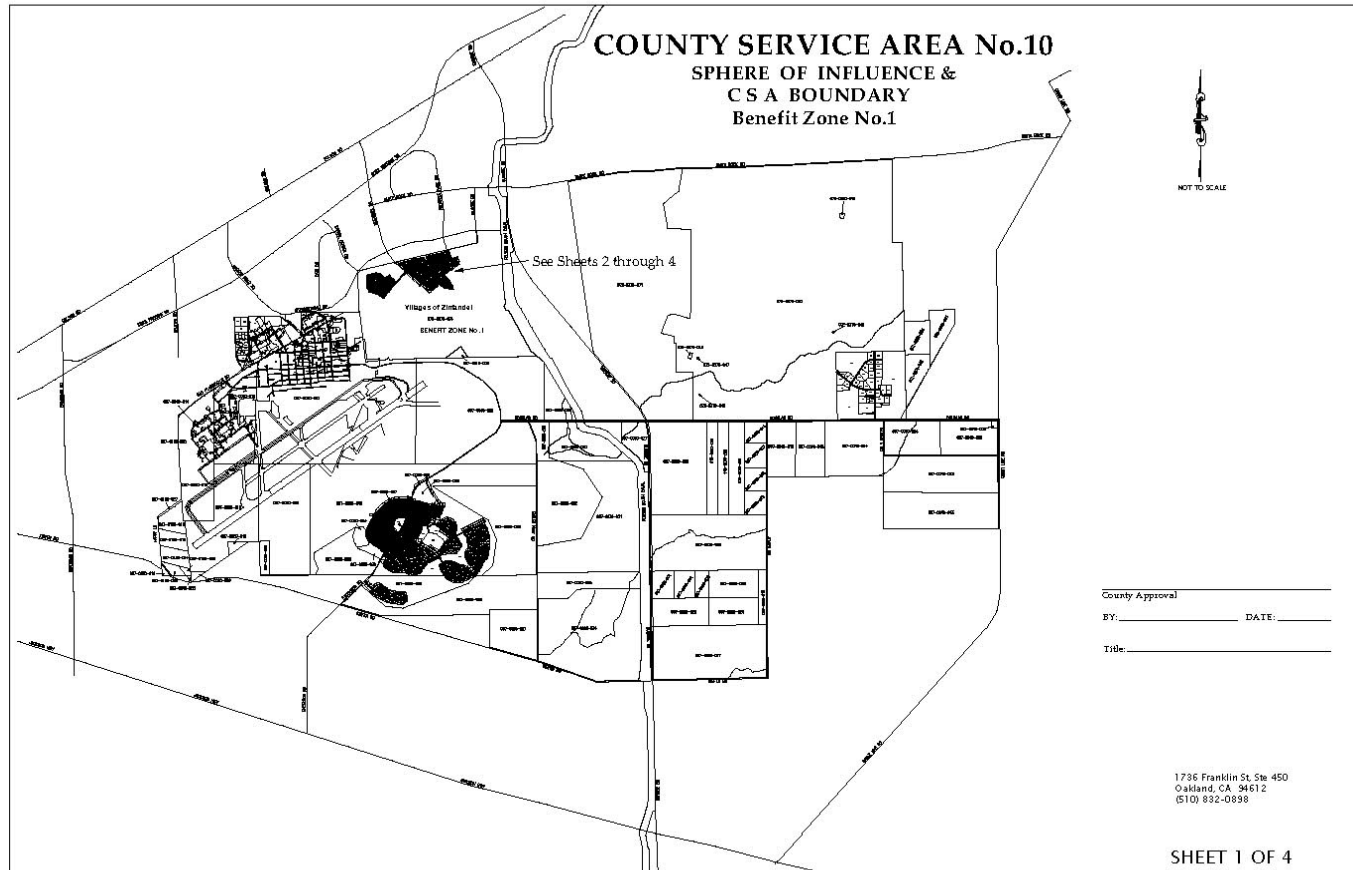

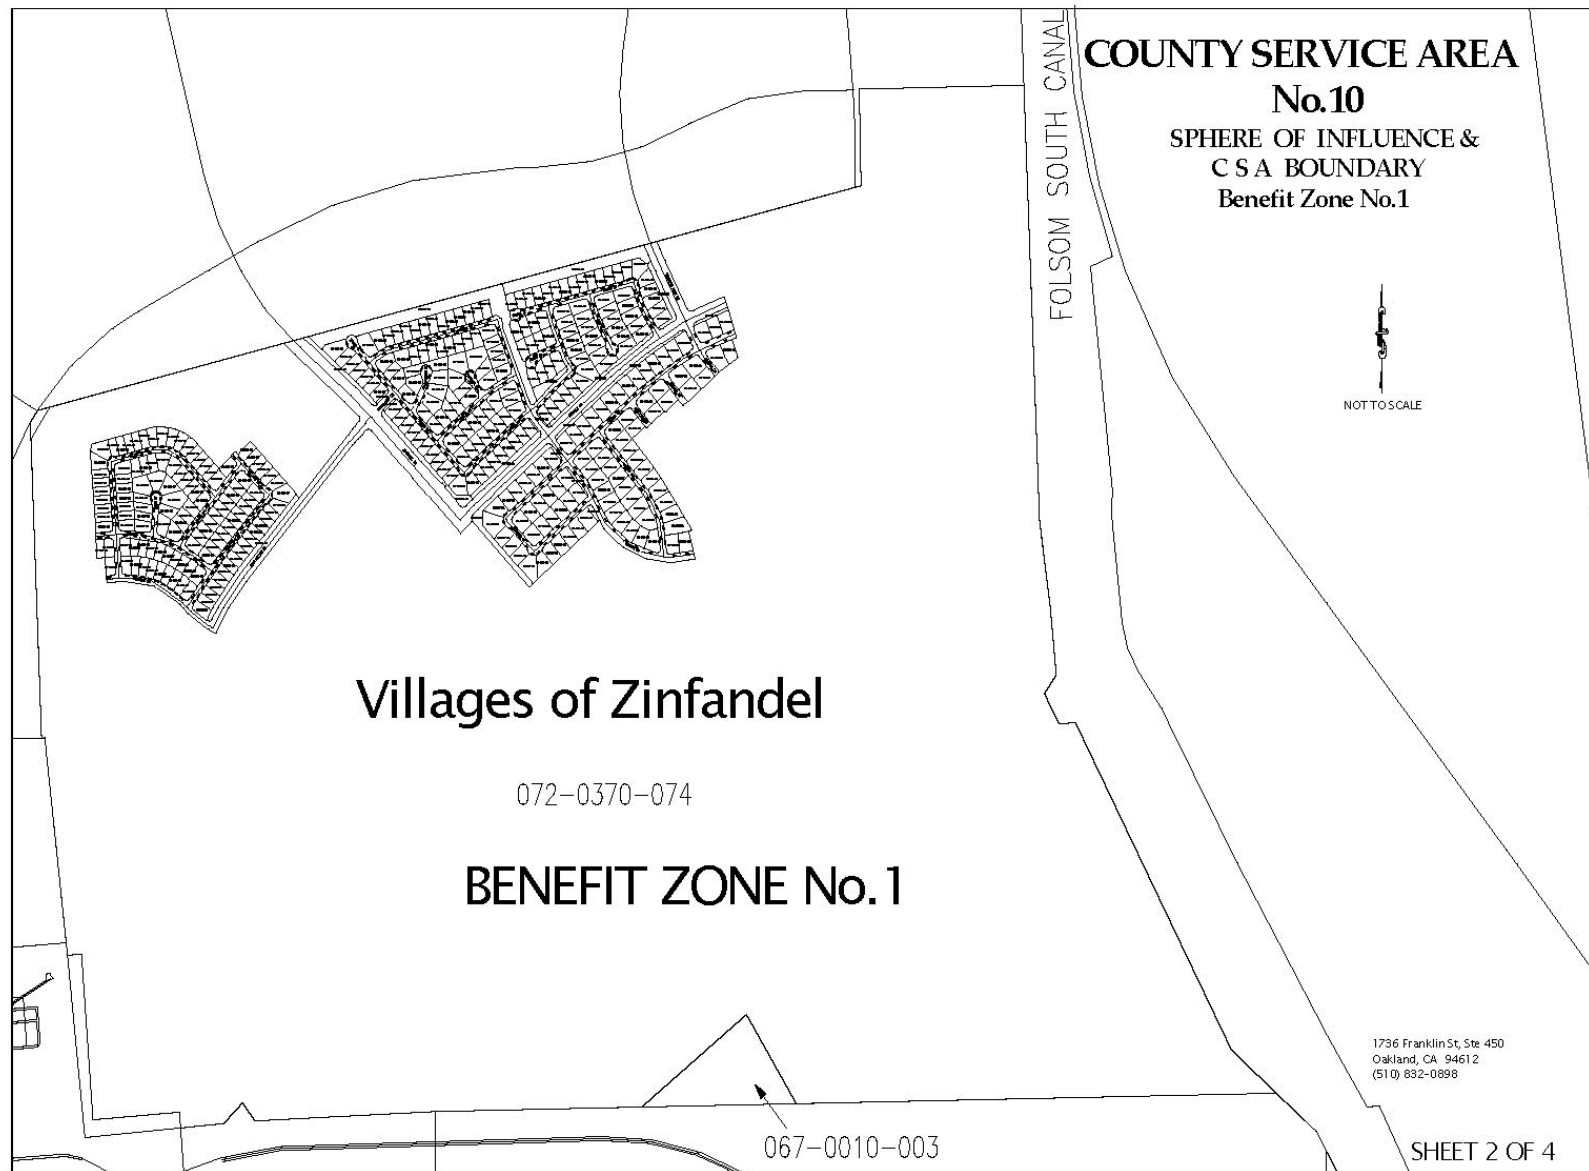

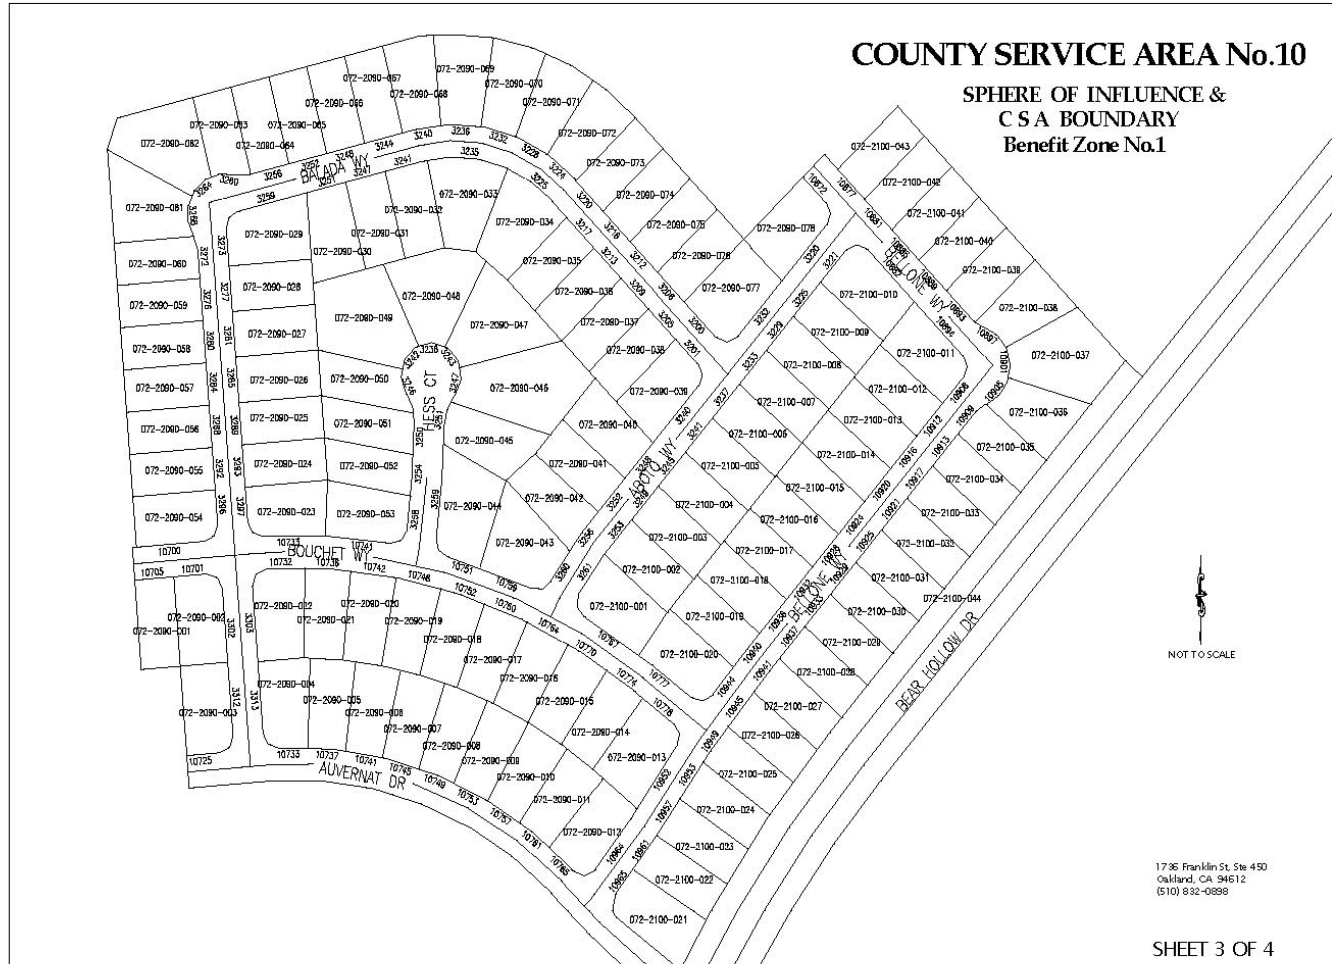

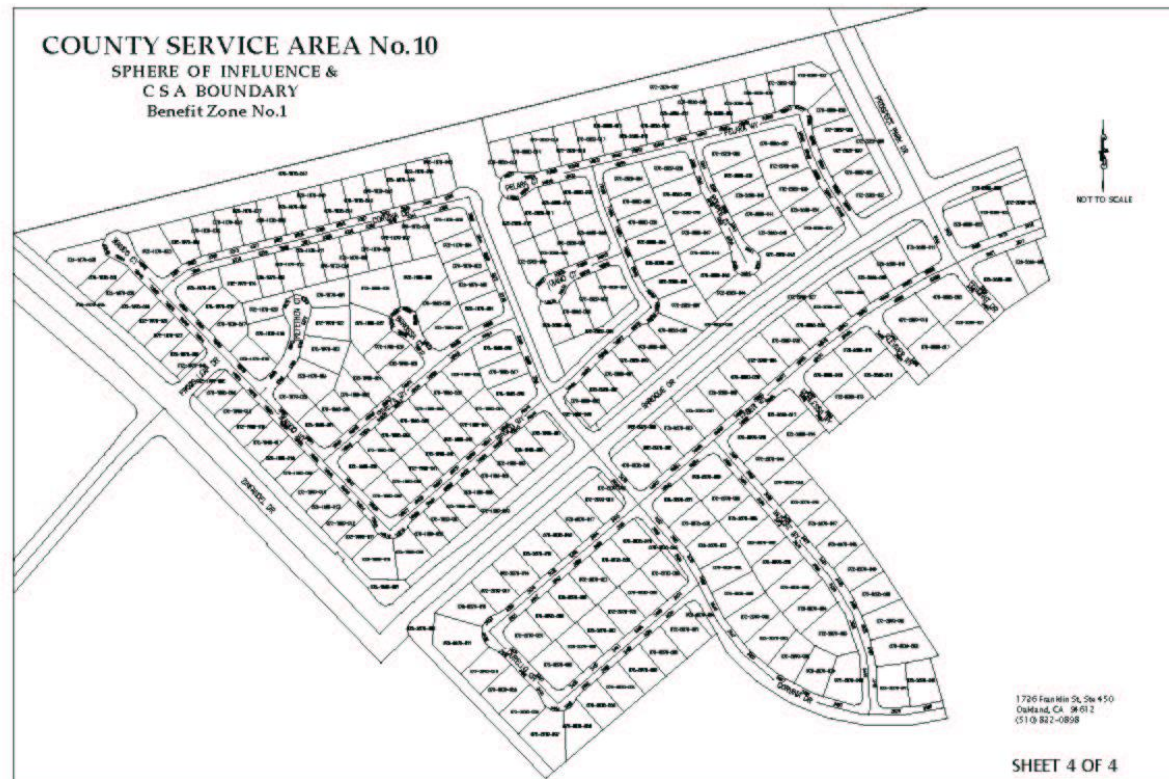

PART V: CHARGE ROLL

Parcel identification for each lot or parcel within Transit Zone No. 1 shall be the parcel as shown on the Sacramento County secured property tax roll for the year in which this Report is prepared and reflective of the Assessor's parcel maps.

A listing of the proposed parcels to be included within Transit Zone No. 1 and the charge amount for each parcel is provided on the following pages. This listing is based on the then current property tax roll as of the date of this report.

At the conclusion of the public hearing for Transit Zone No. 1 and the proposed charges, approval of the Report (as submitted or as modified) confirms the method of apportionment and the charges to be levied against each eligible parcel and thereby constitutes the approved levy and collection of charges for FY 2015/16. The listing of parcels and the amount of charges to be levied shall be submitted to the County Auditor/Controller and included on the FY 2015/16 County tax roll for each parcel.

If any parcel submitted for collection is identified by the County Auditor/Controller to be an invalid parcel number for the current fiscal year, a corrected parcel number and/or new parcel numbers will be identified and resubmitted to the Auditor/Controller. The charge amount to be levied and collected for the resubmitted parcel or parcels shall be based on the method of apportionment and charge rate approved in this Report. Therefore, if a single parcel has changed to multiple parcels, the charge amount applied to each of the new parcels shall be recalculated and applied according to the approved method of apportionment and charge rate rather than a proportionate share of the original charge.

City of Rancho Cordova
Transit Related Services Benefit District, Zone No. 1 (formerly CSA 10 Benefit Zone No. 1)
2015/16 Preliminary Roll

ASSESSOR PARCEL NUMBER	DEVELOPMENT STATUS	CHARGE	MAXIMUM CHARGE	EDU'S	UNITS	ACREAGE	LAND USE
072-2350-001-0000	Developed Parcel	64.64	64.66	1.0	1	0.0	Low Density Residential
072-2350-002-0000	Developed Parcel	64.64	64.66	1.0	1	0.0	Low Density Residential
072-2350-003-0000	Developed Parcel	64.64	64.66	1.0	1	0.0	Low Density Residential
072-2350-004-0000	Developed Parcel	64.64	64.66	1.0	1	0.0	Low Density Residential
072-2350-005-0000	Developed Parcel	64.64	64.66	1.0	1	0.0	Low Density Residential
072-2350-006-0000	Developed Parcel	64.64	64.66	1.0	1	0.0	Low Density Residential
072-2350-007-0000	Developed Parcel	64.64	64.66	1.0	1	0.0	Low Density Residential
072-2350-008-0000	Developed Parcel	64.64	64.66	1.0	1	0.0	Low Density Residential
072-2350-009-0000	Developed Parcel	64.64	64.66	1.0	1	0.0	Low Density Residential
072-2350-010-0000	Developed Parcel	64.64	64.66	1.0	1	0.0	Low Density Residential
072-2350-011-0000	Developed Parcel	64.64	64.66	1.0	1	0.0	Low Density Residential
072-2350-012-0000	Developed Parcel	64.64	64.66	1.0	1	0.0	Low Density Residential
072-2350-013-0000	Developed Parcel	64.64	64.66	1.0	1	0.0	Low Density Residential
072-2350-014-0000	Developed Parcel	64.64	64.66	1.0	1	0.0	Low Density Residential
072-2350-015-0000	Developed Parcel	64.64	64.66	1.0	1	0.0	Low Density Residential
072-2350-016-0000	Developed Parcel	64.64	64.66	1.0	1	0.0	Low Density Residential
072-2350-017-0000	Developed Parcel	64.64	64.66	1.0	1	0.0	Low Density Residential
072-2350-018-0000	Developed Parcel	64.64	64.66	1.0	1	0.0	Low Density Residential
072-2350-019-0000	Developed Parcel	64.64	64.66	1.0	1	0.0	Low Density Residential
072-2350-020-0000	Developed Parcel	64.64	64.66	1.0	1	0.0	Low Density Residential
072-2350-021-0000	Developed Parcel	64.64	64.66	1.0	1	0.0	Low Density Residential
072-2350-022-0000	Developed Parcel	64.64	64.66	1.0	1	0.0	Low Density Residential
072-2350-023-0000	Developed Parcel	64.64	64.66	1.0	1	0.0	Low Density Residential
072-2350-024-0000	Developed Parcel	64.64	64.66	1.0	1	0.0	Low Density Residential
072-2350-025-0000	Developed Parcel	64.64	64.66	1.0	1	0.0	Low Density Residential
072-2350-026-0000	Developed Parcel	64.64	64.66	1.0	1	0.0	Low Density Residential
072-2350-027-0000	Developed Parcel	64.64	64.66	1.0	1	0.0	Low Density Residential
072-2350-028-0000	Developed Parcel	64.64	64.66	1.0	1	0.0	Low Density Residential
072-2350-029-0000	Developed Parcel	64.64	64.66	1.0	1	0.0	Low Density Residential
072-2350-030-0000	Developed Parcel	64.64	64.66	1.0	1	0.0	Low Density Residential
072-2350-031-0000	Developed Parcel	64.64	64.66	1.0	1	0.0	Low Density Residential
072-2350-032-0000	Developed Parcel	64.64	64.66	1.0	1	0.0	Low Density Residential
072-2350-033-0000	Developed Parcel	64.64	64.66	1.0	1	0.0	Low Density Residential
072-2350-034-0000	Developed Parcel	64.64	64.66	1.0	1	0.0	Low Density Residential
072-2350-035-0000	Developed Parcel	64.64	64.66	1.0	1	0.0	Low Density Residential
072-2350-036-0000	Developed Parcel	64.64	64.66	1.0	1	0.0	Low Density Residential
072-2350-037-0000	Developed Parcel	64.64	64.66	1.0	1	0.0	Low Density Residential
072-2350-038-0000	Developed Parcel	64.64	64.66	1.0	1	0.0	Low Density Residential
072-2350-039-0000	Developed Parcel	64.64	64.66	1.0	1	0.0	Low Density Residential
072-2350-040-0000	Developed Parcel	64.64	64.66	1.0	1	0.0	Low Density Residential
072-2350-041-0000	Developed Parcel	64.64	64.66	1.0	1	0.0	Low Density Residential
072-2350-042-0000	Developed Parcel	64.64	64.66	1.0	1	0.0	Low Density Residential
072-2350-043-0000	Developed Parcel	64.64	64.66	1.0	1	0.0	Low Density Residential
072-2350-044-0000	Exempt Parcel	-	-	0.0	0	0.0	Exempt
072-2350-045-0000	Exempt Parcel	-	-	0.0	0	0.0	Exempt
072-2350-046-0000	Exempt Parcel	-	-	0.0	0	0.0	Exempt
072-2350-047-0000	Exempt Parcel	-	-	0.0	0	0.0	Exempt
072-2350-048-0000	Exempt Parcel	-	-	0.0	0	0.0	Exempt
072-2360-001-0000	Undeveloped Parcel	-	-	0.0	0	0.0	Business Park
072-2360-002-0000	Undeveloped Parcel	-	-	0.0	0	0.0	Retail Commercial
072-2360-003-0000	Exempt Parcel	-	-	0.0	0	0.0	Exempt
072-2360-004-0000	Undeveloped Parcel	-	-	0.0	0	0.0	Medium Density Residential
072-2360-008-0000	Exempt Parcel	-	-	0.0	0	0.0	Exempt
072-2360-022-0000	Exempt Parcel	-	-	0.0	0	0.0	Exempt
072-2360-023-0000	Undeveloped Parcel	-	-	0.0	0	0.0	Business Park
072-2360-024-0000	Undeveloped Parcel	-	-	0.0	0	0.0	Business Park
072-2360-025-0000	Undeveloped Parcel	-	-	0.0	0	0.0	Business Park
072-2360-026-0000	Undeveloped Parcel	-	-	0.0	0	0.0	Business Park
072-2360-027-0000	Undeveloped Parcel	-	-	0.0	0	0.0	Business Park
072-2360-028-0000	Undeveloped Parcel	-	-	0.0	0	0.0	Business Park
072-2360-029-0000	Undeveloped Parcel	-	-	0.0	0	0.0	Business Park
072-2360-030-0000	Undeveloped Parcel	-	-	0.0	0	0.0	Business Park
072-2370-001-0000	Developed Parcel	64.64	64.66	1.0	1	0.0	Low Density Residential
072-2370-002-0000	Developed Parcel	64.64	64.66	1.0	1	0.0	Low Density Residential
072-2370-003-0000	Developed Parcel	64.64	64.66	1.0	1	0.0	Low Density Residential
072-2370-004-0000	Developed Parcel	64.64	64.66	1.0	1	0.0	Low Density Residential
072-2370-005-0000	Developed Parcel	64.64	64.66	1.0	1	0.0	Low Density Residential

City of Rancho Cordova
Transit Related Services Benefit District, Zone No. 1 (formerly CSA 10 Benefit Zone No. 1)
2015/16 Preliminary Roll

[illegible]

City of Rancho Cordova
Transit Related Services Benefit District, Zone No. 1 (formerly CSA 10 Benefit Zone No. 1)
2015/16 Preliminary Roll

[illegible]

City of Rancho Cordova
Transit Related Services Benefit District, Zone No. 1 (formerly CSA 10 Benefit Zone No. 1)
2015/16 Preliminary Roll

[illegible]

City of Rancho Cordova
Transit Related Services Benefit District, Zone No. 1 (formerly CSA 10 Benefit Zone No. 1)
2015/16 Preliminary Roll

ASSESSOR PARCEL NUMBER	DEVELOPMENT STATUS	CHARGE	MAXIMUM CHARGE	EDU'S	UNITS	ACREAGE	LAND USE
072-2600-056-0000	Developed Parcel	64.64	64.66	1.0	1	0.0	Low Density Cluster Residential
072-2600-057-0000	Developed Parcel	64.64	64.66	1.0	1	0.0	Low Density Cluster Residential
072-2600-058-0000	Developed Parcel	64.64	64.66	1.0	1	0.0	Low Density Cluster Residential
072-2600-059-0000	Developed Parcel	64.64	64.66	1.0	1	0.0	Low Density Cluster Residential
072-2600-060-0000	Developed Parcel	64.64	64.66	1.0	1	0.0	Low Density Cluster Residential
072-2600-061-0000	Developed Parcel	64.64	64.66	1.0	1	0.0	Low Density Cluster Residential
072-2600-062-0000	Developed Parcel	64.64	64.66	1.0	1	0.0	Low Density Cluster Residential
072-2600-063-0000	Developed Parcel	64.64	64.66	1.0	1	0.0	Low Density Cluster Residential
072-2600-064-0000	Developed Parcel	64.64	64.66	1.0	1	0.0	Low Density Cluster Residential
072-2600-065-0000	Developed Parcel	64.64	64.66	1.0	1	0.0	Low Density Cluster Residential
072-2600-066-0000	Developed Parcel	64.64	64.66	1.0	1	0.0	Low Density Cluster Residential
072-2600-067-0000	Developed Parcel	64.64	64.66	1.0	1	0.0	Low Density Cluster Residential
072-2600-068-0000	Developed Parcel	64.64	64.66	1.0	1	0.0	Low Density Cluster Residential
072-2600-069-0000	Developed Parcel	64.64	64.66	1.0	1	0.0	Low Density Cluster Residential
072-2600-070-0000	Developed Parcel	64.64	64.66	1.0	1	0.0	Low Density Cluster Residential
072-2600-071-0000	Developed Parcel	64.64	64.66	1.0	1	0.0	Low Density Cluster Residential
072-2600-072-0000	Developed Parcel	64.64	64.66	1.0	1	0.0	Low Density Cluster Residential
072-2600-073-0000	Developed Parcel	64.64	64.66	1.0	1	0.0	Low Density Cluster Residential
072-2600-074-0000	Developed Parcel	64.64	64.66	1.0	1	0.0	Low Density Cluster Residential
072-2600-075-0000	Developed Parcel	64.64	64.66	1.0	1	0.0	Low Density Cluster Residential
072-2600-076-0000	Developed Parcel	64.64	64.66	1.0	1	0.0	Low Density Cluster Residential
072-2600-077-0000	Developed Parcel	64.64	64.66	1.0	1	0.0	Low Density Cluster Residential
072-2600-078-0000	Developed Parcel	64.64	64.66	1.0	1	0.0	Low Density Cluster Residential
072-2600-079-0000	Developed Parcel	64.64	64.66	1.0	1	0.0	Low Density Cluster Residential
072-2600-080-0000	Developed Parcel	64.64	64.66	1.0	1	0.0	Low Density Cluster Residential
072-2600-081-0000	Developed Parcel	64.64	64.66	1.0	1	0.0	Low Density Cluster Residential
072-2600-082-0000	Developed Parcel	64.64	64.66	1.0	1	0.0	Low Density Cluster Residential
072-2600-083-0000	Developed Parcel	64.64	64.66	1.0	1	0.0	Low Density Cluster Residential
072-2600-084-0000	Developed Parcel	64.64	64.66	1.0	1	0.0	Low Density Cluster Residential
072-2600-085-0000	Developed Parcel	64.64	64.66	1.0	1	0.0	Low Density Cluster Residential
072-2600-086-0000	Developed Parcel	64.64	64.66	1.0	1	0.0	Low Density Cluster Residential
072-2600-087-0000	Developed Parcel	64.64	64.66	1.0	1	0.0	Low Density Cluster Residential
072-2600-088-0000	Developed Parcel	64.64	64.66	1.0	1	0.0	Low Density Cluster Residential
072-2600-089-0000	Developed Parcel	64.64	64.66	1.0	1	0.0	Low Density Cluster Residential
072-2600-090-0000	Developed Parcel	64.64	64.66	1.0	1	0.0	Low Density Cluster Residential
072-2600-091-0000	Developed Parcel	64.64	64.66	1.0	1	0.0	Low Density Cluster Residential
072-2600-092-0000	Developed Parcel	64.64	64.66	1.0	1	0.0	Low Density Cluster Residential
072-2600-093-0000	Developed Parcel	64.64	64.66	1.0	1	0.0	Low Density Cluster Residential
072-2600-094-0000	Developed Parcel	64.64	64.66	1.0	1	0.0	Low Density Cluster Residential
072-2600-095-0000	Developed Parcel	64.64	64.66	1.0	1	0.0	Low Density Cluster Residential
072-2600-096-0000	Developed Parcel	64.64	64.66	1.0	1	0.0	Low Density Cluster Residential
072-2600-097-0000	Developed Parcel	64.64	64.66	1.0	1	0.0	Low Density Cluster Residential
072-2600-098-0000	Exempt Parcel	-	-	0.0	0	0.0	Exempt
072-2860-001-0000	Undeveloped Parcel	-	-	0.0	0	0.0	Light Industrial
072-2860-002-0000	Undeveloped Parcel	-	-	0.0	0	0.0	Light Industrial
072-2860-003-0000	Exempt Parcel	-	-	0.0	0	0.0	Exempt
072-2860-004-0000	Undeveloped Parcel	-	-	0.0	0	0.0	Light Industrial
072-2860-006-0000	Exempt Parcel	-	-	0.0	0	0.0	Exempt
072-2860-008-0000	Exempt Parcel	-	-	0.0	0	0.0	Exempt
072-2860-009-0000	Exempt Parcel	-	-	0.0	0	0.0	Exempt
072-2860-010-0000	Exempt Parcel	-	-	0.0	0	0.0	Exempt
072-2860-011-0000	Exempt Parcel	-	-	0.0	0	0.0	Exempt
072-2860-015-0000	Undeveloped Parcel	-	-	0.0	0	0.0	Business Park
072-2860-016-0000	Undeveloped Parcel	-	-	0.0	0	0.0	Business Park
072-2860-017-0000	Undeveloped Parcel	-	-	0.0	0	0.0	Business Park
072-2860-018-0000	Undeveloped Parcel	-	-	0.0	0	0.0	Business Park
072-2860-019-0000	Undeveloped Parcel	-	-	0.0	0	0.0	Business Park
072-2860-020-0000	Exempt Parcel	-	-	0.0	0	0.0	Exempt
072-2860-021-0000	Exempt Parcel	-	-	0.0	0	0.0	Exempt
072-2860-022-0000	Exempt Parcel	-	-	0.0	0	0.0	Exempt
072-2860-023-0000	Developed Parcel	9,162.80	9,162.81	141.7172	0	6.43	Business Park
072-2860-024-0000	Undeveloped Parcel	-	-	0.0	0	0.0	Business Park

City of Rancho Cordova
Transit Related Services Benefit District, Zone No. 1 (formerly CSA 10 Benefit Zone No. 1)
2015/16 Preliminary Roll

ASSESSOR PARCEL NUMBER	DEVELOPMENT STATUS	CHARGE	MAXIMUM CHARGE	EDU'S	UNITS	ACREAGE	LAND USE
---------------------------	-----------------------	--------	-------------------	-------	-------	---------	----------

Summary Fields	Value
ACTIVE PARCELS	1,603
LEVIED PARCELS	1,497
CHARGE	108,291.40
MAXIMUM CHARGE	108,314.74
EDU'S	1,675.26
UNITS	1,494
CHARGEABLE ACREAGE	8.22

MEMORANDUM

DATE: July 6, 2015
TO: Honorable Mayor and Council Members
FROM: Elizabeth Sparkman, Senior Engineer



SUBJECT: RESOLUTIONS APPROVING PROCEEDINGS FOR THE ANNUAL LEVY AND COLLECTION OF CHARGES FOR THE RANCHO CORDOVA TRANSIT RELATED SERVICES BENEFIT DISTRICT, ZONE NO. 2 FOR FISCAL YEAR 2015-2016

RECOMMENDATION

That Council

- 1) Adopt Resolution No. 81-2015 Initiating Proceedings for the Annual Levy and Collection of Charges, Preliminarily Approving the Engineer's Report, and Declaring its Intention to Levy the Annual Charges for Fiscal Year 2015-2016 for the Rancho Cordova Transit Related Services Benefit District, Zone No. 2; and
- 2) Adopt Resolution No. 82-2015 Amending and/or Confirming the Engineer's Report and Establishing the Fiscal Year 2015-2016 Service Charges for the Rancho Cordova Transit Related Services Benefit District, Zone No. 2.

RESULT OF RECOMMENDED ACTION

Adoption of these resolutions will authorize the continuance of the annual levy and collection of service charges in the Transit Related Services Benefit District, Zone No. 2 to provide for a broad range of miscellaneous transportation services within the District as identified in the Engineer's Report.

BACKGROUND

The purpose of the District is to provide an ongoing financial mechanism to fund a broad range of miscellaneous transportation services intended to benefit the property within the Zone.

In January 2004, the Board of Supervisors of the County of Sacramento formed Benefit Zone No. 2 of County Services Area (CSA) No. 10. The CSA was formed to collect annual charges for extended transportation-related services within Benefit Zone No. 2 for the Sunridge Specific Plan Area.

CSA No. 10, Benefit Zone No. 2, is located within the City limits. Upon the City's incorporation, procedures to detach the district from the County were initiated. On February 15, 2008, LAFCO issued a Certificate of Completion to the City for the detachment from the County Service Area No. 10 formally detaching the district from the County and transferring of services responsibility and funding of the CSA to the City.

On August 4, 2008, the City redesignated the name of County Services Area No. 10 Benefit Zone No. 2 to "Transit Related Services Benefit District, Zone No. 2" (hereafter referred to as the "Transit Benefit Zone No. 2" or the "District").

The construction of the International Drive extension to Sunrise Boulevard and the completion of the extension of Zinfandel Drive to Douglas Road provided the opportunity to effectively service the area with shuttle service. The CordoVan shuttle commenced new routing in September 2012 with a service between the Anatolia Club House and the Zinfandel Light Rail Station. The City and RT improved the Zinfandel Plaza/RT Connection CordoVan stop with a sheltered bench and solar LED light. Based on customer feedback a five minute adjustment was implemented to the schedule in April 2013 to better synchronize with the train. The City will add a CordoVan vehicle to the service fleet in the fall of 2015. The new vehicle will connect to the Anatolia Clubhouse and proceed on to Sunridge Park. The CordoVan that is serving the Anatolia Clubhouse today will also be extended to serve Kavala Ranch. The resulting service to the Anatolia Clubhouse will be improved by reducing service headways (intervals between busses) from 45 to 30 minutes. Unused funds of the FY 2015-2016 levy will be retained in reserves for future additional service to the area.

State law requires that the City Council hold a public hearing prior to approval and levy of the proposed charges. An Engineer's Report showing the proposed rates has been prepared, placed on file with the City Clerk, a copy of which is attached as Exhibit A to the second resolution.

Through adoption of **Resolution No. 81-2015, Attachment 1**, the City is initiating proceedings for the annual levy and collection of charges for certain miscellaneous extended services and preliminarily approves such written report, and declares its intention to levy the annual charges for Fiscal Year 2015-2016. The City Clerk has given notice and set today as the time and place to conduct a public hearing on the matter.

The Engineer's Report prepared by Willdan Financial Services, describes the District boundaries, a description and cost estimates of the services to be provided, the method and apportionment of charges, a District budget, a description of the property to be benefited, and the amount of the charge to each individual property.

The proposed Fiscal Year 2015-2016 charges for each land use category are shown in Table 1 below.

Table 1 - Transit Zone No. 2

Land Use Category	Parcels Levied	Residential Units / Acres	Equivalent Dwelling Units	Proposed Rate	Per Unit / Acre	FY 2015-2016 Charges
Low Density Residential	3,438	3,438	3,438	\$100.44	per unit	\$345,312.72
Medium Density Residential	999	999	799.2	80.34	per unit	\$80,259.66
Mixed Commercial	1	4.34	95.65	\$2,213.736	per acre	\$9,607.70
Retail	1	2.38	61.02	\$2,575.35	per acre	\$6,129.34
TOTAL LEVY						\$441,309.42

In order to proceed with the levy of charges, it is appropriate for the Council to conduct the public hearing and adopt **Resolution No. 81-2015**, which initiates the proceedings for the District, preliminary approves the Engineer's Report, and declares its intention to levy and collect service charges for Fiscal Year 2015-2016 and adopt **Resolution No. 82-2015, Attachment 2**, which amends and/or confirms the Engineer's Report and authorizes the levy and collection of service charges for Fiscal Year 2015-2016.

FISCAL IMPACT

There is no fiscal impact to the City's General Fund.

ATTACHMENTS

1. Resolution 81-2015.
2. Resolution 82-2015 including Engineer's Annual Levy Report (**Exhibit A**).

ATTACHMENT 1**RESOLUTION NO. 81-2015**

**A RESOLUTION OF THE CITY COUNCIL OF THE CITY OF RANCHO CORDOVA
INITIATING PROCEEDINGS FOR THE ANNUAL LEVY AND COLLECTION OF CHARGES
FOR CERTAIN MISCELLANEOUS EXTENDED SERVICES, PRELIMINARILY APPROVING
THE ENGINEER'S REPORT AND DECLARING ITS INTENTION TO LEVY THE ANNUAL
CHARGES FOR FISCAL YEAR 2015-2016 FOR THE TRANSIT RELATED SERVICES
BENEFIT DISTRICT, ZONE NO. 2 (FORMERLY COUNTY OF SACRAMENTO, COUNTY
SERVICE AREA NO. 10, BENEFIT ZONE NO. 2)**

The City Council of the City of Rancho Cordova, California (hereafter referred to as the "City Council") does resolve as follows:

WHEREAS, on July 1, 2003, the City of Rancho Cordova (the "City") was incorporated, resulting in the area known as the Sunridge Specific Plan to be located within the City boundaries; and

WHEREAS, on January 11, 2005, the Board of Supervisors of the County of Sacramento (the "Board"), in coordination with the City, pursuant to Title 3, Division 2, Part 2, Chapter 2.2 of the Government Code ("County Service Area Law"), through Resolution No. 2005-0061, ordered the formation of Benefit Zone No. 2 of County Service Area No. 10 ("CSA 10 Benefit Zone 2"); on March 15, 2005, the Board adopted Resolution No. 2005-0298, approving the Written Report (the "Formation Report"), ordering the collection of annual charges, commencing with Fiscal Year 2005-2006; and, on June 20, 2006, the Board adopted Ordinance No. 1539 (the "Ordinance") providing a procedure for collection of service charges for extended transportation-related services (the "Services") within CSA 10 Benefit Zone 2; and

WHEREAS, on February 15, 2008, pursuant to Government Code Sections 56886(m) and 56886(t), upon the recordation of the Certificate of Completion issued by the Sacramento Local Agency Formation Commission ("LAFCO") for the detachment of portions of CSA 10 to the City, subject to the conditions within LAFCO Resolution 1342, the County's authority to continue the annual charges of CSA 10 Benefit Zone 2 was transferred to the City; and

WHEREAS, on August 4, 2008, the City redesignated the name of CSA 10 Benefit Zone 2 to the "Transit Related Services Benefit District, Zone No. 2" (hereafter referred to as the "Transit Benefit Zone No. 2" or the "District"); and

WHEREAS, Government Code section 25210.77a and the Ordinance require that the governing jurisdiction cause to be prepared annually, a Written Report (hereinafter referred to as the "Engineer's Report" or "Report") containing a description of each parcel of real property receiving a service and the amount of the charge for each parcel, and the Services provided; and

WHEREAS, the City Council has retained Willdan Financial Services as the Engineer of Work, for the purpose of assisting with the annual levy of the District, and to prepare and file the Engineer's Report with the City Clerk; and

WHEREAS, the Engineer of Work has prepared and filed with the City Clerk said Report in connection with the District and the levy of Charges for Fiscal Year 2015-2016 for the period July 1, 2015 to June 30, 2016, pursuant to Government Code Section 25210.77a; and

ATTACHMENT 1

WHEREAS, the Report provides a description of each parcel of real property receiving a service and the amount of the Fiscal Year 2015-2016 charge for each parcel, and the Services provided, pursuant to Government Code section 25210.77a; and

WHEREAS, the City Council has carefully examined and reviewed the Engineer's Report as presented and, the City Council may approve the Report, as filed, or it may modify the Report and approve it as modified; and

WHEREAS, the City Clerk has given proper notice that a public hearing on these matters is to be held by the City Council on Monday, July 6, 2015 at 5:30 pm, or as soon thereafter as feasible, at City Hall, 2729 Prospect Park Drive, Rancho Cordova, California by causing the publishing of such notice once a week for two successive weeks, in a newspaper of general circulation, before the date of the hearing, and by posting such notice on the official bulletin board customarily used by the City Clerk for the posting of notices.

NOW, THEREFORE, BE IT RESOLVED, DETERMINED, AND ORDERED BY THE CITY COUNCIL OF THE CITY OF RANCHO CORDOVA, THE LEGISLATIVE BODY FOR SAID DISTRICT, AS FOLLOWS:

Section 1: The above recitals are all true and correct.

Section 2: The Report as presented consists of the following:

- a. A description of the District.
- b. A description of the District boundaries.
- c. The Services to be provided by the District.
- d. The proposed Annual Budget for the fiscal year (Costs and Expenses).
- e. The Method of Apportionment of the District that details the method of calculating each parcel's annual charge.
- f. The Formula for Inflating the Annual Maximum Charge of the District parcels.
- g. A description of each parcel of real property receiving a Service.
- h. A Preliminary Charge Roll containing the proposed charge for each Assessor Parcel Number within the District for Fiscal Year 2015-2016.

Section 3: The proposed charges as outlined in the Report are in compliance with County Service Area Law and the provisions of California Constitution Article XIID.

Section 4: The Report is hereby approved on a preliminary basis, as presented or modified, and ordered to be filed in the Office of the City Clerk as a permanent record and to remain open to public inspection.

Section 5: The City Clerk is hereby directed to enter on the minutes of the City Council any and all modifications to the Report determined and approved by the City Council, and all such changes and/or modifications by reference are incorporated into the Report.

ATTACHMENT 1

Section 6: The City Council hereby declares its intention to seek the annual levy of the District charges pursuant to County Service Area Law, over and including the land within the District boundaries for Fiscal Year 2015-2016.

Section 7: The boundaries of the District are described in the Report and include the parcels within the District as identified on the Sacramento County Assessor's Secured Roll and the Assessor's Parcel Maps.

Section 8: The proposed charges for Fiscal Year 2015-2016 do not exceed the maximum charge approved through the property owner protest proceedings upon formation of the District.

Section 9: The City Clerk has given proper notice, pursuant to County Service Area Law and Government Code Section 6066, of the public hearing regarding these matters.

PASSED AND ADOPTED by the City Council of the City of Rancho Cordova on the ____ day of _____, 2015 by the following vote:

AYES:

NOES:

ABSENT:

ABSTAINED:

Robert J. McGarvey, Mayor

ATTEST:

Mindy Cuppy, MMC, City Clerk

ATTACHMENT 2**RESOLUTION NO. 82-2015**

**A RESOLUTION OF THE CITY COUNCIL OF THE CITY OF RANCHO CORDOVA
AMENDING AND/OR CONFIRMING THE ENGINEER'S REPORT AND ESTABLISHING THE
FISCAL YEAR 2015-2016 SERVICE CHARGES FOR CERTAIN MISCELLANEOUS
EXTENDED SERVICES WITHIN TRANSIT RELATED SERVICES BENEFIT DISTRICT, ZONE
NO. 2 (FORMERLY COUNTY OF SACRAMENTO, COUNTY SERVICE AREA NO. 10,
BENEFIT ZONE NO. 2)**

The City Council of the City of Rancho Cordova, California (hereafter referred to as the "City Council") does resolve as follows:

WHEREAS, on July 1, 2003, the City of Rancho Cordova (the "City") was incorporated, resulting in the area known as the Sunridge Specific Plan to be located within the City boundaries; and

WHEREAS, on January 11, 2005, the Board of Supervisors of the County of Sacramento (the "Board"), in coordination with the City, pursuant to Title 3, Division 2, Part 2, Chapter 2.2 of the Government Code ("County Service Area Law"), through Resolution No. 2005-0061, ordered the formation of Benefit Zone No. 2 of County Service Area No. 10 ("CSA 10 Benefit Zone 2"); on March 15, 2005, the Board adopted Resolution No. 2005-0298 ordering the collection of annual charges, commencing with Fiscal Year 2005-2006; and, on June 20, 2006, the Board adopted Ordinance No. 1539 (the "Ordinance") providing a procedure for collection of service charges for extended transportation-related services (the "Services") within CSA 10 Benefit Zone 2; and

WHEREAS, on February 15, 2008, pursuant to Government Code Sections 56886(m) and 56886(t), upon the recordation of the Certificate of Completion issued by the Sacramento Local Agency Formation Commission ("LAFCO") for the detachment of portions of CSA 10 to the City, subject to the conditions within LAFCO Resolution 1342, the County's authority to continue the annual charges of CSA 10 Benefit Zone 2 was transferred to the City; and

WHEREAS, on August 4, 2008, the City Council redesignated the name of CSA 10 Benefit Zone 2 as the "Transit Related Services Benefit District, Zone No. 2" (hereafter referred to as the "Transit Benefit Zone No. 2"); and

WHEREAS, Pursuant to Government Code Section 25210.77a and the Ordinance, the governing jurisdiction shall cause to be prepared annually, a written report containing a description of each parcel of real property receiving a service and the amount of the charge for each parcel, and the Services provided; and

WHEREAS, Willdan Financial Services has prepared a written report for Fiscal Year 2015-2016 (the "Engineer's Report" or the "Report"), styled as an engineer's report, in connection with the District's levy of charges for the period July 1, 2015 to June 30, 2016. The Report has been filed with the City Clerk and is attached as **Exhibit A**; and

ATTACHMENT 2

WHEREAS, by previous resolution, the Report has been preliminarily approved by the City Council; and

WHEREAS, the City Council has carefully examined and reviewed the Engineer's Report as presented (or amended), and is satisfied with the items and documents as set forth therein; and

WHEREAS, the City Clerk has fixed 5:30 p.m. (or as soon thereafter as the matter may be heard) on Monday, July 6, 2015, at City Hall, 2729 Prospect Park Drive, Rancho Cordova, California, as the time, date and place for the public hearing on the Engineer's Report and the proposed charges therein; and

WHEREAS, the notice of the time, date and place for the public hearing has been published for two successive weeks in a newspaper of general circulation pursuant to Government Code Section 6066; and

WHEREAS, the City and its legal counsel have reviewed Proposition 218 and found that these charges comply with applicable provisions of Article XIID of the California State Constitution; and

WHEREAS, upon reasonable written notice by Sacramento County of any claim or challenge, the City of Rancho Cordova agrees to defend with counsel of its choice, indemnify and hold harmless Sacramento County, its Board of Supervisors, officers, officials, agents and employees (collectively "the County"), against the payment of any liabilities, losses, costs and expenses, including attorney fees and court costs, not due to the County's own active negligence or willful misconduct, which the County may incur in the exercise and performance of its powers and duties in placing these charges onto the County roll and tax bills for the City of Rancho Cordova; and

WHEREAS, the City Council has considered the propriety of the Engineer's Report, and has further considered the comments and evidence presented by all interested persons at the public hearing and has determined to act upon the matter.

NOW, THEREFORE, BE IT RESOLVED, DETERMINED, AND ORDERED BY THE CITY COUNCIL AS FOLLOWS:

Section 1: Confirming the Engineer's Report

- a. Following notice duly given, the City Council has held a full and fair public hearing regarding the District, the levy and collection of the charges, the Report prepared in connection therewith, and considered all oral and written statements, protests and communications made or filed by interested persons regarding these matters.
- b. The public hearing was duly convened by the City Council at the time, date and place indicated in the notice and all protests received by the City Clerk were presented to the City Council and City Council heard and considered all objections and protests against the Written Report.
- c. The exterior boundaries of Transit Related Services Benefit District, Zone No. 2 are confirmed as those described in the Engineer's Report.
- d. The submitted Engineer's Report as presented, or amended, is hereby confirmed.

ATTACHMENT 2**Section 2: Fixing Fiscal Year 2015-2016 Service Charges**

- a. Service Charges for the miscellaneous extended transportation-related services shall be apportioned to benefiting parcels only, and in proportion to the benefit received. Parcels defined as exempt in the Ordinance are not included in the calculation or collection of the Service Charges. The revenues obtained from the Service Charges shall be dedicated to financing the miscellaneous extended transportation-related services for Transit Benefit Zone No. 2.
- b. The City Council finds and determines that the properties to be charged in Transit Benefit Zone No. 2 will be benefited by the services and activities to be funded by the Service Charges levied thereon.
- c. The City Council hereby fixes the fiscal year 2015-2016 Service Charges to only parcels of property within Transit Benefit Zone No. 2 as determined by the City Public Works Director or his/her designee (the "Administrator") to be "developed" as defined in the Ordinance, the Service Charges shall be applied at the maximum charge per unit or acre, as applicable, according to Table 2 of the Engineer's Report for each parcel's corresponding land use type.
- d. The Auditor of the County is hereby directed to enter on the Sacramento County Tax Roll opposite each lot or parcel of land, the Service Charge shown in the Engineer's Report subject to minor modifications as approved by the Administrator.

Section 3: Willdan Financial Services is hereby designated to file the levy with the County Auditor/Controller on behalf of the City. The City Clerk is directed to deliver a certified copy of this adopted Resolution to Willdan Financial Services within two weeks of adoption via either e-mail to mashley@willdan.com or US Mail to: Willdan Financial Services, 27368 Via Industria, Suite 200, Temecula, CA 92590 Attn: Mickey Ashley.

Section 4: That the above recitals are all true and correct. The City Clerk shall certify to the passage and adoption of this Resolution, and the minutes of this meeting shall so reflect the presentation of and final confirmation of the Report as approved or amended.

PASSED AND ADOPTED by the City Council of the City of Rancho Cordova on the ____ day of _____, 2015 by the following vote:

AYES:

NOES:

ABSENT:

ABSTAINED:

Robert J. McGarvey, Mayor

ATTEST:

Mindy Cuppy, MMC, City Clerk



City of Rancho Cordova

Transit Related Services Benefit District, Zone No. 2

(formerly CSA 10 Benefit Zone No. 2)

2015/16 ENGINEER'S ANNUAL LEVY REPORT

Public Hearing: July 6, 2015

27368 Via Industria
Suite 200
Temecula, CA 92590
T 951.587.3500 | 800.755.6864
F 951.587.3510

www.willdan.com



ENGINEER'S REPORT AFFIDAVIT

**City of Rancho Cordova, County of Sacramento,
State of California**

Transit Related Services Benefit District, Zone No. 2

The City of Rancho Cordova's Transit Related Services Benefit District, Zone No. 2 (formerly County of Sacramento, County Service Area No. 10, Benefit Zone No. 2) includes the subdivision known as the:


Sunridge Specific Plan

This Report and the enclosed diagrams shows the exterior boundaries of the Transit Related Services Benefit District, Zone No. 2 (formerly County of Sacramento, County Service Area No. 10, Benefit Zone No. 2), as the exterior boundaries that existed at the time of the passage of the County Resolution No. 2005-0061 establishing County Service Area No. 10, Benefit Zone No. 2, which has been detached, reorganized and transferred to the City of Rancho Cordova. Reference is hereby made to the Sacramento County Assessor's maps for a detailed description of the lines and dimensions of parcels within Transit Zone No. 2.

The undersigned respectfully submits the enclosed Report for fiscal year 2015/16 as directed by the City Council of the City of Rancho Cordova.

Dated this 18th day of JUNE, 2015.

Willdan Financial Services
Assessment Engineer
On Behalf of the City of Rancho Cordova

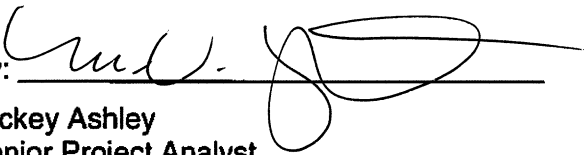By: 
Mickey Ashley
Senior Project Analyst

By: 
Richard Kopecky
Assessment Engineer
R. C. E. # 16742



TABLE OF CONTENTS

Executive Summary.....	1
A. Introduction.....	1
B. Report Organization.....	2
C. Overview.....	3
Part I: Plans and Specifications.....	6
A. Description of Transit Zone No. 2	6
Part II: Method of Apportionment	8
A. General	8
B. Methodology	8
C. Formula for Inflating the Annual Maximum Charge	12
Part III: Transit Zone No. 2 Budget	14
A. Transit Zone No. 2 Budget.....	14
B. Additional Funding Requirements	15
C. Descriptions of Budget Items	16
Part IV: Diagrams.....	21
Part V: Charge Roll	25

EXECUTIVE SUMMARY

A. Introduction

In May of 2003, the Board of Supervisors of the County of Sacramento, State of California (hereafter referred to as the “County”), pursuant to the provisions of the County Service Area law of California Government Code (§25210 et seq.) (hereafter referred to as “County Service Area Law”), and in compliance with the substantive and procedural requirements of the California State Constitution Article XIID (hereafter referred to as the “Constitution”) formed a County Service Area designated as:

County Service Area No. 10

(hereafter referred to as “the CSA” or “CSA 10”) to provide miscellaneous extended transportation services for trip reduction in the following areas:

**Villages of Zinfandel,
Sunridge Specific Plan, and
Mather Field.**

Upon the Incorporation of the City of Rancho Cordova

on July 1, 2003, a portion of the territory within CSA No. 10, including all parcels within the Sunridge Specific Plan, was then located within the new City limits.

On January 11, 2005, the County, in coordination with the City of Rancho Cordova (hereafter referred to as the “City”), formed a benefit zone within a portion of the CSA to be known as:

Benefit Zone No. 2

to impose an annual charge, commencing Fiscal Year 2005/06, upon all of the parcels of land within the subdivision known as the:

Sunridge Specific Plan

An Engineer’s Report dated November 18, 2004 and noted as “Final (Revised)”, together with the one-page memorandum, dated January 10, 2005, regarding an amendment thereto (hereafter referred to as the “CSA Zone 2 Formation Report”) was prepared in connection with the proceedings to form and levy annual charges in Benefit Zone No. 2. Reference is hereby made to the CSA Formation Report concerning the formation of CSA 10 Benefit Zone No. 2, including its structure (organization), proposed services, initial rates, inflator formula, and method of apportionment and charges, as well as the projections of development activity and cost associated with the extended services, all of which have been presented in the CSA Formation

Report, and approved by the County of Sacramento. (For reference purposes, the CSA Formation Report was incorporated into the District's Fiscal Year 2008/09 Engineer's Report, which was approved through City Council Resolution 82-2008.)

Pursuant to County Service Area Law and after all requirements to detach the portion of CSA 10 from County control and transfer to the City, LAFCO issued a Certificate of Completion to the City for the

Detachment from County Service Area No. 10

subject to the conditions within LAFCO Resolution 1342. The detaching territory was comprised of the areas known as Benefit Zone No. 1, Benefit Zone No. 2 and a portion of Mather Field.

Upon the recordation of the Certificate of Completion on February 15, 2008, the detachment of these portions of CSA No. 10 within the City's boundary was approved, resulting in the transfer of service responsibility and funding of the CSA to the City, pursuant to Government Code Sections 56886(m) and 56886(t). In connection with the above-described detachment proceedings and the resulting transfer and reorganization of CSA 10 Benefit Zone No. 2, the City approved the District's Fiscal Year 2008/09 Engineer's Report to continue the annual levy of charges previously authorized for CSA No. 10 and to re-designate the name of CSA 10 Benefit Zone No. 2 as the:

Transit Related Services Benefit District, Zone No. 2

(hereafter referred to as the "Transit Zone No. 2" or the "District").

It is the City's intention to hold a public hearing and consider an annual resolution to levy annual charges for Fiscal Year 2015/16 in order to provide certain miscellaneous extended transportation services within the District.

B. Report Organization

This Report consists of the following five (5) parts:

Part I: Plans and Specifications

This part describes the properties included in the boundaries of Transit Zone No. 2 together with the proposed extended services to be provided by Transit Zone No. 2.

Part II: The Method of Apportionment

This part describes the method of calculating each Transit Zone No. 2 parcel's annual charge.

Part III: Transit Zone No. 2 Budget

This part provides the projected costs to provide extended services to developed properties within Transit Zone No. 2.

Part IV: Diagrams

This part provides a diagram showing the detached territory of CSA 10 Benefit Zone No. 2, together with the diagrams of CSA 10 Benefit Zone No. 2; these diagrams shall serve as the exterior boundaries of Transit Zone No. 2.

Part V: Preliminary Charge Roll

This part provides the fiscal year 2015/16 preliminary charges for the parcels within Transit Zone No. 2 to be applied to the tax roll.

C. Overview

Purpose of Transit Zone No. 2

The purpose of Benefit Zone No. 2 is to extend certain transportation-related services to developing areas, as described below. Extended services are funded by a property related charge pursuant to the Constitution Article XIIID, Section 6. The formation of Benefit Zone No. 2 fulfills certain conditions of development for the Sunridge Specific Plan and related planning documents.

Annual charges through Transit Zone No. 2 for residential and nonresidential development will fund transit shuttle services and/or other supplemental transportation services as determined appropriate by the City Council.

Adoption Proceedings of CSA No. 10, Benefit Zone No. 2

Pursuant to Constitution Article XIIID, Sections 4 and 6, the County conducted a mailed ballot election for the territory known as CSA 10 Benefit Zone No. 2. Each ballot, which was weighted by the amount of the charge for each parcel, was mailed to each owner of record.

The results of the returned ballots determined that a majority protest of the charge and inflator formula did not exist. The County then approved the CSA Zone 2 Formation Report, imposed the maximum allowable charge in Benefit Zone No. 2 for fiscal year 2005/06, authorized annual increases in the charge for all subsequent fiscal years up to the amount allowed by the inflator formula and ordered the charge to be placed onto the property tax roll.

Authority for the City to Continue the Charges of CSA 10 Benefit Zone No. 2

According to Government Code section 56886, "Any change of organization or reorganization may provide for, or be made subject to one or more of, the following terms and conditions: (m) the designation of a city, county, or

district, as the successor to any local agency that is extinguished as a result of any change of organization or reorganization, for the purpose of succeeding to all of the rights, duties, and obligations of the extinguished local agency with respect to enforcement, performance ...or other contracts and obligations of the extinguished local agency; and (t) the extension or continuation of any previously authorized charge, fee, assessment, or tax by the local agency or a successor local agency in the affected territory."

Pursuant to the foregoing, the City is duly authorized to continue to levy the charges previously authorized for the detached Zones within CSA 10, utilizing the procedures prescribed for Counties under County Service Area Law to fix and collect charges for particular extended services. For the remainder of this Report, any references to County Service Area Law and the City's authorized capacity to apply same, the term "City" shall be used in the place of "County".

The word "parcel," for the purposes of this Report, refers to an individual property assigned its own number by the Sacramento County Assessor's Office. The Sacramento County Auditor/Controller uses these numbers to identify properties to be charged on the tax roll for district charges, including the charges described in this Report.

Compliance With Current Legislation

On November 5, 1996, California voters approved Proposition 218. This Constitutional amendment was the latest in a series of initiatives altering the revenue-raising discretion of California local agencies. The provisions of the Proposition are set forth in California Constitutional Articles XIIC and XIID.

As relevant to the District, California Constitution Article XIII D, Sections 1 through 5, provide for additional substantive and procedural requirements, as outlined below.

In Proposition 218, "Assessments" are defined as:

"... any levy or charge upon real property by an agency for a special benefit conferred upon the real property. 'Assessment' includes, but is not limited to, 'special assessment,' 'benefit assessment,' 'maintenance assessment' and 'special assessment tax.'" Article XIII D Section 2b.

Although the District's annual service charges are generally collected on the property tax rolls, the District's service charges are not "taxes." Service charges are distinct from the regular one percent (1%) property tax and property tax debt overrides in that assessment rates are not levied on an ad valorem basis. The service charges contained in this report are considered assessments under Proposition 218.

Proposition 218 requires that beginning July 1, 1997, all new and existing assessments (with some exceptions) conform to new substantive and

procedural requirements. However, certain assessments are exempted from the conformity requirement until they are increased. Generally, these exemptions include:

- Assessments used exclusively to fund sidewalks, streets, sewers, water, flood control, drainage systems, or vector control.
- Assessments used exclusively for bond repayments, the cessation of which would violate the Contract Impairment Clause of the U.S. Constitution.
- Assessments previously approved by a majority of voters.
- Assessments approved by the persons owning all of the property at the time the assessment was initially imposed.

Transit Zone No. 2 was formed after the passage of Proposition 218. As such, Transit Zone No. 2 was formed in accordance with the substantive and procedural requirements and the property owners were balloted for the annual service charges and this successful balloting included an annual Consumer Price Index inflator.

PART I: PLANS AND SPECIFICATIONS

This part describes the properties included in the boundaries of Transit Zone No. 2. This part also describes the proposed extended services to be provided by Transit Zone No. 2.

A. Description of Transit Zone No. 2

Transit Zone No. 2 Boundaries

The boundaries of Transit Zone No. 2 and the former CSA 10 Benefit Zone No. 2 are congruent. Benefit Zone No. 2 is an irregular shape that covers the Sunridge Specific Plan. The Sunridge Specific Plan is generally located:

- ♦ South of Douglas Boulevard (plus a small triangular section adjoining to the north);
- ♦ North of Kiefer Boulevard;
- ♦ East of Sunrise Boulevard; and
- ♦ West of Grant Line Road.

Reference is made to the diagrams shown in Part IV of the Report.

General Description of Services

Transit Zone No. 2 provides the funding mechanism (annual charges) for transit shuttle and other supplemental transportation services as described in the CSA Zone 2 Formation Report. Transit Zone No. 2 will provide transportation services to both residential and nonresidential development within the Sunridge Specific Plan. The formation of CSA 10 Benefit Zone No. 2 fulfilled certain conditions of development included in County Ordinance No SCZ 2002-0014 for the Sunridge Specific Plan and related planning documents as well as the related Transportation System Management Plan and AQ-15 Plan.

In particular, Benefit Zone No. 2 is designed to support implementation of the following zoning condition:

The Sunridge Specific Plan shall have a targeted goal of a 30% reduction in daily vehicle trips. In support of that goal, the Sunridge Specific Plan shall participate in a County Service Area (CSA), or an equivalent funding mechanism to the satisfaction of the Board of Supervisors, or successor city, for the purpose of funding a variety of transportation demand management strategies, including but not limited to a transit

shuttle service, which will contribute Sunridge's targeted 30% reduction in daily vehicle trips.

The charges for residential and nonresidential development will fund these transportation services as determined appropriate by the City Council. Supplemental transportation services may include, but are not limited to, the following:

- ♦ Transit Shuttle – shuttle for residents and/or employees between residential areas, employment centers, shopping and service centers and light rail stations and/or other public transit options;
- ♦ Guaranteed Ride Home – free taxi rides and rental cars for ride sharers in case of an emergency;
- ♦ Transit Subsidies – financial assistance to encourage residents and employees to use transit or other alternative transportation measures;
- ♦ Transportation Plans for employers and/or resident groups – plans which guide employers and resident groups on the implementation of trip reduction programs, such as ride share matching or other similar programs;
- ♦ Education Programs – various programs such as education of transit options, home office set up, alternative commute opportunities;
- ♦ Infrastructure Support – additional bike racks and lockers, transportation alternative and ride share informational boards/kiosks, and transit facilities;
- ♦ Transportation Coordinator Training and Support – instruction in mobility (transportation alternatives) for residential groups and work site coordinators;
- ♦ Bicycle and Alternative Fuel Vehicle Incentives – incentives for purchasing new bicycles or alternative fuel vehicles.

PART II: METHOD OF APPORTIONMENT

A. General

County Service Area Law (Government Code Section 25210 et seq), together with Local Agency Formation law (Government Code Sections 56886(m) and 56886(t)), permit a county, or a successor city, in the case of a detached CSA, to levy or collect a tax or charge in any CSA, or zone within a CSA, to fund any one or more of the services mentioned in Part I, above. A county or successor city may also levy and collect taxes or charges for capital outlay purposes within the respective CSA or detached CSA, for the accumulation of a reserve fund for capital outlay purposes, and for any appropriation for contingencies to be used for expenses for maintenance and operation of any services.

The method of apportionment utilized commonly accepted engineering practices that have been established pursuant to the County Service Area Law and the Constitution.

The remainder of this part describes the methodology, estimated annual revenue, and inflator formula for the charge to be levied in Transit Zone No. 2.

B. Methodology

The methodology established through CSA 10 Benefit Zone No. 2 and authorized for Transit Zone No. 2 is summarized below.

The Transit Zone No. 2 charges are levied to fund property-related services. These charges comply with County Service Area Law and Constitution Article XIID, Section 6, as the charges are to fund property-related services as defined in Article XIID.

The initial rates of CSA 10 Benefit Zone No. 2 were based on the estimated costs to fund supplemental transportation services in fiscal year 2005/06 for the Sunridge Specific Plan at build out.

Equivalent Dwelling Unit Factors

Each land use type is assigned an Equivalent Dwelling Unit (EDU) factor representing the relative demand for services compared to a low-density single family unit.

The level of service identified for Benefit Zone No. 2 was based on the level of service identified in user surveys conducted by the North Natomas Transportation Management Authority ("NNTMA"). Demand for services was measured using vehicle trip generation rates adjusted for trip length and trip purpose (diverted and pass-by trips versus primary trips) by type of land use.

Demand is assumed to be generated by developed residential and nonresidential land uses. No demand is associated with undeveloped land and no charge is levied on this land use. **Table 1** provides the number of EDU's assigned to each land use type for calculating the maximum charge.

Table 1: Transit Zone No. 2 - EDU's by Land Use

Land Use	EDU Factor ⁽¹⁾
<i>Developed Acreage</i>	
<u><i>Residential (per dwelling unit)</i></u>	
Low Density	1.00
Medium Density	0.80
High Density	0.60
<u><i>Nonresidential (per acre)</i></u>	
Retail and Service Commercial	25.64
Commercial Mixed Use	22.04
<i>Undeveloped Acreage</i>	
All Land Uses	0

(1) EDU Factors as approved for Sacramento County CSA 10, Benefit Zone No. 2, FY 2005/06

Each parcel's charge is calculated by multiplying the cost per EDU by the amount of EDU's assigned to each land use type. This methodology fairly distributes the total cost for services among all parcels based on each parcel's proportional demand for the services immediately available to that parcel. Each parcel's charge does not exceed the reasonable cost of services to that parcel.

The EDU factor for each land use is based upon average daily vehicle trips (ADT) per land use type. ADT is used to determine the charge by land use type because vehicle trips are a reasonable measure of demand for the supplemental transportation services immediately available to property owners paying the charge.

Land Use Definitions

Land use definitions are as follows:

Developed Parcels

All single-family detached residential parcels for which a final map has been recorded, and all other parcels for which a building permit has been issued, on or

	prior to June 30 of the fiscal year preceding the year in which the charge is levied.
<i>Undeveloped Parcels</i>	All parcels that are not Developed Parcels or Exempt Parcels.
<i>Low Density Residential</i>	This category includes densities of up to five (5.0) dwelling units per acre. Uses consistent with the Low Density Residential category include those allowed by right in the RD-5 land use zone and other residential zones of lesser maximum density as specified in Title II Chapter 15 of the Rancho Cordova Zoning Code. For purposes of levying the charge in Benefit Zone 2, non-residential uses allowed in these residential zones by conditional use permit are considered to be either Retail Commercial, Commercial Mixed Use, or Exempt as determined by the Planning Director of Rancho Cordova.
<i>Medium Density Residential</i>	This category includes densities of more than five (5.1 or greater) dwelling units per acre and up to fifteen (15.0) dwelling units per acre. Uses consistent with the Medium Density Residential category include those allowed by right in the RD-7, RD-10, and RD-15 land use zones as specified in Title II Chapter 15 of the Rancho Cordova Zoning Code. For purposes of levying the charge in Benefit Zone 2, non-residential uses allowed in these residential zones by conditional use permit are considered to be either Retail Commercial, Commercial Mixed Use, or Exempt as determined by the Planning Director of Rancho Cordova.
<i>High Density Residential</i>	This category includes densities of more than fifteen (15.1 or greater) dwelling units per acre. Uses consistent with the High Density Residential category include those allowed by right in the RD-20, RD-25, RD-30, and RD-40 land use zones as specified in Title II Chapter 15 of the Rancho Cordova Zoning Code. For purposes of levying the charge in Benefit Zone 2, non-residential uses allowed in these residential zones by conditional use permit are considered to be either Retail Commercial, Commercial Mixed Use, or Exempt as determined by the Planning Director of Rancho Cordova.
<i>Retail & Service Commercial</i>	This category as designated in the Sunridge Specific Plan includes those non-residential land uses allowed by right or use permit in the SC Shopping Center land use zone as specified in Title II Chapter 25 of the Rancho Cordova Zoning Code. This land use category further includes all other non-residential uses

that would generate a high number (500 or more) of average daily trips. For purposes of levying the charge in Benefit Zone 2, residential uses allowed in the SC Shopping Center land use zone by development plan review or by conditional use permit are considered to be Low Density, Medium Density, or High Density Residential according to their density as determined by the Planning Director of Rancho Cordova and these definitions.

Commercial Mixed Use

This category as designated in the Sunridge Specific Plan includes those non-residential land uses allowed by right or use permit in the LC Limited Commercial land use zone as specified in Title II Chapter 25 of the Rancho Cordova Zoning Code. This land use category further includes all other non-residential uses that would generate a low to medium number (less than 500) of average daily trips. For purposes of levying the charge in Benefit Zone 2, residential uses allowed in the LC Limited Commercial land use zone by development plan review or by conditional use permit are considered to be either Low Density, Medium Density, or High Density Residential according to their actual density in dwelling units per acre as determined by the Planning Director of Rancho Cordova and these definitions.

Exempt

Public parcels including parks, schools, utility parcels, and designated open space parcels are exempt from the service charge because no services funded by Transit Zone No. 2 are provided to these parcels.

C. Formula for Inflating the Annual Maximum Charge

The formula for inflating the maximum annual charge established through CSA 10 Benefit Zone No. 2, and to be used for Transit Zone No. 2, is summarized below.

The property owner balloting that established the maximum charges to CSA 10 Benefit Zone No. 2 included an annual inflator formula. The purpose of establishing an inflator formula was to provide for a reasonable inflationary adjustment to the annual maximum charges without requiring periodic noticing and balloting procedures that would add administrative costs to Benefit Zone No. 2. The law implementing Constitution Article XIID (Senate Bill 919) clarifies that an increase in a maximum charge to implement a voter-approved inflator formula is not an increase subject to additional property owner consideration.

This inflator formula allows for annual increases to the maximum allowable charges by the increase in the Consumer Price Index published for the Sacramento Region by the U.S. Department of Labor (CPI), or six percent (6%), whichever is less. The CPI increase to be used in the inflator formula will be the change in the CPI index from the January two years before adjustment of the charge to the January in the year preceding adjustment of the charge; beginning in the second fiscal year (fiscal year 2006/2007) and each fiscal year thereafter, the maximum allowable charge will be recalculated and a new maximum charge established.

The City may choose to impose less than the maximum allowable charge in any year if service costs warrant the reduction. If the City, or previously the County, has imposed an amount less than the maximum charge, the City may also choose to increase the charge in any year to fully fund services up to the level of the maximum allowable charge for that fiscal year. In this way, the maximum allowable charge is adjusted annually and is calculated independent of the Benefit Zone's annual budget.

The U.S. Department of Labor, Bureau of Labor Statistics no longer provides CPI factors for January for the San Francisco-Oakland-San Jose area as these are now published bi-monthly on even months only (February, April, June, etc.). Since the February CPI factors include, in part, the data that would have been used to determine the January CPI factors, the City has determined that Transit Zone No. 2 shall now use the CPI data for the month of February.

The percentage increase from the February 2014 CPI to the February 2015 CPI was 2.53203%.

Table 2 provides the fiscal year 2015/16 maximum charge per EDU together with the maximum charge by land use.

Table 2: Transit Zone No. 2 - Maximum Charge by Land Use

Land Use	EDU Factor ⁽¹⁾	Charge Per EDU ⁽²⁾	Maximum Annual Charge Per Unit / Acre
<i>Developed Acreage</i>			
<u><i>Residential (per dwelling unit)</i></u>			
Low Density	1.00	\$ 100.4428	\$ 100.44
Medium Density	0.80	100.4428	\$ 80.35
High Density	0.60	100.4428	\$ 60.27
<u><i>Nonresidential (per acre)</i></u>			
Retail and Service Commercial	25.64	\$ 100.4428	\$ 2,575.35
Commercial Mixed Use	22.04	100.4428	\$ 2,213.76
<i>Undeveloped Acreage</i>			
All Land Uses	0	\$ 100.4428	\$ 0.00

(1) EDU Factors as approved for Sacramento County CSA 10, Benefit Zone No. 2, FY 2005/06.

(2) The FY 2015/16 maximum charge per EDU is calculated by increasing the FY 2014/15 maximum charge per EDU of **\$97.9624 by 2.53203%**, the percentage increase in the CPI from February 2014 to February 2015.

Rates and percentages shown in this Report have been rounded for presentation purposes.

PART III: TRANSIT ZONE NO. 2 BUDGET

This part provides the fiscal year 2015/16 budget, additional funding requirements and the description of each budget item, for Transit Zone No. 2.

A. Transit Zone No. 2 Budget

DESCRIPTION	AMOUNT
SERVICES AND OPERATING COSTS (DIRECT COSTS)	
Shuttle Services Operations	\$346,850
Transportation Planning and Coordination	5,000
Outreach and Educational Programs	6,000
Guaranteed Ride Home	1,000
Transit Subsidies, Incentives and Staff Costs	23,500
Infrastructure Support	20,000
TOTAL DIRECT COSTS	\$402,350
ADMINISTRATION COSTS	
District Administration	17,688
Transit Shuttle Administration	16,667
County Collection Fees	6,329
TOTAL ADMINISTRATION COSTS	\$40,684
TOTAL DIRECT AND ADMINISTRATION COSTS	\$443,034
ADJUSTMENTS AFFECTING LEVY AMOUNT	
Replenishment to / (Use of) Operating Reserve	(\$1,701)
Contribution to / (Use of) Capital Outlay / Contingency Reserve	0
Rounding ⁽¹⁾	
NET ADJUSTMENTS	(\$1,701)
BALANCE TO LEVY	441,334
DISTRICT STATISTICS - ZONE 2	
Parcels to be Levied	4,439
Developed Equivalent Dwelling Units (EDU's)	4,393.88
Applied Rate per EDU	\$ 100.4428
Maximum Rate per EDU	\$ 100.4428
Total Potential Maximum Charges	\$441,334
OPERATING RESERVE BALANCE	
Beginning Operating Reserve Balance 7-1-2015 (est.)	163,779
add: Collect from FY 15/16 Levy	
less: Use for FY 15/16 Expenses	(1,700.69)
Transfer from / (to) Capital Outlay / Contingency Reserve	59,438
Ending Operating Reserve Balance 6-30-2016 (est.)	\$221,517
CAPITAL OUTLAY / CONTINGENCY RESERVE BALANCE	
Beginning Capital Outlay / Contingency Reserve Balance 7-1-2015 (est.)	2,579,709
add: Collect from FY 15/16 Levy	
less: Use for FY 15/16 Projects	
Transfer from / (to) Operating Reserve	(59,438)
Ending Capital Outlay / Contingency Reserve Balance 6-30-2016 (est.)	\$2,520,270

⁽¹⁾ Variance due to rounding, including rounding limitations imposed by the County of Sacramento.

B. Additional Funding Requirements

The City of Rancho Cordova and Sacramento Regional Transit conducted a joint planning effort in 2008 to identify the operational characteristics of a pilot neighborhood shuttle service. The planning effort resulted in the implementation of a demonstration route (called the "Rancho CordoVan") on June 15, 2009. A primary benefit of the demonstration shuttle service was mitigating the difficult pedestrian access over the Zinfandel/Highway 50 Interchange and providing better connectivity with Regional Transit's light rail system. The Rancho CordoVan demonstration shuttle was limited to the area between the Cordova Town Center Light Rail station and the businesses and residents just south of Highway 50, along Zinfandel Boulevard.

The primary funding source for the planning effort and the pilot shuttle service was a grant from the federal Congestion Mitigation and Air Quality ("CMAQ") program with supplemental funding from each benefit zone proportional to directly related services in that Zone. No funds from CSA 10 Benefit Zone 2 were used to operate this service. The Grant funding and the demonstration period ended on June 30, 2012.

The completion of the International Drive extension to Sunrise Boulevard and the recent completion of the extension of Zinfandel Drive to Douglas Road provided the opportunity to effectively serve the Sunridge area with shuttle service. The Cordovan shuttle commenced new routing in September 2012 with a service between the Anatolia Club House and the Zinfandel Light Rail Station. The City and RT improved the Zinfandel Plaza/RT Connection CordoVan stop with a sheltered bench and solar LED light. Based on customer feedback a five minute adjustment was implemented to the schedule in April 2013 to better synchronize with the train. New route changes will commence in September 2015. The CordoVan that is serving the Anatolia Clubhouse today will be extended to serve Kavala Ranch. In addition, a third vehicle will be added that will connect to the Anatolia Clubhouse shuttle stop and proceed on to SunRidge Park. Unused funds of the FY 2015/16 annual levy will be retained in reserves for future additional services to the area.

The FY 2015/16 expenditures for Transit Zone No. 2 include:

- ♦ Shuttle Services Operations - \$346,850 towards the operations and maintenance of the CordoVan shuttle service.
- ♦ Transportation Planning and Coordination – about \$5,000 is allocated for the 50 Corridor TMA to provide outreach and coordination services to continue ride sharing, van pool and shuttle program

- ♦ Outreach and Educational Programs – about \$6,000 is allocated to continue safe routes to school education at Sunrise Elementary School in the Anatolia community on alternative mode transportation and encourage students and parents to walk or bicycle to school.
- ♦ Guaranteed Ride Home – about \$1,000 is allocated for free taxi rides and rental cars for ride sharers or shuttle riders in the case of an emergency.
- ♦ Transit Subsidies and Incentives – about \$23,500 of financial assistance in the form of subsidies to encourage residents and employees to use transit or other alternative transportation measures, including ride sharing, vanpool, and transit shuttle services.
- ♦ Infrastructure Support – transit facilities (bus stop signs, shelters, etc). An allocation of about \$20,000 is needed for new infrastructure and on-going maintenance of bus stops, shelters, and signs.

C. Descriptions of Budget Items

The following is a brief description of the budgeted costs associated with the services funded through the Transit Zone No. 2.

SERVICES AND OPERATING COSTS (DIRECT COSTS)

Shuttle Services Operations – Includes costs to provide transit shuttle services for residents and/or employees between residential areas, employment centers, shopping and service centers and light rail stations, as well as other public transit options; if zero, this line item may not be shown in the budget.

Transportation Planning and Coordination — Includes cost of transportation plans for employers and/or resident groups which can guide employers and resident groups on the implementation of trip reduction programs for ridesharing, van pool, shuttle services or similar programs, as well instruction in mobility (transportation alternatives) for residential groups and work site coordinators; if zero, this line item may not be shown in the budget.

Outreach and Educational Programs — Includes cost of various programs such as education of elementary students at Sunrise Elementary School on alternative mode transportation and encourage students and parents to walk or bicycle to school; if zero, this line item may not be shown in the budget.

Guaranteed Ride Home – Includes cost to provide free taxi rides and rental cars for ride sharers or shuttle riders in case of an emergency; if zero, this line item may not be shown in the budget.

Transit Subsidies and Incentives – Includes financial assistance in the form of subsidies to encourage residents and employees to use transit or other

alternative transportation measures, including ride sharing, vanpool or transit shuttle services; if zero, this line item may not be shown in the budget.

Infrastructure Support – Includes cost of facilities, such as additional bike racks and lockers, transportation alternative and ride share informational boards/kiosks, and transit facilities; if zero, this line item may not be shown in the budget.

ADMINISTRATION COSTS

City Administration — Estimated costs incurred by the City for the management and administration of the District, including actions associated with the annual levy and collection of charges and response to inquiries or concerns of the public related thereto.

Transit Shuttle Administration — Includes all or a portion of the administrative costs associated with overseeing the operation of the Transit Shuttle, developing an annual service budget and coordination of the annual approval of the charges.

Professional Services — Includes the professional service costs associated with the annual process of preparing the annual Engineer's Report, calculating rates, placing the annual charges of the Transit Zone onto the County tax roll and responding to public inquiries. This budget item also includes the costs of contracting with professionals to provide other administrative, legal or engineering services for operation of the Transit Zone, or for the costs of future ballot protest procedures as required.

County Collection Fees — This is the cost to the Transit Zone for the County Auditor/Controller to place charges on the property tax bills.

ADJUSTMENTS AFFECTING LEVY AMOUNT

Replenishment to / (Use of) Operating Reserve – A “replenishment” increases the levy in order to replenish the Operating Reserve. On the other hand, a “use” of the Operating Reserve decreases the levy by drawing funds from the Operating Reserve for current year expenditures. If zero, this line item may not be shown in the budget.

Contribution to / (Use of) Capital Outlay / Contingency Reserve — A “contribution” increases the levy in order to generate funding for capital outlay / contingency purposes. On the other hand, a “use of” of this reserve provides current year funding for capital outlays or contingency purposes from available funds within the Capital Outlay / Contingency Reserve. If zero, this line item may not be shown in the budget. Further information regarding the function of the Capital Outlay / Contingency Reserve is provided under “Reserve Balance Information” below.

Rounding – The necessary rounding adjustment(s) due to limitations of the County property tax system that requires even penny levy amounts to be placed on the secured tax roll.

Net Adjustments – The net adjustments affecting levy amount.

Balance To Levy - This is the total amount to be levied and collected through charges for the current fiscal year. "Balance to Levy" represents the sum of the total costs together with any applicable adjustments to the budget as described above.

DISTRICT STATISTICS

Parcels to be Levied - The total number of parcels that are expected to be charged for the current fiscal year.

Developed Equivalent Dwelling Units (EDU's) - The total number of developed Equivalent Dwelling Units (EDU's) that are expected to be charged for the current fiscal year.

Applied Rate per EDU - The rate to be applied to each developed EDU for the current fiscal year.

Maximum Rate per EDU - The maximum rate to be charged to each EDU for the current fiscal year.

Total Potential Maximum Charges - The total amount that can be charged against all parcels within the Transit Zone for the current fiscal year based upon the expected number of EDU's to be charged.

RESERVE BALANCE INFORMATION

The Transit Zone's two types of reserves are described further below. Community Service Area Law allows the levy and accumulation of funds in excess of the Transit Zone's operating reserve as follows: a) Government Code Section 25210.6 allows the City to levy and collect charges to fund capital outlays in the current year or to levy and collect charges to accumulate funds for capital outlay purposes; and, b) Government Code Section 25210.7 allows the City to levy and collect charges for any appropriation for contingencies to be used for expenses for maintenance and operation of any services within the Transit Zone.

OPERATING RESERVE BALANCE

Beginning Operating Reserve Balance 7-1-2015 (est.) - The anticipated beginning balance of cash and receivables net of any unpaid prior year obligations. These beginning balances are expected to be used to fund expenditures from July 1, 2015 to December 31, 2015, as the Operating Reserve is used to compensate for the approximate six-month delay between the start of the Transit Zone's fiscal year and the receipt of the collections from the County. All Capital Outlay / Contingency Reserve balances, if any, are excluded from the Operating Reserve balances and shall be shown separately.

Collect from FY 15/16 Levy– This amount is added to the levy in order to replenish the Operating Reserve. Due to the six-month delay from the Transit

Zone's receipt of charge collections, the Operating Reserve balance should be sufficiently funded to provide for expenditures from the period of July 1, 2015 (the beginning of the Fiscal Year) through December 31, 2015. If zero, this line item may not be shown in the budget.

Use for FY 15/16 Expenses – The amount of the Operating Reserve to be used to fund FY 15/16 expenses. Portions of the Operating Reserve may be slated for current year expenditures in order to reduce the Ending Operating Reserve Balance to an amount no greater than the expected Transit Zone costs for the period of July 1, 2015 (the beginning of the Fiscal Year) through December 31, 2015. If zero, this line item may not be shown in the budget.

Transfer from/(to) the Capital Outlay/Contingency Reserve — The amount of Operating Reserve monies to be transferred to or from the Capital Outlay/Contingency Reserve. Periodically, funds held in a Capital Outlay / Contingency Reserve may be needed to respond to changing operational needs of or conditions within the Transit Zone. If zero, this line item may not be shown in the budget.

Ending Operating Reserve Balance 6-30-2016 (est.) - This amount represents the anticipated Operating Reserve balance/(deficit) as of June 30, 2016. This balance should be sufficiently funded to provide for the first six-months of budgeted expenses in order to meet ongoing obligations until the first collections are received from the County. All Capital Outlay / Contingency Reserve balances, if any, are excluded from the Operating Reserve balances and shall be shown separately in the Report.

CAPITAL OUTLAY / CONTINGENCY RESERVE BALANCE

Beginning Capital Outlay / Contingency Reserve Balance 7-1-2015 (est.) — The projected balance of funds in the Capital Outlay / Contingency Reserve as of July 1, 2015. Community Service Area Law allows the levy and accumulation of funds in excess of the Transit Zone's operating reserve to fund capital outlays within the current year or to accumulate funds for these purposes. In addition, these funds may be used for any appropriation for contingencies to fund the services or other expenses of the Transit Zone. Further information regarding the use of Capital Outlay / Contingency Reserve is provided above under "Reserve Balance Information".

Collect from FY 15/16 Levy — This amount is added to the levy to accumulate funding for future year Capital Outlay / Contingency purposes. If zero, this line item may not be shown in the budget.

Use for FY 15/16 Capital Outlay / Contingency Purposes – The amount of Capital Outlay / Contingency Reserve monies expected to be transferred out of the Capital Outlay / Contingency Reserve to be used in the current year. If zero, this line item may not be shown in the budget.

Transfer from/(to) the Operating Reserve — The amount of Capital Outlay / Contingency Reserve monies to be transferred to or from the Operating

Reserve. Periodically, funds held in a Capital Outlay / Contingency Reserve may be needed to respond to changing operational needs of or conditions within the Transit Zone. If zero, this line item may not be shown in the budget.

Ending Capital Outlay / Contingency Reserve Balance 6-30-2016 (est.) -

The projected balance of funds in the Capital Outlay / Contingency Reserve as of June 30, 2016. These funds shall be used for future year Capital Outlay / Contingency purposes.


PART IV: DIAGRAMS


A depiction of the diagram showing the detached territory of the CSA 10 Benefit Zone No. 2 is provided on the following page.


The diagrams used to form the CSA 10 Benefit Zone No. 2 are shown thereafter; these diagrams serve as the exterior boundaries of Transit Zone No. 2.

For parcel identification, including the lines and dimensions of each lot, parcel and subdivision of land within Transit Zone No. 2, reference is hereby made to the Sacramento County Assessor's maps for a detailed description of each parcel within Transit Zone No. 2.

FIGURE 1
CSA NO. 10 - DETACHING TERRITORY

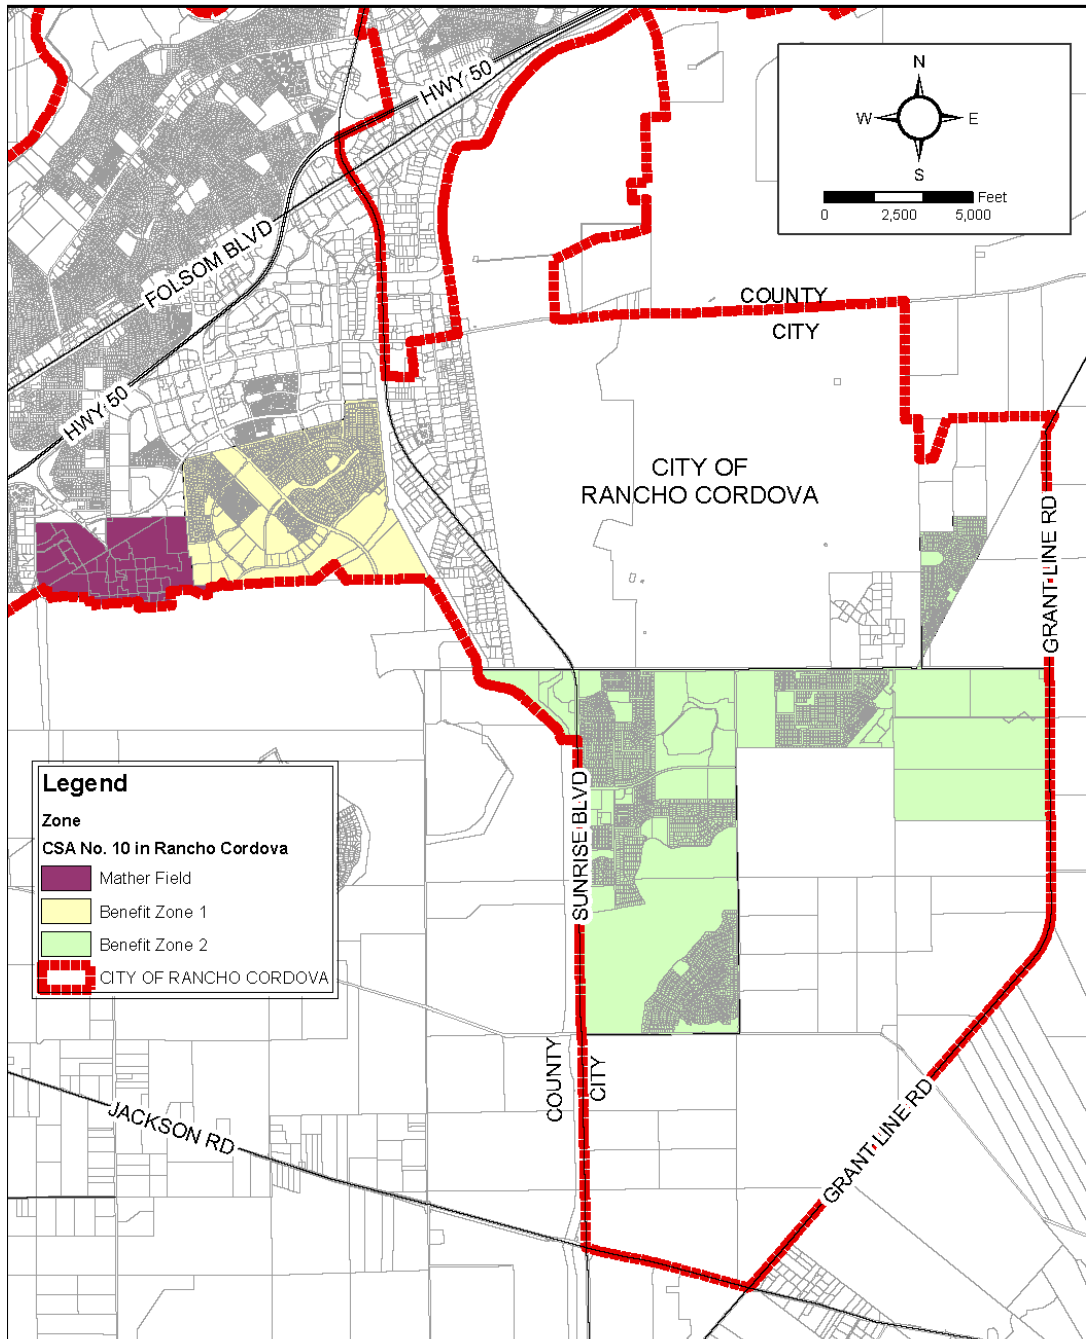

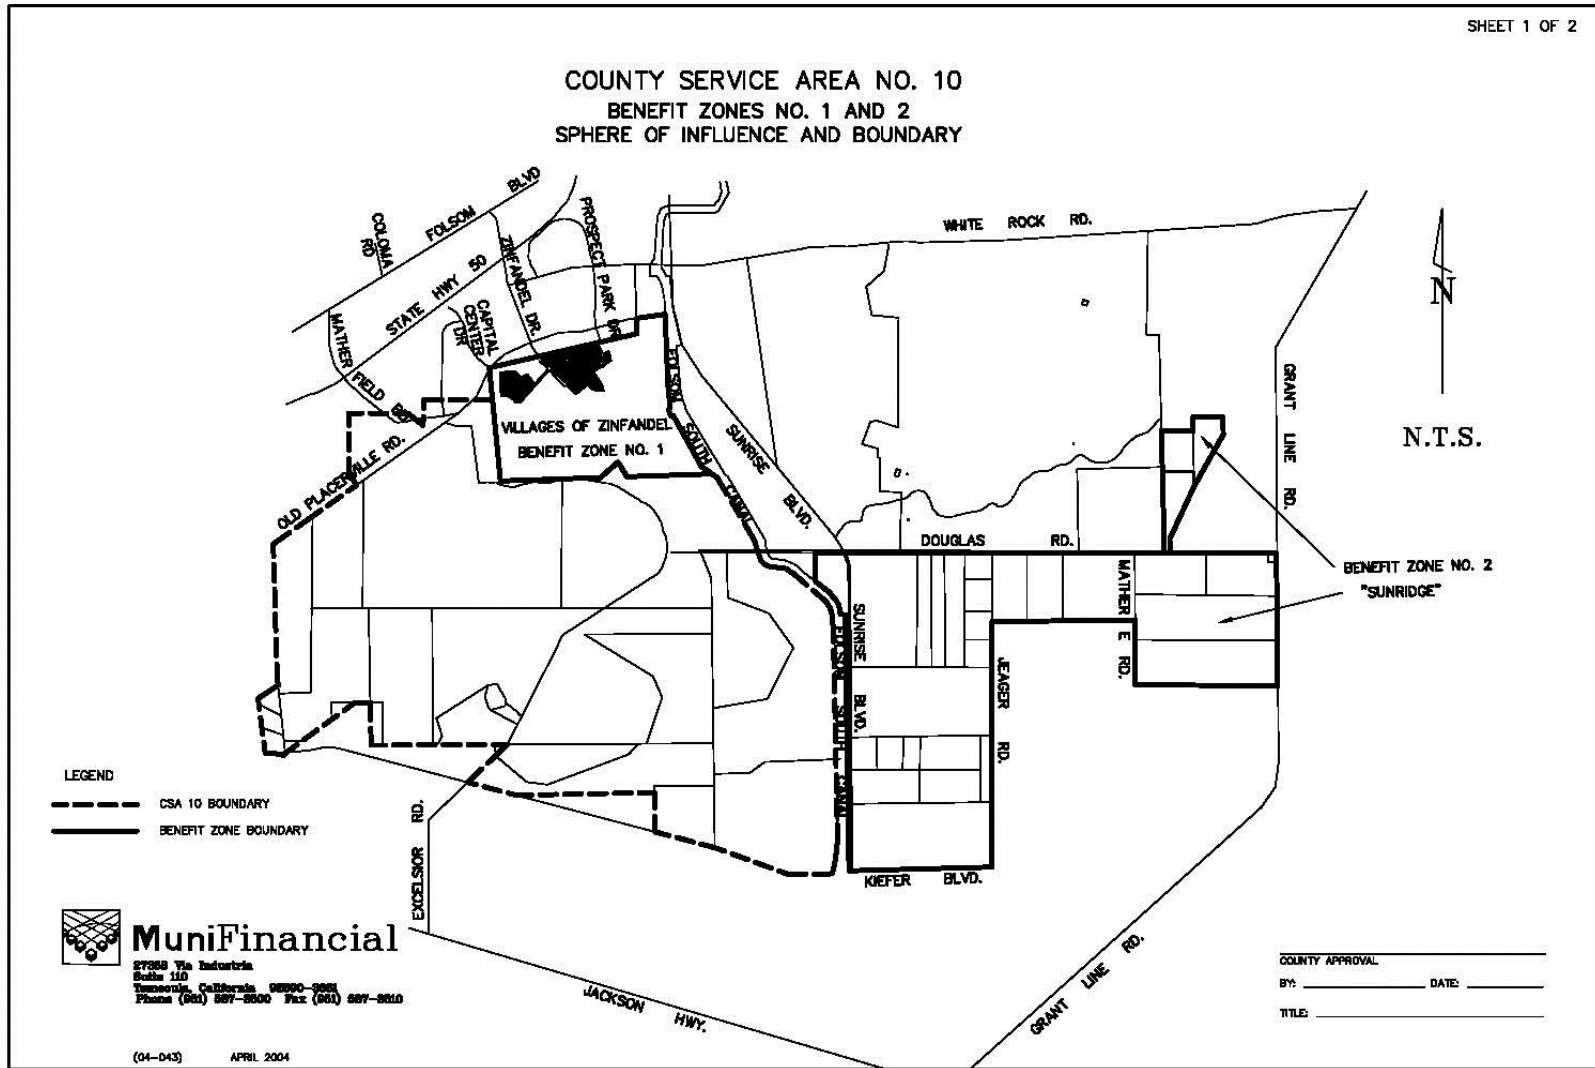

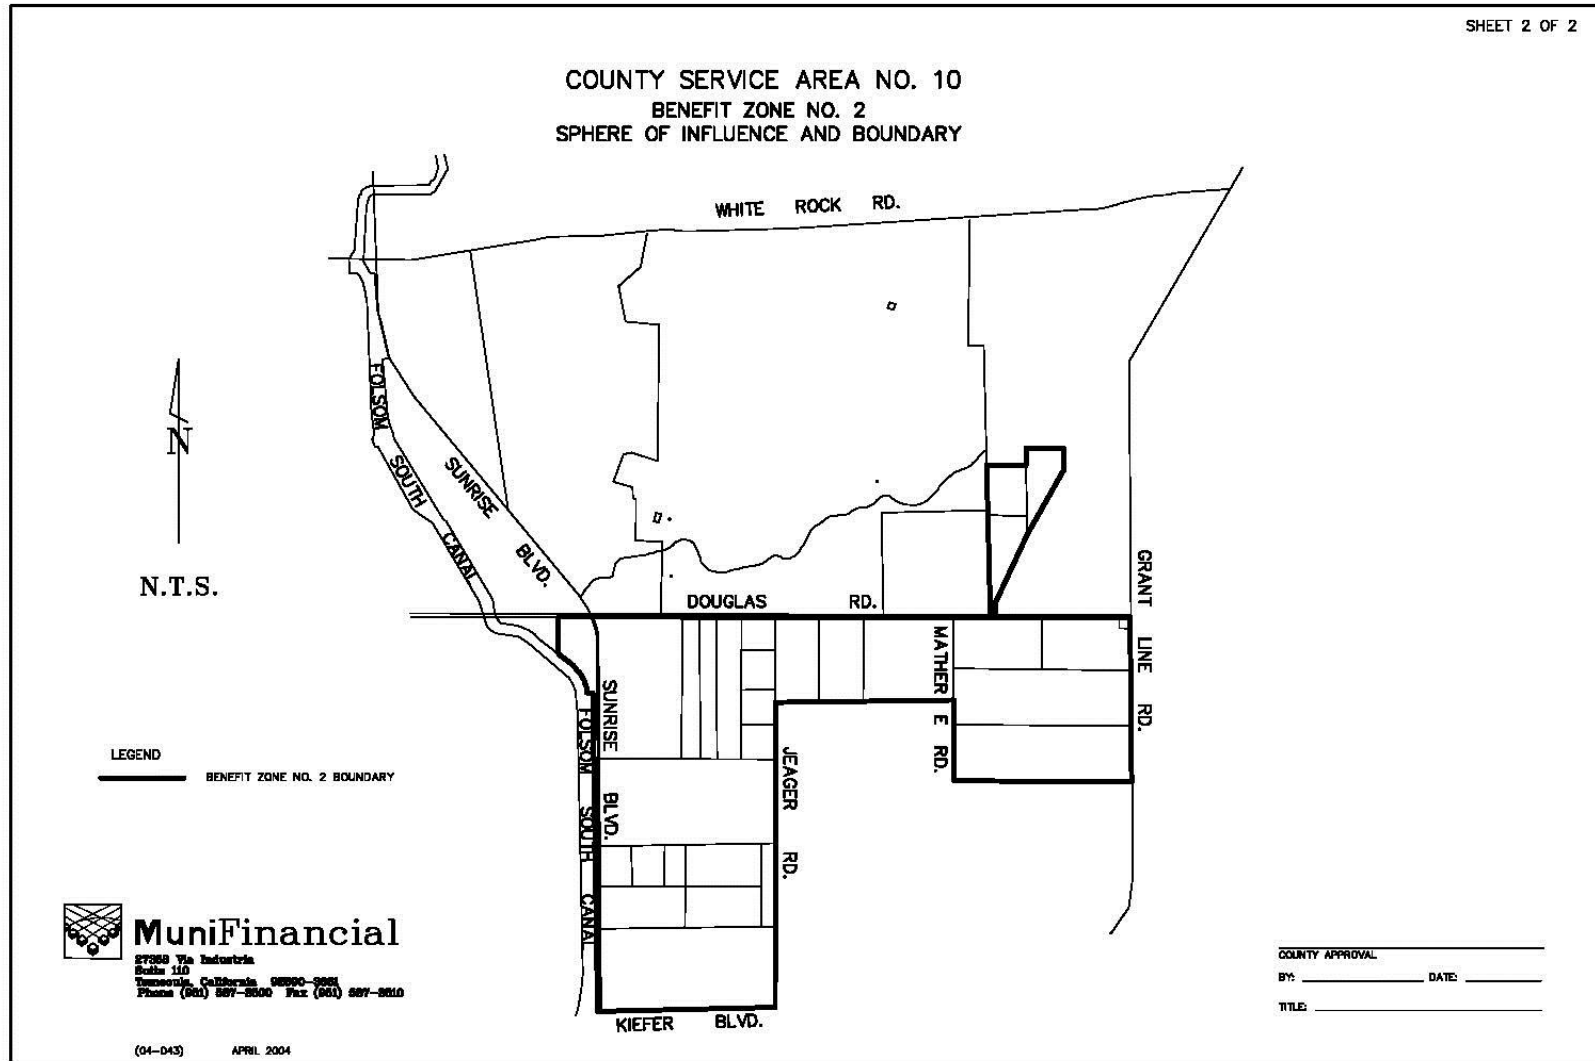

PART V: CHARGE ROLL

Parcel identification for each lot or parcel within Transit Zone No. 2 shall be the parcel as shown on the Sacramento County secured property tax roll for the year in which this Report is prepared and reflective of the Assessor's parcel maps.

A listing of the proposed parcels to be included within Transit Zone No. 2 and the charge amount for each parcel is provided on the following pages. This listing is based on the then current property tax roll as of the date of this report.

At the conclusion of the public hearing for Transit Zone No. 2 and the proposed charges, approval of the Report (as submitted or as modified) confirms the method of apportionment and the charges to be levied against each eligible parcel and thereby constitutes the approved levy and collection of charges for FY 2015/16. The listing of parcels and the amount of charges to be levied shall be submitted to the County Auditor/Controller and included on the FY 2015/16 County tax roll for each parcel.

If any parcel submitted for collection is identified by the County Auditor/Controller to be an invalid parcel number for the current fiscal year, a corrected parcel number and/or new parcel numbers will be identified and resubmitted to the Auditor/Controller. The charge amount to be levied and collected for the resubmitted parcel or parcels shall be based on the method of apportionment and charge rate approved in this Report. Therefore, if a single parcel has changed to multiple parcels, the charge amount applied to each of the new parcels shall be recalculated and applied according to the approved method of apportionment and charge rate rather than a proportionate share of the original charge.

City of Rancho Cordova
Transit Related Services Benefit District, Zone No. 2 (formerly CSA 10 Benefit Zone No. 2)
2015/16 Preliminary Roll

ASSESSOR PARCEL NUMBER	DEVELOPMENT STATUS	CHARGE	MAXIMUM CHARGE	EDU'S	UNITS	ACREAGE	LAND USE
067-0030-037-0000	Exempt Parcel	-	-	0.0	0	0.0	Exempt
067-0030-038-0000	Undeveloped Parcel	-	-	0.0	0	0.0	Non Residential
067-0030-039-0000	Developed Parcel	6,129.34	6,129.34	61.0232	0	2.38	Retail
067-0030-040-0000	Undeveloped Parcel	-	-	0.0	0	0.0	Non Residential
067-0030-051-0000	Undeveloped Parcel	-	-	0.0	0	0.0	Agricultural
067-0030-052-0000	Undeveloped Parcel	-	-	0.0	0	0.0	Non Residential
067-0030-063-0000	Undeveloped Parcel	-	-	0.0	0	0.0	Residential
067-0030-066-0000	Undeveloped Parcel	-	-	0.0	0	0.0	Residential
067-0030-067-0000	Undeveloped Parcel	-	-	0.0	0	0.0	Residential
067-0030-068-0000	Exempt Parcel	-	-	0.0	0	0.0	Exempt
067-0030-069-0000	Exempt Parcel	-	-	0.0	0	0.0	Exempt
067-0030-070-0000	Undeveloped Parcel	-	-	0.0	0	0.0	Residential
067-0040-006-0000	Undeveloped Parcel	-	-	0.0	0	0.0	Residential
067-0040-013-0000	Undeveloped Parcel	-	-	0.0	0	0.0	Agricultural
067-0040-016-0000	Undeveloped Parcel	-	-	0.0	0	0.0	Agricultural
067-0040-017-0000	Undeveloped Parcel	-	-	0.0	0	0.0	Agricultural
067-0040-018-0000	Undeveloped Parcel	-	-	0.0	0	0.0	Agricultural
067-0040-021-0000	Undeveloped Parcel	-	-	0.0	0	0.0	Residential
067-0040-022-0000	Undeveloped Parcel	-	-	0.0	0	0.0	Residential
067-0040-023-0000	Undeveloped Parcel	-	-	0.0	0	0.0	Residential
067-0040-024-0000	Undeveloped Parcel	-	-	0.0	0	0.0	Residential
067-0040-025-0000	Undeveloped Parcel	-	-	0.0	0	0.0	Residential
067-0040-026-0000	Undeveloped Parcel	-	-	0.0	0	0.0	Residential
067-0090-037-0000	Exempt Parcel	-	-	0.0	0	0.0	Exempt
067-0090-039-0000	Undeveloped Parcel	-	-	0.0	0	0.0	Residential
067-0430-001-0000	Undeveloped Parcel	-	-	0.0	0	0.0	Retail Service Commercial
067-0430-018-0000	Undeveloped Parcel	-	-	0.0	0	0.0	Retail Service Commercial
067-0430-023-0000	Exempt Parcel	-	-	0.0	0	0.0	Exempt
067-0430-024-0000	Exempt Parcel	-	-	0.0	0	0.0	Exempt
067-0430-026-0000	Exempt Parcel	-	-	0.0	0	0.0	Exempt
067-0430-027-0000	Exempt Parcel	-	-	0.0	0	0.0	Exempt
067-0430-028-0000	Exempt Parcel	-	-	0.0	0	0.0	Exempt
067-0430-029-0000	Exempt Parcel	-	-	0.0	0	0.0	Exempt
067-0430-032-0000	Exempt Parcel	-	-	0.0	0	0.0	Exempt
067-0430-033-0000	Exempt Parcel	-	-	0.0	0	0.0	Exempt
067-0430-035-0000	Exempt Parcel	-	-	0.0	0	0.0	Exempt
067-0430-037-0000	Exempt Parcel	-	-	0.0	0	0.0	Exempt
067-0430-040-0000	Undeveloped Parcel	-	-	0.0	0	0.0	High Density Residential
067-0430-041-0000	Developed Parcel	9,607.70	9,607.72	95.6536	0	4.34	Mixed Commercial
067-0430-042-0000	Exempt Parcel	-	-	0.0	0	0.0	Exempt
067-0430-043-0000	Undeveloped Parcel	-	-	0.0	0	0.0	High Density Residential
067-0430-044-0000	Undeveloped Parcel	-	-	0.0	0	0.0	High Density Residential
067-0440-001-0000	Developed Parcel	80.34	80.35	0.8	1	0.0	Medium Density
067-0440-002-0000	Developed Parcel	80.34	80.35	0.8	1	0.0	Medium Density
067-0440-003-0000	Developed Parcel	80.34	80.35	0.8	1	0.0	Medium Density
067-0440-004-0000	Developed Parcel	80.34	80.35	0.8	1	0.0	Medium Density
067-0440-005-0000	Developed Parcel	80.34	80.35	0.8	1	0.0	Medium Density
067-0440-006-0000	Developed Parcel	80.34	80.35	0.8	1	0.0	Medium Density
067-0440-007-0000	Developed Parcel	80.34	80.35	0.8	1	0.0	Medium Density
067-0440-008-0000	Developed Parcel	80.34	80.35	0.8	1	0.0	Medium Density
067-0440-009-0000	Developed Parcel	80.34	80.35	0.8	1	0.0	Medium Density
067-0440-010-0000	Developed Parcel	80.34	80.35	0.8	1	0.0	Medium Density
067-0440-011-0000	Developed Parcel	80.34	80.35	0.8	1	0.0	Medium Density
067-0440-012-0000	Developed Parcel	80.34	80.35	0.8	1	0.0	Medium Density
067-0440-013-0000	Developed Parcel	80.34	80.35	0.8	1	0.0	Medium Density
067-0440-014-0000	Developed Parcel	80.34	80.35	0.8	1	0.0	Medium Density
067-0440-015-0000	Developed Parcel	80.34	80.35	0.8	1	0.0	Medium Density
067-0440-016-0000	Developed Parcel	80.34	80.35	0.8	1	0.0	Medium Density
067-0440-017-0000	Developed Parcel	80.34	80.35	0.8	1	0.0	Medium Density
067-0440-018-0000	Developed Parcel	80.34	80.35	0.8	1	0.0	Medium Density
067-0440-019-0000	Developed Parcel	80.34	80.35	0.8	1	0.0	Medium Density
067-0440-020-0000	Developed Parcel	80.34	80.35	0.8	1	0.0	Medium Density
067-0440-021-0000	Developed Parcel	80.34	80.35	0.8	1	0.0	Medium Density
067-0440-022-0000	Developed Parcel	80.34	80.35	0.8	1	0.0	Medium Density
067-0440-023-0000	Developed Parcel	80.34	80.35	0.8	1	0.0	Medium Density
067-0440-024-0000	Developed Parcel	80.34	80.35	0.8	1	0.0	Medium Density
067-0440-025-0000	Developed Parcel	80.34	80.35	0.8	1	0.0	Medium Density
067-0440-026-0000	Developed Parcel	80.34	80.35	0.8	1	0.0	Medium Density
067-0440-027-0000	Developed Parcel	80.34	80.35	0.8	1	0.0	Medium Density
067-0440-028-0000	Developed Parcel	80.34	80.35	0.8	1	0.0	Medium Density
067-0440-029-0000	Developed Parcel	80.34	80.35	0.8	1	0.0	Medium Density

AGENDA ITEM 13.3

AGENDA ITEM 13.3

City of Rancho Cordova
Transit Related Services Benefit District, Zone No. 2 (formerly CSA 10 Benefit Zone No. 2)
2015/16 Preliminary Roll

[illegible]

City of Rancho Cordova
Transit Related Services Benefit District, Zone No. 2 (formerly CSA 10 Benefit Zone No. 2)
2015/16 Preliminary Roll

ASSESSOR PARCEL NUMBER	DEVELOPMENT STATUS	CHARGE	MAXIMUM CHARGE	EDU'S	UNITS	ACREAGE	LAND USE
067-0520-086-0000	Developed Parcel	100.44	100.44	1.0	1	0.0	Low Density
067-0520-087-0000	Developed Parcel	100.44	100.44	1.0	1	0.0	Low Density
067-0520-088-0000	Developed Parcel	100.44	100.44	1.0	1	0.0	Low Density
067-0520-089-0000	Developed Parcel	100.44	100.44	1.0	1	0.0	Low Density
067-0520-090-0000	Developed Parcel	100.44	100.44	1.0	1	0.0	Low Density
067-0520-091-0000	Exempt Parcel	-	-	0.0	0	0.0	Exempt
067-0530-001-0000	Developed Parcel	100.44	100.44	1.0	1	0.0	Low Density
067-0530-002-0000	Developed Parcel	100.44	100.44	1.0	1	0.0	Low Density
067-0530-003-0000	Developed Parcel	100.44	100.44	1.0	1	0.0	Low Density
067-0530-004-0000	Developed Parcel	100.44	100.44	1.0	1	0.0	Low Density
067-0530-005-0000	Developed Parcel	100.44	100.44	1.0	1	0.0	Low Density
067-0530-006-0000	Developed Parcel	100.44	100.44	1.0	1	0.0	Low Density
067-0530-007-0000	Developed Parcel	100.44	100.44	1.0	1	0.0	Low Density
067-0530-008-0000	Developed Parcel	100.44	100.44	1.0	1	0.0	Low Density
067-0530-009-0000	Developed Parcel	100.44	100.44	1.0	1	0.0	Low Density
067-0530-010-0000	Developed Parcel	100.44	100.44	1.0	1	0.0	Low Density
067-0530-011-0000	Developed Parcel	100.44	100.44	1.0	1	0.0	Low Density
067-0530-012-0000	Developed Parcel	100.44	100.44	1.0	1	0.0	Low Density
067-0530-013-0000	Developed Parcel	100.44	100.44	1.0	1	0.0	Low Density
067-0530-014-0000	Developed Parcel	100.44	100.44	1.0	1	0.0	Low Density
067-0530-015-0000	Developed Parcel	100.44	100.44	1.0	1	0.0	Low Density
067-0530-016-0000	Developed Parcel	100.44	100.44	1.0	1	0.0	Low Density
067-0530-017-0000	Developed Parcel	100.44	100.44	1.0	1	0.0	Low Density
067-0530-018-0000	Developed Parcel	100.44	100.44	1.0	1	0.0	Low Density
067-0530-019-0000	Developed Parcel	100.44	100.44	1.0	1	0.0	Low Density
067-0530-020-0000	Developed Parcel	100.44	100.44	1.0	1	0.0	Low Density
067-0530-021-0000	Developed Parcel	100.44	100.44	1.0	1	0.0	Low Density
067-0530-022-0000	Developed Parcel	100.44	100.44	1.0	1	0.0	Low Density
067-0530-023-0000	Developed Parcel	100.44	100.44	1.0	1	0.0	Low Density
067-0530-024-0000	Developed Parcel	100.44	100.44	1.0	1	0.0	Low Density
067-0530-025-0000	Developed Parcel	100.44	100.44	1.0	1	0.0	Low Density
067-0530-026-0000	Developed Parcel	100.44	100.44	1.0	1	0.0	Low Density
067-0530-027-0000	Developed Parcel	100.44	100.44	1.0	1	0.0	Low Density
067-0530-028-0000	Developed Parcel	100.44	100.44	1.0	1	0.0	Low Density
067-0530-029-0000	Developed Parcel	100.44	100.44	1.0	1	0.0	Low Density
067-0530-030-0000	Developed Parcel	100.44	100.44	1.0	1	0.0	Low Density
067-0530-031-0000	Developed Parcel	100.44	100.44	1.0	1	0.0	Low Density
067-0530-032-0000	Developed Parcel	100.44	100.44	1.0	1	0.0	Low Density
067-0530-033-0000	Developed Parcel	100.44	100.44	1.0	1	0.0	Low Density
067-0530-034-0000	Developed Parcel	100.44	100.44	1.0	1	0.0	Low Density
067-0530-035-0000	Exempt Parcel	-	-	0.0	0	0.0	Exempt
067-0540-001-0000	Developed Parcel	80.34	80.35	0.8	1	0.0	Medium Density
067-0540-002-0000	Developed Parcel	80.34	80.35	0.8	1	0.0	Medium Density
067-0540-003-0000	Developed Parcel	80.34	80.35	0.8	1	0.0	Medium Density
067-0540-004-0000	Developed Parcel	80.34	80.35	0.8	1	0.0	Medium Density
067-0540-005-0000	Developed Parcel	80.34	80.35	0.8	1	0.0	Medium Density
067-0540-006-0000	Developed Parcel	80.34	80.35	0.8	1	0.0	Medium Density
067-0540-007-0000	Developed Parcel	80.34	80.35	0.8	1	0.0	Medium Density
067-0540-008-0000	Developed Parcel	80.34	80.35	0.8	1	0.0	Medium Density
067-0540-009-0000	Developed Parcel	80.34	80.35	0.8	1	0.0	Medium Density
067-0540-010-0000	Developed Parcel	80.34	80.35	0.8	1	0.0	Medium Density
067-0540-011-0000	Developed Parcel	80.34	80.35	0.8	1	0.0	Medium Density
067-0540-012-0000	Developed Parcel	80.34	80.35	0.8	1	0.0	Medium Density
067-0540-013-0000	Developed Parcel	80.34	80.35	0.8	1	0.0	Medium Density
067-0540-014-0000	Developed Parcel	80.34	80.35	0.8	1	0.0	Medium Density
067-0540-015-0000	Developed Parcel	80.34	80.35	0.8	1	0.0	Medium Density
067-0540-016-0000	Developed Parcel	80.34	80.35	0.8	1	0.0	Medium Density
067-0540-017-0000	Developed Parcel	80.34	80.35	0.8	1	0.0	Medium Density
067-0540-018-0000	Developed Parcel	80.34	80.35	0.8	1	0.0	Medium Density
067-0540-019-0000	Developed Parcel	80.34	80.35	0.8	1	0.0	Medium Density
067-0540-020-0000	Developed Parcel	80.34	80.35	0.8	1	0.0	Medium Density
067-0540-021-0000	Developed Parcel	80.34	80.35	0.8	1	0.0	Medium Density
067-0540-022-0000	Developed Parcel	80.34	80.35	0.8	1	0.0	Medium Density
067-0540-023-0000	Developed Parcel	80.34	80.35	0.8	1	0.0	Medium Density
067-0540-024-0000	Developed Parcel	80.34	80.35	0.8	1	0.0	Medium Density
067-0540-025-0000	Developed Parcel	80.34	80.35	0.8	1	0.0	Medium Density
067-0540-026-0000	Developed Parcel	80.34	80.35	0.8	1	0.0	Medium Density
067-0540-027-0000	Developed Parcel	80.34	80.35	0.8	1	0.0	Medium Density
067-0540-028-0000	Developed Parcel	80.34	80.35	0.8	1	0.0	Medium Density
067-0540-029-0000	Developed Parcel	80.34	80.35	0.8	1	0.0	Medium Density
067-0540-030-0000	Developed Parcel	80.34	80.35	0.8	1	0.0	Medium Density

City of Rancho Cordova
Transit Related Services Benefit District, Zone No. 2 (formerly CSA 10 Benefit Zone No. 2)
2015/16 Preliminary Roll

[illegible]

City of Rancho Cordova
Transit Related Services Benefit District, Zone No. 2 (formerly CSA 10 Benefit Zone No. 2)
2015/16 Preliminary Roll

[illegible]

AGENDA ITEM 13.3

City of Rancho Cordova
Transit Related Services Benefit District, Zone No. 2 (formerly CSA 10 Benefit Zone No. 2)
2015/16 Preliminary Roll

[illegible]

City of Rancho Cordova
Transit Related Services Benefit District, Zone No. 2 (formerly CSA 10 Benefit Zone No. 2)
2015/16 Preliminary Roll

[illegible]

AGENDA ITEM 13.3

City of Rancho Cordova
Transit Related Services Benefit District, Zone No. 2 (formerly CSA 10 Benefit Zone No. 2)
2015/16 Preliminary Roll

[illegible]

AGENDA ITEM 13.3

AGENDA ITEM 13.3

AGENDA ITEM 13.3

City of Rancho Cordova
Transit Related Services Benefit District, Zone No. 2 (formerly CSA 10 Benefit Zone No. 2)
2015/16 Preliminary Roll

ASSESSOR PARCEL NUMBER	DEVELOPMENT STATUS	CHARGE	MAXIMUM CHARGE	EDU'S	UNITS	ACREAGE	LAND USE
067-0770-080-0000	Developed Parcel	80.34	80.35	0.8	1	0.0	Medium Density
067-0770-081-0000	Developed Parcel	80.34	80.35	0.8	1	0.0	Medium Density
067-0770-082-0000	Developed Parcel	80.34	80.35	0.8	1	0.0	Medium Density
067-0770-083-0000	Developed Parcel	80.34	80.35	0.8	1	0.0	Medium Density
067-0770-084-0000	Developed Parcel	80.34	80.35	0.8	1	0.0	Medium Density
067-0770-085-0000	Developed Parcel	80.34	80.35	0.8	1	0.0	Medium Density
067-0770-086-0000	Developed Parcel	80.34	80.35	0.8	1	0.0	Medium Density
067-0770-087-0000	Developed Parcel	80.34	80.35	0.8	1	0.0	Medium Density
067-0770-088-0000	Developed Parcel	80.34	80.35	0.8	1	0.0	Medium Density
067-0770-089-0000	Developed Parcel	80.34	80.35	0.8	1	0.0	Medium Density
067-0770-090-0000	Developed Parcel	80.34	80.35	0.8	1	0.0	Medium Density
067-0770-091-0000	Developed Parcel	80.34	80.35	0.8	1	0.0	Medium Density
067-0770-092-0000	Developed Parcel	80.34	80.35	0.8	1	0.0	Medium Density
067-0770-093-0000	Developed Parcel	80.34	80.35	0.8	1	0.0	Medium Density
067-0770-094-0000	Developed Parcel	80.34	80.35	0.8	1	0.0	Medium Density
067-0770-095-0000	Developed Parcel	80.34	80.35	0.8	1	0.0	Medium Density
067-0770-096-0000	Developed Parcel	80.34	80.35	0.8	1	0.0	Medium Density
067-0770-097-0000	Developed Parcel	80.34	80.35	0.8	1	0.0	Medium Density
067-0770-098-0000	Developed Parcel	80.34	80.35	0.8	1	0.0	Medium Density
067-0770-099-0000	Developed Parcel	80.34	80.35	0.8	1	0.0	Medium Density
067-0780-011-0000	Undeveloped Parcel	-	-	0.0	0	0.0	Non Residential
067-0780-014-0000	Exempt Parcel	-	-	0.0	0	0.0	Exempt
067-0780-015-0000	Exempt Parcel	-	-	0.0	0	0.0	Exempt
067-0780-017-0000	Exempt Parcel	-	-	0.0	0	0.0	Exempt
067-0780-018-0000	Exempt Parcel	-	-	0.0	0	0.0	Exempt
067-0780-025-0000	Exempt Parcel	-	-	0.0	0	0.0	Exempt
067-0780-026-0000	Exempt Parcel	-	-	0.0	0	0.0	Exempt
067-0800-001-0000	Developed Parcel	100.44	100.44	1.0	1	0.0	Low Density
067-0800-002-0000	Developed Parcel	100.44	100.44	1.0	1	0.0	Low Density
067-0800-003-0000	Developed Parcel	100.44	100.44	1.0	1	0.0	Low Density
067-0800-004-0000	Developed Parcel	100.44	100.44	1.0	1	0.0	Low Density
067-0800-005-0000	Developed Parcel	100.44	100.44	1.0	1	0.0	Low Density
067-0800-006-0000	Developed Parcel	100.44	100.44	1.0	1	0.0	Low Density
067-0800-007-0000	Developed Parcel	100.44	100.44	1.0	1	0.0	Low Density
067-0800-008-0000	Developed Parcel	100.44	100.44	1.0	1	0.0	Low Density
067-0800-009-0000	Developed Parcel	100.44	100.44	1.0	1	0.0	Low Density
067-0800-010-0000	Developed Parcel	100.44	100.44	1.0	1	0.0	Low Density
067-0800-011-0000	Developed Parcel	100.44	100.44	1.0	1	0.0	Low Density
067-0800-012-0000	Developed Parcel	100.44	100.44	1.0	1	0.0	Low Density
067-0800-013-0000	Developed Parcel	100.44	100.44	1.0	1	0.0	Low Density
067-0800-014-0000	Developed Parcel	100.44	100.44	1.0	1	0.0	Low Density
067-0800-015-0000	Developed Parcel	100.44	100.44	1.0	1	0.0	Low Density
067-0800-016-0000	Developed Parcel	100.44	100.44	1.0	1	0.0	Low Density
067-0800-017-0000	Developed Parcel	100.44	100.44	1.0	1	0.0	Low Density
067-0800-018-0000	Developed Parcel	100.44	100.44	1.0	1	0.0	Low Density
067-0800-019-0000	Developed Parcel	100.44	100.44	1.0	1	0.0	Low Density
067-0800-020-0000	Developed Parcel	100.44	100.44	1.0	1	0.0	Low Density
067-0800-021-0000	Developed Parcel	100.44	100.44	1.0	1	0.0	Low Density
067-0800-022-0000	Developed Parcel	100.44	100.44	1.0	1	0.0	Low Density
067-0800-023-0000	Developed Parcel	100.44	100.44	1.0	1	0.0	Low Density
067-0800-024-0000	Developed Parcel	100.44	100.44	1.0	1	0.0	Low Density
067-0800-025-0000	Developed Parcel	100.44	100.44	1.0	1	0.0	Low Density
067-0800-026-0000	Developed Parcel	100.44	100.44	1.0	1	0.0	Low Density
067-0800-027-0000	Developed Parcel	100.44	100.44	1.0	1	0.0	Low Density
067-0800-028-0000	Developed Parcel	100.44	100.44	1.0	1	0.0	Low Density
067-0800-029-0000	Developed Parcel	100.44	100.44	1.0	1	0.0	Low Density
067-0800-030-0000	Developed Parcel	100.44	100.44	1.0	1	0.0	Low Density
067-0800-031-0000	Developed Parcel	100.44	100.44	1.0	1	0.0	Low Density
067-0800-032-0000	Developed Parcel	100.44	100.44	1.0	1	0.0	Low Density
067-0800-033-0000	Developed Parcel	100.44	100.44	1.0	1	0.0	Low Density
067-0800-034-0000	Developed Parcel	100.44	100.44	1.0	1	0.0	Low Density
067-0800-035-0000	Developed Parcel	100.44	100.44	1.0	1	0.0	Low Density
067-0800-036-0000	Developed Parcel	100.44	100.44	1.0	1	0.0	Low Density
067-0800-037-0000	Developed Parcel	100.44	100.44	1.0	1	0.0	Low Density
067-0800-038-0000	Developed Parcel	100.44	100.44	1.0	1	0.0	Low Density
067-0800-039-0000	Developed Parcel	100.44	100.44	1.0	1	0.0	Low Density
067-0800-040-0000	Developed Parcel	100.44	100.44	1.0	1	0.0	Low Density
067-0800-041-0000	Developed Parcel	100.44	100.44	1.0	1	0.0	Low Density
067-0800-042-0000	Developed Parcel	100.44	100.44	1.0	1	0.0	Low Density
067-0800-043-0000	Developed Parcel	100.44	100.44	1.0	1	0.0	Low Density
067-0800-044-0000	Developed Parcel	100.44	100.44	1.0	1	0.0	Low Density

AGENDA ITEM 13.3

AGENDA ITEM 13.3

City of Rancho Cordova
Transit Related Services Benefit District, Zone No. 2 (formerly CSA 10 Benefit Zone No. 2)
2015/16 Preliminary Roll

[illegible]

AGENDA ITEM 13.3

City of Rancho Cordova
Transit Related Services Benefit District, Zone No. 2 (formerly CSA 10 Benefit Zone No. 2)
2015/16 Preliminary Roll

[illegible]

City of Rancho Cordova
Transit Related Services Benefit District, Zone No. 2 (formerly CSA 10 Benefit Zone No. 2)
2015/16 Preliminary Roll

[illegible]

AGENDA ITEM 13.3

City of Rancho Cordova
Transit Related Services Benefit District, Zone No. 2 (formerly CSA 10 Benefit Zone No. 2)
2015/16 Preliminary Roll

[illegible]

City of Rancho Cordova
Transit Related Services Benefit District, Zone No. 2 (formerly CSA 10 Benefit Zone No. 2)
2015/16 Preliminary Roll

[illegible]

City of Rancho Cordova
Transit Related Services Benefit District, Zone No. 2 (formerly CSA 10 Benefit Zone No. 2)
2015/16 Preliminary Roll

ASSESSOR PARCEL NUMBER	DEVELOPMENT STATUS	CHARGE	MAXIMUM CHARGE	EDU'S	UNITS	ACREAGE	LAND USE
067-0920-121-0000	Exempt Parcel	-	-	0.0	0	0.0	Exempt
067-0930-001-0000	Developed Parcel	80.34	80.35	0.8	1	0.0	Medium Density
067-0930-002-0000	Developed Parcel	80.34	80.35	0.8	1	0.0	Medium Density
067-0930-003-0000	Developed Parcel	80.34	80.35	0.8	1	0.0	Medium Density
067-0930-004-0000	Developed Parcel	80.34	80.35	0.8	1	0.0	Medium Density
067-0930-005-0000	Developed Parcel	80.34	80.35	0.8	1	0.0	Medium Density
067-0930-006-0000	Developed Parcel	80.34	80.35	0.8	1	0.0	Medium Density
067-0930-007-0000	Developed Parcel	80.34	80.35	0.8	1	0.0	Medium Density
067-0930-008-0000	Developed Parcel	80.34	80.35	0.8	1	0.0	Medium Density
067-0930-009-0000	Developed Parcel	80.34	80.35	0.8	1	0.0	Medium Density
067-0930-010-0000	Developed Parcel	80.34	80.35	0.8	1	0.0	Medium Density
067-0930-011-0000	Developed Parcel	80.34	80.35	0.8	1	0.0	Medium Density
067-0930-012-0000	Developed Parcel	80.34	80.35	0.8	1	0.0	Medium Density
067-0930-013-0000	Developed Parcel	80.34	80.35	0.8	1	0.0	Medium Density
067-0930-014-0000	Developed Parcel	80.34	80.35	0.8	1	0.0	Medium Density
067-0930-015-0000	Developed Parcel	80.34	80.35	0.8	1	0.0	Medium Density
067-0930-016-0000	Developed Parcel	80.34	80.35	0.8	1	0.0	Medium Density
067-0930-017-0000	Developed Parcel	80.34	80.35	0.8	1	0.0	Medium Density
067-0930-018-0000	Developed Parcel	80.34	80.35	0.8	1	0.0	Medium Density
067-0930-019-0000	Developed Parcel	80.34	80.35	0.8	1	0.0	Medium Density
067-0930-020-0000	Developed Parcel	80.34	80.35	0.8	1	0.0	Medium Density
067-0930-021-0000	Developed Parcel	80.34	80.35	0.8	1	0.0	Medium Density
067-0930-022-0000	Developed Parcel	80.34	80.35	0.8	1	0.0	Medium Density
067-0930-023-0000	Developed Parcel	80.34	80.35	0.8	1	0.0	Medium Density
067-0930-024-0000	Developed Parcel	80.34	80.35	0.8	1	0.0	Medium Density
067-0930-025-0000	Developed Parcel	80.34	80.35	0.8	1	0.0	Medium Density
067-0930-026-0000	Developed Parcel	80.34	80.35	0.8	1	0.0	Medium Density
067-0930-027-0000	Developed Parcel	80.34	80.35	0.8	1	0.0	Medium Density
067-0930-028-0000	Developed Parcel	80.34	80.35	0.8	1	0.0	Medium Density
067-0930-029-0000	Developed Parcel	80.34	80.35	0.8	1	0.0	Medium Density
067-0930-030-0000	Developed Parcel	80.34	80.35	0.8	1	0.0	Medium Density
067-0930-031-0000	Developed Parcel	80.34	80.35	0.8	1	0.0	Medium Density
067-0930-032-0000	Developed Parcel	80.34	80.35	0.8	1	0.0	Medium Density
067-0930-033-0000	Developed Parcel	80.34	80.35	0.8	1	0.0	Medium Density
067-0930-034-0000	Developed Parcel	80.34	80.35	0.8	1	0.0	Medium Density
067-0930-035-0000	Developed Parcel	80.34	80.35	0.8	1	0.0	Medium Density
067-0930-036-0000	Developed Parcel	80.34	80.35	0.8	1	0.0	Medium Density
067-0930-037-0000	Developed Parcel	80.34	80.35	0.8	1	0.0	Medium Density
067-0930-038-0000	Developed Parcel	80.34	80.35	0.8	1	0.0	Medium Density
067-0930-039-0000	Developed Parcel	80.34	80.35	0.8	1	0.0	Medium Density
067-0930-040-0000	Developed Parcel	80.34	80.35	0.8	1	0.0	Medium Density
067-0930-041-0000	Developed Parcel	80.34	80.35	0.8	1	0.0	Medium Density
067-0930-042-0000	Developed Parcel	80.34	80.35	0.8	1	0.0	Medium Density
067-0930-043-0000	Developed Parcel	80.34	80.35	0.8	1	0.0	Medium Density
067-0930-044-0000	Exempt Parcel	-	-	0.0	0	0.0	Exempt
067-0930-045-0000	Exempt Parcel	-	-	0.0	0	0.0	Exempt
067-0930-046-0000	Exempt Parcel	-	-	0.0	0	0.0	Exempt
067-1020-003-0000	Undeveloped Parcel	-	-	0.0	0	0.0	Residential
067-1020-004-0000	Undeveloped Parcel	-	-	0.0	0	0.0	Residential
072-2820-009-0000	Exempt Parcel	-	-	0.0	0	0.0	Exempt
072-2870-001-0000	Developed Parcel	100.44	100.44	1.0	1	0.0	Low Density
072-2870-002-0000	Developed Parcel	100.44	100.44	1.0	1	0.0	Low Density
072-2870-003-0000	Developed Parcel	100.44	100.44	1.0	1	0.0	Low Density
072-2870-004-0000	Developed Parcel	100.44	100.44	1.0	1	0.0	Low Density
072-2870-005-0000	Developed Parcel	100.44	100.44	1.0	1	0.0	Low Density
072-2870-006-0000	Developed Parcel	100.44	100.44	1.0	1	0.0	Low Density
072-2870-007-0000	Developed Parcel	100.44	100.44	1.0	1	0.0	Low Density
072-2870-008-0000	Developed Parcel	100.44	100.44	1.0	1	0.0	Low Density
072-2870-009-0000	Developed Parcel	100.44	100.44	1.0	1	0.0	Low Density
072-2870-010-0000	Developed Parcel	100.44	100.44	1.0	1	0.0	Low Density
072-2870-011-0000	Developed Parcel	100.44	100.44	1.0	1	0.0	Low Density
072-2870-012-0000	Developed Parcel	100.44	100.44	1.0	1	0.0	Low Density
072-2870-013-0000	Developed Parcel	100.44	100.44	1.0	1	0.0	Low Density
072-2870-014-0000	Developed Parcel	100.44	100.44	1.0	1	0.0	Low Density
072-2870-015-0000	Developed Parcel	100.44	100.44	1.0	1	0.0	Low Density
072-2870-016-0000	Developed Parcel	100.44	100.44	1.0	1	0.0	Low Density
072-2870-017-0000	Developed Parcel	100.44	100.44	1.0	1	0.0	Low Density
072-2870-018-0000	Developed Parcel	100.44	100.44	1.0	1	0.0	Low Density
072-2870-019-0000	Developed Parcel	100.44	100.44	1.0	1	0.0	Low Density
072-2870-020-0000	Developed Parcel	100.44	100.44	1.0	1	0.0	Low Density
072-2870-021-0000	Developed Parcel	100.44	100.44	1.0	1	0.0	Low Density

City of Rancho Cordova
Transit Related Services Benefit District, Zone No. 2 (formerly CSA 10 Benefit Zone No. 2)
2015/16 Preliminary Roll

[illegible]

City of Rancho Cordova
Transit Related Services Benefit District, Zone No. 2 (formerly CSA 10 Benefit Zone No. 2)
2015/16 Preliminary Roll

[illegible]

City of Rancho Cordova
Transit Related Services Benefit District, Zone No. 2 (formerly CSA 10 Benefit Zone No. 2)
2015/16 Preliminary Roll

[illegible]

City of Rancho Cordova
Transit Related Services Benefit District, Zone No. 2 (formerly CSA 10 Benefit Zone No. 2)
2015/16 Preliminary Roll

[illegible]

City of Rancho Cordova
Transit Related Services Benefit District, Zone No. 2 (formerly CSA 10 Benefit Zone No. 2)
2015/16 Preliminary Roll

ASSESSOR PARCEL NUMBER	DEVELOPMENT STATUS	CHARGE	MAXIMUM CHARGE	EDU'S	UNITS	ACREAGE	LAND USE
072-2960-056-0000	Developed Parcel	80.34	80.35	0.8	1	0.0	Medium Density
072-2960-057-0000	Developed Parcel	80.34	80.35	0.8	1	0.0	Medium Density
072-2960-058-0000	Developed Parcel	80.34	80.35	0.8	1	0.0	Medium Density
072-2960-059-0000	Developed Parcel	80.34	80.35	0.8	1	0.0	Medium Density
072-2960-060-0000	Developed Parcel	80.34	80.35	0.8	1	0.0	Medium Density
072-2960-061-0000	Developed Parcel	80.34	80.35	0.8	1	0.0	Medium Density
072-2960-062-0000	Developed Parcel	80.34	80.35	0.8	1	0.0	Medium Density
072-2960-063-0000	Exempt Parcel	-	-	0.0	0	0.0	Exempt
072-2960-064-0000	Exempt Parcel	-	-	0.0	0	0.0	Exempt
072-2960-065-0000	Exempt Parcel	-	-	0.0	0	0.0	Exempt

Summary Fields	Value
ACTIVE PARCELS	4,554
LEVIED PARCELS	4,439
CHARGE	441,309.42
MAXIMUM CHARGE	441,333.25
EDU'S	4,393.88
UNITS	4,437
CHARGEABLE ACREAGE	6.72

MEMORANDUM

DATE: July 6, 2015
TO: Honorable Mayor and Council Members
FROM: Elizabeth Sparkman, Senior Engineer



SUBJECT: RESOLUTION APPROVING PROCEEDINGS FOR THE ANNUAL LEVY AND COLLECTION OF ASSESSMENTS FOR THE RANCHO CORDOVA LIGHTING DISTRICT NO. 2012-1 FOR FISCAL YEAR 2015-2016

RECOMMENDATION

Adopt Resolution No. 85-2015.

RESULT OF RECOMMENDED ACTION

Adoption of this resolution will authorize the continuance of the annual levy and collection of assessments in the District. On June 1, 2015, the City Council approved resolutions ordering the preparation of the Engineer's Annual Levy Report, and set the public hearing to be held prior to approving and ordering the levy of assessments for Fiscal Year 2015-2016. The assessments fund the ongoing maintenance, servicing and operation of public lighting improvements (safety lights and street lights) in the District. There are no new impacts to existing or new residents. No assessments shall increase as a result of this action.

BACKGROUND

County Service Area 1 was created in 1986 by the Sacramento County Board of Supervisors by reorganizing five existing street light maintenance districts. CSA 1 was established to provide street light services to those unincorporated portions of Sacramento County. Since that time, the Board of Supervisors approved the creation of separate zones within CSA 1 for the Cities of Citrus Heights, Elk Grove and Rancho Cordova allowing the cities and the County to supplement CSA 1 revenues specific to those areas; Zone 2 of CSA 1 encompassed all of the City of Rancho Cordova. This action also facilitated the eventual Local Agency Formation Commission (LAFCO) approved detachment of Elk Grove (August 2005), Citrus Heights (June 2006) from CSA 1 and Rancho Cordova (June 2012). The City of Rancho Cordova has been administering the District since the FY 2012-2013 annual levy. In July 2012, the County transferred the remaining CSA 1 Zone 2 funds to the City which were then deposited into the District's Fund.

State law requires the City Council direct an Engineer's Report to be prepared each year and to hold a public hearing on the Report and the levy of the annual assessments. On June 1, 2015, the City initiated the proceedings for the annual levy and collection of assessments through adoption of Resolution No. 65-2015 ordering the preparation of the Engineer's Report and Resolution No. 66-2015 preliminarily approving the Engineer's Report, declaring its intention to levy and collect annual assessments for Fiscal Year 2015-2016, and set today as the time and place to conduct a public hearing on the matter.

The Engineer's Report includes a diagram of the assessment area, a description of the improvements and maintenance services to be provided, a description of the property to be benefited, and the amount of the assessment to each individual property. The services performed within and funded by RCLD 2012-1 include ongoing maintenance, operation and servicing of street lights and safety lights within the right-of-ways and other public areas within the District as described in the Engineer's Report.

The proposed Fiscal Year 2015-2016 assessment rates are equal to the rates previously levied by the City in Fiscal Year 2014-2015.

The Fiscal Year 2015-2016 total assessment is estimated at \$357,299. The District has established an Operating Reserve which provides funding for the operations and maintenance of the District Improvements, as well as providing financing for emergency expenditures. A Capital Projects Reserve has been established to fund replacements and upgrades of the District Improvements.

In September 2014, the City of Rancho Cordova completed the retrofit of all existing street lights located within the Rancho Cordova Lighting District (RCLD) with new LED street lights. The project was funded from a 1% interest loan from the California Energy Commission (CEC). This project is expected to significantly reduce electricity and maintenance costs. The electrical and maintenance savings will be used to pay back the loan from the energy commission. The RCLD has historically been underfunded and has been supplemented by Measure A Maintenance funds. Once the CEC loan is paid off in Fiscal Year 2028, the District is projected to generate sufficient revenues to build a reserve to cover the costs of the replacement of the LED street light heads when they need to be replaced in 20 years.

In order to proceed with the levy of assessments, it is appropriate for the Council to conduct the public hearing and adopt Resolution No. 85-2015 which approves the Engineer's Report and authorizes the levy and collection of assessments for Fiscal Year 2015-2016.

FISCAL IMPACT

There is no fiscal impact to the City's General Fund.

ATTACHMENT

Resolution No. 85-2015 including **Exhibit A** Engineer's Annual Levy Report.

RESOLUTION NO. 85-2015

A RESOLUTION OF THE CITY COUNCIL OF THE CITY OF RANCHO CORDOVA AMENDING AND/OR APPROVING THE ENGINEER'S REPORT AND ORDERING THE LEVY AND COLLECTION OF ASSESSMENTS WITHIN THE RANCO CORDOVA LIGHTING DISTRICT 2012-1 FOR FISCAL YEAR 2015-2016

The City Council of the City of Rancho Cordova, California (hereafter referred to as the "City Council") does resolve as follows:

WHEREAS, the City Council has, by previous Resolutions, ordered the preparation of the Engineer's Report for Fiscal Year 2015-2016 (hereafter referred to as the "Report" or "Engineer's Report") for said district known and designated as: The Rancho Cordova Lighting District 2012-1 (hereafter referred to as the "District"), pursuant to the provisions of the *Landscaping and Lighting Act of 1972, Part 2 of Division 15 of the Streets and Highways Code of California, beginning with Section 22500* (hereafter referred to as the "Act"); and

WHEREAS, there has been presented to this City Council the Engineer's Annual Report (**Exhibit A**) as required by *Chapter 3, Section 22623* of said Act, and as previously directed by Resolution; and

WHEREAS, this City Council has carefully examined and reviewed the Report as presented, and is satisfied with each and all of the items and documents as set forth therein, and is satisfied that the levy has been spread in accordance with the benefits received from the improvements, operation, maintenance and services to be performed, as set forth in said Report; and

WHEREAS, this City and its legal counsel have reviewed Proposition 218 and found that these assessments comply with applicable provisions of Article XIII D of the California State Constitution; and

WHEREAS, upon reasonable written notice by Sacramento County of any claim or challenge, the City of Rancho Cordova agrees to defend with counsel of its choice, indemnify and hold harmless Sacramento County, its Board of Supervisors, officers, officials, agents and employees (collectively "the County"), against the payment of any liabilities, losses, costs and expenses, including attorney fees and court costs, not due to the County's own active negligence or willful misconduct, which the County may incur in the exercise and performance of its powers and duties in placing these assessments onto the County roll and tax bills for the City of Rancho Cordova.

NOW, THEREFORE, BE IT RESOLVED, DETERMINED, AND ORDERED BY THE CITY COUNCIL FOR THE DISTRICT, AS FOLLOWS:

Section 1 Following notice duly given, the City Council has held a full and fair public hearing regarding the District, the levy and collection of assessments, the Report prepared in connection therewith, and considered all oral and written statements, protests and communications made or filed by interested persons regarding these matters.

Section 2 Based upon its review (and amendments, as applicable) of the Report, a copy of which has been presented to the City Council, is hereby approved (as amended), and is ordered to be filed in the Office of the City Clerk as a permanent record and to remain open to public inspection, the City Council hereby finds and determines that:

- a. The land within the District will be benefited by the operation, maintenance and servicing of improvements, located within the boundaries of the District, and
- b. District includes all of the lands so benefited, and
- c. The net amount to be assessed upon the lands within the District in accordance with the assessment for the Fiscal Year commencing July 1, 2015, and ending June 30, 2016, is apportioned by a formula and method which fairly distributes the net amount among all eligible parcels in proportion to the estimated special benefits to be received by each parcel from the improvements and services.

Section 3 The maintenance, operation and servicing of the lighting improvements and appurtenant facilities shall be performed pursuant to the Act. The City Council hereby orders the proposed improvements to be made, which improvements are briefly described as follows: the maintenance, operation and servicing of highway safety lights and local street lights located within the public right-of-ways that were previously serviced through CSA-1, Zone 2. Of the District improvements, highway safety lights are those lights located at intersections, on major streets, and along the rear of properties that abut major streets; and street lights are all lights not designated as highway safety lights, primarily consisting of local street lighting.

Section 4 The County Auditor of the County of Sacramento shall enter on the County Assessment Roll opposite each eligible parcel of land the amount of levy so apportioned by the formula and method outlined in the Report, and such levies shall be collected at the same time and in the same manner as the County taxes are collected, pursuant to *Chapter 4, Article 2, Section 22646* of the Act. After collection by the County, the net amount of the levy shall be paid to the City Treasurer.

Section 5 The City Treasurer shall deposit all money representing assessments collected by the County for the District to the credit of a fund for the City of Rancho Cordova Lighting District 2012-1 and such money shall be expended only for the maintenance, operation and servicing of the improvements together with all other costs of the District as described in Section 3.

Section 6 The adoption of this Resolution constitutes the District levy for the Fiscal Year commencing July 1, 2015, and ending June 30, 2016.

Section 7 The City Clerk, or their designate, is hereby authorized and directed to file the levy with the County Auditor upon adoption of this Resolution, pursuant to *Chapter 4, Article 1, Section 22641* of the Act.

Section 8 Willdan Financial Services is hereby designated to file the levy with the County Auditor/Controller on behalf of the City. The City Clerk is directed to deliver a certified copy of this adopted Resolution to Willdan Financial Services within two weeks of adoption via either e-mail to mashley@willdan.com or US Mail to: Willdan Financial Services, 27368 Via Industria, Suite 200, Temecula, CA 92590 Attn: Mickey Ashley.

Section 9 That the above recitals are all true and correct. The City Clerk shall certify to the passage and adoption of this Resolution, and the minutes of this meeting shall so reflect the presentation of and final approval of the Report.

PASSED AND ADOPTED by the City Council of the City of Rancho Cordova this _____ day of _____, 2015, by the following vote:

AYES:

NOES:

ABSENT:

ABSTAINED:

Robert J. McGarvey, Mayor

ATTEST:

Mindy Cuppy, MMC, City Clerk



City of Rancho Cordova

Rancho Cordova Lighting District No. 2012-1

2015/16 ENGINEER'S REPORT

Intent Meeting: June 1, 2015
Public Hearing: July 6, 2015

27368 Via Industria
Suite 200
Temecula, CA 92590
T 951.587.3500 | 800.755.6864
F 951.587.3510

www.willdan.com



ENGINEER'S REPORT AFFIDAVIT

Rancho Cordova Lighting District No. 2012-1

formed pursuant to the
Landscaping and Lighting Act of 1972


City of Rancho Cordova,
County of Sacramento, State of California

This Report contains the complete Engineer's Annual Levy Report for the Rancho Cordova Lighting District No. 2012-1 including the improvements, budgets and assessments to be levied for Fiscal Year 2015/16. The enclosed diagrams show the exterior boundaries of each lot and parcel of land within the District as they existed at the time that this District was formed. Reference is hereby made to the Sacramento County Assessor's maps for a detailed description of the lines and dimensions of parcels within the District.

The undersigned respectfully submits the enclosed Report as directed by the City Council of the City of Rancho Cordova.

Dated this 18th day of JUNE, 2015.

Willdan Financial Services
Assessment Engineer
On Behalf of the City of Rancho Cordova

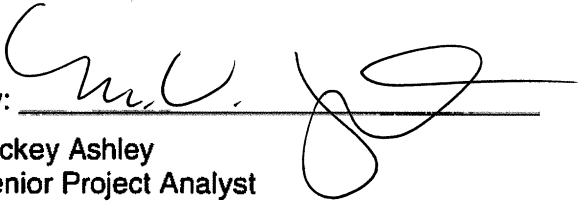By: 
Mickey Ashley
Senior Project Analyst

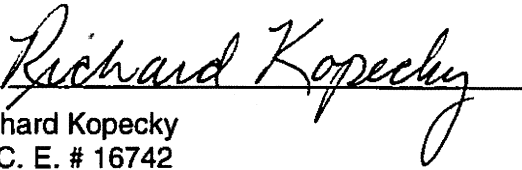
By: 
Richard Kopecky
R. C. E. # 16742



TABLE OF CONTENTS

TABLE OF CONTENTS	1
INTRODUCTION	1
PART I — PLANS AND SPECIFICATIONS.....	4
Description of the District	4
Improvements and Services	4
<i>Improvements and Services Authorized by the 1972 Act</i>	<i>4</i>
<i>Description of District Improvements</i>	<i>5</i>
PART II — METHOD OF APPORTIONMENT	7
Benefit Analysis	7
Zones of Benefit	9
Assessment Methodology.....	10
<i>Safety Lights.....</i>	<i>10</i>
<i>Street Lights</i>	<i>10</i>
<i>Exempt.....</i>	<i>11</i>
Rates.....	11
PART III — DISTRICT BUDGET	12
District Budget.....	12
Description of District Budget.....	13
Capital Projects Reserve – Capital Improvement Plan.....	16
PART IV — DISTRICT DIAGRAM.....	17
PART V — ASSESSMENT ROLL.....	18

INTRODUCTION

Pursuant to the provisions of the Landscape and Lighting Act of 1972, being Part 2 of Division 15 of the California Streets and Highways Code, commencing with Section 22500 (hereafter referred to as the "1972 Act"), the City Council of the City of Rancho Cordova, County of Sacramento, State of California (hereafter referred to as "City"), has by resolution initiated proceedings in connection with the ongoing maintenance and operation of a special benefit assessment district designated as:

Rancho Cordova Lighting District No. 2012-1

(hereafter referred to as "District"), for the purpose of continuing and providing for the ongoing maintenance, servicing and operation of public lighting improvements (safety lights and street lights) within the City that had been administered by the County of Sacramento as Zone 2 of County Service Area 1 (CSA 1) until the FY 2012/2013 levy.

Prior to the formation of the District, the detachment of those portions of CSA 1 lying within the City limits was approved, resulting in the transfer of the responsibility of the servicing of CSA 1 improvements and related administration to the City. Commencing with the FY 2012/2013 levy, the City Council formed the District in order to provide ongoing funding for the costs and expenses required to service and maintain the safety light and street light improvements for the benefiting lots and parcels of land within the boundaries of the District.

County Service Area 1 was created in 1986 by the Sacramento County Board of Supervisors by reorganizing five existing street light maintenance districts. CSA 1 was established to provide street light services to those unincorporated portions of Sacramento County. Since the establishment of CSA 1, the cities of Citrus Heights, Elk Grove and Rancho Cordova have been incorporated and in July 2005, the Board of Supervisors approved the creation of zones within CSA 1. The creation of these zones allowed the incorporated cities and the County to supplement CSA 1 revenues specific to those areas. This action also facilitated the eventual Local Agency Formation Commission (LAFCO) approved detachment of Elk Grove (August 2005) and Citrus Heights (June 2006) from CSA 1 and Rancho Cordova (June 2012).

This Engineer's Report (hereafter referred to as "Report") has been prepared in connection with the levy and collection of annual assessments related thereto for FY 2015/16, as required pursuant to Chapter 1, Article 4 of the 1972 Act. This Report describes the District, the improvements, and the assessments to be levied on properties within the District in connection with the special benefits the properties receive from the maintenance and servicing of the District improvements. The formation of this District and the annual assessments will provide a continued funding source for the City to fund, in part, the ongoing maintenance, servicing and operation, of the safety lights and street lights that provide special benefits to the properties within the District.

The improvements and assessments described in the FY 2012/2013 Engineer's Report (hereafter referred to as the "Formation Report") were based on the improvements and assessments previously established by the County of Sacramento for CSA 1 Zone 2 and the assessment revenues will be used to fund, in part, the annual direct expenditures and incidental expenses associated with the maintenance and servicing of the District's improvements. The formation of the District, the structure of the District (organization), the improvements, the method of apportionment, and assessments described in the Formation Report have been established to continue the maintenance of the existing improvements and assessments

previously established by the County of Sacramento for CSA 1 and as such are not considered to be new or increased assessments under the provisions of the California Constitution Article XIIID.

As part of the District formation to continue the assessments previously levied by the County of Sacramento as part of CSA 1, in addition to the proceedings conducted the Local Agency Formation Commission (LAFCO) for the detachment of the City of Rancho Cordova from CSA 1, the Rancho Cordova City Council conducted a noticed public hearing pursuant to the provisions of the 1972 Act to consider public testimonies, comments and written protests regarding the formation of the District and levy of assessments.

The word "parcel," for the purposes of this Report, refers to an individual property assigned its own Assessor's Parcel Number (APN) by the Sacramento County Assessor's Office. The Sacramento County Auditor/Controller uses Assessor's Parcel Numbers and specific Fund Numbers to identify properties to be assessed on the tax roll for special benefit assessments.

Each subsequent fiscal year, an Engineer's Report shall be prepared and presented to the City Council describing the District, any changes to the District or improvements, and the proposed budget and assessments for that fiscal year, and the City Council shall hold a noticed public hearing regarding these matters prior to approving and ordering the proposed levy of assessments for that fiscal year. If in any year, the proposed annual assessments for the District exceed the assessments described herein, such an assessment would be considered a new or increased assessment and must be confirmed through property owner protest ballot proceeding before that new or increased assessment may be imposed. It should be noted that an increased assessment to an individual property resulting from changes in development or land use does not constitute an increased assessment.

This Report consists of five (5) parts:

Part I

Plans and Specifications: A description of the District boundaries and the proposed improvements associated with the District. The District has two (2) designated benefit zones that collectively encompass all lots and parcels of land within the boundaries of the District. The two benefit zones are designated as "Safety Light Only" Zone, which includes those lots and parcels of land within the District that are associated and benefit from only safety light improvements; and "Safety Light and Street Light" Zone, which includes those lots and parcels of land within the District that are associated and benefit from both safety light improvements and local street light improvements.

Part II

Method of Apportionment: A discussion of benefits the improvements and services provide to properties within the District and the method of calculating each property's proportional special benefit and annual assessment.

Part III

District Budget: An estimate of the annual costs to service, maintain and operate the safety light and street light improvements and appurtenant facilities within the District. This budget includes an estimate of direct operational costs (energy and maintenance costs), anticipated repair and replacement of the existing facilities and incidental expenses authorized by the 1972 Act such as administration expenses and collection of appropriate fund balances.

Part IV

District Diagram: A diagram showing the exterior boundaries of the District, and the Zones therein at the time of the formation of the District, is provided herein and includes all parcels that receive special benefits from the improvements. Parcel identification, the lines and dimensions of each lot, parcel and subdivision of land within the District, are inclusive of all parcels as shown on the Sacramento County Assessor's Parcel Maps, as they existed at the time this Report was prepared and shall include all subsequent subdivisions, lot-line adjustments or parcel changes therein. Reference is hereby made to the Sacramento County Assessor's maps for a detailed description of the lines and dimensions of each lot and parcel of land within the District.

Part V

Assessment Roll: A listing of the proposed assessment amount for each parcel based on the parcel's proportional special benefit as outlined in the method of apportionment. These assessment amounts represent the assessments proposed to be levied and collected on the County Tax Rolls for fiscal year 2015/16.

PART I — PLANS AND SPECIFICATIONS

Description of the District

The territory within the District consists of all lots and parcels of land within the boundaries of the City of Rancho Cordova that in fiscal year 2011/2012, were considered to lie within CSA 1 Zone 2. Within these boundaries, parcels are identified and grouped into one of two designated benefit zones based on the special benefits properties receive from the District improvements, namely Safety Lights Only or Safety Lights and Street Lights. The two Zones within the District and the benefits associated with the properties therein are described in more detail in Part II (Method of Apportionment) of this Report. In addition, the District Diagram in Section IV of the Report provides a visual representation of the District showing the exterior boundaries of the District.

Improvements and Services

Improvements and Services Authorized by the 1972 Act

As generally defined by the 1972 Act and may be applicable to this District, the improvements and associated assessments may include one or more of the following:

- The installation or construction of public lighting facilities including, but not limited to street lights, safety lights and traffic signals;
- The installation or construction of any facilities which are appurtenant to any of the foregoing or which are necessary or convenient for the maintenance or servicing thereof;
- The maintenance or servicing, of any of the foregoing including the furnishing of services and materials for the ordinary and usual maintenance, operation, and servicing of any improvement including but not limited to:
 - Repair, removal, or replacement of all or any part of any improvements;
 - Grading, clearing, removal of debris, the installation or construction of curbs, gutters, walls, sidewalks, or paving, or water, irrigation, drainage, or electrical facilities;
 - Electric current or energy, gas, or other illuminating agent for any public lighting facilities or for the lighting or operation of any other improvements;
- Incidental expenses associated with the improvements including, but not limited to:
 - The costs of the report preparation, including plans, specifications, estimates, budgets, diagrams, and assessment;
 - The costs of printing and advertising, and publishing, posting and mailing of notices;
 - Compensation payable to the County for collection of assessments;
 - Compensation of any engineer or attorney employed to render services;
 - Any other expenses incidental to the construction, installation, or maintenance and servicing of the improvements;
 - Costs associated with any elections held for the approval of new or increased assessments.

Description of District Improvements

The District's annual assessments will finance in part the maintenance, operation and servicing of the District's lighting improvements (safety lights and street lights) which generally includes the furnishing of labor, materials, equipment and electricity for the ordinary and usual maintenance, operation, and servicing of street lights within the public right-of-ways and easements dedicated to the City, incidental expenses including administrative costs as well as the performance of periodic repairs, replacement and expanded maintenance resulting from damage or vandalism. These services and activities more specifically may include, but are not limited to:

- Payment of the electrical bill for the safety lights and street lights.
- Maintenance, repair and replacement of light poles and fixtures, including changing light bulbs, painting, photoelectric cell repair or replacement, and repairing damage cause by automobile accidents, vandalism, time, and weather, including principal and interest related to funding of the replacement of the improvements.
- Electrical conduit and pullbox repair and replacement due to damage by construction and weather.
- Monitoring of the Underground Service Alert (USA) network, identification of proposed excavation in the vicinity of lighting electrical conduits, and marking the location of those underground conduits in the field to prevent damage by excavation.
- Service-can maintenance, repair and replacement including painting, replacing worn out electrical components and repairing damage due to accidents, vandalism, and weather.
- Remedial projects for major repairs or upgrading of facilities. Construction for such projects are usually performed by contract, however City maintenance workers may execute small projects.
- Street light inventory database, pole numbering and mapping to establish the number of streetlights that must be maintained, as well as the condition and location of these street lights as part of an effective maintenance program.
- Acquisition of land, easements and right-of-ways necessary to maintain the street and safety lighting system.
- Responding to citizens and Council member inquiries and complaints regarding street lighting. Resolving complaints may require an engineering study and possible project.

For the purpose of determining benefit and the proportional assessment of special benefit, the light fixtures to be maintained by the District are defined as either "Street Lights" or "Safety Lights". Safety Lights are lights located at intersections on major streets and along the rear of properties that abut major streets. All other lights are designated as Street Lights. The following table provides a summary of the safety light and street light inventory within the City upon formation of the District. Detailed maps identifying the location and extent of the District's Safety Lights and Street Lights at that time are on file in the Public Works Department.

Type of Light	Number of Lights
Safety Light	428
Street Light	4,240
Total District Lights	4,668
Decorative Light ⁽¹⁾	92
Total City Lights	4,760

- ⁽¹⁾ The 92 decorative lights shown above were contained within a single residential development and these lights are funded by a separate revenue source levied on those parcels. Therefore these lights are not included as part of the District's improvements, budget or assessments. Parcels within this residential development are included in the "Safety Light Only" zone

PART II — METHOD OF APPORTIONMENT

Based on the provisions of the 1972 Act and the California Constitution, this section of the Report summarizes the benefits associated with the District's safety and street light improvements and services to be provided by the District; the resulting District structure (zones of benefit); and the formulas used to calculate each parcel's proportional special benefit assessment obligation based on the entirety of the cost of providing the various improvements (method of assessment).

Benefit Analysis

The 1972 Act permits the establishment of assessment districts by agencies for the purpose of providing certain public improvements, which include but are not limited to the construction, maintenance, operation, and servicing of public street lighting improvements and appurtenant facilities.

The 1972 Act further requires that the cost of these improvements be levied according to benefit rather than assessed value:

"The net amount to be assessed upon lands within an assessment district may be apportioned by any formula or method which fairly distributes the net amount among all assessable lots or parcels in proportion to the estimated benefits to be received by each such lot or parcel from the improvements."

In conjunction with the provisions of the 1972 Act, the California Constitution Article XIID addresses several key criteria for the levy of assessments, notably:

Article XIID Section 2d defines District as:

"District means an area determined by an agency to contain all parcels which will receive a special benefit from a proposed public improvement or property-related service";

Article XIID Section 2i defines Special Benefit as:

"Special benefit" means a particular and distinct benefit over and above general benefits conferred on real property located in the district or to the public at large. General enhancement of property value does not constitute "special benefit."

Article XIID Section 4a defines proportional special benefit assessments as:

"An agency which proposes to levy an assessment shall identify all parcels which will have a special benefit conferred upon them and upon which an assessment will be imposed. The proportionate special benefit derived by each identified parcel shall be determined in relationship to the entirety of the capital cost of a public improvement, the maintenance and operation expenses of a public improvement, or the cost of the property related service being provided. No assessment shall be imposed on any parcel which exceeds the reasonable cost of the proportional special benefit conferred on that parcel."

The method of apportionment (method of assessment) established herein is based on the premise that each assessed property receives special benefits from the maintenance, serving and operation of either safety lights located throughout the District or both safety lights and local street lights and these improvements will be funded in part by such assessments, and the assessment obligation for each parcel reflects that parcel's proportional special benefits as

compared to other properties that receive such special benefits as outlined in the preceding definitions established in the 1972 Act and the California Constitution.

To identify and determine the proportional special benefit to each parcel within the District, as well as any general benefit associated with the improvements, it is necessary to consider the entire scope of the improvements provided as well as the properties that benefit from those improvements. The District's improvements and the associated costs described in this Report, have been carefully reviewed and have been identified and allocated based on a benefit rationale and calculations that proportionally allocate the net cost of only those improvements determined to be of special benefit to properties within the District and is consistent with the method of apportion previously established for the assessments as part of CSA 1.

While the California Constitution requires that *"The proportionate special benefit derived by each identified parcel shall be determined in relationship to the entirety of the capital cost of a public improvement or the maintenance and operation expenses of a public improvement..."*; it is reasonable to conclude that the reasons for installing local street lights are often similar, but somewhat different than the reasons for installing safety lights. Therefore, the overall benefits associated with street lights and safety lights are different which also suggests that the apportionment of the cost to provide those improvements would be different.

In reviewing the location and extent of the City's Street Light improvements to be funded by District assessments and the relationship these improvements have to properties within the District, it was determined that these lights are entirely local lighting improvements that were installed specifically in connection with the development of nearby properties or were necessary as a precursor to property development and would otherwise not have been necessary or required without the development of the properties near those improvements. As such, these Street Light improvements have a direct and particular relationship to, and provide special benefit to, the properties located in close proximity to those lighting improvements and serve as extension of those properties and developments into the public areas (streets) that serve those properties. These lights clearly provide special benefits that affect these properties in a way that is particular and distinct from its effect on other parcels, and that of real property in general and the public at large do not share. This is most evident in the fact that the District's Street Light improvements are concentrated within the City's various residential developments and developed non-residential areas and the absence of such lights within many portions of the undeveloped areas of the District. The fact that these lights are a direct result of property development and many areas of the City forgo the need of local street lighting, the maintenance and operation costs associated with the Street Light improvements are considered to be solely a special benefit to those properties and developments in close proximity to those lights and have no measurable general benefit to the public at large or to the District as a whole. However, it is also recognized that these lights are not exclusive or typically isolated to a particular parcel, but are rather shared and directly affect entire neighborhoods or groups of parcels. In this District, it has been determined that each parcel that is assessed for Street Lights is at least within two-hundred feet (200 feet) of a street light although that light may be located across the street from the parcel.

As previously noted, Safety Lights are lights located at intersections on major streets and along the rear of properties that abut major streets. Although the location and extent of these lights are most certainly driven by development of properties in the area (concentrated largely in developed areas of the City), unlike the Street Light improvements which are directly correlated to specific developments and parcels, the District's Safety Lights are not entirely the result of specific property development, but more the result of overall development throughout the City and in addition to directly benefiting the properties in the District, these Safety Lights provide nighttime traffic illumination to enhance traffic circulation and safety.

Therefore, while the need for such lights is most often facilitated by development in the area and certainly a special benefit to properties within the District, because safety lights promote nighttime traffic illumination and circulation for the general public as well as for properties in the District, these lights obviously provide some measure of benefit to the community as a whole and to the public at large (general benefit). In order to separate general benefits from special benefits, an evaluation of the overall extent and location of the Safety Lights in the City, revealed that less than half (approximately 47%) of the Safety Lights within the District are located on major streets that are considered through-traffic corridors, namely Bradshaw Road, Folsom Boulevard and Sunrise Boulevard. The remaining Safety Lights within the City were located on streets and intersections considered internal City traffic routes that provide direct access to the parcels in the District. Therefore it would be reasonable to conclude that like the local Street Light improvements, the Safety Light improvements located on these internal City traffic routes (approximately 53% of the Safety Lights at the time of formation of the District) are entirely for the special benefit of the properties they serve, while the Safety Lights on the through-traffic corridors provide comparable (proportionately equal) special benefit to properties in the District and general benefit to real property in general and the public at large. Therefore collectively, it has been determined that no more than 25% of the total maintenance and operation (O&M) costs of providing Safety Lights would be considered general benefit.

Zones of Benefit

In order to calculate and identify the proportional special benefit received by each parcel and their proportionate share of the improvement costs it is necessary to consider not only the improvements and services to be provided, but the relationship each parcel has to those improvements as compared to other parcels in the District

Article XIID Section 4a reads in part:

"...The proportionate special benefit derived by each identified parcel shall be determined in relationship to the entirety of the capital cost of a public improvement or the maintenance and operation expenses of a public improvement or for the cost of the property related service being provided. No assessment shall be imposed on any parcel which exceeds the reasonable cost of the proportional special benefit conferred on that parcel."

In an effort to ensure an appropriate allocation of the estimated annual cost to provide the District improvements based on proportional special benefits, this District has established benefit zones ("Zones") as authorized pursuant to Chapter 1 Article 4, Section 22574 of the 1972 Act:

"The diagram and assessment may classify various areas within an assessment district into different zones where, by reason of variations in the nature, location, and extent of the improvements, the various areas will receive differing degrees of benefit from the improvements. A zone shall consist of all territory which will receive substantially the same degree of benefit from the improvements."

Therefore, in order to separate general benefits from special benefits and to ensure each parcel is assessed for only the special benefits received from the improvements two benefit zones have been established and every parcel in the City is grouped into one of these two Zones:

- Safety Lights Only: Includes all parcels that receive special benefits from the maintenance of Safety Lights only which includes lights located at intersections on major streets and along the rear of properties that abut major streets.

- **Street Lights and Safety Lights:** Includes all remaining parcels within the City that specially benefit from maintenance of Street Lighting (local lights) as well as Safety Lights.

The District Budget, incorporated herein under Part III of this Report, provides a summary of the total estimated cost of providing the street light improvements and the allocation of those costs that are considered general benefit. Details regarding the location and extent of the street lighting improvements within the District and the Zones therein upon formation of the District are on file in the Public Works Department. A diagram showing the exterior boundaries of the District and the location of the two Zones therein at the time of formation is attached and incorporated herein under Part IV (District Diagram) of this Report.

Assessment Methodology

In order to calculate and identify the proportional special benefit received by each parcel and their proportionate share of the improvement costs it is necessary to consider not only the improvements and services to be provided, but the relationship each parcel has to those improvements as compared to other parcels in the District.

Article XIID Section 4a reads in part:

"...The proportionate special benefit derived by each identified parcel shall be determined in relationship to the entirety of the capital cost of a public improvement or the maintenance and operation expenses of a public improvement or for the cost of the property related service being provided. No assessment shall be imposed on any parcel which exceeds the reasonable cost of the proportional special benefit conferred on that parcel."

Safety Lights and Street Lights, like most public improvements, provides varying degrees of benefit (whether they be general or special) based largely on the extent of such improvements, the location of the improvements in relationship to the properties, the specific use of each property, and the reason or need for such improvements as it relates to individual properties. In this District, these issues are each considered in determining the proportional special benefit to each parcel by the use of benefit zones, the separation of general benefit and special benefit, and County land use designations.

Safety Lights

Safety Lights are located throughout the District and properties throughout the City are considered to benefit proportionally from Safety Lights and are therefore levied a flat rate calculated by the following formula.

$$\text{Net Safety Light Cost} / \text{Total Assessable Parcels} = \text{Levy per Parcel}$$

Street Lights

Only properties that benefit from Street Lights are charged for Street Lights. Parcels are classified based on land use into two categories: Residential and Non-Residential. Residential parcels that have street lights are levied equally. Non-Residential are levied on a front footage basis. Formulas for both Non-Residential and Residential parcels are illustrated below.

Residential Parcels

$$\text{Net Residential Street Light Cost} / \text{Residential Parcels} = \text{Levy per Residential Unit}$$

Non-Residential Parcels

Net Non-Residential Street Light Cost / Non-Residential Front Footage=
 Levy per Non-Residential Front Foot

Levy per Non-Residential Front Foot x Non-Residential Parcel Front Footage=
 Levy per Parcel

Exempt

Excepted from the assessment would be the areas of public streets and other roadways (typically not assigned an APN by the County), dedicated public easements, open space areas and rights-of-ways including public greenbelts and parkways. Also excepted from assessment would be utility rights-of-ways, common areas (such as in condominium complexes), landlocked parcels, small parcels vacated by the County, bifurcated lots, and any other property that cannot be developed. These types of parcels do not benefit from the improvements.

The land use classification for each parcel has been based on the Sacramento County Assessor's Roll.

Rates

The following Table shows the assessment rates proposed to be levied in Fiscal Year 2015/16. It is important to note that these rates are the same rates applied to the District parcels under CSA 1 and that these rates have not increased since the passage of Proposition 218 in 1996.

Proposed Fiscal Year 2015/16 Assessment Rates

Improvement Type	Proposed Rates
Safety Lights	\$2.56 per parcel
Street Lights (Residential)	\$15.32 per parcel
Street Lights (Non-Residential) *	\$0.2519 per front foot

* Non-Residential parcels include commercial and multi-family properties

Estimated Fiscal Year 2015/16 Assessment Revenues

Benefit Classifications	Applied Rates	Parcels	Applied Front Footage	Total Estimated Revenue
Safety Light Only	\$2.56 per Parcel	7,167	N/A	\$ 18,348
Street and Safety Light (Residential)	\$2.56 + \$15.32 per Parcel	10,098	N/A	\$ 180,552
Street and Safety Light (Non-Residential)	\$2.56 per parcel + \$0.2519 per front foot	3,403	594,367.52	\$ 158,433
Totals		20,668		\$ 357,333

PART III — DISTRICT BUDGET

District Budget

The following budget outlines the estimated costs to maintain the improvements and the anticipated expenditures for fiscal year 2015/16.

Description	Safety Lights	Street Lights	Total Budget
Annual Maintenance & Operation (O&M)			
Electrical Costs	\$ 22,333	\$ 128,498	\$ 150,831
Maintenance Costs	2,665	15,335	18,000
Total Annual O&M Expenses	\$ 24,999	\$ 143,832	\$ 168,831
Capital Expenditures & Other Costs			
Repairs/Replacements & Capital Expenditures	\$ 1,481	\$ 8,519	\$ 10,000
USA Markings	2,221	12,779	15,000
RCLD Loan Principal	18,199	104,712	122,911
RCLD Loan Interest	4,134	23,786	27,920
Special Project		5,000	5,000
Total Capital Expenditures & Other Costs	\$ 26,035	\$ 154,796	\$ 180,831
Annual Administrative Expenses			
District Administration	\$ 3,351	\$ 19,279	\$ 22,630
Contract Administration	4,442	25,558	30,000
County Collection Fees	17,670	11,542	29,212
Miscellaneous Administration Expenses	41	239	280
Total Annual Administration Expenses	\$ 25,504	\$ 56,617	\$ 82,122
TOTAL DISTRICT EXPENSES	\$ 76,538	\$ 355,245	\$ 431,784
Contributions/Adjustments			
Replenishment/(Use) of Operating Reserve	\$ (29,845)	\$ (45,856)	\$ (75,701)
Replenishment/(Use) of Capital Projects Reserve		\$ (5,000)	\$ (5,000)
General Benefit Contribution	6,250	N/A	6,250
Other Revenue Contributions	-	-	-
Rounding Adjustment ⁽¹⁾	-	(34)	(34)
NET ADJUSTMENTS	\$ (23,595)	\$ (50,890)	\$ (74,485)
NET ASSESSMENT BUDGET (Balance to Levy)	\$ 52,943	\$ 304,356	\$ 357,299
DISTRICT STATISTICS & ASSESSMENT RATES			
Total Parcels	21,124	13,500	21,124
Parcels Levied	20,668	13,500	20,668
Front Footage (Non-Residential)	N/A	594,368	
Residential Parcels		10,098	
Per Parcel Rate - Safety Lights	\$2.56	N/A	
Per Parcel Rate - Street Lights (Residential)	N/A	\$15.32	
Per Front Foot Rate - Street Lights (Non-Residential)	N/A	\$ 0.2519	
Potential Maximum Assessment			\$357,333
OPERATING RESERVE			
Beginning Balance 7-1-2015 (est.)			\$ 473,496
Replenishment/(Use) of Operating Reserve			(75,701)
Transfer from / (to) Capital Projects Reserve			(181,903)
Ending Balance 6-30-2016 (est.)			\$ 215,892
CAPITAL PROJECTS RESERVE			
Beginning Reserve Balance 7-1-2015 (est.)			\$ -
Use for 15/16 Capital Projects Expenditures			\$ (5,000)
Transfer from / (to) Operating Reserve			181,903
Ending Balance 6-30-2016 (est.)			\$ 176,903

⁽¹⁾ Variance due to rounding, including rounding limitations imposed by the County of Sacramento.

Description of District Budget

Annual Maintenance & Operation (O&M) — Includes the regular annual costs of maintaining and servicing lighting improvements. This may include, but is not limited to, the costs for labor, utilities, equipment and supplies that are required to properly maintain the items that provide a direct benefit to the District.

- **Electrical Costs** — Includes the cost of providing electricity to the lights. Additionally, some lights may be maintained by the Sacramento Municipal Utility District ("SMUD") and the cost for maintenance of these lights is included as part of the utility bill for those lights.
- **Maintenance Costs** — Includes the contract labor associated with the maintenance of the lights and the cost of the preparing and maintaining the light inventory.
- **Special Project** - Includes costs for minor special project(s) related to annual maintenance and / or operation of the improvements not described in the above categories.

Capital Expenditures & Other Costs — Includes funding needs to support the improvements that are not included or considered to be costs associated with the regular annual maintenance, servicing and operation of the District improvements.

- **Repairs/Replacements & Capital Expenditures** — Includes, but is not limited to repairs that are only required periodically, repairs and replacements resulting from damage or vandalism, capital improvement expenditures to rehabilitate or upgrade the improvements, and collection of funding (installments) for future capital improvement projects. The amount collected each fiscal year is based on an estimate of current and future needs, but may be limited by available funding (assessment revenues and City contributions).
- **USA Markings** – includes costs associated with marking the location of underground utilities related to the above.
- **RCLD Loan Principal** --- Amounts of principal due to repay a low interest California Energy Commission (CEC) loan to fund the retrofitting of existing street lights located within the District with new LED street lights which will reduce energy costs.
- **RCLD Loan Interest** --- Amounts of interest due to repay a low interest California Energy Commission (CEC) loan to fund the retrofitting of existing street lights located within the District with new LED street lights which will reduce energy costs.
- **Special Capital Projects** - Includes costs expected to be incurred in FY 2015/16 for special capital projects shown in the District's Capital Improvement Plan. Costs in this category do not increase the annual levy as the Capital Improvement Reserve is used to fund these costs.

Annual Administrative Expenses — Incidental district costs not included above that are required on an annual basis.

- **District Administration** — Includes the estimated cost to coordinate District services including responding to property owner inquiries relating to the assessments and services and contracting with professionals to provide administration, legal, and engineering services to the District that are required on an annual basis. This also includes the costs for the City to account for the funds, the calculation of the assessments, preparation of the annual Report, and placing the assessment on the property tax bills.

- Contract Administration – Estimated costs to coordinate and oversee the applicable maintenance and operation contracts and overall repair, maintenance, operation and replacements of the District Improvements.
- County Collection Fees — Includes the cost that the County charges to place the assessments onto the Sacramento County Secured Tax Roll.
- Miscellaneous Administration Expenses — Includes other minor administrative costs such as telephone, copying, noticing, mailing, office supplies and fees related to District Administration.

Total District Expenses — This is the total of the Annual Maintenance & Operation (O&M), Capital Expenditures, Annual Administrative Expenses and other costs which are considered to be the direct and incidental costs for the regular annual maintenance, servicing and operation of the District improvements.

Contributions/Adjustments — Represents the expected funding from sources other than the current year assessments to support the annual costs budgeted for the maintenance, servicing and operation of the District improvements.

- Replenishment/(Use) of Operating Reserve – Funding transferred from or to the District's Operating Reserve to either offset a portion of the Total Expense or to replenish the Reserve. If zero, this line item may not be shown in the budget. Further information regarding the function of the Operating Reserve is provided in the following pages of this Section.
- Replenishment/(Use) of Capital Projects Reserve – Funding transferred from or to the District's Capital Projects Reserve to either adjust the annual levy for FY 2015/16 expenditures funded by the Capital Projects Reserve or to replenish the Capital Projects Reserve for future projects. Further information regarding the function of the Capital Projects Reserve is provided in the following pages of this Section. If zero, this line item may not be shown in the budget. Further information regarding the function of the Operating Reserve is provided in the following pages of this Section.
- General Benefit Contribution — Funding from the City utilizing revenue sources other than assessment revenues to pay the proportional costs for the regular annual maintenance, servicing and operation of the District improvements that have been determined to be of General Benefit and which cannot be included as part of the annual assessments. This City funding may be from the City's General Fund or any other funding source available to the City.
- Other Revenue Contributions – Additional funds designated for use by the District that are not District assessments. Often referred to as a City Contribution, these funds may be from any source available to the City to support the District and reduce the amount to be collected by the District assessments (the "Net Assessment Budget"). If the Total District Expenses minus any Reserve Fund Transfer and General Benefit Contribution results in an amount greater than the amount that can be collected through the assessments, the City would either have to reduce expenses or contribute funds to balance the budget.

Net Assessment Budget (Balances to Levy) — Represents the total amount proposed to be levied and collected as assessments on the County Tax Rolls for the fiscal year.

OPERATING RESERVE

Beginning Reserve Balance 7-1-2015 (est.) - The anticipated beginning balance of cash and receivables, net of any unpaid prior year obligations. These beginning balances shall be used to fund expenditures from July 1, 2015 to December 31, 2015, as the Operating Reserve is required to compensate for the approximate six-month delay between the start of the District's fiscal year and the receipt of the collections from the County. The Capital Projects Reserve balances, if any, are excluded from the Operating Reserve balances and shall be shown separately in the Report.

Replenishment/(Use) of Operating Reserve – Due to the six-month delay from the District's receipt of assessment collections, the Operating Reserve is intended to fund expenditures from the period of July 1, 2015 (the beginning of the Fiscal Year) through December 31, 2015. If positive, this amount is added to the levy in order to replenish the Operating Reserve. On the other hand, if negative, this portion of the Operating Reserve is used to fund FY 2015/16 expenses and therefore reduces the levy amount. If zero, this line item may not be shown in the budget.

Transfer from/(to) the Capital Projects Reserve — The amount of Operating Reserve monies to be transferred to or from the Capital Projects Reserve. Periodically, funds held in a Capital Projects Reserve may be needed to respond to changing maintenance needs of the improvements or other factors. Accordingly, any or all funds held in a Capital Projects Reserve are subject to transfer the Operating Reserve, at the discretion of the Public Works Department, in order to provide for the maintenance and operation of the improvements. If zero, this line item may not be shown in the budget.

Ending Reserve Balance 6-30-2016 (est.) - This amount represents the anticipated Operating Reserve balance/(deficit) as of June 30, 2016. The size of the Operating Reserve is limited by Streets and Highways Code 22569 which states that an Operating Reserve shall not exceed the estimated costs of maintenance and service from the first day of the fiscal year (July 1) to the date that the Agency expects to receive the first apportionment of collections from the County, which is estimated to be December 31. Therefore, the District may retain an Operating Reserve amounting to the District's first six-months of expenses in order to meet ongoing obligations until the first collections are received from the County. All Capital Projects Reserve balances, if any, are excluded from the Operating Reserve balances and shall be shown separately in the Report.

CAPITAL PROJECTS RESERVE

Beginning Reserve Balance 7-1-2015 (est.) — The projected balance of funds in the Capital Projects Reserve as of July 1, 2015. Streets and Highways Code 22660 allows the District generate and accumulate funds over several years to fund District improvements that cannot be conveniently raised from a single year's assessment.

Use for 15/16 Capital Projects – The amount expected to be incurred for Capital Projects in FY 2015/16 and funded from the Capital Projects Reserve rather than the FY 2015/16 levy. If zero, this line item may not be shown in the budget.

Transfer from/(to) the Operating Reserve — The amount of Capital Projects Reserve monies to be transferred to or from the Operating Reserve. Periodically, funds held in a Capital Projects Reserve may be needed to respond to changing maintenance needs of the improvements or other factors. Accordingly, any or all funds held in a Capital Projects Reserve are subject to transfer into the Operating Reserve, at the discretion of the Public Works Department, in order to provide for the maintenance and operation of the improvements. If zero, this line item may not be shown in the budget.

Ending Reserve Balance 6-30-2016 (est.) - The projected balance of funds in the Capital Projects Reserve as of June 30, 2016. These funds shall be use to fund the costs of installation, replacement, repair or upgrading of District improvements which cannot be conveniently raised from a single year's assessment.

Should the District have no Capital Projects Reserve or related activity for the current fiscal year, the Capital Projects Reserve information will not be presented in the Report.

Capital Projects Reserve – Capital Improvement Plan

Streets and Highways Code 22660 allows the District to generate and accumulate funds over several years to fund District improvements that cannot be conveniently raised from a single year's assessment. Should an ending Capital Projects Reserve balance be projected, a five year Capital Improvement Plan is shown below in order to fund the installation, replacement, repair or upgrading of District improvements and other allowable costs:

The District expects expenditures for updating, verifying and/or replacing street light / pole numbers: \$5,000 in FY 2015/16; the painting of existing street light poles: \$15,000 in FY 2016/17 and the retrofit of poles for electrical outlet upgrade and installation of new sign brackets: \$100,000 in FY 2016/17, \$52,000 in FY 2017/18 and \$10,000 in FY 2018/19.

Periodically, funds held in a Capital Projects Reserve may be needed to respond to changing maintenance needs of the improvements or other factors. Accordingly, any or all funds held in a Capital Projects Reserve are subject to transfer into the Operating Reserve, at the discretion of the Public Works Department, in order to provide for the maintenance and operation of the improvements.

The parcels within the District consist of all lots and parcels of land within the City of Rancho Cordova. The following page provides a boundary map that displays exterior boundaries of the District, as well as the two zones of benefit within the District as the same existed at the time that the District was formed. The combination of this map and the Assessment Roll contained in this Report constitute the Assessment Diagram for this District.



PART V — ASSESSMENT ROLL

Parcel identification for each lot or parcel within the District is based on available parcel maps and property data from the Sacramento County Assessor's Office. A listing of the Assessor's Parcel Numbers (APNs) to be assessed within this District, along with the corresponding Assessment Amount to be levied for fiscal year 2015/16, as determined by the District's assessment rates and method of apportionment, is provided in the following pages.

If any APN submitted for collection of the assessments is identified by the County Auditor/Controller of the County of Sacramento to be an invalid parcel number for the fiscal year, a corrected parcel number and/or new parcel numbers will be identified and resubmitted to the County Auditor/Controller. The assessment amount to be levied and collected for the resubmitted parcel or parcels shall be based on the method of apportionment, as described in this Report and approved by the City Council.

City of Rancho Cordova
Lighting District No. 2012-1
Fiscal Year 2015/16 Preliminary Assessment Roll

ASSESSOR PARCEL NUMBER	CLASSIFICATION	STREET LIGHTS CHARGE	SAFETY LIGHTS CHARGE	ASSESSMENT
056-0012-016-0000	SAFETY LIGHTS ONLY	0.00	2.56	2.56
056-0012-022-0000	SAFETY LIGHTS ONLY	0.00	2.56	2.56
056-0012-024-0000	NON RESIDENTIAL	111.82	2.56	114.38
056-0022-001-0000	SAFETY LIGHTS ONLY	0.00	2.56	2.56
056-0023-001-0000	SAFETY LIGHTS ONLY	0.00	2.56	2.56
056-0023-002-0000	SAFETY LIGHTS ONLY	0.00	2.56	2.56
056-0023-005-0000	SAFETY LIGHTS ONLY	0.00	2.56	2.56
056-0023-008-0000	SAFETY LIGHTS ONLY	0.00	2.56	2.56
056-0023-009-0000	SAFETY LIGHTS ONLY	0.00	2.56	2.56
056-0023-010-0000	SAFETY LIGHTS ONLY	0.00	2.56	2.56
056-0023-014-0000	NON RESIDENTIAL	115.60	2.56	118.16
056-0023-015-0000	SAFETY LIGHTS ONLY	0.00	2.56	2.56
056-0023-016-0000	NON RESIDENTIAL	108.80	2.56	111.36
056-0023-017-0000	NON RESIDENTIAL	171.26	2.56	173.82
056-0023-022-0000	SAFETY LIGHTS ONLY	0.00	2.56	2.56
056-0031-001-0000	SAFETY LIGHTS ONLY	0.00	2.56	2.56
056-0031-002-0000	SAFETY LIGHTS ONLY	0.00	2.56	2.56
056-0031-003-0000	SAFETY LIGHTS ONLY	0.00	2.56	2.56
056-0031-004-0000	SAFETY LIGHTS ONLY	0.00	2.56	2.56
056-0031-005-0000	SAFETY LIGHTS ONLY	0.00	2.56	2.56
056-0031-006-0000	SAFETY LIGHTS ONLY	0.00	2.56	2.56
056-0032-001-0000	SAFETY LIGHTS ONLY	0.00	2.56	2.56
056-0032-002-0000	SAFETY LIGHTS ONLY	0.00	2.56	2.56
056-0032-003-0000	SAFETY LIGHTS ONLY	0.00	2.56	2.56
056-0032-004-0000	SAFETY LIGHTS ONLY	0.00	2.56	2.56
056-0032-005-0000	SAFETY LIGHTS ONLY	0.00	2.56	2.56
056-0033-001-0000	SAFETY LIGHTS ONLY	0.00	2.56	2.56
056-0033-002-0000	SAFETY LIGHTS ONLY	0.00	2.56	2.56
056-0033-003-0000	SAFETY LIGHTS ONLY	0.00	2.56	2.56
056-0033-004-0000	SAFETY LIGHTS ONLY	0.00	2.56	2.56
056-0033-005-0000	SAFETY LIGHTS ONLY	0.00	2.56	2.56
056-0033-006-0000	SAFETY LIGHTS ONLY	0.00	2.56	2.56
056-0033-007-0000	SAFETY LIGHTS ONLY	0.00	2.56	2.56
056-0034-001-0000	SAFETY LIGHTS ONLY	0.00	2.56	2.56
056-0034-002-0000	SAFETY LIGHTS ONLY	0.00	2.56	2.56
056-0034-003-0000	SAFETY LIGHTS ONLY	0.00	2.56	2.56
056-0034-004-0000	SAFETY LIGHTS ONLY	0.00	2.56	2.56
056-0034-005-0000	SAFETY LIGHTS ONLY	0.00	2.56	2.56
056-0034-006-0000	SAFETY LIGHTS ONLY	0.00	2.56	2.56
056-0034-007-0000	SAFETY LIGHTS ONLY	0.00	2.56	2.56
056-0034-008-0000	SAFETY LIGHTS ONLY	0.00	2.56	2.56
056-0034-009-0000	SAFETY LIGHTS ONLY	0.00	2.56	2.56
056-0034-010-0000	SAFETY LIGHTS ONLY	0.00	2.56	2.56
056-0034-011-0000	SAFETY LIGHTS ONLY	0.00	2.56	2.56
056-0034-012-0000	SAFETY LIGHTS ONLY	0.00	2.56	2.56
056-0035-001-0000	SAFETY LIGHTS ONLY	0.00	2.56	2.56
056-0035-002-0000	SAFETY LIGHTS ONLY	0.00	2.56	2.56
056-0035-003-0000	SAFETY LIGHTS ONLY	0.00	2.56	2.56
056-0035-004-0000	SAFETY LIGHTS ONLY	0.00	2.56	2.56
056-0035-005-0000	SAFETY LIGHTS ONLY	0.00	2.56	2.56
056-0035-006-0000	SAFETY LIGHTS ONLY	0.00	2.56	2.56
056-0035-007-0000	SAFETY LIGHTS ONLY	0.00	2.56	2.56
056-0035-008-0000	SAFETY LIGHTS ONLY	0.00	2.56	2.56
056-0035-009-0000	SAFETY LIGHTS ONLY	0.00	2.56	2.56
056-0035-010-0000	SAFETY LIGHTS ONLY	0.00	2.56	2.56
056-0035-011-0000	SAFETY LIGHTS ONLY	0.00	2.56	2.56
056-0035-012-0000	SAFETY LIGHTS ONLY	0.00	2.56	2.56
056-0035-013-0000	SAFETY LIGHTS ONLY	0.00	2.56	2.56
056-0035-014-0000	SAFETY LIGHTS ONLY	0.00	2.56	2.56
056-0035-015-0000	SAFETY LIGHTS ONLY	0.00	2.56	2.56
056-0035-016-0000	SAFETY LIGHTS ONLY	0.00	2.56	2.56
056-0035-017-0000	SAFETY LIGHTS ONLY	0.00	2.56	2.56
056-0035-018-0000	SAFETY LIGHTS ONLY	0.00	2.56	2.56
056-0035-019-0000	SAFETY LIGHTS ONLY	0.00	2.56	2.56
056-0035-020-0000	SAFETY LIGHTS ONLY	0.00	2.56	2.56

City of Rancho Cordova
Lighting District No. 2012-1
Fiscal Year 2015/16 Preliminary Assessment Roll

ASSESSOR PARCEL NUMBER	CLASSIFICATION	STREET LIGHTS CHARGE	SAFETY LIGHTS CHARGE	ASSESSMENT
056-0041-001-0000	SAFETY LIGHTS ONLY	0.00	2.56	2.56
056-0041-002-0000	SAFETY LIGHTS ONLY	0.00	2.56	2.56
056-0041-003-0000	SAFETY LIGHTS ONLY	0.00	2.56	2.56
056-0041-004-0000	SAFETY LIGHTS ONLY	0.00	2.56	2.56
056-0041-005-0000	SAFETY LIGHTS ONLY	0.00	2.56	2.56
056-0041-006-0000	SAFETY LIGHTS ONLY	0.00	2.56	2.56
056-0041-007-0000	SAFETY LIGHTS ONLY	0.00	2.56	2.56
056-0041-008-0000	SAFETY LIGHTS ONLY	0.00	2.56	2.56
056-0041-009-0000	SAFETY LIGHTS ONLY	0.00	2.56	2.56
056-0041-010-0000	SAFETY LIGHTS ONLY	0.00	2.56	2.56
056-0041-011-0000	SAFETY LIGHTS ONLY	0.00	2.56	2.56
056-0042-001-0000	SAFETY LIGHTS ONLY	0.00	2.56	2.56
056-0042-002-0000	SAFETY LIGHTS ONLY	0.00	2.56	2.56
056-0042-003-0000	SAFETY LIGHTS ONLY	0.00	2.56	2.56
056-0042-004-0000	SAFETY LIGHTS ONLY	0.00	2.56	2.56
056-0042-005-0000	SAFETY LIGHTS ONLY	0.00	2.56	2.56
056-0042-006-0000	SAFETY LIGHTS ONLY	0.00	2.56	2.56
056-0042-007-0000	SAFETY LIGHTS ONLY	0.00	2.56	2.56
056-0042-008-0000	SAFETY LIGHTS ONLY	0.00	2.56	2.56
056-0042-009-0000	SAFETY LIGHTS ONLY	0.00	2.56	2.56
056-0042-010-0000	SAFETY LIGHTS ONLY	0.00	2.56	2.56
056-0042-011-0000	SAFETY LIGHTS ONLY	0.00	2.56	2.56
056-0042-012-0000	SAFETY LIGHTS ONLY	0.00	2.56	2.56
056-0042-013-0000	SAFETY LIGHTS ONLY	0.00	2.56	2.56
056-0042-014-0000	SAFETY LIGHTS ONLY	0.00	2.56	2.56
056-0042-015-0000	SAFETY LIGHTS ONLY	0.00	2.56	2.56
056-0042-016-0000	SAFETY LIGHTS ONLY	0.00	2.56	2.56
056-0042-017-0000	SAFETY LIGHTS ONLY	0.00	2.56	2.56
056-0043-002-0000	SAFETY LIGHTS ONLY	0.00	2.56	2.56
056-0043-003-0000	SAFETY LIGHTS ONLY	0.00	2.56	2.56
056-0043-004-0000	SAFETY LIGHTS ONLY	0.00	2.56	2.56
056-0043-005-0000	SAFETY LIGHTS ONLY	0.00	2.56	2.56
056-0043-006-0000	SAFETY LIGHTS ONLY	0.00	2.56	2.56
056-0051-001-0000	SAFETY LIGHTS ONLY	0.00	2.56	2.56
056-0051-002-0000	SAFETY LIGHTS ONLY	0.00	2.56	2.56
056-0051-003-0000	SAFETY LIGHTS ONLY	0.00	2.56	2.56
056-0051-004-0000	SAFETY LIGHTS ONLY	0.00	2.56	2.56
056-0051-005-0000	SAFETY LIGHTS ONLY	0.00	2.56	2.56
056-0051-006-0000	SAFETY LIGHTS ONLY	0.00	2.56	2.56
056-0051-007-0000	SAFETY LIGHTS ONLY	0.00	2.56	2.56
056-0051-008-0000	SAFETY LIGHTS ONLY	0.00	2.56	2.56
056-0051-009-0000	SAFETY LIGHTS ONLY	0.00	2.56	2.56
056-0052-001-0000	SAFETY LIGHTS ONLY	0.00	2.56	2.56
056-0052-002-0000	SAFETY LIGHTS ONLY	0.00	2.56	2.56
056-0052-003-0000	SAFETY LIGHTS ONLY	0.00	2.56	2.56
056-0052-004-0000	SAFETY LIGHTS ONLY	0.00	2.56	2.56
056-0052-005-0000	SAFETY LIGHTS ONLY	0.00	2.56	2.56
056-0052-006-0000	SAFETY LIGHTS ONLY	0.00	2.56	2.56
056-0052-007-0000	SAFETY LIGHTS ONLY	0.00	2.56	2.56
056-0052-008-0000	SAFETY LIGHTS ONLY	0.00	2.56	2.56
056-0052-009-0000	SAFETY LIGHTS ONLY	0.00	2.56	2.56
056-0052-010-0000	SAFETY LIGHTS ONLY	0.00	2.56	2.56
056-0052-011-0000	SAFETY LIGHTS ONLY	0.00	2.56	2.56
056-0052-012-0000	SAFETY LIGHTS ONLY	0.00	2.56	2.56
056-0052-013-0000	SAFETY LIGHTS ONLY	0.00	2.56	2.56
056-0052-014-0000	SAFETY LIGHTS ONLY	0.00	2.56	2.56
056-0052-015-0000	SAFETY LIGHTS ONLY	0.00	2.56	2.56
056-0052-016-0000	SAFETY LIGHTS ONLY	0.00	2.56	2.56
056-0052-017-0000	SAFETY LIGHTS ONLY	0.00	2.56	2.56
056-0052-018-0000	SAFETY LIGHTS ONLY	0.00	2.56	2.56
056-0052-019-0000	SAFETY LIGHTS ONLY	0.00	2.56	2.56
056-0052-020-0000	SAFETY LIGHTS ONLY	0.00	2.56	2.56
056-0052-021-0000	SAFETY LIGHTS ONLY	0.00	2.56	2.56
056-0061-007-0000	SAFETY LIGHTS ONLY	0.00	2.56	2.56
056-0061-014-0000	SAFETY LIGHTS ONLY	0.00	2.56	2.56

City of Rancho Cordova
Lighting District No. 2012-1
Fiscal Year 2015/16 Preliminary Assessment Roll

ASSESSOR PARCEL NUMBER	CLASSIFICATION	STREET LIGHTS CHARGE	SAFETY LIGHTS CHARGE	ASSESSMENT
056-0061-015-0000	SAFETY LIGHTS ONLY	0.00	2.56	2.56
056-0061-016-0000	SAFETY LIGHTS ONLY	0.00	2.56	2.56
056-0061-017-0000	SAFETY LIGHTS ONLY	0.00	2.56	2.56
056-0061-018-0000	SAFETY LIGHTS ONLY	0.00	2.56	2.56
056-0061-019-0000	SAFETY LIGHTS ONLY	0.00	2.56	2.56
056-0061-020-0000	SAFETY LIGHTS ONLY	0.00	2.56	2.56
056-0061-021-0000	SAFETY LIGHTS ONLY	0.00	2.56	2.56
056-0061-022-0000	SAFETY LIGHTS ONLY	0.00	2.56	2.56
056-0061-023-0000	SAFETY LIGHTS ONLY	0.00	2.56	2.56
056-0061-024-0000	SAFETY LIGHTS ONLY	0.00	2.56	2.56
056-0061-025-0000	SAFETY LIGHTS ONLY	0.00	2.56	2.56
056-0061-026-0000	SAFETY LIGHTS ONLY	0.00	2.56	2.56
056-0062-001-0000	SAFETY LIGHTS ONLY	0.00	2.56	2.56
056-0062-002-0000	SAFETY LIGHTS ONLY	0.00	2.56	2.56
056-0062-003-0000	SAFETY LIGHTS ONLY	0.00	2.56	2.56
056-0062-004-0000	SAFETY LIGHTS ONLY	0.00	2.56	2.56
056-0063-001-0000	SAFETY LIGHTS ONLY	0.00	2.56	2.56
056-0063-002-0000	SAFETY LIGHTS ONLY	0.00	2.56	2.56
056-0063-005-0000	SAFETY LIGHTS ONLY	0.00	2.56	2.56
056-0063-006-0000	SAFETY LIGHTS ONLY	0.00	2.56	2.56
056-0063-008-0000	SAFETY LIGHTS ONLY	0.00	2.56	2.56
056-0063-009-0000	SAFETY LIGHTS ONLY	0.00	2.56	2.56
056-0063-010-0000	SAFETY LIGHTS ONLY	0.00	2.56	2.56
056-0063-011-0000	SAFETY LIGHTS ONLY	0.00	2.56	2.56
056-0063-012-0000	SAFETY LIGHTS ONLY	0.00	2.56	2.56
056-0063-013-0000	SAFETY LIGHTS ONLY	0.00	2.56	2.56
056-0063-014-0000	SAFETY LIGHTS ONLY	0.00	2.56	2.56
056-0063-015-0000	SAFETY LIGHTS ONLY	0.00	2.56	2.56
056-0063-016-0000	SAFETY LIGHTS ONLY	0.00	2.56	2.56
056-0064-001-0000	SAFETY LIGHTS ONLY	0.00	2.56	2.56
056-0064-006-0000	SAFETY LIGHTS ONLY	0.00	2.56	2.56
056-0064-007-0000	SAFETY LIGHTS ONLY	0.00	2.56	2.56
056-0064-008-0000	SAFETY LIGHTS ONLY	0.00	2.56	2.56
056-0064-009-0000	SAFETY LIGHTS ONLY	0.00	2.56	2.56
056-0064-010-0000	SAFETY LIGHTS ONLY	0.00	2.56	2.56
056-0064-011-0000	SAFETY LIGHTS ONLY	0.00	2.56	2.56
056-0064-012-0000	SAFETY LIGHTS ONLY	0.00	2.56	2.56
056-0064-013-0000	SAFETY LIGHTS ONLY	0.00	2.56	2.56
056-0064-014-0000	SAFETY LIGHTS ONLY	0.00	2.56	2.56
056-0064-015-0000	SAFETY LIGHTS ONLY	0.00	2.56	2.56
056-0064-016-0000	SAFETY LIGHTS ONLY	0.00	2.56	2.56
056-0064-017-0000	SAFETY LIGHTS ONLY	0.00	2.56	2.56
056-0064-018-0000	SAFETY LIGHTS ONLY	0.00	2.56	2.56
056-0064-019-0000	SAFETY LIGHTS ONLY	0.00	2.56	2.56
056-0064-020-0000	SAFETY LIGHTS ONLY	0.00	2.56	2.56
056-0064-021-0000	SAFETY LIGHTS ONLY	0.00	2.56	2.56
056-0064-022-0000	SAFETY LIGHTS ONLY	0.00	2.56	2.56
056-0071-001-0000	SAFETY LIGHTS ONLY	0.00	2.56	2.56
056-0071-002-0000	SAFETY LIGHTS ONLY	0.00	2.56	2.56
056-0071-003-0000	SAFETY LIGHTS ONLY	0.00	2.56	2.56
056-0071-004-0000	SAFETY LIGHTS ONLY	0.00	2.56	2.56
056-0071-005-0000	SAFETY LIGHTS ONLY	0.00	2.56	2.56
056-0071-006-0000	SAFETY LIGHTS ONLY	0.00	2.56	2.56
056-0071-007-0000	SAFETY LIGHTS ONLY	0.00	2.56	2.56
056-0071-008-0000	SAFETY LIGHTS ONLY	0.00	2.56	2.56
056-0071-009-0000	SAFETY LIGHTS ONLY	0.00	2.56	2.56
056-0071-010-0000	SAFETY LIGHTS ONLY	0.00	2.56	2.56
056-0071-011-0000	SAFETY LIGHTS ONLY	0.00	2.56	2.56
056-0071-012-0000	SAFETY LIGHTS ONLY	0.00	2.56	2.56
056-0071-013-0000	SAFETY LIGHTS ONLY	0.00	2.56	2.56
056-0071-014-0000	SAFETY LIGHTS ONLY	0.00	2.56	2.56
056-0071-017-0000	SAFETY LIGHTS ONLY	0.00	2.56	2.56
056-0071-018-0000	SAFETY LIGHTS ONLY	0.00	2.56	2.56
056-0071-019-0000	SAFETY LIGHTS ONLY	0.00	2.56	2.56
056-0071-020-0000	SAFETY LIGHTS ONLY	0.00	2.56	2.56

City of Rancho Cordova
Lighting District No. 2012-1
Fiscal Year 2015/16 Preliminary Assessment Roll

ASSESSOR PARCEL NUMBER	CLASSIFICATION	STREET LIGHTS CHARGE	SAFETY LIGHTS CHARGE	ASSESSMENT
056-0072-001-0000	SAFETY LIGHTS ONLY	0.00	2.56	2.56
056-0072-002-0000	SAFETY LIGHTS ONLY	0.00	2.56	2.56
056-0072-003-0000	SAFETY LIGHTS ONLY	0.00	2.56	2.56
056-0072-004-0000	SAFETY LIGHTS ONLY	0.00	2.56	2.56
056-0072-005-0000	SAFETY LIGHTS ONLY	0.00	2.56	2.56
056-0072-006-0000	SAFETY LIGHTS ONLY	0.00	2.56	2.56
056-0072-007-0000	SAFETY LIGHTS ONLY	0.00	2.56	2.56
056-0072-008-0000	SAFETY LIGHTS ONLY	0.00	2.56	2.56
056-0072-009-0000	SAFETY LIGHTS ONLY	0.00	2.56	2.56
056-0072-010-0000	SAFETY LIGHTS ONLY	0.00	2.56	2.56
056-0072-011-0000	SAFETY LIGHTS ONLY	0.00	2.56	2.56
056-0072-012-0000	SAFETY LIGHTS ONLY	0.00	2.56	2.56
056-0072-013-0000	SAFETY LIGHTS ONLY	0.00	2.56	2.56
056-0072-014-0000	SAFETY LIGHTS ONLY	0.00	2.56	2.56
056-0072-015-0000	SAFETY LIGHTS ONLY	0.00	2.56	2.56
056-0072-016-0000	SAFETY LIGHTS ONLY	0.00	2.56	2.56
056-0072-017-0000	SAFETY LIGHTS ONLY	0.00	2.56	2.56
056-0072-018-0000	SAFETY LIGHTS ONLY	0.00	2.56	2.56
056-0072-019-0000	SAFETY LIGHTS ONLY	0.00	2.56	2.56
056-0072-020-0000	SAFETY LIGHTS ONLY	0.00	2.56	2.56
056-0072-021-0000	SAFETY LIGHTS ONLY	0.00	2.56	2.56
056-0072-022-0000	SAFETY LIGHTS ONLY	0.00	2.56	2.56
056-0072-023-0000	SAFETY LIGHTS ONLY	0.00	2.56	2.56
056-0072-024-0000	SAFETY LIGHTS ONLY	0.00	2.56	2.56
056-0072-025-0000	SAFETY LIGHTS ONLY	0.00	2.56	2.56
056-0072-026-0000	SAFETY LIGHTS ONLY	0.00	2.56	2.56
056-0072-027-0000	SAFETY LIGHTS ONLY	0.00	2.56	2.56
056-0072-028-0000	SAFETY LIGHTS ONLY	0.00	2.56	2.56
056-0072-029-0000	SAFETY LIGHTS ONLY	0.00	2.56	2.56
056-0072-030-0000	SAFETY LIGHTS ONLY	0.00	2.56	2.56
056-0073-001-0000	SAFETY LIGHTS ONLY	0.00	2.56	2.56
056-0073-002-0000	SAFETY LIGHTS ONLY	0.00	2.56	2.56
056-0073-003-0000	SAFETY LIGHTS ONLY	0.00	2.56	2.56
056-0073-004-0000	SAFETY LIGHTS ONLY	0.00	2.56	2.56
056-0073-005-0000	SAFETY LIGHTS ONLY	0.00	2.56	2.56
056-0073-006-0000	SAFETY LIGHTS ONLY	0.00	2.56	2.56
056-0073-007-0000	SAFETY LIGHTS ONLY	0.00	2.56	2.56
056-0073-008-0000	SAFETY LIGHTS ONLY	0.00	2.56	2.56
056-0073-009-0000	SAFETY LIGHTS ONLY	0.00	2.56	2.56
056-0073-010-0000	SAFETY LIGHTS ONLY	0.00	2.56	2.56
056-0073-011-0000	SAFETY LIGHTS ONLY	0.00	2.56	2.56
056-0073-012-0000	SAFETY LIGHTS ONLY	0.00	2.56	2.56
056-0074-001-0000	SAFETY LIGHTS ONLY	0.00	2.56	2.56
056-0075-001-0000	SAFETY LIGHTS ONLY	0.00	2.56	2.56
056-0075-002-0000	SAFETY LIGHTS ONLY	0.00	2.56	2.56
056-0075-003-0000	SAFETY LIGHTS ONLY	0.00	2.56	2.56
056-0075-004-0000	SAFETY LIGHTS ONLY	0.00	2.56	2.56
056-0075-005-0000	SAFETY LIGHTS ONLY	0.00	2.56	2.56
056-0075-006-0000	SAFETY LIGHTS ONLY	0.00	2.56	2.56
056-0075-007-0000	SAFETY LIGHTS ONLY	0.00	2.56	2.56
056-0075-008-0000	SAFETY LIGHTS ONLY	0.00	2.56	2.56
056-0075-009-0000	SAFETY LIGHTS ONLY	0.00	2.56	2.56
056-0075-010-0000	SAFETY LIGHTS ONLY	0.00	2.56	2.56
056-0081-001-0000	SAFETY LIGHTS ONLY	0.00	2.56	2.56
056-0081-002-0000	SAFETY LIGHTS ONLY	0.00	2.56	2.56
056-0081-003-0000	SAFETY LIGHTS ONLY	0.00	2.56	2.56
056-0081-004-0000	SAFETY LIGHTS ONLY	0.00	2.56	2.56
056-0081-005-0000	SAFETY LIGHTS ONLY	0.00	2.56	2.56
056-0081-006-0000	SAFETY LIGHTS ONLY	0.00	2.56	2.56
056-0081-007-0000	SAFETY LIGHTS ONLY	0.00	2.56	2.56
056-0081-008-0000	SAFETY LIGHTS ONLY	0.00	2.56	2.56
056-0081-009-0000	SAFETY LIGHTS ONLY	0.00	2.56	2.56
056-0081-010-0000	SAFETY LIGHTS ONLY	0.00	2.56	2.56
056-0081-011-0000	SAFETY LIGHTS ONLY	0.00	2.56	2.56
056-0081-012-0000	SAFETY LIGHTS ONLY	0.00	2.56	2.56

**City of Rancho Cordova
Lighting District No. 2012-1
Fiscal Year 2015/16 Preliminary Assessment Roll**

ASSESSOR PARCEL NUMBER	CLASSIFICATION	STREET LIGHTS CHARGE	SAFETY LIGHTS CHARGE	ASSESSMENT
056-0081-013-0000	SAFETY LIGHTS ONLY	0.00	2.56	2.56
056-0081-014-0000	SAFETY LIGHTS ONLY	0.00	2.56	2.56
056-0081-015-0000	SAFETY LIGHTS ONLY	0.00	2.56	2.56
056-0081-016-0000	SAFETY LIGHTS ONLY	0.00	2.56	2.56
056-0082-001-0000	SAFETY LIGHTS ONLY	0.00	2.56	2.56
056-0082-002-0000	SAFETY LIGHTS ONLY	0.00	2.56	2.56
056-0082-003-0000	SAFETY LIGHTS ONLY	0.00	2.56	2.56
056-0082-004-0000	SAFETY LIGHTS ONLY	0.00	2.56	2.56
056-0082-005-0000	SAFETY LIGHTS ONLY	0.00	2.56	2.56
056-0082-006-0000	SAFETY LIGHTS ONLY	0.00	2.56	2.56
056-0082-007-0000	SAFETY LIGHTS ONLY	0.00	2.56	2.56
056-0082-008-0000	SAFETY LIGHTS ONLY	0.00	2.56	2.56
056-0082-009-0000	SAFETY LIGHTS ONLY	0.00	2.56	2.56
056-0082-010-0000	SAFETY LIGHTS ONLY	0.00	2.56	2.56
056-0083-002-0000	SAFETY LIGHTS ONLY	0.00	2.56	2.56
056-0083-004-0000	SAFETY LIGHTS ONLY	0.00	2.56	2.56
056-0083-005-0000	SAFETY LIGHTS ONLY	0.00	2.56	2.56
056-0083-006-0000	SAFETY LIGHTS ONLY	0.00	2.56	2.56
056-0083-007-0000	SAFETY LIGHTS ONLY	0.00	2.56	2.56
056-0083-008-0000	SAFETY LIGHTS ONLY	0.00	2.56	2.56
056-0083-009-0000	SAFETY LIGHTS ONLY	0.00	2.56	2.56
056-0083-010-0000	SAFETY LIGHTS ONLY	0.00	2.56	2.56
056-0083-011-0000	SAFETY LIGHTS ONLY	0.00	2.56	2.56
056-0083-012-0000	SAFETY LIGHTS ONLY	0.00	2.56	2.56
056-0083-015-0000	SAFETY LIGHTS ONLY	0.00	2.56	2.56
056-0083-016-0000	SAFETY LIGHTS ONLY	0.00	2.56	2.56
056-0083-019-0000	SAFETY LIGHTS ONLY	0.00	2.56	2.56
056-0084-001-0000	SAFETY LIGHTS ONLY	0.00	2.56	2.56
056-0084-002-0000	SAFETY LIGHTS ONLY	0.00	2.56	2.56
056-0084-003-0000	SAFETY LIGHTS ONLY	0.00	2.56	2.56
056-0084-004-0000	SAFETY LIGHTS ONLY	0.00	2.56	2.56
056-0084-005-0000	SAFETY LIGHTS ONLY	0.00	2.56	2.56
056-0084-006-0000	SAFETY LIGHTS ONLY	0.00	2.56	2.56
056-0084-007-0000	SAFETY LIGHTS ONLY	0.00	2.56	2.56
056-0084-008-0000	SAFETY LIGHTS ONLY	0.00	2.56	2.56
056-0084-009-0000	SAFETY LIGHTS ONLY	0.00	2.56	2.56
056-0084-010-0000	SAFETY LIGHTS ONLY	0.00	2.56	2.56
056-0085-001-0000	SAFETY LIGHTS ONLY	0.00	2.56	2.56
056-0085-002-0000	SAFETY LIGHTS ONLY	0.00	2.56	2.56
056-0085-003-0000	SAFETY LIGHTS ONLY	0.00	2.56	2.56
056-0085-004-0000	SAFETY LIGHTS ONLY	0.00	2.56	2.56
056-0086-001-0000	SAFETY LIGHTS ONLY	0.00	2.56	2.56
056-0086-002-0000	SAFETY LIGHTS ONLY	0.00	2.56	2.56
056-0086-003-0000	SAFETY LIGHTS ONLY	0.00	2.56	2.56
056-0086-004-0000	SAFETY LIGHTS ONLY	0.00	2.56	2.56
056-0086-005-0000	SAFETY LIGHTS ONLY	0.00	2.56	2.56
056-0086-006-0000	SAFETY LIGHTS ONLY	0.00	2.56	2.56
056-0086-007-0000	SAFETY LIGHTS ONLY	0.00	2.56	2.56
056-0086-008-0000	SAFETY LIGHTS ONLY	0.00	2.56	2.56
056-0086-009-0000	SAFETY LIGHTS ONLY	0.00	2.56	2.56
056-0091-001-0000	SAFETY LIGHTS ONLY	0.00	2.56	2.56
056-0091-002-0000	SAFETY LIGHTS ONLY	0.00	2.56	2.56
056-0091-003-0000	SAFETY LIGHTS ONLY	0.00	2.56	2.56
056-0091-004-0000	SAFETY LIGHTS ONLY	0.00	2.56	2.56
056-0091-005-0000	SAFETY LIGHTS ONLY	0.00	2.56	2.56
056-0091-006-0000	SAFETY LIGHTS ONLY	0.00	2.56	2.56
056-0091-007-0000	SAFETY LIGHTS ONLY	0.00	2.56	2.56
056-0091-008-0000	SAFETY LIGHTS ONLY	0.00	2.56	2.56
056-0091-009-0000	SAFETY LIGHTS ONLY	0.00	2.56	2.56
056-0091-010-0000	SAFETY LIGHTS ONLY	0.00	2.56	2.56
056-0091-011-0000	SAFETY LIGHTS ONLY	0.00	2.56	2.56
056-0091-012-0000	SAFETY LIGHTS ONLY	0.00	2.56	2.56
056-0091-013-0000	SAFETY LIGHTS ONLY	0.00	2.56	2.56
056-0091-014-0000	SAFETY LIGHTS ONLY	0.00	2.56	2.56
056-0091-015-0000	SAFETY LIGHTS ONLY	0.00	2.56	2.56

**City of Rancho Cordova
Lighting District No. 2012-1
Fiscal Year 2015/16 Preliminary Assessment Roll**

ASSESSOR PARCEL NUMBER	CLASSIFICATION	STREET LIGHTS CHARGE	SAFETY LIGHTS CHARGE	ASSESSMENT
056-0091-016-0000	SAFETY LIGHTS ONLY	0.00	2.56	2.56
056-0091-017-0000	SAFETY LIGHTS ONLY	0.00	2.56	2.56
056-0091-018-0000	SAFETY LIGHTS ONLY	0.00	2.56	2.56
056-0091-019-0000	SAFETY LIGHTS ONLY	0.00	2.56	2.56
056-0091-020-0000	SAFETY LIGHTS ONLY	0.00	2.56	2.56
056-0091-021-0000	SAFETY LIGHTS ONLY	0.00	2.56	2.56
056-0091-022-0000	SAFETY LIGHTS ONLY	0.00	2.56	2.56
056-0091-023-0000	SAFETY LIGHTS ONLY	0.00	2.56	2.56
056-0092-001-0000	SAFETY LIGHTS ONLY	0.00	2.56	2.56
056-0092-002-0000	SAFETY LIGHTS ONLY	0.00	2.56	2.56
056-0092-003-0000	SAFETY LIGHTS ONLY	0.00	2.56	2.56
056-0092-004-0000	SAFETY LIGHTS ONLY	0.00	2.56	2.56
056-0092-005-0000	SAFETY LIGHTS ONLY	0.00	2.56	2.56
056-0092-006-0000	SAFETY LIGHTS ONLY	0.00	2.56	2.56
056-0092-007-0000	SAFETY LIGHTS ONLY	0.00	2.56	2.56
056-0092-008-0000	SAFETY LIGHTS ONLY	0.00	2.56	2.56
056-0092-009-0000	SAFETY LIGHTS ONLY	0.00	2.56	2.56
056-0092-010-0000	SAFETY LIGHTS ONLY	0.00	2.56	2.56
056-0092-011-0000	SAFETY LIGHTS ONLY	0.00	2.56	2.56
056-0092-012-0000	SAFETY LIGHTS ONLY	0.00	2.56	2.56
056-0092-013-0000	SAFETY LIGHTS ONLY	0.00	2.56	2.56
056-0092-014-0000	SAFETY LIGHTS ONLY	0.00	2.56	2.56
056-0092-015-0000	SAFETY LIGHTS ONLY	0.00	2.56	2.56
056-0093-001-0000	SAFETY LIGHTS ONLY	0.00	2.56	2.56
056-0093-005-0000	SAFETY LIGHTS ONLY	0.00	2.56	2.56
056-0093-006-0000	SAFETY LIGHTS ONLY	0.00	2.56	2.56
056-0094-001-0000	SAFETY LIGHTS ONLY	0.00	2.56	2.56
056-0094-002-0000	SAFETY LIGHTS ONLY	0.00	2.56	2.56
056-0094-003-0000	SAFETY LIGHTS ONLY	0.00	2.56	2.56
056-0094-004-0000	SAFETY LIGHTS ONLY	0.00	2.56	2.56
056-0095-001-0000	SAFETY LIGHTS ONLY	0.00	2.56	2.56
056-0095-002-0000	SAFETY LIGHTS ONLY	0.00	2.56	2.56
056-0095-003-0000	SAFETY LIGHTS ONLY	0.00	2.56	2.56
056-0096-001-0000	SAFETY LIGHTS ONLY	0.00	2.56	2.56
056-0096-002-0000	SAFETY LIGHTS ONLY	0.00	2.56	2.56
056-0096-003-0000	SAFETY LIGHTS ONLY	0.00	2.56	2.56
056-0096-004-0000	SAFETY LIGHTS ONLY	0.00	2.56	2.56
056-0096-005-0000	SAFETY LIGHTS ONLY	0.00	2.56	2.56
056-0097-001-0000	SAFETY LIGHTS ONLY	0.00	2.56	2.56
056-0097-002-0000	SAFETY LIGHTS ONLY	0.00	2.56	2.56
056-0101-001-0000	SAFETY LIGHTS ONLY	0.00	2.56	2.56
056-0101-002-0000	SAFETY LIGHTS ONLY	0.00	2.56	2.56
056-0101-003-0000	SAFETY LIGHTS ONLY	0.00	2.56	2.56
056-0101-004-0000	SAFETY LIGHTS ONLY	0.00	2.56	2.56
056-0101-005-0000	SAFETY LIGHTS ONLY	0.00	2.56	2.56
056-0101-006-0000	SAFETY LIGHTS ONLY	0.00	2.56	2.56
056-0101-007-0000	SAFETY LIGHTS ONLY	0.00	2.56	2.56
056-0101-008-0000	SAFETY LIGHTS ONLY	0.00	2.56	2.56
056-0101-009-0000	SAFETY LIGHTS ONLY	0.00	2.56	2.56
056-0101-010-0000	SAFETY LIGHTS ONLY	0.00	2.56	2.56
056-0101-011-0000	SAFETY LIGHTS ONLY	0.00	2.56	2.56
056-0101-012-0000	SAFETY LIGHTS ONLY	0.00	2.56	2.56
056-0101-013-0000	SAFETY LIGHTS ONLY	0.00	2.56	2.56
056-0101-014-0000	SAFETY LIGHTS ONLY	0.00	2.56	2.56
056-0101-015-0000	SAFETY LIGHTS ONLY	0.00	2.56	2.56
056-0101-016-0000	SAFETY LIGHTS ONLY	0.00	2.56	2.56
056-0101-017-0000	SAFETY LIGHTS ONLY	0.00	2.56	2.56
056-0101-018-0000	SAFETY LIGHTS ONLY	0.00	2.56	2.56
056-0101-019-0000	SAFETY LIGHTS ONLY	0.00	2.56	2.56
056-0101-020-0000	SAFETY LIGHTS ONLY	0.00	2.56	2.56
056-0101-021-0000	SAFETY LIGHTS ONLY	0.00	2.56	2.56
056-0101-022-0000	SAFETY LIGHTS ONLY	0.00	2.56	2.56
056-0101-023-0000	SAFETY LIGHTS ONLY	0.00	2.56	2.56
056-0101-024-0000	SAFETY LIGHTS ONLY	0.00	2.56	2.56
056-0101-025-0000	SAFETY LIGHTS ONLY	0.00	2.56	2.56

**City of Rancho Cordova
Lighting District No. 2012-1
Fiscal Year 2015/16 Preliminary Assessment Roll**

ASSESSOR PARCEL NUMBER	CLASSIFICATION	STREET LIGHTS CHARGE	SAFETY LIGHTS CHARGE	ASSESSMENT
056-0101-026-0000	SAFETY LIGHTS ONLY	0.00	2.56	2.56
056-0101-027-0000	SAFETY LIGHTS ONLY	0.00	2.56	2.56
056-0101-028-0000	SAFETY LIGHTS ONLY	0.00	2.56	2.56
056-0101-029-0000	SAFETY LIGHTS ONLY	0.00	2.56	2.56
056-0101-030-0000	SAFETY LIGHTS ONLY	0.00	2.56	2.56
056-0101-031-0000	SAFETY LIGHTS ONLY	0.00	2.56	2.56
056-0101-032-0000	SAFETY LIGHTS ONLY	0.00	2.56	2.56
056-0102-001-0000	SAFETY LIGHTS ONLY	0.00	2.56	2.56
056-0102-002-0000	SAFETY LIGHTS ONLY	0.00	2.56	2.56
056-0102-003-0000	SAFETY LIGHTS ONLY	0.00	2.56	2.56
056-0102-004-0000	SAFETY LIGHTS ONLY	0.00	2.56	2.56
056-0102-005-0000	SAFETY LIGHTS ONLY	0.00	2.56	2.56
056-0102-006-0000	SAFETY LIGHTS ONLY	0.00	2.56	2.56
056-0102-007-0000	SAFETY LIGHTS ONLY	0.00	2.56	2.56
056-0102-008-0000	SAFETY LIGHTS ONLY	0.00	2.56	2.56
056-0102-009-0000	SAFETY LIGHTS ONLY	0.00	2.56	2.56
056-0102-010-0000	SAFETY LIGHTS ONLY	0.00	2.56	2.56
056-0102-011-0000	SAFETY LIGHTS ONLY	0.00	2.56	2.56
056-0111-001-0000	SAFETY LIGHTS ONLY	0.00	2.56	2.56
056-0111-002-0000	SAFETY LIGHTS ONLY	0.00	2.56	2.56
056-0111-009-0000	SAFETY LIGHTS ONLY	0.00	2.56	2.56
056-0111-010-0000	SAFETY LIGHTS ONLY	0.00	2.56	2.56
056-0111-011-0000	SAFETY LIGHTS ONLY	0.00	2.56	2.56
056-0111-012-0000	SAFETY LIGHTS ONLY	0.00	2.56	2.56
056-0111-013-0000	SAFETY LIGHTS ONLY	0.00	2.56	2.56
056-0111-014-0000	SAFETY LIGHTS ONLY	0.00	2.56	2.56
056-0111-015-0000	SAFETY LIGHTS ONLY	0.00	2.56	2.56
056-0111-016-0000	SAFETY LIGHTS ONLY	0.00	2.56	2.56
056-0111-017-0000	SAFETY LIGHTS ONLY	0.00	2.56	2.56
056-0111-018-0000	SAFETY LIGHTS ONLY	0.00	2.56	2.56
056-0111-019-0000	SAFETY LIGHTS ONLY	0.00	2.56	2.56
056-0112-001-0000	SAFETY LIGHTS ONLY	0.00	2.56	2.56
056-0112-002-0000	SAFETY LIGHTS ONLY	0.00	2.56	2.56
056-0112-003-0000	SAFETY LIGHTS ONLY	0.00	2.56	2.56
056-0112-004-0000	SAFETY LIGHTS ONLY	0.00	2.56	2.56
056-0112-005-0000	SAFETY LIGHTS ONLY	0.00	2.56	2.56
056-0112-006-0000	SAFETY LIGHTS ONLY	0.00	2.56	2.56
056-0112-007-0000	SAFETY LIGHTS ONLY	0.00	2.56	2.56
056-0112-008-0000	SAFETY LIGHTS ONLY	0.00	2.56	2.56
056-0112-009-0000	SAFETY LIGHTS ONLY	0.00	2.56	2.56
056-0112-010-0000	SAFETY LIGHTS ONLY	0.00	2.56	2.56
056-0112-011-0000	SAFETY LIGHTS ONLY	0.00	2.56	2.56
056-0112-012-0000	SAFETY LIGHTS ONLY	0.00	2.56	2.56
056-0112-013-0000	SAFETY LIGHTS ONLY	0.00	2.56	2.56
056-0112-014-0000	SAFETY LIGHTS ONLY	0.00	2.56	2.56
056-0112-015-0000	SAFETY LIGHTS ONLY	0.00	2.56	2.56
056-0112-016-0000	SAFETY LIGHTS ONLY	0.00	2.56	2.56
056-0112-017-0000	SAFETY LIGHTS ONLY	0.00	2.56	2.56
056-0112-018-0000	SAFETY LIGHTS ONLY	0.00	2.56	2.56
056-0112-019-0000	SAFETY LIGHTS ONLY	0.00	2.56	2.56
056-0112-020-0000	SAFETY LIGHTS ONLY	0.00	2.56	2.56
056-0112-021-0000	SAFETY LIGHTS ONLY	0.00	2.56	2.56
056-0112-022-0000	SAFETY LIGHTS ONLY	0.00	2.56	2.56
056-0112-023-0000	SAFETY LIGHTS ONLY	0.00	2.56	2.56
056-0112-024-0000	SAFETY LIGHTS ONLY	0.00	2.56	2.56
056-0112-025-0000	SAFETY LIGHTS ONLY	0.00	2.56	2.56
056-0112-026-0000	SAFETY LIGHTS ONLY	0.00	2.56	2.56
056-0112-027-0000	SAFETY LIGHTS ONLY	0.00	2.56	2.56
056-0113-001-0000	SAFETY LIGHTS ONLY	0.00	2.56	2.56
056-0113-002-0000	SAFETY LIGHTS ONLY	0.00	2.56	2.56
056-0113-003-0000	SAFETY LIGHTS ONLY	0.00	2.56	2.56
056-0113-004-0000	SAFETY LIGHTS ONLY	0.00	2.56	2.56
056-0113-005-0000	SAFETY LIGHTS ONLY	0.00	2.56	2.56
056-0113-006-0000	SAFETY LIGHTS ONLY	0.00	2.56	2.56
056-0113-007-0000	SAFETY LIGHTS ONLY	0.00	2.56	2.56

City of Rancho Cordova
Lighting District No. 2012-1
Fiscal Year 2015/16 Preliminary Assessment Roll

ASSESSOR PARCEL NUMBER	CLASSIFICATION	STREET LIGHTS CHARGE	SAFETY LIGHTS CHARGE	ASSESSMENT
056-0114-001-0000	SAFETY LIGHTS ONLY	0.00	2.56	2.56
056-0114-002-0000	SAFETY LIGHTS ONLY	0.00	2.56	2.56
056-0114-003-0000	SAFETY LIGHTS ONLY	0.00	2.56	2.56
056-0114-004-0000	SAFETY LIGHTS ONLY	0.00	2.56	2.56
056-0114-005-0000	SAFETY LIGHTS ONLY	0.00	2.56	2.56
056-0114-006-0000	SAFETY LIGHTS ONLY	0.00	2.56	2.56
056-0114-007-0000	SAFETY LIGHTS ONLY	0.00	2.56	2.56
056-0114-008-0000	SAFETY LIGHTS ONLY	0.00	2.56	2.56
056-0115-001-0000	SAFETY LIGHTS ONLY	0.00	2.56	2.56
056-0115-002-0000	SAFETY LIGHTS ONLY	0.00	2.56	2.56
056-0115-003-0000	SAFETY LIGHTS ONLY	0.00	2.56	2.56
056-0115-004-0000	SAFETY LIGHTS ONLY	0.00	2.56	2.56
056-0115-005-0000	SAFETY LIGHTS ONLY	0.00	2.56	2.56
056-0115-006-0000	SAFETY LIGHTS ONLY	0.00	2.56	2.56
056-0116-001-0000	SAFETY LIGHTS ONLY	0.00	2.56	2.56
056-0116-002-0000	SAFETY LIGHTS ONLY	0.00	2.56	2.56
056-0116-003-0000	SAFETY LIGHTS ONLY	0.00	2.56	2.56
056-0116-004-0000	SAFETY LIGHTS ONLY	0.00	2.56	2.56
056-0116-005-0000	SAFETY LIGHTS ONLY	0.00	2.56	2.56
056-0116-006-0000	SAFETY LIGHTS ONLY	0.00	2.56	2.56
056-0116-007-0000	SAFETY LIGHTS ONLY	0.00	2.56	2.56
056-0116-008-0000	SAFETY LIGHTS ONLY	0.00	2.56	2.56
056-0116-009-0000	SAFETY LIGHTS ONLY	0.00	2.56	2.56
056-0116-010-0000	SAFETY LIGHTS ONLY	0.00	2.56	2.56
056-0122-001-0000	SAFETY LIGHTS ONLY	0.00	2.56	2.56
056-0122-002-0000	SAFETY LIGHTS ONLY	0.00	2.56	2.56
056-0122-003-0000	SAFETY LIGHTS ONLY	0.00	2.56	2.56
056-0122-004-0000	SAFETY LIGHTS ONLY	0.00	2.56	2.56
056-0122-005-0000	SAFETY LIGHTS ONLY	0.00	2.56	2.56
056-0122-006-0000	SAFETY LIGHTS ONLY	0.00	2.56	2.56
056-0122-007-0000	SAFETY LIGHTS ONLY	0.00	2.56	2.56
056-0122-008-0000	SAFETY LIGHTS ONLY	0.00	2.56	2.56
056-0122-009-0000	SAFETY LIGHTS ONLY	0.00	2.56	2.56
056-0123-001-0000	SAFETY LIGHTS ONLY	0.00	2.56	2.56
056-0123-002-0000	SAFETY LIGHTS ONLY	0.00	2.56	2.56
056-0123-003-0000	SAFETY LIGHTS ONLY	0.00	2.56	2.56
056-0123-004-0000	SAFETY LIGHTS ONLY	0.00	2.56	2.56
056-0123-005-0000	SAFETY LIGHTS ONLY	0.00	2.56	2.56
056-0123-006-0000	SAFETY LIGHTS ONLY	0.00	2.56	2.56
056-0123-007-0000	SAFETY LIGHTS ONLY	0.00	2.56	2.56
056-0123-008-0000	SAFETY LIGHTS ONLY	0.00	2.56	2.56
056-0123-009-0000	SAFETY LIGHTS ONLY	0.00	2.56	2.56
056-0123-010-0000	SAFETY LIGHTS ONLY	0.00	2.56	2.56
056-0123-011-0000	SAFETY LIGHTS ONLY	0.00	2.56	2.56
056-0123-012-0000	SAFETY LIGHTS ONLY	0.00	2.56	2.56
056-0123-013-0000	SAFETY LIGHTS ONLY	0.00	2.56	2.56
056-0123-014-0000	SAFETY LIGHTS ONLY	0.00	2.56	2.56
056-0123-015-0000	SAFETY LIGHTS ONLY	0.00	2.56	2.56
056-0123-016-0000	SAFETY LIGHTS ONLY	0.00	2.56	2.56
056-0123-017-0000	SAFETY LIGHTS ONLY	0.00	2.56	2.56
056-0123-018-0000	SAFETY LIGHTS ONLY	0.00	2.56	2.56
056-0123-019-0000	SAFETY LIGHTS ONLY	0.00	2.56	2.56
056-0123-020-0000	SAFETY LIGHTS ONLY	0.00	2.56	2.56
056-0123-021-0000	SAFETY LIGHTS ONLY	0.00	2.56	2.56
056-0123-022-0000	SAFETY LIGHTS ONLY	0.00	2.56	2.56
056-0123-023-0000	SAFETY LIGHTS ONLY	0.00	2.56	2.56
056-0123-024-0000	SAFETY LIGHTS ONLY	0.00	2.56	2.56
056-0123-025-0000	SAFETY LIGHTS ONLY	0.00	2.56	2.56
056-0124-001-0000	SAFETY LIGHTS ONLY	0.00	2.56	2.56
056-0125-001-0000	SAFETY LIGHTS ONLY	0.00	2.56	2.56
056-0125-002-0000	SAFETY LIGHTS ONLY	0.00	2.56	2.56
056-0125-003-0000	SAFETY LIGHTS ONLY	0.00	2.56	2.56
056-0127-001-0000	SAFETY LIGHTS ONLY	0.00	2.56	2.56
056-0127-002-0000	SAFETY LIGHTS ONLY	0.00	2.56	2.56
056-0131-001-0000	SAFETY LIGHTS ONLY	0.00	2.56	2.56

City of Rancho Cordova
Lighting District No. 2012-1
Fiscal Year 2015/16 Preliminary Assessment Roll

ASSESSOR PARCEL NUMBER	CLASSIFICATION	STREET LIGHTS CHARGE	SAFETY LIGHTS CHARGE	ASSESSMENT
056-0131-002-0000	SAFETY LIGHTS ONLY	0.00	2.56	2.56
056-0131-003-0000	SAFETY LIGHTS ONLY	0.00	2.56	2.56
056-0131-004-0000	SAFETY LIGHTS ONLY	0.00	2.56	2.56
056-0131-005-0000	SAFETY LIGHTS ONLY	0.00	2.56	2.56
056-0131-006-0000	SAFETY LIGHTS ONLY	0.00	2.56	2.56
056-0131-007-0000	SAFETY LIGHTS ONLY	0.00	2.56	2.56
056-0131-008-0000	SAFETY LIGHTS ONLY	0.00	2.56	2.56
056-0131-009-0000	SAFETY LIGHTS ONLY	0.00	2.56	2.56
056-0131-010-0000	SAFETY LIGHTS ONLY	0.00	2.56	2.56
056-0131-011-0000	SAFETY LIGHTS ONLY	0.00	2.56	2.56
056-0131-012-0000	SAFETY LIGHTS ONLY	0.00	2.56	2.56
056-0132-001-0000	SAFETY LIGHTS ONLY	0.00	2.56	2.56
056-0132-002-0000	SAFETY LIGHTS ONLY	0.00	2.56	2.56
056-0132-003-0000	SAFETY LIGHTS ONLY	0.00	2.56	2.56
056-0132-004-0000	SAFETY LIGHTS ONLY	0.00	2.56	2.56
056-0132-005-0000	SAFETY LIGHTS ONLY	0.00	2.56	2.56
056-0132-006-0000	SAFETY LIGHTS ONLY	0.00	2.56	2.56
056-0132-007-0000	SAFETY LIGHTS ONLY	0.00	2.56	2.56
056-0132-008-0000	SAFETY LIGHTS ONLY	0.00	2.56	2.56
056-0132-009-0000	SAFETY LIGHTS ONLY	0.00	2.56	2.56
056-0132-010-0000	SAFETY LIGHTS ONLY	0.00	2.56	2.56
056-0132-011-0000	SAFETY LIGHTS ONLY	0.00	2.56	2.56
056-0132-012-0000	SAFETY LIGHTS ONLY	0.00	2.56	2.56
056-0132-013-0000	SAFETY LIGHTS ONLY	0.00	2.56	2.56
056-0132-014-0000	SAFETY LIGHTS ONLY	0.00	2.56	2.56
056-0132-015-0000	SAFETY LIGHTS ONLY	0.00	2.56	2.56
056-0132-016-0000	SAFETY LIGHTS ONLY	0.00	2.56	2.56
056-0132-017-0000	SAFETY LIGHTS ONLY	0.00	2.56	2.56
056-0132-018-0000	SAFETY LIGHTS ONLY	0.00	2.56	2.56
056-0133-001-0000	SAFETY LIGHTS ONLY	0.00	2.56	2.56
056-0133-002-0000	SAFETY LIGHTS ONLY	0.00	2.56	2.56
056-0133-003-0000	SAFETY LIGHTS ONLY	0.00	2.56	2.56
056-0133-004-0000	SAFETY LIGHTS ONLY	0.00	2.56	2.56
056-0133-005-0000	SAFETY LIGHTS ONLY	0.00	2.56	2.56
056-0133-006-0000	SAFETY LIGHTS ONLY	0.00	2.56	2.56
056-0133-007-0000	SAFETY LIGHTS ONLY	0.00	2.56	2.56
056-0133-008-0000	SAFETY LIGHTS ONLY	0.00	2.56	2.56
056-0134-001-0000	SAFETY LIGHTS ONLY	0.00	2.56	2.56
056-0135-001-0000	SAFETY LIGHTS ONLY	0.00	2.56	2.56
056-0135-002-0000	SAFETY LIGHTS ONLY	0.00	2.56	2.56
056-0136-001-0000	SAFETY LIGHTS ONLY	0.00	2.56	2.56
056-0141-001-0000	SAFETY LIGHTS ONLY	0.00	2.56	2.56
056-0141-002-0000	SAFETY LIGHTS ONLY	0.00	2.56	2.56
056-0141-003-0000	SAFETY LIGHTS ONLY	0.00	2.56	2.56
056-0141-004-0000	SAFETY LIGHTS ONLY	0.00	2.56	2.56
056-0141-005-0000	SAFETY LIGHTS ONLY	0.00	2.56	2.56
056-0141-006-0000	SAFETY LIGHTS ONLY	0.00	2.56	2.56
056-0141-007-0000	SAFETY LIGHTS ONLY	0.00	2.56	2.56
056-0141-008-0000	SAFETY LIGHTS ONLY	0.00	2.56	2.56
056-0141-009-0000	SAFETY LIGHTS ONLY	0.00	2.56	2.56
056-0141-010-0000	SAFETY LIGHTS ONLY	0.00	2.56	2.56
056-0141-011-0000	SAFETY LIGHTS ONLY	0.00	2.56	2.56
056-0141-012-0000	SAFETY LIGHTS ONLY	0.00	2.56	2.56
056-0141-013-0000	SAFETY LIGHTS ONLY	0.00	2.56	2.56
056-0141-014-0000	SAFETY LIGHTS ONLY	0.00	2.56	2.56
056-0141-015-0000	SAFETY LIGHTS ONLY	0.00	2.56	2.56
056-0141-016-0000	SAFETY LIGHTS ONLY	0.00	2.56	2.56
056-0142-001-0000	SAFETY LIGHTS ONLY	0.00	2.56	2.56
056-0142-002-0000	SAFETY LIGHTS ONLY	0.00	2.56	2.56
056-0142-003-0000	SAFETY LIGHTS ONLY	0.00	2.56	2.56
056-0143-001-0000	SAFETY LIGHTS ONLY	0.00	2.56	2.56
056-0143-002-0000	SAFETY LIGHTS ONLY	0.00	2.56	2.56
056-0143-003-0000	SAFETY LIGHTS ONLY	0.00	2.56	2.56
056-0143-004-0000	SAFETY LIGHTS ONLY	0.00	2.56	2.56
056-0144-001-0000	SAFETY LIGHTS ONLY	0.00	2.56	2.56

City of Rancho Cordova
Lighting District No. 2012-1
Fiscal Year 2015/16 Preliminary Assessment Roll

ASSESSOR PARCEL NUMBER	CLASSIFICATION	STREET LIGHTS CHARGE	SAFETY LIGHTS CHARGE	ASSESSMENT
056-0144-002-0000	SAFETY LIGHTS ONLY	0.00	2.56	2.56
056-0144-003-0000	SAFETY LIGHTS ONLY	0.00	2.56	2.56
056-0144-004-0000	SAFETY LIGHTS ONLY	0.00	2.56	2.56
056-0144-005-0000	SAFETY LIGHTS ONLY	0.00	2.56	2.56
056-0144-006-0000	SAFETY LIGHTS ONLY	0.00	2.56	2.56
056-0144-007-0000	SAFETY LIGHTS ONLY	0.00	2.56	2.56
056-0144-008-0000	SAFETY LIGHTS ONLY	0.00	2.56	2.56
056-0144-009-0000	SAFETY LIGHTS ONLY	0.00	2.56	2.56
056-0144-010-0000	SAFETY LIGHTS ONLY	0.00	2.56	2.56
056-0144-011-0000	SAFETY LIGHTS ONLY	0.00	2.56	2.56
056-0144-012-0000	SAFETY LIGHTS ONLY	0.00	2.56	2.56
056-0144-013-0000	SAFETY LIGHTS ONLY	0.00	2.56	2.56
056-0144-014-0000	SAFETY LIGHTS ONLY	0.00	2.56	2.56
056-0144-015-0000	SAFETY LIGHTS ONLY	0.00	2.56	2.56
056-0144-016-0000	SAFETY LIGHTS ONLY	0.00	2.56	2.56
056-0144-017-0000	SAFETY LIGHTS ONLY	0.00	2.56	2.56
056-0151-001-0000	SAFETY LIGHTS ONLY	0.00	2.56	2.56
056-0151-002-0000	SAFETY LIGHTS ONLY	0.00	2.56	2.56
056-0151-003-0000	SAFETY LIGHTS ONLY	0.00	2.56	2.56
056-0151-004-0000	SAFETY LIGHTS ONLY	0.00	2.56	2.56
056-0151-005-0000	SAFETY LIGHTS ONLY	0.00	2.56	2.56
056-0151-006-0000	SAFETY LIGHTS ONLY	0.00	2.56	2.56
056-0151-007-0000	SAFETY LIGHTS ONLY	0.00	2.56	2.56
056-0151-008-0000	SAFETY LIGHTS ONLY	0.00	2.56	2.56
056-0151-009-0000	SAFETY LIGHTS ONLY	0.00	2.56	2.56
056-0151-010-0000	SAFETY LIGHTS ONLY	0.00	2.56	2.56
056-0151-011-0000	SAFETY LIGHTS ONLY	0.00	2.56	2.56
056-0151-012-0000	SAFETY LIGHTS ONLY	0.00	2.56	2.56
056-0151-013-0000	SAFETY LIGHTS ONLY	0.00	2.56	2.56
056-0151-014-0000	SAFETY LIGHTS ONLY	0.00	2.56	2.56
056-0151-015-0000	SAFETY LIGHTS ONLY	0.00	2.56	2.56
056-0151-016-0000	SAFETY LIGHTS ONLY	0.00	2.56	2.56
056-0151-017-0000	SAFETY LIGHTS ONLY	0.00	2.56	2.56
056-0151-018-0000	SAFETY LIGHTS ONLY	0.00	2.56	2.56
056-0151-019-0000	SAFETY LIGHTS ONLY	0.00	2.56	2.56
056-0151-020-0000	SAFETY LIGHTS ONLY	0.00	2.56	2.56
056-0151-021-0000	SAFETY LIGHTS ONLY	0.00	2.56	2.56
056-0151-022-0000	SAFETY LIGHTS ONLY	0.00	2.56	2.56
056-0151-023-0000	SAFETY LIGHTS ONLY	0.00	2.56	2.56
056-0151-024-0000	SAFETY LIGHTS ONLY	0.00	2.56	2.56
056-0151-025-0000	SAFETY LIGHTS ONLY	0.00	2.56	2.56
056-0151-026-0000	SAFETY LIGHTS ONLY	0.00	2.56	2.56
056-0151-027-0000	SAFETY LIGHTS ONLY	0.00	2.56	2.56
056-0151-028-0000	SAFETY LIGHTS ONLY	0.00	2.56	2.56
056-0151-029-0000	SAFETY LIGHTS ONLY	0.00	2.56	2.56
056-0151-030-0000	SAFETY LIGHTS ONLY	0.00	2.56	2.56
056-0151-031-0000	SAFETY LIGHTS ONLY	0.00	2.56	2.56
056-0151-032-0000	SAFETY LIGHTS ONLY	0.00	2.56	2.56
056-0151-033-0000	SAFETY LIGHTS ONLY	0.00	2.56	2.56
056-0151-034-0000	SAFETY LIGHTS ONLY	0.00	2.56	2.56
056-0152-001-0000	SAFETY LIGHTS ONLY	0.00	2.56	2.56
056-0152-002-0000	SAFETY LIGHTS ONLY	0.00	2.56	2.56
056-0152-003-0000	SAFETY LIGHTS ONLY	0.00	2.56	2.56
056-0152-004-0000	SAFETY LIGHTS ONLY	0.00	2.56	2.56
056-0152-005-0000	SAFETY LIGHTS ONLY	0.00	2.56	2.56
056-0152-006-0000	SAFETY LIGHTS ONLY	0.00	2.56	2.56
056-0152-007-0000	SAFETY LIGHTS ONLY	0.00	2.56	2.56
056-0152-008-0000	SAFETY LIGHTS ONLY	0.00	2.56	2.56
056-0152-009-0000	SAFETY LIGHTS ONLY	0.00	2.56	2.56
056-0152-010-0000	SAFETY LIGHTS ONLY	0.00	2.56	2.56
056-0152-011-0000	SAFETY LIGHTS ONLY	0.00	2.56	2.56
056-0152-012-0000	SAFETY LIGHTS ONLY	0.00	2.56	2.56
056-0152-013-0000	SAFETY LIGHTS ONLY	0.00	2.56	2.56
056-0152-014-0000	SAFETY LIGHTS ONLY	0.00	2.56	2.56
056-0152-015-0000	SAFETY LIGHTS ONLY	0.00	2.56	2.56

City of Rancho Cordova
Lighting District No. 2012-1
Fiscal Year 2015/16 Preliminary Assessment Roll

ASSESSOR PARCEL NUMBER	CLASSIFICATION	STREET LIGHTS CHARGE	SAFETY LIGHTS CHARGE	ASSESSMENT
056-0152-016-0000	SAFETY LIGHTS ONLY	0.00	2.56	2.56
056-0152-017-0000	SAFETY LIGHTS ONLY	0.00	2.56	2.56
056-0152-018-0000	SAFETY LIGHTS ONLY	0.00	2.56	2.56
056-0152-019-0000	SAFETY LIGHTS ONLY	0.00	2.56	2.56
056-0152-020-0000	SAFETY LIGHTS ONLY	0.00	2.56	2.56
056-0152-021-0000	SAFETY LIGHTS ONLY	0.00	2.56	2.56
056-0152-022-0000	SAFETY LIGHTS ONLY	0.00	2.56	2.56
056-0153-001-0000	SAFETY LIGHTS ONLY	0.00	2.56	2.56
056-0153-002-0000	SAFETY LIGHTS ONLY	0.00	2.56	2.56
056-0153-003-0000	SAFETY LIGHTS ONLY	0.00	2.56	2.56
056-0153-004-0000	SAFETY LIGHTS ONLY	0.00	2.56	2.56
056-0153-005-0000	SAFETY LIGHTS ONLY	0.00	2.56	2.56
056-0153-006-0000	SAFETY LIGHTS ONLY	0.00	2.56	2.56
056-0153-007-0000	SAFETY LIGHTS ONLY	0.00	2.56	2.56
056-0153-008-0000	SAFETY LIGHTS ONLY	0.00	2.56	2.56
056-0153-009-0000	SAFETY LIGHTS ONLY	0.00	2.56	2.56
056-0153-010-0000	SAFETY LIGHTS ONLY	0.00	2.56	2.56
056-0153-011-0000	SAFETY LIGHTS ONLY	0.00	2.56	2.56
056-0153-012-0000	SAFETY LIGHTS ONLY	0.00	2.56	2.56
056-0153-013-0000	SAFETY LIGHTS ONLY	0.00	2.56	2.56
056-0153-014-0000	SAFETY LIGHTS ONLY	0.00	2.56	2.56
056-0153-015-0000	SAFETY LIGHTS ONLY	0.00	2.56	2.56
056-0153-016-0000	SAFETY LIGHTS ONLY	0.00	2.56	2.56
056-0153-017-0000	SAFETY LIGHTS ONLY	0.00	2.56	2.56
056-0153-018-0000	SAFETY LIGHTS ONLY	0.00	2.56	2.56
056-0153-019-0000	SAFETY LIGHTS ONLY	0.00	2.56	2.56
056-0153-020-0000	SAFETY LIGHTS ONLY	0.00	2.56	2.56
056-0153-021-0000	SAFETY LIGHTS ONLY	0.00	2.56	2.56
056-0153-022-0000	SAFETY LIGHTS ONLY	0.00	2.56	2.56
056-0153-023-0000	SAFETY LIGHTS ONLY	0.00	2.56	2.56
056-0153-024-0000	SAFETY LIGHTS ONLY	0.00	2.56	2.56
056-0153-025-0000	SAFETY LIGHTS ONLY	0.00	2.56	2.56
056-0154-001-0000	SAFETY LIGHTS ONLY	0.00	2.56	2.56
056-0154-002-0000	SAFETY LIGHTS ONLY	0.00	2.56	2.56
056-0154-003-0000	SAFETY LIGHTS ONLY	0.00	2.56	2.56
056-0154-004-0000	SAFETY LIGHTS ONLY	0.00	2.56	2.56
056-0154-005-0000	SAFETY LIGHTS ONLY	0.00	2.56	2.56
056-0154-006-0000	SAFETY LIGHTS ONLY	0.00	2.56	2.56
056-0154-007-0000	SAFETY LIGHTS ONLY	0.00	2.56	2.56
056-0155-001-0000	RESIDENTIAL	15.32	2.56	17.88
056-0155-002-0000	SAFETY LIGHTS ONLY	0.00	2.56	2.56
056-0155-003-0000	SAFETY LIGHTS ONLY	0.00	2.56	2.56
056-0155-004-0000	SAFETY LIGHTS ONLY	0.00	2.56	2.56
056-0155-005-0000	SAFETY LIGHTS ONLY	0.00	2.56	2.56
056-0155-006-0000	SAFETY LIGHTS ONLY	0.00	2.56	2.56
056-0161-001-0000	SAFETY LIGHTS ONLY	0.00	2.56	2.56
056-0161-002-0000	SAFETY LIGHTS ONLY	0.00	2.56	2.56
056-0161-003-0000	SAFETY LIGHTS ONLY	0.00	2.56	2.56
056-0161-004-0000	SAFETY LIGHTS ONLY	0.00	2.56	2.56
056-0161-005-0000	SAFETY LIGHTS ONLY	0.00	2.56	2.56
056-0161-006-0000	SAFETY LIGHTS ONLY	0.00	2.56	2.56
056-0161-007-0000	SAFETY LIGHTS ONLY	0.00	2.56	2.56
056-0161-008-0000	SAFETY LIGHTS ONLY	0.00	2.56	2.56
056-0161-009-0000	SAFETY LIGHTS ONLY	0.00	2.56	2.56
056-0161-010-0000	SAFETY LIGHTS ONLY	0.00	2.56	2.56
056-0161-011-0000	SAFETY LIGHTS ONLY	0.00	2.56	2.56
056-0162-001-0000	SAFETY LIGHTS ONLY	0.00	2.56	2.56
056-0162-002-0000	SAFETY LIGHTS ONLY	0.00	2.56	2.56
056-0162-003-0000	SAFETY LIGHTS ONLY	0.00	2.56	2.56
056-0162-004-0000	SAFETY LIGHTS ONLY	0.00	2.56	2.56
056-0162-005-0000	SAFETY LIGHTS ONLY	0.00	2.56	2.56
056-0162-006-0000	SAFETY LIGHTS ONLY	0.00	2.56	2.56
056-0162-007-0000	SAFETY LIGHTS ONLY	0.00	2.56	2.56
056-0162-008-0000	SAFETY LIGHTS ONLY	0.00	2.56	2.56
056-0162-009-0000	SAFETY LIGHTS ONLY	0.00	2.56	2.56

City of Rancho Cordova
Lighting District No. 2012-1
Fiscal Year 2015/16 Preliminary Assessment Roll

ASSESSOR PARCEL NUMBER	CLASSIFICATION	STREET LIGHTS CHARGE	SAFETY LIGHTS CHARGE	ASSESSMENT
056-0162-010-0000	SAFETY LIGHTS ONLY	0.00	2.56	2.56
056-0162-011-0000	SAFETY LIGHTS ONLY	0.00	2.56	2.56
056-0162-012-0000	SAFETY LIGHTS ONLY	0.00	2.56	2.56
056-0162-013-0000	SAFETY LIGHTS ONLY	0.00	2.56	2.56
056-0162-014-0000	SAFETY LIGHTS ONLY	0.00	2.56	2.56
056-0162-015-0000	SAFETY LIGHTS ONLY	0.00	2.56	2.56
056-0162-018-0000	SAFETY LIGHTS ONLY	0.00	2.56	2.56
056-0162-019-0000	SAFETY LIGHTS ONLY	0.00	2.56	2.56
056-0162-020-0000	SAFETY LIGHTS ONLY	0.00	2.56	2.56
056-0163-001-0000	SAFETY LIGHTS ONLY	0.00	2.56	2.56
056-0163-002-0000	SAFETY LIGHTS ONLY	0.00	2.56	2.56
056-0163-003-0000	SAFETY LIGHTS ONLY	0.00	2.56	2.56
056-0163-004-0000	SAFETY LIGHTS ONLY	0.00	2.56	2.56
056-0163-005-0000	SAFETY LIGHTS ONLY	0.00	2.56	2.56
056-0163-006-0000	SAFETY LIGHTS ONLY	0.00	2.56	2.56
056-0163-007-0000	SAFETY LIGHTS ONLY	0.00	2.56	2.56
056-0163-008-0000	SAFETY LIGHTS ONLY	0.00	2.56	2.56
056-0163-009-0000	SAFETY LIGHTS ONLY	0.00	2.56	2.56
056-0163-010-0000	SAFETY LIGHTS ONLY	0.00	2.56	2.56
056-0163-011-0000	SAFETY LIGHTS ONLY	0.00	2.56	2.56
056-0163-012-0000	SAFETY LIGHTS ONLY	0.00	2.56	2.56
056-0163-013-0000	SAFETY LIGHTS ONLY	0.00	2.56	2.56
056-0164-001-0000	SAFETY LIGHTS ONLY	0.00	2.56	2.56
056-0164-002-0000	SAFETY LIGHTS ONLY	0.00	2.56	2.56
056-0164-003-0000	SAFETY LIGHTS ONLY	0.00	2.56	2.56
056-0164-004-0000	SAFETY LIGHTS ONLY	0.00	2.56	2.56
056-0164-005-0000	SAFETY LIGHTS ONLY	0.00	2.56	2.56
056-0171-001-0000	SAFETY LIGHTS ONLY	0.00	2.56	2.56
056-0172-001-0000	SAFETY LIGHTS ONLY	0.00	2.56	2.56
056-0172-002-0000	SAFETY LIGHTS ONLY	0.00	2.56	2.56
056-0172-003-0000	SAFETY LIGHTS ONLY	0.00	2.56	2.56
056-0172-004-0000	SAFETY LIGHTS ONLY	0.00	2.56	2.56
056-0172-005-0000	SAFETY LIGHTS ONLY	0.00	2.56	2.56
056-0172-006-0000	SAFETY LIGHTS ONLY	0.00	2.56	2.56
056-0172-007-0000	SAFETY LIGHTS ONLY	0.00	2.56	2.56
056-0172-008-0000	SAFETY LIGHTS ONLY	0.00	2.56	2.56
056-0172-009-0000	SAFETY LIGHTS ONLY	0.00	2.56	2.56
056-0172-010-0000	SAFETY LIGHTS ONLY	0.00	2.56	2.56
056-0172-011-0000	SAFETY LIGHTS ONLY	0.00	2.56	2.56
056-0172-012-0000	SAFETY LIGHTS ONLY	0.00	2.56	2.56
056-0172-013-0000	SAFETY LIGHTS ONLY	0.00	2.56	2.56
056-0172-014-0000	SAFETY LIGHTS ONLY	0.00	2.56	2.56
056-0172-015-0000	SAFETY LIGHTS ONLY	0.00	2.56	2.56
056-0172-016-0000	SAFETY LIGHTS ONLY	0.00	2.56	2.56
056-0173-001-0000	SAFETY LIGHTS ONLY	0.00	2.56	2.56
056-0173-002-0000	SAFETY LIGHTS ONLY	0.00	2.56	2.56
056-0173-003-0000	SAFETY LIGHTS ONLY	0.00	2.56	2.56
056-0173-004-0000	SAFETY LIGHTS ONLY	0.00	2.56	2.56
056-0173-005-0000	SAFETY LIGHTS ONLY	0.00	2.56	2.56
056-0173-006-0000	SAFETY LIGHTS ONLY	0.00	2.56	2.56
056-0173-007-0000	SAFETY LIGHTS ONLY	0.00	2.56	2.56
056-0173-008-0000	SAFETY LIGHTS ONLY	0.00	2.56	2.56
056-0173-009-0000	SAFETY LIGHTS ONLY	0.00	2.56	2.56
056-0173-010-0000	SAFETY LIGHTS ONLY	0.00	2.56	2.56
056-0173-011-0000	SAFETY LIGHTS ONLY	0.00	2.56	2.56
056-0174-001-0000	SAFETY LIGHTS ONLY	0.00	2.56	2.56
056-0174-002-0000	SAFETY LIGHTS ONLY	0.00	2.56	2.56
056-0174-003-0000	SAFETY LIGHTS ONLY	0.00	2.56	2.56
056-0174-004-0000	SAFETY LIGHTS ONLY	0.00	2.56	2.56
056-0174-005-0000	SAFETY LIGHTS ONLY	0.00	2.56	2.56
056-0174-006-0000	SAFETY LIGHTS ONLY	0.00	2.56	2.56
056-0174-007-0000	SAFETY LIGHTS ONLY	0.00	2.56	2.56
056-0174-008-0000	SAFETY LIGHTS ONLY	0.00	2.56	2.56
056-0174-009-0000	SAFETY LIGHTS ONLY	0.00	2.56	2.56
056-0174-010-0000	SAFETY LIGHTS ONLY	0.00	2.56	2.56

City of Rancho Cordova
Lighting District No. 2012-1
Fiscal Year 2015/16 Preliminary Assessment Roll

ASSESSOR PARCEL NUMBER	CLASSIFICATION	STREET LIGHTS CHARGE	SAFETY LIGHTS CHARGE	ASSESSMENT
056-0174-011-0000	SAFETY LIGHTS ONLY	0.00	2.56	2.56
056-0174-012-0000	SAFETY LIGHTS ONLY	0.00	2.56	2.56
056-0174-013-0000	SAFETY LIGHTS ONLY	0.00	2.56	2.56
056-0174-014-0000	SAFETY LIGHTS ONLY	0.00	2.56	2.56
056-0174-015-0000	SAFETY LIGHTS ONLY	0.00	2.56	2.56
056-0174-016-0000	SAFETY LIGHTS ONLY	0.00	2.56	2.56
056-0174-017-0000	SAFETY LIGHTS ONLY	0.00	2.56	2.56
056-0174-018-0000	SAFETY LIGHTS ONLY	0.00	2.56	2.56
056-0174-019-0000	SAFETY LIGHTS ONLY	0.00	2.56	2.56
056-0181-001-0000	SAFETY LIGHTS ONLY	0.00	2.56	2.56
056-0181-002-0000	SAFETY LIGHTS ONLY	0.00	2.56	2.56
056-0181-003-0000	SAFETY LIGHTS ONLY	0.00	2.56	2.56
056-0181-004-0000	SAFETY LIGHTS ONLY	0.00	2.56	2.56
056-0181-005-0000	SAFETY LIGHTS ONLY	0.00	2.56	2.56
056-0181-006-0000	SAFETY LIGHTS ONLY	0.00	2.56	2.56
056-0181-007-0000	SAFETY LIGHTS ONLY	0.00	2.56	2.56
056-0181-008-0000	SAFETY LIGHTS ONLY	0.00	2.56	2.56
056-0181-009-0000	SAFETY LIGHTS ONLY	0.00	2.56	2.56
056-0181-010-0000	SAFETY LIGHTS ONLY	0.00	2.56	2.56
056-0181-011-0000	SAFETY LIGHTS ONLY	0.00	2.56	2.56
056-0181-012-0000	SAFETY LIGHTS ONLY	0.00	2.56	2.56
056-0181-013-0000	SAFETY LIGHTS ONLY	0.00	2.56	2.56
056-0181-014-0000	SAFETY LIGHTS ONLY	0.00	2.56	2.56
056-0182-001-0000	SAFETY LIGHTS ONLY	0.00	2.56	2.56
056-0182-002-0000	SAFETY LIGHTS ONLY	0.00	2.56	2.56
056-0182-003-0000	SAFETY LIGHTS ONLY	0.00	2.56	2.56
056-0182-004-0000	SAFETY LIGHTS ONLY	0.00	2.56	2.56
056-0182-005-0000	SAFETY LIGHTS ONLY	0.00	2.56	2.56
056-0182-006-0000	SAFETY LIGHTS ONLY	0.00	2.56	2.56
056-0182-007-0000	SAFETY LIGHTS ONLY	0.00	2.56	2.56
056-0182-008-0000	SAFETY LIGHTS ONLY	0.00	2.56	2.56
056-0182-009-0000	SAFETY LIGHTS ONLY	0.00	2.56	2.56
056-0182-010-0000	SAFETY LIGHTS ONLY	0.00	2.56	2.56
056-0182-011-0000	SAFETY LIGHTS ONLY	0.00	2.56	2.56
056-0182-012-0000	SAFETY LIGHTS ONLY	0.00	2.56	2.56
056-0182-013-0000	SAFETY LIGHTS ONLY	0.00	2.56	2.56
056-0182-014-0000	SAFETY LIGHTS ONLY	0.00	2.56	2.56
056-0182-015-0000	SAFETY LIGHTS ONLY	0.00	2.56	2.56
056-0182-016-0000	SAFETY LIGHTS ONLY	0.00	2.56	2.56
056-0182-017-0000	SAFETY LIGHTS ONLY	0.00	2.56	2.56
056-0182-018-0000	SAFETY LIGHTS ONLY	0.00	2.56	2.56
056-0182-019-0000	SAFETY LIGHTS ONLY	0.00	2.56	2.56
056-0182-020-0000	SAFETY LIGHTS ONLY	0.00	2.56	2.56
056-0182-021-0000	SAFETY LIGHTS ONLY	0.00	2.56	2.56
056-0182-022-0000	SAFETY LIGHTS ONLY	0.00	2.56	2.56
056-0183-001-0000	SAFETY LIGHTS ONLY	0.00	2.56	2.56
056-0183-002-0000	SAFETY LIGHTS ONLY	0.00	2.56	2.56
056-0184-001-0000	SAFETY LIGHTS ONLY	0.00	2.56	2.56
056-0184-002-0000	SAFETY LIGHTS ONLY	0.00	2.56	2.56
056-0185-001-0000	SAFETY LIGHTS ONLY	0.00	2.56	2.56
056-0191-001-0000	SAFETY LIGHTS ONLY	0.00	2.56	2.56
056-0191-002-0000	SAFETY LIGHTS ONLY	0.00	2.56	2.56
056-0191-003-0000	SAFETY LIGHTS ONLY	0.00	2.56	2.56
056-0191-004-0000	SAFETY LIGHTS ONLY	0.00	2.56	2.56
056-0191-005-0000	SAFETY LIGHTS ONLY	0.00	2.56	2.56
056-0191-006-0000	SAFETY LIGHTS ONLY	0.00	2.56	2.56
056-0191-007-0000	SAFETY LIGHTS ONLY	0.00	2.56	2.56
056-0191-008-0000	SAFETY LIGHTS ONLY	0.00	2.56	2.56
056-0191-009-0000	SAFETY LIGHTS ONLY	0.00	2.56	2.56
056-0191-010-0000	SAFETY LIGHTS ONLY	0.00	2.56	2.56
056-0192-001-0000	SAFETY LIGHTS ONLY	0.00	2.56	2.56
056-0192-002-0000	SAFETY LIGHTS ONLY	0.00	2.56	2.56
056-0192-003-0000	SAFETY LIGHTS ONLY	0.00	2.56	2.56
056-0192-004-0000	SAFETY LIGHTS ONLY	0.00	2.56	2.56
056-0192-005-0000	SAFETY LIGHTS ONLY	0.00	2.56	2.56

City of Rancho Cordova
Lighting District No. 2012-1
Fiscal Year 2015/16 Preliminary Assessment Roll

ASSESSOR PARCEL NUMBER	CLASSIFICATION	STREET LIGHTS CHARGE	SAFETY LIGHTS CHARGE	ASSESSMENT
056-0192-006-0000	SAFETY LIGHTS ONLY	0.00	2.56	2.56
056-0192-007-0000	SAFETY LIGHTS ONLY	0.00	2.56	2.56
056-0193-001-0000	SAFETY LIGHTS ONLY	0.00	2.56	2.56
056-0193-002-0000	SAFETY LIGHTS ONLY	0.00	2.56	2.56
056-0193-003-0000	SAFETY LIGHTS ONLY	0.00	2.56	2.56
056-0193-004-0000	SAFETY LIGHTS ONLY	0.00	2.56	2.56
056-0193-005-0000	SAFETY LIGHTS ONLY	0.00	2.56	2.56
056-0193-006-0000	SAFETY LIGHTS ONLY	0.00	2.56	2.56
056-0194-001-0000	SAFETY LIGHTS ONLY	0.00	2.56	2.56
056-0194-002-0000	SAFETY LIGHTS ONLY	0.00	2.56	2.56
056-0195-001-0000	SAFETY LIGHTS ONLY	0.00	2.56	2.56
056-0195-002-0000	SAFETY LIGHTS ONLY	0.00	2.56	2.56
056-0195-003-0000	SAFETY LIGHTS ONLY	0.00	2.56	2.56
056-0195-004-0000	SAFETY LIGHTS ONLY	0.00	2.56	2.56
056-0195-005-0000	SAFETY LIGHTS ONLY	0.00	2.56	2.56
056-0195-006-0000	SAFETY LIGHTS ONLY	0.00	2.56	2.56
056-0195-007-0000	SAFETY LIGHTS ONLY	0.00	2.56	2.56
056-0195-008-0000	SAFETY LIGHTS ONLY	0.00	2.56	2.56
056-0195-009-0000	SAFETY LIGHTS ONLY	0.00	2.56	2.56
056-0195-010-0000	SAFETY LIGHTS ONLY	0.00	2.56	2.56
056-0195-011-0000	SAFETY LIGHTS ONLY	0.00	2.56	2.56
056-0195-012-0000	SAFETY LIGHTS ONLY	0.00	2.56	2.56
056-0195-013-0000	SAFETY LIGHTS ONLY	0.00	2.56	2.56
056-0195-014-0000	SAFETY LIGHTS ONLY	0.00	2.56	2.56
056-0195-015-0000	SAFETY LIGHTS ONLY	0.00	2.56	2.56
056-0195-016-0000	SAFETY LIGHTS ONLY	0.00	2.56	2.56
056-0195-017-0000	SAFETY LIGHTS ONLY	0.00	2.56	2.56
056-0196-001-0000	SAFETY LIGHTS ONLY	0.00	2.56	2.56
056-0196-002-0000	SAFETY LIGHTS ONLY	0.00	2.56	2.56
056-0196-003-0000	SAFETY LIGHTS ONLY	0.00	2.56	2.56
056-0196-004-0000	SAFETY LIGHTS ONLY	0.00	2.56	2.56
056-0196-005-0000	SAFETY LIGHTS ONLY	0.00	2.56	2.56
056-0196-006-0000	SAFETY LIGHTS ONLY	0.00	2.56	2.56
056-0196-007-0000	SAFETY LIGHTS ONLY	0.00	2.56	2.56
056-0196-008-0000	SAFETY LIGHTS ONLY	0.00	2.56	2.56
056-0196-009-0000	SAFETY LIGHTS ONLY	0.00	2.56	2.56
056-0197-001-0000	SAFETY LIGHTS ONLY	0.00	2.56	2.56
056-0197-002-0000	SAFETY LIGHTS ONLY	0.00	2.56	2.56
056-0197-003-0000	SAFETY LIGHTS ONLY	0.00	2.56	2.56
056-0197-004-0000	SAFETY LIGHTS ONLY	0.00	2.56	2.56
056-0197-005-0000	SAFETY LIGHTS ONLY	0.00	2.56	2.56
056-0197-006-0000	SAFETY LIGHTS ONLY	0.00	2.56	2.56
056-0198-001-0000	SAFETY LIGHTS ONLY	0.00	2.56	2.56
056-0201-001-0000	SAFETY LIGHTS ONLY	0.00	2.56	2.56
056-0201-002-0000	SAFETY LIGHTS ONLY	0.00	2.56	2.56
056-0201-003-0000	SAFETY LIGHTS ONLY	0.00	2.56	2.56
056-0201-004-0000	SAFETY LIGHTS ONLY	0.00	2.56	2.56
056-0201-005-0000	SAFETY LIGHTS ONLY	0.00	2.56	2.56
056-0201-006-0000	SAFETY LIGHTS ONLY	0.00	2.56	2.56
056-0201-007-0000	SAFETY LIGHTS ONLY	0.00	2.56	2.56
056-0202-001-0000	SAFETY LIGHTS ONLY	0.00	2.56	2.56
056-0202-002-0000	SAFETY LIGHTS ONLY	0.00	2.56	2.56
056-0202-003-0000	SAFETY LIGHTS ONLY	0.00	2.56	2.56
056-0202-004-0000	SAFETY LIGHTS ONLY	0.00	2.56	2.56
056-0202-005-0000	SAFETY LIGHTS ONLY	0.00	2.56	2.56
056-0202-006-0000	SAFETY LIGHTS ONLY	0.00	2.56	2.56
056-0202-007-0000	SAFETY LIGHTS ONLY	0.00	2.56	2.56
056-0202-008-0000	SAFETY LIGHTS ONLY	0.00	2.56	2.56
056-0202-009-0000	SAFETY LIGHTS ONLY	0.00	2.56	2.56
056-0202-010-0000	SAFETY LIGHTS ONLY	0.00	2.56	2.56
056-0203-001-0000	SAFETY LIGHTS ONLY	0.00	2.56	2.56
056-0203-002-0000	SAFETY LIGHTS ONLY	0.00	2.56	2.56
056-0203-003-0000	SAFETY LIGHTS ONLY	0.00	2.56	2.56
056-0203-004-0000	SAFETY LIGHTS ONLY	0.00	2.56	2.56
056-0203-005-0000	SAFETY LIGHTS ONLY	0.00	2.56	2.56

City of Rancho Cordova
Lighting District No. 2012-1
Fiscal Year 2015/16 Preliminary Assessment Roll

ASSESSOR PARCEL NUMBER	CLASSIFICATION	STREET LIGHTS CHARGE	SAFETY LIGHTS CHARGE	ASSESSMENT
056-0203-006-0000	SAFETY LIGHTS ONLY	0.00	2.56	2.56
056-0203-007-0000	SAFETY LIGHTS ONLY	0.00	2.56	2.56
056-0203-008-0000	SAFETY LIGHTS ONLY	0.00	2.56	2.56
056-0203-009-0000	SAFETY LIGHTS ONLY	0.00	2.56	2.56
056-0203-010-0000	SAFETY LIGHTS ONLY	0.00	2.56	2.56
056-0203-011-0000	SAFETY LIGHTS ONLY	0.00	2.56	2.56
056-0203-012-0000	SAFETY LIGHTS ONLY	0.00	2.56	2.56
056-0203-013-0000	SAFETY LIGHTS ONLY	0.00	2.56	2.56
056-0203-014-0000	SAFETY LIGHTS ONLY	0.00	2.56	2.56
056-0203-015-0000	SAFETY LIGHTS ONLY	0.00	2.56	2.56
056-0203-016-0000	SAFETY LIGHTS ONLY	0.00	2.56	2.56
056-0203-017-0000	SAFETY LIGHTS ONLY	0.00	2.56	2.56
056-0203-018-0000	SAFETY LIGHTS ONLY	0.00	2.56	2.56
056-0203-019-0000	SAFETY LIGHTS ONLY	0.00	2.56	2.56
056-0203-020-0000	SAFETY LIGHTS ONLY	0.00	2.56	2.56
056-0203-021-0000	SAFETY LIGHTS ONLY	0.00	2.56	2.56
056-0203-022-0000	SAFETY LIGHTS ONLY	0.00	2.56	2.56
056-0204-001-0000	SAFETY LIGHTS ONLY	0.00	2.56	2.56
056-0204-002-0000	SAFETY LIGHTS ONLY	0.00	2.56	2.56
056-0204-003-0000	SAFETY LIGHTS ONLY	0.00	2.56	2.56
056-0204-004-0000	SAFETY LIGHTS ONLY	0.00	2.56	2.56
056-0204-005-0000	SAFETY LIGHTS ONLY	0.00	2.56	2.56
056-0204-006-0000	SAFETY LIGHTS ONLY	0.00	2.56	2.56
056-0204-007-0000	SAFETY LIGHTS ONLY	0.00	2.56	2.56
056-0204-008-0000	SAFETY LIGHTS ONLY	0.00	2.56	2.56
056-0204-009-0000	SAFETY LIGHTS ONLY	0.00	2.56	2.56
056-0204-010-0000	SAFETY LIGHTS ONLY	0.00	2.56	2.56
056-0204-011-0000	SAFETY LIGHTS ONLY	0.00	2.56	2.56
056-0205-001-0000	SAFETY LIGHTS ONLY	0.00	2.56	2.56
056-0205-002-0000	SAFETY LIGHTS ONLY	0.00	2.56	2.56
056-0205-003-0000	SAFETY LIGHTS ONLY	0.00	2.56	2.56
056-0205-004-0000	SAFETY LIGHTS ONLY	0.00	2.56	2.56
056-0205-005-0000	SAFETY LIGHTS ONLY	0.00	2.56	2.56
056-0205-006-0000	SAFETY LIGHTS ONLY	0.00	2.56	2.56
056-0211-001-0001	SAFETY LIGHTS ONLY	0.00	2.56	2.56
056-0211-001-0002	SAFETY LIGHTS ONLY	0.00	2.56	2.56
056-0211-001-0003	SAFETY LIGHTS ONLY	0.00	2.56	2.56
056-0211-001-0004	SAFETY LIGHTS ONLY	0.00	2.56	2.56
056-0211-002-0001	SAFETY LIGHTS ONLY	0.00	2.56	2.56
056-0211-002-0002	SAFETY LIGHTS ONLY	0.00	2.56	2.56
056-0211-002-0003	SAFETY LIGHTS ONLY	0.00	2.56	2.56
056-0211-002-0004	SAFETY LIGHTS ONLY	0.00	2.56	2.56
056-0211-003-0001	SAFETY LIGHTS ONLY	0.00	2.56	2.56
056-0211-003-0002	SAFETY LIGHTS ONLY	0.00	2.56	2.56
056-0211-003-0003	SAFETY LIGHTS ONLY	0.00	2.56	2.56
056-0211-003-0004	SAFETY LIGHTS ONLY	0.00	2.56	2.56
056-0211-004-0001	SAFETY LIGHTS ONLY	0.00	2.56	2.56
056-0211-004-0002	SAFETY LIGHTS ONLY	0.00	2.56	2.56
056-0211-004-0003	SAFETY LIGHTS ONLY	0.00	2.56	2.56
056-0211-004-0004	SAFETY LIGHTS ONLY	0.00	2.56	2.56
056-0211-005-0001	SAFETY LIGHTS ONLY	0.00	2.56	2.56
056-0211-005-0002	SAFETY LIGHTS ONLY	0.00	2.56	2.56
056-0211-005-0003	SAFETY LIGHTS ONLY	0.00	2.56	2.56
056-0211-005-0004	SAFETY LIGHTS ONLY	0.00	2.56	2.56
056-0211-006-0001	SAFETY LIGHTS ONLY	0.00	2.56	2.56
056-0211-006-0002	SAFETY LIGHTS ONLY	0.00	2.56	2.56
056-0211-006-0003	SAFETY LIGHTS ONLY	0.00	2.56	2.56
056-0211-006-0004	SAFETY LIGHTS ONLY	0.00	2.56	2.56
056-0211-007-0001	SAFETY LIGHTS ONLY	0.00	2.56	2.56
056-0211-007-0002	SAFETY LIGHTS ONLY	0.00	2.56	2.56
056-0211-007-0003	SAFETY LIGHTS ONLY	0.00	2.56	2.56
056-0211-007-0004	SAFETY LIGHTS ONLY	0.00	2.56	2.56
056-0211-008-0001	SAFETY LIGHTS ONLY	0.00	2.56	2.56
056-0211-008-0002	SAFETY LIGHTS ONLY	0.00	2.56	2.56
056-0211-008-0003	SAFETY LIGHTS ONLY	0.00	2.56	2.56

City of Rancho Cordova
Lighting District No. 2012-1
Fiscal Year 2015/16 Preliminary Assessment Roll

ASSESSOR PARCEL NUMBER	CLASSIFICATION	STREET LIGHTS CHARGE	SAFETY LIGHTS CHARGE	ASSESSMENT
056-0211-008-0004	SAFETY LIGHTS ONLY	0.00	2.56	2.56
056-0211-009-0001	SAFETY LIGHTS ONLY	0.00	2.56	2.56
056-0211-009-0002	SAFETY LIGHTS ONLY	0.00	2.56	2.56
056-0211-009-0003	SAFETY LIGHTS ONLY	0.00	2.56	2.56
056-0211-009-0004	SAFETY LIGHTS ONLY	0.00	2.56	2.56
056-0211-010-0001	SAFETY LIGHTS ONLY	0.00	2.56	2.56
056-0211-010-0002	SAFETY LIGHTS ONLY	0.00	2.56	2.56
056-0211-010-0003	SAFETY LIGHTS ONLY	0.00	2.56	2.56
056-0211-010-0004	SAFETY LIGHTS ONLY	0.00	2.56	2.56
056-0211-011-0001	SAFETY LIGHTS ONLY	0.00	2.56	2.56
056-0211-011-0002	SAFETY LIGHTS ONLY	0.00	2.56	2.56
056-0211-011-0003	SAFETY LIGHTS ONLY	0.00	2.56	2.56
056-0211-011-0004	SAFETY LIGHTS ONLY	0.00	2.56	2.56
056-0212-001-0001	SAFETY LIGHTS ONLY	0.00	2.56	2.56
056-0212-001-0002	SAFETY LIGHTS ONLY	0.00	2.56	2.56
056-0212-001-0003	SAFETY LIGHTS ONLY	0.00	2.56	2.56
056-0212-001-0004	SAFETY LIGHTS ONLY	0.00	2.56	2.56
056-0212-002-0001	SAFETY LIGHTS ONLY	0.00	2.56	2.56
056-0212-002-0002	SAFETY LIGHTS ONLY	0.00	2.56	2.56
056-0212-002-0003	SAFETY LIGHTS ONLY	0.00	2.56	2.56
056-0212-002-0004	SAFETY LIGHTS ONLY	0.00	2.56	2.56
056-0212-003-0001	SAFETY LIGHTS ONLY	0.00	2.56	2.56
056-0212-003-0002	SAFETY LIGHTS ONLY	0.00	2.56	2.56
056-0212-003-0003	SAFETY LIGHTS ONLY	0.00	2.56	2.56
056-0212-003-0004	SAFETY LIGHTS ONLY	0.00	2.56	2.56
056-0212-004-0001	SAFETY LIGHTS ONLY	0.00	2.56	2.56
056-0212-004-0002	SAFETY LIGHTS ONLY	0.00	2.56	2.56
056-0212-004-0003	SAFETY LIGHTS ONLY	0.00	2.56	2.56
056-0212-004-0004	SAFETY LIGHTS ONLY	0.00	2.56	2.56
056-0212-005-0001	SAFETY LIGHTS ONLY	0.00	2.56	2.56
056-0212-005-0002	SAFETY LIGHTS ONLY	0.00	2.56	2.56
056-0212-005-0003	SAFETY LIGHTS ONLY	0.00	2.56	2.56
056-0212-005-0004	SAFETY LIGHTS ONLY	0.00	2.56	2.56
056-0212-006-0001	SAFETY LIGHTS ONLY	0.00	2.56	2.56
056-0212-006-0002	SAFETY LIGHTS ONLY	0.00	2.56	2.56
056-0212-006-0003	SAFETY LIGHTS ONLY	0.00	2.56	2.56
056-0212-006-0004	SAFETY LIGHTS ONLY	0.00	2.56	2.56
056-0212-007-0001	SAFETY LIGHTS ONLY	0.00	2.56	2.56
056-0212-007-0002	SAFETY LIGHTS ONLY	0.00	2.56	2.56
056-0212-007-0003	SAFETY LIGHTS ONLY	0.00	2.56	2.56
056-0212-007-0004	SAFETY LIGHTS ONLY	0.00	2.56	2.56
056-0212-008-0001	SAFETY LIGHTS ONLY	0.00	2.56	2.56
056-0212-008-0002	SAFETY LIGHTS ONLY	0.00	2.56	2.56
056-0212-008-0003	SAFETY LIGHTS ONLY	0.00	2.56	2.56
056-0212-008-0004	SAFETY LIGHTS ONLY	0.00	2.56	2.56
056-0212-009-0001	SAFETY LIGHTS ONLY	0.00	2.56	2.56
056-0212-009-0002	SAFETY LIGHTS ONLY	0.00	2.56	2.56
056-0212-009-0003	SAFETY LIGHTS ONLY	0.00	2.56	2.56
056-0212-009-0004	SAFETY LIGHTS ONLY	0.00	2.56	2.56
056-0212-010-0001	SAFETY LIGHTS ONLY	0.00	2.56	2.56
056-0212-010-0002	SAFETY LIGHTS ONLY	0.00	2.56	2.56
056-0212-010-0003	SAFETY LIGHTS ONLY	0.00	2.56	2.56
056-0212-010-0004	SAFETY LIGHTS ONLY	0.00	2.56	2.56
056-0212-012-0001	NON RESIDENTIAL	13.32	2.56	15.88
056-0212-012-0002	NON RESIDENTIAL	13.32	2.56	15.88
056-0212-012-0003	NON RESIDENTIAL	13.32	2.56	15.88
056-0212-012-0004	NON RESIDENTIAL	13.32	2.56	15.88
056-0212-013-0001	NON RESIDENTIAL	3.76	2.56	6.32
056-0212-013-0002	NON RESIDENTIAL	3.76	2.56	6.32
056-0212-013-0003	NON RESIDENTIAL	3.76	2.56	6.32
056-0212-013-0004	NON RESIDENTIAL	3.76	2.56	6.32
056-0212-014-0001	SAFETY LIGHTS ONLY	0.00	2.56	2.56
056-0212-014-0002	SAFETY LIGHTS ONLY	0.00	2.56	2.56
056-0212-014-0003	SAFETY LIGHTS ONLY	0.00	2.56	2.56
056-0212-014-0004	SAFETY LIGHTS ONLY	0.00	2.56	2.56

City of Rancho Cordova
Lighting District No. 2012-1
Fiscal Year 2015/16 Preliminary Assessment Roll

ASSESSOR PARCEL NUMBER	CLASSIFICATION	STREET LIGHTS CHARGE	SAFETY LIGHTS CHARGE	ASSESSMENT
056-0212-015-0001	SAFETY LIGHTS ONLY	0.00	2.56	2.56
056-0212-015-0002	SAFETY LIGHTS ONLY	0.00	2.56	2.56
056-0212-015-0003	SAFETY LIGHTS ONLY	0.00	2.56	2.56
056-0212-015-0004	SAFETY LIGHTS ONLY	0.00	2.56	2.56
056-0212-016-0001	SAFETY LIGHTS ONLY	0.00	2.56	2.56
056-0212-016-0002	SAFETY LIGHTS ONLY	0.00	2.56	2.56
056-0212-016-0003	SAFETY LIGHTS ONLY	0.00	2.56	2.56
056-0212-016-0004	SAFETY LIGHTS ONLY	0.00	2.56	2.56
056-0212-017-0001	SAFETY LIGHTS ONLY	0.00	2.56	2.56
056-0212-017-0002	SAFETY LIGHTS ONLY	0.00	2.56	2.56
056-0212-017-0003	SAFETY LIGHTS ONLY	0.00	2.56	2.56
056-0212-017-0004	SAFETY LIGHTS ONLY	0.00	2.56	2.56
056-0212-018-0001	SAFETY LIGHTS ONLY	0.00	2.56	2.56
056-0212-018-0002	SAFETY LIGHTS ONLY	0.00	2.56	2.56
056-0212-018-0003	SAFETY LIGHTS ONLY	0.00	2.56	2.56
056-0212-018-0004	SAFETY LIGHTS ONLY	0.00	2.56	2.56
056-0212-019-0001	SAFETY LIGHTS ONLY	0.00	2.56	2.56
056-0212-019-0002	SAFETY LIGHTS ONLY	0.00	2.56	2.56
056-0212-019-0003	SAFETY LIGHTS ONLY	0.00	2.56	2.56
056-0212-019-0004	SAFETY LIGHTS ONLY	0.00	2.56	2.56
056-0212-020-0001	SAFETY LIGHTS ONLY	0.00	2.56	2.56
056-0212-020-0002	SAFETY LIGHTS ONLY	0.00	2.56	2.56
056-0212-020-0003	SAFETY LIGHTS ONLY	0.00	2.56	2.56
056-0212-020-0004	SAFETY LIGHTS ONLY	0.00	2.56	2.56
056-0212-021-0001	SAFETY LIGHTS ONLY	0.00	2.56	2.56
056-0212-021-0002	SAFETY LIGHTS ONLY	0.00	2.56	2.56
056-0212-021-0003	SAFETY LIGHTS ONLY	0.00	2.56	2.56
056-0212-021-0004	SAFETY LIGHTS ONLY	0.00	2.56	2.56
056-0212-022-0001	SAFETY LIGHTS ONLY	0.00	2.56	2.56
056-0212-022-0002	SAFETY LIGHTS ONLY	0.00	2.56	2.56
056-0212-022-0003	SAFETY LIGHTS ONLY	0.00	2.56	2.56
056-0212-022-0004	SAFETY LIGHTS ONLY	0.00	2.56	2.56
056-0212-023-0001	NON RESIDENTIAL	12.82	2.56	15.38
056-0212-023-0002	NON RESIDENTIAL	12.82	2.56	15.38
056-0212-023-0003	NON RESIDENTIAL	12.82	2.56	15.38
056-0212-023-0004	NON RESIDENTIAL	12.82	2.56	15.38
056-0222-004-0000	NON RESIDENTIAL	47.84	2.56	50.40
056-0222-020-0000	SAFETY LIGHTS ONLY	0.00	2.56	2.56
056-0222-021-0000	SAFETY LIGHTS ONLY	0.00	2.56	2.56
056-0222-022-0000	SAFETY LIGHTS ONLY	0.00	2.56	2.56
056-0222-023-0000	NON RESIDENTIAL	18.62	2.56	21.18
056-0222-024-0000	SAFETY LIGHTS ONLY	0.00	2.56	2.56
056-0222-025-0000	SAFETY LIGHTS ONLY	0.00	2.56	2.56
056-0230-008-0000	SAFETY LIGHTS ONLY	0.00	2.56	2.56
056-0230-009-0000	SAFETY LIGHTS ONLY	0.00	2.56	2.56
056-0230-012-0000	NON RESIDENTIAL	38.02	2.56	40.58
056-0230-014-0000	SAFETY LIGHTS ONLY	0.00	2.56	2.56
056-0230-015-0000	SAFETY LIGHTS ONLY	0.00	2.56	2.56
056-0230-016-0000	SAFETY LIGHTS ONLY	0.00	2.56	2.56
056-0230-017-0000	SAFETY LIGHTS ONLY	0.00	2.56	2.56
056-0230-018-0000	SAFETY LIGHTS ONLY	0.00	2.56	2.56
056-0230-019-0000	SAFETY LIGHTS ONLY	0.00	2.56	2.56
056-0230-020-0000	SAFETY LIGHTS ONLY	0.00	2.56	2.56
056-0230-021-0000	SAFETY LIGHTS ONLY	0.00	2.56	2.56
056-0230-022-0000	SAFETY LIGHTS ONLY	0.00	2.56	2.56
056-0241-001-0001	NON RESIDENTIAL	12.32	2.56	14.88
056-0241-001-0002	NON RESIDENTIAL	12.32	2.56	14.88
056-0241-001-0003	NON RESIDENTIAL	12.32	2.56	14.88
056-0241-001-0004	NON RESIDENTIAL	12.32	2.56	14.88
056-0241-002-0001	NON RESIDENTIAL	3.50	2.56	6.06
056-0241-002-0002	NON RESIDENTIAL	3.50	2.56	6.06
056-0241-002-0003	NON RESIDENTIAL	3.50	2.56	6.06
056-0241-002-0004	NON RESIDENTIAL	3.50	2.56	6.06
056-0241-003-0001	NON RESIDENTIAL	3.50	2.56	6.06
056-0241-003-0002	NON RESIDENTIAL	3.50	2.56	6.06

**City of Rancho Cordova
Lighting District No. 2012-1
Fiscal Year 2015/16 Preliminary Assessment Roll**

ASSESSOR PARCEL NUMBER	CLASSIFICATION	STREET LIGHTS CHARGE	SAFETY LIGHTS CHARGE	ASSESSMENT
056-0241-003-0003	NON RESIDENTIAL	3.50	2.56	6.06
056-0241-003-0004	NON RESIDENTIAL	3.50	2.56	6.06
056-0241-004-0001	NON RESIDENTIAL	3.50	2.56	6.06
056-0241-004-0002	NON RESIDENTIAL	3.50	2.56	6.06
056-0241-004-0003	NON RESIDENTIAL	3.50	2.56	6.06
056-0241-004-0004	NON RESIDENTIAL	3.50	2.56	6.06
056-0241-005-0001	NON RESIDENTIAL	3.50	2.56	6.06
056-0241-005-0002	NON RESIDENTIAL	3.50	2.56	6.06
056-0241-005-0003	NON RESIDENTIAL	3.50	2.56	6.06
056-0241-005-0004	NON RESIDENTIAL	3.50	2.56	6.06
056-0241-006-0001	NON RESIDENTIAL	3.50	2.56	6.06
056-0241-006-0002	NON RESIDENTIAL	3.50	2.56	6.06
056-0241-006-0003	NON RESIDENTIAL	3.50	2.56	6.06
056-0241-006-0004	NON RESIDENTIAL	3.50	2.56	6.06
056-0241-007-0001	NON RESIDENTIAL	3.50	2.56	6.06
056-0241-007-0002	NON RESIDENTIAL	3.50	2.56	6.06
056-0241-007-0003	NON RESIDENTIAL	3.50	2.56	6.06
056-0241-007-0004	NON RESIDENTIAL	3.50	2.56	6.06
056-0241-008-0001	NON RESIDENTIAL	3.50	2.56	6.06
056-0241-008-0002	NON RESIDENTIAL	3.50	2.56	6.06
056-0241-008-0003	NON RESIDENTIAL	3.50	2.56	6.06
056-0241-008-0004	NON RESIDENTIAL	3.50	2.56	6.06
056-0241-009-0001	NON RESIDENTIAL	3.50	2.56	6.06
056-0241-009-0002	NON RESIDENTIAL	3.50	2.56	6.06
056-0241-009-0003	NON RESIDENTIAL	3.50	2.56	6.06
056-0241-009-0004	NON RESIDENTIAL	3.50	2.56	6.06
056-0241-010-0001	NON RESIDENTIAL	3.50	2.56	6.06
056-0241-010-0002	NON RESIDENTIAL	3.50	2.56	6.06
056-0241-010-0003	NON RESIDENTIAL	3.50	2.56	6.06
056-0241-010-0004	NON RESIDENTIAL	3.50	2.56	6.06
056-0241-011-0001	NON RESIDENTIAL	3.50	2.56	6.06
056-0241-011-0002	NON RESIDENTIAL	3.50	2.56	6.06
056-0241-011-0003	NON RESIDENTIAL	3.50	2.56	6.06
056-0241-011-0004	NON RESIDENTIAL	3.50	2.56	6.06
056-0241-012-0001	NON RESIDENTIAL	3.50	2.56	6.06
056-0241-012-0002	NON RESIDENTIAL	3.50	2.56	6.06
056-0241-012-0003	NON RESIDENTIAL	3.50	2.56	6.06
056-0241-012-0004	NON RESIDENTIAL	3.50	2.56	6.06
056-0241-013-0001	NON RESIDENTIAL	3.50	2.56	6.06
056-0241-013-0002	NON RESIDENTIAL	3.50	2.56	6.06
056-0241-013-0003	NON RESIDENTIAL	3.50	2.56	6.06
056-0241-013-0004	NON RESIDENTIAL	3.50	2.56	6.06
056-0241-014-0001	NON RESIDENTIAL	3.50	2.56	6.06
056-0241-014-0002	NON RESIDENTIAL	3.50	2.56	6.06
056-0241-014-0003	NON RESIDENTIAL	3.50	2.56	6.06
056-0241-014-0004	NON RESIDENTIAL	3.50	2.56	6.06
056-0241-015-0001	NON RESIDENTIAL	3.50	2.56	6.06
056-0241-015-0002	NON RESIDENTIAL	3.50	2.56	6.06
056-0241-015-0003	NON RESIDENTIAL	3.50	2.56	6.06
056-0241-015-0004	NON RESIDENTIAL	3.50	2.56	6.06
056-0241-016-0001	NON RESIDENTIAL	3.50	2.56	6.06
056-0241-016-0002	NON RESIDENTIAL	3.50	2.56	6.06
056-0241-016-0003	NON RESIDENTIAL	3.50	2.56	6.06
056-0241-016-0004	NON RESIDENTIAL	3.50	2.56	6.06
056-0241-017-0001	NON RESIDENTIAL	3.50	2.56	6.06
056-0241-017-0002	NON RESIDENTIAL	3.50	2.56	6.06
056-0241-017-0003	NON RESIDENTIAL	3.50	2.56	6.06
056-0241-017-0004	NON RESIDENTIAL	3.50	2.56	6.06
056-0241-018-0001	NON RESIDENTIAL	3.50	2.56	6.06
056-0241-018-0002	NON RESIDENTIAL	3.50	2.56	6.06
056-0241-018-0003	NON RESIDENTIAL	3.50	2.56	6.06
056-0241-018-0004	NON RESIDENTIAL	3.50	2.56	6.06
056-0241-019-0001	NON RESIDENTIAL	2.74	2.56	5.30
056-0241-019-0002	NON RESIDENTIAL	2.74	2.56	5.30
056-0241-019-0003	NON RESIDENTIAL	2.74	2.56	5.30

City of Rancho Cordova
Lighting District No. 2012-1
Fiscal Year 2015/16 Preliminary Assessment Roll

ASSESSOR PARCEL NUMBER	CLASSIFICATION	STREET LIGHTS CHARGE	SAFETY LIGHTS CHARGE	ASSESSMENT
056-0241-019-0004	NON RESIDENTIAL	2.74	2.56	5.30
056-0241-020-0001	NON RESIDENTIAL	1.74	2.56	4.30
056-0241-020-0002	NON RESIDENTIAL	1.74	2.56	4.30
056-0241-020-0003	NON RESIDENTIAL	1.74	2.56	4.30
056-0241-020-0004	NON RESIDENTIAL	1.74	2.56	4.30
056-0241-021-0001	NON RESIDENTIAL	2.24	2.56	4.80
056-0241-021-0002	NON RESIDENTIAL	2.24	2.56	4.80
056-0241-021-0003	NON RESIDENTIAL	2.24	2.56	4.80
056-0241-021-0004	NON RESIDENTIAL	2.24	2.56	4.80
056-0241-022-0001	NON RESIDENTIAL	3.76	2.56	6.32
056-0241-022-0002	NON RESIDENTIAL	3.76	2.56	6.32
056-0241-022-0003	NON RESIDENTIAL	3.76	2.56	6.32
056-0241-022-0004	NON RESIDENTIAL	3.76	2.56	6.32
056-0241-023-0001	NON RESIDENTIAL	3.24	2.56	5.80
056-0241-023-0002	NON RESIDENTIAL	3.24	2.56	5.80
056-0241-023-0003	NON RESIDENTIAL	3.24	2.56	5.80
056-0241-023-0004	NON RESIDENTIAL	3.24	2.56	5.80
056-0241-024-0001	NON RESIDENTIAL	4.00	2.56	6.56
056-0241-024-0002	NON RESIDENTIAL	4.00	2.56	6.56
056-0241-024-0003	NON RESIDENTIAL	4.00	2.56	6.56
056-0241-024-0004	NON RESIDENTIAL	4.00	2.56	6.56
056-0241-025-0001	NON RESIDENTIAL	11.56	2.56	14.12
056-0241-025-0002	NON RESIDENTIAL	11.56	2.56	14.12
056-0241-025-0003	NON RESIDENTIAL	11.56	2.56	14.12
056-0241-026-0001	NON RESIDENTIAL	3.76	2.56	6.32
056-0241-026-0002	NON RESIDENTIAL	3.76	2.56	6.32
056-0241-026-0003	NON RESIDENTIAL	3.76	2.56	6.32
056-0241-026-0004	NON RESIDENTIAL	3.76	2.56	6.32
056-0241-027-0001	NON RESIDENTIAL	6.02	2.56	8.58
056-0241-027-0002	NON RESIDENTIAL	6.02	2.56	8.58
056-0241-027-0003	NON RESIDENTIAL	6.02	2.56	8.58
056-0241-027-0004	NON RESIDENTIAL	6.02	2.56	8.58
056-0242-033-0001	NON RESIDENTIAL	18.86	2.56	21.42
056-0242-033-0002	NON RESIDENTIAL	18.86	2.56	21.42
056-0242-033-0003	NON RESIDENTIAL	18.86	2.56	21.42
056-0242-033-0004	NON RESIDENTIAL	18.86	2.56	21.42
056-0242-034-0001	NON RESIDENTIAL	3.50	2.56	6.06
056-0242-034-0002	NON RESIDENTIAL	3.50	2.56	6.06
056-0242-034-0003	NON RESIDENTIAL	3.50	2.56	6.06
056-0242-034-0004	NON RESIDENTIAL	3.50	2.56	6.06
056-0242-035-0001	NON RESIDENTIAL	3.50	2.56	6.06
056-0242-035-0002	NON RESIDENTIAL	3.50	2.56	6.06
056-0242-035-0003	NON RESIDENTIAL	3.50	2.56	6.06
056-0242-035-0004	NON RESIDENTIAL	3.50	2.56	6.06
056-0242-036-0001	NON RESIDENTIAL	3.50	2.56	6.06
056-0242-036-0002	NON RESIDENTIAL	3.50	2.56	6.06
056-0242-036-0003	NON RESIDENTIAL	3.50	2.56	6.06
056-0242-036-0004	NON RESIDENTIAL	3.50	2.56	6.06
056-0242-037-0001	NON RESIDENTIAL	3.50	2.56	6.06
056-0242-037-0002	NON RESIDENTIAL	3.50	2.56	6.06
056-0242-037-0003	NON RESIDENTIAL	3.50	2.56	6.06
056-0242-037-0004	NON RESIDENTIAL	3.50	2.56	6.06
056-0242-038-0001	NON RESIDENTIAL	3.50	2.56	6.06
056-0242-038-0002	NON RESIDENTIAL	3.50	2.56	6.06
056-0242-038-0003	NON RESIDENTIAL	3.50	2.56	6.06
056-0242-038-0004	NON RESIDENTIAL	3.50	2.56	6.06
056-0242-039-0001	NON RESIDENTIAL	3.50	2.56	6.06
056-0242-039-0002	NON RESIDENTIAL	3.50	2.56	6.06
056-0242-039-0003	NON RESIDENTIAL	3.50	2.56	6.06
056-0242-039-0004	NON RESIDENTIAL	3.50	2.56	6.06
056-0242-040-0001	NON RESIDENTIAL	3.50	2.56	6.06
056-0242-040-0002	NON RESIDENTIAL	3.50	2.56	6.06
056-0242-040-0003	NON RESIDENTIAL	3.50	2.56	6.06
056-0242-040-0004	NON RESIDENTIAL	3.50	2.56	6.06
056-0242-041-0001	NON RESIDENTIAL	3.76	2.56	6.32

City of Rancho Cordova
Lighting District No. 2012-1
Fiscal Year 2015/16 Preliminary Assessment Roll

ASSESSOR PARCEL NUMBER	CLASSIFICATION	STREET LIGHTS CHARGE	SAFETY LIGHTS CHARGE	ASSESSMENT
056-0242-041-0002	NON RESIDENTIAL	3.76	2.56	6.32
056-0242-041-0003	NON RESIDENTIAL	3.76	2.56	6.32
056-0242-041-0004	NON RESIDENTIAL	3.76	2.56	6.32
056-0242-042-0001	NON RESIDENTIAL	3.76	2.56	6.32
056-0242-042-0002	NON RESIDENTIAL	3.76	2.56	6.32
056-0242-042-0003	NON RESIDENTIAL	3.76	2.56	6.32
056-0242-042-0004	NON RESIDENTIAL	3.76	2.56	6.32
056-0242-043-0001	NON RESIDENTIAL	3.76	2.56	6.32
056-0242-043-0002	NON RESIDENTIAL	3.76	2.56	6.32
056-0242-043-0003	NON RESIDENTIAL	3.76	2.56	6.32
056-0242-043-0004	NON RESIDENTIAL	3.76	2.56	6.32
056-0242-044-0001	NON RESIDENTIAL	3.76	2.56	6.32
056-0242-044-0002	NON RESIDENTIAL	3.76	2.56	6.32
056-0242-044-0003	NON RESIDENTIAL	3.76	2.56	6.32
056-0242-044-0004	NON RESIDENTIAL	3.76	2.56	6.32
056-0242-045-0001	NON RESIDENTIAL	3.76	2.56	6.32
056-0242-045-0002	NON RESIDENTIAL	3.76	2.56	6.32
056-0242-045-0003	NON RESIDENTIAL	3.76	2.56	6.32
056-0242-045-0004	NON RESIDENTIAL	3.76	2.56	6.32
056-0242-046-0001	NON RESIDENTIAL	14.58	2.56	17.14
056-0242-046-0002	NON RESIDENTIAL	14.58	2.56	17.14
056-0242-046-0003	NON RESIDENTIAL	14.58	2.56	17.14
056-0242-046-0004	NON RESIDENTIAL	14.58	2.56	17.14
056-0242-047-0001	NON RESIDENTIAL	13.32	2.56	15.88
056-0242-047-0002	NON RESIDENTIAL	13.32	2.56	15.88
056-0242-047-0003	NON RESIDENTIAL	13.32	2.56	15.88
056-0242-047-0004	NON RESIDENTIAL	13.32	2.56	15.88
056-0242-048-0001	NON RESIDENTIAL	3.50	2.56	6.06
056-0242-048-0002	NON RESIDENTIAL	3.50	2.56	6.06
056-0242-048-0003	NON RESIDENTIAL	3.50	2.56	6.06
056-0242-048-0004	NON RESIDENTIAL	3.50	2.56	6.06
056-0242-049-0001	NON RESIDENTIAL	3.50	2.56	6.06
056-0242-049-0002	NON RESIDENTIAL	3.50	2.56	6.06
056-0242-049-0003	NON RESIDENTIAL	3.50	2.56	6.06
056-0242-049-0004	NON RESIDENTIAL	3.50	2.56	6.06
056-0242-050-0001	NON RESIDENTIAL	3.50	2.56	6.06
056-0242-050-0002	NON RESIDENTIAL	3.50	2.56	6.06
056-0242-050-0003	NON RESIDENTIAL	3.50	2.56	6.06
056-0242-050-0004	NON RESIDENTIAL	3.50	2.56	6.06
056-0242-051-0001	NON RESIDENTIAL	3.50	2.56	6.06
056-0242-051-0002	NON RESIDENTIAL	3.50	2.56	6.06
056-0242-051-0003	NON RESIDENTIAL	3.50	2.56	6.06
056-0242-051-0004	NON RESIDENTIAL	3.50	2.56	6.06
056-0242-052-0001	NON RESIDENTIAL	3.50	2.56	6.06
056-0242-052-0002	NON RESIDENTIAL	3.50	2.56	6.06
056-0242-052-0003	NON RESIDENTIAL	3.50	2.56	6.06
056-0242-052-0004	NON RESIDENTIAL	3.50	2.56	6.06
056-0242-053-0001	NON RESIDENTIAL	3.50	2.56	6.06
056-0242-053-0002	NON RESIDENTIAL	3.50	2.56	6.06
056-0242-053-0003	NON RESIDENTIAL	3.50	2.56	6.06
056-0242-053-0004	NON RESIDENTIAL	3.50	2.56	6.06
056-0242-054-0001	NON RESIDENTIAL	3.50	2.56	6.06
056-0242-054-0002	NON RESIDENTIAL	3.50	2.56	6.06
056-0242-054-0003	NON RESIDENTIAL	3.50	2.56	6.06
056-0242-054-0004	NON RESIDENTIAL	3.50	2.56	6.06
056-0242-055-0001	NON RESIDENTIAL	3.50	2.56	6.06
056-0242-055-0002	NON RESIDENTIAL	3.50	2.56	6.06
056-0242-055-0003	NON RESIDENTIAL	3.50	2.56	6.06
056-0242-055-0004	NON RESIDENTIAL	3.50	2.56	6.06
056-0242-056-0001	NON RESIDENTIAL	3.50	2.56	6.06
056-0242-056-0002	NON RESIDENTIAL	3.50	2.56	6.06
056-0242-056-0003	NON RESIDENTIAL	3.50	2.56	6.06
056-0242-056-0004	NON RESIDENTIAL	3.50	2.56	6.06
056-0242-057-0001	NON RESIDENTIAL	3.50	2.56	6.06
056-0242-057-0002	NON RESIDENTIAL	3.50	2.56	6.06

City of Rancho Cordova
Lighting District No. 2012-1
Fiscal Year 2015/16 Preliminary Assessment Roll

ASSESSOR PARCEL NUMBER	CLASSIFICATION	STREET LIGHTS CHARGE	SAFETY LIGHTS CHARGE	ASSESSMENT
056-0242-057-0003	NON RESIDENTIAL	3.50	2.56	6.06
056-0242-057-0004	NON RESIDENTIAL	3.50	2.56	6.06
056-0242-058-0001	NON RESIDENTIAL	3.50	2.56	6.06
056-0242-058-0002	NON RESIDENTIAL	3.50	2.56	6.06
056-0242-058-0003	NON RESIDENTIAL	3.50	2.56	6.06
056-0242-058-0004	NON RESIDENTIAL	3.50	2.56	6.06
056-0242-059-0001	NON RESIDENTIAL	3.50	2.56	6.06
056-0242-059-0002	NON RESIDENTIAL	3.50	2.56	6.06
056-0242-059-0003	NON RESIDENTIAL	3.50	2.56	6.06
056-0242-059-0004	NON RESIDENTIAL	3.50	2.56	6.06
056-0242-060-0001	NON RESIDENTIAL	3.50	2.56	6.06
056-0242-060-0002	NON RESIDENTIAL	3.50	2.56	6.06
056-0242-060-0003	NON RESIDENTIAL	3.50	2.56	6.06
056-0242-060-0004	NON RESIDENTIAL	3.50	2.56	6.06
056-0242-061-0001	NON RESIDENTIAL	3.50	2.56	6.06
056-0242-061-0002	NON RESIDENTIAL	3.50	2.56	6.06
056-0242-061-0003	NON RESIDENTIAL	3.50	2.56	6.06
056-0242-061-0004	NON RESIDENTIAL	3.50	2.56	6.06
056-0242-062-0001	NON RESIDENTIAL	12.58	2.56	15.14
056-0242-062-0002	NON RESIDENTIAL	12.58	2.56	15.14
056-0242-062-0003	NON RESIDENTIAL	12.58	2.56	15.14
056-0242-062-0004	NON RESIDENTIAL	12.58	2.56	15.14
056-0250-001-0000	SAFETY LIGHTS ONLY	0.00	2.56	2.56
056-0250-002-0000	SAFETY LIGHTS ONLY	0.00	2.56	2.56
056-0250-003-0000	SAFETY LIGHTS ONLY	0.00	2.56	2.56
056-0250-004-0000	SAFETY LIGHTS ONLY	0.00	2.56	2.56
056-0250-005-0000	SAFETY LIGHTS ONLY	0.00	2.56	2.56
056-0250-006-0000	SAFETY LIGHTS ONLY	0.00	2.56	2.56
056-0250-007-0000	SAFETY LIGHTS ONLY	0.00	2.56	2.56
056-0250-008-0000	SAFETY LIGHTS ONLY	0.00	2.56	2.56
056-0250-009-0000	SAFETY LIGHTS ONLY	0.00	2.56	2.56
056-0250-010-0000	SAFETY LIGHTS ONLY	0.00	2.56	2.56
056-0250-011-0000	SAFETY LIGHTS ONLY	0.00	2.56	2.56
056-0250-012-0000	SAFETY LIGHTS ONLY	0.00	2.56	2.56
056-0250-013-0000	SAFETY LIGHTS ONLY	0.00	2.56	2.56
056-0250-014-0000	SAFETY LIGHTS ONLY	0.00	2.56	2.56
056-0250-015-0000	SAFETY LIGHTS ONLY	0.00	2.56	2.56
056-0250-016-0000	SAFETY LIGHTS ONLY	0.00	2.56	2.56
056-0250-017-0000	SAFETY LIGHTS ONLY	0.00	2.56	2.56
056-0250-018-0000	SAFETY LIGHTS ONLY	0.00	2.56	2.56
056-0250-019-0000	SAFETY LIGHTS ONLY	0.00	2.56	2.56
056-0250-020-0000	SAFETY LIGHTS ONLY	0.00	2.56	2.56
056-0250-021-0000	SAFETY LIGHTS ONLY	0.00	2.56	2.56
056-0250-022-0000	SAFETY LIGHTS ONLY	0.00	2.56	2.56
056-0250-023-0000	SAFETY LIGHTS ONLY	0.00	2.56	2.56
056-0250-024-0000	SAFETY LIGHTS ONLY	0.00	2.56	2.56
056-0250-025-0000	SAFETY LIGHTS ONLY	0.00	2.56	2.56
056-0250-026-0000	SAFETY LIGHTS ONLY	0.00	2.56	2.56
056-0250-027-0000	SAFETY LIGHTS ONLY	0.00	2.56	2.56
056-0250-028-0000	SAFETY LIGHTS ONLY	0.00	2.56	2.56
056-0250-029-0000	SAFETY LIGHTS ONLY	0.00	2.56	2.56
056-0250-030-0000	SAFETY LIGHTS ONLY	0.00	2.56	2.56
056-0250-031-0000	SAFETY LIGHTS ONLY	0.00	2.56	2.56
056-0250-032-0000	SAFETY LIGHTS ONLY	0.00	2.56	2.56
056-0250-033-0000	SAFETY LIGHTS ONLY	0.00	2.56	2.56
056-0250-034-0000	SAFETY LIGHTS ONLY	0.00	2.56	2.56
056-0250-035-0000	SAFETY LIGHTS ONLY	0.00	2.56	2.56
056-0250-036-0000	SAFETY LIGHTS ONLY	0.00	2.56	2.56
056-0250-037-0000	SAFETY LIGHTS ONLY	0.00	2.56	2.56
056-0250-038-0000	SAFETY LIGHTS ONLY	0.00	2.56	2.56
056-0250-039-0000	SAFETY LIGHTS ONLY	0.00	2.56	2.56
056-0250-040-0000	SAFETY LIGHTS ONLY	0.00	2.56	2.56
056-0250-041-0000	SAFETY LIGHTS ONLY	0.00	2.56	2.56
056-0250-042-0000	SAFETY LIGHTS ONLY	0.00	2.56	2.56
056-0250-043-0000	SAFETY LIGHTS ONLY	0.00	2.56	2.56

**City of Rancho Cordova
Lighting District No. 2012-1
Fiscal Year 2015/16 Preliminary Assessment Roll**

ASSESSOR PARCEL NUMBER	CLASSIFICATION	STREET LIGHTS CHARGE	SAFETY LIGHTS CHARGE	ASSESSMENT
056-0250-044-0000	SAFETY LIGHTS ONLY	0.00	2.56	2.56
056-0250-045-0000	SAFETY LIGHTS ONLY	0.00	2.56	2.56
056-0250-046-0000	SAFETY LIGHTS ONLY	0.00	2.56	2.56
056-0250-047-0000	SAFETY LIGHTS ONLY	0.00	2.56	2.56
056-0250-048-0000	SAFETY LIGHTS ONLY	0.00	2.56	2.56
056-0250-049-0000	SAFETY LIGHTS ONLY	0.00	2.56	2.56
056-0250-050-0000	SAFETY LIGHTS ONLY	0.00	2.56	2.56
056-0250-051-0000	SAFETY LIGHTS ONLY	0.00	2.56	2.56
056-0250-052-0000	NON RESIDENTIAL	45.06	2.56	47.62
056-0260-001-0000	NON RESIDENTIAL	64.96	2.56	67.52
056-0260-011-0000	NON RESIDENTIAL	73.28	2.56	75.84
056-0260-012-0000	SAFETY LIGHTS ONLY	0.00	2.56	2.56
056-0260-013-0000	SAFETY LIGHTS ONLY	0.00	2.56	2.56
056-0260-014-0000	NON RESIDENTIAL	52.62	2.56	55.18
056-0260-015-0000	NON RESIDENTIAL	115.60	2.56	118.16
056-0260-016-0000	NON RESIDENTIAL	209.30	2.56	211.86
056-0260-019-0000	SAFETY LIGHTS ONLY	0.00	2.56	2.56
056-0270-001-0000	RESIDENTIAL	15.32	2.56	17.88
056-0270-002-0000	RESIDENTIAL	15.32	2.56	17.88
056-0270-003-0000	RESIDENTIAL	15.32	2.56	17.88
056-0270-004-0000	RESIDENTIAL	15.32	2.56	17.88
056-0270-005-0000	RESIDENTIAL	15.32	2.56	17.88
056-0270-006-0000	RESIDENTIAL	15.32	2.56	17.88
056-0270-007-0000	RESIDENTIAL	15.32	2.56	17.88
056-0270-008-0000	RESIDENTIAL	15.32	2.56	17.88
056-0270-009-0000	RESIDENTIAL	15.32	2.56	17.88
056-0270-010-0000	RESIDENTIAL	15.32	2.56	17.88
056-0270-011-0000	RESIDENTIAL	15.32	2.56	17.88
056-0270-012-0000	RESIDENTIAL	15.32	2.56	17.88
056-0270-013-0000	RESIDENTIAL	15.32	2.56	17.88
056-0270-014-0000	RESIDENTIAL	15.32	2.56	17.88
056-0270-015-0000	RESIDENTIAL	15.32	2.56	17.88
056-0270-016-0000	RESIDENTIAL	15.32	2.56	17.88
056-0270-017-0000	RESIDENTIAL	15.32	2.56	17.88
056-0270-018-0000	RESIDENTIAL	15.32	2.56	17.88
056-0270-019-0000	RESIDENTIAL	15.32	2.56	17.88
056-0270-020-0000	RESIDENTIAL	15.32	2.56	17.88
056-0270-021-0000	RESIDENTIAL	15.32	2.56	17.88
056-0270-022-0000	RESIDENTIAL	15.32	2.56	17.88
056-0270-023-0000	RESIDENTIAL	15.32	2.56	17.88
056-0270-024-0000	RESIDENTIAL	15.32	2.56	17.88
056-0270-025-0000	RESIDENTIAL	15.32	2.56	17.88
056-0270-026-0000	RESIDENTIAL	15.32	2.56	17.88
056-0270-027-0000	RESIDENTIAL	15.32	2.56	17.88
056-0270-028-0000	RESIDENTIAL	15.32	2.56	17.88
056-0270-029-0000	RESIDENTIAL	15.32	2.56	17.88
056-0270-030-0000	RESIDENTIAL	15.32	2.56	17.88
056-0270-031-0000	RESIDENTIAL	15.32	2.56	17.88
056-0270-032-0000	RESIDENTIAL	15.32	2.56	17.88
056-0270-033-0000	RESIDENTIAL	15.32	2.56	17.88
056-0270-034-0000	RESIDENTIAL	15.32	2.56	17.88
056-0270-035-0000	RESIDENTIAL	15.32	2.56	17.88
056-0270-036-0000	RESIDENTIAL	15.32	2.56	17.88
056-0270-037-0000	RESIDENTIAL	15.32	2.56	17.88
056-0270-038-0000	RESIDENTIAL	15.32	2.56	17.88
056-0270-039-0000	RESIDENTIAL	15.32	2.56	17.88
056-0270-040-0000	RESIDENTIAL	15.32	2.56	17.88
056-0270-041-0000	RESIDENTIAL	15.32	2.56	17.88
056-0270-042-0000	RESIDENTIAL	15.32	2.56	17.88
056-0270-043-0000	RESIDENTIAL	15.32	2.56	17.88
056-0270-044-0000	RESIDENTIAL	15.32	2.56	17.88
056-0270-045-0000	RESIDENTIAL	15.32	2.56	17.88
056-0270-046-0000	RESIDENTIAL	15.32	2.56	17.88
056-0270-047-0000	RESIDENTIAL	15.32	2.56	17.88
056-0270-048-0000	RESIDENTIAL	15.32	2.56	17.88

**City of Rancho Cordova
Lighting District No. 2012-1
Fiscal Year 2015/16 Preliminary Assessment Roll**

ASSESSOR PARCEL NUMBER	CLASSIFICATION	STREET LIGHTS CHARGE	SAFETY LIGHTS CHARGE	ASSESSMENT
056-0270-049-0000	RESIDENTIAL	15.32	2.56	17.88
056-0270-050-0000	RESIDENTIAL	15.32	2.56	17.88
056-0270-051-0000	RESIDENTIAL	15.32	2.56	17.88
056-0270-052-0000	RESIDENTIAL	15.32	2.56	17.88
056-0270-053-0000	RESIDENTIAL	15.32	2.56	17.88
056-0270-054-0000	RESIDENTIAL	15.32	2.56	17.88
056-0270-055-0000	RESIDENTIAL	15.32	2.56	17.88
056-0270-056-0000	RESIDENTIAL	15.32	2.56	17.88
056-0270-057-0000	RESIDENTIAL	15.32	2.56	17.88
056-0270-058-0000	RESIDENTIAL	15.32	2.56	17.88
056-0270-059-0000	RESIDENTIAL	15.32	2.56	17.88
056-0270-060-0000	RESIDENTIAL	15.32	2.56	17.88
056-0270-061-0000	RESIDENTIAL	15.32	2.56	17.88
056-0270-062-0000	RESIDENTIAL	15.32	2.56	17.88
056-0270-063-0000	RESIDENTIAL	15.32	2.56	17.88
056-0270-064-0000	RESIDENTIAL	15.32	2.56	17.88
056-0270-065-0000	RESIDENTIAL	15.32	2.56	17.88
056-0270-066-0000	RESIDENTIAL	15.32	2.56	17.88
056-0270-067-0000	RESIDENTIAL	15.32	2.56	17.88
056-0270-068-0000	RESIDENTIAL	15.32	2.56	17.88
056-0270-069-0000	RESIDENTIAL	15.32	2.56	17.88
056-0270-070-0000	RESIDENTIAL	15.32	2.56	17.88
056-0270-071-0000	RESIDENTIAL	15.32	2.56	17.88
056-0270-072-0000	RESIDENTIAL	15.32	2.56	17.88
056-0270-073-0000	RESIDENTIAL	15.32	2.56	17.88
056-0270-074-0000	RESIDENTIAL	15.32	2.56	17.88
056-0270-075-0000	RESIDENTIAL	15.32	2.56	17.88
056-0270-076-0000	RESIDENTIAL	15.32	2.56	17.88
056-0270-077-0000	RESIDENTIAL	15.32	2.56	17.88
056-0270-078-0000	RESIDENTIAL	15.32	2.56	17.88
056-0270-079-0000	RESIDENTIAL	15.32	2.56	17.88
056-0270-080-0000	RESIDENTIAL	15.32	2.56	17.88
056-0270-081-0000	RESIDENTIAL	15.32	2.56	17.88
056-0270-082-0000	RESIDENTIAL	15.32	2.56	17.88
056-0280-001-0000	RESIDENTIAL	15.32	2.56	17.88
056-0280-002-0000	RESIDENTIAL	15.32	2.56	17.88
056-0280-003-0000	RESIDENTIAL	15.32	2.56	17.88
056-0280-004-0000	RESIDENTIAL	15.32	2.56	17.88
056-0280-005-0000	RESIDENTIAL	15.32	2.56	17.88
056-0280-006-0000	RESIDENTIAL	15.32	2.56	17.88
056-0280-007-0000	RESIDENTIAL	15.32	2.56	17.88
056-0280-008-0000	RESIDENTIAL	15.32	2.56	17.88
056-0280-009-0000	RESIDENTIAL	15.32	2.56	17.88
056-0280-010-0000	RESIDENTIAL	15.32	2.56	17.88
056-0280-011-0000	RESIDENTIAL	15.32	2.56	17.88
056-0280-012-0000	RESIDENTIAL	15.32	2.56	17.88
056-0280-013-0000	RESIDENTIAL	15.32	2.56	17.88
056-0280-014-0000	RESIDENTIAL	15.32	2.56	17.88
056-0280-015-0000	RESIDENTIAL	15.32	2.56	17.88
056-0280-016-0000	RESIDENTIAL	15.32	2.56	17.88
056-0280-017-0000	RESIDENTIAL	15.32	2.56	17.88
056-0280-018-0000	RESIDENTIAL	15.32	2.56	17.88
056-0280-019-0000	RESIDENTIAL	15.32	2.56	17.88
056-0280-020-0000	RESIDENTIAL	15.32	2.56	17.88
056-0280-021-0000	RESIDENTIAL	15.32	2.56	17.88
056-0280-022-0000	RESIDENTIAL	15.32	2.56	17.88
056-0280-023-0000	RESIDENTIAL	15.32	2.56	17.88
056-0280-024-0000	RESIDENTIAL	15.32	2.56	17.88
056-0280-025-0000	RESIDENTIAL	15.32	2.56	17.88
056-0280-026-0000	RESIDENTIAL	15.32	2.56	17.88
056-0280-027-0000	RESIDENTIAL	15.32	2.56	17.88
056-0280-028-0000	RESIDENTIAL	15.32	2.56	17.88
056-0280-029-0000	RESIDENTIAL	15.32	2.56	17.88
056-0280-030-0000	RESIDENTIAL	15.32	2.56	17.88
056-0280-031-0000	RESIDENTIAL	15.32	2.56	17.88

**City of Rancho Cordova
Lighting District No. 2012-1
Fiscal Year 2015/16 Preliminary Assessment Roll**

ASSESSOR PARCEL NUMBER	CLASSIFICATION	STREET LIGHTS CHARGE	SAFETY LIGHTS CHARGE	ASSESSMENT
056-0280-032-0000	RESIDENTIAL	15.32	2.56	17.88
056-0280-033-0000	RESIDENTIAL	15.32	2.56	17.88
056-0280-034-0000	RESIDENTIAL	15.32	2.56	17.88
056-0280-035-0000	RESIDENTIAL	15.32	2.56	17.88
056-0280-036-0000	RESIDENTIAL	15.32	2.56	17.88
056-0280-037-0000	RESIDENTIAL	15.32	2.56	17.88
056-0280-038-0000	RESIDENTIAL	15.32	2.56	17.88
056-0280-039-0000	RESIDENTIAL	15.32	2.56	17.88
056-0280-040-0000	RESIDENTIAL	15.32	2.56	17.88
056-0280-041-0000	RESIDENTIAL	15.32	2.56	17.88
056-0280-042-0000	RESIDENTIAL	15.32	2.56	17.88
056-0280-043-0000	RESIDENTIAL	15.32	2.56	17.88
056-0280-044-0000	RESIDENTIAL	15.32	2.56	17.88
056-0280-045-0000	RESIDENTIAL	15.32	2.56	17.88
056-0280-046-0000	RESIDENTIAL	15.32	2.56	17.88
056-0280-047-0000	RESIDENTIAL	15.32	2.56	17.88
056-0280-048-0000	RESIDENTIAL	15.32	2.56	17.88
056-0280-049-0000	RESIDENTIAL	15.32	2.56	17.88
056-0280-050-0000	RESIDENTIAL	15.32	2.56	17.88
056-0280-051-0000	RESIDENTIAL	15.32	2.56	17.88
056-0280-052-0000	RESIDENTIAL	15.32	2.56	17.88
056-0280-053-0000	RESIDENTIAL	15.32	2.56	17.88
056-0280-054-0000	RESIDENTIAL	15.32	2.56	17.88
056-0280-055-0000	RESIDENTIAL	15.32	2.56	17.88
056-0280-056-0000	RESIDENTIAL	15.32	2.56	17.88
056-0280-057-0000	RESIDENTIAL	15.32	2.56	17.88
056-0280-058-0000	RESIDENTIAL	15.32	2.56	17.88
056-0280-059-0000	RESIDENTIAL	15.32	2.56	17.88
056-0280-060-0000	RESIDENTIAL	15.32	2.56	17.88
056-0280-061-0000	RESIDENTIAL	15.32	2.56	17.88
056-0280-062-0000	RESIDENTIAL	15.32	2.56	17.88
056-0280-063-0000	RESIDENTIAL	15.32	2.56	17.88
056-0280-064-0000	RESIDENTIAL	15.32	2.56	17.88
056-0280-065-0000	RESIDENTIAL	15.32	2.56	17.88
056-0280-066-0000	RESIDENTIAL	15.32	2.56	17.88
056-0280-067-0000	RESIDENTIAL	15.32	2.56	17.88
056-0280-068-0000	RESIDENTIAL	15.32	2.56	17.88
056-0280-069-0000	RESIDENTIAL	15.32	2.56	17.88
056-0280-070-0000	RESIDENTIAL	15.32	2.56	17.88
056-0280-071-0000	RESIDENTIAL	15.32	2.56	17.88
056-0280-072-0000	RESIDENTIAL	15.32	2.56	17.88
056-0280-073-0000	RESIDENTIAL	15.32	2.56	17.88
056-0280-074-0000	RESIDENTIAL	15.32	2.56	17.88
056-0280-075-0000	RESIDENTIAL	15.32	2.56	17.88
056-0280-076-0000	RESIDENTIAL	15.32	2.56	17.88
056-0280-077-0000	RESIDENTIAL	15.32	2.56	17.88
056-0280-078-0000	RESIDENTIAL	15.32	2.56	17.88
056-0280-079-0000	RESIDENTIAL	15.32	2.56	17.88
056-0280-080-0000	RESIDENTIAL	15.32	2.56	17.88
056-0280-081-0000	RESIDENTIAL	15.32	2.56	17.88
056-0280-082-0000	RESIDENTIAL	15.32	2.56	17.88
056-0280-083-0000	RESIDENTIAL	15.32	2.56	17.88
056-0280-084-0000	RESIDENTIAL	15.32	2.56	17.88
056-0280-085-0000	RESIDENTIAL	15.32	2.56	17.88
056-0280-086-0000	RESIDENTIAL	15.32	2.56	17.88
056-0280-087-0000	RESIDENTIAL	15.32	2.56	17.88
056-0290-002-0000	RESIDENTIAL	15.32	2.56	17.88
056-0290-003-0000	RESIDENTIAL	15.32	2.56	17.88
056-0290-004-0000	RESIDENTIAL	15.32	2.56	17.88
056-0290-005-0000	RESIDENTIAL	15.32	2.56	17.88
056-0290-006-0000	RESIDENTIAL	15.32	2.56	17.88
056-0290-007-0000	RESIDENTIAL	15.32	2.56	17.88
056-0290-008-0000	RESIDENTIAL	15.32	2.56	17.88
056-0290-009-0000	RESIDENTIAL	15.32	2.56	17.88
056-0290-010-0000	RESIDENTIAL	15.32	2.56	17.88

**City of Rancho Cordova
Lighting District No. 2012-1
Fiscal Year 2015/16 Preliminary Assessment Roll**

ASSESSOR PARCEL NUMBER	CLASSIFICATION	STREET LIGHTS CHARGE	SAFETY LIGHTS CHARGE	ASSESSMENT
056-0290-011-0000	RESIDENTIAL	15.32	2.56	17.88
056-0290-012-0000	RESIDENTIAL	15.32	2.56	17.88
056-0290-013-0000	RESIDENTIAL	15.32	2.56	17.88
056-0290-014-0000	RESIDENTIAL	15.32	2.56	17.88
056-0290-015-0000	RESIDENTIAL	15.32	2.56	17.88
056-0290-016-0000	RESIDENTIAL	15.32	2.56	17.88
056-0290-017-0000	RESIDENTIAL	15.32	2.56	17.88
056-0290-018-0000	RESIDENTIAL	15.32	2.56	17.88
056-0290-019-0000	RESIDENTIAL	15.32	2.56	17.88
056-0290-020-0000	RESIDENTIAL	15.32	2.56	17.88
056-0290-021-0000	RESIDENTIAL	15.32	2.56	17.88
056-0290-022-0000	RESIDENTIAL	15.32	2.56	17.88
056-0290-023-0000	RESIDENTIAL	15.32	2.56	17.88
056-0290-024-0000	RESIDENTIAL	15.32	2.56	17.88
056-0290-025-0000	RESIDENTIAL	15.32	2.56	17.88
056-0290-026-0000	RESIDENTIAL	15.32	2.56	17.88
056-0290-027-0000	RESIDENTIAL	15.32	2.56	17.88
056-0290-028-0000	RESIDENTIAL	15.32	2.56	17.88
056-0290-029-0000	RESIDENTIAL	15.32	2.56	17.88
056-0290-030-0000	RESIDENTIAL	15.32	2.56	17.88
056-0290-031-0000	RESIDENTIAL	15.32	2.56	17.88
056-0290-032-0000	RESIDENTIAL	15.32	2.56	17.88
056-0290-033-0000	RESIDENTIAL	15.32	2.56	17.88
056-0290-034-0000	RESIDENTIAL	15.32	2.56	17.88
056-0290-035-0000	RESIDENTIAL	15.32	2.56	17.88
056-0290-036-0000	RESIDENTIAL	15.32	2.56	17.88
056-0290-037-0000	RESIDENTIAL	15.32	2.56	17.88
056-0290-038-0000	RESIDENTIAL	15.32	2.56	17.88
056-0290-039-0000	RESIDENTIAL	15.32	2.56	17.88
056-0290-040-0000	RESIDENTIAL	15.32	2.56	17.88
056-0290-041-0000	RESIDENTIAL	15.32	2.56	17.88
056-0290-042-0000	RESIDENTIAL	15.32	2.56	17.88
056-0290-043-0000	RESIDENTIAL	15.32	2.56	17.88
056-0290-044-0000	RESIDENTIAL	15.32	2.56	17.88
056-0290-045-0000	RESIDENTIAL	15.32	2.56	17.88
056-0290-046-0000	RESIDENTIAL	15.32	2.56	17.88
056-0290-047-0000	RESIDENTIAL	15.32	2.56	17.88
056-0290-048-0000	RESIDENTIAL	15.32	2.56	17.88
056-0290-049-0000	RESIDENTIAL	15.32	2.56	17.88
056-0290-050-0000	RESIDENTIAL	15.32	2.56	17.88
056-0290-051-0000	RESIDENTIAL	15.32	2.56	17.88
056-0290-052-0000	RESIDENTIAL	15.32	2.56	17.88
056-0290-053-0000	RESIDENTIAL	15.32	2.56	17.88
056-0290-054-0000	RESIDENTIAL	15.32	2.56	17.88
056-0290-055-0000	RESIDENTIAL	15.32	2.56	17.88
056-0290-056-0000	RESIDENTIAL	15.32	2.56	17.88
056-0290-057-0000	RESIDENTIAL	15.32	2.56	17.88
056-0290-058-0000	RESIDENTIAL	15.32	2.56	17.88
056-0290-059-0000	RESIDENTIAL	15.32	2.56	17.88
056-0290-060-0000	RESIDENTIAL	15.32	2.56	17.88
056-0290-061-0000	RESIDENTIAL	15.32	2.56	17.88
056-0290-062-0000	RESIDENTIAL	15.32	2.56	17.88
056-0290-063-0000	RESIDENTIAL	15.32	2.56	17.88
056-0290-064-0000	RESIDENTIAL	15.32	2.56	17.88
056-0290-065-0000	RESIDENTIAL	15.32	2.56	17.88
056-0290-066-0000	RESIDENTIAL	15.32	2.56	17.88
056-0290-067-0000	RESIDENTIAL	15.32	2.56	17.88
056-0290-068-0000	RESIDENTIAL	15.32	2.56	17.88
056-0290-069-0000	RESIDENTIAL	15.32	2.56	17.88
056-0290-072-0000	RESIDENTIAL	15.32	2.56	17.88
056-0290-073-0000	RESIDENTIAL	15.32	2.56	17.88
056-0300-001-0000	RESIDENTIAL	15.32	2.56	17.88
056-0300-002-0000	RESIDENTIAL	15.32	2.56	17.88
056-0300-003-0000	RESIDENTIAL	15.32	2.56	17.88
056-0300-004-0000	RESIDENTIAL	15.32	2.56	17.88

**City of Rancho Cordova
Lighting District No. 2012-1
Fiscal Year 2015/16 Preliminary Assessment Roll**

ASSESSOR PARCEL NUMBER	CLASSIFICATION	STREET LIGHTS CHARGE	SAFETY LIGHTS CHARGE	ASSESSMENT
056-0300-005-0000	RESIDENTIAL	15.32	2.56	17.88
056-0300-006-0000	RESIDENTIAL	15.32	2.56	17.88
056-0300-007-0000	RESIDENTIAL	15.32	2.56	17.88
056-0300-008-0000	RESIDENTIAL	15.32	2.56	17.88
056-0300-009-0000	RESIDENTIAL	15.32	2.56	17.88
056-0300-010-0000	RESIDENTIAL	15.32	2.56	17.88
056-0300-011-0000	RESIDENTIAL	15.32	2.56	17.88
056-0300-012-0000	RESIDENTIAL	15.32	2.56	17.88
056-0300-013-0000	RESIDENTIAL	15.32	2.56	17.88
056-0300-014-0000	RESIDENTIAL	15.32	2.56	17.88
056-0300-015-0000	RESIDENTIAL	15.32	2.56	17.88
056-0300-016-0000	RESIDENTIAL	15.32	2.56	17.88
056-0300-017-0000	RESIDENTIAL	15.32	2.56	17.88
056-0300-018-0000	RESIDENTIAL	15.32	2.56	17.88
056-0300-019-0000	RESIDENTIAL	15.32	2.56	17.88
056-0300-020-0000	RESIDENTIAL	15.32	2.56	17.88
056-0300-021-0000	RESIDENTIAL	15.32	2.56	17.88
056-0300-022-0000	RESIDENTIAL	15.32	2.56	17.88
056-0300-023-0000	RESIDENTIAL	15.32	2.56	17.88
056-0300-024-0000	RESIDENTIAL	15.32	2.56	17.88
056-0300-025-0000	RESIDENTIAL	15.32	2.56	17.88
056-0300-027-0000	RESIDENTIAL	15.32	2.56	17.88
056-0300-028-0000	RESIDENTIAL	15.32	2.56	17.88
056-0300-029-0000	RESIDENTIAL	15.32	2.56	17.88
056-0300-030-0000	RESIDENTIAL	15.32	2.56	17.88
056-0300-031-0000	RESIDENTIAL	15.32	2.56	17.88
056-0300-032-0000	RESIDENTIAL	15.32	2.56	17.88
056-0300-033-0000	RESIDENTIAL	15.32	2.56	17.88
056-0300-034-0000	RESIDENTIAL	15.32	2.56	17.88
056-0300-035-0000	RESIDENTIAL	15.32	2.56	17.88
056-0300-036-0000	RESIDENTIAL	15.32	2.56	17.88
056-0300-037-0000	RESIDENTIAL	15.32	2.56	17.88
056-0300-038-0000	RESIDENTIAL	15.32	2.56	17.88
056-0300-039-0000	RESIDENTIAL	15.32	2.56	17.88
056-0300-040-0000	RESIDENTIAL	15.32	2.56	17.88
056-0300-041-0000	RESIDENTIAL	15.32	2.56	17.88
056-0300-042-0000	RESIDENTIAL	15.32	2.56	17.88
056-0300-043-0000	RESIDENTIAL	15.32	2.56	17.88
056-0300-044-0000	RESIDENTIAL	15.32	2.56	17.88
056-0300-045-0000	RESIDENTIAL	15.32	2.56	17.88
056-0300-046-0000	RESIDENTIAL	15.32	2.56	17.88
056-0300-047-0000	RESIDENTIAL	15.32	2.56	17.88
056-0300-048-0000	RESIDENTIAL	15.32	2.56	17.88
056-0300-049-0000	RESIDENTIAL	15.32	2.56	17.88
056-0300-050-0000	RESIDENTIAL	15.32	2.56	17.88
056-0300-051-0000	RESIDENTIAL	15.32	2.56	17.88
056-0300-052-0000	RESIDENTIAL	15.32	2.56	17.88
056-0300-053-0000	RESIDENTIAL	15.32	2.56	17.88
056-0300-054-0000	RESIDENTIAL	15.32	2.56	17.88
056-0300-055-0000	RESIDENTIAL	15.32	2.56	17.88
056-0300-056-0000	RESIDENTIAL	15.32	2.56	17.88
056-0300-057-0000	RESIDENTIAL	15.32	2.56	17.88
056-0300-058-0000	RESIDENTIAL	15.32	2.56	17.88
056-0300-059-0000	RESIDENTIAL	15.32	2.56	17.88
056-0300-060-0000	RESIDENTIAL	15.32	2.56	17.88
056-0300-061-0000	RESIDENTIAL	15.32	2.56	17.88
056-0300-062-0000	RESIDENTIAL	15.32	2.56	17.88
056-0300-063-0000	RESIDENTIAL	15.32	2.56	17.88
056-0300-064-0000	RESIDENTIAL	15.32	2.56	17.88
056-0300-065-0000	RESIDENTIAL	15.32	2.56	17.88
056-0300-066-0000	RESIDENTIAL	15.32	2.56	17.88
056-0300-067-0000	RESIDENTIAL	15.32	2.56	17.88
056-0300-068-0000	RESIDENTIAL	15.32	2.56	17.88
056-0300-069-0000	RESIDENTIAL	15.32	2.56	17.88
056-0300-070-0000	RESIDENTIAL	15.32	2.56	17.88

City of Rancho Cordova
Lighting District No. 2012-1
Fiscal Year 2015/16 Preliminary Assessment Roll

ASSESSOR PARCEL NUMBER	CLASSIFICATION	STREET LIGHTS CHARGE	SAFETY LIGHTS CHARGE	ASSESSMENT
056-0300-071-0000	RESIDENTIAL	15.32	2.56	17.88
056-0300-072-0000	RESIDENTIAL	15.32	2.56	17.88
056-0300-073-0000	RESIDENTIAL	15.32	2.56	17.88
056-0300-074-0000	RESIDENTIAL	15.32	2.56	17.88
056-0300-075-0000	RESIDENTIAL	15.32	2.56	17.88
056-0300-076-0000	RESIDENTIAL	15.32	2.56	17.88
056-0300-077-0000	RESIDENTIAL	15.32	2.56	17.88
056-0300-078-0000	RESIDENTIAL	15.32	2.56	17.88
056-0310-001-0000	RESIDENTIAL	15.32	2.56	17.88
056-0310-002-0000	RESIDENTIAL	15.32	2.56	17.88
056-0310-003-0000	RESIDENTIAL	15.32	2.56	17.88
056-0310-004-0000	RESIDENTIAL	15.32	2.56	17.88
056-0310-005-0000	RESIDENTIAL	15.32	2.56	17.88
056-0310-006-0000	RESIDENTIAL	15.32	2.56	17.88
056-0310-007-0000	RESIDENTIAL	15.32	2.56	17.88
056-0310-008-0000	RESIDENTIAL	15.32	2.56	17.88
056-0310-009-0000	RESIDENTIAL	15.32	2.56	17.88
056-0310-010-0000	RESIDENTIAL	15.32	2.56	17.88
056-0310-011-0000	RESIDENTIAL	15.32	2.56	17.88
056-0310-012-0000	RESIDENTIAL	15.32	2.56	17.88
056-0310-013-0000	RESIDENTIAL	15.32	2.56	17.88
056-0310-014-0000	RESIDENTIAL	15.32	2.56	17.88
056-0310-015-0000	RESIDENTIAL	15.32	2.56	17.88
056-0310-016-0000	RESIDENTIAL	15.32	2.56	17.88
056-0310-017-0000	RESIDENTIAL	15.32	2.56	17.88
056-0310-018-0000	RESIDENTIAL	15.32	2.56	17.88
056-0310-019-0000	RESIDENTIAL	15.32	2.56	17.88
056-0310-020-0000	RESIDENTIAL	15.32	2.56	17.88
056-0310-021-0000	RESIDENTIAL	15.32	2.56	17.88
056-0310-022-0000	RESIDENTIAL	15.32	2.56	17.88
056-0310-023-0000	RESIDENTIAL	15.32	2.56	17.88
056-0310-024-0000	RESIDENTIAL	15.32	2.56	17.88
056-0310-025-0000	RESIDENTIAL	15.32	2.56	17.88
056-0310-026-0000	RESIDENTIAL	15.32	2.56	17.88
056-0310-027-0000	RESIDENTIAL	15.32	2.56	17.88
056-0310-028-0000	RESIDENTIAL	15.32	2.56	17.88
056-0310-029-0000	RESIDENTIAL	15.32	2.56	17.88
056-0310-030-0000	RESIDENTIAL	15.32	2.56	17.88
056-0310-031-0000	RESIDENTIAL	15.32	2.56	17.88
056-0310-032-0000	RESIDENTIAL	15.32	2.56	17.88
056-0310-033-0000	RESIDENTIAL	15.32	2.56	17.88
056-0310-034-0000	RESIDENTIAL	15.32	2.56	17.88
056-0310-035-0000	RESIDENTIAL	15.32	2.56	17.88
056-0310-036-0000	RESIDENTIAL	15.32	2.56	17.88
056-0310-037-0000	RESIDENTIAL	15.32	2.56	17.88
056-0310-038-0000	RESIDENTIAL	15.32	2.56	17.88
056-0310-039-0000	RESIDENTIAL	15.32	2.56	17.88
056-0310-040-0000	RESIDENTIAL	15.32	2.56	17.88
056-0310-042-0000	RESIDENTIAL	15.32	2.56	17.88
056-0310-043-0000	RESIDENTIAL	15.32	2.56	17.88
056-0310-044-0000	RESIDENTIAL	15.32	2.56	17.88
056-0310-045-0000	RESIDENTIAL	15.32	2.56	17.88
056-0310-046-0000	RESIDENTIAL	15.32	2.56	17.88
056-0310-047-0000	RESIDENTIAL	15.32	2.56	17.88
056-0310-048-0000	RESIDENTIAL	15.32	2.56	17.88
056-0310-049-0000	RESIDENTIAL	15.32	2.56	17.88
056-0310-050-0000	RESIDENTIAL	15.32	2.56	17.88
056-0310-051-0000	RESIDENTIAL	15.32	2.56	17.88
056-0310-052-0000	RESIDENTIAL	15.32	2.56	17.88
056-0310-053-0000	RESIDENTIAL	15.32	2.56	17.88
056-0310-054-0000	RESIDENTIAL	15.32	2.56	17.88
056-0310-055-0000	RESIDENTIAL	15.32	2.56	17.88
056-0310-056-0000	RESIDENTIAL	15.32	2.56	17.88
056-0310-057-0000	RESIDENTIAL	15.32	2.56	17.88
056-0310-058-0000	RESIDENTIAL	15.32	2.56	17.88

**City of Rancho Cordova
Lighting District No. 2012-1
Fiscal Year 2015/16 Preliminary Assessment Roll**

ASSESSOR PARCEL NUMBER	CLASSIFICATION	STREET LIGHTS CHARGE	SAFETY LIGHTS CHARGE	ASSESSMENT
056-0310-059-0000	RESIDENTIAL	15.32	2.56	17.88
056-0310-060-0000	RESIDENTIAL	15.32	2.56	17.88
056-0310-061-0000	RESIDENTIAL	15.32	2.56	17.88
056-0310-062-0000	RESIDENTIAL	15.32	2.56	17.88
056-0310-063-0000	RESIDENTIAL	15.32	2.56	17.88
056-0320-001-0000	RESIDENTIAL	15.32	2.56	17.88
056-0320-002-0000	RESIDENTIAL	15.32	2.56	17.88
056-0320-003-0000	RESIDENTIAL	15.32	2.56	17.88
056-0320-004-0000	RESIDENTIAL	15.32	2.56	17.88
056-0320-005-0000	RESIDENTIAL	15.32	2.56	17.88
056-0320-006-0000	RESIDENTIAL	15.32	2.56	17.88
056-0320-007-0000	RESIDENTIAL	15.32	2.56	17.88
056-0320-008-0000	RESIDENTIAL	15.32	2.56	17.88
056-0320-009-0000	RESIDENTIAL	15.32	2.56	17.88
056-0320-010-0000	RESIDENTIAL	15.32	2.56	17.88
056-0320-011-0000	RESIDENTIAL	15.32	2.56	17.88
056-0320-012-0000	RESIDENTIAL	15.32	2.56	17.88
056-0320-013-0000	RESIDENTIAL	15.32	2.56	17.88
056-0320-014-0000	RESIDENTIAL	15.32	2.56	17.88
056-0320-015-0000	RESIDENTIAL	15.32	2.56	17.88
056-0320-016-0000	RESIDENTIAL	15.32	2.56	17.88
056-0320-017-0000	RESIDENTIAL	15.32	2.56	17.88
056-0320-018-0000	RESIDENTIAL	15.32	2.56	17.88
056-0320-019-0000	RESIDENTIAL	15.32	2.56	17.88
056-0320-020-0000	RESIDENTIAL	15.32	2.56	17.88
056-0320-021-0000	RESIDENTIAL	15.32	2.56	17.88
056-0320-022-0000	RESIDENTIAL	15.32	2.56	17.88
056-0320-023-0000	RESIDENTIAL	15.32	2.56	17.88
056-0320-024-0000	RESIDENTIAL	15.32	2.56	17.88
056-0320-025-0000	RESIDENTIAL	15.32	2.56	17.88
056-0320-026-0000	RESIDENTIAL	15.32	2.56	17.88
056-0320-027-0000	RESIDENTIAL	15.32	2.56	17.88
056-0320-028-0000	RESIDENTIAL	15.32	2.56	17.88
056-0320-029-0000	RESIDENTIAL	15.32	2.56	17.88
056-0320-030-0000	RESIDENTIAL	15.32	2.56	17.88
056-0320-031-0000	RESIDENTIAL	15.32	2.56	17.88
056-0320-032-0000	RESIDENTIAL	15.32	2.56	17.88
056-0320-033-0000	RESIDENTIAL	15.32	2.56	17.88
056-0340-001-0000	RESIDENTIAL	15.32	2.56	17.88
056-0340-002-0000	RESIDENTIAL	15.32	2.56	17.88
056-0340-003-0000	RESIDENTIAL	15.32	2.56	17.88
056-0340-004-0000	RESIDENTIAL	15.32	2.56	17.88
056-0340-005-0000	RESIDENTIAL	15.32	2.56	17.88
056-0340-006-0000	RESIDENTIAL	15.32	2.56	17.88
056-0340-007-0000	RESIDENTIAL	15.32	2.56	17.88
056-0340-008-0000	RESIDENTIAL	15.32	2.56	17.88
056-0340-009-0000	RESIDENTIAL	15.32	2.56	17.88
056-0340-010-0000	RESIDENTIAL	15.32	2.56	17.88
056-0340-011-0000	RESIDENTIAL	15.32	2.56	17.88
056-0340-012-0000	RESIDENTIAL	15.32	2.56	17.88
056-0340-013-0000	RESIDENTIAL	15.32	2.56	17.88
056-0340-014-0000	RESIDENTIAL	15.32	2.56	17.88
056-0340-015-0000	RESIDENTIAL	15.32	2.56	17.88
056-0340-016-0000	RESIDENTIAL	15.32	2.56	17.88
056-0340-017-0000	RESIDENTIAL	15.32	2.56	17.88
056-0340-018-0000	RESIDENTIAL	15.32	2.56	17.88
056-0340-019-0000	RESIDENTIAL	15.32	2.56	17.88
056-0340-020-0000	RESIDENTIAL	15.32	2.56	17.88
056-0340-021-0000	RESIDENTIAL	15.32	2.56	17.88
056-0340-022-0000	RESIDENTIAL	15.32	2.56	17.88
056-0340-023-0000	RESIDENTIAL	15.32	2.56	17.88
056-0340-024-0000	RESIDENTIAL	15.32	2.56	17.88
056-0340-025-0000	RESIDENTIAL	15.32	2.56	17.88
056-0340-026-0000	RESIDENTIAL	15.32	2.56	17.88
056-0340-027-0000	RESIDENTIAL	15.32	2.56	17.88

City of Rancho Cordova
Lighting District No. 2012-1
Fiscal Year 2015/16 Preliminary Assessment Roll

ASSESSOR PARCEL NUMBER	CLASSIFICATION	STREET LIGHTS CHARGE	SAFETY LIGHTS CHARGE	ASSESSMENT
056-0340-028-0000	RESIDENTIAL	15.32	2.56	17.88
056-0340-029-0000	RESIDENTIAL	15.32	2.56	17.88
056-0340-030-0000	RESIDENTIAL	15.32	2.56	17.88
056-0340-031-0000	RESIDENTIAL	15.32	2.56	17.88
056-0340-032-0000	RESIDENTIAL	15.32	2.56	17.88
056-0340-033-0000	RESIDENTIAL	15.32	2.56	17.88
056-0340-034-0000	RESIDENTIAL	15.32	2.56	17.88
056-0340-035-0000	RESIDENTIAL	15.32	2.56	17.88
056-0340-036-0000	RESIDENTIAL	15.32	2.56	17.88
056-0340-037-0000	RESIDENTIAL	15.32	2.56	17.88
056-0340-038-0000	RESIDENTIAL	15.32	2.56	17.88
056-0340-039-0000	RESIDENTIAL	15.32	2.56	17.88
056-0340-040-0000	RESIDENTIAL	15.32	2.56	17.88
056-0340-041-0000	RESIDENTIAL	15.32	2.56	17.88
056-0340-042-0000	RESIDENTIAL	15.32	2.56	17.88
056-0340-043-0000	RESIDENTIAL	15.32	2.56	17.88
056-0340-044-0000	RESIDENTIAL	15.32	2.56	17.88
056-0340-045-0000	RESIDENTIAL	15.32	2.56	17.88
056-0340-046-0000	RESIDENTIAL	15.32	2.56	17.88
056-0340-047-0000	RESIDENTIAL	15.32	2.56	17.88
056-0340-048-0000	RESIDENTIAL	15.32	2.56	17.88
056-0340-049-0000	RESIDENTIAL	15.32	2.56	17.88
056-0340-050-0000	RESIDENTIAL	15.32	2.56	17.88
056-0340-051-0000	RESIDENTIAL	15.32	2.56	17.88
056-0340-052-0000	RESIDENTIAL	15.32	2.56	17.88
056-0340-053-0000	RESIDENTIAL	15.32	2.56	17.88
056-0340-054-0000	RESIDENTIAL	15.32	2.56	17.88
056-0340-055-0000	RESIDENTIAL	15.32	2.56	17.88
056-0340-056-0000	RESIDENTIAL	15.32	2.56	17.88
056-0340-057-0000	RESIDENTIAL	15.32	2.56	17.88
056-0340-058-0000	RESIDENTIAL	15.32	2.56	17.88
056-0340-059-0000	RESIDENTIAL	15.32	2.56	17.88
056-0340-060-0000	RESIDENTIAL	15.32	2.56	17.88
056-0340-061-0000	RESIDENTIAL	15.32	2.56	17.88
056-0340-062-0000	RESIDENTIAL	15.32	2.56	17.88
056-0340-063-0000	RESIDENTIAL	15.32	2.56	17.88
056-0340-064-0000	RESIDENTIAL	15.32	2.56	17.88
056-0340-065-0000	RESIDENTIAL	15.32	2.56	17.88
056-0340-066-0000	RESIDENTIAL	15.32	2.56	17.88
056-0340-067-0000	RESIDENTIAL	15.32	2.56	17.88
056-0340-068-0000	RESIDENTIAL	15.32	2.56	17.88
056-0340-069-0000	RESIDENTIAL	15.32	2.56	17.88
056-0340-070-0000	RESIDENTIAL	15.32	2.56	17.88
056-0350-001-0000	RESIDENTIAL	15.32	2.56	17.88
056-0350-002-0000	RESIDENTIAL	15.32	2.56	17.88
056-0350-003-0000	RESIDENTIAL	15.32	2.56	17.88
056-0350-004-0000	RESIDENTIAL	15.32	2.56	17.88
056-0350-005-0000	RESIDENTIAL	15.32	2.56	17.88
056-0350-006-0000	RESIDENTIAL	15.32	2.56	17.88
056-0350-007-0000	RESIDENTIAL	15.32	2.56	17.88
056-0350-008-0000	RESIDENTIAL	15.32	2.56	17.88
056-0350-009-0000	RESIDENTIAL	15.32	2.56	17.88
056-0350-010-0000	RESIDENTIAL	15.32	2.56	17.88
056-0350-011-0000	RESIDENTIAL	15.32	2.56	17.88
056-0350-012-0000	RESIDENTIAL	15.32	2.56	17.88
056-0350-013-0000	RESIDENTIAL	15.32	2.56	17.88
056-0350-014-0000	RESIDENTIAL	15.32	2.56	17.88
056-0350-015-0000	RESIDENTIAL	15.32	2.56	17.88
056-0350-016-0000	RESIDENTIAL	15.32	2.56	17.88
056-0350-017-0000	RESIDENTIAL	15.32	2.56	17.88
056-0350-018-0000	RESIDENTIAL	15.32	2.56	17.88
056-0350-019-0000	RESIDENTIAL	15.32	2.56	17.88
056-0350-020-0000	RESIDENTIAL	15.32	2.56	17.88
056-0350-021-0000	RESIDENTIAL	15.32	2.56	17.88
056-0350-022-0000	RESIDENTIAL	15.32	2.56	17.88

**City of Rancho Cordova
Lighting District No. 2012-1
Fiscal Year 2015/16 Preliminary Assessment Roll**

ASSESSOR PARCEL NUMBER	CLASSIFICATION	STREET LIGHTS CHARGE	SAFETY LIGHTS CHARGE	ASSESSMENT
056-0350-023-0000	RESIDENTIAL	15.32	2.56	17.88
056-0350-024-0000	RESIDENTIAL	15.32	2.56	17.88
056-0350-025-0000	RESIDENTIAL	15.32	2.56	17.88
056-0350-026-0000	RESIDENTIAL	15.32	2.56	17.88
056-0350-027-0000	RESIDENTIAL	15.32	2.56	17.88
056-0350-028-0000	RESIDENTIAL	15.32	2.56	17.88
056-0350-029-0000	RESIDENTIAL	15.32	2.56	17.88
056-0350-030-0000	RESIDENTIAL	15.32	2.56	17.88
056-0350-031-0000	RESIDENTIAL	15.32	2.56	17.88
056-0350-032-0000	RESIDENTIAL	15.32	2.56	17.88
056-0350-033-0000	RESIDENTIAL	15.32	2.56	17.88
056-0350-034-0000	RESIDENTIAL	15.32	2.56	17.88
056-0350-035-0000	RESIDENTIAL	15.32	2.56	17.88
056-0350-036-0000	RESIDENTIAL	15.32	2.56	17.88
056-0350-037-0000	RESIDENTIAL	15.32	2.56	17.88
056-0350-038-0000	RESIDENTIAL	15.32	2.56	17.88
056-0350-039-0000	RESIDENTIAL	15.32	2.56	17.88
056-0350-040-0000	RESIDENTIAL	15.32	2.56	17.88
056-0350-041-0000	RESIDENTIAL	15.32	2.56	17.88
056-0350-042-0000	RESIDENTIAL	15.32	2.56	17.88
056-0350-043-0000	RESIDENTIAL	15.32	2.56	17.88
056-0350-044-0000	RESIDENTIAL	15.32	2.56	17.88
056-0350-045-0000	RESIDENTIAL	15.32	2.56	17.88
056-0350-046-0000	RESIDENTIAL	15.32	2.56	17.88
056-0350-047-0000	RESIDENTIAL	15.32	2.56	17.88
056-0350-048-0000	RESIDENTIAL	15.32	2.56	17.88
056-0350-049-0000	RESIDENTIAL	15.32	2.56	17.88
056-0350-050-0000	RESIDENTIAL	15.32	2.56	17.88
056-0350-051-0000	RESIDENTIAL	15.32	2.56	17.88
056-0350-052-0000	RESIDENTIAL	15.32	2.56	17.88
056-0350-053-0000	RESIDENTIAL	15.32	2.56	17.88
056-0350-054-0000	RESIDENTIAL	15.32	2.56	17.88
056-0350-055-0000	RESIDENTIAL	15.32	2.56	17.88
056-0350-056-0000	RESIDENTIAL	15.32	2.56	17.88
056-0350-057-0000	RESIDENTIAL	15.32	2.56	17.88
056-0350-058-0000	RESIDENTIAL	15.32	2.56	17.88
056-0350-059-0000	RESIDENTIAL	15.32	2.56	17.88
056-0350-060-0000	RESIDENTIAL	15.32	2.56	17.88
056-0350-061-0000	RESIDENTIAL	15.32	2.56	17.88
056-0350-062-0000	RESIDENTIAL	15.32	2.56	17.88
056-0350-063-0000	RESIDENTIAL	15.32	2.56	17.88
056-0350-064-0000	RESIDENTIAL	15.32	2.56	17.88
056-0350-065-0000	RESIDENTIAL	15.32	2.56	17.88
056-0360-001-0000	RESIDENTIAL	15.32	2.56	17.88
056-0360-002-0000	RESIDENTIAL	15.32	2.56	17.88
056-0360-003-0000	RESIDENTIAL	15.32	2.56	17.88
056-0360-004-0000	RESIDENTIAL	15.32	2.56	17.88
056-0360-005-0000	RESIDENTIAL	15.32	2.56	17.88
056-0360-006-0000	RESIDENTIAL	15.32	2.56	17.88
056-0360-007-0000	RESIDENTIAL	15.32	2.56	17.88
056-0360-008-0000	NON RESIDENTIAL	137.52	2.56	140.08
056-0360-009-0000	RESIDENTIAL	15.32	2.56	17.88
056-0360-010-0000	RESIDENTIAL	15.32	2.56	17.88
056-0360-011-0000	RESIDENTIAL	15.32	2.56	17.88
056-0360-012-0000	RESIDENTIAL	15.32	2.56	17.88
056-0360-013-0000	RESIDENTIAL	15.32	2.56	17.88
056-0360-014-0000	RESIDENTIAL	15.32	2.56	17.88
056-0360-015-0000	RESIDENTIAL	15.32	2.56	17.88
056-0360-016-0000	RESIDENTIAL	15.32	2.56	17.88
056-0360-017-0000	RESIDENTIAL	15.32	2.56	17.88
056-0360-018-0000	RESIDENTIAL	15.32	2.56	17.88
056-0360-019-0000	RESIDENTIAL	15.32	2.56	17.88
056-0360-020-0000	RESIDENTIAL	15.32	2.56	17.88
056-0360-021-0000	RESIDENTIAL	15.32	2.56	17.88
056-0360-022-0000	RESIDENTIAL	15.32	2.56	17.88

**City of Rancho Cordova
Lighting District No. 2012-1
Fiscal Year 2015/16 Preliminary Assessment Roll**

ASSESSOR PARCEL NUMBER	CLASSIFICATION	STREET LIGHTS CHARGE	SAFETY LIGHTS CHARGE	ASSESSMENT
056-0360-023-0000	RESIDENTIAL	15.32	2.56	17.88
056-0360-024-0000	RESIDENTIAL	15.32	2.56	17.88
056-0360-025-0000	RESIDENTIAL	15.32	2.56	17.88
056-0360-026-0000	RESIDENTIAL	15.32	2.56	17.88
056-0370-001-0000	RESIDENTIAL	15.32	2.56	17.88
056-0370-002-0000	RESIDENTIAL	15.32	2.56	17.88
056-0370-003-0000	RESIDENTIAL	15.32	2.56	17.88
056-0370-004-0000	RESIDENTIAL	15.32	2.56	17.88
056-0370-005-0000	RESIDENTIAL	15.32	2.56	17.88
056-0370-006-0000	RESIDENTIAL	15.32	2.56	17.88
056-0370-007-0000	RESIDENTIAL	15.32	2.56	17.88
056-0370-008-0000	RESIDENTIAL	15.32	2.56	17.88
056-0370-011-0000	RESIDENTIAL	15.32	2.56	17.88
056-0370-012-0000	RESIDENTIAL	15.32	2.56	17.88
056-0370-013-0000	RESIDENTIAL	15.32	2.56	17.88
056-0370-014-0000	RESIDENTIAL	15.32	2.56	17.88
056-0370-015-0000	RESIDENTIAL	15.32	2.56	17.88
056-0370-016-0000	RESIDENTIAL	15.32	2.56	17.88
056-0370-017-0000	RESIDENTIAL	15.32	2.56	17.88
056-0370-018-0000	RESIDENTIAL	15.32	2.56	17.88
056-0370-019-0000	RESIDENTIAL	15.32	2.56	17.88
056-0370-020-0000	RESIDENTIAL	15.32	2.56	17.88
056-0370-021-0000	RESIDENTIAL	15.32	2.56	17.88
056-0370-022-0000	RESIDENTIAL	15.32	2.56	17.88
056-0370-023-0000	RESIDENTIAL	15.32	2.56	17.88
056-0370-024-0000	RESIDENTIAL	15.32	2.56	17.88
056-0370-025-0000	RESIDENTIAL	15.32	2.56	17.88
056-0370-026-0000	RESIDENTIAL	15.32	2.56	17.88
056-0370-027-0000	RESIDENTIAL	15.32	2.56	17.88
056-0370-028-0000	RESIDENTIAL	15.32	2.56	17.88
056-0370-029-0000	RESIDENTIAL	15.32	2.56	17.88
056-0370-030-0000	RESIDENTIAL	15.32	2.56	17.88
056-0370-031-0000	RESIDENTIAL	15.32	2.56	17.88
056-0370-032-0000	NON RESIDENTIAL	41.04	2.56	43.60
056-0370-033-0000	RESIDENTIAL	15.32	2.56	17.88
056-0370-034-0000	RESIDENTIAL	15.32	2.56	17.88
056-0370-035-0000	RESIDENTIAL	15.32	2.56	17.88
056-0370-036-0000	RESIDENTIAL	15.32	2.56	17.88
056-0370-037-0000	RESIDENTIAL	15.32	2.56	17.88
056-0370-038-0000	RESIDENTIAL	15.32	2.56	17.88
056-0370-039-0000	RESIDENTIAL	15.32	2.56	17.88
056-0370-040-0000	RESIDENTIAL	15.32	2.56	17.88
056-0370-041-0000	RESIDENTIAL	15.32	2.56	17.88
056-0370-042-0000	RESIDENTIAL	15.32	2.56	17.88
056-0370-043-0000	RESIDENTIAL	15.32	2.56	17.88
056-0370-044-0000	RESIDENTIAL	15.32	2.56	17.88
056-0370-045-0000	RESIDENTIAL	15.32	2.56	17.88
056-0370-046-0000	RESIDENTIAL	15.32	2.56	17.88
056-0370-047-0000	RESIDENTIAL	15.32	2.56	17.88
056-0370-048-0000	RESIDENTIAL	15.32	2.56	17.88
056-0370-049-0000	RESIDENTIAL	15.32	2.56	17.88
056-0370-050-0000	RESIDENTIAL	15.32	2.56	17.88
056-0370-051-0000	RESIDENTIAL	15.32	2.56	17.88
056-0370-052-0000	RESIDENTIAL	15.32	2.56	17.88
056-0370-053-0000	RESIDENTIAL	15.32	2.56	17.88
056-0370-054-0000	RESIDENTIAL	15.32	2.56	17.88
056-0370-055-0000	RESIDENTIAL	15.32	2.56	17.88
056-0370-056-0000	RESIDENTIAL	15.32	2.56	17.88
056-0370-057-0000	RESIDENTIAL	15.32	2.56	17.88
056-0370-058-0000	RESIDENTIAL	15.32	2.56	17.88
056-0370-059-0000	RESIDENTIAL	15.32	2.56	17.88
056-0370-060-0000	RESIDENTIAL	15.32	2.56	17.88
056-0370-061-0000	RESIDENTIAL	15.32	2.56	17.88
056-0370-062-0000	RESIDENTIAL	15.32	2.56	17.88
056-0370-063-0000	RESIDENTIAL	15.32	2.56	17.88

**City of Rancho Cordova
Lighting District No. 2012-1
Fiscal Year 2015/16 Preliminary Assessment Roll**

ASSESSOR PARCEL NUMBER	CLASSIFICATION	STREET LIGHTS CHARGE	SAFETY LIGHTS CHARGE	ASSESSMENT
056-0370-064-0000	RESIDENTIAL	15.32	2.56	17.88
056-0370-065-0000	RESIDENTIAL	15.32	2.56	17.88
056-0370-066-0000	RESIDENTIAL	15.32	2.56	17.88
056-0370-067-0000	RESIDENTIAL	15.32	2.56	17.88
056-0370-068-0000	RESIDENTIAL	15.32	2.56	17.88
056-0370-069-0000	RESIDENTIAL	15.32	2.56	17.88
056-0370-070-0000	RESIDENTIAL	15.32	2.56	17.88
056-0370-071-0000	RESIDENTIAL	15.32	2.56	17.88
056-0370-072-0000	RESIDENTIAL	15.32	2.56	17.88
056-0370-073-0000	RESIDENTIAL	15.32	2.56	17.88
056-0370-074-0000	RESIDENTIAL	15.32	2.56	17.88
056-0381-001-0000	RESIDENTIAL	15.32	2.56	17.88
056-0381-002-0000	RESIDENTIAL	15.32	2.56	17.88
056-0381-003-0000	RESIDENTIAL	15.32	2.56	17.88
056-0381-004-0000	RESIDENTIAL	15.32	2.56	17.88
056-0381-005-0000	RESIDENTIAL	15.32	2.56	17.88
056-0381-006-0000	RESIDENTIAL	15.32	2.56	17.88
056-0381-007-0000	RESIDENTIAL	15.32	2.56	17.88
056-0381-008-0000	RESIDENTIAL	15.32	2.56	17.88
056-0381-009-0000	RESIDENTIAL	15.32	2.56	17.88
056-0381-010-0000	RESIDENTIAL	15.32	2.56	17.88
056-0381-011-0000	RESIDENTIAL	15.32	2.56	17.88
056-0381-012-0000	RESIDENTIAL	15.32	2.56	17.88
056-0381-013-0000	RESIDENTIAL	15.32	2.56	17.88
056-0381-014-0000	RESIDENTIAL	15.32	2.56	17.88
056-0381-015-0000	RESIDENTIAL	15.32	2.56	17.88
056-0381-016-0000	RESIDENTIAL	15.32	2.56	17.88
056-0381-017-0000	RESIDENTIAL	15.32	2.56	17.88
056-0382-001-0000	RESIDENTIAL	15.32	2.56	17.88
056-0382-002-0000	RESIDENTIAL	15.32	2.56	17.88
056-0382-003-0000	RESIDENTIAL	15.32	2.56	17.88
056-0382-004-0000	RESIDENTIAL	15.32	2.56	17.88
056-0382-005-0000	RESIDENTIAL	15.32	2.56	17.88
056-0383-001-0000	RESIDENTIAL	15.32	2.56	17.88
056-0383-002-0000	RESIDENTIAL	15.32	2.56	17.88
056-0383-003-0000	RESIDENTIAL	15.32	2.56	17.88
056-0383-004-0000	RESIDENTIAL	15.32	2.56	17.88
056-0383-005-0000	RESIDENTIAL	15.32	2.56	17.88
056-0383-006-0000	RESIDENTIAL	15.32	2.56	17.88
056-0383-007-0000	RESIDENTIAL	15.32	2.56	17.88
056-0383-008-0000	RESIDENTIAL	15.32	2.56	17.88
056-0383-009-0000	RESIDENTIAL	15.32	2.56	17.88
056-0383-010-0000	RESIDENTIAL	15.32	2.56	17.88
056-0383-011-0000	RESIDENTIAL	15.32	2.56	17.88
056-0383-012-0000	RESIDENTIAL	15.32	2.56	17.88
056-0383-013-0000	RESIDENTIAL	15.32	2.56	17.88
056-0383-014-0000	RESIDENTIAL	15.32	2.56	17.88
056-0383-015-0000	RESIDENTIAL	15.32	2.56	17.88
056-0383-016-0000	RESIDENTIAL	15.32	2.56	17.88
056-0383-017-0000	RESIDENTIAL	15.32	2.56	17.88
056-0383-018-0000	RESIDENTIAL	15.32	2.56	17.88
056-0383-019-0000	RESIDENTIAL	15.32	2.56	17.88
056-0383-020-0000	RESIDENTIAL	15.32	2.56	17.88
056-0383-021-0000	RESIDENTIAL	15.32	2.56	17.88
056-0383-022-0000	RESIDENTIAL	15.32	2.56	17.88
056-0383-023-0000	RESIDENTIAL	15.32	2.56	17.88
056-0383-024-0000	RESIDENTIAL	15.32	2.56	17.88
056-0383-025-0000	RESIDENTIAL	15.32	2.56	17.88
056-0383-026-0000	RESIDENTIAL	15.32	2.56	17.88
056-0383-027-0000	RESIDENTIAL	15.32	2.56	17.88
056-0383-028-0000	RESIDENTIAL	15.32	2.56	17.88
056-0383-029-0000	RESIDENTIAL	15.32	2.56	17.88
056-0383-030-0000	RESIDENTIAL	15.32	2.56	17.88
056-0384-001-0000	RESIDENTIAL	15.32	2.56	17.88
056-0384-002-0000	RESIDENTIAL	15.32	2.56	17.88

**City of Rancho Cordova
Lighting District No. 2012-1
Fiscal Year 2015/16 Preliminary Assessment Roll**

ASSESSOR PARCEL NUMBER	CLASSIFICATION	STREET LIGHTS CHARGE	SAFETY LIGHTS CHARGE	ASSESSMENT
056-0384-003-0000	RESIDENTIAL	15.32	2.56	17.88
056-0384-004-0000	RESIDENTIAL	15.32	2.56	17.88
056-0384-005-0000	RESIDENTIAL	15.32	2.56	17.88
056-0384-006-0000	RESIDENTIAL	15.32	2.56	17.88
056-0384-007-0000	RESIDENTIAL	15.32	2.56	17.88
056-0384-008-0000	RESIDENTIAL	15.32	2.56	17.88
056-0384-009-0000	RESIDENTIAL	15.32	2.56	17.88
056-0384-010-0000	RESIDENTIAL	15.32	2.56	17.88
056-0384-011-0000	RESIDENTIAL	15.32	2.56	17.88
056-0384-012-0000	RESIDENTIAL	15.32	2.56	17.88
056-0384-013-0000	RESIDENTIAL	15.32	2.56	17.88
056-0384-014-0000	RESIDENTIAL	15.32	2.56	17.88
056-0385-001-0000	RESIDENTIAL	15.32	2.56	17.88
056-0385-002-0000	RESIDENTIAL	15.32	2.56	17.88
056-0385-003-0000	RESIDENTIAL	15.32	2.56	17.88
056-0385-004-0000	RESIDENTIAL	15.32	2.56	17.88
056-0385-005-0000	RESIDENTIAL	15.32	2.56	17.88
056-0385-006-0000	RESIDENTIAL	15.32	2.56	17.88
056-0385-007-0000	RESIDENTIAL	15.32	2.56	17.88
056-0385-008-0000	RESIDENTIAL	15.32	2.56	17.88
056-0385-009-0000	RESIDENTIAL	15.32	2.56	17.88
056-0385-010-0000	RESIDENTIAL	15.32	2.56	17.88
056-0385-011-0000	RESIDENTIAL	15.32	2.56	17.88
056-0385-012-0000	RESIDENTIAL	15.32	2.56	17.88
056-0385-013-0000	RESIDENTIAL	15.32	2.56	17.88
056-0385-014-0000	RESIDENTIAL	15.32	2.56	17.88
056-0385-015-0000	RESIDENTIAL	15.32	2.56	17.88
056-0385-016-0000	RESIDENTIAL	15.32	2.56	17.88
056-0385-017-0000	RESIDENTIAL	15.32	2.56	17.88
056-0385-018-0000	RESIDENTIAL	15.32	2.56	17.88
056-0385-019-0000	RESIDENTIAL	15.32	2.56	17.88
056-0385-020-0000	RESIDENTIAL	15.32	2.56	17.88
056-0385-021-0000	RESIDENTIAL	15.32	2.56	17.88
056-0385-022-0000	RESIDENTIAL	15.32	2.56	17.88
056-0385-023-0000	RESIDENTIAL	15.32	2.56	17.88
056-0385-024-0000	RESIDENTIAL	15.32	2.56	17.88
056-0391-001-0000	RESIDENTIAL	15.32	2.56	17.88
056-0391-002-0000	RESIDENTIAL	15.32	2.56	17.88
056-0391-003-0000	RESIDENTIAL	15.32	2.56	17.88
056-0391-004-0000	RESIDENTIAL	15.32	2.56	17.88
056-0391-005-0000	RESIDENTIAL	15.32	2.56	17.88
056-0391-006-0000	RESIDENTIAL	15.32	2.56	17.88
056-0391-007-0000	RESIDENTIAL	15.32	2.56	17.88
056-0391-008-0000	RESIDENTIAL	15.32	2.56	17.88
056-0391-009-0000	RESIDENTIAL	15.32	2.56	17.88
056-0391-010-0000	RESIDENTIAL	15.32	2.56	17.88
056-0391-011-0000	RESIDENTIAL	15.32	2.56	17.88
056-0391-012-0000	RESIDENTIAL	15.32	2.56	17.88
056-0391-013-0000	RESIDENTIAL	15.32	2.56	17.88
056-0391-014-0000	RESIDENTIAL	15.32	2.56	17.88
056-0391-015-0000	RESIDENTIAL	15.32	2.56	17.88
056-0391-016-0000	RESIDENTIAL	15.32	2.56	17.88
056-0391-019-0000	RESIDENTIAL	15.32	2.56	17.88
056-0391-020-0000	RESIDENTIAL	15.32	2.56	17.88
056-0391-021-0000	RESIDENTIAL	15.32	2.56	17.88
056-0391-022-0000	RESIDENTIAL	15.32	2.56	17.88
056-0391-023-0000	RESIDENTIAL	15.32	2.56	17.88
056-0391-024-0000	RESIDENTIAL	15.32	2.56	17.88
056-0391-025-0000	RESIDENTIAL	15.32	2.56	17.88
056-0391-026-0000	RESIDENTIAL	15.32	2.56	17.88
056-0391-027-0000	RESIDENTIAL	15.32	2.56	17.88
056-0391-028-0000	RESIDENTIAL	15.32	2.56	17.88
056-0391-029-0000	RESIDENTIAL	15.32	2.56	17.88
056-0391-030-0000	RESIDENTIAL	15.32	2.56	17.88
056-0391-031-0000	RESIDENTIAL	15.32	2.56	17.88

**City of Rancho Cordova
Lighting District No. 2012-1
Fiscal Year 2015/16 Preliminary Assessment Roll**

ASSESSOR PARCEL NUMBER	CLASSIFICATION	STREET LIGHTS CHARGE	SAFETY LIGHTS CHARGE	ASSESSMENT
056-0391-032-0000	RESIDENTIAL	15.32	2.56	17.88
056-0391-033-0000	RESIDENTIAL	15.32	2.56	17.88
056-0391-034-0000	RESIDENTIAL	15.32	2.56	17.88
056-0391-035-0000	RESIDENTIAL	15.32	2.56	17.88
056-0391-036-0000	RESIDENTIAL	15.32	2.56	17.88
056-0391-037-0000	RESIDENTIAL	15.32	2.56	17.88
056-0391-038-0000	RESIDENTIAL	15.32	2.56	17.88
056-0391-039-0000	RESIDENTIAL	15.32	2.56	17.88
056-0391-040-0000	RESIDENTIAL	15.32	2.56	17.88
056-0391-041-0000	RESIDENTIAL	15.32	2.56	17.88
056-0391-042-0000	RESIDENTIAL	15.32	2.56	17.88
056-0391-043-0000	RESIDENTIAL	15.32	2.56	17.88
056-0391-044-0000	RESIDENTIAL	15.32	2.56	17.88
056-0392-001-0000	RESIDENTIAL	15.32	2.56	17.88
056-0392-002-0000	RESIDENTIAL	15.32	2.56	17.88
056-0392-003-0000	RESIDENTIAL	15.32	2.56	17.88
056-0392-004-0000	RESIDENTIAL	15.32	2.56	17.88
056-0392-005-0000	RESIDENTIAL	15.32	2.56	17.88
056-0392-006-0000	RESIDENTIAL	15.32	2.56	17.88
056-0392-007-0000	RESIDENTIAL	15.32	2.56	17.88
056-0392-008-0000	RESIDENTIAL	15.32	2.56	17.88
056-0392-009-0000	RESIDENTIAL	15.32	2.56	17.88
056-0392-010-0000	RESIDENTIAL	15.32	2.56	17.88
056-0392-011-0000	RESIDENTIAL	15.32	2.56	17.88
056-0392-012-0000	RESIDENTIAL	15.32	2.56	17.88
056-0392-013-0000	RESIDENTIAL	15.32	2.56	17.88
056-0392-014-0000	RESIDENTIAL	15.32	2.56	17.88
056-0392-015-0000	RESIDENTIAL	15.32	2.56	17.88
056-0392-016-0000	RESIDENTIAL	15.32	2.56	17.88
056-0392-017-0000	RESIDENTIAL	15.32	2.56	17.88
056-0392-018-0000	RESIDENTIAL	15.32	2.56	17.88
056-0392-019-0000	RESIDENTIAL	15.32	2.56	17.88
056-0392-020-0000	RESIDENTIAL	15.32	2.56	17.88
056-0392-021-0000	RESIDENTIAL	15.32	2.56	17.88
056-0392-022-0000	RESIDENTIAL	15.32	2.56	17.88
056-0392-023-0000	RESIDENTIAL	15.32	2.56	17.88
056-0392-024-0000	RESIDENTIAL	15.32	2.56	17.88
056-0392-025-0000	RESIDENTIAL	15.32	2.56	17.88
056-0392-026-0000	RESIDENTIAL	15.32	2.56	17.88
056-0392-027-0000	RESIDENTIAL	15.32	2.56	17.88
056-0392-028-0000	RESIDENTIAL	15.32	2.56	17.88
056-0392-029-0000	RESIDENTIAL	15.32	2.56	17.88
056-0393-001-0000	RESIDENTIAL	15.32	2.56	17.88
056-0393-002-0000	RESIDENTIAL	15.32	2.56	17.88
056-0393-003-0000	RESIDENTIAL	15.32	2.56	17.88
056-0393-004-0000	RESIDENTIAL	15.32	2.56	17.88
056-0393-005-0000	RESIDENTIAL	15.32	2.56	17.88
056-0400-001-0000	RESIDENTIAL	15.32	2.56	17.88
056-0400-002-0000	RESIDENTIAL	15.32	2.56	17.88
056-0400-003-0000	RESIDENTIAL	15.32	2.56	17.88
056-0400-004-0000	RESIDENTIAL	15.32	2.56	17.88
056-0400-005-0000	RESIDENTIAL	15.32	2.56	17.88
056-0400-006-0000	RESIDENTIAL	15.32	2.56	17.88
056-0400-007-0000	RESIDENTIAL	15.32	2.56	17.88
056-0400-008-0000	RESIDENTIAL	15.32	2.56	17.88
056-0400-009-0000	RESIDENTIAL	15.32	2.56	17.88
056-0400-010-0000	RESIDENTIAL	15.32	2.56	17.88
056-0400-011-0000	RESIDENTIAL	15.32	2.56	17.88
056-0400-012-0000	RESIDENTIAL	15.32	2.56	17.88
056-0400-013-0000	RESIDENTIAL	15.32	2.56	17.88
056-0400-014-0000	RESIDENTIAL	15.32	2.56	17.88
056-0400-015-0000	RESIDENTIAL	15.32	2.56	17.88
056-0400-016-0000	RESIDENTIAL	15.32	2.56	17.88
056-0400-017-0000	RESIDENTIAL	15.32	2.56	17.88
056-0400-018-0000	RESIDENTIAL	15.32	2.56	17.88

**City of Rancho Cordova
Lighting District No. 2012-1
Fiscal Year 2015/16 Preliminary Assessment Roll**

ASSESSOR PARCEL NUMBER	CLASSIFICATION	STREET LIGHTS CHARGE	SAFETY LIGHTS CHARGE	ASSESSMENT
056-0400-019-0000	RESIDENTIAL	15.32	2.56	17.88
056-0400-020-0000	RESIDENTIAL	15.32	2.56	17.88
056-0400-021-0000	RESIDENTIAL	15.32	2.56	17.88
056-0400-022-0000	RESIDENTIAL	15.32	2.56	17.88
056-0400-023-0000	RESIDENTIAL	15.32	2.56	17.88
056-0400-024-0000	RESIDENTIAL	15.32	2.56	17.88
056-0400-025-0000	RESIDENTIAL	15.32	2.56	17.88
056-0400-026-0000	RESIDENTIAL	15.32	2.56	17.88
056-0400-027-0000	RESIDENTIAL	15.32	2.56	17.88
056-0400-028-0000	RESIDENTIAL	15.32	2.56	17.88
056-0400-029-0000	RESIDENTIAL	15.32	2.56	17.88
056-0400-030-0000	RESIDENTIAL	15.32	2.56	17.88
056-0400-031-0000	RESIDENTIAL	15.32	2.56	17.88
056-0400-032-0000	RESIDENTIAL	15.32	2.56	17.88
056-0400-033-0000	RESIDENTIAL	15.32	2.56	17.88
056-0400-034-0000	RESIDENTIAL	15.32	2.56	17.88
056-0400-035-0000	RESIDENTIAL	15.32	2.56	17.88
056-0400-036-0000	RESIDENTIAL	15.32	2.56	17.88
056-0400-037-0000	RESIDENTIAL	15.32	2.56	17.88
056-0400-038-0000	RESIDENTIAL	15.32	2.56	17.88
056-0400-039-0000	RESIDENTIAL	15.32	2.56	17.88
056-0400-040-0000	RESIDENTIAL	15.32	2.56	17.88
056-0400-041-0000	RESIDENTIAL	15.32	2.56	17.88
056-0400-042-0000	RESIDENTIAL	15.32	2.56	17.88
056-0400-043-0000	RESIDENTIAL	15.32	2.56	17.88
056-0400-044-0000	RESIDENTIAL	15.32	2.56	17.88
056-0400-045-0000	RESIDENTIAL	15.32	2.56	17.88
056-0400-046-0000	RESIDENTIAL	15.32	2.56	17.88
056-0400-047-0000	RESIDENTIAL	15.32	2.56	17.88
056-0400-048-0000	RESIDENTIAL	15.32	2.56	17.88
056-0400-049-0000	RESIDENTIAL	15.32	2.56	17.88
056-0400-050-0000	RESIDENTIAL	15.32	2.56	17.88
056-0400-051-0000	RESIDENTIAL	15.32	2.56	17.88
056-0400-052-0000	RESIDENTIAL	15.32	2.56	17.88
056-0400-053-0000	RESIDENTIAL	15.32	2.56	17.88
056-0400-054-0000	RESIDENTIAL	15.32	2.56	17.88
056-0400-055-0000	RESIDENTIAL	15.32	2.56	17.88
056-0400-056-0000	RESIDENTIAL	15.32	2.56	17.88
056-0400-057-0000	RESIDENTIAL	15.32	2.56	17.88
056-0400-058-0000	RESIDENTIAL	15.32	2.56	17.88
056-0400-059-0000	RESIDENTIAL	15.32	2.56	17.88
056-0400-060-0000	RESIDENTIAL	15.32	2.56	17.88
056-0400-061-0000	RESIDENTIAL	15.32	2.56	17.88
056-0400-062-0000	RESIDENTIAL	15.32	2.56	17.88
056-0400-063-0000	RESIDENTIAL	15.32	2.56	17.88
056-0400-064-0000	RESIDENTIAL	15.32	2.56	17.88
056-0400-065-0000	RESIDENTIAL	15.32	2.56	17.88
056-0400-066-0000	RESIDENTIAL	15.32	2.56	17.88
056-0400-067-0000	RESIDENTIAL	15.32	2.56	17.88
056-0400-068-0000	RESIDENTIAL	15.32	2.56	17.88
056-0400-069-0000	RESIDENTIAL	15.32	2.56	17.88
056-0400-070-0000	RESIDENTIAL	15.32	2.56	17.88
056-0400-071-0000	RESIDENTIAL	15.32	2.56	17.88
056-0400-072-0000	RESIDENTIAL	15.32	2.56	17.88
056-0400-073-0000	RESIDENTIAL	15.32	2.56	17.88
056-0400-074-0000	RESIDENTIAL	15.32	2.56	17.88
056-0400-075-0000	RESIDENTIAL	15.32	2.56	17.88
056-0400-076-0000	RESIDENTIAL	15.32	2.56	17.88
056-0400-077-0000	RESIDENTIAL	15.32	2.56	17.88
056-0400-078-0000	RESIDENTIAL	15.32	2.56	17.88
056-0400-079-0000	RESIDENTIAL	15.32	2.56	17.88
056-0400-080-0000	RESIDENTIAL	15.32	2.56	17.88
056-0400-081-0000	RESIDENTIAL	15.32	2.56	17.88
056-0400-082-0000	RESIDENTIAL	15.32	2.56	17.88
056-0410-001-0000	RESIDENTIAL	15.32	2.56	17.88

**City of Rancho Cordova
Lighting District No. 2012-1
Fiscal Year 2015/16 Preliminary Assessment Roll**

ASSESSOR PARCEL NUMBER	CLASSIFICATION	STREET LIGHTS CHARGE	SAFETY LIGHTS CHARGE	ASSESSMENT
056-0410-002-0000	RESIDENTIAL	15.32	2.56	17.88
056-0410-003-0000	RESIDENTIAL	15.32	2.56	17.88
056-0410-004-0000	RESIDENTIAL	15.32	2.56	17.88
056-0410-005-0000	RESIDENTIAL	15.32	2.56	17.88
056-0410-006-0000	RESIDENTIAL	15.32	2.56	17.88
056-0410-007-0000	RESIDENTIAL	15.32	2.56	17.88
056-0410-008-0000	RESIDENTIAL	15.32	2.56	17.88
056-0410-009-0000	RESIDENTIAL	15.32	2.56	17.88
056-0410-010-0000	RESIDENTIAL	15.32	2.56	17.88
056-0410-011-0000	RESIDENTIAL	15.32	2.56	17.88
056-0410-012-0000	RESIDENTIAL	15.32	2.56	17.88
056-0410-013-0000	RESIDENTIAL	15.32	2.56	17.88
056-0410-014-0000	RESIDENTIAL	15.32	2.56	17.88
056-0410-015-0000	RESIDENTIAL	15.32	2.56	17.88
056-0410-016-0000	RESIDENTIAL	15.32	2.56	17.88
056-0410-017-0000	RESIDENTIAL	15.32	2.56	17.88
056-0410-018-0000	RESIDENTIAL	15.32	2.56	17.88
056-0410-019-0000	RESIDENTIAL	15.32	2.56	17.88
056-0410-020-0000	RESIDENTIAL	15.32	2.56	17.88
056-0410-021-0000	RESIDENTIAL	15.32	2.56	17.88
056-0410-022-0000	RESIDENTIAL	15.32	2.56	17.88
056-0410-023-0000	RESIDENTIAL	15.32	2.56	17.88
056-0410-024-0000	RESIDENTIAL	15.32	2.56	17.88
056-0410-025-0000	RESIDENTIAL	15.32	2.56	17.88
056-0410-026-0000	RESIDENTIAL	15.32	2.56	17.88
056-0410-027-0000	RESIDENTIAL	15.32	2.56	17.88
056-0410-028-0000	RESIDENTIAL	15.32	2.56	17.88
056-0410-029-0000	RESIDENTIAL	15.32	2.56	17.88
056-0410-030-0000	RESIDENTIAL	15.32	2.56	17.88
056-0410-031-0000	RESIDENTIAL	15.32	2.56	17.88
056-0410-032-0000	RESIDENTIAL	15.32	2.56	17.88
056-0410-033-0000	RESIDENTIAL	15.32	2.56	17.88
056-0410-034-0000	RESIDENTIAL	15.32	2.56	17.88
056-0410-035-0000	RESIDENTIAL	15.32	2.56	17.88
056-0410-036-0000	RESIDENTIAL	15.32	2.56	17.88
056-0410-037-0000	RESIDENTIAL	15.32	2.56	17.88
056-0410-038-0000	RESIDENTIAL	15.32	2.56	17.88
056-0410-039-0000	RESIDENTIAL	15.32	2.56	17.88
056-0410-040-0000	RESIDENTIAL	15.32	2.56	17.88
056-0410-041-0000	RESIDENTIAL	15.32	2.56	17.88
056-0410-042-0000	RESIDENTIAL	15.32	2.56	17.88
056-0410-043-0000	RESIDENTIAL	15.32	2.56	17.88
056-0410-044-0000	RESIDENTIAL	15.32	2.56	17.88
056-0410-045-0000	RESIDENTIAL	15.32	2.56	17.88
056-0410-046-0000	RESIDENTIAL	15.32	2.56	17.88
056-0410-047-0000	RESIDENTIAL	15.32	2.56	17.88
056-0410-048-0000	RESIDENTIAL	15.32	2.56	17.88
056-0410-049-0000	RESIDENTIAL	15.32	2.56	17.88
056-0410-050-0000	RESIDENTIAL	15.32	2.56	17.88
056-0410-051-0000	RESIDENTIAL	15.32	2.56	17.88
056-0410-052-0000	RESIDENTIAL	15.32	2.56	17.88
056-0410-053-0000	RESIDENTIAL	15.32	2.56	17.88
056-0410-054-0000	RESIDENTIAL	15.32	2.56	17.88
056-0410-055-0000	RESIDENTIAL	15.32	2.56	17.88
056-0421-001-0000	RESIDENTIAL	15.32	2.56	17.88
056-0421-002-0000	RESIDENTIAL	15.32	2.56	17.88
056-0421-003-0000	RESIDENTIAL	15.32	2.56	17.88
056-0421-004-0000	RESIDENTIAL	15.32	2.56	17.88
056-0421-005-0000	RESIDENTIAL	15.32	2.56	17.88
056-0421-006-0000	RESIDENTIAL	15.32	2.56	17.88
056-0421-007-0000	RESIDENTIAL	15.32	2.56	17.88
056-0421-008-0000	RESIDENTIAL	15.32	2.56	17.88
056-0421-009-0000	RESIDENTIAL	15.32	2.56	17.88
056-0421-010-0000	RESIDENTIAL	15.32	2.56	17.88
056-0421-011-0000	RESIDENTIAL	15.32	2.56	17.88

**City of Rancho Cordova
Lighting District No. 2012-1
Fiscal Year 2015/16 Preliminary Assessment Roll**

ASSESSOR PARCEL NUMBER	CLASSIFICATION	STREET LIGHTS CHARGE	SAFETY LIGHTS CHARGE	ASSESSMENT
056-0421-012-0000	RESIDENTIAL	15.32	2.56	17.88
056-0421-013-0000	RESIDENTIAL	15.32	2.56	17.88
056-0421-014-0000	RESIDENTIAL	15.32	2.56	17.88
056-0421-015-0000	RESIDENTIAL	15.32	2.56	17.88
056-0421-016-0000	RESIDENTIAL	15.32	2.56	17.88
056-0421-017-0000	RESIDENTIAL	15.32	2.56	17.88
056-0421-018-0000	RESIDENTIAL	15.32	2.56	17.88
056-0421-019-0000	RESIDENTIAL	15.32	2.56	17.88
056-0422-001-0000	RESIDENTIAL	15.32	2.56	17.88
056-0422-002-0000	RESIDENTIAL	15.32	2.56	17.88
056-0422-003-0000	RESIDENTIAL	15.32	2.56	17.88
056-0422-004-0000	RESIDENTIAL	15.32	2.56	17.88
056-0422-005-0000	RESIDENTIAL	15.32	2.56	17.88
056-0422-006-0000	RESIDENTIAL	15.32	2.56	17.88
056-0423-001-0000	RESIDENTIAL	15.32	2.56	17.88
056-0423-002-0000	RESIDENTIAL	15.32	2.56	17.88
056-0423-003-0000	RESIDENTIAL	15.32	2.56	17.88
056-0423-004-0000	RESIDENTIAL	15.32	2.56	17.88
056-0423-005-0000	RESIDENTIAL	15.32	2.56	17.88
056-0423-006-0000	RESIDENTIAL	15.32	2.56	17.88
056-0424-001-0000	RESIDENTIAL	15.32	2.56	17.88
056-0424-002-0000	RESIDENTIAL	15.32	2.56	17.88
056-0424-003-0000	RESIDENTIAL	15.32	2.56	17.88
056-0424-004-0000	RESIDENTIAL	15.32	2.56	17.88
056-0424-005-0000	RESIDENTIAL	15.32	2.56	17.88
056-0424-006-0000	RESIDENTIAL	15.32	2.56	17.88
056-0424-007-0000	RESIDENTIAL	15.32	2.56	17.88
056-0424-008-0000	RESIDENTIAL	15.32	2.56	17.88
056-0424-009-0000	RESIDENTIAL	15.32	2.56	17.88
056-0424-010-0000	RESIDENTIAL	15.32	2.56	17.88
056-0424-011-0000	RESIDENTIAL	15.32	2.56	17.88
056-0424-012-0000	RESIDENTIAL	15.32	2.56	17.88
056-0424-013-0000	RESIDENTIAL	15.32	2.56	17.88
056-0424-014-0000	RESIDENTIAL	15.32	2.56	17.88
056-0424-015-0000	RESIDENTIAL	15.32	2.56	17.88
056-0424-016-0000	RESIDENTIAL	15.32	2.56	17.88
056-0424-017-0000	RESIDENTIAL	15.32	2.56	17.88
056-0424-018-0000	RESIDENTIAL	15.32	2.56	17.88
056-0424-019-0000	RESIDENTIAL	15.32	2.56	17.88
056-0424-020-0000	RESIDENTIAL	15.32	2.56	17.88
056-0424-021-0000	RESIDENTIAL	15.32	2.56	17.88
056-0424-022-0000	RESIDENTIAL	15.32	2.56	17.88
056-0424-023-0000	RESIDENTIAL	15.32	2.56	17.88
056-0424-024-0000	RESIDENTIAL	15.32	2.56	17.88
056-0424-025-0000	RESIDENTIAL	15.32	2.56	17.88
056-0424-026-0000	RESIDENTIAL	15.32	2.56	17.88
056-0424-027-0000	RESIDENTIAL	15.32	2.56	17.88
056-0424-028-0000	RESIDENTIAL	15.32	2.56	17.88
056-0424-029-0000	RESIDENTIAL	15.32	2.56	17.88
056-0424-030-0000	RESIDENTIAL	15.32	2.56	17.88
056-0424-031-0000	RESIDENTIAL	15.32	2.56	17.88
056-0424-032-0000	RESIDENTIAL	15.32	2.56	17.88
056-0424-033-0000	RESIDENTIAL	15.32	2.56	17.88
056-0424-034-0000	RESIDENTIAL	15.32	2.56	17.88
056-0424-035-0000	RESIDENTIAL	15.32	2.56	17.88
056-0424-036-0000	RESIDENTIAL	15.32	2.56	17.88
056-0424-037-0000	RESIDENTIAL	15.32	2.56	17.88
056-0425-001-0000	RESIDENTIAL	15.32	2.56	17.88
056-0425-002-0000	RESIDENTIAL	15.32	2.56	17.88
056-0425-003-0000	RESIDENTIAL	15.32	2.56	17.88
056-0425-004-0000	RESIDENTIAL	15.32	2.56	17.88
056-0425-005-0000	RESIDENTIAL	15.32	2.56	17.88
056-0425-006-0000	RESIDENTIAL	15.32	2.56	17.88
056-0425-007-0000	RESIDENTIAL	15.32	2.56	17.88
056-0425-008-0000	RESIDENTIAL	15.32	2.56	17.88

**City of Rancho Cordova
Lighting District No. 2012-1
Fiscal Year 2015/16 Preliminary Assessment Roll**

ASSESSOR PARCEL NUMBER	CLASSIFICATION	STREET LIGHTS CHARGE	SAFETY LIGHTS CHARGE	ASSESSMENT
056-0425-009-0000	RESIDENTIAL	15.32	2.56	17.88
056-0425-010-0000	RESIDENTIAL	15.32	2.56	17.88
056-0425-011-0000	RESIDENTIAL	15.32	2.56	17.88
056-0425-012-0000	RESIDENTIAL	15.32	2.56	17.88
056-0425-013-0000	RESIDENTIAL	15.32	2.56	17.88
056-0425-014-0000	RESIDENTIAL	15.32	2.56	17.88
056-0425-015-0000	RESIDENTIAL	15.32	2.56	17.88
056-0425-016-0000	RESIDENTIAL	15.32	2.56	17.88
056-0426-001-0000	RESIDENTIAL	15.32	2.56	17.88
056-0426-002-0000	RESIDENTIAL	15.32	2.56	17.88
056-0426-003-0000	RESIDENTIAL	15.32	2.56	17.88
056-0426-004-0000	RESIDENTIAL	15.32	2.56	17.88
056-0426-005-0000	RESIDENTIAL	15.32	2.56	17.88
056-0426-006-0000	RESIDENTIAL	15.32	2.56	17.88
056-0426-007-0000	RESIDENTIAL	15.32	2.56	17.88
056-0426-008-0000	RESIDENTIAL	15.32	2.56	17.88
056-0426-009-0000	RESIDENTIAL	15.32	2.56	17.88
056-0426-010-0000	RESIDENTIAL	15.32	2.56	17.88
056-0426-011-0000	RESIDENTIAL	15.32	2.56	17.88
056-0427-001-0000	RESIDENTIAL	15.32	2.56	17.88
056-0427-002-0000	RESIDENTIAL	15.32	2.56	17.88
056-0427-003-0000	RESIDENTIAL	15.32	2.56	17.88
056-0427-004-0000	RESIDENTIAL	15.32	2.56	17.88
056-0427-005-0000	RESIDENTIAL	15.32	2.56	17.88
056-0427-006-0000	RESIDENTIAL	15.32	2.56	17.88
056-0427-007-0000	RESIDENTIAL	15.32	2.56	17.88
056-0427-008-0000	RESIDENTIAL	15.32	2.56	17.88
056-0427-009-0000	RESIDENTIAL	15.32	2.56	17.88
056-0427-010-0000	RESIDENTIAL	15.32	2.56	17.88
056-0430-001-0000	NON RESIDENTIAL	132.22	2.56	134.78
056-0430-002-0000	NON RESIDENTIAL	77.56	2.56	80.12
056-0430-003-0000	NON RESIDENTIAL	79.32	2.56	81.88
056-0430-005-0000	NON RESIDENTIAL	78.06	2.56	80.62
056-0430-006-0000	NON RESIDENTIAL	345.84	2.56	348.40
056-0430-008-0001	NON RESIDENTIAL	2.74	2.56	5.30
056-0430-008-0002	NON RESIDENTIAL	2.74	2.56	5.30
056-0430-008-0003	NON RESIDENTIAL	2.74	2.56	5.30
056-0430-008-0004	NON RESIDENTIAL	2.74	2.56	5.30
056-0430-008-0005	NON RESIDENTIAL	2.74	2.56	5.30
056-0430-008-0006	NON RESIDENTIAL	2.74	2.56	5.30
056-0430-008-0007	NON RESIDENTIAL	2.74	2.56	5.30
056-0430-008-0008	NON RESIDENTIAL	2.74	2.56	5.30
056-0430-008-0009	NON RESIDENTIAL	2.74	2.56	5.30
056-0430-008-0010	NON RESIDENTIAL	2.74	2.56	5.30
056-0430-008-0011	NON RESIDENTIAL	2.74	2.56	5.30
056-0430-008-0012	NON RESIDENTIAL	2.74	2.56	5.30
056-0430-008-0013	NON RESIDENTIAL	2.74	2.56	5.30
056-0430-008-0014	NON RESIDENTIAL	2.74	2.56	5.30
056-0430-008-0015	NON RESIDENTIAL	2.74	2.56	5.30
056-0430-008-0016	NON RESIDENTIAL	2.74	2.56	5.30
056-0430-008-0017	NON RESIDENTIAL	2.74	2.56	5.30
056-0430-008-0018	NON RESIDENTIAL	2.74	2.56	5.30
056-0430-008-0019	NON RESIDENTIAL	2.74	2.56	5.30
056-0430-008-0020	NON RESIDENTIAL	2.74	2.56	5.30
056-0430-009-0001	NON RESIDENTIAL	2.74	2.56	5.30
056-0430-009-0002	NON RESIDENTIAL	2.74	2.56	5.30
056-0430-009-0003	NON RESIDENTIAL	2.74	2.56	5.30
056-0430-009-0004	NON RESIDENTIAL	2.74	2.56	5.30
056-0430-009-0005	NON RESIDENTIAL	2.74	2.56	5.30
056-0430-009-0006	NON RESIDENTIAL	2.74	2.56	5.30
056-0430-009-0007	NON RESIDENTIAL	2.74	2.56	5.30
056-0430-009-0008	NON RESIDENTIAL	2.74	2.56	5.30
056-0430-009-0009	NON RESIDENTIAL	2.74	2.56	5.30
056-0430-009-0010	NON RESIDENTIAL	2.74	2.56	5.30
056-0430-009-0011	NON RESIDENTIAL	2.74	2.56	5.30

City of Rancho Cordova
Lighting District No. 2012-1
Fiscal Year 2015/16 Preliminary Assessment Roll

ASSESSOR PARCEL NUMBER	CLASSIFICATION	STREET LIGHTS CHARGE	SAFETY LIGHTS CHARGE	ASSESSMENT
056-0430-009-0012	NON RESIDENTIAL	2.74	2.56	5.30
056-0430-009-0013	NON RESIDENTIAL	2.74	2.56	5.30
056-0430-009-0014	NON RESIDENTIAL	2.74	2.56	5.30
056-0430-009-0015	NON RESIDENTIAL	2.74	2.56	5.30
056-0430-009-0016	NON RESIDENTIAL	2.74	2.56	5.30
056-0430-009-0017	NON RESIDENTIAL	2.74	2.56	5.30
056-0430-009-0018	NON RESIDENTIAL	2.74	2.56	5.30
056-0430-009-0019	NON RESIDENTIAL	2.74	2.56	5.30
056-0430-009-0020	NON RESIDENTIAL	2.74	2.56	5.30
056-0430-009-0021	NON RESIDENTIAL	2.74	2.56	5.30
056-0430-009-0022	NON RESIDENTIAL	2.74	2.56	5.30
056-0430-009-0023	NON RESIDENTIAL	2.74	2.56	5.30
056-0430-009-0024	NON RESIDENTIAL	2.74	2.56	5.30
056-0430-009-0025	NON RESIDENTIAL	2.74	2.56	5.30
056-0430-009-0026	NON RESIDENTIAL	2.74	2.56	5.30
056-0430-009-0027	NON RESIDENTIAL	2.74	2.56	5.30
056-0430-009-0028	NON RESIDENTIAL	2.74	2.56	5.30
056-0430-011-0001	NON RESIDENTIAL	2.74	2.56	5.30
056-0430-011-0002	NON RESIDENTIAL	2.74	2.56	5.30
056-0430-011-0003	NON RESIDENTIAL	2.74	2.56	5.30
056-0430-011-0004	NON RESIDENTIAL	2.74	2.56	5.30
056-0430-011-0005	NON RESIDENTIAL	2.74	2.56	5.30
056-0430-011-0006	NON RESIDENTIAL	2.74	2.56	5.30
056-0430-011-0007	NON RESIDENTIAL	2.74	2.56	5.30
056-0430-011-0008	NON RESIDENTIAL	2.74	2.56	5.30
056-0430-011-0009	NON RESIDENTIAL	2.74	2.56	5.30
056-0430-011-0010	NON RESIDENTIAL	2.74	2.56	5.30
056-0430-011-0011	NON RESIDENTIAL	2.74	2.56	5.30
056-0430-011-0012	NON RESIDENTIAL	2.74	2.56	5.30
056-0430-011-0013	NON RESIDENTIAL	2.74	2.56	5.30
056-0430-011-0014	NON RESIDENTIAL	2.74	2.56	5.30
056-0430-011-0015	NON RESIDENTIAL	2.74	2.56	5.30
056-0430-011-0016	NON RESIDENTIAL	2.74	2.56	5.30
056-0430-011-0017	NON RESIDENTIAL	2.74	2.56	5.30
056-0430-011-0018	NON RESIDENTIAL	2.74	2.56	5.30
056-0430-011-0019	NON RESIDENTIAL	2.74	2.56	5.30
056-0430-011-0020	NON RESIDENTIAL	2.74	2.56	5.30
056-0430-011-0021	NON RESIDENTIAL	2.74	2.56	5.30
056-0430-011-0022	NON RESIDENTIAL	2.74	2.56	5.30
056-0430-011-0023	NON RESIDENTIAL	2.74	2.56	5.30
056-0430-011-0024	NON RESIDENTIAL	2.74	2.56	5.30
056-0430-011-0025	NON RESIDENTIAL	2.74	2.56	5.30
056-0430-011-0026	NON RESIDENTIAL	2.74	2.56	5.30
056-0430-011-0027	NON RESIDENTIAL	2.74	2.56	5.30
056-0430-011-0028	NON RESIDENTIAL	2.74	2.56	5.30
056-0430-011-0029	NON RESIDENTIAL	2.74	2.56	5.30
056-0430-011-0030	NON RESIDENTIAL	2.74	2.56	5.30
056-0430-011-0031	NON RESIDENTIAL	2.74	2.56	5.30
056-0430-011-0032	NON RESIDENTIAL	2.74	2.56	5.30
056-0430-011-0033	NON RESIDENTIAL	2.74	2.56	5.30
056-0430-011-0034	NON RESIDENTIAL	2.74	2.56	5.30
056-0430-011-0035	NON RESIDENTIAL	2.74	2.56	5.30
056-0430-011-0036	NON RESIDENTIAL	2.74	2.56	5.30
056-0430-012-0001	NON RESIDENTIAL	1.74	2.56	4.30
056-0430-012-0002	NON RESIDENTIAL	1.74	2.56	4.30
056-0430-012-0003	NON RESIDENTIAL	1.74	2.56	4.30
056-0430-012-0004	NON RESIDENTIAL	1.74	2.56	4.30
056-0430-012-0005	NON RESIDENTIAL	1.74	2.56	4.30
056-0430-012-0006	NON RESIDENTIAL	1.74	2.56	4.30
056-0430-012-0007	NON RESIDENTIAL	1.74	2.56	4.30
056-0430-012-0008	NON RESIDENTIAL	1.74	2.56	4.30
056-0430-012-0009	NON RESIDENTIAL	1.74	2.56	4.30
056-0430-012-0010	NON RESIDENTIAL	1.74	2.56	4.30
056-0430-012-0011	NON RESIDENTIAL	1.74	2.56	4.30
056-0430-012-0012	NON RESIDENTIAL	1.74	2.56	4.30

City of Rancho Cordova
Lighting District No. 2012-1
Fiscal Year 2015/16 Preliminary Assessment Roll

ASSESSOR PARCEL NUMBER	CLASSIFICATION	STREET LIGHTS CHARGE	SAFETY LIGHTS CHARGE	ASSESSMENT
056-0430-012-0013	NON RESIDENTIAL	1.74	2.56	4.30
056-0430-012-0014	NON RESIDENTIAL	1.74	2.56	4.30
056-0430-012-0015	NON RESIDENTIAL	1.74	2.56	4.30
056-0430-012-0016	NON RESIDENTIAL	1.74	2.56	4.30
056-0430-012-0017	NON RESIDENTIAL	1.74	2.56	4.30
056-0430-012-0018	NON RESIDENTIAL	1.74	2.56	4.30
056-0430-012-0019	NON RESIDENTIAL	1.74	2.56	4.30
056-0430-012-0020	NON RESIDENTIAL	1.74	2.56	4.30
056-0430-012-0021	NON RESIDENTIAL	1.74	2.56	4.30
056-0430-012-0022	NON RESIDENTIAL	1.74	2.56	4.30
056-0430-012-0023	NON RESIDENTIAL	1.74	2.56	4.30
056-0430-012-0024	NON RESIDENTIAL	1.74	2.56	4.30
056-0430-012-0025	NON RESIDENTIAL	1.74	2.56	4.30
056-0430-012-0026	NON RESIDENTIAL	1.74	2.56	4.30
056-0430-012-0027	NON RESIDENTIAL	1.74	2.56	4.30
056-0430-012-0028	NON RESIDENTIAL	1.74	2.56	4.30
056-0430-012-0029	NON RESIDENTIAL	1.74	2.56	4.30
056-0430-012-0030	NON RESIDENTIAL	1.74	2.56	4.30
056-0430-012-0031	NON RESIDENTIAL	1.74	2.56	4.30
056-0430-012-0032	NON RESIDENTIAL	1.74	2.56	4.30
056-0430-012-0033	NON RESIDENTIAL	1.74	2.56	4.30
056-0430-012-0034	NON RESIDENTIAL	1.74	2.56	4.30
056-0430-012-0035	NON RESIDENTIAL	1.74	2.56	4.30
056-0430-012-0036	NON RESIDENTIAL	1.74	2.56	4.30
056-0430-012-0037	NON RESIDENTIAL	1.74	2.56	4.30
056-0430-012-0038	NON RESIDENTIAL	1.74	2.56	4.30
056-0430-012-0039	NON RESIDENTIAL	1.74	2.56	4.30
056-0430-012-0040	NON RESIDENTIAL	1.74	2.56	4.30
056-0430-013-0001	NON RESIDENTIAL	2.50	2.56	5.06
056-0430-013-0002	NON RESIDENTIAL	2.50	2.56	5.06
056-0430-013-0003	NON RESIDENTIAL	2.50	2.56	5.06
056-0430-013-0004	NON RESIDENTIAL	2.50	2.56	5.06
056-0430-013-0005	NON RESIDENTIAL	2.50	2.56	5.06
056-0430-013-0006	NON RESIDENTIAL	2.50	2.56	5.06
056-0430-013-0007	NON RESIDENTIAL	2.50	2.56	5.06
056-0430-013-0008	NON RESIDENTIAL	2.50	2.56	5.06
056-0430-013-0009	NON RESIDENTIAL	2.50	2.56	5.06
056-0430-013-0010	NON RESIDENTIAL	2.50	2.56	5.06
056-0430-013-0011	NON RESIDENTIAL	2.50	2.56	5.06
056-0430-013-0012	NON RESIDENTIAL	2.50	2.56	5.06
056-0430-013-0013	NON RESIDENTIAL	2.50	2.56	5.06
056-0430-013-0014	NON RESIDENTIAL	2.50	2.56	5.06
056-0430-013-0015	NON RESIDENTIAL	2.50	2.56	5.06
056-0430-013-0016	NON RESIDENTIAL	2.50	2.56	5.06
056-0430-013-0017	NON RESIDENTIAL	2.50	2.56	5.06
056-0430-013-0018	NON RESIDENTIAL	2.50	2.56	5.06
056-0430-013-0019	NON RESIDENTIAL	2.50	2.56	5.06
056-0430-013-0020	NON RESIDENTIAL	2.50	2.56	5.06
056-0430-013-0021	NON RESIDENTIAL	2.50	2.56	5.06
056-0430-013-0022	NON RESIDENTIAL	2.50	2.56	5.06
056-0430-013-0023	NON RESIDENTIAL	2.50	2.56	5.06
056-0430-013-0024	NON RESIDENTIAL	2.50	2.56	5.06
056-0430-013-0025	NON RESIDENTIAL	2.50	2.56	5.06
056-0430-013-0026	NON RESIDENTIAL	2.50	2.56	5.06
056-0430-013-0027	NON RESIDENTIAL	2.50	2.56	5.06
056-0430-013-0028	NON RESIDENTIAL	2.50	2.56	5.06
056-0430-014-0000	NON RESIDENTIAL	128.44	2.56	131.00
056-0430-015-0000	NON RESIDENTIAL	26.42	2.56	28.98
056-0440-001-0000	RESIDENTIAL	15.32	2.56	17.88
056-0440-002-0000	RESIDENTIAL	15.32	2.56	17.88
056-0440-003-0000	RESIDENTIAL	15.32	2.56	17.88
056-0440-004-0000	RESIDENTIAL	15.32	2.56	17.88
056-0440-005-0000	RESIDENTIAL	15.32	2.56	17.88
056-0440-006-0000	RESIDENTIAL	15.32	2.56	17.88
056-0440-007-0000	RESIDENTIAL	15.32	2.56	17.88

City of Rancho Cordova
Lighting District No. 2012-1
Fiscal Year 2015/16 Preliminary Assessment Roll

ASSESSOR PARCEL NUMBER	CLASSIFICATION	STREET LIGHTS CHARGE	SAFETY LIGHTS CHARGE	ASSESSMENT
056-0440-008-0000	RESIDENTIAL	15.32	2.56	17.88
056-0440-009-0000	RESIDENTIAL	15.32	2.56	17.88
056-0440-010-0000	RESIDENTIAL	15.32	2.56	17.88
056-0440-011-0000	RESIDENTIAL	15.32	2.56	17.88
056-0440-012-0000	RESIDENTIAL	15.32	2.56	17.88
056-0440-013-0000	RESIDENTIAL	15.32	2.56	17.88
056-0440-014-0000	RESIDENTIAL	15.32	2.56	17.88
056-0440-015-0000	RESIDENTIAL	15.32	2.56	17.88
056-0440-016-0000	RESIDENTIAL	15.32	2.56	17.88
056-0440-017-0000	RESIDENTIAL	15.32	2.56	17.88
056-0440-018-0000	RESIDENTIAL	15.32	2.56	17.88
056-0440-019-0000	RESIDENTIAL	15.32	2.56	17.88
056-0440-020-0000	RESIDENTIAL	15.32	2.56	17.88
056-0440-021-0000	RESIDENTIAL	15.32	2.56	17.88
056-0440-022-0000	RESIDENTIAL	15.32	2.56	17.88
056-0440-023-0000	RESIDENTIAL	15.32	2.56	17.88
056-0440-026-0000	RESIDENTIAL	15.32	2.56	17.88
056-0440-027-0000	RESIDENTIAL	15.32	2.56	17.88
056-0440-030-0000	RESIDENTIAL	15.32	2.56	17.88
056-0440-031-0000	RESIDENTIAL	15.32	2.56	17.88
056-0440-032-0000	RESIDENTIAL	15.32	2.56	17.88
056-0440-033-0000	RESIDENTIAL	15.32	2.56	17.88
056-0440-034-0000	RESIDENTIAL	15.32	2.56	17.88
056-0440-035-0000	RESIDENTIAL	15.32	2.56	17.88
056-0440-036-0000	RESIDENTIAL	15.32	2.56	17.88
056-0440-037-0000	RESIDENTIAL	15.32	2.56	17.88
056-0440-038-0000	RESIDENTIAL	15.32	2.56	17.88
056-0440-039-0000	RESIDENTIAL	15.32	2.56	17.88
056-0440-040-0000	RESIDENTIAL	15.32	2.56	17.88
056-0440-041-0000	RESIDENTIAL	15.32	2.56	17.88
056-0440-042-0000	RESIDENTIAL	15.32	2.56	17.88
056-0440-043-0000	RESIDENTIAL	15.32	2.56	17.88
056-0440-044-0000	RESIDENTIAL	15.32	2.56	17.88
056-0440-045-0000	RESIDENTIAL	15.32	2.56	17.88
056-0440-046-0000	RESIDENTIAL	15.32	2.56	17.88
056-0440-047-0000	RESIDENTIAL	15.32	2.56	17.88
056-0440-048-0000	RESIDENTIAL	15.32	2.56	17.88
056-0440-049-0000	NON RESIDENTIAL	99.98	2.56	102.54
056-0440-050-0000	NON RESIDENTIAL	98.22	2.56	100.78
056-0450-001-0000	RESIDENTIAL	15.32	2.56	17.88
056-0450-002-0000	NON RESIDENTIAL	42.30	2.56	44.86
057-0010-030-0000	NON RESIDENTIAL	47.08	2.56	49.64
057-0010-031-0000	RESIDENTIAL	15.32	2.56	17.88
057-0010-032-0000	RESIDENTIAL	15.32	2.56	17.88
057-0010-033-0000	RESIDENTIAL	15.32	2.56	17.88
057-0010-034-0000	RESIDENTIAL	15.32	2.56	17.88
057-0010-035-0000	RESIDENTIAL	15.32	2.56	17.88
057-0010-036-0000	RESIDENTIAL	15.32	2.56	17.88
057-0010-037-0000	RESIDENTIAL	15.32	2.56	17.88
057-0010-038-0000	RESIDENTIAL	15.32	2.56	17.88
057-0010-039-0000	RESIDENTIAL	15.32	2.56	17.88
057-0010-040-0000	RESIDENTIAL	15.32	2.56	17.88
057-0010-041-0000	RESIDENTIAL	15.32	2.56	17.88
057-0010-042-0000	RESIDENTIAL	15.32	2.56	17.88
057-0010-043-0000	RESIDENTIAL	15.32	2.56	17.88
057-0010-044-0000	RESIDENTIAL	15.32	2.56	17.88
057-0010-045-0000	RESIDENTIAL	15.32	2.56	17.88
057-0010-046-0000	RESIDENTIAL	15.32	2.56	17.88
057-0010-047-0000	RESIDENTIAL	15.32	2.56	17.88
057-0010-048-0000	RESIDENTIAL	15.32	2.56	17.88
057-0010-049-0000	RESIDENTIAL	15.32	2.56	17.88
057-0010-050-0000	RESIDENTIAL	15.32	2.56	17.88
057-0010-051-0000	RESIDENTIAL	15.32	2.56	17.88
057-0010-052-0000	RESIDENTIAL	15.32	2.56	17.88
057-0010-053-0000	RESIDENTIAL	15.32	2.56	17.88

**City of Rancho Cordova
Lighting District No. 2012-1
Fiscal Year 2015/16 Preliminary Assessment Roll**

ASSESSOR PARCEL NUMBER	CLASSIFICATION	STREET LIGHTS CHARGE	SAFETY LIGHTS CHARGE	ASSESSMENT
057-0010-054-0000	RESIDENTIAL	15.32	2.56	17.88
057-0010-055-0000	RESIDENTIAL	15.32	2.56	17.88
057-0010-056-0000	RESIDENTIAL	15.32	2.56	17.88
057-0010-057-0000	RESIDENTIAL	15.32	2.56	17.88
057-0010-058-0000	RESIDENTIAL	15.32	2.56	17.88
057-0010-059-0000	RESIDENTIAL	15.32	2.56	17.88
057-0010-060-0000	RESIDENTIAL	15.32	2.56	17.88
057-0010-061-0000	RESIDENTIAL	15.32	2.56	17.88
057-0010-062-0000	RESIDENTIAL	15.32	2.56	17.88
057-0010-063-0000	RESIDENTIAL	15.32	2.56	17.88
057-0010-064-0000	RESIDENTIAL	15.32	2.56	17.88
057-0010-065-0000	RESIDENTIAL	15.32	2.56	17.88
057-0010-066-0000	RESIDENTIAL	15.32	2.56	17.88
057-0010-067-0000	RESIDENTIAL	15.32	2.56	17.88
057-0010-068-0000	RESIDENTIAL	15.32	2.56	17.88
057-0010-069-0000	RESIDENTIAL	15.32	2.56	17.88
057-0010-070-0000	RESIDENTIAL	15.32	2.56	17.88
057-0010-071-0000	RESIDENTIAL	15.32	2.56	17.88
057-0010-072-0000	RESIDENTIAL	15.32	2.56	17.88
057-0020-006-0000	RESIDENTIAL	15.32	2.56	17.88
057-0020-007-0000	NON RESIDENTIAL	50.38	2.56	52.94
057-0020-008-0000	SAFETY LIGHTS ONLY	0.00	2.56	2.56
057-0020-009-0000	SAFETY LIGHTS ONLY	0.00	2.56	2.56
057-0020-010-0000	SAFETY LIGHTS ONLY	0.00	2.56	2.56
057-0020-012-0000	SAFETY LIGHTS ONLY	0.00	2.56	2.56
057-0020-013-0000	NON RESIDENTIAL	67.98	2.56	70.54
057-0020-020-0000	SAFETY LIGHTS ONLY	0.00	2.56	2.56
057-0020-021-0000	SAFETY LIGHTS ONLY	0.00	2.56	2.56
057-0020-024-0000	SAFETY LIGHTS ONLY	0.00	2.56	2.56
057-0020-025-0000	NON RESIDENTIAL	26.42	2.56	28.98
057-0020-026-0000	SAFETY LIGHTS ONLY	0.00	2.56	2.56
057-0020-031-0000	NON RESIDENTIAL	40.28	2.56	42.84
057-0020-034-0000	SAFETY LIGHTS ONLY	0.00	2.56	2.56
057-0020-035-0000	NON RESIDENTIAL	67.48	2.56	70.04
057-0020-036-0000	NON RESIDENTIAL	94.44	2.56	97.00
057-0030-001-0000	SAFETY LIGHTS ONLY	0.00	2.56	2.56
057-0030-002-0000	SAFETY LIGHTS ONLY	0.00	2.56	2.56
057-0030-003-0000	SAFETY LIGHTS ONLY	0.00	2.56	2.56
057-0030-004-0000	SAFETY LIGHTS ONLY	0.00	2.56	2.56
057-0030-005-0000	SAFETY LIGHTS ONLY	0.00	2.56	2.56
057-0030-006-0000	SAFETY LIGHTS ONLY	0.00	2.56	2.56
057-0030-007-0000	SAFETY LIGHTS ONLY	0.00	2.56	2.56
057-0030-008-0000	SAFETY LIGHTS ONLY	0.00	2.56	2.56
057-0030-009-0000	SAFETY LIGHTS ONLY	0.00	2.56	2.56
057-0030-010-0000	SAFETY LIGHTS ONLY	0.00	2.56	2.56
057-0030-011-0000	SAFETY LIGHTS ONLY	0.00	2.56	2.56
057-0030-012-0000	RESIDENTIAL	15.32	2.56	17.88
057-0030-013-0000	SAFETY LIGHTS ONLY	0.00	2.56	2.56
057-0030-014-0000	SAFETY LIGHTS ONLY	0.00	2.56	2.56
057-0030-015-0000	SAFETY LIGHTS ONLY	0.00	2.56	2.56
057-0030-016-0000	SAFETY LIGHTS ONLY	0.00	2.56	2.56
057-0030-017-0000	SAFETY LIGHTS ONLY	0.00	2.56	2.56
057-0030-018-0000	SAFETY LIGHTS ONLY	0.00	2.56	2.56
057-0030-019-0000	RESIDENTIAL	15.32	2.56	17.88
057-0030-020-0000	SAFETY LIGHTS ONLY	0.00	2.56	2.56
057-0030-021-0000	SAFETY LIGHTS ONLY	0.00	2.56	2.56
057-0030-022-0000	SAFETY LIGHTS ONLY	0.00	2.56	2.56
057-0030-023-0000	SAFETY LIGHTS ONLY	0.00	2.56	2.56
057-0041-001-0000	SAFETY LIGHTS ONLY	0.00	2.56	2.56
057-0041-002-0000	RESIDENTIAL	15.32	2.56	17.88
057-0041-009-0000	SAFETY LIGHTS ONLY	0.00	2.56	2.56
057-0041-010-0000	SAFETY LIGHTS ONLY	0.00	2.56	2.56
057-0041-011-0000	SAFETY LIGHTS ONLY	0.00	2.56	2.56
057-0041-012-0000	SAFETY LIGHTS ONLY	0.00	2.56	2.56
057-0041-013-0000	SAFETY LIGHTS ONLY	0.00	2.56	2.56

City of Rancho Cordova
Lighting District No. 2012-1
Fiscal Year 2015/16 Preliminary Assessment Roll

ASSESSOR PARCEL NUMBER	CLASSIFICATION	STREET LIGHTS CHARGE	SAFETY LIGHTS CHARGE	ASSESSMENT
057-0041-014-0000	SAFETY LIGHTS ONLY	0.00	2.56	2.56
057-0041-015-0000	SAFETY LIGHTS ONLY	0.00	2.56	2.56
057-0041-016-0000	SAFETY LIGHTS ONLY	0.00	2.56	2.56
057-0041-017-0000	SAFETY LIGHTS ONLY	0.00	2.56	2.56
057-0041-018-0000	SAFETY LIGHTS ONLY	0.00	2.56	2.56
057-0041-019-0000	SAFETY LIGHTS ONLY	0.00	2.56	2.56
057-0041-020-0000	SAFETY LIGHTS ONLY	0.00	2.56	2.56
057-0041-021-0000	SAFETY LIGHTS ONLY	0.00	2.56	2.56
057-0041-022-0000	SAFETY LIGHTS ONLY	0.00	2.56	2.56
057-0041-024-0000	SAFETY LIGHTS ONLY	0.00	2.56	2.56
057-0041-025-0000	SAFETY LIGHTS ONLY	0.00	2.56	2.56
057-0041-026-0000	SAFETY LIGHTS ONLY	0.00	2.56	2.56
057-0041-027-0000	SAFETY LIGHTS ONLY	0.00	2.56	2.56
057-0041-028-0000	SAFETY LIGHTS ONLY	0.00	2.56	2.56
057-0041-029-0000	SAFETY LIGHTS ONLY	0.00	2.56	2.56
057-0041-030-0000	SAFETY LIGHTS ONLY	0.00	2.56	2.56
057-0041-031-0000	RESIDENTIAL	15.32	2.56	17.88
057-0041-032-0000	RESIDENTIAL	15.32	2.56	17.88
057-0042-001-0000	SAFETY LIGHTS ONLY	0.00	2.56	2.56
057-0042-002-0000	SAFETY LIGHTS ONLY	0.00	2.56	2.56
057-0042-003-0000	SAFETY LIGHTS ONLY	0.00	2.56	2.56
057-0042-004-0000	SAFETY LIGHTS ONLY	0.00	2.56	2.56
057-0042-005-0000	SAFETY LIGHTS ONLY	0.00	2.56	2.56
057-0042-006-0000	SAFETY LIGHTS ONLY	0.00	2.56	2.56
057-0042-007-0000	SAFETY LIGHTS ONLY	0.00	2.56	2.56
057-0043-001-0000	SAFETY LIGHTS ONLY	0.00	2.56	2.56
057-0043-002-0000	SAFETY LIGHTS ONLY	0.00	2.56	2.56
057-0043-003-0000	SAFETY LIGHTS ONLY	0.00	2.56	2.56
057-0043-004-0000	SAFETY LIGHTS ONLY	0.00	2.56	2.56
057-0043-005-0000	SAFETY LIGHTS ONLY	0.00	2.56	2.56
057-0043-006-0000	SAFETY LIGHTS ONLY	0.00	2.56	2.56
057-0043-007-0000	SAFETY LIGHTS ONLY	0.00	2.56	2.56
057-0043-008-0000	SAFETY LIGHTS ONLY	0.00	2.56	2.56
057-0043-009-0000	SAFETY LIGHTS ONLY	0.00	2.56	2.56
057-0043-010-0000	SAFETY LIGHTS ONLY	0.00	2.56	2.56
057-0043-011-0000	SAFETY LIGHTS ONLY	0.00	2.56	2.56
057-0043-012-0000	SAFETY LIGHTS ONLY	0.00	2.56	2.56
057-0043-013-0000	SAFETY LIGHTS ONLY	0.00	2.56	2.56
057-0043-014-0000	SAFETY LIGHTS ONLY	0.00	2.56	2.56
057-0043-015-0000	SAFETY LIGHTS ONLY	0.00	2.56	2.56
057-0043-016-0000	SAFETY LIGHTS ONLY	0.00	2.56	2.56
057-0043-017-0000	SAFETY LIGHTS ONLY	0.00	2.56	2.56
057-0044-001-0000	SAFETY LIGHTS ONLY	0.00	2.56	2.56
057-0044-002-0000	SAFETY LIGHTS ONLY	0.00	2.56	2.56
057-0044-003-0000	SAFETY LIGHTS ONLY	0.00	2.56	2.56
057-0044-004-0000	SAFETY LIGHTS ONLY	0.00	2.56	2.56
057-0044-005-0000	SAFETY LIGHTS ONLY	0.00	2.56	2.56
057-0044-006-0000	SAFETY LIGHTS ONLY	0.00	2.56	2.56
057-0051-001-0000	SAFETY LIGHTS ONLY	0.00	2.56	2.56
057-0051-002-0000	SAFETY LIGHTS ONLY	0.00	2.56	2.56
057-0051-003-0000	SAFETY LIGHTS ONLY	0.00	2.56	2.56
057-0051-004-0000	SAFETY LIGHTS ONLY	0.00	2.56	2.56
057-0051-005-0000	SAFETY LIGHTS ONLY	0.00	2.56	2.56
057-0051-006-0000	SAFETY LIGHTS ONLY	0.00	2.56	2.56
057-0051-007-0000	SAFETY LIGHTS ONLY	0.00	2.56	2.56
057-0051-008-0000	SAFETY LIGHTS ONLY	0.00	2.56	2.56
057-0051-009-0000	SAFETY LIGHTS ONLY	0.00	2.56	2.56
057-0051-010-0000	SAFETY LIGHTS ONLY	0.00	2.56	2.56
057-0051-011-0000	SAFETY LIGHTS ONLY	0.00	2.56	2.56
057-0051-012-0000	SAFETY LIGHTS ONLY	0.00	2.56	2.56
057-0051-013-0000	SAFETY LIGHTS ONLY	0.00	2.56	2.56
057-0051-014-0000	SAFETY LIGHTS ONLY	0.00	2.56	2.56
057-0051-015-0000	SAFETY LIGHTS ONLY	0.00	2.56	2.56
057-0051-016-0000	SAFETY LIGHTS ONLY	0.00	2.56	2.56
057-0052-001-0000	RESIDENTIAL	15.32	2.56	17.88

City of Rancho Cordova
Lighting District No. 2012-1
Fiscal Year 2015/16 Preliminary Assessment Roll

ASSESSOR PARCEL NUMBER	CLASSIFICATION	STREET LIGHTS CHARGE	SAFETY LIGHTS CHARGE	ASSESSMENT
057-0052-002-0000	RESIDENTIAL	15.32	2.56	17.88
057-0052-003-0000	SAFETY LIGHTS ONLY	0.00	2.56	2.56
057-0052-004-0000	SAFETY LIGHTS ONLY	0.00	2.56	2.56
057-0052-005-0000	SAFETY LIGHTS ONLY	0.00	2.56	2.56
057-0052-006-0000	SAFETY LIGHTS ONLY	0.00	2.56	2.56
057-0052-007-0000	SAFETY LIGHTS ONLY	0.00	2.56	2.56
057-0052-008-0000	SAFETY LIGHTS ONLY	0.00	2.56	2.56
057-0052-009-0000	SAFETY LIGHTS ONLY	0.00	2.56	2.56
057-0052-010-0000	SAFETY LIGHTS ONLY	0.00	2.56	2.56
057-0052-011-0000	SAFETY LIGHTS ONLY	0.00	2.56	2.56
057-0052-012-0000	SAFETY LIGHTS ONLY	0.00	2.56	2.56
057-0052-013-0000	SAFETY LIGHTS ONLY	0.00	2.56	2.56
057-0052-014-0000	SAFETY LIGHTS ONLY	0.00	2.56	2.56
057-0052-015-0000	SAFETY LIGHTS ONLY	0.00	2.56	2.56
057-0052-016-0000	SAFETY LIGHTS ONLY	0.00	2.56	2.56
057-0052-017-0000	SAFETY LIGHTS ONLY	0.00	2.56	2.56
057-0052-018-0000	SAFETY LIGHTS ONLY	0.00	2.56	2.56
057-0052-019-0000	SAFETY LIGHTS ONLY	0.00	2.56	2.56
057-0053-001-0000	SAFETY LIGHTS ONLY	0.00	2.56	2.56
057-0053-002-0000	SAFETY LIGHTS ONLY	0.00	2.56	2.56
057-0053-003-0000	SAFETY LIGHTS ONLY	0.00	2.56	2.56
057-0053-004-0000	SAFETY LIGHTS ONLY	0.00	2.56	2.56
057-0053-005-0000	SAFETY LIGHTS ONLY	0.00	2.56	2.56
057-0053-006-0000	SAFETY LIGHTS ONLY	0.00	2.56	2.56
057-0053-007-0000	SAFETY LIGHTS ONLY	0.00	2.56	2.56
057-0053-008-0000	SAFETY LIGHTS ONLY	0.00	2.56	2.56
057-0053-009-0000	SAFETY LIGHTS ONLY	0.00	2.56	2.56
057-0053-010-0000	SAFETY LIGHTS ONLY	0.00	2.56	2.56
057-0053-011-0000	SAFETY LIGHTS ONLY	0.00	2.56	2.56
057-0053-012-0000	SAFETY LIGHTS ONLY	0.00	2.56	2.56
057-0054-001-0000	SAFETY LIGHTS ONLY	0.00	2.56	2.56
057-0054-002-0000	SAFETY LIGHTS ONLY	0.00	2.56	2.56
057-0054-003-0000	SAFETY LIGHTS ONLY	0.00	2.56	2.56
057-0054-004-0000	SAFETY LIGHTS ONLY	0.00	2.56	2.56
057-0054-005-0000	SAFETY LIGHTS ONLY	0.00	2.56	2.56
057-0054-006-0000	SAFETY LIGHTS ONLY	0.00	2.56	2.56
057-0054-007-0000	SAFETY LIGHTS ONLY	0.00	2.56	2.56
057-0054-008-0000	SAFETY LIGHTS ONLY	0.00	2.56	2.56
057-0054-009-0000	SAFETY LIGHTS ONLY	0.00	2.56	2.56
057-0054-010-0000	SAFETY LIGHTS ONLY	0.00	2.56	2.56
057-0054-011-0000	SAFETY LIGHTS ONLY	0.00	2.56	2.56
057-0054-012-0000	SAFETY LIGHTS ONLY	0.00	2.56	2.56
057-0061-001-0000	SAFETY LIGHTS ONLY	0.00	2.56	2.56
057-0061-002-0000	SAFETY LIGHTS ONLY	0.00	2.56	2.56
057-0061-003-0000	SAFETY LIGHTS ONLY	0.00	2.56	2.56
057-0061-004-0000	SAFETY LIGHTS ONLY	0.00	2.56	2.56
057-0061-005-0000	SAFETY LIGHTS ONLY	0.00	2.56	2.56
057-0061-006-0000	SAFETY LIGHTS ONLY	0.00	2.56	2.56
057-0061-007-0000	SAFETY LIGHTS ONLY	0.00	2.56	2.56
057-0061-008-0000	SAFETY LIGHTS ONLY	0.00	2.56	2.56
057-0061-009-0000	SAFETY LIGHTS ONLY	0.00	2.56	2.56
057-0061-010-0000	SAFETY LIGHTS ONLY	0.00	2.56	2.56
057-0061-011-0000	SAFETY LIGHTS ONLY	0.00	2.56	2.56
057-0061-012-0000	SAFETY LIGHTS ONLY	0.00	2.56	2.56
057-0061-013-0000	SAFETY LIGHTS ONLY	0.00	2.56	2.56
057-0062-001-0000	SAFETY LIGHTS ONLY	0.00	2.56	2.56
057-0062-002-0000	SAFETY LIGHTS ONLY	0.00	2.56	2.56
057-0062-003-0000	SAFETY LIGHTS ONLY	0.00	2.56	2.56
057-0062-004-0000	SAFETY LIGHTS ONLY	0.00	2.56	2.56
057-0062-005-0000	SAFETY LIGHTS ONLY	0.00	2.56	2.56
057-0062-006-0000	SAFETY LIGHTS ONLY	0.00	2.56	2.56
057-0062-007-0000	SAFETY LIGHTS ONLY	0.00	2.56	2.56
057-0062-008-0000	SAFETY LIGHTS ONLY	0.00	2.56	2.56
057-0062-009-0000	SAFETY LIGHTS ONLY	0.00	2.56	2.56
057-0062-010-0000	SAFETY LIGHTS ONLY	0.00	2.56	2.56

City of Rancho Cordova
Lighting District No. 2012-1
Fiscal Year 2015/16 Preliminary Assessment Roll

ASSESSOR PARCEL NUMBER	CLASSIFICATION	STREET LIGHTS CHARGE	SAFETY LIGHTS CHARGE	ASSESSMENT
057-0062-011-0000	SAFETY LIGHTS ONLY	0.00	2.56	2.56
057-0062-012-0000	SAFETY LIGHTS ONLY	0.00	2.56	2.56
057-0063-001-0000	SAFETY LIGHTS ONLY	0.00	2.56	2.56
057-0063-002-0000	SAFETY LIGHTS ONLY	0.00	2.56	2.56
057-0063-003-0000	SAFETY LIGHTS ONLY	0.00	2.56	2.56
057-0063-004-0000	SAFETY LIGHTS ONLY	0.00	2.56	2.56
057-0063-005-0000	SAFETY LIGHTS ONLY	0.00	2.56	2.56
057-0063-006-0000	SAFETY LIGHTS ONLY	0.00	2.56	2.56
057-0063-007-0000	SAFETY LIGHTS ONLY	0.00	2.56	2.56
057-0063-008-0000	SAFETY LIGHTS ONLY	0.00	2.56	2.56
057-0063-009-0000	SAFETY LIGHTS ONLY	0.00	2.56	2.56
057-0063-010-0000	SAFETY LIGHTS ONLY	0.00	2.56	2.56
057-0063-011-0000	SAFETY LIGHTS ONLY	0.00	2.56	2.56
057-0063-012-0000	SAFETY LIGHTS ONLY	0.00	2.56	2.56
057-0063-013-0000	SAFETY LIGHTS ONLY	0.00	2.56	2.56
057-0063-014-0000	SAFETY LIGHTS ONLY	0.00	2.56	2.56
057-0064-001-0000	SAFETY LIGHTS ONLY	0.00	2.56	2.56
057-0064-002-0000	SAFETY LIGHTS ONLY	0.00	2.56	2.56
057-0064-003-0000	SAFETY LIGHTS ONLY	0.00	2.56	2.56
057-0064-004-0000	SAFETY LIGHTS ONLY	0.00	2.56	2.56
057-0064-005-0000	SAFETY LIGHTS ONLY	0.00	2.56	2.56
057-0064-006-0000	SAFETY LIGHTS ONLY	0.00	2.56	2.56
057-0064-007-0000	SAFETY LIGHTS ONLY	0.00	2.56	2.56
057-0064-008-0000	SAFETY LIGHTS ONLY	0.00	2.56	2.56
057-0064-009-0000	SAFETY LIGHTS ONLY	0.00	2.56	2.56
057-0064-010-0000	SAFETY LIGHTS ONLY	0.00	2.56	2.56
057-0064-011-0000	SAFETY LIGHTS ONLY	0.00	2.56	2.56
057-0064-012-0000	SAFETY LIGHTS ONLY	0.00	2.56	2.56
057-0064-013-0000	SAFETY LIGHTS ONLY	0.00	2.56	2.56
057-0064-014-0000	SAFETY LIGHTS ONLY	0.00	2.56	2.56
057-0064-015-0000	SAFETY LIGHTS ONLY	0.00	2.56	2.56
057-0064-016-0000	SAFETY LIGHTS ONLY	0.00	2.56	2.56
057-0064-017-0000	SAFETY LIGHTS ONLY	0.00	2.56	2.56
057-0071-001-0000	SAFETY LIGHTS ONLY	0.00	2.56	2.56
057-0071-002-0000	SAFETY LIGHTS ONLY	0.00	2.56	2.56
057-0071-003-0000	SAFETY LIGHTS ONLY	0.00	2.56	2.56
057-0071-004-0000	SAFETY LIGHTS ONLY	0.00	2.56	2.56
057-0071-005-0000	SAFETY LIGHTS ONLY	0.00	2.56	2.56
057-0071-006-0000	SAFETY LIGHTS ONLY	0.00	2.56	2.56
057-0071-008-0000	SAFETY LIGHTS ONLY	0.00	2.56	2.56
057-0071-009-0000	SAFETY LIGHTS ONLY	0.00	2.56	2.56
057-0071-010-0000	SAFETY LIGHTS ONLY	0.00	2.56	2.56
057-0071-011-0000	SAFETY LIGHTS ONLY	0.00	2.56	2.56
057-0071-012-0000	SAFETY LIGHTS ONLY	0.00	2.56	2.56
057-0071-013-0000	SAFETY LIGHTS ONLY	0.00	2.56	2.56
057-0071-014-0000	SAFETY LIGHTS ONLY	0.00	2.56	2.56
057-0071-015-0000	SAFETY LIGHTS ONLY	0.00	2.56	2.56
057-0071-016-0000	SAFETY LIGHTS ONLY	0.00	2.56	2.56
057-0072-001-0000	SAFETY LIGHTS ONLY	0.00	2.56	2.56
057-0072-002-0000	SAFETY LIGHTS ONLY	0.00	2.56	2.56
057-0072-003-0000	SAFETY LIGHTS ONLY	0.00	2.56	2.56
057-0072-004-0000	SAFETY LIGHTS ONLY	0.00	2.56	2.56
057-0072-005-0000	SAFETY LIGHTS ONLY	0.00	2.56	2.56
057-0072-006-0000	SAFETY LIGHTS ONLY	0.00	2.56	2.56
057-0072-007-0000	SAFETY LIGHTS ONLY	0.00	2.56	2.56
057-0072-008-0000	SAFETY LIGHTS ONLY	0.00	2.56	2.56
057-0072-009-0000	SAFETY LIGHTS ONLY	0.00	2.56	2.56
057-0072-010-0000	SAFETY LIGHTS ONLY	0.00	2.56	2.56
057-0072-011-0000	SAFETY LIGHTS ONLY	0.00	2.56	2.56
057-0072-012-0000	SAFETY LIGHTS ONLY	0.00	2.56	2.56
057-0072-013-0000	SAFETY LIGHTS ONLY	0.00	2.56	2.56
057-0072-014-0000	SAFETY LIGHTS ONLY	0.00	2.56	2.56
057-0072-015-0000	SAFETY LIGHTS ONLY	0.00	2.56	2.56
057-0072-016-0000	SAFETY LIGHTS ONLY	0.00	2.56	2.56
057-0072-017-0000	SAFETY LIGHTS ONLY	0.00	2.56	2.56

**City of Rancho Cordova
Lighting District No. 2012-1
Fiscal Year 2015/16 Preliminary Assessment Roll**

ASSESSOR PARCEL NUMBER	CLASSIFICATION	STREET LIGHTS CHARGE	SAFETY LIGHTS CHARGE	ASSESSMENT
057-0072-018-0000	SAFETY LIGHTS ONLY	0.00	2.56	2.56
057-0072-019-0000	SAFETY LIGHTS ONLY	0.00	2.56	2.56
057-0072-020-0000	SAFETY LIGHTS ONLY	0.00	2.56	2.56
057-0072-021-0000	SAFETY LIGHTS ONLY	0.00	2.56	2.56
057-0072-022-0000	SAFETY LIGHTS ONLY	0.00	2.56	2.56
057-0072-023-0000	SAFETY LIGHTS ONLY	0.00	2.56	2.56
057-0072-024-0000	SAFETY LIGHTS ONLY	0.00	2.56	2.56
057-0072-025-0000	SAFETY LIGHTS ONLY	0.00	2.56	2.56
057-0072-026-0000	SAFETY LIGHTS ONLY	0.00	2.56	2.56
057-0072-027-0000	SAFETY LIGHTS ONLY	0.00	2.56	2.56
057-0072-028-0000	SAFETY LIGHTS ONLY	0.00	2.56	2.56
057-0073-001-0000	SAFETY LIGHTS ONLY	0.00	2.56	2.56
057-0073-004-0000	SAFETY LIGHTS ONLY	0.00	2.56	2.56
057-0073-005-0000	SAFETY LIGHTS ONLY	0.00	2.56	2.56
057-0073-006-0000	SAFETY LIGHTS ONLY	0.00	2.56	2.56
057-0073-007-0000	SAFETY LIGHTS ONLY	0.00	2.56	2.56
057-0073-008-0000	SAFETY LIGHTS ONLY	0.00	2.56	2.56
057-0073-009-0000	SAFETY LIGHTS ONLY	0.00	2.56	2.56
057-0073-010-0000	SAFETY LIGHTS ONLY	0.00	2.56	2.56
057-0073-011-0000	SAFETY LIGHTS ONLY	0.00	2.56	2.56
057-0073-012-0000	SAFETY LIGHTS ONLY	0.00	2.56	2.56
057-0073-013-0000	SAFETY LIGHTS ONLY	0.00	2.56	2.56
057-0073-014-0000	SAFETY LIGHTS ONLY	0.00	2.56	2.56
057-0073-015-0000	SAFETY LIGHTS ONLY	0.00	2.56	2.56
057-0073-016-0000	SAFETY LIGHTS ONLY	0.00	2.56	2.56
057-0073-017-0000	SAFETY LIGHTS ONLY	0.00	2.56	2.56
057-0073-018-0000	SAFETY LIGHTS ONLY	0.00	2.56	2.56
057-0073-021-0000	SAFETY LIGHTS ONLY	0.00	2.56	2.56
057-0073-022-0000	SAFETY LIGHTS ONLY	0.00	2.56	2.56
057-0073-023-0000	SAFETY LIGHTS ONLY	0.00	2.56	2.56
057-0073-026-0000	SAFETY LIGHTS ONLY	0.00	2.56	2.56
057-0073-027-0000	SAFETY LIGHTS ONLY	0.00	2.56	2.56
057-0073-028-0000	SAFETY LIGHTS ONLY	0.00	2.56	2.56
057-0073-029-0000	SAFETY LIGHTS ONLY	0.00	2.56	2.56
057-0073-030-0000	SAFETY LIGHTS ONLY	0.00	2.56	2.56
057-0073-031-0000	SAFETY LIGHTS ONLY	0.00	2.56	2.56
057-0073-032-0000	SAFETY LIGHTS ONLY	0.00	2.56	2.56
057-0073-033-0000	SAFETY LIGHTS ONLY	0.00	2.56	2.56
057-0073-034-0000	SAFETY LIGHTS ONLY	0.00	2.56	2.56
057-0073-035-0000	SAFETY LIGHTS ONLY	0.00	2.56	2.56
057-0073-036-0000	SAFETY LIGHTS ONLY	0.00	2.56	2.56
057-0073-037-0000	SAFETY LIGHTS ONLY	0.00	2.56	2.56
057-0073-038-0000	SAFETY LIGHTS ONLY	0.00	2.56	2.56
057-0073-039-0000	SAFETY LIGHTS ONLY	0.00	2.56	2.56
057-0073-040-0000	SAFETY LIGHTS ONLY	0.00	2.56	2.56
057-0074-001-0000	SAFETY LIGHTS ONLY	0.00	2.56	2.56
057-0074-002-0000	SAFETY LIGHTS ONLY	0.00	2.56	2.56
057-0074-003-0000	SAFETY LIGHTS ONLY	0.00	2.56	2.56
057-0074-004-0000	SAFETY LIGHTS ONLY	0.00	2.56	2.56
057-0074-005-0000	SAFETY LIGHTS ONLY	0.00	2.56	2.56
057-0074-006-0000	SAFETY LIGHTS ONLY	0.00	2.56	2.56
057-0074-007-0000	SAFETY LIGHTS ONLY	0.00	2.56	2.56
057-0074-008-0000	SAFETY LIGHTS ONLY	0.00	2.56	2.56
057-0074-009-0000	SAFETY LIGHTS ONLY	0.00	2.56	2.56
057-0074-010-0000	SAFETY LIGHTS ONLY	0.00	2.56	2.56
057-0075-001-0000	SAFETY LIGHTS ONLY	0.00	2.56	2.56
057-0075-002-0000	SAFETY LIGHTS ONLY	0.00	2.56	2.56
057-0075-003-0000	SAFETY LIGHTS ONLY	0.00	2.56	2.56
057-0075-004-0000	SAFETY LIGHTS ONLY	0.00	2.56	2.56
057-0075-005-0000	SAFETY LIGHTS ONLY	0.00	2.56	2.56
057-0075-006-0000	SAFETY LIGHTS ONLY	0.00	2.56	2.56
057-0075-007-0000	SAFETY LIGHTS ONLY	0.00	2.56	2.56
057-0075-008-0000	SAFETY LIGHTS ONLY	0.00	2.56	2.56
057-0075-009-0000	SAFETY LIGHTS ONLY	0.00	2.56	2.56
057-0075-010-0000	SAFETY LIGHTS ONLY	0.00	2.56	2.56

City of Rancho Cordova
Lighting District No. 2012-1
Fiscal Year 2015/16 Preliminary Assessment Roll

ASSESSOR PARCEL NUMBER	CLASSIFICATION	STREET LIGHTS CHARGE	SAFETY LIGHTS CHARGE	ASSESSMENT
057-0075-011-0000	SAFETY LIGHTS ONLY	0.00	2.56	2.56
057-0081-001-0000	SAFETY LIGHTS ONLY	0.00	2.56	2.56
057-0081-002-0000	SAFETY LIGHTS ONLY	0.00	2.56	2.56
057-0081-003-0000	SAFETY LIGHTS ONLY	0.00	2.56	2.56
057-0081-004-0000	SAFETY LIGHTS ONLY	0.00	2.56	2.56
057-0081-005-0000	SAFETY LIGHTS ONLY	0.00	2.56	2.56
057-0081-006-0000	SAFETY LIGHTS ONLY	0.00	2.56	2.56
057-0081-007-0000	SAFETY LIGHTS ONLY	0.00	2.56	2.56
057-0081-008-0000	SAFETY LIGHTS ONLY	0.00	2.56	2.56
057-0081-009-0000	SAFETY LIGHTS ONLY	0.00	2.56	2.56
057-0081-012-0000	SAFETY LIGHTS ONLY	0.00	2.56	2.56
057-0081-013-0000	SAFETY LIGHTS ONLY	0.00	2.56	2.56
057-0081-014-0000	SAFETY LIGHTS ONLY	0.00	2.56	2.56
057-0081-015-0000	SAFETY LIGHTS ONLY	0.00	2.56	2.56
057-0082-001-0000	SAFETY LIGHTS ONLY	0.00	2.56	2.56
057-0082-002-0000	SAFETY LIGHTS ONLY	0.00	2.56	2.56
057-0082-003-0000	SAFETY LIGHTS ONLY	0.00	2.56	2.56
057-0082-004-0000	SAFETY LIGHTS ONLY	0.00	2.56	2.56
057-0082-005-0000	SAFETY LIGHTS ONLY	0.00	2.56	2.56
057-0082-006-0000	SAFETY LIGHTS ONLY	0.00	2.56	2.56
057-0082-007-0000	SAFETY LIGHTS ONLY	0.00	2.56	2.56
057-0082-008-0000	SAFETY LIGHTS ONLY	0.00	2.56	2.56
057-0082-009-0000	SAFETY LIGHTS ONLY	0.00	2.56	2.56
057-0082-010-0000	SAFETY LIGHTS ONLY	0.00	2.56	2.56
057-0082-011-0000	SAFETY LIGHTS ONLY	0.00	2.56	2.56
057-0082-012-0000	SAFETY LIGHTS ONLY	0.00	2.56	2.56
057-0082-013-0000	SAFETY LIGHTS ONLY	0.00	2.56	2.56
057-0082-014-0000	SAFETY LIGHTS ONLY	0.00	2.56	2.56
057-0082-015-0000	SAFETY LIGHTS ONLY	0.00	2.56	2.56
057-0082-016-0000	SAFETY LIGHTS ONLY	0.00	2.56	2.56
057-0082-017-0000	SAFETY LIGHTS ONLY	0.00	2.56	2.56
057-0082-018-0000	SAFETY LIGHTS ONLY	0.00	2.56	2.56
057-0083-001-0000	SAFETY LIGHTS ONLY	0.00	2.56	2.56
057-0083-002-0000	SAFETY LIGHTS ONLY	0.00	2.56	2.56
057-0083-003-0000	SAFETY LIGHTS ONLY	0.00	2.56	2.56
057-0083-004-0000	SAFETY LIGHTS ONLY	0.00	2.56	2.56
057-0083-005-0000	SAFETY LIGHTS ONLY	0.00	2.56	2.56
057-0083-006-0000	SAFETY LIGHTS ONLY	0.00	2.56	2.56
057-0083-007-0000	SAFETY LIGHTS ONLY	0.00	2.56	2.56
057-0083-008-0000	SAFETY LIGHTS ONLY	0.00	2.56	2.56
057-0083-009-0000	SAFETY LIGHTS ONLY	0.00	2.56	2.56
057-0083-010-0000	SAFETY LIGHTS ONLY	0.00	2.56	2.56
057-0083-011-0000	SAFETY LIGHTS ONLY	0.00	2.56	2.56
057-0083-012-0000	SAFETY LIGHTS ONLY	0.00	2.56	2.56
057-0083-013-0000	SAFETY LIGHTS ONLY	0.00	2.56	2.56
057-0083-014-0000	SAFETY LIGHTS ONLY	0.00	2.56	2.56
057-0083-015-0000	SAFETY LIGHTS ONLY	0.00	2.56	2.56
057-0083-016-0000	SAFETY LIGHTS ONLY	0.00	2.56	2.56
057-0083-017-0000	SAFETY LIGHTS ONLY	0.00	2.56	2.56
057-0083-018-0000	SAFETY LIGHTS ONLY	0.00	2.56	2.56
057-0083-019-0000	SAFETY LIGHTS ONLY	0.00	2.56	2.56
057-0084-001-0000	SAFETY LIGHTS ONLY	0.00	2.56	2.56
057-0084-002-0000	SAFETY LIGHTS ONLY	0.00	2.56	2.56
057-0084-003-0000	SAFETY LIGHTS ONLY	0.00	2.56	2.56
057-0084-004-0000	SAFETY LIGHTS ONLY	0.00	2.56	2.56
057-0084-005-0000	SAFETY LIGHTS ONLY	0.00	2.56	2.56
057-0084-006-0000	SAFETY LIGHTS ONLY	0.00	2.56	2.56
057-0084-007-0000	SAFETY LIGHTS ONLY	0.00	2.56	2.56
057-0085-001-0000	SAFETY LIGHTS ONLY	0.00	2.56	2.56
057-0085-002-0000	SAFETY LIGHTS ONLY	0.00	2.56	2.56
057-0091-001-0000	SAFETY LIGHTS ONLY	0.00	2.56	2.56
057-0091-002-0000	SAFETY LIGHTS ONLY	0.00	2.56	2.56
057-0091-003-0000	SAFETY LIGHTS ONLY	0.00	2.56	2.56
057-0091-004-0000	SAFETY LIGHTS ONLY	0.00	2.56	2.56
057-0091-005-0000	SAFETY LIGHTS ONLY	0.00	2.56	2.56

City of Rancho Cordova
Lighting District No. 2012-1
Fiscal Year 2015/16 Preliminary Assessment Roll

ASSESSOR PARCEL NUMBER	CLASSIFICATION	STREET LIGHTS CHARGE	SAFETY LIGHTS CHARGE	ASSESSMENT
057-0091-006-0000	SAFETY LIGHTS ONLY	0.00	2.56	2.56
057-0091-007-0000	SAFETY LIGHTS ONLY	0.00	2.56	2.56
057-0091-008-0000	SAFETY LIGHTS ONLY	0.00	2.56	2.56
057-0091-009-0000	SAFETY LIGHTS ONLY	0.00	2.56	2.56
057-0091-010-0000	SAFETY LIGHTS ONLY	0.00	2.56	2.56
057-0091-011-0000	SAFETY LIGHTS ONLY	0.00	2.56	2.56
057-0091-012-0000	SAFETY LIGHTS ONLY	0.00	2.56	2.56
057-0092-001-0000	SAFETY LIGHTS ONLY	0.00	2.56	2.56
057-0092-002-0000	SAFETY LIGHTS ONLY	0.00	2.56	2.56
057-0092-003-0000	SAFETY LIGHTS ONLY	0.00	2.56	2.56
057-0092-004-0000	SAFETY LIGHTS ONLY	0.00	2.56	2.56
057-0092-005-0000	SAFETY LIGHTS ONLY	0.00	2.56	2.56
057-0092-006-0000	SAFETY LIGHTS ONLY	0.00	2.56	2.56
057-0092-007-0000	SAFETY LIGHTS ONLY	0.00	2.56	2.56
057-0092-008-0000	SAFETY LIGHTS ONLY	0.00	2.56	2.56
057-0092-009-0000	SAFETY LIGHTS ONLY	0.00	2.56	2.56
057-0092-010-0000	SAFETY LIGHTS ONLY	0.00	2.56	2.56
057-0092-011-0000	SAFETY LIGHTS ONLY	0.00	2.56	2.56
057-0092-012-0000	SAFETY LIGHTS ONLY	0.00	2.56	2.56
057-0092-013-0000	SAFETY LIGHTS ONLY	0.00	2.56	2.56
057-0092-014-0000	SAFETY LIGHTS ONLY	0.00	2.56	2.56
057-0092-015-0000	SAFETY LIGHTS ONLY	0.00	2.56	2.56
057-0092-016-0000	SAFETY LIGHTS ONLY	0.00	2.56	2.56
057-0092-017-0000	SAFETY LIGHTS ONLY	0.00	2.56	2.56
057-0092-018-0000	SAFETY LIGHTS ONLY	0.00	2.56	2.56
057-0092-019-0000	SAFETY LIGHTS ONLY	0.00	2.56	2.56
057-0092-020-0000	SAFETY LIGHTS ONLY	0.00	2.56	2.56
057-0092-021-0000	SAFETY LIGHTS ONLY	0.00	2.56	2.56
057-0092-022-0000	SAFETY LIGHTS ONLY	0.00	2.56	2.56
057-0093-001-0000	SAFETY LIGHTS ONLY	0.00	2.56	2.56
057-0093-002-0000	SAFETY LIGHTS ONLY	0.00	2.56	2.56
057-0093-003-0000	SAFETY LIGHTS ONLY	0.00	2.56	2.56
057-0093-004-0000	SAFETY LIGHTS ONLY	0.00	2.56	2.56
057-0093-005-0000	SAFETY LIGHTS ONLY	0.00	2.56	2.56
057-0093-006-0000	SAFETY LIGHTS ONLY	0.00	2.56	2.56
057-0093-007-0000	SAFETY LIGHTS ONLY	0.00	2.56	2.56
057-0093-008-0000	SAFETY LIGHTS ONLY	0.00	2.56	2.56
057-0093-009-0000	SAFETY LIGHTS ONLY	0.00	2.56	2.56
057-0093-010-0000	SAFETY LIGHTS ONLY	0.00	2.56	2.56
057-0093-011-0000	SAFETY LIGHTS ONLY	0.00	2.56	2.56
057-0094-001-0000	SAFETY LIGHTS ONLY	0.00	2.56	2.56
057-0094-002-0000	SAFETY LIGHTS ONLY	0.00	2.56	2.56
057-0094-003-0000	SAFETY LIGHTS ONLY	0.00	2.56	2.56
057-0094-004-0000	SAFETY LIGHTS ONLY	0.00	2.56	2.56
057-0094-005-0000	SAFETY LIGHTS ONLY	0.00	2.56	2.56
057-0094-006-0000	SAFETY LIGHTS ONLY	0.00	2.56	2.56
057-0094-007-0000	SAFETY LIGHTS ONLY	0.00	2.56	2.56
057-0094-008-0000	SAFETY LIGHTS ONLY	0.00	2.56	2.56
057-0094-009-0000	SAFETY LIGHTS ONLY	0.00	2.56	2.56
057-0094-010-0000	SAFETY LIGHTS ONLY	0.00	2.56	2.56
057-0094-011-0000	SAFETY LIGHTS ONLY	0.00	2.56	2.56
057-0094-012-0000	SAFETY LIGHTS ONLY	0.00	2.56	2.56
057-0094-013-0000	SAFETY LIGHTS ONLY	0.00	2.56	2.56
057-0094-014-0000	SAFETY LIGHTS ONLY	0.00	2.56	2.56
057-0094-015-0000	SAFETY LIGHTS ONLY	0.00	2.56	2.56
057-0094-016-0000	SAFETY LIGHTS ONLY	0.00	2.56	2.56
057-0094-017-0000	SAFETY LIGHTS ONLY	0.00	2.56	2.56
057-0095-001-0000	SAFETY LIGHTS ONLY	0.00	2.56	2.56
057-0095-002-0000	SAFETY LIGHTS ONLY	0.00	2.56	2.56
057-0095-003-0000	SAFETY LIGHTS ONLY	0.00	2.56	2.56
057-0095-004-0000	SAFETY LIGHTS ONLY	0.00	2.56	2.56
057-0095-005-0000	SAFETY LIGHTS ONLY	0.00	2.56	2.56
057-0095-006-0000	SAFETY LIGHTS ONLY	0.00	2.56	2.56
057-0095-007-0000	SAFETY LIGHTS ONLY	0.00	2.56	2.56
057-0095-008-0000	SAFETY LIGHTS ONLY	0.00	2.56	2.56

**City of Rancho Cordova
Lighting District No. 2012-1
Fiscal Year 2015/16 Preliminary Assessment Roll**

ASSESSOR PARCEL NUMBER	CLASSIFICATION	STREET LIGHTS CHARGE	SAFETY LIGHTS CHARGE	ASSESSMENT
057-0095-009-0000	SAFETY LIGHTS ONLY	0.00	2.56	2.56
057-0095-010-0000	SAFETY LIGHTS ONLY	0.00	2.56	2.56
057-0095-011-0000	SAFETY LIGHTS ONLY	0.00	2.56	2.56
057-0095-012-0000	SAFETY LIGHTS ONLY	0.00	2.56	2.56
057-0095-013-0000	SAFETY LIGHTS ONLY	0.00	2.56	2.56
057-0095-014-0000	SAFETY LIGHTS ONLY	0.00	2.56	2.56
057-0095-015-0000	SAFETY LIGHTS ONLY	0.00	2.56	2.56
057-0095-016-0000	SAFETY LIGHTS ONLY	0.00	2.56	2.56
057-0095-017-0000	SAFETY LIGHTS ONLY	0.00	2.56	2.56
057-0095-018-0000	SAFETY LIGHTS ONLY	0.00	2.56	2.56
057-0101-001-0000	SAFETY LIGHTS ONLY	0.00	2.56	2.56
057-0101-002-0000	SAFETY LIGHTS ONLY	0.00	2.56	2.56
057-0101-003-0000	SAFETY LIGHTS ONLY	0.00	2.56	2.56
057-0101-004-0000	SAFETY LIGHTS ONLY	0.00	2.56	2.56
057-0101-005-0000	SAFETY LIGHTS ONLY	0.00	2.56	2.56
057-0101-006-0000	SAFETY LIGHTS ONLY	0.00	2.56	2.56
057-0101-007-0000	SAFETY LIGHTS ONLY	0.00	2.56	2.56
057-0101-008-0000	SAFETY LIGHTS ONLY	0.00	2.56	2.56
057-0101-009-0000	SAFETY LIGHTS ONLY	0.00	2.56	2.56
057-0101-010-0000	SAFETY LIGHTS ONLY	0.00	2.56	2.56
057-0101-011-0000	SAFETY LIGHTS ONLY	0.00	2.56	2.56
057-0101-012-0000	SAFETY LIGHTS ONLY	0.00	2.56	2.56
057-0101-013-0000	SAFETY LIGHTS ONLY	0.00	2.56	2.56
057-0101-014-0000	SAFETY LIGHTS ONLY	0.00	2.56	2.56
057-0102-001-0000	SAFETY LIGHTS ONLY	0.00	2.56	2.56
057-0102-002-0000	SAFETY LIGHTS ONLY	0.00	2.56	2.56
057-0102-003-0000	SAFETY LIGHTS ONLY	0.00	2.56	2.56
057-0102-004-0000	SAFETY LIGHTS ONLY	0.00	2.56	2.56
057-0102-005-0000	SAFETY LIGHTS ONLY	0.00	2.56	2.56
057-0102-006-0000	SAFETY LIGHTS ONLY	0.00	2.56	2.56
057-0102-007-0000	SAFETY LIGHTS ONLY	0.00	2.56	2.56
057-0102-008-0000	SAFETY LIGHTS ONLY	0.00	2.56	2.56
057-0102-009-0000	SAFETY LIGHTS ONLY	0.00	2.56	2.56
057-0102-010-0000	SAFETY LIGHTS ONLY	0.00	2.56	2.56
057-0102-011-0000	SAFETY LIGHTS ONLY	0.00	2.56	2.56
057-0102-012-0000	SAFETY LIGHTS ONLY	0.00	2.56	2.56
057-0102-013-0000	SAFETY LIGHTS ONLY	0.00	2.56	2.56
057-0103-001-0000	SAFETY LIGHTS ONLY	0.00	2.56	2.56
057-0103-002-0000	SAFETY LIGHTS ONLY	0.00	2.56	2.56
057-0103-003-0000	SAFETY LIGHTS ONLY	0.00	2.56	2.56
057-0103-004-0000	SAFETY LIGHTS ONLY	0.00	2.56	2.56
057-0103-005-0000	SAFETY LIGHTS ONLY	0.00	2.56	2.56
057-0103-006-0000	SAFETY LIGHTS ONLY	0.00	2.56	2.56
057-0103-007-0000	SAFETY LIGHTS ONLY	0.00	2.56	2.56
057-0103-008-0000	SAFETY LIGHTS ONLY	0.00	2.56	2.56
057-0103-009-0000	SAFETY LIGHTS ONLY	0.00	2.56	2.56
057-0103-010-0000	SAFETY LIGHTS ONLY	0.00	2.56	2.56
057-0103-011-0000	SAFETY LIGHTS ONLY	0.00	2.56	2.56
057-0103-012-0000	SAFETY LIGHTS ONLY	0.00	2.56	2.56
057-0103-013-0000	SAFETY LIGHTS ONLY	0.00	2.56	2.56
057-0103-014-0000	SAFETY LIGHTS ONLY	0.00	2.56	2.56
057-0103-015-0000	SAFETY LIGHTS ONLY	0.00	2.56	2.56
057-0104-001-0000	SAFETY LIGHTS ONLY	0.00	2.56	2.56
057-0104-002-0000	SAFETY LIGHTS ONLY	0.00	2.56	2.56
057-0104-003-0000	SAFETY LIGHTS ONLY	0.00	2.56	2.56
057-0104-004-0000	SAFETY LIGHTS ONLY	0.00	2.56	2.56
057-0104-005-0000	SAFETY LIGHTS ONLY	0.00	2.56	2.56
057-0104-006-0000	SAFETY LIGHTS ONLY	0.00	2.56	2.56
057-0104-007-0000	SAFETY LIGHTS ONLY	0.00	2.56	2.56
057-0104-008-0000	SAFETY LIGHTS ONLY	0.00	2.56	2.56
057-0104-009-0000	SAFETY LIGHTS ONLY	0.00	2.56	2.56
057-0104-010-0000	SAFETY LIGHTS ONLY	0.00	2.56	2.56
057-0104-011-0000	SAFETY LIGHTS ONLY	0.00	2.56	2.56
057-0104-012-0000	SAFETY LIGHTS ONLY	0.00	2.56	2.56
057-0104-013-0000	SAFETY LIGHTS ONLY	0.00	2.56	2.56

City of Rancho Cordova
Lighting District No. 2012-1
Fiscal Year 2015/16 Preliminary Assessment Roll

ASSESSOR PARCEL NUMBER	CLASSIFICATION	STREET LIGHTS CHARGE	SAFETY LIGHTS CHARGE	ASSESSMENT
057-0104-014-0000	SAFETY LIGHTS ONLY	0.00	2.56	2.56
057-0111-001-0000	SAFETY LIGHTS ONLY	0.00	2.56	2.56
057-0111-002-0000	SAFETY LIGHTS ONLY	0.00	2.56	2.56
057-0111-003-0000	SAFETY LIGHTS ONLY	0.00	2.56	2.56
057-0111-004-0000	SAFETY LIGHTS ONLY	0.00	2.56	2.56
057-0111-005-0000	SAFETY LIGHTS ONLY	0.00	2.56	2.56
057-0111-006-0000	SAFETY LIGHTS ONLY	0.00	2.56	2.56
057-0111-007-0000	SAFETY LIGHTS ONLY	0.00	2.56	2.56
057-0111-008-0000	SAFETY LIGHTS ONLY	0.00	2.56	2.56
057-0111-009-0000	SAFETY LIGHTS ONLY	0.00	2.56	2.56
057-0111-010-0000	SAFETY LIGHTS ONLY	0.00	2.56	2.56
057-0111-011-0000	SAFETY LIGHTS ONLY	0.00	2.56	2.56
057-0111-012-0000	SAFETY LIGHTS ONLY	0.00	2.56	2.56
057-0111-013-0000	SAFETY LIGHTS ONLY	0.00	2.56	2.56
057-0111-014-0000	SAFETY LIGHTS ONLY	0.00	2.56	2.56
057-0111-015-0000	SAFETY LIGHTS ONLY	0.00	2.56	2.56
057-0111-016-0000	SAFETY LIGHTS ONLY	0.00	2.56	2.56
057-0111-017-0000	SAFETY LIGHTS ONLY	0.00	2.56	2.56
057-0111-018-0000	SAFETY LIGHTS ONLY	0.00	2.56	2.56
057-0111-019-0000	SAFETY LIGHTS ONLY	0.00	2.56	2.56
057-0111-020-0000	SAFETY LIGHTS ONLY	0.00	2.56	2.56
057-0111-021-0000	SAFETY LIGHTS ONLY	0.00	2.56	2.56
057-0111-022-0000	SAFETY LIGHTS ONLY	0.00	2.56	2.56
057-0111-023-0000	SAFETY LIGHTS ONLY	0.00	2.56	2.56
057-0111-024-0000	SAFETY LIGHTS ONLY	0.00	2.56	2.56
057-0111-025-0000	SAFETY LIGHTS ONLY	0.00	2.56	2.56
057-0111-026-0000	SAFETY LIGHTS ONLY	0.00	2.56	2.56
057-0111-027-0000	SAFETY LIGHTS ONLY	0.00	2.56	2.56
057-0111-028-0000	SAFETY LIGHTS ONLY	0.00	2.56	2.56
057-0111-029-0000	SAFETY LIGHTS ONLY	0.00	2.56	2.56
057-0111-030-0000	SAFETY LIGHTS ONLY	0.00	2.56	2.56
057-0111-031-0000	SAFETY LIGHTS ONLY	0.00	2.56	2.56
057-0111-032-0000	SAFETY LIGHTS ONLY	0.00	2.56	2.56
057-0111-033-0000	SAFETY LIGHTS ONLY	0.00	2.56	2.56
057-0111-034-0000	SAFETY LIGHTS ONLY	0.00	2.56	2.56
057-0111-035-0000	SAFETY LIGHTS ONLY	0.00	2.56	2.56
057-0111-036-0000	SAFETY LIGHTS ONLY	0.00	2.56	2.56
057-0111-037-0000	SAFETY LIGHTS ONLY	0.00	2.56	2.56
057-0111-038-0000	SAFETY LIGHTS ONLY	0.00	2.56	2.56
057-0111-039-0000	SAFETY LIGHTS ONLY	0.00	2.56	2.56
057-0111-040-0000	SAFETY LIGHTS ONLY	0.00	2.56	2.56
057-0111-041-0000	SAFETY LIGHTS ONLY	0.00	2.56	2.56
057-0111-042-0000	SAFETY LIGHTS ONLY	0.00	2.56	2.56
057-0111-043-0000	SAFETY LIGHTS ONLY	0.00	2.56	2.56
057-0112-001-0000	SAFETY LIGHTS ONLY	0.00	2.56	2.56
057-0112-002-0000	SAFETY LIGHTS ONLY	0.00	2.56	2.56
057-0112-003-0000	SAFETY LIGHTS ONLY	0.00	2.56	2.56
057-0112-004-0000	SAFETY LIGHTS ONLY	0.00	2.56	2.56
057-0112-005-0000	SAFETY LIGHTS ONLY	0.00	2.56	2.56
057-0112-006-0000	SAFETY LIGHTS ONLY	0.00	2.56	2.56
057-0112-007-0000	SAFETY LIGHTS ONLY	0.00	2.56	2.56
057-0112-008-0000	SAFETY LIGHTS ONLY	0.00	2.56	2.56
057-0112-009-0000	SAFETY LIGHTS ONLY	0.00	2.56	2.56
057-0112-010-0000	SAFETY LIGHTS ONLY	0.00	2.56	2.56
057-0113-001-0000	SAFETY LIGHTS ONLY	0.00	2.56	2.56
057-0113-002-0000	SAFETY LIGHTS ONLY	0.00	2.56	2.56
057-0113-003-0000	SAFETY LIGHTS ONLY	0.00	2.56	2.56
057-0113-004-0000	SAFETY LIGHTS ONLY	0.00	2.56	2.56
057-0113-006-0000	SAFETY LIGHTS ONLY	0.00	2.56	2.56
057-0113-007-0000	SAFETY LIGHTS ONLY	0.00	2.56	2.56
057-0113-008-0000	SAFETY LIGHTS ONLY	0.00	2.56	2.56
057-0113-009-0000	SAFETY LIGHTS ONLY	0.00	2.56	2.56
057-0113-010-0000	SAFETY LIGHTS ONLY	0.00	2.56	2.56
057-0113-011-0000	SAFETY LIGHTS ONLY	0.00	2.56	2.56
057-0120-001-0000	SAFETY LIGHTS ONLY	0.00	2.56	2.56

**City of Rancho Cordova
Lighting District No. 2012-1
Fiscal Year 2015/16 Preliminary Assessment Roll**

ASSESSOR PARCEL NUMBER	CLASSIFICATION	STREET LIGHTS CHARGE	SAFETY LIGHTS CHARGE	ASSESSMENT
057-0131-001-0000	SAFETY LIGHTS ONLY	0.00	2.56	2.56
057-0131-002-0000	SAFETY LIGHTS ONLY	0.00	2.56	2.56
057-0131-003-0000	SAFETY LIGHTS ONLY	0.00	2.56	2.56
057-0131-004-0000	SAFETY LIGHTS ONLY	0.00	2.56	2.56
057-0131-005-0000	SAFETY LIGHTS ONLY	0.00	2.56	2.56
057-0131-006-0000	SAFETY LIGHTS ONLY	0.00	2.56	2.56
057-0131-007-0000	SAFETY LIGHTS ONLY	0.00	2.56	2.56
057-0131-008-0000	SAFETY LIGHTS ONLY	0.00	2.56	2.56
057-0131-009-0000	SAFETY LIGHTS ONLY	0.00	2.56	2.56
057-0131-010-0000	SAFETY LIGHTS ONLY	0.00	2.56	2.56
057-0131-011-0000	SAFETY LIGHTS ONLY	0.00	2.56	2.56
057-0131-012-0000	SAFETY LIGHTS ONLY	0.00	2.56	2.56
057-0131-013-0000	SAFETY LIGHTS ONLY	0.00	2.56	2.56
057-0132-003-0000	SAFETY LIGHTS ONLY	0.00	2.56	2.56
057-0132-004-0000	SAFETY LIGHTS ONLY	0.00	2.56	2.56
057-0132-005-0000	SAFETY LIGHTS ONLY	0.00	2.56	2.56
057-0132-006-0000	SAFETY LIGHTS ONLY	0.00	2.56	2.56
057-0132-007-0000	RESIDENTIAL	15.32	2.56	17.88
057-0132-008-0000	RESIDENTIAL	15.32	2.56	17.88
057-0133-001-0000	SAFETY LIGHTS ONLY	0.00	2.56	2.56
057-0133-002-0000	SAFETY LIGHTS ONLY	0.00	2.56	2.56
057-0133-003-0000	SAFETY LIGHTS ONLY	0.00	2.56	2.56
057-0133-004-0000	SAFETY LIGHTS ONLY	0.00	2.56	2.56
057-0133-011-0000	SAFETY LIGHTS ONLY	0.00	2.56	2.56
057-0133-012-0000	SAFETY LIGHTS ONLY	0.00	2.56	2.56
057-0134-001-0000	RESIDENTIAL	15.32	2.56	17.88
057-0134-002-0000	SAFETY LIGHTS ONLY	0.00	2.56	2.56
057-0134-003-0000	SAFETY LIGHTS ONLY	0.00	2.56	2.56
057-0134-004-0000	SAFETY LIGHTS ONLY	0.00	2.56	2.56
057-0134-005-0000	SAFETY LIGHTS ONLY	0.00	2.56	2.56
057-0134-006-0000	SAFETY LIGHTS ONLY	0.00	2.56	2.56
057-0134-007-0000	RESIDENTIAL	15.32	2.56	17.88
057-0135-001-0000	SAFETY LIGHTS ONLY	0.00	2.56	2.56
057-0135-002-0000	SAFETY LIGHTS ONLY	0.00	2.56	2.56
057-0135-003-0000	SAFETY LIGHTS ONLY	0.00	2.56	2.56
057-0135-004-0000	SAFETY LIGHTS ONLY	0.00	2.56	2.56
057-0135-005-0000	SAFETY LIGHTS ONLY	0.00	2.56	2.56
057-0135-006-0000	SAFETY LIGHTS ONLY	0.00	2.56	2.56
057-0135-007-0000	RESIDENTIAL	15.32	2.56	17.88
057-0137-001-0000	SAFETY LIGHTS ONLY	0.00	2.56	2.56
057-0137-002-0000	SAFETY LIGHTS ONLY	0.00	2.56	2.56
057-0141-001-0000	SAFETY LIGHTS ONLY	0.00	2.56	2.56
057-0141-002-0000	SAFETY LIGHTS ONLY	0.00	2.56	2.56
057-0141-003-0000	SAFETY LIGHTS ONLY	0.00	2.56	2.56
057-0141-004-0000	SAFETY LIGHTS ONLY	0.00	2.56	2.56
057-0141-005-0000	SAFETY LIGHTS ONLY	0.00	2.56	2.56
057-0141-006-0000	SAFETY LIGHTS ONLY	0.00	2.56	2.56
057-0141-007-0000	SAFETY LIGHTS ONLY	0.00	2.56	2.56
057-0141-008-0000	SAFETY LIGHTS ONLY	0.00	2.56	2.56
057-0141-009-0000	SAFETY LIGHTS ONLY	0.00	2.56	2.56
057-0141-010-0000	SAFETY LIGHTS ONLY	0.00	2.56	2.56
057-0141-011-0000	SAFETY LIGHTS ONLY	0.00	2.56	2.56
057-0141-012-0000	SAFETY LIGHTS ONLY	0.00	2.56	2.56
057-0141-013-0000	RESIDENTIAL	15.32	2.56	17.88
057-0141-014-0000	SAFETY LIGHTS ONLY	0.00	2.56	2.56
057-0141-015-0000	SAFETY LIGHTS ONLY	0.00	2.56	2.56
057-0141-016-0000	SAFETY LIGHTS ONLY	0.00	2.56	2.56
057-0141-017-0000	SAFETY LIGHTS ONLY	0.00	2.56	2.56
057-0141-018-0000	SAFETY LIGHTS ONLY	0.00	2.56	2.56
057-0141-019-0000	SAFETY LIGHTS ONLY	0.00	2.56	2.56
057-0141-020-0000	SAFETY LIGHTS ONLY	0.00	2.56	2.56
057-0141-021-0000	SAFETY LIGHTS ONLY	0.00	2.56	2.56
057-0141-022-0000	SAFETY LIGHTS ONLY	0.00	2.56	2.56
057-0141-023-0000	SAFETY LIGHTS ONLY	0.00	2.56	2.56
057-0141-024-0000	SAFETY LIGHTS ONLY	0.00	2.56	2.56

**City of Rancho Cordova
Lighting District No. 2012-1
Fiscal Year 2015/16 Preliminary Assessment Roll**

ASSESSOR PARCEL NUMBER	CLASSIFICATION	STREET LIGHTS CHARGE	SAFETY LIGHTS CHARGE	ASSESSMENT
057-0142-001-0000	SAFETY LIGHTS ONLY	0.00	2.56	2.56
057-0142-002-0000	SAFETY LIGHTS ONLY	0.00	2.56	2.56
057-0142-003-0000	SAFETY LIGHTS ONLY	0.00	2.56	2.56
057-0142-004-0000	SAFETY LIGHTS ONLY	0.00	2.56	2.56
057-0142-005-0000	SAFETY LIGHTS ONLY	0.00	2.56	2.56
057-0142-006-0000	SAFETY LIGHTS ONLY	0.00	2.56	2.56
057-0142-007-0000	SAFETY LIGHTS ONLY	0.00	2.56	2.56
057-0142-008-0000	SAFETY LIGHTS ONLY	0.00	2.56	2.56
057-0142-009-0000	SAFETY LIGHTS ONLY	0.00	2.56	2.56
057-0142-010-0000	SAFETY LIGHTS ONLY	0.00	2.56	2.56
057-0142-011-0000	SAFETY LIGHTS ONLY	0.00	2.56	2.56
057-0142-012-0000	SAFETY LIGHTS ONLY	0.00	2.56	2.56
057-0142-013-0000	SAFETY LIGHTS ONLY	0.00	2.56	2.56
057-0142-014-0000	SAFETY LIGHTS ONLY	0.00	2.56	2.56
057-0142-015-0000	SAFETY LIGHTS ONLY	0.00	2.56	2.56
057-0142-016-0000	SAFETY LIGHTS ONLY	0.00	2.56	2.56
057-0142-017-0000	SAFETY LIGHTS ONLY	0.00	2.56	2.56
057-0142-018-0000	SAFETY LIGHTS ONLY	0.00	2.56	2.56
057-0143-001-0000	SAFETY LIGHTS ONLY	0.00	2.56	2.56
057-0143-002-0000	SAFETY LIGHTS ONLY	0.00	2.56	2.56
057-0143-003-0000	SAFETY LIGHTS ONLY	0.00	2.56	2.56
057-0143-004-0000	SAFETY LIGHTS ONLY	0.00	2.56	2.56
057-0143-005-0000	SAFETY LIGHTS ONLY	0.00	2.56	2.56
057-0143-006-0000	SAFETY LIGHTS ONLY	0.00	2.56	2.56
057-0143-007-0000	SAFETY LIGHTS ONLY	0.00	2.56	2.56
057-0143-008-0000	SAFETY LIGHTS ONLY	0.00	2.56	2.56
057-0143-009-0000	SAFETY LIGHTS ONLY	0.00	2.56	2.56
057-0143-010-0000	SAFETY LIGHTS ONLY	0.00	2.56	2.56
057-0143-011-0000	SAFETY LIGHTS ONLY	0.00	2.56	2.56
057-0143-012-0000	SAFETY LIGHTS ONLY	0.00	2.56	2.56
057-0143-013-0000	SAFETY LIGHTS ONLY	0.00	2.56	2.56
057-0143-014-0000	SAFETY LIGHTS ONLY	0.00	2.56	2.56
057-0144-001-0000	SAFETY LIGHTS ONLY	0.00	2.56	2.56
057-0144-002-0000	SAFETY LIGHTS ONLY	0.00	2.56	2.56
057-0144-003-0000	SAFETY LIGHTS ONLY	0.00	2.56	2.56
057-0144-004-0000	SAFETY LIGHTS ONLY	0.00	2.56	2.56
057-0144-005-0000	SAFETY LIGHTS ONLY	0.00	2.56	2.56
057-0145-001-0000	SAFETY LIGHTS ONLY	0.00	2.56	2.56
057-0145-002-0000	RESIDENTIAL	15.32	2.56	17.88
057-0145-003-0000	RESIDENTIAL	15.32	2.56	17.88
057-0145-004-0000	SAFETY LIGHTS ONLY	0.00	2.56	2.56
057-0145-005-0000	SAFETY LIGHTS ONLY	0.00	2.56	2.56
057-0145-006-0000	SAFETY LIGHTS ONLY	0.00	2.56	2.56
057-0145-007-0000	SAFETY LIGHTS ONLY	0.00	2.56	2.56
057-0145-008-0000	SAFETY LIGHTS ONLY	0.00	2.56	2.56
057-0145-009-0000	SAFETY LIGHTS ONLY	0.00	2.56	2.56
057-0145-010-0000	SAFETY LIGHTS ONLY	0.00	2.56	2.56
057-0145-011-0000	SAFETY LIGHTS ONLY	0.00	2.56	2.56
057-0145-012-0000	SAFETY LIGHTS ONLY	0.00	2.56	2.56
057-0145-013-0000	SAFETY LIGHTS ONLY	0.00	2.56	2.56
057-0145-014-0000	SAFETY LIGHTS ONLY	0.00	2.56	2.56
057-0145-015-0000	SAFETY LIGHTS ONLY	0.00	2.56	2.56
057-0145-016-0000	SAFETY LIGHTS ONLY	0.00	2.56	2.56
057-0145-017-0000	SAFETY LIGHTS ONLY	0.00	2.56	2.56
057-0145-018-0000	SAFETY LIGHTS ONLY	0.00	2.56	2.56
057-0151-001-0000	SAFETY LIGHTS ONLY	0.00	2.56	2.56
057-0151-002-0000	SAFETY LIGHTS ONLY	0.00	2.56	2.56
057-0151-003-0000	SAFETY LIGHTS ONLY	0.00	2.56	2.56
057-0151-004-0000	SAFETY LIGHTS ONLY	0.00	2.56	2.56
057-0151-005-0000	SAFETY LIGHTS ONLY	0.00	2.56	2.56
057-0151-006-0000	SAFETY LIGHTS ONLY	0.00	2.56	2.56
057-0151-007-0000	SAFETY LIGHTS ONLY	0.00	2.56	2.56
057-0151-008-0000	SAFETY LIGHTS ONLY	0.00	2.56	2.56
057-0151-009-0000	SAFETY LIGHTS ONLY	0.00	2.56	2.56
057-0151-010-0000	SAFETY LIGHTS ONLY	0.00	2.56	2.56

**City of Rancho Cordova
Lighting District No. 2012-1
Fiscal Year 2015/16 Preliminary Assessment Roll**

ASSESSOR PARCEL NUMBER	CLASSIFICATION	STREET LIGHTS CHARGE	SAFETY LIGHTS CHARGE	ASSESSMENT
057-0151-011-0000	SAFETY LIGHTS ONLY	0.00	2.56	2.56
057-0151-012-0000	SAFETY LIGHTS ONLY	0.00	2.56	2.56
057-0151-013-0000	SAFETY LIGHTS ONLY	0.00	2.56	2.56
057-0151-014-0000	SAFETY LIGHTS ONLY	0.00	2.56	2.56
057-0151-015-0000	SAFETY LIGHTS ONLY	0.00	2.56	2.56
057-0151-016-0000	SAFETY LIGHTS ONLY	0.00	2.56	2.56
057-0151-017-0000	SAFETY LIGHTS ONLY	0.00	2.56	2.56
057-0151-018-0000	SAFETY LIGHTS ONLY	0.00	2.56	2.56
057-0151-019-0000	SAFETY LIGHTS ONLY	0.00	2.56	2.56
057-0151-020-0000	SAFETY LIGHTS ONLY	0.00	2.56	2.56
057-0151-021-0000	SAFETY LIGHTS ONLY	0.00	2.56	2.56
057-0151-022-0000	SAFETY LIGHTS ONLY	0.00	2.56	2.56
057-0151-023-0000	SAFETY LIGHTS ONLY	0.00	2.56	2.56
057-0151-024-0000	SAFETY LIGHTS ONLY	0.00	2.56	2.56
057-0151-025-0000	SAFETY LIGHTS ONLY	0.00	2.56	2.56
057-0151-026-0000	SAFETY LIGHTS ONLY	0.00	2.56	2.56
057-0151-027-0000	SAFETY LIGHTS ONLY	0.00	2.56	2.56
057-0151-028-0000	SAFETY LIGHTS ONLY	0.00	2.56	2.56
057-0151-029-0000	SAFETY LIGHTS ONLY	0.00	2.56	2.56
057-0151-030-0000	SAFETY LIGHTS ONLY	0.00	2.56	2.56
057-0152-001-0000	SAFETY LIGHTS ONLY	0.00	2.56	2.56
057-0152-002-0000	SAFETY LIGHTS ONLY	0.00	2.56	2.56
057-0152-003-0000	SAFETY LIGHTS ONLY	0.00	2.56	2.56
057-0152-004-0000	SAFETY LIGHTS ONLY	0.00	2.56	2.56
057-0152-005-0000	SAFETY LIGHTS ONLY	0.00	2.56	2.56
057-0152-006-0000	SAFETY LIGHTS ONLY	0.00	2.56	2.56
057-0152-007-0000	SAFETY LIGHTS ONLY	0.00	2.56	2.56
057-0152-008-0000	SAFETY LIGHTS ONLY	0.00	2.56	2.56
057-0152-009-0000	SAFETY LIGHTS ONLY	0.00	2.56	2.56
057-0152-010-0000	SAFETY LIGHTS ONLY	0.00	2.56	2.56
057-0152-011-0000	SAFETY LIGHTS ONLY	0.00	2.56	2.56
057-0152-016-0000	SAFETY LIGHTS ONLY	0.00	2.56	2.56
057-0152-017-0000	SAFETY LIGHTS ONLY	0.00	2.56	2.56
057-0161-002-0000	SAFETY LIGHTS ONLY	0.00	2.56	2.56
057-0161-003-0000	SAFETY LIGHTS ONLY	0.00	2.56	2.56
057-0161-004-0000	SAFETY LIGHTS ONLY	0.00	2.56	2.56
057-0161-005-0000	SAFETY LIGHTS ONLY	0.00	2.56	2.56
057-0161-006-0000	SAFETY LIGHTS ONLY	0.00	2.56	2.56
057-0161-007-0000	SAFETY LIGHTS ONLY	0.00	2.56	2.56
057-0161-008-0000	SAFETY LIGHTS ONLY	0.00	2.56	2.56
057-0161-009-0000	SAFETY LIGHTS ONLY	0.00	2.56	2.56
057-0161-010-0000	SAFETY LIGHTS ONLY	0.00	2.56	2.56
057-0161-011-0000	SAFETY LIGHTS ONLY	0.00	2.56	2.56
057-0161-012-0000	SAFETY LIGHTS ONLY	0.00	2.56	2.56
057-0161-013-0000	SAFETY LIGHTS ONLY	0.00	2.56	2.56
057-0161-014-0000	SAFETY LIGHTS ONLY	0.00	2.56	2.56
057-0161-015-0000	SAFETY LIGHTS ONLY	0.00	2.56	2.56
057-0161-016-0000	SAFETY LIGHTS ONLY	0.00	2.56	2.56
057-0161-017-0000	SAFETY LIGHTS ONLY	0.00	2.56	2.56
057-0161-018-0000	SAFETY LIGHTS ONLY	0.00	2.56	2.56
057-0161-019-0000	SAFETY LIGHTS ONLY	0.00	2.56	2.56
057-0161-020-0000	SAFETY LIGHTS ONLY	0.00	2.56	2.56
057-0161-021-0000	SAFETY LIGHTS ONLY	0.00	2.56	2.56
057-0161-022-0000	SAFETY LIGHTS ONLY	0.00	2.56	2.56
057-0162-001-0000	SAFETY LIGHTS ONLY	0.00	2.56	2.56
057-0162-002-0000	SAFETY LIGHTS ONLY	0.00	2.56	2.56
057-0162-003-0000	SAFETY LIGHTS ONLY	0.00	2.56	2.56
057-0162-004-0000	SAFETY LIGHTS ONLY	0.00	2.56	2.56
057-0162-005-0000	SAFETY LIGHTS ONLY	0.00	2.56	2.56
057-0162-006-0000	SAFETY LIGHTS ONLY	0.00	2.56	2.56
057-0162-007-0000	SAFETY LIGHTS ONLY	0.00	2.56	2.56
057-0162-008-0000	SAFETY LIGHTS ONLY	0.00	2.56	2.56
057-0162-009-0000	SAFETY LIGHTS ONLY	0.00	2.56	2.56
057-0162-010-0000	SAFETY LIGHTS ONLY	0.00	2.56	2.56
057-0162-011-0000	SAFETY LIGHTS ONLY	0.00	2.56	2.56

City of Rancho Cordova
Lighting District No. 2012-1
Fiscal Year 2015/16 Preliminary Assessment Roll

ASSESSOR PARCEL NUMBER	CLASSIFICATION	STREET LIGHTS CHARGE	SAFETY LIGHTS CHARGE	ASSESSMENT
057-0162-012-0000	SAFETY LIGHTS ONLY	0.00	2.56	2.56
057-0162-013-0000	SAFETY LIGHTS ONLY	0.00	2.56	2.56
057-0162-014-0000	SAFETY LIGHTS ONLY	0.00	2.56	2.56
057-0162-015-0000	SAFETY LIGHTS ONLY	0.00	2.56	2.56
057-0162-016-0000	SAFETY LIGHTS ONLY	0.00	2.56	2.56
057-0162-017-0000	SAFETY LIGHTS ONLY	0.00	2.56	2.56
057-0162-018-0000	SAFETY LIGHTS ONLY	0.00	2.56	2.56
057-0162-019-0000	SAFETY LIGHTS ONLY	0.00	2.56	2.56
057-0162-020-0000	SAFETY LIGHTS ONLY	0.00	2.56	2.56
057-0162-021-0000	SAFETY LIGHTS ONLY	0.00	2.56	2.56
057-0162-022-0000	SAFETY LIGHTS ONLY	0.00	2.56	2.56
057-0162-023-0000	SAFETY LIGHTS ONLY	0.00	2.56	2.56
057-0163-001-0000	SAFETY LIGHTS ONLY	0.00	2.56	2.56
057-0163-002-0000	SAFETY LIGHTS ONLY	0.00	2.56	2.56
057-0163-003-0000	SAFETY LIGHTS ONLY	0.00	2.56	2.56
057-0163-004-0000	SAFETY LIGHTS ONLY	0.00	2.56	2.56
057-0163-005-0000	SAFETY LIGHTS ONLY	0.00	2.56	2.56
057-0163-006-0000	SAFETY LIGHTS ONLY	0.00	2.56	2.56
057-0163-007-0000	SAFETY LIGHTS ONLY	0.00	2.56	2.56
057-0163-008-0000	SAFETY LIGHTS ONLY	0.00	2.56	2.56
057-0163-009-0000	SAFETY LIGHTS ONLY	0.00	2.56	2.56
057-0163-010-0000	SAFETY LIGHTS ONLY	0.00	2.56	2.56
057-0163-011-0000	SAFETY LIGHTS ONLY	0.00	2.56	2.56
057-0163-012-0000	SAFETY LIGHTS ONLY	0.00	2.56	2.56
057-0163-013-0000	SAFETY LIGHTS ONLY	0.00	2.56	2.56
057-0163-014-0000	SAFETY LIGHTS ONLY	0.00	2.56	2.56
057-0163-015-0000	SAFETY LIGHTS ONLY	0.00	2.56	2.56
057-0163-016-0000	SAFETY LIGHTS ONLY	0.00	2.56	2.56
057-0163-017-0000	SAFETY LIGHTS ONLY	0.00	2.56	2.56
057-0163-018-0000	SAFETY LIGHTS ONLY	0.00	2.56	2.56
057-0163-019-0000	SAFETY LIGHTS ONLY	0.00	2.56	2.56
057-0164-001-0000	SAFETY LIGHTS ONLY	0.00	2.56	2.56
057-0164-002-0000	SAFETY LIGHTS ONLY	0.00	2.56	2.56
057-0164-003-0000	SAFETY LIGHTS ONLY	0.00	2.56	2.56
057-0164-004-0000	SAFETY LIGHTS ONLY	0.00	2.56	2.56
057-0164-005-0000	SAFETY LIGHTS ONLY	0.00	2.56	2.56
057-0164-006-0000	SAFETY LIGHTS ONLY	0.00	2.56	2.56
057-0164-007-0000	SAFETY LIGHTS ONLY	0.00	2.56	2.56
057-0164-008-0000	SAFETY LIGHTS ONLY	0.00	2.56	2.56
057-0164-009-0000	SAFETY LIGHTS ONLY	0.00	2.56	2.56
057-0164-010-0000	SAFETY LIGHTS ONLY	0.00	2.56	2.56
057-0164-011-0000	SAFETY LIGHTS ONLY	0.00	2.56	2.56
057-0164-012-0000	SAFETY LIGHTS ONLY	0.00	2.56	2.56
057-0164-013-0000	SAFETY LIGHTS ONLY	0.00	2.56	2.56
057-0164-014-0000	SAFETY LIGHTS ONLY	0.00	2.56	2.56
057-0171-001-0000	SAFETY LIGHTS ONLY	0.00	2.56	2.56
057-0171-002-0000	SAFETY LIGHTS ONLY	0.00	2.56	2.56
057-0171-003-0000	SAFETY LIGHTS ONLY	0.00	2.56	2.56
057-0171-004-0000	SAFETY LIGHTS ONLY	0.00	2.56	2.56
057-0171-005-0000	SAFETY LIGHTS ONLY	0.00	2.56	2.56
057-0171-006-0000	SAFETY LIGHTS ONLY	0.00	2.56	2.56
057-0171-007-0000	SAFETY LIGHTS ONLY	0.00	2.56	2.56
057-0171-008-0000	SAFETY LIGHTS ONLY	0.00	2.56	2.56
057-0171-009-0000	SAFETY LIGHTS ONLY	0.00	2.56	2.56
057-0171-010-0000	SAFETY LIGHTS ONLY	0.00	2.56	2.56
057-0171-011-0000	SAFETY LIGHTS ONLY	0.00	2.56	2.56
057-0172-001-0000	SAFETY LIGHTS ONLY	0.00	2.56	2.56
057-0172-002-0000	SAFETY LIGHTS ONLY	0.00	2.56	2.56
057-0172-003-0000	SAFETY LIGHTS ONLY	0.00	2.56	2.56
057-0172-004-0000	SAFETY LIGHTS ONLY	0.00	2.56	2.56
057-0172-005-0000	SAFETY LIGHTS ONLY	0.00	2.56	2.56
057-0172-006-0000	SAFETY LIGHTS ONLY	0.00	2.56	2.56
057-0172-007-0000	SAFETY LIGHTS ONLY	0.00	2.56	2.56
057-0172-008-0000	SAFETY LIGHTS ONLY	0.00	2.56	2.56
057-0172-009-0000	SAFETY LIGHTS ONLY	0.00	2.56	2.56

**City of Rancho Cordova
Lighting District No. 2012-1
Fiscal Year 2015/16 Preliminary Assessment Roll**

ASSESSOR PARCEL NUMBER	CLASSIFICATION	STREET LIGHTS CHARGE	SAFETY LIGHTS CHARGE	ASSESSMENT
057-0172-010-0000	SAFETY LIGHTS ONLY	0.00	2.56	2.56
057-0172-011-0000	SAFETY LIGHTS ONLY	0.00	2.56	2.56
057-0172-012-0000	SAFETY LIGHTS ONLY	0.00	2.56	2.56
057-0172-013-0000	SAFETY LIGHTS ONLY	0.00	2.56	2.56
057-0172-014-0000	SAFETY LIGHTS ONLY	0.00	2.56	2.56
057-0172-015-0000	SAFETY LIGHTS ONLY	0.00	2.56	2.56
057-0172-016-0000	SAFETY LIGHTS ONLY	0.00	2.56	2.56
057-0172-017-0000	SAFETY LIGHTS ONLY	0.00	2.56	2.56
057-0172-018-0000	SAFETY LIGHTS ONLY	0.00	2.56	2.56
057-0172-019-0000	SAFETY LIGHTS ONLY	0.00	2.56	2.56
057-0172-020-0000	SAFETY LIGHTS ONLY	0.00	2.56	2.56
057-0172-021-0000	SAFETY LIGHTS ONLY	0.00	2.56	2.56
057-0172-022-0000	SAFETY LIGHTS ONLY	0.00	2.56	2.56
057-0172-023-0000	SAFETY LIGHTS ONLY	0.00	2.56	2.56
057-0172-024-0000	SAFETY LIGHTS ONLY	0.00	2.56	2.56
057-0172-025-0000	SAFETY LIGHTS ONLY	0.00	2.56	2.56
057-0172-026-0000	SAFETY LIGHTS ONLY	0.00	2.56	2.56
057-0172-027-0000	SAFETY LIGHTS ONLY	0.00	2.56	2.56
057-0172-028-0000	SAFETY LIGHTS ONLY	0.00	2.56	2.56
057-0172-029-0000	SAFETY LIGHTS ONLY	0.00	2.56	2.56
057-0172-030-0000	SAFETY LIGHTS ONLY	0.00	2.56	2.56
057-0172-031-0000	SAFETY LIGHTS ONLY	0.00	2.56	2.56
057-0172-032-0000	SAFETY LIGHTS ONLY	0.00	2.56	2.56
057-0172-033-0000	SAFETY LIGHTS ONLY	0.00	2.56	2.56
057-0172-034-0000	SAFETY LIGHTS ONLY	0.00	2.56	2.56
057-0173-001-0000	SAFETY LIGHTS ONLY	0.00	2.56	2.56
057-0173-002-0000	SAFETY LIGHTS ONLY	0.00	2.56	2.56
057-0173-003-0000	SAFETY LIGHTS ONLY	0.00	2.56	2.56
057-0173-004-0000	SAFETY LIGHTS ONLY	0.00	2.56	2.56
057-0173-005-0000	SAFETY LIGHTS ONLY	0.00	2.56	2.56
057-0173-006-0000	SAFETY LIGHTS ONLY	0.00	2.56	2.56
057-0173-007-0000	SAFETY LIGHTS ONLY	0.00	2.56	2.56
057-0173-008-0000	SAFETY LIGHTS ONLY	0.00	2.56	2.56
057-0173-009-0000	SAFETY LIGHTS ONLY	0.00	2.56	2.56
057-0173-010-0000	SAFETY LIGHTS ONLY	0.00	2.56	2.56
057-0173-011-0000	SAFETY LIGHTS ONLY	0.00	2.56	2.56
057-0173-012-0000	SAFETY LIGHTS ONLY	0.00	2.56	2.56
057-0173-013-0000	SAFETY LIGHTS ONLY	0.00	2.56	2.56
057-0173-014-0000	SAFETY LIGHTS ONLY	0.00	2.56	2.56
057-0173-015-0000	SAFETY LIGHTS ONLY	0.00	2.56	2.56
057-0173-016-0000	SAFETY LIGHTS ONLY	0.00	2.56	2.56
057-0173-017-0000	SAFETY LIGHTS ONLY	0.00	2.56	2.56
057-0173-018-0000	SAFETY LIGHTS ONLY	0.00	2.56	2.56
057-0173-019-0000	SAFETY LIGHTS ONLY	0.00	2.56	2.56
057-0173-020-0000	SAFETY LIGHTS ONLY	0.00	2.56	2.56
057-0173-021-0000	SAFETY LIGHTS ONLY	0.00	2.56	2.56
057-0173-022-0000	SAFETY LIGHTS ONLY	0.00	2.56	2.56
057-0173-025-0000	SAFETY LIGHTS ONLY	0.00	2.56	2.56
057-0173-026-0000	SAFETY LIGHTS ONLY	0.00	2.56	2.56
057-0173-027-0000	SAFETY LIGHTS ONLY	0.00	2.56	2.56
057-0173-028-0000	SAFETY LIGHTS ONLY	0.00	2.56	2.56
057-0173-030-0000	SAFETY LIGHTS ONLY	0.00	2.56	2.56
057-0173-031-0000	SAFETY LIGHTS ONLY	0.00	2.56	2.56
057-0174-001-0000	SAFETY LIGHTS ONLY	0.00	2.56	2.56
057-0174-002-0000	SAFETY LIGHTS ONLY	0.00	2.56	2.56
057-0174-003-0000	SAFETY LIGHTS ONLY	0.00	2.56	2.56
057-0174-004-0000	SAFETY LIGHTS ONLY	0.00	2.56	2.56
057-0174-005-0000	SAFETY LIGHTS ONLY	0.00	2.56	2.56
057-0174-006-0000	SAFETY LIGHTS ONLY	0.00	2.56	2.56
057-0174-007-0000	SAFETY LIGHTS ONLY	0.00	2.56	2.56
057-0174-008-0000	SAFETY LIGHTS ONLY	0.00	2.56	2.56
057-0174-009-0000	SAFETY LIGHTS ONLY	0.00	2.56	2.56
057-0181-001-0000	SAFETY LIGHTS ONLY	0.00	2.56	2.56
057-0182-001-0000	SAFETY LIGHTS ONLY	0.00	2.56	2.56
057-0182-002-0000	SAFETY LIGHTS ONLY	0.00	2.56	2.56

**City of Rancho Cordova
Lighting District No. 2012-1
Fiscal Year 2015/16 Preliminary Assessment Roll**

ASSESSOR PARCEL NUMBER	CLASSIFICATION	STREET LIGHTS CHARGE	SAFETY LIGHTS CHARGE	ASSESSMENT
057-0182-003-0000	SAFETY LIGHTS ONLY	0.00	2.56	2.56
057-0182-004-0000	SAFETY LIGHTS ONLY	0.00	2.56	2.56
057-0182-005-0000	SAFETY LIGHTS ONLY	0.00	2.56	2.56
057-0183-001-0000	SAFETY LIGHTS ONLY	0.00	2.56	2.56
057-0183-002-0000	SAFETY LIGHTS ONLY	0.00	2.56	2.56
057-0183-003-0000	SAFETY LIGHTS ONLY	0.00	2.56	2.56
057-0183-004-0000	SAFETY LIGHTS ONLY	0.00	2.56	2.56
057-0183-005-0000	SAFETY LIGHTS ONLY	0.00	2.56	2.56
057-0183-006-0000	SAFETY LIGHTS ONLY	0.00	2.56	2.56
057-0183-007-0000	SAFETY LIGHTS ONLY	0.00	2.56	2.56
057-0183-008-0000	SAFETY LIGHTS ONLY	0.00	2.56	2.56
057-0183-009-0000	SAFETY LIGHTS ONLY	0.00	2.56	2.56
057-0183-010-0000	SAFETY LIGHTS ONLY	0.00	2.56	2.56
057-0183-011-0000	SAFETY LIGHTS ONLY	0.00	2.56	2.56
057-0183-012-0000	SAFETY LIGHTS ONLY	0.00	2.56	2.56
057-0183-013-0000	SAFETY LIGHTS ONLY	0.00	2.56	2.56
057-0183-014-0000	SAFETY LIGHTS ONLY	0.00	2.56	2.56
057-0183-015-0000	SAFETY LIGHTS ONLY	0.00	2.56	2.56
057-0183-016-0000	SAFETY LIGHTS ONLY	0.00	2.56	2.56
057-0183-017-0000	SAFETY LIGHTS ONLY	0.00	2.56	2.56
057-0183-018-0000	SAFETY LIGHTS ONLY	0.00	2.56	2.56
057-0183-019-0000	SAFETY LIGHTS ONLY	0.00	2.56	2.56
057-0184-001-0000	SAFETY LIGHTS ONLY	0.00	2.56	2.56
057-0184-002-0000	SAFETY LIGHTS ONLY	0.00	2.56	2.56
057-0184-003-0000	SAFETY LIGHTS ONLY	0.00	2.56	2.56
057-0184-004-0000	SAFETY LIGHTS ONLY	0.00	2.56	2.56
057-0184-005-0000	SAFETY LIGHTS ONLY	0.00	2.56	2.56
057-0184-006-0000	SAFETY LIGHTS ONLY	0.00	2.56	2.56
057-0184-007-0000	SAFETY LIGHTS ONLY	0.00	2.56	2.56
057-0184-008-0000	SAFETY LIGHTS ONLY	0.00	2.56	2.56
057-0184-009-0000	SAFETY LIGHTS ONLY	0.00	2.56	2.56
057-0184-010-0000	SAFETY LIGHTS ONLY	0.00	2.56	2.56
057-0184-011-0000	SAFETY LIGHTS ONLY	0.00	2.56	2.56
057-0184-012-0000	SAFETY LIGHTS ONLY	0.00	2.56	2.56
057-0184-013-0000	SAFETY LIGHTS ONLY	0.00	2.56	2.56
057-0184-014-0000	SAFETY LIGHTS ONLY	0.00	2.56	2.56
057-0184-015-0000	SAFETY LIGHTS ONLY	0.00	2.56	2.56
057-0184-016-0000	SAFETY LIGHTS ONLY	0.00	2.56	2.56
057-0184-017-0000	SAFETY LIGHTS ONLY	0.00	2.56	2.56
057-0184-018-0000	SAFETY LIGHTS ONLY	0.00	2.56	2.56
057-0184-019-0000	SAFETY LIGHTS ONLY	0.00	2.56	2.56
057-0185-001-0000	SAFETY LIGHTS ONLY	0.00	2.56	2.56
057-0185-002-0000	SAFETY LIGHTS ONLY	0.00	2.56	2.56
057-0185-003-0000	SAFETY LIGHTS ONLY	0.00	2.56	2.56
057-0185-004-0000	SAFETY LIGHTS ONLY	0.00	2.56	2.56
057-0185-006-0000	SAFETY LIGHTS ONLY	0.00	2.56	2.56
057-0185-007-0000	SAFETY LIGHTS ONLY	0.00	2.56	2.56
057-0185-008-0000	SAFETY LIGHTS ONLY	0.00	2.56	2.56
057-0185-009-0000	SAFETY LIGHTS ONLY	0.00	2.56	2.56
057-0185-012-0000	SAFETY LIGHTS ONLY	0.00	2.56	2.56
057-0185-013-0000	SAFETY LIGHTS ONLY	0.00	2.56	2.56
057-0185-014-0000	SAFETY LIGHTS ONLY	0.00	2.56	2.56
057-0185-015-0000	SAFETY LIGHTS ONLY	0.00	2.56	2.56
057-0185-018-0000	SAFETY LIGHTS ONLY	0.00	2.56	2.56
057-0185-019-0000	SAFETY LIGHTS ONLY	0.00	2.56	2.56
057-0186-001-0000	SAFETY LIGHTS ONLY	0.00	2.56	2.56
057-0186-002-0000	SAFETY LIGHTS ONLY	0.00	2.56	2.56
057-0186-003-0000	SAFETY LIGHTS ONLY	0.00	2.56	2.56
057-0186-004-0000	SAFETY LIGHTS ONLY	0.00	2.56	2.56
057-0186-005-0000	SAFETY LIGHTS ONLY	0.00	2.56	2.56
057-0187-001-0000	SAFETY LIGHTS ONLY	0.00	2.56	2.56
057-0187-002-0000	SAFETY LIGHTS ONLY	0.00	2.56	2.56
057-0187-003-0000	SAFETY LIGHTS ONLY	0.00	2.56	2.56
057-0187-004-0000	SAFETY LIGHTS ONLY	0.00	2.56	2.56
057-0191-001-0000	SAFETY LIGHTS ONLY	0.00	2.56	2.56

City of Rancho Cordova
Lighting District No. 2012-1
Fiscal Year 2015/16 Preliminary Assessment Roll

ASSESSOR PARCEL NUMBER	CLASSIFICATION	STREET LIGHTS CHARGE	SAFETY LIGHTS CHARGE	ASSESSMENT
057-0191-002-0000	SAFETY LIGHTS ONLY	0.00	2.56	2.56
057-0191-003-0000	SAFETY LIGHTS ONLY	0.00	2.56	2.56
057-0191-004-0000	SAFETY LIGHTS ONLY	0.00	2.56	2.56
057-0191-005-0000	SAFETY LIGHTS ONLY	0.00	2.56	2.56
057-0191-006-0000	SAFETY LIGHTS ONLY	0.00	2.56	2.56
057-0191-007-0000	SAFETY LIGHTS ONLY	0.00	2.56	2.56
057-0191-008-0000	SAFETY LIGHTS ONLY	0.00	2.56	2.56
057-0191-009-0000	SAFETY LIGHTS ONLY	0.00	2.56	2.56
057-0191-010-0000	SAFETY LIGHTS ONLY	0.00	2.56	2.56
057-0192-001-0000	SAFETY LIGHTS ONLY	0.00	2.56	2.56
057-0192-002-0000	SAFETY LIGHTS ONLY	0.00	2.56	2.56
057-0192-003-0000	SAFETY LIGHTS ONLY	0.00	2.56	2.56
057-0192-004-0000	SAFETY LIGHTS ONLY	0.00	2.56	2.56
057-0192-005-0000	SAFETY LIGHTS ONLY	0.00	2.56	2.56
057-0192-006-0000	SAFETY LIGHTS ONLY	0.00	2.56	2.56
057-0192-007-0000	SAFETY LIGHTS ONLY	0.00	2.56	2.56
057-0192-008-0000	SAFETY LIGHTS ONLY	0.00	2.56	2.56
057-0192-009-0000	SAFETY LIGHTS ONLY	0.00	2.56	2.56
057-0193-001-0000	SAFETY LIGHTS ONLY	0.00	2.56	2.56
057-0193-002-0000	SAFETY LIGHTS ONLY	0.00	2.56	2.56
057-0193-003-0000	SAFETY LIGHTS ONLY	0.00	2.56	2.56
057-0193-004-0000	SAFETY LIGHTS ONLY	0.00	2.56	2.56
057-0193-005-0000	SAFETY LIGHTS ONLY	0.00	2.56	2.56
057-0193-006-0000	SAFETY LIGHTS ONLY	0.00	2.56	2.56
057-0193-007-0000	SAFETY LIGHTS ONLY	0.00	2.56	2.56
057-0193-008-0000	SAFETY LIGHTS ONLY	0.00	2.56	2.56
057-0193-009-0000	SAFETY LIGHTS ONLY	0.00	2.56	2.56
057-0193-010-0000	SAFETY LIGHTS ONLY	0.00	2.56	2.56
057-0193-011-0000	SAFETY LIGHTS ONLY	0.00	2.56	2.56
057-0193-012-0000	SAFETY LIGHTS ONLY	0.00	2.56	2.56
057-0193-013-0000	SAFETY LIGHTS ONLY	0.00	2.56	2.56
057-0193-014-0000	SAFETY LIGHTS ONLY	0.00	2.56	2.56
057-0193-015-0000	SAFETY LIGHTS ONLY	0.00	2.56	2.56
057-0193-016-0000	SAFETY LIGHTS ONLY	0.00	2.56	2.56
057-0193-017-0000	SAFETY LIGHTS ONLY	0.00	2.56	2.56
057-0193-018-0000	SAFETY LIGHTS ONLY	0.00	2.56	2.56
057-0193-019-0000	SAFETY LIGHTS ONLY	0.00	2.56	2.56
057-0193-020-0000	SAFETY LIGHTS ONLY	0.00	2.56	2.56
057-0193-021-0000	SAFETY LIGHTS ONLY	0.00	2.56	2.56
057-0193-022-0000	SAFETY LIGHTS ONLY	0.00	2.56	2.56
057-0193-023-0000	SAFETY LIGHTS ONLY	0.00	2.56	2.56
057-0193-024-0000	SAFETY LIGHTS ONLY	0.00	2.56	2.56
057-0193-025-0000	SAFETY LIGHTS ONLY	0.00	2.56	2.56
057-0193-026-0000	SAFETY LIGHTS ONLY	0.00	2.56	2.56
057-0201-001-0000	SAFETY LIGHTS ONLY	0.00	2.56	2.56
057-0201-002-0000	SAFETY LIGHTS ONLY	0.00	2.56	2.56
057-0201-003-0000	SAFETY LIGHTS ONLY	0.00	2.56	2.56
057-0201-004-0000	SAFETY LIGHTS ONLY	0.00	2.56	2.56
057-0201-005-0000	SAFETY LIGHTS ONLY	0.00	2.56	2.56
057-0201-006-0000	SAFETY LIGHTS ONLY	0.00	2.56	2.56
057-0201-007-0000	SAFETY LIGHTS ONLY	0.00	2.56	2.56
057-0201-008-0000	SAFETY LIGHTS ONLY	0.00	2.56	2.56
057-0201-009-0000	SAFETY LIGHTS ONLY	0.00	2.56	2.56
057-0201-010-0000	SAFETY LIGHTS ONLY	0.00	2.56	2.56
057-0201-011-0000	SAFETY LIGHTS ONLY	0.00	2.56	2.56
057-0201-012-0000	SAFETY LIGHTS ONLY	0.00	2.56	2.56
057-0201-013-0000	SAFETY LIGHTS ONLY	0.00	2.56	2.56
057-0201-014-0000	SAFETY LIGHTS ONLY	0.00	2.56	2.56
057-0201-015-0000	SAFETY LIGHTS ONLY	0.00	2.56	2.56
057-0201-016-0000	SAFETY LIGHTS ONLY	0.00	2.56	2.56
057-0201-017-0000	SAFETY LIGHTS ONLY	0.00	2.56	2.56
057-0201-018-0000	SAFETY LIGHTS ONLY	0.00	2.56	2.56
057-0201-019-0000	SAFETY LIGHTS ONLY	0.00	2.56	2.56
057-0201-020-0000	SAFETY LIGHTS ONLY	0.00	2.56	2.56
057-0201-021-0000	SAFETY LIGHTS ONLY	0.00	2.56	2.56

City of Rancho Cordova
Lighting District No. 2012-1
Fiscal Year 2015/16 Preliminary Assessment Roll

ASSESSOR PARCEL NUMBER	CLASSIFICATION	STREET LIGHTS CHARGE	SAFETY LIGHTS CHARGE	ASSESSMENT
057-0201-022-0000	SAFETY LIGHTS ONLY	0.00	2.56	2.56
057-0201-023-0000	SAFETY LIGHTS ONLY	0.00	2.56	2.56
057-0202-001-0000	SAFETY LIGHTS ONLY	0.00	2.56	2.56
057-0202-002-0000	SAFETY LIGHTS ONLY	0.00	2.56	2.56
057-0202-003-0000	SAFETY LIGHTS ONLY	0.00	2.56	2.56
057-0202-004-0000	SAFETY LIGHTS ONLY	0.00	2.56	2.56
057-0202-005-0000	SAFETY LIGHTS ONLY	0.00	2.56	2.56
057-0202-006-0000	SAFETY LIGHTS ONLY	0.00	2.56	2.56
057-0202-007-0000	SAFETY LIGHTS ONLY	0.00	2.56	2.56
057-0202-008-0000	SAFETY LIGHTS ONLY	0.00	2.56	2.56
057-0202-009-0000	SAFETY LIGHTS ONLY	0.00	2.56	2.56
057-0202-010-0000	SAFETY LIGHTS ONLY	0.00	2.56	2.56
057-0202-011-0000	SAFETY LIGHTS ONLY	0.00	2.56	2.56
057-0202-012-0000	SAFETY LIGHTS ONLY	0.00	2.56	2.56
057-0202-013-0000	SAFETY LIGHTS ONLY	0.00	2.56	2.56
057-0202-014-0000	SAFETY LIGHTS ONLY	0.00	2.56	2.56
057-0202-015-0000	SAFETY LIGHTS ONLY	0.00	2.56	2.56
057-0202-016-0000	SAFETY LIGHTS ONLY	0.00	2.56	2.56
057-0202-017-0000	SAFETY LIGHTS ONLY	0.00	2.56	2.56
057-0202-018-0000	SAFETY LIGHTS ONLY	0.00	2.56	2.56
057-0202-019-0000	SAFETY LIGHTS ONLY	0.00	2.56	2.56
057-0203-001-0000	SAFETY LIGHTS ONLY	0.00	2.56	2.56
057-0203-002-0000	SAFETY LIGHTS ONLY	0.00	2.56	2.56
057-0203-003-0000	SAFETY LIGHTS ONLY	0.00	2.56	2.56
057-0203-004-0000	SAFETY LIGHTS ONLY	0.00	2.56	2.56
057-0203-005-0000	SAFETY LIGHTS ONLY	0.00	2.56	2.56
057-0203-006-0000	SAFETY LIGHTS ONLY	0.00	2.56	2.56
057-0203-007-0000	SAFETY LIGHTS ONLY	0.00	2.56	2.56
057-0203-008-0000	SAFETY LIGHTS ONLY	0.00	2.56	2.56
057-0203-009-0000	SAFETY LIGHTS ONLY	0.00	2.56	2.56
057-0203-010-0000	SAFETY LIGHTS ONLY	0.00	2.56	2.56
057-0203-011-0000	SAFETY LIGHTS ONLY	0.00	2.56	2.56
057-0203-012-0000	SAFETY LIGHTS ONLY	0.00	2.56	2.56
057-0203-013-0000	SAFETY LIGHTS ONLY	0.00	2.56	2.56
057-0203-014-0000	SAFETY LIGHTS ONLY	0.00	2.56	2.56
057-0203-015-0000	SAFETY LIGHTS ONLY	0.00	2.56	2.56
057-0203-016-0000	SAFETY LIGHTS ONLY	0.00	2.56	2.56
057-0203-017-0000	SAFETY LIGHTS ONLY	0.00	2.56	2.56
057-0203-018-0000	SAFETY LIGHTS ONLY	0.00	2.56	2.56
057-0203-019-0000	SAFETY LIGHTS ONLY	0.00	2.56	2.56
057-0203-020-0000	SAFETY LIGHTS ONLY	0.00	2.56	2.56
057-0203-021-0000	SAFETY LIGHTS ONLY	0.00	2.56	2.56
057-0203-022-0000	SAFETY LIGHTS ONLY	0.00	2.56	2.56
057-0203-023-0000	SAFETY LIGHTS ONLY	0.00	2.56	2.56
057-0204-001-0000	SAFETY LIGHTS ONLY	0.00	2.56	2.56
057-0204-002-0000	SAFETY LIGHTS ONLY	0.00	2.56	2.56
057-0204-003-0000	SAFETY LIGHTS ONLY	0.00	2.56	2.56
057-0204-004-0000	SAFETY LIGHTS ONLY	0.00	2.56	2.56
057-0204-005-0000	SAFETY LIGHTS ONLY	0.00	2.56	2.56
057-0204-006-0000	SAFETY LIGHTS ONLY	0.00	2.56	2.56
057-0204-007-0000	SAFETY LIGHTS ONLY	0.00	2.56	2.56
057-0204-008-0000	SAFETY LIGHTS ONLY	0.00	2.56	2.56
057-0204-009-0000	SAFETY LIGHTS ONLY	0.00	2.56	2.56
057-0204-010-0000	SAFETY LIGHTS ONLY	0.00	2.56	2.56
057-0204-011-0000	SAFETY LIGHTS ONLY	0.00	2.56	2.56
057-0204-012-0000	SAFETY LIGHTS ONLY	0.00	2.56	2.56
057-0211-002-0000	SAFETY LIGHTS ONLY	0.00	2.56	2.56
057-0211-003-0000	SAFETY LIGHTS ONLY	0.00	2.56	2.56
057-0211-004-0000	NON RESIDENTIAL	82.60	2.56	85.16
057-0211-005-0000	NON RESIDENTIAL	105.02	2.56	107.58
057-0211-006-0000	NON RESIDENTIAL	35.24	2.56	37.80
057-0211-017-0000	SAFETY LIGHTS ONLY	0.00	2.56	2.56
057-0211-021-0000	SAFETY LIGHTS ONLY	0.00	2.56	2.56
057-0211-022-0000	NON RESIDENTIAL	67.24	2.56	69.80
057-0211-023-0000	NON RESIDENTIAL	21.64	2.56	24.20

City of Rancho Cordova
Lighting District No. 2012-1
Fiscal Year 2015/16 Preliminary Assessment Roll

ASSESSOR PARCEL NUMBER	CLASSIFICATION	STREET LIGHTS CHARGE	SAFETY LIGHTS CHARGE	ASSESSMENT
057-0211-027-0000	NON RESIDENTIAL	15.60	2.56	18.16
057-0211-028-0000	NON RESIDENTIAL	18.86	2.56	21.42
057-0211-029-0000	NON RESIDENTIAL	18.86	2.56	21.42
057-0211-034-0000	NON RESIDENTIAL	27.68	2.56	30.24
057-0211-035-0000	NON RESIDENTIAL	19.38	2.56	21.94
057-0211-038-0000	SAFETY LIGHTS ONLY	0.00	2.56	2.56
057-0211-039-0000	NON RESIDENTIAL	25.16	2.56	27.72
057-0211-040-0000	SAFETY LIGHTS ONLY	0.00	2.56	2.56
057-0212-004-0000	SAFETY LIGHTS ONLY	0.00	2.56	2.56
057-0212-005-0000	SAFETY LIGHTS ONLY	0.00	2.56	2.56
057-0212-008-0000	NON RESIDENTIAL	195.44	2.56	198.00
057-0212-009-0000	SAFETY LIGHTS ONLY	0.00	2.56	2.56
057-0221-001-0000	SAFETY LIGHTS ONLY	0.00	2.56	2.56
057-0221-002-0000	SAFETY LIGHTS ONLY	0.00	2.56	2.56
057-0221-007-0000	SAFETY LIGHTS ONLY	0.00	2.56	2.56
057-0221-008-0000	SAFETY LIGHTS ONLY	0.00	2.56	2.56
057-0221-012-0000	SAFETY LIGHTS ONLY	0.00	2.56	2.56
057-0221-013-0000	SAFETY LIGHTS ONLY	0.00	2.56	2.56
057-0221-014-0000	NON RESIDENTIAL	48.34	2.56	50.90
057-0221-021-0000	SAFETY LIGHTS ONLY	0.00	2.56	2.56
057-0222-003-0000	SAFETY LIGHTS ONLY	0.00	2.56	2.56
057-0222-004-0000	SAFETY LIGHTS ONLY	0.00	2.56	2.56
057-0222-017-0000	SAFETY LIGHTS ONLY	0.00	2.56	2.56
057-0223-008-0000	SAFETY LIGHTS ONLY	0.00	2.56	2.56
057-0223-011-0000	SAFETY LIGHTS ONLY	0.00	2.56	2.56
057-0223-013-0000	SAFETY LIGHTS ONLY	0.00	2.56	2.56
057-0223-014-0000	SAFETY LIGHTS ONLY	0.00	2.56	2.56
057-0223-015-0000	SAFETY LIGHTS ONLY	0.00	2.56	2.56
057-0223-016-0000	SAFETY LIGHTS ONLY	0.00	2.56	2.56
057-0223-017-0000	NON RESIDENTIAL	47.58	2.56	50.14
057-0223-019-0000	NON RESIDENTIAL	38.02	2.56	40.58
057-0223-020-0000	SAFETY LIGHTS ONLY	0.00	2.56	2.56
057-0223-022-0000	SAFETY LIGHTS ONLY	0.00	2.56	2.56
057-0223-023-0000	SAFETY LIGHTS ONLY	0.00	2.56	2.56
057-0231-001-0000	SAFETY LIGHTS ONLY	0.00	2.56	2.56
057-0231-002-0000	SAFETY LIGHTS ONLY	0.00	2.56	2.56
057-0231-003-0000	SAFETY LIGHTS ONLY	0.00	2.56	2.56
057-0231-004-0000	SAFETY LIGHTS ONLY	0.00	2.56	2.56
057-0231-005-0000	SAFETY LIGHTS ONLY	0.00	2.56	2.56
057-0231-006-0000	SAFETY LIGHTS ONLY	0.00	2.56	2.56
057-0231-007-0000	SAFETY LIGHTS ONLY	0.00	2.56	2.56
057-0231-012-0000	SAFETY LIGHTS ONLY	0.00	2.56	2.56
057-0231-013-0000	NON RESIDENTIAL	14.84	2.56	17.40
057-0231-016-0000	NON RESIDENTIAL	58.66	2.56	61.22
057-0231-019-0000	SAFETY LIGHTS ONLY	0.00	2.56	2.56
057-0231-021-0000	SAFETY LIGHTS ONLY	0.00	2.56	2.56
057-0231-022-0000	NON RESIDENTIAL	50.38	2.56	52.94
057-0232-001-0000	SAFETY LIGHTS ONLY	0.00	2.56	2.56
057-0232-002-0000	SAFETY LIGHTS ONLY	0.00	2.56	2.56
057-0232-003-0000	SAFETY LIGHTS ONLY	0.00	2.56	2.56
057-0232-004-0000	SAFETY LIGHTS ONLY	0.00	2.56	2.56
057-0232-005-0000	SAFETY LIGHTS ONLY	0.00	2.56	2.56
057-0232-006-0000	SAFETY LIGHTS ONLY	0.00	2.56	2.56
057-0232-007-0000	SAFETY LIGHTS ONLY	0.00	2.56	2.56
057-0232-008-0000	SAFETY LIGHTS ONLY	0.00	2.56	2.56
057-0232-009-0000	SAFETY LIGHTS ONLY	0.00	2.56	2.56
057-0232-010-0000	SAFETY LIGHTS ONLY	0.00	2.56	2.56
057-0232-011-0000	SAFETY LIGHTS ONLY	0.00	2.56	2.56
057-0232-012-0000	SAFETY LIGHTS ONLY	0.00	2.56	2.56
057-0232-013-0000	SAFETY LIGHTS ONLY	0.00	2.56	2.56
057-0232-014-0000	SAFETY LIGHTS ONLY	0.00	2.56	2.56
057-0233-001-0000	SAFETY LIGHTS ONLY	0.00	2.56	2.56
057-0233-002-0000	SAFETY LIGHTS ONLY	0.00	2.56	2.56
057-0233-003-0000	SAFETY LIGHTS ONLY	0.00	2.56	2.56
057-0233-004-0000	SAFETY LIGHTS ONLY	0.00	2.56	2.56

**City of Rancho Cordova
Lighting District No. 2012-1
Fiscal Year 2015/16 Preliminary Assessment Roll**

ASSESSOR PARCEL NUMBER	CLASSIFICATION	STREET LIGHTS CHARGE	SAFETY LIGHTS CHARGE	ASSESSMENT
057-0233-005-0000	SAFETY LIGHTS ONLY	0.00	2.56	2.56
057-0233-006-0000	RESIDENTIAL	15.32	2.56	17.88
057-0233-007-0000	SAFETY LIGHTS ONLY	0.00	2.56	2.56
057-0233-008-0000	SAFETY LIGHTS ONLY	0.00	2.56	2.56
057-0233-009-0000	SAFETY LIGHTS ONLY	0.00	2.56	2.56
057-0233-010-0000	SAFETY LIGHTS ONLY	0.00	2.56	2.56
057-0233-011-0000	SAFETY LIGHTS ONLY	0.00	2.56	2.56
057-0233-012-0000	SAFETY LIGHTS ONLY	0.00	2.56	2.56
057-0233-013-0000	SAFETY LIGHTS ONLY	0.00	2.56	2.56
057-0234-001-0000	SAFETY LIGHTS ONLY	0.00	2.56	2.56
057-0234-002-0000	SAFETY LIGHTS ONLY	0.00	2.56	2.56
057-0234-003-0000	SAFETY LIGHTS ONLY	0.00	2.56	2.56
057-0234-004-0000	SAFETY LIGHTS ONLY	0.00	2.56	2.56
057-0234-005-0000	RESIDENTIAL	15.32	2.56	17.88
057-0234-006-0000	RESIDENTIAL	15.32	2.56	17.88
057-0240-001-0000	NON RESIDENTIAL	72.52	2.56	75.08
057-0240-019-0000	NON RESIDENTIAL	37.76	2.56	40.32
057-0240-020-0000	NON RESIDENTIAL	77.82	2.56	80.38
057-0240-025-0000	NON RESIDENTIAL	52.88	2.56	55.44
057-0240-030-0000	NON RESIDENTIAL	56.14	2.56	58.70
057-0240-031-0000	NON RESIDENTIAL	53.62	2.56	56.18
057-0240-032-0000	NON RESIDENTIAL	46.08	2.56	48.64
057-0240-033-0000	NON RESIDENTIAL	172.52	2.56	175.08
057-0240-034-0000	SAFETY LIGHTS ONLY	0.00	2.56	2.56
057-0251-001-0000	SAFETY LIGHTS ONLY	0.00	2.56	2.56
057-0251-002-0000	SAFETY LIGHTS ONLY	0.00	2.56	2.56
057-0251-003-0000	SAFETY LIGHTS ONLY	0.00	2.56	2.56
057-0251-004-0000	SAFETY LIGHTS ONLY	0.00	2.56	2.56
057-0251-005-0000	SAFETY LIGHTS ONLY	0.00	2.56	2.56
057-0251-007-0000	NON RESIDENTIAL	45.56	2.56	48.12
057-0252-001-0000	SAFETY LIGHTS ONLY	0.00	2.56	2.56
057-0252-002-0000	SAFETY LIGHTS ONLY	0.00	2.56	2.56
057-0252-003-0000	SAFETY LIGHTS ONLY	0.00	2.56	2.56
057-0252-004-0000	NON RESIDENTIAL	62.20	2.56	64.76
057-0252-005-0000	SAFETY LIGHTS ONLY	0.00	2.56	2.56
057-0252-006-0000	SAFETY LIGHTS ONLY	0.00	2.56	2.56
057-0253-001-0000	SAFETY LIGHTS ONLY	0.00	2.56	2.56
057-0253-002-0000	SAFETY LIGHTS ONLY	0.00	2.56	2.56
057-0253-003-0000	SAFETY LIGHTS ONLY	0.00	2.56	2.56
057-0253-004-0000	SAFETY LIGHTS ONLY	0.00	2.56	2.56
057-0253-005-0000	SAFETY LIGHTS ONLY	0.00	2.56	2.56
057-0253-006-0000	SAFETY LIGHTS ONLY	0.00	2.56	2.56
057-0254-006-0000	SAFETY LIGHTS ONLY	0.00	2.56	2.56
057-0254-007-0000	SAFETY LIGHTS ONLY	0.00	2.56	2.56
057-0254-008-0000	SAFETY LIGHTS ONLY	0.00	2.56	2.56
057-0254-009-0000	SAFETY LIGHTS ONLY	0.00	2.56	2.56
057-0254-010-0000	SAFETY LIGHTS ONLY	0.00	2.56	2.56
057-0254-022-0000	SAFETY LIGHTS ONLY	0.00	2.56	2.56
057-0254-023-0000	SAFETY LIGHTS ONLY	0.00	2.56	2.56
057-0254-024-0000	SAFETY LIGHTS ONLY	0.00	2.56	2.56
057-0254-025-0000	SAFETY LIGHTS ONLY	0.00	2.56	2.56
057-0255-001-0000	SAFETY LIGHTS ONLY	0.00	2.56	2.56
057-0255-002-0000	SAFETY LIGHTS ONLY	0.00	2.56	2.56
057-0255-003-0000	SAFETY LIGHTS ONLY	0.00	2.56	2.56
057-0261-001-0000	SAFETY LIGHTS ONLY	0.00	2.56	2.56
057-0261-002-0000	SAFETY LIGHTS ONLY	0.00	2.56	2.56
057-0261-003-0000	SAFETY LIGHTS ONLY	0.00	2.56	2.56
057-0261-004-0000	SAFETY LIGHTS ONLY	0.00	2.56	2.56
057-0261-005-0000	SAFETY LIGHTS ONLY	0.00	2.56	2.56
057-0261-006-0000	SAFETY LIGHTS ONLY	0.00	2.56	2.56
057-0261-007-0000	SAFETY LIGHTS ONLY	0.00	2.56	2.56
057-0261-008-0000	SAFETY LIGHTS ONLY	0.00	2.56	2.56
057-0261-009-0000	SAFETY LIGHTS ONLY	0.00	2.56	2.56
057-0261-010-0000	SAFETY LIGHTS ONLY	0.00	2.56	2.56
057-0261-011-0000	SAFETY LIGHTS ONLY	0.00	2.56	2.56

City of Rancho Cordova
Lighting District No. 2012-1
Fiscal Year 2015/16 Preliminary Assessment Roll

ASSESSOR PARCEL NUMBER	CLASSIFICATION	STREET LIGHTS CHARGE	SAFETY LIGHTS CHARGE	ASSESSMENT
057-0262-001-0000	SAFETY LIGHTS ONLY	0.00	2.56	2.56
057-0262-002-0000	SAFETY LIGHTS ONLY	0.00	2.56	2.56
057-0262-003-0000	SAFETY LIGHTS ONLY	0.00	2.56	2.56
057-0262-004-0000	SAFETY LIGHTS ONLY	0.00	2.56	2.56
057-0262-005-0000	SAFETY LIGHTS ONLY	0.00	2.56	2.56
057-0262-006-0000	SAFETY LIGHTS ONLY	0.00	2.56	2.56
057-0262-007-0000	SAFETY LIGHTS ONLY	0.00	2.56	2.56
057-0262-008-0000	SAFETY LIGHTS ONLY	0.00	2.56	2.56
057-0262-009-0000	SAFETY LIGHTS ONLY	0.00	2.56	2.56
057-0262-010-0000	SAFETY LIGHTS ONLY	0.00	2.56	2.56
057-0262-011-0000	SAFETY LIGHTS ONLY	0.00	2.56	2.56
057-0262-012-0000	SAFETY LIGHTS ONLY	0.00	2.56	2.56
057-0263-001-0000	SAFETY LIGHTS ONLY	0.00	2.56	2.56
057-0263-002-0000	SAFETY LIGHTS ONLY	0.00	2.56	2.56
057-0263-003-0000	SAFETY LIGHTS ONLY	0.00	2.56	2.56
057-0263-004-0000	SAFETY LIGHTS ONLY	0.00	2.56	2.56
057-0263-005-0000	SAFETY LIGHTS ONLY	0.00	2.56	2.56
057-0263-006-0000	SAFETY LIGHTS ONLY	0.00	2.56	2.56
057-0263-007-0000	SAFETY LIGHTS ONLY	0.00	2.56	2.56
057-0263-008-0000	SAFETY LIGHTS ONLY	0.00	2.56	2.56
057-0263-009-0000	SAFETY LIGHTS ONLY	0.00	2.56	2.56
057-0263-010-0000	SAFETY LIGHTS ONLY	0.00	2.56	2.56
057-0263-011-0000	SAFETY LIGHTS ONLY	0.00	2.56	2.56
057-0263-012-0000	SAFETY LIGHTS ONLY	0.00	2.56	2.56
057-0263-013-0000	SAFETY LIGHTS ONLY	0.00	2.56	2.56
057-0263-014-0000	SAFETY LIGHTS ONLY	0.00	2.56	2.56
057-0263-015-0000	SAFETY LIGHTS ONLY	0.00	2.56	2.56
057-0263-016-0000	SAFETY LIGHTS ONLY	0.00	2.56	2.56
057-0264-001-0000	SAFETY LIGHTS ONLY	0.00	2.56	2.56
057-0264-002-0000	SAFETY LIGHTS ONLY	0.00	2.56	2.56
057-0264-003-0000	SAFETY LIGHTS ONLY	0.00	2.56	2.56
057-0264-004-0000	SAFETY LIGHTS ONLY	0.00	2.56	2.56
057-0264-005-0000	SAFETY LIGHTS ONLY	0.00	2.56	2.56
057-0264-006-0000	SAFETY LIGHTS ONLY	0.00	2.56	2.56
057-0264-007-0000	SAFETY LIGHTS ONLY	0.00	2.56	2.56
057-0264-008-0000	SAFETY LIGHTS ONLY	0.00	2.56	2.56
057-0264-009-0000	SAFETY LIGHTS ONLY	0.00	2.56	2.56
057-0264-010-0000	SAFETY LIGHTS ONLY	0.00	2.56	2.56
057-0264-011-0000	SAFETY LIGHTS ONLY	0.00	2.56	2.56
057-0264-012-0000	SAFETY LIGHTS ONLY	0.00	2.56	2.56
057-0264-013-0000	SAFETY LIGHTS ONLY	0.00	2.56	2.56
057-0265-001-0000	SAFETY LIGHTS ONLY	0.00	2.56	2.56
057-0265-002-0000	SAFETY LIGHTS ONLY	0.00	2.56	2.56
057-0265-003-0000	SAFETY LIGHTS ONLY	0.00	2.56	2.56
057-0265-004-0000	SAFETY LIGHTS ONLY	0.00	2.56	2.56
057-0265-005-0000	SAFETY LIGHTS ONLY	0.00	2.56	2.56
057-0271-001-0000	RESIDENTIAL	15.32	2.56	17.88
057-0271-002-0000	SAFETY LIGHTS ONLY	0.00	2.56	2.56
057-0271-003-0000	SAFETY LIGHTS ONLY	0.00	2.56	2.56
057-0271-004-0000	SAFETY LIGHTS ONLY	0.00	2.56	2.56
057-0271-005-0000	SAFETY LIGHTS ONLY	0.00	2.56	2.56
057-0272-001-0000	SAFETY LIGHTS ONLY	0.00	2.56	2.56
057-0272-002-0000	SAFETY LIGHTS ONLY	0.00	2.56	2.56
057-0272-003-0000	SAFETY LIGHTS ONLY	0.00	2.56	2.56
057-0272-004-0000	SAFETY LIGHTS ONLY	0.00	2.56	2.56
057-0272-005-0000	SAFETY LIGHTS ONLY	0.00	2.56	2.56
057-0272-006-0000	SAFETY LIGHTS ONLY	0.00	2.56	2.56
057-0272-007-0000	SAFETY LIGHTS ONLY	0.00	2.56	2.56
057-0272-008-0000	SAFETY LIGHTS ONLY	0.00	2.56	2.56
057-0272-009-0000	SAFETY LIGHTS ONLY	0.00	2.56	2.56
057-0272-010-0000	SAFETY LIGHTS ONLY	0.00	2.56	2.56
057-0272-011-0000	SAFETY LIGHTS ONLY	0.00	2.56	2.56
057-0272-012-0000	SAFETY LIGHTS ONLY	0.00	2.56	2.56
057-0272-013-0000	SAFETY LIGHTS ONLY	0.00	2.56	2.56
057-0272-014-0000	SAFETY LIGHTS ONLY	0.00	2.56	2.56

**City of Rancho Cordova
Lighting District No. 2012-1
Fiscal Year 2015/16 Preliminary Assessment Roll**

ASSESSOR PARCEL NUMBER	CLASSIFICATION	STREET LIGHTS CHARGE	SAFETY LIGHTS CHARGE	ASSESSMENT
057-0273-001-0000	SAFETY LIGHTS ONLY	0.00	2.56	2.56
057-0273-002-0000	SAFETY LIGHTS ONLY	0.00	2.56	2.56
057-0274-001-0000	SAFETY LIGHTS ONLY	0.00	2.56	2.56
057-0274-002-0000	SAFETY LIGHTS ONLY	0.00	2.56	2.56
057-0281-001-0000	SAFETY LIGHTS ONLY	0.00	2.56	2.56
057-0281-002-0000	SAFETY LIGHTS ONLY	0.00	2.56	2.56
057-0281-003-0000	SAFETY LIGHTS ONLY	0.00	2.56	2.56
057-0281-004-0000	SAFETY LIGHTS ONLY	0.00	2.56	2.56
057-0281-005-0000	SAFETY LIGHTS ONLY	0.00	2.56	2.56
057-0281-006-0000	SAFETY LIGHTS ONLY	0.00	2.56	2.56
057-0281-007-0000	SAFETY LIGHTS ONLY	0.00	2.56	2.56
057-0281-008-0000	SAFETY LIGHTS ONLY	0.00	2.56	2.56
057-0281-009-0000	SAFETY LIGHTS ONLY	0.00	2.56	2.56
057-0281-010-0000	SAFETY LIGHTS ONLY	0.00	2.56	2.56
057-0281-011-0000	SAFETY LIGHTS ONLY	0.00	2.56	2.56
057-0281-012-0000	SAFETY LIGHTS ONLY	0.00	2.56	2.56
057-0281-013-0000	SAFETY LIGHTS ONLY	0.00	2.56	2.56
057-0281-014-0000	SAFETY LIGHTS ONLY	0.00	2.56	2.56
057-0281-015-0000	SAFETY LIGHTS ONLY	0.00	2.56	2.56
057-0282-001-0000	SAFETY LIGHTS ONLY	0.00	2.56	2.56
057-0282-002-0000	SAFETY LIGHTS ONLY	0.00	2.56	2.56
057-0282-003-0000	SAFETY LIGHTS ONLY	0.00	2.56	2.56
057-0282-004-0000	SAFETY LIGHTS ONLY	0.00	2.56	2.56
057-0282-005-0000	SAFETY LIGHTS ONLY	0.00	2.56	2.56
057-0282-006-0000	SAFETY LIGHTS ONLY	0.00	2.56	2.56
057-0282-007-0000	SAFETY LIGHTS ONLY	0.00	2.56	2.56
057-0282-008-0000	SAFETY LIGHTS ONLY	0.00	2.56	2.56
057-0282-009-0000	SAFETY LIGHTS ONLY	0.00	2.56	2.56
057-0282-010-0000	SAFETY LIGHTS ONLY	0.00	2.56	2.56
057-0282-011-0000	SAFETY LIGHTS ONLY	0.00	2.56	2.56
057-0282-012-0000	SAFETY LIGHTS ONLY	0.00	2.56	2.56
057-0282-013-0000	SAFETY LIGHTS ONLY	0.00	2.56	2.56
057-0282-014-0000	SAFETY LIGHTS ONLY	0.00	2.56	2.56
057-0283-001-0000	SAFETY LIGHTS ONLY	0.00	2.56	2.56
057-0283-002-0000	SAFETY LIGHTS ONLY	0.00	2.56	2.56
057-0283-003-0000	SAFETY LIGHTS ONLY	0.00	2.56	2.56
057-0283-004-0000	SAFETY LIGHTS ONLY	0.00	2.56	2.56
057-0284-001-0000	SAFETY LIGHTS ONLY	0.00	2.56	2.56
057-0284-002-0000	SAFETY LIGHTS ONLY	0.00	2.56	2.56
057-0284-003-0000	SAFETY LIGHTS ONLY	0.00	2.56	2.56
057-0284-004-0000	SAFETY LIGHTS ONLY	0.00	2.56	2.56
057-0285-001-0000	SAFETY LIGHTS ONLY	0.00	2.56	2.56
057-0285-002-0000	SAFETY LIGHTS ONLY	0.00	2.56	2.56
057-0285-003-0000	SAFETY LIGHTS ONLY	0.00	2.56	2.56
057-0285-004-0000	SAFETY LIGHTS ONLY	0.00	2.56	2.56
057-0285-005-0000	SAFETY LIGHTS ONLY	0.00	2.56	2.56
057-0285-006-0000	SAFETY LIGHTS ONLY	0.00	2.56	2.56
057-0285-007-0000	SAFETY LIGHTS ONLY	0.00	2.56	2.56
057-0285-008-0000	SAFETY LIGHTS ONLY	0.00	2.56	2.56
057-0285-013-0000	SAFETY LIGHTS ONLY	0.00	2.56	2.56
057-0285-014-0000	SAFETY LIGHTS ONLY	0.00	2.56	2.56
057-0285-015-0000	SAFETY LIGHTS ONLY	0.00	2.56	2.56
057-0285-016-0000	SAFETY LIGHTS ONLY	0.00	2.56	2.56
057-0285-017-0000	SAFETY LIGHTS ONLY	0.00	2.56	2.56
057-0285-018-0000	SAFETY LIGHTS ONLY	0.00	2.56	2.56
057-0285-024-0000	SAFETY LIGHTS ONLY	0.00	2.56	2.56
057-0285-025-0000	SAFETY LIGHTS ONLY	0.00	2.56	2.56
057-0285-026-0000	SAFETY LIGHTS ONLY	0.00	2.56	2.56
057-0285-027-0000	SAFETY LIGHTS ONLY	0.00	2.56	2.56
057-0285-028-0000	SAFETY LIGHTS ONLY	0.00	2.56	2.56
057-0285-029-0000	SAFETY LIGHTS ONLY	0.00	2.56	2.56
057-0285-030-0000	SAFETY LIGHTS ONLY	0.00	2.56	2.56
057-0285-031-0000	SAFETY LIGHTS ONLY	0.00	2.56	2.56
057-0285-032-0000	SAFETY LIGHTS ONLY	0.00	2.56	2.56
057-0285-033-0000	SAFETY LIGHTS ONLY	0.00	2.56	2.56

City of Rancho Cordova
Lighting District No. 2012-1
Fiscal Year 2015/16 Preliminary Assessment Roll

ASSESSOR PARCEL NUMBER	CLASSIFICATION	STREET LIGHTS CHARGE	SAFETY LIGHTS CHARGE	ASSESSMENT
057-0285-035-0000	SAFETY LIGHTS ONLY	0.00	2.56	2.56
057-0285-036-0000	SAFETY LIGHTS ONLY	0.00	2.56	2.56
057-0285-037-0000	SAFETY LIGHTS ONLY	0.00	2.56	2.56
057-0286-001-0000	SAFETY LIGHTS ONLY	0.00	2.56	2.56
057-0286-002-0000	SAFETY LIGHTS ONLY	0.00	2.56	2.56
057-0286-003-0000	SAFETY LIGHTS ONLY	0.00	2.56	2.56
057-0286-004-0000	SAFETY LIGHTS ONLY	0.00	2.56	2.56
057-0286-005-0000	SAFETY LIGHTS ONLY	0.00	2.56	2.56
057-0286-006-0000	SAFETY LIGHTS ONLY	0.00	2.56	2.56
057-0286-007-0000	SAFETY LIGHTS ONLY	0.00	2.56	2.56
057-0286-008-0000	SAFETY LIGHTS ONLY	0.00	2.56	2.56
057-0291-007-0000	SAFETY LIGHTS ONLY	0.00	2.56	2.56
057-0291-008-0000	SAFETY LIGHTS ONLY	0.00	2.56	2.56
057-0291-009-0000	SAFETY LIGHTS ONLY	0.00	2.56	2.56
057-0291-010-0000	SAFETY LIGHTS ONLY	0.00	2.56	2.56
057-0291-011-0000	SAFETY LIGHTS ONLY	0.00	2.56	2.56
057-0291-012-0000	SAFETY LIGHTS ONLY	0.00	2.56	2.56
057-0291-013-0000	NON RESIDENTIAL	48.08	2.56	50.64
057-0292-002-0000	SAFETY LIGHTS ONLY	0.00	2.56	2.56
057-0292-003-0000	SAFETY LIGHTS ONLY	0.00	2.56	2.56
057-0292-004-0000	SAFETY LIGHTS ONLY	0.00	2.56	2.56
057-0292-005-0000	SAFETY LIGHTS ONLY	0.00	2.56	2.56
057-0292-006-0000	SAFETY LIGHTS ONLY	0.00	2.56	2.56
057-0292-007-0000	NON RESIDENTIAL	64.20	2.56	66.76
057-0292-010-0000	NON RESIDENTIAL	15.08	2.56	17.64
057-0292-011-0000	NON RESIDENTIAL	41.28	2.56	43.84
057-0292-016-0000	SAFETY LIGHTS ONLY	0.00	2.56	2.56
057-0292-017-0000	NON RESIDENTIAL	15.34	2.56	17.90
057-0292-018-0000	NON RESIDENTIAL	16.34	2.56	18.90
057-0292-019-0000	SAFETY LIGHTS ONLY	0.00	2.56	2.56
057-0293-001-0000	NON RESIDENTIAL	71.76	2.56	74.32
057-0293-004-0000	NON RESIDENTIAL	31.72	2.56	34.28
057-0293-005-0000	NON RESIDENTIAL	31.46	2.56	34.02
057-0293-006-0000	SAFETY LIGHTS ONLY	0.00	2.56	2.56
057-0293-007-0000	NON RESIDENTIAL	27.44	2.56	30.00
057-0294-004-0000	SAFETY LIGHTS ONLY	0.00	2.56	2.56
057-0294-006-0000	NON RESIDENTIAL	80.08	2.56	82.64
057-0294-007-0000	NON RESIDENTIAL	210.82	2.56	213.38
057-0301-001-0000	SAFETY LIGHTS ONLY	0.00	2.56	2.56
057-0301-002-0000	SAFETY LIGHTS ONLY	0.00	2.56	2.56
057-0301-003-0000	SAFETY LIGHTS ONLY	0.00	2.56	2.56
057-0301-004-0000	SAFETY LIGHTS ONLY	0.00	2.56	2.56
057-0301-005-0000	SAFETY LIGHTS ONLY	0.00	2.56	2.56
057-0301-006-0000	SAFETY LIGHTS ONLY	0.00	2.56	2.56
057-0301-007-0000	SAFETY LIGHTS ONLY	0.00	2.56	2.56
057-0301-008-0000	SAFETY LIGHTS ONLY	0.00	2.56	2.56
057-0302-001-0000	SAFETY LIGHTS ONLY	0.00	2.56	2.56
057-0302-002-0000	SAFETY LIGHTS ONLY	0.00	2.56	2.56
057-0302-003-0000	SAFETY LIGHTS ONLY	0.00	2.56	2.56
057-0302-004-0000	SAFETY LIGHTS ONLY	0.00	2.56	2.56
057-0302-005-0000	SAFETY LIGHTS ONLY	0.00	2.56	2.56
057-0302-006-0000	SAFETY LIGHTS ONLY	0.00	2.56	2.56
057-0302-007-0000	SAFETY LIGHTS ONLY	0.00	2.56	2.56
057-0302-008-0000	SAFETY LIGHTS ONLY	0.00	2.56	2.56
057-0302-009-0000	SAFETY LIGHTS ONLY	0.00	2.56	2.56
057-0302-010-0000	SAFETY LIGHTS ONLY	0.00	2.56	2.56
057-0303-001-0000	SAFETY LIGHTS ONLY	0.00	2.56	2.56
057-0303-002-0000	SAFETY LIGHTS ONLY	0.00	2.56	2.56
057-0303-003-0000	SAFETY LIGHTS ONLY	0.00	2.56	2.56
057-0303-004-0000	SAFETY LIGHTS ONLY	0.00	2.56	2.56
057-0303-005-0000	SAFETY LIGHTS ONLY	0.00	2.56	2.56
057-0303-006-0000	SAFETY LIGHTS ONLY	0.00	2.56	2.56
057-0303-007-0000	SAFETY LIGHTS ONLY	0.00	2.56	2.56
057-0303-008-0000	SAFETY LIGHTS ONLY	0.00	2.56	2.56
057-0303-009-0000	SAFETY LIGHTS ONLY	0.00	2.56	2.56

City of Rancho Cordova
Lighting District No. 2012-1
Fiscal Year 2015/16 Preliminary Assessment Roll

ASSESSOR PARCEL NUMBER	CLASSIFICATION	STREET LIGHTS CHARGE	SAFETY LIGHTS CHARGE	ASSESSMENT
057-0303-010-0000	SAFETY LIGHTS ONLY	0.00	2.56	2.56
057-0303-011-0000	SAFETY LIGHTS ONLY	0.00	2.56	2.56
057-0303-012-0000	SAFETY LIGHTS ONLY	0.00	2.56	2.56
057-0303-013-0000	SAFETY LIGHTS ONLY	0.00	2.56	2.56
057-0303-014-0000	SAFETY LIGHTS ONLY	0.00	2.56	2.56
057-0303-015-0000	SAFETY LIGHTS ONLY	0.00	2.56	2.56
057-0303-016-0000	SAFETY LIGHTS ONLY	0.00	2.56	2.56
057-0304-003-0000	SAFETY LIGHTS ONLY	0.00	2.56	2.56
057-0304-004-0000	SAFETY LIGHTS ONLY	0.00	2.56	2.56
057-0304-005-0000	SAFETY LIGHTS ONLY	0.00	2.56	2.56
057-0304-006-0000	SAFETY LIGHTS ONLY	0.00	2.56	2.56
057-0304-007-0000	SAFETY LIGHTS ONLY	0.00	2.56	2.56
057-0304-010-0000	SAFETY LIGHTS ONLY	0.00	2.56	2.56
057-0304-011-0000	SAFETY LIGHTS ONLY	0.00	2.56	2.56
057-0304-012-0000	SAFETY LIGHTS ONLY	0.00	2.56	2.56
057-0304-013-0000	SAFETY LIGHTS ONLY	0.00	2.56	2.56
057-0304-014-0000	SAFETY LIGHTS ONLY	0.00	2.56	2.56
057-0311-001-0000	SAFETY LIGHTS ONLY	0.00	2.56	2.56
057-0311-002-0000	SAFETY LIGHTS ONLY	0.00	2.56	2.56
057-0311-003-0000	SAFETY LIGHTS ONLY	0.00	2.56	2.56
057-0311-004-0000	SAFETY LIGHTS ONLY	0.00	2.56	2.56
057-0311-005-0000	SAFETY LIGHTS ONLY	0.00	2.56	2.56
057-0311-006-0000	SAFETY LIGHTS ONLY	0.00	2.56	2.56
057-0311-007-0000	SAFETY LIGHTS ONLY	0.00	2.56	2.56
057-0311-008-0000	SAFETY LIGHTS ONLY	0.00	2.56	2.56
057-0311-009-0000	SAFETY LIGHTS ONLY	0.00	2.56	2.56
057-0311-010-0000	SAFETY LIGHTS ONLY	0.00	2.56	2.56
057-0311-011-0000	SAFETY LIGHTS ONLY	0.00	2.56	2.56
057-0311-012-0000	SAFETY LIGHTS ONLY	0.00	2.56	2.56
057-0311-013-0000	SAFETY LIGHTS ONLY	0.00	2.56	2.56
057-0311-014-0000	SAFETY LIGHTS ONLY	0.00	2.56	2.56
057-0311-015-0000	SAFETY LIGHTS ONLY	0.00	2.56	2.56
057-0311-016-0000	SAFETY LIGHTS ONLY	0.00	2.56	2.56
057-0311-017-0000	SAFETY LIGHTS ONLY	0.00	2.56	2.56
057-0311-018-0000	SAFETY LIGHTS ONLY	0.00	2.56	2.56
057-0312-001-0000	SAFETY LIGHTS ONLY	0.00	2.56	2.56
057-0312-002-0000	SAFETY LIGHTS ONLY	0.00	2.56	2.56
057-0312-003-0000	SAFETY LIGHTS ONLY	0.00	2.56	2.56
057-0312-004-0000	SAFETY LIGHTS ONLY	0.00	2.56	2.56
057-0312-005-0000	SAFETY LIGHTS ONLY	0.00	2.56	2.56
057-0312-006-0000	SAFETY LIGHTS ONLY	0.00	2.56	2.56
057-0312-007-0000	SAFETY LIGHTS ONLY	0.00	2.56	2.56
057-0312-008-0000	SAFETY LIGHTS ONLY	0.00	2.56	2.56
057-0312-009-0000	SAFETY LIGHTS ONLY	0.00	2.56	2.56
057-0312-010-0000	SAFETY LIGHTS ONLY	0.00	2.56	2.56
057-0312-011-0000	SAFETY LIGHTS ONLY	0.00	2.56	2.56
057-0312-012-0000	SAFETY LIGHTS ONLY	0.00	2.56	2.56
057-0312-013-0000	SAFETY LIGHTS ONLY	0.00	2.56	2.56
057-0313-001-0000	SAFETY LIGHTS ONLY	0.00	2.56	2.56
057-0313-002-0000	SAFETY LIGHTS ONLY	0.00	2.56	2.56
057-0313-003-0000	SAFETY LIGHTS ONLY	0.00	2.56	2.56
057-0313-004-0000	SAFETY LIGHTS ONLY	0.00	2.56	2.56
057-0313-005-0000	SAFETY LIGHTS ONLY	0.00	2.56	2.56
057-0313-006-0000	SAFETY LIGHTS ONLY	0.00	2.56	2.56
057-0313-007-0000	SAFETY LIGHTS ONLY	0.00	2.56	2.56
057-0313-008-0000	SAFETY LIGHTS ONLY	0.00	2.56	2.56
057-0313-009-0000	SAFETY LIGHTS ONLY	0.00	2.56	2.56
057-0314-001-0000	SAFETY LIGHTS ONLY	0.00	2.56	2.56
057-0314-002-0000	SAFETY LIGHTS ONLY	0.00	2.56	2.56
057-0314-003-0000	SAFETY LIGHTS ONLY	0.00	2.56	2.56
057-0314-004-0000	SAFETY LIGHTS ONLY	0.00	2.56	2.56
057-0314-005-0000	SAFETY LIGHTS ONLY	0.00	2.56	2.56
057-0314-006-0000	SAFETY LIGHTS ONLY	0.00	2.56	2.56
057-0314-007-0000	SAFETY LIGHTS ONLY	0.00	2.56	2.56
057-0314-008-0000	SAFETY LIGHTS ONLY	0.00	2.56	2.56

City of Rancho Cordova
Lighting District No. 2012-1
Fiscal Year 2015/16 Preliminary Assessment Roll

ASSESSOR PARCEL NUMBER	CLASSIFICATION	STREET LIGHTS CHARGE	SAFETY LIGHTS CHARGE	ASSESSMENT
057-0314-009-0000	SAFETY LIGHTS ONLY	0.00	2.56	2.56
057-0314-010-0000	SAFETY LIGHTS ONLY	0.00	2.56	2.56
057-0314-013-0000	SAFETY LIGHTS ONLY	0.00	2.56	2.56
057-0314-014-0000	SAFETY LIGHTS ONLY	0.00	2.56	2.56
057-0314-015-0000	SAFETY LIGHTS ONLY	0.00	2.56	2.56
057-0314-016-0000	SAFETY LIGHTS ONLY	0.00	2.56	2.56
057-0314-017-0000	SAFETY LIGHTS ONLY	0.00	2.56	2.56
057-0314-018-0000	SAFETY LIGHTS ONLY	0.00	2.56	2.56
057-0314-019-0000	SAFETY LIGHTS ONLY	0.00	2.56	2.56
057-0314-021-0000	SAFETY LIGHTS ONLY	0.00	2.56	2.56
057-0315-001-0000	SAFETY LIGHTS ONLY	0.00	2.56	2.56
057-0315-002-0000	SAFETY LIGHTS ONLY	0.00	2.56	2.56
057-0315-003-0000	SAFETY LIGHTS ONLY	0.00	2.56	2.56
057-0315-004-0000	SAFETY LIGHTS ONLY	0.00	2.56	2.56
057-0315-005-0000	SAFETY LIGHTS ONLY	0.00	2.56	2.56
057-0315-006-0000	SAFETY LIGHTS ONLY	0.00	2.56	2.56
057-0315-007-0000	SAFETY LIGHTS ONLY	0.00	2.56	2.56
057-0315-008-0000	SAFETY LIGHTS ONLY	0.00	2.56	2.56
057-0315-009-0000	SAFETY LIGHTS ONLY	0.00	2.56	2.56
057-0315-010-0000	SAFETY LIGHTS ONLY	0.00	2.56	2.56
057-0315-011-0000	SAFETY LIGHTS ONLY	0.00	2.56	2.56
057-0315-012-0000	SAFETY LIGHTS ONLY	0.00	2.56	2.56
057-0315-013-0000	SAFETY LIGHTS ONLY	0.00	2.56	2.56
057-0315-014-0000	SAFETY LIGHTS ONLY	0.00	2.56	2.56
057-0315-015-0000	SAFETY LIGHTS ONLY	0.00	2.56	2.56
057-0316-001-0000	SAFETY LIGHTS ONLY	0.00	2.56	2.56
057-0316-002-0000	SAFETY LIGHTS ONLY	0.00	2.56	2.56
057-0316-003-0000	SAFETY LIGHTS ONLY	0.00	2.56	2.56
057-0316-004-0000	SAFETY LIGHTS ONLY	0.00	2.56	2.56
057-0316-005-0000	SAFETY LIGHTS ONLY	0.00	2.56	2.56
057-0316-006-0000	SAFETY LIGHTS ONLY	0.00	2.56	2.56
057-0321-001-0000	SAFETY LIGHTS ONLY	0.00	2.56	2.56
057-0322-002-0000	SAFETY LIGHTS ONLY	0.00	2.56	2.56
057-0322-005-0000	SAFETY LIGHTS ONLY	0.00	2.56	2.56
057-0322-006-0000	SAFETY LIGHTS ONLY	0.00	2.56	2.56
057-0322-007-0000	SAFETY LIGHTS ONLY	0.00	2.56	2.56
057-0322-008-0000	SAFETY LIGHTS ONLY	0.00	2.56	2.56
057-0322-009-0000	SAFETY LIGHTS ONLY	0.00	2.56	2.56
057-0322-010-0000	SAFETY LIGHTS ONLY	0.00	2.56	2.56
057-0322-011-0000	SAFETY LIGHTS ONLY	0.00	2.56	2.56
057-0323-006-0000	SAFETY LIGHTS ONLY	0.00	2.56	2.56
057-0323-007-0000	SAFETY LIGHTS ONLY	0.00	2.56	2.56
058-0018-001-0000	RESIDENTIAL	15.32	2.56	17.88
058-0018-003-0000	RESIDENTIAL	15.32	2.56	17.88
058-0018-004-0000	RESIDENTIAL	15.32	2.56	17.88
058-0018-005-0000	RESIDENTIAL	15.32	2.56	17.88
058-0018-006-0000	RESIDENTIAL	15.32	2.56	17.88
058-0018-007-0000	SAFETY LIGHTS ONLY	0.00	2.56	2.56
058-0018-008-0000	SAFETY LIGHTS ONLY	0.00	2.56	2.56
058-0018-009-0000	RESIDENTIAL	15.32	2.56	17.88
058-0018-010-0000	SAFETY LIGHTS ONLY	0.00	2.56	2.56
058-0021-001-0000	SAFETY LIGHTS ONLY	0.00	2.56	2.56
058-0021-002-0000	SAFETY LIGHTS ONLY	0.00	2.56	2.56
058-0021-003-0000	SAFETY LIGHTS ONLY	0.00	2.56	2.56
058-0021-004-0000	SAFETY LIGHTS ONLY	0.00	2.56	2.56
058-0021-005-0000	SAFETY LIGHTS ONLY	0.00	2.56	2.56
058-0021-006-0000	SAFETY LIGHTS ONLY	0.00	2.56	2.56
058-0021-007-0000	SAFETY LIGHTS ONLY	0.00	2.56	2.56
058-0021-008-0000	SAFETY LIGHTS ONLY	0.00	2.56	2.56
058-0021-009-0000	SAFETY LIGHTS ONLY	0.00	2.56	2.56
058-0021-010-0000	SAFETY LIGHTS ONLY	0.00	2.56	2.56
058-0021-011-0000	RESIDENTIAL	15.32	2.56	17.88
058-0021-013-0000	SAFETY LIGHTS ONLY	0.00	2.56	2.56
058-0022-001-0000	SAFETY LIGHTS ONLY	0.00	2.56	2.56
058-0022-002-0000	SAFETY LIGHTS ONLY	0.00	2.56	2.56

City of Rancho Cordova
Lighting District No. 2012-1
Fiscal Year 2015/16 Preliminary Assessment Roll

ASSESSOR PARCEL NUMBER	CLASSIFICATION	STREET LIGHTS CHARGE	SAFETY LIGHTS CHARGE	ASSESSMENT
058-0022-003-0000	SAFETY LIGHTS ONLY	0.00	2.56	2.56
058-0022-004-0000	SAFETY LIGHTS ONLY	0.00	2.56	2.56
058-0022-005-0000	SAFETY LIGHTS ONLY	0.00	2.56	2.56
058-0022-006-0000	SAFETY LIGHTS ONLY	0.00	2.56	2.56
058-0023-001-0000	SAFETY LIGHTS ONLY	0.00	2.56	2.56
058-0023-002-0000	SAFETY LIGHTS ONLY	0.00	2.56	2.56
058-0023-003-0000	SAFETY LIGHTS ONLY	0.00	2.56	2.56
058-0023-004-0000	SAFETY LIGHTS ONLY	0.00	2.56	2.56
058-0023-005-0000	SAFETY LIGHTS ONLY	0.00	2.56	2.56
058-0023-006-0000	SAFETY LIGHTS ONLY	0.00	2.56	2.56
058-0023-007-0000	SAFETY LIGHTS ONLY	0.00	2.56	2.56
058-0023-008-0000	SAFETY LIGHTS ONLY	0.00	2.56	2.56
058-0023-009-0000	SAFETY LIGHTS ONLY	0.00	2.56	2.56
058-0023-010-0000	SAFETY LIGHTS ONLY	0.00	2.56	2.56
058-0023-011-0000	SAFETY LIGHTS ONLY	0.00	2.56	2.56
058-0023-012-0000	SAFETY LIGHTS ONLY	0.00	2.56	2.56
058-0023-013-0000	SAFETY LIGHTS ONLY	0.00	2.56	2.56
058-0024-001-0000	SAFETY LIGHTS ONLY	0.00	2.56	2.56
058-0024-002-0000	SAFETY LIGHTS ONLY	0.00	2.56	2.56
058-0024-003-0000	SAFETY LIGHTS ONLY	0.00	2.56	2.56
058-0024-004-0000	SAFETY LIGHTS ONLY	0.00	2.56	2.56
058-0024-005-0000	SAFETY LIGHTS ONLY	0.00	2.56	2.56
058-0024-006-0000	SAFETY LIGHTS ONLY	0.00	2.56	2.56
058-0024-007-0000	SAFETY LIGHTS ONLY	0.00	2.56	2.56
058-0024-008-0000	SAFETY LIGHTS ONLY	0.00	2.56	2.56
058-0024-009-0000	SAFETY LIGHTS ONLY	0.00	2.56	2.56
058-0024-010-0000	SAFETY LIGHTS ONLY	0.00	2.56	2.56
058-0024-011-0000	SAFETY LIGHTS ONLY	0.00	2.56	2.56
058-0024-012-0000	SAFETY LIGHTS ONLY	0.00	2.56	2.56
058-0024-013-0000	SAFETY LIGHTS ONLY	0.00	2.56	2.56
058-0024-014-0000	SAFETY LIGHTS ONLY	0.00	2.56	2.56
058-0024-015-0000	SAFETY LIGHTS ONLY	0.00	2.56	2.56
058-0031-001-0000	SAFETY LIGHTS ONLY	0.00	2.56	2.56
058-0031-002-0000	SAFETY LIGHTS ONLY	0.00	2.56	2.56
058-0031-003-0000	SAFETY LIGHTS ONLY	0.00	2.56	2.56
058-0031-004-0000	SAFETY LIGHTS ONLY	0.00	2.56	2.56
058-0031-005-0000	SAFETY LIGHTS ONLY	0.00	2.56	2.56
058-0031-006-0000	SAFETY LIGHTS ONLY	0.00	2.56	2.56
058-0032-001-0000	SAFETY LIGHTS ONLY	0.00	2.56	2.56
058-0032-002-0000	SAFETY LIGHTS ONLY	0.00	2.56	2.56
058-0032-003-0000	SAFETY LIGHTS ONLY	0.00	2.56	2.56
058-0032-004-0000	SAFETY LIGHTS ONLY	0.00	2.56	2.56
058-0032-005-0000	SAFETY LIGHTS ONLY	0.00	2.56	2.56
058-0032-006-0000	SAFETY LIGHTS ONLY	0.00	2.56	2.56
058-0032-007-0000	SAFETY LIGHTS ONLY	0.00	2.56	2.56
058-0032-008-0000	SAFETY LIGHTS ONLY	0.00	2.56	2.56
058-0032-009-0000	SAFETY LIGHTS ONLY	0.00	2.56	2.56
058-0032-010-0000	SAFETY LIGHTS ONLY	0.00	2.56	2.56
058-0032-011-0000	SAFETY LIGHTS ONLY	0.00	2.56	2.56
058-0032-012-0000	SAFETY LIGHTS ONLY	0.00	2.56	2.56
058-0033-001-0000	SAFETY LIGHTS ONLY	0.00	2.56	2.56
058-0033-002-0000	SAFETY LIGHTS ONLY	0.00	2.56	2.56
058-0033-003-0000	SAFETY LIGHTS ONLY	0.00	2.56	2.56
058-0033-004-0000	SAFETY LIGHTS ONLY	0.00	2.56	2.56
058-0033-005-0000	SAFETY LIGHTS ONLY	0.00	2.56	2.56
058-0033-006-0000	SAFETY LIGHTS ONLY	0.00	2.56	2.56
058-0033-007-0000	SAFETY LIGHTS ONLY	0.00	2.56	2.56
058-0033-008-0000	SAFETY LIGHTS ONLY	0.00	2.56	2.56
058-0033-009-0000	SAFETY LIGHTS ONLY	0.00	2.56	2.56
058-0033-010-0000	SAFETY LIGHTS ONLY	0.00	2.56	2.56
058-0033-011-0000	SAFETY LIGHTS ONLY	0.00	2.56	2.56
058-0033-012-0000	SAFETY LIGHTS ONLY	0.00	2.56	2.56
058-0034-005-0000	SAFETY LIGHTS ONLY	0.00	2.56	2.56
058-0034-006-0000	SAFETY LIGHTS ONLY	0.00	2.56	2.56
058-0034-007-0000	SAFETY LIGHTS ONLY	0.00	2.56	2.56

City of Rancho Cordova
Lighting District No. 2012-1
Fiscal Year 2015/16 Preliminary Assessment Roll

ASSESSOR PARCEL NUMBER	CLASSIFICATION	STREET LIGHTS CHARGE	SAFETY LIGHTS CHARGE	ASSESSMENT
058-0034-008-0000	NON RESIDENTIAL	243.06	2.56	245.62
058-0034-009-0000	NON RESIDENTIAL	62.96	2.56	65.52
058-0041-001-0000	SAFETY LIGHTS ONLY	0.00	2.56	2.56
058-0041-002-0000	SAFETY LIGHTS ONLY	0.00	2.56	2.56
058-0041-003-0000	SAFETY LIGHTS ONLY	0.00	2.56	2.56
058-0041-004-0000	SAFETY LIGHTS ONLY	0.00	2.56	2.56
058-0041-005-0000	SAFETY LIGHTS ONLY	0.00	2.56	2.56
058-0041-006-0000	SAFETY LIGHTS ONLY	0.00	2.56	2.56
058-0041-007-0000	SAFETY LIGHTS ONLY	0.00	2.56	2.56
058-0041-008-0000	SAFETY LIGHTS ONLY	0.00	2.56	2.56
058-0041-009-0000	SAFETY LIGHTS ONLY	0.00	2.56	2.56
058-0041-010-0000	SAFETY LIGHTS ONLY	0.00	2.56	2.56
058-0041-011-0000	SAFETY LIGHTS ONLY	0.00	2.56	2.56
058-0041-012-0000	SAFETY LIGHTS ONLY	0.00	2.56	2.56
058-0041-013-0000	SAFETY LIGHTS ONLY	0.00	2.56	2.56
058-0041-015-0000	SAFETY LIGHTS ONLY	0.00	2.56	2.56
058-0042-001-0000	SAFETY LIGHTS ONLY	0.00	2.56	2.56
058-0042-002-0000	SAFETY LIGHTS ONLY	0.00	2.56	2.56
058-0042-003-0000	SAFETY LIGHTS ONLY	0.00	2.56	2.56
058-0042-004-0000	SAFETY LIGHTS ONLY	0.00	2.56	2.56
058-0042-005-0000	SAFETY LIGHTS ONLY	0.00	2.56	2.56
058-0042-006-0000	SAFETY LIGHTS ONLY	0.00	2.56	2.56
058-0042-007-0000	SAFETY LIGHTS ONLY	0.00	2.56	2.56
058-0042-008-0000	SAFETY LIGHTS ONLY	0.00	2.56	2.56
058-0042-009-0000	SAFETY LIGHTS ONLY	0.00	2.56	2.56
058-0042-010-0000	SAFETY LIGHTS ONLY	0.00	2.56	2.56
058-0042-011-0000	SAFETY LIGHTS ONLY	0.00	2.56	2.56
058-0042-012-0000	SAFETY LIGHTS ONLY	0.00	2.56	2.56
058-0042-013-0000	SAFETY LIGHTS ONLY	0.00	2.56	2.56
058-0042-014-0000	SAFETY LIGHTS ONLY	0.00	2.56	2.56
058-0042-015-0000	SAFETY LIGHTS ONLY	0.00	2.56	2.56
058-0042-016-0000	SAFETY LIGHTS ONLY	0.00	2.56	2.56
058-0042-017-0000	SAFETY LIGHTS ONLY	0.00	2.56	2.56
058-0042-018-0000	SAFETY LIGHTS ONLY	0.00	2.56	2.56
058-0042-019-0000	SAFETY LIGHTS ONLY	0.00	2.56	2.56
058-0042-020-0000	SAFETY LIGHTS ONLY	0.00	2.56	2.56
058-0042-021-0000	SAFETY LIGHTS ONLY	0.00	2.56	2.56
058-0042-022-0000	SAFETY LIGHTS ONLY	0.00	2.56	2.56
058-0042-023-0000	SAFETY LIGHTS ONLY	0.00	2.56	2.56
058-0042-024-0000	SAFETY LIGHTS ONLY	0.00	2.56	2.56
058-0042-025-0000	SAFETY LIGHTS ONLY	0.00	2.56	2.56
058-0042-026-0000	SAFETY LIGHTS ONLY	0.00	2.56	2.56
058-0042-027-0000	SAFETY LIGHTS ONLY	0.00	2.56	2.56
058-0042-028-0000	SAFETY LIGHTS ONLY	0.00	2.56	2.56
058-0042-029-0000	SAFETY LIGHTS ONLY	0.00	2.56	2.56
058-0043-001-0000	SAFETY LIGHTS ONLY	0.00	2.56	2.56
058-0043-002-0000	SAFETY LIGHTS ONLY	0.00	2.56	2.56
058-0043-003-0000	SAFETY LIGHTS ONLY	0.00	2.56	2.56
058-0043-004-0000	SAFETY LIGHTS ONLY	0.00	2.56	2.56
058-0043-005-0000	SAFETY LIGHTS ONLY	0.00	2.56	2.56
058-0043-006-0000	SAFETY LIGHTS ONLY	0.00	2.56	2.56
058-0043-007-0000	SAFETY LIGHTS ONLY	0.00	2.56	2.56
058-0043-008-0000	SAFETY LIGHTS ONLY	0.00	2.56	2.56
058-0043-009-0000	SAFETY LIGHTS ONLY	0.00	2.56	2.56
058-0043-010-0000	SAFETY LIGHTS ONLY	0.00	2.56	2.56
058-0043-011-0000	SAFETY LIGHTS ONLY	0.00	2.56	2.56
058-0043-012-0000	SAFETY LIGHTS ONLY	0.00	2.56	2.56
058-0043-013-0000	SAFETY LIGHTS ONLY	0.00	2.56	2.56
058-0043-014-0000	SAFETY LIGHTS ONLY	0.00	2.56	2.56
058-0043-015-0000	SAFETY LIGHTS ONLY	0.00	2.56	2.56
058-0043-016-0000	SAFETY LIGHTS ONLY	0.00	2.56	2.56
058-0043-017-0000	SAFETY LIGHTS ONLY	0.00	2.56	2.56
058-0043-018-0000	SAFETY LIGHTS ONLY	0.00	2.56	2.56
058-0043-019-0000	SAFETY LIGHTS ONLY	0.00	2.56	2.56
058-0043-020-0000	SAFETY LIGHTS ONLY	0.00	2.56	2.56

City of Rancho Cordova
Lighting District No. 2012-1
Fiscal Year 2015/16 Preliminary Assessment Roll

ASSESSOR PARCEL NUMBER	CLASSIFICATION	STREET LIGHTS CHARGE	SAFETY LIGHTS CHARGE	ASSESSMENT
058-0043-021-0000	SAFETY LIGHTS ONLY	0.00	2.56	2.56
058-0043-022-0000	SAFETY LIGHTS ONLY	0.00	2.56	2.56
058-0043-023-0000	SAFETY LIGHTS ONLY	0.00	2.56	2.56
058-0044-001-0000	SAFETY LIGHTS ONLY	0.00	2.56	2.56
058-0044-002-0000	SAFETY LIGHTS ONLY	0.00	2.56	2.56
058-0044-003-0000	SAFETY LIGHTS ONLY	0.00	2.56	2.56
058-0044-004-0000	SAFETY LIGHTS ONLY	0.00	2.56	2.56
058-0044-005-0000	SAFETY LIGHTS ONLY	0.00	2.56	2.56
058-0044-006-0000	SAFETY LIGHTS ONLY	0.00	2.56	2.56
058-0044-007-0000	SAFETY LIGHTS ONLY	0.00	2.56	2.56
058-0044-008-0000	SAFETY LIGHTS ONLY	0.00	2.56	2.56
058-0044-009-0000	SAFETY LIGHTS ONLY	0.00	2.56	2.56
058-0044-010-0000	SAFETY LIGHTS ONLY	0.00	2.56	2.56
058-0044-011-0000	SAFETY LIGHTS ONLY	0.00	2.56	2.56
058-0044-012-0000	SAFETY LIGHTS ONLY	0.00	2.56	2.56
058-0044-013-0000	SAFETY LIGHTS ONLY	0.00	2.56	2.56
058-0044-014-0000	SAFETY LIGHTS ONLY	0.00	2.56	2.56
058-0044-015-0000	SAFETY LIGHTS ONLY	0.00	2.56	2.56
058-0044-016-0000	SAFETY LIGHTS ONLY	0.00	2.56	2.56
058-0044-017-0000	SAFETY LIGHTS ONLY	0.00	2.56	2.56
058-0044-018-0000	SAFETY LIGHTS ONLY	0.00	2.56	2.56
058-0044-019-0000	SAFETY LIGHTS ONLY	0.00	2.56	2.56
058-0044-020-0000	SAFETY LIGHTS ONLY	0.00	2.56	2.56
058-0044-021-0000	SAFETY LIGHTS ONLY	0.00	2.56	2.56
058-0044-022-0000	SAFETY LIGHTS ONLY	0.00	2.56	2.56
058-0044-023-0000	SAFETY LIGHTS ONLY	0.00	2.56	2.56
058-0044-024-0000	SAFETY LIGHTS ONLY	0.00	2.56	2.56
058-0045-004-0000	SAFETY LIGHTS ONLY	0.00	2.56	2.56
058-0045-005-0000	SAFETY LIGHTS ONLY	0.00	2.56	2.56
058-0046-001-0000	SAFETY LIGHTS ONLY	0.00	2.56	2.56
058-0046-005-0000	SAFETY LIGHTS ONLY	0.00	2.56	2.56
058-0046-006-0000	SAFETY LIGHTS ONLY	0.00	2.56	2.56
058-0046-008-0000	SAFETY LIGHTS ONLY	0.00	2.56	2.56
058-0047-001-0000	SAFETY LIGHTS ONLY	0.00	2.56	2.56
058-0047-002-0000	SAFETY LIGHTS ONLY	0.00	2.56	2.56
058-0047-003-0000	RESIDENTIAL	15.32	2.56	17.88
058-0048-001-0000	SAFETY LIGHTS ONLY	0.00	2.56	2.56
058-0051-002-0000	SAFETY LIGHTS ONLY	0.00	2.56	2.56
058-0051-003-0000	SAFETY LIGHTS ONLY	0.00	2.56	2.56
058-0051-004-0000	SAFETY LIGHTS ONLY	0.00	2.56	2.56
058-0051-008-0000	NON RESIDENTIAL	141.04	2.56	143.60
058-0052-001-0000	NON RESIDENTIAL	180.58	2.56	183.14
058-0052-002-0000	SAFETY LIGHTS ONLY	0.00	2.56	2.56
058-0052-003-0000	SAFETY LIGHTS ONLY	0.00	2.56	2.56
058-0052-004-0000	SAFETY LIGHTS ONLY	0.00	2.56	2.56
058-0052-005-0000	SAFETY LIGHTS ONLY	0.00	2.56	2.56
058-0052-006-0000	SAFETY LIGHTS ONLY	0.00	2.56	2.56
058-0052-007-0000	SAFETY LIGHTS ONLY	0.00	2.56	2.56
058-0052-008-0000	SAFETY LIGHTS ONLY	0.00	2.56	2.56
058-0052-009-0000	SAFETY LIGHTS ONLY	0.00	2.56	2.56
058-0052-010-0000	SAFETY LIGHTS ONLY	0.00	2.56	2.56
058-0052-011-0000	SAFETY LIGHTS ONLY	0.00	2.56	2.56
058-0052-012-0000	SAFETY LIGHTS ONLY	0.00	2.56	2.56
058-0052-013-0000	SAFETY LIGHTS ONLY	0.00	2.56	2.56
058-0052-014-0000	SAFETY LIGHTS ONLY	0.00	2.56	2.56
058-0052-015-0000	SAFETY LIGHTS ONLY	0.00	2.56	2.56
058-0052-016-0000	SAFETY LIGHTS ONLY	0.00	2.56	2.56
058-0052-017-0000	NON RESIDENTIAL	52.62	2.56	55.18
058-0052-018-0000	NON RESIDENTIAL	94.94	2.56	97.50
058-0061-001-0000	SAFETY LIGHTS ONLY	0.00	2.56	2.56
058-0061-002-0000	SAFETY LIGHTS ONLY	0.00	2.56	2.56
058-0061-003-0000	SAFETY LIGHTS ONLY	0.00	2.56	2.56
058-0061-004-0000	SAFETY LIGHTS ONLY	0.00	2.56	2.56
058-0061-005-0000	SAFETY LIGHTS ONLY	0.00	2.56	2.56
058-0061-006-0000	SAFETY LIGHTS ONLY	0.00	2.56	2.56

City of Rancho Cordova
Lighting District No. 2012-1
Fiscal Year 2015/16 Preliminary Assessment Roll

ASSESSOR PARCEL NUMBER	CLASSIFICATION	STREET LIGHTS CHARGE	SAFETY LIGHTS CHARGE	ASSESSMENT
058-0061-007-0000	SAFETY LIGHTS ONLY	0.00	2.56	2.56
058-0061-008-0000	SAFETY LIGHTS ONLY	0.00	2.56	2.56
058-0061-009-0000	SAFETY LIGHTS ONLY	0.00	2.56	2.56
058-0061-010-0000	SAFETY LIGHTS ONLY	0.00	2.56	2.56
058-0061-011-0000	SAFETY LIGHTS ONLY	0.00	2.56	2.56
058-0061-012-0000	SAFETY LIGHTS ONLY	0.00	2.56	2.56
058-0061-013-0000	SAFETY LIGHTS ONLY	0.00	2.56	2.56
058-0061-014-0000	SAFETY LIGHTS ONLY	0.00	2.56	2.56
058-0061-015-0000	SAFETY LIGHTS ONLY	0.00	2.56	2.56
058-0061-016-0000	SAFETY LIGHTS ONLY	0.00	2.56	2.56
058-0061-017-0000	SAFETY LIGHTS ONLY	0.00	2.56	2.56
058-0061-018-0000	SAFETY LIGHTS ONLY	0.00	2.56	2.56
058-0062-001-0000	SAFETY LIGHTS ONLY	0.00	2.56	2.56
058-0062-002-0000	SAFETY LIGHTS ONLY	0.00	2.56	2.56
058-0062-003-0000	SAFETY LIGHTS ONLY	0.00	2.56	2.56
058-0062-004-0000	SAFETY LIGHTS ONLY	0.00	2.56	2.56
058-0062-005-0000	SAFETY LIGHTS ONLY	0.00	2.56	2.56
058-0062-006-0000	SAFETY LIGHTS ONLY	0.00	2.56	2.56
058-0063-001-0000	SAFETY LIGHTS ONLY	0.00	2.56	2.56
058-0071-001-0000	SAFETY LIGHTS ONLY	0.00	2.56	2.56
058-0071-002-0000	SAFETY LIGHTS ONLY	0.00	2.56	2.56
058-0071-003-0000	SAFETY LIGHTS ONLY	0.00	2.56	2.56
058-0071-004-0000	SAFETY LIGHTS ONLY	0.00	2.56	2.56
058-0071-005-0000	SAFETY LIGHTS ONLY	0.00	2.56	2.56
058-0071-006-0000	SAFETY LIGHTS ONLY	0.00	2.56	2.56
058-0071-007-0000	SAFETY LIGHTS ONLY	0.00	2.56	2.56
058-0071-008-0000	SAFETY LIGHTS ONLY	0.00	2.56	2.56
058-0071-009-0000	SAFETY LIGHTS ONLY	0.00	2.56	2.56
058-0071-010-0000	SAFETY LIGHTS ONLY	0.00	2.56	2.56
058-0071-011-0000	SAFETY LIGHTS ONLY	0.00	2.56	2.56
058-0071-012-0000	SAFETY LIGHTS ONLY	0.00	2.56	2.56
058-0071-013-0000	SAFETY LIGHTS ONLY	0.00	2.56	2.56
058-0072-001-0000	SAFETY LIGHTS ONLY	0.00	2.56	2.56
058-0072-002-0000	SAFETY LIGHTS ONLY	0.00	2.56	2.56
058-0072-003-0000	SAFETY LIGHTS ONLY	0.00	2.56	2.56
058-0072-004-0000	SAFETY LIGHTS ONLY	0.00	2.56	2.56
058-0073-001-0000	SAFETY LIGHTS ONLY	0.00	2.56	2.56
058-0073-002-0000	SAFETY LIGHTS ONLY	0.00	2.56	2.56
058-0073-003-0000	SAFETY LIGHTS ONLY	0.00	2.56	2.56
058-0073-004-0000	SAFETY LIGHTS ONLY	0.00	2.56	2.56
058-0073-005-0000	SAFETY LIGHTS ONLY	0.00	2.56	2.56
058-0073-006-0000	SAFETY LIGHTS ONLY	0.00	2.56	2.56
058-0073-007-0000	SAFETY LIGHTS ONLY	0.00	2.56	2.56
058-0073-008-0000	SAFETY LIGHTS ONLY	0.00	2.56	2.56
058-0073-009-0000	SAFETY LIGHTS ONLY	0.00	2.56	2.56
058-0073-010-0000	SAFETY LIGHTS ONLY	0.00	2.56	2.56
058-0073-011-0000	SAFETY LIGHTS ONLY	0.00	2.56	2.56
058-0073-012-0000	SAFETY LIGHTS ONLY	0.00	2.56	2.56
058-0073-013-0000	SAFETY LIGHTS ONLY	0.00	2.56	2.56
058-0073-014-0000	SAFETY LIGHTS ONLY	0.00	2.56	2.56
058-0073-015-0000	SAFETY LIGHTS ONLY	0.00	2.56	2.56
058-0073-016-0000	SAFETY LIGHTS ONLY	0.00	2.56	2.56
058-0073-017-0000	SAFETY LIGHTS ONLY	0.00	2.56	2.56
058-0073-018-0000	SAFETY LIGHTS ONLY	0.00	2.56	2.56
058-0073-019-0000	SAFETY LIGHTS ONLY	0.00	2.56	2.56
058-0073-020-0000	SAFETY LIGHTS ONLY	0.00	2.56	2.56
058-0073-021-0000	SAFETY LIGHTS ONLY	0.00	2.56	2.56
058-0074-001-0000	SAFETY LIGHTS ONLY	0.00	2.56	2.56
058-0074-002-0000	SAFETY LIGHTS ONLY	0.00	2.56	2.56
058-0074-003-0000	SAFETY LIGHTS ONLY	0.00	2.56	2.56
058-0075-001-0000	SAFETY LIGHTS ONLY	0.00	2.56	2.56
058-0075-002-0000	SAFETY LIGHTS ONLY	0.00	2.56	2.56
058-0075-003-0000	SAFETY LIGHTS ONLY	0.00	2.56	2.56
058-0075-004-0000	SAFETY LIGHTS ONLY	0.00	2.56	2.56
058-0075-005-0000	SAFETY LIGHTS ONLY	0.00	2.56	2.56

City of Rancho Cordova
Lighting District No. 2012-1
Fiscal Year 2015/16 Preliminary Assessment Roll

ASSESSOR PARCEL NUMBER	CLASSIFICATION	STREET LIGHTS CHARGE	SAFETY LIGHTS CHARGE	ASSESSMENT
058-0075-006-0000	SAFETY LIGHTS ONLY	0.00	2.56	2.56
058-0075-007-0000	SAFETY LIGHTS ONLY	0.00	2.56	2.56
058-0075-008-0000	SAFETY LIGHTS ONLY	0.00	2.56	2.56
058-0075-009-0000	SAFETY LIGHTS ONLY	0.00	2.56	2.56
058-0075-010-0000	SAFETY LIGHTS ONLY	0.00	2.56	2.56
058-0076-001-0000	SAFETY LIGHTS ONLY	0.00	2.56	2.56
058-0077-001-0000	SAFETY LIGHTS ONLY	0.00	2.56	2.56
058-0077-002-0000	SAFETY LIGHTS ONLY	0.00	2.56	2.56
058-0077-003-0000	SAFETY LIGHTS ONLY	0.00	2.56	2.56
058-0081-001-0000	RESIDENTIAL	15.32	2.56	17.88
058-0081-002-0000	SAFETY LIGHTS ONLY	0.00	2.56	2.56
058-0081-003-0000	SAFETY LIGHTS ONLY	0.00	2.56	2.56
058-0081-004-0000	SAFETY LIGHTS ONLY	0.00	2.56	2.56
058-0081-005-0000	SAFETY LIGHTS ONLY	0.00	2.56	2.56
058-0081-006-0000	SAFETY LIGHTS ONLY	0.00	2.56	2.56
058-0081-007-0000	SAFETY LIGHTS ONLY	0.00	2.56	2.56
058-0081-008-0000	SAFETY LIGHTS ONLY	0.00	2.56	2.56
058-0081-009-0000	SAFETY LIGHTS ONLY	0.00	2.56	2.56
058-0081-010-0000	SAFETY LIGHTS ONLY	0.00	2.56	2.56
058-0081-011-0000	SAFETY LIGHTS ONLY	0.00	2.56	2.56
058-0081-012-0000	SAFETY LIGHTS ONLY	0.00	2.56	2.56
058-0081-013-0000	SAFETY LIGHTS ONLY	0.00	2.56	2.56
058-0081-014-0000	SAFETY LIGHTS ONLY	0.00	2.56	2.56
058-0081-015-0000	SAFETY LIGHTS ONLY	0.00	2.56	2.56
058-0082-001-0000	SAFETY LIGHTS ONLY	0.00	2.56	2.56
058-0082-002-0000	SAFETY LIGHTS ONLY	0.00	2.56	2.56
058-0082-003-0000	SAFETY LIGHTS ONLY	0.00	2.56	2.56
058-0082-004-0000	SAFETY LIGHTS ONLY	0.00	2.56	2.56
058-0082-005-0000	SAFETY LIGHTS ONLY	0.00	2.56	2.56
058-0082-006-0000	SAFETY LIGHTS ONLY	0.00	2.56	2.56
058-0082-007-0000	SAFETY LIGHTS ONLY	0.00	2.56	2.56
058-0082-008-0000	SAFETY LIGHTS ONLY	0.00	2.56	2.56
058-0082-009-0000	SAFETY LIGHTS ONLY	0.00	2.56	2.56
058-0082-010-0000	SAFETY LIGHTS ONLY	0.00	2.56	2.56
058-0082-011-0000	SAFETY LIGHTS ONLY	0.00	2.56	2.56
058-0082-012-0000	SAFETY LIGHTS ONLY	0.00	2.56	2.56
058-0082-013-0000	SAFETY LIGHTS ONLY	0.00	2.56	2.56
058-0082-014-0000	SAFETY LIGHTS ONLY	0.00	2.56	2.56
058-0082-015-0000	SAFETY LIGHTS ONLY	0.00	2.56	2.56
058-0082-016-0000	SAFETY LIGHTS ONLY	0.00	2.56	2.56
058-0082-017-0000	SAFETY LIGHTS ONLY	0.00	2.56	2.56
058-0082-018-0000	RESIDENTIAL	15.32	2.56	17.88
058-0082-019-0000	RESIDENTIAL	15.32	2.56	17.88
058-0083-001-0000	SAFETY LIGHTS ONLY	0.00	2.56	2.56
058-0083-002-0000	SAFETY LIGHTS ONLY	0.00	2.56	2.56
058-0083-003-0000	SAFETY LIGHTS ONLY	0.00	2.56	2.56
058-0083-004-0000	SAFETY LIGHTS ONLY	0.00	2.56	2.56
058-0083-005-0000	SAFETY LIGHTS ONLY	0.00	2.56	2.56
058-0083-006-0000	SAFETY LIGHTS ONLY	0.00	2.56	2.56
058-0083-007-0000	SAFETY LIGHTS ONLY	0.00	2.56	2.56
058-0083-008-0000	SAFETY LIGHTS ONLY	0.00	2.56	2.56
058-0083-009-0000	SAFETY LIGHTS ONLY	0.00	2.56	2.56
058-0083-010-0000	SAFETY LIGHTS ONLY	0.00	2.56	2.56
058-0083-011-0000	SAFETY LIGHTS ONLY	0.00	2.56	2.56
058-0083-012-0000	SAFETY LIGHTS ONLY	0.00	2.56	2.56
058-0083-013-0000	SAFETY LIGHTS ONLY	0.00	2.56	2.56
058-0083-014-0000	SAFETY LIGHTS ONLY	0.00	2.56	2.56
058-0083-015-0000	SAFETY LIGHTS ONLY	0.00	2.56	2.56
058-0083-016-0000	SAFETY LIGHTS ONLY	0.00	2.56	2.56
058-0083-017-0000	SAFETY LIGHTS ONLY	0.00	2.56	2.56
058-0083-018-0000	SAFETY LIGHTS ONLY	0.00	2.56	2.56
058-0083-019-0000	SAFETY LIGHTS ONLY	0.00	2.56	2.56
058-0083-020-0000	SAFETY LIGHTS ONLY	0.00	2.56	2.56
058-0083-021-0000	SAFETY LIGHTS ONLY	0.00	2.56	2.56
058-0083-022-0000	SAFETY LIGHTS ONLY	0.00	2.56	2.56

City of Rancho Cordova
Lighting District No. 2012-1
Fiscal Year 2015/16 Preliminary Assessment Roll

ASSESSOR PARCEL NUMBER	CLASSIFICATION	STREET LIGHTS CHARGE	SAFETY LIGHTS CHARGE	ASSESSMENT
058-0083-023-0000	SAFETY LIGHTS ONLY	0.00	2.56	2.56
058-0083-024-0000	SAFETY LIGHTS ONLY	0.00	2.56	2.56
058-0091-001-0000	SAFETY LIGHTS ONLY	0.00	2.56	2.56
058-0091-002-0000	SAFETY LIGHTS ONLY	0.00	2.56	2.56
058-0091-003-0000	SAFETY LIGHTS ONLY	0.00	2.56	2.56
058-0091-004-0000	SAFETY LIGHTS ONLY	0.00	2.56	2.56
058-0091-005-0000	SAFETY LIGHTS ONLY	0.00	2.56	2.56
058-0091-006-0000	SAFETY LIGHTS ONLY	0.00	2.56	2.56
058-0091-007-0000	SAFETY LIGHTS ONLY	0.00	2.56	2.56
058-0092-001-0000	SAFETY LIGHTS ONLY	0.00	2.56	2.56
058-0092-002-0000	SAFETY LIGHTS ONLY	0.00	2.56	2.56
058-0092-003-0000	SAFETY LIGHTS ONLY	0.00	2.56	2.56
058-0092-004-0000	SAFETY LIGHTS ONLY	0.00	2.56	2.56
058-0092-005-0000	SAFETY LIGHTS ONLY	0.00	2.56	2.56
058-0092-006-0000	SAFETY LIGHTS ONLY	0.00	2.56	2.56
058-0092-007-0000	SAFETY LIGHTS ONLY	0.00	2.56	2.56
058-0092-008-0000	SAFETY LIGHTS ONLY	0.00	2.56	2.56
058-0092-009-0000	SAFETY LIGHTS ONLY	0.00	2.56	2.56
058-0092-010-0000	SAFETY LIGHTS ONLY	0.00	2.56	2.56
058-0092-011-0000	SAFETY LIGHTS ONLY	0.00	2.56	2.56
058-0092-012-0000	SAFETY LIGHTS ONLY	0.00	2.56	2.56
058-0092-013-0000	SAFETY LIGHTS ONLY	0.00	2.56	2.56
058-0092-014-0000	SAFETY LIGHTS ONLY	0.00	2.56	2.56
058-0092-015-0000	SAFETY LIGHTS ONLY	0.00	2.56	2.56
058-0092-016-0000	SAFETY LIGHTS ONLY	0.00	2.56	2.56
058-0092-017-0000	SAFETY LIGHTS ONLY	0.00	2.56	2.56
058-0092-018-0000	SAFETY LIGHTS ONLY	0.00	2.56	2.56
058-0092-019-0000	SAFETY LIGHTS ONLY	0.00	2.56	2.56
058-0092-020-0000	SAFETY LIGHTS ONLY	0.00	2.56	2.56
058-0092-021-0000	RESIDENTIAL	15.32	2.56	17.88
058-0092-022-0000	RESIDENTIAL	15.32	2.56	17.88
058-0092-023-0000	RESIDENTIAL	15.32	2.56	17.88
058-0092-024-0000	RESIDENTIAL	15.32	2.56	17.88
058-0092-025-0000	RESIDENTIAL	15.32	2.56	17.88
058-0092-026-0000	RESIDENTIAL	15.32	2.56	17.88
058-0092-027-0000	RESIDENTIAL	15.32	2.56	17.88
058-0092-028-0000	RESIDENTIAL	15.32	2.56	17.88
058-0092-029-0000	RESIDENTIAL	15.32	2.56	17.88
058-0092-030-0000	RESIDENTIAL	15.32	2.56	17.88
058-0092-031-0000	RESIDENTIAL	15.32	2.56	17.88
058-0093-001-0000	SAFETY LIGHTS ONLY	0.00	2.56	2.56
058-0093-002-0000	RESIDENTIAL	15.32	2.56	17.88
058-0093-003-0000	RESIDENTIAL	15.32	2.56	17.88
058-0093-004-0000	RESIDENTIAL	15.32	2.56	17.88
058-0093-005-0000	RESIDENTIAL	15.32	2.56	17.88
058-0093-006-0000	RESIDENTIAL	15.32	2.56	17.88
058-0093-007-0000	RESIDENTIAL	15.32	2.56	17.88
058-0093-008-0000	RESIDENTIAL	15.32	2.56	17.88
058-0093-009-0000	RESIDENTIAL	15.32	2.56	17.88
058-0094-001-0000	RESIDENTIAL	15.32	2.56	17.88
058-0094-002-0000	RESIDENTIAL	15.32	2.56	17.88
058-0094-003-0000	RESIDENTIAL	15.32	2.56	17.88
058-0094-004-0000	RESIDENTIAL	15.32	2.56	17.88
058-0094-005-0000	RESIDENTIAL	15.32	2.56	17.88
058-0094-006-0000	RESIDENTIAL	15.32	2.56	17.88
058-0094-007-0000	RESIDENTIAL	15.32	2.56	17.88
058-0094-008-0000	RESIDENTIAL	15.32	2.56	17.88
058-0101-001-0000	SAFETY LIGHTS ONLY	0.00	2.56	2.56
058-0101-002-0000	SAFETY LIGHTS ONLY	0.00	2.56	2.56
058-0101-003-0000	SAFETY LIGHTS ONLY	0.00	2.56	2.56
058-0101-004-0000	SAFETY LIGHTS ONLY	0.00	2.56	2.56
058-0101-005-0000	SAFETY LIGHTS ONLY	0.00	2.56	2.56
058-0101-006-0000	SAFETY LIGHTS ONLY	0.00	2.56	2.56
058-0101-007-0000	SAFETY LIGHTS ONLY	0.00	2.56	2.56
058-0101-008-0000	SAFETY LIGHTS ONLY	0.00	2.56	2.56

City of Rancho Cordova
Lighting District No. 2012-1
Fiscal Year 2015/16 Preliminary Assessment Roll

ASSESSOR PARCEL NUMBER	CLASSIFICATION	STREET LIGHTS CHARGE	SAFETY LIGHTS CHARGE	ASSESSMENT
058-0101-009-0000	SAFETY LIGHTS ONLY	0.00	2.56	2.56
058-0101-010-0000	SAFETY LIGHTS ONLY	0.00	2.56	2.56
058-0101-011-0000	SAFETY LIGHTS ONLY	0.00	2.56	2.56
058-0101-012-0000	SAFETY LIGHTS ONLY	0.00	2.56	2.56
058-0101-013-0000	SAFETY LIGHTS ONLY	0.00	2.56	2.56
058-0101-014-0000	SAFETY LIGHTS ONLY	0.00	2.56	2.56
058-0101-015-0000	SAFETY LIGHTS ONLY	0.00	2.56	2.56
058-0101-016-0000	SAFETY LIGHTS ONLY	0.00	2.56	2.56
058-0101-017-0000	SAFETY LIGHTS ONLY	0.00	2.56	2.56
058-0101-018-0000	SAFETY LIGHTS ONLY	0.00	2.56	2.56
058-0101-019-0000	SAFETY LIGHTS ONLY	0.00	2.56	2.56
058-0101-020-0000	SAFETY LIGHTS ONLY	0.00	2.56	2.56
058-0102-001-0000	SAFETY LIGHTS ONLY	0.00	2.56	2.56
058-0102-002-0000	SAFETY LIGHTS ONLY	0.00	2.56	2.56
058-0102-003-0000	SAFETY LIGHTS ONLY	0.00	2.56	2.56
058-0102-004-0000	SAFETY LIGHTS ONLY	0.00	2.56	2.56
058-0102-005-0000	SAFETY LIGHTS ONLY	0.00	2.56	2.56
058-0102-006-0000	SAFETY LIGHTS ONLY	0.00	2.56	2.56
058-0102-007-0000	SAFETY LIGHTS ONLY	0.00	2.56	2.56
058-0102-008-0000	SAFETY LIGHTS ONLY	0.00	2.56	2.56
058-0102-009-0000	SAFETY LIGHTS ONLY	0.00	2.56	2.56
058-0102-010-0000	SAFETY LIGHTS ONLY	0.00	2.56	2.56
058-0102-011-0000	SAFETY LIGHTS ONLY	0.00	2.56	2.56
058-0102-012-0000	SAFETY LIGHTS ONLY	0.00	2.56	2.56
058-0102-013-0000	SAFETY LIGHTS ONLY	0.00	2.56	2.56
058-0102-014-0000	SAFETY LIGHTS ONLY	0.00	2.56	2.56
058-0102-015-0000	SAFETY LIGHTS ONLY	0.00	2.56	2.56
058-0103-001-0000	SAFETY LIGHTS ONLY	0.00	2.56	2.56
058-0103-002-0000	SAFETY LIGHTS ONLY	0.00	2.56	2.56
058-0103-003-0000	SAFETY LIGHTS ONLY	0.00	2.56	2.56
058-0103-004-0000	SAFETY LIGHTS ONLY	0.00	2.56	2.56
058-0103-005-0000	SAFETY LIGHTS ONLY	0.00	2.56	2.56
058-0103-006-0000	SAFETY LIGHTS ONLY	0.00	2.56	2.56
058-0103-007-0000	SAFETY LIGHTS ONLY	0.00	2.56	2.56
058-0103-008-0000	SAFETY LIGHTS ONLY	0.00	2.56	2.56
058-0103-009-0000	SAFETY LIGHTS ONLY	0.00	2.56	2.56
058-0103-010-0000	SAFETY LIGHTS ONLY	0.00	2.56	2.56
058-0103-011-0000	SAFETY LIGHTS ONLY	0.00	2.56	2.56
058-0103-012-0000	SAFETY LIGHTS ONLY	0.00	2.56	2.56
058-0103-013-0000	SAFETY LIGHTS ONLY	0.00	2.56	2.56
058-0103-014-0000	SAFETY LIGHTS ONLY	0.00	2.56	2.56
058-0103-015-0000	SAFETY LIGHTS ONLY	0.00	2.56	2.56
058-0103-016-0000	SAFETY LIGHTS ONLY	0.00	2.56	2.56
058-0103-017-0000	SAFETY LIGHTS ONLY	0.00	2.56	2.56
058-0103-018-0000	RESIDENTIAL	15.32	2.56	17.88
058-0103-019-0000	SAFETY LIGHTS ONLY	0.00	2.56	2.56
058-0103-020-0000	SAFETY LIGHTS ONLY	0.00	2.56	2.56
058-0103-021-0000	SAFETY LIGHTS ONLY	0.00	2.56	2.56
058-0103-022-0000	SAFETY LIGHTS ONLY	0.00	2.56	2.56
058-0103-023-0000	SAFETY LIGHTS ONLY	0.00	2.56	2.56
058-0103-024-0000	SAFETY LIGHTS ONLY	0.00	2.56	2.56
058-0103-025-0000	SAFETY LIGHTS ONLY	0.00	2.56	2.56
058-0103-026-0000	SAFETY LIGHTS ONLY	0.00	2.56	2.56
058-0103-027-0000	SAFETY LIGHTS ONLY	0.00	2.56	2.56
058-0103-028-0000	SAFETY LIGHTS ONLY	0.00	2.56	2.56
058-0103-029-0000	SAFETY LIGHTS ONLY	0.00	2.56	2.56
058-0103-030-0000	SAFETY LIGHTS ONLY	0.00	2.56	2.56
058-0103-031-0000	SAFETY LIGHTS ONLY	0.00	2.56	2.56
058-0103-032-0000	SAFETY LIGHTS ONLY	0.00	2.56	2.56
058-0103-033-0000	SAFETY LIGHTS ONLY	0.00	2.56	2.56
058-0103-034-0000	SAFETY LIGHTS ONLY	0.00	2.56	2.56
058-0103-035-0000	SAFETY LIGHTS ONLY	0.00	2.56	2.56
058-0104-001-0000	SAFETY LIGHTS ONLY	0.00	2.56	2.56
058-0104-002-0000	SAFETY LIGHTS ONLY	0.00	2.56	2.56
058-0104-003-0000	SAFETY LIGHTS ONLY	0.00	2.56	2.56

City of Rancho Cordova
Lighting District No. 2012-1
Fiscal Year 2015/16 Preliminary Assessment Roll

ASSESSOR PARCEL NUMBER	CLASSIFICATION	STREET LIGHTS CHARGE	SAFETY LIGHTS CHARGE	ASSESSMENT
058-0104-004-0000	SAFETY LIGHTS ONLY	0.00	2.56	2.56
058-0104-005-0000	SAFETY LIGHTS ONLY	0.00	2.56	2.56
058-0104-006-0000	SAFETY LIGHTS ONLY	0.00	2.56	2.56
058-0104-007-0000	SAFETY LIGHTS ONLY	0.00	2.56	2.56
058-0104-008-0000	SAFETY LIGHTS ONLY	0.00	2.56	2.56
058-0104-009-0000	SAFETY LIGHTS ONLY	0.00	2.56	2.56
058-0104-010-0000	SAFETY LIGHTS ONLY	0.00	2.56	2.56
058-0104-011-0000	SAFETY LIGHTS ONLY	0.00	2.56	2.56
058-0104-012-0000	SAFETY LIGHTS ONLY	0.00	2.56	2.56
058-0104-013-0000	SAFETY LIGHTS ONLY	0.00	2.56	2.56
058-0104-014-0000	SAFETY LIGHTS ONLY	0.00	2.56	2.56
058-0104-015-0000	SAFETY LIGHTS ONLY	0.00	2.56	2.56
058-0104-016-0000	SAFETY LIGHTS ONLY	0.00	2.56	2.56
058-0104-017-0000	SAFETY LIGHTS ONLY	0.00	2.56	2.56
058-0104-018-0000	SAFETY LIGHTS ONLY	0.00	2.56	2.56
058-0104-019-0000	SAFETY LIGHTS ONLY	0.00	2.56	2.56
058-0104-020-0000	SAFETY LIGHTS ONLY	0.00	2.56	2.56
058-0105-001-0000	SAFETY LIGHTS ONLY	0.00	2.56	2.56
058-0105-002-0000	SAFETY LIGHTS ONLY	0.00	2.56	2.56
058-0105-003-0000	SAFETY LIGHTS ONLY	0.00	2.56	2.56
058-0105-004-0000	SAFETY LIGHTS ONLY	0.00	2.56	2.56
058-0105-005-0000	SAFETY LIGHTS ONLY	0.00	2.56	2.56
058-0105-006-0000	SAFETY LIGHTS ONLY	0.00	2.56	2.56
058-0105-007-0000	SAFETY LIGHTS ONLY	0.00	2.56	2.56
058-0105-008-0000	SAFETY LIGHTS ONLY	0.00	2.56	2.56
058-0105-009-0000	SAFETY LIGHTS ONLY	0.00	2.56	2.56
058-0105-010-0000	SAFETY LIGHTS ONLY	0.00	2.56	2.56
058-0105-011-0000	SAFETY LIGHTS ONLY	0.00	2.56	2.56
058-0105-012-0000	SAFETY LIGHTS ONLY	0.00	2.56	2.56
058-0105-013-0000	SAFETY LIGHTS ONLY	0.00	2.56	2.56
058-0105-014-0000	RESIDENTIAL	15.32	2.56	17.88
058-0105-015-0000	SAFETY LIGHTS ONLY	0.00	2.56	2.56
058-0111-001-0000	SAFETY LIGHTS ONLY	0.00	2.56	2.56
058-0111-002-0000	SAFETY LIGHTS ONLY	0.00	2.56	2.56
058-0111-003-0000	SAFETY LIGHTS ONLY	0.00	2.56	2.56
058-0111-004-0000	SAFETY LIGHTS ONLY	0.00	2.56	2.56
058-0112-001-0000	SAFETY LIGHTS ONLY	0.00	2.56	2.56
058-0112-002-0000	SAFETY LIGHTS ONLY	0.00	2.56	2.56
058-0112-003-0000	SAFETY LIGHTS ONLY	0.00	2.56	2.56
058-0112-004-0000	SAFETY LIGHTS ONLY	0.00	2.56	2.56
058-0112-005-0000	SAFETY LIGHTS ONLY	0.00	2.56	2.56
058-0112-006-0000	SAFETY LIGHTS ONLY	0.00	2.56	2.56
058-0112-007-0000	SAFETY LIGHTS ONLY	0.00	2.56	2.56
058-0113-001-0000	SAFETY LIGHTS ONLY	0.00	2.56	2.56
058-0113-002-0000	SAFETY LIGHTS ONLY	0.00	2.56	2.56
058-0113-003-0000	SAFETY LIGHTS ONLY	0.00	2.56	2.56
058-0113-004-0000	SAFETY LIGHTS ONLY	0.00	2.56	2.56
058-0113-005-0000	SAFETY LIGHTS ONLY	0.00	2.56	2.56
058-0113-006-0000	SAFETY LIGHTS ONLY	0.00	2.56	2.56
058-0113-007-0000	SAFETY LIGHTS ONLY	0.00	2.56	2.56
058-0113-008-0000	SAFETY LIGHTS ONLY	0.00	2.56	2.56
058-0113-009-0000	SAFETY LIGHTS ONLY	0.00	2.56	2.56
058-0113-010-0000	SAFETY LIGHTS ONLY	0.00	2.56	2.56
058-0113-011-0000	SAFETY LIGHTS ONLY	0.00	2.56	2.56
058-0113-012-0000	SAFETY LIGHTS ONLY	0.00	2.56	2.56
058-0113-013-0000	SAFETY LIGHTS ONLY	0.00	2.56	2.56
058-0113-014-0000	SAFETY LIGHTS ONLY	0.00	2.56	2.56
058-0113-015-0000	SAFETY LIGHTS ONLY	0.00	2.56	2.56
058-0113-016-0000	SAFETY LIGHTS ONLY	0.00	2.56	2.56
058-0113-017-0000	SAFETY LIGHTS ONLY	0.00	2.56	2.56
058-0113-018-0000	SAFETY LIGHTS ONLY	0.00	2.56	2.56
058-0113-019-0000	SAFETY LIGHTS ONLY	0.00	2.56	2.56
058-0113-020-0000	SAFETY LIGHTS ONLY	0.00	2.56	2.56
058-0113-021-0000	SAFETY LIGHTS ONLY	0.00	2.56	2.56
058-0113-022-0000	SAFETY LIGHTS ONLY	0.00	2.56	2.56

City of Rancho Cordova
Lighting District No. 2012-1
Fiscal Year 2015/16 Preliminary Assessment Roll

ASSESSOR PARCEL NUMBER	CLASSIFICATION	STREET LIGHTS CHARGE	SAFETY LIGHTS CHARGE	ASSESSMENT
058-0113-023-0000	SAFETY LIGHTS ONLY	0.00	2.56	2.56
058-0113-024-0000	SAFETY LIGHTS ONLY	0.00	2.56	2.56
058-0113-025-0000	SAFETY LIGHTS ONLY	0.00	2.56	2.56
058-0114-001-0000	SAFETY LIGHTS ONLY	0.00	2.56	2.56
058-0114-002-0000	SAFETY LIGHTS ONLY	0.00	2.56	2.56
058-0114-003-0000	SAFETY LIGHTS ONLY	0.00	2.56	2.56
058-0114-004-0000	SAFETY LIGHTS ONLY	0.00	2.56	2.56
058-0114-005-0000	SAFETY LIGHTS ONLY	0.00	2.56	2.56
058-0114-006-0000	SAFETY LIGHTS ONLY	0.00	2.56	2.56
058-0114-007-0000	SAFETY LIGHTS ONLY	0.00	2.56	2.56
058-0114-008-0000	SAFETY LIGHTS ONLY	0.00	2.56	2.56
058-0114-009-0000	SAFETY LIGHTS ONLY	0.00	2.56	2.56
058-0114-010-0000	SAFETY LIGHTS ONLY	0.00	2.56	2.56
058-0114-011-0000	SAFETY LIGHTS ONLY	0.00	2.56	2.56
058-0114-012-0000	SAFETY LIGHTS ONLY	0.00	2.56	2.56
058-0114-013-0000	SAFETY LIGHTS ONLY	0.00	2.56	2.56
058-0114-014-0000	SAFETY LIGHTS ONLY	0.00	2.56	2.56
058-0114-015-0000	SAFETY LIGHTS ONLY	0.00	2.56	2.56
058-0114-016-0000	SAFETY LIGHTS ONLY	0.00	2.56	2.56
058-0114-017-0000	SAFETY LIGHTS ONLY	0.00	2.56	2.56
058-0114-018-0000	SAFETY LIGHTS ONLY	0.00	2.56	2.56
058-0114-019-0000	SAFETY LIGHTS ONLY	0.00	2.56	2.56
058-0114-020-0000	SAFETY LIGHTS ONLY	0.00	2.56	2.56
058-0114-021-0000	SAFETY LIGHTS ONLY	0.00	2.56	2.56
058-0114-022-0000	SAFETY LIGHTS ONLY	0.00	2.56	2.56
058-0114-023-0000	SAFETY LIGHTS ONLY	0.00	2.56	2.56
058-0114-024-0000	SAFETY LIGHTS ONLY	0.00	2.56	2.56
058-0114-025-0000	SAFETY LIGHTS ONLY	0.00	2.56	2.56
058-0114-026-0000	SAFETY LIGHTS ONLY	0.00	2.56	2.56
058-0115-001-0000	SAFETY LIGHTS ONLY	0.00	2.56	2.56
058-0115-002-0000	SAFETY LIGHTS ONLY	0.00	2.56	2.56
058-0115-003-0000	SAFETY LIGHTS ONLY	0.00	2.56	2.56
058-0115-004-0000	SAFETY LIGHTS ONLY	0.00	2.56	2.56
058-0115-005-0000	SAFETY LIGHTS ONLY	0.00	2.56	2.56
058-0115-006-0000	SAFETY LIGHTS ONLY	0.00	2.56	2.56
058-0115-007-0000	SAFETY LIGHTS ONLY	0.00	2.56	2.56
058-0115-008-0000	SAFETY LIGHTS ONLY	0.00	2.56	2.56
058-0115-009-0000	SAFETY LIGHTS ONLY	0.00	2.56	2.56
058-0115-010-0000	SAFETY LIGHTS ONLY	0.00	2.56	2.56
058-0115-011-0000	SAFETY LIGHTS ONLY	0.00	2.56	2.56
058-0115-012-0000	SAFETY LIGHTS ONLY	0.00	2.56	2.56
058-0115-016-0000	SAFETY LIGHTS ONLY	0.00	2.56	2.56
058-0115-017-0000	SAFETY LIGHTS ONLY	0.00	2.56	2.56
058-0116-001-0000	SAFETY LIGHTS ONLY	0.00	2.56	2.56
058-0116-002-0000	SAFETY LIGHTS ONLY	0.00	2.56	2.56
058-0116-003-0000	SAFETY LIGHTS ONLY	0.00	2.56	2.56
058-0116-004-0000	SAFETY LIGHTS ONLY	0.00	2.56	2.56
058-0116-005-0000	SAFETY LIGHTS ONLY	0.00	2.56	2.56
058-0116-006-0000	SAFETY LIGHTS ONLY	0.00	2.56	2.56
058-0116-007-0000	SAFETY LIGHTS ONLY	0.00	2.56	2.56
058-0116-008-0000	SAFETY LIGHTS ONLY	0.00	2.56	2.56
058-0116-009-0000	SAFETY LIGHTS ONLY	0.00	2.56	2.56
058-0116-010-0000	SAFETY LIGHTS ONLY	0.00	2.56	2.56
058-0116-011-0000	SAFETY LIGHTS ONLY	0.00	2.56	2.56
058-0116-012-0000	SAFETY LIGHTS ONLY	0.00	2.56	2.56
058-0116-013-0000	SAFETY LIGHTS ONLY	0.00	2.56	2.56
058-0116-014-0000	SAFETY LIGHTS ONLY	0.00	2.56	2.56
058-0116-015-0000	SAFETY LIGHTS ONLY	0.00	2.56	2.56
058-0121-001-0000	SAFETY LIGHTS ONLY	0.00	2.56	2.56
058-0121-002-0000	SAFETY LIGHTS ONLY	0.00	2.56	2.56
058-0121-003-0000	SAFETY LIGHTS ONLY	0.00	2.56	2.56
058-0121-004-0000	SAFETY LIGHTS ONLY	0.00	2.56	2.56
058-0121-005-0000	SAFETY LIGHTS ONLY	0.00	2.56	2.56
058-0121-006-0000	SAFETY LIGHTS ONLY	0.00	2.56	2.56
058-0121-007-0000	SAFETY LIGHTS ONLY	0.00	2.56	2.56

City of Rancho Cordova
Lighting District No. 2012-1
Fiscal Year 2015/16 Preliminary Assessment Roll

ASSESSOR PARCEL NUMBER	CLASSIFICATION	STREET LIGHTS CHARGE	SAFETY LIGHTS CHARGE	ASSESSMENT
058-0121-008-0000	SAFETY LIGHTS ONLY	0.00	2.56	2.56
058-0121-009-0000	RESIDENTIAL	15.32	2.56	17.88
058-0121-010-0000	SAFETY LIGHTS ONLY	0.00	2.56	2.56
058-0121-011-0000	SAFETY LIGHTS ONLY	0.00	2.56	2.56
058-0121-012-0000	SAFETY LIGHTS ONLY	0.00	2.56	2.56
058-0121-013-0000	SAFETY LIGHTS ONLY	0.00	2.56	2.56
058-0121-014-0000	SAFETY LIGHTS ONLY	0.00	2.56	2.56
058-0121-015-0000	SAFETY LIGHTS ONLY	0.00	2.56	2.56
058-0121-016-0000	SAFETY LIGHTS ONLY	0.00	2.56	2.56
058-0121-017-0000	SAFETY LIGHTS ONLY	0.00	2.56	2.56
058-0121-018-0000	SAFETY LIGHTS ONLY	0.00	2.56	2.56
058-0121-019-0000	SAFETY LIGHTS ONLY	0.00	2.56	2.56
058-0121-020-0000	SAFETY LIGHTS ONLY	0.00	2.56	2.56
058-0121-021-0000	SAFETY LIGHTS ONLY	0.00	2.56	2.56
058-0122-001-0000	RESIDENTIAL	15.32	2.56	17.88
058-0122-002-0000	RESIDENTIAL	15.32	2.56	17.88
058-0122-003-0000	SAFETY LIGHTS ONLY	0.00	2.56	2.56
058-0122-004-0000	SAFETY LIGHTS ONLY	0.00	2.56	2.56
058-0122-005-0000	SAFETY LIGHTS ONLY	0.00	2.56	2.56
058-0122-006-0000	SAFETY LIGHTS ONLY	0.00	2.56	2.56
058-0122-007-0000	SAFETY LIGHTS ONLY	0.00	2.56	2.56
058-0122-008-0000	SAFETY LIGHTS ONLY	0.00	2.56	2.56
058-0122-009-0000	SAFETY LIGHTS ONLY	0.00	2.56	2.56
058-0122-010-0000	SAFETY LIGHTS ONLY	0.00	2.56	2.56
058-0122-011-0000	SAFETY LIGHTS ONLY	0.00	2.56	2.56
058-0122-012-0000	SAFETY LIGHTS ONLY	0.00	2.56	2.56
058-0122-013-0000	SAFETY LIGHTS ONLY	0.00	2.56	2.56
058-0122-014-0000	SAFETY LIGHTS ONLY	0.00	2.56	2.56
058-0122-015-0000	SAFETY LIGHTS ONLY	0.00	2.56	2.56
058-0122-016-0000	RESIDENTIAL	15.32	2.56	17.88
058-0123-001-0000	SAFETY LIGHTS ONLY	0.00	2.56	2.56
058-0123-002-0000	SAFETY LIGHTS ONLY	0.00	2.56	2.56
058-0123-003-0000	SAFETY LIGHTS ONLY	0.00	2.56	2.56
058-0124-001-0000	SAFETY LIGHTS ONLY	0.00	2.56	2.56
058-0125-003-0000	SAFETY LIGHTS ONLY	0.00	2.56	2.56
058-0125-004-0000	SAFETY LIGHTS ONLY	0.00	2.56	2.56
058-0125-005-0000	SAFETY LIGHTS ONLY	0.00	2.56	2.56
058-0125-007-0000	SAFETY LIGHTS ONLY	0.00	2.56	2.56
058-0125-008-0000	SAFETY LIGHTS ONLY	0.00	2.56	2.56
058-0126-001-0000	RESIDENTIAL	15.32	2.56	17.88
058-0126-002-0000	SAFETY LIGHTS ONLY	0.00	2.56	2.56
058-0126-003-0000	SAFETY LIGHTS ONLY	0.00	2.56	2.56
058-0126-004-0000	SAFETY LIGHTS ONLY	0.00	2.56	2.56
058-0126-006-0000	SAFETY LIGHTS ONLY	0.00	2.56	2.56
058-0127-001-0000	SAFETY LIGHTS ONLY	0.00	2.56	2.56
058-0127-002-0000	SAFETY LIGHTS ONLY	0.00	2.56	2.56
058-0127-003-0000	SAFETY LIGHTS ONLY	0.00	2.56	2.56
058-0127-004-0000	SAFETY LIGHTS ONLY	0.00	2.56	2.56
058-0127-005-0000	RESIDENTIAL	15.32	2.56	17.88
058-0131-001-0000	SAFETY LIGHTS ONLY	0.00	2.56	2.56
058-0131-002-0000	SAFETY LIGHTS ONLY	0.00	2.56	2.56
058-0131-007-0000	SAFETY LIGHTS ONLY	0.00	2.56	2.56
058-0131-014-0000	SAFETY LIGHTS ONLY	0.00	2.56	2.56
058-0131-015-0000	SAFETY LIGHTS ONLY	0.00	2.56	2.56
058-0131-016-0000	SAFETY LIGHTS ONLY	0.00	2.56	2.56
058-0131-017-0000	SAFETY LIGHTS ONLY	0.00	2.56	2.56
058-0131-018-0000	SAFETY LIGHTS ONLY	0.00	2.56	2.56
058-0131-019-0000	SAFETY LIGHTS ONLY	0.00	2.56	2.56
058-0131-020-0000	SAFETY LIGHTS ONLY	0.00	2.56	2.56
058-0131-021-0000	SAFETY LIGHTS ONLY	0.00	2.56	2.56
058-0131-022-0000	SAFETY LIGHTS ONLY	0.00	2.56	2.56
058-0131-023-0000	SAFETY LIGHTS ONLY	0.00	2.56	2.56
058-0131-024-0000	SAFETY LIGHTS ONLY	0.00	2.56	2.56
058-0131-025-0000	SAFETY LIGHTS ONLY	0.00	2.56	2.56
058-0131-026-0000	SAFETY LIGHTS ONLY	0.00	2.56	2.56

City of Rancho Cordova
Lighting District No. 2012-1
Fiscal Year 2015/16 Preliminary Assessment Roll

ASSESSOR PARCEL NUMBER	CLASSIFICATION	STREET LIGHTS CHARGE	SAFETY LIGHTS CHARGE	ASSESSMENT
058-0131-027-0000	SAFETY LIGHTS ONLY	0.00	2.56	2.56
058-0131-028-0000	SAFETY LIGHTS ONLY	0.00	2.56	2.56
058-0131-029-0000	SAFETY LIGHTS ONLY	0.00	2.56	2.56
058-0131-032-0000	SAFETY LIGHTS ONLY	0.00	2.56	2.56
058-0131-033-0000	SAFETY LIGHTS ONLY	0.00	2.56	2.56
058-0131-034-0000	SAFETY LIGHTS ONLY	0.00	2.56	2.56
058-0131-035-0000	SAFETY LIGHTS ONLY	0.00	2.56	2.56
058-0131-036-0000	SAFETY LIGHTS ONLY	0.00	2.56	2.56
058-0131-037-0000	SAFETY LIGHTS ONLY	0.00	2.56	2.56
058-0131-038-0000	SAFETY LIGHTS ONLY	0.00	2.56	2.56
058-0131-039-0000	SAFETY LIGHTS ONLY	0.00	2.56	2.56
058-0132-014-0000	SAFETY LIGHTS ONLY	0.00	2.56	2.56
058-0132-016-0000	SAFETY LIGHTS ONLY	0.00	2.56	2.56
058-0132-017-0000	SAFETY LIGHTS ONLY	0.00	2.56	2.56
058-0132-018-0000	SAFETY LIGHTS ONLY	0.00	2.56	2.56
058-0132-019-0000	SAFETY LIGHTS ONLY	0.00	2.56	2.56
058-0132-020-0000	SAFETY LIGHTS ONLY	0.00	2.56	2.56
058-0132-021-0000	SAFETY LIGHTS ONLY	0.00	2.56	2.56
058-0132-022-0000	SAFETY LIGHTS ONLY	0.00	2.56	2.56
058-0132-024-0000	SAFETY LIGHTS ONLY	0.00	2.56	2.56
058-0132-025-0000	SAFETY LIGHTS ONLY	0.00	2.56	2.56
058-0132-026-0000	SAFETY LIGHTS ONLY	0.00	2.56	2.56
058-0132-027-0000	SAFETY LIGHTS ONLY	0.00	2.56	2.56
058-0132-028-0000	SAFETY LIGHTS ONLY	0.00	2.56	2.56
058-0133-001-0000	SAFETY LIGHTS ONLY	0.00	2.56	2.56
058-0133-002-0000	SAFETY LIGHTS ONLY	0.00	2.56	2.56
058-0133-003-0000	SAFETY LIGHTS ONLY	0.00	2.56	2.56
058-0133-004-0000	SAFETY LIGHTS ONLY	0.00	2.56	2.56
058-0134-001-0000	SAFETY LIGHTS ONLY	0.00	2.56	2.56
058-0134-002-0000	SAFETY LIGHTS ONLY	0.00	2.56	2.56
058-0134-003-0000	SAFETY LIGHTS ONLY	0.00	2.56	2.56
058-0134-004-0000	SAFETY LIGHTS ONLY	0.00	2.56	2.56
058-0134-005-0000	SAFETY LIGHTS ONLY	0.00	2.56	2.56
058-0134-006-0000	SAFETY LIGHTS ONLY	0.00	2.56	2.56
058-0134-007-0000	SAFETY LIGHTS ONLY	0.00	2.56	2.56
058-0134-008-0000	SAFETY LIGHTS ONLY	0.00	2.56	2.56
058-0134-009-0000	SAFETY LIGHTS ONLY	0.00	2.56	2.56
058-0134-010-0000	SAFETY LIGHTS ONLY	0.00	2.56	2.56
058-0134-011-0000	SAFETY LIGHTS ONLY	0.00	2.56	2.56
058-0134-012-0000	SAFETY LIGHTS ONLY	0.00	2.56	2.56
058-0134-013-0000	SAFETY LIGHTS ONLY	0.00	2.56	2.56
058-0141-001-0000	SAFETY LIGHTS ONLY	0.00	2.56	2.56
058-0141-002-0000	SAFETY LIGHTS ONLY	0.00	2.56	2.56
058-0141-003-0000	SAFETY LIGHTS ONLY	0.00	2.56	2.56
058-0141-004-0000	SAFETY LIGHTS ONLY	0.00	2.56	2.56
058-0141-005-0000	SAFETY LIGHTS ONLY	0.00	2.56	2.56
058-0141-006-0000	SAFETY LIGHTS ONLY	0.00	2.56	2.56
058-0141-007-0000	SAFETY LIGHTS ONLY	0.00	2.56	2.56
058-0142-001-0000	SAFETY LIGHTS ONLY	0.00	2.56	2.56
058-0142-002-0000	SAFETY LIGHTS ONLY	0.00	2.56	2.56
058-0142-003-0000	SAFETY LIGHTS ONLY	0.00	2.56	2.56
058-0142-004-0000	SAFETY LIGHTS ONLY	0.00	2.56	2.56
058-0142-005-0000	SAFETY LIGHTS ONLY	0.00	2.56	2.56
058-0142-006-0000	SAFETY LIGHTS ONLY	0.00	2.56	2.56
058-0142-007-0000	SAFETY LIGHTS ONLY	0.00	2.56	2.56
058-0142-008-0000	SAFETY LIGHTS ONLY	0.00	2.56	2.56
058-0142-009-0000	SAFETY LIGHTS ONLY	0.00	2.56	2.56
058-0142-010-0000	SAFETY LIGHTS ONLY	0.00	2.56	2.56
058-0142-011-0000	SAFETY LIGHTS ONLY	0.00	2.56	2.56
058-0142-012-0000	RESIDENTIAL	15.32	2.56	17.88
058-0142-013-0000	SAFETY LIGHTS ONLY	0.00	2.56	2.56
058-0143-001-0000	SAFETY LIGHTS ONLY	0.00	2.56	2.56
058-0143-002-0000	SAFETY LIGHTS ONLY	0.00	2.56	2.56
058-0143-003-0000	SAFETY LIGHTS ONLY	0.00	2.56	2.56
058-0143-004-0000	SAFETY LIGHTS ONLY	0.00	2.56	2.56

City of Rancho Cordova
Lighting District No. 2012-1
Fiscal Year 2015/16 Preliminary Assessment Roll

ASSESSOR PARCEL NUMBER	CLASSIFICATION	STREET LIGHTS CHARGE	SAFETY LIGHTS CHARGE	ASSESSMENT
058-0143-005-0000	SAFETY LIGHTS ONLY	0.00	2.56	2.56
058-0143-006-0000	SAFETY LIGHTS ONLY	0.00	2.56	2.56
058-0144-001-0000	SAFETY LIGHTS ONLY	0.00	2.56	2.56
058-0144-002-0000	SAFETY LIGHTS ONLY	0.00	2.56	2.56
058-0145-001-0000	SAFETY LIGHTS ONLY	0.00	2.56	2.56
058-0145-002-0000	SAFETY LIGHTS ONLY	0.00	2.56	2.56
058-0145-003-0000	SAFETY LIGHTS ONLY	0.00	2.56	2.56
058-0145-004-0000	SAFETY LIGHTS ONLY	0.00	2.56	2.56
058-0145-005-0000	SAFETY LIGHTS ONLY	0.00	2.56	2.56
058-0145-006-0000	SAFETY LIGHTS ONLY	0.00	2.56	2.56
058-0145-007-0000	SAFETY LIGHTS ONLY	0.00	2.56	2.56
058-0145-008-0000	SAFETY LIGHTS ONLY	0.00	2.56	2.56
058-0145-009-0000	SAFETY LIGHTS ONLY	0.00	2.56	2.56
058-0145-010-0000	RESIDENTIAL	15.32	2.56	17.88
058-0145-011-0000	SAFETY LIGHTS ONLY	0.00	2.56	2.56
058-0145-012-0000	SAFETY LIGHTS ONLY	0.00	2.56	2.56
058-0145-013-0000	SAFETY LIGHTS ONLY	0.00	2.56	2.56
058-0145-014-0000	SAFETY LIGHTS ONLY	0.00	2.56	2.56
058-0145-015-0000	SAFETY LIGHTS ONLY	0.00	2.56	2.56
058-0145-016-0000	SAFETY LIGHTS ONLY	0.00	2.56	2.56
058-0145-017-0000	SAFETY LIGHTS ONLY	0.00	2.56	2.56
058-0145-018-0000	SAFETY LIGHTS ONLY	0.00	2.56	2.56
058-0145-019-0000	SAFETY LIGHTS ONLY	0.00	2.56	2.56
058-0145-020-0000	SAFETY LIGHTS ONLY	0.00	2.56	2.56
058-0145-021-0000	SAFETY LIGHTS ONLY	0.00	2.56	2.56
058-0151-001-0000	SAFETY LIGHTS ONLY	0.00	2.56	2.56
058-0151-002-0000	SAFETY LIGHTS ONLY	0.00	2.56	2.56
058-0151-003-0000	SAFETY LIGHTS ONLY	0.00	2.56	2.56
058-0151-004-0000	SAFETY LIGHTS ONLY	0.00	2.56	2.56
058-0151-005-0000	SAFETY LIGHTS ONLY	0.00	2.56	2.56
058-0151-006-0000	RESIDENTIAL	15.32	2.56	17.88
058-0151-007-0000	SAFETY LIGHTS ONLY	0.00	2.56	2.56
058-0151-008-0000	SAFETY LIGHTS ONLY	0.00	2.56	2.56
058-0151-009-0000	SAFETY LIGHTS ONLY	0.00	2.56	2.56
058-0151-010-0000	SAFETY LIGHTS ONLY	0.00	2.56	2.56
058-0152-001-0000	SAFETY LIGHTS ONLY	0.00	2.56	2.56
058-0152-002-0000	SAFETY LIGHTS ONLY	0.00	2.56	2.56
058-0152-003-0000	SAFETY LIGHTS ONLY	0.00	2.56	2.56
058-0152-004-0000	SAFETY LIGHTS ONLY	0.00	2.56	2.56
058-0152-005-0000	SAFETY LIGHTS ONLY	0.00	2.56	2.56
058-0152-006-0000	SAFETY LIGHTS ONLY	0.00	2.56	2.56
058-0152-007-0000	SAFETY LIGHTS ONLY	0.00	2.56	2.56
058-0152-008-0000	SAFETY LIGHTS ONLY	0.00	2.56	2.56
058-0152-009-0000	SAFETY LIGHTS ONLY	0.00	2.56	2.56
058-0152-010-0000	SAFETY LIGHTS ONLY	0.00	2.56	2.56
058-0152-011-0000	SAFETY LIGHTS ONLY	0.00	2.56	2.56
058-0153-001-0000	SAFETY LIGHTS ONLY	0.00	2.56	2.56
058-0153-002-0000	SAFETY LIGHTS ONLY	0.00	2.56	2.56
058-0153-003-0000	SAFETY LIGHTS ONLY	0.00	2.56	2.56
058-0153-004-0000	SAFETY LIGHTS ONLY	0.00	2.56	2.56
058-0153-005-0000	SAFETY LIGHTS ONLY	0.00	2.56	2.56
058-0153-006-0000	RESIDENTIAL	15.32	2.56	17.88
058-0153-007-0000	RESIDENTIAL	15.32	2.56	17.88
058-0153-008-0000	RESIDENTIAL	15.32	2.56	17.88
058-0153-009-0000	RESIDENTIAL	15.32	2.56	17.88
058-0153-010-0000	SAFETY LIGHTS ONLY	0.00	2.56	2.56
058-0153-011-0000	SAFETY LIGHTS ONLY	0.00	2.56	2.56
058-0153-012-0000	SAFETY LIGHTS ONLY	0.00	2.56	2.56
058-0153-013-0000	SAFETY LIGHTS ONLY	0.00	2.56	2.56
058-0153-014-0000	SAFETY LIGHTS ONLY	0.00	2.56	2.56
058-0153-015-0000	SAFETY LIGHTS ONLY	0.00	2.56	2.56
058-0153-016-0000	SAFETY LIGHTS ONLY	0.00	2.56	2.56
058-0153-017-0000	SAFETY LIGHTS ONLY	0.00	2.56	2.56
058-0153-018-0000	SAFETY LIGHTS ONLY	0.00	2.56	2.56
058-0153-019-0000	SAFETY LIGHTS ONLY	0.00	2.56	2.56

City of Rancho Cordova
Lighting District No. 2012-1
Fiscal Year 2015/16 Preliminary Assessment Roll

ASSESSOR PARCEL NUMBER	CLASSIFICATION	STREET LIGHTS CHARGE	SAFETY LIGHTS CHARGE	ASSESSMENT
058-0153-020-0000	SAFETY LIGHTS ONLY	0.00	2.56	2.56
058-0153-021-0000	SAFETY LIGHTS ONLY	0.00	2.56	2.56
058-0153-022-0000	SAFETY LIGHTS ONLY	0.00	2.56	2.56
058-0153-023-0000	SAFETY LIGHTS ONLY	0.00	2.56	2.56
058-0153-024-0000	SAFETY LIGHTS ONLY	0.00	2.56	2.56
058-0161-001-0000	SAFETY LIGHTS ONLY	0.00	2.56	2.56
058-0162-001-0000	SAFETY LIGHTS ONLY	0.00	2.56	2.56
058-0162-002-0000	SAFETY LIGHTS ONLY	0.00	2.56	2.56
058-0162-003-0000	SAFETY LIGHTS ONLY	0.00	2.56	2.56
058-0162-004-0000	SAFETY LIGHTS ONLY	0.00	2.56	2.56
058-0162-005-0000	SAFETY LIGHTS ONLY	0.00	2.56	2.56
058-0162-006-0000	SAFETY LIGHTS ONLY	0.00	2.56	2.56
058-0162-007-0000	SAFETY LIGHTS ONLY	0.00	2.56	2.56
058-0162-008-0000	SAFETY LIGHTS ONLY	0.00	2.56	2.56
058-0162-009-0000	SAFETY LIGHTS ONLY	0.00	2.56	2.56
058-0162-010-0000	SAFETY LIGHTS ONLY	0.00	2.56	2.56
058-0162-011-0000	SAFETY LIGHTS ONLY	0.00	2.56	2.56
058-0162-012-0000	SAFETY LIGHTS ONLY	0.00	2.56	2.56
058-0162-013-0000	SAFETY LIGHTS ONLY	0.00	2.56	2.56
058-0162-014-0000	SAFETY LIGHTS ONLY	0.00	2.56	2.56
058-0162-015-0000	SAFETY LIGHTS ONLY	0.00	2.56	2.56
058-0162-016-0000	SAFETY LIGHTS ONLY	0.00	2.56	2.56
058-0162-017-0000	SAFETY LIGHTS ONLY	0.00	2.56	2.56
058-0162-018-0000	SAFETY LIGHTS ONLY	0.00	2.56	2.56
058-0162-019-0000	SAFETY LIGHTS ONLY	0.00	2.56	2.56
058-0162-020-0000	SAFETY LIGHTS ONLY	0.00	2.56	2.56
058-0162-021-0000	SAFETY LIGHTS ONLY	0.00	2.56	2.56
058-0162-022-0000	SAFETY LIGHTS ONLY	0.00	2.56	2.56
058-0162-023-0000	SAFETY LIGHTS ONLY	0.00	2.56	2.56
058-0162-024-0000	SAFETY LIGHTS ONLY	0.00	2.56	2.56
058-0163-001-0000	SAFETY LIGHTS ONLY	0.00	2.56	2.56
058-0163-002-0000	SAFETY LIGHTS ONLY	0.00	2.56	2.56
058-0163-003-0000	SAFETY LIGHTS ONLY	0.00	2.56	2.56
058-0163-004-0000	SAFETY LIGHTS ONLY	0.00	2.56	2.56
058-0163-005-0000	SAFETY LIGHTS ONLY	0.00	2.56	2.56
058-0163-006-0000	SAFETY LIGHTS ONLY	0.00	2.56	2.56
058-0163-007-0000	SAFETY LIGHTS ONLY	0.00	2.56	2.56
058-0163-008-0000	SAFETY LIGHTS ONLY	0.00	2.56	2.56
058-0163-009-0000	SAFETY LIGHTS ONLY	0.00	2.56	2.56
058-0163-010-0000	SAFETY LIGHTS ONLY	0.00	2.56	2.56
058-0163-011-0000	SAFETY LIGHTS ONLY	0.00	2.56	2.56
058-0163-012-0000	SAFETY LIGHTS ONLY	0.00	2.56	2.56
058-0163-013-0000	SAFETY LIGHTS ONLY	0.00	2.56	2.56
058-0163-014-0000	SAFETY LIGHTS ONLY	0.00	2.56	2.56
058-0163-015-0000	SAFETY LIGHTS ONLY	0.00	2.56	2.56
058-0163-016-0000	SAFETY LIGHTS ONLY	0.00	2.56	2.56
058-0163-017-0000	SAFETY LIGHTS ONLY	0.00	2.56	2.56
058-0163-018-0000	SAFETY LIGHTS ONLY	0.00	2.56	2.56
058-0171-001-0000	SAFETY LIGHTS ONLY	0.00	2.56	2.56
058-0171-002-0000	SAFETY LIGHTS ONLY	0.00	2.56	2.56
058-0171-003-0000	SAFETY LIGHTS ONLY	0.00	2.56	2.56
058-0171-004-0000	SAFETY LIGHTS ONLY	0.00	2.56	2.56
058-0171-005-0000	SAFETY LIGHTS ONLY	0.00	2.56	2.56
058-0171-006-0000	SAFETY LIGHTS ONLY	0.00	2.56	2.56
058-0171-007-0000	SAFETY LIGHTS ONLY	0.00	2.56	2.56
058-0171-008-0000	SAFETY LIGHTS ONLY	0.00	2.56	2.56
058-0171-009-0000	SAFETY LIGHTS ONLY	0.00	2.56	2.56
058-0171-010-0000	SAFETY LIGHTS ONLY	0.00	2.56	2.56
058-0172-001-0000	SAFETY LIGHTS ONLY	0.00	2.56	2.56
058-0172-002-0000	SAFETY LIGHTS ONLY	0.00	2.56	2.56
058-0172-003-0000	SAFETY LIGHTS ONLY	0.00	2.56	2.56
058-0172-004-0000	SAFETY LIGHTS ONLY	0.00	2.56	2.56
058-0172-005-0000	SAFETY LIGHTS ONLY	0.00	2.56	2.56
058-0172-006-0000	SAFETY LIGHTS ONLY	0.00	2.56	2.56
058-0172-007-0000	SAFETY LIGHTS ONLY	0.00	2.56	2.56

**City of Rancho Cordova
Lighting District No. 2012-1
Fiscal Year 2015/16 Preliminary Assessment Roll**

ASSESSOR PARCEL NUMBER	CLASSIFICATION	STREET LIGHTS CHARGE	SAFETY LIGHTS CHARGE	ASSESSMENT
058-0172-008-0000	SAFETY LIGHTS ONLY	0.00	2.56	2.56
058-0172-009-0000	SAFETY LIGHTS ONLY	0.00	2.56	2.56
058-0172-010-0000	SAFETY LIGHTS ONLY	0.00	2.56	2.56
058-0172-011-0000	SAFETY LIGHTS ONLY	0.00	2.56	2.56
058-0172-012-0000	SAFETY LIGHTS ONLY	0.00	2.56	2.56
058-0173-001-0000	SAFETY LIGHTS ONLY	0.00	2.56	2.56
058-0173-002-0000	SAFETY LIGHTS ONLY	0.00	2.56	2.56
058-0173-003-0000	SAFETY LIGHTS ONLY	0.00	2.56	2.56
058-0173-004-0000	SAFETY LIGHTS ONLY	0.00	2.56	2.56
058-0173-005-0000	SAFETY LIGHTS ONLY	0.00	2.56	2.56
058-0173-006-0000	SAFETY LIGHTS ONLY	0.00	2.56	2.56
058-0173-007-0000	SAFETY LIGHTS ONLY	0.00	2.56	2.56
058-0173-008-0000	SAFETY LIGHTS ONLY	0.00	2.56	2.56
058-0173-009-0000	SAFETY LIGHTS ONLY	0.00	2.56	2.56
058-0173-010-0000	SAFETY LIGHTS ONLY	0.00	2.56	2.56
058-0173-011-0000	SAFETY LIGHTS ONLY	0.00	2.56	2.56
058-0173-012-0000	SAFETY LIGHTS ONLY	0.00	2.56	2.56
058-0173-013-0000	SAFETY LIGHTS ONLY	0.00	2.56	2.56
058-0173-014-0000	SAFETY LIGHTS ONLY	0.00	2.56	2.56
058-0173-015-0000	SAFETY LIGHTS ONLY	0.00	2.56	2.56
058-0173-017-0000	SAFETY LIGHTS ONLY	0.00	2.56	2.56
058-0173-018-0000	SAFETY LIGHTS ONLY	0.00	2.56	2.56
058-0173-019-0000	SAFETY LIGHTS ONLY	0.00	2.56	2.56
058-0173-020-0000	SAFETY LIGHTS ONLY	0.00	2.56	2.56
058-0173-021-0000	SAFETY LIGHTS ONLY	0.00	2.56	2.56
058-0173-022-0000	SAFETY LIGHTS ONLY	0.00	2.56	2.56
058-0173-023-0000	SAFETY LIGHTS ONLY	0.00	2.56	2.56
058-0173-024-0000	SAFETY LIGHTS ONLY	0.00	2.56	2.56
058-0173-025-0000	SAFETY LIGHTS ONLY	0.00	2.56	2.56
058-0173-026-0000	SAFETY LIGHTS ONLY	0.00	2.56	2.56
058-0173-027-0000	SAFETY LIGHTS ONLY	0.00	2.56	2.56
058-0174-001-0000	SAFETY LIGHTS ONLY	0.00	2.56	2.56
058-0174-002-0000	SAFETY LIGHTS ONLY	0.00	2.56	2.56
058-0174-003-0000	SAFETY LIGHTS ONLY	0.00	2.56	2.56
058-0174-004-0000	SAFETY LIGHTS ONLY	0.00	2.56	2.56
058-0174-005-0000	SAFETY LIGHTS ONLY	0.00	2.56	2.56
058-0174-006-0000	SAFETY LIGHTS ONLY	0.00	2.56	2.56
058-0174-007-0000	SAFETY LIGHTS ONLY	0.00	2.56	2.56
058-0174-008-0000	SAFETY LIGHTS ONLY	0.00	2.56	2.56
058-0174-009-0000	SAFETY LIGHTS ONLY	0.00	2.56	2.56
058-0174-010-0000	SAFETY LIGHTS ONLY	0.00	2.56	2.56
058-0174-011-0000	SAFETY LIGHTS ONLY	0.00	2.56	2.56
058-0174-012-0000	SAFETY LIGHTS ONLY	0.00	2.56	2.56
058-0174-013-0000	SAFETY LIGHTS ONLY	0.00	2.56	2.56
058-0174-014-0000	SAFETY LIGHTS ONLY	0.00	2.56	2.56
058-0174-015-0000	SAFETY LIGHTS ONLY	0.00	2.56	2.56
058-0174-016-0000	SAFETY LIGHTS ONLY	0.00	2.56	2.56
058-0174-017-0000	SAFETY LIGHTS ONLY	0.00	2.56	2.56
058-0174-018-0000	SAFETY LIGHTS ONLY	0.00	2.56	2.56
058-0174-019-0000	SAFETY LIGHTS ONLY	0.00	2.56	2.56
058-0174-020-0000	SAFETY LIGHTS ONLY	0.00	2.56	2.56
058-0174-021-0000	SAFETY LIGHTS ONLY	0.00	2.56	2.56
058-0174-022-0000	SAFETY LIGHTS ONLY	0.00	2.56	2.56
058-0174-023-0000	SAFETY LIGHTS ONLY	0.00	2.56	2.56
058-0174-024-0000	SAFETY LIGHTS ONLY	0.00	2.56	2.56
058-0174-025-0000	SAFETY LIGHTS ONLY	0.00	2.56	2.56
058-0181-001-0000	RESIDENTIAL	15.32	2.56	17.88
058-0181-002-0000	SAFETY LIGHTS ONLY	0.00	2.56	2.56
058-0181-003-0000	SAFETY LIGHTS ONLY	0.00	2.56	2.56
058-0181-004-0000	SAFETY LIGHTS ONLY	0.00	2.56	2.56
058-0181-005-0000	SAFETY LIGHTS ONLY	0.00	2.56	2.56
058-0181-006-0000	SAFETY LIGHTS ONLY	0.00	2.56	2.56
058-0181-007-0000	SAFETY LIGHTS ONLY	0.00	2.56	2.56
058-0181-008-0000	SAFETY LIGHTS ONLY	0.00	2.56	2.56
058-0181-009-0000	SAFETY LIGHTS ONLY	0.00	2.56	2.56

City of Rancho Cordova
Lighting District No. 2012-1
Fiscal Year 2015/16 Preliminary Assessment Roll

ASSESSOR PARCEL NUMBER	CLASSIFICATION	STREET LIGHTS CHARGE	SAFETY LIGHTS CHARGE	ASSESSMENT
058-0181-010-0000	SAFETY LIGHTS ONLY	0.00	2.56	2.56
058-0181-011-0000	SAFETY LIGHTS ONLY	0.00	2.56	2.56
058-0181-012-0000	SAFETY LIGHTS ONLY	0.00	2.56	2.56
058-0181-013-0000	SAFETY LIGHTS ONLY	0.00	2.56	2.56
058-0181-014-0000	SAFETY LIGHTS ONLY	0.00	2.56	2.56
058-0181-015-0000	SAFETY LIGHTS ONLY	0.00	2.56	2.56
058-0181-016-0000	SAFETY LIGHTS ONLY	0.00	2.56	2.56
058-0181-017-0000	SAFETY LIGHTS ONLY	0.00	2.56	2.56
058-0181-018-0000	SAFETY LIGHTS ONLY	0.00	2.56	2.56
058-0181-019-0000	SAFETY LIGHTS ONLY	0.00	2.56	2.56
058-0181-020-0000	SAFETY LIGHTS ONLY	0.00	2.56	2.56
058-0181-021-0000	SAFETY LIGHTS ONLY	0.00	2.56	2.56
058-0181-022-0000	SAFETY LIGHTS ONLY	0.00	2.56	2.56
058-0181-023-0000	SAFETY LIGHTS ONLY	0.00	2.56	2.56
058-0181-024-0000	SAFETY LIGHTS ONLY	0.00	2.56	2.56
058-0181-025-0000	SAFETY LIGHTS ONLY	0.00	2.56	2.56
058-0181-026-0000	SAFETY LIGHTS ONLY	0.00	2.56	2.56
058-0181-027-0000	SAFETY LIGHTS ONLY	0.00	2.56	2.56
058-0181-028-0000	SAFETY LIGHTS ONLY	0.00	2.56	2.56
058-0181-029-0000	SAFETY LIGHTS ONLY	0.00	2.56	2.56
058-0181-030-0000	SAFETY LIGHTS ONLY	0.00	2.56	2.56
058-0182-001-0000	SAFETY LIGHTS ONLY	0.00	2.56	2.56
058-0182-002-0000	SAFETY LIGHTS ONLY	0.00	2.56	2.56
058-0182-003-0000	SAFETY LIGHTS ONLY	0.00	2.56	2.56
058-0182-004-0000	SAFETY LIGHTS ONLY	0.00	2.56	2.56
058-0182-005-0000	SAFETY LIGHTS ONLY	0.00	2.56	2.56
058-0182-006-0000	SAFETY LIGHTS ONLY	0.00	2.56	2.56
058-0182-007-0000	SAFETY LIGHTS ONLY	0.00	2.56	2.56
058-0182-008-0000	SAFETY LIGHTS ONLY	0.00	2.56	2.56
058-0182-009-0000	SAFETY LIGHTS ONLY	0.00	2.56	2.56
058-0182-010-0000	SAFETY LIGHTS ONLY	0.00	2.56	2.56
058-0182-011-0000	SAFETY LIGHTS ONLY	0.00	2.56	2.56
058-0182-012-0000	SAFETY LIGHTS ONLY	0.00	2.56	2.56
058-0182-013-0000	SAFETY LIGHTS ONLY	0.00	2.56	2.56
058-0182-014-0000	SAFETY LIGHTS ONLY	0.00	2.56	2.56
058-0182-015-0000	SAFETY LIGHTS ONLY	0.00	2.56	2.56
058-0182-016-0000	SAFETY LIGHTS ONLY	0.00	2.56	2.56
058-0182-017-0000	SAFETY LIGHTS ONLY	0.00	2.56	2.56
058-0182-018-0000	SAFETY LIGHTS ONLY	0.00	2.56	2.56
058-0182-019-0000	SAFETY LIGHTS ONLY	0.00	2.56	2.56
058-0182-020-0000	SAFETY LIGHTS ONLY	0.00	2.56	2.56
058-0182-021-0000	SAFETY LIGHTS ONLY	0.00	2.56	2.56
058-0191-001-0000	SAFETY LIGHTS ONLY	0.00	2.56	2.56
058-0191-002-0000	SAFETY LIGHTS ONLY	0.00	2.56	2.56
058-0191-003-0000	SAFETY LIGHTS ONLY	0.00	2.56	2.56
058-0191-004-0000	SAFETY LIGHTS ONLY	0.00	2.56	2.56
058-0191-005-0000	SAFETY LIGHTS ONLY	0.00	2.56	2.56
058-0191-006-0000	SAFETY LIGHTS ONLY	0.00	2.56	2.56
058-0191-007-0000	SAFETY LIGHTS ONLY	0.00	2.56	2.56
058-0191-008-0000	SAFETY LIGHTS ONLY	0.00	2.56	2.56
058-0191-009-0000	SAFETY LIGHTS ONLY	0.00	2.56	2.56
058-0191-010-0000	SAFETY LIGHTS ONLY	0.00	2.56	2.56
058-0191-011-0000	SAFETY LIGHTS ONLY	0.00	2.56	2.56
058-0191-012-0000	SAFETY LIGHTS ONLY	0.00	2.56	2.56
058-0191-013-0000	SAFETY LIGHTS ONLY	0.00	2.56	2.56
058-0191-014-0000	SAFETY LIGHTS ONLY	0.00	2.56	2.56
058-0191-015-0000	SAFETY LIGHTS ONLY	0.00	2.56	2.56
058-0191-016-0000	SAFETY LIGHTS ONLY	0.00	2.56	2.56
058-0191-017-0000	SAFETY LIGHTS ONLY	0.00	2.56	2.56
058-0191-018-0000	SAFETY LIGHTS ONLY	0.00	2.56	2.56
058-0191-019-0000	SAFETY LIGHTS ONLY	0.00	2.56	2.56
058-0191-020-0000	SAFETY LIGHTS ONLY	0.00	2.56	2.56
058-0192-001-0000	SAFETY LIGHTS ONLY	0.00	2.56	2.56
058-0192-002-0000	SAFETY LIGHTS ONLY	0.00	2.56	2.56
058-0192-003-0000	SAFETY LIGHTS ONLY	0.00	2.56	2.56

City of Rancho Cordova
Lighting District No. 2012-1
Fiscal Year 2015/16 Preliminary Assessment Roll

ASSESSOR PARCEL NUMBER	CLASSIFICATION	STREET LIGHTS CHARGE	SAFETY LIGHTS CHARGE	ASSESSMENT
058-0192-004-0000	SAFETY LIGHTS ONLY	0.00	2.56	2.56
058-0192-005-0000	SAFETY LIGHTS ONLY	0.00	2.56	2.56
058-0192-006-0000	SAFETY LIGHTS ONLY	0.00	2.56	2.56
058-0192-007-0000	SAFETY LIGHTS ONLY	0.00	2.56	2.56
058-0192-008-0000	SAFETY LIGHTS ONLY	0.00	2.56	2.56
058-0192-009-0000	SAFETY LIGHTS ONLY	0.00	2.56	2.56
058-0192-010-0000	SAFETY LIGHTS ONLY	0.00	2.56	2.56
058-0192-011-0000	SAFETY LIGHTS ONLY	0.00	2.56	2.56
058-0192-012-0000	SAFETY LIGHTS ONLY	0.00	2.56	2.56
058-0192-013-0000	SAFETY LIGHTS ONLY	0.00	2.56	2.56
058-0192-014-0000	SAFETY LIGHTS ONLY	0.00	2.56	2.56
058-0192-015-0000	SAFETY LIGHTS ONLY	0.00	2.56	2.56
058-0192-016-0000	SAFETY LIGHTS ONLY	0.00	2.56	2.56
058-0192-017-0000	SAFETY LIGHTS ONLY	0.00	2.56	2.56
058-0192-018-0000	SAFETY LIGHTS ONLY	0.00	2.56	2.56
058-0192-019-0000	SAFETY LIGHTS ONLY	0.00	2.56	2.56
058-0192-020-0000	SAFETY LIGHTS ONLY	0.00	2.56	2.56
058-0192-021-0000	SAFETY LIGHTS ONLY	0.00	2.56	2.56
058-0192-022-0000	SAFETY LIGHTS ONLY	0.00	2.56	2.56
058-0192-023-0000	SAFETY LIGHTS ONLY	0.00	2.56	2.56
058-0193-001-0000	SAFETY LIGHTS ONLY	0.00	2.56	2.56
058-0193-002-0000	SAFETY LIGHTS ONLY	0.00	2.56	2.56
058-0193-003-0000	SAFETY LIGHTS ONLY	0.00	2.56	2.56
058-0193-004-0000	SAFETY LIGHTS ONLY	0.00	2.56	2.56
058-0193-005-0000	SAFETY LIGHTS ONLY	0.00	2.56	2.56
058-0193-006-0000	SAFETY LIGHTS ONLY	0.00	2.56	2.56
058-0193-007-0000	SAFETY LIGHTS ONLY	0.00	2.56	2.56
058-0193-008-0000	SAFETY LIGHTS ONLY	0.00	2.56	2.56
058-0193-009-0000	SAFETY LIGHTS ONLY	0.00	2.56	2.56
058-0193-010-0000	SAFETY LIGHTS ONLY	0.00	2.56	2.56
058-0193-011-0000	SAFETY LIGHTS ONLY	0.00	2.56	2.56
058-0193-012-0000	SAFETY LIGHTS ONLY	0.00	2.56	2.56
058-0193-013-0000	SAFETY LIGHTS ONLY	0.00	2.56	2.56
058-0193-014-0000	SAFETY LIGHTS ONLY	0.00	2.56	2.56
058-0193-015-0000	SAFETY LIGHTS ONLY	0.00	2.56	2.56
058-0193-016-0000	SAFETY LIGHTS ONLY	0.00	2.56	2.56
058-0193-017-0000	SAFETY LIGHTS ONLY	0.00	2.56	2.56
058-0201-001-0000	SAFETY LIGHTS ONLY	0.00	2.56	2.56
058-0201-002-0000	SAFETY LIGHTS ONLY	0.00	2.56	2.56
058-0201-003-0000	SAFETY LIGHTS ONLY	0.00	2.56	2.56
058-0202-001-0000	SAFETY LIGHTS ONLY	0.00	2.56	2.56
058-0202-002-0000	SAFETY LIGHTS ONLY	0.00	2.56	2.56
058-0202-003-0000	SAFETY LIGHTS ONLY	0.00	2.56	2.56
058-0202-004-0000	SAFETY LIGHTS ONLY	0.00	2.56	2.56
058-0202-005-0000	SAFETY LIGHTS ONLY	0.00	2.56	2.56
058-0202-006-0000	SAFETY LIGHTS ONLY	0.00	2.56	2.56
058-0202-007-0000	SAFETY LIGHTS ONLY	0.00	2.56	2.56
058-0202-008-0000	SAFETY LIGHTS ONLY	0.00	2.56	2.56
058-0202-009-0000	SAFETY LIGHTS ONLY	0.00	2.56	2.56
058-0202-010-0000	SAFETY LIGHTS ONLY	0.00	2.56	2.56
058-0202-011-0000	SAFETY LIGHTS ONLY	0.00	2.56	2.56
058-0203-001-0000	SAFETY LIGHTS ONLY	0.00	2.56	2.56
058-0203-002-0000	SAFETY LIGHTS ONLY	0.00	2.56	2.56
058-0203-003-0000	SAFETY LIGHTS ONLY	0.00	2.56	2.56
058-0204-001-0000	SAFETY LIGHTS ONLY	0.00	2.56	2.56
058-0204-002-0000	SAFETY LIGHTS ONLY	0.00	2.56	2.56
058-0204-003-0000	SAFETY LIGHTS ONLY	0.00	2.56	2.56
058-0204-004-0000	SAFETY LIGHTS ONLY	0.00	2.56	2.56
058-0204-005-0000	SAFETY LIGHTS ONLY	0.00	2.56	2.56
058-0204-006-0000	SAFETY LIGHTS ONLY	0.00	2.56	2.56
058-0205-001-0000	SAFETY LIGHTS ONLY	0.00	2.56	2.56
058-0205-002-0000	SAFETY LIGHTS ONLY	0.00	2.56	2.56
058-0206-001-0000	SAFETY LIGHTS ONLY	0.00	2.56	2.56
058-0206-002-0000	SAFETY LIGHTS ONLY	0.00	2.56	2.56
058-0206-003-0000	SAFETY LIGHTS ONLY	0.00	2.56	2.56

City of Rancho Cordova
Lighting District No. 2012-1
Fiscal Year 2015/16 Preliminary Assessment Roll

ASSESSOR PARCEL NUMBER	CLASSIFICATION	STREET LIGHTS CHARGE	SAFETY LIGHTS CHARGE	ASSESSMENT
058-0206-004-0000	SAFETY LIGHTS ONLY	0.00	2.56	2.56
058-0206-005-0000	SAFETY LIGHTS ONLY	0.00	2.56	2.56
058-0206-006-0000	SAFETY LIGHTS ONLY	0.00	2.56	2.56
058-0206-007-0000	SAFETY LIGHTS ONLY	0.00	2.56	2.56
058-0206-008-0000	RESIDENTIAL	15.32	2.56	17.88
058-0206-009-0000	SAFETY LIGHTS ONLY	0.00	2.56	2.56
058-0206-010-0000	SAFETY LIGHTS ONLY	0.00	2.56	2.56
058-0206-011-0000	SAFETY LIGHTS ONLY	0.00	2.56	2.56
058-0206-012-0000	SAFETY LIGHTS ONLY	0.00	2.56	2.56
058-0206-013-0000	SAFETY LIGHTS ONLY	0.00	2.56	2.56
058-0206-014-0000	SAFETY LIGHTS ONLY	0.00	2.56	2.56
058-0206-015-0000	SAFETY LIGHTS ONLY	0.00	2.56	2.56
058-0206-016-0000	SAFETY LIGHTS ONLY	0.00	2.56	2.56
058-0206-017-0000	SAFETY LIGHTS ONLY	0.00	2.56	2.56
058-0206-018-0000	SAFETY LIGHTS ONLY	0.00	2.56	2.56
058-0211-001-0000	RESIDENTIAL	15.32	2.56	17.88
058-0211-002-0000	SAFETY LIGHTS ONLY	0.00	2.56	2.56
058-0212-001-0000	SAFETY LIGHTS ONLY	0.00	2.56	2.56
058-0212-002-0000	SAFETY LIGHTS ONLY	0.00	2.56	2.56
058-0213-001-0000	SAFETY LIGHTS ONLY	0.00	2.56	2.56
058-0213-002-0000	SAFETY LIGHTS ONLY	0.00	2.56	2.56
058-0213-003-0000	SAFETY LIGHTS ONLY	0.00	2.56	2.56
058-0213-004-0000	SAFETY LIGHTS ONLY	0.00	2.56	2.56
058-0213-005-0000	SAFETY LIGHTS ONLY	0.00	2.56	2.56
058-0213-006-0000	SAFETY LIGHTS ONLY	0.00	2.56	2.56
058-0214-001-0000	SAFETY LIGHTS ONLY	0.00	2.56	2.56
058-0214-002-0000	SAFETY LIGHTS ONLY	0.00	2.56	2.56
058-0214-003-0000	SAFETY LIGHTS ONLY	0.00	2.56	2.56
058-0214-004-0000	SAFETY LIGHTS ONLY	0.00	2.56	2.56
058-0214-005-0000	SAFETY LIGHTS ONLY	0.00	2.56	2.56
058-0214-006-0000	SAFETY LIGHTS ONLY	0.00	2.56	2.56
058-0214-007-0000	SAFETY LIGHTS ONLY	0.00	2.56	2.56
058-0214-008-0000	SAFETY LIGHTS ONLY	0.00	2.56	2.56
058-0214-009-0000	SAFETY LIGHTS ONLY	0.00	2.56	2.56
058-0214-010-0000	SAFETY LIGHTS ONLY	0.00	2.56	2.56
058-0214-011-0000	SAFETY LIGHTS ONLY	0.00	2.56	2.56
058-0214-012-0000	SAFETY LIGHTS ONLY	0.00	2.56	2.56
058-0214-013-0000	SAFETY LIGHTS ONLY	0.00	2.56	2.56
058-0214-014-0000	SAFETY LIGHTS ONLY	0.00	2.56	2.56
058-0215-001-0000	SAFETY LIGHTS ONLY	0.00	2.56	2.56
058-0215-002-0000	SAFETY LIGHTS ONLY	0.00	2.56	2.56
058-0215-003-0000	SAFETY LIGHTS ONLY	0.00	2.56	2.56
058-0215-004-0000	SAFETY LIGHTS ONLY	0.00	2.56	2.56
058-0215-005-0000	SAFETY LIGHTS ONLY	0.00	2.56	2.56
058-0215-006-0000	SAFETY LIGHTS ONLY	0.00	2.56	2.56
058-0215-007-0000	SAFETY LIGHTS ONLY	0.00	2.56	2.56
058-0215-008-0000	SAFETY LIGHTS ONLY	0.00	2.56	2.56
058-0215-009-0000	SAFETY LIGHTS ONLY	0.00	2.56	2.56
058-0215-010-0000	SAFETY LIGHTS ONLY	0.00	2.56	2.56
058-0215-011-0000	SAFETY LIGHTS ONLY	0.00	2.56	2.56
058-0215-012-0000	SAFETY LIGHTS ONLY	0.00	2.56	2.56
058-0215-013-0000	SAFETY LIGHTS ONLY	0.00	2.56	2.56
058-0215-014-0000	SAFETY LIGHTS ONLY	0.00	2.56	2.56
058-0215-015-0000	SAFETY LIGHTS ONLY	0.00	2.56	2.56
058-0215-016-0000	SAFETY LIGHTS ONLY	0.00	2.56	2.56
058-0215-017-0000	SAFETY LIGHTS ONLY	0.00	2.56	2.56
058-0215-018-0000	SAFETY LIGHTS ONLY	0.00	2.56	2.56
058-0215-019-0000	SAFETY LIGHTS ONLY	0.00	2.56	2.56
058-0216-001-0000	SAFETY LIGHTS ONLY	0.00	2.56	2.56
058-0216-002-0000	SAFETY LIGHTS ONLY	0.00	2.56	2.56
058-0216-003-0000	SAFETY LIGHTS ONLY	0.00	2.56	2.56
058-0216-004-0000	SAFETY LIGHTS ONLY	0.00	2.56	2.56
058-0216-005-0000	SAFETY LIGHTS ONLY	0.00	2.56	2.56
058-0216-006-0000	SAFETY LIGHTS ONLY	0.00	2.56	2.56
058-0216-007-0000	SAFETY LIGHTS ONLY	0.00	2.56	2.56

City of Rancho Cordova
Lighting District No. 2012-1
Fiscal Year 2015/16 Preliminary Assessment Roll

ASSESSOR PARCEL NUMBER	CLASSIFICATION	STREET LIGHTS CHARGE	SAFETY LIGHTS CHARGE	ASSESSMENT
058-0216-008-0000	SAFETY LIGHTS ONLY	0.00	2.56	2.56
058-0216-009-0000	SAFETY LIGHTS ONLY	0.00	2.56	2.56
058-0216-010-0000	SAFETY LIGHTS ONLY	0.00	2.56	2.56
058-0216-011-0000	SAFETY LIGHTS ONLY	0.00	2.56	2.56
058-0216-012-0000	SAFETY LIGHTS ONLY	0.00	2.56	2.56
058-0216-013-0000	SAFETY LIGHTS ONLY	0.00	2.56	2.56
058-0216-014-0000	SAFETY LIGHTS ONLY	0.00	2.56	2.56
058-0216-015-0000	SAFETY LIGHTS ONLY	0.00	2.56	2.56
058-0216-016-0000	SAFETY LIGHTS ONLY	0.00	2.56	2.56
058-0216-017-0000	SAFETY LIGHTS ONLY	0.00	2.56	2.56
058-0216-018-0000	SAFETY LIGHTS ONLY	0.00	2.56	2.56
058-0221-001-0000	SAFETY LIGHTS ONLY	0.00	2.56	2.56
058-0221-002-0000	SAFETY LIGHTS ONLY	0.00	2.56	2.56
058-0221-003-0000	SAFETY LIGHTS ONLY	0.00	2.56	2.56
058-0221-004-0000	SAFETY LIGHTS ONLY	0.00	2.56	2.56
058-0221-005-0000	SAFETY LIGHTS ONLY	0.00	2.56	2.56
058-0221-006-0000	SAFETY LIGHTS ONLY	0.00	2.56	2.56
058-0221-007-0000	SAFETY LIGHTS ONLY	0.00	2.56	2.56
058-0221-008-0000	SAFETY LIGHTS ONLY	0.00	2.56	2.56
058-0221-009-0000	SAFETY LIGHTS ONLY	0.00	2.56	2.56
058-0221-010-0000	SAFETY LIGHTS ONLY	0.00	2.56	2.56
058-0221-011-0000	SAFETY LIGHTS ONLY	0.00	2.56	2.56
058-0221-012-0000	SAFETY LIGHTS ONLY	0.00	2.56	2.56
058-0221-013-0000	SAFETY LIGHTS ONLY	0.00	2.56	2.56
058-0221-014-0000	SAFETY LIGHTS ONLY	0.00	2.56	2.56
058-0221-015-0000	SAFETY LIGHTS ONLY	0.00	2.56	2.56
058-0221-016-0000	SAFETY LIGHTS ONLY	0.00	2.56	2.56
058-0221-017-0000	SAFETY LIGHTS ONLY	0.00	2.56	2.56
058-0221-018-0000	SAFETY LIGHTS ONLY	0.00	2.56	2.56
058-0221-019-0000	SAFETY LIGHTS ONLY	0.00	2.56	2.56
058-0221-020-0000	SAFETY LIGHTS ONLY	0.00	2.56	2.56
058-0221-021-0000	SAFETY LIGHTS ONLY	0.00	2.56	2.56
058-0221-022-0000	SAFETY LIGHTS ONLY	0.00	2.56	2.56
058-0221-023-0000	SAFETY LIGHTS ONLY	0.00	2.56	2.56
058-0221-024-0000	SAFETY LIGHTS ONLY	0.00	2.56	2.56
058-0221-025-0000	SAFETY LIGHTS ONLY	0.00	2.56	2.56
058-0221-026-0000	SAFETY LIGHTS ONLY	0.00	2.56	2.56
058-0221-027-0000	SAFETY LIGHTS ONLY	0.00	2.56	2.56
058-0221-028-0000	SAFETY LIGHTS ONLY	0.00	2.56	2.56
058-0221-029-0000	SAFETY LIGHTS ONLY	0.00	2.56	2.56
058-0221-030-0000	SAFETY LIGHTS ONLY	0.00	2.56	2.56
058-0222-001-0000	SAFETY LIGHTS ONLY	0.00	2.56	2.56
058-0222-002-0000	SAFETY LIGHTS ONLY	0.00	2.56	2.56
058-0222-003-0000	SAFETY LIGHTS ONLY	0.00	2.56	2.56
058-0222-004-0000	SAFETY LIGHTS ONLY	0.00	2.56	2.56
058-0222-005-0000	SAFETY LIGHTS ONLY	0.00	2.56	2.56
058-0222-006-0000	SAFETY LIGHTS ONLY	0.00	2.56	2.56
058-0222-007-0000	SAFETY LIGHTS ONLY	0.00	2.56	2.56
058-0222-008-0000	SAFETY LIGHTS ONLY	0.00	2.56	2.56
058-0222-009-0000	SAFETY LIGHTS ONLY	0.00	2.56	2.56
058-0222-010-0000	SAFETY LIGHTS ONLY	0.00	2.56	2.56
058-0222-011-0000	SAFETY LIGHTS ONLY	0.00	2.56	2.56
058-0222-012-0000	SAFETY LIGHTS ONLY	0.00	2.56	2.56
058-0222-013-0000	SAFETY LIGHTS ONLY	0.00	2.56	2.56
058-0222-014-0000	SAFETY LIGHTS ONLY	0.00	2.56	2.56
058-0222-015-0000	SAFETY LIGHTS ONLY	0.00	2.56	2.56
058-0222-016-0000	SAFETY LIGHTS ONLY	0.00	2.56	2.56
058-0222-017-0000	SAFETY LIGHTS ONLY	0.00	2.56	2.56
058-0222-018-0000	SAFETY LIGHTS ONLY	0.00	2.56	2.56
058-0222-019-0000	SAFETY LIGHTS ONLY	0.00	2.56	2.56
058-0222-020-0000	SAFETY LIGHTS ONLY	0.00	2.56	2.56
058-0222-021-0000	SAFETY LIGHTS ONLY	0.00	2.56	2.56
058-0223-001-0000	SAFETY LIGHTS ONLY	0.00	2.56	2.56
058-0223-002-0000	SAFETY LIGHTS ONLY	0.00	2.56	2.56
058-0223-003-0000	SAFETY LIGHTS ONLY	0.00	2.56	2.56

**City of Rancho Cordova
Lighting District No. 2012-1
Fiscal Year 2015/16 Preliminary Assessment Roll**

ASSESSOR PARCEL NUMBER	CLASSIFICATION	STREET LIGHTS CHARGE	SAFETY LIGHTS CHARGE	ASSESSMENT
058-0223-004-0000	SAFETY LIGHTS ONLY	0.00	2.56	2.56
058-0223-005-0000	SAFETY LIGHTS ONLY	0.00	2.56	2.56
058-0223-006-0000	SAFETY LIGHTS ONLY	0.00	2.56	2.56
058-0223-007-0000	SAFETY LIGHTS ONLY	0.00	2.56	2.56
058-0223-008-0000	SAFETY LIGHTS ONLY	0.00	2.56	2.56
058-0223-009-0000	SAFETY LIGHTS ONLY	0.00	2.56	2.56
058-0223-010-0000	SAFETY LIGHTS ONLY	0.00	2.56	2.56
058-0223-011-0000	SAFETY LIGHTS ONLY	0.00	2.56	2.56
058-0223-012-0000	SAFETY LIGHTS ONLY	0.00	2.56	2.56
058-0223-013-0000	RESIDENTIAL	15.32	2.56	17.88
058-0223-014-0000	RESIDENTIAL	15.32	2.56	17.88
058-0223-015-0000	RESIDENTIAL	15.32	2.56	17.88
058-0223-016-0000	RESIDENTIAL	15.32	2.56	17.88
058-0223-017-0000	SAFETY LIGHTS ONLY	0.00	2.56	2.56
058-0223-018-0000	SAFETY LIGHTS ONLY	0.00	2.56	2.56
058-0223-019-0000	RESIDENTIAL	15.32	2.56	17.88
058-0223-020-0000	RESIDENTIAL	15.32	2.56	17.88
058-0223-021-0000	SAFETY LIGHTS ONLY	0.00	2.56	2.56
058-0223-022-0000	SAFETY LIGHTS ONLY	0.00	2.56	2.56
058-0224-001-0000	SAFETY LIGHTS ONLY	0.00	2.56	2.56
058-0224-002-0000	SAFETY LIGHTS ONLY	0.00	2.56	2.56
058-0224-003-0000	SAFETY LIGHTS ONLY	0.00	2.56	2.56
058-0224-004-0000	SAFETY LIGHTS ONLY	0.00	2.56	2.56
058-0224-005-0000	SAFETY LIGHTS ONLY	0.00	2.56	2.56
058-0224-006-0000	SAFETY LIGHTS ONLY	0.00	2.56	2.56
058-0224-007-0000	SAFETY LIGHTS ONLY	0.00	2.56	2.56
058-0224-008-0000	SAFETY LIGHTS ONLY	0.00	2.56	2.56
058-0224-009-0000	SAFETY LIGHTS ONLY	0.00	2.56	2.56
058-0224-010-0000	SAFETY LIGHTS ONLY	0.00	2.56	2.56
058-0224-011-0000	SAFETY LIGHTS ONLY	0.00	2.56	2.56
058-0224-012-0000	SAFETY LIGHTS ONLY	0.00	2.56	2.56
058-0224-013-0000	SAFETY LIGHTS ONLY	0.00	2.56	2.56
058-0224-014-0000	SAFETY LIGHTS ONLY	0.00	2.56	2.56
058-0224-015-0000	SAFETY LIGHTS ONLY	0.00	2.56	2.56
058-0224-016-0000	SAFETY LIGHTS ONLY	0.00	2.56	2.56
058-0224-017-0000	SAFETY LIGHTS ONLY	0.00	2.56	2.56
058-0224-018-0000	SAFETY LIGHTS ONLY	0.00	2.56	2.56
058-0230-005-0000	NON RESIDENTIAL	84.36	2.56	86.92
058-0230-011-0000	NON RESIDENTIAL	41.54	2.56	44.10
058-0230-013-0000	SAFETY LIGHTS ONLY	0.00	2.56	2.56
058-0230-014-0000	NON RESIDENTIAL	80.34	2.56	82.90
058-0230-015-0000	NON RESIDENTIAL	89.40	2.56	91.96
058-0230-016-0000	SAFETY LIGHTS ONLY	0.00	2.56	2.56
058-0241-021-0000	SAFETY LIGHTS ONLY	0.00	2.56	2.56
058-0241-022-0000	SAFETY LIGHTS ONLY	0.00	2.56	2.56
058-0241-023-0000	SAFETY LIGHTS ONLY	0.00	2.56	2.56
058-0241-024-0000	SAFETY LIGHTS ONLY	0.00	2.56	2.56
058-0241-025-0000	SAFETY LIGHTS ONLY	0.00	2.56	2.56
058-0241-026-0000	SAFETY LIGHTS ONLY	0.00	2.56	2.56
058-0241-027-0000	SAFETY LIGHTS ONLY	0.00	2.56	2.56
058-0241-028-0000	NON RESIDENTIAL	42.54	2.56	45.10
058-0241-029-0000	NON RESIDENTIAL	31.72	2.56	34.28
058-0241-030-0000	NON RESIDENTIAL	22.90	2.56	25.46
058-0241-031-0000	SAFETY LIGHTS ONLY	0.00	2.56	2.56
058-0242-007-0000	NON RESIDENTIAL	57.40	2.56	59.96
058-0242-008-0000	NON RESIDENTIAL	74.04	2.56	76.60
058-0242-009-0000	SAFETY LIGHTS ONLY	0.00	2.56	2.56
058-0242-010-0000	SAFETY LIGHTS ONLY	0.00	2.56	2.56
058-0242-011-0000	SAFETY LIGHTS ONLY	0.00	2.56	2.56
058-0242-012-0000	SAFETY LIGHTS ONLY	0.00	2.56	2.56
058-0242-013-0000	NON RESIDENTIAL	14.58	2.56	17.14
058-0242-014-0000	NON RESIDENTIAL	14.58	2.56	17.14
058-0242-015-0000	NON RESIDENTIAL	30.70	2.56	33.26
058-0243-002-0000	SAFETY LIGHTS ONLY	0.00	2.56	2.56
058-0251-001-0000	SAFETY LIGHTS ONLY	0.00	2.56	2.56

City of Rancho Cordova
Lighting District No. 2012-1
Fiscal Year 2015/16 Preliminary Assessment Roll

ASSESSOR PARCEL NUMBER	CLASSIFICATION	STREET LIGHTS CHARGE	SAFETY LIGHTS CHARGE	ASSESSMENT
058-0251-003-0000	NON RESIDENTIAL	130.72	2.56	133.28
058-0251-006-0000	SAFETY LIGHTS ONLY	0.00	2.56	2.56
058-0252-006-0000	NON RESIDENTIAL	40.78	2.56	43.34
058-0252-007-0000	NON RESIDENTIAL	36.24	2.56	38.80
058-0252-013-0000	NON RESIDENTIAL	253.90	2.56	256.46
058-0261-002-0000	NON RESIDENTIAL	109.80	2.56	112.36
058-0261-011-0000	NON RESIDENTIAL	74.78	2.56	77.34
058-0261-017-0000	NON RESIDENTIAL	94.94	2.56	97.50
058-0261-021-0000	NON RESIDENTIAL	100.76	2.56	103.32
058-0261-023-0000	NON RESIDENTIAL	164.96	2.56	167.52
058-0261-026-0000	NON RESIDENTIAL	226.18	2.56	228.74
058-0261-027-0000	NON RESIDENTIAL	186.12	2.56	188.68
058-0261-028-0000	NON RESIDENTIAL	164.46	2.56	167.02
058-0261-030-0000	NON RESIDENTIAL	394.46	2.56	397.02
058-0261-032-0000	NON RESIDENTIAL	50.38	2.56	52.94
058-0261-033-0000	NON RESIDENTIAL	67.98	2.56	70.54
058-0261-037-0000	NON RESIDENTIAL	118.88	2.56	121.44
058-0261-039-0000	NON RESIDENTIAL	47.34	2.56	49.90
058-0261-040-0000	NON RESIDENTIAL	70.50	2.56	73.06
058-0261-044-0000	NON RESIDENTIAL	201.00	2.56	203.56
058-0261-047-0000	NON RESIDENTIAL	153.88	2.56	156.44
058-0261-048-0000	SAFETY LIGHTS ONLY	0.00	2.56	2.56
058-0261-049-0000	NON RESIDENTIAL	49.60	2.56	52.16
058-0261-050-0000	SAFETY LIGHTS ONLY	0.00	2.56	2.56
058-0261-051-0000	NON RESIDENTIAL	85.62	2.56	88.18
058-0261-052-0000	NON RESIDENTIAL	64.72	2.56	67.28
058-0261-053-0000	NON RESIDENTIAL	55.16	2.56	57.72
058-0261-054-0000	SAFETY LIGHTS ONLY	0.00	2.56	2.56
058-0262-001-0000	SAFETY LIGHTS ONLY	0.00	2.56	2.56
058-0262-012-0000	NON RESIDENTIAL	52.88	2.56	55.44
058-0262-013-0000	SAFETY LIGHTS ONLY	0.00	2.56	2.56
058-0262-014-0000	SAFETY LIGHTS ONLY	0.00	2.56	2.56
058-0262-015-0000	SAFETY LIGHTS ONLY	0.00	2.56	2.56
058-0262-016-0000	SAFETY LIGHTS ONLY	0.00	2.56	2.56
058-0262-017-0000	SAFETY LIGHTS ONLY	0.00	2.56	2.56
058-0262-018-0000	SAFETY LIGHTS ONLY	0.00	2.56	2.56
058-0262-019-0000	SAFETY LIGHTS ONLY	0.00	2.56	2.56
058-0262-020-0000	SAFETY LIGHTS ONLY	0.00	2.56	2.56
058-0262-021-0000	SAFETY LIGHTS ONLY	0.00	2.56	2.56
058-0270-004-0000	SAFETY LIGHTS ONLY	0.00	2.56	2.56
058-0270-024-0000	NON RESIDENTIAL	104.26	2.56	106.82
058-0270-029-0000	NON RESIDENTIAL	65.46	2.56	68.02
058-0270-030-0000	NON RESIDENTIAL	71.02	2.56	73.58
058-0270-031-0000	NON RESIDENTIAL	45.56	2.56	48.12
058-0270-034-0000	NON RESIDENTIAL	71.02	2.56	73.58
058-0270-035-0000	NON RESIDENTIAL	83.60	2.56	86.16
058-0270-041-0000	SAFETY LIGHTS ONLY	0.00	2.56	2.56
058-0270-045-0000	SAFETY LIGHTS ONLY	0.00	2.56	2.56
058-0270-049-0000	NON RESIDENTIAL	53.88	2.56	56.44
058-0270-050-0000	NON RESIDENTIAL	157.66	2.56	160.22
058-0270-051-0000	NON RESIDENTIAL	100.76	2.56	103.32
058-0270-053-0000	NON RESIDENTIAL	26.42	2.56	28.98
058-0270-057-0000	NON RESIDENTIAL	31.22	2.56	33.78
058-0270-058-0000	NON RESIDENTIAL	154.64	2.56	157.20
058-0270-059-0000	NON RESIDENTIAL	100.76	2.56	103.32
058-0270-060-0000	NON RESIDENTIAL	257.16	2.56	259.72
058-0270-061-0000	NON RESIDENTIAL	57.92	2.56	60.48
058-0280-004-0000	NON RESIDENTIAL	38.76	2.56	41.32
058-0280-008-0000	NON RESIDENTIAL	57.92	2.56	60.48
058-0280-010-0000	SAFETY LIGHTS ONLY	0.00	2.56	2.56
058-0280-011-0000	NON RESIDENTIAL	32.72	2.56	35.28
058-0280-012-0000	NON RESIDENTIAL	19.88	2.56	22.44
058-0280-016-0000	SAFETY LIGHTS ONLY	0.00	2.56	2.56
058-0280-019-0000	NON RESIDENTIAL	28.94	2.56	31.50
058-0280-021-0000	SAFETY LIGHTS ONLY	0.00	2.56	2.56

City of Rancho Cordova
Lighting District No. 2012-1
Fiscal Year 2015/16 Preliminary Assessment Roll

ASSESSOR PARCEL NUMBER	CLASSIFICATION	STREET LIGHTS CHARGE	SAFETY LIGHTS CHARGE	ASSESSMENT
058-0280-023-0000	SAFETY LIGHTS ONLY	0.00	2.56	2.56
058-0280-024-0000	SAFETY LIGHTS ONLY	0.00	2.56	2.56
058-0280-027-0000	NON RESIDENTIAL	55.14	2.56	57.70
058-0291-003-0000	SAFETY LIGHTS ONLY	0.00	2.56	2.56
058-0291-004-0000	NON RESIDENTIAL	53.88	2.56	56.44
058-0291-005-0000	NON RESIDENTIAL	56.66	2.56	59.22
058-0291-007-0000	NON RESIDENTIAL	108.80	2.56	111.36
058-0300-001-0000	SAFETY LIGHTS ONLY	0.00	2.56	2.56
058-0311-002-0000	NON RESIDENTIAL	16.86	2.56	19.42
058-0311-003-0000	NON RESIDENTIAL	16.86	2.56	19.42
058-0311-004-0000	NON RESIDENTIAL	16.86	2.56	19.42
058-0311-005-0000	NON RESIDENTIAL	16.86	2.56	19.42
058-0311-006-0000	NON RESIDENTIAL	16.86	2.56	19.42
058-0311-007-0000	NON RESIDENTIAL	16.86	2.56	19.42
058-0311-008-0000	NON RESIDENTIAL	15.34	2.56	17.90
058-0311-009-0000	NON RESIDENTIAL	15.34	2.56	17.90
058-0311-010-0000	NON RESIDENTIAL	15.34	2.56	17.90
058-0311-011-0000	NON RESIDENTIAL	49.34	2.56	51.90
058-0311-012-0000	NON RESIDENTIAL	9.80	2.56	12.36
058-0311-013-0000	NON RESIDENTIAL	9.80	2.56	12.36
058-0311-014-0000	NON RESIDENTIAL	10.30	2.56	12.86
058-0311-015-0000	NON RESIDENTIAL	48.34	2.56	50.90
058-0311-016-0000	RESIDENTIAL	15.32	2.56	17.88
058-0311-017-0000	RESIDENTIAL	15.32	2.56	17.88
058-0311-018-0000	RESIDENTIAL	15.32	2.56	17.88
058-0311-019-0000	RESIDENTIAL	15.32	2.56	17.88
058-0311-020-0000	RESIDENTIAL	15.32	2.56	17.88
058-0311-021-0000	RESIDENTIAL	15.32	2.56	17.88
058-0311-022-0000	RESIDENTIAL	15.32	2.56	17.88
058-0311-023-0000	RESIDENTIAL	15.32	2.56	17.88
058-0311-024-0000	RESIDENTIAL	15.32	2.56	17.88
058-0311-025-0000	RESIDENTIAL	15.32	2.56	17.88
058-0311-026-0000	RESIDENTIAL	15.32	2.56	17.88
058-0311-027-0000	RESIDENTIAL	15.32	2.56	17.88
058-0311-028-0000	RESIDENTIAL	15.32	2.56	17.88
058-0311-029-0000	RESIDENTIAL	15.32	2.56	17.88
058-0311-030-0000	RESIDENTIAL	15.32	2.56	17.88
058-0311-031-0000	RESIDENTIAL	15.32	2.56	17.88
058-0311-032-0000	RESIDENTIAL	15.32	2.56	17.88
058-0311-033-0000	NON RESIDENTIAL	28.18	2.56	30.74
058-0312-001-0000	RESIDENTIAL	15.32	2.56	17.88
058-0312-002-0000	NON RESIDENTIAL	17.10	2.56	19.66
058-0312-003-0000	NON RESIDENTIAL	17.10	2.56	19.66
058-0312-004-0000	NON RESIDENTIAL	17.10	2.56	19.66
058-0312-005-0000	NON RESIDENTIAL	17.10	2.56	19.66
058-0312-006-0000	NON RESIDENTIAL	23.40	2.56	25.96
058-0312-007-0000	NON RESIDENTIAL	20.88	2.56	23.44
058-0312-008-0000	NON RESIDENTIAL	17.36	2.56	19.92
058-0312-009-0000	NON RESIDENTIAL	17.36	2.56	19.92
058-0312-010-0000	NON RESIDENTIAL	17.36	2.56	19.92
058-0312-011-0000	NON RESIDENTIAL	17.36	2.56	19.92
058-0312-012-0000	NON RESIDENTIAL	16.86	2.56	19.42
058-0312-013-0000	NON RESIDENTIAL	39.02	2.56	41.58
058-0312-014-0000	RESIDENTIAL	15.32	2.56	17.88
058-0312-015-0000	RESIDENTIAL	15.32	2.56	17.88
058-0312-016-0000	RESIDENTIAL	15.32	2.56	17.88
058-0320-001-0000	SAFETY LIGHTS ONLY	0.00	2.56	2.56
058-0320-002-0000	SAFETY LIGHTS ONLY	0.00	2.56	2.56
058-0320-003-0000	SAFETY LIGHTS ONLY	0.00	2.56	2.56
058-0320-004-0000	SAFETY LIGHTS ONLY	0.00	2.56	2.56
058-0320-005-0000	SAFETY LIGHTS ONLY	0.00	2.56	2.56
058-0320-006-0000	SAFETY LIGHTS ONLY	0.00	2.56	2.56
058-0320-007-0000	SAFETY LIGHTS ONLY	0.00	2.56	2.56
058-0320-008-0000	SAFETY LIGHTS ONLY	0.00	2.56	2.56
058-0320-009-0000	SAFETY LIGHTS ONLY	0.00	2.56	2.56

City of Rancho Cordova
Lighting District No. 2012-1
Fiscal Year 2015/16 Preliminary Assessment Roll

ASSESSOR PARCEL NUMBER	CLASSIFICATION	STREET LIGHTS CHARGE	SAFETY LIGHTS CHARGE	ASSESSMENT
058-0320-010-0000	SAFETY LIGHTS ONLY	0.00	2.56	2.56
058-0320-011-0000	SAFETY LIGHTS ONLY	0.00	2.56	2.56
058-0320-012-0000	SAFETY LIGHTS ONLY	0.00	2.56	2.56
058-0320-013-0000	SAFETY LIGHTS ONLY	0.00	2.56	2.56
058-0320-014-0000	SAFETY LIGHTS ONLY	0.00	2.56	2.56
058-0320-015-0000	SAFETY LIGHTS ONLY	0.00	2.56	2.56
058-0320-016-0000	SAFETY LIGHTS ONLY	0.00	2.56	2.56
058-0330-001-0000	NON RESIDENTIAL	6.02	2.56	8.58
058-0330-002-0000	NON RESIDENTIAL	6.02	2.56	8.58
058-0330-003-0000	NON RESIDENTIAL	6.02	2.56	8.58
058-0330-004-0000	NON RESIDENTIAL	6.02	2.56	8.58
058-0330-005-0000	NON RESIDENTIAL	6.02	2.56	8.58
058-0330-006-0000	NON RESIDENTIAL	6.02	2.56	8.58
058-0330-007-0000	NON RESIDENTIAL	6.02	2.56	8.58
058-0330-008-0000	NON RESIDENTIAL	6.02	2.56	8.58
058-0330-009-0000	NON RESIDENTIAL	6.02	2.56	8.58
058-0330-010-0000	NON RESIDENTIAL	6.02	2.56	8.58
058-0330-011-0000	NON RESIDENTIAL	6.02	2.56	8.58
058-0330-012-0000	NON RESIDENTIAL	6.02	2.56	8.58
058-0330-013-0000	NON RESIDENTIAL	6.02	2.56	8.58
058-0330-014-0000	NON RESIDENTIAL	6.02	2.56	8.58
058-0330-015-0000	NON RESIDENTIAL	6.02	2.56	8.58
058-0330-016-0000	NON RESIDENTIAL	6.02	2.56	8.58
058-0330-017-0000	NON RESIDENTIAL	6.02	2.56	8.58
058-0330-018-0000	NON RESIDENTIAL	6.02	2.56	8.58
058-0330-019-0000	NON RESIDENTIAL	6.02	2.56	8.58
058-0330-020-0000	NON RESIDENTIAL	6.02	2.56	8.58
058-0330-021-0000	NON RESIDENTIAL	6.02	2.56	8.58
058-0330-022-0000	NON RESIDENTIAL	6.02	2.56	8.58
058-0330-023-0000	NON RESIDENTIAL	6.02	2.56	8.58
058-0330-024-0000	NON RESIDENTIAL	6.02	2.56	8.58
058-0340-001-0000	NON RESIDENTIAL	6.02	2.56	8.58
058-0340-002-0000	NON RESIDENTIAL	6.02	2.56	8.58
058-0340-003-0000	NON RESIDENTIAL	6.02	2.56	8.58
058-0340-004-0000	NON RESIDENTIAL	6.02	2.56	8.58
058-0340-005-0000	NON RESIDENTIAL	6.02	2.56	8.58
058-0340-006-0000	NON RESIDENTIAL	6.02	2.56	8.58
058-0340-007-0000	NON RESIDENTIAL	6.02	2.56	8.58
058-0340-008-0000	NON RESIDENTIAL	6.02	2.56	8.58
058-0340-009-0000	NON RESIDENTIAL	6.02	2.56	8.58
058-0340-010-0000	NON RESIDENTIAL	6.02	2.56	8.58
058-0340-011-0000	NON RESIDENTIAL	6.02	2.56	8.58
058-0340-012-0000	NON RESIDENTIAL	6.02	2.56	8.58
058-0340-013-0000	NON RESIDENTIAL	6.02	2.56	8.58
058-0340-014-0000	NON RESIDENTIAL	6.02	2.56	8.58
058-0340-015-0000	NON RESIDENTIAL	6.02	2.56	8.58
058-0340-016-0000	NON RESIDENTIAL	6.02	2.56	8.58
058-0340-017-0000	NON RESIDENTIAL	6.02	2.56	8.58
058-0340-018-0000	NON RESIDENTIAL	6.02	2.56	8.58
058-0340-019-0000	NON RESIDENTIAL	6.02	2.56	8.58
058-0340-020-0000	NON RESIDENTIAL	6.02	2.56	8.58
058-0340-021-0000	NON RESIDENTIAL	6.02	2.56	8.58
058-0340-022-0000	NON RESIDENTIAL	6.02	2.56	8.58
058-0340-023-0000	NON RESIDENTIAL	6.02	2.56	8.58
058-0340-024-0000	NON RESIDENTIAL	6.02	2.56	8.58
058-0350-002-0000	NON RESIDENTIAL	6.02	2.56	8.58
058-0350-003-0000	NON RESIDENTIAL	6.02	2.56	8.58
058-0350-004-0000	NON RESIDENTIAL	6.02	2.56	8.58
058-0350-005-0000	NON RESIDENTIAL	6.02	2.56	8.58
058-0350-006-0000	NON RESIDENTIAL	6.02	2.56	8.58
058-0350-007-0000	NON RESIDENTIAL	6.02	2.56	8.58
058-0350-008-0000	NON RESIDENTIAL	6.02	2.56	8.58
058-0350-009-0000	NON RESIDENTIAL	6.02	2.56	8.58
058-0350-010-0000	NON RESIDENTIAL	6.02	2.56	8.58
058-0350-011-0000	NON RESIDENTIAL	6.02	2.56	8.58

**City of Rancho Cordova
Lighting District No. 2012-1
Fiscal Year 2015/16 Preliminary Assessment Roll**

ASSESSOR PARCEL NUMBER	CLASSIFICATION	STREET LIGHTS CHARGE	SAFETY LIGHTS CHARGE	ASSESSMENT
058-0350-012-0000	NON RESIDENTIAL	6.02	2.56	8.58
058-0350-013-0000	NON RESIDENTIAL	6.02	2.56	8.58
058-0350-014-0000	NON RESIDENTIAL	6.02	2.56	8.58
058-0350-015-0000	NON RESIDENTIAL	6.02	2.56	8.58
058-0350-016-0000	NON RESIDENTIAL	6.02	2.56	8.58
058-0350-017-0000	NON RESIDENTIAL	6.02	2.56	8.58
058-0350-018-0000	NON RESIDENTIAL	6.02	2.56	8.58
058-0350-019-0000	NON RESIDENTIAL	6.02	2.56	8.58
058-0350-020-0000	NON RESIDENTIAL	6.02	2.56	8.58
058-0350-021-0000	NON RESIDENTIAL	6.02	2.56	8.58
058-0360-002-0000	NON RESIDENTIAL	6.02	2.56	8.58
058-0360-003-0000	NON RESIDENTIAL	6.02	2.56	8.58
058-0360-004-0000	NON RESIDENTIAL	6.02	2.56	8.58
058-0360-005-0000	NON RESIDENTIAL	6.02	2.56	8.58
058-0360-006-0000	NON RESIDENTIAL	6.02	2.56	8.58
058-0360-007-0000	NON RESIDENTIAL	6.02	2.56	8.58
058-0360-008-0000	NON RESIDENTIAL	6.02	2.56	8.58
058-0360-009-0000	NON RESIDENTIAL	6.02	2.56	8.58
058-0360-010-0000	NON RESIDENTIAL	6.02	2.56	8.58
058-0360-011-0000	NON RESIDENTIAL	6.02	2.56	8.58
058-0360-012-0000	NON RESIDENTIAL	6.02	2.56	8.58
058-0360-013-0000	NON RESIDENTIAL	6.02	2.56	8.58
058-0360-014-0000	NON RESIDENTIAL	6.02	2.56	8.58
058-0360-015-0000	NON RESIDENTIAL	6.02	2.56	8.58
058-0360-016-0000	NON RESIDENTIAL	6.02	2.56	8.58
058-0360-017-0000	NON RESIDENTIAL	6.02	2.56	8.58
058-0360-018-0000	NON RESIDENTIAL	6.02	2.56	8.58
058-0360-019-0000	NON RESIDENTIAL	6.02	2.56	8.58
058-0360-020-0000	NON RESIDENTIAL	6.02	2.56	8.58
058-0360-021-0000	NON RESIDENTIAL	6.02	2.56	8.58
058-0360-022-0000	NON RESIDENTIAL	6.02	2.56	8.58
058-0360-023-0000	NON RESIDENTIAL	6.02	2.56	8.58
058-0360-024-0000	NON RESIDENTIAL	6.02	2.56	8.58
058-0360-025-0000	NON RESIDENTIAL	6.02	2.56	8.58
058-0360-026-0000	NON RESIDENTIAL	6.02	2.56	8.58
058-0360-027-0000	NON RESIDENTIAL	6.02	2.56	8.58
058-0360-028-0000	NON RESIDENTIAL	6.02	2.56	8.58
058-0360-029-0000	NON RESIDENTIAL	6.02	2.56	8.58
058-0360-030-0000	NON RESIDENTIAL	6.02	2.56	8.58
058-0360-031-0000	NON RESIDENTIAL	6.02	2.56	8.58
058-0360-032-0000	NON RESIDENTIAL	6.02	2.56	8.58
058-0360-033-0000	NON RESIDENTIAL	6.02	2.56	8.58
058-0360-034-0000	NON RESIDENTIAL	6.02	2.56	8.58
058-0360-035-0000	NON RESIDENTIAL	6.02	2.56	8.58
058-0360-036-0000	NON RESIDENTIAL	6.02	2.56	8.58
058-0360-037-0000	NON RESIDENTIAL	6.02	2.56	8.58
058-0360-038-0000	NON RESIDENTIAL	6.02	2.56	8.58
058-0370-001-0000	RESIDENTIAL	15.32	2.56	17.88
058-0370-002-0000	RESIDENTIAL	15.32	2.56	17.88
058-0370-003-0000	RESIDENTIAL	15.32	2.56	17.88
058-0370-004-0000	RESIDENTIAL	15.32	2.56	17.88
058-0370-005-0000	RESIDENTIAL	15.32	2.56	17.88
058-0370-006-0000	RESIDENTIAL	15.32	2.56	17.88
058-0370-007-0000	RESIDENTIAL	15.32	2.56	17.88
058-0370-008-0000	RESIDENTIAL	15.32	2.56	17.88
058-0370-009-0000	RESIDENTIAL	15.32	2.56	17.88
058-0370-010-0000	RESIDENTIAL	15.32	2.56	17.88
058-0370-011-0000	RESIDENTIAL	15.32	2.56	17.88
058-0370-012-0000	RESIDENTIAL	15.32	2.56	17.88
058-0370-013-0000	RESIDENTIAL	15.32	2.56	17.88
058-0370-014-0000	NON RESIDENTIAL	44.30	2.56	46.86
058-0370-015-0000	NON RESIDENTIAL	18.62	2.56	21.18
058-0370-016-0000	RESIDENTIAL	15.32	2.56	17.88
058-0370-017-0000	RESIDENTIAL	15.32	2.56	17.88
058-0370-018-0000	RESIDENTIAL	15.32	2.56	17.88

**City of Rancho Cordova
Lighting District No. 2012-1
Fiscal Year 2015/16 Preliminary Assessment Roll**

ASSESSOR PARCEL NUMBER	CLASSIFICATION	STREET LIGHTS CHARGE	SAFETY LIGHTS CHARGE	ASSESSMENT
058-0370-019-0000	RESIDENTIAL	15.32	2.56	17.88
058-0370-020-0000	NON RESIDENTIAL	18.62	2.56	21.18
058-0370-021-0000	NON RESIDENTIAL	18.12	2.56	20.68
058-0370-022-0000	NON RESIDENTIAL	18.12	2.56	20.68
058-0370-023-0000	NON RESIDENTIAL	18.12	2.56	20.68
058-0370-024-0000	NON RESIDENTIAL	18.12	2.56	20.68
058-0370-025-0000	NON RESIDENTIAL	45.32	2.56	47.88
058-0370-026-0000	RESIDENTIAL	15.32	2.56	17.88
058-0370-027-0000	RESIDENTIAL	15.32	2.56	17.88
058-0370-028-0000	RESIDENTIAL	15.32	2.56	17.88
058-0370-029-0000	RESIDENTIAL	15.32	2.56	17.88
058-0370-030-0000	RESIDENTIAL	15.32	2.56	17.88
058-0370-031-0000	RESIDENTIAL	15.32	2.56	17.88
058-0370-032-0000	RESIDENTIAL	15.32	2.56	17.88
058-0370-033-0000	RESIDENTIAL	15.32	2.56	17.88
058-0370-034-0000	RESIDENTIAL	15.32	2.56	17.88
058-0370-035-0000	RESIDENTIAL	15.32	2.56	17.88
058-0370-036-0000	RESIDENTIAL	15.32	2.56	17.88
058-0370-037-0000	RESIDENTIAL	15.32	2.56	17.88
058-0370-038-0000	RESIDENTIAL	15.32	2.56	17.88
058-0370-039-0000	RESIDENTIAL	15.32	2.56	17.88
058-0370-040-0000	RESIDENTIAL	15.32	2.56	17.88
058-0370-041-0000	RESIDENTIAL	15.32	2.56	17.88
058-0370-042-0000	RESIDENTIAL	15.32	2.56	17.88
058-0370-043-0000	RESIDENTIAL	15.32	2.56	17.88
058-0370-044-0000	RESIDENTIAL	15.32	2.56	17.88
058-0370-045-0000	RESIDENTIAL	15.32	2.56	17.88
058-0370-046-0000	RESIDENTIAL	15.32	2.56	17.88
058-0370-047-0000	RESIDENTIAL	15.32	2.56	17.88
058-0370-048-0000	RESIDENTIAL	15.32	2.56	17.88
058-0370-049-0000	RESIDENTIAL	15.32	2.56	17.88
058-0370-050-0000	RESIDENTIAL	15.32	2.56	17.88
058-0370-051-0000	RESIDENTIAL	15.32	2.56	17.88
058-0370-052-0000	RESIDENTIAL	15.32	2.56	17.88
058-0370-053-0000	RESIDENTIAL	15.32	2.56	17.88
058-0370-054-0000	NON RESIDENTIAL	18.62	2.56	21.18
058-0370-055-0000	NON RESIDENTIAL	19.12	2.56	21.68
058-0370-056-0000	NON RESIDENTIAL	55.14	2.56	57.70
058-0370-057-0000	NON RESIDENTIAL	16.60	2.56	19.16
058-0370-058-0000	NON RESIDENTIAL	10.80	2.56	13.36
058-0370-059-0000	NON RESIDENTIAL	12.58	2.56	15.14
058-0370-060-0000	NON RESIDENTIAL	16.10	2.56	18.66
058-0370-061-0000	NON RESIDENTIAL	16.10	2.56	18.66
058-0370-062-0000	NON RESIDENTIAL	17.86	2.56	20.42
058-0370-063-0000	NON RESIDENTIAL	18.12	2.56	20.68
058-0370-064-0000	NON RESIDENTIAL	18.12	2.56	20.68
058-0370-065-0000	NON RESIDENTIAL	45.32	2.56	47.88
058-0370-066-0000	NON RESIDENTIAL	16.10	2.56	18.66
058-0370-067-0000	NON RESIDENTIAL	16.10	2.56	18.66
058-0370-068-0000	NON RESIDENTIAL	23.40	2.56	25.96
058-0370-069-0000	RESIDENTIAL	15.32	2.56	17.88
058-0370-070-0000	RESIDENTIAL	15.32	2.56	17.88
058-0380-003-0000	NON RESIDENTIAL	6.02	2.56	8.58
058-0380-004-0000	NON RESIDENTIAL	6.02	2.56	8.58
058-0380-005-0000	NON RESIDENTIAL	6.02	2.56	8.58
058-0380-006-0000	NON RESIDENTIAL	6.02	2.56	8.58
058-0380-007-0000	NON RESIDENTIAL	6.02	2.56	8.58
058-0380-008-0000	NON RESIDENTIAL	6.02	2.56	8.58
058-0380-009-0000	NON RESIDENTIAL	6.02	2.56	8.58
058-0380-010-0000	NON RESIDENTIAL	6.02	2.56	8.58
058-0380-011-0000	NON RESIDENTIAL	6.02	2.56	8.58
058-0380-012-0000	NON RESIDENTIAL	6.02	2.56	8.58
058-0380-013-0000	NON RESIDENTIAL	6.02	2.56	8.58
058-0380-014-0000	NON RESIDENTIAL	6.02	2.56	8.58
058-0380-015-0000	NON RESIDENTIAL	6.02	2.56	8.58

City of Rancho Cordova
Lighting District No. 2012-1
Fiscal Year 2015/16 Preliminary Assessment Roll

ASSESSOR PARCEL NUMBER	CLASSIFICATION	STREET LIGHTS CHARGE	SAFETY LIGHTS CHARGE	ASSESSMENT
058-0380-016-0000	NON RESIDENTIAL	6.02	2.56	8.58
058-0380-017-0000	NON RESIDENTIAL	6.02	2.56	8.58
058-0380-018-0000	NON RESIDENTIAL	6.02	2.56	8.58
058-0380-019-0000	NON RESIDENTIAL	6.02	2.56	8.58
058-0390-051-0001	NON RESIDENTIAL	11.32	2.56	13.88
058-0390-051-0002	NON RESIDENTIAL	11.32	2.56	13.88
058-0390-051-0003	NON RESIDENTIAL	11.32	2.56	13.88
058-0390-051-0004	NON RESIDENTIAL	11.32	2.56	13.88
058-0390-051-0005	NON RESIDENTIAL	11.32	2.56	13.88
058-0390-051-0006	NON RESIDENTIAL	11.32	2.56	13.88
058-0390-051-0007	NON RESIDENTIAL	11.32	2.56	13.88
058-0390-051-0008	NON RESIDENTIAL	11.32	2.56	13.88
058-0390-052-0001	NON RESIDENTIAL	11.32	2.56	13.88
058-0390-052-0002	NON RESIDENTIAL	11.32	2.56	13.88
058-0390-052-0003	NON RESIDENTIAL	11.32	2.56	13.88
058-0390-052-0004	NON RESIDENTIAL	11.32	2.56	13.88
058-0390-052-0005	NON RESIDENTIAL	11.32	2.56	13.88
058-0390-052-0006	NON RESIDENTIAL	11.32	2.56	13.88
058-0390-052-0007	NON RESIDENTIAL	11.32	2.56	13.88
058-0390-052-0008	NON RESIDENTIAL	11.32	2.56	13.88
058-0390-052-0009	NON RESIDENTIAL	11.32	2.56	13.88
058-0390-052-0010	NON RESIDENTIAL	11.32	2.56	13.88
058-0390-052-0011	NON RESIDENTIAL	11.32	2.56	13.88
058-0390-052-0012	NON RESIDENTIAL	11.32	2.56	13.88
058-0390-053-0001	NON RESIDENTIAL	11.32	2.56	13.88
058-0390-053-0002	NON RESIDENTIAL	11.32	2.56	13.88
058-0390-053-0003	NON RESIDENTIAL	11.32	2.56	13.88
058-0390-053-0004	NON RESIDENTIAL	11.32	2.56	13.88
058-0390-053-0005	NON RESIDENTIAL	11.32	2.56	13.88
058-0390-053-0006	NON RESIDENTIAL	11.32	2.56	13.88
058-0390-053-0007	NON RESIDENTIAL	11.32	2.56	13.88
058-0390-053-0008	NON RESIDENTIAL	11.32	2.56	13.88
058-0390-053-0009	NON RESIDENTIAL	11.32	2.56	13.88
058-0390-053-0010	NON RESIDENTIAL	11.32	2.56	13.88
058-0390-053-0011	NON RESIDENTIAL	11.32	2.56	13.88
058-0390-053-0012	NON RESIDENTIAL	11.32	2.56	13.88
058-0390-053-0013	NON RESIDENTIAL	11.32	2.56	13.88
058-0390-053-0014	NON RESIDENTIAL	11.32	2.56	13.88
058-0390-053-0015	NON RESIDENTIAL	11.32	2.56	13.88
058-0390-053-0016	NON RESIDENTIAL	11.32	2.56	13.88
058-0390-054-0001	NON RESIDENTIAL	11.32	2.56	13.88
058-0390-054-0002	NON RESIDENTIAL	11.32	2.56	13.88
058-0390-054-0003	NON RESIDENTIAL	11.32	2.56	13.88
058-0390-054-0004	NON RESIDENTIAL	11.32	2.56	13.88
058-0390-055-0001	NON RESIDENTIAL	11.32	2.56	13.88
058-0390-055-0002	NON RESIDENTIAL	11.32	2.56	13.88
058-0390-055-0003	NON RESIDENTIAL	11.32	2.56	13.88
058-0390-055-0004	NON RESIDENTIAL	11.32	2.56	13.88
058-0390-055-0005	NON RESIDENTIAL	11.32	2.56	13.88
058-0390-055-0006	NON RESIDENTIAL	11.32	2.56	13.88
058-0390-055-0007	NON RESIDENTIAL	11.32	2.56	13.88
058-0390-055-0008	NON RESIDENTIAL	11.32	2.56	13.88
058-0390-055-0009	NON RESIDENTIAL	11.32	2.56	13.88
058-0390-055-0010	NON RESIDENTIAL	11.32	2.56	13.88
058-0390-055-0011	NON RESIDENTIAL	11.32	2.56	13.88
058-0390-055-0012	NON RESIDENTIAL	11.32	2.56	13.88
058-0390-055-0013	NON RESIDENTIAL	11.32	2.56	13.88
058-0390-055-0014	NON RESIDENTIAL	11.32	2.56	13.88
058-0390-055-0015	NON RESIDENTIAL	11.32	2.56	13.88
058-0390-055-0016	NON RESIDENTIAL	11.32	2.56	13.88
058-0390-055-0017	NON RESIDENTIAL	11.32	2.56	13.88
058-0390-055-0018	NON RESIDENTIAL	11.32	2.56	13.88
058-0390-055-0019	NON RESIDENTIAL	11.32	2.56	13.88
058-0390-055-0020	NON RESIDENTIAL	11.32	2.56	13.88
058-0390-056-0001	NON RESIDENTIAL	11.32	2.56	13.88

**City of Rancho Cordova
Lighting District No. 2012-1
Fiscal Year 2015/16 Preliminary Assessment Roll**

ASSESSOR PARCEL NUMBER	CLASSIFICATION	STREET LIGHTS CHARGE	SAFETY LIGHTS CHARGE	ASSESSMENT
058-0390-056-0002	NON RESIDENTIAL	11.32	2.56	13.88
058-0390-056-0003	NON RESIDENTIAL	11.32	2.56	13.88
058-0390-056-0004	NON RESIDENTIAL	11.32	2.56	13.88
058-0390-057-0001	NON RESIDENTIAL	11.32	2.56	13.88
058-0390-057-0002	NON RESIDENTIAL	11.32	2.56	13.88
058-0390-057-0003	NON RESIDENTIAL	11.32	2.56	13.88
058-0390-057-0004	NON RESIDENTIAL	11.32	2.56	13.88
058-0390-057-0005	NON RESIDENTIAL	11.32	2.56	13.88
058-0390-057-0006	NON RESIDENTIAL	11.32	2.56	13.88
058-0390-057-0007	NON RESIDENTIAL	11.32	2.56	13.88
058-0390-057-0008	NON RESIDENTIAL	11.32	2.56	13.88
058-0390-057-0009	NON RESIDENTIAL	11.32	2.56	13.88
058-0390-057-0010	NON RESIDENTIAL	11.32	2.56	13.88
058-0390-057-0011	NON RESIDENTIAL	11.32	2.56	13.88
058-0390-057-0012	NON RESIDENTIAL	11.32	2.56	13.88
058-0390-057-0013	NON RESIDENTIAL	11.32	2.56	13.88
058-0390-057-0014	NON RESIDENTIAL	11.32	2.56	13.88
058-0390-057-0015	NON RESIDENTIAL	11.32	2.56	13.88
058-0390-057-0016	NON RESIDENTIAL	11.32	2.56	13.88
058-0390-058-0001	NON RESIDENTIAL	11.32	2.56	13.88
058-0390-058-0002	NON RESIDENTIAL	11.32	2.56	13.88
058-0390-058-0003	NON RESIDENTIAL	11.32	2.56	13.88
058-0390-058-0004	NON RESIDENTIAL	11.32	2.56	13.88
058-0390-058-0005	NON RESIDENTIAL	11.32	2.56	13.88
058-0390-058-0006	NON RESIDENTIAL	11.32	2.56	13.88
058-0390-058-0007	NON RESIDENTIAL	11.32	2.56	13.88
058-0390-058-0008	NON RESIDENTIAL	11.32	2.56	13.88
058-0390-058-0009	NON RESIDENTIAL	11.32	2.56	13.88
058-0390-058-0010	NON RESIDENTIAL	11.32	2.56	13.88
058-0390-058-0011	NON RESIDENTIAL	11.32	2.56	13.88
058-0390-058-0012	NON RESIDENTIAL	11.32	2.56	13.88
058-0390-058-0013	NON RESIDENTIAL	11.32	2.56	13.88
058-0390-058-0014	NON RESIDENTIAL	11.32	2.56	13.88
058-0390-058-0015	NON RESIDENTIAL	11.32	2.56	13.88
058-0390-058-0016	NON RESIDENTIAL	11.32	2.56	13.88
058-0390-058-0017	NON RESIDENTIAL	11.32	2.56	13.88
058-0390-058-0018	NON RESIDENTIAL	11.32	2.56	13.88
058-0390-058-0019	NON RESIDENTIAL	11.32	2.56	13.88
058-0390-058-0020	NON RESIDENTIAL	11.32	2.56	13.88
058-0400-001-0000	SAFETY LIGHTS ONLY	0.00	2.56	2.56
058-0400-002-0000	NON RESIDENTIAL	46.58	2.56	49.14
058-0400-003-0000	NON RESIDENTIAL	17.60	2.56	20.16
058-0400-004-0000	NON RESIDENTIAL	17.10	2.56	19.66
058-0400-005-0000	NON RESIDENTIAL	17.36	2.56	19.92
058-0400-010-0000	NON RESIDENTIAL	13.58	2.56	16.14
058-0400-011-0000	NON RESIDENTIAL	13.58	2.56	16.14
058-0400-012-0000	NON RESIDENTIAL	13.82	2.56	16.38
058-0400-013-0000	NON RESIDENTIAL	9.80	2.56	12.36
058-0400-014-0000	NON RESIDENTIAL	8.54	2.56	11.10
058-0400-015-0000	NON RESIDENTIAL	11.32	2.56	13.88
058-0400-016-0000	NON RESIDENTIAL	13.58	2.56	16.14
058-0400-017-0000	NON RESIDENTIAL	13.58	2.56	16.14
058-0400-018-0000	NON RESIDENTIAL	14.34	2.56	16.90
058-0400-019-0000	NON RESIDENTIAL	13.82	2.56	16.38
058-0400-020-0000	NON RESIDENTIAL	18.36	2.56	20.92
058-0400-021-0000	NON RESIDENTIAL	13.58	2.56	16.14
058-0400-022-0000	NON RESIDENTIAL	44.56	2.56	47.12
058-0400-027-0000	NON RESIDENTIAL	16.86	2.56	19.42
058-0400-028-0000	NON RESIDENTIAL	16.86	2.56	19.42
058-0400-029-0000	RESIDENTIAL	15.32	2.56	17.88
058-0400-030-0000	RESIDENTIAL	15.32	2.56	17.88
058-0400-031-0000	RESIDENTIAL	15.32	2.56	17.88
058-0400-032-0000	RESIDENTIAL	15.32	2.56	17.88
058-0400-033-0000	RESIDENTIAL	15.32	2.56	17.88
058-0400-034-0000	RESIDENTIAL	15.32	2.56	17.88

**City of Rancho Cordova
Lighting District No. 2012-1
Fiscal Year 2015/16 Preliminary Assessment Roll**

ASSESSOR PARCEL NUMBER	CLASSIFICATION	STREET LIGHTS CHARGE	SAFETY LIGHTS CHARGE	ASSESSMENT
058-0400-035-0000	RESIDENTIAL	15.32	2.56	17.88
058-0400-036-0000	RESIDENTIAL	15.32	2.56	17.88
058-0400-037-0000	RESIDENTIAL	15.32	2.56	17.88
058-0400-038-0000	RESIDENTIAL	15.32	2.56	17.88
058-0400-039-0000	RESIDENTIAL	15.32	2.56	17.88
058-0400-040-0000	RESIDENTIAL	15.32	2.56	17.88
058-0400-041-0000	RESIDENTIAL	15.32	2.56	17.88
058-0400-043-0000	RESIDENTIAL	15.32	2.56	17.88
058-0400-044-0000	RESIDENTIAL	15.32	2.56	17.88
058-0400-046-0000	RESIDENTIAL	15.32	2.56	17.88
058-0400-047-0000	RESIDENTIAL	15.32	2.56	17.88
058-0400-048-0000	RESIDENTIAL	15.32	2.56	17.88
058-0400-049-0000	RESIDENTIAL	15.32	2.56	17.88
058-0400-050-0000	RESIDENTIAL	15.32	2.56	17.88
058-0400-051-0000	RESIDENTIAL	15.32	2.56	17.88
058-0400-052-0000	RESIDENTIAL	15.32	2.56	17.88
058-0400-053-0000	RESIDENTIAL	15.32	2.56	17.88
058-0400-054-0000	RESIDENTIAL	15.32	2.56	17.88
058-0400-055-0000	RESIDENTIAL	15.32	2.56	17.88
058-0400-056-0000	RESIDENTIAL	15.32	2.56	17.88
058-0400-057-0000	RESIDENTIAL	15.32	2.56	17.88
058-0400-058-0000	RESIDENTIAL	15.32	2.56	17.88
058-0400-059-0000	RESIDENTIAL	15.32	2.56	17.88
058-0400-060-0000	RESIDENTIAL	15.32	2.56	17.88
058-0400-061-0000	RESIDENTIAL	15.32	2.56	17.88
058-0400-062-0000	RESIDENTIAL	15.32	2.56	17.88
058-0400-063-0000	RESIDENTIAL	15.32	2.56	17.88
058-0400-064-0000	RESIDENTIAL	15.32	2.56	17.88
058-0400-065-0000	RESIDENTIAL	15.32	2.56	17.88
058-0400-066-0000	NON RESIDENTIAL	42.80	2.56	45.36
058-0400-067-0000	NON RESIDENTIAL	17.36	2.56	19.92
058-0400-068-0000	NON RESIDENTIAL	43.04	2.56	45.60
058-0400-069-0000	RESIDENTIAL	15.32	2.56	17.88
058-0400-070-0000	RESIDENTIAL	15.32	2.56	17.88
058-0400-071-0000	RESIDENTIAL	15.32	2.56	17.88
058-0400-072-0000	SAFETY LIGHTS ONLY	0.00	2.56	2.56
058-0400-073-0000	NON RESIDENTIAL	41.28	2.56	43.84
058-0400-074-0000	NON RESIDENTIAL	16.86	2.56	19.42
058-0400-075-0000	NON RESIDENTIAL	18.86	2.56	21.42
058-0400-076-0000	NON RESIDENTIAL	42.04	2.56	44.60
058-0400-077-0000	NON RESIDENTIAL	13.58	2.56	16.14
058-0400-078-0000	NON RESIDENTIAL	13.58	2.56	16.14
058-0400-080-0000	SAFETY LIGHTS ONLY	0.00	2.56	2.56
058-0400-081-0000	SAFETY LIGHTS ONLY	0.00	2.56	2.56
058-0410-001-0000	NON RESIDENTIAL	6.02	2.56	8.58
058-0410-002-0000	NON RESIDENTIAL	6.02	2.56	8.58
058-0410-003-0000	NON RESIDENTIAL	6.02	2.56	8.58
058-0410-004-0000	NON RESIDENTIAL	6.02	2.56	8.58
058-0410-005-0000	NON RESIDENTIAL	6.02	2.56	8.58
058-0410-006-0000	NON RESIDENTIAL	6.02	2.56	8.58
058-0410-007-0000	NON RESIDENTIAL	6.02	2.56	8.58
058-0410-008-0000	NON RESIDENTIAL	6.02	2.56	8.58
058-0410-009-0000	NON RESIDENTIAL	6.02	2.56	8.58
058-0410-010-0000	NON RESIDENTIAL	6.02	2.56	8.58
058-0410-011-0000	NON RESIDENTIAL	6.02	2.56	8.58
058-0410-012-0000	NON RESIDENTIAL	6.02	2.56	8.58
058-0410-013-0000	NON RESIDENTIAL	6.02	2.56	8.58
058-0410-014-0000	NON RESIDENTIAL	6.02	2.56	8.58
058-0410-015-0000	NON RESIDENTIAL	6.02	2.56	8.58
058-0410-016-0000	NON RESIDENTIAL	6.02	2.56	8.58
058-0410-017-0000	NON RESIDENTIAL	6.02	2.56	8.58
058-0410-018-0000	NON RESIDENTIAL	6.02	2.56	8.58
058-0410-019-0000	NON RESIDENTIAL	6.02	2.56	8.58
058-0410-020-0000	NON RESIDENTIAL	6.02	2.56	8.58
058-0410-021-0000	NON RESIDENTIAL	6.02	2.56	8.58

**City of Rancho Cordova
Lighting District No. 2012-1
Fiscal Year 2015/16 Preliminary Assessment Roll**

ASSESSOR PARCEL NUMBER	CLASSIFICATION	STREET LIGHTS CHARGE	SAFETY LIGHTS CHARGE	ASSESSMENT
058-0410-022-0000	NON RESIDENTIAL	6.02	2.56	8.58
058-0410-023-0000	NON RESIDENTIAL	6.02	2.56	8.58
058-0410-024-0000	NON RESIDENTIAL	6.02	2.56	8.58
058-0410-025-0000	NON RESIDENTIAL	6.02	2.56	8.58
058-0410-026-0000	NON RESIDENTIAL	6.02	2.56	8.58
058-0420-001-0000	NON RESIDENTIAL	14.84	2.56	17.40
058-0420-002-0000	NON RESIDENTIAL	14.58	2.56	17.14
058-0420-003-0000	NON RESIDENTIAL	14.58	2.56	17.14
058-0420-004-0000	NON RESIDENTIAL	14.58	2.56	17.14
058-0420-005-0000	NON RESIDENTIAL	14.58	2.56	17.14
058-0420-006-0000	NON RESIDENTIAL	14.58	2.56	17.14
058-0420-007-0000	NON RESIDENTIAL	75.54	2.56	78.10
058-0420-008-0000	NON RESIDENTIAL	38.76	2.56	41.32
058-0420-009-0000	NON RESIDENTIAL	14.58	2.56	17.14
058-0420-010-0000	NON RESIDENTIAL	14.58	2.56	17.14
058-0420-011-0000	NON RESIDENTIAL	14.58	2.56	17.14
058-0420-012-0000	NON RESIDENTIAL	14.58	2.56	17.14
058-0420-013-0000	NON RESIDENTIAL	14.84	2.56	17.40
058-0420-014-0000	NON RESIDENTIAL	9.30	2.56	11.86
058-0420-015-0000	NON RESIDENTIAL	9.54	2.56	12.10
058-0420-016-0000	NON RESIDENTIAL	14.84	2.56	17.40
058-0420-017-0000	NON RESIDENTIAL	14.58	2.56	17.14
058-0420-018-0000	NON RESIDENTIAL	14.58	2.56	17.14
058-0420-019-0000	NON RESIDENTIAL	14.58	2.56	17.14
058-0420-020-0000	NON RESIDENTIAL	14.58	2.56	17.14
058-0420-021-0000	NON RESIDENTIAL	14.58	2.56	17.14
058-0420-022-0000	NON RESIDENTIAL	14.58	2.56	17.14
058-0420-023-0000	NON RESIDENTIAL	14.84	2.56	17.40
058-0420-024-0000	NON RESIDENTIAL	8.80	2.56	11.36
058-0420-025-0000	NON RESIDENTIAL	14.84	2.56	17.40
058-0420-026-0000	NON RESIDENTIAL	25.66	2.56	28.22
058-0420-027-0000	NON RESIDENTIAL	38.02	2.56	40.58
058-0420-028-0000	NON RESIDENTIAL	13.32	2.56	15.88
058-0420-029-0000	NON RESIDENTIAL	14.34	2.56	16.90
058-0420-030-0000	NON RESIDENTIAL	14.58	2.56	17.14
058-0420-031-0000	NON RESIDENTIAL	8.28	2.56	10.84
058-0420-032-0000	NON RESIDENTIAL	29.70	2.56	32.26
058-0420-033-0000	NON RESIDENTIAL	29.44	2.56	32.00
058-0420-034-0000	NON RESIDENTIAL	53.38	2.56	55.94
058-0420-035-0000	NON RESIDENTIAL	38.26	2.56	40.82
058-0420-036-0000	NON RESIDENTIAL	18.12	2.56	20.68
058-0420-037-0000	NON RESIDENTIAL	38.26	2.56	40.82
058-0420-038-0000	NON RESIDENTIAL	13.58	2.56	16.14
058-0420-039-0000	NON RESIDENTIAL	13.58	2.56	16.14
058-0420-040-0000	NON RESIDENTIAL	54.64	2.56	57.20
058-0420-041-0000	NON RESIDENTIAL	41.80	2.56	44.36
058-0430-001-0000	RESIDENTIAL	15.32	2.56	17.88
058-0430-002-0000	RESIDENTIAL	15.32	2.56	17.88
058-0430-003-0000	RESIDENTIAL	15.32	2.56	17.88
058-0430-007-0000	RESIDENTIAL	15.32	2.56	17.88
058-0430-008-0000	RESIDENTIAL	15.32	2.56	17.88
058-0430-009-0000	RESIDENTIAL	15.32	2.56	17.88
058-0430-010-0000	RESIDENTIAL	15.32	2.56	17.88
058-0430-011-0000	RESIDENTIAL	15.32	2.56	17.88
058-0430-012-0000	RESIDENTIAL	15.32	2.56	17.88
058-0430-013-0000	RESIDENTIAL	15.32	2.56	17.88
058-0430-014-0000	RESIDENTIAL	15.32	2.56	17.88
058-0430-015-0000	RESIDENTIAL	15.32	2.56	17.88
058-0430-016-0000	RESIDENTIAL	15.32	2.56	17.88
058-0430-017-0000	RESIDENTIAL	15.32	2.56	17.88
058-0430-018-0000	RESIDENTIAL	15.32	2.56	17.88
058-0430-019-0000	RESIDENTIAL	15.32	2.56	17.88
058-0430-020-0000	RESIDENTIAL	15.32	2.56	17.88
058-0430-021-0000	RESIDENTIAL	15.32	2.56	17.88
058-0430-022-0000	RESIDENTIAL	15.32	2.56	17.88

**City of Rancho Cordova
Lighting District No. 2012-1
Fiscal Year 2015/16 Preliminary Assessment Roll**

ASSESSOR PARCEL NUMBER	CLASSIFICATION	STREET LIGHTS CHARGE	SAFETY LIGHTS CHARGE	ASSESSMENT
058-0430-023-0000	RESIDENTIAL	15.32	2.56	17.88
058-0430-024-0000	RESIDENTIAL	15.32	2.56	17.88
058-0430-025-0000	RESIDENTIAL	15.32	2.56	17.88
058-0430-026-0000	RESIDENTIAL	15.32	2.56	17.88
058-0430-027-0000	RESIDENTIAL	15.32	2.56	17.88
058-0430-028-0000	RESIDENTIAL	15.32	2.56	17.88
058-0430-029-0000	RESIDENTIAL	15.32	2.56	17.88
058-0430-030-0000	RESIDENTIAL	15.32	2.56	17.88
058-0430-031-0000	RESIDENTIAL	15.32	2.56	17.88
058-0430-032-0000	RESIDENTIAL	15.32	2.56	17.88
058-0430-033-0000	RESIDENTIAL	15.32	2.56	17.88
058-0430-034-0000	RESIDENTIAL	15.32	2.56	17.88
058-0430-035-0000	RESIDENTIAL	15.32	2.56	17.88
058-0430-036-0000	RESIDENTIAL	15.32	2.56	17.88
058-0430-037-0000	RESIDENTIAL	15.32	2.56	17.88
058-0430-038-0000	RESIDENTIAL	15.32	2.56	17.88
058-0430-039-0000	RESIDENTIAL	15.32	2.56	17.88
058-0430-040-0000	RESIDENTIAL	15.32	2.56	17.88
058-0430-041-0000	RESIDENTIAL	15.32	2.56	17.88
058-0430-042-0000	RESIDENTIAL	15.32	2.56	17.88
058-0430-043-0000	RESIDENTIAL	15.32	2.56	17.88
058-0430-044-0000	RESIDENTIAL	15.32	2.56	17.88
058-0430-045-0000	RESIDENTIAL	15.32	2.56	17.88
058-0430-046-0000	RESIDENTIAL	15.32	2.56	17.88
058-0430-047-0000	RESIDENTIAL	15.32	2.56	17.88
058-0430-048-0000	RESIDENTIAL	15.32	2.56	17.88
058-0430-049-0000	RESIDENTIAL	15.32	2.56	17.88
058-0430-050-0000	RESIDENTIAL	15.32	2.56	17.88
058-0430-053-0000	RESIDENTIAL	15.32	2.56	17.88
058-0430-054-0000	RESIDENTIAL	15.32	2.56	17.88
058-0440-001-0000	NON RESIDENTIAL	6.02	2.56	8.58
058-0440-002-0000	NON RESIDENTIAL	6.02	2.56	8.58
058-0440-003-0000	NON RESIDENTIAL	6.02	2.56	8.58
058-0440-004-0000	NON RESIDENTIAL	6.02	2.56	8.58
058-0440-005-0000	NON RESIDENTIAL	6.02	2.56	8.58
058-0440-006-0000	NON RESIDENTIAL	6.02	2.56	8.58
058-0440-007-0000	NON RESIDENTIAL	6.02	2.56	8.58
058-0440-008-0000	NON RESIDENTIAL	6.02	2.56	8.58
058-0440-009-0000	NON RESIDENTIAL	6.02	2.56	8.58
058-0440-010-0000	NON RESIDENTIAL	6.02	2.56	8.58
058-0440-011-0000	NON RESIDENTIAL	6.02	2.56	8.58
058-0440-012-0000	NON RESIDENTIAL	6.02	2.56	8.58
058-0440-013-0000	NON RESIDENTIAL	6.02	2.56	8.58
058-0440-014-0000	NON RESIDENTIAL	6.02	2.56	8.58
058-0440-015-0000	NON RESIDENTIAL	6.02	2.56	8.58
058-0440-016-0000	NON RESIDENTIAL	6.02	2.56	8.58
058-0440-017-0000	NON RESIDENTIAL	6.02	2.56	8.58
058-0440-018-0000	NON RESIDENTIAL	6.02	2.56	8.58
058-0440-019-0000	NON RESIDENTIAL	6.02	2.56	8.58
058-0440-020-0000	NON RESIDENTIAL	6.02	2.56	8.58
058-0440-021-0000	NON RESIDENTIAL	6.02	2.56	8.58
058-0450-001-0000	NON RESIDENTIAL	6.02	2.56	8.58
058-0450-002-0000	NON RESIDENTIAL	6.02	2.56	8.58
058-0450-003-0000	NON RESIDENTIAL	6.02	2.56	8.58
058-0450-004-0000	NON RESIDENTIAL	6.02	2.56	8.58
058-0450-005-0000	NON RESIDENTIAL	6.02	2.56	8.58
058-0450-006-0000	NON RESIDENTIAL	6.02	2.56	8.58
058-0450-007-0000	NON RESIDENTIAL	6.02	2.56	8.58
058-0450-008-0000	NON RESIDENTIAL	6.02	2.56	8.58
058-0450-009-0000	NON RESIDENTIAL	6.02	2.56	8.58
058-0450-010-0000	NON RESIDENTIAL	6.02	2.56	8.58
058-0450-011-0000	NON RESIDENTIAL	6.02	2.56	8.58
058-0450-012-0000	NON RESIDENTIAL	6.02	2.56	8.58
058-0450-013-0000	NON RESIDENTIAL	6.02	2.56	8.58
058-0450-014-0000	NON RESIDENTIAL	6.02	2.56	8.58

**City of Rancho Cordova
Lighting District No. 2012-1
Fiscal Year 2015/16 Preliminary Assessment Roll**

ASSESSOR PARCEL NUMBER	CLASSIFICATION	STREET LIGHTS CHARGE	SAFETY LIGHTS CHARGE	ASSESSMENT
058-0450-015-0000	NON RESIDENTIAL	6.02	2.56	8.58
058-0450-016-0000	NON RESIDENTIAL	6.02	2.56	8.58
058-0450-017-0000	NON RESIDENTIAL	6.02	2.56	8.58
058-0450-018-0000	NON RESIDENTIAL	6.02	2.56	8.58
058-0450-019-0000	NON RESIDENTIAL	6.02	2.56	8.58
058-0450-020-0000	NON RESIDENTIAL	6.02	2.56	8.58
058-0450-021-0000	NON RESIDENTIAL	6.02	2.56	8.58
058-0460-001-0000	NON RESIDENTIAL	42.80	2.56	45.36
058-0460-002-0000	NON RESIDENTIAL	12.32	2.56	14.88
058-0460-003-0000	NON RESIDENTIAL	12.82	2.56	15.38
058-0460-004-0000	NON RESIDENTIAL	13.82	2.56	16.38
058-0460-005-0000	NON RESIDENTIAL	14.58	2.56	17.14
058-0460-006-0000	NON RESIDENTIAL	17.10	2.56	19.66
058-0460-007-0000	NON RESIDENTIAL	8.04	2.56	10.60
058-0460-008-0000	NON RESIDENTIAL	8.28	2.56	10.84
058-0460-009-0000	NON RESIDENTIAL	8.28	2.56	10.84
058-0460-010-0000	NON RESIDENTIAL	9.54	2.56	12.10
058-0460-011-0000	NON RESIDENTIAL	18.62	2.56	21.18
058-0460-012-0000	NON RESIDENTIAL	14.84	2.56	17.40
058-0460-013-0000	NON RESIDENTIAL	20.38	2.56	22.94
058-0460-014-0000	NON RESIDENTIAL	41.80	2.56	44.36
058-0460-015-0000	NON RESIDENTIAL	14.58	2.56	17.14
058-0460-016-0000	NON RESIDENTIAL	38.26	2.56	40.82
058-0460-017-0000	NON RESIDENTIAL	9.30	2.56	11.86
058-0460-018-0000	NON RESIDENTIAL	10.56	2.56	13.12
058-0460-019-0000	NON RESIDENTIAL	8.54	2.56	11.10
058-0460-020-0000	NON RESIDENTIAL	42.54	2.56	45.10
058-0460-021-0000	NON RESIDENTIAL	14.58	2.56	17.14
058-0460-022-0000	NON RESIDENTIAL	15.08	2.56	17.64
058-0460-023-0000	NON RESIDENTIAL	8.28	2.56	10.84
058-0460-024-0000	NON RESIDENTIAL	4.50	2.56	7.06
058-0470-001-0000	RESIDENTIAL	15.32	2.56	17.88
058-0470-002-0000	RESIDENTIAL	15.32	2.56	17.88
058-0470-003-0000	RESIDENTIAL	15.32	2.56	17.88
058-0470-004-0000	RESIDENTIAL	15.32	2.56	17.88
058-0470-005-0000	RESIDENTIAL	15.32	2.56	17.88
058-0470-006-0000	RESIDENTIAL	15.32	2.56	17.88
058-0470-007-0000	RESIDENTIAL	15.32	2.56	17.88
058-0470-008-0000	RESIDENTIAL	15.32	2.56	17.88
058-0470-009-0000	RESIDENTIAL	15.32	2.56	17.88
058-0470-010-0000	RESIDENTIAL	15.32	2.56	17.88
058-0470-011-0000	RESIDENTIAL	15.32	2.56	17.88
058-0470-012-0000	RESIDENTIAL	15.32	2.56	17.88
058-0470-013-0000	RESIDENTIAL	15.32	2.56	17.88
058-0470-014-0000	RESIDENTIAL	15.32	2.56	17.88
058-0470-015-0000	RESIDENTIAL	15.32	2.56	17.88
058-0470-016-0000	RESIDENTIAL	15.32	2.56	17.88
058-0470-017-0000	RESIDENTIAL	15.32	2.56	17.88
058-0470-018-0000	RESIDENTIAL	15.32	2.56	17.88
058-0470-019-0000	RESIDENTIAL	15.32	2.56	17.88
058-0470-020-0000	RESIDENTIAL	15.32	2.56	17.88
058-0470-021-0000	RESIDENTIAL	15.32	2.56	17.88
058-0470-022-0000	RESIDENTIAL	15.32	2.56	17.88
058-0470-023-0000	RESIDENTIAL	15.32	2.56	17.88
058-0470-024-0000	RESIDENTIAL	15.32	2.56	17.88
058-0470-025-0000	RESIDENTIAL	15.32	2.56	17.88
058-0470-026-0000	RESIDENTIAL	15.32	2.56	17.88
058-0470-027-0000	RESIDENTIAL	15.32	2.56	17.88
058-0470-028-0000	RESIDENTIAL	15.32	2.56	17.88
058-0470-029-0000	RESIDENTIAL	15.32	2.56	17.88
058-0470-030-0000	RESIDENTIAL	15.32	2.56	17.88
058-0470-031-0000	RESIDENTIAL	15.32	2.56	17.88
058-0470-032-0000	RESIDENTIAL	15.32	2.56	17.88
058-0470-033-0000	RESIDENTIAL	15.32	2.56	17.88
058-0470-034-0000	RESIDENTIAL	15.32	2.56	17.88

**City of Rancho Cordova
Lighting District No. 2012-1
Fiscal Year 2015/16 Preliminary Assessment Roll**

ASSESSOR PARCEL NUMBER	CLASSIFICATION	STREET LIGHTS CHARGE	SAFETY LIGHTS CHARGE	ASSESSMENT
058-0470-035-0000	RESIDENTIAL	15.32	2.56	17.88
058-0470-036-0000	RESIDENTIAL	15.32	2.56	17.88
058-0470-037-0000	RESIDENTIAL	15.32	2.56	17.88
058-0470-038-0000	NON RESIDENTIAL	16.86	2.56	19.42
058-0470-039-0000	NON RESIDENTIAL	17.10	2.56	19.66
058-0470-040-0000	NON RESIDENTIAL	14.34	2.56	16.90
058-0470-041-0000	NON RESIDENTIAL	10.06	2.56	12.62
058-0470-042-0000	NON RESIDENTIAL	10.06	2.56	12.62
058-0470-043-0000	NON RESIDENTIAL	9.80	2.56	12.36
058-0470-044-0000	NON RESIDENTIAL	17.86	2.56	20.42
058-0470-045-0000	NON RESIDENTIAL	16.86	2.56	19.42
058-0470-046-0000	NON RESIDENTIAL	51.86	2.56	54.42
058-0480-001-0000	NON RESIDENTIAL	6.02	2.56	8.58
058-0480-002-0000	NON RESIDENTIAL	6.02	2.56	8.58
058-0480-003-0000	NON RESIDENTIAL	6.02	2.56	8.58
058-0480-004-0000	NON RESIDENTIAL	6.02	2.56	8.58
058-0480-005-0000	NON RESIDENTIAL	6.02	2.56	8.58
058-0480-006-0000	NON RESIDENTIAL	6.02	2.56	8.58
058-0480-007-0000	NON RESIDENTIAL	6.02	2.56	8.58
058-0480-008-0000	NON RESIDENTIAL	6.02	2.56	8.58
058-0480-009-0000	NON RESIDENTIAL	6.02	2.56	8.58
058-0480-010-0000	NON RESIDENTIAL	6.02	2.56	8.58
058-0480-011-0000	NON RESIDENTIAL	6.02	2.56	8.58
058-0480-012-0000	NON RESIDENTIAL	6.02	2.56	8.58
058-0480-013-0000	NON RESIDENTIAL	6.02	2.56	8.58
058-0480-014-0000	NON RESIDENTIAL	6.02	2.56	8.58
058-0480-015-0000	NON RESIDENTIAL	6.02	2.56	8.58
058-0480-016-0000	NON RESIDENTIAL	6.02	2.56	8.58
058-0480-017-0000	NON RESIDENTIAL	6.02	2.56	8.58
058-0480-018-0000	NON RESIDENTIAL	6.02	2.56	8.58
058-0480-019-0000	NON RESIDENTIAL	6.02	2.56	8.58
058-0480-020-0000	NON RESIDENTIAL	6.02	2.56	8.58
058-0480-021-0000	NON RESIDENTIAL	6.02	2.56	8.58
058-0490-002-0000	NON RESIDENTIAL	6.02	2.56	8.58
058-0490-003-0000	NON RESIDENTIAL	6.02	2.56	8.58
058-0490-004-0000	NON RESIDENTIAL	6.02	2.56	8.58
058-0490-005-0000	NON RESIDENTIAL	6.02	2.56	8.58
058-0490-006-0000	NON RESIDENTIAL	6.02	2.56	8.58
058-0490-007-0000	NON RESIDENTIAL	6.02	2.56	8.58
058-0490-008-0000	NON RESIDENTIAL	6.02	2.56	8.58
058-0490-009-0000	NON RESIDENTIAL	6.02	2.56	8.58
058-0490-011-0000	NON RESIDENTIAL	6.02	2.56	8.58
058-0490-012-0000	NON RESIDENTIAL	6.02	2.56	8.58
058-0490-013-0000	NON RESIDENTIAL	6.02	2.56	8.58
058-0490-014-0000	NON RESIDENTIAL	6.02	2.56	8.58
058-0490-015-0000	NON RESIDENTIAL	6.02	2.56	8.58
058-0490-016-0000	NON RESIDENTIAL	6.02	2.56	8.58
058-0490-017-0000	NON RESIDENTIAL	6.02	2.56	8.58
058-0490-018-0000	NON RESIDENTIAL	6.02	2.56	8.58
058-0490-019-0000	NON RESIDENTIAL	6.02	2.56	8.58
058-0490-020-0000	NON RESIDENTIAL	6.02	2.56	8.58
058-0490-021-0000	NON RESIDENTIAL	6.02	2.56	8.58
058-0490-022-0000	NON RESIDENTIAL	6.02	2.56	8.58
058-0490-023-0000	NON RESIDENTIAL	6.02	2.56	8.58
058-0490-024-0000	NON RESIDENTIAL	6.02	2.56	8.58
058-0490-025-0000	NON RESIDENTIAL	6.02	2.56	8.58
058-0490-026-0000	NON RESIDENTIAL	6.02	2.56	8.58
058-0490-027-0000	NON RESIDENTIAL	6.02	2.56	8.58
058-0490-028-0000	NON RESIDENTIAL	6.02	2.56	8.58
058-0490-029-0000	NON RESIDENTIAL	6.02	2.56	8.58
058-0490-030-0000	NON RESIDENTIAL	6.02	2.56	8.58
058-0490-031-0000	NON RESIDENTIAL	6.02	2.56	8.58
058-0490-032-0000	NON RESIDENTIAL	6.02	2.56	8.58
058-0490-033-0000	NON RESIDENTIAL	6.02	2.56	8.58
058-0490-034-0000	NON RESIDENTIAL	6.02	2.56	8.58

**City of Rancho Cordova
Lighting District No. 2012-1
Fiscal Year 2015/16 Preliminary Assessment Roll**

ASSESSOR PARCEL NUMBER	CLASSIFICATION	STREET LIGHTS CHARGE	SAFETY LIGHTS CHARGE	ASSESSMENT
058-0490-040-0000	NON RESIDENTIAL	6.02	2.56	8.58
058-0490-041-0000	NON RESIDENTIAL	6.02	2.56	8.58
058-0500-001-0000	NON RESIDENTIAL	38.26	2.56	40.82
058-0500-002-0000	NON RESIDENTIAL	6.78	2.56	9.34
058-0500-003-0000	NON RESIDENTIAL	7.78	2.56	10.34
058-0500-004-0000	NON RESIDENTIAL	6.78	2.56	9.34
058-0500-005-0000	NON RESIDENTIAL	6.78	2.56	9.34
058-0500-006-0000	NON RESIDENTIAL	7.78	2.56	10.34
058-0500-007-0000	NON RESIDENTIAL	9.80	2.56	12.36
058-0500-008-0000	NON RESIDENTIAL	6.78	2.56	9.34
058-0500-009-0000	NON RESIDENTIAL	6.78	2.56	9.34
058-0500-010-0000	NON RESIDENTIAL	7.78	2.56	10.34
058-0500-011-0000	NON RESIDENTIAL	6.78	2.56	9.34
058-0500-012-0000	NON RESIDENTIAL	6.78	2.56	9.34
058-0500-013-0000	NON RESIDENTIAL	37.00	2.56	39.56
058-0500-014-0000	NON RESIDENTIAL	37.00	2.56	39.56
058-0500-015-0000	NON RESIDENTIAL	37.00	2.56	39.56
058-0500-016-0000	NON RESIDENTIAL	6.78	2.56	9.34
058-0500-017-0000	NON RESIDENTIAL	7.78	2.56	10.34
058-0500-018-0000	NON RESIDENTIAL	6.78	2.56	9.34
058-0500-019-0000	NON RESIDENTIAL	6.78	2.56	9.34
058-0500-020-0000	NON RESIDENTIAL	9.80	2.56	12.36
058-0500-021-0000	NON RESIDENTIAL	9.80	2.56	12.36
058-0500-022-0000	NON RESIDENTIAL	6.78	2.56	9.34
058-0500-023-0000	NON RESIDENTIAL	6.78	2.56	9.34
058-0500-024-0000	NON RESIDENTIAL	7.78	2.56	10.34
058-0500-025-0000	NON RESIDENTIAL	6.78	2.56	9.34
058-0500-026-0000	NON RESIDENTIAL	37.00	2.56	39.56
058-0510-001-0000	NON RESIDENTIAL	4.00	2.56	6.56
058-0510-002-0000	NON RESIDENTIAL	4.00	2.56	6.56
058-0510-003-0000	NON RESIDENTIAL	4.00	2.56	6.56
058-0510-004-0000	NON RESIDENTIAL	4.00	2.56	6.56
058-0510-005-0000	NON RESIDENTIAL	9.80	2.56	12.36
058-0510-006-0000	NON RESIDENTIAL	6.78	2.56	9.34
058-0510-007-0000	NON RESIDENTIAL	6.78	2.56	9.34
058-0510-008-0000	NON RESIDENTIAL	6.78	2.56	9.34
058-0510-009-0000	NON RESIDENTIAL	6.78	2.56	9.34
058-0510-010-0000	NON RESIDENTIAL	6.78	2.56	9.34
058-0510-011-0000	NON RESIDENTIAL	8.04	2.56	10.60
058-0510-012-0000	NON RESIDENTIAL	6.02	2.56	8.58
058-0510-013-0000	NON RESIDENTIAL	4.76	2.56	7.32
058-0510-014-0000	NON RESIDENTIAL	3.50	2.56	6.06
058-0510-015-0000	NON RESIDENTIAL	3.00	2.56	5.56
058-0510-016-0000	NON RESIDENTIAL	5.02	2.56	7.58
058-0510-017-0000	NON RESIDENTIAL	5.26	2.56	7.82
058-0510-018-0000	NON RESIDENTIAL	4.50	2.56	7.06
058-0510-019-0000	NON RESIDENTIAL	3.76	2.56	6.32
058-0510-020-0000	NON RESIDENTIAL	4.26	2.56	6.82
058-0510-021-0000	NON RESIDENTIAL	4.26	2.56	6.82
058-0510-022-0000	NON RESIDENTIAL	6.78	2.56	9.34
058-0510-023-0000	NON RESIDENTIAL	7.78	2.56	10.34
058-0510-024-0000	NON RESIDENTIAL	7.78	2.56	10.34
058-0510-025-0000	NON RESIDENTIAL	6.78	2.56	9.34
058-0510-026-0000	NON RESIDENTIAL	6.78	2.56	9.34
058-0510-027-0000	NON RESIDENTIAL	7.78	2.56	10.34
058-0520-001-0000	NON RESIDENTIAL	8.28	2.56	10.84
058-0520-002-0000	NON RESIDENTIAL	5.02	2.56	7.58
058-0520-003-0000	NON RESIDENTIAL	6.78	2.56	9.34
058-0520-004-0000	NON RESIDENTIAL	9.80	2.56	12.36
058-0520-005-0000	NON RESIDENTIAL	9.80	2.56	12.36
058-0520-006-0000	NON RESIDENTIAL	6.78	2.56	9.34
058-0520-007-0000	NON RESIDENTIAL	6.78	2.56	9.34
058-0520-008-0000	NON RESIDENTIAL	7.78	2.56	10.34
058-0520-009-0000	NON RESIDENTIAL	7.78	2.56	10.34
058-0520-010-0000	NON RESIDENTIAL	5.26	2.56	7.82

City of Rancho Cordova
Lighting District No. 2012-1
Fiscal Year 2015/16 Preliminary Assessment Roll

ASSESSOR PARCEL NUMBER	CLASSIFICATION	STREET LIGHTS CHARGE	SAFETY LIGHTS CHARGE	ASSESSMENT
058-0520-011-0000	NON RESIDENTIAL	8.04	2.56	10.60
058-0520-012-0000	NON RESIDENTIAL	6.78	2.56	9.34
058-0520-013-0000	NON RESIDENTIAL	8.80	2.56	11.36
058-0520-014-0000	NON RESIDENTIAL	5.26	2.56	7.82
058-0520-015-0000	NON RESIDENTIAL	3.00	2.56	5.56
058-0520-016-0000	NON RESIDENTIAL	4.00	2.56	6.56
058-0520-017-0000	NON RESIDENTIAL	4.00	2.56	6.56
058-0520-018-0000	NON RESIDENTIAL	3.76	2.56	6.32
058-0520-019-0000	NON RESIDENTIAL	7.54	2.56	10.10
058-0520-020-0000	NON RESIDENTIAL	6.02	2.56	8.58
058-0520-021-0000	NON RESIDENTIAL	9.80	2.56	12.36
058-0520-022-0000	NON RESIDENTIAL	7.54	2.56	10.10
058-0520-023-0000	NON RESIDENTIAL	40.78	2.56	43.34
058-0520-024-0000	NON RESIDENTIAL	17.60	2.56	20.16
058-0520-025-0000	NON RESIDENTIAL	7.02	2.56	9.58
058-0520-026-0000	NON RESIDENTIAL	4.26	2.56	6.82
058-0520-027-0000	NON RESIDENTIAL	4.00	2.56	6.56
058-0530-001-0000	SAFETY LIGHTS ONLY	0.00	2.56	2.56
058-0530-002-0000	SAFETY LIGHTS ONLY	0.00	2.56	2.56
067-0010-012-0000	NON RESIDENTIAL	83.10	2.56	85.66
067-0010-019-0000	NON RESIDENTIAL	373.54	2.56	376.10
067-0010-020-0000	NON RESIDENTIAL	146.08	2.56	148.64
067-0010-022-0000	NON RESIDENTIAL	146.08	2.56	148.64
067-0010-027-0000	NON RESIDENTIAL	79.32	2.56	81.88
067-0010-036-0000	NON RESIDENTIAL	163.72	2.56	166.28
067-0010-038-0000	NON RESIDENTIAL	453.42	2.56	455.98
067-0010-039-0000	NON RESIDENTIAL	251.90	2.56	254.46
067-0010-047-0000	NON RESIDENTIAL	222.90	2.56	225.46
067-0010-055-0000	NON RESIDENTIAL	352.66	2.56	355.22
067-0010-056-0000	NON RESIDENTIAL	277.06	2.56	279.62
067-0010-060-0000	NON RESIDENTIAL	295.96	2.56	298.52
067-0010-061-0000	NON RESIDENTIAL	241.80	2.56	244.36
067-0010-068-0000	NON RESIDENTIAL	324.42	2.56	326.98
067-0010-074-0000	NON RESIDENTIAL	126.68	2.56	129.24
067-0010-078-0000	NON RESIDENTIAL	75.54	2.56	78.10
067-0010-080-0000	NON RESIDENTIAL	49.10	2.56	51.66
067-0010-081-0000	SAFETY LIGHTS ONLY	0.00	2.56	2.56
067-0010-095-0000	NON RESIDENTIAL	172.52	2.56	175.08
067-0010-096-0000	NON RESIDENTIAL	0.00	2.56	2.56
067-0030-021-0000	SAFETY LIGHTS ONLY	0.00	2.56	2.56
067-0030-022-0000	SAFETY LIGHTS ONLY	0.00	2.56	2.56
067-0030-038-0000	SAFETY LIGHTS ONLY	0.00	2.56	2.56
067-0030-039-0000	NON RESIDENTIAL	109.56	2.56	112.12
067-0030-040-0000	SAFETY LIGHTS ONLY	0.00	2.56	2.56
067-0030-051-0000	SAFETY LIGHTS ONLY	0.00	2.56	2.56
067-0030-052-0000	SAFETY LIGHTS ONLY	0.00	2.56	2.56
067-0030-063-0000	SAFETY LIGHTS ONLY	0.00	2.56	2.56
067-0030-066-0000	SAFETY LIGHTS ONLY	0.00	2.56	2.56
067-0030-067-0000	NON RESIDENTIAL	274.54	2.56	277.10
067-0030-070-0000	SAFETY LIGHTS ONLY	0.00	2.56	2.56
067-0040-003-0000	SAFETY LIGHTS ONLY	0.00	2.56	2.56
067-0040-006-0000	SAFETY LIGHTS ONLY	0.00	2.56	2.56
067-0040-008-0000	SAFETY LIGHTS ONLY	0.00	2.56	2.56
067-0040-010-0000	SAFETY LIGHTS ONLY	0.00	2.56	2.56
067-0040-013-0000	SAFETY LIGHTS ONLY	0.00	2.56	2.56
067-0040-016-0000	SAFETY LIGHTS ONLY	0.00	2.56	2.56
067-0040-017-0000	SAFETY LIGHTS ONLY	0.00	2.56	2.56
067-0040-018-0000	SAFETY LIGHTS ONLY	0.00	2.56	2.56
067-0040-021-0000	SAFETY LIGHTS ONLY	0.00	2.56	2.56
067-0040-022-0000	SAFETY LIGHTS ONLY	0.00	2.56	2.56
067-0040-023-0000	SAFETY LIGHTS ONLY	0.00	2.56	2.56
067-0040-025-0000	SAFETY LIGHTS ONLY	0.00	2.56	2.56
067-0040-026-0000	SAFETY LIGHTS ONLY	0.00	2.56	2.56
067-0090-026-0000	SAFETY LIGHTS ONLY	0.00	2.56	2.56
067-0090-030-0000	SAFETY LIGHTS ONLY	0.00	2.56	2.56

**City of Rancho Cordova
Lighting District No. 2012-1
Fiscal Year 2015/16 Preliminary Assessment Roll**

ASSESSOR PARCEL NUMBER	CLASSIFICATION	STREET LIGHTS CHARGE	SAFETY LIGHTS CHARGE	ASSESSMENT
067-0090-031-0000	SAFETY LIGHTS ONLY	0.00	2.56	2.56
067-0090-032-0000	SAFETY LIGHTS ONLY	0.00	2.56	2.56
067-0090-033-0000	SAFETY LIGHTS ONLY	0.00	2.56	2.56
067-0090-039-0000	RESIDENTIAL	15.32	2.56	17.88
067-0100-005-0000	SAFETY LIGHTS ONLY	0.00	2.56	2.56
067-0100-006-0000	SAFETY LIGHTS ONLY	0.00	2.56	2.56
067-0100-008-0000	SAFETY LIGHTS ONLY	0.00	2.56	2.56
067-0100-015-0000	SAFETY LIGHTS ONLY	0.00	2.56	2.56
067-0100-017-0000	SAFETY LIGHTS ONLY	0.00	2.56	2.56
067-0100-018-0000	SAFETY LIGHTS ONLY	0.00	2.56	2.56
067-0100-020-0000	SAFETY LIGHTS ONLY	0.00	2.56	2.56
067-0100-021-0000	SAFETY LIGHTS ONLY	0.00	2.56	2.56
067-0100-023-0000	SAFETY LIGHTS ONLY	0.00	2.56	2.56
067-0100-024-0000	SAFETY LIGHTS ONLY	0.00	2.56	2.56
067-0100-025-0000	SAFETY LIGHTS ONLY	0.00	2.56	2.56
067-0100-026-0000	SAFETY LIGHTS ONLY	0.00	2.56	2.56
067-0120-063-0000	SAFETY LIGHTS ONLY	0.00	2.56	2.56
067-0120-064-0000	SAFETY LIGHTS ONLY	0.00	2.56	2.56
067-0430-001-0000	SAFETY LIGHTS ONLY	0.00	2.56	2.56
067-0430-018-0000	NON RESIDENTIAL	345.32	2.56	347.88
067-0430-023-0000	NON RESIDENTIAL	336.00	2.56	338.56
067-0430-024-0000	NON RESIDENTIAL	328.70	2.56	331.26
067-0430-026-0000	NON RESIDENTIAL	273.04	2.56	275.60
067-0430-027-0000	NON RESIDENTIAL	383.36	2.56	385.92
067-0430-028-0000	NON RESIDENTIAL	464.74	2.56	467.30
067-0430-029-0000	NON RESIDENTIAL	643.58	2.56	646.14
067-0430-032-0000	NON RESIDENTIAL	100.76	2.56	103.32
067-0430-033-0000	NON RESIDENTIAL	151.14	2.56	153.70
067-0430-041-0000	NON RESIDENTIAL	151.14	2.56	153.70
067-0430-042-0000	NON RESIDENTIAL	322.92	2.56	325.48
067-0430-043-0000	NON RESIDENTIAL	73.78	2.56	76.34
067-0430-044-0000	SAFETY LIGHTS ONLY	0.00	2.56	2.56
067-0440-001-0000	RESIDENTIAL	15.32	2.56	17.88
067-0440-002-0000	RESIDENTIAL	15.32	2.56	17.88
067-0440-003-0000	RESIDENTIAL	15.32	2.56	17.88
067-0440-004-0000	RESIDENTIAL	15.32	2.56	17.88
067-0440-005-0000	RESIDENTIAL	15.32	2.56	17.88
067-0440-006-0000	RESIDENTIAL	15.32	2.56	17.88
067-0440-007-0000	RESIDENTIAL	15.32	2.56	17.88
067-0440-008-0000	RESIDENTIAL	15.32	2.56	17.88
067-0440-009-0000	RESIDENTIAL	15.32	2.56	17.88
067-0440-010-0000	RESIDENTIAL	15.32	2.56	17.88
067-0440-011-0000	RESIDENTIAL	15.32	2.56	17.88
067-0440-012-0000	RESIDENTIAL	15.32	2.56	17.88
067-0440-013-0000	RESIDENTIAL	15.32	2.56	17.88
067-0440-014-0000	RESIDENTIAL	15.32	2.56	17.88
067-0440-015-0000	RESIDENTIAL	15.32	2.56	17.88
067-0440-016-0000	RESIDENTIAL	15.32	2.56	17.88
067-0440-017-0000	RESIDENTIAL	15.32	2.56	17.88
067-0440-018-0000	RESIDENTIAL	15.32	2.56	17.88
067-0440-019-0000	RESIDENTIAL	15.32	2.56	17.88
067-0440-020-0000	RESIDENTIAL	15.32	2.56	17.88
067-0440-021-0000	RESIDENTIAL	15.32	2.56	17.88
067-0440-022-0000	RESIDENTIAL	15.32	2.56	17.88
067-0440-023-0000	RESIDENTIAL	15.32	2.56	17.88
067-0440-024-0000	RESIDENTIAL	15.32	2.56	17.88
067-0440-025-0000	RESIDENTIAL	15.32	2.56	17.88
067-0440-026-0000	RESIDENTIAL	15.32	2.56	17.88
067-0440-027-0000	RESIDENTIAL	15.32	2.56	17.88
067-0440-028-0000	RESIDENTIAL	15.32	2.56	17.88
067-0440-029-0000	RESIDENTIAL	15.32	2.56	17.88
067-0440-030-0000	RESIDENTIAL	15.32	2.56	17.88
067-0440-031-0000	RESIDENTIAL	15.32	2.56	17.88
067-0440-032-0000	RESIDENTIAL	15.32	2.56	17.88
067-0440-033-0000	RESIDENTIAL	15.32	2.56	17.88

**City of Rancho Cordova
Lighting District No. 2012-1
Fiscal Year 2015/16 Preliminary Assessment Roll**

ASSESSOR PARCEL NUMBER	CLASSIFICATION	STREET LIGHTS CHARGE	SAFETY LIGHTS CHARGE	ASSESSMENT
067-0440-034-0000	RESIDENTIAL	15.32	2.56	17.88
067-0440-035-0000	RESIDENTIAL	15.32	2.56	17.88
067-0440-036-0000	RESIDENTIAL	15.32	2.56	17.88
067-0440-037-0000	RESIDENTIAL	15.32	2.56	17.88
067-0440-038-0000	RESIDENTIAL	15.32	2.56	17.88
067-0440-039-0000	RESIDENTIAL	15.32	2.56	17.88
067-0440-040-0000	RESIDENTIAL	15.32	2.56	17.88
067-0440-041-0000	RESIDENTIAL	15.32	2.56	17.88
067-0440-042-0000	RESIDENTIAL	15.32	2.56	17.88
067-0440-043-0000	RESIDENTIAL	15.32	2.56	17.88
067-0440-044-0000	RESIDENTIAL	15.32	2.56	17.88
067-0440-045-0000	RESIDENTIAL	15.32	2.56	17.88
067-0440-046-0000	RESIDENTIAL	15.32	2.56	17.88
067-0440-047-0000	RESIDENTIAL	15.32	2.56	17.88
067-0440-048-0000	RESIDENTIAL	15.32	2.56	17.88
067-0440-049-0000	RESIDENTIAL	15.32	2.56	17.88
067-0440-050-0000	RESIDENTIAL	15.32	2.56	17.88
067-0440-051-0000	RESIDENTIAL	15.32	2.56	17.88
067-0440-052-0000	RESIDENTIAL	15.32	2.56	17.88
067-0440-053-0000	RESIDENTIAL	15.32	2.56	17.88
067-0440-054-0000	RESIDENTIAL	15.32	2.56	17.88
067-0440-055-0000	RESIDENTIAL	15.32	2.56	17.88
067-0440-056-0000	RESIDENTIAL	15.32	2.56	17.88
067-0440-057-0000	RESIDENTIAL	15.32	2.56	17.88
067-0440-058-0000	RESIDENTIAL	15.32	2.56	17.88
067-0440-059-0000	RESIDENTIAL	15.32	2.56	17.88
067-0440-060-0000	RESIDENTIAL	15.32	2.56	17.88
067-0440-061-0000	RESIDENTIAL	15.32	2.56	17.88
067-0440-062-0000	RESIDENTIAL	15.32	2.56	17.88
067-0440-063-0000	RESIDENTIAL	15.32	2.56	17.88
067-0440-064-0000	RESIDENTIAL	15.32	2.56	17.88
067-0440-065-0000	RESIDENTIAL	15.32	2.56	17.88
067-0440-066-0000	RESIDENTIAL	15.32	2.56	17.88
067-0440-067-0000	RESIDENTIAL	15.32	2.56	17.88
067-0440-068-0000	RESIDENTIAL	15.32	2.56	17.88
067-0440-069-0000	RESIDENTIAL	15.32	2.56	17.88
067-0440-070-0000	RESIDENTIAL	15.32	2.56	17.88
067-0440-071-0000	RESIDENTIAL	15.32	2.56	17.88
067-0440-072-0000	RESIDENTIAL	15.32	2.56	17.88
067-0440-073-0000	RESIDENTIAL	15.32	2.56	17.88
067-0440-074-0000	RESIDENTIAL	15.32	2.56	17.88
067-0440-075-0000	RESIDENTIAL	15.32	2.56	17.88
067-0440-076-0000	RESIDENTIAL	15.32	2.56	17.88
067-0440-077-0000	RESIDENTIAL	15.32	2.56	17.88
067-0440-078-0000	RESIDENTIAL	15.32	2.56	17.88
067-0440-079-0000	RESIDENTIAL	15.32	2.56	17.88
067-0440-080-0000	RESIDENTIAL	15.32	2.56	17.88
067-0440-081-0000	RESIDENTIAL	15.32	2.56	17.88
067-0440-082-0000	RESIDENTIAL	15.32	2.56	17.88
067-0440-083-0000	RESIDENTIAL	15.32	2.56	17.88
067-0440-084-0000	RESIDENTIAL	15.32	2.56	17.88
067-0440-085-0000	RESIDENTIAL	15.32	2.56	17.88
067-0440-086-0000	RESIDENTIAL	15.32	2.56	17.88
067-0440-087-0000	RESIDENTIAL	15.32	2.56	17.88
067-0440-088-0000	RESIDENTIAL	15.32	2.56	17.88
067-0440-089-0000	RESIDENTIAL	15.32	2.56	17.88
067-0440-090-0000	RESIDENTIAL	15.32	2.56	17.88
067-0440-091-0000	RESIDENTIAL	15.32	2.56	17.88
067-0440-092-0000	RESIDENTIAL	15.32	2.56	17.88
067-0440-093-0000	RESIDENTIAL	15.32	2.56	17.88
067-0440-094-0000	RESIDENTIAL	15.32	2.56	17.88
067-0440-095-0000	RESIDENTIAL	15.32	2.56	17.88
067-0440-096-0000	RESIDENTIAL	15.32	2.56	17.88
067-0440-097-0000	RESIDENTIAL	15.32	2.56	17.88
067-0440-098-0000	RESIDENTIAL	15.32	2.56	17.88

**City of Rancho Cordova
Lighting District No. 2012-1
Fiscal Year 2015/16 Preliminary Assessment Roll**

ASSESSOR PARCEL NUMBER	CLASSIFICATION	STREET LIGHTS CHARGE	SAFETY LIGHTS CHARGE	ASSESSMENT
067-0440-099-0000	RESIDENTIAL	15.32	2.56	17.88
067-0440-100-0000	RESIDENTIAL	15.32	2.56	17.88
067-0440-101-0000	RESIDENTIAL	15.32	2.56	17.88
067-0440-102-0000	RESIDENTIAL	15.32	2.56	17.88
067-0440-103-0000	RESIDENTIAL	15.32	2.56	17.88
067-0440-104-0000	RESIDENTIAL	15.32	2.56	17.88
067-0440-105-0000	RESIDENTIAL	15.32	2.56	17.88
067-0440-106-0000	RESIDENTIAL	15.32	2.56	17.88
067-0440-107-0000	RESIDENTIAL	15.32	2.56	17.88
067-0440-108-0000	RESIDENTIAL	15.32	2.56	17.88
067-0440-109-0000	RESIDENTIAL	15.32	2.56	17.88
067-0440-110-0000	RESIDENTIAL	15.32	2.56	17.88
067-0440-111-0000	RESIDENTIAL	15.32	2.56	17.88
067-0450-001-0000	RESIDENTIAL	15.32	2.56	17.88
067-0450-002-0000	RESIDENTIAL	15.32	2.56	17.88
067-0450-003-0000	RESIDENTIAL	15.32	2.56	17.88
067-0450-004-0000	RESIDENTIAL	15.32	2.56	17.88
067-0450-005-0000	RESIDENTIAL	15.32	2.56	17.88
067-0450-006-0000	RESIDENTIAL	15.32	2.56	17.88
067-0450-007-0000	RESIDENTIAL	15.32	2.56	17.88
067-0450-008-0000	RESIDENTIAL	15.32	2.56	17.88
067-0450-009-0000	RESIDENTIAL	15.32	2.56	17.88
067-0450-010-0000	RESIDENTIAL	15.32	2.56	17.88
067-0450-011-0000	RESIDENTIAL	15.32	2.56	17.88
067-0450-012-0000	RESIDENTIAL	15.32	2.56	17.88
067-0450-013-0000	RESIDENTIAL	15.32	2.56	17.88
067-0450-014-0000	RESIDENTIAL	15.32	2.56	17.88
067-0450-015-0000	RESIDENTIAL	15.32	2.56	17.88
067-0450-016-0000	RESIDENTIAL	15.32	2.56	17.88
067-0450-017-0000	RESIDENTIAL	15.32	2.56	17.88
067-0450-018-0000	RESIDENTIAL	15.32	2.56	17.88
067-0450-019-0000	RESIDENTIAL	15.32	2.56	17.88
067-0450-020-0000	RESIDENTIAL	15.32	2.56	17.88
067-0450-021-0000	RESIDENTIAL	15.32	2.56	17.88
067-0450-022-0000	RESIDENTIAL	15.32	2.56	17.88
067-0450-023-0000	RESIDENTIAL	15.32	2.56	17.88
067-0450-024-0000	RESIDENTIAL	15.32	2.56	17.88
067-0450-025-0000	RESIDENTIAL	15.32	2.56	17.88
067-0450-026-0000	RESIDENTIAL	15.32	2.56	17.88
067-0450-027-0000	RESIDENTIAL	15.32	2.56	17.88
067-0450-028-0000	RESIDENTIAL	15.32	2.56	17.88
067-0450-029-0000	RESIDENTIAL	15.32	2.56	17.88
067-0450-030-0000	RESIDENTIAL	15.32	2.56	17.88
067-0450-031-0000	RESIDENTIAL	15.32	2.56	17.88
067-0450-032-0000	RESIDENTIAL	15.32	2.56	17.88
067-0450-033-0000	RESIDENTIAL	15.32	2.56	17.88
067-0450-034-0000	RESIDENTIAL	15.32	2.56	17.88
067-0450-035-0000	RESIDENTIAL	15.32	2.56	17.88
067-0450-036-0000	RESIDENTIAL	15.32	2.56	17.88
067-0450-037-0000	RESIDENTIAL	15.32	2.56	17.88
067-0450-038-0000	RESIDENTIAL	15.32	2.56	17.88
067-0450-039-0000	RESIDENTIAL	15.32	2.56	17.88
067-0450-040-0000	RESIDENTIAL	15.32	2.56	17.88
067-0450-041-0000	RESIDENTIAL	15.32	2.56	17.88
067-0450-042-0000	RESIDENTIAL	15.32	2.56	17.88
067-0450-043-0000	RESIDENTIAL	15.32	2.56	17.88
067-0450-044-0000	RESIDENTIAL	15.32	2.56	17.88
067-0450-045-0000	RESIDENTIAL	15.32	2.56	17.88
067-0450-046-0000	RESIDENTIAL	15.32	2.56	17.88
067-0450-047-0000	RESIDENTIAL	15.32	2.56	17.88
067-0450-048-0000	RESIDENTIAL	15.32	2.56	17.88
067-0450-049-0000	RESIDENTIAL	15.32	2.56	17.88
067-0450-050-0000	RESIDENTIAL	15.32	2.56	17.88
067-0450-051-0000	RESIDENTIAL	15.32	2.56	17.88
067-0450-052-0000	RESIDENTIAL	15.32	2.56	17.88

**City of Rancho Cordova
Lighting District No. 2012-1
Fiscal Year 2015/16 Preliminary Assessment Roll**

ASSESSOR PARCEL NUMBER	CLASSIFICATION	STREET LIGHTS CHARGE	SAFETY LIGHTS CHARGE	ASSESSMENT
067-0450-053-0000	RESIDENTIAL	15.32	2.56	17.88
067-0450-054-0000	RESIDENTIAL	15.32	2.56	17.88
067-0450-055-0000	RESIDENTIAL	15.32	2.56	17.88
067-0450-056-0000	RESIDENTIAL	15.32	2.56	17.88
067-0450-057-0000	RESIDENTIAL	15.32	2.56	17.88
067-0450-058-0000	RESIDENTIAL	15.32	2.56	17.88
067-0450-059-0000	RESIDENTIAL	15.32	2.56	17.88
067-0450-060-0000	RESIDENTIAL	15.32	2.56	17.88
067-0450-061-0000	RESIDENTIAL	15.32	2.56	17.88
067-0450-062-0000	RESIDENTIAL	15.32	2.56	17.88
067-0450-063-0000	RESIDENTIAL	15.32	2.56	17.88
067-0450-064-0000	RESIDENTIAL	15.32	2.56	17.88
067-0450-065-0000	RESIDENTIAL	15.32	2.56	17.88
067-0450-066-0000	RESIDENTIAL	15.32	2.56	17.88
067-0450-067-0000	RESIDENTIAL	15.32	2.56	17.88
067-0450-068-0000	RESIDENTIAL	15.32	2.56	17.88
067-0450-069-0000	RESIDENTIAL	15.32	2.56	17.88
067-0450-070-0000	RESIDENTIAL	15.32	2.56	17.88
067-0450-071-0000	RESIDENTIAL	15.32	2.56	17.88
067-0450-072-0000	RESIDENTIAL	15.32	2.56	17.88
067-0450-073-0000	RESIDENTIAL	15.32	2.56	17.88
067-0450-074-0000	RESIDENTIAL	15.32	2.56	17.88
067-0450-075-0000	RESIDENTIAL	15.32	2.56	17.88
067-0450-076-0000	RESIDENTIAL	15.32	2.56	17.88
067-0450-077-0000	RESIDENTIAL	15.32	2.56	17.88
067-0450-078-0000	RESIDENTIAL	15.32	2.56	17.88
067-0450-079-0000	RESIDENTIAL	15.32	2.56	17.88
067-0450-080-0000	RESIDENTIAL	15.32	2.56	17.88
067-0450-081-0000	RESIDENTIAL	15.32	2.56	17.88
067-0450-082-0000	RESIDENTIAL	15.32	2.56	17.88
067-0450-083-0000	RESIDENTIAL	15.32	2.56	17.88
067-0450-084-0000	RESIDENTIAL	15.32	2.56	17.88
067-0450-085-0000	RESIDENTIAL	15.32	2.56	17.88
067-0450-086-0000	RESIDENTIAL	15.32	2.56	17.88
067-0450-087-0000	RESIDENTIAL	15.32	2.56	17.88
067-0450-088-0000	RESIDENTIAL	15.32	2.56	17.88
067-0450-089-0000	RESIDENTIAL	15.32	2.56	17.88
067-0450-090-0000	RESIDENTIAL	15.32	2.56	17.88
067-0450-091-0000	RESIDENTIAL	15.32	2.56	17.88
067-0450-092-0000	RESIDENTIAL	15.32	2.56	17.88
067-0450-093-0000	RESIDENTIAL	15.32	2.56	17.88
067-0450-094-0000	RESIDENTIAL	15.32	2.56	17.88
067-0450-095-0000	RESIDENTIAL	15.32	2.56	17.88
067-0450-096-0000	RESIDENTIAL	15.32	2.56	17.88
067-0450-097-0000	RESIDENTIAL	15.32	2.56	17.88
067-0450-098-0000	RESIDENTIAL	15.32	2.56	17.88
067-0450-099-0000	RESIDENTIAL	15.32	2.56	17.88
067-0450-100-0000	RESIDENTIAL	15.32	2.56	17.88
067-0450-101-0000	RESIDENTIAL	15.32	2.56	17.88
067-0450-102-0000	RESIDENTIAL	15.32	2.56	17.88
067-0450-103-0000	RESIDENTIAL	15.32	2.56	17.88
067-0450-104-0000	RESIDENTIAL	15.32	2.56	17.88
067-0450-105-0000	RESIDENTIAL	15.32	2.56	17.88
067-0450-106-0000	RESIDENTIAL	15.32	2.56	17.88
067-0450-107-0000	RESIDENTIAL	15.32	2.56	17.88
067-0450-108-0000	RESIDENTIAL	15.32	2.56	17.88
067-0450-109-0000	RESIDENTIAL	15.32	2.56	17.88
067-0450-110-0000	RESIDENTIAL	15.32	2.56	17.88
067-0450-111-0000	RESIDENTIAL	15.32	2.56	17.88
067-0450-112-0000	RESIDENTIAL	15.32	2.56	17.88
067-0450-113-0000	RESIDENTIAL	15.32	2.56	17.88
067-0450-114-0000	RESIDENTIAL	15.32	2.56	17.88
067-0460-001-0000	RESIDENTIAL	15.32	2.56	17.88
067-0460-002-0000	RESIDENTIAL	15.32	2.56	17.88
067-0460-003-0000	RESIDENTIAL	15.32	2.56	17.88

**City of Rancho Cordova
Lighting District No. 2012-1
Fiscal Year 2015/16 Preliminary Assessment Roll**

ASSESSOR PARCEL NUMBER	CLASSIFICATION	STREET LIGHTS CHARGE	SAFETY LIGHTS CHARGE	ASSESSMENT
067-0460-004-0000	RESIDENTIAL	15.32	2.56	17.88
067-0460-005-0000	RESIDENTIAL	15.32	2.56	17.88
067-0460-006-0000	RESIDENTIAL	15.32	2.56	17.88
067-0460-007-0000	RESIDENTIAL	15.32	2.56	17.88
067-0460-008-0000	RESIDENTIAL	15.32	2.56	17.88
067-0460-009-0000	RESIDENTIAL	15.32	2.56	17.88
067-0460-010-0000	RESIDENTIAL	15.32	2.56	17.88
067-0460-011-0000	RESIDENTIAL	15.32	2.56	17.88
067-0460-012-0000	RESIDENTIAL	15.32	2.56	17.88
067-0460-013-0000	RESIDENTIAL	15.32	2.56	17.88
067-0460-014-0000	RESIDENTIAL	15.32	2.56	17.88
067-0460-015-0000	RESIDENTIAL	15.32	2.56	17.88
067-0460-016-0000	RESIDENTIAL	15.32	2.56	17.88
067-0460-017-0000	RESIDENTIAL	15.32	2.56	17.88
067-0460-018-0000	RESIDENTIAL	15.32	2.56	17.88
067-0460-019-0000	RESIDENTIAL	15.32	2.56	17.88
067-0460-020-0000	RESIDENTIAL	15.32	2.56	17.88
067-0460-021-0000	RESIDENTIAL	15.32	2.56	17.88
067-0460-022-0000	RESIDENTIAL	15.32	2.56	17.88
067-0460-023-0000	RESIDENTIAL	15.32	2.56	17.88
067-0460-024-0000	RESIDENTIAL	15.32	2.56	17.88
067-0460-025-0000	RESIDENTIAL	15.32	2.56	17.88
067-0460-026-0000	RESIDENTIAL	15.32	2.56	17.88
067-0460-027-0000	RESIDENTIAL	15.32	2.56	17.88
067-0460-028-0000	RESIDENTIAL	15.32	2.56	17.88
067-0460-029-0000	RESIDENTIAL	15.32	2.56	17.88
067-0460-030-0000	RESIDENTIAL	15.32	2.56	17.88
067-0460-031-0000	RESIDENTIAL	15.32	2.56	17.88
067-0460-032-0000	RESIDENTIAL	15.32	2.56	17.88
067-0460-033-0000	RESIDENTIAL	15.32	2.56	17.88
067-0460-034-0000	RESIDENTIAL	15.32	2.56	17.88
067-0460-035-0000	RESIDENTIAL	15.32	2.56	17.88
067-0460-036-0000	RESIDENTIAL	15.32	2.56	17.88
067-0460-037-0000	RESIDENTIAL	15.32	2.56	17.88
067-0460-038-0000	RESIDENTIAL	15.32	2.56	17.88
067-0460-039-0000	RESIDENTIAL	15.32	2.56	17.88
067-0460-040-0000	RESIDENTIAL	15.32	2.56	17.88
067-0460-041-0000	RESIDENTIAL	15.32	2.56	17.88
067-0460-042-0000	RESIDENTIAL	15.32	2.56	17.88
067-0460-043-0000	RESIDENTIAL	15.32	2.56	17.88
067-0460-044-0000	RESIDENTIAL	15.32	2.56	17.88
067-0460-045-0000	RESIDENTIAL	15.32	2.56	17.88
067-0460-046-0000	RESIDENTIAL	15.32	2.56	17.88
067-0460-047-0000	RESIDENTIAL	15.32	2.56	17.88
067-0460-048-0000	RESIDENTIAL	15.32	2.56	17.88
067-0460-049-0000	RESIDENTIAL	15.32	2.56	17.88
067-0460-050-0000	RESIDENTIAL	15.32	2.56	17.88
067-0460-051-0000	RESIDENTIAL	15.32	2.56	17.88
067-0460-052-0000	RESIDENTIAL	15.32	2.56	17.88
067-0460-053-0000	RESIDENTIAL	15.32	2.56	17.88
067-0460-054-0000	RESIDENTIAL	15.32	2.56	17.88
067-0460-055-0000	RESIDENTIAL	15.32	2.56	17.88
067-0460-056-0000	RESIDENTIAL	15.32	2.56	17.88
067-0460-057-0000	RESIDENTIAL	15.32	2.56	17.88
067-0460-058-0000	RESIDENTIAL	15.32	2.56	17.88
067-0460-059-0000	RESIDENTIAL	15.32	2.56	17.88
067-0460-060-0000	RESIDENTIAL	15.32	2.56	17.88
067-0460-061-0000	RESIDENTIAL	15.32	2.56	17.88
067-0460-062-0000	RESIDENTIAL	15.32	2.56	17.88
067-0460-063-0000	RESIDENTIAL	15.32	2.56	17.88
067-0460-064-0000	RESIDENTIAL	15.32	2.56	17.88
067-0460-065-0000	RESIDENTIAL	15.32	2.56	17.88
067-0460-066-0000	RESIDENTIAL	15.32	2.56	17.88
067-0460-067-0000	RESIDENTIAL	15.32	2.56	17.88
067-0460-068-0000	RESIDENTIAL	15.32	2.56	17.88

**City of Rancho Cordova
Lighting District No. 2012-1
Fiscal Year 2015/16 Preliminary Assessment Roll**

ASSESSOR PARCEL NUMBER	CLASSIFICATION	STREET LIGHTS CHARGE	SAFETY LIGHTS CHARGE	ASSESSMENT
067-0460-069-0000	RESIDENTIAL	15.32	2.56	17.88
067-0460-070-0000	RESIDENTIAL	15.32	2.56	17.88
067-0460-071-0000	RESIDENTIAL	15.32	2.56	17.88
067-0460-072-0000	RESIDENTIAL	15.32	2.56	17.88
067-0460-073-0000	RESIDENTIAL	15.32	2.56	17.88
067-0460-074-0000	RESIDENTIAL	15.32	2.56	17.88
067-0460-075-0000	RESIDENTIAL	15.32	2.56	17.88
067-0460-076-0000	RESIDENTIAL	15.32	2.56	17.88
067-0460-077-0000	RESIDENTIAL	15.32	2.56	17.88
067-0460-078-0000	RESIDENTIAL	15.32	2.56	17.88
067-0460-079-0000	RESIDENTIAL	15.32	2.56	17.88
067-0460-080-0000	RESIDENTIAL	15.32	2.56	17.88
067-0460-081-0000	RESIDENTIAL	15.32	2.56	17.88
067-0460-082-0000	RESIDENTIAL	15.32	2.56	17.88
067-0460-083-0000	RESIDENTIAL	15.32	2.56	17.88
067-0460-084-0000	RESIDENTIAL	15.32	2.56	17.88
067-0460-085-0000	RESIDENTIAL	15.32	2.56	17.88
067-0460-086-0000	RESIDENTIAL	15.32	2.56	17.88
067-0460-087-0000	RESIDENTIAL	15.32	2.56	17.88
067-0460-088-0000	RESIDENTIAL	15.32	2.56	17.88
067-0460-089-0000	RESIDENTIAL	15.32	2.56	17.88
067-0460-090-0000	RESIDENTIAL	15.32	2.56	17.88
067-0460-091-0000	RESIDENTIAL	15.32	2.56	17.88
067-0460-092-0000	RESIDENTIAL	15.32	2.56	17.88
067-0460-093-0000	RESIDENTIAL	15.32	2.56	17.88
067-0460-094-0000	RESIDENTIAL	15.32	2.56	17.88
067-0470-001-0000	RESIDENTIAL	15.32	2.56	17.88
067-0470-002-0000	RESIDENTIAL	15.32	2.56	17.88
067-0470-003-0000	RESIDENTIAL	15.32	2.56	17.88
067-0470-004-0000	RESIDENTIAL	15.32	2.56	17.88
067-0470-005-0000	RESIDENTIAL	15.32	2.56	17.88
067-0470-006-0000	RESIDENTIAL	15.32	2.56	17.88
067-0470-007-0000	RESIDENTIAL	15.32	2.56	17.88
067-0470-008-0000	RESIDENTIAL	15.32	2.56	17.88
067-0470-009-0000	RESIDENTIAL	15.32	2.56	17.88
067-0470-010-0000	RESIDENTIAL	15.32	2.56	17.88
067-0470-011-0000	RESIDENTIAL	15.32	2.56	17.88
067-0470-012-0000	RESIDENTIAL	15.32	2.56	17.88
067-0470-013-0000	RESIDENTIAL	15.32	2.56	17.88
067-0470-014-0000	RESIDENTIAL	15.32	2.56	17.88
067-0470-015-0000	RESIDENTIAL	15.32	2.56	17.88
067-0470-016-0000	RESIDENTIAL	15.32	2.56	17.88
067-0470-017-0000	RESIDENTIAL	15.32	2.56	17.88
067-0470-018-0000	RESIDENTIAL	15.32	2.56	17.88
067-0470-019-0000	RESIDENTIAL	15.32	2.56	17.88
067-0470-020-0000	RESIDENTIAL	15.32	2.56	17.88
067-0470-021-0000	RESIDENTIAL	15.32	2.56	17.88
067-0470-022-0000	RESIDENTIAL	15.32	2.56	17.88
067-0470-023-0000	RESIDENTIAL	15.32	2.56	17.88
067-0470-024-0000	RESIDENTIAL	15.32	2.56	17.88
067-0470-025-0000	RESIDENTIAL	15.32	2.56	17.88
067-0470-026-0000	RESIDENTIAL	15.32	2.56	17.88
067-0470-027-0000	RESIDENTIAL	15.32	2.56	17.88
067-0470-028-0000	RESIDENTIAL	15.32	2.56	17.88
067-0470-029-0000	RESIDENTIAL	15.32	2.56	17.88
067-0470-030-0000	RESIDENTIAL	15.32	2.56	17.88
067-0470-031-0000	RESIDENTIAL	15.32	2.56	17.88
067-0470-032-0000	RESIDENTIAL	15.32	2.56	17.88
067-0470-033-0000	RESIDENTIAL	15.32	2.56	17.88
067-0470-034-0000	RESIDENTIAL	15.32	2.56	17.88
067-0470-035-0000	RESIDENTIAL	15.32	2.56	17.88
067-0470-036-0000	RESIDENTIAL	15.32	2.56	17.88
067-0470-037-0000	RESIDENTIAL	15.32	2.56	17.88
067-0470-038-0000	RESIDENTIAL	15.32	2.56	17.88
067-0470-041-0000	RESIDENTIAL	15.32	2.56	17.88

**City of Rancho Cordova
Lighting District No. 2012-1
Fiscal Year 2015/16 Preliminary Assessment Roll**

ASSESSOR PARCEL NUMBER	CLASSIFICATION	STREET LIGHTS CHARGE	SAFETY LIGHTS CHARGE	ASSESSMENT
067-0470-042-0000	RESIDENTIAL	15.32	2.56	17.88
067-0470-043-0000	RESIDENTIAL	15.32	2.56	17.88
067-0470-044-0000	RESIDENTIAL	15.32	2.56	17.88
067-0470-045-0000	RESIDENTIAL	15.32	2.56	17.88
067-0470-046-0000	RESIDENTIAL	15.32	2.56	17.88
067-0470-047-0000	RESIDENTIAL	15.32	2.56	17.88
067-0470-048-0000	RESIDENTIAL	15.32	2.56	17.88
067-0470-049-0000	RESIDENTIAL	15.32	2.56	17.88
067-0470-050-0000	RESIDENTIAL	15.32	2.56	17.88
067-0470-051-0000	RESIDENTIAL	15.32	2.56	17.88
067-0470-052-0000	RESIDENTIAL	15.32	2.56	17.88
067-0470-053-0000	RESIDENTIAL	15.32	2.56	17.88
067-0470-054-0000	RESIDENTIAL	15.32	2.56	17.88
067-0470-055-0000	RESIDENTIAL	15.32	2.56	17.88
067-0470-056-0000	RESIDENTIAL	15.32	2.56	17.88
067-0470-057-0000	RESIDENTIAL	15.32	2.56	17.88
067-0480-001-0000	RESIDENTIAL	15.32	2.56	17.88
067-0480-002-0000	RESIDENTIAL	15.32	2.56	17.88
067-0480-003-0000	RESIDENTIAL	15.32	2.56	17.88
067-0480-004-0000	RESIDENTIAL	15.32	2.56	17.88
067-0480-005-0000	RESIDENTIAL	15.32	2.56	17.88
067-0480-006-0000	RESIDENTIAL	15.32	2.56	17.88
067-0480-007-0000	RESIDENTIAL	15.32	2.56	17.88
067-0480-008-0000	RESIDENTIAL	15.32	2.56	17.88
067-0480-009-0000	RESIDENTIAL	15.32	2.56	17.88
067-0480-010-0000	RESIDENTIAL	15.32	2.56	17.88
067-0480-011-0000	RESIDENTIAL	15.32	2.56	17.88
067-0480-012-0000	RESIDENTIAL	15.32	2.56	17.88
067-0480-013-0000	RESIDENTIAL	15.32	2.56	17.88
067-0480-014-0000	RESIDENTIAL	15.32	2.56	17.88
067-0480-015-0000	RESIDENTIAL	15.32	2.56	17.88
067-0480-016-0000	RESIDENTIAL	15.32	2.56	17.88
067-0480-017-0000	RESIDENTIAL	15.32	2.56	17.88
067-0480-018-0000	RESIDENTIAL	15.32	2.56	17.88
067-0480-019-0000	RESIDENTIAL	15.32	2.56	17.88
067-0480-020-0000	RESIDENTIAL	15.32	2.56	17.88
067-0480-021-0000	RESIDENTIAL	15.32	2.56	17.88
067-0480-022-0000	RESIDENTIAL	15.32	2.56	17.88
067-0480-023-0000	RESIDENTIAL	15.32	2.56	17.88
067-0480-024-0000	RESIDENTIAL	15.32	2.56	17.88
067-0480-025-0000	RESIDENTIAL	15.32	2.56	17.88
067-0480-026-0000	RESIDENTIAL	15.32	2.56	17.88
067-0480-027-0000	RESIDENTIAL	15.32	2.56	17.88
067-0480-028-0000	RESIDENTIAL	15.32	2.56	17.88
067-0480-029-0000	RESIDENTIAL	15.32	2.56	17.88
067-0480-030-0000	RESIDENTIAL	15.32	2.56	17.88
067-0480-031-0000	RESIDENTIAL	15.32	2.56	17.88
067-0480-032-0000	RESIDENTIAL	15.32	2.56	17.88
067-0480-033-0000	RESIDENTIAL	15.32	2.56	17.88
067-0480-034-0000	RESIDENTIAL	15.32	2.56	17.88
067-0480-035-0000	RESIDENTIAL	15.32	2.56	17.88
067-0480-036-0000	RESIDENTIAL	15.32	2.56	17.88
067-0480-037-0000	RESIDENTIAL	15.32	2.56	17.88
067-0480-038-0000	RESIDENTIAL	15.32	2.56	17.88
067-0480-039-0000	RESIDENTIAL	15.32	2.56	17.88
067-0480-040-0000	RESIDENTIAL	15.32	2.56	17.88
067-0480-041-0000	RESIDENTIAL	15.32	2.56	17.88
067-0480-042-0000	RESIDENTIAL	15.32	2.56	17.88
067-0480-043-0000	RESIDENTIAL	15.32	2.56	17.88
067-0480-044-0000	RESIDENTIAL	15.32	2.56	17.88
067-0480-045-0000	RESIDENTIAL	15.32	2.56	17.88
067-0480-046-0000	RESIDENTIAL	15.32	2.56	17.88
067-0480-047-0000	RESIDENTIAL	15.32	2.56	17.88
067-0480-048-0000	RESIDENTIAL	15.32	2.56	17.88
067-0480-049-0000	RESIDENTIAL	15.32	2.56	17.88

**City of Rancho Cordova
Lighting District No. 2012-1
Fiscal Year 2015/16 Preliminary Assessment Roll**

ASSESSOR PARCEL NUMBER	CLASSIFICATION	STREET LIGHTS CHARGE	SAFETY LIGHTS CHARGE	ASSESSMENT
067-0480-050-0000	RESIDENTIAL	15.32	2.56	17.88
067-0480-051-0000	RESIDENTIAL	15.32	2.56	17.88
067-0480-052-0000	RESIDENTIAL	15.32	2.56	17.88
067-0480-053-0000	RESIDENTIAL	15.32	2.56	17.88
067-0480-054-0000	RESIDENTIAL	15.32	2.56	17.88
067-0480-055-0000	RESIDENTIAL	15.32	2.56	17.88
067-0480-056-0000	RESIDENTIAL	15.32	2.56	17.88
067-0480-057-0000	RESIDENTIAL	15.32	2.56	17.88
067-0480-058-0000	RESIDENTIAL	15.32	2.56	17.88
067-0480-059-0000	RESIDENTIAL	15.32	2.56	17.88
067-0490-001-0000	RESIDENTIAL	15.32	2.56	17.88
067-0490-002-0000	RESIDENTIAL	15.32	2.56	17.88
067-0490-003-0000	RESIDENTIAL	15.32	2.56	17.88
067-0490-004-0000	RESIDENTIAL	15.32	2.56	17.88
067-0490-005-0000	RESIDENTIAL	15.32	2.56	17.88
067-0490-006-0000	RESIDENTIAL	15.32	2.56	17.88
067-0490-007-0000	RESIDENTIAL	15.32	2.56	17.88
067-0490-008-0000	RESIDENTIAL	15.32	2.56	17.88
067-0490-009-0000	RESIDENTIAL	15.32	2.56	17.88
067-0490-010-0000	RESIDENTIAL	15.32	2.56	17.88
067-0490-011-0000	RESIDENTIAL	15.32	2.56	17.88
067-0490-012-0000	RESIDENTIAL	15.32	2.56	17.88
067-0490-013-0000	RESIDENTIAL	15.32	2.56	17.88
067-0490-014-0000	RESIDENTIAL	15.32	2.56	17.88
067-0490-015-0000	RESIDENTIAL	15.32	2.56	17.88
067-0490-016-0000	RESIDENTIAL	15.32	2.56	17.88
067-0490-017-0000	RESIDENTIAL	15.32	2.56	17.88
067-0490-018-0000	RESIDENTIAL	15.32	2.56	17.88
067-0490-019-0000	RESIDENTIAL	15.32	2.56	17.88
067-0490-020-0000	RESIDENTIAL	15.32	2.56	17.88
067-0490-021-0000	RESIDENTIAL	15.32	2.56	17.88
067-0490-022-0000	RESIDENTIAL	15.32	2.56	17.88
067-0490-023-0000	RESIDENTIAL	15.32	2.56	17.88
067-0490-024-0000	RESIDENTIAL	15.32	2.56	17.88
067-0490-025-0000	RESIDENTIAL	15.32	2.56	17.88
067-0490-026-0000	RESIDENTIAL	15.32	2.56	17.88
067-0490-027-0000	RESIDENTIAL	15.32	2.56	17.88
067-0490-028-0000	RESIDENTIAL	15.32	2.56	17.88
067-0490-029-0000	RESIDENTIAL	15.32	2.56	17.88
067-0490-030-0000	RESIDENTIAL	15.32	2.56	17.88
067-0490-031-0000	RESIDENTIAL	15.32	2.56	17.88
067-0490-032-0000	RESIDENTIAL	15.32	2.56	17.88
067-0490-033-0000	RESIDENTIAL	15.32	2.56	17.88
067-0490-034-0000	RESIDENTIAL	15.32	2.56	17.88
067-0490-035-0000	RESIDENTIAL	15.32	2.56	17.88
067-0490-036-0000	RESIDENTIAL	15.32	2.56	17.88
067-0490-037-0000	RESIDENTIAL	15.32	2.56	17.88
067-0490-038-0000	RESIDENTIAL	15.32	2.56	17.88
067-0490-039-0000	RESIDENTIAL	15.32	2.56	17.88
067-0490-040-0000	RESIDENTIAL	15.32	2.56	17.88
067-0490-041-0000	RESIDENTIAL	15.32	2.56	17.88
067-0490-042-0000	RESIDENTIAL	15.32	2.56	17.88
067-0490-043-0000	RESIDENTIAL	15.32	2.56	17.88
067-0490-044-0000	RESIDENTIAL	15.32	2.56	17.88
067-0490-045-0000	RESIDENTIAL	15.32	2.56	17.88
067-0490-046-0000	RESIDENTIAL	15.32	2.56	17.88
067-0490-047-0000	RESIDENTIAL	15.32	2.56	17.88
067-0490-048-0000	RESIDENTIAL	15.32	2.56	17.88
067-0490-049-0000	RESIDENTIAL	15.32	2.56	17.88
067-0490-050-0000	RESIDENTIAL	15.32	2.56	17.88
067-0490-051-0000	RESIDENTIAL	15.32	2.56	17.88
067-0490-052-0000	RESIDENTIAL	15.32	2.56	17.88
067-0490-053-0000	RESIDENTIAL	15.32	2.56	17.88
067-0490-054-0000	RESIDENTIAL	15.32	2.56	17.88
067-0490-055-0000	RESIDENTIAL	15.32	2.56	17.88

**City of Rancho Cordova
Lighting District No. 2012-1
Fiscal Year 2015/16 Preliminary Assessment Roll**

ASSESSOR PARCEL NUMBER	CLASSIFICATION	STREET LIGHTS CHARGE	SAFETY LIGHTS CHARGE	ASSESSMENT
067-0490-056-0000	RESIDENTIAL	15.32	2.56	17.88
067-0490-057-0000	RESIDENTIAL	15.32	2.56	17.88
067-0490-058-0000	RESIDENTIAL	15.32	2.56	17.88
067-0500-001-0000	RESIDENTIAL	15.32	2.56	17.88
067-0500-002-0000	RESIDENTIAL	15.32	2.56	17.88
067-0500-003-0000	RESIDENTIAL	15.32	2.56	17.88
067-0500-004-0000	RESIDENTIAL	15.32	2.56	17.88
067-0500-005-0000	RESIDENTIAL	15.32	2.56	17.88
067-0500-006-0000	RESIDENTIAL	15.32	2.56	17.88
067-0500-007-0000	RESIDENTIAL	15.32	2.56	17.88
067-0500-008-0000	RESIDENTIAL	15.32	2.56	17.88
067-0500-009-0000	RESIDENTIAL	15.32	2.56	17.88
067-0500-010-0000	RESIDENTIAL	15.32	2.56	17.88
067-0500-011-0000	RESIDENTIAL	15.32	2.56	17.88
067-0500-012-0000	RESIDENTIAL	15.32	2.56	17.88
067-0500-013-0000	RESIDENTIAL	15.32	2.56	17.88
067-0500-014-0000	RESIDENTIAL	15.32	2.56	17.88
067-0500-015-0000	RESIDENTIAL	15.32	2.56	17.88
067-0500-016-0000	RESIDENTIAL	15.32	2.56	17.88
067-0500-017-0000	RESIDENTIAL	15.32	2.56	17.88
067-0500-018-0000	RESIDENTIAL	15.32	2.56	17.88
067-0500-019-0000	RESIDENTIAL	15.32	2.56	17.88
067-0500-020-0000	RESIDENTIAL	15.32	2.56	17.88
067-0500-021-0000	RESIDENTIAL	15.32	2.56	17.88
067-0500-022-0000	RESIDENTIAL	15.32	2.56	17.88
067-0500-023-0000	RESIDENTIAL	15.32	2.56	17.88
067-0500-024-0000	RESIDENTIAL	15.32	2.56	17.88
067-0500-025-0000	RESIDENTIAL	15.32	2.56	17.88
067-0500-026-0000	RESIDENTIAL	15.32	2.56	17.88
067-0500-027-0000	RESIDENTIAL	15.32	2.56	17.88
067-0500-028-0000	RESIDENTIAL	15.32	2.56	17.88
067-0500-029-0000	RESIDENTIAL	15.32	2.56	17.88
067-0500-030-0000	RESIDENTIAL	15.32	2.56	17.88
067-0500-031-0000	RESIDENTIAL	15.32	2.56	17.88
067-0500-032-0000	RESIDENTIAL	15.32	2.56	17.88
067-0500-033-0000	RESIDENTIAL	15.32	2.56	17.88
067-0500-034-0000	RESIDENTIAL	15.32	2.56	17.88
067-0500-035-0000	RESIDENTIAL	15.32	2.56	17.88
067-0500-036-0000	RESIDENTIAL	15.32	2.56	17.88
067-0500-037-0000	RESIDENTIAL	15.32	2.56	17.88
067-0500-038-0000	RESIDENTIAL	15.32	2.56	17.88
067-0500-039-0000	RESIDENTIAL	15.32	2.56	17.88
067-0500-040-0000	RESIDENTIAL	15.32	2.56	17.88
067-0500-041-0000	RESIDENTIAL	15.32	2.56	17.88
067-0500-042-0000	RESIDENTIAL	15.32	2.56	17.88
067-0500-043-0000	RESIDENTIAL	15.32	2.56	17.88
067-0500-044-0000	RESIDENTIAL	15.32	2.56	17.88
067-0500-045-0000	RESIDENTIAL	15.32	2.56	17.88
067-0500-046-0000	RESIDENTIAL	15.32	2.56	17.88
067-0500-047-0000	RESIDENTIAL	15.32	2.56	17.88
067-0500-048-0000	RESIDENTIAL	15.32	2.56	17.88
067-0500-049-0000	RESIDENTIAL	15.32	2.56	17.88
067-0500-050-0000	RESIDENTIAL	15.32	2.56	17.88
067-0500-051-0000	RESIDENTIAL	15.32	2.56	17.88
067-0510-002-0000	RESIDENTIAL	15.32	2.56	17.88
067-0510-003-0000	RESIDENTIAL	15.32	2.56	17.88
067-0510-004-0000	RESIDENTIAL	15.32	2.56	17.88
067-0510-005-0000	RESIDENTIAL	15.32	2.56	17.88
067-0510-008-0000	RESIDENTIAL	15.32	2.56	17.88
067-0510-009-0000	RESIDENTIAL	15.32	2.56	17.88
067-0510-010-0000	RESIDENTIAL	15.32	2.56	17.88
067-0510-011-0000	RESIDENTIAL	15.32	2.56	17.88
067-0510-012-0000	RESIDENTIAL	15.32	2.56	17.88
067-0510-013-0000	RESIDENTIAL	15.32	2.56	17.88
067-0510-014-0000	RESIDENTIAL	15.32	2.56	17.88

**City of Rancho Cordova
Lighting District No. 2012-1
Fiscal Year 2015/16 Preliminary Assessment Roll**

ASSESSOR PARCEL NUMBER	CLASSIFICATION	STREET LIGHTS CHARGE	SAFETY LIGHTS CHARGE	ASSESSMENT
067-0510-015-0000	RESIDENTIAL	15.32	2.56	17.88
067-0510-016-0000	RESIDENTIAL	15.32	2.56	17.88
067-0510-017-0000	RESIDENTIAL	15.32	2.56	17.88
067-0510-018-0000	RESIDENTIAL	15.32	2.56	17.88
067-0510-019-0000	RESIDENTIAL	15.32	2.56	17.88
067-0510-020-0000	RESIDENTIAL	15.32	2.56	17.88
067-0510-021-0000	RESIDENTIAL	15.32	2.56	17.88
067-0510-022-0000	RESIDENTIAL	15.32	2.56	17.88
067-0510-023-0000	RESIDENTIAL	15.32	2.56	17.88
067-0510-024-0000	RESIDENTIAL	15.32	2.56	17.88
067-0510-025-0000	RESIDENTIAL	15.32	2.56	17.88
067-0510-026-0000	RESIDENTIAL	15.32	2.56	17.88
067-0510-027-0000	RESIDENTIAL	15.32	2.56	17.88
067-0510-028-0000	RESIDENTIAL	15.32	2.56	17.88
067-0510-029-0000	RESIDENTIAL	15.32	2.56	17.88
067-0510-030-0000	RESIDENTIAL	15.32	2.56	17.88
067-0510-031-0000	RESIDENTIAL	15.32	2.56	17.88
067-0510-032-0000	RESIDENTIAL	15.32	2.56	17.88
067-0510-033-0000	RESIDENTIAL	15.32	2.56	17.88
067-0510-034-0000	RESIDENTIAL	15.32	2.56	17.88
067-0510-035-0000	RESIDENTIAL	15.32	2.56	17.88
067-0510-036-0000	RESIDENTIAL	15.32	2.56	17.88
067-0510-037-0000	RESIDENTIAL	15.32	2.56	17.88
067-0510-038-0000	RESIDENTIAL	15.32	2.56	17.88
067-0510-039-0000	RESIDENTIAL	15.32	2.56	17.88
067-0510-040-0000	RESIDENTIAL	15.32	2.56	17.88
067-0510-041-0000	RESIDENTIAL	15.32	2.56	17.88
067-0510-042-0000	RESIDENTIAL	15.32	2.56	17.88
067-0510-043-0000	RESIDENTIAL	15.32	2.56	17.88
067-0510-044-0000	RESIDENTIAL	15.32	2.56	17.88
067-0510-045-0000	RESIDENTIAL	15.32	2.56	17.88
067-0510-046-0000	RESIDENTIAL	15.32	2.56	17.88
067-0510-047-0000	RESIDENTIAL	15.32	2.56	17.88
067-0510-048-0000	RESIDENTIAL	15.32	2.56	17.88
067-0510-049-0000	RESIDENTIAL	15.32	2.56	17.88
067-0510-050-0000	RESIDENTIAL	15.32	2.56	17.88
067-0510-051-0000	RESIDENTIAL	15.32	2.56	17.88
067-0510-052-0000	RESIDENTIAL	15.32	2.56	17.88
067-0510-053-0000	RESIDENTIAL	15.32	2.56	17.88
067-0510-054-0000	RESIDENTIAL	15.32	2.56	17.88
067-0510-055-0000	RESIDENTIAL	15.32	2.56	17.88
067-0510-056-0000	RESIDENTIAL	15.32	2.56	17.88
067-0510-057-0000	RESIDENTIAL	15.32	2.56	17.88
067-0510-058-0000	RESIDENTIAL	15.32	2.56	17.88
067-0510-059-0000	RESIDENTIAL	15.32	2.56	17.88
067-0510-060-0000	RESIDENTIAL	15.32	2.56	17.88
067-0510-061-0000	RESIDENTIAL	15.32	2.56	17.88
067-0510-062-0000	RESIDENTIAL	15.32	2.56	17.88
067-0510-063-0000	RESIDENTIAL	15.32	2.56	17.88
067-0510-064-0000	RESIDENTIAL	15.32	2.56	17.88
067-0510-065-0000	RESIDENTIAL	15.32	2.56	17.88
067-0510-066-0000	RESIDENTIAL	15.32	2.56	17.88
067-0510-067-0000	RESIDENTIAL	15.32	2.56	17.88
067-0510-068-0000	RESIDENTIAL	15.32	2.56	17.88
067-0510-069-0000	RESIDENTIAL	15.32	2.56	17.88
067-0510-070-0000	RESIDENTIAL	15.32	2.56	17.88
067-0510-071-0000	RESIDENTIAL	15.32	2.56	17.88
067-0510-072-0000	RESIDENTIAL	15.32	2.56	17.88
067-0510-073-0000	RESIDENTIAL	15.32	2.56	17.88
067-0510-074-0000	RESIDENTIAL	15.32	2.56	17.88
067-0510-075-0000	RESIDENTIAL	15.32	2.56	17.88
067-0510-076-0000	RESIDENTIAL	15.32	2.56	17.88
067-0510-077-0000	RESIDENTIAL	15.32	2.56	17.88
067-0510-078-0000	RESIDENTIAL	15.32	2.56	17.88
067-0510-080-0000	RESIDENTIAL	15.32	2.56	17.88

**City of Rancho Cordova
Lighting District No. 2012-1
Fiscal Year 2015/16 Preliminary Assessment Roll**

ASSESSOR PARCEL NUMBER	CLASSIFICATION	STREET LIGHTS CHARGE	SAFETY LIGHTS CHARGE	ASSESSMENT
067-0510-081-0000	RESIDENTIAL	15.32	2.56	17.88
067-0510-082-0000	RESIDENTIAL	15.32	2.56	17.88
067-0510-083-0000	RESIDENTIAL	15.32	2.56	17.88
067-0510-084-0000	RESIDENTIAL	15.32	2.56	17.88
067-0510-085-0000	RESIDENTIAL	15.32	2.56	17.88
067-0510-086-0000	RESIDENTIAL	15.32	2.56	17.88
067-0510-087-0000	RESIDENTIAL	15.32	2.56	17.88
067-0510-088-0000	RESIDENTIAL	15.32	2.56	17.88
067-0510-089-0000	RESIDENTIAL	15.32	2.56	17.88
067-0510-090-0000	RESIDENTIAL	15.32	2.56	17.88
067-0510-091-0000	RESIDENTIAL	15.32	2.56	17.88
067-0510-092-0000	RESIDENTIAL	15.32	2.56	17.88
067-0510-093-0000	RESIDENTIAL	15.32	2.56	17.88
067-0510-094-0000	RESIDENTIAL	15.32	2.56	17.88
067-0510-095-0000	RESIDENTIAL	15.32	2.56	17.88
067-0510-096-0000	RESIDENTIAL	15.32	2.56	17.88
067-0510-097-0000	RESIDENTIAL	15.32	2.56	17.88
067-0510-098-0000	RESIDENTIAL	15.32	2.56	17.88
067-0510-099-0000	RESIDENTIAL	15.32	2.56	17.88
067-0510-100-0000	RESIDENTIAL	15.32	2.56	17.88
067-0510-101-0000	RESIDENTIAL	15.32	2.56	17.88
067-0510-103-0000	RESIDENTIAL	15.32	2.56	17.88
067-0510-104-0000	RESIDENTIAL	15.32	2.56	17.88
067-0520-001-0000	RESIDENTIAL	15.32	2.56	17.88
067-0520-002-0000	RESIDENTIAL	15.32	2.56	17.88
067-0520-003-0000	RESIDENTIAL	15.32	2.56	17.88
067-0520-004-0000	RESIDENTIAL	15.32	2.56	17.88
067-0520-005-0000	RESIDENTIAL	15.32	2.56	17.88
067-0520-006-0000	RESIDENTIAL	15.32	2.56	17.88
067-0520-007-0000	RESIDENTIAL	15.32	2.56	17.88
067-0520-008-0000	RESIDENTIAL	15.32	2.56	17.88
067-0520-009-0000	RESIDENTIAL	15.32	2.56	17.88
067-0520-010-0000	RESIDENTIAL	15.32	2.56	17.88
067-0520-011-0000	RESIDENTIAL	15.32	2.56	17.88
067-0520-012-0000	RESIDENTIAL	15.32	2.56	17.88
067-0520-013-0000	RESIDENTIAL	15.32	2.56	17.88
067-0520-014-0000	RESIDENTIAL	15.32	2.56	17.88
067-0520-015-0000	RESIDENTIAL	15.32	2.56	17.88
067-0520-016-0000	RESIDENTIAL	15.32	2.56	17.88
067-0520-017-0000	RESIDENTIAL	15.32	2.56	17.88
067-0520-018-0000	RESIDENTIAL	15.32	2.56	17.88
067-0520-019-0000	RESIDENTIAL	15.32	2.56	17.88
067-0520-020-0000	RESIDENTIAL	15.32	2.56	17.88
067-0520-021-0000	RESIDENTIAL	15.32	2.56	17.88
067-0520-022-0000	RESIDENTIAL	15.32	2.56	17.88
067-0520-023-0000	RESIDENTIAL	15.32	2.56	17.88
067-0520-024-0000	RESIDENTIAL	15.32	2.56	17.88
067-0520-025-0000	RESIDENTIAL	15.32	2.56	17.88
067-0520-026-0000	RESIDENTIAL	15.32	2.56	17.88
067-0520-027-0000	RESIDENTIAL	15.32	2.56	17.88
067-0520-028-0000	RESIDENTIAL	15.32	2.56	17.88
067-0520-029-0000	RESIDENTIAL	15.32	2.56	17.88
067-0520-030-0000	RESIDENTIAL	15.32	2.56	17.88
067-0520-031-0000	RESIDENTIAL	15.32	2.56	17.88
067-0520-032-0000	RESIDENTIAL	15.32	2.56	17.88
067-0520-033-0000	RESIDENTIAL	15.32	2.56	17.88
067-0520-034-0000	RESIDENTIAL	15.32	2.56	17.88
067-0520-035-0000	RESIDENTIAL	15.32	2.56	17.88
067-0520-036-0000	RESIDENTIAL	15.32	2.56	17.88
067-0520-037-0000	RESIDENTIAL	15.32	2.56	17.88
067-0520-038-0000	RESIDENTIAL	15.32	2.56	17.88
067-0520-039-0000	RESIDENTIAL	15.32	2.56	17.88
067-0520-040-0000	RESIDENTIAL	15.32	2.56	17.88
067-0520-041-0000	RESIDENTIAL	15.32	2.56	17.88
067-0520-042-0000	RESIDENTIAL	15.32	2.56	17.88

**City of Rancho Cordova
Lighting District No. 2012-1
Fiscal Year 2015/16 Preliminary Assessment Roll**

ASSESSOR PARCEL NUMBER	CLASSIFICATION	STREET LIGHTS CHARGE	SAFETY LIGHTS CHARGE	ASSESSMENT
067-0520-043-0000	RESIDENTIAL	15.32	2.56	17.88
067-0520-044-0000	RESIDENTIAL	15.32	2.56	17.88
067-0520-045-0000	RESIDENTIAL	15.32	2.56	17.88
067-0520-046-0000	RESIDENTIAL	15.32	2.56	17.88
067-0520-047-0000	RESIDENTIAL	15.32	2.56	17.88
067-0520-048-0000	RESIDENTIAL	15.32	2.56	17.88
067-0520-049-0000	RESIDENTIAL	15.32	2.56	17.88
067-0520-050-0000	RESIDENTIAL	15.32	2.56	17.88
067-0520-051-0000	RESIDENTIAL	15.32	2.56	17.88
067-0520-052-0000	RESIDENTIAL	15.32	2.56	17.88
067-0520-053-0000	RESIDENTIAL	15.32	2.56	17.88
067-0520-054-0000	RESIDENTIAL	15.32	2.56	17.88
067-0520-055-0000	RESIDENTIAL	15.32	2.56	17.88
067-0520-056-0000	RESIDENTIAL	15.32	2.56	17.88
067-0520-057-0000	RESIDENTIAL	15.32	2.56	17.88
067-0520-058-0000	RESIDENTIAL	15.32	2.56	17.88
067-0520-059-0000	RESIDENTIAL	15.32	2.56	17.88
067-0520-060-0000	RESIDENTIAL	15.32	2.56	17.88
067-0520-061-0000	RESIDENTIAL	15.32	2.56	17.88
067-0520-062-0000	RESIDENTIAL	15.32	2.56	17.88
067-0520-063-0000	RESIDENTIAL	15.32	2.56	17.88
067-0520-064-0000	RESIDENTIAL	15.32	2.56	17.88
067-0520-065-0000	RESIDENTIAL	15.32	2.56	17.88
067-0520-066-0000	RESIDENTIAL	15.32	2.56	17.88
067-0520-067-0000	RESIDENTIAL	15.32	2.56	17.88
067-0520-068-0000	RESIDENTIAL	15.32	2.56	17.88
067-0520-069-0000	RESIDENTIAL	15.32	2.56	17.88
067-0520-070-0000	RESIDENTIAL	15.32	2.56	17.88
067-0520-071-0000	RESIDENTIAL	15.32	2.56	17.88
067-0520-072-0000	RESIDENTIAL	15.32	2.56	17.88
067-0520-073-0000	RESIDENTIAL	15.32	2.56	17.88
067-0520-074-0000	RESIDENTIAL	15.32	2.56	17.88
067-0520-075-0000	RESIDENTIAL	15.32	2.56	17.88
067-0520-076-0000	RESIDENTIAL	15.32	2.56	17.88
067-0520-077-0000	RESIDENTIAL	15.32	2.56	17.88
067-0520-078-0000	RESIDENTIAL	15.32	2.56	17.88
067-0520-079-0000	RESIDENTIAL	15.32	2.56	17.88
067-0520-080-0000	RESIDENTIAL	15.32	2.56	17.88
067-0520-081-0000	RESIDENTIAL	15.32	2.56	17.88
067-0520-082-0000	RESIDENTIAL	15.32	2.56	17.88
067-0520-083-0000	RESIDENTIAL	15.32	2.56	17.88
067-0520-084-0000	RESIDENTIAL	15.32	2.56	17.88
067-0520-085-0000	RESIDENTIAL	15.32	2.56	17.88
067-0520-086-0000	RESIDENTIAL	15.32	2.56	17.88
067-0520-087-0000	RESIDENTIAL	15.32	2.56	17.88
067-0520-088-0000	RESIDENTIAL	15.32	2.56	17.88
067-0520-089-0000	RESIDENTIAL	15.32	2.56	17.88
067-0520-090-0000	RESIDENTIAL	15.32	2.56	17.88
067-0530-001-0000	RESIDENTIAL	15.32	2.56	17.88
067-0530-002-0000	RESIDENTIAL	15.32	2.56	17.88
067-0530-003-0000	RESIDENTIAL	15.32	2.56	17.88
067-0530-004-0000	RESIDENTIAL	15.32	2.56	17.88
067-0530-005-0000	RESIDENTIAL	15.32	2.56	17.88
067-0530-006-0000	RESIDENTIAL	15.32	2.56	17.88
067-0530-007-0000	RESIDENTIAL	15.32	2.56	17.88
067-0530-008-0000	RESIDENTIAL	15.32	2.56	17.88
067-0530-009-0000	RESIDENTIAL	15.32	2.56	17.88
067-0530-010-0000	RESIDENTIAL	15.32	2.56	17.88
067-0530-011-0000	RESIDENTIAL	15.32	2.56	17.88
067-0530-012-0000	RESIDENTIAL	15.32	2.56	17.88
067-0530-013-0000	RESIDENTIAL	15.32	2.56	17.88
067-0530-014-0000	RESIDENTIAL	15.32	2.56	17.88
067-0530-015-0000	RESIDENTIAL	15.32	2.56	17.88
067-0530-016-0000	RESIDENTIAL	15.32	2.56	17.88
067-0530-017-0000	RESIDENTIAL	15.32	2.56	17.88

**City of Rancho Cordova
Lighting District No. 2012-1
Fiscal Year 2015/16 Preliminary Assessment Roll**

ASSESSOR PARCEL NUMBER	CLASSIFICATION	STREET LIGHTS CHARGE	SAFETY LIGHTS CHARGE	ASSESSMENT
067-0530-018-0000	RESIDENTIAL	15.32	2.56	17.88
067-0530-019-0000	RESIDENTIAL	15.32	2.56	17.88
067-0530-020-0000	RESIDENTIAL	15.32	2.56	17.88
067-0530-021-0000	RESIDENTIAL	15.32	2.56	17.88
067-0530-022-0000	RESIDENTIAL	15.32	2.56	17.88
067-0530-023-0000	RESIDENTIAL	15.32	2.56	17.88
067-0530-024-0000	RESIDENTIAL	15.32	2.56	17.88
067-0530-025-0000	RESIDENTIAL	15.32	2.56	17.88
067-0530-026-0000	RESIDENTIAL	15.32	2.56	17.88
067-0530-027-0000	RESIDENTIAL	15.32	2.56	17.88
067-0530-028-0000	RESIDENTIAL	15.32	2.56	17.88
067-0530-029-0000	RESIDENTIAL	15.32	2.56	17.88
067-0530-030-0000	RESIDENTIAL	15.32	2.56	17.88
067-0530-031-0000	RESIDENTIAL	15.32	2.56	17.88
067-0530-032-0000	RESIDENTIAL	15.32	2.56	17.88
067-0530-033-0000	RESIDENTIAL	15.32	2.56	17.88
067-0530-034-0000	RESIDENTIAL	15.32	2.56	17.88
067-0540-001-0000	RESIDENTIAL	15.32	2.56	17.88
067-0540-002-0000	RESIDENTIAL	15.32	2.56	17.88
067-0540-003-0000	RESIDENTIAL	15.32	2.56	17.88
067-0540-004-0000	RESIDENTIAL	15.32	2.56	17.88
067-0540-005-0000	RESIDENTIAL	15.32	2.56	17.88
067-0540-006-0000	RESIDENTIAL	15.32	2.56	17.88
067-0540-007-0000	RESIDENTIAL	15.32	2.56	17.88
067-0540-008-0000	RESIDENTIAL	15.32	2.56	17.88
067-0540-009-0000	RESIDENTIAL	15.32	2.56	17.88
067-0540-010-0000	RESIDENTIAL	15.32	2.56	17.88
067-0540-011-0000	RESIDENTIAL	15.32	2.56	17.88
067-0540-012-0000	RESIDENTIAL	15.32	2.56	17.88
067-0540-013-0000	RESIDENTIAL	15.32	2.56	17.88
067-0540-014-0000	RESIDENTIAL	15.32	2.56	17.88
067-0540-015-0000	RESIDENTIAL	15.32	2.56	17.88
067-0540-016-0000	RESIDENTIAL	15.32	2.56	17.88
067-0540-017-0000	RESIDENTIAL	15.32	2.56	17.88
067-0540-018-0000	RESIDENTIAL	15.32	2.56	17.88
067-0540-019-0000	RESIDENTIAL	15.32	2.56	17.88
067-0540-020-0000	RESIDENTIAL	15.32	2.56	17.88
067-0540-021-0000	RESIDENTIAL	15.32	2.56	17.88
067-0540-022-0000	RESIDENTIAL	15.32	2.56	17.88
067-0540-023-0000	RESIDENTIAL	15.32	2.56	17.88
067-0540-024-0000	RESIDENTIAL	15.32	2.56	17.88
067-0540-025-0000	RESIDENTIAL	15.32	2.56	17.88
067-0540-026-0000	RESIDENTIAL	15.32	2.56	17.88
067-0540-027-0000	RESIDENTIAL	15.32	2.56	17.88
067-0540-028-0000	RESIDENTIAL	15.32	2.56	17.88
067-0540-029-0000	RESIDENTIAL	15.32	2.56	17.88
067-0540-030-0000	RESIDENTIAL	15.32	2.56	17.88
067-0540-031-0000	RESIDENTIAL	15.32	2.56	17.88
067-0540-032-0000	RESIDENTIAL	15.32	2.56	17.88
067-0540-033-0000	RESIDENTIAL	15.32	2.56	17.88
067-0540-034-0000	RESIDENTIAL	15.32	2.56	17.88
067-0540-035-0000	RESIDENTIAL	15.32	2.56	17.88
067-0540-036-0000	RESIDENTIAL	15.32	2.56	17.88
067-0540-037-0000	RESIDENTIAL	15.32	2.56	17.88
067-0540-038-0000	RESIDENTIAL	15.32	2.56	17.88
067-0540-039-0000	RESIDENTIAL	15.32	2.56	17.88
067-0540-040-0000	RESIDENTIAL	15.32	2.56	17.88
067-0540-041-0000	RESIDENTIAL	15.32	2.56	17.88
067-0540-042-0000	RESIDENTIAL	15.32	2.56	17.88
067-0540-043-0000	RESIDENTIAL	15.32	2.56	17.88
067-0540-044-0000	RESIDENTIAL	15.32	2.56	17.88
067-0540-045-0000	RESIDENTIAL	15.32	2.56	17.88
067-0540-046-0000	RESIDENTIAL	15.32	2.56	17.88
067-0540-047-0000	RESIDENTIAL	15.32	2.56	17.88
067-0540-048-0000	RESIDENTIAL	15.32	2.56	17.88

**City of Rancho Cordova
Lighting District No. 2012-1
Fiscal Year 2015/16 Preliminary Assessment Roll**

ASSESSOR PARCEL NUMBER	CLASSIFICATION	STREET LIGHTS CHARGE	SAFETY LIGHTS CHARGE	ASSESSMENT
067-0540-049-0000	RESIDENTIAL	15.32	2.56	17.88
067-0540-050-0000	RESIDENTIAL	15.32	2.56	17.88
067-0540-051-0000	RESIDENTIAL	15.32	2.56	17.88
067-0540-052-0000	RESIDENTIAL	15.32	2.56	17.88
067-0540-053-0000	RESIDENTIAL	15.32	2.56	17.88
067-0540-054-0000	RESIDENTIAL	15.32	2.56	17.88
067-0540-055-0000	RESIDENTIAL	15.32	2.56	17.88
067-0540-056-0000	RESIDENTIAL	15.32	2.56	17.88
067-0540-057-0000	RESIDENTIAL	15.32	2.56	17.88
067-0540-058-0000	RESIDENTIAL	15.32	2.56	17.88
067-0540-059-0000	RESIDENTIAL	15.32	2.56	17.88
067-0540-060-0000	RESIDENTIAL	15.32	2.56	17.88
067-0540-061-0000	RESIDENTIAL	15.32	2.56	17.88
067-0540-062-0000	RESIDENTIAL	15.32	2.56	17.88
067-0540-063-0000	RESIDENTIAL	15.32	2.56	17.88
067-0540-064-0000	RESIDENTIAL	15.32	2.56	17.88
067-0540-065-0000	RESIDENTIAL	15.32	2.56	17.88
067-0540-066-0000	RESIDENTIAL	15.32	2.56	17.88
067-0540-067-0000	RESIDENTIAL	15.32	2.56	17.88
067-0540-068-0000	RESIDENTIAL	15.32	2.56	17.88
067-0540-069-0000	RESIDENTIAL	15.32	2.56	17.88
067-0540-070-0000	RESIDENTIAL	15.32	2.56	17.88
067-0540-071-0000	RESIDENTIAL	15.32	2.56	17.88
067-0540-072-0000	RESIDENTIAL	15.32	2.56	17.88
067-0540-073-0000	RESIDENTIAL	15.32	2.56	17.88
067-0540-074-0000	RESIDENTIAL	15.32	2.56	17.88
067-0540-075-0000	RESIDENTIAL	15.32	2.56	17.88
067-0540-076-0000	RESIDENTIAL	15.32	2.56	17.88
067-0540-077-0000	RESIDENTIAL	15.32	2.56	17.88
067-0540-078-0000	RESIDENTIAL	15.32	2.56	17.88
067-0540-079-0000	RESIDENTIAL	15.32	2.56	17.88
067-0540-080-0000	RESIDENTIAL	15.32	2.56	17.88
067-0540-081-0000	RESIDENTIAL	15.32	2.56	17.88
067-0540-082-0000	RESIDENTIAL	15.32	2.56	17.88
067-0540-083-0000	RESIDENTIAL	15.32	2.56	17.88
067-0540-084-0000	RESIDENTIAL	15.32	2.56	17.88
067-0540-085-0000	RESIDENTIAL	15.32	2.56	17.88
067-0540-086-0000	RESIDENTIAL	15.32	2.56	17.88
067-0540-087-0000	RESIDENTIAL	15.32	2.56	17.88
067-0540-088-0000	RESIDENTIAL	15.32	2.56	17.88
067-0540-089-0000	RESIDENTIAL	15.32	2.56	17.88
067-0540-090-0000	RESIDENTIAL	15.32	2.56	17.88
067-0540-091-0000	RESIDENTIAL	15.32	2.56	17.88
067-0540-092-0000	RESIDENTIAL	15.32	2.56	17.88
067-0540-093-0000	RESIDENTIAL	15.32	2.56	17.88
067-0540-094-0000	RESIDENTIAL	15.32	2.56	17.88
067-0540-095-0000	RESIDENTIAL	15.32	2.56	17.88
067-0540-096-0000	RESIDENTIAL	15.32	2.56	17.88
067-0540-097-0000	RESIDENTIAL	15.32	2.56	17.88
067-0540-098-0000	RESIDENTIAL	15.32	2.56	17.88
067-0540-099-0000	RESIDENTIAL	15.32	2.56	17.88
067-0540-100-0000	RESIDENTIAL	15.32	2.56	17.88
067-0540-101-0000	RESIDENTIAL	15.32	2.56	17.88
067-0540-102-0000	RESIDENTIAL	15.32	2.56	17.88
067-0540-103-0000	RESIDENTIAL	15.32	2.56	17.88
067-0540-104-0000	RESIDENTIAL	15.32	2.56	17.88
067-0540-105-0000	RESIDENTIAL	15.32	2.56	17.88
067-0540-106-0000	RESIDENTIAL	15.32	2.56	17.88
067-0540-107-0000	RESIDENTIAL	15.32	2.56	17.88
067-0540-108-0000	RESIDENTIAL	15.32	2.56	17.88
067-0550-001-0000	RESIDENTIAL	15.32	2.56	17.88
067-0550-002-0000	RESIDENTIAL	15.32	2.56	17.88
067-0550-003-0000	RESIDENTIAL	15.32	2.56	17.88
067-0550-004-0000	RESIDENTIAL	15.32	2.56	17.88
067-0550-005-0000	RESIDENTIAL	15.32	2.56	17.88

**City of Rancho Cordova
Lighting District No. 2012-1
Fiscal Year 2015/16 Preliminary Assessment Roll**

ASSESSOR PARCEL NUMBER	CLASSIFICATION	STREET LIGHTS CHARGE	SAFETY LIGHTS CHARGE	ASSESSMENT
067-0550-006-0000	RESIDENTIAL	15.32	2.56	17.88
067-0550-007-0000	RESIDENTIAL	15.32	2.56	17.88
067-0550-008-0000	RESIDENTIAL	15.32	2.56	17.88
067-0550-009-0000	RESIDENTIAL	15.32	2.56	17.88
067-0550-010-0000	RESIDENTIAL	15.32	2.56	17.88
067-0550-011-0000	RESIDENTIAL	15.32	2.56	17.88
067-0550-012-0000	RESIDENTIAL	15.32	2.56	17.88
067-0550-013-0000	RESIDENTIAL	15.32	2.56	17.88
067-0550-014-0000	RESIDENTIAL	15.32	2.56	17.88
067-0550-015-0000	RESIDENTIAL	15.32	2.56	17.88
067-0550-016-0000	RESIDENTIAL	15.32	2.56	17.88
067-0550-017-0000	RESIDENTIAL	15.32	2.56	17.88
067-0550-018-0000	RESIDENTIAL	15.32	2.56	17.88
067-0550-019-0000	RESIDENTIAL	15.32	2.56	17.88
067-0550-020-0000	RESIDENTIAL	15.32	2.56	17.88
067-0550-021-0000	RESIDENTIAL	15.32	2.56	17.88
067-0550-022-0000	RESIDENTIAL	15.32	2.56	17.88
067-0550-023-0000	RESIDENTIAL	15.32	2.56	17.88
067-0550-024-0000	RESIDENTIAL	15.32	2.56	17.88
067-0550-025-0000	RESIDENTIAL	15.32	2.56	17.88
067-0550-026-0000	RESIDENTIAL	15.32	2.56	17.88
067-0550-027-0000	RESIDENTIAL	15.32	2.56	17.88
067-0550-028-0000	RESIDENTIAL	15.32	2.56	17.88
067-0550-029-0000	RESIDENTIAL	15.32	2.56	17.88
067-0550-030-0000	RESIDENTIAL	15.32	2.56	17.88
067-0550-031-0000	RESIDENTIAL	15.32	2.56	17.88
067-0550-032-0000	RESIDENTIAL	15.32	2.56	17.88
067-0550-033-0000	RESIDENTIAL	15.32	2.56	17.88
067-0550-034-0000	RESIDENTIAL	15.32	2.56	17.88
067-0550-035-0000	RESIDENTIAL	15.32	2.56	17.88
067-0550-036-0000	RESIDENTIAL	15.32	2.56	17.88
067-0550-037-0000	RESIDENTIAL	15.32	2.56	17.88
067-0550-038-0000	RESIDENTIAL	15.32	2.56	17.88
067-0550-039-0000	RESIDENTIAL	15.32	2.56	17.88
067-0550-040-0000	RESIDENTIAL	15.32	2.56	17.88
067-0550-041-0000	RESIDENTIAL	15.32	2.56	17.88
067-0550-042-0000	RESIDENTIAL	15.32	2.56	17.88
067-0550-043-0000	RESIDENTIAL	15.32	2.56	17.88
067-0550-044-0000	RESIDENTIAL	15.32	2.56	17.88
067-0550-045-0000	RESIDENTIAL	15.32	2.56	17.88
067-0550-046-0000	RESIDENTIAL	15.32	2.56	17.88
067-0550-047-0000	RESIDENTIAL	15.32	2.56	17.88
067-0550-048-0000	RESIDENTIAL	15.32	2.56	17.88
067-0550-049-0000	RESIDENTIAL	15.32	2.56	17.88
067-0550-050-0000	RESIDENTIAL	15.32	2.56	17.88
067-0550-051-0000	RESIDENTIAL	15.32	2.56	17.88
067-0550-052-0000	RESIDENTIAL	15.32	2.56	17.88
067-0550-053-0000	RESIDENTIAL	15.32	2.56	17.88
067-0550-054-0000	RESIDENTIAL	15.32	2.56	17.88
067-0550-055-0000	RESIDENTIAL	15.32	2.56	17.88
067-0550-056-0000	RESIDENTIAL	15.32	2.56	17.88
067-0550-057-0000	RESIDENTIAL	15.32	2.56	17.88
067-0550-058-0000	RESIDENTIAL	15.32	2.56	17.88
067-0550-059-0000	RESIDENTIAL	15.32	2.56	17.88
067-0550-060-0000	RESIDENTIAL	15.32	2.56	17.88
067-0550-061-0000	RESIDENTIAL	15.32	2.56	17.88
067-0550-062-0000	RESIDENTIAL	15.32	2.56	17.88
067-0550-063-0000	RESIDENTIAL	15.32	2.56	17.88
067-0550-064-0000	RESIDENTIAL	15.32	2.56	17.88
067-0550-065-0000	RESIDENTIAL	15.32	2.56	17.88
067-0550-066-0000	RESIDENTIAL	15.32	2.56	17.88
067-0550-067-0000	RESIDENTIAL	15.32	2.56	17.88
067-0550-068-0000	RESIDENTIAL	15.32	2.56	17.88
067-0550-069-0000	RESIDENTIAL	15.32	2.56	17.88
067-0550-070-0000	RESIDENTIAL	15.32	2.56	17.88

**City of Rancho Cordova
Lighting District No. 2012-1
Fiscal Year 2015/16 Preliminary Assessment Roll**

ASSESSOR PARCEL NUMBER	CLASSIFICATION	STREET LIGHTS CHARGE	SAFETY LIGHTS CHARGE	ASSESSMENT
067-0550-071-0000	RESIDENTIAL	15.32	2.56	17.88
067-0550-072-0000	RESIDENTIAL	15.32	2.56	17.88
067-0550-073-0000	RESIDENTIAL	15.32	2.56	17.88
067-0550-074-0000	RESIDENTIAL	15.32	2.56	17.88
067-0550-075-0000	RESIDENTIAL	15.32	2.56	17.88
067-0550-076-0000	RESIDENTIAL	15.32	2.56	17.88
067-0550-077-0000	RESIDENTIAL	15.32	2.56	17.88
067-0550-078-0000	RESIDENTIAL	15.32	2.56	17.88
067-0550-079-0000	RESIDENTIAL	15.32	2.56	17.88
067-0550-080-0000	RESIDENTIAL	15.32	2.56	17.88
067-0550-081-0000	RESIDENTIAL	15.32	2.56	17.88
067-0550-082-0000	RESIDENTIAL	15.32	2.56	17.88
067-0550-083-0000	RESIDENTIAL	15.32	2.56	17.88
067-0550-084-0000	RESIDENTIAL	15.32	2.56	17.88
067-0550-085-0000	RESIDENTIAL	15.32	2.56	17.88
067-0550-086-0000	RESIDENTIAL	15.32	2.56	17.88
067-0550-087-0000	RESIDENTIAL	15.32	2.56	17.88
067-0550-088-0000	RESIDENTIAL	15.32	2.56	17.88
067-0550-089-0000	RESIDENTIAL	15.32	2.56	17.88
067-0550-090-0000	RESIDENTIAL	15.32	2.56	17.88
067-0550-091-0000	RESIDENTIAL	15.32	2.56	17.88
067-0550-092-0000	RESIDENTIAL	15.32	2.56	17.88
067-0550-093-0000	RESIDENTIAL	15.32	2.56	17.88
067-0550-094-0000	RESIDENTIAL	15.32	2.56	17.88
067-0550-095-0000	RESIDENTIAL	15.32	2.56	17.88
067-0550-096-0000	RESIDENTIAL	15.32	2.56	17.88
067-0550-097-0000	RESIDENTIAL	15.32	2.56	17.88
067-0550-098-0000	RESIDENTIAL	15.32	2.56	17.88
067-0550-099-0000	RESIDENTIAL	15.32	2.56	17.88
067-0550-100-0000	RESIDENTIAL	15.32	2.56	17.88
067-0550-101-0000	RESIDENTIAL	15.32	2.56	17.88
067-0550-102-0000	RESIDENTIAL	15.32	2.56	17.88
067-0550-103-0000	RESIDENTIAL	15.32	2.56	17.88
067-0550-104-0000	RESIDENTIAL	15.32	2.56	17.88
067-0550-105-0000	RESIDENTIAL	15.32	2.56	17.88
067-0550-106-0000	RESIDENTIAL	15.32	2.56	17.88
067-0550-107-0000	RESIDENTIAL	15.32	2.56	17.88
067-0550-108-0000	RESIDENTIAL	15.32	2.56	17.88
067-0550-109-0000	RESIDENTIAL	15.32	2.56	17.88
067-0550-110-0000	RESIDENTIAL	15.32	2.56	17.88
067-0550-111-0000	RESIDENTIAL	15.32	2.56	17.88
067-0550-112-0000	RESIDENTIAL	15.32	2.56	17.88
067-0550-113-0000	RESIDENTIAL	15.32	2.56	17.88
067-0550-114-0000	RESIDENTIAL	15.32	2.56	17.88
067-0550-115-0000	RESIDENTIAL	15.32	2.56	17.88
067-0550-116-0000	RESIDENTIAL	15.32	2.56	17.88
067-0550-117-0000	RESIDENTIAL	15.32	2.56	17.88
067-0550-118-0000	RESIDENTIAL	15.32	2.56	17.88
067-0550-119-0000	RESIDENTIAL	15.32	2.56	17.88
067-0550-120-0000	RESIDENTIAL	15.32	2.56	17.88
067-0550-121-0000	RESIDENTIAL	15.32	2.56	17.88
067-0550-122-0000	RESIDENTIAL	15.32	2.56	17.88
067-0550-123-0000	RESIDENTIAL	15.32	2.56	17.88
067-0550-124-0000	RESIDENTIAL	15.32	2.56	17.88
067-0550-125-0000	RESIDENTIAL	15.32	2.56	17.88
067-0550-126-0000	RESIDENTIAL	15.32	2.56	17.88
067-0550-127-0000	RESIDENTIAL	15.32	2.56	17.88
067-0550-128-0000	RESIDENTIAL	15.32	2.56	17.88
067-0550-129-0000	RESIDENTIAL	15.32	2.56	17.88
067-0550-130-0000	RESIDENTIAL	15.32	2.56	17.88
067-0550-131-0000	RESIDENTIAL	15.32	2.56	17.88
067-0550-132-0000	RESIDENTIAL	15.32	2.56	17.88
067-0560-001-0000	RESIDENTIAL	15.32	2.56	17.88
067-0560-002-0000	RESIDENTIAL	15.32	2.56	17.88
067-0560-003-0000	RESIDENTIAL	15.32	2.56	17.88

**City of Rancho Cordova
Lighting District No. 2012-1
Fiscal Year 2015/16 Preliminary Assessment Roll**

ASSESSOR PARCEL NUMBER	CLASSIFICATION	STREET LIGHTS CHARGE	SAFETY LIGHTS CHARGE	ASSESSMENT
067-0560-004-0000	RESIDENTIAL	15.32	2.56	17.88
067-0560-005-0000	RESIDENTIAL	15.32	2.56	17.88
067-0560-006-0000	RESIDENTIAL	15.32	2.56	17.88
067-0560-007-0000	RESIDENTIAL	15.32	2.56	17.88
067-0560-008-0000	RESIDENTIAL	15.32	2.56	17.88
067-0560-009-0000	RESIDENTIAL	15.32	2.56	17.88
067-0560-010-0000	RESIDENTIAL	15.32	2.56	17.88
067-0560-011-0000	RESIDENTIAL	15.32	2.56	17.88
067-0560-012-0000	RESIDENTIAL	15.32	2.56	17.88
067-0560-013-0000	RESIDENTIAL	15.32	2.56	17.88
067-0560-014-0000	RESIDENTIAL	15.32	2.56	17.88
067-0560-015-0000	RESIDENTIAL	15.32	2.56	17.88
067-0560-016-0000	RESIDENTIAL	15.32	2.56	17.88
067-0560-017-0000	RESIDENTIAL	15.32	2.56	17.88
067-0560-018-0000	RESIDENTIAL	15.32	2.56	17.88
067-0560-019-0000	RESIDENTIAL	15.32	2.56	17.88
067-0560-020-0000	RESIDENTIAL	15.32	2.56	17.88
067-0560-021-0000	RESIDENTIAL	15.32	2.56	17.88
067-0560-022-0000	RESIDENTIAL	15.32	2.56	17.88
067-0560-023-0000	RESIDENTIAL	15.32	2.56	17.88
067-0560-024-0000	RESIDENTIAL	15.32	2.56	17.88
067-0560-025-0000	RESIDENTIAL	15.32	2.56	17.88
067-0560-026-0000	RESIDENTIAL	15.32	2.56	17.88
067-0560-027-0000	RESIDENTIAL	15.32	2.56	17.88
067-0560-028-0000	RESIDENTIAL	15.32	2.56	17.88
067-0560-029-0000	RESIDENTIAL	15.32	2.56	17.88
067-0560-030-0000	RESIDENTIAL	15.32	2.56	17.88
067-0560-031-0000	RESIDENTIAL	15.32	2.56	17.88
067-0560-032-0000	RESIDENTIAL	15.32	2.56	17.88
067-0560-033-0000	RESIDENTIAL	15.32	2.56	17.88
067-0560-034-0000	RESIDENTIAL	15.32	2.56	17.88
067-0560-035-0000	RESIDENTIAL	15.32	2.56	17.88
067-0560-036-0000	RESIDENTIAL	15.32	2.56	17.88
067-0560-037-0000	RESIDENTIAL	15.32	2.56	17.88
067-0560-038-0000	RESIDENTIAL	15.32	2.56	17.88
067-0560-039-0000	RESIDENTIAL	15.32	2.56	17.88
067-0560-040-0000	RESIDENTIAL	15.32	2.56	17.88
067-0560-041-0000	RESIDENTIAL	15.32	2.56	17.88
067-0560-042-0000	RESIDENTIAL	15.32	2.56	17.88
067-0560-043-0000	RESIDENTIAL	15.32	2.56	17.88
067-0560-044-0000	RESIDENTIAL	15.32	2.56	17.88
067-0560-045-0000	RESIDENTIAL	15.32	2.56	17.88
067-0560-046-0000	RESIDENTIAL	15.32	2.56	17.88
067-0560-047-0000	RESIDENTIAL	15.32	2.56	17.88
067-0560-048-0000	RESIDENTIAL	15.32	2.56	17.88
067-0560-049-0000	RESIDENTIAL	15.32	2.56	17.88
067-0560-050-0000	RESIDENTIAL	15.32	2.56	17.88
067-0560-051-0000	RESIDENTIAL	15.32	2.56	17.88
067-0560-052-0000	RESIDENTIAL	15.32	2.56	17.88
067-0560-053-0000	RESIDENTIAL	15.32	2.56	17.88
067-0560-054-0000	RESIDENTIAL	15.32	2.56	17.88
067-0560-055-0000	RESIDENTIAL	15.32	2.56	17.88
067-0560-056-0000	RESIDENTIAL	15.32	2.56	17.88
067-0560-057-0000	RESIDENTIAL	15.32	2.56	17.88
067-0560-058-0000	RESIDENTIAL	15.32	2.56	17.88
067-0560-059-0000	RESIDENTIAL	15.32	2.56	17.88
067-0560-060-0000	RESIDENTIAL	15.32	2.56	17.88
067-0560-061-0000	RESIDENTIAL	15.32	2.56	17.88
067-0560-062-0000	RESIDENTIAL	15.32	2.56	17.88
067-0560-063-0000	RESIDENTIAL	15.32	2.56	17.88
067-0560-064-0000	RESIDENTIAL	15.32	2.56	17.88
067-0560-065-0000	RESIDENTIAL	15.32	2.56	17.88
067-0560-066-0000	RESIDENTIAL	15.32	2.56	17.88
067-0560-067-0000	RESIDENTIAL	15.32	2.56	17.88
067-0560-068-0000	RESIDENTIAL	15.32	2.56	17.88

**City of Rancho Cordova
Lighting District No. 2012-1
Fiscal Year 2015/16 Preliminary Assessment Roll**

ASSESSOR PARCEL NUMBER	CLASSIFICATION	STREET LIGHTS CHARGE	SAFETY LIGHTS CHARGE	ASSESSMENT
067-0560-069-0000	RESIDENTIAL	15.32	2.56	17.88
067-0560-070-0000	RESIDENTIAL	15.32	2.56	17.88
067-0560-071-0000	RESIDENTIAL	15.32	2.56	17.88
067-0560-072-0000	RESIDENTIAL	15.32	2.56	17.88
067-0560-073-0000	RESIDENTIAL	15.32	2.56	17.88
067-0560-074-0000	RESIDENTIAL	15.32	2.56	17.88
067-0560-075-0000	RESIDENTIAL	15.32	2.56	17.88
067-0560-076-0000	RESIDENTIAL	15.32	2.56	17.88
067-0560-077-0000	RESIDENTIAL	15.32	2.56	17.88
067-0560-078-0000	RESIDENTIAL	15.32	2.56	17.88
067-0560-079-0000	RESIDENTIAL	15.32	2.56	17.88
067-0560-080-0000	RESIDENTIAL	15.32	2.56	17.88
067-0560-081-0000	RESIDENTIAL	15.32	2.56	17.88
067-0560-082-0000	RESIDENTIAL	15.32	2.56	17.88
067-0560-083-0000	RESIDENTIAL	15.32	2.56	17.88
067-0560-084-0000	RESIDENTIAL	15.32	2.56	17.88
067-0560-085-0000	RESIDENTIAL	15.32	2.56	17.88
067-0560-086-0000	RESIDENTIAL	15.32	2.56	17.88
067-0560-087-0000	RESIDENTIAL	15.32	2.56	17.88
067-0560-088-0000	RESIDENTIAL	15.32	2.56	17.88
067-0560-089-0000	RESIDENTIAL	15.32	2.56	17.88
067-0560-090-0000	RESIDENTIAL	15.32	2.56	17.88
067-0560-091-0000	RESIDENTIAL	15.32	2.56	17.88
067-0560-092-0000	RESIDENTIAL	15.32	2.56	17.88
067-0560-093-0000	RESIDENTIAL	15.32	2.56	17.88
067-0560-094-0000	RESIDENTIAL	15.32	2.56	17.88
067-0560-095-0000	RESIDENTIAL	15.32	2.56	17.88
067-0560-096-0000	RESIDENTIAL	15.32	2.56	17.88
067-0560-097-0000	RESIDENTIAL	15.32	2.56	17.88
067-0560-098-0000	RESIDENTIAL	15.32	2.56	17.88
067-0560-099-0000	RESIDENTIAL	15.32	2.56	17.88
067-0560-100-0000	RESIDENTIAL	15.32	2.56	17.88
067-0560-101-0000	RESIDENTIAL	15.32	2.56	17.88
067-0560-102-0000	RESIDENTIAL	15.32	2.56	17.88
067-0560-103-0000	RESIDENTIAL	15.32	2.56	17.88
067-0560-104-0000	RESIDENTIAL	15.32	2.56	17.88
067-0560-105-0000	RESIDENTIAL	15.32	2.56	17.88
067-0560-106-0000	RESIDENTIAL	15.32	2.56	17.88
067-0560-107-0000	RESIDENTIAL	15.32	2.56	17.88
067-0560-108-0000	RESIDENTIAL	15.32	2.56	17.88
067-0560-109-0000	RESIDENTIAL	15.32	2.56	17.88
067-0560-110-0000	RESIDENTIAL	15.32	2.56	17.88
067-0560-111-0000	RESIDENTIAL	15.32	2.56	17.88
067-0560-112-0000	RESIDENTIAL	15.32	2.56	17.88
067-0560-113-0000	RESIDENTIAL	15.32	2.56	17.88
067-0560-114-0000	RESIDENTIAL	15.32	2.56	17.88
067-0560-115-0000	RESIDENTIAL	15.32	2.56	17.88
067-0560-116-0000	RESIDENTIAL	15.32	2.56	17.88
067-0560-117-0000	RESIDENTIAL	15.32	2.56	17.88
067-0560-118-0000	RESIDENTIAL	15.32	2.56	17.88
067-0560-119-0000	RESIDENTIAL	15.32	2.56	17.88
067-0560-120-0000	RESIDENTIAL	15.32	2.56	17.88
067-0560-121-0000	RESIDENTIAL	15.32	2.56	17.88
067-0560-122-0000	RESIDENTIAL	15.32	2.56	17.88
067-0570-001-0000	RESIDENTIAL	15.32	2.56	17.88
067-0570-002-0000	RESIDENTIAL	15.32	2.56	17.88
067-0570-003-0000	RESIDENTIAL	15.32	2.56	17.88
067-0570-004-0000	RESIDENTIAL	15.32	2.56	17.88
067-0570-005-0000	RESIDENTIAL	15.32	2.56	17.88
067-0570-006-0000	RESIDENTIAL	15.32	2.56	17.88
067-0570-007-0000	RESIDENTIAL	15.32	2.56	17.88
067-0570-008-0000	RESIDENTIAL	15.32	2.56	17.88
067-0570-009-0000	RESIDENTIAL	15.32	2.56	17.88
067-0570-010-0000	RESIDENTIAL	15.32	2.56	17.88
067-0570-011-0000	RESIDENTIAL	15.32	2.56	17.88

**City of Rancho Cordova
Lighting District No. 2012-1
Fiscal Year 2015/16 Preliminary Assessment Roll**

ASSESSOR PARCEL NUMBER	CLASSIFICATION	STREET LIGHTS CHARGE	SAFETY LIGHTS CHARGE	ASSESSMENT
067-0570-012-0000	RESIDENTIAL	15.32	2.56	17.88
067-0570-013-0000	RESIDENTIAL	15.32	2.56	17.88
067-0570-014-0000	RESIDENTIAL	15.32	2.56	17.88
067-0570-015-0000	RESIDENTIAL	15.32	2.56	17.88
067-0570-016-0000	RESIDENTIAL	15.32	2.56	17.88
067-0570-017-0000	RESIDENTIAL	15.32	2.56	17.88
067-0570-018-0000	RESIDENTIAL	15.32	2.56	17.88
067-0570-019-0000	RESIDENTIAL	15.32	2.56	17.88
067-0570-020-0000	RESIDENTIAL	15.32	2.56	17.88
067-0570-021-0000	RESIDENTIAL	15.32	2.56	17.88
067-0570-022-0000	RESIDENTIAL	15.32	2.56	17.88
067-0570-023-0000	RESIDENTIAL	15.32	2.56	17.88
067-0570-024-0000	RESIDENTIAL	15.32	2.56	17.88
067-0570-025-0000	RESIDENTIAL	15.32	2.56	17.88
067-0570-026-0000	RESIDENTIAL	15.32	2.56	17.88
067-0570-027-0000	RESIDENTIAL	15.32	2.56	17.88
067-0570-028-0000	RESIDENTIAL	15.32	2.56	17.88
067-0570-029-0000	RESIDENTIAL	15.32	2.56	17.88
067-0570-030-0000	RESIDENTIAL	15.32	2.56	17.88
067-0570-031-0000	RESIDENTIAL	15.32	2.56	17.88
067-0570-032-0000	RESIDENTIAL	15.32	2.56	17.88
067-0570-033-0000	RESIDENTIAL	15.32	2.56	17.88
067-0570-034-0000	RESIDENTIAL	15.32	2.56	17.88
067-0570-035-0000	RESIDENTIAL	15.32	2.56	17.88
067-0570-036-0000	RESIDENTIAL	15.32	2.56	17.88
067-0570-037-0000	RESIDENTIAL	15.32	2.56	17.88
067-0570-038-0000	RESIDENTIAL	15.32	2.56	17.88
067-0570-039-0000	RESIDENTIAL	15.32	2.56	17.88
067-0570-040-0000	RESIDENTIAL	15.32	2.56	17.88
067-0570-041-0000	RESIDENTIAL	15.32	2.56	17.88
067-0570-042-0000	RESIDENTIAL	15.32	2.56	17.88
067-0570-043-0000	RESIDENTIAL	15.32	2.56	17.88
067-0570-044-0000	RESIDENTIAL	15.32	2.56	17.88
067-0570-045-0000	RESIDENTIAL	15.32	2.56	17.88
067-0570-046-0000	RESIDENTIAL	15.32	2.56	17.88
067-0570-047-0000	RESIDENTIAL	15.32	2.56	17.88
067-0570-048-0000	RESIDENTIAL	15.32	2.56	17.88
067-0570-049-0000	RESIDENTIAL	15.32	2.56	17.88
067-0570-050-0000	RESIDENTIAL	15.32	2.56	17.88
067-0570-051-0000	RESIDENTIAL	15.32	2.56	17.88
067-0570-052-0000	RESIDENTIAL	15.32	2.56	17.88
067-0570-053-0000	RESIDENTIAL	15.32	2.56	17.88
067-0570-054-0000	RESIDENTIAL	15.32	2.56	17.88
067-0570-055-0000	RESIDENTIAL	15.32	2.56	17.88
067-0570-056-0000	RESIDENTIAL	15.32	2.56	17.88
067-0570-057-0000	RESIDENTIAL	15.32	2.56	17.88
067-0570-058-0000	RESIDENTIAL	15.32	2.56	17.88
067-0570-059-0000	RESIDENTIAL	15.32	2.56	17.88
067-0570-060-0000	RESIDENTIAL	15.32	2.56	17.88
067-0570-061-0000	RESIDENTIAL	15.32	2.56	17.88
067-0570-062-0000	RESIDENTIAL	15.32	2.56	17.88
067-0570-063-0000	RESIDENTIAL	15.32	2.56	17.88
067-0570-064-0000	RESIDENTIAL	15.32	2.56	17.88
067-0570-065-0000	RESIDENTIAL	15.32	2.56	17.88
067-0570-066-0000	RESIDENTIAL	15.32	2.56	17.88
067-0570-067-0000	RESIDENTIAL	15.32	2.56	17.88
067-0570-068-0000	RESIDENTIAL	15.32	2.56	17.88
067-0570-069-0000	RESIDENTIAL	15.32	2.56	17.88
067-0570-070-0000	RESIDENTIAL	15.32	2.56	17.88
067-0570-071-0000	RESIDENTIAL	15.32	2.56	17.88
067-0570-072-0000	RESIDENTIAL	15.32	2.56	17.88
067-0570-073-0000	RESIDENTIAL	15.32	2.56	17.88
067-0570-074-0000	RESIDENTIAL	15.32	2.56	17.88
067-0570-075-0000	RESIDENTIAL	15.32	2.56	17.88
067-0570-076-0000	RESIDENTIAL	15.32	2.56	17.88

**City of Rancho Cordova
Lighting District No. 2012-1
Fiscal Year 2015/16 Preliminary Assessment Roll**

ASSESSOR PARCEL NUMBER	CLASSIFICATION	STREET LIGHTS CHARGE	SAFETY LIGHTS CHARGE	ASSESSMENT
067-0570-077-0000	RESIDENTIAL	15.32	2.56	17.88
067-0570-078-0000	RESIDENTIAL	15.32	2.56	17.88
067-0570-079-0000	RESIDENTIAL	15.32	2.56	17.88
067-0570-080-0000	RESIDENTIAL	15.32	2.56	17.88
067-0570-081-0000	RESIDENTIAL	15.32	2.56	17.88
067-0570-082-0000	RESIDENTIAL	15.32	2.56	17.88
067-0570-083-0000	RESIDENTIAL	15.32	2.56	17.88
067-0570-084-0000	RESIDENTIAL	15.32	2.56	17.88
067-0570-085-0000	RESIDENTIAL	15.32	2.56	17.88
067-0570-086-0000	RESIDENTIAL	15.32	2.56	17.88
067-0570-087-0000	RESIDENTIAL	15.32	2.56	17.88
067-0570-088-0000	RESIDENTIAL	15.32	2.56	17.88
067-0570-089-0000	RESIDENTIAL	15.32	2.56	17.88
067-0570-090-0000	RESIDENTIAL	15.32	2.56	17.88
067-0570-091-0000	RESIDENTIAL	15.32	2.56	17.88
067-0570-092-0000	RESIDENTIAL	15.32	2.56	17.88
067-0570-093-0000	RESIDENTIAL	15.32	2.56	17.88
067-0570-094-0000	RESIDENTIAL	15.32	2.56	17.88
067-0570-095-0000	RESIDENTIAL	15.32	2.56	17.88
067-0570-096-0000	RESIDENTIAL	15.32	2.56	17.88
067-0570-097-0000	RESIDENTIAL	15.32	2.56	17.88
067-0570-098-0000	RESIDENTIAL	15.32	2.56	17.88
067-0570-099-0000	RESIDENTIAL	15.32	2.56	17.88
067-0570-100-0000	RESIDENTIAL	15.32	2.56	17.88
067-0570-101-0000	RESIDENTIAL	15.32	2.56	17.88
067-0570-102-0000	RESIDENTIAL	15.32	2.56	17.88
067-0570-103-0000	RESIDENTIAL	15.32	2.56	17.88
067-0580-001-0000	RESIDENTIAL	15.32	2.56	17.88
067-0580-002-0000	RESIDENTIAL	15.32	2.56	17.88
067-0580-003-0000	RESIDENTIAL	15.32	2.56	17.88
067-0580-004-0000	RESIDENTIAL	15.32	2.56	17.88
067-0580-005-0000	RESIDENTIAL	15.32	2.56	17.88
067-0580-006-0000	RESIDENTIAL	15.32	2.56	17.88
067-0580-007-0000	RESIDENTIAL	15.32	2.56	17.88
067-0580-008-0000	RESIDENTIAL	15.32	2.56	17.88
067-0580-009-0000	RESIDENTIAL	15.32	2.56	17.88
067-0580-010-0000	RESIDENTIAL	15.32	2.56	17.88
067-0580-011-0000	RESIDENTIAL	15.32	2.56	17.88
067-0580-012-0000	RESIDENTIAL	15.32	2.56	17.88
067-0580-013-0000	RESIDENTIAL	15.32	2.56	17.88
067-0580-014-0000	RESIDENTIAL	15.32	2.56	17.88
067-0580-015-0000	RESIDENTIAL	15.32	2.56	17.88
067-0580-016-0000	RESIDENTIAL	15.32	2.56	17.88
067-0580-017-0000	RESIDENTIAL	15.32	2.56	17.88
067-0580-018-0000	RESIDENTIAL	15.32	2.56	17.88
067-0580-019-0000	RESIDENTIAL	15.32	2.56	17.88
067-0580-020-0000	RESIDENTIAL	15.32	2.56	17.88
067-0580-021-0000	RESIDENTIAL	15.32	2.56	17.88
067-0580-022-0000	RESIDENTIAL	15.32	2.56	17.88
067-0580-023-0000	RESIDENTIAL	15.32	2.56	17.88
067-0580-024-0000	RESIDENTIAL	15.32	2.56	17.88
067-0580-025-0000	RESIDENTIAL	15.32	2.56	17.88
067-0580-026-0000	RESIDENTIAL	15.32	2.56	17.88
067-0580-027-0000	RESIDENTIAL	15.32	2.56	17.88
067-0580-028-0000	RESIDENTIAL	15.32	2.56	17.88
067-0580-029-0000	RESIDENTIAL	15.32	2.56	17.88
067-0580-030-0000	RESIDENTIAL	15.32	2.56	17.88
067-0580-031-0000	RESIDENTIAL	15.32	2.56	17.88
067-0580-032-0000	RESIDENTIAL	15.32	2.56	17.88
067-0580-033-0000	RESIDENTIAL	15.32	2.56	17.88
067-0580-034-0000	RESIDENTIAL	15.32	2.56	17.88
067-0580-035-0000	RESIDENTIAL	15.32	2.56	17.88
067-0580-036-0000	RESIDENTIAL	15.32	2.56	17.88
067-0580-037-0000	RESIDENTIAL	15.32	2.56	17.88
067-0580-038-0000	RESIDENTIAL	15.32	2.56	17.88

**City of Rancho Cordova
Lighting District No. 2012-1
Fiscal Year 2015/16 Preliminary Assessment Roll**

ASSESSOR PARCEL NUMBER	CLASSIFICATION	STREET LIGHTS CHARGE	SAFETY LIGHTS CHARGE	ASSESSMENT
067-0580-039-0000	RESIDENTIAL	15.32	2.56	17.88
067-0580-040-0000	RESIDENTIAL	15.32	2.56	17.88
067-0580-041-0000	RESIDENTIAL	15.32	2.56	17.88
067-0580-042-0000	RESIDENTIAL	15.32	2.56	17.88
067-0580-043-0000	RESIDENTIAL	15.32	2.56	17.88
067-0580-044-0000	RESIDENTIAL	15.32	2.56	17.88
067-0580-045-0000	RESIDENTIAL	15.32	2.56	17.88
067-0580-046-0000	RESIDENTIAL	15.32	2.56	17.88
067-0580-047-0000	RESIDENTIAL	15.32	2.56	17.88
067-0580-048-0000	RESIDENTIAL	15.32	2.56	17.88
067-0580-049-0000	RESIDENTIAL	15.32	2.56	17.88
067-0580-050-0000	RESIDENTIAL	15.32	2.56	17.88
067-0580-051-0000	RESIDENTIAL	15.32	2.56	17.88
067-0580-052-0000	RESIDENTIAL	15.32	2.56	17.88
067-0580-053-0000	RESIDENTIAL	15.32	2.56	17.88
067-0580-054-0000	RESIDENTIAL	15.32	2.56	17.88
067-0580-055-0000	RESIDENTIAL	15.32	2.56	17.88
067-0580-056-0000	RESIDENTIAL	15.32	2.56	17.88
067-0590-001-0000	RESIDENTIAL	15.32	2.56	17.88
067-0590-002-0000	RESIDENTIAL	15.32	2.56	17.88
067-0590-003-0000	RESIDENTIAL	15.32	2.56	17.88
067-0590-004-0000	RESIDENTIAL	15.32	2.56	17.88
067-0590-005-0000	RESIDENTIAL	15.32	2.56	17.88
067-0590-006-0000	RESIDENTIAL	15.32	2.56	17.88
067-0590-007-0000	RESIDENTIAL	15.32	2.56	17.88
067-0590-008-0000	RESIDENTIAL	15.32	2.56	17.88
067-0590-009-0000	RESIDENTIAL	15.32	2.56	17.88
067-0590-010-0000	RESIDENTIAL	15.32	2.56	17.88
067-0590-011-0000	RESIDENTIAL	15.32	2.56	17.88
067-0590-012-0000	RESIDENTIAL	15.32	2.56	17.88
067-0590-013-0000	RESIDENTIAL	15.32	2.56	17.88
067-0590-014-0000	RESIDENTIAL	15.32	2.56	17.88
067-0590-015-0000	RESIDENTIAL	15.32	2.56	17.88
067-0590-016-0000	RESIDENTIAL	15.32	2.56	17.88
067-0590-017-0000	RESIDENTIAL	15.32	2.56	17.88
067-0590-018-0000	RESIDENTIAL	15.32	2.56	17.88
067-0590-019-0000	RESIDENTIAL	15.32	2.56	17.88
067-0590-020-0000	RESIDENTIAL	15.32	2.56	17.88
067-0590-021-0000	RESIDENTIAL	15.32	2.56	17.88
067-0590-022-0000	RESIDENTIAL	15.32	2.56	17.88
067-0590-023-0000	RESIDENTIAL	15.32	2.56	17.88
067-0590-024-0000	RESIDENTIAL	15.32	2.56	17.88
067-0590-025-0000	RESIDENTIAL	15.32	2.56	17.88
067-0590-026-0000	RESIDENTIAL	15.32	2.56	17.88
067-0590-027-0000	RESIDENTIAL	15.32	2.56	17.88
067-0590-028-0000	RESIDENTIAL	15.32	2.56	17.88
067-0590-029-0000	RESIDENTIAL	15.32	2.56	17.88
067-0590-030-0000	RESIDENTIAL	15.32	2.56	17.88
067-0590-031-0000	RESIDENTIAL	15.32	2.56	17.88
067-0590-032-0000	RESIDENTIAL	15.32	2.56	17.88
067-0590-033-0000	RESIDENTIAL	15.32	2.56	17.88
067-0590-034-0000	RESIDENTIAL	15.32	2.56	17.88
067-0590-035-0000	RESIDENTIAL	15.32	2.56	17.88
067-0590-036-0000	RESIDENTIAL	15.32	2.56	17.88
067-0590-037-0000	RESIDENTIAL	15.32	2.56	17.88
067-0590-038-0000	RESIDENTIAL	15.32	2.56	17.88
067-0590-039-0000	RESIDENTIAL	15.32	2.56	17.88
067-0590-040-0000	RESIDENTIAL	15.32	2.56	17.88
067-0590-041-0000	RESIDENTIAL	15.32	2.56	17.88
067-0590-042-0000	RESIDENTIAL	15.32	2.56	17.88
067-0590-043-0000	RESIDENTIAL	15.32	2.56	17.88
067-0590-044-0000	RESIDENTIAL	15.32	2.56	17.88
067-0590-045-0000	RESIDENTIAL	15.32	2.56	17.88
067-0590-046-0000	RESIDENTIAL	15.32	2.56	17.88
067-0590-047-0000	RESIDENTIAL	15.32	2.56	17.88

**City of Rancho Cordova
Lighting District No. 2012-1
Fiscal Year 2015/16 Preliminary Assessment Roll**

ASSESSOR PARCEL NUMBER	CLASSIFICATION	STREET LIGHTS CHARGE	SAFETY LIGHTS CHARGE	ASSESSMENT
067-0590-048-0000	RESIDENTIAL	15.32	2.56	17.88
067-0590-049-0000	RESIDENTIAL	15.32	2.56	17.88
067-0590-050-0000	RESIDENTIAL	15.32	2.56	17.88
067-0590-051-0000	RESIDENTIAL	15.32	2.56	17.88
067-0590-052-0000	RESIDENTIAL	15.32	2.56	17.88
067-0590-053-0000	RESIDENTIAL	15.32	2.56	17.88
067-0590-054-0000	RESIDENTIAL	15.32	2.56	17.88
067-0590-055-0000	RESIDENTIAL	15.32	2.56	17.88
067-0590-056-0000	RESIDENTIAL	15.32	2.56	17.88
067-0590-057-0000	RESIDENTIAL	15.32	2.56	17.88
067-0590-058-0000	RESIDENTIAL	15.32	2.56	17.88
067-0590-059-0000	RESIDENTIAL	15.32	2.56	17.88
067-0590-060-0000	RESIDENTIAL	15.32	2.56	17.88
067-0590-061-0000	RESIDENTIAL	15.32	2.56	17.88
067-0590-062-0000	RESIDENTIAL	15.32	2.56	17.88
067-0590-063-0000	RESIDENTIAL	15.32	2.56	17.88
067-0590-064-0000	RESIDENTIAL	15.32	2.56	17.88
067-0590-065-0000	RESIDENTIAL	15.32	2.56	17.88
067-0590-066-0000	RESIDENTIAL	15.32	2.56	17.88
067-0590-067-0000	RESIDENTIAL	15.32	2.56	17.88
067-0590-068-0000	RESIDENTIAL	15.32	2.56	17.88
067-0590-069-0000	RESIDENTIAL	15.32	2.56	17.88
067-0590-070-0000	RESIDENTIAL	15.32	2.56	17.88
067-0590-071-0000	RESIDENTIAL	15.32	2.56	17.88
067-0590-072-0000	RESIDENTIAL	15.32	2.56	17.88
067-0590-073-0000	RESIDENTIAL	15.32	2.56	17.88
067-0590-074-0000	RESIDENTIAL	15.32	2.56	17.88
067-0590-075-0000	RESIDENTIAL	15.32	2.56	17.88
067-0590-076-0000	RESIDENTIAL	15.32	2.56	17.88
067-0590-077-0000	RESIDENTIAL	15.32	2.56	17.88
067-0590-078-0000	RESIDENTIAL	15.32	2.56	17.88
067-0590-079-0000	RESIDENTIAL	15.32	2.56	17.88
067-0590-080-0000	RESIDENTIAL	15.32	2.56	17.88
067-0590-081-0000	RESIDENTIAL	15.32	2.56	17.88
067-0590-082-0000	RESIDENTIAL	15.32	2.56	17.88
067-0590-083-0000	RESIDENTIAL	15.32	2.56	17.88
067-0590-084-0000	RESIDENTIAL	15.32	2.56	17.88
067-0590-085-0000	RESIDENTIAL	15.32	2.56	17.88
067-0590-086-0000	RESIDENTIAL	15.32	2.56	17.88
067-0590-087-0000	RESIDENTIAL	15.32	2.56	17.88
067-0590-088-0000	RESIDENTIAL	15.32	2.56	17.88
067-0590-089-0000	RESIDENTIAL	15.32	2.56	17.88
067-0590-090-0000	RESIDENTIAL	15.32	2.56	17.88
067-0590-091-0000	RESIDENTIAL	15.32	2.56	17.88
067-0590-092-0000	RESIDENTIAL	15.32	2.56	17.88
067-0590-093-0000	RESIDENTIAL	15.32	2.56	17.88
067-0590-094-0000	RESIDENTIAL	15.32	2.56	17.88
067-0590-095-0000	RESIDENTIAL	15.32	2.56	17.88
067-0590-096-0000	RESIDENTIAL	15.32	2.56	17.88
067-0590-097-0000	RESIDENTIAL	15.32	2.56	17.88
067-0590-098-0000	RESIDENTIAL	15.32	2.56	17.88
067-0590-099-0000	RESIDENTIAL	15.32	2.56	17.88
067-0590-100-0000	RESIDENTIAL	15.32	2.56	17.88
067-0590-101-0000	RESIDENTIAL	15.32	2.56	17.88
067-0590-102-0000	RESIDENTIAL	15.32	2.56	17.88
067-0590-103-0000	RESIDENTIAL	15.32	2.56	17.88
067-0590-104-0000	RESIDENTIAL	15.32	2.56	17.88
067-0590-105-0000	RESIDENTIAL	15.32	2.56	17.88
067-0590-106-0000	RESIDENTIAL	15.32	2.56	17.88
067-0590-107-0000	RESIDENTIAL	15.32	2.56	17.88
067-0590-108-0000	RESIDENTIAL	15.32	2.56	17.88
067-0590-109-0000	RESIDENTIAL	15.32	2.56	17.88
067-0590-110-0000	RESIDENTIAL	15.32	2.56	17.88
067-0590-111-0000	RESIDENTIAL	15.32	2.56	17.88
067-0590-112-0000	RESIDENTIAL	15.32	2.56	17.88

**City of Rancho Cordova
Lighting District No. 2012-1
Fiscal Year 2015/16 Preliminary Assessment Roll**

ASSESSOR PARCEL NUMBER	CLASSIFICATION	STREET LIGHTS CHARGE	SAFETY LIGHTS CHARGE	ASSESSMENT
067-0590-113-0000	RESIDENTIAL	15.32	2.56	17.88
067-0590-114-0000	RESIDENTIAL	15.32	2.56	17.88
067-0590-115-0000	RESIDENTIAL	15.32	2.56	17.88
067-0590-116-0000	RESIDENTIAL	15.32	2.56	17.88
067-0590-117-0000	RESIDENTIAL	15.32	2.56	17.88
067-0600-001-0000	RESIDENTIAL	15.32	2.56	17.88
067-0600-002-0000	RESIDENTIAL	15.32	2.56	17.88
067-0600-003-0000	RESIDENTIAL	15.32	2.56	17.88
067-0600-004-0000	RESIDENTIAL	15.32	2.56	17.88
067-0600-005-0000	RESIDENTIAL	15.32	2.56	17.88
067-0600-006-0000	RESIDENTIAL	15.32	2.56	17.88
067-0600-007-0000	RESIDENTIAL	15.32	2.56	17.88
067-0600-008-0000	RESIDENTIAL	15.32	2.56	17.88
067-0600-009-0000	RESIDENTIAL	15.32	2.56	17.88
067-0600-010-0000	RESIDENTIAL	15.32	2.56	17.88
067-0600-011-0000	RESIDENTIAL	15.32	2.56	17.88
067-0600-012-0000	RESIDENTIAL	15.32	2.56	17.88
067-0600-013-0000	RESIDENTIAL	15.32	2.56	17.88
067-0600-014-0000	RESIDENTIAL	15.32	2.56	17.88
067-0600-015-0000	RESIDENTIAL	15.32	2.56	17.88
067-0600-016-0000	RESIDENTIAL	15.32	2.56	17.88
067-0600-017-0000	RESIDENTIAL	15.32	2.56	17.88
067-0600-018-0000	RESIDENTIAL	15.32	2.56	17.88
067-0600-019-0000	RESIDENTIAL	15.32	2.56	17.88
067-0600-020-0000	RESIDENTIAL	15.32	2.56	17.88
067-0600-021-0000	RESIDENTIAL	15.32	2.56	17.88
067-0600-022-0000	RESIDENTIAL	15.32	2.56	17.88
067-0600-023-0000	RESIDENTIAL	15.32	2.56	17.88
067-0600-024-0000	RESIDENTIAL	15.32	2.56	17.88
067-0600-025-0000	RESIDENTIAL	15.32	2.56	17.88
067-0600-026-0000	RESIDENTIAL	15.32	2.56	17.88
067-0600-027-0000	RESIDENTIAL	15.32	2.56	17.88
067-0600-028-0000	RESIDENTIAL	15.32	2.56	17.88
067-0600-029-0000	RESIDENTIAL	15.32	2.56	17.88
067-0600-030-0000	RESIDENTIAL	15.32	2.56	17.88
067-0600-031-0000	RESIDENTIAL	15.32	2.56	17.88
067-0600-032-0000	RESIDENTIAL	15.32	2.56	17.88
067-0600-033-0000	RESIDENTIAL	15.32	2.56	17.88
067-0600-034-0000	RESIDENTIAL	15.32	2.56	17.88
067-0600-035-0000	RESIDENTIAL	15.32	2.56	17.88
067-0600-036-0000	RESIDENTIAL	15.32	2.56	17.88
067-0600-037-0000	RESIDENTIAL	15.32	2.56	17.88
067-0600-038-0000	RESIDENTIAL	15.32	2.56	17.88
067-0600-039-0000	RESIDENTIAL	15.32	2.56	17.88
067-0600-040-0000	RESIDENTIAL	15.32	2.56	17.88
067-0600-041-0000	RESIDENTIAL	15.32	2.56	17.88
067-0600-042-0000	RESIDENTIAL	15.32	2.56	17.88
067-0600-043-0000	RESIDENTIAL	15.32	2.56	17.88
067-0600-044-0000	RESIDENTIAL	15.32	2.56	17.88
067-0600-045-0000	RESIDENTIAL	15.32	2.56	17.88
067-0600-046-0000	RESIDENTIAL	15.32	2.56	17.88
067-0600-047-0000	RESIDENTIAL	15.32	2.56	17.88
067-0600-048-0000	RESIDENTIAL	15.32	2.56	17.88
067-0600-049-0000	RESIDENTIAL	15.32	2.56	17.88
067-0600-050-0000	RESIDENTIAL	15.32	2.56	17.88
067-0600-051-0000	RESIDENTIAL	15.32	2.56	17.88
067-0600-052-0000	RESIDENTIAL	15.32	2.56	17.88
067-0600-053-0000	RESIDENTIAL	15.32	2.56	17.88
067-0600-054-0000	RESIDENTIAL	15.32	2.56	17.88
067-0600-055-0000	RESIDENTIAL	15.32	2.56	17.88
067-0600-056-0000	RESIDENTIAL	15.32	2.56	17.88
067-0600-057-0000	RESIDENTIAL	15.32	2.56	17.88
067-0600-058-0000	RESIDENTIAL	15.32	2.56	17.88
067-0600-059-0000	RESIDENTIAL	15.32	2.56	17.88
067-0600-060-0000	RESIDENTIAL	15.32	2.56	17.88

**City of Rancho Cordova
Lighting District No. 2012-1
Fiscal Year 2015/16 Preliminary Assessment Roll**

ASSESSOR PARCEL NUMBER	CLASSIFICATION	STREET LIGHTS CHARGE	SAFETY LIGHTS CHARGE	ASSESSMENT
067-0600-061-0000	RESIDENTIAL	15.32	2.56	17.88
067-0600-062-0000	RESIDENTIAL	15.32	2.56	17.88
067-0600-063-0000	RESIDENTIAL	15.32	2.56	17.88
067-0600-064-0000	RESIDENTIAL	15.32	2.56	17.88
067-0600-065-0000	RESIDENTIAL	15.32	2.56	17.88
067-0600-066-0000	RESIDENTIAL	15.32	2.56	17.88
067-0600-067-0000	RESIDENTIAL	15.32	2.56	17.88
067-0600-068-0000	RESIDENTIAL	15.32	2.56	17.88
067-0600-069-0000	RESIDENTIAL	15.32	2.56	17.88
067-0600-070-0000	RESIDENTIAL	15.32	2.56	17.88
067-0600-071-0000	RESIDENTIAL	15.32	2.56	17.88
067-0600-072-0000	RESIDENTIAL	15.32	2.56	17.88
067-0600-073-0000	RESIDENTIAL	15.32	2.56	17.88
067-0600-074-0000	RESIDENTIAL	15.32	2.56	17.88
067-0600-075-0000	RESIDENTIAL	15.32	2.56	17.88
067-0600-076-0000	RESIDENTIAL	15.32	2.56	17.88
067-0600-077-0000	RESIDENTIAL	15.32	2.56	17.88
067-0600-078-0000	RESIDENTIAL	15.32	2.56	17.88
067-0600-079-0000	RESIDENTIAL	15.32	2.56	17.88
067-0600-080-0000	RESIDENTIAL	15.32	2.56	17.88
067-0600-081-0000	RESIDENTIAL	15.32	2.56	17.88
067-0600-082-0000	RESIDENTIAL	15.32	2.56	17.88
067-0600-083-0000	RESIDENTIAL	15.32	2.56	17.88
067-0600-084-0000	RESIDENTIAL	15.32	2.56	17.88
067-0600-085-0000	RESIDENTIAL	15.32	2.56	17.88
067-0600-086-0000	RESIDENTIAL	15.32	2.56	17.88
067-0600-087-0000	RESIDENTIAL	15.32	2.56	17.88
067-0600-088-0000	RESIDENTIAL	15.32	2.56	17.88
067-0600-089-0000	RESIDENTIAL	15.32	2.56	17.88
067-0600-090-0000	RESIDENTIAL	15.32	2.56	17.88
067-0600-091-0000	RESIDENTIAL	15.32	2.56	17.88
067-0600-092-0000	RESIDENTIAL	15.32	2.56	17.88
067-0600-093-0000	RESIDENTIAL	15.32	2.56	17.88
067-0600-094-0000	RESIDENTIAL	15.32	2.56	17.88
067-0600-095-0000	RESIDENTIAL	15.32	2.56	17.88
067-0600-096-0000	RESIDENTIAL	15.32	2.56	17.88
067-0600-097-0000	RESIDENTIAL	15.32	2.56	17.88
067-0600-098-0000	RESIDENTIAL	15.32	2.56	17.88
067-0600-099-0000	RESIDENTIAL	15.32	2.56	17.88
067-0600-100-0000	RESIDENTIAL	15.32	2.56	17.88
067-0600-101-0000	RESIDENTIAL	15.32	2.56	17.88
067-0600-102-0000	RESIDENTIAL	15.32	2.56	17.88
067-0600-103-0000	RESIDENTIAL	15.32	2.56	17.88
067-0600-104-0000	RESIDENTIAL	15.32	2.56	17.88
067-0600-105-0000	RESIDENTIAL	15.32	2.56	17.88
067-0610-001-0000	RESIDENTIAL	15.32	2.56	17.88
067-0610-002-0000	RESIDENTIAL	15.32	2.56	17.88
067-0610-003-0000	RESIDENTIAL	15.32	2.56	17.88
067-0610-004-0000	RESIDENTIAL	15.32	2.56	17.88
067-0610-005-0000	RESIDENTIAL	15.32	2.56	17.88
067-0610-006-0000	RESIDENTIAL	15.32	2.56	17.88
067-0610-007-0000	RESIDENTIAL	15.32	2.56	17.88
067-0610-008-0000	RESIDENTIAL	15.32	2.56	17.88
067-0610-009-0000	RESIDENTIAL	15.32	2.56	17.88
067-0610-010-0000	RESIDENTIAL	15.32	2.56	17.88
067-0610-011-0000	RESIDENTIAL	15.32	2.56	17.88
067-0610-012-0000	RESIDENTIAL	15.32	2.56	17.88
067-0610-013-0000	RESIDENTIAL	15.32	2.56	17.88
067-0610-014-0000	RESIDENTIAL	15.32	2.56	17.88
067-0610-015-0000	RESIDENTIAL	15.32	2.56	17.88
067-0610-016-0000	RESIDENTIAL	15.32	2.56	17.88
067-0610-017-0000	RESIDENTIAL	15.32	2.56	17.88
067-0610-018-0000	RESIDENTIAL	15.32	2.56	17.88
067-0610-019-0000	RESIDENTIAL	15.32	2.56	17.88
067-0610-020-0000	RESIDENTIAL	15.32	2.56	17.88

**City of Rancho Cordova
Lighting District No. 2012-1
Fiscal Year 2015/16 Preliminary Assessment Roll**

ASSESSOR PARCEL NUMBER	CLASSIFICATION	STREET LIGHTS CHARGE	SAFETY LIGHTS CHARGE	ASSESSMENT
067-0610-021-0000	RESIDENTIAL	15.32	2.56	17.88
067-0610-022-0000	RESIDENTIAL	15.32	2.56	17.88
067-0610-023-0000	RESIDENTIAL	15.32	2.56	17.88
067-0610-024-0000	RESIDENTIAL	15.32	2.56	17.88
067-0610-025-0000	RESIDENTIAL	15.32	2.56	17.88
067-0610-026-0000	RESIDENTIAL	15.32	2.56	17.88
067-0610-027-0000	RESIDENTIAL	15.32	2.56	17.88
067-0610-028-0000	RESIDENTIAL	15.32	2.56	17.88
067-0610-029-0000	RESIDENTIAL	15.32	2.56	17.88
067-0610-030-0000	RESIDENTIAL	15.32	2.56	17.88
067-0610-031-0000	RESIDENTIAL	15.32	2.56	17.88
067-0610-032-0000	RESIDENTIAL	15.32	2.56	17.88
067-0610-033-0000	RESIDENTIAL	15.32	2.56	17.88
067-0610-034-0000	RESIDENTIAL	15.32	2.56	17.88
067-0610-035-0000	RESIDENTIAL	15.32	2.56	17.88
067-0610-036-0000	RESIDENTIAL	15.32	2.56	17.88
067-0610-037-0000	RESIDENTIAL	15.32	2.56	17.88
067-0620-001-0000	RESIDENTIAL	15.32	2.56	17.88
067-0620-002-0000	RESIDENTIAL	15.32	2.56	17.88
067-0620-003-0000	RESIDENTIAL	15.32	2.56	17.88
067-0620-004-0000	RESIDENTIAL	15.32	2.56	17.88
067-0620-005-0000	RESIDENTIAL	15.32	2.56	17.88
067-0620-006-0000	RESIDENTIAL	15.32	2.56	17.88
067-0620-007-0000	RESIDENTIAL	15.32	2.56	17.88
067-0620-008-0000	RESIDENTIAL	15.32	2.56	17.88
067-0620-009-0000	RESIDENTIAL	15.32	2.56	17.88
067-0620-010-0000	RESIDENTIAL	15.32	2.56	17.88
067-0620-011-0000	RESIDENTIAL	15.32	2.56	17.88
067-0620-012-0000	RESIDENTIAL	15.32	2.56	17.88
067-0620-013-0000	RESIDENTIAL	15.32	2.56	17.88
067-0620-014-0000	RESIDENTIAL	15.32	2.56	17.88
067-0620-015-0000	RESIDENTIAL	15.32	2.56	17.88
067-0620-016-0000	RESIDENTIAL	15.32	2.56	17.88
067-0620-017-0000	RESIDENTIAL	15.32	2.56	17.88
067-0620-018-0000	RESIDENTIAL	15.32	2.56	17.88
067-0620-019-0000	RESIDENTIAL	15.32	2.56	17.88
067-0620-020-0000	RESIDENTIAL	15.32	2.56	17.88
067-0620-021-0000	RESIDENTIAL	15.32	2.56	17.88
067-0620-022-0000	RESIDENTIAL	15.32	2.56	17.88
067-0620-023-0000	RESIDENTIAL	15.32	2.56	17.88
067-0620-024-0000	RESIDENTIAL	15.32	2.56	17.88
067-0620-025-0000	RESIDENTIAL	15.32	2.56	17.88
067-0620-026-0000	RESIDENTIAL	15.32	2.56	17.88
067-0620-027-0000	RESIDENTIAL	15.32	2.56	17.88
067-0620-028-0000	RESIDENTIAL	15.32	2.56	17.88
067-0620-029-0000	RESIDENTIAL	15.32	2.56	17.88
067-0620-030-0000	RESIDENTIAL	15.32	2.56	17.88
067-0620-031-0000	RESIDENTIAL	15.32	2.56	17.88
067-0620-032-0000	RESIDENTIAL	15.32	2.56	17.88
067-0620-033-0000	RESIDENTIAL	15.32	2.56	17.88
067-0620-034-0000	RESIDENTIAL	15.32	2.56	17.88
067-0620-035-0000	RESIDENTIAL	15.32	2.56	17.88
067-0620-036-0000	RESIDENTIAL	15.32	2.56	17.88
067-0620-037-0000	RESIDENTIAL	15.32	2.56	17.88
067-0620-038-0000	RESIDENTIAL	15.32	2.56	17.88
067-0620-039-0000	RESIDENTIAL	15.32	2.56	17.88
067-0620-040-0000	RESIDENTIAL	15.32	2.56	17.88
067-0620-041-0000	RESIDENTIAL	15.32	2.56	17.88
067-0620-042-0000	RESIDENTIAL	15.32	2.56	17.88
067-0620-043-0000	RESIDENTIAL	15.32	2.56	17.88
067-0620-044-0000	RESIDENTIAL	15.32	2.56	17.88
067-0620-045-0000	RESIDENTIAL	15.32	2.56	17.88
067-0620-046-0000	RESIDENTIAL	15.32	2.56	17.88
067-0620-047-0000	RESIDENTIAL	15.32	2.56	17.88
067-0620-048-0000	RESIDENTIAL	15.32	2.56	17.88

**City of Rancho Cordova
Lighting District No. 2012-1
Fiscal Year 2015/16 Preliminary Assessment Roll**

ASSESSOR PARCEL NUMBER	CLASSIFICATION	STREET LIGHTS CHARGE	SAFETY LIGHTS CHARGE	ASSESSMENT
067-0620-049-0000	RESIDENTIAL	15.32	2.56	17.88
067-0620-050-0000	RESIDENTIAL	15.32	2.56	17.88
067-0620-051-0000	RESIDENTIAL	15.32	2.56	17.88
067-0620-052-0000	RESIDENTIAL	15.32	2.56	17.88
067-0620-053-0000	RESIDENTIAL	15.32	2.56	17.88
067-0620-054-0000	RESIDENTIAL	15.32	2.56	17.88
067-0620-055-0000	RESIDENTIAL	15.32	2.56	17.88
067-0630-001-0000	RESIDENTIAL	15.32	2.56	17.88
067-0630-002-0000	RESIDENTIAL	15.32	2.56	17.88
067-0630-003-0000	RESIDENTIAL	15.32	2.56	17.88
067-0630-004-0000	RESIDENTIAL	15.32	2.56	17.88
067-0630-005-0000	RESIDENTIAL	15.32	2.56	17.88
067-0630-006-0000	RESIDENTIAL	15.32	2.56	17.88
067-0630-007-0000	RESIDENTIAL	15.32	2.56	17.88
067-0630-008-0000	RESIDENTIAL	15.32	2.56	17.88
067-0630-009-0000	RESIDENTIAL	15.32	2.56	17.88
067-0630-010-0000	RESIDENTIAL	15.32	2.56	17.88
067-0630-011-0000	RESIDENTIAL	15.32	2.56	17.88
067-0630-012-0000	RESIDENTIAL	15.32	2.56	17.88
067-0630-013-0000	RESIDENTIAL	15.32	2.56	17.88
067-0630-014-0000	RESIDENTIAL	15.32	2.56	17.88
067-0630-015-0000	RESIDENTIAL	15.32	2.56	17.88
067-0630-016-0000	RESIDENTIAL	15.32	2.56	17.88
067-0630-017-0000	RESIDENTIAL	15.32	2.56	17.88
067-0630-018-0000	RESIDENTIAL	15.32	2.56	17.88
067-0630-019-0000	RESIDENTIAL	15.32	2.56	17.88
067-0630-020-0000	RESIDENTIAL	15.32	2.56	17.88
067-0630-021-0000	RESIDENTIAL	15.32	2.56	17.88
067-0630-022-0000	RESIDENTIAL	15.32	2.56	17.88
067-0630-023-0000	RESIDENTIAL	15.32	2.56	17.88
067-0630-024-0000	RESIDENTIAL	15.32	2.56	17.88
067-0630-025-0000	RESIDENTIAL	15.32	2.56	17.88
067-0630-026-0000	RESIDENTIAL	15.32	2.56	17.88
067-0630-027-0000	RESIDENTIAL	15.32	2.56	17.88
067-0630-028-0000	RESIDENTIAL	15.32	2.56	17.88
067-0630-029-0000	RESIDENTIAL	15.32	2.56	17.88
067-0630-030-0000	RESIDENTIAL	15.32	2.56	17.88
067-0630-031-0000	RESIDENTIAL	15.32	2.56	17.88
067-0630-032-0000	RESIDENTIAL	15.32	2.56	17.88
067-0630-033-0000	RESIDENTIAL	15.32	2.56	17.88
067-0630-034-0000	RESIDENTIAL	15.32	2.56	17.88
067-0630-035-0000	RESIDENTIAL	15.32	2.56	17.88
067-0630-036-0000	RESIDENTIAL	15.32	2.56	17.88
067-0630-037-0000	RESIDENTIAL	15.32	2.56	17.88
067-0630-038-0000	RESIDENTIAL	15.32	2.56	17.88
067-0630-039-0000	RESIDENTIAL	15.32	2.56	17.88
067-0630-040-0000	RESIDENTIAL	15.32	2.56	17.88
067-0630-041-0000	RESIDENTIAL	15.32	2.56	17.88
067-0630-042-0000	RESIDENTIAL	15.32	2.56	17.88
067-0630-043-0000	RESIDENTIAL	15.32	2.56	17.88
067-0630-044-0000	RESIDENTIAL	15.32	2.56	17.88
067-0630-045-0000	RESIDENTIAL	15.32	2.56	17.88
067-0630-046-0000	RESIDENTIAL	15.32	2.56	17.88
067-0630-047-0000	RESIDENTIAL	15.32	2.56	17.88
067-0630-048-0000	RESIDENTIAL	15.32	2.56	17.88
067-0630-049-0000	RESIDENTIAL	15.32	2.56	17.88
067-0630-050-0000	RESIDENTIAL	15.32	2.56	17.88
067-0630-051-0000	RESIDENTIAL	15.32	2.56	17.88
067-0630-052-0000	RESIDENTIAL	15.32	2.56	17.88
067-0630-053-0000	RESIDENTIAL	15.32	2.56	17.88
067-0630-054-0000	RESIDENTIAL	15.32	2.56	17.88
067-0630-055-0000	RESIDENTIAL	15.32	2.56	17.88
067-0630-056-0000	RESIDENTIAL	15.32	2.56	17.88
067-0630-057-0000	RESIDENTIAL	15.32	2.56	17.88
067-0630-058-0000	RESIDENTIAL	15.32	2.56	17.88

**City of Rancho Cordova
Lighting District No. 2012-1
Fiscal Year 2015/16 Preliminary Assessment Roll**

ASSESSOR PARCEL NUMBER	CLASSIFICATION	STREET LIGHTS CHARGE	SAFETY LIGHTS CHARGE	ASSESSMENT
067-0630-059-0000	RESIDENTIAL	15.32	2.56	17.88
067-0640-001-0000	RESIDENTIAL	15.32	2.56	17.88
067-0640-002-0000	RESIDENTIAL	15.32	2.56	17.88
067-0640-003-0000	RESIDENTIAL	15.32	2.56	17.88
067-0640-004-0000	RESIDENTIAL	15.32	2.56	17.88
067-0640-005-0000	RESIDENTIAL	15.32	2.56	17.88
067-0640-006-0000	RESIDENTIAL	15.32	2.56	17.88
067-0640-007-0000	RESIDENTIAL	15.32	2.56	17.88
067-0640-008-0000	RESIDENTIAL	15.32	2.56	17.88
067-0640-009-0000	RESIDENTIAL	15.32	2.56	17.88
067-0640-010-0000	RESIDENTIAL	15.32	2.56	17.88
067-0640-011-0000	RESIDENTIAL	15.32	2.56	17.88
067-0640-012-0000	RESIDENTIAL	15.32	2.56	17.88
067-0640-013-0000	RESIDENTIAL	15.32	2.56	17.88
067-0640-014-0000	RESIDENTIAL	15.32	2.56	17.88
067-0640-015-0000	RESIDENTIAL	15.32	2.56	17.88
067-0640-016-0000	RESIDENTIAL	15.32	2.56	17.88
067-0640-017-0000	RESIDENTIAL	15.32	2.56	17.88
067-0640-018-0000	RESIDENTIAL	15.32	2.56	17.88
067-0640-019-0000	RESIDENTIAL	15.32	2.56	17.88
067-0640-020-0000	RESIDENTIAL	15.32	2.56	17.88
067-0640-021-0000	RESIDENTIAL	15.32	2.56	17.88
067-0640-022-0000	RESIDENTIAL	15.32	2.56	17.88
067-0640-023-0000	RESIDENTIAL	15.32	2.56	17.88
067-0640-024-0000	RESIDENTIAL	15.32	2.56	17.88
067-0640-025-0000	RESIDENTIAL	15.32	2.56	17.88
067-0640-026-0000	RESIDENTIAL	15.32	2.56	17.88
067-0640-027-0000	RESIDENTIAL	15.32	2.56	17.88
067-0640-028-0000	RESIDENTIAL	15.32	2.56	17.88
067-0640-029-0000	RESIDENTIAL	15.32	2.56	17.88
067-0640-030-0000	RESIDENTIAL	15.32	2.56	17.88
067-0640-031-0000	RESIDENTIAL	15.32	2.56	17.88
067-0640-032-0000	RESIDENTIAL	15.32	2.56	17.88
067-0640-033-0000	RESIDENTIAL	15.32	2.56	17.88
067-0640-034-0000	RESIDENTIAL	15.32	2.56	17.88
067-0640-035-0000	RESIDENTIAL	15.32	2.56	17.88
067-0640-036-0000	RESIDENTIAL	15.32	2.56	17.88
067-0640-037-0000	RESIDENTIAL	15.32	2.56	17.88
067-0640-038-0000	RESIDENTIAL	15.32	2.56	17.88
067-0640-039-0000	RESIDENTIAL	15.32	2.56	17.88
067-0640-040-0000	RESIDENTIAL	15.32	2.56	17.88
067-0640-041-0000	RESIDENTIAL	15.32	2.56	17.88
067-0640-042-0000	RESIDENTIAL	15.32	2.56	17.88
067-0640-043-0000	RESIDENTIAL	15.32	2.56	17.88
067-0640-044-0000	RESIDENTIAL	15.32	2.56	17.88
067-0640-045-0000	RESIDENTIAL	15.32	2.56	17.88
067-0660-001-0000	RESIDENTIAL	15.32	2.56	17.88
067-0660-002-0000	RESIDENTIAL	15.32	2.56	17.88
067-0660-003-0000	RESIDENTIAL	15.32	2.56	17.88
067-0660-004-0000	RESIDENTIAL	15.32	2.56	17.88
067-0660-005-0000	RESIDENTIAL	15.32	2.56	17.88
067-0660-006-0000	RESIDENTIAL	15.32	2.56	17.88
067-0660-007-0000	RESIDENTIAL	15.32	2.56	17.88
067-0660-008-0000	RESIDENTIAL	15.32	2.56	17.88
067-0660-009-0000	RESIDENTIAL	15.32	2.56	17.88
067-0660-010-0000	RESIDENTIAL	15.32	2.56	17.88
067-0660-011-0000	RESIDENTIAL	15.32	2.56	17.88
067-0660-012-0000	RESIDENTIAL	15.32	2.56	17.88
067-0660-013-0000	RESIDENTIAL	15.32	2.56	17.88
067-0660-014-0000	RESIDENTIAL	15.32	2.56	17.88
067-0660-015-0000	RESIDENTIAL	15.32	2.56	17.88
067-0660-016-0000	RESIDENTIAL	15.32	2.56	17.88
067-0660-017-0000	RESIDENTIAL	15.32	2.56	17.88
067-0660-018-0000	RESIDENTIAL	15.32	2.56	17.88
067-0660-019-0000	RESIDENTIAL	15.32	2.56	17.88

**City of Rancho Cordova
Lighting District No. 2012-1
Fiscal Year 2015/16 Preliminary Assessment Roll**

ASSESSOR PARCEL NUMBER	CLASSIFICATION	STREET LIGHTS CHARGE	SAFETY LIGHTS CHARGE	ASSESSMENT
067-0660-020-0000	RESIDENTIAL	15.32	2.56	17.88
067-0660-021-0000	RESIDENTIAL	15.32	2.56	17.88
067-0660-022-0000	RESIDENTIAL	15.32	2.56	17.88
067-0660-023-0000	RESIDENTIAL	15.32	2.56	17.88
067-0660-024-0000	RESIDENTIAL	15.32	2.56	17.88
067-0660-025-0000	RESIDENTIAL	15.32	2.56	17.88
067-0660-026-0000	RESIDENTIAL	15.32	2.56	17.88
067-0660-027-0000	RESIDENTIAL	15.32	2.56	17.88
067-0660-028-0000	RESIDENTIAL	15.32	2.56	17.88
067-0660-029-0000	RESIDENTIAL	15.32	2.56	17.88
067-0660-030-0000	RESIDENTIAL	15.32	2.56	17.88
067-0660-031-0000	RESIDENTIAL	15.32	2.56	17.88
067-0660-032-0000	RESIDENTIAL	15.32	2.56	17.88
067-0660-034-0000	RESIDENTIAL	15.32	2.56	17.88
067-0660-035-0000	RESIDENTIAL	15.32	2.56	17.88
067-0660-036-0000	RESIDENTIAL	15.32	2.56	17.88
067-0660-037-0000	RESIDENTIAL	15.32	2.56	17.88
067-0660-038-0000	RESIDENTIAL	15.32	2.56	17.88
067-0660-039-0000	RESIDENTIAL	15.32	2.56	17.88
067-0660-040-0000	RESIDENTIAL	15.32	2.56	17.88
067-0660-041-0000	RESIDENTIAL	15.32	2.56	17.88
067-0660-042-0000	RESIDENTIAL	15.32	2.56	17.88
067-0660-043-0000	RESIDENTIAL	15.32	2.56	17.88
067-0660-044-0000	RESIDENTIAL	15.32	2.56	17.88
067-0660-045-0000	RESIDENTIAL	15.32	2.56	17.88
067-0660-046-0000	RESIDENTIAL	15.32	2.56	17.88
067-0660-047-0000	RESIDENTIAL	15.32	2.56	17.88
067-0660-048-0000	RESIDENTIAL	15.32	2.56	17.88
067-0660-049-0000	RESIDENTIAL	15.32	2.56	17.88
067-0660-050-0000	RESIDENTIAL	15.32	2.56	17.88
067-0660-051-0000	RESIDENTIAL	15.32	2.56	17.88
067-0660-052-0000	RESIDENTIAL	15.32	2.56	17.88
067-0660-053-0000	RESIDENTIAL	15.32	2.56	17.88
067-0660-054-0000	RESIDENTIAL	15.32	2.56	17.88
067-0660-055-0000	RESIDENTIAL	15.32	2.56	17.88
067-0660-056-0000	RESIDENTIAL	15.32	2.56	17.88
067-0660-057-0000	RESIDENTIAL	15.32	2.56	17.88
067-0660-058-0000	RESIDENTIAL	15.32	2.56	17.88
067-0660-059-0000	RESIDENTIAL	15.32	2.56	17.88
067-0660-060-0000	RESIDENTIAL	15.32	2.56	17.88
067-0660-061-0000	RESIDENTIAL	15.32	2.56	17.88
067-0660-062-0000	RESIDENTIAL	15.32	2.56	17.88
067-0660-063-0000	RESIDENTIAL	15.32	2.56	17.88
067-0660-064-0000	RESIDENTIAL	15.32	2.56	17.88
067-0660-065-0000	RESIDENTIAL	15.32	2.56	17.88
067-0660-066-0000	RESIDENTIAL	15.32	2.56	17.88
067-0660-067-0000	RESIDENTIAL	15.32	2.56	17.88
067-0660-068-0000	RESIDENTIAL	15.32	2.56	17.88
067-0660-069-0000	RESIDENTIAL	15.32	2.56	17.88
067-0660-070-0000	RESIDENTIAL	15.32	2.56	17.88
067-0660-071-0000	RESIDENTIAL	15.32	2.56	17.88
067-0660-072-0000	RESIDENTIAL	15.32	2.56	17.88
067-0660-073-0000	RESIDENTIAL	15.32	2.56	17.88
067-0660-074-0000	RESIDENTIAL	15.32	2.56	17.88
067-0660-075-0000	RESIDENTIAL	15.32	2.56	17.88
067-0660-076-0000	RESIDENTIAL	15.32	2.56	17.88
067-0660-077-0000	RESIDENTIAL	15.32	2.56	17.88
067-0660-078-0000	RESIDENTIAL	15.32	2.56	17.88
067-0660-079-0000	RESIDENTIAL	15.32	2.56	17.88
067-0660-080-0000	RESIDENTIAL	15.32	2.56	17.88
067-0660-081-0000	RESIDENTIAL	15.32	2.56	17.88
067-0660-082-0000	RESIDENTIAL	15.32	2.56	17.88
067-0660-083-0000	RESIDENTIAL	15.32	2.56	17.88
067-0660-084-0000	RESIDENTIAL	15.32	2.56	17.88
067-0660-085-0000	RESIDENTIAL	15.32	2.56	17.88

**City of Rancho Cordova
Lighting District No. 2012-1
Fiscal Year 2015/16 Preliminary Assessment Roll**

ASSESSOR PARCEL NUMBER	CLASSIFICATION	STREET LIGHTS CHARGE	SAFETY LIGHTS CHARGE	ASSESSMENT
067-0660-086-0000	RESIDENTIAL	15.32	2.56	17.88
067-0660-087-0000	RESIDENTIAL	15.32	2.56	17.88
067-0660-088-0000	RESIDENTIAL	15.32	2.56	17.88
067-0660-089-0000	RESIDENTIAL	15.32	2.56	17.88
067-0660-090-0000	RESIDENTIAL	15.32	2.56	17.88
067-0660-091-0000	RESIDENTIAL	15.32	2.56	17.88
067-0660-092-0000	RESIDENTIAL	15.32	2.56	17.88
067-0660-093-0000	RESIDENTIAL	15.32	2.56	17.88
067-0660-094-0000	RESIDENTIAL	15.32	2.56	17.88
067-0660-095-0000	RESIDENTIAL	15.32	2.56	17.88
067-0660-096-0000	RESIDENTIAL	15.32	2.56	17.88
067-0660-097-0000	RESIDENTIAL	15.32	2.56	17.88
067-0660-098-0000	RESIDENTIAL	15.32	2.56	17.88
067-0660-099-0000	RESIDENTIAL	15.32	2.56	17.88
067-0660-100-0000	RESIDENTIAL	15.32	2.56	17.88
067-0660-101-0000	RESIDENTIAL	15.32	2.56	17.88
067-0660-102-0000	RESIDENTIAL	15.32	2.56	17.88
067-0660-103-0000	RESIDENTIAL	15.32	2.56	17.88
067-0660-104-0000	RESIDENTIAL	15.32	2.56	17.88
067-0660-105-0000	RESIDENTIAL	15.32	2.56	17.88
067-0660-106-0000	RESIDENTIAL	15.32	2.56	17.88
067-0660-107-0000	RESIDENTIAL	15.32	2.56	17.88
067-0670-001-0000	RESIDENTIAL	15.32	2.56	17.88
067-0670-002-0000	RESIDENTIAL	15.32	2.56	17.88
067-0670-003-0000	RESIDENTIAL	15.32	2.56	17.88
067-0670-004-0000	RESIDENTIAL	15.32	2.56	17.88
067-0670-005-0000	RESIDENTIAL	15.32	2.56	17.88
067-0670-006-0000	RESIDENTIAL	15.32	2.56	17.88
067-0670-007-0000	RESIDENTIAL	15.32	2.56	17.88
067-0670-008-0000	RESIDENTIAL	15.32	2.56	17.88
067-0670-009-0000	RESIDENTIAL	15.32	2.56	17.88
067-0670-010-0000	RESIDENTIAL	15.32	2.56	17.88
067-0670-011-0000	RESIDENTIAL	15.32	2.56	17.88
067-0670-012-0000	RESIDENTIAL	15.32	2.56	17.88
067-0670-013-0000	RESIDENTIAL	15.32	2.56	17.88
067-0670-014-0000	RESIDENTIAL	15.32	2.56	17.88
067-0670-015-0000	RESIDENTIAL	15.32	2.56	17.88
067-0670-016-0000	RESIDENTIAL	15.32	2.56	17.88
067-0670-017-0000	RESIDENTIAL	15.32	2.56	17.88
067-0670-018-0000	RESIDENTIAL	15.32	2.56	17.88
067-0670-019-0000	RESIDENTIAL	15.32	2.56	17.88
067-0670-020-0000	RESIDENTIAL	15.32	2.56	17.88
067-0670-021-0000	RESIDENTIAL	15.32	2.56	17.88
067-0670-022-0000	RESIDENTIAL	15.32	2.56	17.88
067-0670-023-0000	RESIDENTIAL	15.32	2.56	17.88
067-0670-024-0000	RESIDENTIAL	15.32	2.56	17.88
067-0670-025-0000	RESIDENTIAL	15.32	2.56	17.88
067-0670-026-0000	RESIDENTIAL	15.32	2.56	17.88
067-0670-027-0000	RESIDENTIAL	15.32	2.56	17.88
067-0670-028-0000	RESIDENTIAL	15.32	2.56	17.88
067-0670-029-0000	RESIDENTIAL	15.32	2.56	17.88
067-0670-030-0000	RESIDENTIAL	15.32	2.56	17.88
067-0670-031-0000	RESIDENTIAL	15.32	2.56	17.88
067-0670-032-0000	RESIDENTIAL	15.32	2.56	17.88
067-0670-033-0000	RESIDENTIAL	15.32	2.56	17.88
067-0670-034-0000	RESIDENTIAL	15.32	2.56	17.88
067-0670-035-0000	RESIDENTIAL	15.32	2.56	17.88
067-0670-036-0000	RESIDENTIAL	15.32	2.56	17.88
067-0670-037-0000	RESIDENTIAL	15.32	2.56	17.88
067-0670-038-0000	RESIDENTIAL	15.32	2.56	17.88
067-0670-039-0000	RESIDENTIAL	15.32	2.56	17.88
067-0670-040-0000	RESIDENTIAL	15.32	2.56	17.88
067-0670-041-0000	RESIDENTIAL	15.32	2.56	17.88
067-0670-042-0000	RESIDENTIAL	15.32	2.56	17.88
067-0670-043-0000	RESIDENTIAL	15.32	2.56	17.88

**City of Rancho Cordova
Lighting District No. 2012-1
Fiscal Year 2015/16 Preliminary Assessment Roll**

ASSESSOR PARCEL NUMBER	CLASSIFICATION	STREET LIGHTS CHARGE	SAFETY LIGHTS CHARGE	ASSESSMENT
067-0670-044-0000	RESIDENTIAL	15.32	2.56	17.88
067-0670-045-0000	RESIDENTIAL	15.32	2.56	17.88
067-0670-046-0000	RESIDENTIAL	15.32	2.56	17.88
067-0670-047-0000	RESIDENTIAL	15.32	2.56	17.88
067-0670-048-0000	RESIDENTIAL	15.32	2.56	17.88
067-0670-049-0000	RESIDENTIAL	15.32	2.56	17.88
067-0670-050-0000	RESIDENTIAL	15.32	2.56	17.88
067-0670-051-0000	RESIDENTIAL	15.32	2.56	17.88
067-0670-052-0000	RESIDENTIAL	15.32	2.56	17.88
067-0670-053-0000	RESIDENTIAL	15.32	2.56	17.88
067-0670-054-0000	RESIDENTIAL	15.32	2.56	17.88
067-0670-055-0000	RESIDENTIAL	15.32	2.56	17.88
067-0670-056-0000	RESIDENTIAL	15.32	2.56	17.88
067-0670-057-0000	RESIDENTIAL	15.32	2.56	17.88
067-0670-058-0000	RESIDENTIAL	15.32	2.56	17.88
067-0670-059-0000	RESIDENTIAL	15.32	2.56	17.88
067-0670-060-0000	RESIDENTIAL	15.32	2.56	17.88
067-0670-061-0000	RESIDENTIAL	15.32	2.56	17.88
067-0670-062-0000	RESIDENTIAL	15.32	2.56	17.88
067-0670-063-0000	RESIDENTIAL	15.32	2.56	17.88
067-0670-064-0000	RESIDENTIAL	15.32	2.56	17.88
067-0670-065-0000	RESIDENTIAL	15.32	2.56	17.88
067-0670-066-0000	RESIDENTIAL	15.32	2.56	17.88
067-0670-067-0000	RESIDENTIAL	15.32	2.56	17.88
067-0670-068-0000	RESIDENTIAL	15.32	2.56	17.88
067-0670-069-0000	RESIDENTIAL	15.32	2.56	17.88
067-0670-070-0000	RESIDENTIAL	15.32	2.56	17.88
067-0670-071-0000	RESIDENTIAL	15.32	2.56	17.88
067-0670-072-0000	RESIDENTIAL	15.32	2.56	17.88
067-0670-073-0000	RESIDENTIAL	15.32	2.56	17.88
067-0670-074-0000	RESIDENTIAL	15.32	2.56	17.88
067-0670-075-0000	RESIDENTIAL	15.32	2.56	17.88
067-0670-076-0000	RESIDENTIAL	15.32	2.56	17.88
067-0670-077-0000	RESIDENTIAL	15.32	2.56	17.88
067-0670-078-0000	RESIDENTIAL	15.32	2.56	17.88
067-0670-079-0000	RESIDENTIAL	15.32	2.56	17.88
067-0680-001-0000	RESIDENTIAL	15.32	2.56	17.88
067-0680-002-0000	RESIDENTIAL	15.32	2.56	17.88
067-0680-003-0000	RESIDENTIAL	15.32	2.56	17.88
067-0680-004-0000	RESIDENTIAL	15.32	2.56	17.88
067-0680-005-0000	RESIDENTIAL	15.32	2.56	17.88
067-0680-006-0000	RESIDENTIAL	15.32	2.56	17.88
067-0680-007-0000	RESIDENTIAL	15.32	2.56	17.88
067-0680-008-0000	RESIDENTIAL	15.32	2.56	17.88
067-0680-009-0000	RESIDENTIAL	15.32	2.56	17.88
067-0680-010-0000	RESIDENTIAL	15.32	2.56	17.88
067-0680-011-0000	RESIDENTIAL	15.32	2.56	17.88
067-0680-012-0000	RESIDENTIAL	15.32	2.56	17.88
067-0680-013-0000	RESIDENTIAL	15.32	2.56	17.88
067-0680-014-0000	RESIDENTIAL	15.32	2.56	17.88
067-0680-015-0000	RESIDENTIAL	15.32	2.56	17.88
067-0680-016-0000	RESIDENTIAL	15.32	2.56	17.88
067-0680-017-0000	RESIDENTIAL	15.32	2.56	17.88
067-0680-018-0000	RESIDENTIAL	15.32	2.56	17.88
067-0680-019-0000	RESIDENTIAL	15.32	2.56	17.88
067-0680-020-0000	RESIDENTIAL	15.32	2.56	17.88
067-0680-021-0000	RESIDENTIAL	15.32	2.56	17.88
067-0680-022-0000	RESIDENTIAL	15.32	2.56	17.88
067-0680-023-0000	RESIDENTIAL	15.32	2.56	17.88
067-0680-024-0000	RESIDENTIAL	15.32	2.56	17.88
067-0680-025-0000	RESIDENTIAL	15.32	2.56	17.88
067-0680-026-0000	RESIDENTIAL	15.32	2.56	17.88
067-0680-027-0000	RESIDENTIAL	15.32	2.56	17.88
067-0680-028-0000	RESIDENTIAL	15.32	2.56	17.88
067-0680-029-0000	RESIDENTIAL	15.32	2.56	17.88

**City of Rancho Cordova
Lighting District No. 2012-1
Fiscal Year 2015/16 Preliminary Assessment Roll**

ASSESSOR PARCEL NUMBER	CLASSIFICATION	STREET LIGHTS CHARGE	SAFETY LIGHTS CHARGE	ASSESSMENT
067-0680-030-0000	RESIDENTIAL	15.32	2.56	17.88
067-0680-031-0000	RESIDENTIAL	15.32	2.56	17.88
067-0680-032-0000	RESIDENTIAL	15.32	2.56	17.88
067-0680-033-0000	RESIDENTIAL	15.32	2.56	17.88
067-0680-034-0000	RESIDENTIAL	15.32	2.56	17.88
067-0680-035-0000	RESIDENTIAL	15.32	2.56	17.88
067-0680-036-0000	RESIDENTIAL	15.32	2.56	17.88
067-0680-037-0000	RESIDENTIAL	15.32	2.56	17.88
067-0680-038-0000	RESIDENTIAL	15.32	2.56	17.88
067-0680-039-0000	RESIDENTIAL	15.32	2.56	17.88
067-0680-040-0000	RESIDENTIAL	15.32	2.56	17.88
067-0680-041-0000	RESIDENTIAL	15.32	2.56	17.88
067-0680-042-0000	RESIDENTIAL	15.32	2.56	17.88
067-0680-043-0000	RESIDENTIAL	15.32	2.56	17.88
067-0680-044-0000	RESIDENTIAL	15.32	2.56	17.88
067-0680-045-0000	RESIDENTIAL	15.32	2.56	17.88
067-0680-046-0000	RESIDENTIAL	15.32	2.56	17.88
067-0680-047-0000	RESIDENTIAL	15.32	2.56	17.88
067-0680-048-0000	RESIDENTIAL	15.32	2.56	17.88
067-0680-049-0000	RESIDENTIAL	15.32	2.56	17.88
067-0680-050-0000	RESIDENTIAL	15.32	2.56	17.88
067-0690-001-0000	RESIDENTIAL	15.32	2.56	17.88
067-0690-002-0000	RESIDENTIAL	15.32	2.56	17.88
067-0690-003-0000	RESIDENTIAL	15.32	2.56	17.88
067-0690-004-0000	RESIDENTIAL	15.32	2.56	17.88
067-0690-005-0000	RESIDENTIAL	15.32	2.56	17.88
067-0690-006-0000	RESIDENTIAL	15.32	2.56	17.88
067-0690-007-0000	RESIDENTIAL	15.32	2.56	17.88
067-0690-008-0000	RESIDENTIAL	15.32	2.56	17.88
067-0690-009-0000	RESIDENTIAL	15.32	2.56	17.88
067-0690-010-0000	RESIDENTIAL	15.32	2.56	17.88
067-0690-011-0000	RESIDENTIAL	15.32	2.56	17.88
067-0690-012-0000	RESIDENTIAL	15.32	2.56	17.88
067-0690-013-0000	RESIDENTIAL	15.32	2.56	17.88
067-0690-014-0000	RESIDENTIAL	15.32	2.56	17.88
067-0690-015-0000	RESIDENTIAL	15.32	2.56	17.88
067-0690-016-0000	RESIDENTIAL	15.32	2.56	17.88
067-0690-017-0000	RESIDENTIAL	15.32	2.56	17.88
067-0690-018-0000	RESIDENTIAL	15.32	2.56	17.88
067-0690-019-0000	RESIDENTIAL	15.32	2.56	17.88
067-0690-020-0000	RESIDENTIAL	15.32	2.56	17.88
067-0690-021-0000	RESIDENTIAL	15.32	2.56	17.88
067-0690-022-0000	RESIDENTIAL	15.32	2.56	17.88
067-0690-023-0000	RESIDENTIAL	15.32	2.56	17.88
067-0690-024-0000	RESIDENTIAL	15.32	2.56	17.88
067-0690-025-0000	RESIDENTIAL	15.32	2.56	17.88
067-0690-026-0000	RESIDENTIAL	15.32	2.56	17.88
067-0690-027-0000	RESIDENTIAL	15.32	2.56	17.88
067-0690-028-0000	RESIDENTIAL	15.32	2.56	17.88
067-0690-029-0000	RESIDENTIAL	15.32	2.56	17.88
067-0690-030-0000	RESIDENTIAL	15.32	2.56	17.88
067-0690-031-0000	RESIDENTIAL	15.32	2.56	17.88
067-0690-032-0000	RESIDENTIAL	15.32	2.56	17.88
067-0690-033-0000	RESIDENTIAL	15.32	2.56	17.88
067-0690-034-0000	RESIDENTIAL	15.32	2.56	17.88
067-0690-035-0000	RESIDENTIAL	15.32	2.56	17.88
067-0690-036-0000	RESIDENTIAL	15.32	2.56	17.88
067-0690-037-0000	RESIDENTIAL	15.32	2.56	17.88
067-0690-038-0000	RESIDENTIAL	15.32	2.56	17.88
067-0690-039-0000	RESIDENTIAL	15.32	2.56	17.88
067-0690-040-0000	RESIDENTIAL	15.32	2.56	17.88
067-0690-041-0000	RESIDENTIAL	15.32	2.56	17.88
067-0690-042-0000	RESIDENTIAL	15.32	2.56	17.88
067-0690-043-0000	RESIDENTIAL	15.32	2.56	17.88
067-0690-044-0000	RESIDENTIAL	15.32	2.56	17.88

City of Rancho Cordova
Lighting District No. 2012-1
Fiscal Year 2015/16 Preliminary Assessment Roll

ASSESSOR PARCEL NUMBER	CLASSIFICATION	STREET LIGHTS CHARGE	SAFETY LIGHTS CHARGE	ASSESSMENT
067-0690-045-0000	RESIDENTIAL	15.32	2.56	17.88
067-0690-046-0000	RESIDENTIAL	15.32	2.56	17.88
067-0690-047-0000	RESIDENTIAL	15.32	2.56	17.88
067-0690-048-0000	RESIDENTIAL	15.32	2.56	17.88
067-0690-049-0000	RESIDENTIAL	15.32	2.56	17.88
067-0690-050-0000	RESIDENTIAL	15.32	2.56	17.88
067-0690-051-0000	RESIDENTIAL	15.32	2.56	17.88
067-0690-052-0000	RESIDENTIAL	15.32	2.56	17.88
067-0690-053-0000	RESIDENTIAL	15.32	2.56	17.88
067-0690-054-0000	RESIDENTIAL	15.32	2.56	17.88
067-0690-055-0000	RESIDENTIAL	15.32	2.56	17.88
067-0690-056-0000	RESIDENTIAL	15.32	2.56	17.88
067-0690-057-0000	RESIDENTIAL	15.32	2.56	17.88
067-0690-058-0000	RESIDENTIAL	15.32	2.56	17.88
067-0690-059-0000	RESIDENTIAL	15.32	2.56	17.88
067-0690-060-0000	RESIDENTIAL	15.32	2.56	17.88
067-0690-061-0000	RESIDENTIAL	15.32	2.56	17.88
067-0690-062-0000	RESIDENTIAL	15.32	2.56	17.88
067-0690-063-0000	RESIDENTIAL	15.32	2.56	17.88
067-0690-064-0000	RESIDENTIAL	15.32	2.56	17.88
067-0690-065-0000	RESIDENTIAL	15.32	2.56	17.88
067-0690-066-0000	RESIDENTIAL	15.32	2.56	17.88
067-0690-067-0000	RESIDENTIAL	15.32	2.56	17.88
067-0690-068-0000	RESIDENTIAL	15.32	2.56	17.88
067-0690-069-0000	RESIDENTIAL	15.32	2.56	17.88
067-0690-070-0000	RESIDENTIAL	15.32	2.56	17.88
067-0690-071-0000	NON RESIDENTIAL	256.40	2.56	258.96
067-0700-001-0000	RESIDENTIAL	15.32	2.56	17.88
067-0700-002-0000	RESIDENTIAL	15.32	2.56	17.88
067-0700-003-0000	RESIDENTIAL	15.32	2.56	17.88
067-0700-004-0000	RESIDENTIAL	15.32	2.56	17.88
067-0700-005-0000	RESIDENTIAL	15.32	2.56	17.88
067-0700-006-0000	RESIDENTIAL	15.32	2.56	17.88
067-0700-007-0000	RESIDENTIAL	15.32	2.56	17.88
067-0700-008-0000	RESIDENTIAL	15.32	2.56	17.88
067-0700-009-0000	RESIDENTIAL	15.32	2.56	17.88
067-0700-010-0000	RESIDENTIAL	15.32	2.56	17.88
067-0700-011-0000	RESIDENTIAL	15.32	2.56	17.88
067-0700-012-0000	RESIDENTIAL	15.32	2.56	17.88
067-0700-013-0000	RESIDENTIAL	15.32	2.56	17.88
067-0700-014-0000	RESIDENTIAL	15.32	2.56	17.88
067-0700-015-0000	RESIDENTIAL	15.32	2.56	17.88
067-0700-016-0000	RESIDENTIAL	15.32	2.56	17.88
067-0700-017-0000	RESIDENTIAL	15.32	2.56	17.88
067-0700-018-0000	RESIDENTIAL	15.32	2.56	17.88
067-0700-019-0000	RESIDENTIAL	15.32	2.56	17.88
067-0700-020-0000	RESIDENTIAL	15.32	2.56	17.88
067-0700-021-0000	RESIDENTIAL	15.32	2.56	17.88
067-0700-022-0000	RESIDENTIAL	15.32	2.56	17.88
067-0700-023-0000	RESIDENTIAL	15.32	2.56	17.88
067-0700-024-0000	RESIDENTIAL	15.32	2.56	17.88
067-0700-025-0000	RESIDENTIAL	15.32	2.56	17.88
067-0700-026-0000	RESIDENTIAL	15.32	2.56	17.88
067-0700-027-0000	RESIDENTIAL	15.32	2.56	17.88
067-0700-028-0000	RESIDENTIAL	15.32	2.56	17.88
067-0700-029-0000	RESIDENTIAL	15.32	2.56	17.88
067-0700-030-0000	RESIDENTIAL	15.32	2.56	17.88
067-0700-031-0000	RESIDENTIAL	15.32	2.56	17.88
067-0700-032-0000	RESIDENTIAL	15.32	2.56	17.88
067-0700-033-0000	RESIDENTIAL	15.32	2.56	17.88
067-0700-034-0000	RESIDENTIAL	15.32	2.56	17.88
067-0700-035-0000	RESIDENTIAL	15.32	2.56	17.88
067-0700-036-0000	RESIDENTIAL	15.32	2.56	17.88
067-0700-037-0000	RESIDENTIAL	15.32	2.56	17.88
067-0700-038-0000	RESIDENTIAL	15.32	2.56	17.88

**City of Rancho Cordova
Lighting District No. 2012-1
Fiscal Year 2015/16 Preliminary Assessment Roll**

ASSESSOR PARCEL NUMBER	CLASSIFICATION	STREET LIGHTS CHARGE	SAFETY LIGHTS CHARGE	ASSESSMENT
067-0700-039-0000	RESIDENTIAL	15.32	2.56	17.88
067-0700-040-0000	RESIDENTIAL	15.32	2.56	17.88
067-0700-041-0000	RESIDENTIAL	15.32	2.56	17.88
067-0700-042-0000	RESIDENTIAL	15.32	2.56	17.88
067-0700-043-0000	RESIDENTIAL	15.32	2.56	17.88
067-0700-044-0000	RESIDENTIAL	15.32	2.56	17.88
067-0700-045-0000	RESIDENTIAL	15.32	2.56	17.88
067-0700-046-0000	RESIDENTIAL	15.32	2.56	17.88
067-0700-047-0000	RESIDENTIAL	15.32	2.56	17.88
067-0700-048-0000	RESIDENTIAL	15.32	2.56	17.88
067-0700-049-0000	RESIDENTIAL	15.32	2.56	17.88
067-0700-050-0000	RESIDENTIAL	15.32	2.56	17.88
067-0700-051-0000	RESIDENTIAL	15.32	2.56	17.88
067-0700-052-0000	RESIDENTIAL	15.32	2.56	17.88
067-0700-053-0000	RESIDENTIAL	15.32	2.56	17.88
067-0700-054-0000	RESIDENTIAL	15.32	2.56	17.88
067-0700-055-0000	RESIDENTIAL	15.32	2.56	17.88
067-0700-056-0000	RESIDENTIAL	15.32	2.56	17.88
067-0700-057-0000	RESIDENTIAL	15.32	2.56	17.88
067-0700-058-0000	RESIDENTIAL	15.32	2.56	17.88
067-0700-059-0000	RESIDENTIAL	15.32	2.56	17.88
067-0700-060-0000	RESIDENTIAL	15.32	2.56	17.88
067-0700-061-0000	RESIDENTIAL	15.32	2.56	17.88
067-0700-062-0000	RESIDENTIAL	15.32	2.56	17.88
067-0700-063-0000	RESIDENTIAL	15.32	2.56	17.88
067-0700-064-0000	RESIDENTIAL	15.32	2.56	17.88
067-0700-065-0000	RESIDENTIAL	15.32	2.56	17.88
067-0700-066-0000	RESIDENTIAL	15.32	2.56	17.88
067-0700-067-0000	RESIDENTIAL	15.32	2.56	17.88
067-0700-068-0000	RESIDENTIAL	15.32	2.56	17.88
067-0700-069-0000	RESIDENTIAL	15.32	2.56	17.88
067-0700-070-0000	RESIDENTIAL	15.32	2.56	17.88
067-0700-071-0000	RESIDENTIAL	15.32	2.56	17.88
067-0700-072-0000	RESIDENTIAL	15.32	2.56	17.88
067-0700-073-0000	RESIDENTIAL	15.32	2.56	17.88
067-0700-074-0000	RESIDENTIAL	15.32	2.56	17.88
067-0700-075-0000	RESIDENTIAL	15.32	2.56	17.88
067-0700-076-0000	RESIDENTIAL	15.32	2.56	17.88
067-0700-077-0000	RESIDENTIAL	15.32	2.56	17.88
067-0700-078-0000	RESIDENTIAL	15.32	2.56	17.88
067-0700-079-0000	RESIDENTIAL	15.32	2.56	17.88
067-0700-080-0000	RESIDENTIAL	15.32	2.56	17.88
067-0700-081-0000	RESIDENTIAL	15.32	2.56	17.88
067-0700-082-0000	RESIDENTIAL	15.32	2.56	17.88
067-0700-083-0000	RESIDENTIAL	15.32	2.56	17.88
067-0700-084-0000	RESIDENTIAL	15.32	2.56	17.88
067-0700-085-0000	RESIDENTIAL	15.32	2.56	17.88
067-0700-086-0000	RESIDENTIAL	15.32	2.56	17.88
067-0700-087-0000	RESIDENTIAL	15.32	2.56	17.88
067-0700-088-0000	RESIDENTIAL	15.32	2.56	17.88
067-0700-089-0000	RESIDENTIAL	15.32	2.56	17.88
067-0700-090-0000	RESIDENTIAL	15.32	2.56	17.88
067-0700-091-0000	RESIDENTIAL	15.32	2.56	17.88
067-0700-092-0000	RESIDENTIAL	15.32	2.56	17.88
067-0700-094-0000	RESIDENTIAL	15.32	2.56	17.88
067-0700-095-0000	RESIDENTIAL	15.32	2.56	17.88
067-0700-096-0000	RESIDENTIAL	15.32	2.56	17.88
067-0700-097-0000	RESIDENTIAL	15.32	2.56	17.88
067-0700-098-0000	RESIDENTIAL	15.32	2.56	17.88
067-0700-099-0000	RESIDENTIAL	15.32	2.56	17.88
067-0710-001-0000	RESIDENTIAL	15.32	2.56	17.88
067-0710-002-0000	RESIDENTIAL	15.32	2.56	17.88
067-0710-003-0000	RESIDENTIAL	15.32	2.56	17.88
067-0710-004-0000	RESIDENTIAL	15.32	2.56	17.88
067-0710-005-0000	RESIDENTIAL	15.32	2.56	17.88

**City of Rancho Cordova
Lighting District No. 2012-1
Fiscal Year 2015/16 Preliminary Assessment Roll**

ASSESSOR PARCEL NUMBER	CLASSIFICATION	STREET LIGHTS CHARGE	SAFETY LIGHTS CHARGE	ASSESSMENT
067-0710-006-0000	RESIDENTIAL	15.32	2.56	17.88
067-0710-007-0000	RESIDENTIAL	15.32	2.56	17.88
067-0710-008-0000	RESIDENTIAL	15.32	2.56	17.88
067-0710-009-0000	RESIDENTIAL	15.32	2.56	17.88
067-0710-010-0000	RESIDENTIAL	15.32	2.56	17.88
067-0710-011-0000	RESIDENTIAL	15.32	2.56	17.88
067-0710-012-0000	RESIDENTIAL	15.32	2.56	17.88
067-0710-013-0000	RESIDENTIAL	15.32	2.56	17.88
067-0710-014-0000	RESIDENTIAL	15.32	2.56	17.88
067-0710-015-0000	RESIDENTIAL	15.32	2.56	17.88
067-0710-016-0000	RESIDENTIAL	15.32	2.56	17.88
067-0710-017-0000	RESIDENTIAL	15.32	2.56	17.88
067-0710-018-0000	RESIDENTIAL	15.32	2.56	17.88
067-0710-019-0000	RESIDENTIAL	15.32	2.56	17.88
067-0710-020-0000	RESIDENTIAL	15.32	2.56	17.88
067-0710-021-0000	RESIDENTIAL	15.32	2.56	17.88
067-0710-022-0000	RESIDENTIAL	15.32	2.56	17.88
067-0710-023-0000	RESIDENTIAL	15.32	2.56	17.88
067-0710-024-0000	RESIDENTIAL	15.32	2.56	17.88
067-0710-025-0000	RESIDENTIAL	15.32	2.56	17.88
067-0710-026-0000	RESIDENTIAL	15.32	2.56	17.88
067-0710-027-0000	RESIDENTIAL	15.32	2.56	17.88
067-0710-028-0000	RESIDENTIAL	15.32	2.56	17.88
067-0710-029-0000	RESIDENTIAL	15.32	2.56	17.88
067-0710-030-0000	RESIDENTIAL	15.32	2.56	17.88
067-0710-031-0000	RESIDENTIAL	15.32	2.56	17.88
067-0710-032-0000	RESIDENTIAL	15.32	2.56	17.88
067-0710-033-0000	RESIDENTIAL	15.32	2.56	17.88
067-0710-034-0000	RESIDENTIAL	15.32	2.56	17.88
067-0710-035-0000	RESIDENTIAL	15.32	2.56	17.88
067-0710-036-0000	RESIDENTIAL	15.32	2.56	17.88
067-0710-037-0000	RESIDENTIAL	15.32	2.56	17.88
067-0710-038-0000	RESIDENTIAL	15.32	2.56	17.88
067-0710-039-0000	RESIDENTIAL	15.32	2.56	17.88
067-0710-040-0000	RESIDENTIAL	15.32	2.56	17.88
067-0710-041-0000	RESIDENTIAL	15.32	2.56	17.88
067-0710-042-0000	RESIDENTIAL	15.32	2.56	17.88
067-0710-043-0000	RESIDENTIAL	15.32	2.56	17.88
067-0710-044-0000	RESIDENTIAL	15.32	2.56	17.88
067-0710-045-0000	RESIDENTIAL	15.32	2.56	17.88
067-0710-046-0000	RESIDENTIAL	15.32	2.56	17.88
067-0710-047-0000	RESIDENTIAL	15.32	2.56	17.88
067-0710-048-0000	RESIDENTIAL	15.32	2.56	17.88
067-0710-049-0000	RESIDENTIAL	15.32	2.56	17.88
067-0710-050-0000	RESIDENTIAL	15.32	2.56	17.88
067-0710-051-0000	RESIDENTIAL	15.32	2.56	17.88
067-0710-052-0000	RESIDENTIAL	15.32	2.56	17.88
067-0710-053-0000	RESIDENTIAL	15.32	2.56	17.88
067-0710-054-0000	RESIDENTIAL	15.32	2.56	17.88
067-0710-055-0000	RESIDENTIAL	15.32	2.56	17.88
067-0710-056-0000	RESIDENTIAL	15.32	2.56	17.88
067-0710-057-0000	RESIDENTIAL	15.32	2.56	17.88
067-0710-058-0000	RESIDENTIAL	15.32	2.56	17.88
067-0710-059-0000	RESIDENTIAL	15.32	2.56	17.88
067-0710-060-0000	RESIDENTIAL	15.32	2.56	17.88
067-0710-061-0000	RESIDENTIAL	15.32	2.56	17.88
067-0710-062-0000	RESIDENTIAL	15.32	2.56	17.88
067-0710-063-0000	RESIDENTIAL	15.32	2.56	17.88
067-0710-064-0000	RESIDENTIAL	15.32	2.56	17.88
067-0710-065-0000	RESIDENTIAL	15.32	2.56	17.88
067-0710-066-0000	RESIDENTIAL	15.32	2.56	17.88
067-0710-067-0000	RESIDENTIAL	15.32	2.56	17.88
067-0710-068-0000	RESIDENTIAL	15.32	2.56	17.88
067-0710-069-0000	RESIDENTIAL	15.32	2.56	17.88
067-0710-070-0000	RESIDENTIAL	15.32	2.56	17.88

**City of Rancho Cordova
Lighting District No. 2012-1
Fiscal Year 2015/16 Preliminary Assessment Roll**

ASSESSOR PARCEL NUMBER	CLASSIFICATION	STREET LIGHTS CHARGE	SAFETY LIGHTS CHARGE	ASSESSMENT
067-0710-071-0000	RESIDENTIAL	15.32	2.56	17.88
067-0710-072-0000	RESIDENTIAL	15.32	2.56	17.88
067-0710-073-0000	RESIDENTIAL	15.32	2.56	17.88
067-0710-074-0000	RESIDENTIAL	15.32	2.56	17.88
067-0710-075-0000	RESIDENTIAL	15.32	2.56	17.88
067-0710-076-0000	RESIDENTIAL	15.32	2.56	17.88
067-0710-077-0000	RESIDENTIAL	15.32	2.56	17.88
067-0710-078-0000	RESIDENTIAL	15.32	2.56	17.88
067-0710-079-0000	RESIDENTIAL	15.32	2.56	17.88
067-0710-080-0000	RESIDENTIAL	15.32	2.56	17.88
067-0710-081-0000	RESIDENTIAL	15.32	2.56	17.88
067-0710-082-0000	RESIDENTIAL	15.32	2.56	17.88
067-0710-083-0000	RESIDENTIAL	15.32	2.56	17.88
067-0710-084-0000	RESIDENTIAL	15.32	2.56	17.88
067-0710-085-0000	RESIDENTIAL	15.32	2.56	17.88
067-0710-086-0000	RESIDENTIAL	15.32	2.56	17.88
067-0710-087-0000	RESIDENTIAL	15.32	2.56	17.88
067-0710-088-0000	RESIDENTIAL	15.32	2.56	17.88
067-0710-089-0000	RESIDENTIAL	15.32	2.56	17.88
067-0710-090-0000	RESIDENTIAL	15.32	2.56	17.88
067-0710-091-0000	RESIDENTIAL	15.32	2.56	17.88
067-0710-092-0000	RESIDENTIAL	15.32	2.56	17.88
067-0710-093-0000	RESIDENTIAL	15.32	2.56	17.88
067-0710-094-0000	RESIDENTIAL	15.32	2.56	17.88
067-0710-095-0000	RESIDENTIAL	15.32	2.56	17.88
067-0710-096-0000	RESIDENTIAL	15.32	2.56	17.88
067-0710-097-0000	RESIDENTIAL	15.32	2.56	17.88
067-0710-098-0000	RESIDENTIAL	15.32	2.56	17.88
067-0710-099-0000	RESIDENTIAL	15.32	2.56	17.88
067-0710-100-0000	RESIDENTIAL	15.32	2.56	17.88
067-0710-101-0000	RESIDENTIAL	15.32	2.56	17.88
067-0710-102-0000	RESIDENTIAL	15.32	2.56	17.88
067-0710-103-0000	RESIDENTIAL	15.32	2.56	17.88
067-0710-104-0000	RESIDENTIAL	15.32	2.56	17.88
067-0710-105-0000	RESIDENTIAL	15.32	2.56	17.88
067-0710-106-0000	RESIDENTIAL	15.32	2.56	17.88
067-0710-107-0000	RESIDENTIAL	15.32	2.56	17.88
067-0710-108-0000	RESIDENTIAL	15.32	2.56	17.88
067-0710-109-0000	RESIDENTIAL	15.32	2.56	17.88
067-0710-110-0000	RESIDENTIAL	15.32	2.56	17.88
067-0710-111-0000	RESIDENTIAL	15.32	2.56	17.88
067-0720-001-0000	RESIDENTIAL	15.32	2.56	17.88
067-0720-002-0000	RESIDENTIAL	15.32	2.56	17.88
067-0720-003-0000	RESIDENTIAL	15.32	2.56	17.88
067-0720-004-0000	RESIDENTIAL	15.32	2.56	17.88
067-0720-005-0000	RESIDENTIAL	15.32	2.56	17.88
067-0720-006-0000	RESIDENTIAL	15.32	2.56	17.88
067-0720-007-0000	RESIDENTIAL	15.32	2.56	17.88
067-0720-008-0000	RESIDENTIAL	15.32	2.56	17.88
067-0720-009-0000	RESIDENTIAL	15.32	2.56	17.88
067-0720-010-0000	RESIDENTIAL	15.32	2.56	17.88
067-0720-011-0000	RESIDENTIAL	15.32	2.56	17.88
067-0720-012-0000	RESIDENTIAL	15.32	2.56	17.88
067-0720-013-0000	RESIDENTIAL	15.32	2.56	17.88
067-0720-014-0000	RESIDENTIAL	15.32	2.56	17.88
067-0720-015-0000	RESIDENTIAL	15.32	2.56	17.88
067-0720-016-0000	RESIDENTIAL	15.32	2.56	17.88
067-0720-017-0000	RESIDENTIAL	15.32	2.56	17.88
067-0720-018-0000	RESIDENTIAL	15.32	2.56	17.88
067-0720-019-0000	RESIDENTIAL	15.32	2.56	17.88
067-0720-020-0000	RESIDENTIAL	15.32	2.56	17.88
067-0720-021-0000	RESIDENTIAL	15.32	2.56	17.88
067-0720-022-0000	RESIDENTIAL	15.32	2.56	17.88
067-0720-023-0000	RESIDENTIAL	15.32	2.56	17.88
067-0720-024-0000	RESIDENTIAL	15.32	2.56	17.88

**City of Rancho Cordova
Lighting District No. 2012-1
Fiscal Year 2015/16 Preliminary Assessment Roll**

ASSESSOR PARCEL NUMBER	CLASSIFICATION	STREET LIGHTS CHARGE	SAFETY LIGHTS CHARGE	ASSESSMENT
067-0720-025-0000	RESIDENTIAL	15.32	2.56	17.88
067-0720-026-0000	RESIDENTIAL	15.32	2.56	17.88
067-0720-027-0000	RESIDENTIAL	15.32	2.56	17.88
067-0720-028-0000	RESIDENTIAL	15.32	2.56	17.88
067-0720-029-0000	RESIDENTIAL	15.32	2.56	17.88
067-0720-030-0000	RESIDENTIAL	15.32	2.56	17.88
067-0720-031-0000	RESIDENTIAL	15.32	2.56	17.88
067-0720-032-0000	RESIDENTIAL	15.32	2.56	17.88
067-0720-033-0000	RESIDENTIAL	15.32	2.56	17.88
067-0720-034-0000	RESIDENTIAL	15.32	2.56	17.88
067-0720-035-0000	RESIDENTIAL	15.32	2.56	17.88
067-0720-036-0000	RESIDENTIAL	15.32	2.56	17.88
067-0720-037-0000	RESIDENTIAL	15.32	2.56	17.88
067-0720-038-0000	RESIDENTIAL	15.32	2.56	17.88
067-0720-039-0000	RESIDENTIAL	15.32	2.56	17.88
067-0720-040-0000	RESIDENTIAL	15.32	2.56	17.88
067-0720-041-0000	RESIDENTIAL	15.32	2.56	17.88
067-0720-042-0000	RESIDENTIAL	15.32	2.56	17.88
067-0720-043-0000	RESIDENTIAL	15.32	2.56	17.88
067-0720-044-0000	RESIDENTIAL	15.32	2.56	17.88
067-0720-045-0000	RESIDENTIAL	15.32	2.56	17.88
067-0720-046-0000	RESIDENTIAL	15.32	2.56	17.88
067-0720-047-0000	RESIDENTIAL	15.32	2.56	17.88
067-0720-048-0000	RESIDENTIAL	15.32	2.56	17.88
067-0720-049-0000	RESIDENTIAL	15.32	2.56	17.88
067-0720-050-0000	RESIDENTIAL	15.32	2.56	17.88
067-0720-051-0000	RESIDENTIAL	15.32	2.56	17.88
067-0720-052-0000	RESIDENTIAL	15.32	2.56	17.88
067-0720-053-0000	RESIDENTIAL	15.32	2.56	17.88
067-0720-054-0000	RESIDENTIAL	15.32	2.56	17.88
067-0720-055-0000	RESIDENTIAL	15.32	2.56	17.88
067-0720-056-0000	RESIDENTIAL	15.32	2.56	17.88
067-0720-057-0000	RESIDENTIAL	15.32	2.56	17.88
067-0720-058-0000	RESIDENTIAL	15.32	2.56	17.88
067-0720-059-0000	RESIDENTIAL	15.32	2.56	17.88
067-0720-060-0000	RESIDENTIAL	15.32	2.56	17.88
067-0720-061-0000	RESIDENTIAL	15.32	2.56	17.88
067-0720-062-0000	RESIDENTIAL	15.32	2.56	17.88
067-0720-063-0000	RESIDENTIAL	15.32	2.56	17.88
067-0720-064-0000	RESIDENTIAL	15.32	2.56	17.88
067-0720-065-0000	RESIDENTIAL	15.32	2.56	17.88
067-0720-066-0000	RESIDENTIAL	15.32	2.56	17.88
067-0720-067-0000	RESIDENTIAL	15.32	2.56	17.88
067-0720-068-0000	RESIDENTIAL	15.32	2.56	17.88
067-0720-069-0000	RESIDENTIAL	15.32	2.56	17.88
067-0720-070-0000	RESIDENTIAL	15.32	2.56	17.88
067-0720-071-0000	RESIDENTIAL	15.32	2.56	17.88
067-0720-072-0000	RESIDENTIAL	15.32	2.56	17.88
067-0720-073-0000	RESIDENTIAL	15.32	2.56	17.88
067-0720-074-0000	RESIDENTIAL	15.32	2.56	17.88
067-0720-075-0000	RESIDENTIAL	15.32	2.56	17.88
067-0720-076-0000	RESIDENTIAL	15.32	2.56	17.88
067-0720-077-0000	RESIDENTIAL	15.32	2.56	17.88
067-0720-078-0000	RESIDENTIAL	15.32	2.56	17.88
067-0720-079-0000	RESIDENTIAL	15.32	2.56	17.88
067-0720-080-0000	RESIDENTIAL	15.32	2.56	17.88
067-0720-081-0000	RESIDENTIAL	15.32	2.56	17.88
067-0720-082-0000	RESIDENTIAL	15.32	2.56	17.88
067-0720-083-0000	RESIDENTIAL	15.32	2.56	17.88
067-0720-084-0000	RESIDENTIAL	15.32	2.56	17.88
067-0720-085-0000	RESIDENTIAL	15.32	2.56	17.88
067-0720-086-0000	RESIDENTIAL	15.32	2.56	17.88
067-0720-087-0000	RESIDENTIAL	15.32	2.56	17.88
067-0720-088-0000	RESIDENTIAL	15.32	2.56	17.88
067-0730-001-0000	RESIDENTIAL	15.32	2.56	17.88

**City of Rancho Cordova
Lighting District No. 2012-1
Fiscal Year 2015/16 Preliminary Assessment Roll**

ASSESSOR PARCEL NUMBER	CLASSIFICATION	STREET LIGHTS CHARGE	SAFETY LIGHTS CHARGE	ASSESSMENT
067-0730-002-0000	RESIDENTIAL	15.32	2.56	17.88
067-0730-003-0000	RESIDENTIAL	15.32	2.56	17.88
067-0730-004-0000	RESIDENTIAL	15.32	2.56	17.88
067-0730-005-0000	RESIDENTIAL	15.32	2.56	17.88
067-0730-006-0000	RESIDENTIAL	15.32	2.56	17.88
067-0730-007-0000	RESIDENTIAL	15.32	2.56	17.88
067-0730-008-0000	RESIDENTIAL	15.32	2.56	17.88
067-0730-009-0000	RESIDENTIAL	15.32	2.56	17.88
067-0730-010-0000	RESIDENTIAL	15.32	2.56	17.88
067-0730-011-0000	RESIDENTIAL	15.32	2.56	17.88
067-0730-012-0000	RESIDENTIAL	15.32	2.56	17.88
067-0730-013-0000	RESIDENTIAL	15.32	2.56	17.88
067-0730-014-0000	RESIDENTIAL	15.32	2.56	17.88
067-0730-015-0000	RESIDENTIAL	15.32	2.56	17.88
067-0730-016-0000	RESIDENTIAL	15.32	2.56	17.88
067-0730-017-0000	RESIDENTIAL	15.32	2.56	17.88
067-0730-018-0000	RESIDENTIAL	15.32	2.56	17.88
067-0730-019-0000	RESIDENTIAL	15.32	2.56	17.88
067-0730-020-0000	RESIDENTIAL	15.32	2.56	17.88
067-0730-021-0000	RESIDENTIAL	15.32	2.56	17.88
067-0730-022-0000	RESIDENTIAL	15.32	2.56	17.88
067-0730-023-0000	RESIDENTIAL	15.32	2.56	17.88
067-0730-024-0000	RESIDENTIAL	15.32	2.56	17.88
067-0730-025-0000	RESIDENTIAL	15.32	2.56	17.88
067-0730-026-0000	RESIDENTIAL	15.32	2.56	17.88
067-0730-027-0000	RESIDENTIAL	15.32	2.56	17.88
067-0730-028-0000	RESIDENTIAL	15.32	2.56	17.88
067-0730-029-0000	RESIDENTIAL	15.32	2.56	17.88
067-0730-030-0000	RESIDENTIAL	15.32	2.56	17.88
067-0730-031-0000	RESIDENTIAL	15.32	2.56	17.88
067-0730-032-0000	RESIDENTIAL	15.32	2.56	17.88
067-0730-033-0000	RESIDENTIAL	15.32	2.56	17.88
067-0730-034-0000	RESIDENTIAL	15.32	2.56	17.88
067-0730-035-0000	RESIDENTIAL	15.32	2.56	17.88
067-0730-036-0000	RESIDENTIAL	15.32	2.56	17.88
067-0730-037-0000	RESIDENTIAL	15.32	2.56	17.88
067-0730-038-0000	RESIDENTIAL	15.32	2.56	17.88
067-0730-039-0000	RESIDENTIAL	15.32	2.56	17.88
067-0730-040-0000	RESIDENTIAL	15.32	2.56	17.88
067-0730-041-0000	RESIDENTIAL	15.32	2.56	17.88
067-0730-042-0000	RESIDENTIAL	15.32	2.56	17.88
067-0730-043-0000	RESIDENTIAL	15.32	2.56	17.88
067-0730-044-0000	RESIDENTIAL	15.32	2.56	17.88
067-0730-045-0000	RESIDENTIAL	15.32	2.56	17.88
067-0730-046-0000	RESIDENTIAL	15.32	2.56	17.88
067-0730-047-0000	RESIDENTIAL	15.32	2.56	17.88
067-0730-048-0000	RESIDENTIAL	15.32	2.56	17.88
067-0730-049-0000	RESIDENTIAL	15.32	2.56	17.88
067-0730-050-0000	RESIDENTIAL	15.32	2.56	17.88
067-0730-051-0000	RESIDENTIAL	15.32	2.56	17.88
067-0730-052-0000	RESIDENTIAL	15.32	2.56	17.88
067-0730-053-0000	RESIDENTIAL	15.32	2.56	17.88
067-0730-054-0000	RESIDENTIAL	15.32	2.56	17.88
067-0730-055-0000	RESIDENTIAL	15.32	2.56	17.88
067-0730-056-0000	RESIDENTIAL	15.32	2.56	17.88
067-0730-057-0000	RESIDENTIAL	15.32	2.56	17.88
067-0730-058-0000	RESIDENTIAL	15.32	2.56	17.88
067-0730-059-0000	RESIDENTIAL	15.32	2.56	17.88
067-0730-060-0000	RESIDENTIAL	15.32	2.56	17.88
067-0730-061-0000	RESIDENTIAL	15.32	2.56	17.88
067-0730-062-0000	RESIDENTIAL	15.32	2.56	17.88
067-0730-063-0000	RESIDENTIAL	15.32	2.56	17.88
067-0730-064-0000	RESIDENTIAL	15.32	2.56	17.88
067-0730-065-0000	RESIDENTIAL	15.32	2.56	17.88
067-0730-066-0000	RESIDENTIAL	15.32	2.56	17.88

**City of Rancho Cordova
Lighting District No. 2012-1
Fiscal Year 2015/16 Preliminary Assessment Roll**

ASSESSOR PARCEL NUMBER	CLASSIFICATION	STREET LIGHTS CHARGE	SAFETY LIGHTS CHARGE	ASSESSMENT
067-0730-067-0000	RESIDENTIAL	15.32	2.56	17.88
067-0730-068-0000	RESIDENTIAL	15.32	2.56	17.88
067-0730-069-0000	RESIDENTIAL	15.32	2.56	17.88
067-0730-070-0000	RESIDENTIAL	15.32	2.56	17.88
067-0730-071-0000	RESIDENTIAL	15.32	2.56	17.88
067-0730-072-0000	RESIDENTIAL	15.32	2.56	17.88
067-0730-073-0000	RESIDENTIAL	15.32	2.56	17.88
067-0730-074-0000	RESIDENTIAL	15.32	2.56	17.88
067-0730-075-0000	RESIDENTIAL	15.32	2.56	17.88
067-0730-076-0000	RESIDENTIAL	15.32	2.56	17.88
067-0730-077-0000	RESIDENTIAL	15.32	2.56	17.88
067-0730-078-0000	RESIDENTIAL	15.32	2.56	17.88
067-0730-079-0000	RESIDENTIAL	15.32	2.56	17.88
067-0730-080-0000	RESIDENTIAL	15.32	2.56	17.88
067-0730-081-0000	RESIDENTIAL	15.32	2.56	17.88
067-0730-082-0000	RESIDENTIAL	15.32	2.56	17.88
067-0730-083-0000	RESIDENTIAL	15.32	2.56	17.88
067-0730-084-0000	RESIDENTIAL	15.32	2.56	17.88
067-0730-085-0000	RESIDENTIAL	15.32	2.56	17.88
067-0730-086-0000	RESIDENTIAL	15.32	2.56	17.88
067-0730-087-0000	RESIDENTIAL	15.32	2.56	17.88
067-0730-088-0000	RESIDENTIAL	15.32	2.56	17.88
067-0730-089-0000	RESIDENTIAL	15.32	2.56	17.88
067-0730-090-0000	RESIDENTIAL	15.32	2.56	17.88
067-0730-091-0000	RESIDENTIAL	15.32	2.56	17.88
067-0730-092-0000	RESIDENTIAL	15.32	2.56	17.88
067-0730-093-0000	RESIDENTIAL	15.32	2.56	17.88
067-0730-094-0000	RESIDENTIAL	15.32	2.56	17.88
067-0730-095-0000	RESIDENTIAL	15.32	2.56	17.88
067-0730-096-0000	RESIDENTIAL	15.32	2.56	17.88
067-0730-097-0000	RESIDENTIAL	15.32	2.56	17.88
067-0730-098-0000	RESIDENTIAL	15.32	2.56	17.88
067-0730-099-0000	RESIDENTIAL	15.32	2.56	17.88
067-0730-100-0000	RESIDENTIAL	15.32	2.56	17.88
067-0730-101-0000	RESIDENTIAL	15.32	2.56	17.88
067-0740-001-0000	RESIDENTIAL	15.32	2.56	17.88
067-0740-002-0000	RESIDENTIAL	15.32	2.56	17.88
067-0740-003-0000	RESIDENTIAL	15.32	2.56	17.88
067-0740-004-0000	RESIDENTIAL	15.32	2.56	17.88
067-0740-005-0000	RESIDENTIAL	15.32	2.56	17.88
067-0740-006-0000	RESIDENTIAL	15.32	2.56	17.88
067-0740-007-0000	RESIDENTIAL	15.32	2.56	17.88
067-0740-008-0000	RESIDENTIAL	15.32	2.56	17.88
067-0740-009-0000	RESIDENTIAL	15.32	2.56	17.88
067-0740-010-0000	RESIDENTIAL	15.32	2.56	17.88
067-0740-011-0000	RESIDENTIAL	15.32	2.56	17.88
067-0740-012-0000	RESIDENTIAL	15.32	2.56	17.88
067-0740-013-0000	RESIDENTIAL	15.32	2.56	17.88
067-0740-014-0000	RESIDENTIAL	15.32	2.56	17.88
067-0740-015-0000	RESIDENTIAL	15.32	2.56	17.88
067-0740-016-0000	RESIDENTIAL	15.32	2.56	17.88
067-0740-017-0000	RESIDENTIAL	15.32	2.56	17.88
067-0740-018-0000	RESIDENTIAL	15.32	2.56	17.88
067-0740-019-0000	RESIDENTIAL	15.32	2.56	17.88
067-0740-020-0000	RESIDENTIAL	15.32	2.56	17.88
067-0740-021-0000	RESIDENTIAL	15.32	2.56	17.88
067-0740-022-0000	RESIDENTIAL	15.32	2.56	17.88
067-0740-023-0000	RESIDENTIAL	15.32	2.56	17.88
067-0740-024-0000	RESIDENTIAL	15.32	2.56	17.88
067-0740-025-0000	RESIDENTIAL	15.32	2.56	17.88
067-0740-026-0000	RESIDENTIAL	15.32	2.56	17.88
067-0740-027-0000	RESIDENTIAL	15.32	2.56	17.88
067-0740-028-0000	RESIDENTIAL	15.32	2.56	17.88
067-0740-029-0000	RESIDENTIAL	15.32	2.56	17.88
067-0740-030-0000	RESIDENTIAL	15.32	2.56	17.88

**City of Rancho Cordova
Lighting District No. 2012-1
Fiscal Year 2015/16 Preliminary Assessment Roll**

ASSESSOR PARCEL NUMBER	CLASSIFICATION	STREET LIGHTS CHARGE	SAFETY LIGHTS CHARGE	ASSESSMENT
067-0740-031-0000	RESIDENTIAL	15.32	2.56	17.88
067-0740-032-0000	RESIDENTIAL	15.32	2.56	17.88
067-0740-033-0000	RESIDENTIAL	15.32	2.56	17.88
067-0740-034-0000	RESIDENTIAL	15.32	2.56	17.88
067-0740-035-0000	RESIDENTIAL	15.32	2.56	17.88
067-0740-036-0000	RESIDENTIAL	15.32	2.56	17.88
067-0740-037-0000	RESIDENTIAL	15.32	2.56	17.88
067-0740-038-0000	RESIDENTIAL	15.32	2.56	17.88
067-0740-039-0000	RESIDENTIAL	15.32	2.56	17.88
067-0740-040-0000	RESIDENTIAL	15.32	2.56	17.88
067-0740-041-0000	RESIDENTIAL	15.32	2.56	17.88
067-0740-042-0000	RESIDENTIAL	15.32	2.56	17.88
067-0740-043-0000	RESIDENTIAL	15.32	2.56	17.88
067-0740-044-0000	RESIDENTIAL	15.32	2.56	17.88
067-0740-045-0000	RESIDENTIAL	15.32	2.56	17.88
067-0740-046-0000	RESIDENTIAL	15.32	2.56	17.88
067-0740-047-0000	RESIDENTIAL	15.32	2.56	17.88
067-0740-048-0000	RESIDENTIAL	15.32	2.56	17.88
067-0750-001-0000	RESIDENTIAL	15.32	2.56	17.88
067-0750-002-0000	RESIDENTIAL	15.32	2.56	17.88
067-0750-003-0000	RESIDENTIAL	15.32	2.56	17.88
067-0750-004-0000	RESIDENTIAL	15.32	2.56	17.88
067-0750-005-0000	RESIDENTIAL	15.32	2.56	17.88
067-0750-006-0000	RESIDENTIAL	15.32	2.56	17.88
067-0750-007-0000	RESIDENTIAL	15.32	2.56	17.88
067-0750-008-0000	RESIDENTIAL	15.32	2.56	17.88
067-0750-009-0000	RESIDENTIAL	15.32	2.56	17.88
067-0750-010-0000	RESIDENTIAL	15.32	2.56	17.88
067-0750-011-0000	RESIDENTIAL	15.32	2.56	17.88
067-0750-012-0000	RESIDENTIAL	15.32	2.56	17.88
067-0750-013-0000	RESIDENTIAL	15.32	2.56	17.88
067-0750-014-0000	RESIDENTIAL	15.32	2.56	17.88
067-0750-015-0000	RESIDENTIAL	15.32	2.56	17.88
067-0750-016-0000	RESIDENTIAL	15.32	2.56	17.88
067-0750-017-0000	RESIDENTIAL	15.32	2.56	17.88
067-0750-018-0000	RESIDENTIAL	15.32	2.56	17.88
067-0750-019-0000	RESIDENTIAL	15.32	2.56	17.88
067-0750-020-0000	RESIDENTIAL	15.32	2.56	17.88
067-0750-021-0000	RESIDENTIAL	15.32	2.56	17.88
067-0750-022-0000	RESIDENTIAL	15.32	2.56	17.88
067-0750-023-0000	RESIDENTIAL	15.32	2.56	17.88
067-0750-024-0000	RESIDENTIAL	15.32	2.56	17.88
067-0750-025-0000	RESIDENTIAL	15.32	2.56	17.88
067-0750-026-0000	RESIDENTIAL	15.32	2.56	17.88
067-0750-027-0000	RESIDENTIAL	15.32	2.56	17.88
067-0750-028-0000	RESIDENTIAL	15.32	2.56	17.88
067-0750-029-0000	RESIDENTIAL	15.32	2.56	17.88
067-0750-030-0000	RESIDENTIAL	15.32	2.56	17.88
067-0750-031-0000	RESIDENTIAL	15.32	2.56	17.88
067-0750-032-0000	RESIDENTIAL	15.32	2.56	17.88
067-0750-033-0000	RESIDENTIAL	15.32	2.56	17.88
067-0750-034-0000	RESIDENTIAL	15.32	2.56	17.88
067-0750-035-0000	RESIDENTIAL	15.32	2.56	17.88
067-0750-036-0000	RESIDENTIAL	15.32	2.56	17.88
067-0750-037-0000	RESIDENTIAL	15.32	2.56	17.88
067-0750-038-0000	RESIDENTIAL	15.32	2.56	17.88
067-0750-039-0000	RESIDENTIAL	15.32	2.56	17.88
067-0750-040-0000	RESIDENTIAL	15.32	2.56	17.88
067-0750-041-0000	RESIDENTIAL	15.32	2.56	17.88
067-0750-042-0000	RESIDENTIAL	15.32	2.56	17.88
067-0750-043-0000	RESIDENTIAL	15.32	2.56	17.88
067-0750-044-0000	RESIDENTIAL	15.32	2.56	17.88
067-0750-045-0000	RESIDENTIAL	15.32	2.56	17.88
067-0750-046-0000	RESIDENTIAL	15.32	2.56	17.88
067-0750-047-0000	RESIDENTIAL	15.32	2.56	17.88

**City of Rancho Cordova
Lighting District No. 2012-1
Fiscal Year 2015/16 Preliminary Assessment Roll**

ASSESSOR PARCEL NUMBER	CLASSIFICATION	STREET LIGHTS CHARGE	SAFETY LIGHTS CHARGE	ASSESSMENT
067-0750-048-0000	RESIDENTIAL	15.32	2.56	17.88
067-0750-049-0000	RESIDENTIAL	15.32	2.56	17.88
067-0750-050-0000	RESIDENTIAL	15.32	2.56	17.88
067-0750-051-0000	RESIDENTIAL	15.32	2.56	17.88
067-0750-052-0000	RESIDENTIAL	15.32	2.56	17.88
067-0750-053-0000	RESIDENTIAL	15.32	2.56	17.88
067-0750-054-0000	RESIDENTIAL	15.32	2.56	17.88
067-0750-055-0000	RESIDENTIAL	15.32	2.56	17.88
067-0750-056-0000	RESIDENTIAL	15.32	2.56	17.88
067-0750-057-0000	RESIDENTIAL	15.32	2.56	17.88
067-0750-058-0000	RESIDENTIAL	15.32	2.56	17.88
067-0750-059-0000	RESIDENTIAL	15.32	2.56	17.88
067-0750-060-0000	RESIDENTIAL	15.32	2.56	17.88
067-0750-061-0000	RESIDENTIAL	15.32	2.56	17.88
067-0750-062-0000	RESIDENTIAL	15.32	2.56	17.88
067-0750-063-0000	RESIDENTIAL	15.32	2.56	17.88
067-0750-064-0000	RESIDENTIAL	15.32	2.56	17.88
067-0750-065-0000	RESIDENTIAL	15.32	2.56	17.88
067-0750-066-0000	RESIDENTIAL	15.32	2.56	17.88
067-0750-067-0000	RESIDENTIAL	15.32	2.56	17.88
067-0750-068-0000	RESIDENTIAL	15.32	2.56	17.88
067-0750-069-0000	RESIDENTIAL	15.32	2.56	17.88
067-0750-070-0000	RESIDENTIAL	15.32	2.56	17.88
067-0750-071-0000	RESIDENTIAL	15.32	2.56	17.88
067-0760-001-0000	RESIDENTIAL	15.32	2.56	17.88
067-0760-002-0000	RESIDENTIAL	15.32	2.56	17.88
067-0760-003-0000	RESIDENTIAL	15.32	2.56	17.88
067-0760-004-0000	RESIDENTIAL	15.32	2.56	17.88
067-0760-005-0000	RESIDENTIAL	15.32	2.56	17.88
067-0760-006-0000	RESIDENTIAL	15.32	2.56	17.88
067-0760-007-0000	RESIDENTIAL	15.32	2.56	17.88
067-0760-008-0000	RESIDENTIAL	15.32	2.56	17.88
067-0760-009-0000	RESIDENTIAL	15.32	2.56	17.88
067-0760-010-0000	RESIDENTIAL	15.32	2.56	17.88
067-0760-011-0000	RESIDENTIAL	15.32	2.56	17.88
067-0760-012-0000	RESIDENTIAL	15.32	2.56	17.88
067-0760-013-0000	RESIDENTIAL	15.32	2.56	17.88
067-0760-014-0000	RESIDENTIAL	15.32	2.56	17.88
067-0760-015-0000	RESIDENTIAL	15.32	2.56	17.88
067-0760-016-0000	RESIDENTIAL	15.32	2.56	17.88
067-0760-017-0000	RESIDENTIAL	15.32	2.56	17.88
067-0760-018-0000	RESIDENTIAL	15.32	2.56	17.88
067-0760-019-0000	RESIDENTIAL	15.32	2.56	17.88
067-0760-020-0000	RESIDENTIAL	15.32	2.56	17.88
067-0760-021-0000	RESIDENTIAL	15.32	2.56	17.88
067-0760-022-0000	RESIDENTIAL	15.32	2.56	17.88
067-0760-023-0000	RESIDENTIAL	15.32	2.56	17.88
067-0760-024-0000	RESIDENTIAL	15.32	2.56	17.88
067-0760-025-0000	RESIDENTIAL	15.32	2.56	17.88
067-0760-026-0000	RESIDENTIAL	15.32	2.56	17.88
067-0760-027-0000	RESIDENTIAL	15.32	2.56	17.88
067-0760-028-0000	RESIDENTIAL	15.32	2.56	17.88
067-0760-029-0000	RESIDENTIAL	15.32	2.56	17.88
067-0760-030-0000	RESIDENTIAL	15.32	2.56	17.88
067-0760-031-0000	RESIDENTIAL	15.32	2.56	17.88
067-0760-032-0000	RESIDENTIAL	15.32	2.56	17.88
067-0760-033-0000	RESIDENTIAL	15.32	2.56	17.88
067-0760-034-0000	RESIDENTIAL	15.32	2.56	17.88
067-0760-035-0000	RESIDENTIAL	15.32	2.56	17.88
067-0760-036-0000	RESIDENTIAL	15.32	2.56	17.88
067-0760-037-0000	RESIDENTIAL	15.32	2.56	17.88
067-0760-038-0000	RESIDENTIAL	15.32	2.56	17.88
067-0760-039-0000	RESIDENTIAL	15.32	2.56	17.88
067-0760-040-0000	RESIDENTIAL	15.32	2.56	17.88
067-0760-041-0000	RESIDENTIAL	15.32	2.56	17.88

**City of Rancho Cordova
Lighting District No. 2012-1
Fiscal Year 2015/16 Preliminary Assessment Roll**

ASSESSOR PARCEL NUMBER	CLASSIFICATION	STREET LIGHTS CHARGE	SAFETY LIGHTS CHARGE	ASSESSMENT
067-0760-042-0000	RESIDENTIAL	15.32	2.56	17.88
067-0760-043-0000	RESIDENTIAL	15.32	2.56	17.88
067-0760-044-0000	RESIDENTIAL	15.32	2.56	17.88
067-0760-045-0000	RESIDENTIAL	15.32	2.56	17.88
067-0760-046-0000	RESIDENTIAL	15.32	2.56	17.88
067-0760-047-0000	RESIDENTIAL	15.32	2.56	17.88
067-0760-048-0000	RESIDENTIAL	15.32	2.56	17.88
067-0760-049-0000	RESIDENTIAL	15.32	2.56	17.88
067-0760-050-0000	RESIDENTIAL	15.32	2.56	17.88
067-0760-051-0000	RESIDENTIAL	15.32	2.56	17.88
067-0760-052-0000	RESIDENTIAL	15.32	2.56	17.88
067-0760-053-0000	RESIDENTIAL	15.32	2.56	17.88
067-0760-054-0000	RESIDENTIAL	15.32	2.56	17.88
067-0760-055-0000	RESIDENTIAL	15.32	2.56	17.88
067-0760-056-0000	RESIDENTIAL	15.32	2.56	17.88
067-0760-057-0000	RESIDENTIAL	15.32	2.56	17.88
067-0760-058-0000	RESIDENTIAL	15.32	2.56	17.88
067-0760-059-0000	RESIDENTIAL	15.32	2.56	17.88
067-0760-060-0000	RESIDENTIAL	15.32	2.56	17.88
067-0760-061-0000	RESIDENTIAL	15.32	2.56	17.88
067-0760-062-0000	RESIDENTIAL	15.32	2.56	17.88
067-0760-063-0000	RESIDENTIAL	15.32	2.56	17.88
067-0760-064-0000	RESIDENTIAL	15.32	2.56	17.88
067-0760-065-0000	RESIDENTIAL	15.32	2.56	17.88
067-0760-066-0000	RESIDENTIAL	15.32	2.56	17.88
067-0760-067-0000	RESIDENTIAL	15.32	2.56	17.88
067-0760-068-0000	RESIDENTIAL	15.32	2.56	17.88
067-0760-069-0000	RESIDENTIAL	15.32	2.56	17.88
067-0760-070-0000	RESIDENTIAL	15.32	2.56	17.88
067-0760-071-0000	RESIDENTIAL	15.32	2.56	17.88
067-0760-072-0000	RESIDENTIAL	15.32	2.56	17.88
067-0760-073-0000	RESIDENTIAL	15.32	2.56	17.88
067-0760-074-0000	RESIDENTIAL	15.32	2.56	17.88
067-0760-075-0000	RESIDENTIAL	15.32	2.56	17.88
067-0760-076-0000	RESIDENTIAL	15.32	2.56	17.88
067-0760-077-0000	RESIDENTIAL	15.32	2.56	17.88
067-0760-078-0000	RESIDENTIAL	15.32	2.56	17.88
067-0760-079-0000	RESIDENTIAL	15.32	2.56	17.88
067-0760-080-0000	RESIDENTIAL	15.32	2.56	17.88
067-0760-081-0000	RESIDENTIAL	15.32	2.56	17.88
067-0760-082-0000	RESIDENTIAL	15.32	2.56	17.88
067-0770-001-0000	RESIDENTIAL	15.32	2.56	17.88
067-0770-002-0000	RESIDENTIAL	15.32	2.56	17.88
067-0770-003-0000	RESIDENTIAL	15.32	2.56	17.88
067-0770-004-0000	RESIDENTIAL	15.32	2.56	17.88
067-0770-005-0000	RESIDENTIAL	15.32	2.56	17.88
067-0770-006-0000	RESIDENTIAL	15.32	2.56	17.88
067-0770-007-0000	RESIDENTIAL	15.32	2.56	17.88
067-0770-008-0000	RESIDENTIAL	15.32	2.56	17.88
067-0770-009-0000	RESIDENTIAL	15.32	2.56	17.88
067-0770-010-0000	RESIDENTIAL	15.32	2.56	17.88
067-0770-011-0000	RESIDENTIAL	15.32	2.56	17.88
067-0770-012-0000	RESIDENTIAL	15.32	2.56	17.88
067-0770-013-0000	RESIDENTIAL	15.32	2.56	17.88
067-0770-014-0000	RESIDENTIAL	15.32	2.56	17.88
067-0770-015-0000	RESIDENTIAL	15.32	2.56	17.88
067-0770-016-0000	RESIDENTIAL	15.32	2.56	17.88
067-0770-017-0000	RESIDENTIAL	15.32	2.56	17.88
067-0770-018-0000	RESIDENTIAL	15.32	2.56	17.88
067-0770-019-0000	RESIDENTIAL	15.32	2.56	17.88
067-0770-020-0000	RESIDENTIAL	15.32	2.56	17.88
067-0770-021-0000	RESIDENTIAL	15.32	2.56	17.88
067-0770-022-0000	RESIDENTIAL	15.32	2.56	17.88
067-0770-023-0000	RESIDENTIAL	15.32	2.56	17.88
067-0770-024-0000	RESIDENTIAL	15.32	2.56	17.88

**City of Rancho Cordova
Lighting District No. 2012-1
Fiscal Year 2015/16 Preliminary Assessment Roll**

ASSESSOR PARCEL NUMBER	CLASSIFICATION	STREET LIGHTS CHARGE	SAFETY LIGHTS CHARGE	ASSESSMENT
067-0770-025-0000	RESIDENTIAL	15.32	2.56	17.88
067-0770-026-0000	RESIDENTIAL	15.32	2.56	17.88
067-0770-027-0000	RESIDENTIAL	15.32	2.56	17.88
067-0770-028-0000	RESIDENTIAL	15.32	2.56	17.88
067-0770-029-0000	RESIDENTIAL	15.32	2.56	17.88
067-0770-030-0000	RESIDENTIAL	15.32	2.56	17.88
067-0770-031-0000	RESIDENTIAL	15.32	2.56	17.88
067-0770-032-0000	RESIDENTIAL	15.32	2.56	17.88
067-0770-033-0000	RESIDENTIAL	15.32	2.56	17.88
067-0770-034-0000	RESIDENTIAL	15.32	2.56	17.88
067-0770-035-0000	RESIDENTIAL	15.32	2.56	17.88
067-0770-036-0000	RESIDENTIAL	15.32	2.56	17.88
067-0770-037-0000	RESIDENTIAL	15.32	2.56	17.88
067-0770-038-0000	RESIDENTIAL	15.32	2.56	17.88
067-0770-039-0000	RESIDENTIAL	15.32	2.56	17.88
067-0770-040-0000	RESIDENTIAL	15.32	2.56	17.88
067-0770-041-0000	RESIDENTIAL	15.32	2.56	17.88
067-0770-042-0000	RESIDENTIAL	15.32	2.56	17.88
067-0770-043-0000	RESIDENTIAL	15.32	2.56	17.88
067-0770-044-0000	RESIDENTIAL	15.32	2.56	17.88
067-0770-045-0000	RESIDENTIAL	15.32	2.56	17.88
067-0770-046-0000	RESIDENTIAL	15.32	2.56	17.88
067-0770-047-0000	RESIDENTIAL	15.32	2.56	17.88
067-0770-048-0000	RESIDENTIAL	15.32	2.56	17.88
067-0770-049-0000	RESIDENTIAL	15.32	2.56	17.88
067-0770-050-0000	RESIDENTIAL	15.32	2.56	17.88
067-0770-051-0000	RESIDENTIAL	15.32	2.56	17.88
067-0770-052-0000	RESIDENTIAL	15.32	2.56	17.88
067-0770-053-0000	RESIDENTIAL	15.32	2.56	17.88
067-0770-054-0000	RESIDENTIAL	15.32	2.56	17.88
067-0770-055-0000	RESIDENTIAL	15.32	2.56	17.88
067-0770-056-0000	RESIDENTIAL	15.32	2.56	17.88
067-0770-057-0000	RESIDENTIAL	15.32	2.56	17.88
067-0770-058-0000	RESIDENTIAL	15.32	2.56	17.88
067-0770-059-0000	RESIDENTIAL	15.32	2.56	17.88
067-0770-060-0000	RESIDENTIAL	15.32	2.56	17.88
067-0770-061-0000	RESIDENTIAL	15.32	2.56	17.88
067-0770-062-0000	RESIDENTIAL	15.32	2.56	17.88
067-0770-063-0000	RESIDENTIAL	15.32	2.56	17.88
067-0770-064-0000	RESIDENTIAL	15.32	2.56	17.88
067-0770-065-0000	RESIDENTIAL	15.32	2.56	17.88
067-0770-066-0000	RESIDENTIAL	15.32	2.56	17.88
067-0770-067-0000	RESIDENTIAL	15.32	2.56	17.88
067-0770-068-0000	RESIDENTIAL	15.32	2.56	17.88
067-0770-069-0000	RESIDENTIAL	15.32	2.56	17.88
067-0770-070-0000	RESIDENTIAL	15.32	2.56	17.88
067-0770-071-0000	RESIDENTIAL	15.32	2.56	17.88
067-0770-072-0000	RESIDENTIAL	15.32	2.56	17.88
067-0770-073-0000	RESIDENTIAL	15.32	2.56	17.88
067-0770-074-0000	RESIDENTIAL	15.32	2.56	17.88
067-0770-075-0000	RESIDENTIAL	15.32	2.56	17.88
067-0770-076-0000	RESIDENTIAL	15.32	2.56	17.88
067-0770-077-0000	RESIDENTIAL	15.32	2.56	17.88
067-0770-078-0000	RESIDENTIAL	15.32	2.56	17.88
067-0770-079-0000	RESIDENTIAL	15.32	2.56	17.88
067-0770-080-0000	RESIDENTIAL	15.32	2.56	17.88
067-0770-081-0000	RESIDENTIAL	15.32	2.56	17.88
067-0770-082-0000	RESIDENTIAL	15.32	2.56	17.88
067-0770-083-0000	RESIDENTIAL	15.32	2.56	17.88
067-0770-084-0000	RESIDENTIAL	15.32	2.56	17.88
067-0770-085-0000	RESIDENTIAL	15.32	2.56	17.88
067-0770-086-0000	RESIDENTIAL	15.32	2.56	17.88
067-0770-087-0000	RESIDENTIAL	15.32	2.56	17.88
067-0770-088-0000	RESIDENTIAL	15.32	2.56	17.88
067-0770-089-0000	RESIDENTIAL	15.32	2.56	17.88

**City of Rancho Cordova
Lighting District No. 2012-1
Fiscal Year 2015/16 Preliminary Assessment Roll**

ASSESSOR PARCEL NUMBER	CLASSIFICATION	STREET LIGHTS CHARGE	SAFETY LIGHTS CHARGE	ASSESSMENT
067-0770-090-0000	RESIDENTIAL	15.32	2.56	17.88
067-0770-091-0000	RESIDENTIAL	15.32	2.56	17.88
067-0770-092-0000	RESIDENTIAL	15.32	2.56	17.88
067-0770-093-0000	RESIDENTIAL	15.32	2.56	17.88
067-0770-094-0000	RESIDENTIAL	15.32	2.56	17.88
067-0770-095-0000	RESIDENTIAL	15.32	2.56	17.88
067-0770-096-0000	RESIDENTIAL	15.32	2.56	17.88
067-0770-097-0000	RESIDENTIAL	15.32	2.56	17.88
067-0770-098-0000	RESIDENTIAL	15.32	2.56	17.88
067-0770-099-0000	RESIDENTIAL	15.32	2.56	17.88
067-0780-011-0000	SAFETY LIGHTS ONLY	0.00	2.56	2.56
067-0790-008-0000	NON RESIDENTIAL	207.80	2.56	210.36
067-0790-009-0000	SAFETY LIGHTS ONLY	0.00	2.56	2.56
067-0790-010-0000	SAFETY LIGHTS ONLY	0.00	2.56	2.56
067-0800-001-0000	RESIDENTIAL	15.32	2.56	17.88
067-0800-002-0000	RESIDENTIAL	15.32	2.56	17.88
067-0800-003-0000	RESIDENTIAL	15.32	2.56	17.88
067-0800-004-0000	RESIDENTIAL	15.32	2.56	17.88
067-0800-005-0000	RESIDENTIAL	15.32	2.56	17.88
067-0800-006-0000	RESIDENTIAL	15.32	2.56	17.88
067-0800-007-0000	RESIDENTIAL	15.32	2.56	17.88
067-0800-008-0000	RESIDENTIAL	15.32	2.56	17.88
067-0800-009-0000	RESIDENTIAL	15.32	2.56	17.88
067-0800-010-0000	RESIDENTIAL	15.32	2.56	17.88
067-0800-011-0000	RESIDENTIAL	15.32	2.56	17.88
067-0800-012-0000	RESIDENTIAL	15.32	2.56	17.88
067-0800-013-0000	RESIDENTIAL	15.32	2.56	17.88
067-0800-014-0000	RESIDENTIAL	15.32	2.56	17.88
067-0800-015-0000	RESIDENTIAL	15.32	2.56	17.88
067-0800-016-0000	RESIDENTIAL	15.32	2.56	17.88
067-0800-017-0000	RESIDENTIAL	15.32	2.56	17.88
067-0800-018-0000	RESIDENTIAL	15.32	2.56	17.88
067-0800-019-0000	RESIDENTIAL	15.32	2.56	17.88
067-0800-020-0000	RESIDENTIAL	15.32	2.56	17.88
067-0800-021-0000	RESIDENTIAL	15.32	2.56	17.88
067-0800-022-0000	RESIDENTIAL	15.32	2.56	17.88
067-0800-023-0000	RESIDENTIAL	15.32	2.56	17.88
067-0800-024-0000	RESIDENTIAL	15.32	2.56	17.88
067-0800-025-0000	RESIDENTIAL	15.32	2.56	17.88
067-0800-026-0000	RESIDENTIAL	15.32	2.56	17.88
067-0800-027-0000	RESIDENTIAL	15.32	2.56	17.88
067-0800-028-0000	RESIDENTIAL	15.32	2.56	17.88
067-0800-029-0000	RESIDENTIAL	15.32	2.56	17.88
067-0800-030-0000	RESIDENTIAL	15.32	2.56	17.88
067-0800-031-0000	RESIDENTIAL	15.32	2.56	17.88
067-0800-032-0000	RESIDENTIAL	15.32	2.56	17.88
067-0800-033-0000	RESIDENTIAL	15.32	2.56	17.88
067-0800-034-0000	RESIDENTIAL	15.32	2.56	17.88
067-0800-035-0000	RESIDENTIAL	15.32	2.56	17.88
067-0800-036-0000	RESIDENTIAL	15.32	2.56	17.88
067-0800-037-0000	RESIDENTIAL	15.32	2.56	17.88
067-0800-038-0000	RESIDENTIAL	15.32	2.56	17.88
067-0800-039-0000	RESIDENTIAL	15.32	2.56	17.88
067-0800-040-0000	RESIDENTIAL	15.32	2.56	17.88
067-0800-041-0000	RESIDENTIAL	15.32	2.56	17.88
067-0800-042-0000	RESIDENTIAL	15.32	2.56	17.88
067-0800-043-0000	RESIDENTIAL	15.32	2.56	17.88
067-0800-044-0000	RESIDENTIAL	15.32	2.56	17.88
067-0800-045-0000	RESIDENTIAL	15.32	2.56	17.88
067-0800-046-0000	RESIDENTIAL	15.32	2.56	17.88
067-0800-047-0000	RESIDENTIAL	15.32	2.56	17.88
067-0800-048-0000	RESIDENTIAL	15.32	2.56	17.88
067-0800-049-0000	RESIDENTIAL	15.32	2.56	17.88
067-0800-050-0000	RESIDENTIAL	15.32	2.56	17.88
067-0800-051-0000	RESIDENTIAL	15.32	2.56	17.88

**City of Rancho Cordova
Lighting District No. 2012-1
Fiscal Year 2015/16 Preliminary Assessment Roll**

ASSESSOR PARCEL NUMBER	CLASSIFICATION	STREET LIGHTS CHARGE	SAFETY LIGHTS CHARGE	ASSESSMENT
067-0800-052-0000	RESIDENTIAL	15.32	2.56	17.88
067-0800-053-0000	RESIDENTIAL	15.32	2.56	17.88
067-0800-054-0000	RESIDENTIAL	15.32	2.56	17.88
067-0800-055-0000	RESIDENTIAL	15.32	2.56	17.88
067-0800-056-0000	RESIDENTIAL	15.32	2.56	17.88
067-0800-057-0000	RESIDENTIAL	15.32	2.56	17.88
067-0800-058-0000	RESIDENTIAL	15.32	2.56	17.88
067-0800-059-0000	RESIDENTIAL	15.32	2.56	17.88
067-0800-060-0000	RESIDENTIAL	15.32	2.56	17.88
067-0800-061-0000	RESIDENTIAL	15.32	2.56	17.88
067-0800-062-0000	RESIDENTIAL	15.32	2.56	17.88
067-0800-063-0000	RESIDENTIAL	15.32	2.56	17.88
067-0800-064-0000	RESIDENTIAL	15.32	2.56	17.88
067-0800-065-0000	RESIDENTIAL	15.32	2.56	17.88
067-0800-066-0000	RESIDENTIAL	15.32	2.56	17.88
067-0800-067-0000	RESIDENTIAL	15.32	2.56	17.88
067-0800-068-0000	RESIDENTIAL	15.32	2.56	17.88
067-0800-069-0000	RESIDENTIAL	15.32	2.56	17.88
067-0800-070-0000	RESIDENTIAL	15.32	2.56	17.88
067-0800-071-0000	RESIDENTIAL	15.32	2.56	17.88
067-0800-072-0000	RESIDENTIAL	15.32	2.56	17.88
067-0800-073-0000	RESIDENTIAL	15.32	2.56	17.88
067-0800-074-0000	RESIDENTIAL	15.32	2.56	17.88
067-0800-075-0000	RESIDENTIAL	15.32	2.56	17.88
067-0800-076-0000	RESIDENTIAL	15.32	2.56	17.88
067-0800-077-0000	RESIDENTIAL	15.32	2.56	17.88
067-0800-078-0000	RESIDENTIAL	15.32	2.56	17.88
067-0800-079-0000	RESIDENTIAL	15.32	2.56	17.88
067-0800-080-0000	RESIDENTIAL	15.32	2.56	17.88
067-0800-081-0000	RESIDENTIAL	15.32	2.56	17.88
067-0800-082-0000	RESIDENTIAL	15.32	2.56	17.88
067-0800-083-0000	RESIDENTIAL	15.32	2.56	17.88
067-0800-084-0000	RESIDENTIAL	15.32	2.56	17.88
067-0800-085-0000	RESIDENTIAL	15.32	2.56	17.88
067-0800-086-0000	RESIDENTIAL	15.32	2.56	17.88
067-0800-087-0000	RESIDENTIAL	15.32	2.56	17.88
067-0800-088-0000	RESIDENTIAL	15.32	2.56	17.88
067-0800-089-0000	RESIDENTIAL	15.32	2.56	17.88
067-0800-090-0000	RESIDENTIAL	15.32	2.56	17.88
067-0800-091-0000	RESIDENTIAL	15.32	2.56	17.88
067-0800-092-0000	RESIDENTIAL	15.32	2.56	17.88
067-0800-093-0000	RESIDENTIAL	15.32	2.56	17.88
067-0800-094-0000	RESIDENTIAL	15.32	2.56	17.88
067-0800-095-0000	RESIDENTIAL	15.32	2.56	17.88
067-0800-096-0000	RESIDENTIAL	15.32	2.56	17.88
067-0800-097-0000	RESIDENTIAL	15.32	2.56	17.88
067-0800-098-0000	RESIDENTIAL	15.32	2.56	17.88
067-0800-099-0000	RESIDENTIAL	15.32	2.56	17.88
067-0800-100-0000	RESIDENTIAL	15.32	2.56	17.88
067-0800-101-0000	RESIDENTIAL	15.32	2.56	17.88
067-0800-102-0000	RESIDENTIAL	15.32	2.56	17.88
067-0800-103-0000	RESIDENTIAL	15.32	2.56	17.88
067-0800-104-0000	RESIDENTIAL	15.32	2.56	17.88
067-0800-105-0000	RESIDENTIAL	15.32	2.56	17.88
067-0800-106-0000	RESIDENTIAL	15.32	2.56	17.88
067-0800-107-0000	RESIDENTIAL	15.32	2.56	17.88
067-0800-108-0000	RESIDENTIAL	15.32	2.56	17.88
067-0800-109-0000	RESIDENTIAL	15.32	2.56	17.88
067-0800-110-0000	RESIDENTIAL	15.32	2.56	17.88
067-0800-111-0000	RESIDENTIAL	15.32	2.56	17.88
067-0800-112-0000	RESIDENTIAL	15.32	2.56	17.88
067-0800-113-0000	RESIDENTIAL	15.32	2.56	17.88
067-0800-114-0000	RESIDENTIAL	15.32	2.56	17.88
067-0800-115-0000	RESIDENTIAL	15.32	2.56	17.88
067-0800-116-0000	RESIDENTIAL	15.32	2.56	17.88

**City of Rancho Cordova
Lighting District No. 2012-1
Fiscal Year 2015/16 Preliminary Assessment Roll**

ASSESSOR PARCEL NUMBER	CLASSIFICATION	STREET LIGHTS CHARGE	SAFETY LIGHTS CHARGE	ASSESSMENT
067-0800-117-0000	RESIDENTIAL	15.32	2.56	17.88
067-0800-118-0000	RESIDENTIAL	15.32	2.56	17.88
067-0800-119-0000	RESIDENTIAL	15.32	2.56	17.88
067-0800-120-0000	RESIDENTIAL	15.32	2.56	17.88
067-0800-121-0000	RESIDENTIAL	15.32	2.56	17.88
067-0800-122-0000	RESIDENTIAL	15.32	2.56	17.88
067-0800-123-0000	RESIDENTIAL	15.32	2.56	17.88
067-0800-124-0000	RESIDENTIAL	15.32	2.56	17.88
067-0800-125-0000	RESIDENTIAL	15.32	2.56	17.88
067-0800-126-0000	RESIDENTIAL	15.32	2.56	17.88
067-0800-127-0000	RESIDENTIAL	15.32	2.56	17.88
067-0800-128-0000	RESIDENTIAL	15.32	2.56	17.88
067-0800-129-0000	RESIDENTIAL	15.32	2.56	17.88
067-0800-130-0000	RESIDENTIAL	15.32	2.56	17.88
067-0800-131-0000	RESIDENTIAL	15.32	2.56	17.88
067-0800-132-0000	RESIDENTIAL	15.32	2.56	17.88
067-0810-001-0000	RESIDENTIAL	15.32	2.56	17.88
067-0810-002-0000	RESIDENTIAL	15.32	2.56	17.88
067-0810-003-0000	RESIDENTIAL	15.32	2.56	17.88
067-0810-004-0000	RESIDENTIAL	15.32	2.56	17.88
067-0810-005-0000	RESIDENTIAL	15.32	2.56	17.88
067-0810-006-0000	RESIDENTIAL	15.32	2.56	17.88
067-0810-007-0000	RESIDENTIAL	15.32	2.56	17.88
067-0810-008-0000	RESIDENTIAL	15.32	2.56	17.88
067-0810-009-0000	RESIDENTIAL	15.32	2.56	17.88
067-0810-010-0000	RESIDENTIAL	15.32	2.56	17.88
067-0810-011-0000	RESIDENTIAL	15.32	2.56	17.88
067-0810-012-0000	RESIDENTIAL	15.32	2.56	17.88
067-0810-013-0000	RESIDENTIAL	15.32	2.56	17.88
067-0810-014-0000	RESIDENTIAL	15.32	2.56	17.88
067-0810-015-0000	RESIDENTIAL	15.32	2.56	17.88
067-0810-016-0000	RESIDENTIAL	15.32	2.56	17.88
067-0810-017-0000	RESIDENTIAL	15.32	2.56	17.88
067-0810-018-0000	RESIDENTIAL	15.32	2.56	17.88
067-0810-019-0000	RESIDENTIAL	15.32	2.56	17.88
067-0810-020-0000	RESIDENTIAL	15.32	2.56	17.88
067-0810-021-0000	RESIDENTIAL	15.32	2.56	17.88
067-0810-022-0000	RESIDENTIAL	15.32	2.56	17.88
067-0810-023-0000	RESIDENTIAL	15.32	2.56	17.88
067-0810-024-0000	RESIDENTIAL	15.32	2.56	17.88
067-0810-025-0000	RESIDENTIAL	15.32	2.56	17.88
067-0810-026-0000	RESIDENTIAL	15.32	2.56	17.88
067-0810-027-0000	RESIDENTIAL	15.32	2.56	17.88
067-0810-028-0000	RESIDENTIAL	15.32	2.56	17.88
067-0810-029-0000	RESIDENTIAL	15.32	2.56	17.88
067-0810-030-0000	RESIDENTIAL	15.32	2.56	17.88
067-0810-031-0000	RESIDENTIAL	15.32	2.56	17.88
067-0810-032-0000	RESIDENTIAL	15.32	2.56	17.88
067-0810-033-0000	RESIDENTIAL	15.32	2.56	17.88
067-0810-034-0000	RESIDENTIAL	15.32	2.56	17.88
067-0810-035-0000	RESIDENTIAL	15.32	2.56	17.88
067-0810-038-0000	RESIDENTIAL	15.32	2.56	17.88
067-0810-039-0000	RESIDENTIAL	15.32	2.56	17.88
067-0810-040-0000	RESIDENTIAL	15.32	2.56	17.88
067-0810-041-0000	RESIDENTIAL	15.32	2.56	17.88
067-0810-042-0000	RESIDENTIAL	15.32	2.56	17.88
067-0810-043-0000	RESIDENTIAL	15.32	2.56	17.88
067-0810-044-0000	RESIDENTIAL	15.32	2.56	17.88
067-0810-045-0000	RESIDENTIAL	15.32	2.56	17.88
067-0810-046-0000	RESIDENTIAL	15.32	2.56	17.88
067-0810-047-0000	RESIDENTIAL	15.32	2.56	17.88
067-0810-048-0000	RESIDENTIAL	15.32	2.56	17.88
067-0810-049-0000	RESIDENTIAL	15.32	2.56	17.88
067-0810-050-0000	RESIDENTIAL	15.32	2.56	17.88
067-0810-051-0000	RESIDENTIAL	15.32	2.56	17.88

**City of Rancho Cordova
Lighting District No. 2012-1
Fiscal Year 2015/16 Preliminary Assessment Roll**

ASSESSOR PARCEL NUMBER	CLASSIFICATION	STREET LIGHTS CHARGE	SAFETY LIGHTS CHARGE	ASSESSMENT
067-0810-052-0000	RESIDENTIAL	15.32	2.56	17.88
067-0810-053-0000	RESIDENTIAL	15.32	2.56	17.88
067-0810-054-0000	RESIDENTIAL	15.32	2.56	17.88
067-0810-055-0000	RESIDENTIAL	15.32	2.56	17.88
067-0810-056-0000	RESIDENTIAL	15.32	2.56	17.88
067-0810-057-0000	RESIDENTIAL	15.32	2.56	17.88
067-0820-001-0000	RESIDENTIAL	15.32	2.56	17.88
067-0820-002-0000	RESIDENTIAL	15.32	2.56	17.88
067-0820-003-0000	RESIDENTIAL	15.32	2.56	17.88
067-0820-004-0000	RESIDENTIAL	15.32	2.56	17.88
067-0820-005-0000	RESIDENTIAL	15.32	2.56	17.88
067-0820-006-0000	RESIDENTIAL	15.32	2.56	17.88
067-0820-007-0000	RESIDENTIAL	15.32	2.56	17.88
067-0820-008-0000	RESIDENTIAL	15.32	2.56	17.88
067-0820-009-0000	RESIDENTIAL	15.32	2.56	17.88
067-0820-010-0000	RESIDENTIAL	15.32	2.56	17.88
067-0820-011-0000	RESIDENTIAL	15.32	2.56	17.88
067-0820-012-0000	RESIDENTIAL	15.32	2.56	17.88
067-0820-013-0000	RESIDENTIAL	15.32	2.56	17.88
067-0820-014-0000	RESIDENTIAL	15.32	2.56	17.88
067-0820-015-0000	RESIDENTIAL	15.32	2.56	17.88
067-0820-016-0000	RESIDENTIAL	15.32	2.56	17.88
067-0820-017-0000	RESIDENTIAL	15.32	2.56	17.88
067-0820-018-0000	RESIDENTIAL	15.32	2.56	17.88
067-0820-019-0000	RESIDENTIAL	15.32	2.56	17.88
067-0820-020-0000	RESIDENTIAL	15.32	2.56	17.88
067-0820-021-0000	RESIDENTIAL	15.32	2.56	17.88
067-0820-022-0000	RESIDENTIAL	15.32	2.56	17.88
067-0820-023-0000	RESIDENTIAL	15.32	2.56	17.88
067-0820-024-0000	RESIDENTIAL	15.32	2.56	17.88
067-0820-025-0000	RESIDENTIAL	15.32	2.56	17.88
067-0820-026-0000	RESIDENTIAL	15.32	2.56	17.88
067-0820-027-0000	RESIDENTIAL	15.32	2.56	17.88
067-0820-028-0000	RESIDENTIAL	15.32	2.56	17.88
067-0820-029-0000	RESIDENTIAL	15.32	2.56	17.88
067-0820-030-0000	RESIDENTIAL	15.32	2.56	17.88
067-0820-031-0000	RESIDENTIAL	15.32	2.56	17.88
067-0820-032-0000	RESIDENTIAL	15.32	2.56	17.88
067-0820-033-0000	RESIDENTIAL	15.32	2.56	17.88
067-0820-034-0000	RESIDENTIAL	15.32	2.56	17.88
067-0820-035-0000	RESIDENTIAL	15.32	2.56	17.88
067-0820-036-0000	RESIDENTIAL	15.32	2.56	17.88
067-0820-037-0000	RESIDENTIAL	15.32	2.56	17.88
067-0820-038-0000	RESIDENTIAL	15.32	2.56	17.88
067-0820-039-0000	RESIDENTIAL	15.32	2.56	17.88
067-0820-040-0000	RESIDENTIAL	15.32	2.56	17.88
067-0820-041-0000	RESIDENTIAL	15.32	2.56	17.88
067-0820-042-0000	RESIDENTIAL	15.32	2.56	17.88
067-0820-043-0000	RESIDENTIAL	15.32	2.56	17.88
067-0820-044-0000	RESIDENTIAL	15.32	2.56	17.88
067-0820-045-0000	RESIDENTIAL	15.32	2.56	17.88
067-0820-046-0000	RESIDENTIAL	15.32	2.56	17.88
067-0820-047-0000	RESIDENTIAL	15.32	2.56	17.88
067-0820-048-0000	RESIDENTIAL	15.32	2.56	17.88
067-0820-049-0000	RESIDENTIAL	15.32	2.56	17.88
067-0820-050-0000	RESIDENTIAL	15.32	2.56	17.88
067-0820-051-0000	RESIDENTIAL	15.32	2.56	17.88
067-0820-052-0000	RESIDENTIAL	15.32	2.56	17.88
067-0820-053-0000	RESIDENTIAL	15.32	2.56	17.88
067-0820-054-0000	RESIDENTIAL	15.32	2.56	17.88
067-0820-055-0000	RESIDENTIAL	15.32	2.56	17.88
067-0820-056-0000	RESIDENTIAL	15.32	2.56	17.88
067-0820-057-0000	RESIDENTIAL	15.32	2.56	17.88
067-0820-058-0000	RESIDENTIAL	15.32	2.56	17.88
067-0830-001-0000	RESIDENTIAL	15.32	2.56	17.88

**City of Rancho Cordova
Lighting District No. 2012-1
Fiscal Year 2015/16 Preliminary Assessment Roll**

ASSESSOR PARCEL NUMBER	CLASSIFICATION	STREET LIGHTS CHARGE	SAFETY LIGHTS CHARGE	ASSESSMENT
067-0830-002-0000	RESIDENTIAL	15.32	2.56	17.88
067-0830-003-0000	RESIDENTIAL	15.32	2.56	17.88
067-0830-004-0000	RESIDENTIAL	15.32	2.56	17.88
067-0830-005-0000	RESIDENTIAL	15.32	2.56	17.88
067-0830-006-0000	RESIDENTIAL	15.32	2.56	17.88
067-0830-007-0000	RESIDENTIAL	15.32	2.56	17.88
067-0830-008-0000	RESIDENTIAL	15.32	2.56	17.88
067-0830-009-0000	RESIDENTIAL	15.32	2.56	17.88
067-0830-010-0000	RESIDENTIAL	15.32	2.56	17.88
067-0830-011-0000	RESIDENTIAL	15.32	2.56	17.88
067-0830-012-0000	RESIDENTIAL	15.32	2.56	17.88
067-0830-013-0000	RESIDENTIAL	15.32	2.56	17.88
067-0830-014-0000	RESIDENTIAL	15.32	2.56	17.88
067-0830-015-0000	RESIDENTIAL	15.32	2.56	17.88
067-0830-016-0000	RESIDENTIAL	15.32	2.56	17.88
067-0830-017-0000	RESIDENTIAL	15.32	2.56	17.88
067-0830-018-0000	RESIDENTIAL	15.32	2.56	17.88
067-0830-019-0000	RESIDENTIAL	15.32	2.56	17.88
067-0830-020-0000	RESIDENTIAL	15.32	2.56	17.88
067-0830-021-0000	RESIDENTIAL	15.32	2.56	17.88
067-0830-022-0000	RESIDENTIAL	15.32	2.56	17.88
067-0830-023-0000	RESIDENTIAL	15.32	2.56	17.88
067-0830-024-0000	RESIDENTIAL	15.32	2.56	17.88
067-0830-025-0000	RESIDENTIAL	15.32	2.56	17.88
067-0830-026-0000	RESIDENTIAL	15.32	2.56	17.88
067-0830-027-0000	RESIDENTIAL	15.32	2.56	17.88
067-0830-028-0000	RESIDENTIAL	15.32	2.56	17.88
067-0830-029-0000	RESIDENTIAL	15.32	2.56	17.88
067-0830-030-0000	RESIDENTIAL	15.32	2.56	17.88
067-0830-031-0000	RESIDENTIAL	15.32	2.56	17.88
067-0830-032-0000	RESIDENTIAL	15.32	2.56	17.88
067-0830-033-0000	RESIDENTIAL	15.32	2.56	17.88
067-0830-034-0000	RESIDENTIAL	15.32	2.56	17.88
067-0830-035-0000	RESIDENTIAL	15.32	2.56	17.88
067-0830-036-0000	RESIDENTIAL	15.32	2.56	17.88
067-0830-037-0000	RESIDENTIAL	15.32	2.56	17.88
067-0830-038-0000	RESIDENTIAL	15.32	2.56	17.88
067-0830-039-0000	RESIDENTIAL	15.32	2.56	17.88
067-0830-040-0000	RESIDENTIAL	15.32	2.56	17.88
067-0830-041-0000	RESIDENTIAL	15.32	2.56	17.88
067-0830-042-0000	RESIDENTIAL	15.32	2.56	17.88
067-0830-043-0000	RESIDENTIAL	15.32	2.56	17.88
067-0830-044-0000	RESIDENTIAL	15.32	2.56	17.88
067-0830-045-0000	RESIDENTIAL	15.32	2.56	17.88
067-0830-046-0000	RESIDENTIAL	15.32	2.56	17.88
067-0830-047-0000	RESIDENTIAL	15.32	2.56	17.88
067-0830-048-0000	RESIDENTIAL	15.32	2.56	17.88
067-0830-049-0000	RESIDENTIAL	15.32	2.56	17.88
067-0830-050-0000	RESIDENTIAL	15.32	2.56	17.88
067-0830-051-0000	RESIDENTIAL	15.32	2.56	17.88
067-0830-052-0000	RESIDENTIAL	15.32	2.56	17.88
067-0830-053-0000	RESIDENTIAL	15.32	2.56	17.88
067-0830-054-0000	RESIDENTIAL	15.32	2.56	17.88
067-0830-055-0000	RESIDENTIAL	15.32	2.56	17.88
067-0830-056-0000	RESIDENTIAL	15.32	2.56	17.88
067-0830-057-0000	RESIDENTIAL	15.32	2.56	17.88
067-0830-058-0000	RESIDENTIAL	15.32	2.56	17.88
067-0830-059-0000	RESIDENTIAL	15.32	2.56	17.88
067-0830-060-0000	RESIDENTIAL	15.32	2.56	17.88
067-0830-061-0000	RESIDENTIAL	15.32	2.56	17.88
067-0830-062-0000	RESIDENTIAL	15.32	2.56	17.88
067-0830-063-0000	RESIDENTIAL	15.32	2.56	17.88
067-0830-064-0000	RESIDENTIAL	15.32	2.56	17.88
067-0830-065-0000	RESIDENTIAL	15.32	2.56	17.88
067-0830-066-0000	RESIDENTIAL	15.32	2.56	17.88

**City of Rancho Cordova
Lighting District No. 2012-1
Fiscal Year 2015/16 Preliminary Assessment Roll**

ASSESSOR PARCEL NUMBER	CLASSIFICATION	STREET LIGHTS CHARGE	SAFETY LIGHTS CHARGE	ASSESSMENT
067-0830-067-0000	RESIDENTIAL	15.32	2.56	17.88
067-0830-068-0000	RESIDENTIAL	15.32	2.56	17.88
067-0830-069-0000	RESIDENTIAL	15.32	2.56	17.88
067-0830-070-0000	RESIDENTIAL	15.32	2.56	17.88
067-0830-071-0000	RESIDENTIAL	15.32	2.56	17.88
067-0830-072-0000	RESIDENTIAL	15.32	2.56	17.88
067-0830-073-0000	RESIDENTIAL	15.32	2.56	17.88
067-0830-074-0000	RESIDENTIAL	15.32	2.56	17.88
067-0830-075-0000	RESIDENTIAL	15.32	2.56	17.88
067-0830-076-0000	RESIDENTIAL	15.32	2.56	17.88
067-0830-077-0000	RESIDENTIAL	15.32	2.56	17.88
067-0830-078-0000	RESIDENTIAL	15.32	2.56	17.88
067-0830-079-0000	RESIDENTIAL	15.32	2.56	17.88
067-0830-080-0000	RESIDENTIAL	15.32	2.56	17.88
067-0840-001-0000	RESIDENTIAL	15.32	2.56	17.88
067-0840-002-0000	RESIDENTIAL	15.32	2.56	17.88
067-0840-003-0000	RESIDENTIAL	15.32	2.56	17.88
067-0840-004-0000	RESIDENTIAL	15.32	2.56	17.88
067-0840-005-0000	RESIDENTIAL	15.32	2.56	17.88
067-0840-006-0000	RESIDENTIAL	15.32	2.56	17.88
067-0840-007-0000	RESIDENTIAL	15.32	2.56	17.88
067-0840-008-0000	RESIDENTIAL	15.32	2.56	17.88
067-0840-009-0000	RESIDENTIAL	15.32	2.56	17.88
067-0840-010-0000	RESIDENTIAL	15.32	2.56	17.88
067-0840-011-0000	RESIDENTIAL	15.32	2.56	17.88
067-0840-012-0000	RESIDENTIAL	15.32	2.56	17.88
067-0840-013-0000	RESIDENTIAL	15.32	2.56	17.88
067-0840-014-0000	RESIDENTIAL	15.32	2.56	17.88
067-0840-015-0000	RESIDENTIAL	15.32	2.56	17.88
067-0840-016-0000	RESIDENTIAL	15.32	2.56	17.88
067-0840-017-0000	RESIDENTIAL	15.32	2.56	17.88
067-0840-018-0000	RESIDENTIAL	15.32	2.56	17.88
067-0840-019-0000	RESIDENTIAL	15.32	2.56	17.88
067-0840-020-0000	RESIDENTIAL	15.32	2.56	17.88
067-0840-021-0000	RESIDENTIAL	15.32	2.56	17.88
067-0840-022-0000	RESIDENTIAL	15.32	2.56	17.88
067-0840-023-0000	RESIDENTIAL	15.32	2.56	17.88
067-0840-024-0000	RESIDENTIAL	15.32	2.56	17.88
067-0840-025-0000	RESIDENTIAL	15.32	2.56	17.88
067-0840-026-0000	RESIDENTIAL	15.32	2.56	17.88
067-0840-027-0000	RESIDENTIAL	15.32	2.56	17.88
067-0840-028-0000	RESIDENTIAL	15.32	2.56	17.88
067-0840-029-0000	RESIDENTIAL	15.32	2.56	17.88
067-0840-030-0000	RESIDENTIAL	15.32	2.56	17.88
067-0840-031-0000	RESIDENTIAL	15.32	2.56	17.88
067-0840-032-0000	RESIDENTIAL	15.32	2.56	17.88
067-0840-033-0000	RESIDENTIAL	15.32	2.56	17.88
067-0840-034-0000	RESIDENTIAL	15.32	2.56	17.88
067-0840-035-0000	RESIDENTIAL	15.32	2.56	17.88
067-0840-036-0000	RESIDENTIAL	15.32	2.56	17.88
067-0840-037-0000	RESIDENTIAL	15.32	2.56	17.88
067-0840-038-0000	RESIDENTIAL	15.32	2.56	17.88
067-0840-039-0000	RESIDENTIAL	15.32	2.56	17.88
067-0840-040-0000	RESIDENTIAL	15.32	2.56	17.88
067-0840-041-0000	RESIDENTIAL	15.32	2.56	17.88
067-0840-042-0000	RESIDENTIAL	15.32	2.56	17.88
067-0840-043-0000	RESIDENTIAL	15.32	2.56	17.88
067-0840-044-0000	RESIDENTIAL	15.32	2.56	17.88
067-0840-045-0000	RESIDENTIAL	15.32	2.56	17.88
067-0840-046-0000	RESIDENTIAL	15.32	2.56	17.88
067-0840-047-0000	RESIDENTIAL	15.32	2.56	17.88
067-0840-048-0000	RESIDENTIAL	15.32	2.56	17.88
067-0840-049-0000	RESIDENTIAL	15.32	2.56	17.88
067-0840-050-0000	RESIDENTIAL	15.32	2.56	17.88
067-0840-051-0000	RESIDENTIAL	15.32	2.56	17.88

**City of Rancho Cordova
Lighting District No. 2012-1
Fiscal Year 2015/16 Preliminary Assessment Roll**

ASSESSOR PARCEL NUMBER	CLASSIFICATION	STREET LIGHTS CHARGE	SAFETY LIGHTS CHARGE	ASSESSMENT
067-0840-052-0000	RESIDENTIAL	15.32	2.56	17.88
067-0840-053-0000	RESIDENTIAL	15.32	2.56	17.88
067-0840-054-0000	RESIDENTIAL	15.32	2.56	17.88
067-0840-055-0000	RESIDENTIAL	15.32	2.56	17.88
067-0840-056-0000	RESIDENTIAL	15.32	2.56	17.88
067-0840-057-0000	RESIDENTIAL	15.32	2.56	17.88
067-0840-058-0000	RESIDENTIAL	15.32	2.56	17.88
067-0840-059-0000	RESIDENTIAL	15.32	2.56	17.88
067-0840-060-0000	RESIDENTIAL	15.32	2.56	17.88
067-0840-061-0000	RESIDENTIAL	15.32	2.56	17.88
067-0840-062-0000	RESIDENTIAL	15.32	2.56	17.88
067-0840-063-0000	RESIDENTIAL	15.32	2.56	17.88
067-0840-064-0000	RESIDENTIAL	15.32	2.56	17.88
067-0840-065-0000	RESIDENTIAL	15.32	2.56	17.88
067-0840-066-0000	RESIDENTIAL	15.32	2.56	17.88
067-0840-067-0000	RESIDENTIAL	15.32	2.56	17.88
067-0840-068-0000	RESIDENTIAL	15.32	2.56	17.88
067-0840-069-0000	RESIDENTIAL	15.32	2.56	17.88
067-0840-070-0000	RESIDENTIAL	15.32	2.56	17.88
067-0840-071-0000	RESIDENTIAL	15.32	2.56	17.88
067-0840-072-0000	RESIDENTIAL	15.32	2.56	17.88
067-0840-073-0000	RESIDENTIAL	15.32	2.56	17.88
067-0840-074-0000	RESIDENTIAL	15.32	2.56	17.88
067-0840-075-0000	RESIDENTIAL	15.32	2.56	17.88
067-0840-076-0000	RESIDENTIAL	15.32	2.56	17.88
067-0840-077-0000	RESIDENTIAL	15.32	2.56	17.88
067-0840-078-0000	RESIDENTIAL	15.32	2.56	17.88
067-0840-079-0000	RESIDENTIAL	15.32	2.56	17.88
067-0840-080-0000	RESIDENTIAL	15.32	2.56	17.88
067-0840-081-0000	RESIDENTIAL	15.32	2.56	17.88
067-0840-082-0000	RESIDENTIAL	15.32	2.56	17.88
067-0840-083-0000	RESIDENTIAL	15.32	2.56	17.88
067-0840-084-0000	RESIDENTIAL	15.32	2.56	17.88
067-0840-085-0000	RESIDENTIAL	15.32	2.56	17.88
067-0840-086-0000	RESIDENTIAL	15.32	2.56	17.88
067-0840-087-0000	RESIDENTIAL	15.32	2.56	17.88
067-0840-088-0000	RESIDENTIAL	15.32	2.56	17.88
067-0840-089-0000	RESIDENTIAL	15.32	2.56	17.88
067-0840-090-0000	RESIDENTIAL	15.32	2.56	17.88
067-0840-091-0000	RESIDENTIAL	15.32	2.56	17.88
067-0840-092-0000	RESIDENTIAL	15.32	2.56	17.88
067-0840-093-0000	RESIDENTIAL	15.32	2.56	17.88
067-0840-094-0000	RESIDENTIAL	15.32	2.56	17.88
067-0840-095-0000	RESIDENTIAL	15.32	2.56	17.88
067-0840-096-0000	RESIDENTIAL	15.32	2.56	17.88
067-0840-097-0000	RESIDENTIAL	15.32	2.56	17.88
067-0840-098-0000	RESIDENTIAL	15.32	2.56	17.88
067-0840-099-0000	RESIDENTIAL	15.32	2.56	17.88
067-0840-100-0000	RESIDENTIAL	15.32	2.56	17.88
067-0840-101-0000	RESIDENTIAL	15.32	2.56	17.88
067-0840-102-0000	RESIDENTIAL	15.32	2.56	17.88
067-0840-103-0000	RESIDENTIAL	15.32	2.56	17.88
067-0840-104-0000	RESIDENTIAL	15.32	2.56	17.88
067-0840-105-0000	RESIDENTIAL	15.32	2.56	17.88
067-0840-106-0000	RESIDENTIAL	15.32	2.56	17.88
067-0840-107-0000	RESIDENTIAL	15.32	2.56	17.88
067-0840-108-0000	RESIDENTIAL	15.32	2.56	17.88
067-0840-109-0000	RESIDENTIAL	15.32	2.56	17.88
067-0840-110-0000	RESIDENTIAL	15.32	2.56	17.88
067-0840-111-0000	RESIDENTIAL	15.32	2.56	17.88
067-0840-112-0000	RESIDENTIAL	15.32	2.56	17.88
067-0840-113-0000	RESIDENTIAL	15.32	2.56	17.88
067-0840-114-0000	RESIDENTIAL	15.32	2.56	17.88
067-0840-115-0000	RESIDENTIAL	15.32	2.56	17.88
067-0840-116-0000	RESIDENTIAL	15.32	2.56	17.88

**City of Rancho Cordova
Lighting District No. 2012-1
Fiscal Year 2015/16 Preliminary Assessment Roll**

ASSESSOR PARCEL NUMBER	CLASSIFICATION	STREET LIGHTS CHARGE	SAFETY LIGHTS CHARGE	ASSESSMENT
067-0840-117-0000	RESIDENTIAL	15.32	2.56	17.88
067-0850-001-0000	RESIDENTIAL	15.32	2.56	17.88
067-0850-002-0000	RESIDENTIAL	15.32	2.56	17.88
067-0850-003-0000	RESIDENTIAL	15.32	2.56	17.88
067-0850-004-0000	RESIDENTIAL	15.32	2.56	17.88
067-0850-005-0000	RESIDENTIAL	15.32	2.56	17.88
067-0850-006-0000	RESIDENTIAL	15.32	2.56	17.88
067-0850-007-0000	RESIDENTIAL	15.32	2.56	17.88
067-0850-008-0000	RESIDENTIAL	15.32	2.56	17.88
067-0850-009-0000	RESIDENTIAL	15.32	2.56	17.88
067-0850-010-0000	RESIDENTIAL	15.32	2.56	17.88
067-0850-011-0000	RESIDENTIAL	15.32	2.56	17.88
067-0850-012-0000	RESIDENTIAL	15.32	2.56	17.88
067-0850-013-0000	RESIDENTIAL	15.32	2.56	17.88
067-0850-014-0000	RESIDENTIAL	15.32	2.56	17.88
067-0850-015-0000	RESIDENTIAL	15.32	2.56	17.88
067-0850-016-0000	RESIDENTIAL	15.32	2.56	17.88
067-0850-017-0000	RESIDENTIAL	15.32	2.56	17.88
067-0850-018-0000	RESIDENTIAL	15.32	2.56	17.88
067-0850-019-0000	RESIDENTIAL	15.32	2.56	17.88
067-0850-020-0000	RESIDENTIAL	15.32	2.56	17.88
067-0850-021-0000	RESIDENTIAL	15.32	2.56	17.88
067-0850-022-0000	RESIDENTIAL	15.32	2.56	17.88
067-0850-023-0000	RESIDENTIAL	15.32	2.56	17.88
067-0850-024-0000	RESIDENTIAL	15.32	2.56	17.88
067-0850-025-0000	RESIDENTIAL	15.32	2.56	17.88
067-0850-026-0000	RESIDENTIAL	15.32	2.56	17.88
067-0850-027-0000	RESIDENTIAL	15.32	2.56	17.88
067-0850-028-0000	RESIDENTIAL	15.32	2.56	17.88
067-0850-029-0000	RESIDENTIAL	15.32	2.56	17.88
067-0850-030-0000	RESIDENTIAL	15.32	2.56	17.88
067-0850-031-0000	RESIDENTIAL	15.32	2.56	17.88
067-0850-032-0000	RESIDENTIAL	15.32	2.56	17.88
067-0850-033-0000	RESIDENTIAL	15.32	2.56	17.88
067-0850-034-0000	RESIDENTIAL	15.32	2.56	17.88
067-0850-035-0000	RESIDENTIAL	15.32	2.56	17.88
067-0850-036-0000	RESIDENTIAL	15.32	2.56	17.88
067-0850-037-0000	RESIDENTIAL	15.32	2.56	17.88
067-0850-038-0000	RESIDENTIAL	15.32	2.56	17.88
067-0850-039-0000	RESIDENTIAL	15.32	2.56	17.88
067-0850-040-0000	RESIDENTIAL	15.32	2.56	17.88
067-0850-041-0000	RESIDENTIAL	15.32	2.56	17.88
067-0850-042-0000	RESIDENTIAL	15.32	2.56	17.88
067-0850-043-0000	RESIDENTIAL	15.32	2.56	17.88
067-0850-044-0000	RESIDENTIAL	15.32	2.56	17.88
067-0850-045-0000	RESIDENTIAL	15.32	2.56	17.88
067-0850-046-0000	RESIDENTIAL	15.32	2.56	17.88
067-0850-047-0000	RESIDENTIAL	15.32	2.56	17.88
067-0850-048-0000	RESIDENTIAL	15.32	2.56	17.88
067-0850-049-0000	RESIDENTIAL	15.32	2.56	17.88
067-0850-050-0000	RESIDENTIAL	15.32	2.56	17.88
067-0850-051-0000	RESIDENTIAL	15.32	2.56	17.88
067-0850-052-0000	RESIDENTIAL	15.32	2.56	17.88
067-0850-053-0000	RESIDENTIAL	15.32	2.56	17.88
067-0850-054-0000	RESIDENTIAL	15.32	2.56	17.88
067-0850-055-0000	RESIDENTIAL	15.32	2.56	17.88
067-0850-059-0000	RESIDENTIAL	15.32	2.56	17.88
067-0850-060-0000	RESIDENTIAL	15.32	2.56	17.88
067-0850-061-0000	RESIDENTIAL	15.32	2.56	17.88
067-0850-062-0000	RESIDENTIAL	15.32	2.56	17.88
067-0850-063-0000	RESIDENTIAL	15.32	2.56	17.88
067-0850-064-0000	RESIDENTIAL	15.32	2.56	17.88
067-0850-065-0000	RESIDENTIAL	15.32	2.56	17.88
067-0850-066-0000	RESIDENTIAL	15.32	2.56	17.88
067-0850-067-0000	RESIDENTIAL	15.32	2.56	17.88

**City of Rancho Cordova
Lighting District No. 2012-1
Fiscal Year 2015/16 Preliminary Assessment Roll**

ASSESSOR PARCEL NUMBER	CLASSIFICATION	STREET LIGHTS CHARGE	SAFETY LIGHTS CHARGE	ASSESSMENT
067-0850-068-0000	RESIDENTIAL	15.32	2.56	17.88
067-0850-069-0000	RESIDENTIAL	15.32	2.56	17.88
067-0850-070-0000	RESIDENTIAL	15.32	2.56	17.88
067-0850-071-0000	RESIDENTIAL	15.32	2.56	17.88
067-0850-072-0000	RESIDENTIAL	15.32	2.56	17.88
067-0850-073-0000	RESIDENTIAL	15.32	2.56	17.88
067-0850-074-0000	RESIDENTIAL	15.32	2.56	17.88
067-0850-075-0000	RESIDENTIAL	15.32	2.56	17.88
067-0850-076-0000	RESIDENTIAL	15.32	2.56	17.88
067-0850-077-0000	RESIDENTIAL	15.32	2.56	17.88
067-0850-078-0000	RESIDENTIAL	15.32	2.56	17.88
067-0850-079-0000	RESIDENTIAL	15.32	2.56	17.88
067-0850-080-0000	RESIDENTIAL	15.32	2.56	17.88
067-0850-085-0000	RESIDENTIAL	15.32	2.56	17.88
067-0850-086-0000	RESIDENTIAL	15.32	2.56	17.88
067-0850-087-0000	RESIDENTIAL	15.32	2.56	17.88
067-0850-088-0000	RESIDENTIAL	15.32	2.56	17.88
067-0850-089-0000	RESIDENTIAL	15.32	2.56	17.88
067-0850-090-0000	RESIDENTIAL	15.32	2.56	17.88
067-0850-091-0000	RESIDENTIAL	15.32	2.56	17.88
067-0850-092-0000	RESIDENTIAL	15.32	2.56	17.88
067-0850-094-0000	RESIDENTIAL	15.32	2.56	17.88
067-0860-001-0000	RESIDENTIAL	15.32	2.56	17.88
067-0860-002-0000	RESIDENTIAL	15.32	2.56	17.88
067-0860-003-0000	RESIDENTIAL	15.32	2.56	17.88
067-0860-004-0000	RESIDENTIAL	15.32	2.56	17.88
067-0860-005-0000	RESIDENTIAL	15.32	2.56	17.88
067-0860-006-0000	RESIDENTIAL	15.32	2.56	17.88
067-0860-007-0000	RESIDENTIAL	15.32	2.56	17.88
067-0860-008-0000	RESIDENTIAL	15.32	2.56	17.88
067-0860-009-0000	RESIDENTIAL	15.32	2.56	17.88
067-0860-010-0000	RESIDENTIAL	15.32	2.56	17.88
067-0860-011-0000	RESIDENTIAL	15.32	2.56	17.88
067-0860-012-0000	RESIDENTIAL	15.32	2.56	17.88
067-0860-013-0000	RESIDENTIAL	15.32	2.56	17.88
067-0860-014-0000	RESIDENTIAL	15.32	2.56	17.88
067-0860-015-0000	RESIDENTIAL	15.32	2.56	17.88
067-0860-016-0000	RESIDENTIAL	15.32	2.56	17.88
067-0860-017-0000	RESIDENTIAL	15.32	2.56	17.88
067-0860-018-0000	RESIDENTIAL	15.32	2.56	17.88
067-0860-019-0000	RESIDENTIAL	15.32	2.56	17.88
067-0860-020-0000	RESIDENTIAL	15.32	2.56	17.88
067-0860-021-0000	RESIDENTIAL	15.32	2.56	17.88
067-0860-022-0000	RESIDENTIAL	15.32	2.56	17.88
067-0860-023-0000	RESIDENTIAL	15.32	2.56	17.88
067-0860-024-0000	RESIDENTIAL	15.32	2.56	17.88
067-0860-025-0000	RESIDENTIAL	15.32	2.56	17.88
067-0860-026-0000	RESIDENTIAL	15.32	2.56	17.88
067-0860-027-0000	RESIDENTIAL	15.32	2.56	17.88
067-0860-028-0000	RESIDENTIAL	15.32	2.56	17.88
067-0860-029-0000	RESIDENTIAL	15.32	2.56	17.88
067-0860-030-0000	RESIDENTIAL	15.32	2.56	17.88
067-0860-031-0000	RESIDENTIAL	15.32	2.56	17.88
067-0860-032-0000	RESIDENTIAL	15.32	2.56	17.88
067-0860-033-0000	RESIDENTIAL	15.32	2.56	17.88
067-0860-034-0000	RESIDENTIAL	15.32	2.56	17.88
067-0860-035-0000	RESIDENTIAL	15.32	2.56	17.88
067-0860-036-0000	RESIDENTIAL	15.32	2.56	17.88
067-0860-037-0000	RESIDENTIAL	15.32	2.56	17.88
067-0860-038-0000	RESIDENTIAL	15.32	2.56	17.88
067-0860-039-0000	RESIDENTIAL	15.32	2.56	17.88
067-0860-040-0000	RESIDENTIAL	15.32	2.56	17.88
067-0860-041-0000	RESIDENTIAL	15.32	2.56	17.88
067-0860-042-0000	RESIDENTIAL	15.32	2.56	17.88
067-0860-043-0000	RESIDENTIAL	15.32	2.56	17.88

**City of Rancho Cordova
Lighting District No. 2012-1
Fiscal Year 2015/16 Preliminary Assessment Roll**

ASSESSOR PARCEL NUMBER	CLASSIFICATION	STREET LIGHTS CHARGE	SAFETY LIGHTS CHARGE	ASSESSMENT
067-0860-044-0000	RESIDENTIAL	15.32	2.56	17.88
067-0860-045-0000	RESIDENTIAL	15.32	2.56	17.88
067-0860-046-0000	RESIDENTIAL	15.32	2.56	17.88
067-0860-047-0000	RESIDENTIAL	15.32	2.56	17.88
067-0860-048-0000	RESIDENTIAL	15.32	2.56	17.88
067-0860-049-0000	RESIDENTIAL	15.32	2.56	17.88
067-0860-050-0000	RESIDENTIAL	15.32	2.56	17.88
067-0860-051-0000	RESIDENTIAL	15.32	2.56	17.88
067-0860-052-0000	RESIDENTIAL	15.32	2.56	17.88
067-0860-053-0000	RESIDENTIAL	15.32	2.56	17.88
067-0860-054-0000	RESIDENTIAL	15.32	2.56	17.88
067-0860-055-0000	RESIDENTIAL	15.32	2.56	17.88
067-0860-056-0000	RESIDENTIAL	15.32	2.56	17.88
067-0860-057-0000	RESIDENTIAL	15.32	2.56	17.88
067-0860-058-0000	RESIDENTIAL	15.32	2.56	17.88
067-0860-059-0000	RESIDENTIAL	15.32	2.56	17.88
067-0860-060-0000	RESIDENTIAL	15.32	2.56	17.88
067-0860-061-0000	RESIDENTIAL	15.32	2.56	17.88
067-0860-062-0000	RESIDENTIAL	15.32	2.56	17.88
067-0860-063-0000	RESIDENTIAL	15.32	2.56	17.88
067-0860-064-0000	RESIDENTIAL	15.32	2.56	17.88
067-0860-065-0000	RESIDENTIAL	15.32	2.56	17.88
067-0860-066-0000	RESIDENTIAL	15.32	2.56	17.88
067-0860-067-0000	RESIDENTIAL	15.32	2.56	17.88
067-0860-068-0000	RESIDENTIAL	15.32	2.56	17.88
067-0860-069-0000	RESIDENTIAL	15.32	2.56	17.88
067-0860-070-0000	RESIDENTIAL	15.32	2.56	17.88
067-0860-071-0000	RESIDENTIAL	15.32	2.56	17.88
067-0860-072-0000	RESIDENTIAL	15.32	2.56	17.88
067-0860-073-0000	RESIDENTIAL	15.32	2.56	17.88
067-0860-074-0000	RESIDENTIAL	15.32	2.56	17.88
067-0860-075-0000	RESIDENTIAL	15.32	2.56	17.88
067-0860-076-0000	RESIDENTIAL	15.32	2.56	17.88
067-0860-077-0000	RESIDENTIAL	15.32	2.56	17.88
067-0860-078-0000	RESIDENTIAL	15.32	2.56	17.88
067-0860-079-0000	RESIDENTIAL	15.32	2.56	17.88
067-0860-080-0000	RESIDENTIAL	15.32	2.56	17.88
067-0860-081-0000	RESIDENTIAL	15.32	2.56	17.88
067-0860-082-0000	RESIDENTIAL	15.32	2.56	17.88
067-0860-083-0000	RESIDENTIAL	15.32	2.56	17.88
067-0860-084-0000	RESIDENTIAL	15.32	2.56	17.88
067-0860-085-0000	RESIDENTIAL	15.32	2.56	17.88
067-0860-086-0000	RESIDENTIAL	15.32	2.56	17.88
067-0860-087-0000	RESIDENTIAL	15.32	2.56	17.88
067-0860-088-0000	RESIDENTIAL	15.32	2.56	17.88
067-0860-089-0000	RESIDENTIAL	15.32	2.56	17.88
067-0860-090-0000	RESIDENTIAL	15.32	2.56	17.88
067-0870-001-0000	RESIDENTIAL	15.32	2.56	17.88
067-0870-002-0000	RESIDENTIAL	15.32	2.56	17.88
067-0870-003-0000	RESIDENTIAL	15.32	2.56	17.88
067-0870-004-0000	RESIDENTIAL	15.32	2.56	17.88
067-0870-005-0000	RESIDENTIAL	15.32	2.56	17.88
067-0870-006-0000	RESIDENTIAL	15.32	2.56	17.88
067-0870-007-0000	RESIDENTIAL	15.32	2.56	17.88
067-0870-008-0000	RESIDENTIAL	15.32	2.56	17.88
067-0870-009-0000	RESIDENTIAL	15.32	2.56	17.88
067-0870-010-0000	RESIDENTIAL	15.32	2.56	17.88
067-0870-011-0000	RESIDENTIAL	15.32	2.56	17.88
067-0870-012-0000	RESIDENTIAL	15.32	2.56	17.88
067-0870-013-0000	RESIDENTIAL	15.32	2.56	17.88
067-0870-014-0000	RESIDENTIAL	15.32	2.56	17.88
067-0870-015-0000	RESIDENTIAL	15.32	2.56	17.88
067-0870-016-0000	RESIDENTIAL	15.32	2.56	17.88
067-0870-017-0000	RESIDENTIAL	15.32	2.56	17.88
067-0870-018-0000	RESIDENTIAL	15.32	2.56	17.88

**City of Rancho Cordova
Lighting District No. 2012-1
Fiscal Year 2015/16 Preliminary Assessment Roll**

ASSESSOR PARCEL NUMBER	CLASSIFICATION	STREET LIGHTS CHARGE	SAFETY LIGHTS CHARGE	ASSESSMENT
067-0870-019-0000	RESIDENTIAL	15.32	2.56	17.88
067-0870-020-0000	RESIDENTIAL	15.32	2.56	17.88
067-0870-021-0000	RESIDENTIAL	15.32	2.56	17.88
067-0870-022-0000	RESIDENTIAL	15.32	2.56	17.88
067-0870-023-0000	RESIDENTIAL	15.32	2.56	17.88
067-0870-024-0000	RESIDENTIAL	15.32	2.56	17.88
067-0870-025-0000	RESIDENTIAL	15.32	2.56	17.88
067-0870-026-0000	RESIDENTIAL	15.32	2.56	17.88
067-0870-027-0000	RESIDENTIAL	15.32	2.56	17.88
067-0870-028-0000	RESIDENTIAL	15.32	2.56	17.88
067-0870-029-0000	RESIDENTIAL	15.32	2.56	17.88
067-0870-030-0000	RESIDENTIAL	15.32	2.56	17.88
067-0870-031-0000	RESIDENTIAL	15.32	2.56	17.88
067-0870-032-0000	RESIDENTIAL	15.32	2.56	17.88
067-0870-033-0000	RESIDENTIAL	15.32	2.56	17.88
067-0870-034-0000	RESIDENTIAL	15.32	2.56	17.88
067-0870-035-0000	RESIDENTIAL	15.32	2.56	17.88
067-0870-036-0000	RESIDENTIAL	15.32	2.56	17.88
067-0870-037-0000	RESIDENTIAL	15.32	2.56	17.88
067-0870-038-0000	RESIDENTIAL	15.32	2.56	17.88
067-0870-039-0000	RESIDENTIAL	15.32	2.56	17.88
067-0870-040-0000	RESIDENTIAL	15.32	2.56	17.88
067-0870-041-0000	RESIDENTIAL	15.32	2.56	17.88
067-0870-042-0000	RESIDENTIAL	15.32	2.56	17.88
067-0870-043-0000	RESIDENTIAL	15.32	2.56	17.88
067-0870-044-0000	RESIDENTIAL	15.32	2.56	17.88
067-0870-045-0000	RESIDENTIAL	15.32	2.56	17.88
067-0870-046-0000	RESIDENTIAL	15.32	2.56	17.88
067-0870-047-0000	RESIDENTIAL	15.32	2.56	17.88
067-0870-048-0000	RESIDENTIAL	15.32	2.56	17.88
067-0870-049-0000	RESIDENTIAL	15.32	2.56	17.88
067-0870-050-0000	RESIDENTIAL	15.32	2.56	17.88
067-0870-051-0000	RESIDENTIAL	15.32	2.56	17.88
067-0870-052-0000	RESIDENTIAL	15.32	2.56	17.88
067-0870-053-0000	RESIDENTIAL	15.32	2.56	17.88
067-0870-054-0000	RESIDENTIAL	15.32	2.56	17.88
067-0870-055-0000	RESIDENTIAL	15.32	2.56	17.88
067-0870-056-0000	RESIDENTIAL	15.32	2.56	17.88
067-0870-057-0000	RESIDENTIAL	15.32	2.56	17.88
067-0870-058-0000	RESIDENTIAL	15.32	2.56	17.88
067-0870-059-0000	RESIDENTIAL	15.32	2.56	17.88
067-0870-060-0000	RESIDENTIAL	15.32	2.56	17.88
067-0870-061-0000	RESIDENTIAL	15.32	2.56	17.88
067-0870-062-0000	RESIDENTIAL	15.32	2.56	17.88
067-0870-063-0000	RESIDENTIAL	15.32	2.56	17.88
067-0870-064-0000	RESIDENTIAL	15.32	2.56	17.88
067-0870-065-0000	RESIDENTIAL	15.32	2.56	17.88
067-0870-066-0000	RESIDENTIAL	15.32	2.56	17.88
067-0880-001-0000	RESIDENTIAL	15.32	2.56	17.88
067-0880-002-0000	RESIDENTIAL	15.32	2.56	17.88
067-0880-003-0000	RESIDENTIAL	15.32	2.56	17.88
067-0880-004-0000	RESIDENTIAL	15.32	2.56	17.88
067-0880-005-0000	RESIDENTIAL	15.32	2.56	17.88
067-0880-006-0000	RESIDENTIAL	15.32	2.56	17.88
067-0880-007-0000	RESIDENTIAL	15.32	2.56	17.88
067-0880-008-0000	RESIDENTIAL	15.32	2.56	17.88
067-0880-009-0000	RESIDENTIAL	15.32	2.56	17.88
067-0880-010-0000	RESIDENTIAL	15.32	2.56	17.88
067-0880-011-0000	RESIDENTIAL	15.32	2.56	17.88
067-0880-012-0000	RESIDENTIAL	15.32	2.56	17.88
067-0880-013-0000	RESIDENTIAL	15.32	2.56	17.88
067-0880-014-0000	RESIDENTIAL	15.32	2.56	17.88
067-0880-015-0000	RESIDENTIAL	15.32	2.56	17.88
067-0880-016-0000	RESIDENTIAL	15.32	2.56	17.88
067-0880-017-0000	RESIDENTIAL	15.32	2.56	17.88

**City of Rancho Cordova
Lighting District No. 2012-1
Fiscal Year 2015/16 Preliminary Assessment Roll**

ASSESSOR PARCEL NUMBER	CLASSIFICATION	STREET LIGHTS CHARGE	SAFETY LIGHTS CHARGE	ASSESSMENT
067-0880-018-0000	RESIDENTIAL	15.32	2.56	17.88
067-0880-019-0000	RESIDENTIAL	15.32	2.56	17.88
067-0880-020-0000	RESIDENTIAL	15.32	2.56	17.88
067-0880-021-0000	RESIDENTIAL	15.32	2.56	17.88
067-0880-022-0000	RESIDENTIAL	15.32	2.56	17.88
067-0880-023-0000	RESIDENTIAL	15.32	2.56	17.88
067-0880-024-0000	RESIDENTIAL	15.32	2.56	17.88
067-0880-025-0000	RESIDENTIAL	15.32	2.56	17.88
067-0880-026-0000	RESIDENTIAL	15.32	2.56	17.88
067-0880-027-0000	RESIDENTIAL	15.32	2.56	17.88
067-0880-028-0000	RESIDENTIAL	15.32	2.56	17.88
067-0880-029-0000	RESIDENTIAL	15.32	2.56	17.88
067-0880-030-0000	RESIDENTIAL	15.32	2.56	17.88
067-0880-031-0000	RESIDENTIAL	15.32	2.56	17.88
067-0880-032-0000	RESIDENTIAL	15.32	2.56	17.88
067-0880-033-0000	RESIDENTIAL	15.32	2.56	17.88
067-0880-034-0000	RESIDENTIAL	15.32	2.56	17.88
067-0880-035-0000	RESIDENTIAL	15.32	2.56	17.88
067-0880-036-0000	RESIDENTIAL	15.32	2.56	17.88
067-0880-037-0000	RESIDENTIAL	15.32	2.56	17.88
067-0880-038-0000	RESIDENTIAL	15.32	2.56	17.88
067-0880-039-0000	RESIDENTIAL	15.32	2.56	17.88
067-0880-040-0000	RESIDENTIAL	15.32	2.56	17.88
067-0880-041-0000	RESIDENTIAL	15.32	2.56	17.88
067-0880-042-0000	RESIDENTIAL	15.32	2.56	17.88
067-0880-043-0000	RESIDENTIAL	15.32	2.56	17.88
067-0880-044-0000	RESIDENTIAL	15.32	2.56	17.88
067-0880-045-0000	RESIDENTIAL	15.32	2.56	17.88
067-0880-046-0000	RESIDENTIAL	15.32	2.56	17.88
067-0880-047-0000	RESIDENTIAL	15.32	2.56	17.88
067-0880-048-0000	RESIDENTIAL	15.32	2.56	17.88
067-0880-049-0000	RESIDENTIAL	15.32	2.56	17.88
067-0880-050-0000	RESIDENTIAL	15.32	2.56	17.88
067-0880-051-0000	RESIDENTIAL	15.32	2.56	17.88
067-0880-052-0000	RESIDENTIAL	15.32	2.56	17.88
067-0880-053-0000	RESIDENTIAL	15.32	2.56	17.88
067-0880-054-0000	RESIDENTIAL	15.32	2.56	17.88
067-0880-055-0000	RESIDENTIAL	15.32	2.56	17.88
067-0880-056-0000	RESIDENTIAL	15.32	2.56	17.88
067-0880-057-0000	RESIDENTIAL	15.32	2.56	17.88
067-0880-058-0000	RESIDENTIAL	15.32	2.56	17.88
067-0880-059-0000	RESIDENTIAL	15.32	2.56	17.88
067-0880-060-0000	RESIDENTIAL	15.32	2.56	17.88
067-0880-061-0000	RESIDENTIAL	15.32	2.56	17.88
067-0880-062-0000	RESIDENTIAL	15.32	2.56	17.88
067-0880-063-0000	RESIDENTIAL	15.32	2.56	17.88
067-0880-064-0000	RESIDENTIAL	15.32	2.56	17.88
067-0880-065-0000	RESIDENTIAL	15.32	2.56	17.88
067-0880-066-0000	RESIDENTIAL	15.32	2.56	17.88
067-0880-067-0000	RESIDENTIAL	15.32	2.56	17.88
067-0880-068-0000	RESIDENTIAL	15.32	2.56	17.88
067-0880-069-0000	RESIDENTIAL	15.32	2.56	17.88
067-0880-070-0000	RESIDENTIAL	15.32	2.56	17.88
067-0880-071-0000	RESIDENTIAL	15.32	2.56	17.88
067-0880-072-0000	RESIDENTIAL	15.32	2.56	17.88
067-0880-073-0000	RESIDENTIAL	15.32	2.56	17.88
067-0880-074-0000	RESIDENTIAL	15.32	2.56	17.88
067-0880-075-0000	RESIDENTIAL	15.32	2.56	17.88
067-0880-076-0000	RESIDENTIAL	15.32	2.56	17.88
067-0880-077-0000	RESIDENTIAL	15.32	2.56	17.88
067-0880-078-0000	RESIDENTIAL	15.32	2.56	17.88
067-0880-079-0000	RESIDENTIAL	15.32	2.56	17.88
067-0880-080-0000	RESIDENTIAL	15.32	2.56	17.88
067-0880-081-0000	RESIDENTIAL	15.32	2.56	17.88
067-0880-082-0000	RESIDENTIAL	15.32	2.56	17.88

**City of Rancho Cordova
Lighting District No. 2012-1
Fiscal Year 2015/16 Preliminary Assessment Roll**

ASSESSOR PARCEL NUMBER	CLASSIFICATION	STREET LIGHTS CHARGE	SAFETY LIGHTS CHARGE	ASSESSMENT
067-0880-083-0000	RESIDENTIAL	15.32	2.56	17.88
067-0880-084-0000	RESIDENTIAL	15.32	2.56	17.88
067-0880-085-0000	RESIDENTIAL	15.32	2.56	17.88
067-0880-086-0000	RESIDENTIAL	15.32	2.56	17.88
067-0880-087-0000	RESIDENTIAL	15.32	2.56	17.88
067-0880-088-0000	RESIDENTIAL	15.32	2.56	17.88
067-0880-089-0000	RESIDENTIAL	15.32	2.56	17.88
067-0880-090-0000	RESIDENTIAL	15.32	2.56	17.88
067-0880-091-0000	RESIDENTIAL	15.32	2.56	17.88
067-0880-092-0000	RESIDENTIAL	15.32	2.56	17.88
067-0890-001-0000	RESIDENTIAL	15.32	2.56	17.88
067-0890-002-0000	RESIDENTIAL	15.32	2.56	17.88
067-0890-003-0000	RESIDENTIAL	15.32	2.56	17.88
067-0890-004-0000	RESIDENTIAL	15.32	2.56	17.88
067-0890-005-0000	RESIDENTIAL	15.32	2.56	17.88
067-0890-006-0000	RESIDENTIAL	15.32	2.56	17.88
067-0890-007-0000	RESIDENTIAL	15.32	2.56	17.88
067-0890-008-0000	RESIDENTIAL	15.32	2.56	17.88
067-0890-009-0000	RESIDENTIAL	15.32	2.56	17.88
067-0890-010-0000	RESIDENTIAL	15.32	2.56	17.88
067-0890-011-0000	RESIDENTIAL	15.32	2.56	17.88
067-0890-012-0000	RESIDENTIAL	15.32	2.56	17.88
067-0890-013-0000	RESIDENTIAL	15.32	2.56	17.88
067-0890-014-0000	RESIDENTIAL	15.32	2.56	17.88
067-0890-015-0000	RESIDENTIAL	15.32	2.56	17.88
067-0890-016-0000	RESIDENTIAL	15.32	2.56	17.88
067-0890-017-0000	RESIDENTIAL	15.32	2.56	17.88
067-0890-018-0000	RESIDENTIAL	15.32	2.56	17.88
067-0890-019-0000	RESIDENTIAL	15.32	2.56	17.88
067-0890-020-0000	RESIDENTIAL	15.32	2.56	17.88
067-0890-021-0000	RESIDENTIAL	15.32	2.56	17.88
067-0890-022-0000	RESIDENTIAL	15.32	2.56	17.88
067-0890-023-0000	RESIDENTIAL	15.32	2.56	17.88
067-0890-024-0000	RESIDENTIAL	15.32	2.56	17.88
067-0890-025-0000	RESIDENTIAL	15.32	2.56	17.88
067-0890-026-0000	RESIDENTIAL	15.32	2.56	17.88
067-0890-027-0000	RESIDENTIAL	15.32	2.56	17.88
067-0890-028-0000	RESIDENTIAL	15.32	2.56	17.88
067-0890-029-0000	RESIDENTIAL	15.32	2.56	17.88
067-0890-030-0000	RESIDENTIAL	15.32	2.56	17.88
067-0890-031-0000	RESIDENTIAL	15.32	2.56	17.88
067-0890-032-0000	RESIDENTIAL	15.32	2.56	17.88
067-0890-033-0000	RESIDENTIAL	15.32	2.56	17.88
067-0890-034-0000	RESIDENTIAL	15.32	2.56	17.88
067-0890-035-0000	RESIDENTIAL	15.32	2.56	17.88
067-0890-036-0000	RESIDENTIAL	15.32	2.56	17.88
067-0890-037-0000	RESIDENTIAL	15.32	2.56	17.88
067-0890-038-0000	RESIDENTIAL	15.32	2.56	17.88
067-0890-039-0000	RESIDENTIAL	15.32	2.56	17.88
067-0890-040-0000	RESIDENTIAL	15.32	2.56	17.88
067-0890-041-0000	RESIDENTIAL	15.32	2.56	17.88
067-0890-042-0000	RESIDENTIAL	15.32	2.56	17.88
067-0890-046-0000	Residential	15.32	2.56	17.88
067-0890-047-0000	Residential	15.32	2.56	17.88
067-0890-048-0000	Residential	15.32	2.56	17.88
067-0890-049-0000	Residential	15.32	2.56	17.88
067-0890-050-0000	Residential	15.32	2.56	17.88
067-0890-051-0000	Residential	15.32	2.56	17.88
067-0890-052-0000	Residential	15.32	2.56	17.88
067-0890-053-0000	Residential	15.32	2.56	17.88
067-0900-001-0000	RESIDENTIAL	15.32	2.56	17.88
067-0900-002-0000	RESIDENTIAL	15.32	2.56	17.88
067-0900-003-0000	RESIDENTIAL	15.32	2.56	17.88
067-0900-004-0000	RESIDENTIAL	15.32	2.56	17.88
067-0900-005-0000	RESIDENTIAL	15.32	2.56	17.88

**City of Rancho Cordova
Lighting District No. 2012-1
Fiscal Year 2015/16 Preliminary Assessment Roll**

ASSESSOR PARCEL NUMBER	CLASSIFICATION	STREET LIGHTS CHARGE	SAFETY LIGHTS CHARGE	ASSESSMENT
067-0900-006-0000	RESIDENTIAL	15.32	2.56	17.88
067-0900-007-0000	RESIDENTIAL	15.32	2.56	17.88
067-0900-008-0000	RESIDENTIAL	15.32	2.56	17.88
067-0900-009-0000	RESIDENTIAL	15.32	2.56	17.88
067-0900-010-0000	RESIDENTIAL	15.32	2.56	17.88
067-0900-011-0000	RESIDENTIAL	15.32	2.56	17.88
067-0900-012-0000	RESIDENTIAL	15.32	2.56	17.88
067-0900-013-0000	RESIDENTIAL	15.32	2.56	17.88
067-0900-014-0000	RESIDENTIAL	15.32	2.56	17.88
067-0900-015-0000	RESIDENTIAL	15.32	2.56	17.88
067-0900-016-0000	RESIDENTIAL	15.32	2.56	17.88
067-0900-017-0000	RESIDENTIAL	15.32	2.56	17.88
067-0900-018-0000	RESIDENTIAL	15.32	2.56	17.88
067-0900-019-0000	SAFETY LIGHTS ONLY	0.00	2.56	2.56
067-0900-020-0000	SAFETY LIGHTS ONLY	0.00	2.56	2.56
067-0900-021-0000	SAFETY LIGHTS ONLY	0.00	2.56	2.56
067-0900-022-0000	RESIDENTIAL	15.32	2.56	17.88
067-0900-023-0000	RESIDENTIAL	15.32	2.56	17.88
067-0900-024-0000	RESIDENTIAL	15.32	2.56	17.88
067-0900-025-0000	RESIDENTIAL	15.32	2.56	17.88
067-0900-026-0000	RESIDENTIAL	15.32	2.56	17.88
067-0900-027-0000	RESIDENTIAL	15.32	2.56	17.88
067-0900-028-0000	RESIDENTIAL	15.32	2.56	17.88
067-0900-029-0000	RESIDENTIAL	15.32	2.56	17.88
067-0900-030-0000	SAFETY LIGHTS ONLY	0.00	2.56	2.56
067-0900-031-0000	SAFETY LIGHTS ONLY	0.00	2.56	2.56
067-0900-032-0000	SAFETY LIGHTS ONLY	0.00	2.56	2.56
067-0900-033-0000	SAFETY LIGHTS ONLY	0.00	2.56	2.56
067-0900-034-0000	SAFETY LIGHTS ONLY	0.00	2.56	2.56
067-0900-035-0000	RESIDENTIAL	15.32	2.56	17.88
067-0900-036-0000	RESIDENTIAL	15.32	2.56	17.88
067-0900-037-0000	RESIDENTIAL	15.32	2.56	17.88
067-0900-038-0000	RESIDENTIAL	15.32	2.56	17.88
067-0900-039-0000	RESIDENTIAL	15.32	2.56	17.88
067-0900-040-0000	RESIDENTIAL	15.32	2.56	17.88
067-0900-041-0000	RESIDENTIAL	15.32	2.56	17.88
067-0900-042-0000	RESIDENTIAL	15.32	2.56	17.88
067-0900-044-0000	Residential	15.32	2.56	17.88
067-0900-045-0000	Residential	15.32	2.56	17.88
067-0900-046-0000	Residential	15.32	2.56	17.88
067-0900-047-0000	Residential	15.32	2.56	17.88
067-0900-048-0000	Residential	15.32	2.56	17.88
067-0900-049-0000	Residential	15.32	2.56	17.88
067-0900-050-0000	Residential	15.32	2.56	17.88
067-0910-001-0000	RESIDENTIAL	15.32	2.56	17.88
067-0910-002-0000	RESIDENTIAL	15.32	2.56	17.88
067-0910-003-0000	RESIDENTIAL	15.32	2.56	17.88
067-0910-004-0000	RESIDENTIAL	15.32	2.56	17.88
067-0910-005-0000	RESIDENTIAL	15.32	2.56	17.88
067-0910-006-0000	RESIDENTIAL	15.32	2.56	17.88
067-0910-007-0000	RESIDENTIAL	15.32	2.56	17.88
067-0910-008-0000	RESIDENTIAL	15.32	2.56	17.88
067-0910-009-0000	RESIDENTIAL	15.32	2.56	17.88
067-0910-010-0000	RESIDENTIAL	15.32	2.56	17.88
067-0910-011-0000	RESIDENTIAL	15.32	2.56	17.88
067-0910-012-0000	RESIDENTIAL	15.32	2.56	17.88
067-0910-013-0000	RESIDENTIAL	15.32	2.56	17.88
067-0910-014-0000	RESIDENTIAL	15.32	2.56	17.88
067-0910-016-0000	Residential	15.32	2.56	17.88
067-0910-017-0000	Residential	15.32	2.56	17.88
067-0910-018-0000	Residential	15.32	2.56	17.88
067-0910-019-0000	Residential	15.32	2.56	17.88
067-0910-020-0000	Residential	15.32	2.56	17.88
067-0910-021-0000	Residential	15.32	2.56	17.88
067-0910-022-0000	Residential	15.32	2.56	17.88

City of Rancho Cordova
Lighting District No. 2012-1
Fiscal Year 2015/16 Preliminary Assessment Roll

ASSESSOR PARCEL NUMBER	CLASSIFICATION	STREET LIGHTS CHARGE	SAFETY LIGHTS CHARGE	ASSESSMENT
067-0910-023-0000	Residential	15.32	2.56	17.88
067-0910-024-0000	Residential	15.32	2.56	17.88
067-0910-025-0000	Residential	15.32	2.56	17.88
067-0910-026-0000	Residential	15.32	2.56	17.88
067-0910-027-0000	Residential	15.32	2.56	17.88
067-0910-028-0000	Residential	15.32	2.56	17.88
067-0910-029-0000	Residential	15.32	2.56	17.88
067-0910-030-0000	Residential	15.32	2.56	17.88
067-0910-031-0000	Residential	15.32	2.56	17.88
067-0910-032-0000	Residential	15.32	2.56	17.88
067-0920-001-0000	SAFETY LIGHTS ONLY	0.00	2.56	2.56
067-0920-002-0000	SAFETY LIGHTS ONLY	0.00	2.56	2.56
067-0920-003-0000	SAFETY LIGHTS ONLY	0.00	2.56	2.56
067-0920-004-0000	SAFETY LIGHTS ONLY	0.00	2.56	2.56
067-0920-005-0000	SAFETY LIGHTS ONLY	0.00	2.56	2.56
067-0920-006-0000	SAFETY LIGHTS ONLY	0.00	2.56	2.56
067-0920-007-0000	SAFETY LIGHTS ONLY	0.00	2.56	2.56
067-0920-008-0000	SAFETY LIGHTS ONLY	0.00	2.56	2.56
067-0920-009-0000	SAFETY LIGHTS ONLY	0.00	2.56	2.56
067-0920-010-0000	SAFETY LIGHTS ONLY	0.00	2.56	2.56
067-0920-011-0000	SAFETY LIGHTS ONLY	0.00	2.56	2.56
067-0920-012-0000	SAFETY LIGHTS ONLY	0.00	2.56	2.56
067-0920-013-0000	SAFETY LIGHTS ONLY	0.00	2.56	2.56
067-0920-014-0000	SAFETY LIGHTS ONLY	0.00	2.56	2.56
067-0920-015-0000	SAFETY LIGHTS ONLY	0.00	2.56	2.56
067-0920-016-0000	SAFETY LIGHTS ONLY	0.00	2.56	2.56
067-0920-017-0000	SAFETY LIGHTS ONLY	0.00	2.56	2.56
067-0920-018-0000	SAFETY LIGHTS ONLY	0.00	2.56	2.56
067-0920-019-0000	SAFETY LIGHTS ONLY	0.00	2.56	2.56
067-0920-020-0000	SAFETY LIGHTS ONLY	0.00	2.56	2.56
067-0920-021-0000	SAFETY LIGHTS ONLY	0.00	2.56	2.56
067-0920-022-0000	SAFETY LIGHTS ONLY	0.00	2.56	2.56
067-0920-023-0000	SAFETY LIGHTS ONLY	0.00	2.56	2.56
067-0920-024-0000	SAFETY LIGHTS ONLY	0.00	2.56	2.56
067-0920-025-0000	SAFETY LIGHTS ONLY	0.00	2.56	2.56
067-0920-026-0000	SAFETY LIGHTS ONLY	0.00	2.56	2.56
067-0920-027-0000	SAFETY LIGHTS ONLY	0.00	2.56	2.56
067-0920-028-0000	SAFETY LIGHTS ONLY	0.00	2.56	2.56
067-0920-029-0000	SAFETY LIGHTS ONLY	0.00	2.56	2.56
067-0920-030-0000	SAFETY LIGHTS ONLY	0.00	2.56	2.56
067-0920-031-0000	SAFETY LIGHTS ONLY	0.00	2.56	2.56
067-0920-032-0000	SAFETY LIGHTS ONLY	0.00	2.56	2.56
067-0920-033-0000	SAFETY LIGHTS ONLY	0.00	2.56	2.56
067-0920-034-0000	SAFETY LIGHTS ONLY	0.00	2.56	2.56
067-0920-035-0000	SAFETY LIGHTS ONLY	0.00	2.56	2.56
067-0920-036-0000	SAFETY LIGHTS ONLY	0.00	2.56	2.56
067-0920-037-0000	SAFETY LIGHTS ONLY	0.00	2.56	2.56
067-0920-038-0000	SAFETY LIGHTS ONLY	0.00	2.56	2.56
067-0920-039-0000	SAFETY LIGHTS ONLY	0.00	2.56	2.56
067-0920-040-0000	SAFETY LIGHTS ONLY	0.00	2.56	2.56
067-0920-041-0000	SAFETY LIGHTS ONLY	0.00	2.56	2.56
067-0920-042-0000	SAFETY LIGHTS ONLY	0.00	2.56	2.56
067-0920-043-0000	SAFETY LIGHTS ONLY	0.00	2.56	2.56
067-0920-044-0000	SAFETY LIGHTS ONLY	0.00	2.56	2.56
067-0920-045-0000	SAFETY LIGHTS ONLY	0.00	2.56	2.56
067-0920-046-0000	SAFETY LIGHTS ONLY	0.00	2.56	2.56
067-0920-047-0000	SAFETY LIGHTS ONLY	0.00	2.56	2.56
067-0920-048-0000	SAFETY LIGHTS ONLY	0.00	2.56	2.56
067-0920-049-0000	SAFETY LIGHTS ONLY	0.00	2.56	2.56
067-0920-050-0000	SAFETY LIGHTS ONLY	0.00	2.56	2.56
067-0920-051-0000	SAFETY LIGHTS ONLY	0.00	2.56	2.56
067-0920-052-0000	SAFETY LIGHTS ONLY	0.00	2.56	2.56
067-0920-053-0000	SAFETY LIGHTS ONLY	0.00	2.56	2.56
067-0920-054-0000	SAFETY LIGHTS ONLY	0.00	2.56	2.56
067-0920-055-0000	SAFETY LIGHTS ONLY	0.00	2.56	2.56

**City of Rancho Cordova
Lighting District No. 2012-1
Fiscal Year 2015/16 Preliminary Assessment Roll**

ASSESSOR PARCEL NUMBER	CLASSIFICATION	STREET LIGHTS CHARGE	SAFETY LIGHTS CHARGE	ASSESSMENT
067-0920-056-0000	SAFETY LIGHTS ONLY	0.00	2.56	2.56
067-0920-057-0000	SAFETY LIGHTS ONLY	0.00	2.56	2.56
067-0920-058-0000	SAFETY LIGHTS ONLY	0.00	2.56	2.56
067-0920-059-0000	SAFETY LIGHTS ONLY	0.00	2.56	2.56
067-0920-060-0000	SAFETY LIGHTS ONLY	0.00	2.56	2.56
067-0920-061-0000	SAFETY LIGHTS ONLY	0.00	2.56	2.56
067-0920-062-0000	SAFETY LIGHTS ONLY	0.00	2.56	2.56
067-0920-063-0000	SAFETY LIGHTS ONLY	0.00	2.56	2.56
067-0920-064-0000	SAFETY LIGHTS ONLY	0.00	2.56	2.56
067-0920-065-0000	SAFETY LIGHTS ONLY	0.00	2.56	2.56
067-0920-066-0000	SAFETY LIGHTS ONLY	0.00	2.56	2.56
067-0920-067-0000	SAFETY LIGHTS ONLY	0.00	2.56	2.56
067-0920-068-0000	SAFETY LIGHTS ONLY	0.00	2.56	2.56
067-0920-069-0000	SAFETY LIGHTS ONLY	0.00	2.56	2.56
067-0920-070-0000	SAFETY LIGHTS ONLY	0.00	2.56	2.56
067-0920-071-0000	SAFETY LIGHTS ONLY	0.00	2.56	2.56
067-0920-072-0000	SAFETY LIGHTS ONLY	0.00	2.56	2.56
067-0920-073-0000	SAFETY LIGHTS ONLY	0.00	2.56	2.56
067-0920-074-0000	SAFETY LIGHTS ONLY	0.00	2.56	2.56
067-0920-075-0000	SAFETY LIGHTS ONLY	0.00	2.56	2.56
067-0920-076-0000	SAFETY LIGHTS ONLY	0.00	2.56	2.56
067-0920-077-0000	SAFETY LIGHTS ONLY	0.00	2.56	2.56
067-0920-078-0000	SAFETY LIGHTS ONLY	0.00	2.56	2.56
067-0920-079-0000	SAFETY LIGHTS ONLY	0.00	2.56	2.56
067-0920-080-0000	SAFETY LIGHTS ONLY	0.00	2.56	2.56
067-0920-081-0000	SAFETY LIGHTS ONLY	0.00	2.56	2.56
067-0920-082-0000	SAFETY LIGHTS ONLY	0.00	2.56	2.56
067-0920-083-0000	SAFETY LIGHTS ONLY	0.00	2.56	2.56
067-0920-084-0000	SAFETY LIGHTS ONLY	0.00	2.56	2.56
067-0920-085-0000	SAFETY LIGHTS ONLY	0.00	2.56	2.56
067-0920-086-0000	SAFETY LIGHTS ONLY	0.00	2.56	2.56
067-0920-087-0000	SAFETY LIGHTS ONLY	0.00	2.56	2.56
067-0920-088-0000	SAFETY LIGHTS ONLY	0.00	2.56	2.56
067-0920-089-0000	SAFETY LIGHTS ONLY	0.00	2.56	2.56
067-0920-090-0000	SAFETY LIGHTS ONLY	0.00	2.56	2.56
067-0920-091-0000	SAFETY LIGHTS ONLY	0.00	2.56	2.56
067-0920-092-0000	SAFETY LIGHTS ONLY	0.00	2.56	2.56
067-0920-093-0000	SAFETY LIGHTS ONLY	0.00	2.56	2.56
067-0920-094-0000	SAFETY LIGHTS ONLY	0.00	2.56	2.56
067-0920-095-0000	SAFETY LIGHTS ONLY	0.00	2.56	2.56
067-0920-096-0000	SAFETY LIGHTS ONLY	0.00	2.56	2.56
067-0920-097-0000	SAFETY LIGHTS ONLY	0.00	2.56	2.56
067-0920-098-0000	SAFETY LIGHTS ONLY	0.00	2.56	2.56
067-0920-099-0000	SAFETY LIGHTS ONLY	0.00	2.56	2.56
067-0920-100-0000	SAFETY LIGHTS ONLY	0.00	2.56	2.56
067-0920-101-0000	SAFETY LIGHTS ONLY	0.00	2.56	2.56
067-0920-102-0000	SAFETY LIGHTS ONLY	0.00	2.56	2.56
067-0920-103-0000	SAFETY LIGHTS ONLY	0.00	2.56	2.56
067-0920-104-0000	SAFETY LIGHTS ONLY	0.00	2.56	2.56
067-0920-105-0000	SAFETY LIGHTS ONLY	0.00	2.56	2.56
067-0920-106-0000	SAFETY LIGHTS ONLY	0.00	2.56	2.56
067-0920-107-0000	SAFETY LIGHTS ONLY	0.00	2.56	2.56
067-0920-108-0000	SAFETY LIGHTS ONLY	0.00	2.56	2.56
067-0920-109-0000	SAFETY LIGHTS ONLY	0.00	2.56	2.56
067-0920-110-0000	SAFETY LIGHTS ONLY	0.00	2.56	2.56
067-0920-111-0000	SAFETY LIGHTS ONLY	0.00	2.56	2.56
067-0920-112-0000	SAFETY LIGHTS ONLY	0.00	2.56	2.56
067-0920-113-0000	SAFETY LIGHTS ONLY	0.00	2.56	2.56
067-0920-114-0000	SAFETY LIGHTS ONLY	0.00	2.56	2.56
067-0920-115-0000	SAFETY LIGHTS ONLY	0.00	2.56	2.56
067-0920-116-0000	SAFETY LIGHTS ONLY	0.00	2.56	2.56
067-0920-117-0000	SAFETY LIGHTS ONLY	0.00	2.56	2.56
067-0920-118-0000	SAFETY LIGHTS ONLY	0.00	2.56	2.56
067-0930-001-0000	RESIDENTIAL	15.32	2.56	17.88
067-0930-002-0000	RESIDENTIAL	15.32	2.56	17.88

**City of Rancho Cordova
Lighting District No. 2012-1
Fiscal Year 2015/16 Preliminary Assessment Roll**

ASSESSOR PARCEL NUMBER	CLASSIFICATION	STREET LIGHTS CHARGE	SAFETY LIGHTS CHARGE	ASSESSMENT
067-0930-003-0000	RESIDENTIAL	15.32	2.56	17.88
067-0930-004-0000	RESIDENTIAL	15.32	2.56	17.88
067-0930-005-0000	RESIDENTIAL	15.32	2.56	17.88
067-0930-006-0000	RESIDENTIAL	15.32	2.56	17.88
067-0930-007-0000	RESIDENTIAL	15.32	2.56	17.88
067-0930-008-0000	RESIDENTIAL	15.32	2.56	17.88
067-0930-009-0000	RESIDENTIAL	15.32	2.56	17.88
067-0930-010-0000	RESIDENTIAL	15.32	2.56	17.88
067-0930-011-0000	RESIDENTIAL	15.32	2.56	17.88
067-0930-012-0000	RESIDENTIAL	15.32	2.56	17.88
067-0930-013-0000	RESIDENTIAL	15.32	2.56	17.88
067-0930-014-0000	RESIDENTIAL	15.32	2.56	17.88
067-0930-015-0000	RESIDENTIAL	15.32	2.56	17.88
067-0930-016-0000	RESIDENTIAL	15.32	2.56	17.88
067-0930-017-0000	RESIDENTIAL	15.32	2.56	17.88
067-0930-018-0000	RESIDENTIAL	15.32	2.56	17.88
067-0930-019-0000	RESIDENTIAL	15.32	2.56	17.88
067-0930-020-0000	RESIDENTIAL	15.32	2.56	17.88
067-0930-021-0000	RESIDENTIAL	15.32	2.56	17.88
067-0930-022-0000	RESIDENTIAL	15.32	2.56	17.88
067-0930-023-0000	RESIDENTIAL	15.32	2.56	17.88
067-0930-024-0000	RESIDENTIAL	15.32	2.56	17.88
067-0930-025-0000	RESIDENTIAL	15.32	2.56	17.88
067-0930-026-0000	RESIDENTIAL	15.32	2.56	17.88
067-0930-027-0000	RESIDENTIAL	15.32	2.56	17.88
067-0930-028-0000	RESIDENTIAL	15.32	2.56	17.88
067-0930-029-0000	RESIDENTIAL	15.32	2.56	17.88
067-0930-030-0000	RESIDENTIAL	15.32	2.56	17.88
067-0930-031-0000	RESIDENTIAL	15.32	2.56	17.88
067-0930-032-0000	RESIDENTIAL	15.32	2.56	17.88
067-0930-033-0000	RESIDENTIAL	15.32	2.56	17.88
067-0930-034-0000	RESIDENTIAL	15.32	2.56	17.88
067-0930-035-0000	RESIDENTIAL	15.32	2.56	17.88
067-0930-036-0000	RESIDENTIAL	15.32	2.56	17.88
067-0930-037-0000	RESIDENTIAL	15.32	2.56	17.88
067-0930-038-0000	RESIDENTIAL	15.32	2.56	17.88
067-0930-039-0000	RESIDENTIAL	15.32	2.56	17.88
067-0930-040-0000	RESIDENTIAL	15.32	2.56	17.88
067-0930-041-0000	RESIDENTIAL	15.32	2.56	17.88
067-0930-042-0000	RESIDENTIAL	15.32	2.56	17.88
067-0930-043-0000	RESIDENTIAL	15.32	2.56	17.88
067-0990-001-0000	NON RESIDENTIAL	559.94	2.56	562.50
067-0990-002-0000	NON RESIDENTIAL	801.26	2.56	803.82
067-0990-003-0000	NON RESIDENTIAL	366.74	2.56	369.30
067-0990-005-0000	NON RESIDENTIAL	563.72	2.56	566.28
067-1000-001-0000	NON RESIDENTIAL	304.52	2.56	307.08
067-1000-002-0000	NON RESIDENTIAL	219.12	2.56	221.68
067-1000-003-0000	NON RESIDENTIAL	84.62	2.56	87.18
067-1000-004-0000	NON RESIDENTIAL	128.44	2.56	131.00
067-1010-001-0000	NON RESIDENTIAL	365.24	2.56	367.80
067-1020-003-0000	NON RESIDENTIAL	447.68	2.56	450.24
067-1020-004-0000	NON RESIDENTIAL	204.02	2.56	206.58
068-0030-018-0000	NON RESIDENTIAL	77.30	2.56	79.86
068-0030-043-0000	SAFETY LIGHTS ONLY	0.00	2.56	2.56
068-0030-044-0000	NON RESIDENTIAL	78.56	2.56	81.12
068-0030-046-0000	NON RESIDENTIAL	53.38	2.56	55.94
068-0030-047-0000	NON RESIDENTIAL	53.38	2.56	55.94
068-0030-048-0000	NON RESIDENTIAL	53.38	2.56	55.94
068-0030-049-0000	NON RESIDENTIAL	53.38	2.56	55.94
068-0030-050-0000	NON RESIDENTIAL	53.38	2.56	55.94
068-0030-051-0000	NON RESIDENTIAL	53.38	2.56	55.94
068-0030-052-0000	NON RESIDENTIAL	53.38	2.56	55.94
068-0050-003-0000	NON RESIDENTIAL	12.58	2.56	15.14
068-0050-005-0000	NON RESIDENTIAL	335.26	2.56	337.82
068-0050-008-0000	NON RESIDENTIAL	80.58	2.56	83.14

**City of Rancho Cordova
Lighting District No. 2012-1
Fiscal Year 2015/16 Preliminary Assessment Roll**

ASSESSOR PARCEL NUMBER	CLASSIFICATION	STREET LIGHTS CHARGE	SAFETY LIGHTS CHARGE	ASSESSMENT
068-0050-010-0000	NON RESIDENTIAL	27.44	2.56	30.00
068-0050-011-0000	NON RESIDENTIAL	37.00	2.56	39.56
068-0060-002-0000	NON RESIDENTIAL	134.48	2.56	137.04
068-0060-007-0000	RESIDENTIAL	15.32	2.56	17.88
068-0060-008-0000	RESIDENTIAL	15.32	2.56	17.88
068-0060-009-0000	RESIDENTIAL	15.32	2.56	17.88
068-0060-010-0000	RESIDENTIAL	15.32	2.56	17.88
068-0060-011-0000	NON RESIDENTIAL	161.94	2.56	164.50
068-0071-001-0000	RESIDENTIAL	15.32	2.56	17.88
068-0071-002-0000	RESIDENTIAL	15.32	2.56	17.88
068-0071-003-0000	RESIDENTIAL	15.32	2.56	17.88
068-0071-004-0000	RESIDENTIAL	15.32	2.56	17.88
068-0071-005-0000	RESIDENTIAL	15.32	2.56	17.88
068-0071-006-0000	RESIDENTIAL	15.32	2.56	17.88
068-0071-007-0000	RESIDENTIAL	15.32	2.56	17.88
068-0071-008-0000	RESIDENTIAL	15.32	2.56	17.88
068-0071-009-0000	RESIDENTIAL	15.32	2.56	17.88
068-0071-010-0000	RESIDENTIAL	15.32	2.56	17.88
068-0071-011-0000	RESIDENTIAL	15.32	2.56	17.88
068-0071-012-0000	RESIDENTIAL	15.32	2.56	17.88
068-0071-013-0000	RESIDENTIAL	15.32	2.56	17.88
068-0071-014-0000	RESIDENTIAL	15.32	2.56	17.88
068-0071-015-0000	RESIDENTIAL	15.32	2.56	17.88
068-0071-016-0000	RESIDENTIAL	15.32	2.56	17.88
068-0071-017-0000	RESIDENTIAL	15.32	2.56	17.88
068-0072-001-0000	RESIDENTIAL	15.32	2.56	17.88
068-0072-002-0000	RESIDENTIAL	15.32	2.56	17.88
068-0072-003-0000	RESIDENTIAL	15.32	2.56	17.88
068-0072-004-0000	RESIDENTIAL	15.32	2.56	17.88
068-0072-005-0000	RESIDENTIAL	15.32	2.56	17.88
068-0072-006-0000	RESIDENTIAL	15.32	2.56	17.88
068-0072-007-0000	RESIDENTIAL	15.32	2.56	17.88
068-0072-008-0000	RESIDENTIAL	15.32	2.56	17.88
068-0072-009-0000	RESIDENTIAL	15.32	2.56	17.88
068-0072-010-0000	RESIDENTIAL	15.32	2.56	17.88
068-0072-011-0000	RESIDENTIAL	15.32	2.56	17.88
068-0072-012-0000	RESIDENTIAL	15.32	2.56	17.88
068-0072-013-0000	RESIDENTIAL	15.32	2.56	17.88
068-0072-014-0000	RESIDENTIAL	15.32	2.56	17.88
068-0072-015-0000	RESIDENTIAL	15.32	2.56	17.88
068-0072-016-0000	RESIDENTIAL	15.32	2.56	17.88
068-0072-017-0000	RESIDENTIAL	15.32	2.56	17.88
068-0072-018-0000	RESIDENTIAL	15.32	2.56	17.88
068-0072-019-0000	RESIDENTIAL	15.32	2.56	17.88
068-0072-020-0000	RESIDENTIAL	15.32	2.56	17.88
068-0072-021-0000	RESIDENTIAL	15.32	2.56	17.88
068-0072-022-0000	RESIDENTIAL	15.32	2.56	17.88
068-0072-023-0000	RESIDENTIAL	15.32	2.56	17.88
068-0072-024-0000	RESIDENTIAL	15.32	2.56	17.88
068-0072-025-0000	RESIDENTIAL	15.32	2.56	17.88
068-0072-026-0000	RESIDENTIAL	15.32	2.56	17.88
068-0072-027-0000	RESIDENTIAL	15.32	2.56	17.88
068-0072-028-0000	RESIDENTIAL	15.32	2.56	17.88
068-0072-029-0000	RESIDENTIAL	15.32	2.56	17.88
068-0072-030-0000	RESIDENTIAL	15.32	2.56	17.88
068-0072-031-0000	RESIDENTIAL	15.32	2.56	17.88
068-0072-032-0000	RESIDENTIAL	15.32	2.56	17.88
068-0072-033-0000	RESIDENTIAL	15.32	2.56	17.88
068-0072-034-0000	RESIDENTIAL	15.32	2.56	17.88
068-0072-035-0000	RESIDENTIAL	15.32	2.56	17.88
068-0072-036-0000	RESIDENTIAL	15.32	2.56	17.88
068-0073-001-0000	RESIDENTIAL	15.32	2.56	17.88
068-0074-001-0000	RESIDENTIAL	15.32	2.56	17.88
068-0074-002-0000	RESIDENTIAL	15.32	2.56	17.88
068-0074-003-0000	RESIDENTIAL	15.32	2.56	17.88

**City of Rancho Cordova
Lighting District No. 2012-1
Fiscal Year 2015/16 Preliminary Assessment Roll**

ASSESSOR PARCEL NUMBER	CLASSIFICATION	STREET LIGHTS CHARGE	SAFETY LIGHTS CHARGE	ASSESSMENT
068-0075-001-0000	RESIDENTIAL	15.32	2.56	17.88
068-0075-002-0000	RESIDENTIAL	15.32	2.56	17.88
068-0075-003-0000	RESIDENTIAL	15.32	2.56	17.88
068-0075-004-0000	RESIDENTIAL	15.32	2.56	17.88
068-0075-005-0000	RESIDENTIAL	15.32	2.56	17.88
068-0075-006-0000	RESIDENTIAL	15.32	2.56	17.88
068-0081-001-0000	RESIDENTIAL	15.32	2.56	17.88
068-0081-002-0000	RESIDENTIAL	15.32	2.56	17.88
068-0081-003-0000	RESIDENTIAL	15.32	2.56	17.88
068-0081-004-0000	RESIDENTIAL	15.32	2.56	17.88
068-0082-001-0000	RESIDENTIAL	15.32	2.56	17.88
068-0082-002-0000	RESIDENTIAL	15.32	2.56	17.88
068-0082-003-0000	RESIDENTIAL	15.32	2.56	17.88
068-0082-004-0000	RESIDENTIAL	15.32	2.56	17.88
068-0083-001-0000	RESIDENTIAL	15.32	2.56	17.88
068-0083-002-0000	RESIDENTIAL	15.32	2.56	17.88
068-0084-001-0000	RESIDENTIAL	15.32	2.56	17.88
068-0084-002-0000	RESIDENTIAL	15.32	2.56	17.88
068-0084-003-0000	RESIDENTIAL	15.32	2.56	17.88
068-0084-004-0000	RESIDENTIAL	15.32	2.56	17.88
068-0084-005-0000	RESIDENTIAL	15.32	2.56	17.88
068-0084-006-0000	RESIDENTIAL	15.32	2.56	17.88
068-0084-007-0000	RESIDENTIAL	15.32	2.56	17.88
068-0084-008-0000	RESIDENTIAL	15.32	2.56	17.88
068-0084-009-0000	RESIDENTIAL	15.32	2.56	17.88
068-0084-010-0000	RESIDENTIAL	15.32	2.56	17.88
068-0084-011-0000	RESIDENTIAL	15.32	2.56	17.88
068-0084-012-0000	RESIDENTIAL	15.32	2.56	17.88
068-0084-013-0000	RESIDENTIAL	15.32	2.56	17.88
068-0084-014-0000	RESIDENTIAL	15.32	2.56	17.88
068-0084-015-0000	RESIDENTIAL	15.32	2.56	17.88
068-0084-016-0000	RESIDENTIAL	15.32	2.56	17.88
068-0084-017-0000	RESIDENTIAL	15.32	2.56	17.88
068-0084-018-0000	RESIDENTIAL	15.32	2.56	17.88
068-0084-019-0000	RESIDENTIAL	15.32	2.56	17.88
068-0084-020-0000	RESIDENTIAL	15.32	2.56	17.88
068-0084-021-0000	RESIDENTIAL	15.32	2.56	17.88
068-0084-022-0000	RESIDENTIAL	15.32	2.56	17.88
068-0084-023-0000	RESIDENTIAL	15.32	2.56	17.88
068-0084-024-0000	RESIDENTIAL	15.32	2.56	17.88
068-0085-001-0000	RESIDENTIAL	15.32	2.56	17.88
068-0085-002-0000	RESIDENTIAL	15.32	2.56	17.88
068-0085-003-0000	RESIDENTIAL	15.32	2.56	17.88
068-0085-004-0000	RESIDENTIAL	15.32	2.56	17.88
068-0085-005-0000	RESIDENTIAL	15.32	2.56	17.88
068-0085-006-0000	RESIDENTIAL	15.32	2.56	17.88
068-0085-007-0000	RESIDENTIAL	15.32	2.56	17.88
068-0085-008-0000	RESIDENTIAL	15.32	2.56	17.88
068-0085-009-0000	RESIDENTIAL	15.32	2.56	17.88
068-0086-001-0000	RESIDENTIAL	15.32	2.56	17.88
068-0086-002-0000	RESIDENTIAL	15.32	2.56	17.88
068-0091-003-0000	RESIDENTIAL	15.32	2.56	17.88
068-0091-006-0000	RESIDENTIAL	15.32	2.56	17.88
068-0091-007-0000	RESIDENTIAL	15.32	2.56	17.88
068-0091-008-0000	RESIDENTIAL	15.32	2.56	17.88
068-0091-009-0000	RESIDENTIAL	15.32	2.56	17.88
068-0091-010-0000	RESIDENTIAL	15.32	2.56	17.88
068-0091-011-0000	RESIDENTIAL	15.32	2.56	17.88
068-0091-012-0000	RESIDENTIAL	15.32	2.56	17.88
068-0091-013-0000	RESIDENTIAL	15.32	2.56	17.88
068-0091-014-0000	RESIDENTIAL	15.32	2.56	17.88
068-0091-015-0000	RESIDENTIAL	15.32	2.56	17.88
068-0091-016-0000	RESIDENTIAL	15.32	2.56	17.88
068-0091-017-0000	RESIDENTIAL	15.32	2.56	17.88
068-0091-018-0000	RESIDENTIAL	15.32	2.56	17.88

**City of Rancho Cordova
Lighting District No. 2012-1
Fiscal Year 2015/16 Preliminary Assessment Roll**

ASSESSOR PARCEL NUMBER	CLASSIFICATION	STREET LIGHTS CHARGE	SAFETY LIGHTS CHARGE	ASSESSMENT
068-0091-019-0000	RESIDENTIAL	15.32	2.56	17.88
068-0091-020-0000	RESIDENTIAL	15.32	2.56	17.88
068-0091-021-0000	RESIDENTIAL	15.32	2.56	17.88
068-0091-022-0000	RESIDENTIAL	15.32	2.56	17.88
068-0091-023-0000	RESIDENTIAL	15.32	2.56	17.88
068-0091-024-0000	RESIDENTIAL	15.32	2.56	17.88
068-0091-025-0000	RESIDENTIAL	15.32	2.56	17.88
068-0091-026-0000	RESIDENTIAL	15.32	2.56	17.88
068-0091-027-0000	RESIDENTIAL	15.32	2.56	17.88
068-0091-028-0000	RESIDENTIAL	15.32	2.56	17.88
068-0091-029-0000	RESIDENTIAL	15.32	2.56	17.88
068-0091-030-0000	RESIDENTIAL	15.32	2.56	17.88
068-0091-031-0000	RESIDENTIAL	15.32	2.56	17.88
068-0091-035-0000	RESIDENTIAL	15.32	2.56	17.88
068-0091-036-0000	RESIDENTIAL	15.32	2.56	17.88
068-0091-037-0000	RESIDENTIAL	15.32	2.56	17.88
068-0091-039-0000	RESIDENTIAL	15.32	2.56	17.88
068-0091-040-0000	RESIDENTIAL	15.32	2.56	17.88
068-0092-001-0000	RESIDENTIAL	15.32	2.56	17.88
068-0092-002-0000	RESIDENTIAL	15.32	2.56	17.88
068-0092-003-0000	RESIDENTIAL	15.32	2.56	17.88
068-0092-004-0000	RESIDENTIAL	15.32	2.56	17.88
068-0092-005-0000	RESIDENTIAL	15.32	2.56	17.88
068-0093-001-0000	RESIDENTIAL	15.32	2.56	17.88
068-0093-002-0000	RESIDENTIAL	15.32	2.56	17.88
068-0093-003-0000	RESIDENTIAL	15.32	2.56	17.88
068-0093-004-0000	RESIDENTIAL	15.32	2.56	17.88
068-0093-005-0000	RESIDENTIAL	15.32	2.56	17.88
068-0093-006-0000	RESIDENTIAL	15.32	2.56	17.88
068-0093-007-0000	RESIDENTIAL	15.32	2.56	17.88
068-0093-008-0000	RESIDENTIAL	15.32	2.56	17.88
068-0093-009-0000	RESIDENTIAL	15.32	2.56	17.88
068-0093-010-0000	RESIDENTIAL	15.32	2.56	17.88
068-0101-001-0000	RESIDENTIAL	15.32	2.56	17.88
068-0101-002-0000	RESIDENTIAL	15.32	2.56	17.88
068-0101-003-0000	RESIDENTIAL	15.32	2.56	17.88
068-0101-004-0000	RESIDENTIAL	15.32	2.56	17.88
068-0101-005-0000	RESIDENTIAL	15.32	2.56	17.88
068-0101-006-0000	RESIDENTIAL	15.32	2.56	17.88
068-0102-001-0000	RESIDENTIAL	15.32	2.56	17.88
068-0102-002-0000	RESIDENTIAL	15.32	2.56	17.88
068-0102-003-0000	RESIDENTIAL	15.32	2.56	17.88
068-0102-004-0000	RESIDENTIAL	15.32	2.56	17.88
068-0102-005-0000	RESIDENTIAL	15.32	2.56	17.88
068-0102-006-0000	RESIDENTIAL	15.32	2.56	17.88
068-0102-007-0000	RESIDENTIAL	15.32	2.56	17.88
068-0102-008-0000	RESIDENTIAL	15.32	2.56	17.88
068-0102-009-0000	RESIDENTIAL	15.32	2.56	17.88
068-0102-010-0000	RESIDENTIAL	15.32	2.56	17.88
068-0102-011-0000	RESIDENTIAL	15.32	2.56	17.88
068-0102-012-0000	RESIDENTIAL	15.32	2.56	17.88
068-0102-013-0000	RESIDENTIAL	15.32	2.56	17.88
068-0102-014-0000	RESIDENTIAL	15.32	2.56	17.88
068-0102-015-0000	RESIDENTIAL	15.32	2.56	17.88
068-0102-016-0000	RESIDENTIAL	15.32	2.56	17.88
068-0102-017-0000	RESIDENTIAL	15.32	2.56	17.88
068-0102-018-0000	RESIDENTIAL	15.32	2.56	17.88
068-0103-001-0000	RESIDENTIAL	15.32	2.56	17.88
068-0103-002-0000	RESIDENTIAL	15.32	2.56	17.88
068-0104-001-0000	RESIDENTIAL	15.32	2.56	17.88
068-0104-002-0000	RESIDENTIAL	15.32	2.56	17.88
068-0104-003-0000	RESIDENTIAL	15.32	2.56	17.88
068-0104-004-0000	RESIDENTIAL	15.32	2.56	17.88
068-0104-005-0000	RESIDENTIAL	15.32	2.56	17.88
068-0105-001-0000	RESIDENTIAL	15.32	2.56	17.88

**City of Rancho Cordova
Lighting District No. 2012-1
Fiscal Year 2015/16 Preliminary Assessment Roll**

ASSESSOR PARCEL NUMBER	CLASSIFICATION	STREET LIGHTS CHARGE	SAFETY LIGHTS CHARGE	ASSESSMENT
068-0105-002-0000	RESIDENTIAL	15.32	2.56	17.88
068-0105-003-0000	RESIDENTIAL	15.32	2.56	17.88
068-0105-004-0000	RESIDENTIAL	15.32	2.56	17.88
068-0105-005-0000	RESIDENTIAL	15.32	2.56	17.88
068-0105-006-0000	RESIDENTIAL	15.32	2.56	17.88
068-0105-007-0000	RESIDENTIAL	15.32	2.56	17.88
068-0106-001-0000	RESIDENTIAL	15.32	2.56	17.88
068-0106-002-0000	RESIDENTIAL	15.32	2.56	17.88
068-0111-001-0000	RESIDENTIAL	15.32	2.56	17.88
068-0111-002-0000	RESIDENTIAL	15.32	2.56	17.88
068-0111-003-0000	RESIDENTIAL	15.32	2.56	17.88
068-0111-004-0000	RESIDENTIAL	15.32	2.56	17.88
068-0111-005-0000	RESIDENTIAL	15.32	2.56	17.88
068-0111-006-0000	RESIDENTIAL	15.32	2.56	17.88
068-0111-007-0000	RESIDENTIAL	15.32	2.56	17.88
068-0111-008-0000	RESIDENTIAL	15.32	2.56	17.88
068-0111-009-0000	RESIDENTIAL	15.32	2.56	17.88
068-0111-010-0000	RESIDENTIAL	15.32	2.56	17.88
068-0111-011-0000	RESIDENTIAL	15.32	2.56	17.88
068-0111-012-0000	RESIDENTIAL	15.32	2.56	17.88
068-0111-013-0000	SAFETY LIGHTS ONLY	0.00	2.56	2.56
068-0111-014-0000	NON RESIDENTIAL	307.04	2.56	309.60
068-0112-001-0000	RESIDENTIAL	15.32	2.56	17.88
068-0112-002-0000	RESIDENTIAL	15.32	2.56	17.88
068-0112-003-0000	RESIDENTIAL	15.32	2.56	17.88
068-0112-004-0000	RESIDENTIAL	15.32	2.56	17.88
068-0112-005-0000	RESIDENTIAL	15.32	2.56	17.88
068-0112-006-0000	RESIDENTIAL	15.32	2.56	17.88
068-0112-007-0000	RESIDENTIAL	15.32	2.56	17.88
068-0112-008-0000	RESIDENTIAL	15.32	2.56	17.88
068-0112-009-0000	RESIDENTIAL	15.32	2.56	17.88
068-0112-010-0000	RESIDENTIAL	15.32	2.56	17.88
068-0112-011-0000	RESIDENTIAL	15.32	2.56	17.88
068-0112-012-0000	RESIDENTIAL	15.32	2.56	17.88
068-0112-013-0000	RESIDENTIAL	15.32	2.56	17.88
068-0112-014-0000	RESIDENTIAL	15.32	2.56	17.88
068-0113-001-0000	RESIDENTIAL	15.32	2.56	17.88
068-0113-002-0000	RESIDENTIAL	15.32	2.56	17.88
068-0113-003-0000	RESIDENTIAL	15.32	2.56	17.88
068-0113-004-0000	RESIDENTIAL	15.32	2.56	17.88
068-0113-005-0000	RESIDENTIAL	15.32	2.56	17.88
068-0113-006-0000	RESIDENTIAL	15.32	2.56	17.88
068-0113-007-0000	RESIDENTIAL	15.32	2.56	17.88
068-0113-008-0000	RESIDENTIAL	15.32	2.56	17.88
068-0113-009-0000	RESIDENTIAL	15.32	2.56	17.88
068-0113-010-0000	RESIDENTIAL	15.32	2.56	17.88
068-0113-011-0000	RESIDENTIAL	15.32	2.56	17.88
068-0114-001-0000	RESIDENTIAL	15.32	2.56	17.88
068-0114-002-0000	RESIDENTIAL	15.32	2.56	17.88
068-0114-003-0000	RESIDENTIAL	15.32	2.56	17.88
068-0114-004-0000	RESIDENTIAL	15.32	2.56	17.88
068-0114-005-0000	RESIDENTIAL	15.32	2.56	17.88
068-0114-006-0000	RESIDENTIAL	15.32	2.56	17.88
068-0114-007-0000	RESIDENTIAL	15.32	2.56	17.88
068-0114-008-0000	RESIDENTIAL	15.32	2.56	17.88
068-0114-009-0000	RESIDENTIAL	15.32	2.56	17.88
068-0121-001-0000	RESIDENTIAL	15.32	2.56	17.88
068-0121-002-0000	RESIDENTIAL	15.32	2.56	17.88
068-0121-003-0000	RESIDENTIAL	15.32	2.56	17.88
068-0121-004-0000	RESIDENTIAL	15.32	2.56	17.88
068-0121-005-0000	RESIDENTIAL	15.32	2.56	17.88
068-0121-006-0000	RESIDENTIAL	15.32	2.56	17.88
068-0121-007-0000	RESIDENTIAL	15.32	2.56	17.88
068-0121-008-0000	RESIDENTIAL	15.32	2.56	17.88
068-0122-001-0000	RESIDENTIAL	15.32	2.56	17.88

City of Rancho Cordova
Lighting District No. 2012-1
Fiscal Year 2015/16 Preliminary Assessment Roll

ASSESSOR PARCEL NUMBER	CLASSIFICATION	STREET LIGHTS CHARGE	SAFETY LIGHTS CHARGE	ASSESSMENT
068-0122-002-0000	RESIDENTIAL	15.32	2.56	17.88
068-0122-003-0000	RESIDENTIAL	15.32	2.56	17.88
068-0122-004-0000	RESIDENTIAL	15.32	2.56	17.88
068-0122-005-0000	RESIDENTIAL	15.32	2.56	17.88
068-0122-006-0000	RESIDENTIAL	15.32	2.56	17.88
068-0122-007-0000	RESIDENTIAL	15.32	2.56	17.88
068-0122-008-0000	RESIDENTIAL	15.32	2.56	17.88
068-0122-009-0000	RESIDENTIAL	15.32	2.56	17.88
068-0122-010-0000	RESIDENTIAL	15.32	2.56	17.88
068-0122-011-0000	RESIDENTIAL	15.32	2.56	17.88
068-0122-012-0000	RESIDENTIAL	15.32	2.56	17.88
068-0122-013-0000	RESIDENTIAL	15.32	2.56	17.88
068-0122-014-0000	RESIDENTIAL	15.32	2.56	17.88
068-0122-015-0000	RESIDENTIAL	15.32	2.56	17.88
068-0122-016-0000	RESIDENTIAL	15.32	2.56	17.88
068-0122-017-0000	RESIDENTIAL	15.32	2.56	17.88
068-0123-001-0000	RESIDENTIAL	15.32	2.56	17.88
068-0123-002-0000	RESIDENTIAL	15.32	2.56	17.88
068-0123-003-0000	RESIDENTIAL	15.32	2.56	17.88
068-0123-004-0000	RESIDENTIAL	15.32	2.56	17.88
068-0123-005-0000	RESIDENTIAL	15.32	2.56	17.88
068-0123-006-0000	RESIDENTIAL	15.32	2.56	17.88
068-0123-007-0000	RESIDENTIAL	15.32	2.56	17.88
068-0123-008-0000	RESIDENTIAL	15.32	2.56	17.88
068-0123-009-0000	RESIDENTIAL	15.32	2.56	17.88
068-0123-010-0000	RESIDENTIAL	15.32	2.56	17.88
068-0123-011-0000	RESIDENTIAL	15.32	2.56	17.88
068-0123-012-0000	RESIDENTIAL	15.32	2.56	17.88
068-0123-013-0000	RESIDENTIAL	15.32	2.56	17.88
068-0123-014-0000	RESIDENTIAL	15.32	2.56	17.88
068-0124-001-0000	RESIDENTIAL	15.32	2.56	17.88
068-0124-002-0000	RESIDENTIAL	15.32	2.56	17.88
068-0124-003-0000	RESIDENTIAL	15.32	2.56	17.88
068-0124-004-0000	RESIDENTIAL	15.32	2.56	17.88
068-0124-005-0000	RESIDENTIAL	15.32	2.56	17.88
068-0124-006-0000	RESIDENTIAL	15.32	2.56	17.88
068-0124-007-0000	RESIDENTIAL	15.32	2.56	17.88
068-0124-008-0000	RESIDENTIAL	15.32	2.56	17.88
068-0124-009-0000	RESIDENTIAL	15.32	2.56	17.88
068-0124-010-0000	RESIDENTIAL	15.32	2.56	17.88
068-0125-001-0000	RESIDENTIAL	15.32	2.56	17.88
068-0125-002-0000	RESIDENTIAL	15.32	2.56	17.88
068-0125-003-0000	RESIDENTIAL	15.32	2.56	17.88
068-0125-004-0000	RESIDENTIAL	15.32	2.56	17.88
068-0126-001-0000	RESIDENTIAL	15.32	2.56	17.88
068-0126-002-0000	RESIDENTIAL	15.32	2.56	17.88
068-0126-003-0000	RESIDENTIAL	15.32	2.56	17.88
068-0126-004-0000	RESIDENTIAL	15.32	2.56	17.88
068-0126-005-0000	RESIDENTIAL	15.32	2.56	17.88
068-0127-001-0000	RESIDENTIAL	15.32	2.56	17.88
068-0128-001-0000	RESIDENTIAL	15.32	2.56	17.88
068-0128-002-0000	RESIDENTIAL	15.32	2.56	17.88
068-0131-001-0000	RESIDENTIAL	15.32	2.56	17.88
068-0131-002-0000	RESIDENTIAL	15.32	2.56	17.88
068-0131-003-0000	RESIDENTIAL	15.32	2.56	17.88
068-0131-004-0000	RESIDENTIAL	15.32	2.56	17.88
068-0131-005-0000	RESIDENTIAL	15.32	2.56	17.88
068-0131-006-0000	RESIDENTIAL	15.32	2.56	17.88
068-0132-001-0000	RESIDENTIAL	15.32	2.56	17.88
068-0132-002-0000	RESIDENTIAL	15.32	2.56	17.88
068-0132-003-0000	RESIDENTIAL	15.32	2.56	17.88
068-0132-004-0000	RESIDENTIAL	15.32	2.56	17.88
068-0132-005-0000	RESIDENTIAL	15.32	2.56	17.88
068-0132-006-0000	RESIDENTIAL	15.32	2.56	17.88
068-0132-007-0000	RESIDENTIAL	15.32	2.56	17.88

**City of Rancho Cordova
Lighting District No. 2012-1
Fiscal Year 2015/16 Preliminary Assessment Roll**

ASSESSOR PARCEL NUMBER	CLASSIFICATION	STREET LIGHTS CHARGE	SAFETY LIGHTS CHARGE	ASSESSMENT
068-0132-008-0000	RESIDENTIAL	15.32	2.56	17.88
068-0132-009-0000	RESIDENTIAL	15.32	2.56	17.88
068-0132-010-0000	RESIDENTIAL	15.32	2.56	17.88
068-0133-001-0000	RESIDENTIAL	15.32	2.56	17.88
068-0133-002-0000	RESIDENTIAL	15.32	2.56	17.88
068-0133-003-0000	RESIDENTIAL	15.32	2.56	17.88
068-0133-004-0000	RESIDENTIAL	15.32	2.56	17.88
068-0133-005-0000	RESIDENTIAL	15.32	2.56	17.88
068-0133-006-0000	RESIDENTIAL	15.32	2.56	17.88
068-0133-007-0000	RESIDENTIAL	15.32	2.56	17.88
068-0133-008-0000	RESIDENTIAL	15.32	2.56	17.88
068-0133-009-0000	RESIDENTIAL	15.32	2.56	17.88
068-0134-001-0000	RESIDENTIAL	15.32	2.56	17.88
068-0134-002-0000	RESIDENTIAL	15.32	2.56	17.88
068-0134-003-0000	RESIDENTIAL	15.32	2.56	17.88
068-0134-004-0000	RESIDENTIAL	15.32	2.56	17.88
068-0134-005-0000	RESIDENTIAL	15.32	2.56	17.88
068-0134-006-0000	RESIDENTIAL	15.32	2.56	17.88
068-0134-007-0000	RESIDENTIAL	15.32	2.56	17.88
068-0134-008-0000	RESIDENTIAL	15.32	2.56	17.88
068-0135-001-0000	RESIDENTIAL	15.32	2.56	17.88
068-0135-002-0000	RESIDENTIAL	15.32	2.56	17.88
068-0135-003-0000	RESIDENTIAL	15.32	2.56	17.88
068-0135-004-0000	RESIDENTIAL	15.32	2.56	17.88
068-0135-005-0000	RESIDENTIAL	15.32	2.56	17.88
068-0135-006-0000	NON RESIDENTIAL	15.34	2.56	17.90
068-0135-007-0000	NON RESIDENTIAL	55.90	2.56	58.46
068-0135-008-0000	NON RESIDENTIAL	10.30	2.56	12.86
068-0135-009-0000	NON RESIDENTIAL	10.30	2.56	12.86
068-0135-010-0000	NON RESIDENTIAL	10.30	2.56	12.86
068-0135-011-0000	NON RESIDENTIAL	15.34	2.56	17.90
068-0135-012-0000	NON RESIDENTIAL	49.10	2.56	51.66
068-0135-013-0000	NON RESIDENTIAL	53.62	2.56	56.18
068-0135-014-0000	NON RESIDENTIAL	15.34	2.56	17.90
068-0135-015-0000	NON RESIDENTIAL	15.34	2.56	17.90
068-0135-016-0000	NON RESIDENTIAL	15.34	2.56	17.90
068-0135-017-0000	NON RESIDENTIAL	46.58	2.56	49.14
068-0135-018-0000	NON RESIDENTIAL	15.34	2.56	17.90
068-0135-019-0000	NON RESIDENTIAL	15.34	2.56	17.90
068-0135-020-0000	NON RESIDENTIAL	15.34	2.56	17.90
068-0135-021-0000	NON RESIDENTIAL	15.34	2.56	17.90
068-0135-022-0000	NON RESIDENTIAL	15.34	2.56	17.90
068-0135-023-0000	NON RESIDENTIAL	15.34	2.56	17.90
068-0135-024-0000	RESIDENTIAL	15.32	2.56	17.88
068-0135-025-0000	RESIDENTIAL	15.32	2.56	17.88
068-0135-026-0000	RESIDENTIAL	15.32	2.56	17.88
068-0135-027-0000	RESIDENTIAL	15.32	2.56	17.88
068-0135-028-0000	RESIDENTIAL	15.32	2.56	17.88
068-0135-029-0000	RESIDENTIAL	15.32	2.56	17.88
068-0135-030-0000	RESIDENTIAL	15.32	2.56	17.88
068-0135-031-0000	RESIDENTIAL	15.32	2.56	17.88
068-0135-032-0000	RESIDENTIAL	15.32	2.56	17.88
068-0135-033-0000	RESIDENTIAL	15.32	2.56	17.88
068-0136-001-0000	RESIDENTIAL	15.32	2.56	17.88
068-0137-001-0000	NON RESIDENTIAL	49.10	2.56	51.66
068-0137-002-0000	NON RESIDENTIAL	15.84	2.56	18.40
068-0137-003-0000	NON RESIDENTIAL	15.84	2.56	18.40
068-0137-004-0000	NON RESIDENTIAL	15.84	2.56	18.40
068-0137-005-0000	NON RESIDENTIAL	15.84	2.56	18.40
068-0137-006-0000	NON RESIDENTIAL	16.10	2.56	18.66
068-0137-007-0000	NON RESIDENTIAL	9.54	2.56	12.10
068-0137-008-0000	NON RESIDENTIAL	38.52	2.56	41.08
068-0137-009-0000	NON RESIDENTIAL	34.74	2.56	37.30
068-0137-010-0000	NON RESIDENTIAL	30.70	2.56	33.26
068-0137-011-0000	NON RESIDENTIAL	30.70	2.56	33.26

**City of Rancho Cordova
Lighting District No. 2012-1
Fiscal Year 2015/16 Preliminary Assessment Roll**

ASSESSOR PARCEL NUMBER	CLASSIFICATION	STREET LIGHTS CHARGE	SAFETY LIGHTS CHARGE	ASSESSMENT
068-0137-012-0000	NON RESIDENTIAL	30.70	2.56	33.26
068-0137-013-0000	NON RESIDENTIAL	31.72	2.56	34.28
068-0137-014-0000	NON RESIDENTIAL	4.50	2.56	7.06
068-0137-015-0000	NON RESIDENTIAL	70.50	2.56	73.06
068-0141-003-0000	NON RESIDENTIAL	145.06	2.56	147.62
068-0141-004-0000	NON RESIDENTIAL	15.84	2.56	18.40
068-0141-005-0000	NON RESIDENTIAL	15.84	2.56	18.40
068-0141-006-0000	NON RESIDENTIAL	15.84	2.56	18.40
068-0142-001-0000	NON RESIDENTIAL	17.10	2.56	19.66
068-0142-002-0000	NON RESIDENTIAL	17.10	2.56	19.66
068-0142-003-0000	NON RESIDENTIAL	17.10	2.56	19.66
068-0142-004-0000	NON RESIDENTIAL	17.10	2.56	19.66
068-0142-005-0000	NON RESIDENTIAL	19.62	2.56	22.18
068-0142-006-0000	NON RESIDENTIAL	10.06	2.56	12.62
068-0142-007-0000	NON RESIDENTIAL	10.06	2.56	12.62
068-0142-008-0000	NON RESIDENTIAL	10.06	2.56	12.62
068-0142-009-0000	NON RESIDENTIAL	13.08	2.56	15.64
068-0142-010-0000	NON RESIDENTIAL	17.10	2.56	19.66
068-0142-011-0000	NON RESIDENTIAL	17.10	2.56	19.66
068-0142-012-0000	NON RESIDENTIAL	17.10	2.56	19.66
068-0142-013-0000	NON RESIDENTIAL	17.10	2.56	19.66
068-0142-014-0000	NON RESIDENTIAL	17.10	2.56	19.66
068-0142-018-0000	NON RESIDENTIAL	138.26	2.56	140.82
068-0142-020-0000	NON RESIDENTIAL	14.84	2.56	17.40
068-0142-021-0000	NON RESIDENTIAL	14.84	2.56	17.40
068-0142-022-0000	NON RESIDENTIAL	15.08	2.56	17.64
068-0142-023-0000	NON RESIDENTIAL	15.08	2.56	17.64
068-0142-024-0000	NON RESIDENTIAL	15.08	2.56	17.64
068-0142-025-0000	NON RESIDENTIAL	15.08	2.56	17.64
068-0142-026-0000	NON RESIDENTIAL	15.08	2.56	17.64
068-0142-027-0000	NON RESIDENTIAL	3.00	2.56	5.56
068-0142-028-0000	NON RESIDENTIAL	21.64	2.56	24.20
068-0142-030-0000	NON RESIDENTIAL	21.64	2.56	24.20
068-0142-031-0000	NON RESIDENTIAL	17.10	2.56	19.66
068-0142-032-0000	NON RESIDENTIAL	17.10	2.56	19.66
068-0142-039-0000	NON RESIDENTIAL	19.38	2.56	21.94
068-0142-040-0000	NON RESIDENTIAL	19.38	2.56	21.94
068-0142-041-0000	NON RESIDENTIAL	15.08	2.56	17.64
068-0142-042-0000	NON RESIDENTIAL	15.60	2.56	18.16
068-0142-043-0000	NON RESIDENTIAL	15.60	2.56	18.16
068-0142-044-0000	NON RESIDENTIAL	15.60	2.56	18.16
068-0142-045-0000	NON RESIDENTIAL	42.80	2.56	45.36
068-0142-046-0000	NON RESIDENTIAL	14.84	2.56	17.40
068-0143-001-0000	NON RESIDENTIAL	17.60	2.56	20.16
068-0143-002-0000	NON RESIDENTIAL	53.88	2.56	56.44
068-0143-003-0000	NON RESIDENTIAL	10.06	2.56	12.62
068-0143-004-0000	NON RESIDENTIAL	8.80	2.56	11.36
068-0143-005-0000	NON RESIDENTIAL	12.58	2.56	15.14
068-0143-006-0000	NON RESIDENTIAL	43.30	2.56	45.86
068-0143-007-0000	NON RESIDENTIAL	46.08	2.56	48.64
068-0143-008-0000	NON RESIDENTIAL	11.82	2.56	14.38
068-0143-009-0000	NON RESIDENTIAL	46.82	2.56	49.38
068-0143-010-0000	NON RESIDENTIAL	15.34	2.56	17.90
068-0143-011-0000	NON RESIDENTIAL	15.60	2.56	18.16
068-0143-012-0000	NON RESIDENTIAL	15.60	2.56	18.16
068-0143-013-0000	NON RESIDENTIAL	15.08	2.56	17.64
068-0144-001-0000	NON RESIDENTIAL	17.10	2.56	19.66
068-0144-002-0000	NON RESIDENTIAL	17.10	2.56	19.66
068-0144-003-0000	NON RESIDENTIAL	17.10	2.56	19.66
068-0144-004-0000	NON RESIDENTIAL	17.10	2.56	19.66
068-0144-005-0000	NON RESIDENTIAL	17.36	2.56	19.92
068-0144-006-0000	NON RESIDENTIAL	10.06	2.56	12.62
068-0144-007-0000	NON RESIDENTIAL	12.06	2.56	14.62
068-0144-008-0000	NON RESIDENTIAL	27.68	2.56	30.24
068-0144-009-0000	NON RESIDENTIAL	38.26	2.56	40.82

**City of Rancho Cordova
Lighting District No. 2012-1
Fiscal Year 2015/16 Preliminary Assessment Roll**

ASSESSOR PARCEL NUMBER	CLASSIFICATION	STREET LIGHTS CHARGE	SAFETY LIGHTS CHARGE	ASSESSMENT
068-0151-001-0000	RESIDENTIAL	15.32	2.56	17.88
068-0151-002-0000	RESIDENTIAL	15.32	2.56	17.88
068-0151-003-0000	RESIDENTIAL	15.32	2.56	17.88
068-0151-004-0000	RESIDENTIAL	15.32	2.56	17.88
068-0151-005-0000	RESIDENTIAL	15.32	2.56	17.88
068-0151-006-0000	RESIDENTIAL	15.32	2.56	17.88
068-0151-007-0000	RESIDENTIAL	15.32	2.56	17.88
068-0151-008-0000	RESIDENTIAL	15.32	2.56	17.88
068-0151-009-0000	RESIDENTIAL	15.32	2.56	17.88
068-0151-010-0000	RESIDENTIAL	15.32	2.56	17.88
068-0151-011-0000	RESIDENTIAL	15.32	2.56	17.88
068-0152-001-0000	RESIDENTIAL	15.32	2.56	17.88
068-0152-002-0000	RESIDENTIAL	15.32	2.56	17.88
068-0152-003-0000	RESIDENTIAL	15.32	2.56	17.88
068-0152-004-0000	RESIDENTIAL	15.32	2.56	17.88
068-0152-005-0000	RESIDENTIAL	15.32	2.56	17.88
068-0152-006-0000	RESIDENTIAL	15.32	2.56	17.88
068-0152-007-0000	RESIDENTIAL	15.32	2.56	17.88
068-0152-008-0000	RESIDENTIAL	15.32	2.56	17.88
068-0152-009-0000	RESIDENTIAL	15.32	2.56	17.88
068-0152-010-0000	RESIDENTIAL	15.32	2.56	17.88
068-0152-011-0000	RESIDENTIAL	15.32	2.56	17.88
068-0152-012-0000	RESIDENTIAL	15.32	2.56	17.88
068-0152-013-0000	RESIDENTIAL	15.32	2.56	17.88
068-0152-014-0000	RESIDENTIAL	15.32	2.56	17.88
068-0152-015-0000	RESIDENTIAL	15.32	2.56	17.88
068-0152-016-0000	RESIDENTIAL	15.32	2.56	17.88
068-0152-017-0000	RESIDENTIAL	15.32	2.56	17.88
068-0152-018-0000	RESIDENTIAL	15.32	2.56	17.88
068-0152-019-0000	RESIDENTIAL	15.32	2.56	17.88
068-0153-001-0000	RESIDENTIAL	15.32	2.56	17.88
068-0153-002-0000	RESIDENTIAL	15.32	2.56	17.88
068-0153-003-0000	RESIDENTIAL	15.32	2.56	17.88
068-0153-004-0000	RESIDENTIAL	15.32	2.56	17.88
068-0153-005-0000	RESIDENTIAL	15.32	2.56	17.88
068-0153-006-0000	RESIDENTIAL	15.32	2.56	17.88
068-0153-007-0000	RESIDENTIAL	15.32	2.56	17.88
068-0153-008-0000	RESIDENTIAL	15.32	2.56	17.88
068-0153-009-0000	RESIDENTIAL	15.32	2.56	17.88
068-0153-010-0000	RESIDENTIAL	15.32	2.56	17.88
068-0153-011-0000	RESIDENTIAL	15.32	2.56	17.88
068-0153-012-0000	RESIDENTIAL	15.32	2.56	17.88
068-0153-013-0000	RESIDENTIAL	15.32	2.56	17.88
068-0153-014-0000	RESIDENTIAL	15.32	2.56	17.88
068-0153-015-0000	RESIDENTIAL	15.32	2.56	17.88
068-0153-016-0000	RESIDENTIAL	15.32	2.56	17.88
068-0153-017-0000	RESIDENTIAL	15.32	2.56	17.88
068-0154-001-0000	RESIDENTIAL	15.32	2.56	17.88
068-0154-002-0000	RESIDENTIAL	15.32	2.56	17.88
068-0154-003-0000	RESIDENTIAL	15.32	2.56	17.88
068-0154-004-0000	RESIDENTIAL	15.32	2.56	17.88
068-0154-005-0000	RESIDENTIAL	15.32	2.56	17.88
068-0154-006-0000	RESIDENTIAL	15.32	2.56	17.88
068-0154-007-0000	RESIDENTIAL	15.32	2.56	17.88
068-0154-008-0000	RESIDENTIAL	15.32	2.56	17.88
068-0160-009-0000	SAFETY LIGHTS ONLY	0.00	2.56	2.56
068-0160-033-0000	NON RESIDENTIAL	45.82	2.56	48.38
068-0160-034-0000	NON RESIDENTIAL	7.54	2.56	10.10
068-0160-049-0000	NON RESIDENTIAL	171.52	2.56	174.08
068-0160-058-0000	NON RESIDENTIAL	75.54	2.56	78.10
068-0160-064-0000	NON RESIDENTIAL	168.00	2.56	170.56
068-0160-068-0000	NON RESIDENTIAL	249.86	2.56	252.42
068-0160-069-0000	NON RESIDENTIAL	138.52	2.56	141.08
068-0160-070-0000	NON RESIDENTIAL	118.36	2.56	120.92
068-0160-079-0000	NON RESIDENTIAL	104.26	2.56	106.82

**City of Rancho Cordova
Lighting District No. 2012-1
Fiscal Year 2015/16 Preliminary Assessment Roll**

ASSESSOR PARCEL NUMBER	CLASSIFICATION	STREET LIGHTS CHARGE	SAFETY LIGHTS CHARGE	ASSESSMENT
068-0160-082-0000	NON RESIDENTIAL	123.90	2.56	126.46
068-0160-083-0000	NON RESIDENTIAL	32.22	2.56	34.78
068-0160-084-0000	NON RESIDENTIAL	49.10	2.56	51.66
068-0160-091-0000	NON RESIDENTIAL	46.58	2.56	49.14
068-0160-092-0000	NON RESIDENTIAL	105.52	2.56	108.08
068-0160-096-0000	NON RESIDENTIAL	201.52	2.56	204.08
068-0160-097-0000	NON RESIDENTIAL	56.66	2.56	59.22
068-0160-098-0000	SAFETY LIGHTS ONLY	0.00	2.56	2.56
068-0160-099-0000	SAFETY LIGHTS ONLY	0.00	2.56	2.56
068-0160-100-0000	NON RESIDENTIAL	333.74	2.56	336.30
068-0160-101-0000	NON RESIDENTIAL	44.06	2.56	46.62
068-0160-102-0000	SAFETY LIGHTS ONLY	0.00	2.56	2.56
068-0160-104-0000	NON RESIDENTIAL	79.32	2.56	81.88
068-0160-110-0000	SAFETY LIGHTS ONLY	0.00	2.56	2.56
068-0160-111-0000	SAFETY LIGHTS ONLY	0.00	2.56	2.56
068-0160-112-0000	NON RESIDENTIAL	155.40	2.56	157.96
068-0160-113-0000	NON RESIDENTIAL	278.32	2.56	280.88
068-0160-114-0000	NON RESIDENTIAL	76.56	2.56	79.12
068-0160-115-0000	NON RESIDENTIAL	259.94	2.56	262.50
068-0341-001-0000	RESIDENTIAL	15.32	2.56	17.88
068-0341-002-0000	RESIDENTIAL	15.32	2.56	17.88
068-0341-003-0000	RESIDENTIAL	15.32	2.56	17.88
068-0341-004-0000	RESIDENTIAL	15.32	2.56	17.88
068-0341-005-0000	RESIDENTIAL	15.32	2.56	17.88
068-0341-006-0000	RESIDENTIAL	15.32	2.56	17.88
068-0342-001-0000	RESIDENTIAL	15.32	2.56	17.88
068-0342-002-0000	RESIDENTIAL	15.32	2.56	17.88
068-0342-003-0000	RESIDENTIAL	15.32	2.56	17.88
068-0342-004-0000	RESIDENTIAL	15.32	2.56	17.88
068-0342-005-0000	RESIDENTIAL	15.32	2.56	17.88
068-0342-006-0000	RESIDENTIAL	15.32	2.56	17.88
068-0342-007-0000	RESIDENTIAL	15.32	2.56	17.88
068-0342-008-0000	RESIDENTIAL	15.32	2.56	17.88
068-0342-009-0000	RESIDENTIAL	15.32	2.56	17.88
068-0342-010-0000	RESIDENTIAL	15.32	2.56	17.88
068-0342-011-0000	RESIDENTIAL	15.32	2.56	17.88
068-0342-012-0000	RESIDENTIAL	15.32	2.56	17.88
068-0342-013-0000	RESIDENTIAL	15.32	2.56	17.88
068-0342-014-0000	RESIDENTIAL	15.32	2.56	17.88
068-0342-015-0000	RESIDENTIAL	15.32	2.56	17.88
068-0342-016-0000	RESIDENTIAL	15.32	2.56	17.88
068-0342-017-0000	RESIDENTIAL	15.32	2.56	17.88
068-0342-018-0000	RESIDENTIAL	15.32	2.56	17.88
068-0342-019-0000	RESIDENTIAL	15.32	2.56	17.88
068-0342-020-0000	RESIDENTIAL	15.32	2.56	17.88
068-0343-001-0000	RESIDENTIAL	15.32	2.56	17.88
068-0343-002-0000	RESIDENTIAL	15.32	2.56	17.88
068-0343-003-0000	RESIDENTIAL	15.32	2.56	17.88
068-0343-004-0000	RESIDENTIAL	15.32	2.56	17.88
068-0344-001-0000	RESIDENTIAL	15.32	2.56	17.88
068-0344-002-0000	RESIDENTIAL	15.32	2.56	17.88
068-0344-003-0000	RESIDENTIAL	15.32	2.56	17.88
068-0344-004-0000	RESIDENTIAL	15.32	2.56	17.88
068-0344-005-0000	RESIDENTIAL	15.32	2.56	17.88
068-0344-006-0000	RESIDENTIAL	15.32	2.56	17.88
068-0344-007-0000	RESIDENTIAL	15.32	2.56	17.88
068-0345-001-0000	RESIDENTIAL	15.32	2.56	17.88
068-0346-001-0000	RESIDENTIAL	15.32	2.56	17.88
068-0346-002-0000	RESIDENTIAL	15.32	2.56	17.88
068-0346-003-0000	RESIDENTIAL	15.32	2.56	17.88
068-0346-004-0000	RESIDENTIAL	15.32	2.56	17.88
068-0346-005-0000	RESIDENTIAL	15.32	2.56	17.88
068-0346-006-0000	RESIDENTIAL	15.32	2.56	17.88
068-0346-007-0000	RESIDENTIAL	15.32	2.56	17.88
068-0346-008-0000	RESIDENTIAL	15.32	2.56	17.88

City of Rancho Cordova
Lighting District No. 2012-1
Fiscal Year 2015/16 Preliminary Assessment Roll

ASSESSOR PARCEL NUMBER	CLASSIFICATION	STREET LIGHTS CHARGE	SAFETY LIGHTS CHARGE	ASSESSMENT
068-0346-009-0000	RESIDENTIAL	15.32	2.56	17.88
068-0346-010-0000	RESIDENTIAL	15.32	2.56	17.88
068-0346-011-0000	RESIDENTIAL	15.32	2.56	17.88
068-0346-012-0000	RESIDENTIAL	15.32	2.56	17.88
068-0346-013-0000	RESIDENTIAL	15.32	2.56	17.88
068-0346-014-0000	RESIDENTIAL	15.32	2.56	17.88
068-0346-015-0000	RESIDENTIAL	15.32	2.56	17.88
068-0346-016-0000	RESIDENTIAL	15.32	2.56	17.88
068-0346-017-0000	RESIDENTIAL	15.32	2.56	17.88
068-0346-018-0000	RESIDENTIAL	15.32	2.56	17.88
068-0346-019-0000	RESIDENTIAL	15.32	2.56	17.88
068-0346-020-0000	RESIDENTIAL	15.32	2.56	17.88
068-0346-021-0000	RESIDENTIAL	15.32	2.56	17.88
068-0346-022-0000	RESIDENTIAL	15.32	2.56	17.88
068-0346-023-0000	RESIDENTIAL	15.32	2.56	17.88
068-0346-024-0000	RESIDENTIAL	15.32	2.56	17.88
068-0346-025-0000	RESIDENTIAL	15.32	2.56	17.88
068-0347-001-0000	NON RESIDENTIAL	38.52	2.56	41.08
068-0347-002-0000	NON RESIDENTIAL	15.08	2.56	17.64
068-0347-003-0000	NON RESIDENTIAL	15.08	2.56	17.64
068-0347-004-0000	NON RESIDENTIAL	15.08	2.56	17.64
068-0347-005-0000	NON RESIDENTIAL	15.08	2.56	17.64
068-0347-006-0000	NON RESIDENTIAL	15.08	2.56	17.64
068-0347-007-0000	NON RESIDENTIAL	15.08	2.56	17.64
068-0347-008-0000	NON RESIDENTIAL	14.08	2.56	16.64
068-0347-009-0000	NON RESIDENTIAL	13.82	2.56	16.38
068-0347-010-0000	NON RESIDENTIAL	13.82	2.56	16.38
068-0347-011-0000	NON RESIDENTIAL	13.82	2.56	16.38
068-0347-012-0000	NON RESIDENTIAL	38.52	2.56	41.08
068-0347-013-0000	RESIDENTIAL	15.32	2.56	17.88
068-0347-014-0000	RESIDENTIAL	15.32	2.56	17.88
068-0347-015-0000	RESIDENTIAL	15.32	2.56	17.88
068-0347-016-0000	RESIDENTIAL	15.32	2.56	17.88
068-0347-017-0000	RESIDENTIAL	15.32	2.56	17.88
068-0347-018-0000	RESIDENTIAL	15.32	2.56	17.88
068-0347-019-0000	RESIDENTIAL	15.32	2.56	17.88
068-0347-020-0000	RESIDENTIAL	15.32	2.56	17.88
068-0347-021-0000	RESIDENTIAL	15.32	2.56	17.88
068-0347-022-0000	RESIDENTIAL	15.32	2.56	17.88
068-0347-023-0000	NON RESIDENTIAL	3.00	2.56	5.56
068-0348-001-0000	RESIDENTIAL	15.32	2.56	17.88
068-0348-002-0000	RESIDENTIAL	15.32	2.56	17.88
068-0348-003-0000	RESIDENTIAL	15.32	2.56	17.88
068-0348-004-0000	RESIDENTIAL	15.32	2.56	17.88
068-0348-005-0000	RESIDENTIAL	15.32	2.56	17.88
068-0348-006-0000	RESIDENTIAL	15.32	2.56	17.88
068-0348-007-0000	RESIDENTIAL	15.32	2.56	17.88
068-0348-008-0000	RESIDENTIAL	15.32	2.56	17.88
068-0348-009-0000	RESIDENTIAL	15.32	2.56	17.88
068-0348-010-0000	RESIDENTIAL	15.32	2.56	17.88
068-0348-011-0000	RESIDENTIAL	15.32	2.56	17.88
068-0348-012-0000	RESIDENTIAL	15.32	2.56	17.88
068-0348-013-0000	RESIDENTIAL	15.32	2.56	17.88
068-0348-014-0000	RESIDENTIAL	15.32	2.56	17.88
068-0348-015-0000	RESIDENTIAL	15.32	2.56	17.88
068-0348-016-0000	RESIDENTIAL	15.32	2.56	17.88
068-0348-017-0000	RESIDENTIAL	15.32	2.56	17.88
068-0348-018-0000	RESIDENTIAL	15.32	2.56	17.88
068-0348-019-0000	RESIDENTIAL	15.32	2.56	17.88
068-0348-020-0000	RESIDENTIAL	15.32	2.56	17.88
068-0350-001-0000	RESIDENTIAL	15.32	2.56	17.88
068-0350-002-0000	RESIDENTIAL	15.32	2.56	17.88
068-0350-003-0000	RESIDENTIAL	15.32	2.56	17.88
068-0350-004-0000	RESIDENTIAL	15.32	2.56	17.88
068-0350-005-0000	RESIDENTIAL	15.32	2.56	17.88

**City of Rancho Cordova
Lighting District No. 2012-1
Fiscal Year 2015/16 Preliminary Assessment Roll**

ASSESSOR PARCEL NUMBER	CLASSIFICATION	STREET LIGHTS CHARGE	SAFETY LIGHTS CHARGE	ASSESSMENT
068-0350-006-0000	RESIDENTIAL	15.32	2.56	17.88
068-0350-007-0000	RESIDENTIAL	15.32	2.56	17.88
068-0350-008-0000	RESIDENTIAL	15.32	2.56	17.88
068-0350-009-0000	RESIDENTIAL	15.32	2.56	17.88
068-0350-010-0000	RESIDENTIAL	15.32	2.56	17.88
068-0350-011-0000	RESIDENTIAL	15.32	2.56	17.88
068-0350-012-0000	RESIDENTIAL	15.32	2.56	17.88
068-0350-013-0000	RESIDENTIAL	15.32	2.56	17.88
068-0350-014-0000	RESIDENTIAL	15.32	2.56	17.88
068-0350-015-0000	RESIDENTIAL	15.32	2.56	17.88
068-0350-016-0000	RESIDENTIAL	15.32	2.56	17.88
068-0350-017-0000	RESIDENTIAL	15.32	2.56	17.88
068-0350-018-0000	RESIDENTIAL	15.32	2.56	17.88
068-0350-019-0000	RESIDENTIAL	15.32	2.56	17.88
068-0350-020-0000	RESIDENTIAL	15.32	2.56	17.88
068-0350-021-0000	RESIDENTIAL	15.32	2.56	17.88
068-0350-022-0000	RESIDENTIAL	15.32	2.56	17.88
068-0350-023-0000	RESIDENTIAL	15.32	2.56	17.88
068-0350-024-0000	RESIDENTIAL	15.32	2.56	17.88
068-0350-025-0000	RESIDENTIAL	15.32	2.56	17.88
068-0350-026-0000	RESIDENTIAL	15.32	2.56	17.88
068-0350-027-0000	RESIDENTIAL	15.32	2.56	17.88
068-0350-028-0000	RESIDENTIAL	15.32	2.56	17.88
068-0350-029-0000	RESIDENTIAL	15.32	2.56	17.88
068-0350-030-0000	RESIDENTIAL	15.32	2.56	17.88
068-0350-031-0000	RESIDENTIAL	15.32	2.56	17.88
068-0350-032-0000	RESIDENTIAL	15.32	2.56	17.88
068-0350-033-0000	RESIDENTIAL	15.32	2.56	17.88
068-0350-034-0000	RESIDENTIAL	15.32	2.56	17.88
068-0350-035-0000	RESIDENTIAL	15.32	2.56	17.88
068-0350-036-0000	RESIDENTIAL	15.32	2.56	17.88
068-0350-037-0000	RESIDENTIAL	15.32	2.56	17.88
068-0350-038-0000	RESIDENTIAL	15.32	2.56	17.88
068-0350-039-0000	RESIDENTIAL	15.32	2.56	17.88
068-0350-040-0000	RESIDENTIAL	15.32	2.56	17.88
068-0361-001-0000	RESIDENTIAL	15.32	2.56	17.88
068-0361-002-0000	RESIDENTIAL	15.32	2.56	17.88
068-0361-003-0000	RESIDENTIAL	15.32	2.56	17.88
068-0361-004-0000	RESIDENTIAL	15.32	2.56	17.88
068-0361-006-0000	RESIDENTIAL	15.32	2.56	17.88
068-0362-001-0000	RESIDENTIAL	15.32	2.56	17.88
068-0362-002-0000	RESIDENTIAL	15.32	2.56	17.88
068-0362-003-0000	RESIDENTIAL	15.32	2.56	17.88
068-0362-004-0000	RESIDENTIAL	15.32	2.56	17.88
068-0362-005-0000	RESIDENTIAL	15.32	2.56	17.88
068-0362-006-0000	RESIDENTIAL	15.32	2.56	17.88
068-0362-007-0000	RESIDENTIAL	15.32	2.56	17.88
068-0362-008-0000	RESIDENTIAL	15.32	2.56	17.88
068-0362-009-0000	RESIDENTIAL	15.32	2.56	17.88
068-0362-010-0000	RESIDENTIAL	15.32	2.56	17.88
068-0362-011-0000	RESIDENTIAL	15.32	2.56	17.88
068-0362-012-0000	RESIDENTIAL	15.32	2.56	17.88
068-0363-001-0000	RESIDENTIAL	15.32	2.56	17.88
068-0363-002-0000	RESIDENTIAL	15.32	2.56	17.88
068-0363-003-0000	RESIDENTIAL	15.32	2.56	17.88
068-0363-004-0000	RESIDENTIAL	15.32	2.56	17.88
068-0363-005-0000	RESIDENTIAL	15.32	2.56	17.88
068-0363-006-0000	RESIDENTIAL	15.32	2.56	17.88
068-0363-007-0000	RESIDENTIAL	15.32	2.56	17.88
068-0363-008-0000	RESIDENTIAL	15.32	2.56	17.88
068-0363-009-0000	RESIDENTIAL	15.32	2.56	17.88
068-0363-010-0000	RESIDENTIAL	15.32	2.56	17.88
068-0363-011-0000	RESIDENTIAL	15.32	2.56	17.88
068-0364-001-0000	RESIDENTIAL	15.32	2.56	17.88
068-0364-002-0000	RESIDENTIAL	15.32	2.56	17.88

**City of Rancho Cordova
Lighting District No. 2012-1
Fiscal Year 2015/16 Preliminary Assessment Roll**

ASSESSOR PARCEL NUMBER	CLASSIFICATION	STREET LIGHTS CHARGE	SAFETY LIGHTS CHARGE	ASSESSMENT
068-0364-003-0000	RESIDENTIAL	15.32	2.56	17.88
068-0364-004-0000	RESIDENTIAL	15.32	2.56	17.88
068-0364-005-0000	RESIDENTIAL	15.32	2.56	17.88
068-0364-006-0000	RESIDENTIAL	15.32	2.56	17.88
068-0364-007-0000	RESIDENTIAL	15.32	2.56	17.88
068-0364-008-0000	RESIDENTIAL	15.32	2.56	17.88
068-0364-009-0000	RESIDENTIAL	15.32	2.56	17.88
068-0364-010-0000	RESIDENTIAL	15.32	2.56	17.88
068-0364-011-0000	RESIDENTIAL	15.32	2.56	17.88
068-0364-012-0000	RESIDENTIAL	15.32	2.56	17.88
068-0364-013-0000	RESIDENTIAL	15.32	2.56	17.88
068-0364-014-0000	RESIDENTIAL	15.32	2.56	17.88
068-0364-015-0000	RESIDENTIAL	15.32	2.56	17.88
068-0364-016-0000	RESIDENTIAL	15.32	2.56	17.88
068-0364-017-0000	RESIDENTIAL	15.32	2.56	17.88
068-0364-018-0000	RESIDENTIAL	15.32	2.56	17.88
068-0364-019-0000	RESIDENTIAL	15.32	2.56	17.88
068-0364-020-0000	RESIDENTIAL	15.32	2.56	17.88
068-0364-021-0000	RESIDENTIAL	15.32	2.56	17.88
068-0364-022-0000	RESIDENTIAL	15.32	2.56	17.88
068-0364-023-0000	RESIDENTIAL	15.32	2.56	17.88
068-0364-024-0000	RESIDENTIAL	15.32	2.56	17.88
068-0364-025-0000	RESIDENTIAL	15.32	2.56	17.88
068-0364-026-0000	RESIDENTIAL	15.32	2.56	17.88
068-0364-027-0000	RESIDENTIAL	15.32	2.56	17.88
068-0364-028-0000	RESIDENTIAL	15.32	2.56	17.88
068-0364-029-0000	RESIDENTIAL	15.32	2.56	17.88
068-0364-030-0000	RESIDENTIAL	15.32	2.56	17.88
068-0364-031-0000	RESIDENTIAL	15.32	2.56	17.88
068-0364-032-0000	RESIDENTIAL	15.32	2.56	17.88
068-0364-033-0000	RESIDENTIAL	15.32	2.56	17.88
068-0364-034-0000	RESIDENTIAL	15.32	2.56	17.88
068-0364-035-0000	RESIDENTIAL	15.32	2.56	17.88
068-0364-036-0000	RESIDENTIAL	15.32	2.56	17.88
068-0364-037-0000	RESIDENTIAL	15.32	2.56	17.88
068-0364-038-0000	RESIDENTIAL	15.32	2.56	17.88
068-0364-039-0000	RESIDENTIAL	15.32	2.56	17.88
068-0364-040-0000	RESIDENTIAL	15.32	2.56	17.88
068-0364-041-0000	RESIDENTIAL	15.32	2.56	17.88
068-0364-042-0000	RESIDENTIAL	15.32	2.56	17.88
068-0364-043-0000	RESIDENTIAL	15.32	2.56	17.88
068-0364-044-0000	RESIDENTIAL	15.32	2.56	17.88
068-0364-045-0000	RESIDENTIAL	15.32	2.56	17.88
068-0364-046-0000	RESIDENTIAL	15.32	2.56	17.88
068-0364-047-0000	RESIDENTIAL	15.32	2.56	17.88
068-0364-048-0000	RESIDENTIAL	15.32	2.56	17.88
068-0364-049-0000	RESIDENTIAL	15.32	2.56	17.88
068-0364-050-0000	RESIDENTIAL	15.32	2.56	17.88
068-0365-001-0000	RESIDENTIAL	15.32	2.56	17.88
068-0365-002-0000	RESIDENTIAL	15.32	2.56	17.88
068-0365-003-0000	RESIDENTIAL	15.32	2.56	17.88
068-0365-004-0000	RESIDENTIAL	15.32	2.56	17.88
068-0365-005-0000	RESIDENTIAL	15.32	2.56	17.88
068-0365-006-0000	RESIDENTIAL	15.32	2.56	17.88
068-0365-007-0000	RESIDENTIAL	15.32	2.56	17.88
068-0365-008-0000	RESIDENTIAL	15.32	2.56	17.88
068-0366-001-0000	RESIDENTIAL	15.32	2.56	17.88
068-0366-002-0000	RESIDENTIAL	15.32	2.56	17.88
068-0366-003-0000	RESIDENTIAL	15.32	2.56	17.88
068-0366-004-0000	RESIDENTIAL	15.32	2.56	17.88
068-0366-005-0000	RESIDENTIAL	15.32	2.56	17.88
068-0366-006-0000	RESIDENTIAL	15.32	2.56	17.88
068-0366-007-0000	RESIDENTIAL	15.32	2.56	17.88
068-0366-008-0000	RESIDENTIAL	15.32	2.56	17.88
068-0366-009-0000	RESIDENTIAL	15.32	2.56	17.88

**City of Rancho Cordova
Lighting District No. 2012-1
Fiscal Year 2015/16 Preliminary Assessment Roll**

ASSESSOR PARCEL NUMBER	CLASSIFICATION	STREET LIGHTS CHARGE	SAFETY LIGHTS CHARGE	ASSESSMENT
068-0366-010-0000	RESIDENTIAL	15.32	2.56	17.88
068-0366-011-0000	RESIDENTIAL	15.32	2.56	17.88
068-0366-012-0000	RESIDENTIAL	15.32	2.56	17.88
068-0366-013-0000	RESIDENTIAL	15.32	2.56	17.88
068-0366-014-0000	RESIDENTIAL	15.32	2.56	17.88
068-0366-015-0000	RESIDENTIAL	15.32	2.56	17.88
068-0366-016-0000	RESIDENTIAL	15.32	2.56	17.88
068-0366-017-0000	RESIDENTIAL	15.32	2.56	17.88
068-0366-018-0000	RESIDENTIAL	15.32	2.56	17.88
068-0366-019-0000	RESIDENTIAL	15.32	2.56	17.88
068-0366-020-0000	RESIDENTIAL	15.32	2.56	17.88
068-0366-021-0000	RESIDENTIAL	15.32	2.56	17.88
068-0366-022-0000	RESIDENTIAL	15.32	2.56	17.88
068-0366-023-0000	RESIDENTIAL	15.32	2.56	17.88
068-0366-024-0000	RESIDENTIAL	15.32	2.56	17.88
068-0366-025-0000	RESIDENTIAL	15.32	2.56	17.88
068-0366-026-0000	RESIDENTIAL	15.32	2.56	17.88
068-0366-027-0000	RESIDENTIAL	15.32	2.56	17.88
068-0366-028-0000	RESIDENTIAL	15.32	2.56	17.88
068-0370-001-0000	RESIDENTIAL	15.32	2.56	17.88
068-0370-002-0000	RESIDENTIAL	15.32	2.56	17.88
068-0370-003-0000	RESIDENTIAL	15.32	2.56	17.88
068-0370-004-0000	RESIDENTIAL	15.32	2.56	17.88
068-0370-005-0000	RESIDENTIAL	15.32	2.56	17.88
068-0370-006-0000	RESIDENTIAL	15.32	2.56	17.88
068-0370-007-0000	RESIDENTIAL	15.32	2.56	17.88
068-0370-008-0000	RESIDENTIAL	15.32	2.56	17.88
068-0370-009-0000	RESIDENTIAL	15.32	2.56	17.88
068-0370-010-0000	RESIDENTIAL	15.32	2.56	17.88
068-0370-011-0000	RESIDENTIAL	15.32	2.56	17.88
068-0370-012-0000	RESIDENTIAL	15.32	2.56	17.88
068-0370-013-0000	RESIDENTIAL	15.32	2.56	17.88
068-0370-014-0000	RESIDENTIAL	15.32	2.56	17.88
068-0370-015-0000	RESIDENTIAL	15.32	2.56	17.88
068-0370-016-0000	RESIDENTIAL	15.32	2.56	17.88
068-0370-017-0000	RESIDENTIAL	15.32	2.56	17.88
068-0370-018-0000	RESIDENTIAL	15.32	2.56	17.88
068-0370-019-0000	RESIDENTIAL	15.32	2.56	17.88
068-0370-020-0000	RESIDENTIAL	15.32	2.56	17.88
068-0370-021-0000	RESIDENTIAL	15.32	2.56	17.88
068-0370-022-0000	RESIDENTIAL	15.32	2.56	17.88
068-0370-023-0000	RESIDENTIAL	15.32	2.56	17.88
068-0370-024-0000	RESIDENTIAL	15.32	2.56	17.88
068-0370-025-0000	RESIDENTIAL	15.32	2.56	17.88
068-0370-026-0000	RESIDENTIAL	15.32	2.56	17.88
068-0370-027-0000	RESIDENTIAL	15.32	2.56	17.88
068-0370-028-0000	RESIDENTIAL	15.32	2.56	17.88
068-0370-029-0000	RESIDENTIAL	15.32	2.56	17.88
068-0370-030-0000	RESIDENTIAL	15.32	2.56	17.88
068-0370-031-0000	RESIDENTIAL	15.32	2.56	17.88
068-0370-032-0000	RESIDENTIAL	15.32	2.56	17.88
068-0370-033-0000	RESIDENTIAL	15.32	2.56	17.88
068-0370-034-0000	RESIDENTIAL	15.32	2.56	17.88
068-0370-035-0000	RESIDENTIAL	15.32	2.56	17.88
068-0370-036-0000	RESIDENTIAL	15.32	2.56	17.88
068-0370-037-0000	RESIDENTIAL	15.32	2.56	17.88
068-0370-038-0000	RESIDENTIAL	15.32	2.56	17.88
068-0370-039-0000	RESIDENTIAL	15.32	2.56	17.88
068-0370-040-0000	RESIDENTIAL	15.32	2.56	17.88
068-0370-041-0000	RESIDENTIAL	15.32	2.56	17.88
068-0370-042-0000	RESIDENTIAL	15.32	2.56	17.88
068-0370-043-0000	RESIDENTIAL	15.32	2.56	17.88
068-0370-044-0000	RESIDENTIAL	15.32	2.56	17.88
068-0370-045-0000	RESIDENTIAL	15.32	2.56	17.88
068-0370-046-0000	RESIDENTIAL	15.32	2.56	17.88

**City of Rancho Cordova
Lighting District No. 2012-1
Fiscal Year 2015/16 Preliminary Assessment Roll**

ASSESSOR PARCEL NUMBER	CLASSIFICATION	STREET LIGHTS CHARGE	SAFETY LIGHTS CHARGE	ASSESSMENT
068-0370-047-0000	RESIDENTIAL	15.32	2.56	17.88
068-0370-048-0000	RESIDENTIAL	15.32	2.56	17.88
068-0370-049-0000	RESIDENTIAL	15.32	2.56	17.88
068-0370-051-0000	RESIDENTIAL	15.32	2.56	17.88
068-0370-052-0000	RESIDENTIAL	15.32	2.56	17.88
068-0370-053-0000	RESIDENTIAL	15.32	2.56	17.88
068-0370-054-0000	RESIDENTIAL	15.32	2.56	17.88
068-0370-055-0000	RESIDENTIAL	15.32	2.56	17.88
068-0370-056-0000	RESIDENTIAL	15.32	2.56	17.88
068-0370-057-0000	RESIDENTIAL	15.32	2.56	17.88
068-0370-058-0000	RESIDENTIAL	15.32	2.56	17.88
068-0370-059-0000	RESIDENTIAL	15.32	2.56	17.88
068-0370-060-0000	RESIDENTIAL	15.32	2.56	17.88
068-0370-061-0000	RESIDENTIAL	15.32	2.56	17.88
068-0370-062-0000	RESIDENTIAL	15.32	2.56	17.88
068-0370-063-0000	RESIDENTIAL	15.32	2.56	17.88
068-0370-064-0000	RESIDENTIAL	15.32	2.56	17.88
068-0370-065-0000	RESIDENTIAL	15.32	2.56	17.88
068-0370-066-0000	RESIDENTIAL	15.32	2.56	17.88
068-0370-067-0000	RESIDENTIAL	15.32	2.56	17.88
068-0370-068-0000	RESIDENTIAL	15.32	2.56	17.88
068-0370-069-0000	RESIDENTIAL	15.32	2.56	17.88
068-0370-070-0000	RESIDENTIAL	15.32	2.56	17.88
068-0370-071-0000	RESIDENTIAL	15.32	2.56	17.88
068-0370-072-0000	RESIDENTIAL	15.32	2.56	17.88
068-0370-073-0000	RESIDENTIAL	15.32	2.56	17.88
068-0370-074-0000	RESIDENTIAL	15.32	2.56	17.88
068-0370-075-0000	RESIDENTIAL	15.32	2.56	17.88
068-0370-076-0000	RESIDENTIAL	15.32	2.56	17.88
068-0370-077-0000	RESIDENTIAL	15.32	2.56	17.88
068-0370-078-0000	RESIDENTIAL	15.32	2.56	17.88
068-0370-079-0000	RESIDENTIAL	15.32	2.56	17.88
068-0420-001-0000	RESIDENTIAL	15.32	2.56	17.88
068-0420-002-0000	RESIDENTIAL	15.32	2.56	17.88
068-0420-003-0000	RESIDENTIAL	15.32	2.56	17.88
068-0420-004-0000	RESIDENTIAL	15.32	2.56	17.88
068-0420-005-0000	RESIDENTIAL	15.32	2.56	17.88
068-0420-006-0000	RESIDENTIAL	15.32	2.56	17.88
068-0420-007-0000	RESIDENTIAL	15.32	2.56	17.88
068-0420-008-0000	RESIDENTIAL	15.32	2.56	17.88
068-0420-009-0000	RESIDENTIAL	15.32	2.56	17.88
068-0420-010-0000	RESIDENTIAL	15.32	2.56	17.88
068-0420-011-0000	RESIDENTIAL	15.32	2.56	17.88
068-0420-012-0000	RESIDENTIAL	15.32	2.56	17.88
068-0420-013-0000	RESIDENTIAL	15.32	2.56	17.88
068-0420-014-0000	RESIDENTIAL	15.32	2.56	17.88
068-0420-015-0000	RESIDENTIAL	15.32	2.56	17.88
068-0420-016-0000	RESIDENTIAL	15.32	2.56	17.88
068-0420-017-0000	RESIDENTIAL	15.32	2.56	17.88
068-0420-018-0000	RESIDENTIAL	15.32	2.56	17.88
068-0420-019-0000	RESIDENTIAL	15.32	2.56	17.88
068-0420-020-0000	RESIDENTIAL	15.32	2.56	17.88
068-0420-021-0000	RESIDENTIAL	15.32	2.56	17.88
068-0420-022-0000	RESIDENTIAL	15.32	2.56	17.88
068-0420-023-0000	RESIDENTIAL	15.32	2.56	17.88
068-0420-024-0000	RESIDENTIAL	15.32	2.56	17.88
068-0420-025-0000	RESIDENTIAL	15.32	2.56	17.88
068-0420-026-0000	RESIDENTIAL	15.32	2.56	17.88
068-0420-027-0000	RESIDENTIAL	15.32	2.56	17.88
068-0420-028-0000	RESIDENTIAL	15.32	2.56	17.88
068-0420-029-0000	RESIDENTIAL	15.32	2.56	17.88
068-0420-030-0000	RESIDENTIAL	15.32	2.56	17.88
068-0420-031-0000	RESIDENTIAL	15.32	2.56	17.88
068-0420-034-0000	RESIDENTIAL	15.32	2.56	17.88
068-0420-035-0000	RESIDENTIAL	15.32	2.56	17.88

**City of Rancho Cordova
Lighting District No. 2012-1
Fiscal Year 2015/16 Preliminary Assessment Roll**

ASSESSOR PARCEL NUMBER	CLASSIFICATION	STREET LIGHTS CHARGE	SAFETY LIGHTS CHARGE	ASSESSMENT
068-0420-036-0000	RESIDENTIAL	15.32	2.56	17.88
068-0420-037-0000	RESIDENTIAL	15.32	2.56	17.88
068-0420-038-0000	RESIDENTIAL	15.32	2.56	17.88
068-0420-039-0000	RESIDENTIAL	15.32	2.56	17.88
068-0420-040-0000	RESIDENTIAL	15.32	2.56	17.88
068-0420-041-0000	RESIDENTIAL	15.32	2.56	17.88
068-0420-042-0000	RESIDENTIAL	15.32	2.56	17.88
068-0420-043-0000	RESIDENTIAL	15.32	2.56	17.88
068-0420-044-0000	RESIDENTIAL	15.32	2.56	17.88
068-0420-045-0000	RESIDENTIAL	15.32	2.56	17.88
068-0420-046-0000	RESIDENTIAL	15.32	2.56	17.88
068-0420-047-0000	RESIDENTIAL	15.32	2.56	17.88
068-0420-048-0000	RESIDENTIAL	15.32	2.56	17.88
068-0420-049-0000	RESIDENTIAL	15.32	2.56	17.88
068-0420-050-0000	RESIDENTIAL	15.32	2.56	17.88
068-0420-051-0000	RESIDENTIAL	15.32	2.56	17.88
068-0420-052-0000	RESIDENTIAL	15.32	2.56	17.88
068-0420-053-0000	RESIDENTIAL	15.32	2.56	17.88
068-0420-054-0000	RESIDENTIAL	15.32	2.56	17.88
068-0420-055-0000	RESIDENTIAL	15.32	2.56	17.88
068-0420-056-0000	RESIDENTIAL	15.32	2.56	17.88
068-0420-057-0000	RESIDENTIAL	15.32	2.56	17.88
068-0420-058-0000	RESIDENTIAL	15.32	2.56	17.88
068-0420-059-0000	RESIDENTIAL	15.32	2.56	17.88
068-0420-060-0000	RESIDENTIAL	15.32	2.56	17.88
068-0420-061-0000	RESIDENTIAL	15.32	2.56	17.88
068-0420-062-0000	RESIDENTIAL	15.32	2.56	17.88
068-0420-063-0000	RESIDENTIAL	15.32	2.56	17.88
068-0420-064-0000	RESIDENTIAL	15.32	2.56	17.88
068-0420-065-0000	RESIDENTIAL	15.32	2.56	17.88
068-0420-066-0000	RESIDENTIAL	15.32	2.56	17.88
068-0420-067-0000	RESIDENTIAL	15.32	2.56	17.88
068-0420-068-0000	RESIDENTIAL	15.32	2.56	17.88
068-0420-069-0000	RESIDENTIAL	15.32	2.56	17.88
068-0420-070-0000	RESIDENTIAL	15.32	2.56	17.88
068-0420-071-0000	RESIDENTIAL	15.32	2.56	17.88
068-0420-072-0000	RESIDENTIAL	15.32	2.56	17.88
068-0420-073-0000	RESIDENTIAL	15.32	2.56	17.88
068-0420-074-0000	RESIDENTIAL	15.32	2.56	17.88
068-0420-075-0000	RESIDENTIAL	15.32	2.56	17.88
068-0420-076-0000	RESIDENTIAL	15.32	2.56	17.88
068-0420-077-0000	RESIDENTIAL	15.32	2.56	17.88
068-0420-078-0000	RESIDENTIAL	15.32	2.56	17.88
068-0420-079-0000	RESIDENTIAL	15.32	2.56	17.88
068-0420-080-0000	RESIDENTIAL	15.32	2.56	17.88
068-0420-081-0000	RESIDENTIAL	15.32	2.56	17.88
068-0420-082-0000	RESIDENTIAL	15.32	2.56	17.88
068-0420-083-0000	RESIDENTIAL	15.32	2.56	17.88
068-0420-084-0000	RESIDENTIAL	15.32	2.56	17.88
068-0420-085-0000	RESIDENTIAL	15.32	2.56	17.88
068-0420-086-0000	RESIDENTIAL	15.32	2.56	17.88
068-0420-087-0000	RESIDENTIAL	15.32	2.56	17.88
068-0420-088-0000	RESIDENTIAL	15.32	2.56	17.88
068-0420-089-0000	RESIDENTIAL	15.32	2.56	17.88
068-0420-090-0000	RESIDENTIAL	15.32	2.56	17.88
068-0420-091-0000	RESIDENTIAL	15.32	2.56	17.88
068-0431-002-0000	RESIDENTIAL	15.32	2.56	17.88
068-0431-003-0000	RESIDENTIAL	15.32	2.56	17.88
068-0431-004-0000	RESIDENTIAL	15.32	2.56	17.88
068-0431-005-0000	RESIDENTIAL	15.32	2.56	17.88
068-0431-006-0000	RESIDENTIAL	15.32	2.56	17.88
068-0431-007-0000	RESIDENTIAL	15.32	2.56	17.88
068-0431-008-0000	RESIDENTIAL	15.32	2.56	17.88
068-0431-009-0000	RESIDENTIAL	15.32	2.56	17.88
068-0431-010-0000	RESIDENTIAL	15.32	2.56	17.88

**City of Rancho Cordova
Lighting District No. 2012-1
Fiscal Year 2015/16 Preliminary Assessment Roll**

ASSESSOR PARCEL NUMBER	CLASSIFICATION	STREET LIGHTS CHARGE	SAFETY LIGHTS CHARGE	ASSESSMENT
068-0431-011-0000	RESIDENTIAL	15.32	2.56	17.88
068-0431-012-0000	RESIDENTIAL	15.32	2.56	17.88
068-0431-013-0000	RESIDENTIAL	15.32	2.56	17.88
068-0431-014-0000	RESIDENTIAL	15.32	2.56	17.88
068-0431-015-0000	RESIDENTIAL	15.32	2.56	17.88
068-0431-016-0000	RESIDENTIAL	15.32	2.56	17.88
068-0431-017-0000	RESIDENTIAL	15.32	2.56	17.88
068-0431-018-0000	RESIDENTIAL	15.32	2.56	17.88
068-0431-019-0000	RESIDENTIAL	15.32	2.56	17.88
068-0431-020-0000	RESIDENTIAL	15.32	2.56	17.88
068-0431-021-0000	RESIDENTIAL	15.32	2.56	17.88
068-0431-022-0000	RESIDENTIAL	15.32	2.56	17.88
068-0431-023-0000	RESIDENTIAL	15.32	2.56	17.88
068-0431-024-0000	RESIDENTIAL	15.32	2.56	17.88
068-0431-025-0000	RESIDENTIAL	15.32	2.56	17.88
068-0432-001-0000	RESIDENTIAL	15.32	2.56	17.88
068-0432-002-0000	RESIDENTIAL	15.32	2.56	17.88
068-0432-003-0000	RESIDENTIAL	15.32	2.56	17.88
068-0432-004-0000	RESIDENTIAL	15.32	2.56	17.88
068-0433-001-0000	RESIDENTIAL	15.32	2.56	17.88
068-0433-002-0000	RESIDENTIAL	15.32	2.56	17.88
068-0433-003-0000	RESIDENTIAL	15.32	2.56	17.88
068-0433-004-0000	RESIDENTIAL	15.32	2.56	17.88
068-0433-005-0000	RESIDENTIAL	15.32	2.56	17.88
068-0433-006-0000	RESIDENTIAL	15.32	2.56	17.88
068-0433-007-0000	RESIDENTIAL	15.32	2.56	17.88
068-0433-008-0000	RESIDENTIAL	15.32	2.56	17.88
068-0433-009-0000	RESIDENTIAL	15.32	2.56	17.88
068-0433-010-0000	RESIDENTIAL	15.32	2.56	17.88
068-0433-011-0000	RESIDENTIAL	15.32	2.56	17.88
068-0433-012-0000	RESIDENTIAL	15.32	2.56	17.88
068-0433-013-0000	RESIDENTIAL	15.32	2.56	17.88
068-0433-014-0000	RESIDENTIAL	15.32	2.56	17.88
068-0433-015-0000	RESIDENTIAL	15.32	2.56	17.88
068-0433-016-0000	RESIDENTIAL	15.32	2.56	17.88
068-0433-017-0000	RESIDENTIAL	15.32	2.56	17.88
068-0433-018-0000	RESIDENTIAL	15.32	2.56	17.88
068-0433-019-0000	RESIDENTIAL	15.32	2.56	17.88
068-0433-020-0000	RESIDENTIAL	15.32	2.56	17.88
068-0433-021-0000	RESIDENTIAL	15.32	2.56	17.88
068-0433-022-0000	RESIDENTIAL	15.32	2.56	17.88
068-0433-023-0000	RESIDENTIAL	15.32	2.56	17.88
068-0433-024-0000	RESIDENTIAL	15.32	2.56	17.88
068-0433-025-0000	RESIDENTIAL	15.32	2.56	17.88
068-0433-026-0000	RESIDENTIAL	15.32	2.56	17.88
068-0433-027-0000	RESIDENTIAL	15.32	2.56	17.88
068-0433-028-0000	RESIDENTIAL	15.32	2.56	17.88
068-0433-029-0000	RESIDENTIAL	15.32	2.56	17.88
068-0433-030-0000	RESIDENTIAL	15.32	2.56	17.88
068-0434-001-0000	RESIDENTIAL	15.32	2.56	17.88
068-0434-002-0000	RESIDENTIAL	15.32	2.56	17.88
068-0434-003-0000	RESIDENTIAL	15.32	2.56	17.88
068-0434-004-0000	RESIDENTIAL	15.32	2.56	17.88
068-0434-005-0000	RESIDENTIAL	15.32	2.56	17.88
068-0434-006-0000	RESIDENTIAL	15.32	2.56	17.88
068-0434-007-0000	RESIDENTIAL	15.32	2.56	17.88
068-0434-008-0000	RESIDENTIAL	15.32	2.56	17.88
068-0434-009-0000	RESIDENTIAL	15.32	2.56	17.88
068-0434-010-0000	RESIDENTIAL	15.32	2.56	17.88
068-0434-011-0000	RESIDENTIAL	15.32	2.56	17.88
068-0434-012-0000	RESIDENTIAL	15.32	2.56	17.88
068-0434-013-0000	RESIDENTIAL	15.32	2.56	17.88
068-0434-014-0000	RESIDENTIAL	15.32	2.56	17.88
068-0434-015-0000	RESIDENTIAL	15.32	2.56	17.88
068-0434-016-0000	RESIDENTIAL	15.32	2.56	17.88

**City of Rancho Cordova
Lighting District No. 2012-1
Fiscal Year 2015/16 Preliminary Assessment Roll**

ASSESSOR PARCEL NUMBER	CLASSIFICATION	STREET LIGHTS CHARGE	SAFETY LIGHTS CHARGE	ASSESSMENT
068-0434-017-0000	RESIDENTIAL	15.32	2.56	17.88
068-0434-018-0000	RESIDENTIAL	15.32	2.56	17.88
068-0434-019-0000	RESIDENTIAL	15.32	2.56	17.88
068-0434-020-0000	RESIDENTIAL	15.32	2.56	17.88
068-0435-001-0000	RESIDENTIAL	15.32	2.56	17.88
068-0435-002-0000	RESIDENTIAL	15.32	2.56	17.88
068-0435-003-0000	RESIDENTIAL	15.32	2.56	17.88
068-0435-004-0000	RESIDENTIAL	15.32	2.56	17.88
068-0435-005-0000	RESIDENTIAL	15.32	2.56	17.88
068-0435-006-0000	RESIDENTIAL	15.32	2.56	17.88
068-0435-007-0000	RESIDENTIAL	15.32	2.56	17.88
068-0435-008-0000	RESIDENTIAL	15.32	2.56	17.88
068-0435-009-0000	RESIDENTIAL	15.32	2.56	17.88
068-0435-010-0000	RESIDENTIAL	15.32	2.56	17.88
068-0435-011-0000	RESIDENTIAL	15.32	2.56	17.88
068-0435-012-0000	RESIDENTIAL	15.32	2.56	17.88
068-0435-013-0000	RESIDENTIAL	15.32	2.56	17.88
068-0435-014-0000	RESIDENTIAL	15.32	2.56	17.88
068-0435-015-0000	RESIDENTIAL	15.32	2.56	17.88
068-0435-016-0000	RESIDENTIAL	15.32	2.56	17.88
068-0435-017-0000	RESIDENTIAL	15.32	2.56	17.88
068-0435-018-0000	RESIDENTIAL	15.32	2.56	17.88
068-0435-019-0000	RESIDENTIAL	15.32	2.56	17.88
068-0435-020-0000	SAFETY LIGHTS ONLY	0.00	2.56	2.56
068-0436-001-0000	RESIDENTIAL	15.32	2.56	17.88
068-0436-002-0000	RESIDENTIAL	15.32	2.56	17.88
068-0436-003-0000	RESIDENTIAL	15.32	2.56	17.88
068-0436-004-0000	RESIDENTIAL	15.32	2.56	17.88
068-0436-005-0000	RESIDENTIAL	15.32	2.56	17.88
068-0436-006-0000	RESIDENTIAL	15.32	2.56	17.88
068-0436-007-0000	RESIDENTIAL	15.32	2.56	17.88
068-0436-008-0000	RESIDENTIAL	15.32	2.56	17.88
068-0436-009-0000	RESIDENTIAL	15.32	2.56	17.88
068-0436-010-0000	RESIDENTIAL	15.32	2.56	17.88
068-0436-011-0000	RESIDENTIAL	15.32	2.56	17.88
068-0436-012-0000	RESIDENTIAL	15.32	2.56	17.88
068-0436-013-0000	RESIDENTIAL	15.32	2.56	17.88
068-0436-014-0000	RESIDENTIAL	15.32	2.56	17.88
068-0437-001-0000	RESIDENTIAL	15.32	2.56	17.88
068-0438-001-0000	RESIDENTIAL	15.32	2.56	17.88
068-0438-002-0000	RESIDENTIAL	15.32	2.56	17.88
068-0438-003-0000	RESIDENTIAL	15.32	2.56	17.88
068-0438-004-0000	RESIDENTIAL	15.32	2.56	17.88
068-0438-005-0000	RESIDENTIAL	15.32	2.56	17.88
068-0438-006-0000	RESIDENTIAL	15.32	2.56	17.88
068-0438-007-0000	RESIDENTIAL	15.32	2.56	17.88
068-0438-008-0000	RESIDENTIAL	15.32	2.56	17.88
068-0438-009-0000	RESIDENTIAL	15.32	2.56	17.88
068-0438-010-0000	RESIDENTIAL	15.32	2.56	17.88
068-0438-011-0000	RESIDENTIAL	15.32	2.56	17.88
068-0438-012-0000	RESIDENTIAL	15.32	2.56	17.88
068-0438-013-0000	RESIDENTIAL	15.32	2.56	17.88
068-0438-014-0000	RESIDENTIAL	15.32	2.56	17.88
068-0441-001-0000	RESIDENTIAL	15.32	2.56	17.88
068-0441-002-0000	RESIDENTIAL	15.32	2.56	17.88
068-0441-003-0000	RESIDENTIAL	15.32	2.56	17.88
068-0441-004-0000	RESIDENTIAL	15.32	2.56	17.88
068-0441-005-0000	RESIDENTIAL	15.32	2.56	17.88
068-0441-006-0000	RESIDENTIAL	15.32	2.56	17.88
068-0441-007-0000	RESIDENTIAL	15.32	2.56	17.88
068-0441-008-0000	RESIDENTIAL	15.32	2.56	17.88
068-0441-009-0000	RESIDENTIAL	15.32	2.56	17.88
068-0441-010-0000	RESIDENTIAL	15.32	2.56	17.88
068-0441-011-0000	RESIDENTIAL	15.32	2.56	17.88
068-0441-012-0000	RESIDENTIAL	15.32	2.56	17.88

**City of Rancho Cordova
Lighting District No. 2012-1
Fiscal Year 2015/16 Preliminary Assessment Roll**

ASSESSOR PARCEL NUMBER	CLASSIFICATION	STREET LIGHTS CHARGE	SAFETY LIGHTS CHARGE	ASSESSMENT
068-0441-013-0000	RESIDENTIAL	15.32	2.56	17.88
068-0441-014-0000	RESIDENTIAL	15.32	2.56	17.88
068-0441-015-0000	RESIDENTIAL	15.32	2.56	17.88
068-0441-016-0000	RESIDENTIAL	15.32	2.56	17.88
068-0441-017-0000	RESIDENTIAL	15.32	2.56	17.88
068-0441-018-0000	RESIDENTIAL	15.32	2.56	17.88
068-0441-019-0000	RESIDENTIAL	15.32	2.56	17.88
068-0441-020-0000	RESIDENTIAL	15.32	2.56	17.88
068-0441-021-0000	RESIDENTIAL	15.32	2.56	17.88
068-0441-022-0000	RESIDENTIAL	15.32	2.56	17.88
068-0441-023-0000	RESIDENTIAL	15.32	2.56	17.88
068-0441-024-0000	RESIDENTIAL	15.32	2.56	17.88
068-0441-025-0000	RESIDENTIAL	15.32	2.56	17.88
068-0441-026-0000	RESIDENTIAL	15.32	2.56	17.88
068-0441-027-0000	RESIDENTIAL	15.32	2.56	17.88
068-0441-028-0000	RESIDENTIAL	15.32	2.56	17.88
068-0441-029-0000	RESIDENTIAL	15.32	2.56	17.88
068-0441-030-0000	RESIDENTIAL	15.32	2.56	17.88
068-0441-031-0000	RESIDENTIAL	15.32	2.56	17.88
068-0441-032-0000	RESIDENTIAL	15.32	2.56	17.88
068-0441-033-0000	RESIDENTIAL	15.32	2.56	17.88
068-0441-034-0000	RESIDENTIAL	15.32	2.56	17.88
068-0441-035-0000	RESIDENTIAL	15.32	2.56	17.88
068-0441-036-0000	RESIDENTIAL	15.32	2.56	17.88
068-0441-037-0000	RESIDENTIAL	15.32	2.56	17.88
068-0441-038-0000	RESIDENTIAL	15.32	2.56	17.88
068-0441-039-0000	RESIDENTIAL	15.32	2.56	17.88
068-0441-040-0000	RESIDENTIAL	15.32	2.56	17.88
068-0441-041-0000	RESIDENTIAL	15.32	2.56	17.88
068-0441-042-0000	RESIDENTIAL	15.32	2.56	17.88
068-0441-043-0000	RESIDENTIAL	15.32	2.56	17.88
068-0441-044-0000	RESIDENTIAL	15.32	2.56	17.88
068-0441-045-0000	RESIDENTIAL	15.32	2.56	17.88
068-0442-001-0000	RESIDENTIAL	15.32	2.56	17.88
068-0442-002-0000	RESIDENTIAL	15.32	2.56	17.88
068-0442-003-0000	RESIDENTIAL	15.32	2.56	17.88
068-0442-004-0000	RESIDENTIAL	15.32	2.56	17.88
068-0442-005-0000	RESIDENTIAL	15.32	2.56	17.88
068-0443-001-0000	RESIDENTIAL	15.32	2.56	17.88
068-0443-002-0000	RESIDENTIAL	15.32	2.56	17.88
068-0443-003-0000	RESIDENTIAL	15.32	2.56	17.88
068-0443-004-0000	RESIDENTIAL	15.32	2.56	17.88
068-0443-005-0000	RESIDENTIAL	15.32	2.56	17.88
068-0443-006-0000	RESIDENTIAL	15.32	2.56	17.88
068-0443-007-0000	RESIDENTIAL	15.32	2.56	17.88
068-0443-008-0000	RESIDENTIAL	15.32	2.56	17.88
068-0443-009-0000	RESIDENTIAL	15.32	2.56	17.88
068-0443-010-0000	RESIDENTIAL	15.32	2.56	17.88
068-0443-011-0000	RESIDENTIAL	15.32	2.56	17.88
068-0443-012-0000	RESIDENTIAL	15.32	2.56	17.88
068-0443-013-0000	RESIDENTIAL	15.32	2.56	17.88
068-0443-014-0000	RESIDENTIAL	15.32	2.56	17.88
068-0443-015-0000	RESIDENTIAL	15.32	2.56	17.88
068-0443-016-0000	RESIDENTIAL	15.32	2.56	17.88
068-0443-017-0000	RESIDENTIAL	15.32	2.56	17.88
068-0443-018-0000	RESIDENTIAL	15.32	2.56	17.88
068-0443-019-0000	RESIDENTIAL	15.32	2.56	17.88
068-0443-020-0000	RESIDENTIAL	15.32	2.56	17.88
068-0443-021-0000	RESIDENTIAL	15.32	2.56	17.88
068-0443-022-0000	RESIDENTIAL	15.32	2.56	17.88
068-0443-023-0000	RESIDENTIAL	15.32	2.56	17.88
068-0444-001-0000	RESIDENTIAL	15.32	2.56	17.88
068-0444-002-0000	RESIDENTIAL	15.32	2.56	17.88
068-0444-003-0000	RESIDENTIAL	15.32	2.56	17.88
068-0444-004-0000	RESIDENTIAL	15.32	2.56	17.88

**City of Rancho Cordova
Lighting District No. 2012-1
Fiscal Year 2015/16 Preliminary Assessment Roll**

ASSESSOR PARCEL NUMBER	CLASSIFICATION	STREET LIGHTS CHARGE	SAFETY LIGHTS CHARGE	ASSESSMENT
068-0444-005-0000	RESIDENTIAL	15.32	2.56	17.88
068-0444-006-0000	RESIDENTIAL	15.32	2.56	17.88
068-0444-007-0000	RESIDENTIAL	15.32	2.56	17.88
068-0444-008-0000	RESIDENTIAL	15.32	2.56	17.88
068-0444-009-0000	RESIDENTIAL	15.32	2.56	17.88
068-0444-010-0000	RESIDENTIAL	15.32	2.56	17.88
068-0444-011-0000	RESIDENTIAL	15.32	2.56	17.88
068-0444-012-0000	RESIDENTIAL	15.32	2.56	17.88
068-0444-013-0000	RESIDENTIAL	15.32	2.56	17.88
068-0444-014-0000	RESIDENTIAL	15.32	2.56	17.88
068-0444-015-0000	RESIDENTIAL	15.32	2.56	17.88
068-0444-016-0000	RESIDENTIAL	15.32	2.56	17.88
068-0444-017-0000	RESIDENTIAL	15.32	2.56	17.88
068-0444-018-0000	RESIDENTIAL	15.32	2.56	17.88
068-0444-019-0000	RESIDENTIAL	15.32	2.56	17.88
068-0444-020-0000	RESIDENTIAL	15.32	2.56	17.88
068-0444-021-0000	RESIDENTIAL	15.32	2.56	17.88
068-0444-022-0000	RESIDENTIAL	15.32	2.56	17.88
068-0451-001-0000	RESIDENTIAL	15.32	2.56	17.88
068-0451-002-0000	RESIDENTIAL	15.32	2.56	17.88
068-0451-003-0000	RESIDENTIAL	15.32	2.56	17.88
068-0451-004-0000	RESIDENTIAL	15.32	2.56	17.88
068-0451-005-0000	RESIDENTIAL	15.32	2.56	17.88
068-0451-006-0000	RESIDENTIAL	15.32	2.56	17.88
068-0451-007-0000	RESIDENTIAL	15.32	2.56	17.88
068-0451-008-0000	RESIDENTIAL	15.32	2.56	17.88
068-0451-009-0000	RESIDENTIAL	15.32	2.56	17.88
068-0451-010-0000	RESIDENTIAL	15.32	2.56	17.88
068-0451-011-0000	RESIDENTIAL	15.32	2.56	17.88
068-0451-012-0000	RESIDENTIAL	15.32	2.56	17.88
068-0451-013-0000	RESIDENTIAL	15.32	2.56	17.88
068-0451-014-0000	RESIDENTIAL	15.32	2.56	17.88
068-0451-015-0000	RESIDENTIAL	15.32	2.56	17.88
068-0451-016-0000	RESIDENTIAL	15.32	2.56	17.88
068-0451-017-0000	RESIDENTIAL	15.32	2.56	17.88
068-0451-018-0000	RESIDENTIAL	15.32	2.56	17.88
068-0451-019-0000	RESIDENTIAL	15.32	2.56	17.88
068-0451-020-0000	RESIDENTIAL	15.32	2.56	17.88
068-0451-021-0000	RESIDENTIAL	15.32	2.56	17.88
068-0451-022-0000	RESIDENTIAL	15.32	2.56	17.88
068-0451-023-0000	RESIDENTIAL	15.32	2.56	17.88
068-0451-024-0000	RESIDENTIAL	15.32	2.56	17.88
068-0451-025-0000	RESIDENTIAL	15.32	2.56	17.88
068-0452-001-0000	RESIDENTIAL	15.32	2.56	17.88
068-0452-002-0000	RESIDENTIAL	15.32	2.56	17.88
068-0452-003-0000	RESIDENTIAL	15.32	2.56	17.88
068-0452-004-0000	RESIDENTIAL	15.32	2.56	17.88
068-0452-005-0000	RESIDENTIAL	15.32	2.56	17.88
068-0452-006-0000	RESIDENTIAL	15.32	2.56	17.88
068-0452-007-0000	RESIDENTIAL	15.32	2.56	17.88
068-0452-008-0000	RESIDENTIAL	15.32	2.56	17.88
068-0452-009-0000	RESIDENTIAL	15.32	2.56	17.88
068-0452-010-0000	RESIDENTIAL	15.32	2.56	17.88
068-0452-011-0000	RESIDENTIAL	15.32	2.56	17.88
068-0452-012-0000	RESIDENTIAL	15.32	2.56	17.88
068-0452-013-0000	RESIDENTIAL	15.32	2.56	17.88
068-0452-014-0000	RESIDENTIAL	15.32	2.56	17.88
068-0452-015-0000	RESIDENTIAL	15.32	2.56	17.88
068-0452-016-0000	RESIDENTIAL	15.32	2.56	17.88
068-0452-017-0000	RESIDENTIAL	15.32	2.56	17.88
068-0452-018-0000	RESIDENTIAL	15.32	2.56	17.88
068-0452-019-0000	RESIDENTIAL	15.32	2.56	17.88
068-0452-020-0000	RESIDENTIAL	15.32	2.56	17.88
068-0452-021-0000	RESIDENTIAL	15.32	2.56	17.88
068-0452-022-0000	RESIDENTIAL	15.32	2.56	17.88

City of Rancho Cordova
Lighting District No. 2012-1
Fiscal Year 2015/16 Preliminary Assessment Roll

ASSESSOR PARCEL NUMBER	CLASSIFICATION	STREET LIGHTS CHARGE	SAFETY LIGHTS CHARGE	ASSESSMENT
068-0452-023-0000	RESIDENTIAL	15.32	2.56	17.88
068-0452-024-0000	RESIDENTIAL	15.32	2.56	17.88
068-0452-025-0000	RESIDENTIAL	15.32	2.56	17.88
068-0452-026-0000	RESIDENTIAL	15.32	2.56	17.88
068-0452-027-0000	RESIDENTIAL	15.32	2.56	17.88
068-0452-028-0000	RESIDENTIAL	15.32	2.56	17.88
068-0452-029-0000	RESIDENTIAL	15.32	2.56	17.88
068-0452-030-0000	RESIDENTIAL	15.32	2.56	17.88
068-0452-031-0000	RESIDENTIAL	15.32	2.56	17.88
068-0452-032-0000	RESIDENTIAL	15.32	2.56	17.88
068-0452-033-0000	RESIDENTIAL	15.32	2.56	17.88
068-0453-001-0000	RESIDENTIAL	15.32	2.56	17.88
068-0453-002-0000	RESIDENTIAL	15.32	2.56	17.88
068-0453-003-0000	RESIDENTIAL	15.32	2.56	17.88
068-0453-004-0000	RESIDENTIAL	15.32	2.56	17.88
068-0453-005-0000	RESIDENTIAL	15.32	2.56	17.88
068-0453-006-0000	RESIDENTIAL	15.32	2.56	17.88
068-0453-007-0000	RESIDENTIAL	15.32	2.56	17.88
068-0453-008-0000	RESIDENTIAL	15.32	2.56	17.88
068-0453-009-0000	RESIDENTIAL	15.32	2.56	17.88
068-0453-010-0000	RESIDENTIAL	15.32	2.56	17.88
068-0453-011-0000	RESIDENTIAL	15.32	2.56	17.88
068-0453-012-0000	RESIDENTIAL	15.32	2.56	17.88
068-0453-013-0000	RESIDENTIAL	15.32	2.56	17.88
068-0453-014-0000	RESIDENTIAL	15.32	2.56	17.88
068-0453-015-0000	RESIDENTIAL	15.32	2.56	17.88
068-0453-016-0000	RESIDENTIAL	15.32	2.56	17.88
068-0453-017-0000	RESIDENTIAL	15.32	2.56	17.88
068-0453-018-0000	RESIDENTIAL	15.32	2.56	17.88
068-0453-019-0000	RESIDENTIAL	15.32	2.56	17.88
068-0453-020-0000	RESIDENTIAL	15.32	2.56	17.88
068-0453-021-0000	RESIDENTIAL	15.32	2.56	17.88
068-0453-022-0000	RESIDENTIAL	15.32	2.56	17.88
068-0454-001-0000	RESIDENTIAL	15.32	2.56	17.88
068-0454-002-0000	RESIDENTIAL	15.32	2.56	17.88
068-0454-003-0000	RESIDENTIAL	15.32	2.56	17.88
068-0454-004-0000	RESIDENTIAL	15.32	2.56	17.88
068-0454-006-0000	SAFETY LIGHTS ONLY	0.00	2.56	2.56
068-0454-007-0000	SAFETY LIGHTS ONLY	0.00	2.56	2.56
068-0454-011-0000	RESIDENTIAL	15.32	2.56	17.88
068-0454-012-0000	RESIDENTIAL	15.32	2.56	17.88
068-0454-013-0000	RESIDENTIAL	15.32	2.56	17.88
068-0454-014-0000	RESIDENTIAL	15.32	2.56	17.88
068-0454-015-0000	RESIDENTIAL	15.32	2.56	17.88
068-0454-016-0000	RESIDENTIAL	15.32	2.56	17.88
068-0454-017-0000	RESIDENTIAL	15.32	2.56	17.88
068-0454-018-0000	RESIDENTIAL	15.32	2.56	17.88
068-0454-019-0000	RESIDENTIAL	15.32	2.56	17.88
068-0454-020-0000	SAFETY LIGHTS ONLY	0.00	2.56	2.56
068-0454-021-0000	SAFETY LIGHTS ONLY	0.00	2.56	2.56
068-0455-001-0000	RESIDENTIAL	15.32	2.56	17.88
068-0455-002-0000	RESIDENTIAL	15.32	2.56	17.88
068-0455-003-0000	RESIDENTIAL	15.32	2.56	17.88
068-0455-004-0000	RESIDENTIAL	15.32	2.56	17.88
068-0455-005-0000	RESIDENTIAL	15.32	2.56	17.88
068-0455-006-0000	RESIDENTIAL	15.32	2.56	17.88
068-0455-007-0000	RESIDENTIAL	15.32	2.56	17.88
068-0455-008-0000	RESIDENTIAL	15.32	2.56	17.88
068-0460-001-0000	RESIDENTIAL	15.32	2.56	17.88
068-0460-002-0000	RESIDENTIAL	15.32	2.56	17.88
068-0460-003-0000	RESIDENTIAL	15.32	2.56	17.88
068-0460-004-0000	RESIDENTIAL	15.32	2.56	17.88
068-0460-005-0000	RESIDENTIAL	15.32	2.56	17.88
068-0460-006-0000	RESIDENTIAL	15.32	2.56	17.88
068-0460-007-0000	RESIDENTIAL	15.32	2.56	17.88

**City of Rancho Cordova
Lighting District No. 2012-1
Fiscal Year 2015/16 Preliminary Assessment Roll**

ASSESSOR PARCEL NUMBER	CLASSIFICATION	STREET LIGHTS CHARGE	SAFETY LIGHTS CHARGE	ASSESSMENT
068-0460-008-0000	RESIDENTIAL	15.32	2.56	17.88
068-0460-009-0000	RESIDENTIAL	15.32	2.56	17.88
068-0460-010-0000	RESIDENTIAL	15.32	2.56	17.88
068-0460-011-0000	RESIDENTIAL	15.32	2.56	17.88
068-0460-012-0000	RESIDENTIAL	15.32	2.56	17.88
068-0460-013-0000	RESIDENTIAL	15.32	2.56	17.88
068-0460-014-0000	RESIDENTIAL	15.32	2.56	17.88
068-0460-015-0000	RESIDENTIAL	15.32	2.56	17.88
068-0460-016-0000	RESIDENTIAL	15.32	2.56	17.88
068-0460-017-0000	RESIDENTIAL	15.32	2.56	17.88
068-0460-018-0000	RESIDENTIAL	15.32	2.56	17.88
068-0460-019-0000	RESIDENTIAL	15.32	2.56	17.88
068-0460-020-0000	RESIDENTIAL	15.32	2.56	17.88
068-0460-021-0000	RESIDENTIAL	15.32	2.56	17.88
068-0460-022-0000	RESIDENTIAL	15.32	2.56	17.88
068-0460-023-0000	RESIDENTIAL	15.32	2.56	17.88
068-0460-024-0000	RESIDENTIAL	15.32	2.56	17.88
068-0460-025-0000	RESIDENTIAL	15.32	2.56	17.88
068-0460-026-0000	RESIDENTIAL	15.32	2.56	17.88
068-0460-027-0000	RESIDENTIAL	15.32	2.56	17.88
068-0460-028-0000	RESIDENTIAL	15.32	2.56	17.88
068-0460-029-0000	RESIDENTIAL	15.32	2.56	17.88
068-0460-030-0000	RESIDENTIAL	15.32	2.56	17.88
068-0460-031-0000	RESIDENTIAL	15.32	2.56	17.88
068-0460-032-0000	RESIDENTIAL	15.32	2.56	17.88
068-0460-033-0000	RESIDENTIAL	15.32	2.56	17.88
068-0460-034-0000	RESIDENTIAL	15.32	2.56	17.88
068-0460-035-0000	RESIDENTIAL	15.32	2.56	17.88
068-0460-036-0000	RESIDENTIAL	15.32	2.56	17.88
068-0460-037-0000	RESIDENTIAL	15.32	2.56	17.88
068-0471-005-0000	RESIDENTIAL	15.32	2.56	17.88
068-0471-006-0000	RESIDENTIAL	15.32	2.56	17.88
068-0471-007-0000	RESIDENTIAL	15.32	2.56	17.88
068-0471-008-0000	RESIDENTIAL	15.32	2.56	17.88
068-0471-009-0000	RESIDENTIAL	15.32	2.56	17.88
068-0471-010-0000	RESIDENTIAL	15.32	2.56	17.88
068-0471-011-0000	RESIDENTIAL	15.32	2.56	17.88
068-0471-012-0000	RESIDENTIAL	15.32	2.56	17.88
068-0471-013-0000	RESIDENTIAL	15.32	2.56	17.88
068-0471-014-0000	RESIDENTIAL	15.32	2.56	17.88
068-0471-015-0000	RESIDENTIAL	15.32	2.56	17.88
068-0471-016-0000	RESIDENTIAL	15.32	2.56	17.88
068-0471-017-0000	RESIDENTIAL	15.32	2.56	17.88
068-0471-018-0000	RESIDENTIAL	15.32	2.56	17.88
068-0471-019-0000	RESIDENTIAL	15.32	2.56	17.88
068-0471-020-0000	RESIDENTIAL	15.32	2.56	17.88
068-0471-021-0000	RESIDENTIAL	15.32	2.56	17.88
068-0471-022-0000	RESIDENTIAL	15.32	2.56	17.88
068-0471-023-0000	RESIDENTIAL	15.32	2.56	17.88
068-0471-026-0000	RESIDENTIAL	15.32	2.56	17.88
068-0471-027-0000	RESIDENTIAL	15.32	2.56	17.88
068-0471-028-0000	RESIDENTIAL	15.32	2.56	17.88
068-0471-029-0000	RESIDENTIAL	15.32	2.56	17.88
068-0471-030-0000	RESIDENTIAL	15.32	2.56	17.88
068-0471-031-0000	RESIDENTIAL	15.32	2.56	17.88
068-0472-001-0000	RESIDENTIAL	15.32	2.56	17.88
068-0472-002-0000	RESIDENTIAL	15.32	2.56	17.88
068-0472-003-0000	RESIDENTIAL	15.32	2.56	17.88
068-0472-004-0000	RESIDENTIAL	15.32	2.56	17.88
068-0472-005-0000	RESIDENTIAL	15.32	2.56	17.88
068-0472-006-0000	RESIDENTIAL	15.32	2.56	17.88
068-0472-007-0000	RESIDENTIAL	15.32	2.56	17.88
068-0472-008-0000	RESIDENTIAL	15.32	2.56	17.88
068-0472-009-0000	RESIDENTIAL	15.32	2.56	17.88
068-0472-010-0000	RESIDENTIAL	15.32	2.56	17.88

**City of Rancho Cordova
Lighting District No. 2012-1
Fiscal Year 2015/16 Preliminary Assessment Roll**

ASSESSOR PARCEL NUMBER	CLASSIFICATION	STREET LIGHTS CHARGE	SAFETY LIGHTS CHARGE	ASSESSMENT
068-0472-011-0000	RESIDENTIAL	15.32	2.56	17.88
068-0472-012-0000	RESIDENTIAL	15.32	2.56	17.88
068-0472-013-0000	RESIDENTIAL	15.32	2.56	17.88
068-0472-014-0000	RESIDENTIAL	15.32	2.56	17.88
068-0472-015-0000	RESIDENTIAL	15.32	2.56	17.88
068-0472-016-0000	RESIDENTIAL	15.32	2.56	17.88
068-0472-017-0000	RESIDENTIAL	15.32	2.56	17.88
068-0472-018-0000	RESIDENTIAL	15.32	2.56	17.88
068-0472-019-0000	RESIDENTIAL	15.32	2.56	17.88
068-0472-020-0000	RESIDENTIAL	15.32	2.56	17.88
068-0472-021-0000	RESIDENTIAL	15.32	2.56	17.88
068-0472-022-0000	RESIDENTIAL	15.32	2.56	17.88
068-0472-023-0000	RESIDENTIAL	15.32	2.56	17.88
068-0472-027-0000	RESIDENTIAL	15.32	2.56	17.88
068-0472-028-0000	RESIDENTIAL	15.32	2.56	17.88
068-0472-029-0000	RESIDENTIAL	15.32	2.56	17.88
068-0472-030-0000	RESIDENTIAL	15.32	2.56	17.88
068-0472-031-0000	RESIDENTIAL	15.32	2.56	17.88
068-0472-032-0000	RESIDENTIAL	15.32	2.56	17.88
068-0472-033-0000	RESIDENTIAL	15.32	2.56	17.88
068-0472-034-0000	RESIDENTIAL	15.32	2.56	17.88
068-0472-035-0000	RESIDENTIAL	15.32	2.56	17.88
068-0472-036-0000	RESIDENTIAL	15.32	2.56	17.88
068-0472-037-0000	RESIDENTIAL	15.32	2.56	17.88
068-0472-038-0000	RESIDENTIAL	15.32	2.56	17.88
068-0472-039-0000	RESIDENTIAL	15.32	2.56	17.88
068-0472-040-0000	RESIDENTIAL	15.32	2.56	17.88
068-0472-041-0000	RESIDENTIAL	15.32	2.56	17.88
068-0473-001-0000	RESIDENTIAL	15.32	2.56	17.88
068-0473-002-0000	RESIDENTIAL	15.32	2.56	17.88
068-0473-003-0000	RESIDENTIAL	15.32	2.56	17.88
068-0474-001-0000	RESIDENTIAL	15.32	2.56	17.88
068-0474-002-0000	RESIDENTIAL	15.32	2.56	17.88
068-0474-003-0000	RESIDENTIAL	15.32	2.56	17.88
068-0474-004-0000	RESIDENTIAL	15.32	2.56	17.88
068-0474-005-0000	RESIDENTIAL	15.32	2.56	17.88
068-0474-006-0000	RESIDENTIAL	15.32	2.56	17.88
068-0474-007-0000	RESIDENTIAL	15.32	2.56	17.88
068-0474-008-0000	RESIDENTIAL	15.32	2.56	17.88
068-0474-009-0000	RESIDENTIAL	15.32	2.56	17.88
068-0474-010-0000	RESIDENTIAL	15.32	2.56	17.88
068-0474-011-0000	RESIDENTIAL	15.32	2.56	17.88
068-0474-012-0000	RESIDENTIAL	15.32	2.56	17.88
068-0474-013-0000	RESIDENTIAL	15.32	2.56	17.88
068-0474-014-0000	RESIDENTIAL	15.32	2.56	17.88
068-0474-015-0000	RESIDENTIAL	15.32	2.56	17.88
068-0474-016-0000	RESIDENTIAL	15.32	2.56	17.88
068-0474-017-0000	RESIDENTIAL	15.32	2.56	17.88
068-0474-018-0000	RESIDENTIAL	15.32	2.56	17.88
068-0474-019-0000	RESIDENTIAL	15.32	2.56	17.88
068-0480-001-0000	RESIDENTIAL	15.32	2.56	17.88
068-0480-002-0000	RESIDENTIAL	15.32	2.56	17.88
068-0480-003-0000	RESIDENTIAL	15.32	2.56	17.88
068-0480-004-0000	RESIDENTIAL	15.32	2.56	17.88
068-0480-005-0000	RESIDENTIAL	15.32	2.56	17.88
068-0480-006-0000	RESIDENTIAL	15.32	2.56	17.88
068-0480-007-0000	RESIDENTIAL	15.32	2.56	17.88
068-0480-008-0000	RESIDENTIAL	15.32	2.56	17.88
068-0480-009-0000	RESIDENTIAL	15.32	2.56	17.88
068-0480-010-0000	RESIDENTIAL	15.32	2.56	17.88
068-0480-011-0000	RESIDENTIAL	15.32	2.56	17.88
068-0480-012-0000	RESIDENTIAL	15.32	2.56	17.88
068-0480-013-0000	RESIDENTIAL	15.32	2.56	17.88
068-0480-014-0000	RESIDENTIAL	15.32	2.56	17.88
068-0480-015-0000	RESIDENTIAL	15.32	2.56	17.88

**City of Rancho Cordova
Lighting District No. 2012-1
Fiscal Year 2015/16 Preliminary Assessment Roll**

ASSESSOR PARCEL NUMBER	CLASSIFICATION	STREET LIGHTS CHARGE	SAFETY LIGHTS CHARGE	ASSESSMENT
068-0480-016-0000	RESIDENTIAL	15.32	2.56	17.88
068-0480-017-0000	RESIDENTIAL	15.32	2.56	17.88
068-0480-018-0000	RESIDENTIAL	15.32	2.56	17.88
068-0480-019-0000	RESIDENTIAL	15.32	2.56	17.88
068-0480-020-0000	RESIDENTIAL	15.32	2.56	17.88
068-0480-021-0000	RESIDENTIAL	15.32	2.56	17.88
068-0480-022-0000	RESIDENTIAL	15.32	2.56	17.88
068-0480-023-0000	RESIDENTIAL	15.32	2.56	17.88
068-0480-024-0000	RESIDENTIAL	15.32	2.56	17.88
068-0480-025-0000	RESIDENTIAL	15.32	2.56	17.88
068-0480-026-0000	RESIDENTIAL	15.32	2.56	17.88
068-0480-027-0000	RESIDENTIAL	15.32	2.56	17.88
068-0480-028-0000	RESIDENTIAL	15.32	2.56	17.88
068-0480-029-0000	RESIDENTIAL	15.32	2.56	17.88
068-0480-030-0000	RESIDENTIAL	15.32	2.56	17.88
068-0480-031-0000	RESIDENTIAL	15.32	2.56	17.88
068-0480-032-0000	RESIDENTIAL	15.32	2.56	17.88
068-0480-033-0000	RESIDENTIAL	15.32	2.56	17.88
068-0480-034-0000	RESIDENTIAL	15.32	2.56	17.88
068-0480-035-0000	RESIDENTIAL	15.32	2.56	17.88
068-0480-036-0000	RESIDENTIAL	15.32	2.56	17.88
068-0480-037-0000	RESIDENTIAL	15.32	2.56	17.88
068-0480-038-0000	RESIDENTIAL	15.32	2.56	17.88
068-0480-039-0000	RESIDENTIAL	15.32	2.56	17.88
068-0480-040-0000	RESIDENTIAL	15.32	2.56	17.88
068-0480-041-0000	RESIDENTIAL	15.32	2.56	17.88
068-0480-042-0000	RESIDENTIAL	15.32	2.56	17.88
068-0480-043-0000	RESIDENTIAL	15.32	2.56	17.88
068-0480-044-0000	RESIDENTIAL	15.32	2.56	17.88
068-0480-045-0000	RESIDENTIAL	15.32	2.56	17.88
068-0480-046-0000	RESIDENTIAL	15.32	2.56	17.88
068-0480-047-0000	RESIDENTIAL	15.32	2.56	17.88
068-0480-048-0000	RESIDENTIAL	15.32	2.56	17.88
068-0480-049-0000	RESIDENTIAL	15.32	2.56	17.88
068-0480-050-0000	RESIDENTIAL	15.32	2.56	17.88
068-0480-051-0000	RESIDENTIAL	15.32	2.56	17.88
068-0480-052-0000	RESIDENTIAL	15.32	2.56	17.88
068-0480-053-0000	RESIDENTIAL	15.32	2.56	17.88
068-0480-054-0000	RESIDENTIAL	15.32	2.56	17.88
068-0480-055-0000	RESIDENTIAL	15.32	2.56	17.88
068-0480-056-0000	RESIDENTIAL	15.32	2.56	17.88
068-0480-057-0000	RESIDENTIAL	15.32	2.56	17.88
068-0480-058-0000	RESIDENTIAL	15.32	2.56	17.88
068-0480-059-0000	RESIDENTIAL	15.32	2.56	17.88
068-0480-060-0000	RESIDENTIAL	15.32	2.56	17.88
068-0480-061-0000	RESIDENTIAL	15.32	2.56	17.88
068-0480-062-0000	RESIDENTIAL	15.32	2.56	17.88
068-0480-063-0000	RESIDENTIAL	15.32	2.56	17.88
068-0480-064-0000	RESIDENTIAL	15.32	2.56	17.88
068-0480-065-0000	RESIDENTIAL	15.32	2.56	17.88
068-0480-066-0000	RESIDENTIAL	15.32	2.56	17.88
068-0480-067-0000	RESIDENTIAL	15.32	2.56	17.88
068-0480-068-0000	RESIDENTIAL	15.32	2.56	17.88
068-0480-069-0000	RESIDENTIAL	15.32	2.56	17.88
068-0480-070-0000	RESIDENTIAL	15.32	2.56	17.88
068-0480-071-0000	RESIDENTIAL	15.32	2.56	17.88
068-0491-002-0000	RESIDENTIAL	15.32	2.56	17.88
068-0491-003-0000	RESIDENTIAL	15.32	2.56	17.88
068-0491-004-0000	RESIDENTIAL	15.32	2.56	17.88
068-0491-005-0000	RESIDENTIAL	15.32	2.56	17.88
068-0491-006-0000	RESIDENTIAL	15.32	2.56	17.88
068-0491-007-0000	RESIDENTIAL	15.32	2.56	17.88
068-0491-008-0000	RESIDENTIAL	15.32	2.56	17.88
068-0491-009-0000	RESIDENTIAL	15.32	2.56	17.88
068-0491-010-0000	RESIDENTIAL	15.32	2.56	17.88

**City of Rancho Cordova
Lighting District No. 2012-1
Fiscal Year 2015/16 Preliminary Assessment Roll**

ASSESSOR PARCEL NUMBER	CLASSIFICATION	STREET LIGHTS CHARGE	SAFETY LIGHTS CHARGE	ASSESSMENT
068-0491-011-0000	RESIDENTIAL	15.32	2.56	17.88
068-0491-012-0000	RESIDENTIAL	15.32	2.56	17.88
068-0491-013-0000	RESIDENTIAL	15.32	2.56	17.88
068-0492-001-0000	RESIDENTIAL	15.32	2.56	17.88
068-0492-002-0000	RESIDENTIAL	15.32	2.56	17.88
068-0492-003-0000	RESIDENTIAL	15.32	2.56	17.88
068-0492-004-0000	RESIDENTIAL	15.32	2.56	17.88
068-0492-005-0000	RESIDENTIAL	15.32	2.56	17.88
068-0492-006-0000	RESIDENTIAL	15.32	2.56	17.88
068-0492-007-0000	RESIDENTIAL	15.32	2.56	17.88
068-0492-008-0000	RESIDENTIAL	15.32	2.56	17.88
068-0492-009-0000	RESIDENTIAL	15.32	2.56	17.88
068-0492-010-0000	RESIDENTIAL	15.32	2.56	17.88
068-0492-011-0000	RESIDENTIAL	15.32	2.56	17.88
068-0492-012-0000	RESIDENTIAL	15.32	2.56	17.88
068-0492-013-0000	RESIDENTIAL	15.32	2.56	17.88
068-0492-014-0000	RESIDENTIAL	15.32	2.56	17.88
068-0492-015-0000	RESIDENTIAL	15.32	2.56	17.88
068-0492-016-0000	RESIDENTIAL	15.32	2.56	17.88
068-0492-017-0000	RESIDENTIAL	15.32	2.56	17.88
068-0492-018-0000	RESIDENTIAL	15.32	2.56	17.88
068-0492-019-0000	RESIDENTIAL	15.32	2.56	17.88
068-0492-020-0000	RESIDENTIAL	15.32	2.56	17.88
068-0492-021-0000	RESIDENTIAL	15.32	2.56	17.88
068-0492-022-0000	RESIDENTIAL	15.32	2.56	17.88
068-0492-023-0000	RESIDENTIAL	15.32	2.56	17.88
068-0492-024-0000	RESIDENTIAL	15.32	2.56	17.88
068-0492-025-0000	RESIDENTIAL	15.32	2.56	17.88
068-0492-026-0000	RESIDENTIAL	15.32	2.56	17.88
068-0492-027-0000	RESIDENTIAL	15.32	2.56	17.88
068-0492-028-0000	RESIDENTIAL	15.32	2.56	17.88
068-0493-001-0000	RESIDENTIAL	15.32	2.56	17.88
068-0493-002-0000	RESIDENTIAL	15.32	2.56	17.88
068-0493-003-0000	RESIDENTIAL	15.32	2.56	17.88
068-0493-004-0000	RESIDENTIAL	15.32	2.56	17.88
068-0493-005-0000	RESIDENTIAL	15.32	2.56	17.88
068-0493-006-0000	RESIDENTIAL	15.32	2.56	17.88
068-0493-007-0000	RESIDENTIAL	15.32	2.56	17.88
068-0493-008-0000	RESIDENTIAL	15.32	2.56	17.88
068-0493-009-0000	RESIDENTIAL	15.32	2.56	17.88
068-0493-010-0000	RESIDENTIAL	15.32	2.56	17.88
068-0493-011-0000	RESIDENTIAL	15.32	2.56	17.88
068-0493-012-0000	RESIDENTIAL	15.32	2.56	17.88
068-0493-013-0000	RESIDENTIAL	15.32	2.56	17.88
068-0493-014-0000	RESIDENTIAL	15.32	2.56	17.88
068-0493-015-0000	RESIDENTIAL	15.32	2.56	17.88
068-0493-016-0000	RESIDENTIAL	15.32	2.56	17.88
068-0493-017-0000	RESIDENTIAL	15.32	2.56	17.88
068-0493-018-0000	RESIDENTIAL	15.32	2.56	17.88
068-0493-019-0000	RESIDENTIAL	15.32	2.56	17.88
068-0493-020-0000	RESIDENTIAL	15.32	2.56	17.88
068-0493-021-0000	RESIDENTIAL	15.32	2.56	17.88
068-0493-022-0000	RESIDENTIAL	15.32	2.56	17.88
068-0493-023-0000	RESIDENTIAL	15.32	2.56	17.88
068-0493-024-0000	RESIDENTIAL	15.32	2.56	17.88
068-0493-025-0000	RESIDENTIAL	15.32	2.56	17.88
068-0493-026-0000	RESIDENTIAL	15.32	2.56	17.88
068-0493-027-0000	RESIDENTIAL	15.32	2.56	17.88
068-0493-028-0000	RESIDENTIAL	15.32	2.56	17.88
068-0493-029-0000	RESIDENTIAL	15.32	2.56	17.88
068-0493-030-0000	RESIDENTIAL	15.32	2.56	17.88
068-0493-031-0000	RESIDENTIAL	15.32	2.56	17.88
068-0493-032-0000	RESIDENTIAL	15.32	2.56	17.88
068-0493-033-0000	RESIDENTIAL	15.32	2.56	17.88
068-0493-034-0000	RESIDENTIAL	15.32	2.56	17.88

**City of Rancho Cordova
Lighting District No. 2012-1
Fiscal Year 2015/16 Preliminary Assessment Roll**

ASSESSOR PARCEL NUMBER	CLASSIFICATION	STREET LIGHTS CHARGE	SAFETY LIGHTS CHARGE	ASSESSMENT
068-0493-035-0000	RESIDENTIAL	15.32	2.56	17.88
068-0493-036-0000	RESIDENTIAL	15.32	2.56	17.88
068-0493-037-0000	RESIDENTIAL	15.32	2.56	17.88
068-0493-038-0000	RESIDENTIAL	15.32	2.56	17.88
068-0493-039-0000	RESIDENTIAL	15.32	2.56	17.88
068-0493-040-0000	RESIDENTIAL	15.32	2.56	17.88
068-0493-041-0000	RESIDENTIAL	15.32	2.56	17.88
068-0500-001-0000	RESIDENTIAL	15.32	2.56	17.88
068-0500-002-0000	RESIDENTIAL	15.32	2.56	17.88
068-0500-003-0000	RESIDENTIAL	15.32	2.56	17.88
068-0500-004-0000	RESIDENTIAL	15.32	2.56	17.88
068-0500-005-0000	RESIDENTIAL	15.32	2.56	17.88
068-0500-006-0000	RESIDENTIAL	15.32	2.56	17.88
068-0500-007-0000	RESIDENTIAL	15.32	2.56	17.88
068-0500-008-0000	RESIDENTIAL	15.32	2.56	17.88
068-0500-009-0000	RESIDENTIAL	15.32	2.56	17.88
068-0500-010-0000	RESIDENTIAL	15.32	2.56	17.88
068-0500-011-0000	RESIDENTIAL	15.32	2.56	17.88
068-0500-012-0000	RESIDENTIAL	15.32	2.56	17.88
068-0500-013-0000	RESIDENTIAL	15.32	2.56	17.88
068-0500-014-0000	RESIDENTIAL	15.32	2.56	17.88
068-0500-015-0000	RESIDENTIAL	15.32	2.56	17.88
068-0500-016-0000	RESIDENTIAL	15.32	2.56	17.88
068-0500-017-0000	RESIDENTIAL	15.32	2.56	17.88
068-0500-018-0000	RESIDENTIAL	15.32	2.56	17.88
068-0500-019-0000	RESIDENTIAL	15.32	2.56	17.88
068-0500-020-0000	RESIDENTIAL	15.32	2.56	17.88
068-0500-021-0000	RESIDENTIAL	15.32	2.56	17.88
068-0500-022-0000	RESIDENTIAL	15.32	2.56	17.88
068-0500-023-0000	RESIDENTIAL	15.32	2.56	17.88
068-0500-024-0000	RESIDENTIAL	15.32	2.56	17.88
068-0500-025-0000	RESIDENTIAL	15.32	2.56	17.88
068-0500-026-0000	RESIDENTIAL	15.32	2.56	17.88
068-0500-027-0000	RESIDENTIAL	15.32	2.56	17.88
068-0500-028-0000	RESIDENTIAL	15.32	2.56	17.88
068-0500-029-0000	RESIDENTIAL	15.32	2.56	17.88
068-0500-030-0000	RESIDENTIAL	15.32	2.56	17.88
068-0500-031-0000	RESIDENTIAL	15.32	2.56	17.88
068-0500-032-0000	RESIDENTIAL	15.32	2.56	17.88
068-0500-033-0000	RESIDENTIAL	15.32	2.56	17.88
068-0500-034-0000	RESIDENTIAL	15.32	2.56	17.88
068-0500-035-0000	RESIDENTIAL	15.32	2.56	17.88
068-0500-036-0000	RESIDENTIAL	15.32	2.56	17.88
068-0500-037-0000	RESIDENTIAL	15.32	2.56	17.88
068-0500-039-0000	NON RESIDENTIAL	88.14	2.56	90.70
068-0500-040-0000	SAFETY LIGHTS ONLY	0.00	2.56	2.56
068-0500-041-0000	SAFETY LIGHTS ONLY	0.00	2.56	2.56
068-0500-042-0000	NON RESIDENTIAL	28.18	2.56	30.74
068-0500-043-0000	NON RESIDENTIAL	65.22	2.56	67.78
068-0511-001-0000	NON RESIDENTIAL	15.84	2.56	18.40
068-0511-002-0000	NON RESIDENTIAL	14.58	2.56	17.14
068-0511-003-0000	NON RESIDENTIAL	15.08	2.56	17.64
068-0511-004-0000	NON RESIDENTIAL	14.58	2.56	17.14
068-0511-005-0000	NON RESIDENTIAL	15.84	2.56	18.40
068-0511-006-0000	NON RESIDENTIAL	15.84	2.56	18.40
068-0511-007-0000	NON RESIDENTIAL	15.84	2.56	18.40
068-0511-008-0000	NON RESIDENTIAL	15.60	2.56	18.16
068-0511-009-0000	NON RESIDENTIAL	14.34	2.56	16.90
068-0511-010-0000	NON RESIDENTIAL	14.84	2.56	17.40
068-0511-011-0000	NON RESIDENTIAL	14.34	2.56	16.90
068-0511-012-0000	NON RESIDENTIAL	14.08	2.56	16.64
068-0512-001-0000	NON RESIDENTIAL	51.62	2.56	54.18
068-0512-002-0000	NON RESIDENTIAL	7.54	2.56	10.10
068-0512-003-0000	NON RESIDENTIAL	18.62	2.56	21.18
068-0512-004-0000	NON RESIDENTIAL	14.58	2.56	17.14

**City of Rancho Cordova
Lighting District No. 2012-1
Fiscal Year 2015/16 Preliminary Assessment Roll**

ASSESSOR PARCEL NUMBER	CLASSIFICATION	STREET LIGHTS CHARGE	SAFETY LIGHTS CHARGE	ASSESSMENT
068-0512-005-0000	NON RESIDENTIAL	15.08	2.56	17.64
068-0512-006-0000	NON RESIDENTIAL	17.36	2.56	19.92
068-0512-007-0000	NON RESIDENTIAL	8.80	2.56	11.36
068-0512-008-0000	NON RESIDENTIAL	36.00	2.56	38.56
068-0512-009-0000	NON RESIDENTIAL	17.60	2.56	20.16
068-0512-010-0000	NON RESIDENTIAL	9.54	2.56	12.10
068-0512-011-0000	NON RESIDENTIAL	8.80	2.56	11.36
068-0512-012-0000	NON RESIDENTIAL	10.06	2.56	12.62
068-0512-013-0000	NON RESIDENTIAL	18.86	2.56	21.42
068-0512-014-0000	NON RESIDENTIAL	7.28	2.56	9.84
068-0512-015-0000	NON RESIDENTIAL	36.76	2.56	39.32
068-0512-016-0000	NON RESIDENTIAL	26.18	2.56	28.74
068-0512-017-0000	NON RESIDENTIAL	34.74	2.56	37.30
068-0512-018-0000	NON RESIDENTIAL	7.28	2.56	9.84
068-0512-019-0000	NON RESIDENTIAL	15.08	2.56	17.64
068-0512-020-0000	NON RESIDENTIAL	15.08	2.56	17.64
068-0512-021-0000	NON RESIDENTIAL	15.08	2.56	17.64
068-0512-022-0000	NON RESIDENTIAL	15.08	2.56	17.64
068-0512-023-0000	NON RESIDENTIAL	15.08	2.56	17.64
068-0512-024-0000	NON RESIDENTIAL	40.78	2.56	43.34
068-0512-025-0000	NON RESIDENTIAL	15.34	2.56	17.90
068-0512-026-0000	NON RESIDENTIAL	15.08	2.56	17.64
068-0512-027-0000	NON RESIDENTIAL	14.84	2.56	17.40
068-0512-028-0000	NON RESIDENTIAL	15.08	2.56	17.64
068-0512-029-0000	NON RESIDENTIAL	14.84	2.56	17.40
068-0512-030-0000	NON RESIDENTIAL	18.86	2.56	21.42
068-0513-001-0000	NON RESIDENTIAL	39.52	2.56	42.08
068-0513-002-0000	NON RESIDENTIAL	7.78	2.56	10.34
068-0513-003-0000	NON RESIDENTIAL	15.60	2.56	18.16
068-0513-004-0000	NON RESIDENTIAL	15.60	2.56	18.16
068-0513-005-0000	NON RESIDENTIAL	15.60	2.56	18.16
068-0513-006-0000	NON RESIDENTIAL	15.60	2.56	18.16
068-0513-007-0000	NON RESIDENTIAL	15.60	2.56	18.16
068-0513-008-0000	NON RESIDENTIAL	15.60	2.56	18.16
068-0513-009-0000	NON RESIDENTIAL	15.60	2.56	18.16
068-0513-010-0000	NON RESIDENTIAL	15.60	2.56	18.16
068-0513-011-0000	NON RESIDENTIAL	15.60	2.56	18.16
068-0513-012-0000	NON RESIDENTIAL	14.84	2.56	17.40
068-0513-013-0000	NON RESIDENTIAL	9.04	2.56	11.60
068-0513-014-0000	NON RESIDENTIAL	12.58	2.56	15.14
068-0513-015-0000	NON RESIDENTIAL	14.84	2.56	17.40
068-0513-016-0000	NON RESIDENTIAL	14.84	2.56	17.40
068-0513-017-0000	NON RESIDENTIAL	14.84	2.56	17.40
068-0513-018-0000	NON RESIDENTIAL	14.84	2.56	17.40
068-0513-019-0000	NON RESIDENTIAL	14.84	2.56	17.40
068-0513-020-0000	NON RESIDENTIAL	9.54	2.56	12.10
068-0513-021-0000	NON RESIDENTIAL	43.56	2.56	46.12
068-0513-022-0000	NON RESIDENTIAL	41.28	2.56	43.84
068-0513-023-0000	NON RESIDENTIAL	7.28	2.56	9.84
068-0513-024-0000	NON RESIDENTIAL	8.04	2.56	10.60
068-0513-025-0000	NON RESIDENTIAL	7.28	2.56	9.84
068-0513-026-0000	NON RESIDENTIAL	7.28	2.56	9.84
068-0513-027-0000	NON RESIDENTIAL	9.54	2.56	12.10
068-0513-028-0000	NON RESIDENTIAL	9.54	2.56	12.10
068-0513-029-0000	NON RESIDENTIAL	7.28	2.56	9.84
068-0513-030-0000	NON RESIDENTIAL	7.28	2.56	9.84
068-0513-031-0000	NON RESIDENTIAL	9.54	2.56	12.10
068-0513-032-0000	NON RESIDENTIAL	9.54	2.56	12.10
068-0513-033-0000	NON RESIDENTIAL	7.28	2.56	9.84
068-0513-034-0000	NON RESIDENTIAL	7.28	2.56	9.84
068-0513-035-0000	NON RESIDENTIAL	9.54	2.56	12.10
068-0513-036-0000	NON RESIDENTIAL	7.02	2.56	9.58
068-0513-037-0000	NON RESIDENTIAL	7.54	2.56	10.10
068-0514-001-0000	NON RESIDENTIAL	10.06	2.56	12.62
068-0514-002-0000	NON RESIDENTIAL	36.50	2.56	39.06

City of Rancho Cordova
Lighting District No. 2012-1
Fiscal Year 2015/16 Preliminary Assessment Roll

ASSESSOR PARCEL NUMBER	CLASSIFICATION	STREET LIGHTS CHARGE	SAFETY LIGHTS CHARGE	ASSESSMENT
068-0515-001-0000	NON RESIDENTIAL	36.76	2.56	39.32
068-0515-002-0000	NON RESIDENTIAL	9.54	2.56	12.10
068-0515-003-0000	NON RESIDENTIAL	9.54	2.56	12.10
068-0515-004-0000	NON RESIDENTIAL	9.54	2.56	12.10
068-0515-005-0000	NON RESIDENTIAL	9.54	2.56	12.10
068-0515-006-0000	NON RESIDENTIAL	9.54	2.56	12.10
068-0515-007-0000	NON RESIDENTIAL	9.54	2.56	12.10
068-0515-008-0000	NON RESIDENTIAL	40.02	2.56	42.58
068-0520-001-0000	NON RESIDENTIAL	33.98	2.56	36.54
068-0520-002-0000	NON RESIDENTIAL	9.54	2.56	12.10
068-0520-003-0000	NON RESIDENTIAL	7.28	2.56	9.84
068-0520-004-0000	NON RESIDENTIAL	9.54	2.56	12.10
068-0520-005-0000	NON RESIDENTIAL	7.28	2.56	9.84
068-0520-006-0000	NON RESIDENTIAL	9.54	2.56	12.10
068-0520-007-0000	NON RESIDENTIAL	9.54	2.56	12.10
068-0520-008-0000	NON RESIDENTIAL	7.28	2.56	9.84
068-0520-009-0000	NON RESIDENTIAL	9.54	2.56	12.10
068-0520-010-0000	NON RESIDENTIAL	40.28	2.56	42.84
068-0520-011-0000	NON RESIDENTIAL	43.04	2.56	45.60
068-0520-012-0000	NON RESIDENTIAL	9.54	2.56	12.10
068-0520-013-0000	NON RESIDENTIAL	9.54	2.56	12.10
068-0520-014-0000	NON RESIDENTIAL	9.54	2.56	12.10
068-0520-015-0000	NON RESIDENTIAL	9.54	2.56	12.10
068-0520-016-0000	NON RESIDENTIAL	9.54	2.56	12.10
068-0520-017-0000	NON RESIDENTIAL	9.54	2.56	12.10
068-0520-018-0000	NON RESIDENTIAL	9.54	2.56	12.10
068-0520-019-0000	NON RESIDENTIAL	9.30	2.56	11.86
068-0520-020-0000	NON RESIDENTIAL	38.76	2.56	41.32
068-0520-021-0000	NON RESIDENTIAL	42.54	2.56	45.10
068-0520-022-0000	NON RESIDENTIAL	10.06	2.56	12.62
068-0520-023-0000	NON RESIDENTIAL	9.54	2.56	12.10
068-0520-024-0000	NON RESIDENTIAL	9.54	2.56	12.10
068-0520-025-0000	NON RESIDENTIAL	9.54	2.56	12.10
068-0520-026-0000	NON RESIDENTIAL	9.54	2.56	12.10
068-0520-027-0000	NON RESIDENTIAL	9.54	2.56	12.10
068-0520-028-0000	NON RESIDENTIAL	9.54	2.56	12.10
068-0520-029-0000	NON RESIDENTIAL	9.54	2.56	12.10
068-0520-030-0000	NON RESIDENTIAL	9.54	2.56	12.10
068-0520-031-0000	NON RESIDENTIAL	9.54	2.56	12.10
068-0520-032-0000	NON RESIDENTIAL	9.54	2.56	12.10
068-0520-033-0000	NON RESIDENTIAL	9.54	2.56	12.10
068-0520-034-0000	NON RESIDENTIAL	9.54	2.56	12.10
068-0520-035-0000	NON RESIDENTIAL	6.52	2.56	9.08
068-0520-036-0000	NON RESIDENTIAL	6.52	2.56	9.08
068-0520-037-0000	NON RESIDENTIAL	7.02	2.56	9.58
068-0520-038-0000	NON RESIDENTIAL	6.28	2.56	8.84
068-0520-039-0000	NON RESIDENTIAL	10.06	2.56	12.62
068-0520-040-0000	NON RESIDENTIAL	9.54	2.56	12.10
068-0520-041-0000	NON RESIDENTIAL	9.54	2.56	12.10
068-0520-042-0000	NON RESIDENTIAL	9.54	2.56	12.10
068-0520-043-0000	NON RESIDENTIAL	9.54	2.56	12.10
068-0520-044-0000	NON RESIDENTIAL	9.80	2.56	12.36
068-0520-045-0000	NON RESIDENTIAL	5.76	2.56	8.32
068-0520-046-0000	NON RESIDENTIAL	5.02	2.56	7.58
068-0520-047-0000	NON RESIDENTIAL	34.74	2.56	37.30
068-0520-048-0000	NON RESIDENTIAL	9.80	2.56	12.36
068-0520-049-0000	NON RESIDENTIAL	4.50	2.56	7.06
068-0520-050-0000	NON RESIDENTIAL	5.52	2.56	8.08
068-0520-051-0000	NON RESIDENTIAL	4.76	2.56	7.32
068-0520-052-0000	NON RESIDENTIAL	4.76	2.56	7.32
068-0520-053-0000	NON RESIDENTIAL	6.78	2.56	9.34
068-0520-054-0000	NON RESIDENTIAL	5.52	2.56	8.08
068-0520-055-0000	NON RESIDENTIAL	8.28	2.56	10.84
068-0520-056-0000	NON RESIDENTIAL	45.32	2.56	47.88
068-0520-057-0000	NON RESIDENTIAL	9.54	2.56	12.10

**City of Rancho Cordova
Lighting District No. 2012-1
Fiscal Year 2015/16 Preliminary Assessment Roll**

ASSESSOR PARCEL NUMBER	CLASSIFICATION	STREET LIGHTS CHARGE	SAFETY LIGHTS CHARGE	ASSESSMENT
068-0520-058-0000	NON RESIDENTIAL	33.72	2.56	36.28
068-0520-059-0000	NON RESIDENTIAL	36.00	2.56	38.56
068-0520-060-0000	NON RESIDENTIAL	7.02	2.56	9.58
068-0520-061-0000	NON RESIDENTIAL	14.84	2.56	17.40
068-0520-062-0000	NON RESIDENTIAL	16.86	2.56	19.42
068-0520-063-0000	NON RESIDENTIAL	15.08	2.56	17.64
068-0520-064-0000	NON RESIDENTIAL	15.08	2.56	17.64
068-0520-065-0000	NON RESIDENTIAL	21.64	2.56	24.20
068-0520-066-0000	NON RESIDENTIAL	7.28	2.56	9.84
068-0520-067-0000	NON RESIDENTIAL	34.48	2.56	37.04
068-0530-020-0000	NON RESIDENTIAL	290.66	2.56	293.22
068-0530-021-0000	NON RESIDENTIAL	137.52	2.56	140.08
068-0530-025-0000	NON RESIDENTIAL	165.72	2.56	168.28
068-0540-001-0000	NON RESIDENTIAL	23.90	2.56	26.46
068-0540-002-0000	NON RESIDENTIAL	23.90	2.56	26.46
068-0540-003-0000	NON RESIDENTIAL	23.90	2.56	26.46
068-0540-004-0000	NON RESIDENTIAL	23.90	2.56	26.46
068-0540-005-0000	NON RESIDENTIAL	23.90	2.56	26.46
068-0540-009-0000	SAFETY LIGHTS ONLY	0.00	2.56	2.56
068-0550-001-0000	NON RESIDENTIAL	4.76	2.56	7.32
068-0550-002-0001	NON RESIDENTIAL	4.76	2.56	7.32
068-0550-002-0002	NON RESIDENTIAL	4.76	2.56	7.32
068-0550-003-0000	NON RESIDENTIAL	4.76	2.56	7.32
068-0550-004-0000	NON RESIDENTIAL	4.76	2.56	7.32
068-0550-005-0001	NON RESIDENTIAL	4.76	2.56	7.32
068-0550-005-0002	NON RESIDENTIAL	4.76	2.56	7.32
068-0550-006-0000	NON RESIDENTIAL	4.76	2.56	7.32
068-0550-007-0000	NON RESIDENTIAL	4.76	2.56	7.32
068-0550-008-0001	NON RESIDENTIAL	4.76	2.56	7.32
068-0550-008-0002	NON RESIDENTIAL	4.76	2.56	7.32
068-0550-009-0001	NON RESIDENTIAL	4.76	2.56	7.32
068-0550-009-0002	NON RESIDENTIAL	4.76	2.56	7.32
068-0550-010-0001	NON RESIDENTIAL	4.76	2.56	7.32
068-0550-010-0002	NON RESIDENTIAL	4.76	2.56	7.32
068-0550-011-0000	NON RESIDENTIAL	4.76	2.56	7.32
068-0550-012-0001	NON RESIDENTIAL	4.76	2.56	7.32
068-0550-012-0002	NON RESIDENTIAL	4.76	2.56	7.32
068-0550-013-0000	NON RESIDENTIAL	4.76	2.56	7.32
068-0550-015-0001	NON RESIDENTIAL	4.76	2.56	7.32
068-0550-015-0002	NON RESIDENTIAL	4.76	2.56	7.32
068-0550-018-0000	NON RESIDENTIAL	4.76	2.56	7.32
068-0590-001-0000	SAFETY LIGHTS ONLY	0.00	2.56	2.56
068-0590-002-0000	SAFETY LIGHTS ONLY	0.00	2.56	2.56
068-0590-003-0000	SAFETY LIGHTS ONLY	0.00	2.56	2.56
068-0590-004-0000	SAFETY LIGHTS ONLY	0.00	2.56	2.56
068-0590-005-0000	SAFETY LIGHTS ONLY	0.00	2.56	2.56
068-0590-006-0000	SAFETY LIGHTS ONLY	0.00	2.56	2.56
068-0590-009-0000	SAFETY LIGHTS ONLY	0.00	2.56	2.56
068-0590-010-0000	SAFETY LIGHTS ONLY	0.00	2.56	2.56
069-0040-080-0000	SAFETY LIGHTS ONLY	0.00	2.56	2.56
069-0040-093-0000	SAFETY LIGHTS ONLY	0.00	2.56	2.56
069-0090-001-0000	NON RESIDENTIAL	78.06	2.56	80.62
069-0090-005-0000	SAFETY LIGHTS ONLY	0.00	2.56	2.56
069-0090-016-0000	SAFETY LIGHTS ONLY	0.00	2.56	2.56
069-0090-022-0000	SAFETY LIGHTS ONLY	0.00	2.56	2.56
069-0090-026-0000	SAFETY LIGHTS ONLY	0.00	2.56	2.56
069-0090-027-0000	SAFETY LIGHTS ONLY	0.00	2.56	2.56
069-0090-028-0000	SAFETY LIGHTS ONLY	0.00	2.56	2.56
069-0090-029-0000	SAFETY LIGHTS ONLY	0.00	2.56	2.56
069-0090-031-0000	NON RESIDENTIAL	45.32	2.56	47.88
069-0090-032-0000	SAFETY LIGHTS ONLY	0.00	2.56	2.56
069-0090-033-0000	SAFETY LIGHTS ONLY	0.00	2.56	2.56
069-0090-035-0000	SAFETY LIGHTS ONLY	0.00	2.56	2.56
069-0120-005-0000	SAFETY LIGHTS ONLY	0.00	2.56	2.56
069-0120-006-0000	NON RESIDENTIAL	93.68	2.56	96.24

**City of Rancho Cordova
Lighting District No. 2012-1
Fiscal Year 2015/16 Preliminary Assessment Roll**

ASSESSOR PARCEL NUMBER	CLASSIFICATION	STREET LIGHTS CHARGE	SAFETY LIGHTS CHARGE	ASSESSMENT
069-0120-007-0000	NON RESIDENTIAL	93.68	2.56	96.24
069-0120-008-0000	NON RESIDENTIAL	161.20	2.56	163.76
069-0120-009-0000	NON RESIDENTIAL	62.70	2.56	65.26
069-0120-010-0000	NON RESIDENTIAL	41.54	2.56	44.10
069-0130-003-0000	NON RESIDENTIAL	50.38	2.56	52.94
069-0130-004-0000	SAFETY LIGHTS ONLY	0.00	2.56	2.56
069-0130-008-0000	SAFETY LIGHTS ONLY	0.00	2.56	2.56
069-0130-013-0000	SAFETY LIGHTS ONLY	0.00	2.56	2.56
069-0130-014-0000	SAFETY LIGHTS ONLY	0.00	2.56	2.56
069-0130-016-0000	NON RESIDENTIAL	79.32	2.56	81.88
069-0130-017-0000	SAFETY LIGHTS ONLY	0.00	2.56	2.56
069-0130-018-0000	NON RESIDENTIAL	130.20	2.56	132.76
069-0130-019-0001	NON RESIDENTIAL	3.76	2.56	6.32
069-0130-019-0002	NON RESIDENTIAL	3.76	2.56	6.32
069-0130-019-0003	NON RESIDENTIAL	3.76	2.56	6.32
069-0130-019-0004	NON RESIDENTIAL	3.76	2.56	6.32
069-0130-019-0005	NON RESIDENTIAL	3.76	2.56	6.32
069-0130-019-0006	NON RESIDENTIAL	3.76	2.56	6.32
069-0130-019-0007	NON RESIDENTIAL	3.76	2.56	6.32
069-0130-019-0008	NON RESIDENTIAL	3.76	2.56	6.32
069-0130-019-0009	NON RESIDENTIAL	3.76	2.56	6.32
069-0130-019-0010	NON RESIDENTIAL	3.76	2.56	6.32
069-0130-019-0011	NON RESIDENTIAL	3.76	2.56	6.32
069-0130-019-0012	NON RESIDENTIAL	3.76	2.56	6.32
069-0130-019-0015	NON RESIDENTIAL	3.76	2.56	6.32
069-0130-019-0016	NON RESIDENTIAL	3.76	2.56	6.32
069-0130-020-0000	NON RESIDENTIAL	11.32	2.56	13.88
069-0160-004-0000	NON RESIDENTIAL	51.86	2.56	54.42
069-0160-005-0000	NON RESIDENTIAL	45.82	2.56	48.38
069-0160-006-0000	NON RESIDENTIAL	41.28	2.56	43.84
069-0160-007-0000	NON RESIDENTIAL	38.02	2.56	40.58
069-0160-008-0000	NON RESIDENTIAL	35.24	2.56	37.80
069-0160-011-0000	SAFETY LIGHTS ONLY	0.00	2.56	2.56
069-0160-012-0000	NON RESIDENTIAL	72.02	2.56	74.58
069-0160-014-0000	SAFETY LIGHTS ONLY	0.00	2.56	2.56
069-0160-015-0000	NON RESIDENTIAL	128.44	2.56	131.00
069-0160-019-0000	NON RESIDENTIAL	61.94	2.56	64.50
069-0160-020-0000	NON RESIDENTIAL	29.44	2.56	32.00
069-0160-021-0000	NON RESIDENTIAL	166.22	2.56	168.78
069-0160-022-0000	NON RESIDENTIAL	168.74	2.56	171.30
072-0131-001-0000	RESIDENTIAL	15.32	2.56	17.88
072-0131-002-0000	RESIDENTIAL	15.32	2.56	17.88
072-0131-003-0000	RESIDENTIAL	15.32	2.56	17.88
072-0131-004-0000	RESIDENTIAL	15.32	2.56	17.88
072-0131-005-0000	RESIDENTIAL	15.32	2.56	17.88
072-0131-006-0000	RESIDENTIAL	15.32	2.56	17.88
072-0131-007-0000	RESIDENTIAL	15.32	2.56	17.88
072-0131-008-0000	RESIDENTIAL	15.32	2.56	17.88
072-0131-009-0000	RESIDENTIAL	15.32	2.56	17.88
072-0131-010-0000	RESIDENTIAL	15.32	2.56	17.88
072-0131-011-0000	RESIDENTIAL	15.32	2.56	17.88
072-0131-012-0000	RESIDENTIAL	15.32	2.56	17.88
072-0131-013-0000	RESIDENTIAL	15.32	2.56	17.88
072-0131-014-0000	RESIDENTIAL	15.32	2.56	17.88
072-0131-015-0000	RESIDENTIAL	15.32	2.56	17.88
072-0131-016-0000	RESIDENTIAL	15.32	2.56	17.88
072-0131-017-0000	RESIDENTIAL	15.32	2.56	17.88
072-0131-018-0000	RESIDENTIAL	15.32	2.56	17.88
072-0131-019-0000	RESIDENTIAL	15.32	2.56	17.88
072-0131-020-0000	RESIDENTIAL	15.32	2.56	17.88
072-0131-021-0000	RESIDENTIAL	15.32	2.56	17.88
072-0132-002-0000	RESIDENTIAL	15.32	2.56	17.88
072-0132-003-0000	RESIDENTIAL	15.32	2.56	17.88
072-0133-001-0000	RESIDENTIAL	15.32	2.56	17.88
072-0133-002-0000	RESIDENTIAL	15.32	2.56	17.88

**City of Rancho Cordova
Lighting District No. 2012-1
Fiscal Year 2015/16 Preliminary Assessment Roll**

ASSESSOR PARCEL NUMBER	CLASSIFICATION	STREET LIGHTS CHARGE	SAFETY LIGHTS CHARGE	ASSESSMENT
072-0133-003-0000	RESIDENTIAL	15.32	2.56	17.88
072-0133-004-0000	RESIDENTIAL	15.32	2.56	17.88
072-0133-005-0000	RESIDENTIAL	15.32	2.56	17.88
072-0133-006-0000	RESIDENTIAL	15.32	2.56	17.88
072-0134-001-0000	RESIDENTIAL	15.32	2.56	17.88
072-0134-002-0000	RESIDENTIAL	15.32	2.56	17.88
072-0134-003-0000	RESIDENTIAL	15.32	2.56	17.88
072-0134-004-0000	RESIDENTIAL	15.32	2.56	17.88
072-0134-005-0000	RESIDENTIAL	15.32	2.56	17.88
072-0134-006-0000	RESIDENTIAL	15.32	2.56	17.88
072-0134-007-0000	RESIDENTIAL	15.32	2.56	17.88
072-0134-008-0000	RESIDENTIAL	15.32	2.56	17.88
072-0134-009-0000	RESIDENTIAL	15.32	2.56	17.88
072-0134-010-0000	RESIDENTIAL	15.32	2.56	17.88
072-0134-011-0000	RESIDENTIAL	15.32	2.56	17.88
072-0134-012-0000	RESIDENTIAL	15.32	2.56	17.88
072-0134-013-0000	RESIDENTIAL	15.32	2.56	17.88
072-0134-014-0000	RESIDENTIAL	15.32	2.56	17.88
072-0134-015-0000	RESIDENTIAL	15.32	2.56	17.88
072-0134-016-0000	RESIDENTIAL	15.32	2.56	17.88
072-0134-017-0000	RESIDENTIAL	15.32	2.56	17.88
072-0134-018-0000	RESIDENTIAL	15.32	2.56	17.88
072-0134-019-0000	RESIDENTIAL	15.32	2.56	17.88
072-0134-020-0000	RESIDENTIAL	15.32	2.56	17.88
072-0134-021-0000	RESIDENTIAL	15.32	2.56	17.88
072-0134-022-0000	RESIDENTIAL	15.32	2.56	17.88
072-0134-023-0000	RESIDENTIAL	15.32	2.56	17.88
072-0134-024-0000	RESIDENTIAL	15.32	2.56	17.88
072-0134-025-0000	RESIDENTIAL	15.32	2.56	17.88
072-0134-026-0000	RESIDENTIAL	15.32	2.56	17.88
072-0135-001-0000	RESIDENTIAL	15.32	2.56	17.88
072-0135-002-0000	RESIDENTIAL	15.32	2.56	17.88
072-0135-003-0000	RESIDENTIAL	15.32	2.56	17.88
072-0135-004-0000	RESIDENTIAL	15.32	2.56	17.88
072-0135-005-0000	RESIDENTIAL	15.32	2.56	17.88
072-0135-006-0000	RESIDENTIAL	15.32	2.56	17.88
072-0135-007-0000	RESIDENTIAL	15.32	2.56	17.88
072-0140-004-0000	NON RESIDENTIAL	50.60	2.56	53.16
072-0140-009-0000	NON RESIDENTIAL	65.46	2.56	68.02
072-0140-010-0000	NON RESIDENTIAL	67.74	2.56	70.30
072-0140-011-0000	NON RESIDENTIAL	142.56	2.56	145.12
072-0151-002-0000	RESIDENTIAL	15.32	2.56	17.88
072-0151-003-0000	RESIDENTIAL	15.32	2.56	17.88
072-0151-004-0000	RESIDENTIAL	15.32	2.56	17.88
072-0151-005-0000	RESIDENTIAL	15.32	2.56	17.88
072-0151-006-0000	RESIDENTIAL	15.32	2.56	17.88
072-0151-007-0000	RESIDENTIAL	15.32	2.56	17.88
072-0151-008-0000	RESIDENTIAL	15.32	2.56	17.88
072-0151-009-0000	RESIDENTIAL	15.32	2.56	17.88
072-0151-010-0000	RESIDENTIAL	15.32	2.56	17.88
072-0151-011-0000	RESIDENTIAL	15.32	2.56	17.88
072-0151-012-0000	RESIDENTIAL	15.32	2.56	17.88
072-0151-013-0000	RESIDENTIAL	15.32	2.56	17.88
072-0151-014-0000	RESIDENTIAL	15.32	2.56	17.88
072-0151-015-0000	RESIDENTIAL	15.32	2.56	17.88
072-0151-016-0000	RESIDENTIAL	15.32	2.56	17.88
072-0151-017-0000	RESIDENTIAL	15.32	2.56	17.88
072-0151-018-0000	RESIDENTIAL	15.32	2.56	17.88
072-0151-019-0000	RESIDENTIAL	15.32	2.56	17.88
072-0151-020-0000	NON RESIDENTIAL	47.58	2.56	50.14
072-0151-021-0000	NON RESIDENTIAL	19.38	2.56	21.94
072-0151-022-0000	NON RESIDENTIAL	15.08	2.56	17.64
072-0151-023-0000	NON RESIDENTIAL	14.08	2.56	16.64
072-0151-024-0000	NON RESIDENTIAL	16.86	2.56	19.42
072-0151-025-0000	NON RESIDENTIAL	61.18	2.56	63.74

**City of Rancho Cordova
Lighting District No. 2012-1
Fiscal Year 2015/16 Preliminary Assessment Roll**

ASSESSOR PARCEL NUMBER	CLASSIFICATION	STREET LIGHTS CHARGE	SAFETY LIGHTS CHARGE	ASSESSMENT
072-0151-029-0000	NON RESIDENTIAL	15.84	2.56	18.40
072-0151-030-0000	NON RESIDENTIAL	15.08	2.56	17.64
072-0151-031-0000	NON RESIDENTIAL	15.08	2.56	17.64
072-0151-032-0000	NON RESIDENTIAL	13.08	2.56	15.64
072-0151-033-0000	NON RESIDENTIAL	12.82	2.56	15.38
072-0151-034-0000	NON RESIDENTIAL	42.30	2.56	44.86
072-0151-035-0000	NON RESIDENTIAL	17.36	2.56	19.92
072-0151-036-0000	NON RESIDENTIAL	18.86	2.56	21.42
072-0151-037-0000	NON RESIDENTIAL	33.98	2.56	36.54
072-0151-038-0000	NON RESIDENTIAL	17.86	2.56	20.42
072-0151-039-0000	NON RESIDENTIAL	14.34	2.56	16.90
072-0152-001-0000	NON RESIDENTIAL	51.12	2.56	53.68
072-0152-002-0000	RESIDENTIAL	15.32	2.56	17.88
072-0152-003-0000	RESIDENTIAL	15.32	2.56	17.88
072-0152-004-0000	RESIDENTIAL	15.32	2.56	17.88
072-0152-005-0000	RESIDENTIAL	15.32	2.56	17.88
072-0152-006-0000	RESIDENTIAL	15.32	2.56	17.88
072-0152-007-0000	RESIDENTIAL	15.32	2.56	17.88
072-0152-008-0000	RESIDENTIAL	15.32	2.56	17.88
072-0152-009-0000	RESIDENTIAL	15.32	2.56	17.88
072-0152-010-0000	RESIDENTIAL	15.32	2.56	17.88
072-0152-011-0000	RESIDENTIAL	15.32	2.56	17.88
072-0152-012-0000	RESIDENTIAL	15.32	2.56	17.88
072-0152-013-0000	RESIDENTIAL	15.32	2.56	17.88
072-0152-014-0000	RESIDENTIAL	15.32	2.56	17.88
072-0152-015-0000	RESIDENTIAL	15.32	2.56	17.88
072-0152-016-0000	RESIDENTIAL	15.32	2.56	17.88
072-0152-017-0000	RESIDENTIAL	15.32	2.56	17.88
072-0152-018-0000	RESIDENTIAL	15.32	2.56	17.88
072-0152-019-0000	RESIDENTIAL	15.32	2.56	17.88
072-0152-020-0000	RESIDENTIAL	15.32	2.56	17.88
072-0152-021-0000	RESIDENTIAL	15.32	2.56	17.88
072-0153-001-0000	RESIDENTIAL	15.32	2.56	17.88
072-0153-002-0000	RESIDENTIAL	15.32	2.56	17.88
072-0153-003-0000	RESIDENTIAL	15.32	2.56	17.88
072-0153-004-0000	RESIDENTIAL	15.32	2.56	17.88
072-0153-005-0000	RESIDENTIAL	15.32	2.56	17.88
072-0153-006-0000	RESIDENTIAL	15.32	2.56	17.88
072-0154-001-0000	RESIDENTIAL	15.32	2.56	17.88
072-0154-002-0000	RESIDENTIAL	15.32	2.56	17.88
072-0154-003-0000	RESIDENTIAL	15.32	2.56	17.88
072-0154-004-0000	RESIDENTIAL	15.32	2.56	17.88
072-0154-005-0000	RESIDENTIAL	15.32	2.56	17.88
072-0154-006-0000	RESIDENTIAL	15.32	2.56	17.88
072-0154-007-0000	RESIDENTIAL	15.32	2.56	17.88
072-0154-008-0000	RESIDENTIAL	15.32	2.56	17.88
072-0154-009-0000	RESIDENTIAL	15.32	2.56	17.88
072-0154-010-0000	RESIDENTIAL	15.32	2.56	17.88
072-0154-011-0000	RESIDENTIAL	15.32	2.56	17.88
072-0154-012-0000	RESIDENTIAL	15.32	2.56	17.88
072-0154-013-0000	RESIDENTIAL	15.32	2.56	17.88
072-0155-001-0000	RESIDENTIAL	15.32	2.56	17.88
072-0155-002-0000	RESIDENTIAL	15.32	2.56	17.88
072-0155-003-0000	NON RESIDENTIAL	3.50	2.56	6.06
072-0161-001-0000	RESIDENTIAL	15.32	2.56	17.88
072-0161-002-0000	RESIDENTIAL	15.32	2.56	17.88
072-0161-003-0000	RESIDENTIAL	15.32	2.56	17.88
072-0161-004-0000	RESIDENTIAL	15.32	2.56	17.88
072-0161-005-0000	RESIDENTIAL	15.32	2.56	17.88
072-0161-006-0000	RESIDENTIAL	15.32	2.56	17.88
072-0161-007-0000	RESIDENTIAL	15.32	2.56	17.88
072-0161-008-0000	RESIDENTIAL	15.32	2.56	17.88
072-0161-009-0000	RESIDENTIAL	15.32	2.56	17.88
072-0161-010-0000	RESIDENTIAL	15.32	2.56	17.88
072-0161-011-0000	RESIDENTIAL	15.32	2.56	17.88

**City of Rancho Cordova
Lighting District No. 2012-1
Fiscal Year 2015/16 Preliminary Assessment Roll**

ASSESSOR PARCEL NUMBER	CLASSIFICATION	STREET LIGHTS CHARGE	SAFETY LIGHTS CHARGE	ASSESSMENT
072-0161-012-0000	RESIDENTIAL	15.32	2.56	17.88
072-0161-013-0000	RESIDENTIAL	15.32	2.56	17.88
072-0161-014-0000	RESIDENTIAL	15.32	2.56	17.88
072-0161-015-0000	RESIDENTIAL	15.32	2.56	17.88
072-0161-016-0000	RESIDENTIAL	15.32	2.56	17.88
072-0161-017-0000	RESIDENTIAL	15.32	2.56	17.88
072-0161-018-0000	RESIDENTIAL	15.32	2.56	17.88
072-0162-001-0000	RESIDENTIAL	15.32	2.56	17.88
072-0162-002-0000	RESIDENTIAL	15.32	2.56	17.88
072-0162-003-0000	RESIDENTIAL	15.32	2.56	17.88
072-0162-004-0000	RESIDENTIAL	15.32	2.56	17.88
072-0162-005-0000	RESIDENTIAL	15.32	2.56	17.88
072-0162-006-0000	RESIDENTIAL	15.32	2.56	17.88
072-0162-007-0000	RESIDENTIAL	15.32	2.56	17.88
072-0162-008-0000	RESIDENTIAL	15.32	2.56	17.88
072-0162-009-0000	RESIDENTIAL	15.32	2.56	17.88
072-0162-010-0000	RESIDENTIAL	15.32	2.56	17.88
072-0162-011-0000	RESIDENTIAL	15.32	2.56	17.88
072-0163-001-0000	RESIDENTIAL	15.32	2.56	17.88
072-0163-002-0000	RESIDENTIAL	15.32	2.56	17.88
072-0163-003-0000	RESIDENTIAL	15.32	2.56	17.88
072-0163-004-0000	RESIDENTIAL	15.32	2.56	17.88
072-0163-005-0000	RESIDENTIAL	15.32	2.56	17.88
072-0163-006-0000	RESIDENTIAL	15.32	2.56	17.88
072-0163-007-0000	RESIDENTIAL	15.32	2.56	17.88
072-0163-008-0000	RESIDENTIAL	15.32	2.56	17.88
072-0163-009-0000	RESIDENTIAL	15.32	2.56	17.88
072-0163-010-0000	RESIDENTIAL	15.32	2.56	17.88
072-0163-011-0000	RESIDENTIAL	15.32	2.56	17.88
072-0163-012-0000	RESIDENTIAL	15.32	2.56	17.88
072-0163-013-0000	RESIDENTIAL	15.32	2.56	17.88
072-0163-014-0000	RESIDENTIAL	15.32	2.56	17.88
072-0163-015-0000	RESIDENTIAL	15.32	2.56	17.88
072-0164-001-0000	RESIDENTIAL	15.32	2.56	17.88
072-0164-002-0000	RESIDENTIAL	15.32	2.56	17.88
072-0164-003-0000	RESIDENTIAL	15.32	2.56	17.88
072-0164-004-0000	RESIDENTIAL	15.32	2.56	17.88
072-0164-005-0000	RESIDENTIAL	15.32	2.56	17.88
072-0164-006-0000	RESIDENTIAL	15.32	2.56	17.88
072-0164-007-0000	RESIDENTIAL	15.32	2.56	17.88
072-0164-008-0000	RESIDENTIAL	15.32	2.56	17.88
072-0164-009-0000	RESIDENTIAL	15.32	2.56	17.88
072-0164-010-0000	RESIDENTIAL	15.32	2.56	17.88
072-0164-011-0000	RESIDENTIAL	15.32	2.56	17.88
072-0164-012-0000	RESIDENTIAL	15.32	2.56	17.88
072-0164-013-0000	RESIDENTIAL	15.32	2.56	17.88
072-0164-014-0000	RESIDENTIAL	15.32	2.56	17.88
072-0164-015-0000	RESIDENTIAL	15.32	2.56	17.88
072-0164-016-0000	RESIDENTIAL	15.32	2.56	17.88
072-0164-017-0000	RESIDENTIAL	15.32	2.56	17.88
072-0165-001-0000	RESIDENTIAL	15.32	2.56	17.88
072-0165-002-0000	RESIDENTIAL	15.32	2.56	17.88
072-0165-003-0000	RESIDENTIAL	15.32	2.56	17.88
072-0165-004-0000	RESIDENTIAL	15.32	2.56	17.88
072-0165-005-0000	RESIDENTIAL	15.32	2.56	17.88
072-0165-006-0000	RESIDENTIAL	15.32	2.56	17.88
072-0165-007-0000	RESIDENTIAL	15.32	2.56	17.88
072-0165-008-0000	RESIDENTIAL	15.32	2.56	17.88
072-0165-009-0000	RESIDENTIAL	15.32	2.56	17.88
072-0165-010-0000	RESIDENTIAL	15.32	2.56	17.88
072-0165-011-0000	RESIDENTIAL	15.32	2.56	17.88
072-0165-012-0000	RESIDENTIAL	15.32	2.56	17.88
072-0165-013-0000	RESIDENTIAL	15.32	2.56	17.88
072-0171-001-0000	RESIDENTIAL	15.32	2.56	17.88
072-0171-002-0000	RESIDENTIAL	15.32	2.56	17.88

**City of Rancho Cordova
Lighting District No. 2012-1
Fiscal Year 2015/16 Preliminary Assessment Roll**

ASSESSOR PARCEL NUMBER	CLASSIFICATION	STREET LIGHTS CHARGE	SAFETY LIGHTS CHARGE	ASSESSMENT
072-0171-003-0000	RESIDENTIAL	15.32	2.56	17.88
072-0171-004-0000	RESIDENTIAL	15.32	2.56	17.88
072-0171-005-0000	RESIDENTIAL	15.32	2.56	17.88
072-0171-006-0000	RESIDENTIAL	15.32	2.56	17.88
072-0171-007-0000	RESIDENTIAL	15.32	2.56	17.88
072-0171-008-0000	RESIDENTIAL	15.32	2.56	17.88
072-0171-009-0000	RESIDENTIAL	15.32	2.56	17.88
072-0171-010-0000	RESIDENTIAL	15.32	2.56	17.88
072-0171-011-0000	RESIDENTIAL	15.32	2.56	17.88
072-0171-012-0000	RESIDENTIAL	15.32	2.56	17.88
072-0172-001-0000	RESIDENTIAL	15.32	2.56	17.88
072-0172-002-0000	RESIDENTIAL	15.32	2.56	17.88
072-0172-003-0000	RESIDENTIAL	15.32	2.56	17.88
072-0172-004-0000	RESIDENTIAL	15.32	2.56	17.88
072-0172-005-0000	RESIDENTIAL	15.32	2.56	17.88
072-0172-006-0000	RESIDENTIAL	15.32	2.56	17.88
072-0172-007-0000	RESIDENTIAL	15.32	2.56	17.88
072-0172-008-0000	RESIDENTIAL	15.32	2.56	17.88
072-0172-009-0000	RESIDENTIAL	15.32	2.56	17.88
072-0172-010-0000	RESIDENTIAL	15.32	2.56	17.88
072-0172-011-0000	RESIDENTIAL	15.32	2.56	17.88
072-0172-012-0000	RESIDENTIAL	15.32	2.56	17.88
072-0172-013-0000	RESIDENTIAL	15.32	2.56	17.88
072-0172-014-0000	RESIDENTIAL	15.32	2.56	17.88
072-0172-015-0000	RESIDENTIAL	15.32	2.56	17.88
072-0172-016-0000	RESIDENTIAL	15.32	2.56	17.88
072-0172-017-0000	RESIDENTIAL	15.32	2.56	17.88
072-0172-018-0000	RESIDENTIAL	15.32	2.56	17.88
072-0172-019-0000	RESIDENTIAL	15.32	2.56	17.88
072-0172-020-0000	RESIDENTIAL	15.32	2.56	17.88
072-0172-021-0000	RESIDENTIAL	15.32	2.56	17.88
072-0172-022-0000	RESIDENTIAL	15.32	2.56	17.88
072-0172-023-0000	RESIDENTIAL	15.32	2.56	17.88
072-0172-024-0000	RESIDENTIAL	15.32	2.56	17.88
072-0172-025-0000	RESIDENTIAL	15.32	2.56	17.88
072-0172-026-0000	RESIDENTIAL	15.32	2.56	17.88
072-0172-027-0000	RESIDENTIAL	15.32	2.56	17.88
072-0172-028-0000	RESIDENTIAL	15.32	2.56	17.88
072-0172-029-0000	RESIDENTIAL	15.32	2.56	17.88
072-0172-030-0000	RESIDENTIAL	15.32	2.56	17.88
072-0172-031-0000	RESIDENTIAL	15.32	2.56	17.88
072-0173-001-0000	RESIDENTIAL	15.32	2.56	17.88
072-0173-002-0000	RESIDENTIAL	15.32	2.56	17.88
072-0173-003-0000	RESIDENTIAL	15.32	2.56	17.88
072-0173-004-0000	RESIDENTIAL	15.32	2.56	17.88
072-0173-005-0000	RESIDENTIAL	15.32	2.56	17.88
072-0173-006-0000	RESIDENTIAL	15.32	2.56	17.88
072-0173-007-0000	RESIDENTIAL	15.32	2.56	17.88
072-0173-008-0000	RESIDENTIAL	15.32	2.56	17.88
072-0173-009-0000	RESIDENTIAL	15.32	2.56	17.88
072-0173-010-0000	RESIDENTIAL	15.32	2.56	17.88
072-0173-011-0000	RESIDENTIAL	15.32	2.56	17.88
072-0174-001-0000	RESIDENTIAL	15.32	2.56	17.88
072-0174-002-0000	RESIDENTIAL	15.32	2.56	17.88
072-0174-003-0000	RESIDENTIAL	15.32	2.56	17.88
072-0174-004-0000	RESIDENTIAL	15.32	2.56	17.88
072-0174-005-0000	RESIDENTIAL	15.32	2.56	17.88
072-0174-006-0000	RESIDENTIAL	15.32	2.56	17.88
072-0174-007-0000	RESIDENTIAL	15.32	2.56	17.88
072-0174-008-0000	RESIDENTIAL	15.32	2.56	17.88
072-0174-009-0000	RESIDENTIAL	15.32	2.56	17.88
072-0174-010-0000	RESIDENTIAL	15.32	2.56	17.88
072-0174-011-0000	RESIDENTIAL	15.32	2.56	17.88
072-0174-012-0000	RESIDENTIAL	15.32	2.56	17.88
072-0174-013-0000	RESIDENTIAL	15.32	2.56	17.88

**City of Rancho Cordova
Lighting District No. 2012-1
Fiscal Year 2015/16 Preliminary Assessment Roll**

ASSESSOR PARCEL NUMBER	CLASSIFICATION	STREET LIGHTS CHARGE	SAFETY LIGHTS CHARGE	ASSESSMENT
072-0174-014-0000	RESIDENTIAL	15.32	2.56	17.88
072-0175-001-0000	RESIDENTIAL	15.32	2.56	17.88
072-0175-002-0000	RESIDENTIAL	15.32	2.56	17.88
072-0175-003-0000	RESIDENTIAL	15.32	2.56	17.88
072-0175-004-0000	RESIDENTIAL	15.32	2.56	17.88
072-0175-007-0000	RESIDENTIAL	15.32	2.56	17.88
072-0175-008-0000	RESIDENTIAL	15.32	2.56	17.88
072-0175-009-0000	RESIDENTIAL	15.32	2.56	17.88
072-0175-013-0000	RESIDENTIAL	15.32	2.56	17.88
072-0181-001-0000	RESIDENTIAL	15.32	2.56	17.88
072-0181-002-0000	RESIDENTIAL	15.32	2.56	17.88
072-0181-003-0000	RESIDENTIAL	15.32	2.56	17.88
072-0181-004-0000	RESIDENTIAL	15.32	2.56	17.88
072-0181-005-0000	RESIDENTIAL	15.32	2.56	17.88
072-0181-006-0000	RESIDENTIAL	15.32	2.56	17.88
072-0181-007-0000	RESIDENTIAL	15.32	2.56	17.88
072-0181-008-0000	RESIDENTIAL	15.32	2.56	17.88
072-0181-009-0000	RESIDENTIAL	15.32	2.56	17.88
072-0181-010-0000	RESIDENTIAL	15.32	2.56	17.88
072-0181-011-0000	RESIDENTIAL	15.32	2.56	17.88
072-0181-012-0000	RESIDENTIAL	15.32	2.56	17.88
072-0181-013-0000	RESIDENTIAL	15.32	2.56	17.88
072-0181-014-0000	RESIDENTIAL	15.32	2.56	17.88
072-0181-015-0000	RESIDENTIAL	15.32	2.56	17.88
072-0181-016-0000	RESIDENTIAL	15.32	2.56	17.88
072-0181-017-0000	RESIDENTIAL	15.32	2.56	17.88
072-0181-018-0000	RESIDENTIAL	15.32	2.56	17.88
072-0181-019-0000	RESIDENTIAL	15.32	2.56	17.88
072-0181-020-0000	RESIDENTIAL	15.32	2.56	17.88
072-0182-001-0000	RESIDENTIAL	15.32	2.56	17.88
072-0182-002-0000	RESIDENTIAL	15.32	2.56	17.88
072-0182-003-0000	RESIDENTIAL	15.32	2.56	17.88
072-0182-004-0000	RESIDENTIAL	15.32	2.56	17.88
072-0182-005-0000	RESIDENTIAL	15.32	2.56	17.88
072-0182-006-0000	RESIDENTIAL	15.32	2.56	17.88
072-0182-007-0000	RESIDENTIAL	15.32	2.56	17.88
072-0182-008-0000	RESIDENTIAL	15.32	2.56	17.88
072-0182-009-0000	RESIDENTIAL	15.32	2.56	17.88
072-0182-010-0000	RESIDENTIAL	15.32	2.56	17.88
072-0182-011-0000	RESIDENTIAL	15.32	2.56	17.88
072-0182-012-0000	RESIDENTIAL	15.32	2.56	17.88
072-0182-013-0000	RESIDENTIAL	15.32	2.56	17.88
072-0182-014-0000	RESIDENTIAL	15.32	2.56	17.88
072-0182-015-0000	RESIDENTIAL	15.32	2.56	17.88
072-0182-016-0000	RESIDENTIAL	15.32	2.56	17.88
072-0182-017-0000	RESIDENTIAL	15.32	2.56	17.88
072-0182-018-0000	RESIDENTIAL	15.32	2.56	17.88
072-0183-001-0000	RESIDENTIAL	15.32	2.56	17.88
072-0183-002-0000	RESIDENTIAL	15.32	2.56	17.88
072-0183-003-0000	RESIDENTIAL	15.32	2.56	17.88
072-0183-004-0000	RESIDENTIAL	15.32	2.56	17.88
072-0183-005-0000	RESIDENTIAL	15.32	2.56	17.88
072-0183-008-0000	NON RESIDENTIAL	335.50	2.56	338.06
072-0183-011-0000	RESIDENTIAL	15.32	2.56	17.88
072-0183-012-0000	RESIDENTIAL	15.32	2.56	17.88
072-0183-013-0000	RESIDENTIAL	15.32	2.56	17.88
072-0183-014-0000	RESIDENTIAL	15.32	2.56	17.88
072-0191-001-0000	RESIDENTIAL	15.32	2.56	17.88
072-0191-002-0000	RESIDENTIAL	15.32	2.56	17.88
072-0191-003-0000	RESIDENTIAL	15.32	2.56	17.88
072-0191-004-0000	RESIDENTIAL	15.32	2.56	17.88
072-0191-005-0000	RESIDENTIAL	15.32	2.56	17.88
072-0191-006-0000	RESIDENTIAL	15.32	2.56	17.88
072-0191-007-0000	RESIDENTIAL	15.32	2.56	17.88
072-0191-008-0000	RESIDENTIAL	15.32	2.56	17.88

**City of Rancho Cordova
Lighting District No. 2012-1
Fiscal Year 2015/16 Preliminary Assessment Roll**

ASSESSOR PARCEL NUMBER	CLASSIFICATION	STREET LIGHTS CHARGE	SAFETY LIGHTS CHARGE	ASSESSMENT
072-0191-009-0000	RESIDENTIAL	15.32	2.56	17.88
072-0191-010-0000	RESIDENTIAL	15.32	2.56	17.88
072-0191-011-0000	RESIDENTIAL	15.32	2.56	17.88
072-0191-012-0000	RESIDENTIAL	15.32	2.56	17.88
072-0191-013-0000	RESIDENTIAL	15.32	2.56	17.88
072-0191-014-0000	RESIDENTIAL	15.32	2.56	17.88
072-0191-015-0000	RESIDENTIAL	15.32	2.56	17.88
072-0191-016-0000	RESIDENTIAL	15.32	2.56	17.88
072-0191-017-0000	RESIDENTIAL	15.32	2.56	17.88
072-0191-018-0000	RESIDENTIAL	15.32	2.56	17.88
072-0191-019-0000	RESIDENTIAL	15.32	2.56	17.88
072-0192-001-0000	RESIDENTIAL	15.32	2.56	17.88
072-0192-002-0000	RESIDENTIAL	15.32	2.56	17.88
072-0192-003-0000	RESIDENTIAL	15.32	2.56	17.88
072-0192-004-0000	RESIDENTIAL	15.32	2.56	17.88
072-0192-005-0000	RESIDENTIAL	15.32	2.56	17.88
072-0192-006-0000	RESIDENTIAL	15.32	2.56	17.88
072-0192-007-0000	RESIDENTIAL	15.32	2.56	17.88
072-0192-008-0000	RESIDENTIAL	15.32	2.56	17.88
072-0192-009-0000	RESIDENTIAL	15.32	2.56	17.88
072-0192-010-0000	RESIDENTIAL	15.32	2.56	17.88
072-0192-011-0000	RESIDENTIAL	15.32	2.56	17.88
072-0192-012-0000	RESIDENTIAL	15.32	2.56	17.88
072-0192-013-0000	NON RESIDENTIAL	116.36	2.56	118.92
072-0192-014-0000	RESIDENTIAL	15.32	2.56	17.88
072-0192-015-0000	RESIDENTIAL	15.32	2.56	17.88
072-0192-016-0000	RESIDENTIAL	15.32	2.56	17.88
072-0192-017-0000	RESIDENTIAL	15.32	2.56	17.88
072-0192-018-0000	RESIDENTIAL	15.32	2.56	17.88
072-0192-019-0000	NON RESIDENTIAL	9.04	2.56	11.60
072-0192-020-0000	RESIDENTIAL	15.32	2.56	17.88
072-0192-021-0000	RESIDENTIAL	15.32	2.56	17.88
072-0192-022-0000	RESIDENTIAL	15.32	2.56	17.88
072-0192-023-0000	RESIDENTIAL	15.32	2.56	17.88
072-0192-024-0000	RESIDENTIAL	15.32	2.56	17.88
072-0192-025-0000	RESIDENTIAL	15.32	2.56	17.88
072-0192-026-0000	RESIDENTIAL	15.32	2.56	17.88
072-0192-027-0000	RESIDENTIAL	15.32	2.56	17.88
072-0192-028-0000	RESIDENTIAL	15.32	2.56	17.88
072-0192-029-0000	RESIDENTIAL	15.32	2.56	17.88
072-0192-030-0000	RESIDENTIAL	15.32	2.56	17.88
072-0193-001-0000	RESIDENTIAL	15.32	2.56	17.88
072-0193-002-0000	RESIDENTIAL	15.32	2.56	17.88
072-0193-003-0000	RESIDENTIAL	15.32	2.56	17.88
072-0193-004-0000	RESIDENTIAL	15.32	2.56	17.88
072-0193-005-0000	RESIDENTIAL	15.32	2.56	17.88
072-0193-006-0000	RESIDENTIAL	15.32	2.56	17.88
072-0193-007-0000	RESIDENTIAL	15.32	2.56	17.88
072-0193-008-0000	RESIDENTIAL	15.32	2.56	17.88
072-0193-009-0000	RESIDENTIAL	15.32	2.56	17.88
072-0201-001-0000	RESIDENTIAL	15.32	2.56	17.88
072-0201-002-0000	RESIDENTIAL	15.32	2.56	17.88
072-0201-003-0000	RESIDENTIAL	15.32	2.56	17.88
072-0201-004-0000	RESIDENTIAL	15.32	2.56	17.88
072-0201-005-0000	RESIDENTIAL	15.32	2.56	17.88
072-0201-006-0000	RESIDENTIAL	15.32	2.56	17.88
072-0201-007-0000	RESIDENTIAL	15.32	2.56	17.88
072-0201-008-0000	RESIDENTIAL	15.32	2.56	17.88
072-0201-009-0000	RESIDENTIAL	15.32	2.56	17.88
072-0201-010-0000	RESIDENTIAL	15.32	2.56	17.88
072-0201-011-0000	RESIDENTIAL	15.32	2.56	17.88
072-0201-012-0000	RESIDENTIAL	15.32	2.56	17.88
072-0201-013-0000	RESIDENTIAL	15.32	2.56	17.88
072-0202-002-0000	RESIDENTIAL	15.32	2.56	17.88
072-0202-003-0000	RESIDENTIAL	15.32	2.56	17.88

City of Rancho Cordova
Lighting District No. 2012-1
Fiscal Year 2015/16 Preliminary Assessment Roll

ASSESSOR PARCEL NUMBER	CLASSIFICATION	STREET LIGHTS CHARGE	SAFETY LIGHTS CHARGE	ASSESSMENT
072-0202-004-0000	RESIDENTIAL	15.32	2.56	17.88
072-0202-005-0000	RESIDENTIAL	15.32	2.56	17.88
072-0202-013-0000	RESIDENTIAL	15.32	2.56	17.88
072-0202-014-0000	RESIDENTIAL	15.32	2.56	17.88
072-0202-015-0000	RESIDENTIAL	15.32	2.56	17.88
072-0202-016-0000	RESIDENTIAL	15.32	2.56	17.88
072-0202-017-0000	RESIDENTIAL	15.32	2.56	17.88
072-0202-018-0000	RESIDENTIAL	15.32	2.56	17.88
072-0202-019-0000	RESIDENTIAL	15.32	2.56	17.88
072-0202-020-0000	RESIDENTIAL	15.32	2.56	17.88
072-0202-021-0000	RESIDENTIAL	15.32	2.56	17.88
072-0202-023-0000	RESIDENTIAL	15.32	2.56	17.88
072-0202-025-0000	SAFETY LIGHTS ONLY	0.00	2.56	2.56
072-0202-026-0000	SAFETY LIGHTS ONLY	0.00	2.56	2.56
072-0202-027-0000	SAFETY LIGHTS ONLY	0.00	2.56	2.56
072-0202-028-0000	SAFETY LIGHTS ONLY	0.00	2.56	2.56
072-0202-035-0000	NON RESIDENTIAL	81.84	2.56	84.40
072-0202-036-0000	RESIDENTIAL	15.32	2.56	17.88
072-0202-037-0000	RESIDENTIAL	15.32	2.56	17.88
072-0202-041-0000	RESIDENTIAL	15.32	2.56	17.88
072-0202-046-0000	RESIDENTIAL	15.32	2.56	17.88
072-0202-047-0000	RESIDENTIAL	15.32	2.56	17.88
072-0202-048-0000	RESIDENTIAL	15.32	2.56	17.88
072-0202-049-0000	RESIDENTIAL	15.32	2.56	17.88
072-0202-050-0000	RESIDENTIAL	15.32	2.56	17.88
072-0210-038-0000	NON RESIDENTIAL	95.70	2.56	98.26
072-0210-047-0000	NON RESIDENTIAL	113.34	2.56	115.90
072-0210-048-0000	NON RESIDENTIAL	14.08	2.56	16.64
072-0210-050-0000	NON RESIDENTIAL	86.12	2.56	88.68
072-0210-051-0000	NON RESIDENTIAL	47.58	2.56	50.14
072-0210-053-0000	NON RESIDENTIAL	132.22	2.56	134.78
072-0210-078-0000	NON RESIDENTIAL	98.22	2.56	100.78
072-0210-096-0000	SAFETY LIGHTS ONLY	0.00	2.56	2.56
072-0210-098-0000	NON RESIDENTIAL	30.70	2.56	33.26
072-0210-099-0000	NON RESIDENTIAL	51.36	2.56	53.92
072-0210-101-0000	SAFETY LIGHTS ONLY	0.00	2.56	2.56
072-0210-102-0000	NON RESIDENTIAL	52.62	2.56	55.18
072-0210-105-0000	NON RESIDENTIAL	90.66	2.56	93.22
072-0221-001-0000	SAFETY LIGHTS ONLY	0.00	2.56	2.56
072-0221-002-0000	NON RESIDENTIAL	77.06	2.56	79.62
072-0221-003-0000	NON RESIDENTIAL	34.74	2.56	37.30
072-0221-006-0000	NON RESIDENTIAL	36.24	2.56	38.80
072-0221-007-0000	NON RESIDENTIAL	25.16	2.56	27.72
072-0222-004-0000	NON RESIDENTIAL	209.80	2.56	212.36
072-0222-011-0000	NON RESIDENTIAL	33.22	2.56	35.78
072-0222-012-0000	NON RESIDENTIAL	17.60	2.56	20.16
072-0222-013-0000	SAFETY LIGHTS ONLY	0.00	2.56	2.56
072-0222-014-0000	NON RESIDENTIAL	42.80	2.56	45.36
072-0222-031-0000	NON RESIDENTIAL	195.96	2.56	198.52
072-0222-032-0000	NON RESIDENTIAL	57.92	2.56	60.48
072-0222-033-0000	NON RESIDENTIAL	60.68	2.56	63.24
072-0222-034-0000	NON RESIDENTIAL	200.74	2.56	203.30
072-0222-037-0000	NON RESIDENTIAL	180.58	2.56	183.14
072-0222-039-0000	SAFETY LIGHTS ONLY	0.00	2.56	2.56
072-0222-040-0000	NON RESIDENTIAL	119.62	2.56	122.18
072-0222-041-0000	NON RESIDENTIAL	33.98	2.56	36.54
072-0222-043-0000	NON RESIDENTIAL	5.26	2.56	7.82
072-0223-001-0000	NON RESIDENTIAL	113.34	2.56	115.90
072-0223-002-0000	NON RESIDENTIAL	50.38	2.56	52.94
072-0223-003-0000	SAFETY LIGHTS ONLY	0.00	2.56	2.56
072-0223-004-0000	NON RESIDENTIAL	273.04	2.56	275.60
072-0223-010-0000	NON RESIDENTIAL	128.44	2.56	131.00
072-0223-011-0000	NON RESIDENTIAL	99.48	2.56	102.04
072-0223-012-0000	NON RESIDENTIAL	287.40	2.56	289.96
072-0231-014-0000	SAFETY LIGHTS ONLY	0.00	2.56	2.56

**City of Rancho Cordova
Lighting District No. 2012-1
Fiscal Year 2015/16 Preliminary Assessment Roll**

ASSESSOR PARCEL NUMBER	CLASSIFICATION	STREET LIGHTS CHARGE	SAFETY LIGHTS CHARGE	ASSESSMENT
072-0231-045-0000	SAFETY LIGHTS ONLY	0.00	2.56	2.56
072-0231-081-0000	SAFETY LIGHTS ONLY	0.00	2.56	2.56
072-0231-102-0000	SAFETY LIGHTS ONLY	0.00	2.56	2.56
072-0231-118-0000	SAFETY LIGHTS ONLY	0.00	2.56	2.56
072-0231-123-0000	SAFETY LIGHTS ONLY	0.00	2.56	2.56
072-0231-125-0000	SAFETY LIGHTS ONLY	0.00	2.56	2.56
072-0231-126-0000	SAFETY LIGHTS ONLY	0.00	2.56	2.56
072-0231-133-0000	SAFETY LIGHTS ONLY	0.00	2.56	2.56
072-0231-135-0000	SAFETY LIGHTS ONLY	0.00	2.56	2.56
072-0231-138-0000	SAFETY LIGHTS ONLY	0.00	2.56	2.56
072-0231-139-0000	SAFETY LIGHTS ONLY	0.00	2.56	2.56
072-0240-003-0000	NON RESIDENTIAL	125.92	2.56	128.48
072-0240-004-0000	NON RESIDENTIAL	124.92	2.56	127.48
072-0240-005-0000	NON RESIDENTIAL	232.48	2.56	235.04
072-0240-008-0000	NON RESIDENTIAL	150.86	2.56	153.42
072-0240-009-0000	NON RESIDENTIAL	94.18	2.56	96.74
072-0240-011-0000	NON RESIDENTIAL	134.74	2.56	137.30
072-0240-012-0000	NON RESIDENTIAL	221.40	2.56	223.96
072-0250-005-0000	SAFETY LIGHTS ONLY	0.00	2.56	2.56
072-0250-018-0000	NON RESIDENTIAL	82.60	2.56	85.16
072-0250-026-0000	NON RESIDENTIAL	118.36	2.56	120.92
072-0260-006-0000	NON RESIDENTIAL	211.82	2.56	214.38
072-0260-026-0000	NON RESIDENTIAL	69.24	2.56	71.80
072-0260-027-0000	NON RESIDENTIAL	100.76	2.56	103.32
072-0260-029-0000	NON RESIDENTIAL	125.42	2.56	127.98
072-0260-031-0000	NON RESIDENTIAL	91.66	2.56	94.22
072-0260-032-0000	NON RESIDENTIAL	91.66	2.56	94.22
072-0260-034-0000	NON RESIDENTIAL	87.38	2.56	89.94
072-0260-043-0000	NON RESIDENTIAL	40.28	2.56	42.84
072-0260-044-0000	NON RESIDENTIAL	60.68	2.56	63.24
072-0260-045-0000	NON RESIDENTIAL	27.68	2.56	30.24
072-0260-046-0000	NON RESIDENTIAL	20.12	2.56	22.68
072-0260-050-0000	NON RESIDENTIAL	88.64	2.56	91.20
072-0280-006-0000	NON RESIDENTIAL	236.76	2.56	239.32
072-0280-021-0000	NON RESIDENTIAL	39.52	2.56	42.08
072-0280-022-0000	NON RESIDENTIAL	125.16	2.56	127.72
072-0280-023-0000	NON RESIDENTIAL	20.88	2.56	23.44
072-0280-024-0000	NON RESIDENTIAL	106.78	2.56	109.34
072-0280-025-0000	NON RESIDENTIAL	58.66	2.56	61.22
072-0280-026-0000	NON RESIDENTIAL	53.38	2.56	55.94
072-0280-031-0000	NON RESIDENTIAL	194.70	2.56	197.26
072-0280-035-0000	NON RESIDENTIAL	81.34	2.56	83.90
072-0280-051-0000	NON RESIDENTIAL	24.92	2.56	27.48
072-0280-052-0000	SAFETY LIGHTS ONLY	0.00	2.56	2.56
072-0280-053-0000	NON RESIDENTIAL	132.22	2.56	134.78
072-0280-073-0000	SAFETY LIGHTS ONLY	0.00	2.56	2.56
072-0280-081-0000	NON RESIDENTIAL	137.26	2.56	139.82
072-0280-082-0000	NON RESIDENTIAL	53.62	2.56	56.18
072-0280-083-0000	NON RESIDENTIAL	55.40	2.56	57.96
072-0280-084-0000	NON RESIDENTIAL	25.16	2.56	27.72
072-0280-085-0000	NON RESIDENTIAL	62.20	2.56	64.76
072-0280-086-0000	NON RESIDENTIAL	48.34	2.56	50.90
072-0280-087-0000	NON RESIDENTIAL	16.10	2.56	18.66
072-0280-088-0000	SAFETY LIGHTS ONLY	0.00	2.56	2.56
072-0280-093-0000	NON RESIDENTIAL	7.54	2.56	10.10
072-0280-094-0000	NON RESIDENTIAL	41.54	2.56	44.10
072-0280-095-0000	SAFETY LIGHTS ONLY	0.00	2.56	2.56
072-0280-096-0000	NON RESIDENTIAL	52.12	2.56	54.68
072-0280-097-0000	SAFETY LIGHTS ONLY	0.00	2.56	2.56
072-0300-001-0000	SAFETY LIGHTS ONLY	0.00	2.56	2.56
072-0300-002-0000	SAFETY LIGHTS ONLY	0.00	2.56	2.56
072-0300-005-0000	SAFETY LIGHTS ONLY	0.00	2.56	2.56
072-0300-008-0000	SAFETY LIGHTS ONLY	0.00	2.56	2.56
072-0310-001-0000	RESIDENTIAL	15.32	2.56	17.88
072-0310-002-0000	RESIDENTIAL	15.32	2.56	17.88

**City of Rancho Cordova
Lighting District No. 2012-1
Fiscal Year 2015/16 Preliminary Assessment Roll**

ASSESSOR PARCEL NUMBER	CLASSIFICATION	STREET LIGHTS CHARGE	SAFETY LIGHTS CHARGE	ASSESSMENT
072-0310-003-0000	RESIDENTIAL	15.32	2.56	17.88
072-0310-004-0000	RESIDENTIAL	15.32	2.56	17.88
072-0310-005-0000	RESIDENTIAL	15.32	2.56	17.88
072-0310-006-0000	RESIDENTIAL	15.32	2.56	17.88
072-0310-007-0000	RESIDENTIAL	15.32	2.56	17.88
072-0310-008-0000	RESIDENTIAL	15.32	2.56	17.88
072-0310-009-0000	RESIDENTIAL	15.32	2.56	17.88
072-0310-010-0000	RESIDENTIAL	15.32	2.56	17.88
072-0310-011-0000	RESIDENTIAL	15.32	2.56	17.88
072-0310-012-0000	RESIDENTIAL	15.32	2.56	17.88
072-0310-013-0000	RESIDENTIAL	15.32	2.56	17.88
072-0310-014-0000	RESIDENTIAL	15.32	2.56	17.88
072-0310-015-0000	RESIDENTIAL	15.32	2.56	17.88
072-0310-016-0000	RESIDENTIAL	15.32	2.56	17.88
072-0310-017-0000	RESIDENTIAL	15.32	2.56	17.88
072-0310-018-0000	RESIDENTIAL	15.32	2.56	17.88
072-0310-019-0000	RESIDENTIAL	15.32	2.56	17.88
072-0310-020-0000	RESIDENTIAL	15.32	2.56	17.88
072-0310-021-0000	RESIDENTIAL	15.32	2.56	17.88
072-0310-022-0000	RESIDENTIAL	15.32	2.56	17.88
072-0310-023-0000	RESIDENTIAL	15.32	2.56	17.88
072-0310-024-0000	RESIDENTIAL	15.32	2.56	17.88
072-0310-025-0000	RESIDENTIAL	15.32	2.56	17.88
072-0310-026-0000	RESIDENTIAL	15.32	2.56	17.88
072-0310-027-0000	RESIDENTIAL	15.32	2.56	17.88
072-0310-028-0000	RESIDENTIAL	15.32	2.56	17.88
072-0310-029-0000	RESIDENTIAL	15.32	2.56	17.88
072-0310-030-0000	RESIDENTIAL	15.32	2.56	17.88
072-0310-031-0000	RESIDENTIAL	15.32	2.56	17.88
072-0310-032-0000	RESIDENTIAL	15.32	2.56	17.88
072-0310-033-0000	RESIDENTIAL	15.32	2.56	17.88
072-0310-034-0000	RESIDENTIAL	15.32	2.56	17.88
072-0310-035-0000	RESIDENTIAL	15.32	2.56	17.88
072-0310-036-0000	RESIDENTIAL	15.32	2.56	17.88
072-0310-037-0000	RESIDENTIAL	15.32	2.56	17.88
072-0310-038-0000	RESIDENTIAL	15.32	2.56	17.88
072-0310-039-0000	RESIDENTIAL	15.32	2.56	17.88
072-0310-040-0000	RESIDENTIAL	15.32	2.56	17.88
072-0310-041-0000	RESIDENTIAL	15.32	2.56	17.88
072-0310-042-0000	RESIDENTIAL	15.32	2.56	17.88
072-0310-043-0000	RESIDENTIAL	15.32	2.56	17.88
072-0310-044-0000	RESIDENTIAL	15.32	2.56	17.88
072-0310-045-0000	RESIDENTIAL	15.32	2.56	17.88
072-0310-046-0000	RESIDENTIAL	15.32	2.56	17.88
072-0310-047-0000	RESIDENTIAL	15.32	2.56	17.88
072-0310-048-0000	RESIDENTIAL	15.32	2.56	17.88
072-0310-049-0000	RESIDENTIAL	15.32	2.56	17.88
072-0310-050-0000	RESIDENTIAL	15.32	2.56	17.88
072-0310-051-0000	RESIDENTIAL	15.32	2.56	17.88
072-0310-052-0000	RESIDENTIAL	15.32	2.56	17.88
072-0310-053-0000	RESIDENTIAL	15.32	2.56	17.88
072-0320-001-0000	NON RESIDENTIAL	45.82	2.56	48.38
072-0320-002-0000	NON RESIDENTIAL	16.34	2.56	18.90
072-0320-003-0000	NON RESIDENTIAL	17.10	2.56	19.66
072-0320-004-0000	NON RESIDENTIAL	11.32	2.56	13.88
072-0320-005-0000	NON RESIDENTIAL	10.80	2.56	13.36
072-0320-006-0000	NON RESIDENTIAL	10.30	2.56	12.86
072-0320-007-0000	NON RESIDENTIAL	15.60	2.56	18.16
072-0320-008-0000	NON RESIDENTIAL	16.34	2.56	18.90
072-0320-009-0000	NON RESIDENTIAL	47.08	2.56	49.64
072-0320-010-0000	NON RESIDENTIAL	46.08	2.56	48.64
072-0320-011-0000	NON RESIDENTIAL	11.82	2.56	14.38
072-0320-013-0000	NON RESIDENTIAL	11.82	2.56	14.38
072-0320-014-0000	NON RESIDENTIAL	42.54	2.56	45.10
072-0320-015-0000	RESIDENTIAL	15.32	2.56	17.88

**City of Rancho Cordova
Lighting District No. 2012-1
Fiscal Year 2015/16 Preliminary Assessment Roll**

ASSESSOR PARCEL NUMBER	CLASSIFICATION	STREET LIGHTS CHARGE	SAFETY LIGHTS CHARGE	ASSESSMENT
072-0320-016-0000	RESIDENTIAL	15.32	2.56	17.88
072-0320-017-0000	RESIDENTIAL	15.32	2.56	17.88
072-0320-018-0000	RESIDENTIAL	15.32	2.56	17.88
072-0320-019-0000	RESIDENTIAL	15.32	2.56	17.88
072-0320-020-0000	RESIDENTIAL	15.32	2.56	17.88
072-0320-021-0000	RESIDENTIAL	15.32	2.56	17.88
072-0320-022-0000	RESIDENTIAL	15.32	2.56	17.88
072-0320-023-0000	RESIDENTIAL	15.32	2.56	17.88
072-0320-024-0000	RESIDENTIAL	15.32	2.56	17.88
072-0320-025-0000	RESIDENTIAL	15.32	2.56	17.88
072-0320-026-0000	RESIDENTIAL	15.32	2.56	17.88
072-0320-027-0000	RESIDENTIAL	15.32	2.56	17.88
072-0320-028-0000	RESIDENTIAL	15.32	2.56	17.88
072-0320-029-0000	RESIDENTIAL	15.32	2.56	17.88
072-0320-030-0000	RESIDENTIAL	15.32	2.56	17.88
072-0320-031-0000	RESIDENTIAL	15.32	2.56	17.88
072-0320-032-0000	RESIDENTIAL	15.32	2.56	17.88
072-0320-033-0000	RESIDENTIAL	15.32	2.56	17.88
072-0320-034-0000	RESIDENTIAL	15.32	2.56	17.88
072-0320-035-0000	RESIDENTIAL	15.32	2.56	17.88
072-0320-036-0000	RESIDENTIAL	15.32	2.56	17.88
072-0320-037-0000	RESIDENTIAL	15.32	2.56	17.88
072-0320-038-0000	RESIDENTIAL	15.32	2.56	17.88
072-0320-039-0000	RESIDENTIAL	15.32	2.56	17.88
072-0320-040-0000	RESIDENTIAL	15.32	2.56	17.88
072-0320-041-0000	RESIDENTIAL	15.32	2.56	17.88
072-0320-042-0000	RESIDENTIAL	15.32	2.56	17.88
072-0320-043-0000	RESIDENTIAL	15.32	2.56	17.88
072-0320-044-0000	RESIDENTIAL	15.32	2.56	17.88
072-0320-045-0000	RESIDENTIAL	15.32	2.56	17.88
072-0320-046-0000	RESIDENTIAL	15.32	2.56	17.88
072-0320-047-0000	RESIDENTIAL	15.32	2.56	17.88
072-0320-048-0000	RESIDENTIAL	15.32	2.56	17.88
072-0320-049-0000	RESIDENTIAL	15.32	2.56	17.88
072-0320-050-0000	RESIDENTIAL	15.32	2.56	17.88
072-0320-051-0000	RESIDENTIAL	15.32	2.56	17.88
072-0320-052-0000	RESIDENTIAL	15.32	2.56	17.88
072-0320-053-0000	RESIDENTIAL	15.32	2.56	17.88
072-0320-054-0000	RESIDENTIAL	15.32	2.56	17.88
072-0320-055-0000	RESIDENTIAL	15.32	2.56	17.88
072-0320-056-0000	RESIDENTIAL	15.32	2.56	17.88
072-0320-057-0000	RESIDENTIAL	15.32	2.56	17.88
072-0320-058-0000	RESIDENTIAL	15.32	2.56	17.88
072-0320-059-0000	RESIDENTIAL	15.32	2.56	17.88
072-0320-060-0000	RESIDENTIAL	15.32	2.56	17.88
072-0320-061-0000	RESIDENTIAL	15.32	2.56	17.88
072-0320-062-0000	RESIDENTIAL	15.32	2.56	17.88
072-0320-063-0000	RESIDENTIAL	15.32	2.56	17.88
072-0320-065-0000	NON RESIDENTIAL	10.30	2.56	12.86
072-0330-001-0000	NON RESIDENTIAL	18.12	2.56	20.68
072-0330-002-0000	NON RESIDENTIAL	19.62	2.56	22.18
072-0330-003-0000	NON RESIDENTIAL	47.08	2.56	49.64
072-0330-004-0000	NON RESIDENTIAL	64.96	2.56	67.52
072-0330-005-0000	NON RESIDENTIAL	94.94	2.56	97.50
072-0330-006-0000	NON RESIDENTIAL	34.24	2.56	36.80
072-0330-007-0000	NON RESIDENTIAL	79.58	2.56	82.14
072-0330-008-0000	NON RESIDENTIAL	50.60	2.56	53.16
072-0330-009-0000	NON RESIDENTIAL	7.54	2.56	10.10
072-0330-016-0000	NON RESIDENTIAL	79.32	2.56	81.88
072-0330-018-0000	NON RESIDENTIAL	20.38	2.56	22.94
072-0330-019-0000	NON RESIDENTIAL	23.66	2.56	26.22
072-0330-021-0000	NON RESIDENTIAL	48.08	2.56	50.64
072-0330-022-0000	NON RESIDENTIAL	48.08	2.56	50.64
072-0340-032-0000	NON RESIDENTIAL	81.34	2.56	83.90
072-0340-033-0000	SAFETY LIGHTS ONLY	0.00	2.56	2.56

City of Rancho Cordova
Lighting District No. 2012-1
Fiscal Year 2015/16 Preliminary Assessment Roll

ASSESSOR PARCEL NUMBER	CLASSIFICATION	STREET LIGHTS CHARGE	SAFETY LIGHTS CHARGE	ASSESSMENT
072-0340-037-0000	NON RESIDENTIAL	234.24	2.56	236.80
072-0340-053-0000	NON RESIDENTIAL	146.58	2.56	149.14
072-0340-054-0000	NON RESIDENTIAL	52.88	2.56	55.44
072-0340-060-0000	NON RESIDENTIAL	125.92	2.56	128.48
072-0340-066-0000	NON RESIDENTIAL	140.04	2.56	142.60
072-0340-070-0000	NON RESIDENTIAL	72.52	2.56	75.08
072-0340-076-0000	NON RESIDENTIAL	88.64	2.56	91.20
072-0340-079-0000	NON RESIDENTIAL	127.18	2.56	129.74
072-0340-080-0000	NON RESIDENTIAL	134.74	2.56	137.30
072-0340-081-0000	NON RESIDENTIAL	66.98	2.56	69.54
072-0340-084-0000	SAFETY LIGHTS ONLY	0.00	2.56	2.56
072-0340-085-0000	NON RESIDENTIAL	45.82	2.56	48.38
072-0340-086-0000	SAFETY LIGHTS ONLY	0.00	2.56	2.56
072-0340-087-0000	SAFETY LIGHTS ONLY	0.00	2.56	2.56
072-0340-088-0000	SAFETY LIGHTS ONLY	0.00	2.56	2.56
072-0340-089-0000	NON RESIDENTIAL	133.98	2.56	136.54
072-0340-090-0000	NON RESIDENTIAL	45.82	2.56	48.38
072-0340-091-0000	NON RESIDENTIAL	132.48	2.56	135.04
072-0340-092-0000	NON RESIDENTIAL	64.46	2.56	67.02
072-0340-093-0000	NON RESIDENTIAL	41.80	2.56	44.36
072-0340-094-0000	NON RESIDENTIAL	45.82	2.56	48.38
072-0340-095-0000	NON RESIDENTIAL	25.16	2.56	27.72
072-0340-097-0000	NON RESIDENTIAL	52.12	2.56	54.68
072-0340-098-0000	NON RESIDENTIAL	52.12	2.56	54.68
072-0340-099-0000	NON RESIDENTIAL	52.12	2.56	54.68
072-0340-102-0000	NON RESIDENTIAL	275.30	2.56	277.86
072-0340-103-0000	NON RESIDENTIAL	21.90	2.56	24.46
072-0340-104-0000	NON RESIDENTIAL	21.90	2.56	24.46
072-0340-105-0000	NON RESIDENTIAL	21.90	2.56	24.46
072-0340-106-0000	NON RESIDENTIAL	96.46	2.56	99.02
072-0340-107-0000	SAFETY LIGHTS ONLY	0.00	2.56	2.56
072-0340-108-0000	SAFETY LIGHTS ONLY	0.00	2.56	2.56
072-0340-109-0000	SAFETY LIGHTS ONLY	0.00	2.56	2.56
072-0340-110-0000	NON RESIDENTIAL	65.46	2.56	68.02
072-0340-111-0000	NON RESIDENTIAL	51.12	2.56	53.68
072-0340-112-0000	SAFETY LIGHTS ONLY	0.00	2.56	2.56
072-0350-015-0000	SAFETY LIGHTS ONLY	0.00	2.56	2.56
072-0350-018-0000	NON RESIDENTIAL	84.86	2.56	87.42
072-0350-019-0000	NON RESIDENTIAL	37.76	2.56	40.32
072-0350-020-0000	SAFETY LIGHTS ONLY	0.00	2.56	2.56
072-0350-022-0000	SAFETY LIGHTS ONLY	0.00	2.56	2.56
072-0350-023-0000	NON RESIDENTIAL	36.50	2.56	39.06
072-0350-024-0000	SAFETY LIGHTS ONLY	0.00	2.56	2.56
072-0350-025-0000	SAFETY LIGHTS ONLY	0.00	2.56	2.56
072-0361-002-0000	NON RESIDENTIAL	9.54	2.56	12.10
072-0361-003-0000	NON RESIDENTIAL	7.28	2.56	9.84
072-0361-006-0000	NON RESIDENTIAL	9.04	2.56	11.60
072-0361-007-0000	NON RESIDENTIAL	7.02	2.56	9.58
072-0361-008-0000	NON RESIDENTIAL	5.76	2.56	8.32
072-0361-009-0000	NON RESIDENTIAL	9.54	2.56	12.10
072-0361-010-0000	NON RESIDENTIAL	9.04	2.56	11.60
072-0361-011-0000	NON RESIDENTIAL	7.78	2.56	10.34
072-0361-012-0000	NON RESIDENTIAL	6.78	2.56	9.34
072-0361-013-0000	NON RESIDENTIAL	9.04	2.56	11.60
072-0361-014-0000	NON RESIDENTIAL	9.04	2.56	11.60
072-0361-015-0000	NON RESIDENTIAL	7.02	2.56	9.58
072-0361-016-0000	NON RESIDENTIAL	7.02	2.56	9.58
072-0361-017-0000	NON RESIDENTIAL	8.80	2.56	11.36
072-0361-018-0000	NON RESIDENTIAL	9.54	2.56	12.10
072-0361-019-0000	NON RESIDENTIAL	7.28	2.56	9.84
072-0361-020-0000	NON RESIDENTIAL	7.28	2.56	9.84
072-0361-021-0000	NON RESIDENTIAL	9.54	2.56	12.10
072-0361-022-0000	NON RESIDENTIAL	9.54	2.56	12.10
072-0361-023-0000	NON RESIDENTIAL	7.28	2.56	9.84
072-0361-024-0000	NON RESIDENTIAL	7.28	2.56	9.84

**City of Rancho Cordova
Lighting District No. 2012-1
Fiscal Year 2015/16 Preliminary Assessment Roll**

ASSESSOR PARCEL NUMBER	CLASSIFICATION	STREET LIGHTS CHARGE	SAFETY LIGHTS CHARGE	ASSESSMENT
072-0361-025-0000	NON RESIDENTIAL	9.54	2.56	12.10
072-0361-026-0000	NON RESIDENTIAL	9.54	2.56	12.10
072-0361-027-0000	NON RESIDENTIAL	7.28	2.56	9.84
072-0361-028-0000	NON RESIDENTIAL	7.28	2.56	9.84
072-0361-029-0000	NON RESIDENTIAL	9.54	2.56	12.10
072-0361-030-0000	NON RESIDENTIAL	9.54	2.56	12.10
072-0361-031-0000	NON RESIDENTIAL	7.28	2.56	9.84
072-0361-032-0000	NON RESIDENTIAL	7.28	2.56	9.84
072-0361-033-0000	NON RESIDENTIAL	10.80	2.56	13.36
072-0361-050-0000	NON RESIDENTIAL	9.54	2.56	12.10
072-0361-051-0000	NON RESIDENTIAL	6.78	2.56	9.34
072-0361-052-0000	NON RESIDENTIAL	7.78	2.56	10.34
072-0361-053-0000	NON RESIDENTIAL	8.28	2.56	10.84
072-0361-054-0000	NON RESIDENTIAL	5.02	2.56	7.58
072-0361-055-0000	NON RESIDENTIAL	3.50	2.56	6.06
072-0361-056-0000	NON RESIDENTIAL	4.76	2.56	7.32
072-0361-057-0000	NON RESIDENTIAL	6.02	2.56	8.58
072-0361-058-0000	NON RESIDENTIAL	9.30	2.56	11.86
072-0361-059-0000	NON RESIDENTIAL	7.28	2.56	9.84
072-0361-060-0000	NON RESIDENTIAL	7.28	2.56	9.84
072-0361-061-0000	NON RESIDENTIAL	9.54	2.56	12.10
072-0361-062-0000	NON RESIDENTIAL	9.54	2.56	12.10
072-0361-063-0000	NON RESIDENTIAL	7.28	2.56	9.84
072-0361-064-0000	NON RESIDENTIAL	7.28	2.56	9.84
072-0361-065-0000	NON RESIDENTIAL	9.54	2.56	12.10
072-0361-066-0000	NON RESIDENTIAL	9.54	2.56	12.10
072-0361-067-0000	NON RESIDENTIAL	7.28	2.56	9.84
072-0361-068-0000	NON RESIDENTIAL	7.28	2.56	9.84
072-0361-069-0000	NON RESIDENTIAL	9.54	2.56	12.10
072-0361-070-0000	NON RESIDENTIAL	7.28	2.56	9.84
072-0361-071-0000	NON RESIDENTIAL	35.50	2.56	38.06
072-0361-072-0000	NON RESIDENTIAL	9.54	2.56	12.10
072-0361-073-0000	NON RESIDENTIAL	7.28	2.56	9.84
072-0361-074-0000	NON RESIDENTIAL	7.28	2.56	9.84
072-0361-075-0000	NON RESIDENTIAL	9.54	2.56	12.10
072-0361-076-0000	NON RESIDENTIAL	9.54	2.56	12.10
072-0361-077-0000	NON RESIDENTIAL	7.28	2.56	9.84
072-0361-078-0000	NON RESIDENTIAL	7.28	2.56	9.84
072-0361-079-0000	NON RESIDENTIAL	36.00	2.56	38.56
072-0361-080-0000	NON RESIDENTIAL	8.04	2.56	10.60
072-0361-081-0000	NON RESIDENTIAL	42.30	2.56	44.86
072-0361-082-0000	NON RESIDENTIAL	10.30	2.56	12.86
072-0361-083-0000	NON RESIDENTIAL	4.76	2.56	7.32
072-0361-084-0000	NON RESIDENTIAL	4.76	2.56	7.32
072-0361-085-0000	NON RESIDENTIAL	10.30	2.56	12.86
072-0361-086-0000	NON RESIDENTIAL	42.04	2.56	44.60
072-0361-087-0000	NON RESIDENTIAL	11.82	2.56	14.38
072-0361-088-0000	NON RESIDENTIAL	8.28	2.56	10.84
072-0361-089-0000	NON RESIDENTIAL	9.80	2.56	12.36
072-0362-001-0000	NON RESIDENTIAL	46.58	2.56	49.14
072-0362-002-0000	NON RESIDENTIAL	5.52	2.56	8.08
072-0362-003-0000	NON RESIDENTIAL	4.76	2.56	7.32
072-0362-004-0000	NON RESIDENTIAL	7.02	2.56	9.58
072-0362-005-0000	NON RESIDENTIAL	5.52	2.56	8.08
072-0362-006-0000	NON RESIDENTIAL	50.10	2.56	52.66
072-0362-007-0000	NON RESIDENTIAL	50.60	2.56	53.16
072-0362-008-0000	NON RESIDENTIAL	7.78	2.56	10.34
072-0362-009-0000	NON RESIDENTIAL	7.78	2.56	10.34
072-0362-010-0000	NON RESIDENTIAL	9.54	2.56	12.10
072-0362-011-0000	NON RESIDENTIAL	9.54	2.56	12.10
072-0362-012-0000	NON RESIDENTIAL	7.78	2.56	10.34
072-0362-013-0000	NON RESIDENTIAL	7.78	2.56	10.34
072-0362-014-0000	NON RESIDENTIAL	9.54	2.56	12.10
072-0362-015-0000	NON RESIDENTIAL	9.54	2.56	12.10
072-0362-016-0000	NON RESIDENTIAL	7.78	2.56	10.34

**City of Rancho Cordova
Lighting District No. 2012-1
Fiscal Year 2015/16 Preliminary Assessment Roll**

ASSESSOR PARCEL NUMBER	CLASSIFICATION	STREET LIGHTS CHARGE	SAFETY LIGHTS CHARGE	ASSESSMENT
072-0362-017-0000	NON RESIDENTIAL	7.54	2.56	10.10
072-0362-018-0000	NON RESIDENTIAL	36.00	2.56	38.56
072-0362-019-0000	NON RESIDENTIAL	9.54	2.56	12.10
072-0362-020-0000	NON RESIDENTIAL	7.54	2.56	10.10
072-0362-021-0000	NON RESIDENTIAL	7.54	2.56	10.10
072-0362-022-0000	NON RESIDENTIAL	9.54	2.56	12.10
072-0362-023-0000	NON RESIDENTIAL	9.54	2.56	12.10
072-0362-024-0000	NON RESIDENTIAL	7.54	2.56	10.10
072-0362-025-0000	NON RESIDENTIAL	7.54	2.56	10.10
072-0362-026-0000	NON RESIDENTIAL	49.86	2.56	52.42
072-0363-001-0000	NON RESIDENTIAL	36.24	2.56	38.80
072-0363-002-0000	NON RESIDENTIAL	7.28	2.56	9.84
072-0363-003-0000	NON RESIDENTIAL	7.54	2.56	10.10
072-0363-004-0000	NON RESIDENTIAL	9.54	2.56	12.10
072-0363-005-0000	NON RESIDENTIAL	9.54	2.56	12.10
072-0363-006-0000	NON RESIDENTIAL	7.54	2.56	10.10
072-0363-007-0000	NON RESIDENTIAL	7.54	2.56	10.10
072-0363-008-0000	NON RESIDENTIAL	9.54	2.56	12.10
072-0363-009-0000	NON RESIDENTIAL	9.54	2.56	12.10
072-0363-010-0000	NON RESIDENTIAL	7.54	2.56	10.10
072-0363-011-0000	NON RESIDENTIAL	7.54	2.56	10.10
072-0363-012-0000	NON RESIDENTIAL	9.54	2.56	12.10
072-0363-013-0000	NON RESIDENTIAL	9.54	2.56	12.10
072-0363-014-0000	NON RESIDENTIAL	7.54	2.56	10.10
072-0363-015-0000	NON RESIDENTIAL	7.54	2.56	10.10
072-0363-016-0000	NON RESIDENTIAL	9.54	2.56	12.10
072-0363-017-0000	NON RESIDENTIAL	9.54	2.56	12.10
072-0363-018-0000	NON RESIDENTIAL	7.54	2.56	10.10
072-0363-019-0000	NON RESIDENTIAL	7.54	2.56	10.10
072-0363-020-0000	NON RESIDENTIAL	9.54	2.56	12.10
072-0363-021-0000	NON RESIDENTIAL	9.54	2.56	12.10
072-0363-022-0000	NON RESIDENTIAL	7.54	2.56	10.10
072-0363-023-0000	NON RESIDENTIAL	7.54	2.56	10.10
072-0363-024-0000	NON RESIDENTIAL	9.54	2.56	12.10
072-0363-025-0000	NON RESIDENTIAL	9.54	2.56	12.10
072-0363-026-0000	NON RESIDENTIAL	7.54	2.56	10.10
072-0363-027-0000	NON RESIDENTIAL	7.54	2.56	10.10
072-0363-028-0000	NON RESIDENTIAL	9.54	2.56	12.10
072-0363-029-0000	NON RESIDENTIAL	9.54	2.56	12.10
072-0363-030-0000	NON RESIDENTIAL	7.54	2.56	10.10
072-0363-031-0000	NON RESIDENTIAL	7.54	2.56	10.10
072-0363-032-0000	NON RESIDENTIAL	9.54	2.56	12.10
072-0363-033-0000	NON RESIDENTIAL	7.54	2.56	10.10
072-0363-034-0000	NON RESIDENTIAL	41.80	2.56	44.36
072-0364-001-0000	NON RESIDENTIAL	36.50	2.56	39.06
072-0364-002-0000	NON RESIDENTIAL	7.28	2.56	9.84
072-0364-003-0000	NON RESIDENTIAL	9.54	2.56	12.10
072-0364-004-0000	NON RESIDENTIAL	7.28	2.56	9.84
072-0364-005-0000	NON RESIDENTIAL	7.28	2.56	9.84
072-0364-006-0000	NON RESIDENTIAL	9.54	2.56	12.10
072-0364-007-0000	NON RESIDENTIAL	9.54	2.56	12.10
072-0364-008-0000	NON RESIDENTIAL	7.28	2.56	9.84
072-0364-009-0000	NON RESIDENTIAL	7.28	2.56	9.84
072-0364-010-0000	NON RESIDENTIAL	9.54	2.56	12.10
072-0364-011-0000	NON RESIDENTIAL	9.54	2.56	12.10
072-0364-012-0000	NON RESIDENTIAL	7.28	2.56	9.84
072-0364-013-0000	NON RESIDENTIAL	7.28	2.56	9.84
072-0364-014-0000	NON RESIDENTIAL	36.50	2.56	39.06
072-0364-015-0000	NON RESIDENTIAL	36.24	2.56	38.80
072-0364-016-0000	NON RESIDENTIAL	7.28	2.56	9.84
072-0364-017-0000	NON RESIDENTIAL	7.28	2.56	9.84
072-0364-018-0000	NON RESIDENTIAL	9.54	2.56	12.10
072-0364-019-0000	NON RESIDENTIAL	9.54	2.56	12.10
072-0364-020-0000	NON RESIDENTIAL	7.28	2.56	9.84
072-0364-021-0000	NON RESIDENTIAL	7.28	2.56	9.84

City of Rancho Cordova
Lighting District No. 2012-1
Fiscal Year 2015/16 Preliminary Assessment Roll

ASSESSOR PARCEL NUMBER	CLASSIFICATION	STREET LIGHTS CHARGE	SAFETY LIGHTS CHARGE	ASSESSMENT
072-0364-022-0000	NON RESIDENTIAL	9.54	2.56	12.10
072-0364-023-0000	NON RESIDENTIAL	9.54	2.56	12.10
072-0364-024-0000	NON RESIDENTIAL	7.28	2.56	9.84
072-0364-025-0000	NON RESIDENTIAL	7.28	2.56	9.84
072-0364-026-0000	NON RESIDENTIAL	9.54	2.56	12.10
072-0364-027-0000	NON RESIDENTIAL	7.28	2.56	9.84
072-0364-028-0000	NON RESIDENTIAL	36.24	2.56	38.80
072-0370-020-0000	NON RESIDENTIAL	118.36	2.56	120.92
072-0370-045-0000	SAFETY LIGHTS ONLY	0.00	2.56	2.56
072-0370-046-0000	SAFETY LIGHTS ONLY	0.00	2.56	2.56
072-0370-047-0000	SAFETY LIGHTS ONLY	0.00	2.56	2.56
072-0370-048-0000	SAFETY LIGHTS ONLY	0.00	2.56	2.56
072-0370-060-0000	NON RESIDENTIAL	210.06	2.56	212.62
072-0370-063-0000	NON RESIDENTIAL	365.24	2.56	367.80
072-0370-066-0000	SAFETY LIGHTS ONLY	0.00	2.56	2.56
072-0370-071-0000	SAFETY LIGHTS ONLY	0.00	2.56	2.56
072-0370-087-0000	SAFETY LIGHTS ONLY	0.00	2.56	2.56
072-0370-089-0000	SAFETY LIGHTS ONLY	0.00	2.56	2.56
072-0370-092-0000	SAFETY LIGHTS ONLY	0.00	2.56	2.56
072-0370-096-0000	NON RESIDENTIAL	642.82	2.56	645.38
072-0370-102-0000	SAFETY LIGHTS ONLY	0.00	2.56	2.56
072-0370-103-0000	SAFETY LIGHTS ONLY	0.00	2.56	2.56
072-0370-104-0000	SAFETY LIGHTS ONLY	0.00	2.56	2.56
072-0370-105-0000	SAFETY LIGHTS ONLY	0.00	2.56	2.56
072-0380-004-0000	NON RESIDENTIAL	82.34	2.56	84.90
072-0380-005-0000	NON RESIDENTIAL	76.04	2.56	78.60
072-0380-006-0000	NON RESIDENTIAL	75.54	2.56	78.10
072-0380-007-0000	NON RESIDENTIAL	75.54	2.56	78.10
072-0380-008-0000	NON RESIDENTIAL	112.82	2.56	115.38
072-0380-009-0000	NON RESIDENTIAL	75.54	2.56	78.10
072-0380-010-0000	NON RESIDENTIAL	75.54	2.56	78.10
072-0380-011-0000	NON RESIDENTIAL	95.94	2.56	98.50
072-0380-013-0000	NON RESIDENTIAL	75.54	2.56	78.10
072-0380-022-0000	NON RESIDENTIAL	37.76	2.56	40.32
072-0380-024-0000	NON RESIDENTIAL	165.98	2.56	168.54
072-0380-025-0000	NON RESIDENTIAL	38.02	2.56	40.58
072-0380-026-0000	NON RESIDENTIAL	40.54	2.56	43.10
072-0380-027-0000	NON RESIDENTIAL	46.32	2.56	48.88
072-0380-028-0000	NON RESIDENTIAL	166.22	2.56	168.78
072-0380-029-0000	NON RESIDENTIAL	67.98	2.56	70.54
072-0380-030-0000	NON RESIDENTIAL	72.28	2.56	74.84
072-0380-031-0000	NON RESIDENTIAL	52.12	2.56	54.68
072-0380-032-0000	NON RESIDENTIAL	81.08	2.56	83.64
072-0380-033-0000	NON RESIDENTIAL	28.18	2.56	30.74
072-0380-034-0000	NON RESIDENTIAL	165.22	2.56	167.78
072-0380-035-0000	NON RESIDENTIAL	90.66	2.56	93.22
072-0380-036-0000	NON RESIDENTIAL	78.56	2.56	81.12
072-0380-037-0000	SAFETY LIGHTS ONLY	0.00	2.56	2.56
072-0380-038-0000	NON RESIDENTIAL	172.52	2.56	175.08
072-0380-039-0000	NON RESIDENTIAL	37.76	2.56	40.32
072-0380-040-0000	NON RESIDENTIAL	37.76	2.56	40.32
072-0390-002-0000	NON RESIDENTIAL	75.80	2.56	78.36
072-0390-007-0000	NON RESIDENTIAL	70.50	2.56	73.06
072-0390-015-0000	NON RESIDENTIAL	103.26	2.56	105.82
072-0390-017-0000	NON RESIDENTIAL	43.56	2.56	46.12
072-0390-018-0000	NON RESIDENTIAL	42.80	2.56	45.36
072-0390-021-0000	SAFETY LIGHTS ONLY	0.00	2.56	2.56
072-0390-022-0000	NON RESIDENTIAL	37.76	2.56	40.32
072-0390-023-0000	NON RESIDENTIAL	37.76	2.56	40.32
072-0390-025-0000	NON RESIDENTIAL	230.72	2.56	233.28
072-0390-026-0000	NON RESIDENTIAL	67.98	2.56	70.54
072-0390-030-0000	NON RESIDENTIAL	77.30	2.56	79.86
072-0390-031-0000	NON RESIDENTIAL	90.92	2.56	93.48
072-0390-032-0000	SAFETY LIGHTS ONLY	0.00	2.56	2.56
072-0390-034-0000	NON RESIDENTIAL	72.52	2.56	75.08

**City of Rancho Cordova
Lighting District No. 2012-1
Fiscal Year 2015/16 Preliminary Assessment Roll**

ASSESSOR PARCEL NUMBER	CLASSIFICATION	STREET LIGHTS CHARGE	SAFETY LIGHTS CHARGE	ASSESSMENT
072-0390-035-0000	NON RESIDENTIAL	52.62	2.56	55.18
072-0390-036-0000	NON RESIDENTIAL	59.92	2.56	62.48
072-0390-037-0000	NON RESIDENTIAL	43.80	2.56	46.36
072-0390-038-0000	SAFETY LIGHTS ONLY	0.00	2.56	2.56
072-0390-041-0000	NON RESIDENTIAL	71.76	2.56	74.32
072-0390-042-0000	NON RESIDENTIAL	113.34	2.56	115.90
072-0390-044-0000	SAFETY LIGHTS ONLY	0.00	2.56	2.56
072-0390-045-0000	NON RESIDENTIAL	91.16	2.56	93.72
072-0400-004-0000	NON RESIDENTIAL	42.80	2.56	45.36
072-0400-009-0000	NON RESIDENTIAL	122.14	2.56	124.70
072-0400-010-0000	NON RESIDENTIAL	42.80	2.56	45.36
072-0400-011-0000	NON RESIDENTIAL	42.80	2.56	45.36
072-0400-012-0001	NON RESIDENTIAL	5.26	2.56	7.82
072-0400-012-0002	NON RESIDENTIAL	5.26	2.56	7.82
072-0400-012-0003	NON RESIDENTIAL	5.26	2.56	7.82
072-0400-012-0004	NON RESIDENTIAL	5.26	2.56	7.82
072-0400-012-0005	NON RESIDENTIAL	5.26	2.56	7.82
072-0400-012-0006	NON RESIDENTIAL	5.26	2.56	7.82
072-0400-012-0007	NON RESIDENTIAL	5.26	2.56	7.82
072-0400-012-0008	NON RESIDENTIAL	5.26	2.56	7.82
072-0400-024-0000	NON RESIDENTIAL	84.36	2.56	86.92
072-0400-025-0000	NON RESIDENTIAL	80.08	2.56	82.64
072-0400-026-0000	NON RESIDENTIAL	33.72	2.56	36.28
072-0400-027-0000	NON RESIDENTIAL	84.10	2.56	86.66
072-0400-028-0000	NON RESIDENTIAL	153.64	2.56	156.20
072-0410-005-0000	NON RESIDENTIAL	23.14	2.56	25.70
072-0410-006-0000	NON RESIDENTIAL	53.38	2.56	55.94
072-0410-007-0000	NON RESIDENTIAL	52.88	2.56	55.44
072-0410-008-0000	NON RESIDENTIAL	52.88	2.56	55.44
072-0410-013-0000	NON RESIDENTIAL	50.38	2.56	52.94
072-0410-014-0000	NON RESIDENTIAL	173.78	2.56	176.34
072-0410-015-0000	NON RESIDENTIAL	224.66	2.56	227.22
072-0410-016-0001	NON RESIDENTIAL	9.30	2.56	11.86
072-0410-016-0002	NON RESIDENTIAL	9.30	2.56	11.86
072-0410-016-0003	NON RESIDENTIAL	9.30	2.56	11.86
072-0410-016-0004	NON RESIDENTIAL	9.30	2.56	11.86
072-0410-016-0005	NON RESIDENTIAL	9.30	2.56	11.86
072-0410-016-0006	NON RESIDENTIAL	9.30	2.56	11.86
072-0410-016-0007	NON RESIDENTIAL	9.30	2.56	11.86
072-0410-016-0008	NON RESIDENTIAL	9.30	2.56	11.86
072-0410-016-0009	NON RESIDENTIAL	9.30	2.56	11.86
072-0410-016-0010	NON RESIDENTIAL	9.30	2.56	11.86
072-0410-016-0011	NON RESIDENTIAL	9.30	2.56	11.86
072-0410-016-0012	NON RESIDENTIAL	9.30	2.56	11.86
072-0410-016-0013	NON RESIDENTIAL	9.30	2.56	11.86
072-0410-016-0014	NON RESIDENTIAL	9.30	2.56	11.86
072-0410-016-0015	NON RESIDENTIAL	9.30	2.56	11.86
072-0410-016-0016	NON RESIDENTIAL	9.30	2.56	11.86
072-0410-016-0017	NON RESIDENTIAL	9.30	2.56	11.86
072-0410-017-0000	NON RESIDENTIAL	52.88	2.56	55.44
072-0410-018-0001	NON RESIDENTIAL	3.50	2.56	6.06
072-0410-018-0002	NON RESIDENTIAL	3.50	2.56	6.06
072-0410-018-0003	NON RESIDENTIAL	3.50	2.56	6.06
072-0410-018-0004	NON RESIDENTIAL	3.50	2.56	6.06
072-0410-018-0005	NON RESIDENTIAL	3.50	2.56	6.06
072-0410-018-0006	NON RESIDENTIAL	3.50	2.56	6.06
072-0410-018-0007	NON RESIDENTIAL	3.50	2.56	6.06
072-0410-018-0008	NON RESIDENTIAL	3.50	2.56	6.06
072-0410-018-0009	NON RESIDENTIAL	3.50	2.56	6.06
072-0410-018-0010	NON RESIDENTIAL	3.50	2.56	6.06
072-0410-018-0011	NON RESIDENTIAL	3.50	2.56	6.06
072-0410-018-0012	NON RESIDENTIAL	3.50	2.56	6.06
072-0410-018-0013	NON RESIDENTIAL	3.50	2.56	6.06
072-0410-018-0014	NON RESIDENTIAL	3.50	2.56	6.06
072-0410-018-0015	NON RESIDENTIAL	3.50	2.56	6.06

**City of Rancho Cordova
Lighting District No. 2012-1
Fiscal Year 2015/16 Preliminary Assessment Roll**

ASSESSOR PARCEL NUMBER	CLASSIFICATION	STREET LIGHTS CHARGE	SAFETY LIGHTS CHARGE	ASSESSMENT
072-0410-019-0000	NON RESIDENTIAL	52.88	2.56	55.44
072-0410-023-0000	NON RESIDENTIAL	50.38	2.56	52.94
072-0410-024-0000	NON RESIDENTIAL	52.88	2.56	55.44
072-0410-025-0000	NON RESIDENTIAL	52.88	2.56	55.44
072-0410-028-0000	NON RESIDENTIAL	53.12	2.56	55.68
072-0410-031-0000	NON RESIDENTIAL	52.88	2.56	55.44
072-0410-034-0000	NON RESIDENTIAL	103.26	2.56	105.82
072-0410-035-0000	NON RESIDENTIAL	52.38	2.56	54.94
072-0410-036-0000	NON RESIDENTIAL	91.92	2.56	94.48
072-0410-037-0000	NON RESIDENTIAL	29.44	2.56	32.00
072-0410-038-0000	NON RESIDENTIAL	42.30	2.56	44.86
072-0410-041-0000	SAFETY LIGHTS ONLY	0.00	2.56	2.56
072-0410-042-0000	SAFETY LIGHTS ONLY	0.00	2.56	2.56
072-0410-043-0000	NON RESIDENTIAL	43.30	2.56	45.86
072-0410-044-0000	NON RESIDENTIAL	38.76	2.56	41.32
072-0410-045-0000	SAFETY LIGHTS ONLY	0.00	2.56	2.56
072-0410-046-0000	NON RESIDENTIAL	52.88	2.56	55.44
072-0410-047-0000	SAFETY LIGHTS ONLY	0.00	2.56	2.56
072-0410-050-0000	NON RESIDENTIAL	61.70	2.56	64.26
072-0410-051-0000	NON RESIDENTIAL	57.92	2.56	60.48
072-0410-053-0000	NON RESIDENTIAL	26.42	2.56	28.98
072-0410-054-0000	NON RESIDENTIAL	26.42	2.56	28.98
072-0410-055-0000	SAFETY LIGHTS ONLY	0.00	2.56	2.56
072-0410-056-0000	SAFETY LIGHTS ONLY	0.00	2.56	2.56
072-0410-057-0000	SAFETY LIGHTS ONLY	0.00	2.56	2.56
072-0410-058-0000	SAFETY LIGHTS ONLY	0.00	2.56	2.56
072-0410-059-0000	NON RESIDENTIAL	26.42	2.56	28.98
072-0410-060-0000	NON RESIDENTIAL	26.42	2.56	28.98
072-0410-090-0000	NON RESIDENTIAL	105.78	2.56	108.34
072-0410-091-0000	NON RESIDENTIAL	91.42	2.56	93.98
072-0410-092-0000	NON RESIDENTIAL	26.42	2.56	28.98
072-0410-093-0000	NON RESIDENTIAL	26.92	2.56	29.48
072-0410-094-0000	NON RESIDENTIAL	40.02	2.56	42.58
072-0410-095-0000	NON RESIDENTIAL	116.86	2.56	119.42
072-0420-001-0000	NON RESIDENTIAL	103.00	2.56	105.56
072-0420-004-0000	NON RESIDENTIAL	111.06	2.56	113.62
072-0420-005-0000	NON RESIDENTIAL	52.88	2.56	55.44
072-0420-006-0000	NON RESIDENTIAL	158.42	2.56	160.98
072-0420-008-0000	NON RESIDENTIAL	52.88	2.56	55.44
072-0420-010-0000	NON RESIDENTIAL	217.86	2.56	220.42
072-0420-011-0000	NON RESIDENTIAL	48.34	2.56	50.90
072-0420-012-0000	NON RESIDENTIAL	105.02	2.56	107.58
072-0420-013-0000	NON RESIDENTIAL	98.22	2.56	100.78
072-0420-014-0000	NON RESIDENTIAL	32.72	2.56	35.28
072-0420-015-0000	NON RESIDENTIAL	43.04	2.56	45.60
072-0420-016-0000	NON RESIDENTIAL	61.94	2.56	64.50
072-0430-009-0000	NON RESIDENTIAL	10.06	2.56	12.62
072-0430-012-0000	NON RESIDENTIAL	37.76	2.56	40.32
072-0430-020-0000	NON RESIDENTIAL	37.76	2.56	40.32
072-0430-022-0000	NON RESIDENTIAL	38.26	2.56	40.82
072-0430-026-0001	NON RESIDENTIAL	4.26	2.56	6.82
072-0430-026-0002	NON RESIDENTIAL	4.26	2.56	6.82
072-0430-026-0003	NON RESIDENTIAL	4.26	2.56	6.82
072-0430-026-0004	NON RESIDENTIAL	4.26	2.56	6.82
072-0430-026-0005	NON RESIDENTIAL	4.26	2.56	6.82
072-0430-026-0006	NON RESIDENTIAL	4.26	2.56	6.82
072-0430-026-0007	NON RESIDENTIAL	4.26	2.56	6.82
072-0430-026-0008	NON RESIDENTIAL	4.26	2.56	6.82
072-0430-027-0000	NON RESIDENTIAL	33.98	2.56	36.54
072-0430-028-0000	NON RESIDENTIAL	33.98	2.56	36.54
072-0430-031-0000	NON RESIDENTIAL	123.90	2.56	126.46
072-0430-032-0000	NON RESIDENTIAL	123.90	2.56	126.46
072-0430-033-0000	NON RESIDENTIAL	33.98	2.56	36.54
072-0430-036-0000	NON RESIDENTIAL	33.98	2.56	36.54
072-0430-037-0000	NON RESIDENTIAL	33.98	2.56	36.54

**City of Rancho Cordova
Lighting District No. 2012-1
Fiscal Year 2015/16 Preliminary Assessment Roll**

ASSESSOR PARCEL NUMBER	CLASSIFICATION	STREET LIGHTS CHARGE	SAFETY LIGHTS CHARGE	ASSESSMENT
072-0430-038-0000	NON RESIDENTIAL	181.84	2.56	184.40
072-0430-043-0000	NON RESIDENTIAL	38.26	2.56	40.82
072-0430-044-0000	SAFETY LIGHTS ONLY	0.00	2.56	2.56
072-0430-045-0000	SAFETY LIGHTS ONLY	0.00	2.56	2.56
072-0430-046-0000	SAFETY LIGHTS ONLY	0.00	2.56	2.56
072-0430-047-0000	SAFETY LIGHTS ONLY	0.00	2.56	2.56
072-0430-048-0000	NON RESIDENTIAL	37.76	2.56	40.32
072-0430-049-0001	NON RESIDENTIAL	6.28	2.56	8.84
072-0430-049-0002	NON RESIDENTIAL	6.28	2.56	8.84
072-0430-049-0003	NON RESIDENTIAL	6.28	2.56	8.84
072-0430-049-0004	NON RESIDENTIAL	6.28	2.56	8.84
072-0430-049-0005	NON RESIDENTIAL	6.28	2.56	8.84
072-0430-049-0006	NON RESIDENTIAL	6.28	2.56	8.84
072-0430-054-0000	NON RESIDENTIAL	132.98	2.56	135.54
072-0430-055-0000	SAFETY LIGHTS ONLY	0.00	2.56	2.56
072-0430-056-0000	NON RESIDENTIAL	50.10	2.56	52.66
072-0430-057-0000	NON RESIDENTIAL	51.12	2.56	53.68
072-0430-060-0000	NON RESIDENTIAL	107.28	2.56	109.84
072-0430-061-0000	SAFETY LIGHTS ONLY	0.00	2.56	2.56
072-0430-062-0001	SAFETY LIGHTS ONLY	0.00	2.56	2.56
072-0430-062-0002	SAFETY LIGHTS ONLY	0.00	2.56	2.56
072-0430-062-0003	SAFETY LIGHTS ONLY	0.00	2.56	2.56
072-0430-062-0004	SAFETY LIGHTS ONLY	0.00	2.56	2.56
072-0430-063-0000	NON RESIDENTIAL	37.00	2.56	39.56
072-0430-067-0000	NON RESIDENTIAL	67.98	2.56	70.54
072-0430-068-0000	NON RESIDENTIAL	181.34	2.56	183.90
072-0430-070-0000	NON RESIDENTIAL	7.54	2.56	10.10
072-0430-072-0000	NON RESIDENTIAL	77.30	2.56	79.86
072-0430-073-0001	NON RESIDENTIAL	0.74	2.56	3.30
072-0430-073-0002	NON RESIDENTIAL	0.74	2.56	3.30
072-0430-073-0003	NON RESIDENTIAL	0.74	2.56	3.30
072-0430-073-0004	NON RESIDENTIAL	0.74	2.56	3.30
072-0430-073-0005	NON RESIDENTIAL	0.74	2.56	3.30
072-0430-073-0006	NON RESIDENTIAL	0.74	2.56	3.30
072-0430-073-0007	NON RESIDENTIAL	0.74	2.56	3.30
072-0430-073-0008	NON RESIDENTIAL	0.74	2.56	3.30
072-0430-073-0009	NON RESIDENTIAL	0.74	2.56	3.30
072-0430-073-0010	NON RESIDENTIAL	0.74	2.56	3.30
072-0430-073-0011	NON RESIDENTIAL	0.74	2.56	3.30
072-0430-073-0012	NON RESIDENTIAL	0.74	2.56	3.30
072-0430-073-0013	NON RESIDENTIAL	0.74	2.56	3.30
072-0430-073-0014	NON RESIDENTIAL	0.74	2.56	3.30
072-0430-073-0015	NON RESIDENTIAL	0.74	2.56	3.30
072-0430-073-0016	NON RESIDENTIAL	0.74	2.56	3.30
072-0430-073-0017	NON RESIDENTIAL	0.74	2.56	3.30
072-0430-073-0018	NON RESIDENTIAL	0.74	2.56	3.30
072-0430-073-0019	NON RESIDENTIAL	0.74	2.56	3.30
072-0430-073-0020	NON RESIDENTIAL	0.74	2.56	3.30
072-0430-073-0021	NON RESIDENTIAL	0.74	2.56	3.30
072-0430-073-0022	NON RESIDENTIAL	0.74	2.56	3.30
072-0430-073-0023	NON RESIDENTIAL	0.74	2.56	3.30
072-0430-073-0024	NON RESIDENTIAL	0.74	2.56	3.30
072-0430-073-0025	NON RESIDENTIAL	0.74	2.56	3.30
072-0430-073-0026	NON RESIDENTIAL	0.74	2.56	3.30
072-0430-073-0027	NON RESIDENTIAL	0.74	2.56	3.30
072-0430-073-0028	NON RESIDENTIAL	0.74	2.56	3.30
072-0430-073-0029	NON RESIDENTIAL	0.74	2.56	3.30
072-0430-073-0030	NON RESIDENTIAL	0.74	2.56	3.30
072-0430-073-0031	NON RESIDENTIAL	0.74	2.56	3.30
072-0430-073-0032	NON RESIDENTIAL	0.74	2.56	3.30
072-0430-073-0033	NON RESIDENTIAL	0.74	2.56	3.30
072-0430-073-0034	NON RESIDENTIAL	0.74	2.56	3.30
072-0430-073-0035	NON RESIDENTIAL	0.74	2.56	3.30
072-0430-073-0036	NON RESIDENTIAL	0.74	2.56	3.30
072-0430-073-0037	NON RESIDENTIAL	0.74	2.56	3.30

**City of Rancho Cordova
Lighting District No. 2012-1
Fiscal Year 2015/16 Preliminary Assessment Roll**

ASSESSOR PARCEL NUMBER	CLASSIFICATION	STREET LIGHTS CHARGE	SAFETY LIGHTS CHARGE	ASSESSMENT
072-0430-073-0038	NON RESIDENTIAL	0.74	2.56	3.30
072-0430-073-0039	NON RESIDENTIAL	0.74	2.56	3.30
072-0430-073-0040	NON RESIDENTIAL	0.74	2.56	3.30
072-0430-073-0041	NON RESIDENTIAL	0.74	2.56	3.30
072-0430-073-0042	NON RESIDENTIAL	0.74	2.56	3.30
072-0430-073-0043	NON RESIDENTIAL	0.74	2.56	3.30
072-0430-073-0044	NON RESIDENTIAL	0.74	2.56	3.30
072-0430-073-0045	NON RESIDENTIAL	0.74	2.56	3.30
072-0430-073-0046	NON RESIDENTIAL	0.74	2.56	3.30
072-0430-074-0000	NON RESIDENTIAL	36.76	2.56	39.32
072-0430-075-0000	NON RESIDENTIAL	38.76	2.56	41.32
072-0430-077-0000	NON RESIDENTIAL	118.88	2.56	121.44
072-0430-078-0000	NON RESIDENTIAL	167.48	2.56	170.04
072-0430-079-0000	NON RESIDENTIAL	87.14	2.56	89.70
072-0430-080-0000	NON RESIDENTIAL	62.44	2.56	65.00
072-0430-081-0000	NON RESIDENTIAL	65.46	2.56	68.02
072-0430-082-0000	SAFETY LIGHTS ONLY	0.00	2.56	2.56
072-0430-083-0001	NON RESIDENTIAL	8.54	2.56	11.10
072-0430-083-0002	NON RESIDENTIAL	8.54	2.56	11.10
072-0430-083-0003	NON RESIDENTIAL	8.54	2.56	11.10
072-0430-083-0004	NON RESIDENTIAL	8.54	2.56	11.10
072-0430-083-0005	NON RESIDENTIAL	8.54	2.56	11.10
072-0430-083-0006	NON RESIDENTIAL	8.54	2.56	11.10
072-0430-083-0007	NON RESIDENTIAL	8.54	2.56	11.10
072-0430-083-0008	NON RESIDENTIAL	8.54	2.56	11.10
072-0430-083-0009	NON RESIDENTIAL	8.54	2.56	11.10
072-0430-083-0010	NON RESIDENTIAL	8.54	2.56	11.10
072-0430-083-0011	NON RESIDENTIAL	8.54	2.56	11.10
072-0430-083-0012	NON RESIDENTIAL	8.54	2.56	11.10
072-0440-006-0000	SAFETY LIGHTS ONLY	0.00	2.56	2.56
072-0440-007-0000	SAFETY LIGHTS ONLY	0.00	2.56	2.56
072-0440-008-0000	SAFETY LIGHTS ONLY	0.00	2.56	2.56
072-0440-011-0000	SAFETY LIGHTS ONLY	0.00	2.56	2.56
072-0440-012-0000	SAFETY LIGHTS ONLY	0.00	2.56	2.56
072-0440-013-0000	SAFETY LIGHTS ONLY	0.00	2.56	2.56
072-0440-015-0000	SAFETY LIGHTS ONLY	0.00	2.56	2.56
072-0440-016-0000	SAFETY LIGHTS ONLY	0.00	2.56	2.56
072-0440-017-0000	SAFETY LIGHTS ONLY	0.00	2.56	2.56
072-0440-018-0000	SAFETY LIGHTS ONLY	0.00	2.56	2.56
072-0440-019-0000	SAFETY LIGHTS ONLY	0.00	2.56	2.56
072-0440-020-0000	SAFETY LIGHTS ONLY	0.00	2.56	2.56
072-0440-021-0000	SAFETY LIGHTS ONLY	0.00	2.56	2.56
072-0440-022-0000	SAFETY LIGHTS ONLY	0.00	2.56	2.56
072-0440-023-0000	SAFETY LIGHTS ONLY	0.00	2.56	2.56
072-0440-024-0000	SAFETY LIGHTS ONLY	0.00	2.56	2.56
072-0450-006-0000	NON RESIDENTIAL	238.78	2.56	241.34
072-0450-015-0000	NON RESIDENTIAL	50.38	2.56	52.94
072-0450-021-0000	NON RESIDENTIAL	103.26	2.56	105.82
072-0450-022-0000	NON RESIDENTIAL	50.38	2.56	52.94
072-0450-023-0000	NON RESIDENTIAL	50.38	2.56	52.94
072-0450-024-0000	NON RESIDENTIAL	50.38	2.56	52.94
072-0450-032-0001	NON RESIDENTIAL	8.28	2.56	10.84
072-0450-032-0002	NON RESIDENTIAL	8.28	2.56	10.84
072-0450-032-0003	NON RESIDENTIAL	8.28	2.56	10.84
072-0450-032-0004	NON RESIDENTIAL	8.28	2.56	10.84
072-0450-032-0005	NON RESIDENTIAL	8.28	2.56	10.84
072-0450-032-0006	NON RESIDENTIAL	8.28	2.56	10.84
072-0450-044-0000	NON RESIDENTIAL	46.58	2.56	49.14
072-0450-045-0000	SAFETY LIGHTS ONLY	0.00	2.56	2.56
072-0450-046-0000	SAFETY LIGHTS ONLY	0.00	2.56	2.56
072-0450-047-0000	SAFETY LIGHTS ONLY	0.00	2.56	2.56
072-0450-048-0000	SAFETY LIGHTS ONLY	0.00	2.56	2.56
072-0450-049-0000	SAFETY LIGHTS ONLY	0.00	2.56	2.56
072-0450-050-0000	SAFETY LIGHTS ONLY	0.00	2.56	2.56
072-0450-051-0000	SAFETY LIGHTS ONLY	0.00	2.56	2.56

City of Rancho Cordova
Lighting District No. 2012-1
Fiscal Year 2015/16 Preliminary Assessment Roll

ASSESSOR PARCEL NUMBER	CLASSIFICATION	STREET LIGHTS CHARGE	SAFETY LIGHTS CHARGE	ASSESSMENT
072-0450-052-0000	SAFETY LIGHTS ONLY	0.00	2.56	2.56
072-0450-053-0000	SAFETY LIGHTS ONLY	0.00	2.56	2.56
072-0450-054-0000	SAFETY LIGHTS ONLY	0.00	2.56	2.56
072-0450-055-0000	SAFETY LIGHTS ONLY	0.00	2.56	2.56
072-0450-056-0000	SAFETY LIGHTS ONLY	0.00	2.56	2.56
072-0450-057-0000	SAFETY LIGHTS ONLY	0.00	2.56	2.56
072-0450-058-0000	SAFETY LIGHTS ONLY	0.00	2.56	2.56
072-0450-059-0000	SAFETY LIGHTS ONLY	0.00	2.56	2.56
072-0450-060-0000	NON RESIDENTIAL	52.12	2.56	54.68
072-0450-062-0000	NON RESIDENTIAL	25.16	2.56	27.72
072-0450-065-0000	NON RESIDENTIAL	20.12	2.56	22.68
072-0450-066-0000	NON RESIDENTIAL	20.12	2.56	22.68
072-0450-067-0000	NON RESIDENTIAL	20.12	2.56	22.68
072-0450-068-0000	NON RESIDENTIAL	20.12	2.56	22.68
072-0450-069-0000	NON RESIDENTIAL	20.12	2.56	22.68
072-0450-072-0000	NON RESIDENTIAL	217.86	2.56	220.42
072-0450-073-0000	NON RESIDENTIAL	12.58	2.56	15.14
072-0450-074-0000	NON RESIDENTIAL	12.58	2.56	15.14
072-0450-075-0000	NON RESIDENTIAL	25.16	2.56	27.72
072-0450-079-0000	NON RESIDENTIAL	25.16	2.56	27.72
072-0450-080-0000	NON RESIDENTIAL	25.16	2.56	27.72
072-0450-081-0000	NON RESIDENTIAL	25.16	2.56	27.72
072-0450-084-0000	SAFETY LIGHTS ONLY	0.00	2.56	2.56
072-0450-085-0000	SAFETY LIGHTS ONLY	0.00	2.56	2.56
072-0450-086-0000	SAFETY LIGHTS ONLY	0.00	2.56	2.56
072-0450-090-0000	NON RESIDENTIAL	88.14	2.56	90.70
072-0450-091-0000	NON RESIDENTIAL	16.34	2.56	18.90
072-0450-092-0000	NON RESIDENTIAL	16.34	2.56	18.90
072-0450-093-0000	NON RESIDENTIAL	16.34	2.56	18.90
072-0450-094-0000	NON RESIDENTIAL	147.34	2.56	149.90
072-0450-095-0000	NON RESIDENTIAL	100.76	2.56	103.32
072-0450-096-0000	NON RESIDENTIAL	41.54	2.56	44.10
072-0450-097-0000	NON RESIDENTIAL	69.24	2.56	71.80
072-0450-098-0000	NON RESIDENTIAL	7.54	2.56	10.10
072-0450-099-0000	NON RESIDENTIAL	33.98	2.56	36.54
072-0450-100-0000	NON RESIDENTIAL	7.54	2.56	10.10
072-0450-101-0000	NON RESIDENTIAL	23.90	2.56	26.46
072-0450-102-0000	NON RESIDENTIAL	11.32	2.56	13.88
072-0450-103-0000	NON RESIDENTIAL	151.14	2.56	153.70
072-0450-104-0000	NON RESIDENTIAL	147.34	2.56	149.90
072-0450-105-0000	NON RESIDENTIAL	100.76	2.56	103.32
072-0450-106-0000	NON RESIDENTIAL	20.12	2.56	22.68
072-0450-107-0000	NON RESIDENTIAL	28.94	2.56	31.50
072-0450-108-0000	NON RESIDENTIAL	23.90	2.56	26.46
072-0450-110-0000	NON RESIDENTIAL	47.84	2.56	50.40
072-0450-111-0000	NON RESIDENTIAL	33.98	2.56	36.54
072-0450-112-0000	NON RESIDENTIAL	16.86	2.56	19.42
072-0450-113-0000	NON RESIDENTIAL	15.08	2.56	17.64
072-0450-114-0000	NON RESIDENTIAL	15.84	2.56	18.40
072-0450-115-0000	NON RESIDENTIAL	25.16	2.56	27.72
072-0460-006-0000	NON RESIDENTIAL	113.58	2.56	116.14
072-0460-007-0000	NON RESIDENTIAL	39.02	2.56	41.58
072-0460-008-0000	NON RESIDENTIAL	37.76	2.56	40.32
072-0460-011-0000	NON RESIDENTIAL	37.76	2.56	40.32
072-0460-012-0000	NON RESIDENTIAL	38.76	2.56	41.32
072-0460-013-0000	NON RESIDENTIAL	41.80	2.56	44.36
072-0460-014-0000	NON RESIDENTIAL	79.32	2.56	81.88
072-0460-017-0000	NON RESIDENTIAL	75.80	2.56	78.36
072-0460-018-0000	NON RESIDENTIAL	113.34	2.56	115.90
072-0460-019-0000	NON RESIDENTIAL	137.00	2.56	139.56
072-0460-020-0000	NON RESIDENTIAL	50.38	2.56	52.94
072-0470-012-0000	NON RESIDENTIAL	37.76	2.56	40.32
072-0470-013-0000	NON RESIDENTIAL	37.76	2.56	40.32
072-0470-014-0000	NON RESIDENTIAL	37.76	2.56	40.32
072-0470-015-0000	NON RESIDENTIAL	37.76	2.56	40.32

**City of Rancho Cordova
Lighting District No. 2012-1
Fiscal Year 2015/16 Preliminary Assessment Roll**

ASSESSOR PARCEL NUMBER	CLASSIFICATION	STREET LIGHTS CHARGE	SAFETY LIGHTS CHARGE	ASSESSMENT
072-0470-020-0000	NON RESIDENTIAL	37.76	2.56	40.32
072-0470-021-0000	NON RESIDENTIAL	75.54	2.56	78.10
072-0470-022-0000	NON RESIDENTIAL	76.04	2.56	78.60
072-0470-025-0000	NON RESIDENTIAL	94.44	2.56	97.00
072-0470-026-0000	NON RESIDENTIAL	94.44	2.56	97.00
072-0470-027-0000	NON RESIDENTIAL	56.90	2.56	59.46
072-0470-029-0000	NON RESIDENTIAL	46.58	2.56	49.14
072-0480-002-0000	NON RESIDENTIAL	40.28	2.56	42.84
072-0480-003-0000	NON RESIDENTIAL	40.28	2.56	42.84
072-0480-004-0000	NON RESIDENTIAL	132.22	2.56	134.78
072-0480-005-0000	NON RESIDENTIAL	105.52	2.56	108.08
072-0480-006-0000	NON RESIDENTIAL	123.90	2.56	126.46
072-0480-007-0000	NON RESIDENTIAL	88.90	2.56	91.46
072-0480-010-0000	NON RESIDENTIAL	69.76	2.56	72.32
072-0480-011-0000	NON RESIDENTIAL	76.04	2.56	78.60
072-0480-012-0000	NON RESIDENTIAL	73.28	2.56	75.84
072-0480-014-0000	NON RESIDENTIAL	81.08	2.56	83.64
072-0480-022-0000	NON RESIDENTIAL	40.28	2.56	42.84
072-0480-023-0000	NON RESIDENTIAL	93.68	2.56	96.24
072-0480-024-0000	NON RESIDENTIAL	59.42	2.56	61.98
072-0480-025-0000	NON RESIDENTIAL	30.46	2.56	33.02
072-0480-026-0000	NON RESIDENTIAL	30.46	2.56	33.02
072-0480-027-0000	NON RESIDENTIAL	30.46	2.56	33.02
072-0480-029-0000	NON RESIDENTIAL	72.28	2.56	74.84
072-0490-004-0000	NON RESIDENTIAL	37.76	2.56	40.32
072-0490-005-0000	NON RESIDENTIAL	52.12	2.56	54.68
072-0490-007-0000	NON RESIDENTIAL	51.36	2.56	53.92
072-0490-008-0000	NON RESIDENTIAL	38.26	2.56	40.82
072-0490-009-0000	NON RESIDENTIAL	126.42	2.56	128.98
072-0490-013-0000	NON RESIDENTIAL	111.32	2.56	113.88
072-0490-018-0000	NON RESIDENTIAL	238.78	2.56	241.34
072-0490-019-0000	NON RESIDENTIAL	110.56	2.56	113.12
072-0490-020-0000	NON RESIDENTIAL	14.58	2.56	17.14
072-0490-022-0000	NON RESIDENTIAL	209.56	2.56	212.12
072-0500-003-0000	NON RESIDENTIAL	98.46	2.56	101.02
072-0500-004-0000	NON RESIDENTIAL	50.38	2.56	52.94
072-0500-005-0000	NON RESIDENTIAL	50.38	2.56	52.94
072-0500-006-0000	NON RESIDENTIAL	50.38	2.56	52.94
072-0500-007-0000	NON RESIDENTIAL	50.38	2.56	52.94
072-0500-008-0000	NON RESIDENTIAL	52.62	2.56	55.18
072-0500-009-0000	NON RESIDENTIAL	61.70	2.56	64.26
072-0500-010-0000	NON RESIDENTIAL	137.26	2.56	139.82
072-0500-013-0000	NON RESIDENTIAL	80.58	2.56	83.14
072-0500-019-0000	NON RESIDENTIAL	61.70	2.56	64.26
072-0500-020-0000	NON RESIDENTIAL	181.60	2.56	184.16
072-0500-021-0000	NON RESIDENTIAL	145.06	2.56	147.62
072-0500-022-0000	NON RESIDENTIAL	57.92	2.56	60.48
072-0500-023-0000	NON RESIDENTIAL	159.18	2.56	161.74
072-0500-024-0000	NON RESIDENTIAL	50.38	2.56	52.94
072-0500-025-0000	NON RESIDENTIAL	50.38	2.56	52.94
072-0500-026-0000	NON RESIDENTIAL	50.38	2.56	52.94
072-0500-031-0000	NON RESIDENTIAL	98.72	2.56	101.28
072-0500-032-0000	NON RESIDENTIAL	49.34	2.56	51.90
072-0500-033-0000	NON RESIDENTIAL	49.34	2.56	51.90
072-0500-034-0000	SAFETY LIGHTS ONLY	0.00	2.56	2.56
072-0500-035-0000	SAFETY LIGHTS ONLY	0.00	2.56	2.56
072-0500-040-0000	NON RESIDENTIAL	9.54	2.56	12.10
072-0500-041-0000	NON RESIDENTIAL	9.54	2.56	12.10
072-0500-044-0000	NON RESIDENTIAL	9.54	2.56	12.10
072-0500-045-0000	NON RESIDENTIAL	9.54	2.56	12.10
072-0500-048-0000	NON RESIDENTIAL	9.54	2.56	12.10
072-0500-049-0000	NON RESIDENTIAL	9.54	2.56	12.10
072-0500-050-0000	NON RESIDENTIAL	9.54	2.56	12.10
072-0500-051-0000	NON RESIDENTIAL	9.54	2.56	12.10
072-0500-054-0000	NON RESIDENTIAL	28.44	2.56	31.00

**City of Rancho Cordova
Lighting District No. 2012-1
Fiscal Year 2015/16 Preliminary Assessment Roll**

ASSESSOR PARCEL NUMBER	CLASSIFICATION	STREET LIGHTS CHARGE	SAFETY LIGHTS CHARGE	ASSESSMENT
072-0500-055-0000	NON RESIDENTIAL	22.14	2.56	24.70
072-0500-056-0000	NON RESIDENTIAL	28.44	2.56	31.00
072-0500-057-0000	NON RESIDENTIAL	21.90	2.56	24.46
072-0500-058-0000	NON RESIDENTIAL	20.38	2.56	22.94
072-0500-059-0000	NON RESIDENTIAL	18.12	2.56	20.68
072-0500-060-0000	NON RESIDENTIAL	20.38	2.56	22.94
072-0500-061-0000	NON RESIDENTIAL	64.20	2.56	66.76
072-0500-062-0000	NON RESIDENTIAL	156.16	2.56	158.72
072-0500-063-0000	NON RESIDENTIAL	157.42	2.56	159.98
072-0500-064-0000	NON RESIDENTIAL	40.28	2.56	42.84
072-0500-065-0000	NON RESIDENTIAL	89.90	2.56	92.46
072-0500-066-0000	NON RESIDENTIAL	130.96	2.56	133.52
072-0510-002-0000	NON RESIDENTIAL	85.62	2.56	88.18
072-0510-003-0000	NON RESIDENTIAL	76.30	2.56	78.86
072-0510-004-0000	NON RESIDENTIAL	166.48	2.56	169.04
072-0510-005-0000	NON RESIDENTIAL	50.38	2.56	52.94
072-0510-006-0000	NON RESIDENTIAL	51.36	2.56	53.92
072-0510-007-0000	NON RESIDENTIAL	162.70	2.56	165.26
072-0510-008-0000	NON RESIDENTIAL	221.40	2.56	223.96
072-0510-009-0000	NON RESIDENTIAL	101.24	2.56	103.80
072-0510-010-0000	NON RESIDENTIAL	104.00	2.56	106.56
072-0510-011-0000	NON RESIDENTIAL	153.88	2.56	156.44
072-0510-012-0000	NON RESIDENTIAL	85.62	2.56	88.18
072-0510-013-0000	NON RESIDENTIAL	70.50	2.56	73.06
072-0510-015-0000	NON RESIDENTIAL	78.82	2.56	81.38
072-0540-001-0000	SAFETY LIGHTS ONLY	0.00	2.56	2.56
072-0540-002-0000	SAFETY LIGHTS ONLY	0.00	2.56	2.56
072-0540-003-0000	SAFETY LIGHTS ONLY	0.00	2.56	2.56
072-0540-004-0000	SAFETY LIGHTS ONLY	0.00	2.56	2.56
072-0540-005-0000	SAFETY LIGHTS ONLY	0.00	2.56	2.56
072-0540-006-0000	SAFETY LIGHTS ONLY	0.00	2.56	2.56
072-0540-007-0000	SAFETY LIGHTS ONLY	0.00	2.56	2.56
072-0540-011-0000	SAFETY LIGHTS ONLY	0.00	2.56	2.56
072-0540-013-0000	SAFETY LIGHTS ONLY	0.00	2.56	2.56
072-0540-014-0000	SAFETY LIGHTS ONLY	0.00	2.56	2.56
072-0540-015-0000	SAFETY LIGHTS ONLY	0.00	2.56	2.56
072-0540-016-0000	SAFETY LIGHTS ONLY	0.00	2.56	2.56
072-0540-017-0000	SAFETY LIGHTS ONLY	0.00	2.56	2.56
072-0540-018-0000	SAFETY LIGHTS ONLY	0.00	2.56	2.56
072-0540-019-0000	SAFETY LIGHTS ONLY	0.00	2.56	2.56
072-0540-020-0000	SAFETY LIGHTS ONLY	0.00	2.56	2.56
072-0540-021-0000	SAFETY LIGHTS ONLY	0.00	2.56	2.56
072-0540-022-0000	SAFETY LIGHTS ONLY	0.00	2.56	2.56
072-0540-023-0000	SAFETY LIGHTS ONLY	0.00	2.56	2.56
072-0550-001-0000	SAFETY LIGHTS ONLY	0.00	2.56	2.56
072-0550-002-0000	SAFETY LIGHTS ONLY	0.00	2.56	2.56
072-0550-003-0000	SAFETY LIGHTS ONLY	0.00	2.56	2.56
072-0550-004-0000	SAFETY LIGHTS ONLY	0.00	2.56	2.56
072-0550-005-0000	SAFETY LIGHTS ONLY	0.00	2.56	2.56
072-0550-006-0000	SAFETY LIGHTS ONLY	0.00	2.56	2.56
072-0550-007-0000	SAFETY LIGHTS ONLY	0.00	2.56	2.56
072-0550-008-0000	SAFETY LIGHTS ONLY	0.00	2.56	2.56
072-0550-009-0000	NON RESIDENTIAL	47.84	2.56	50.40
072-0550-010-0000	NON RESIDENTIAL	47.84	2.56	50.40
072-0550-011-0000	NON RESIDENTIAL	50.38	2.56	52.94
072-0550-012-0000	NON RESIDENTIAL	50.38	2.56	52.94
072-0550-013-0000	NON RESIDENTIAL	50.38	2.56	52.94
072-0550-014-0000	SAFETY LIGHTS ONLY	0.00	2.56	2.56
072-0550-015-0000	SAFETY LIGHTS ONLY	0.00	2.56	2.56
072-0550-016-0000	SAFETY LIGHTS ONLY	0.00	2.56	2.56
072-0550-017-0000	SAFETY LIGHTS ONLY	0.00	2.56	2.56
072-0550-018-0000	SAFETY LIGHTS ONLY	0.00	2.56	2.56
072-0550-019-0000	SAFETY LIGHTS ONLY	0.00	2.56	2.56
072-0550-020-0000	NON RESIDENTIAL	45.32	2.56	47.88
072-0550-021-0000	NON RESIDENTIAL	45.32	2.56	47.88

**City of Rancho Cordova
Lighting District No. 2012-1
Fiscal Year 2015/16 Preliminary Assessment Roll**

ASSESSOR PARCEL NUMBER	CLASSIFICATION	STREET LIGHTS CHARGE	SAFETY LIGHTS CHARGE	ASSESSMENT
072-0550-022-0000	NON RESIDENTIAL	45.32	2.56	47.88
072-0550-023-0000	NON RESIDENTIAL	45.32	2.56	47.88
072-0550-024-0000	NON RESIDENTIAL	124.66	2.56	127.22
072-0550-025-0000	SAFETY LIGHTS ONLY	0.00	2.56	2.56
072-0550-026-0000	SAFETY LIGHTS ONLY	0.00	2.56	2.56
072-0550-027-0000	SAFETY LIGHTS ONLY	0.00	2.56	2.56
072-0550-028-0000	SAFETY LIGHTS ONLY	0.00	2.56	2.56
072-0550-029-0000	SAFETY LIGHTS ONLY	0.00	2.56	2.56
072-0550-030-0000	SAFETY LIGHTS ONLY	0.00	2.56	2.56
072-0550-031-0000	SAFETY LIGHTS ONLY	0.00	2.56	2.56
072-0550-032-0000	SAFETY LIGHTS ONLY	0.00	2.56	2.56
072-0550-036-0000	NON RESIDENTIAL	215.86	2.56	218.42
072-0560-001-0000	NON RESIDENTIAL	47.84	2.56	50.40
072-0560-002-0000	NON RESIDENTIAL	47.84	2.56	50.40
072-0560-003-0000	NON RESIDENTIAL	47.84	2.56	50.40
072-0560-008-0000	NON RESIDENTIAL	90.66	2.56	93.22
072-0560-009-0000	NON RESIDENTIAL	90.66	2.56	93.22
072-0560-010-0000	NON RESIDENTIAL	100.76	2.56	103.32
072-0560-011-0000	NON RESIDENTIAL	90.66	2.56	93.22
072-0560-012-0000	NON RESIDENTIAL	84.36	2.56	86.92
072-0560-015-0000	NON RESIDENTIAL	40.28	2.56	42.84
072-0560-016-0000	NON RESIDENTIAL	65.46	2.56	68.02
072-0560-018-0000	NON RESIDENTIAL	40.28	2.56	42.84
072-0560-019-0000	NON RESIDENTIAL	40.28	2.56	42.84
072-0560-020-0000	NON RESIDENTIAL	40.28	2.56	42.84
072-0560-021-0000	NON RESIDENTIAL	45.32	2.56	47.88
072-0560-022-0000	NON RESIDENTIAL	35.50	2.56	38.06
072-0560-023-0000	NON RESIDENTIAL	113.58	2.56	116.14
072-0560-024-0000	NON RESIDENTIAL	61.18	2.56	63.74
072-0560-027-0000	NON RESIDENTIAL	10.06	2.56	12.62
072-0560-028-0000	NON RESIDENTIAL	50.60	2.56	53.16
072-0560-031-0000	SAFETY LIGHTS ONLY	0.00	2.56	2.56
072-0560-032-0000	NON RESIDENTIAL	45.32	2.56	47.88
072-0560-035-0000	NON RESIDENTIAL	45.32	2.56	47.88
072-0560-036-0000	NON RESIDENTIAL	45.32	2.56	47.88
072-0560-038-0000	NON RESIDENTIAL	86.12	2.56	88.68
072-0560-039-0000	NON RESIDENTIAL	32.48	2.56	35.04
072-0560-040-0000	NON RESIDENTIAL	39.02	2.56	41.58
072-0560-041-0000	NON RESIDENTIAL	110.30	2.56	112.86
072-0560-042-0000	SAFETY LIGHTS ONLY	0.00	2.56	2.56
072-0560-043-0000	NON RESIDENTIAL	30.70	2.56	33.26
072-0560-044-0000	NON RESIDENTIAL	18.12	2.56	20.68
072-0560-045-0000	NON RESIDENTIAL	171.26	2.56	173.82
072-0560-049-0000	NON RESIDENTIAL	104.76	2.56	107.32
072-0560-050-0000	NON RESIDENTIAL	98.98	2.56	101.54
072-0560-051-0000	SAFETY LIGHTS ONLY	0.00	2.56	2.56
072-0560-052-0000	NON RESIDENTIAL	77.56	2.56	80.12
072-0560-053-0000	NON RESIDENTIAL	24.92	2.56	27.48
072-0560-054-0000	NON RESIDENTIAL	26.42	2.56	28.98
072-0560-055-0000	NON RESIDENTIAL	76.30	2.56	78.86
072-0560-056-0000	NON RESIDENTIAL	45.32	2.56	47.88
072-0560-057-0000	SAFETY LIGHTS ONLY	0.00	2.56	2.56
072-0560-060-0000	NON RESIDENTIAL	23.90	2.56	26.46
072-0560-061-0000	NON RESIDENTIAL	23.90	2.56	26.46
072-0560-062-0000	NON RESIDENTIAL	23.90	2.56	26.46
072-0560-063-0000	NON RESIDENTIAL	23.90	2.56	26.46
072-0560-064-0000	NON RESIDENTIAL	28.44	2.56	31.00
072-0560-065-0000	NON RESIDENTIAL	16.86	2.56	19.42
072-0560-066-0000	SAFETY LIGHTS ONLY	0.00	2.56	2.56
072-0570-001-0000	NON RESIDENTIAL	185.88	2.56	188.44
072-0570-002-0000	NON RESIDENTIAL	177.32	2.56	179.88
072-0570-005-0000	NON RESIDENTIAL	95.70	2.56	98.26
072-0570-006-0000	NON RESIDENTIAL	45.32	2.56	47.88
072-0570-007-0000	NON RESIDENTIAL	56.90	2.56	59.46
072-0570-009-0000	NON RESIDENTIAL	178.06	2.56	180.62

**City of Rancho Cordova
Lighting District No. 2012-1
Fiscal Year 2015/16 Preliminary Assessment Roll**

ASSESSOR PARCEL NUMBER	CLASSIFICATION	STREET LIGHTS CHARGE	SAFETY LIGHTS CHARGE	ASSESSMENT
072-0570-010-0000	NON RESIDENTIAL	40.28	2.56	42.84
072-0570-011-0000	NON RESIDENTIAL	40.28	2.56	42.84
072-0570-012-0000	NON RESIDENTIAL	40.28	2.56	42.84
072-0570-013-0000	NON RESIDENTIAL	40.28	2.56	42.84
072-0570-014-0000	NON RESIDENTIAL	40.28	2.56	42.84
072-0570-015-0000	NON RESIDENTIAL	72.28	2.56	74.84
072-0570-016-0000	NON RESIDENTIAL	130.72	2.56	133.28
072-0570-017-0000	NON RESIDENTIAL	40.28	2.56	42.84
072-0570-019-0000	NON RESIDENTIAL	40.28	2.56	42.84
072-0570-020-0000	NON RESIDENTIAL	40.28	2.56	42.84
072-0570-021-0000	NON RESIDENTIAL	166.48	2.56	169.04
072-0570-022-0000	NON RESIDENTIAL	82.10	2.56	84.66
072-0570-030-0000	NON RESIDENTIAL	33.72	2.56	36.28
072-0570-031-0000	NON RESIDENTIAL	62.70	2.56	65.26
072-0570-032-0000	NON RESIDENTIAL	53.88	2.56	56.44
072-0570-033-0000	NON RESIDENTIAL	262.20	2.56	264.76
072-0570-034-0000	NON RESIDENTIAL	45.32	2.56	47.88
072-0570-035-0000	NON RESIDENTIAL	45.32	2.56	47.88
072-0570-036-0000	NON RESIDENTIAL	42.80	2.56	45.36
072-0570-037-0000	NON RESIDENTIAL	42.80	2.56	45.36
072-0570-038-0000	NON RESIDENTIAL	139.52	2.56	142.08
072-0570-039-0000	NON RESIDENTIAL	134.48	2.56	137.04
072-0570-040-0000	NON RESIDENTIAL	97.72	2.56	100.28
072-0570-041-0000	NON RESIDENTIAL	97.72	2.56	100.28
072-0570-042-0000	NON RESIDENTIAL	102.24	2.56	104.80
072-0570-043-0000	NON RESIDENTIAL	10.06	2.56	12.62
072-0570-044-0000	NON RESIDENTIAL	10.06	2.56	12.62
072-0570-045-0000	NON RESIDENTIAL	10.06	2.56	12.62
072-0570-046-0000	NON RESIDENTIAL	10.06	2.56	12.62
072-0570-048-0000	NON RESIDENTIAL	26.68	2.56	29.24
072-0570-049-0000	SAFETY LIGHTS ONLY	0.00	2.56	2.56
072-0570-050-0000	NON RESIDENTIAL	28.70	2.56	31.26
072-0580-001-0000	NON RESIDENTIAL	181.34	2.56	183.90
072-0580-002-0000	NON RESIDENTIAL	100.76	2.56	103.32
072-0580-003-0000	NON RESIDENTIAL	100.76	2.56	103.32
072-0580-004-0000	NON RESIDENTIAL	185.38	2.56	187.94
072-0580-005-0000	NON RESIDENTIAL	140.04	2.56	142.60
072-0580-008-0000	NON RESIDENTIAL	99.72	2.56	102.28
072-0580-009-0000	NON RESIDENTIAL	40.28	2.56	42.84
072-0580-010-0000	NON RESIDENTIAL	48.08	2.56	50.64
072-0580-011-0000	NON RESIDENTIAL	40.28	2.56	42.84
072-0580-012-0000	NON RESIDENTIAL	40.28	2.56	42.84
072-0580-013-0000	NON RESIDENTIAL	40.28	2.56	42.84
072-0580-014-0000	NON RESIDENTIAL	40.54	2.56	43.10
072-0580-016-0000	NON RESIDENTIAL	29.44	2.56	32.00
072-0580-019-0000	NON RESIDENTIAL	65.46	2.56	68.02
072-0580-020-0000	NON RESIDENTIAL	66.22	2.56	68.78
072-0580-021-0000	SAFETY LIGHTS ONLY	0.00	2.56	2.56
072-0590-002-0000	NON RESIDENTIAL	190.16	2.56	192.72
072-0590-003-0000	NON RESIDENTIAL	116.10	2.56	118.66
072-0590-014-0000	NON RESIDENTIAL	263.22	2.56	265.78
072-0590-015-0000	NON RESIDENTIAL	181.34	2.56	183.90
072-0590-016-0000	NON RESIDENTIAL	161.94	2.56	164.50
072-0600-002-0000	NON RESIDENTIAL	109.80	2.56	112.36
072-0600-013-0000	NON RESIDENTIAL	209.56	2.56	212.12
072-0600-028-0000	NON RESIDENTIAL	172.78	2.56	175.34
072-0600-033-0000	NON RESIDENTIAL	212.84	2.56	215.40
072-0600-044-0000	NON RESIDENTIAL	442.32	2.56	444.88
072-0600-049-0000	NON RESIDENTIAL	193.18	2.56	195.74
072-0600-050-0000	NON RESIDENTIAL	373.04	2.56	375.60
072-0600-052-0000	NON RESIDENTIAL	182.86	2.56	185.42
072-0600-053-0000	NON RESIDENTIAL	81.60	2.56	84.16
072-0600-054-0000	NON RESIDENTIAL	240.28	2.56	242.84
072-0600-058-0000	NON RESIDENTIAL	128.70	2.56	131.26
072-0600-059-0000	SAFETY LIGHTS ONLY	0.00	2.56	2.56

**City of Rancho Cordova
Lighting District No. 2012-1
Fiscal Year 2015/16 Preliminary Assessment Roll**

ASSESSOR PARCEL NUMBER	CLASSIFICATION	STREET LIGHTS CHARGE	SAFETY LIGHTS CHARGE	ASSESSMENT
072-0600-060-0000	NON RESIDENTIAL	317.88	2.56	320.44
072-0600-061-0000	NON RESIDENTIAL	166.98	2.56	169.54
072-0600-062-0000	NON RESIDENTIAL	317.12	2.56	319.68
072-0600-063-0000	NON RESIDENTIAL	288.90	2.56	291.46
072-0600-064-0000	NON RESIDENTIAL	281.10	2.56	283.66
072-0600-065-0000	NON RESIDENTIAL	206.54	2.56	209.10
072-0610-034-0000	NON RESIDENTIAL	254.14	2.56	256.70
072-0610-039-0000	NON RESIDENTIAL	169.76	2.56	172.32
072-0610-053-0000	NON RESIDENTIAL	290.16	2.56	292.72
072-0610-064-0000	NON RESIDENTIAL	145.58	2.56	148.14
072-0610-065-0000	NON RESIDENTIAL	156.66	2.56	159.22
072-0610-075-0000	NON RESIDENTIAL	121.40	2.56	123.96
072-0610-076-0000	NON RESIDENTIAL	158.92	2.56	161.48
072-0610-086-0000	NON RESIDENTIAL	43.56	2.56	46.12
072-0610-088-0000	NON RESIDENTIAL	159.68	2.56	162.24
072-0610-089-0000	NON RESIDENTIAL	103.26	2.56	105.82
072-0610-090-0000	NON RESIDENTIAL	229.46	2.56	232.02
072-0610-091-0000	NON RESIDENTIAL	89.40	2.56	91.96
072-0610-092-0000	NON RESIDENTIAL	94.94	2.56	97.50
072-0620-021-0000	NON RESIDENTIAL	60.44	2.56	63.00
072-0620-022-0000	NON RESIDENTIAL	60.44	2.56	63.00
072-0630-023-0000	NON RESIDENTIAL	60.44	2.56	63.00
072-0630-024-0000	NON RESIDENTIAL	60.44	2.56	63.00
072-0640-019-0000	NON RESIDENTIAL	58.92	2.56	61.48
072-0640-021-0000	SAFETY LIGHTS ONLY	0.00	2.56	2.56
072-0640-023-0000	SAFETY LIGHTS ONLY	0.00	2.56	2.56
072-0640-024-0000	SAFETY LIGHTS ONLY	0.00	2.56	2.56
072-0640-025-0000	SAFETY LIGHTS ONLY	0.00	2.56	2.56
072-0640-027-0000	NON RESIDENTIAL	47.84	2.56	50.40
072-0640-028-0000	NON RESIDENTIAL	86.12	2.56	88.68
072-0640-029-0000	SAFETY LIGHTS ONLY	0.00	2.56	2.56
072-0640-030-0000	NON RESIDENTIAL	59.18	2.56	61.74
072-0640-031-0000	SAFETY LIGHTS ONLY	0.00	2.56	2.56
072-0640-032-0000	NON RESIDENTIAL	58.92	2.56	61.48
072-0640-033-0000	NON RESIDENTIAL	47.84	2.56	50.40
072-0640-035-0000	SAFETY LIGHTS ONLY	0.00	2.56	2.56
072-0640-036-0000	SAFETY LIGHTS ONLY	0.00	2.56	2.56
072-0640-037-0000	SAFETY LIGHTS ONLY	0.00	2.56	2.56
072-0640-038-0000	SAFETY LIGHTS ONLY	0.00	2.56	2.56
072-0640-039-0000	SAFETY LIGHTS ONLY	0.00	2.56	2.56
072-0640-040-0000	SAFETY LIGHTS ONLY	0.00	2.56	2.56
072-0640-041-0000	SAFETY LIGHTS ONLY	0.00	2.56	2.56
072-0640-042-0000	SAFETY LIGHTS ONLY	0.00	2.56	2.56
072-0650-005-0000	NON RESIDENTIAL	464.98	2.56	467.54
072-0650-020-0000	NON RESIDENTIAL	596.98	2.56	599.54
072-0650-021-0000	NON RESIDENTIAL	30.20	2.56	32.76
072-0650-023-0000	NON RESIDENTIAL	245.08	2.56	247.64
072-0650-025-0000	NON RESIDENTIAL	348.86	2.56	351.42
072-0650-026-0000	NON RESIDENTIAL	277.06	2.56	279.62
072-0660-001-0000	NON RESIDENTIAL	408.56	2.56	411.12
072-0660-013-0000	NON RESIDENTIAL	338.28	2.56	340.84
072-0660-016-0000	NON RESIDENTIAL	107.04	2.56	109.60
072-0660-017-0000	NON RESIDENTIAL	315.10	2.56	317.66
072-0660-018-0000	NON RESIDENTIAL	29.96	2.56	32.52
072-0660-019-0000	NON RESIDENTIAL	327.70	2.56	330.26
072-0660-023-0000	NON RESIDENTIAL	132.48	2.56	135.04
072-0660-024-0000	NON RESIDENTIAL	93.18	2.56	95.74
072-0660-025-0001	NON RESIDENTIAL	6.78	2.56	9.34
072-0660-025-0002	NON RESIDENTIAL	6.78	2.56	9.34
072-0660-025-0003	NON RESIDENTIAL	6.78	2.56	9.34
072-0660-025-0004	NON RESIDENTIAL	6.78	2.56	9.34
072-0660-025-0005	NON RESIDENTIAL	6.78	2.56	9.34
072-0660-025-0006	NON RESIDENTIAL	6.78	2.56	9.34
072-0660-025-0007	NON RESIDENTIAL	6.78	2.56	9.34
072-0660-025-0008	NON RESIDENTIAL	6.78	2.56	9.34

**City of Rancho Cordova
Lighting District No. 2012-1
Fiscal Year 2015/16 Preliminary Assessment Roll**

ASSESSOR PARCEL NUMBER	CLASSIFICATION	STREET LIGHTS CHARGE	SAFETY LIGHTS CHARGE	ASSESSMENT
072-0660-025-0009	NON RESIDENTIAL	6.78	2.56	9.34
072-0660-025-0010	NON RESIDENTIAL	6.78	2.56	9.34
072-0660-025-0011	NON RESIDENTIAL	6.78	2.56	9.34
072-0660-025-0012	NON RESIDENTIAL	6.78	2.56	9.34
072-0660-025-0013	NON RESIDENTIAL	6.78	2.56	9.34
072-0660-025-0014	NON RESIDENTIAL	6.78	2.56	9.34
072-0660-025-0015	NON RESIDENTIAL	6.78	2.56	9.34
072-0670-002-0000	NON RESIDENTIAL	66.72	2.56	69.28
072-0670-003-0000	NON RESIDENTIAL	62.96	2.56	65.52
072-0670-008-0000	NON RESIDENTIAL	143.06	2.56	145.62
072-0670-010-0000	NON RESIDENTIAL	186.12	2.56	188.68
072-0670-022-0000	NON RESIDENTIAL	84.10	2.56	86.66
072-0670-023-0000	NON RESIDENTIAL	112.32	2.56	114.88
072-0670-024-0000	NON RESIDENTIAL	409.56	2.56	412.12
072-0670-025-0000	NON RESIDENTIAL	209.06	2.56	211.62
072-0670-026-0000	NON RESIDENTIAL	564.24	2.56	566.80
072-0670-027-0000	NON RESIDENTIAL	47.34	2.56	49.90
072-0670-028-0000	NON RESIDENTIAL	47.34	2.56	49.90
072-0680-026-0000	NON RESIDENTIAL	35.24	2.56	37.80
072-0680-034-0000	SAFETY LIGHTS ONLY	0.00	2.56	2.56
072-0680-039-0000	NON RESIDENTIAL	25.16	2.56	27.72
072-0680-040-0000	NON RESIDENTIAL	277.56	2.56	280.12
072-0680-042-0000	NON RESIDENTIAL	168.74	2.56	171.30
072-0680-043-0000	NON RESIDENTIAL	91.66	2.56	94.22
072-0680-048-0000	NON RESIDENTIAL	241.54	2.56	244.10
072-0680-049-0000	NON RESIDENTIAL	125.92	2.56	128.48
072-0680-050-0000	NON RESIDENTIAL	251.38	2.56	253.94
072-0680-051-0000	NON RESIDENTIAL	220.64	2.56	223.20
072-0680-052-0000	NON RESIDENTIAL	537.52	2.56	540.08
072-0680-062-0000	NON RESIDENTIAL	346.34	2.56	348.90
072-0680-063-0000	NON RESIDENTIAL	61.70	2.56	64.26
072-0680-064-0000	NON RESIDENTIAL	264.48	2.56	267.04
072-0680-065-0000	NON RESIDENTIAL	29.20	2.56	31.76
072-0680-067-0000	NON RESIDENTIAL	29.20	2.56	31.76
072-0680-068-0000	NON RESIDENTIAL	29.20	2.56	31.76
072-0680-069-0000	NON RESIDENTIAL	29.20	2.56	31.76
072-0680-070-0000	NON RESIDENTIAL	29.20	2.56	31.76
072-0680-072-0000	SAFETY LIGHTS ONLY	0.00	2.56	2.56
072-0680-075-0000	SAFETY LIGHTS ONLY	0.00	2.56	2.56
072-0680-079-0000	SAFETY LIGHTS ONLY	0.00	2.56	2.56
072-0690-022-0000	NON RESIDENTIAL	25.16	2.56	27.72
072-0690-036-0000	NON RESIDENTIAL	128.44	2.56	131.00
072-0690-037-0000	NON RESIDENTIAL	226.68	2.56	229.24
072-0690-038-0000	NON RESIDENTIAL	224.16	2.56	226.72
072-0690-039-0000	NON RESIDENTIAL	103.26	2.56	105.82
072-0690-060-0000	NON RESIDENTIAL	178.58	2.56	181.14
072-0690-061-0000	NON RESIDENTIAL	365.48	2.56	368.04
072-0690-062-0000	NON RESIDENTIAL	117.86	2.56	120.42
072-0690-063-0000	NON RESIDENTIAL	266.98	2.56	269.54
072-0690-064-0000	NON RESIDENTIAL	429.22	2.56	431.78
072-0690-078-0000	NON RESIDENTIAL	480.60	2.56	483.16
072-0690-079-0000	NON RESIDENTIAL	134.24	2.56	136.80
072-0690-080-0000	NON RESIDENTIAL	166.48	2.56	169.04
072-0690-082-0000	NON RESIDENTIAL	83.36	2.56	85.92
072-0690-084-0000	NON RESIDENTIAL	379.08	2.56	381.64
072-0690-085-0000	NON RESIDENTIAL	382.62	2.56	385.18
072-0690-086-0000	NON RESIDENTIAL	239.28	2.56	241.84
072-0690-089-0000	NON RESIDENTIAL	476.32	2.56	478.88
072-0690-090-0000	NON RESIDENTIAL	201.52	2.56	204.08
072-0690-091-0000	NON RESIDENTIAL	81.08	2.56	83.64
072-0690-093-0000	NON RESIDENTIAL	230.46	2.56	233.02
072-0690-094-0000	NON RESIDENTIAL	188.90	2.56	191.46
072-0690-095-0000	NON RESIDENTIAL	226.68	2.56	229.24
072-0690-096-0000	NON RESIDENTIAL	289.66	2.56	292.22
072-0690-098-0000	NON RESIDENTIAL	234.74	2.56	237.30

**City of Rancho Cordova
Lighting District No. 2012-1
Fiscal Year 2015/16 Preliminary Assessment Roll**

ASSESSOR PARCEL NUMBER	CLASSIFICATION	STREET LIGHTS CHARGE	SAFETY LIGHTS CHARGE	ASSESSMENT
072-0690-099-0000	NON RESIDENTIAL	226.68	2.56	229.24
072-0690-100-0000	NON RESIDENTIAL	200.24	2.56	202.80
072-0690-101-0000	NON RESIDENTIAL	239.28	2.56	241.84
072-0690-104-0000	NON RESIDENTIAL	68.50	2.56	71.06
072-0690-105-0000	NON RESIDENTIAL	385.64	2.56	388.20
072-0690-107-0000	NON RESIDENTIAL	730.48	2.56	733.04
072-0690-108-0000	NON RESIDENTIAL	556.68	2.56	559.24
072-0690-113-0000	NON RESIDENTIAL	226.68	2.56	229.24
072-0690-114-0000	NON RESIDENTIAL	128.44	2.56	131.00
072-0690-115-0000	NON RESIDENTIAL	47.58	2.56	50.14
072-0690-116-0000	NON RESIDENTIAL	21.38	2.56	23.94
072-1010-001-0000	NON RESIDENTIAL	8.80	2.56	11.36
072-1010-002-0000	NON RESIDENTIAL	8.80	2.56	11.36
072-1010-003-0000	NON RESIDENTIAL	8.80	2.56	11.36
072-1010-004-0000	NON RESIDENTIAL	8.80	2.56	11.36
072-1010-005-0000	NON RESIDENTIAL	8.80	2.56	11.36
072-1010-006-0000	NON RESIDENTIAL	8.80	2.56	11.36
072-1010-029-0000	NON RESIDENTIAL	88.40	2.56	90.96
072-1200-001-0000	NON RESIDENTIAL	8.28	2.56	10.84
072-1200-002-0000	NON RESIDENTIAL	8.28	2.56	10.84
072-1200-003-0000	NON RESIDENTIAL	8.28	2.56	10.84
072-1200-004-0000	NON RESIDENTIAL	8.28	2.56	10.84
072-1200-005-0000	NON RESIDENTIAL	8.28	2.56	10.84
072-1200-006-0000	NON RESIDENTIAL	8.28	2.56	10.84
072-1200-007-0000	NON RESIDENTIAL	8.28	2.56	10.84
072-1200-008-0000	NON RESIDENTIAL	8.28	2.56	10.84
072-1200-009-0000	NON RESIDENTIAL	8.28	2.56	10.84
072-1200-010-0000	NON RESIDENTIAL	8.28	2.56	10.84
072-1200-011-0000	NON RESIDENTIAL	8.28	2.56	10.84
072-1340-001-0000	RESIDENTIAL	15.32	2.56	17.88
072-1340-002-0000	RESIDENTIAL	15.32	2.56	17.88
072-1340-003-0000	RESIDENTIAL	15.32	2.56	17.88
072-1340-004-0000	RESIDENTIAL	15.32	2.56	17.88
072-1340-005-0000	RESIDENTIAL	15.32	2.56	17.88
072-1340-006-0000	RESIDENTIAL	15.32	2.56	17.88
072-1340-007-0000	RESIDENTIAL	15.32	2.56	17.88
072-1340-008-0000	RESIDENTIAL	15.32	2.56	17.88
072-1340-009-0000	RESIDENTIAL	15.32	2.56	17.88
072-1340-010-0000	RESIDENTIAL	15.32	2.56	17.88
072-1340-011-0000	RESIDENTIAL	15.32	2.56	17.88
072-1340-012-0000	RESIDENTIAL	15.32	2.56	17.88
072-1340-013-0000	RESIDENTIAL	15.32	2.56	17.88
072-1340-014-0000	RESIDENTIAL	15.32	2.56	17.88
072-1340-015-0000	RESIDENTIAL	15.32	2.56	17.88
072-1340-016-0000	RESIDENTIAL	15.32	2.56	17.88
072-1340-017-0000	RESIDENTIAL	15.32	2.56	17.88
072-1340-018-0000	RESIDENTIAL	15.32	2.56	17.88
072-1340-019-0000	RESIDENTIAL	15.32	2.56	17.88
072-1340-020-0000	RESIDENTIAL	15.32	2.56	17.88
072-1340-021-0000	RESIDENTIAL	15.32	2.56	17.88
072-1340-022-0000	RESIDENTIAL	15.32	2.56	17.88
072-1340-023-0000	RESIDENTIAL	15.32	2.56	17.88
072-1340-024-0000	RESIDENTIAL	15.32	2.56	17.88
072-1340-025-0000	RESIDENTIAL	15.32	2.56	17.88
072-1340-026-0000	RESIDENTIAL	15.32	2.56	17.88
072-1340-027-0000	RESIDENTIAL	15.32	2.56	17.88
072-1340-028-0000	RESIDENTIAL	15.32	2.56	17.88
072-1340-029-0000	RESIDENTIAL	15.32	2.56	17.88
072-1340-030-0000	RESIDENTIAL	15.32	2.56	17.88
072-1340-031-0000	RESIDENTIAL	15.32	2.56	17.88
072-1340-032-0000	RESIDENTIAL	15.32	2.56	17.88
072-1340-033-0000	RESIDENTIAL	15.32	2.56	17.88
072-1340-034-0000	RESIDENTIAL	15.32	2.56	17.88
072-1340-035-0000	RESIDENTIAL	15.32	2.56	17.88
072-1340-036-0000	RESIDENTIAL	15.32	2.56	17.88

**City of Rancho Cordova
Lighting District No. 2012-1
Fiscal Year 2015/16 Preliminary Assessment Roll**

ASSESSOR PARCEL NUMBER	CLASSIFICATION	STREET LIGHTS CHARGE	SAFETY LIGHTS CHARGE	ASSESSMENT
072-1340-037-0000	RESIDENTIAL	15.32	2.56	17.88
072-1340-038-0000	RESIDENTIAL	15.32	2.56	17.88
072-1340-039-0000	RESIDENTIAL	15.32	2.56	17.88
072-1340-040-0000	RESIDENTIAL	15.32	2.56	17.88
072-1340-041-0000	RESIDENTIAL	15.32	2.56	17.88
072-1340-042-0000	RESIDENTIAL	15.32	2.56	17.88
072-1340-043-0000	RESIDENTIAL	15.32	2.56	17.88
072-1340-044-0000	RESIDENTIAL	15.32	2.56	17.88
072-1340-045-0000	RESIDENTIAL	15.32	2.56	17.88
072-1340-046-0000	RESIDENTIAL	15.32	2.56	17.88
072-1340-047-0000	RESIDENTIAL	15.32	2.56	17.88
072-1340-048-0000	RESIDENTIAL	15.32	2.56	17.88
072-1340-049-0000	RESIDENTIAL	15.32	2.56	17.88
072-1340-050-0000	RESIDENTIAL	15.32	2.56	17.88
072-1340-051-0000	RESIDENTIAL	15.32	2.56	17.88
072-1340-052-0000	RESIDENTIAL	15.32	2.56	17.88
072-1340-053-0000	RESIDENTIAL	15.32	2.56	17.88
072-1340-054-0000	RESIDENTIAL	15.32	2.56	17.88
072-1340-055-0000	RESIDENTIAL	15.32	2.56	17.88
072-1340-056-0000	RESIDENTIAL	15.32	2.56	17.88
072-1340-057-0000	RESIDENTIAL	15.32	2.56	17.88
072-1340-058-0000	RESIDENTIAL	15.32	2.56	17.88
072-1340-059-0000	RESIDENTIAL	15.32	2.56	17.88
072-1340-060-0000	RESIDENTIAL	15.32	2.56	17.88
072-1340-061-0000	RESIDENTIAL	15.32	2.56	17.88
072-1340-062-0000	RESIDENTIAL	15.32	2.56	17.88
072-1340-063-0000	RESIDENTIAL	15.32	2.56	17.88
072-1340-064-0000	RESIDENTIAL	15.32	2.56	17.88
072-1340-065-0000	RESIDENTIAL	15.32	2.56	17.88
072-1340-066-0000	RESIDENTIAL	15.32	2.56	17.88
072-1340-067-0000	RESIDENTIAL	15.32	2.56	17.88
072-1340-068-0000	RESIDENTIAL	15.32	2.56	17.88
072-1340-069-0000	RESIDENTIAL	15.32	2.56	17.88
072-1340-070-0000	RESIDENTIAL	15.32	2.56	17.88
072-1340-071-0000	RESIDENTIAL	15.32	2.56	17.88
072-1340-072-0000	RESIDENTIAL	15.32	2.56	17.88
072-1340-073-0000	RESIDENTIAL	15.32	2.56	17.88
072-1340-074-0000	RESIDENTIAL	15.32	2.56	17.88
072-1350-001-0000	RESIDENTIAL	15.32	2.56	17.88
072-1350-002-0000	RESIDENTIAL	15.32	2.56	17.88
072-1350-003-0000	RESIDENTIAL	15.32	2.56	17.88
072-1350-004-0000	RESIDENTIAL	15.32	2.56	17.88
072-1350-005-0000	RESIDENTIAL	15.32	2.56	17.88
072-1350-006-0000	RESIDENTIAL	15.32	2.56	17.88
072-1350-007-0000	RESIDENTIAL	15.32	2.56	17.88
072-1350-008-0000	RESIDENTIAL	15.32	2.56	17.88
072-1350-009-0000	RESIDENTIAL	15.32	2.56	17.88
072-1350-010-0000	RESIDENTIAL	15.32	2.56	17.88
072-1350-011-0000	RESIDENTIAL	15.32	2.56	17.88
072-1350-012-0000	RESIDENTIAL	15.32	2.56	17.88
072-1350-013-0000	RESIDENTIAL	15.32	2.56	17.88
072-1350-014-0000	RESIDENTIAL	15.32	2.56	17.88
072-1350-015-0000	RESIDENTIAL	15.32	2.56	17.88
072-1350-016-0000	RESIDENTIAL	15.32	2.56	17.88
072-1350-017-0000	RESIDENTIAL	15.32	2.56	17.88
072-1350-018-0000	RESIDENTIAL	15.32	2.56	17.88
072-1350-019-0000	RESIDENTIAL	15.32	2.56	17.88
072-1350-020-0000	RESIDENTIAL	15.32	2.56	17.88
072-1350-021-0000	RESIDENTIAL	15.32	2.56	17.88
072-1350-022-0000	RESIDENTIAL	15.32	2.56	17.88
072-1350-023-0000	RESIDENTIAL	15.32	2.56	17.88
072-1350-024-0000	RESIDENTIAL	15.32	2.56	17.88
072-1350-025-0000	RESIDENTIAL	15.32	2.56	17.88
072-1350-026-0000	RESIDENTIAL	15.32	2.56	17.88
072-1350-027-0000	RESIDENTIAL	15.32	2.56	17.88

City of Rancho Cordova
Lighting District No. 2012-1
Fiscal Year 2015/16 Preliminary Assessment Roll

ASSESSOR PARCEL NUMBER	CLASSIFICATION	STREET LIGHTS CHARGE	SAFETY LIGHTS CHARGE	ASSESSMENT
072-1350-028-0000	RESIDENTIAL	15.32	2.56	17.88
072-1350-029-0000	RESIDENTIAL	15.32	2.56	17.88
072-1350-030-0000	RESIDENTIAL	15.32	2.56	17.88
072-1350-031-0000	RESIDENTIAL	15.32	2.56	17.88
072-1350-032-0000	RESIDENTIAL	15.32	2.56	17.88
072-1350-033-0000	RESIDENTIAL	15.32	2.56	17.88
072-1350-034-0000	RESIDENTIAL	15.32	2.56	17.88
072-1350-035-0000	RESIDENTIAL	15.32	2.56	17.88
072-1350-036-0000	RESIDENTIAL	15.32	2.56	17.88
072-1350-037-0000	RESIDENTIAL	15.32	2.56	17.88
072-1350-038-0000	RESIDENTIAL	15.32	2.56	17.88
072-1350-039-0000	RESIDENTIAL	15.32	2.56	17.88
072-1350-040-0000	RESIDENTIAL	15.32	2.56	17.88
072-1350-041-0000	RESIDENTIAL	15.32	2.56	17.88
072-1350-042-0000	RESIDENTIAL	15.32	2.56	17.88
072-1350-043-0000	RESIDENTIAL	15.32	2.56	17.88
072-1350-044-0000	RESIDENTIAL	15.32	2.56	17.88
072-1350-045-0000	RESIDENTIAL	15.32	2.56	17.88
072-1350-046-0000	RESIDENTIAL	15.32	2.56	17.88
072-1350-047-0000	RESIDENTIAL	15.32	2.56	17.88
072-1350-051-0000	RESIDENTIAL	15.32	2.56	17.88
072-1350-052-0000	RESIDENTIAL	15.32	2.56	17.88
072-1350-053-0000	RESIDENTIAL	15.32	2.56	17.88
072-1350-054-0000	RESIDENTIAL	15.32	2.56	17.88
072-1350-055-0000	RESIDENTIAL	15.32	2.56	17.88
072-1350-056-0000	RESIDENTIAL	15.32	2.56	17.88
072-1350-057-0000	RESIDENTIAL	15.32	2.56	17.88
072-1350-058-0000	RESIDENTIAL	15.32	2.56	17.88
072-1350-059-0000	RESIDENTIAL	15.32	2.56	17.88
072-1350-060-0000	RESIDENTIAL	15.32	2.56	17.88
072-1350-061-0000	RESIDENTIAL	15.32	2.56	17.88
072-1350-062-0000	RESIDENTIAL	15.32	2.56	17.88
072-1350-063-0000	RESIDENTIAL	15.32	2.56	17.88
072-1350-064-0000	RESIDENTIAL	15.32	2.56	17.88
072-1350-065-0000	RESIDENTIAL	15.32	2.56	17.88
072-1350-066-0000	RESIDENTIAL	15.32	2.56	17.88
072-1350-067-0000	RESIDENTIAL	15.32	2.56	17.88
072-1350-068-0000	RESIDENTIAL	15.32	2.56	17.88
072-1350-069-0000	RESIDENTIAL	15.32	2.56	17.88
072-1350-070-0000	RESIDENTIAL	15.32	2.56	17.88
072-1350-071-0000	RESIDENTIAL	15.32	2.56	17.88
072-1350-072-0000	RESIDENTIAL	15.32	2.56	17.88
072-1350-073-0000	RESIDENTIAL	15.32	2.56	17.88
072-1350-074-0000	RESIDENTIAL	15.32	2.56	17.88
072-1350-075-0000	RESIDENTIAL	15.32	2.56	17.88
072-1350-076-0000	RESIDENTIAL	15.32	2.56	17.88
072-1350-077-0000	RESIDENTIAL	15.32	2.56	17.88
072-1350-078-0000	RESIDENTIAL	15.32	2.56	17.88
072-1350-079-0000	RESIDENTIAL	15.32	2.56	17.88
072-1350-080-0000	RESIDENTIAL	15.32	2.56	17.88
072-1350-082-0000	RESIDENTIAL	15.32	2.56	17.88
072-1350-084-0000	RESIDENTIAL	15.32	2.56	17.88
072-1350-085-0000	RESIDENTIAL	15.32	2.56	17.88
072-1350-086-0000	RESIDENTIAL	15.32	2.56	17.88
072-1520-001-0000	NON RESIDENTIAL	267.50	2.56	270.06
072-1520-011-0000	SAFETY LIGHTS ONLY	0.00	2.56	2.56
072-1520-016-0000	NON RESIDENTIAL	340.04	2.56	342.60
072-1520-018-0000	NON RESIDENTIAL	259.44	2.56	262.00
072-1520-019-0000	NON RESIDENTIAL	175.04	2.56	177.60
072-1960-001-0000	RESIDENTIAL	15.32	2.56	17.88
072-1960-002-0000	RESIDENTIAL	15.32	2.56	17.88
072-1960-003-0000	RESIDENTIAL	15.32	2.56	17.88
072-1960-004-0000	RESIDENTIAL	15.32	2.56	17.88
072-1960-005-0000	RESIDENTIAL	15.32	2.56	17.88
072-1960-006-0000	RESIDENTIAL	15.32	2.56	17.88

**City of Rancho Cordova
Lighting District No. 2012-1
Fiscal Year 2015/16 Preliminary Assessment Roll**

ASSESSOR PARCEL NUMBER	CLASSIFICATION	STREET LIGHTS CHARGE	SAFETY LIGHTS CHARGE	ASSESSMENT
072-1960-007-0000	RESIDENTIAL	15.32	2.56	17.88
072-1960-008-0000	RESIDENTIAL	15.32	2.56	17.88
072-1960-009-0000	RESIDENTIAL	15.32	2.56	17.88
072-1960-010-0000	RESIDENTIAL	15.32	2.56	17.88
072-1960-011-0000	RESIDENTIAL	15.32	2.56	17.88
072-1960-012-0000	RESIDENTIAL	15.32	2.56	17.88
072-1960-013-0000	RESIDENTIAL	15.32	2.56	17.88
072-1960-014-0000	RESIDENTIAL	15.32	2.56	17.88
072-1960-015-0000	RESIDENTIAL	15.32	2.56	17.88
072-1960-016-0000	RESIDENTIAL	15.32	2.56	17.88
072-1960-017-0000	RESIDENTIAL	15.32	2.56	17.88
072-1960-018-0000	RESIDENTIAL	15.32	2.56	17.88
072-1960-019-0000	RESIDENTIAL	15.32	2.56	17.88
072-1960-020-0000	RESIDENTIAL	15.32	2.56	17.88
072-1960-021-0000	RESIDENTIAL	15.32	2.56	17.88
072-1960-022-0000	RESIDENTIAL	15.32	2.56	17.88
072-1960-023-0000	RESIDENTIAL	15.32	2.56	17.88
072-1960-024-0000	RESIDENTIAL	15.32	2.56	17.88
072-1960-025-0000	RESIDENTIAL	15.32	2.56	17.88
072-1960-026-0000	RESIDENTIAL	15.32	2.56	17.88
072-1960-027-0000	RESIDENTIAL	15.32	2.56	17.88
072-1960-028-0000	RESIDENTIAL	15.32	2.56	17.88
072-1960-029-0000	RESIDENTIAL	15.32	2.56	17.88
072-1960-030-0000	RESIDENTIAL	15.32	2.56	17.88
072-1960-031-0000	RESIDENTIAL	15.32	2.56	17.88
072-1960-032-0000	RESIDENTIAL	15.32	2.56	17.88
072-1960-033-0000	RESIDENTIAL	15.32	2.56	17.88
072-1960-034-0000	RESIDENTIAL	15.32	2.56	17.88
072-1960-035-0000	RESIDENTIAL	15.32	2.56	17.88
072-1960-036-0000	RESIDENTIAL	15.32	2.56	17.88
072-1960-037-0000	RESIDENTIAL	15.32	2.56	17.88
072-1960-038-0000	RESIDENTIAL	15.32	2.56	17.88
072-1960-039-0000	RESIDENTIAL	15.32	2.56	17.88
072-1960-040-0000	RESIDENTIAL	15.32	2.56	17.88
072-1960-041-0000	RESIDENTIAL	15.32	2.56	17.88
072-1960-042-0000	RESIDENTIAL	15.32	2.56	17.88
072-1960-043-0000	RESIDENTIAL	15.32	2.56	17.88
072-1960-044-0000	RESIDENTIAL	15.32	2.56	17.88
072-1960-045-0000	RESIDENTIAL	15.32	2.56	17.88
072-1960-046-0000	RESIDENTIAL	15.32	2.56	17.88
072-1960-047-0000	RESIDENTIAL	15.32	2.56	17.88
072-1960-048-0000	RESIDENTIAL	15.32	2.56	17.88
072-1970-001-0000	RESIDENTIAL	15.32	2.56	17.88
072-1970-002-0000	RESIDENTIAL	15.32	2.56	17.88
072-1970-003-0000	RESIDENTIAL	15.32	2.56	17.88
072-1970-004-0000	RESIDENTIAL	15.32	2.56	17.88
072-1970-005-0000	RESIDENTIAL	15.32	2.56	17.88
072-1970-006-0000	RESIDENTIAL	15.32	2.56	17.88
072-1970-007-0000	RESIDENTIAL	15.32	2.56	17.88
072-1970-008-0000	RESIDENTIAL	15.32	2.56	17.88
072-1970-009-0000	RESIDENTIAL	15.32	2.56	17.88
072-1970-010-0000	RESIDENTIAL	15.32	2.56	17.88
072-1970-011-0000	RESIDENTIAL	15.32	2.56	17.88
072-1970-012-0000	RESIDENTIAL	15.32	2.56	17.88
072-1970-013-0000	RESIDENTIAL	15.32	2.56	17.88
072-1970-014-0000	RESIDENTIAL	15.32	2.56	17.88
072-1970-015-0000	RESIDENTIAL	15.32	2.56	17.88
072-1970-016-0000	RESIDENTIAL	15.32	2.56	17.88
072-1970-017-0000	RESIDENTIAL	15.32	2.56	17.88
072-1970-018-0000	RESIDENTIAL	15.32	2.56	17.88
072-1970-019-0000	RESIDENTIAL	15.32	2.56	17.88
072-1970-020-0000	RESIDENTIAL	15.32	2.56	17.88
072-1970-021-0000	RESIDENTIAL	15.32	2.56	17.88
072-1970-022-0000	RESIDENTIAL	15.32	2.56	17.88
072-1970-023-0000	RESIDENTIAL	15.32	2.56	17.88

**City of Rancho Cordova
Lighting District No. 2012-1
Fiscal Year 2015/16 Preliminary Assessment Roll**

ASSESSOR PARCEL NUMBER	CLASSIFICATION	STREET LIGHTS CHARGE	SAFETY LIGHTS CHARGE	ASSESSMENT
072-1970-024-0000	RESIDENTIAL	15.32	2.56	17.88
072-1970-025-0000	RESIDENTIAL	15.32	2.56	17.88
072-1970-026-0000	RESIDENTIAL	15.32	2.56	17.88
072-1970-027-0000	RESIDENTIAL	15.32	2.56	17.88
072-1970-028-0000	RESIDENTIAL	15.32	2.56	17.88
072-1970-029-0000	RESIDENTIAL	15.32	2.56	17.88
072-1970-030-0000	RESIDENTIAL	15.32	2.56	17.88
072-1970-031-0000	RESIDENTIAL	15.32	2.56	17.88
072-1970-032-0000	RESIDENTIAL	15.32	2.56	17.88
072-1970-033-0000	RESIDENTIAL	15.32	2.56	17.88
072-1970-034-0000	RESIDENTIAL	15.32	2.56	17.88
072-1970-035-0000	RESIDENTIAL	15.32	2.56	17.88
072-1970-036-0000	RESIDENTIAL	15.32	2.56	17.88
072-1970-037-0000	RESIDENTIAL	15.32	2.56	17.88
072-1970-038-0000	RESIDENTIAL	15.32	2.56	17.88
072-1970-039-0000	RESIDENTIAL	15.32	2.56	17.88
072-1970-040-0000	RESIDENTIAL	15.32	2.56	17.88
072-1970-041-0000	RESIDENTIAL	15.32	2.56	17.88
072-1970-042-0000	RESIDENTIAL	15.32	2.56	17.88
072-1970-043-0000	RESIDENTIAL	15.32	2.56	17.88
072-1970-044-0000	RESIDENTIAL	15.32	2.56	17.88
072-1970-045-0000	RESIDENTIAL	15.32	2.56	17.88
072-1970-046-0000	RESIDENTIAL	15.32	2.56	17.88
072-1970-047-0000	NON RESIDENTIAL	206.02	2.56	208.58
072-2020-001-0000	RESIDENTIAL	15.32	2.56	17.88
072-2020-002-0000	RESIDENTIAL	15.32	2.56	17.88
072-2020-003-0000	RESIDENTIAL	15.32	2.56	17.88
072-2020-004-0000	RESIDENTIAL	15.32	2.56	17.88
072-2020-005-0000	RESIDENTIAL	15.32	2.56	17.88
072-2020-006-0000	RESIDENTIAL	15.32	2.56	17.88
072-2020-007-0000	RESIDENTIAL	15.32	2.56	17.88
072-2020-008-0000	RESIDENTIAL	15.32	2.56	17.88
072-2020-009-0000	RESIDENTIAL	15.32	2.56	17.88
072-2020-010-0000	RESIDENTIAL	15.32	2.56	17.88
072-2020-011-0000	RESIDENTIAL	15.32	2.56	17.88
072-2020-012-0000	RESIDENTIAL	15.32	2.56	17.88
072-2020-013-0000	RESIDENTIAL	15.32	2.56	17.88
072-2020-014-0000	RESIDENTIAL	15.32	2.56	17.88
072-2020-015-0000	RESIDENTIAL	15.32	2.56	17.88
072-2020-016-0000	RESIDENTIAL	15.32	2.56	17.88
072-2020-017-0000	RESIDENTIAL	15.32	2.56	17.88
072-2020-018-0000	RESIDENTIAL	15.32	2.56	17.88
072-2020-019-0000	RESIDENTIAL	15.32	2.56	17.88
072-2020-020-0000	RESIDENTIAL	15.32	2.56	17.88
072-2020-021-0000	RESIDENTIAL	15.32	2.56	17.88
072-2020-022-0000	RESIDENTIAL	15.32	2.56	17.88
072-2020-023-0000	RESIDENTIAL	15.32	2.56	17.88
072-2020-024-0000	RESIDENTIAL	15.32	2.56	17.88
072-2020-025-0000	RESIDENTIAL	15.32	2.56	17.88
072-2020-026-0000	RESIDENTIAL	15.32	2.56	17.88
072-2020-027-0000	RESIDENTIAL	15.32	2.56	17.88
072-2020-028-0000	RESIDENTIAL	15.32	2.56	17.88
072-2020-029-0000	RESIDENTIAL	15.32	2.56	17.88
072-2020-030-0000	RESIDENTIAL	15.32	2.56	17.88
072-2020-031-0000	RESIDENTIAL	15.32	2.56	17.88
072-2020-032-0000	RESIDENTIAL	15.32	2.56	17.88
072-2020-033-0000	RESIDENTIAL	15.32	2.56	17.88
072-2020-034-0000	RESIDENTIAL	15.32	2.56	17.88
072-2020-035-0000	RESIDENTIAL	15.32	2.56	17.88
072-2020-036-0000	RESIDENTIAL	15.32	2.56	17.88
072-2020-037-0000	RESIDENTIAL	15.32	2.56	17.88
072-2020-038-0000	RESIDENTIAL	15.32	2.56	17.88
072-2020-039-0000	RESIDENTIAL	15.32	2.56	17.88
072-2020-040-0000	RESIDENTIAL	15.32	2.56	17.88
072-2020-041-0000	RESIDENTIAL	15.32	2.56	17.88

**City of Rancho Cordova
Lighting District No. 2012-1
Fiscal Year 2015/16 Preliminary Assessment Roll**

ASSESSOR PARCEL NUMBER	CLASSIFICATION	STREET LIGHTS CHARGE	SAFETY LIGHTS CHARGE	ASSESSMENT
072-2020-042-0000	RESIDENTIAL	15.32	2.56	17.88
072-2020-043-0000	RESIDENTIAL	15.32	2.56	17.88
072-2020-044-0000	RESIDENTIAL	15.32	2.56	17.88
072-2020-045-0000	RESIDENTIAL	15.32	2.56	17.88
072-2020-046-0000	RESIDENTIAL	15.32	2.56	17.88
072-2020-047-0000	RESIDENTIAL	15.32	2.56	17.88
072-2020-048-0000	RESIDENTIAL	15.32	2.56	17.88
072-2020-049-0000	RESIDENTIAL	15.32	2.56	17.88
072-2020-050-0000	RESIDENTIAL	15.32	2.56	17.88
072-2020-051-0000	RESIDENTIAL	15.32	2.56	17.88
072-2020-052-0000	RESIDENTIAL	15.32	2.56	17.88
072-2020-053-0000	RESIDENTIAL	15.32	2.56	17.88
072-2020-054-0000	RESIDENTIAL	15.32	2.56	17.88
072-2020-055-0000	RESIDENTIAL	15.32	2.56	17.88
072-2020-056-0000	RESIDENTIAL	15.32	2.56	17.88
072-2020-057-0000	RESIDENTIAL	15.32	2.56	17.88
072-2020-058-0000	RESIDENTIAL	15.32	2.56	17.88
072-2020-059-0000	RESIDENTIAL	15.32	2.56	17.88
072-2020-060-0000	RESIDENTIAL	15.32	2.56	17.88
072-2020-061-0000	RESIDENTIAL	15.32	2.56	17.88
072-2020-062-0000	RESIDENTIAL	15.32	2.56	17.88
072-2020-063-0000	RESIDENTIAL	15.32	2.56	17.88
072-2020-064-0000	NON RESIDENTIAL	75.04	2.56	77.60
072-2070-001-0000	RESIDENTIAL	15.32	2.56	17.88
072-2070-002-0000	RESIDENTIAL	15.32	2.56	17.88
072-2070-003-0000	RESIDENTIAL	15.32	2.56	17.88
072-2070-004-0000	RESIDENTIAL	15.32	2.56	17.88
072-2070-005-0000	RESIDENTIAL	15.32	2.56	17.88
072-2070-006-0000	RESIDENTIAL	15.32	2.56	17.88
072-2070-007-0000	RESIDENTIAL	15.32	2.56	17.88
072-2070-008-0000	RESIDENTIAL	15.32	2.56	17.88
072-2070-009-0000	RESIDENTIAL	15.32	2.56	17.88
072-2070-010-0000	RESIDENTIAL	15.32	2.56	17.88
072-2070-011-0000	RESIDENTIAL	15.32	2.56	17.88
072-2070-012-0000	RESIDENTIAL	15.32	2.56	17.88
072-2070-013-0000	RESIDENTIAL	15.32	2.56	17.88
072-2070-014-0000	RESIDENTIAL	15.32	2.56	17.88
072-2070-015-0000	RESIDENTIAL	15.32	2.56	17.88
072-2070-016-0000	RESIDENTIAL	15.32	2.56	17.88
072-2070-017-0000	RESIDENTIAL	15.32	2.56	17.88
072-2070-018-0000	RESIDENTIAL	15.32	2.56	17.88
072-2070-019-0000	RESIDENTIAL	15.32	2.56	17.88
072-2070-020-0000	RESIDENTIAL	15.32	2.56	17.88
072-2070-021-0000	RESIDENTIAL	15.32	2.56	17.88
072-2070-022-0000	RESIDENTIAL	15.32	2.56	17.88
072-2070-023-0000	RESIDENTIAL	15.32	2.56	17.88
072-2070-024-0000	RESIDENTIAL	15.32	2.56	17.88
072-2070-025-0000	RESIDENTIAL	15.32	2.56	17.88
072-2070-026-0000	RESIDENTIAL	15.32	2.56	17.88
072-2070-027-0000	RESIDENTIAL	15.32	2.56	17.88
072-2070-028-0000	RESIDENTIAL	15.32	2.56	17.88
072-2070-029-0000	RESIDENTIAL	15.32	2.56	17.88
072-2070-030-0000	RESIDENTIAL	15.32	2.56	17.88
072-2070-031-0000	RESIDENTIAL	15.32	2.56	17.88
072-2070-032-0000	RESIDENTIAL	15.32	2.56	17.88
072-2070-033-0000	RESIDENTIAL	15.32	2.56	17.88
072-2070-034-0000	RESIDENTIAL	15.32	2.56	17.88
072-2070-035-0000	RESIDENTIAL	15.32	2.56	17.88
072-2070-036-0000	RESIDENTIAL	15.32	2.56	17.88
072-2070-037-0000	RESIDENTIAL	15.32	2.56	17.88
072-2070-038-0000	RESIDENTIAL	15.32	2.56	17.88
072-2070-039-0000	RESIDENTIAL	15.32	2.56	17.88
072-2070-040-0000	RESIDENTIAL	15.32	2.56	17.88
072-2070-041-0000	RESIDENTIAL	15.32	2.56	17.88
072-2070-042-0000	RESIDENTIAL	15.32	2.56	17.88

**City of Rancho Cordova
Lighting District No. 2012-1
Fiscal Year 2015/16 Preliminary Assessment Roll**

ASSESSOR PARCEL NUMBER	CLASSIFICATION	STREET LIGHTS CHARGE	SAFETY LIGHTS CHARGE	ASSESSMENT
072-2070-043-0000	RESIDENTIAL	15.32	2.56	17.88
072-2070-044-0000	RESIDENTIAL	15.32	2.56	17.88
072-2070-045-0000	RESIDENTIAL	15.32	2.56	17.88
072-2070-046-0000	RESIDENTIAL	15.32	2.56	17.88
072-2070-047-0000	RESIDENTIAL	15.32	2.56	17.88
072-2070-048-0000	RESIDENTIAL	15.32	2.56	17.88
072-2070-049-0000	RESIDENTIAL	15.32	2.56	17.88
072-2070-050-0000	RESIDENTIAL	15.32	2.56	17.88
072-2070-051-0000	RESIDENTIAL	15.32	2.56	17.88
072-2070-052-0000	RESIDENTIAL	15.32	2.56	17.88
072-2070-053-0000	RESIDENTIAL	15.32	2.56	17.88
072-2070-054-0000	RESIDENTIAL	15.32	2.56	17.88
072-2070-055-0000	RESIDENTIAL	15.32	2.56	17.88
072-2070-056-0000	RESIDENTIAL	15.32	2.56	17.88
072-2070-057-0000	RESIDENTIAL	15.32	2.56	17.88
072-2070-058-0000	RESIDENTIAL	15.32	2.56	17.88
072-2070-059-0000	RESIDENTIAL	15.32	2.56	17.88
072-2070-060-0000	RESIDENTIAL	15.32	2.56	17.88
072-2070-063-0000	RESIDENTIAL	15.32	2.56	17.88
072-2070-069-0000	RESIDENTIAL	15.32	2.56	17.88
072-2070-070-0000	RESIDENTIAL	15.32	2.56	17.88
072-2080-001-0000	RESIDENTIAL	15.32	2.56	17.88
072-2080-002-0000	RESIDENTIAL	15.32	2.56	17.88
072-2080-003-0000	RESIDENTIAL	15.32	2.56	17.88
072-2080-004-0000	RESIDENTIAL	15.32	2.56	17.88
072-2080-005-0000	RESIDENTIAL	15.32	2.56	17.88
072-2080-006-0000	RESIDENTIAL	15.32	2.56	17.88
072-2080-007-0000	RESIDENTIAL	15.32	2.56	17.88
072-2080-008-0000	RESIDENTIAL	15.32	2.56	17.88
072-2080-009-0000	RESIDENTIAL	15.32	2.56	17.88
072-2080-010-0000	RESIDENTIAL	15.32	2.56	17.88
072-2080-011-0000	RESIDENTIAL	15.32	2.56	17.88
072-2080-012-0000	RESIDENTIAL	15.32	2.56	17.88
072-2080-013-0000	RESIDENTIAL	15.32	2.56	17.88
072-2080-014-0000	RESIDENTIAL	15.32	2.56	17.88
072-2080-015-0000	RESIDENTIAL	15.32	2.56	17.88
072-2080-016-0000	RESIDENTIAL	15.32	2.56	17.88
072-2080-017-0000	RESIDENTIAL	15.32	2.56	17.88
072-2080-018-0000	RESIDENTIAL	15.32	2.56	17.88
072-2080-019-0000	RESIDENTIAL	15.32	2.56	17.88
072-2080-020-0000	RESIDENTIAL	15.32	2.56	17.88
072-2080-021-0000	RESIDENTIAL	15.32	2.56	17.88
072-2080-023-0000	RESIDENTIAL	15.32	2.56	17.88
072-2080-024-0000	RESIDENTIAL	15.32	2.56	17.88
072-2080-025-0000	RESIDENTIAL	15.32	2.56	17.88
072-2080-026-0000	RESIDENTIAL	15.32	2.56	17.88
072-2080-030-0000	RESIDENTIAL	15.32	2.56	17.88
072-2080-031-0000	RESIDENTIAL	15.32	2.56	17.88
072-2080-032-0000	RESIDENTIAL	15.32	2.56	17.88
072-2080-033-0000	RESIDENTIAL	15.32	2.56	17.88
072-2080-034-0000	RESIDENTIAL	15.32	2.56	17.88
072-2080-035-0000	RESIDENTIAL	15.32	2.56	17.88
072-2080-036-0000	RESIDENTIAL	15.32	2.56	17.88
072-2080-037-0000	RESIDENTIAL	15.32	2.56	17.88
072-2080-038-0000	RESIDENTIAL	15.32	2.56	17.88
072-2080-039-0000	RESIDENTIAL	15.32	2.56	17.88
072-2080-040-0000	RESIDENTIAL	15.32	2.56	17.88
072-2080-041-0000	RESIDENTIAL	15.32	2.56	17.88
072-2080-042-0000	RESIDENTIAL	15.32	2.56	17.88
072-2080-043-0000	RESIDENTIAL	15.32	2.56	17.88
072-2080-044-0000	RESIDENTIAL	15.32	2.56	17.88
072-2080-045-0000	RESIDENTIAL	15.32	2.56	17.88
072-2090-001-0000	RESIDENTIAL	15.32	2.56	17.88
072-2090-002-0000	RESIDENTIAL	15.32	2.56	17.88
072-2090-003-0000	RESIDENTIAL	15.32	2.56	17.88

**City of Rancho Cordova
Lighting District No. 2012-1
Fiscal Year 2015/16 Preliminary Assessment Roll**

ASSESSOR PARCEL NUMBER	CLASSIFICATION	STREET LIGHTS CHARGE	SAFETY LIGHTS CHARGE	ASSESSMENT
072-2090-004-0000	RESIDENTIAL	15.32	2.56	17.88
072-2090-005-0000	RESIDENTIAL	15.32	2.56	17.88
072-2090-006-0000	RESIDENTIAL	15.32	2.56	17.88
072-2090-007-0000	RESIDENTIAL	15.32	2.56	17.88
072-2090-008-0000	RESIDENTIAL	15.32	2.56	17.88
072-2090-009-0000	RESIDENTIAL	15.32	2.56	17.88
072-2090-010-0000	RESIDENTIAL	15.32	2.56	17.88
072-2090-011-0000	RESIDENTIAL	15.32	2.56	17.88
072-2090-012-0000	RESIDENTIAL	15.32	2.56	17.88
072-2090-013-0000	RESIDENTIAL	15.32	2.56	17.88
072-2090-014-0000	RESIDENTIAL	15.32	2.56	17.88
072-2090-015-0000	RESIDENTIAL	15.32	2.56	17.88
072-2090-016-0000	RESIDENTIAL	15.32	2.56	17.88
072-2090-017-0000	RESIDENTIAL	15.32	2.56	17.88
072-2090-018-0000	RESIDENTIAL	15.32	2.56	17.88
072-2090-019-0000	RESIDENTIAL	15.32	2.56	17.88
072-2090-020-0000	RESIDENTIAL	15.32	2.56	17.88
072-2090-021-0000	RESIDENTIAL	15.32	2.56	17.88
072-2090-022-0000	RESIDENTIAL	15.32	2.56	17.88
072-2090-023-0000	RESIDENTIAL	15.32	2.56	17.88
072-2090-024-0000	RESIDENTIAL	15.32	2.56	17.88
072-2090-025-0000	RESIDENTIAL	15.32	2.56	17.88
072-2090-026-0000	RESIDENTIAL	15.32	2.56	17.88
072-2090-027-0000	RESIDENTIAL	15.32	2.56	17.88
072-2090-028-0000	RESIDENTIAL	15.32	2.56	17.88
072-2090-029-0000	RESIDENTIAL	15.32	2.56	17.88
072-2090-030-0000	RESIDENTIAL	15.32	2.56	17.88
072-2090-031-0000	RESIDENTIAL	15.32	2.56	17.88
072-2090-032-0000	RESIDENTIAL	15.32	2.56	17.88
072-2090-033-0000	RESIDENTIAL	15.32	2.56	17.88
072-2090-034-0000	RESIDENTIAL	15.32	2.56	17.88
072-2090-035-0000	RESIDENTIAL	15.32	2.56	17.88
072-2090-036-0000	RESIDENTIAL	15.32	2.56	17.88
072-2090-037-0000	RESIDENTIAL	15.32	2.56	17.88
072-2090-038-0000	RESIDENTIAL	15.32	2.56	17.88
072-2090-039-0000	RESIDENTIAL	15.32	2.56	17.88
072-2090-040-0000	RESIDENTIAL	15.32	2.56	17.88
072-2090-041-0000	RESIDENTIAL	15.32	2.56	17.88
072-2090-042-0000	RESIDENTIAL	15.32	2.56	17.88
072-2090-043-0000	RESIDENTIAL	15.32	2.56	17.88
072-2090-044-0000	RESIDENTIAL	15.32	2.56	17.88
072-2090-045-0000	RESIDENTIAL	15.32	2.56	17.88
072-2090-046-0000	RESIDENTIAL	15.32	2.56	17.88
072-2090-047-0000	RESIDENTIAL	15.32	2.56	17.88
072-2090-048-0000	RESIDENTIAL	15.32	2.56	17.88
072-2090-049-0000	RESIDENTIAL	15.32	2.56	17.88
072-2090-050-0000	RESIDENTIAL	15.32	2.56	17.88
072-2090-051-0000	RESIDENTIAL	15.32	2.56	17.88
072-2090-052-0000	RESIDENTIAL	15.32	2.56	17.88
072-2090-053-0000	RESIDENTIAL	15.32	2.56	17.88
072-2090-054-0000	RESIDENTIAL	15.32	2.56	17.88
072-2090-055-0000	RESIDENTIAL	15.32	2.56	17.88
072-2090-056-0000	RESIDENTIAL	15.32	2.56	17.88
072-2090-057-0000	RESIDENTIAL	15.32	2.56	17.88
072-2090-058-0000	RESIDENTIAL	15.32	2.56	17.88
072-2090-059-0000	RESIDENTIAL	15.32	2.56	17.88
072-2090-060-0000	RESIDENTIAL	15.32	2.56	17.88
072-2090-061-0000	RESIDENTIAL	15.32	2.56	17.88
072-2090-062-0000	RESIDENTIAL	15.32	2.56	17.88
072-2090-063-0000	RESIDENTIAL	15.32	2.56	17.88
072-2090-064-0000	RESIDENTIAL	15.32	2.56	17.88
072-2090-065-0000	RESIDENTIAL	15.32	2.56	17.88
072-2090-066-0000	RESIDENTIAL	15.32	2.56	17.88
072-2090-067-0000	RESIDENTIAL	15.32	2.56	17.88
072-2090-068-0000	RESIDENTIAL	15.32	2.56	17.88

**City of Rancho Cordova
Lighting District No. 2012-1
Fiscal Year 2015/16 Preliminary Assessment Roll**

ASSESSOR PARCEL NUMBER	CLASSIFICATION	STREET LIGHTS CHARGE	SAFETY LIGHTS CHARGE	ASSESSMENT
072-2090-069-0000	RESIDENTIAL	15.32	2.56	17.88
072-2090-070-0000	RESIDENTIAL	15.32	2.56	17.88
072-2090-071-0000	RESIDENTIAL	15.32	2.56	17.88
072-2090-072-0000	RESIDENTIAL	15.32	2.56	17.88
072-2090-073-0000	RESIDENTIAL	15.32	2.56	17.88
072-2090-074-0000	RESIDENTIAL	15.32	2.56	17.88
072-2090-075-0000	RESIDENTIAL	15.32	2.56	17.88
072-2090-076-0000	RESIDENTIAL	15.32	2.56	17.88
072-2090-077-0000	RESIDENTIAL	15.32	2.56	17.88
072-2090-078-0000	RESIDENTIAL	15.32	2.56	17.88
072-2100-001-0000	RESIDENTIAL	15.32	2.56	17.88
072-2100-002-0000	RESIDENTIAL	15.32	2.56	17.88
072-2100-003-0000	RESIDENTIAL	15.32	2.56	17.88
072-2100-004-0000	RESIDENTIAL	15.32	2.56	17.88
072-2100-005-0000	RESIDENTIAL	15.32	2.56	17.88
072-2100-006-0000	RESIDENTIAL	15.32	2.56	17.88
072-2100-007-0000	RESIDENTIAL	15.32	2.56	17.88
072-2100-008-0000	RESIDENTIAL	15.32	2.56	17.88
072-2100-009-0000	RESIDENTIAL	15.32	2.56	17.88
072-2100-010-0000	RESIDENTIAL	15.32	2.56	17.88
072-2100-011-0000	RESIDENTIAL	15.32	2.56	17.88
072-2100-012-0000	RESIDENTIAL	15.32	2.56	17.88
072-2100-013-0000	RESIDENTIAL	15.32	2.56	17.88
072-2100-014-0000	RESIDENTIAL	15.32	2.56	17.88
072-2100-015-0000	RESIDENTIAL	15.32	2.56	17.88
072-2100-016-0000	RESIDENTIAL	15.32	2.56	17.88
072-2100-017-0000	RESIDENTIAL	15.32	2.56	17.88
072-2100-018-0000	RESIDENTIAL	15.32	2.56	17.88
072-2100-019-0000	RESIDENTIAL	15.32	2.56	17.88
072-2100-020-0000	RESIDENTIAL	15.32	2.56	17.88
072-2100-021-0000	RESIDENTIAL	15.32	2.56	17.88
072-2100-022-0000	RESIDENTIAL	15.32	2.56	17.88
072-2100-023-0000	RESIDENTIAL	15.32	2.56	17.88
072-2100-024-0000	RESIDENTIAL	15.32	2.56	17.88
072-2100-025-0000	RESIDENTIAL	15.32	2.56	17.88
072-2100-026-0000	RESIDENTIAL	15.32	2.56	17.88
072-2100-027-0000	RESIDENTIAL	15.32	2.56	17.88
072-2100-028-0000	RESIDENTIAL	15.32	2.56	17.88
072-2100-029-0000	RESIDENTIAL	15.32	2.56	17.88
072-2100-030-0000	RESIDENTIAL	15.32	2.56	17.88
072-2100-031-0000	RESIDENTIAL	15.32	2.56	17.88
072-2100-032-0000	RESIDENTIAL	15.32	2.56	17.88
072-2100-033-0000	RESIDENTIAL	15.32	2.56	17.88
072-2100-034-0000	RESIDENTIAL	15.32	2.56	17.88
072-2100-035-0000	RESIDENTIAL	15.32	2.56	17.88
072-2100-036-0000	RESIDENTIAL	15.32	2.56	17.88
072-2100-037-0000	RESIDENTIAL	15.32	2.56	17.88
072-2100-038-0000	RESIDENTIAL	15.32	2.56	17.88
072-2100-039-0000	RESIDENTIAL	15.32	2.56	17.88
072-2100-040-0000	RESIDENTIAL	15.32	2.56	17.88
072-2100-041-0000	RESIDENTIAL	15.32	2.56	17.88
072-2100-042-0000	RESIDENTIAL	15.32	2.56	17.88
072-2100-043-0000	RESIDENTIAL	15.32	2.56	17.88
072-2200-001-0000	RESIDENTIAL	15.32	2.56	17.88
072-2200-002-0000	RESIDENTIAL	15.32	2.56	17.88
072-2200-003-0000	RESIDENTIAL	15.32	2.56	17.88
072-2200-004-0000	RESIDENTIAL	15.32	2.56	17.88
072-2200-005-0000	RESIDENTIAL	15.32	2.56	17.88
072-2200-006-0000	RESIDENTIAL	15.32	2.56	17.88
072-2200-007-0000	RESIDENTIAL	15.32	2.56	17.88
072-2200-008-0000	RESIDENTIAL	15.32	2.56	17.88
072-2200-009-0000	RESIDENTIAL	15.32	2.56	17.88
072-2200-010-0000	RESIDENTIAL	15.32	2.56	17.88
072-2200-011-0000	RESIDENTIAL	15.32	2.56	17.88
072-2200-012-0000	RESIDENTIAL	15.32	2.56	17.88

**City of Rancho Cordova
Lighting District No. 2012-1
Fiscal Year 2015/16 Preliminary Assessment Roll**

ASSESSOR PARCEL NUMBER	CLASSIFICATION	STREET LIGHTS CHARGE	SAFETY LIGHTS CHARGE	ASSESSMENT
072-2200-013-0000	RESIDENTIAL	15.32	2.56	17.88
072-2200-014-0000	RESIDENTIAL	15.32	2.56	17.88
072-2200-015-0000	RESIDENTIAL	15.32	2.56	17.88
072-2200-016-0000	RESIDENTIAL	15.32	2.56	17.88
072-2200-017-0000	RESIDENTIAL	15.32	2.56	17.88
072-2200-018-0000	RESIDENTIAL	15.32	2.56	17.88
072-2200-019-0000	RESIDENTIAL	15.32	2.56	17.88
072-2200-020-0000	RESIDENTIAL	15.32	2.56	17.88
072-2200-021-0000	RESIDENTIAL	15.32	2.56	17.88
072-2200-022-0000	RESIDENTIAL	15.32	2.56	17.88
072-2200-023-0000	RESIDENTIAL	15.32	2.56	17.88
072-2200-024-0000	RESIDENTIAL	15.32	2.56	17.88
072-2200-025-0000	RESIDENTIAL	15.32	2.56	17.88
072-2200-026-0000	RESIDENTIAL	15.32	2.56	17.88
072-2200-027-0000	RESIDENTIAL	15.32	2.56	17.88
072-2200-028-0000	RESIDENTIAL	15.32	2.56	17.88
072-2200-029-0000	RESIDENTIAL	15.32	2.56	17.88
072-2200-030-0000	RESIDENTIAL	15.32	2.56	17.88
072-2200-031-0000	RESIDENTIAL	15.32	2.56	17.88
072-2200-032-0000	RESIDENTIAL	15.32	2.56	17.88
072-2200-033-0000	RESIDENTIAL	15.32	2.56	17.88
072-2200-034-0000	RESIDENTIAL	15.32	2.56	17.88
072-2200-035-0000	RESIDENTIAL	15.32	2.56	17.88
072-2200-036-0000	RESIDENTIAL	15.32	2.56	17.88
072-2200-037-0000	RESIDENTIAL	15.32	2.56	17.88
072-2200-038-0000	RESIDENTIAL	15.32	2.56	17.88
072-2200-039-0000	RESIDENTIAL	15.32	2.56	17.88
072-2200-040-0000	RESIDENTIAL	15.32	2.56	17.88
072-2200-041-0000	RESIDENTIAL	15.32	2.56	17.88
072-2200-042-0000	RESIDENTIAL	15.32	2.56	17.88
072-2200-043-0000	RESIDENTIAL	15.32	2.56	17.88
072-2200-044-0000	RESIDENTIAL	15.32	2.56	17.88
072-2200-045-0000	RESIDENTIAL	15.32	2.56	17.88
072-2200-046-0000	RESIDENTIAL	15.32	2.56	17.88
072-2200-047-0000	RESIDENTIAL	15.32	2.56	17.88
072-2200-048-0000	RESIDENTIAL	15.32	2.56	17.88
072-2200-049-0000	RESIDENTIAL	15.32	2.56	17.88
072-2200-050-0000	RESIDENTIAL	15.32	2.56	17.88
072-2200-051-0000	RESIDENTIAL	15.32	2.56	17.88
072-2200-052-0000	RESIDENTIAL	15.32	2.56	17.88
072-2200-053-0000	RESIDENTIAL	15.32	2.56	17.88
072-2210-001-0000	RESIDENTIAL	15.32	2.56	17.88
072-2210-002-0000	RESIDENTIAL	15.32	2.56	17.88
072-2210-003-0000	RESIDENTIAL	15.32	2.56	17.88
072-2210-004-0000	RESIDENTIAL	15.32	2.56	17.88
072-2210-005-0000	RESIDENTIAL	15.32	2.56	17.88
072-2210-006-0000	RESIDENTIAL	15.32	2.56	17.88
072-2210-007-0000	RESIDENTIAL	15.32	2.56	17.88
072-2210-008-0000	RESIDENTIAL	15.32	2.56	17.88
072-2210-009-0000	RESIDENTIAL	15.32	2.56	17.88
072-2210-010-0000	RESIDENTIAL	15.32	2.56	17.88
072-2210-011-0000	RESIDENTIAL	15.32	2.56	17.88
072-2210-012-0000	RESIDENTIAL	15.32	2.56	17.88
072-2210-013-0000	RESIDENTIAL	15.32	2.56	17.88
072-2210-014-0000	RESIDENTIAL	15.32	2.56	17.88
072-2210-015-0000	RESIDENTIAL	15.32	2.56	17.88
072-2210-016-0000	RESIDENTIAL	15.32	2.56	17.88
072-2210-017-0000	RESIDENTIAL	15.32	2.56	17.88
072-2210-018-0000	RESIDENTIAL	15.32	2.56	17.88
072-2210-019-0000	RESIDENTIAL	15.32	2.56	17.88
072-2210-020-0000	RESIDENTIAL	15.32	2.56	17.88
072-2210-021-0000	RESIDENTIAL	15.32	2.56	17.88
072-2210-022-0000	RESIDENTIAL	15.32	2.56	17.88
072-2210-023-0000	RESIDENTIAL	15.32	2.56	17.88
072-2210-024-0000	RESIDENTIAL	15.32	2.56	17.88

**City of Rancho Cordova
Lighting District No. 2012-1
Fiscal Year 2015/16 Preliminary Assessment Roll**

ASSESSOR PARCEL NUMBER	CLASSIFICATION	STREET LIGHTS CHARGE	SAFETY LIGHTS CHARGE	ASSESSMENT
072-2210-025-0000	RESIDENTIAL	15.32	2.56	17.88
072-2210-026-0000	RESIDENTIAL	15.32	2.56	17.88
072-2210-027-0000	RESIDENTIAL	15.32	2.56	17.88
072-2210-028-0000	RESIDENTIAL	15.32	2.56	17.88
072-2210-029-0000	RESIDENTIAL	15.32	2.56	17.88
072-2210-030-0000	RESIDENTIAL	15.32	2.56	17.88
072-2210-031-0000	RESIDENTIAL	15.32	2.56	17.88
072-2210-032-0000	RESIDENTIAL	15.32	2.56	17.88
072-2210-033-0000	RESIDENTIAL	15.32	2.56	17.88
072-2210-034-0000	RESIDENTIAL	15.32	2.56	17.88
072-2210-035-0000	RESIDENTIAL	15.32	2.56	17.88
072-2210-036-0000	RESIDENTIAL	15.32	2.56	17.88
072-2210-037-0000	RESIDENTIAL	15.32	2.56	17.88
072-2210-038-0000	RESIDENTIAL	15.32	2.56	17.88
072-2210-039-0000	RESIDENTIAL	15.32	2.56	17.88
072-2210-040-0000	RESIDENTIAL	15.32	2.56	17.88
072-2210-041-0000	RESIDENTIAL	15.32	2.56	17.88
072-2210-042-0000	RESIDENTIAL	15.32	2.56	17.88
072-2210-043-0000	RESIDENTIAL	15.32	2.56	17.88
072-2210-044-0000	RESIDENTIAL	15.32	2.56	17.88
072-2210-045-0000	RESIDENTIAL	15.32	2.56	17.88
072-2210-046-0000	RESIDENTIAL	15.32	2.56	17.88
072-2210-047-0000	RESIDENTIAL	15.32	2.56	17.88
072-2210-048-0000	RESIDENTIAL	15.32	2.56	17.88
072-2210-049-0000	RESIDENTIAL	15.32	2.56	17.88
072-2210-050-0000	RESIDENTIAL	15.32	2.56	17.88
072-2210-051-0000	RESIDENTIAL	15.32	2.56	17.88
072-2210-052-0000	RESIDENTIAL	15.32	2.56	17.88
072-2210-053-0000	RESIDENTIAL	15.32	2.56	17.88
072-2210-054-0000	RESIDENTIAL	15.32	2.56	17.88
072-2210-055-0000	RESIDENTIAL	15.32	2.56	17.88
072-2210-056-0000	RESIDENTIAL	15.32	2.56	17.88
072-2210-057-0000	RESIDENTIAL	15.32	2.56	17.88
072-2210-058-0000	RESIDENTIAL	15.32	2.56	17.88
072-2210-059-0000	RESIDENTIAL	15.32	2.56	17.88
072-2210-060-0000	RESIDENTIAL	15.32	2.56	17.88
072-2210-061-0000	RESIDENTIAL	15.32	2.56	17.88
072-2210-062-0000	RESIDENTIAL	15.32	2.56	17.88
072-2210-063-0000	RESIDENTIAL	15.32	2.56	17.88
072-2210-064-0000	RESIDENTIAL	15.32	2.56	17.88
072-2210-065-0000	RESIDENTIAL	15.32	2.56	17.88
072-2210-066-0000	RESIDENTIAL	15.32	2.56	17.88
072-2210-067-0000	RESIDENTIAL	15.32	2.56	17.88
072-2210-068-0000	RESIDENTIAL	15.32	2.56	17.88
072-2220-001-0000	RESIDENTIAL	15.32	2.56	17.88
072-2220-002-0000	RESIDENTIAL	15.32	2.56	17.88
072-2220-003-0000	RESIDENTIAL	15.32	2.56	17.88
072-2220-004-0000	RESIDENTIAL	15.32	2.56	17.88
072-2220-005-0000	RESIDENTIAL	15.32	2.56	17.88
072-2220-006-0000	RESIDENTIAL	15.32	2.56	17.88
072-2220-007-0000	RESIDENTIAL	15.32	2.56	17.88
072-2220-008-0000	RESIDENTIAL	15.32	2.56	17.88
072-2220-009-0000	RESIDENTIAL	15.32	2.56	17.88
072-2220-010-0000	RESIDENTIAL	15.32	2.56	17.88
072-2220-011-0000	RESIDENTIAL	15.32	2.56	17.88
072-2220-012-0000	RESIDENTIAL	15.32	2.56	17.88
072-2220-013-0000	RESIDENTIAL	15.32	2.56	17.88
072-2220-014-0000	RESIDENTIAL	15.32	2.56	17.88
072-2220-015-0000	RESIDENTIAL	15.32	2.56	17.88
072-2220-016-0000	RESIDENTIAL	15.32	2.56	17.88
072-2220-017-0000	RESIDENTIAL	15.32	2.56	17.88
072-2220-018-0000	RESIDENTIAL	15.32	2.56	17.88
072-2220-019-0000	RESIDENTIAL	15.32	2.56	17.88
072-2220-020-0000	RESIDENTIAL	15.32	2.56	17.88
072-2220-021-0000	RESIDENTIAL	15.32	2.56	17.88

**City of Rancho Cordova
Lighting District No. 2012-1
Fiscal Year 2015/16 Preliminary Assessment Roll**

ASSESSOR PARCEL NUMBER	CLASSIFICATION	STREET LIGHTS CHARGE	SAFETY LIGHTS CHARGE	ASSESSMENT
072-2220-022-0000	RESIDENTIAL	15.32	2.56	17.88
072-2220-023-0000	RESIDENTIAL	15.32	2.56	17.88
072-2220-024-0000	RESIDENTIAL	15.32	2.56	17.88
072-2220-025-0000	RESIDENTIAL	15.32	2.56	17.88
072-2220-026-0000	RESIDENTIAL	15.32	2.56	17.88
072-2220-027-0000	RESIDENTIAL	15.32	2.56	17.88
072-2220-028-0000	RESIDENTIAL	15.32	2.56	17.88
072-2220-029-0000	RESIDENTIAL	15.32	2.56	17.88
072-2220-030-0000	RESIDENTIAL	15.32	2.56	17.88
072-2220-031-0000	RESIDENTIAL	15.32	2.56	17.88
072-2220-032-0000	RESIDENTIAL	15.32	2.56	17.88
072-2220-033-0000	RESIDENTIAL	15.32	2.56	17.88
072-2220-034-0000	RESIDENTIAL	15.32	2.56	17.88
072-2220-035-0000	RESIDENTIAL	15.32	2.56	17.88
072-2220-036-0000	RESIDENTIAL	15.32	2.56	17.88
072-2220-037-0000	RESIDENTIAL	15.32	2.56	17.88
072-2220-038-0000	RESIDENTIAL	15.32	2.56	17.88
072-2220-039-0000	RESIDENTIAL	15.32	2.56	17.88
072-2220-040-0000	RESIDENTIAL	15.32	2.56	17.88
072-2220-041-0000	RESIDENTIAL	15.32	2.56	17.88
072-2220-042-0000	RESIDENTIAL	15.32	2.56	17.88
072-2220-043-0000	RESIDENTIAL	15.32	2.56	17.88
072-2220-044-0000	RESIDENTIAL	15.32	2.56	17.88
072-2220-045-0000	RESIDENTIAL	15.32	2.56	17.88
072-2220-046-0000	RESIDENTIAL	15.32	2.56	17.88
072-2220-047-0000	RESIDENTIAL	15.32	2.56	17.88
072-2220-048-0000	RESIDENTIAL	15.32	2.56	17.88
072-2220-049-0000	RESIDENTIAL	15.32	2.56	17.88
072-2220-050-0000	RESIDENTIAL	15.32	2.56	17.88
072-2220-051-0000	RESIDENTIAL	15.32	2.56	17.88
072-2220-052-0000	RESIDENTIAL	15.32	2.56	17.88
072-2220-053-0000	RESIDENTIAL	15.32	2.56	17.88
072-2220-054-0000	RESIDENTIAL	15.32	2.56	17.88
072-2220-055-0000	RESIDENTIAL	15.32	2.56	17.88
072-2220-056-0000	RESIDENTIAL	15.32	2.56	17.88
072-2220-057-0000	RESIDENTIAL	15.32	2.56	17.88
072-2220-058-0000	RESIDENTIAL	15.32	2.56	17.88
072-2220-059-0000	RESIDENTIAL	15.32	2.56	17.88
072-2220-060-0000	RESIDENTIAL	15.32	2.56	17.88
072-2220-061-0000	RESIDENTIAL	15.32	2.56	17.88
072-2220-062-0000	RESIDENTIAL	15.32	2.56	17.88
072-2220-063-0000	RESIDENTIAL	15.32	2.56	17.88
072-2220-064-0000	RESIDENTIAL	15.32	2.56	17.88
072-2220-065-0000	RESIDENTIAL	15.32	2.56	17.88
072-2220-066-0000	RESIDENTIAL	15.32	2.56	17.88
072-2220-067-0000	RESIDENTIAL	15.32	2.56	17.88
072-2220-068-0000	RESIDENTIAL	15.32	2.56	17.88
072-2220-069-0000	RESIDENTIAL	15.32	2.56	17.88
072-2220-070-0000	RESIDENTIAL	15.32	2.56	17.88
072-2350-001-0000	RESIDENTIAL	15.32	2.56	17.88
072-2350-002-0000	RESIDENTIAL	15.32	2.56	17.88
072-2350-003-0000	RESIDENTIAL	15.32	2.56	17.88
072-2350-004-0000	RESIDENTIAL	15.32	2.56	17.88
072-2350-005-0000	RESIDENTIAL	15.32	2.56	17.88
072-2350-006-0000	RESIDENTIAL	15.32	2.56	17.88
072-2350-007-0000	RESIDENTIAL	15.32	2.56	17.88
072-2350-008-0000	RESIDENTIAL	15.32	2.56	17.88
072-2350-009-0000	RESIDENTIAL	15.32	2.56	17.88
072-2350-010-0000	RESIDENTIAL	15.32	2.56	17.88
072-2350-011-0000	RESIDENTIAL	15.32	2.56	17.88
072-2350-012-0000	RESIDENTIAL	15.32	2.56	17.88
072-2350-013-0000	RESIDENTIAL	15.32	2.56	17.88
072-2350-014-0000	RESIDENTIAL	15.32	2.56	17.88
072-2350-015-0000	RESIDENTIAL	15.32	2.56	17.88
072-2350-016-0000	RESIDENTIAL	15.32	2.56	17.88

**City of Rancho Cordova
Lighting District No. 2012-1
Fiscal Year 2015/16 Preliminary Assessment Roll**

ASSESSOR PARCEL NUMBER	CLASSIFICATION	STREET LIGHTS CHARGE	SAFETY LIGHTS CHARGE	ASSESSMENT
072-2350-017-0000	RESIDENTIAL	15.32	2.56	17.88
072-2350-018-0000	RESIDENTIAL	15.32	2.56	17.88
072-2350-019-0000	RESIDENTIAL	15.32	2.56	17.88
072-2350-020-0000	RESIDENTIAL	15.32	2.56	17.88
072-2350-021-0000	RESIDENTIAL	15.32	2.56	17.88
072-2350-022-0000	RESIDENTIAL	15.32	2.56	17.88
072-2350-023-0000	RESIDENTIAL	15.32	2.56	17.88
072-2350-024-0000	RESIDENTIAL	15.32	2.56	17.88
072-2350-025-0000	RESIDENTIAL	15.32	2.56	17.88
072-2350-026-0000	RESIDENTIAL	15.32	2.56	17.88
072-2350-027-0000	RESIDENTIAL	15.32	2.56	17.88
072-2350-028-0000	RESIDENTIAL	15.32	2.56	17.88
072-2350-029-0000	RESIDENTIAL	15.32	2.56	17.88
072-2350-030-0000	RESIDENTIAL	15.32	2.56	17.88
072-2350-031-0000	RESIDENTIAL	15.32	2.56	17.88
072-2350-032-0000	RESIDENTIAL	15.32	2.56	17.88
072-2350-033-0000	RESIDENTIAL	15.32	2.56	17.88
072-2350-034-0000	RESIDENTIAL	15.32	2.56	17.88
072-2350-035-0000	RESIDENTIAL	15.32	2.56	17.88
072-2350-036-0000	RESIDENTIAL	15.32	2.56	17.88
072-2350-037-0000	RESIDENTIAL	15.32	2.56	17.88
072-2350-038-0000	RESIDENTIAL	15.32	2.56	17.88
072-2350-039-0000	RESIDENTIAL	15.32	2.56	17.88
072-2350-040-0000	RESIDENTIAL	15.32	2.56	17.88
072-2350-041-0000	RESIDENTIAL	15.32	2.56	17.88
072-2350-042-0000	RESIDENTIAL	15.32	2.56	17.88
072-2350-043-0000	RESIDENTIAL	15.32	2.56	17.88
072-2360-001-0000	NON RESIDENTIAL	347.60	2.56	350.16
072-2360-002-0000	NON RESIDENTIAL	743.08	2.56	745.64
072-2360-004-0000	NON RESIDENTIAL	575.82	2.56	578.38
072-2360-023-0000	NON RESIDENTIAL	174.28	2.56	176.84
072-2360-024-0000	NON RESIDENTIAL	27.94	2.56	30.50
072-2360-025-0000	SAFETY LIGHTS ONLY	0.00	2.56	2.56
072-2360-026-0000	NON RESIDENTIAL	159.42	2.56	161.98
072-2360-027-0000	NON RESIDENTIAL	218.38	2.56	220.94
072-2360-028-0000	NON RESIDENTIAL	352.88	2.56	355.44
072-2360-029-0000	NON RESIDENTIAL	135.24	2.56	137.80
072-2360-030-0000	NON RESIDENTIAL	364.98	2.56	367.54
072-2370-001-0000	RESIDENTIAL	15.32	2.56	17.88
072-2370-002-0000	RESIDENTIAL	15.32	2.56	17.88
072-2370-003-0000	RESIDENTIAL	15.32	2.56	17.88
072-2370-004-0000	RESIDENTIAL	15.32	2.56	17.88
072-2370-005-0000	RESIDENTIAL	15.32	2.56	17.88
072-2370-006-0000	RESIDENTIAL	15.32	2.56	17.88
072-2370-007-0000	RESIDENTIAL	15.32	2.56	17.88
072-2370-008-0000	RESIDENTIAL	15.32	2.56	17.88
072-2370-009-0000	RESIDENTIAL	15.32	2.56	17.88
072-2370-010-0000	RESIDENTIAL	15.32	2.56	17.88
072-2370-011-0000	RESIDENTIAL	15.32	2.56	17.88
072-2370-012-0000	RESIDENTIAL	15.32	2.56	17.88
072-2370-013-0000	RESIDENTIAL	15.32	2.56	17.88
072-2370-014-0000	RESIDENTIAL	15.32	2.56	17.88
072-2370-015-0000	RESIDENTIAL	15.32	2.56	17.88
072-2370-016-0000	RESIDENTIAL	15.32	2.56	17.88
072-2370-017-0000	RESIDENTIAL	15.32	2.56	17.88
072-2370-018-0000	RESIDENTIAL	15.32	2.56	17.88
072-2370-019-0000	RESIDENTIAL	15.32	2.56	17.88
072-2370-020-0000	RESIDENTIAL	15.32	2.56	17.88
072-2370-021-0000	RESIDENTIAL	15.32	2.56	17.88
072-2370-022-0000	RESIDENTIAL	15.32	2.56	17.88
072-2370-023-0000	RESIDENTIAL	15.32	2.56	17.88
072-2370-024-0000	RESIDENTIAL	15.32	2.56	17.88
072-2370-025-0000	RESIDENTIAL	15.32	2.56	17.88
072-2370-026-0000	RESIDENTIAL	15.32	2.56	17.88
072-2370-027-0000	RESIDENTIAL	15.32	2.56	17.88

**City of Rancho Cordova
Lighting District No. 2012-1
Fiscal Year 2015/16 Preliminary Assessment Roll**

ASSESSOR PARCEL NUMBER	CLASSIFICATION	STREET LIGHTS CHARGE	SAFETY LIGHTS CHARGE	ASSESSMENT
072-2370-028-0000	RESIDENTIAL	15.32	2.56	17.88
072-2370-029-0000	RESIDENTIAL	15.32	2.56	17.88
072-2370-030-0000	RESIDENTIAL	15.32	2.56	17.88
072-2370-031-0000	RESIDENTIAL	15.32	2.56	17.88
072-2370-032-0000	RESIDENTIAL	15.32	2.56	17.88
072-2370-033-0000	RESIDENTIAL	15.32	2.56	17.88
072-2370-034-0000	RESIDENTIAL	15.32	2.56	17.88
072-2370-035-0000	RESIDENTIAL	15.32	2.56	17.88
072-2370-036-0000	RESIDENTIAL	15.32	2.56	17.88
072-2370-037-0000	RESIDENTIAL	15.32	2.56	17.88
072-2370-038-0000	RESIDENTIAL	15.32	2.56	17.88
072-2370-039-0000	RESIDENTIAL	15.32	2.56	17.88
072-2370-040-0000	RESIDENTIAL	15.32	2.56	17.88
072-2370-041-0000	RESIDENTIAL	15.32	2.56	17.88
072-2370-042-0000	RESIDENTIAL	15.32	2.56	17.88
072-2370-043-0000	RESIDENTIAL	15.32	2.56	17.88
072-2370-044-0000	RESIDENTIAL	15.32	2.56	17.88
072-2370-045-0000	RESIDENTIAL	15.32	2.56	17.88
072-2370-046-0000	RESIDENTIAL	15.32	2.56	17.88
072-2370-047-0000	RESIDENTIAL	15.32	2.56	17.88
072-2370-048-0000	RESIDENTIAL	15.32	2.56	17.88
072-2370-049-0000	RESIDENTIAL	15.32	2.56	17.88
072-2370-050-0000	RESIDENTIAL	15.32	2.56	17.88
072-2370-051-0000	RESIDENTIAL	15.32	2.56	17.88
072-2370-052-0000	RESIDENTIAL	15.32	2.56	17.88
072-2370-053-0000	RESIDENTIAL	15.32	2.56	17.88
072-2370-054-0000	RESIDENTIAL	15.32	2.56	17.88
072-2370-055-0000	RESIDENTIAL	15.32	2.56	17.88
072-2370-056-0000	RESIDENTIAL	15.32	2.56	17.88
072-2370-057-0000	RESIDENTIAL	15.32	2.56	17.88
072-2370-058-0000	RESIDENTIAL	15.32	2.56	17.88
072-2370-059-0000	RESIDENTIAL	15.32	2.56	17.88
072-2370-060-0000	RESIDENTIAL	15.32	2.56	17.88
072-2370-061-0000	RESIDENTIAL	15.32	2.56	17.88
072-2370-062-0000	RESIDENTIAL	15.32	2.56	17.88
072-2370-063-0000	RESIDENTIAL	15.32	2.56	17.88
072-2370-064-0000	RESIDENTIAL	15.32	2.56	17.88
072-2370-065-0000	RESIDENTIAL	15.32	2.56	17.88
072-2370-066-0000	RESIDENTIAL	15.32	2.56	17.88
072-2370-067-0000	RESIDENTIAL	15.32	2.56	17.88
072-2370-068-0000	RESIDENTIAL	15.32	2.56	17.88
072-2370-069-0000	RESIDENTIAL	15.32	2.56	17.88
072-2370-070-0000	RESIDENTIAL	15.32	2.56	17.88
072-2370-071-0000	RESIDENTIAL	15.32	2.56	17.88
072-2370-072-0000	RESIDENTIAL	15.32	2.56	17.88
072-2380-001-0000	RESIDENTIAL	15.32	2.56	17.88
072-2380-002-0000	RESIDENTIAL	15.32	2.56	17.88
072-2380-003-0000	RESIDENTIAL	15.32	2.56	17.88
072-2380-004-0000	RESIDENTIAL	15.32	2.56	17.88
072-2380-005-0000	RESIDENTIAL	15.32	2.56	17.88
072-2380-006-0000	RESIDENTIAL	15.32	2.56	17.88
072-2380-007-0000	RESIDENTIAL	15.32	2.56	17.88
072-2380-008-0000	RESIDENTIAL	15.32	2.56	17.88
072-2380-009-0000	RESIDENTIAL	15.32	2.56	17.88
072-2380-010-0000	RESIDENTIAL	15.32	2.56	17.88
072-2380-011-0000	RESIDENTIAL	15.32	2.56	17.88
072-2380-012-0000	RESIDENTIAL	15.32	2.56	17.88
072-2380-013-0000	RESIDENTIAL	15.32	2.56	17.88
072-2380-014-0000	RESIDENTIAL	15.32	2.56	17.88
072-2380-015-0000	RESIDENTIAL	15.32	2.56	17.88
072-2380-016-0000	RESIDENTIAL	15.32	2.56	17.88
072-2380-017-0000	RESIDENTIAL	15.32	2.56	17.88
072-2380-018-0000	RESIDENTIAL	15.32	2.56	17.88
072-2380-019-0000	RESIDENTIAL	15.32	2.56	17.88
072-2380-020-0000	RESIDENTIAL	15.32	2.56	17.88

**City of Rancho Cordova
Lighting District No. 2012-1
Fiscal Year 2015/16 Preliminary Assessment Roll**

ASSESSOR PARCEL NUMBER	CLASSIFICATION	STREET LIGHTS CHARGE	SAFETY LIGHTS CHARGE	ASSESSMENT
072-2380-021-0000	RESIDENTIAL	15.32	2.56	17.88
072-2380-022-0000	RESIDENTIAL	15.32	2.56	17.88
072-2380-023-0000	RESIDENTIAL	15.32	2.56	17.88
072-2380-024-0000	RESIDENTIAL	15.32	2.56	17.88
072-2380-025-0000	RESIDENTIAL	15.32	2.56	17.88
072-2380-026-0000	RESIDENTIAL	15.32	2.56	17.88
072-2380-027-0000	RESIDENTIAL	15.32	2.56	17.88
072-2380-028-0000	RESIDENTIAL	15.32	2.56	17.88
072-2380-029-0000	RESIDENTIAL	15.32	2.56	17.88
072-2380-030-0000	RESIDENTIAL	15.32	2.56	17.88
072-2380-031-0000	RESIDENTIAL	15.32	2.56	17.88
072-2380-032-0000	RESIDENTIAL	15.32	2.56	17.88
072-2380-033-0000	RESIDENTIAL	15.32	2.56	17.88
072-2380-034-0000	RESIDENTIAL	15.32	2.56	17.88
072-2380-035-0000	RESIDENTIAL	15.32	2.56	17.88
072-2380-036-0000	RESIDENTIAL	15.32	2.56	17.88
072-2380-037-0000	RESIDENTIAL	15.32	2.56	17.88
072-2380-038-0000	RESIDENTIAL	15.32	2.56	17.88
072-2380-039-0000	RESIDENTIAL	15.32	2.56	17.88
072-2380-040-0000	RESIDENTIAL	15.32	2.56	17.88
072-2380-041-0000	RESIDENTIAL	15.32	2.56	17.88
072-2380-042-0000	RESIDENTIAL	15.32	2.56	17.88
072-2380-043-0000	RESIDENTIAL	15.32	2.56	17.88
072-2380-044-0000	RESIDENTIAL	15.32	2.56	17.88
072-2380-045-0000	RESIDENTIAL	15.32	2.56	17.88
072-2380-046-0000	RESIDENTIAL	15.32	2.56	17.88
072-2380-047-0000	RESIDENTIAL	15.32	2.56	17.88
072-2380-048-0000	RESIDENTIAL	15.32	2.56	17.88
072-2380-049-0000	RESIDENTIAL	15.32	2.56	17.88
072-2380-050-0000	RESIDENTIAL	15.32	2.56	17.88
072-2380-051-0000	RESIDENTIAL	15.32	2.56	17.88
072-2380-052-0000	RESIDENTIAL	15.32	2.56	17.88
072-2380-053-0000	RESIDENTIAL	15.32	2.56	17.88
072-2380-054-0000	RESIDENTIAL	15.32	2.56	17.88
072-2380-055-0000	RESIDENTIAL	15.32	2.56	17.88
072-2380-056-0000	RESIDENTIAL	15.32	2.56	17.88
072-2390-001-0000	RESIDENTIAL	15.32	2.56	17.88
072-2390-002-0000	RESIDENTIAL	15.32	2.56	17.88
072-2390-003-0000	RESIDENTIAL	15.32	2.56	17.88
072-2390-004-0000	RESIDENTIAL	15.32	2.56	17.88
072-2390-005-0000	RESIDENTIAL	15.32	2.56	17.88
072-2390-006-0000	RESIDENTIAL	15.32	2.56	17.88
072-2390-007-0000	RESIDENTIAL	15.32	2.56	17.88
072-2390-008-0000	RESIDENTIAL	15.32	2.56	17.88
072-2390-009-0000	RESIDENTIAL	15.32	2.56	17.88
072-2390-010-0000	RESIDENTIAL	15.32	2.56	17.88
072-2390-011-0000	RESIDENTIAL	15.32	2.56	17.88
072-2390-012-0000	RESIDENTIAL	15.32	2.56	17.88
072-2390-013-0000	RESIDENTIAL	15.32	2.56	17.88
072-2390-014-0000	RESIDENTIAL	15.32	2.56	17.88
072-2390-015-0000	RESIDENTIAL	15.32	2.56	17.88
072-2390-016-0000	RESIDENTIAL	15.32	2.56	17.88
072-2390-018-0000	RESIDENTIAL	15.32	2.56	17.88
072-2390-019-0000	RESIDENTIAL	15.32	2.56	17.88
072-2390-020-0000	RESIDENTIAL	15.32	2.56	17.88
072-2390-021-0000	RESIDENTIAL	15.32	2.56	17.88
072-2390-022-0000	RESIDENTIAL	15.32	2.56	17.88
072-2390-023-0000	RESIDENTIAL	15.32	2.56	17.88
072-2390-024-0000	RESIDENTIAL	15.32	2.56	17.88
072-2390-025-0000	RESIDENTIAL	15.32	2.56	17.88
072-2390-026-0000	RESIDENTIAL	15.32	2.56	17.88
072-2390-027-0000	RESIDENTIAL	15.32	2.56	17.88
072-2390-028-0000	RESIDENTIAL	15.32	2.56	17.88
072-2390-029-0000	RESIDENTIAL	15.32	2.56	17.88
072-2390-030-0000	RESIDENTIAL	15.32	2.56	17.88

**City of Rancho Cordova
Lighting District No. 2012-1
Fiscal Year 2015/16 Preliminary Assessment Roll**

ASSESSOR PARCEL NUMBER	CLASSIFICATION	STREET LIGHTS CHARGE	SAFETY LIGHTS CHARGE	ASSESSMENT
072-2390-031-0000	RESIDENTIAL	15.32	2.56	17.88
072-2390-032-0000	RESIDENTIAL	15.32	2.56	17.88
072-2390-033-0000	RESIDENTIAL	15.32	2.56	17.88
072-2390-034-0000	RESIDENTIAL	15.32	2.56	17.88
072-2390-036-0000	RESIDENTIAL	15.32	2.56	17.88
072-2390-037-0000	RESIDENTIAL	15.32	2.56	17.88
072-2390-038-0000	RESIDENTIAL	15.32	2.56	17.88
072-2390-039-0000	RESIDENTIAL	15.32	2.56	17.88
072-2390-040-0000	RESIDENTIAL	15.32	2.56	17.88
072-2390-041-0000	RESIDENTIAL	15.32	2.56	17.88
072-2390-042-0000	RESIDENTIAL	15.32	2.56	17.88
072-2390-043-0000	RESIDENTIAL	15.32	2.56	17.88
072-2390-044-0000	RESIDENTIAL	15.32	2.56	17.88
072-2390-045-0000	RESIDENTIAL	15.32	2.56	17.88
072-2390-046-0000	RESIDENTIAL	15.32	2.56	17.88
072-2390-047-0000	RESIDENTIAL	15.32	2.56	17.88
072-2390-048-0000	RESIDENTIAL	15.32	2.56	17.88
072-2390-049-0000	RESIDENTIAL	15.32	2.56	17.88
072-2390-050-0000	RESIDENTIAL	15.32	2.56	17.88
072-2390-051-0000	RESIDENTIAL	15.32	2.56	17.88
072-2390-052-0000	RESIDENTIAL	15.32	2.56	17.88
072-2390-053-0000	RESIDENTIAL	15.32	2.56	17.88
072-2390-054-0000	RESIDENTIAL	15.32	2.56	17.88
072-2390-055-0000	RESIDENTIAL	15.32	2.56	17.88
072-2390-056-0000	RESIDENTIAL	15.32	2.56	17.88
072-2390-057-0000	RESIDENTIAL	15.32	2.56	17.88
072-2390-058-0000	RESIDENTIAL	15.32	2.56	17.88
072-2400-001-0000	RESIDENTIAL	15.32	2.56	17.88
072-2400-002-0000	RESIDENTIAL	15.32	2.56	17.88
072-2400-003-0000	RESIDENTIAL	15.32	2.56	17.88
072-2400-004-0000	RESIDENTIAL	15.32	2.56	17.88
072-2400-005-0000	RESIDENTIAL	15.32	2.56	17.88
072-2400-006-0000	RESIDENTIAL	15.32	2.56	17.88
072-2400-007-0000	RESIDENTIAL	15.32	2.56	17.88
072-2400-008-0000	RESIDENTIAL	15.32	2.56	17.88
072-2400-009-0000	RESIDENTIAL	15.32	2.56	17.88
072-2400-010-0000	RESIDENTIAL	15.32	2.56	17.88
072-2400-011-0000	RESIDENTIAL	15.32	2.56	17.88
072-2400-012-0000	RESIDENTIAL	15.32	2.56	17.88
072-2400-013-0000	RESIDENTIAL	15.32	2.56	17.88
072-2400-014-0000	RESIDENTIAL	15.32	2.56	17.88
072-2400-015-0000	RESIDENTIAL	15.32	2.56	17.88
072-2400-016-0000	RESIDENTIAL	15.32	2.56	17.88
072-2400-017-0000	RESIDENTIAL	15.32	2.56	17.88
072-2400-018-0000	RESIDENTIAL	15.32	2.56	17.88
072-2400-019-0000	RESIDENTIAL	15.32	2.56	17.88
072-2400-020-0000	RESIDENTIAL	15.32	2.56	17.88
072-2400-021-0000	RESIDENTIAL	15.32	2.56	17.88
072-2400-022-0000	RESIDENTIAL	15.32	2.56	17.88
072-2400-023-0000	RESIDENTIAL	15.32	2.56	17.88
072-2400-024-0000	RESIDENTIAL	15.32	2.56	17.88
072-2400-025-0000	RESIDENTIAL	15.32	2.56	17.88
072-2400-026-0000	RESIDENTIAL	15.32	2.56	17.88
072-2400-027-0000	RESIDENTIAL	15.32	2.56	17.88
072-2400-028-0000	RESIDENTIAL	15.32	2.56	17.88
072-2400-029-0000	RESIDENTIAL	15.32	2.56	17.88
072-2400-030-0000	RESIDENTIAL	15.32	2.56	17.88
072-2400-031-0000	RESIDENTIAL	15.32	2.56	17.88
072-2400-032-0000	RESIDENTIAL	15.32	2.56	17.88
072-2400-033-0000	RESIDENTIAL	15.32	2.56	17.88
072-2400-034-0000	RESIDENTIAL	15.32	2.56	17.88
072-2400-035-0000	RESIDENTIAL	15.32	2.56	17.88
072-2400-036-0000	RESIDENTIAL	15.32	2.56	17.88
072-2400-037-0000	RESIDENTIAL	15.32	2.56	17.88
072-2400-038-0000	RESIDENTIAL	15.32	2.56	17.88

**City of Rancho Cordova
Lighting District No. 2012-1
Fiscal Year 2015/16 Preliminary Assessment Roll**

ASSESSOR PARCEL NUMBER	CLASSIFICATION	STREET LIGHTS CHARGE	SAFETY LIGHTS CHARGE	ASSESSMENT
072-2400-039-0000	RESIDENTIAL	15.32	2.56	17.88
072-2400-040-0000	RESIDENTIAL	15.32	2.56	17.88
072-2400-041-0000	RESIDENTIAL	15.32	2.56	17.88
072-2400-042-0000	RESIDENTIAL	15.32	2.56	17.88
072-2400-043-0000	RESIDENTIAL	15.32	2.56	17.88
072-2400-044-0000	RESIDENTIAL	15.32	2.56	17.88
072-2460-001-0000	RESIDENTIAL	15.32	2.56	17.88
072-2460-002-0000	RESIDENTIAL	15.32	2.56	17.88
072-2460-003-0000	RESIDENTIAL	15.32	2.56	17.88
072-2460-004-0000	RESIDENTIAL	15.32	2.56	17.88
072-2460-005-0000	RESIDENTIAL	15.32	2.56	17.88
072-2460-006-0000	RESIDENTIAL	15.32	2.56	17.88
072-2460-007-0000	RESIDENTIAL	15.32	2.56	17.88
072-2460-008-0000	RESIDENTIAL	15.32	2.56	17.88
072-2460-009-0000	RESIDENTIAL	15.32	2.56	17.88
072-2460-010-0000	RESIDENTIAL	15.32	2.56	17.88
072-2460-011-0000	RESIDENTIAL	15.32	2.56	17.88
072-2460-012-0000	RESIDENTIAL	15.32	2.56	17.88
072-2460-013-0000	RESIDENTIAL	15.32	2.56	17.88
072-2460-014-0000	RESIDENTIAL	15.32	2.56	17.88
072-2460-015-0000	RESIDENTIAL	15.32	2.56	17.88
072-2460-016-0000	RESIDENTIAL	15.32	2.56	17.88
072-2460-017-0000	RESIDENTIAL	15.32	2.56	17.88
072-2460-018-0000	RESIDENTIAL	15.32	2.56	17.88
072-2460-019-0000	RESIDENTIAL	15.32	2.56	17.88
072-2460-020-0000	RESIDENTIAL	15.32	2.56	17.88
072-2460-021-0000	RESIDENTIAL	15.32	2.56	17.88
072-2460-022-0000	RESIDENTIAL	15.32	2.56	17.88
072-2460-023-0000	RESIDENTIAL	15.32	2.56	17.88
072-2460-024-0000	RESIDENTIAL	15.32	2.56	17.88
072-2460-025-0000	RESIDENTIAL	15.32	2.56	17.88
072-2460-026-0000	RESIDENTIAL	15.32	2.56	17.88
072-2460-027-0000	RESIDENTIAL	15.32	2.56	17.88
072-2460-028-0000	RESIDENTIAL	15.32	2.56	17.88
072-2460-029-0000	RESIDENTIAL	15.32	2.56	17.88
072-2460-030-0000	RESIDENTIAL	15.32	2.56	17.88
072-2460-031-0000	RESIDENTIAL	15.32	2.56	17.88
072-2460-032-0000	RESIDENTIAL	15.32	2.56	17.88
072-2460-033-0000	RESIDENTIAL	15.32	2.56	17.88
072-2460-034-0000	RESIDENTIAL	15.32	2.56	17.88
072-2460-035-0000	RESIDENTIAL	15.32	2.56	17.88
072-2460-036-0000	RESIDENTIAL	15.32	2.56	17.88
072-2460-037-0000	RESIDENTIAL	15.32	2.56	17.88
072-2460-038-0000	RESIDENTIAL	15.32	2.56	17.88
072-2460-039-0000	RESIDENTIAL	15.32	2.56	17.88
072-2460-040-0000	RESIDENTIAL	15.32	2.56	17.88
072-2460-041-0000	RESIDENTIAL	15.32	2.56	17.88
072-2460-042-0000	RESIDENTIAL	15.32	2.56	17.88
072-2460-043-0000	RESIDENTIAL	15.32	2.56	17.88
072-2460-044-0000	RESIDENTIAL	15.32	2.56	17.88
072-2460-045-0000	RESIDENTIAL	15.32	2.56	17.88
072-2460-046-0000	RESIDENTIAL	15.32	2.56	17.88
072-2470-001-0000	NON RESIDENTIAL	16.34	2.56	18.90
072-2470-002-0000	NON RESIDENTIAL	13.82	2.56	16.38
072-2470-003-0000	NON RESIDENTIAL	13.82	2.56	16.38
072-2470-004-0000	NON RESIDENTIAL	13.82	2.56	16.38
072-2470-005-0000	NON RESIDENTIAL	13.82	2.56	16.38
072-2470-006-0000	NON RESIDENTIAL	13.82	2.56	16.38
072-2470-007-0000	NON RESIDENTIAL	13.82	2.56	16.38
072-2470-008-0000	NON RESIDENTIAL	13.82	2.56	16.38
072-2470-009-0000	NON RESIDENTIAL	13.82	2.56	16.38
072-2470-010-0000	NON RESIDENTIAL	11.32	2.56	13.88
072-2470-011-0000	NON RESIDENTIAL	11.32	2.56	13.88
072-2470-012-0000	NON RESIDENTIAL	12.58	2.56	15.14
072-2470-013-0000	NON RESIDENTIAL	12.58	2.56	15.14

**City of Rancho Cordova
Lighting District No. 2012-1
Fiscal Year 2015/16 Preliminary Assessment Roll**

ASSESSOR PARCEL NUMBER	CLASSIFICATION	STREET LIGHTS CHARGE	SAFETY LIGHTS CHARGE	ASSESSMENT
072-2470-014-0000	NON RESIDENTIAL	12.58	2.56	15.14
072-2470-015-0000	NON RESIDENTIAL	12.58	2.56	15.14
072-2470-016-0000	NON RESIDENTIAL	12.58	2.56	15.14
072-2470-017-0000	NON RESIDENTIAL	12.58	2.56	15.14
072-2470-018-0000	NON RESIDENTIAL	13.82	2.56	16.38
072-2470-019-0000	NON RESIDENTIAL	13.82	2.56	16.38
072-2470-020-0000	NON RESIDENTIAL	13.82	2.56	16.38
072-2470-021-0000	NON RESIDENTIAL	13.82	2.56	16.38
072-2470-022-0000	NON RESIDENTIAL	13.82	2.56	16.38
072-2470-023-0000	NON RESIDENTIAL	11.32	2.56	13.88
072-2470-024-0000	NON RESIDENTIAL	42.80	2.56	45.36
072-2470-025-0000	NON RESIDENTIAL	13.82	2.56	16.38
072-2470-026-0000	NON RESIDENTIAL	13.82	2.56	16.38
072-2470-027-0000	NON RESIDENTIAL	13.82	2.56	16.38
072-2470-028-0000	NON RESIDENTIAL	13.82	2.56	16.38
072-2470-029-0000	NON RESIDENTIAL	13.82	2.56	16.38
072-2470-030-0000	NON RESIDENTIAL	13.82	2.56	16.38
072-2470-031-0000	NON RESIDENTIAL	45.32	2.56	47.88
072-2470-032-0000	NON RESIDENTIAL	60.44	2.56	63.00
072-2470-033-0000	NON RESIDENTIAL	13.82	2.56	16.38
072-2470-034-0000	NON RESIDENTIAL	13.82	2.56	16.38
072-2470-035-0000	NON RESIDENTIAL	13.82	2.56	16.38
072-2470-036-0000	NON RESIDENTIAL	13.82	2.56	16.38
072-2470-037-0000	NON RESIDENTIAL	13.82	2.56	16.38
072-2470-038-0000	NON RESIDENTIAL	13.82	2.56	16.38
072-2470-039-0000	NON RESIDENTIAL	13.82	2.56	16.38
072-2470-040-0000	NON RESIDENTIAL	40.28	2.56	42.84
072-2470-041-0000	NON RESIDENTIAL	37.76	2.56	40.32
072-2470-042-0000	NON RESIDENTIAL	13.82	2.56	16.38
072-2470-043-0000	NON RESIDENTIAL	13.82	2.56	16.38
072-2470-044-0000	NON RESIDENTIAL	13.82	2.56	16.38
072-2470-045-0000	NON RESIDENTIAL	13.82	2.56	16.38
072-2470-046-0000	NON RESIDENTIAL	13.82	2.56	16.38
072-2470-047-0000	NON RESIDENTIAL	13.82	2.56	16.38
072-2470-048-0000	NON RESIDENTIAL	12.58	2.56	15.14
072-2470-049-0000	NON RESIDENTIAL	12.58	2.56	15.14
072-2470-050-0000	NON RESIDENTIAL	52.88	2.56	55.44
072-2470-051-0000	NON RESIDENTIAL	40.28	2.56	42.84
072-2470-052-0000	NON RESIDENTIAL	13.82	2.56	16.38
072-2470-053-0000	NON RESIDENTIAL	13.82	2.56	16.38
072-2470-054-0000	NON RESIDENTIAL	13.82	2.56	16.38
072-2470-055-0000	NON RESIDENTIAL	13.82	2.56	16.38
072-2470-056-0000	NON RESIDENTIAL	13.82	2.56	16.38
072-2470-057-0000	NON RESIDENTIAL	13.82	2.56	16.38
072-2470-058-0000	NON RESIDENTIAL	13.82	2.56	16.38
072-2470-059-0000	NON RESIDENTIAL	13.82	2.56	16.38
072-2470-060-0000	NON RESIDENTIAL	37.76	2.56	40.32
072-2480-001-0000	NON RESIDENTIAL	15.08	2.56	17.64
072-2480-002-0000	NON RESIDENTIAL	13.82	2.56	16.38
072-2480-003-0000	NON RESIDENTIAL	13.82	2.56	16.38
072-2480-004-0000	NON RESIDENTIAL	13.82	2.56	16.38
072-2480-005-0000	NON RESIDENTIAL	13.82	2.56	16.38
072-2480-006-0000	NON RESIDENTIAL	13.82	2.56	16.38
072-2480-007-0000	NON RESIDENTIAL	13.82	2.56	16.38
072-2480-008-0000	NON RESIDENTIAL	13.82	2.56	16.38
072-2480-009-0000	NON RESIDENTIAL	15.08	2.56	17.64
072-2480-010-0000	NON RESIDENTIAL	40.28	2.56	42.84
072-2480-011-0000	NON RESIDENTIAL	13.82	2.56	16.38
072-2480-012-0000	NON RESIDENTIAL	13.82	2.56	16.38
072-2480-013-0000	NON RESIDENTIAL	13.82	2.56	16.38
072-2480-014-0000	NON RESIDENTIAL	13.82	2.56	16.38
072-2480-015-0000	NON RESIDENTIAL	13.82	2.56	16.38
072-2480-016-0000	NON RESIDENTIAL	13.82	2.56	16.38
072-2480-017-0000	NON RESIDENTIAL	13.82	2.56	16.38
072-2480-018-0000	NON RESIDENTIAL	13.82	2.56	16.38

**City of Rancho Cordova
Lighting District No. 2012-1
Fiscal Year 2015/16 Preliminary Assessment Roll**

ASSESSOR PARCEL NUMBER	CLASSIFICATION	STREET LIGHTS CHARGE	SAFETY LIGHTS CHARGE	ASSESSMENT
072-2480-019-0000	NON RESIDENTIAL	40.28	2.56	42.84
072-2480-020-0000	NON RESIDENTIAL	42.80	2.56	45.36
072-2480-021-0000	NON RESIDENTIAL	13.82	2.56	16.38
072-2480-022-0000	NON RESIDENTIAL	13.82	2.56	16.38
072-2480-023-0000	NON RESIDENTIAL	13.82	2.56	16.38
072-2480-024-0000	NON RESIDENTIAL	13.82	2.56	16.38
072-2480-025-0000	NON RESIDENTIAL	13.82	2.56	16.38
072-2480-026-0000	NON RESIDENTIAL	13.82	2.56	16.38
072-2480-027-0000	NON RESIDENTIAL	13.82	2.56	16.38
072-2480-028-0000	NON RESIDENTIAL	13.82	2.56	16.38
072-2480-029-0000	NON RESIDENTIAL	42.80	2.56	45.36
072-2480-030-0000	NON RESIDENTIAL	22.64	2.56	25.20
072-2480-031-0000	NON RESIDENTIAL	13.82	2.56	16.38
072-2480-032-0000	NON RESIDENTIAL	40.28	2.56	42.84
072-2480-033-0000	NON RESIDENTIAL	12.58	2.56	15.14
072-2480-034-0000	NON RESIDENTIAL	40.28	2.56	42.84
072-2480-035-0000	NON RESIDENTIAL	12.58	2.56	15.14
072-2480-036-0000	NON RESIDENTIAL	12.58	2.56	15.14
072-2480-037-0000	NON RESIDENTIAL	40.28	2.56	42.84
072-2480-038-0000	NON RESIDENTIAL	13.82	2.56	16.38
072-2480-039-0000	NON RESIDENTIAL	13.82	2.56	16.38
072-2480-040-0000	NON RESIDENTIAL	52.88	2.56	55.44
072-2480-041-0000	NON RESIDENTIAL	12.58	2.56	15.14
072-2480-042-0000	NON RESIDENTIAL	15.08	2.56	17.64
072-2480-043-0000	NON RESIDENTIAL	12.58	2.56	15.14
072-2480-044-0000	NON RESIDENTIAL	12.58	2.56	15.14
072-2480-045-0000	NON RESIDENTIAL	12.58	2.56	15.14
072-2480-046-0000	NON RESIDENTIAL	12.58	2.56	15.14
072-2480-047-0000	NON RESIDENTIAL	12.58	2.56	15.14
072-2480-048-0000	NON RESIDENTIAL	12.58	2.56	15.14
072-2480-049-0000	NON RESIDENTIAL	12.58	2.56	15.14
072-2480-050-0000	NON RESIDENTIAL	12.58	2.56	15.14
072-2480-051-0000	NON RESIDENTIAL	12.58	2.56	15.14
072-2480-052-0000	NON RESIDENTIAL	12.58	2.56	15.14
072-2520-001-0000	RESIDENTIAL	15.32	2.56	17.88
072-2520-002-0000	RESIDENTIAL	15.32	2.56	17.88
072-2520-003-0000	RESIDENTIAL	15.32	2.56	17.88
072-2520-004-0000	RESIDENTIAL	15.32	2.56	17.88
072-2520-005-0000	RESIDENTIAL	15.32	2.56	17.88
072-2520-006-0000	RESIDENTIAL	15.32	2.56	17.88
072-2520-007-0000	RESIDENTIAL	15.32	2.56	17.88
072-2520-008-0000	RESIDENTIAL	15.32	2.56	17.88
072-2520-009-0000	RESIDENTIAL	15.32	2.56	17.88
072-2520-010-0000	RESIDENTIAL	15.32	2.56	17.88
072-2520-011-0000	RESIDENTIAL	15.32	2.56	17.88
072-2520-012-0000	RESIDENTIAL	15.32	2.56	17.88
072-2520-013-0000	RESIDENTIAL	15.32	2.56	17.88
072-2520-014-0000	RESIDENTIAL	15.32	2.56	17.88
072-2520-015-0000	RESIDENTIAL	15.32	2.56	17.88
072-2520-016-0000	RESIDENTIAL	15.32	2.56	17.88
072-2520-017-0000	RESIDENTIAL	15.32	2.56	17.88
072-2520-018-0000	RESIDENTIAL	15.32	2.56	17.88
072-2520-019-0000	RESIDENTIAL	15.32	2.56	17.88
072-2520-020-0000	RESIDENTIAL	15.32	2.56	17.88
072-2520-021-0000	RESIDENTIAL	15.32	2.56	17.88
072-2520-022-0000	RESIDENTIAL	15.32	2.56	17.88
072-2520-023-0000	RESIDENTIAL	15.32	2.56	17.88
072-2520-024-0000	RESIDENTIAL	15.32	2.56	17.88
072-2520-025-0000	RESIDENTIAL	15.32	2.56	17.88
072-2520-026-0000	RESIDENTIAL	15.32	2.56	17.88
072-2520-027-0000	RESIDENTIAL	15.32	2.56	17.88
072-2520-028-0000	RESIDENTIAL	15.32	2.56	17.88
072-2520-029-0000	RESIDENTIAL	15.32	2.56	17.88
072-2520-030-0000	RESIDENTIAL	15.32	2.56	17.88
072-2520-031-0000	RESIDENTIAL	15.32	2.56	17.88

**City of Rancho Cordova
Lighting District No. 2012-1
Fiscal Year 2015/16 Preliminary Assessment Roll**

ASSESSOR PARCEL NUMBER	CLASSIFICATION	STREET LIGHTS CHARGE	SAFETY LIGHTS CHARGE	ASSESSMENT
072-2520-032-0000	RESIDENTIAL	15.32	2.56	17.88
072-2520-033-0000	RESIDENTIAL	15.32	2.56	17.88
072-2520-037-0000	NON RESIDENTIAL	8.04	2.56	10.60
072-2530-001-0000	RESIDENTIAL	15.32	2.56	17.88
072-2530-002-0000	RESIDENTIAL	15.32	2.56	17.88
072-2530-003-0000	RESIDENTIAL	15.32	2.56	17.88
072-2530-004-0000	RESIDENTIAL	15.32	2.56	17.88
072-2530-005-0000	RESIDENTIAL	15.32	2.56	17.88
072-2530-006-0000	RESIDENTIAL	15.32	2.56	17.88
072-2530-007-0000	RESIDENTIAL	15.32	2.56	17.88
072-2530-008-0000	RESIDENTIAL	15.32	2.56	17.88
072-2530-009-0000	RESIDENTIAL	15.32	2.56	17.88
072-2530-010-0000	RESIDENTIAL	15.32	2.56	17.88
072-2530-011-0000	RESIDENTIAL	15.32	2.56	17.88
072-2530-012-0000	RESIDENTIAL	15.32	2.56	17.88
072-2530-013-0000	RESIDENTIAL	15.32	2.56	17.88
072-2530-014-0000	RESIDENTIAL	15.32	2.56	17.88
072-2530-015-0000	RESIDENTIAL	15.32	2.56	17.88
072-2530-016-0000	RESIDENTIAL	15.32	2.56	17.88
072-2530-017-0000	RESIDENTIAL	15.32	2.56	17.88
072-2530-018-0000	RESIDENTIAL	15.32	2.56	17.88
072-2530-019-0000	RESIDENTIAL	15.32	2.56	17.88
072-2530-020-0000	RESIDENTIAL	15.32	2.56	17.88
072-2530-021-0000	RESIDENTIAL	15.32	2.56	17.88
072-2530-022-0000	RESIDENTIAL	15.32	2.56	17.88
072-2530-023-0000	RESIDENTIAL	15.32	2.56	17.88
072-2530-024-0000	RESIDENTIAL	15.32	2.56	17.88
072-2530-025-0000	RESIDENTIAL	15.32	2.56	17.88
072-2530-026-0000	RESIDENTIAL	15.32	2.56	17.88
072-2530-027-0000	RESIDENTIAL	15.32	2.56	17.88
072-2540-001-0000	RESIDENTIAL	15.32	2.56	17.88
072-2540-002-0000	RESIDENTIAL	15.32	2.56	17.88
072-2540-003-0000	RESIDENTIAL	15.32	2.56	17.88
072-2540-004-0000	RESIDENTIAL	15.32	2.56	17.88
072-2540-005-0000	RESIDENTIAL	15.32	2.56	17.88
072-2540-006-0000	RESIDENTIAL	15.32	2.56	17.88
072-2540-007-0000	RESIDENTIAL	15.32	2.56	17.88
072-2540-008-0000	RESIDENTIAL	15.32	2.56	17.88
072-2540-009-0000	RESIDENTIAL	15.32	2.56	17.88
072-2540-010-0000	RESIDENTIAL	15.32	2.56	17.88
072-2540-011-0000	RESIDENTIAL	15.32	2.56	17.88
072-2540-012-0000	RESIDENTIAL	15.32	2.56	17.88
072-2540-013-0000	RESIDENTIAL	15.32	2.56	17.88
072-2540-014-0000	RESIDENTIAL	15.32	2.56	17.88
072-2540-015-0000	RESIDENTIAL	15.32	2.56	17.88
072-2540-016-0000	RESIDENTIAL	15.32	2.56	17.88
072-2540-017-0000	RESIDENTIAL	15.32	2.56	17.88
072-2540-018-0000	RESIDENTIAL	15.32	2.56	17.88
072-2540-019-0000	RESIDENTIAL	15.32	2.56	17.88
072-2540-020-0000	RESIDENTIAL	15.32	2.56	17.88
072-2540-021-0000	RESIDENTIAL	15.32	2.56	17.88
072-2540-022-0000	RESIDENTIAL	15.32	2.56	17.88
072-2540-023-0000	RESIDENTIAL	15.32	2.56	17.88
072-2540-024-0000	RESIDENTIAL	15.32	2.56	17.88
072-2540-025-0000	RESIDENTIAL	15.32	2.56	17.88
072-2540-026-0000	RESIDENTIAL	15.32	2.56	17.88
072-2540-027-0000	RESIDENTIAL	15.32	2.56	17.88
072-2540-028-0000	RESIDENTIAL	15.32	2.56	17.88
072-2540-029-0000	RESIDENTIAL	15.32	2.56	17.88
072-2540-030-0000	RESIDENTIAL	15.32	2.56	17.88
072-2540-031-0000	RESIDENTIAL	15.32	2.56	17.88
072-2540-032-0000	RESIDENTIAL	15.32	2.56	17.88
072-2540-033-0000	RESIDENTIAL	15.32	2.56	17.88
072-2540-034-0000	RESIDENTIAL	15.32	2.56	17.88
072-2540-035-0000	RESIDENTIAL	15.32	2.56	17.88

**City of Rancho Cordova
Lighting District No. 2012-1
Fiscal Year 2015/16 Preliminary Assessment Roll**

ASSESSOR PARCEL NUMBER	CLASSIFICATION	STREET LIGHTS CHARGE	SAFETY LIGHTS CHARGE	ASSESSMENT
072-2540-036-0000	RESIDENTIAL	15.32	2.56	17.88
072-2540-037-0000	RESIDENTIAL	15.32	2.56	17.88
072-2540-038-0000	RESIDENTIAL	15.32	2.56	17.88
072-2540-039-0000	RESIDENTIAL	15.32	2.56	17.88
072-2540-040-0000	RESIDENTIAL	15.32	2.56	17.88
072-2540-041-0000	RESIDENTIAL	15.32	2.56	17.88
072-2540-042-0000	RESIDENTIAL	15.32	2.56	17.88
072-2540-043-0000	RESIDENTIAL	15.32	2.56	17.88
072-2540-044-0000	RESIDENTIAL	15.32	2.56	17.88
072-2540-045-0000	RESIDENTIAL	15.32	2.56	17.88
072-2540-046-0000	RESIDENTIAL	15.32	2.56	17.88
072-2540-047-0000	RESIDENTIAL	15.32	2.56	17.88
072-2540-048-0000	RESIDENTIAL	15.32	2.56	17.88
072-2550-001-0000	RESIDENTIAL	15.32	2.56	17.88
072-2550-002-0000	RESIDENTIAL	15.32	2.56	17.88
072-2550-003-0000	RESIDENTIAL	15.32	2.56	17.88
072-2550-004-0000	RESIDENTIAL	15.32	2.56	17.88
072-2550-005-0000	RESIDENTIAL	15.32	2.56	17.88
072-2550-006-0000	RESIDENTIAL	15.32	2.56	17.88
072-2550-007-0000	RESIDENTIAL	15.32	2.56	17.88
072-2550-008-0000	RESIDENTIAL	15.32	2.56	17.88
072-2550-009-0000	RESIDENTIAL	15.32	2.56	17.88
072-2550-010-0000	RESIDENTIAL	15.32	2.56	17.88
072-2550-011-0000	RESIDENTIAL	15.32	2.56	17.88
072-2550-012-0000	RESIDENTIAL	15.32	2.56	17.88
072-2550-013-0000	RESIDENTIAL	15.32	2.56	17.88
072-2550-014-0000	RESIDENTIAL	15.32	2.56	17.88
072-2550-015-0000	RESIDENTIAL	15.32	2.56	17.88
072-2550-016-0000	RESIDENTIAL	15.32	2.56	17.88
072-2550-017-0000	RESIDENTIAL	15.32	2.56	17.88
072-2550-018-0000	RESIDENTIAL	15.32	2.56	17.88
072-2550-019-0000	RESIDENTIAL	15.32	2.56	17.88
072-2550-020-0000	RESIDENTIAL	15.32	2.56	17.88
072-2550-021-0000	RESIDENTIAL	15.32	2.56	17.88
072-2550-022-0000	RESIDENTIAL	15.32	2.56	17.88
072-2550-023-0000	RESIDENTIAL	15.32	2.56	17.88
072-2550-024-0000	RESIDENTIAL	15.32	2.56	17.88
072-2550-025-0000	RESIDENTIAL	15.32	2.56	17.88
072-2550-026-0000	RESIDENTIAL	15.32	2.56	17.88
072-2550-027-0000	RESIDENTIAL	15.32	2.56	17.88
072-2550-028-0000	RESIDENTIAL	15.32	2.56	17.88
072-2550-029-0000	RESIDENTIAL	15.32	2.56	17.88
072-2550-030-0000	RESIDENTIAL	15.32	2.56	17.88
072-2550-031-0000	RESIDENTIAL	15.32	2.56	17.88
072-2550-032-0000	RESIDENTIAL	15.32	2.56	17.88
072-2550-033-0000	RESIDENTIAL	15.32	2.56	17.88
072-2550-034-0000	RESIDENTIAL	15.32	2.56	17.88
072-2560-001-0000	RESIDENTIAL	15.32	2.56	17.88
072-2560-002-0000	RESIDENTIAL	15.32	2.56	17.88
072-2560-003-0000	RESIDENTIAL	15.32	2.56	17.88
072-2560-004-0000	RESIDENTIAL	15.32	2.56	17.88
072-2560-005-0000	RESIDENTIAL	15.32	2.56	17.88
072-2560-006-0000	RESIDENTIAL	15.32	2.56	17.88
072-2560-007-0000	RESIDENTIAL	15.32	2.56	17.88
072-2560-008-0000	RESIDENTIAL	15.32	2.56	17.88
072-2560-009-0000	RESIDENTIAL	15.32	2.56	17.88
072-2560-010-0000	RESIDENTIAL	15.32	2.56	17.88
072-2560-011-0000	RESIDENTIAL	15.32	2.56	17.88
072-2560-012-0000	RESIDENTIAL	15.32	2.56	17.88
072-2560-013-0000	RESIDENTIAL	15.32	2.56	17.88
072-2560-014-0000	RESIDENTIAL	15.32	2.56	17.88
072-2560-015-0000	RESIDENTIAL	15.32	2.56	17.88
072-2560-016-0000	RESIDENTIAL	15.32	2.56	17.88
072-2560-017-0000	RESIDENTIAL	15.32	2.56	17.88
072-2560-018-0000	RESIDENTIAL	15.32	2.56	17.88

**City of Rancho Cordova
Lighting District No. 2012-1
Fiscal Year 2015/16 Preliminary Assessment Roll**

ASSESSOR PARCEL NUMBER	CLASSIFICATION	STREET LIGHTS CHARGE	SAFETY LIGHTS CHARGE	ASSESSMENT
072-2560-019-0000	RESIDENTIAL	15.32	2.56	17.88
072-2560-020-0000	RESIDENTIAL	15.32	2.56	17.88
072-2560-021-0000	RESIDENTIAL	15.32	2.56	17.88
072-2560-022-0000	RESIDENTIAL	15.32	2.56	17.88
072-2560-023-0000	RESIDENTIAL	15.32	2.56	17.88
072-2560-024-0000	RESIDENTIAL	15.32	2.56	17.88
072-2560-025-0000	RESIDENTIAL	15.32	2.56	17.88
072-2560-026-0000	RESIDENTIAL	15.32	2.56	17.88
072-2560-027-0000	RESIDENTIAL	15.32	2.56	17.88
072-2560-028-0000	RESIDENTIAL	15.32	2.56	17.88
072-2560-029-0000	RESIDENTIAL	15.32	2.56	17.88
072-2560-030-0000	RESIDENTIAL	15.32	2.56	17.88
072-2560-031-0000	RESIDENTIAL	15.32	2.56	17.88
072-2560-032-0000	RESIDENTIAL	15.32	2.56	17.88
072-2560-033-0000	RESIDENTIAL	15.32	2.56	17.88
072-2560-034-0000	RESIDENTIAL	15.32	2.56	17.88
072-2560-035-0000	RESIDENTIAL	15.32	2.56	17.88
072-2560-036-0000	RESIDENTIAL	15.32	2.56	17.88
072-2560-037-0000	RESIDENTIAL	15.32	2.56	17.88
072-2560-038-0000	RESIDENTIAL	15.32	2.56	17.88
072-2560-039-0000	RESIDENTIAL	15.32	2.56	17.88
072-2560-040-0000	RESIDENTIAL	15.32	2.56	17.88
072-2560-041-0000	RESIDENTIAL	15.32	2.56	17.88
072-2560-042-0000	RESIDENTIAL	15.32	2.56	17.88
072-2560-043-0000	RESIDENTIAL	15.32	2.56	17.88
072-2560-044-0000	RESIDENTIAL	15.32	2.56	17.88
072-2560-045-0000	RESIDENTIAL	15.32	2.56	17.88
072-2570-001-0000	RESIDENTIAL	15.32	2.56	17.88
072-2570-002-0000	RESIDENTIAL	15.32	2.56	17.88
072-2570-003-0000	RESIDENTIAL	15.32	2.56	17.88
072-2570-004-0000	RESIDENTIAL	15.32	2.56	17.88
072-2570-005-0000	RESIDENTIAL	15.32	2.56	17.88
072-2570-006-0000	RESIDENTIAL	15.32	2.56	17.88
072-2570-007-0000	RESIDENTIAL	15.32	2.56	17.88
072-2570-008-0000	RESIDENTIAL	15.32	2.56	17.88
072-2570-009-0000	RESIDENTIAL	15.32	2.56	17.88
072-2570-010-0000	RESIDENTIAL	15.32	2.56	17.88
072-2570-011-0000	RESIDENTIAL	15.32	2.56	17.88
072-2570-012-0000	RESIDENTIAL	15.32	2.56	17.88
072-2570-013-0000	RESIDENTIAL	15.32	2.56	17.88
072-2570-014-0000	RESIDENTIAL	15.32	2.56	17.88
072-2570-015-0000	RESIDENTIAL	15.32	2.56	17.88
072-2570-016-0000	RESIDENTIAL	15.32	2.56	17.88
072-2570-017-0000	RESIDENTIAL	15.32	2.56	17.88
072-2570-018-0000	RESIDENTIAL	15.32	2.56	17.88
072-2570-019-0000	RESIDENTIAL	15.32	2.56	17.88
072-2570-020-0000	RESIDENTIAL	15.32	2.56	17.88
072-2570-021-0000	RESIDENTIAL	15.32	2.56	17.88
072-2570-022-0000	RESIDENTIAL	15.32	2.56	17.88
072-2570-023-0000	RESIDENTIAL	15.32	2.56	17.88
072-2570-024-0000	RESIDENTIAL	15.32	2.56	17.88
072-2570-025-0000	RESIDENTIAL	15.32	2.56	17.88
072-2570-026-0000	RESIDENTIAL	15.32	2.56	17.88
072-2570-027-0000	RESIDENTIAL	15.32	2.56	17.88
072-2570-028-0000	RESIDENTIAL	15.32	2.56	17.88
072-2570-029-0000	RESIDENTIAL	15.32	2.56	17.88
072-2570-030-0000	RESIDENTIAL	15.32	2.56	17.88
072-2570-031-0000	RESIDENTIAL	15.32	2.56	17.88
072-2570-032-0000	RESIDENTIAL	15.32	2.56	17.88
072-2570-033-0000	RESIDENTIAL	15.32	2.56	17.88
072-2570-034-0000	RESIDENTIAL	15.32	2.56	17.88
072-2570-035-0000	RESIDENTIAL	15.32	2.56	17.88
072-2570-036-0000	RESIDENTIAL	15.32	2.56	17.88
072-2570-037-0000	RESIDENTIAL	15.32	2.56	17.88
072-2570-038-0000	RESIDENTIAL	15.32	2.56	17.88

**City of Rancho Cordova
Lighting District No. 2012-1
Fiscal Year 2015/16 Preliminary Assessment Roll**

ASSESSOR PARCEL NUMBER	CLASSIFICATION	STREET LIGHTS CHARGE	SAFETY LIGHTS CHARGE	ASSESSMENT
072-2570-039-0000	RESIDENTIAL	15.32	2.56	17.88
072-2570-040-0000	RESIDENTIAL	15.32	2.56	17.88
072-2570-041-0000	RESIDENTIAL	15.32	2.56	17.88
072-2570-042-0000	RESIDENTIAL	15.32	2.56	17.88
072-2570-043-0000	RESIDENTIAL	15.32	2.56	17.88
072-2570-044-0000	RESIDENTIAL	15.32	2.56	17.88
072-2570-045-0000	RESIDENTIAL	15.32	2.56	17.88
072-2580-001-0000	RESIDENTIAL	15.32	2.56	17.88
072-2580-002-0000	RESIDENTIAL	15.32	2.56	17.88
072-2580-003-0000	RESIDENTIAL	15.32	2.56	17.88
072-2580-004-0000	RESIDENTIAL	15.32	2.56	17.88
072-2580-005-0000	RESIDENTIAL	15.32	2.56	17.88
072-2580-006-0000	RESIDENTIAL	15.32	2.56	17.88
072-2580-007-0000	RESIDENTIAL	15.32	2.56	17.88
072-2580-008-0000	RESIDENTIAL	15.32	2.56	17.88
072-2580-009-0000	RESIDENTIAL	15.32	2.56	17.88
072-2580-010-0000	RESIDENTIAL	15.32	2.56	17.88
072-2580-011-0000	RESIDENTIAL	15.32	2.56	17.88
072-2580-012-0000	RESIDENTIAL	15.32	2.56	17.88
072-2580-013-0000	RESIDENTIAL	15.32	2.56	17.88
072-2580-014-0000	RESIDENTIAL	15.32	2.56	17.88
072-2580-015-0000	RESIDENTIAL	15.32	2.56	17.88
072-2580-016-0000	RESIDENTIAL	15.32	2.56	17.88
072-2580-017-0000	RESIDENTIAL	15.32	2.56	17.88
072-2580-018-0000	RESIDENTIAL	15.32	2.56	17.88
072-2580-019-0000	RESIDENTIAL	15.32	2.56	17.88
072-2580-020-0000	RESIDENTIAL	15.32	2.56	17.88
072-2580-021-0000	RESIDENTIAL	15.32	2.56	17.88
072-2580-022-0000	RESIDENTIAL	15.32	2.56	17.88
072-2580-023-0000	RESIDENTIAL	15.32	2.56	17.88
072-2580-024-0000	RESIDENTIAL	15.32	2.56	17.88
072-2580-025-0000	RESIDENTIAL	15.32	2.56	17.88
072-2580-026-0000	RESIDENTIAL	15.32	2.56	17.88
072-2580-027-0000	RESIDENTIAL	15.32	2.56	17.88
072-2580-028-0000	RESIDENTIAL	15.32	2.56	17.88
072-2580-029-0000	RESIDENTIAL	15.32	2.56	17.88
072-2580-030-0000	RESIDENTIAL	15.32	2.56	17.88
072-2580-031-0000	RESIDENTIAL	15.32	2.56	17.88
072-2580-032-0000	RESIDENTIAL	15.32	2.56	17.88
072-2580-033-0000	RESIDENTIAL	15.32	2.56	17.88
072-2580-034-0000	RESIDENTIAL	15.32	2.56	17.88
072-2580-035-0000	RESIDENTIAL	15.32	2.56	17.88
072-2580-036-0000	RESIDENTIAL	15.32	2.56	17.88
072-2580-037-0000	RESIDENTIAL	15.32	2.56	17.88
072-2580-038-0000	RESIDENTIAL	15.32	2.56	17.88
072-2580-039-0000	RESIDENTIAL	15.32	2.56	17.88
072-2580-040-0000	RESIDENTIAL	15.32	2.56	17.88
072-2580-041-0000	RESIDENTIAL	15.32	2.56	17.88
072-2580-042-0000	RESIDENTIAL	15.32	2.56	17.88
072-2580-043-0000	RESIDENTIAL	15.32	2.56	17.88
072-2580-044-0000	RESIDENTIAL	15.32	2.56	17.88
072-2580-045-0000	RESIDENTIAL	15.32	2.56	17.88
072-2580-046-0000	RESIDENTIAL	15.32	2.56	17.88
072-2580-047-0000	RESIDENTIAL	15.32	2.56	17.88
072-2580-048-0000	RESIDENTIAL	15.32	2.56	17.88
072-2580-049-0000	RESIDENTIAL	15.32	2.56	17.88
072-2580-050-0000	RESIDENTIAL	15.32	2.56	17.88
072-2580-051-0000	RESIDENTIAL	15.32	2.56	17.88
072-2580-052-0000	RESIDENTIAL	15.32	2.56	17.88
072-2580-053-0000	RESIDENTIAL	15.32	2.56	17.88
072-2580-054-0000	RESIDENTIAL	15.32	2.56	17.88
072-2580-055-0000	RESIDENTIAL	15.32	2.56	17.88
072-2580-056-0000	RESIDENTIAL	15.32	2.56	17.88
072-2580-057-0000	RESIDENTIAL	15.32	2.56	17.88
072-2580-058-0000	RESIDENTIAL	15.32	2.56	17.88

**City of Rancho Cordova
Lighting District No. 2012-1
Fiscal Year 2015/16 Preliminary Assessment Roll**

ASSESSOR PARCEL NUMBER	CLASSIFICATION	STREET LIGHTS CHARGE	SAFETY LIGHTS CHARGE	ASSESSMENT
072-2580-059-0000	RESIDENTIAL	15.32	2.56	17.88
072-2580-060-0000	RESIDENTIAL	15.32	2.56	17.88
072-2580-061-0000	RESIDENTIAL	15.32	2.56	17.88
072-2580-062-0000	RESIDENTIAL	15.32	2.56	17.88
072-2580-063-0000	RESIDENTIAL	15.32	2.56	17.88
072-2580-064-0000	RESIDENTIAL	15.32	2.56	17.88
072-2590-001-0000	RESIDENTIAL	15.32	2.56	17.88
072-2590-002-0000	RESIDENTIAL	15.32	2.56	17.88
072-2590-003-0000	RESIDENTIAL	15.32	2.56	17.88
072-2590-004-0000	RESIDENTIAL	15.32	2.56	17.88
072-2590-005-0000	RESIDENTIAL	15.32	2.56	17.88
072-2590-006-0000	RESIDENTIAL	15.32	2.56	17.88
072-2590-007-0000	RESIDENTIAL	15.32	2.56	17.88
072-2590-008-0000	RESIDENTIAL	15.32	2.56	17.88
072-2590-009-0000	RESIDENTIAL	15.32	2.56	17.88
072-2590-010-0000	RESIDENTIAL	15.32	2.56	17.88
072-2590-011-0000	RESIDENTIAL	15.32	2.56	17.88
072-2590-012-0000	RESIDENTIAL	15.32	2.56	17.88
072-2590-013-0000	RESIDENTIAL	15.32	2.56	17.88
072-2590-014-0000	RESIDENTIAL	15.32	2.56	17.88
072-2590-015-0000	RESIDENTIAL	15.32	2.56	17.88
072-2590-016-0000	RESIDENTIAL	15.32	2.56	17.88
072-2590-017-0000	RESIDENTIAL	15.32	2.56	17.88
072-2590-018-0000	RESIDENTIAL	15.32	2.56	17.88
072-2590-019-0000	RESIDENTIAL	15.32	2.56	17.88
072-2590-020-0000	RESIDENTIAL	15.32	2.56	17.88
072-2590-021-0000	RESIDENTIAL	15.32	2.56	17.88
072-2590-022-0000	RESIDENTIAL	15.32	2.56	17.88
072-2590-023-0000	RESIDENTIAL	15.32	2.56	17.88
072-2590-024-0000	RESIDENTIAL	15.32	2.56	17.88
072-2590-025-0000	RESIDENTIAL	15.32	2.56	17.88
072-2590-026-0000	RESIDENTIAL	15.32	2.56	17.88
072-2590-027-0000	RESIDENTIAL	15.32	2.56	17.88
072-2590-028-0000	RESIDENTIAL	15.32	2.56	17.88
072-2590-029-0000	RESIDENTIAL	15.32	2.56	17.88
072-2590-030-0000	RESIDENTIAL	15.32	2.56	17.88
072-2590-031-0000	RESIDENTIAL	15.32	2.56	17.88
072-2590-032-0000	RESIDENTIAL	15.32	2.56	17.88
072-2590-033-0000	RESIDENTIAL	15.32	2.56	17.88
072-2590-034-0000	RESIDENTIAL	15.32	2.56	17.88
072-2590-035-0000	RESIDENTIAL	15.32	2.56	17.88
072-2590-036-0000	RESIDENTIAL	15.32	2.56	17.88
072-2590-037-0000	RESIDENTIAL	15.32	2.56	17.88
072-2590-038-0000	RESIDENTIAL	15.32	2.56	17.88
072-2590-039-0000	RESIDENTIAL	15.32	2.56	17.88
072-2590-040-0000	RESIDENTIAL	15.32	2.56	17.88
072-2590-041-0000	RESIDENTIAL	15.32	2.56	17.88
072-2590-042-0000	RESIDENTIAL	15.32	2.56	17.88
072-2590-043-0000	RESIDENTIAL	15.32	2.56	17.88
072-2590-044-0000	RESIDENTIAL	15.32	2.56	17.88
072-2590-045-0000	RESIDENTIAL	15.32	2.56	17.88
072-2590-046-0000	RESIDENTIAL	15.32	2.56	17.88
072-2590-047-0000	RESIDENTIAL	15.32	2.56	17.88
072-2590-048-0000	RESIDENTIAL	15.32	2.56	17.88
072-2590-049-0000	RESIDENTIAL	15.32	2.56	17.88
072-2590-050-0000	RESIDENTIAL	15.32	2.56	17.88
072-2590-051-0000	RESIDENTIAL	15.32	2.56	17.88
072-2590-052-0000	RESIDENTIAL	15.32	2.56	17.88
072-2590-053-0000	RESIDENTIAL	15.32	2.56	17.88
072-2590-054-0000	RESIDENTIAL	15.32	2.56	17.88
072-2590-055-0000	RESIDENTIAL	15.32	2.56	17.88
072-2590-056-0000	RESIDENTIAL	15.32	2.56	17.88
072-2590-057-0000	RESIDENTIAL	15.32	2.56	17.88
072-2590-058-0000	RESIDENTIAL	15.32	2.56	17.88
072-2590-059-0000	RESIDENTIAL	15.32	2.56	17.88

**City of Rancho Cordova
Lighting District No. 2012-1
Fiscal Year 2015/16 Preliminary Assessment Roll**

ASSESSOR PARCEL NUMBER	CLASSIFICATION	STREET LIGHTS CHARGE	SAFETY LIGHTS CHARGE	ASSESSMENT
072-2590-060-0000	RESIDENTIAL	15.32	2.56	17.88
072-2590-061-0000	RESIDENTIAL	15.32	2.56	17.88
072-2590-062-0000	RESIDENTIAL	15.32	2.56	17.88
072-2590-063-0000	RESIDENTIAL	15.32	2.56	17.88
072-2590-064-0000	RESIDENTIAL	15.32	2.56	17.88
072-2590-065-0000	RESIDENTIAL	15.32	2.56	17.88
072-2590-066-0000	RESIDENTIAL	15.32	2.56	17.88
072-2590-067-0000	RESIDENTIAL	15.32	2.56	17.88
072-2590-068-0000	RESIDENTIAL	15.32	2.56	17.88
072-2590-069-0000	RESIDENTIAL	15.32	2.56	17.88
072-2590-070-0000	RESIDENTIAL	15.32	2.56	17.88
072-2590-071-0000	RESIDENTIAL	15.32	2.56	17.88
072-2590-072-0000	RESIDENTIAL	15.32	2.56	17.88
072-2590-073-0000	RESIDENTIAL	15.32	2.56	17.88
072-2590-074-0000	RESIDENTIAL	15.32	2.56	17.88
072-2590-075-0000	RESIDENTIAL	15.32	2.56	17.88
072-2590-076-0000	RESIDENTIAL	15.32	2.56	17.88
072-2590-077-0000	RESIDENTIAL	15.32	2.56	17.88
072-2590-078-0000	RESIDENTIAL	15.32	2.56	17.88
072-2590-079-0000	RESIDENTIAL	15.32	2.56	17.88
072-2590-080-0000	RESIDENTIAL	15.32	2.56	17.88
072-2590-081-0000	RESIDENTIAL	15.32	2.56	17.88
072-2590-082-0000	RESIDENTIAL	15.32	2.56	17.88
072-2590-083-0000	RESIDENTIAL	15.32	2.56	17.88
072-2590-084-0000	RESIDENTIAL	15.32	2.56	17.88
072-2590-085-0000	RESIDENTIAL	15.32	2.56	17.88
072-2590-086-0000	RESIDENTIAL	15.32	2.56	17.88
072-2590-087-0000	RESIDENTIAL	15.32	2.56	17.88
072-2590-088-0000	RESIDENTIAL	15.32	2.56	17.88
072-2590-089-0000	RESIDENTIAL	15.32	2.56	17.88
072-2590-090-0000	RESIDENTIAL	15.32	2.56	17.88
072-2590-091-0000	RESIDENTIAL	15.32	2.56	17.88
072-2590-092-0000	RESIDENTIAL	15.32	2.56	17.88
072-2590-093-0000	RESIDENTIAL	15.32	2.56	17.88
072-2590-094-0000	RESIDENTIAL	15.32	2.56	17.88
072-2590-095-0000	RESIDENTIAL	15.32	2.56	17.88
072-2590-096-0000	RESIDENTIAL	15.32	2.56	17.88
072-2590-097-0000	RESIDENTIAL	15.32	2.56	17.88
072-2590-098-0000	RESIDENTIAL	15.32	2.56	17.88
072-2590-099-0000	RESIDENTIAL	15.32	2.56	17.88
072-2590-105-0000	NON RESIDENTIAL	74.54	2.56	77.10
072-2590-106-0000	NON RESIDENTIAL	17.10	2.56	19.66
072-2600-001-0000	RESIDENTIAL	15.32	2.56	17.88
072-2600-002-0000	RESIDENTIAL	15.32	2.56	17.88
072-2600-003-0000	RESIDENTIAL	15.32	2.56	17.88
072-2600-004-0000	RESIDENTIAL	15.32	2.56	17.88
072-2600-005-0000	RESIDENTIAL	15.32	2.56	17.88
072-2600-006-0000	RESIDENTIAL	15.32	2.56	17.88
072-2600-007-0000	RESIDENTIAL	15.32	2.56	17.88
072-2600-008-0000	RESIDENTIAL	15.32	2.56	17.88
072-2600-009-0000	RESIDENTIAL	15.32	2.56	17.88
072-2600-010-0000	RESIDENTIAL	15.32	2.56	17.88
072-2600-011-0000	RESIDENTIAL	15.32	2.56	17.88
072-2600-012-0000	RESIDENTIAL	15.32	2.56	17.88
072-2600-013-0000	RESIDENTIAL	15.32	2.56	17.88
072-2600-014-0000	RESIDENTIAL	15.32	2.56	17.88
072-2600-015-0000	RESIDENTIAL	15.32	2.56	17.88
072-2600-016-0000	RESIDENTIAL	15.32	2.56	17.88
072-2600-017-0000	RESIDENTIAL	15.32	2.56	17.88
072-2600-018-0000	RESIDENTIAL	15.32	2.56	17.88
072-2600-019-0000	RESIDENTIAL	15.32	2.56	17.88
072-2600-020-0000	RESIDENTIAL	15.32	2.56	17.88
072-2600-021-0000	RESIDENTIAL	15.32	2.56	17.88
072-2600-022-0000	RESIDENTIAL	15.32	2.56	17.88
072-2600-023-0000	RESIDENTIAL	15.32	2.56	17.88

**City of Rancho Cordova
Lighting District No. 2012-1
Fiscal Year 2015/16 Preliminary Assessment Roll**

ASSESSOR PARCEL NUMBER	CLASSIFICATION	STREET LIGHTS CHARGE	SAFETY LIGHTS CHARGE	ASSESSMENT
072-2600-024-0000	RESIDENTIAL	15.32	2.56	17.88
072-2600-025-0000	RESIDENTIAL	15.32	2.56	17.88
072-2600-026-0000	RESIDENTIAL	15.32	2.56	17.88
072-2600-027-0000	RESIDENTIAL	15.32	2.56	17.88
072-2600-028-0000	RESIDENTIAL	15.32	2.56	17.88
072-2600-029-0000	RESIDENTIAL	15.32	2.56	17.88
072-2600-030-0000	RESIDENTIAL	15.32	2.56	17.88
072-2600-031-0000	RESIDENTIAL	15.32	2.56	17.88
072-2600-032-0000	RESIDENTIAL	15.32	2.56	17.88
072-2600-033-0000	RESIDENTIAL	15.32	2.56	17.88
072-2600-034-0000	RESIDENTIAL	15.32	2.56	17.88
072-2600-035-0000	RESIDENTIAL	15.32	2.56	17.88
072-2600-036-0000	RESIDENTIAL	15.32	2.56	17.88
072-2600-037-0000	RESIDENTIAL	15.32	2.56	17.88
072-2600-038-0000	RESIDENTIAL	15.32	2.56	17.88
072-2600-039-0000	RESIDENTIAL	15.32	2.56	17.88
072-2600-040-0000	RESIDENTIAL	15.32	2.56	17.88
072-2600-041-0000	RESIDENTIAL	15.32	2.56	17.88
072-2600-042-0000	RESIDENTIAL	15.32	2.56	17.88
072-2600-043-0000	RESIDENTIAL	15.32	2.56	17.88
072-2600-044-0000	RESIDENTIAL	15.32	2.56	17.88
072-2600-045-0000	RESIDENTIAL	15.32	2.56	17.88
072-2600-046-0000	RESIDENTIAL	15.32	2.56	17.88
072-2600-047-0000	RESIDENTIAL	15.32	2.56	17.88
072-2600-048-0000	RESIDENTIAL	15.32	2.56	17.88
072-2600-049-0000	RESIDENTIAL	15.32	2.56	17.88
072-2600-050-0000	RESIDENTIAL	15.32	2.56	17.88
072-2600-051-0000	RESIDENTIAL	15.32	2.56	17.88
072-2600-052-0000	RESIDENTIAL	15.32	2.56	17.88
072-2600-053-0000	RESIDENTIAL	15.32	2.56	17.88
072-2600-054-0000	RESIDENTIAL	15.32	2.56	17.88
072-2600-055-0000	RESIDENTIAL	15.32	2.56	17.88
072-2600-056-0000	RESIDENTIAL	15.32	2.56	17.88
072-2600-057-0000	RESIDENTIAL	15.32	2.56	17.88
072-2600-058-0000	RESIDENTIAL	15.32	2.56	17.88
072-2600-059-0000	RESIDENTIAL	15.32	2.56	17.88
072-2600-060-0000	RESIDENTIAL	15.32	2.56	17.88
072-2600-061-0000	RESIDENTIAL	15.32	2.56	17.88
072-2600-062-0000	RESIDENTIAL	15.32	2.56	17.88
072-2600-063-0000	RESIDENTIAL	15.32	2.56	17.88
072-2600-064-0000	RESIDENTIAL	15.32	2.56	17.88
072-2600-065-0000	RESIDENTIAL	15.32	2.56	17.88
072-2600-066-0000	RESIDENTIAL	15.32	2.56	17.88
072-2600-067-0000	RESIDENTIAL	15.32	2.56	17.88
072-2600-068-0000	RESIDENTIAL	15.32	2.56	17.88
072-2600-069-0000	RESIDENTIAL	15.32	2.56	17.88
072-2600-070-0000	RESIDENTIAL	15.32	2.56	17.88
072-2600-071-0000	RESIDENTIAL	15.32	2.56	17.88
072-2600-072-0000	RESIDENTIAL	15.32	2.56	17.88
072-2600-073-0000	RESIDENTIAL	15.32	2.56	17.88
072-2600-074-0000	RESIDENTIAL	15.32	2.56	17.88
072-2600-075-0000	RESIDENTIAL	15.32	2.56	17.88
072-2600-076-0000	RESIDENTIAL	15.32	2.56	17.88
072-2600-077-0000	RESIDENTIAL	15.32	2.56	17.88
072-2600-078-0000	RESIDENTIAL	15.32	2.56	17.88
072-2600-079-0000	RESIDENTIAL	15.32	2.56	17.88
072-2600-080-0000	RESIDENTIAL	15.32	2.56	17.88
072-2600-081-0000	RESIDENTIAL	15.32	2.56	17.88
072-2600-082-0000	RESIDENTIAL	15.32	2.56	17.88
072-2600-083-0000	RESIDENTIAL	15.32	2.56	17.88
072-2600-084-0000	RESIDENTIAL	15.32	2.56	17.88
072-2600-085-0000	RESIDENTIAL	15.32	2.56	17.88
072-2600-086-0000	RESIDENTIAL	15.32	2.56	17.88
072-2600-087-0000	RESIDENTIAL	15.32	2.56	17.88
072-2600-088-0000	RESIDENTIAL	15.32	2.56	17.88

City of Rancho Cordova
Lighting District No. 2012-1
Fiscal Year 2015/16 Preliminary Assessment Roll

ASSESSOR PARCEL NUMBER	CLASSIFICATION	STREET LIGHTS CHARGE	SAFETY LIGHTS CHARGE	ASSESSMENT
072-2600-089-0000	RESIDENTIAL	15.32	2.56	17.88
072-2600-090-0000	RESIDENTIAL	15.32	2.56	17.88
072-2600-091-0000	RESIDENTIAL	15.32	2.56	17.88
072-2600-092-0000	RESIDENTIAL	15.32	2.56	17.88
072-2600-093-0000	RESIDENTIAL	15.32	2.56	17.88
072-2600-094-0000	RESIDENTIAL	15.32	2.56	17.88
072-2600-095-0000	RESIDENTIAL	15.32	2.56	17.88
072-2600-096-0000	RESIDENTIAL	15.32	2.56	17.88
072-2600-097-0000	RESIDENTIAL	15.32	2.56	17.88
072-2860-001-0000	NON RESIDENTIAL	615.88	2.56	618.44
072-2860-002-0000	NON RESIDENTIAL	284.62	2.56	287.18
072-2860-003-0000	NON RESIDENTIAL	250.86	2.56	253.42
072-2860-004-0000	NON RESIDENTIAL	244.06	2.56	246.62
072-2860-006-0000	NON RESIDENTIAL	355.40	2.56	357.96
072-2860-008-0000	NON RESIDENTIAL	76.80	2.56	79.36
072-2860-009-0000	NON RESIDENTIAL	65.22	2.56	67.78
072-2860-015-0000	NON RESIDENTIAL	83.10	2.56	85.66
072-2860-016-0000	NON RESIDENTIAL	77.30	2.56	79.86
072-2860-017-0000	NON RESIDENTIAL	67.48	2.56	70.04
072-2860-018-0000	NON RESIDENTIAL	73.52	2.56	76.08
072-2860-019-0000	NON RESIDENTIAL	182.10	2.56	184.66
072-2860-023-0000	NON RESIDENTIAL	171.78	2.56	174.34
072-2860-024-0000	NON RESIDENTIAL	50.60	2.56	53.16
072-2870-001-0000	SAFETY LIGHTS ONLY	0.00	2.56	2.56
072-2870-002-0000	SAFETY LIGHTS ONLY	0.00	2.56	2.56
072-2870-003-0000	SAFETY LIGHTS ONLY	0.00	2.56	2.56
072-2870-004-0000	SAFETY LIGHTS ONLY	0.00	2.56	2.56
072-2870-005-0000	SAFETY LIGHTS ONLY	0.00	2.56	2.56
072-2870-006-0000	SAFETY LIGHTS ONLY	0.00	2.56	2.56
072-2870-007-0000	SAFETY LIGHTS ONLY	0.00	2.56	2.56
072-2870-008-0000	SAFETY LIGHTS ONLY	0.00	2.56	2.56
072-2870-009-0000	SAFETY LIGHTS ONLY	0.00	2.56	2.56
072-2870-010-0000	SAFETY LIGHTS ONLY	0.00	2.56	2.56
072-2870-011-0000	SAFETY LIGHTS ONLY	0.00	2.56	2.56
072-2870-012-0000	SAFETY LIGHTS ONLY	0.00	2.56	2.56
072-2870-013-0000	SAFETY LIGHTS ONLY	0.00	2.56	2.56
072-2870-014-0000	SAFETY LIGHTS ONLY	0.00	2.56	2.56
072-2870-015-0000	SAFETY LIGHTS ONLY	0.00	2.56	2.56
072-2870-016-0000	SAFETY LIGHTS ONLY	0.00	2.56	2.56
072-2870-017-0000	SAFETY LIGHTS ONLY	0.00	2.56	2.56
072-2870-018-0000	SAFETY LIGHTS ONLY	0.00	2.56	2.56
072-2870-019-0000	SAFETY LIGHTS ONLY	0.00	2.56	2.56
072-2870-020-0000	SAFETY LIGHTS ONLY	0.00	2.56	2.56
072-2870-021-0000	SAFETY LIGHTS ONLY	0.00	2.56	2.56
072-2870-022-0000	SAFETY LIGHTS ONLY	0.00	2.56	2.56
072-2870-023-0000	SAFETY LIGHTS ONLY	0.00	2.56	2.56
072-2870-024-0000	SAFETY LIGHTS ONLY	0.00	2.56	2.56
072-2870-025-0000	SAFETY LIGHTS ONLY	0.00	2.56	2.56
072-2870-026-0000	SAFETY LIGHTS ONLY	0.00	2.56	2.56
072-2870-027-0000	SAFETY LIGHTS ONLY	0.00	2.56	2.56
072-2870-028-0000	SAFETY LIGHTS ONLY	0.00	2.56	2.56
072-2870-029-0000	SAFETY LIGHTS ONLY	0.00	2.56	2.56
072-2870-030-0000	SAFETY LIGHTS ONLY	0.00	2.56	2.56
072-2870-031-0000	SAFETY LIGHTS ONLY	0.00	2.56	2.56
072-2870-032-0000	SAFETY LIGHTS ONLY	0.00	2.56	2.56
072-2870-033-0000	SAFETY LIGHTS ONLY	0.00	2.56	2.56
072-2870-034-0000	SAFETY LIGHTS ONLY	0.00	2.56	2.56
072-2870-035-0000	SAFETY LIGHTS ONLY	0.00	2.56	2.56
072-2870-036-0000	SAFETY LIGHTS ONLY	0.00	2.56	2.56
072-2870-037-0000	SAFETY LIGHTS ONLY	0.00	2.56	2.56
072-2870-038-0000	SAFETY LIGHTS ONLY	0.00	2.56	2.56
072-2870-039-0000	SAFETY LIGHTS ONLY	0.00	2.56	2.56
072-2870-040-0000	SAFETY LIGHTS ONLY	0.00	2.56	2.56
072-2870-041-0000	SAFETY LIGHTS ONLY	0.00	2.56	2.56
072-2870-042-0000	SAFETY LIGHTS ONLY	0.00	2.56	2.56

City of Rancho Cordova
Lighting District No. 2012-1
Fiscal Year 2015/16 Preliminary Assessment Roll

ASSESSOR PARCEL NUMBER	CLASSIFICATION	STREET LIGHTS CHARGE	SAFETY LIGHTS CHARGE	ASSESSMENT
072-2870-043-0000	SAFETY LIGHTS ONLY	0.00	2.56	2.56
072-2870-044-0000	SAFETY LIGHTS ONLY	0.00	2.56	2.56
072-2870-045-0000	SAFETY LIGHTS ONLY	0.00	2.56	2.56
072-2870-046-0000	SAFETY LIGHTS ONLY	0.00	2.56	2.56
072-2870-047-0000	SAFETY LIGHTS ONLY	0.00	2.56	2.56
072-2870-048-0000	SAFETY LIGHTS ONLY	0.00	2.56	2.56
072-2870-049-0000	SAFETY LIGHTS ONLY	0.00	2.56	2.56
072-2870-050-0000	SAFETY LIGHTS ONLY	0.00	2.56	2.56
072-2870-051-0000	SAFETY LIGHTS ONLY	0.00	2.56	2.56
072-2870-052-0000	SAFETY LIGHTS ONLY	0.00	2.56	2.56
072-2870-053-0000	SAFETY LIGHTS ONLY	0.00	2.56	2.56
072-2870-054-0000	SAFETY LIGHTS ONLY	0.00	2.56	2.56
072-2870-055-0000	SAFETY LIGHTS ONLY	0.00	2.56	2.56
072-2870-056-0000	SAFETY LIGHTS ONLY	0.00	2.56	2.56
072-2870-057-0000	SAFETY LIGHTS ONLY	0.00	2.56	2.56
072-2870-058-0000	SAFETY LIGHTS ONLY	0.00	2.56	2.56
072-2870-059-0000	SAFETY LIGHTS ONLY	0.00	2.56	2.56
072-2870-060-0000	SAFETY LIGHTS ONLY	0.00	2.56	2.56
072-2870-061-0000	SAFETY LIGHTS ONLY	0.00	2.56	2.56
072-2870-062-0000	SAFETY LIGHTS ONLY	0.00	2.56	2.56
072-2870-063-0000	SAFETY LIGHTS ONLY	0.00	2.56	2.56
072-2870-064-0000	SAFETY LIGHTS ONLY	0.00	2.56	2.56
072-2870-065-0000	SAFETY LIGHTS ONLY	0.00	2.56	2.56
072-2870-066-0000	SAFETY LIGHTS ONLY	0.00	2.56	2.56
072-2870-067-0000	SAFETY LIGHTS ONLY	0.00	2.56	2.56
072-2870-068-0000	SAFETY LIGHTS ONLY	0.00	2.56	2.56
072-2870-069-0000	SAFETY LIGHTS ONLY	0.00	2.56	2.56
072-2870-070-0000	SAFETY LIGHTS ONLY	0.00	2.56	2.56
072-2870-071-0000	SAFETY LIGHTS ONLY	0.00	2.56	2.56
072-2870-072-0000	SAFETY LIGHTS ONLY	0.00	2.56	2.56
072-2880-001-0000	SAFETY LIGHTS ONLY	0.00	2.56	2.56
072-2880-002-0000	SAFETY LIGHTS ONLY	0.00	2.56	2.56
072-2880-003-0000	SAFETY LIGHTS ONLY	0.00	2.56	2.56
072-2880-004-0000	SAFETY LIGHTS ONLY	0.00	2.56	2.56
072-2880-005-0000	SAFETY LIGHTS ONLY	0.00	2.56	2.56
072-2880-006-0000	SAFETY LIGHTS ONLY	0.00	2.56	2.56
072-2880-007-0000	SAFETY LIGHTS ONLY	0.00	2.56	2.56
072-2880-008-0000	SAFETY LIGHTS ONLY	0.00	2.56	2.56
072-2880-009-0000	SAFETY LIGHTS ONLY	0.00	2.56	2.56
072-2880-010-0000	SAFETY LIGHTS ONLY	0.00	2.56	2.56
072-2880-011-0000	SAFETY LIGHTS ONLY	0.00	2.56	2.56
072-2880-012-0000	SAFETY LIGHTS ONLY	0.00	2.56	2.56
072-2880-013-0000	SAFETY LIGHTS ONLY	0.00	2.56	2.56
072-2880-014-0000	SAFETY LIGHTS ONLY	0.00	2.56	2.56
072-2880-015-0000	SAFETY LIGHTS ONLY	0.00	2.56	2.56
072-2880-016-0000	SAFETY LIGHTS ONLY	0.00	2.56	2.56
072-2880-017-0000	SAFETY LIGHTS ONLY	0.00	2.56	2.56
072-2880-018-0000	SAFETY LIGHTS ONLY	0.00	2.56	2.56
072-2880-019-0000	SAFETY LIGHTS ONLY	0.00	2.56	2.56
072-2880-020-0000	SAFETY LIGHTS ONLY	0.00	2.56	2.56
072-2880-021-0000	SAFETY LIGHTS ONLY	0.00	2.56	2.56
072-2880-022-0000	SAFETY LIGHTS ONLY	0.00	2.56	2.56
072-2880-023-0000	SAFETY LIGHTS ONLY	0.00	2.56	2.56
072-2880-024-0000	SAFETY LIGHTS ONLY	0.00	2.56	2.56
072-2880-025-0000	SAFETY LIGHTS ONLY	0.00	2.56	2.56
072-2880-026-0000	SAFETY LIGHTS ONLY	0.00	2.56	2.56
072-2880-027-0000	SAFETY LIGHTS ONLY	0.00	2.56	2.56
072-2880-028-0000	SAFETY LIGHTS ONLY	0.00	2.56	2.56
072-2880-029-0000	SAFETY LIGHTS ONLY	0.00	2.56	2.56
072-2880-030-0000	SAFETY LIGHTS ONLY	0.00	2.56	2.56
072-2880-031-0000	SAFETY LIGHTS ONLY	0.00	2.56	2.56
072-2880-032-0000	SAFETY LIGHTS ONLY	0.00	2.56	2.56
072-2880-033-0000	SAFETY LIGHTS ONLY	0.00	2.56	2.56
072-2880-034-0000	SAFETY LIGHTS ONLY	0.00	2.56	2.56
072-2880-035-0000	SAFETY LIGHTS ONLY	0.00	2.56	2.56

City of Rancho Cordova
Lighting District No. 2012-1
Fiscal Year 2015/16 Preliminary Assessment Roll

ASSESSOR PARCEL NUMBER	CLASSIFICATION	STREET LIGHTS CHARGE	SAFETY LIGHTS CHARGE	ASSESSMENT
072-2880-036-0000	SAFETY LIGHTS ONLY	0.00	2.56	2.56
072-2880-037-0000	SAFETY LIGHTS ONLY	0.00	2.56	2.56
072-2880-038-0000	SAFETY LIGHTS ONLY	0.00	2.56	2.56
072-2880-039-0000	SAFETY LIGHTS ONLY	0.00	2.56	2.56
072-2880-040-0000	SAFETY LIGHTS ONLY	0.00	2.56	2.56
072-2880-041-0000	SAFETY LIGHTS ONLY	0.00	2.56	2.56
072-2880-042-0000	SAFETY LIGHTS ONLY	0.00	2.56	2.56
072-2880-043-0000	SAFETY LIGHTS ONLY	0.00	2.56	2.56
072-2880-044-0000	SAFETY LIGHTS ONLY	0.00	2.56	2.56
072-2880-045-0000	SAFETY LIGHTS ONLY	0.00	2.56	2.56
072-2880-046-0000	SAFETY LIGHTS ONLY	0.00	2.56	2.56
072-2880-047-0000	SAFETY LIGHTS ONLY	0.00	2.56	2.56
072-2880-048-0000	SAFETY LIGHTS ONLY	0.00	2.56	2.56
072-2880-049-0000	SAFETY LIGHTS ONLY	0.00	2.56	2.56
072-2880-050-0000	SAFETY LIGHTS ONLY	0.00	2.56	2.56
072-2880-051-0000	SAFETY LIGHTS ONLY	0.00	2.56	2.56
072-2880-052-0000	SAFETY LIGHTS ONLY	0.00	2.56	2.56
072-2880-053-0000	SAFETY LIGHTS ONLY	0.00	2.56	2.56
072-2880-054-0000	SAFETY LIGHTS ONLY	0.00	2.56	2.56
072-2880-055-0000	SAFETY LIGHTS ONLY	0.00	2.56	2.56
072-2880-056-0000	SAFETY LIGHTS ONLY	0.00	2.56	2.56
072-2880-057-0000	SAFETY LIGHTS ONLY	0.00	2.56	2.56
072-2880-058-0000	SAFETY LIGHTS ONLY	0.00	2.56	2.56
072-2880-059-0000	SAFETY LIGHTS ONLY	0.00	2.56	2.56
072-2880-060-0000	SAFETY LIGHTS ONLY	0.00	2.56	2.56
072-2880-061-0000	SAFETY LIGHTS ONLY	0.00	2.56	2.56
072-2880-062-0000	SAFETY LIGHTS ONLY	0.00	2.56	2.56
072-2880-063-0000	SAFETY LIGHTS ONLY	0.00	2.56	2.56
072-2880-064-0000	SAFETY LIGHTS ONLY	0.00	2.56	2.56
072-2880-065-0000	SAFETY LIGHTS ONLY	0.00	2.56	2.56
072-2880-066-0000	SAFETY LIGHTS ONLY	0.00	2.56	2.56
072-2880-067-0000	SAFETY LIGHTS ONLY	0.00	2.56	2.56
072-2880-068-0000	SAFETY LIGHTS ONLY	0.00	2.56	2.56
072-2880-069-0000	SAFETY LIGHTS ONLY	0.00	2.56	2.56
072-2880-070-0000	SAFETY LIGHTS ONLY	0.00	2.56	2.56
072-2880-071-0000	SAFETY LIGHTS ONLY	0.00	2.56	2.56
072-2880-072-0000	SAFETY LIGHTS ONLY	0.00	2.56	2.56
072-2880-073-0000	SAFETY LIGHTS ONLY	0.00	2.56	2.56
072-2880-074-0000	SAFETY LIGHTS ONLY	0.00	2.56	2.56
072-2880-075-0000	SAFETY LIGHTS ONLY	0.00	2.56	2.56
072-2880-076-0000	SAFETY LIGHTS ONLY	0.00	2.56	2.56
072-2880-077-0000	SAFETY LIGHTS ONLY	0.00	2.56	2.56
072-2880-078-0000	SAFETY LIGHTS ONLY	0.00	2.56	2.56
072-2880-079-0000	SAFETY LIGHTS ONLY	0.00	2.56	2.56
072-2880-080-0000	SAFETY LIGHTS ONLY	0.00	2.56	2.56
072-2880-081-0000	SAFETY LIGHTS ONLY	0.00	2.56	2.56
072-2880-082-0000	SAFETY LIGHTS ONLY	0.00	2.56	2.56
072-2890-001-0000	SAFETY LIGHTS ONLY	0.00	2.56	2.56
072-2890-002-0000	SAFETY LIGHTS ONLY	0.00	2.56	2.56
072-2890-003-0000	SAFETY LIGHTS ONLY	0.00	2.56	2.56
072-2890-004-0000	SAFETY LIGHTS ONLY	0.00	2.56	2.56
072-2890-005-0000	SAFETY LIGHTS ONLY	0.00	2.56	2.56
072-2890-006-0000	SAFETY LIGHTS ONLY	0.00	2.56	2.56
072-2890-007-0000	SAFETY LIGHTS ONLY	0.00	2.56	2.56
072-2890-008-0000	SAFETY LIGHTS ONLY	0.00	2.56	2.56
072-2890-009-0000	SAFETY LIGHTS ONLY	0.00	2.56	2.56
072-2890-010-0000	SAFETY LIGHTS ONLY	0.00	2.56	2.56
072-2890-011-0000	SAFETY LIGHTS ONLY	0.00	2.56	2.56
072-2890-012-0000	SAFETY LIGHTS ONLY	0.00	2.56	2.56
072-2890-013-0000	SAFETY LIGHTS ONLY	0.00	2.56	2.56
072-2890-014-0000	SAFETY LIGHTS ONLY	0.00	2.56	2.56
072-2890-015-0000	SAFETY LIGHTS ONLY	0.00	2.56	2.56
072-2890-016-0000	SAFETY LIGHTS ONLY	0.00	2.56	2.56
072-2890-017-0000	SAFETY LIGHTS ONLY	0.00	2.56	2.56
072-2890-018-0000	SAFETY LIGHTS ONLY	0.00	2.56	2.56

**City of Rancho Cordova
Lighting District No. 2012-1
Fiscal Year 2015/16 Preliminary Assessment Roll**

ASSESSOR PARCEL NUMBER	CLASSIFICATION	STREET LIGHTS CHARGE	SAFETY LIGHTS CHARGE	ASSESSMENT
072-2890-019-0000	SAFETY LIGHTS ONLY	0.00	2.56	2.56
072-2890-020-0000	SAFETY LIGHTS ONLY	0.00	2.56	2.56
072-2890-021-0000	SAFETY LIGHTS ONLY	0.00	2.56	2.56
072-2890-022-0000	SAFETY LIGHTS ONLY	0.00	2.56	2.56
072-2890-023-0000	SAFETY LIGHTS ONLY	0.00	2.56	2.56
072-2890-024-0000	SAFETY LIGHTS ONLY	0.00	2.56	2.56
072-2890-025-0000	SAFETY LIGHTS ONLY	0.00	2.56	2.56
072-2890-026-0000	SAFETY LIGHTS ONLY	0.00	2.56	2.56
072-2890-027-0000	SAFETY LIGHTS ONLY	0.00	2.56	2.56
072-2890-028-0000	SAFETY LIGHTS ONLY	0.00	2.56	2.56
072-2890-029-0000	SAFETY LIGHTS ONLY	0.00	2.56	2.56
072-2890-030-0000	SAFETY LIGHTS ONLY	0.00	2.56	2.56
072-2890-031-0000	SAFETY LIGHTS ONLY	0.00	2.56	2.56
072-2890-032-0000	SAFETY LIGHTS ONLY	0.00	2.56	2.56
072-2890-033-0000	SAFETY LIGHTS ONLY	0.00	2.56	2.56
072-2890-034-0000	SAFETY LIGHTS ONLY	0.00	2.56	2.56
072-2890-035-0000	SAFETY LIGHTS ONLY	0.00	2.56	2.56
072-2890-036-0000	SAFETY LIGHTS ONLY	0.00	2.56	2.56
072-2890-037-0000	SAFETY LIGHTS ONLY	0.00	2.56	2.56
072-2890-038-0000	SAFETY LIGHTS ONLY	0.00	2.56	2.56
072-2890-039-0000	SAFETY LIGHTS ONLY	0.00	2.56	2.56
072-2890-040-0000	SAFETY LIGHTS ONLY	0.00	2.56	2.56
072-2890-041-0000	SAFETY LIGHTS ONLY	0.00	2.56	2.56
072-2890-042-0000	SAFETY LIGHTS ONLY	0.00	2.56	2.56
072-2890-043-0000	SAFETY LIGHTS ONLY	0.00	2.56	2.56
072-2890-044-0000	SAFETY LIGHTS ONLY	0.00	2.56	2.56
072-2890-045-0000	SAFETY LIGHTS ONLY	0.00	2.56	2.56
072-2890-046-0000	SAFETY LIGHTS ONLY	0.00	2.56	2.56
072-2890-047-0000	SAFETY LIGHTS ONLY	0.00	2.56	2.56
072-2890-048-0000	SAFETY LIGHTS ONLY	0.00	2.56	2.56
072-2890-049-0000	SAFETY LIGHTS ONLY	0.00	2.56	2.56
072-2890-050-0000	SAFETY LIGHTS ONLY	0.00	2.56	2.56
072-2890-051-0000	SAFETY LIGHTS ONLY	0.00	2.56	2.56
072-2890-052-0000	SAFETY LIGHTS ONLY	0.00	2.56	2.56
072-2890-053-0000	SAFETY LIGHTS ONLY	0.00	2.56	2.56
072-2890-054-0000	SAFETY LIGHTS ONLY	0.00	2.56	2.56
072-2890-055-0000	SAFETY LIGHTS ONLY	0.00	2.56	2.56
072-2890-056-0000	SAFETY LIGHTS ONLY	0.00	2.56	2.56
072-2890-057-0000	SAFETY LIGHTS ONLY	0.00	2.56	2.56
072-2890-058-0000	SAFETY LIGHTS ONLY	0.00	2.56	2.56
072-2890-059-0000	SAFETY LIGHTS ONLY	0.00	2.56	2.56
072-2890-060-0000	SAFETY LIGHTS ONLY	0.00	2.56	2.56
072-2890-061-0000	SAFETY LIGHTS ONLY	0.00	2.56	2.56
072-2890-062-0000	SAFETY LIGHTS ONLY	0.00	2.56	2.56
072-2890-063-0000	SAFETY LIGHTS ONLY	0.00	2.56	2.56
072-2890-064-0000	SAFETY LIGHTS ONLY	0.00	2.56	2.56
072-2890-065-0000	SAFETY LIGHTS ONLY	0.00	2.56	2.56
072-2890-066-0000	SAFETY LIGHTS ONLY	0.00	2.56	2.56
072-2890-067-0000	SAFETY LIGHTS ONLY	0.00	2.56	2.56
072-2890-068-0000	SAFETY LIGHTS ONLY	0.00	2.56	2.56
072-2890-069-0000	SAFETY LIGHTS ONLY	0.00	2.56	2.56
072-2890-070-0000	SAFETY LIGHTS ONLY	0.00	2.56	2.56
072-2890-071-0000	SAFETY LIGHTS ONLY	0.00	2.56	2.56
072-2890-072-0000	SAFETY LIGHTS ONLY	0.00	2.56	2.56
072-2890-073-0000	SAFETY LIGHTS ONLY	0.00	2.56	2.56
072-2890-074-0000	SAFETY LIGHTS ONLY	0.00	2.56	2.56
072-2890-075-0000	SAFETY LIGHTS ONLY	0.00	2.56	2.56
072-2890-076-0000	SAFETY LIGHTS ONLY	0.00	2.56	2.56
072-2890-077-0000	SAFETY LIGHTS ONLY	0.00	2.56	2.56
072-2890-078-0000	SAFETY LIGHTS ONLY	0.00	2.56	2.56
072-2890-079-0000	SAFETY LIGHTS ONLY	0.00	2.56	2.56
072-2890-080-0000	SAFETY LIGHTS ONLY	0.00	2.56	2.56
072-2890-081-0000	SAFETY LIGHTS ONLY	0.00	2.56	2.56
072-2890-082-0000	SAFETY LIGHTS ONLY	0.00	2.56	2.56
072-2890-083-0000	SAFETY LIGHTS ONLY	0.00	2.56	2.56

City of Rancho Cordova
Lighting District No. 2012-1
Fiscal Year 2015/16 Preliminary Assessment Roll

ASSESSOR PARCEL NUMBER	CLASSIFICATION	STREET LIGHTS CHARGE	SAFETY LIGHTS CHARGE	ASSESSMENT
072-2890-084-0000	SAFETY LIGHTS ONLY	0.00	2.56	2.56
072-2890-085-0000	SAFETY LIGHTS ONLY	0.00	2.56	2.56
072-2890-086-0000	SAFETY LIGHTS ONLY	0.00	2.56	2.56
072-2890-087-0000	SAFETY LIGHTS ONLY	0.00	2.56	2.56
072-2890-088-0000	SAFETY LIGHTS ONLY	0.00	2.56	2.56
072-2900-001-0000	SAFETY LIGHTS ONLY	0.00	2.56	2.56
072-2900-002-0000	SAFETY LIGHTS ONLY	0.00	2.56	2.56
072-2900-003-0000	SAFETY LIGHTS ONLY	0.00	2.56	2.56
072-2900-004-0000	SAFETY LIGHTS ONLY	0.00	2.56	2.56
072-2900-005-0000	SAFETY LIGHTS ONLY	0.00	2.56	2.56
072-2900-006-0000	SAFETY LIGHTS ONLY	0.00	2.56	2.56
072-2900-007-0000	SAFETY LIGHTS ONLY	0.00	2.56	2.56
072-2900-008-0000	SAFETY LIGHTS ONLY	0.00	2.56	2.56
072-2900-009-0000	SAFETY LIGHTS ONLY	0.00	2.56	2.56
072-2900-010-0000	SAFETY LIGHTS ONLY	0.00	2.56	2.56
072-2900-011-0000	SAFETY LIGHTS ONLY	0.00	2.56	2.56
072-2900-012-0000	SAFETY LIGHTS ONLY	0.00	2.56	2.56
072-2900-013-0000	SAFETY LIGHTS ONLY	0.00	2.56	2.56
072-2900-014-0000	SAFETY LIGHTS ONLY	0.00	2.56	2.56
072-2900-015-0000	SAFETY LIGHTS ONLY	0.00	2.56	2.56
072-2900-016-0000	SAFETY LIGHTS ONLY	0.00	2.56	2.56
072-2900-017-0000	SAFETY LIGHTS ONLY	0.00	2.56	2.56
072-2900-018-0000	SAFETY LIGHTS ONLY	0.00	2.56	2.56
072-2900-019-0000	SAFETY LIGHTS ONLY	0.00	2.56	2.56
072-2900-020-0000	SAFETY LIGHTS ONLY	0.00	2.56	2.56
072-2900-021-0000	SAFETY LIGHTS ONLY	0.00	2.56	2.56
072-2900-022-0000	SAFETY LIGHTS ONLY	0.00	2.56	2.56
072-2900-023-0000	SAFETY LIGHTS ONLY	0.00	2.56	2.56
072-2900-024-0000	SAFETY LIGHTS ONLY	0.00	2.56	2.56
072-2900-025-0000	SAFETY LIGHTS ONLY	0.00	2.56	2.56
072-2900-026-0000	SAFETY LIGHTS ONLY	0.00	2.56	2.56
072-2900-027-0000	SAFETY LIGHTS ONLY	0.00	2.56	2.56
072-2900-028-0000	SAFETY LIGHTS ONLY	0.00	2.56	2.56
072-2900-029-0000	SAFETY LIGHTS ONLY	0.00	2.56	2.56
072-2900-030-0000	SAFETY LIGHTS ONLY	0.00	2.56	2.56
072-2900-031-0000	SAFETY LIGHTS ONLY	0.00	2.56	2.56
072-2900-032-0000	SAFETY LIGHTS ONLY	0.00	2.56	2.56
072-2900-033-0000	SAFETY LIGHTS ONLY	0.00	2.56	2.56
072-2900-034-0000	SAFETY LIGHTS ONLY	0.00	2.56	2.56
072-2900-035-0000	SAFETY LIGHTS ONLY	0.00	2.56	2.56
072-2900-036-0000	SAFETY LIGHTS ONLY	0.00	2.56	2.56
072-2900-037-0000	SAFETY LIGHTS ONLY	0.00	2.56	2.56
072-2900-038-0000	SAFETY LIGHTS ONLY	0.00	2.56	2.56
072-2900-039-0000	SAFETY LIGHTS ONLY	0.00	2.56	2.56
072-2900-040-0000	SAFETY LIGHTS ONLY	0.00	2.56	2.56
072-2900-041-0000	SAFETY LIGHTS ONLY	0.00	2.56	2.56
072-2900-042-0000	SAFETY LIGHTS ONLY	0.00	2.56	2.56
072-2900-043-0000	SAFETY LIGHTS ONLY	0.00	2.56	2.56
072-2900-044-0000	SAFETY LIGHTS ONLY	0.00	2.56	2.56
072-2900-045-0000	SAFETY LIGHTS ONLY	0.00	2.56	2.56
072-2900-046-0000	SAFETY LIGHTS ONLY	0.00	2.56	2.56
072-2900-047-0000	SAFETY LIGHTS ONLY	0.00	2.56	2.56
072-2900-048-0000	SAFETY LIGHTS ONLY	0.00	2.56	2.56
072-2900-049-0000	SAFETY LIGHTS ONLY	0.00	2.56	2.56
072-2900-050-0000	SAFETY LIGHTS ONLY	0.00	2.56	2.56
072-2900-051-0000	SAFETY LIGHTS ONLY	0.00	2.56	2.56
072-2900-052-0000	SAFETY LIGHTS ONLY	0.00	2.56	2.56
072-2900-053-0000	SAFETY LIGHTS ONLY	0.00	2.56	2.56
072-2900-054-0000	SAFETY LIGHTS ONLY	0.00	2.56	2.56
072-2900-055-0000	SAFETY LIGHTS ONLY	0.00	2.56	2.56
072-2900-056-0000	SAFETY LIGHTS ONLY	0.00	2.56	2.56
072-2900-057-0000	SAFETY LIGHTS ONLY	0.00	2.56	2.56
072-2900-058-0000	SAFETY LIGHTS ONLY	0.00	2.56	2.56
072-2900-059-0000	SAFETY LIGHTS ONLY	0.00	2.56	2.56
072-2900-060-0000	SAFETY LIGHTS ONLY	0.00	2.56	2.56

City of Rancho Cordova
Lighting District No. 2012-1
Fiscal Year 2015/16 Preliminary Assessment Roll

ASSESSOR PARCEL NUMBER	CLASSIFICATION	STREET LIGHTS CHARGE	SAFETY LIGHTS CHARGE	ASSESSMENT
072-2900-061-0000	SAFETY LIGHTS ONLY	0.00	2.56	2.56
072-2900-062-0000	SAFETY LIGHTS ONLY	0.00	2.56	2.56
072-2900-063-0000	SAFETY LIGHTS ONLY	0.00	2.56	2.56
072-2900-064-0000	SAFETY LIGHTS ONLY	0.00	2.56	2.56
072-2900-065-0000	SAFETY LIGHTS ONLY	0.00	2.56	2.56
072-2900-066-0000	SAFETY LIGHTS ONLY	0.00	2.56	2.56
072-2900-067-0000	SAFETY LIGHTS ONLY	0.00	2.56	2.56
072-2900-068-0000	SAFETY LIGHTS ONLY	0.00	2.56	2.56
072-2900-069-0000	SAFETY LIGHTS ONLY	0.00	2.56	2.56
072-2900-070-0000	SAFETY LIGHTS ONLY	0.00	2.56	2.56
072-2900-071-0000	SAFETY LIGHTS ONLY	0.00	2.56	2.56
072-2900-072-0000	SAFETY LIGHTS ONLY	0.00	2.56	2.56
072-2900-073-0000	SAFETY LIGHTS ONLY	0.00	2.56	2.56
072-2900-074-0000	SAFETY LIGHTS ONLY	0.00	2.56	2.56
072-2900-075-0000	SAFETY LIGHTS ONLY	0.00	2.56	2.56
072-2900-076-0000	SAFETY LIGHTS ONLY	0.00	2.56	2.56
072-2900-077-0000	SAFETY LIGHTS ONLY	0.00	2.56	2.56
072-2900-078-0000	SAFETY LIGHTS ONLY	0.00	2.56	2.56
072-2900-079-0000	SAFETY LIGHTS ONLY	0.00	2.56	2.56
072-2900-080-0000	SAFETY LIGHTS ONLY	0.00	2.56	2.56
072-2910-001-0000	SAFETY LIGHTS ONLY	0.00	2.56	2.56
072-2910-002-0000	SAFETY LIGHTS ONLY	0.00	2.56	2.56
072-2910-003-0000	SAFETY LIGHTS ONLY	0.00	2.56	2.56
072-2910-004-0000	SAFETY LIGHTS ONLY	0.00	2.56	2.56
072-2910-005-0000	SAFETY LIGHTS ONLY	0.00	2.56	2.56
072-2910-006-0000	SAFETY LIGHTS ONLY	0.00	2.56	2.56
072-2910-007-0000	SAFETY LIGHTS ONLY	0.00	2.56	2.56
072-2910-008-0000	SAFETY LIGHTS ONLY	0.00	2.56	2.56
072-2910-009-0000	SAFETY LIGHTS ONLY	0.00	2.56	2.56
072-2910-010-0000	SAFETY LIGHTS ONLY	0.00	2.56	2.56
072-2910-011-0000	SAFETY LIGHTS ONLY	0.00	2.56	2.56
072-2910-012-0000	SAFETY LIGHTS ONLY	0.00	2.56	2.56
072-2910-013-0000	SAFETY LIGHTS ONLY	0.00	2.56	2.56
072-2910-014-0000	SAFETY LIGHTS ONLY	0.00	2.56	2.56
072-2910-015-0000	SAFETY LIGHTS ONLY	0.00	2.56	2.56
072-2910-016-0000	SAFETY LIGHTS ONLY	0.00	2.56	2.56
072-2910-017-0000	SAFETY LIGHTS ONLY	0.00	2.56	2.56
072-2910-018-0000	SAFETY LIGHTS ONLY	0.00	2.56	2.56
072-2910-019-0000	SAFETY LIGHTS ONLY	0.00	2.56	2.56
072-2910-020-0000	SAFETY LIGHTS ONLY	0.00	2.56	2.56
072-2910-021-0000	SAFETY LIGHTS ONLY	0.00	2.56	2.56
072-2910-022-0000	SAFETY LIGHTS ONLY	0.00	2.56	2.56
072-2910-023-0000	SAFETY LIGHTS ONLY	0.00	2.56	2.56
072-2910-024-0000	SAFETY LIGHTS ONLY	0.00	2.56	2.56
072-2910-025-0000	SAFETY LIGHTS ONLY	0.00	2.56	2.56
072-2910-026-0000	SAFETY LIGHTS ONLY	0.00	2.56	2.56
072-2910-027-0000	SAFETY LIGHTS ONLY	0.00	2.56	2.56
072-2910-028-0000	SAFETY LIGHTS ONLY	0.00	2.56	2.56
072-2910-029-0000	SAFETY LIGHTS ONLY	0.00	2.56	2.56
072-2910-030-0000	SAFETY LIGHTS ONLY	0.00	2.56	2.56
072-2910-031-0000	SAFETY LIGHTS ONLY	0.00	2.56	2.56
072-2910-032-0000	SAFETY LIGHTS ONLY	0.00	2.56	2.56
072-2910-033-0000	SAFETY LIGHTS ONLY	0.00	2.56	2.56
072-2910-034-0000	SAFETY LIGHTS ONLY	0.00	2.56	2.56
072-2910-035-0000	SAFETY LIGHTS ONLY	0.00	2.56	2.56
072-2910-036-0000	SAFETY LIGHTS ONLY	0.00	2.56	2.56
072-2910-037-0000	SAFETY LIGHTS ONLY	0.00	2.56	2.56
072-2910-038-0000	SAFETY LIGHTS ONLY	0.00	2.56	2.56
072-2910-039-0000	SAFETY LIGHTS ONLY	0.00	2.56	2.56
072-2910-040-0000	SAFETY LIGHTS ONLY	0.00	2.56	2.56
072-2910-041-0000	SAFETY LIGHTS ONLY	0.00	2.56	2.56
072-2910-042-0000	SAFETY LIGHTS ONLY	0.00	2.56	2.56
072-2910-043-0000	SAFETY LIGHTS ONLY	0.00	2.56	2.56
072-2910-044-0000	SAFETY LIGHTS ONLY	0.00	2.56	2.56
072-2910-045-0000	SAFETY LIGHTS ONLY	0.00	2.56	2.56

City of Rancho Cordova
Lighting District No. 2012-1
Fiscal Year 2015/16 Preliminary Assessment Roll

ASSESSOR PARCEL NUMBER	CLASSIFICATION	STREET LIGHTS CHARGE	SAFETY LIGHTS CHARGE	ASSESSMENT
072-2910-046-0000	SAFETY LIGHTS ONLY	0.00	2.56	2.56
072-2910-047-0000	SAFETY LIGHTS ONLY	0.00	2.56	2.56
072-2910-048-0000	SAFETY LIGHTS ONLY	0.00	2.56	2.56
072-2910-049-0000	SAFETY LIGHTS ONLY	0.00	2.56	2.56
072-2910-050-0000	SAFETY LIGHTS ONLY	0.00	2.56	2.56
072-2910-051-0000	SAFETY LIGHTS ONLY	0.00	2.56	2.56
072-2910-052-0000	SAFETY LIGHTS ONLY	0.00	2.56	2.56
072-2910-053-0000	SAFETY LIGHTS ONLY	0.00	2.56	2.56
072-2910-054-0000	SAFETY LIGHTS ONLY	0.00	2.56	2.56
072-2910-055-0000	SAFETY LIGHTS ONLY	0.00	2.56	2.56
072-2910-056-0000	SAFETY LIGHTS ONLY	0.00	2.56	2.56
072-2910-057-0000	SAFETY LIGHTS ONLY	0.00	2.56	2.56
072-2910-058-0000	SAFETY LIGHTS ONLY	0.00	2.56	2.56
072-2910-059-0000	SAFETY LIGHTS ONLY	0.00	2.56	2.56
072-2910-060-0000	SAFETY LIGHTS ONLY	0.00	2.56	2.56
072-2910-061-0000	SAFETY LIGHTS ONLY	0.00	2.56	2.56
072-2910-062-0000	SAFETY LIGHTS ONLY	0.00	2.56	2.56
072-2910-063-0000	SAFETY LIGHTS ONLY	0.00	2.56	2.56
072-2910-064-0000	SAFETY LIGHTS ONLY	0.00	2.56	2.56
072-2910-065-0000	SAFETY LIGHTS ONLY	0.00	2.56	2.56
072-2910-066-0000	SAFETY LIGHTS ONLY	0.00	2.56	2.56
072-2910-067-0000	SAFETY LIGHTS ONLY	0.00	2.56	2.56
072-2910-068-0000	SAFETY LIGHTS ONLY	0.00	2.56	2.56
072-2910-069-0000	SAFETY LIGHTS ONLY	0.00	2.56	2.56
072-2910-070-0000	SAFETY LIGHTS ONLY	0.00	2.56	2.56
072-2910-071-0000	SAFETY LIGHTS ONLY	0.00	2.56	2.56
072-2910-072-0000	SAFETY LIGHTS ONLY	0.00	2.56	2.56
072-2910-073-0000	SAFETY LIGHTS ONLY	0.00	2.56	2.56
072-2910-074-0000	SAFETY LIGHTS ONLY	0.00	2.56	2.56
072-2910-075-0000	SAFETY LIGHTS ONLY	0.00	2.56	2.56
072-2910-076-0000	SAFETY LIGHTS ONLY	0.00	2.56	2.56
072-2910-077-0000	SAFETY LIGHTS ONLY	0.00	2.56	2.56
072-2910-078-0000	SAFETY LIGHTS ONLY	0.00	2.56	2.56
072-2910-079-0000	SAFETY LIGHTS ONLY	0.00	2.56	2.56
072-2910-080-0000	SAFETY LIGHTS ONLY	0.00	2.56	2.56
072-2910-081-0000	SAFETY LIGHTS ONLY	0.00	2.56	2.56
072-2910-082-0000	SAFETY LIGHTS ONLY	0.00	2.56	2.56
072-2910-083-0000	SAFETY LIGHTS ONLY	0.00	2.56	2.56
072-2920-001-0000	SAFETY LIGHTS ONLY	0.00	2.56	2.56
072-2920-002-0000	SAFETY LIGHTS ONLY	0.00	2.56	2.56
072-2920-003-0000	SAFETY LIGHTS ONLY	0.00	2.56	2.56
072-2920-004-0000	SAFETY LIGHTS ONLY	0.00	2.56	2.56
072-2920-005-0000	SAFETY LIGHTS ONLY	0.00	2.56	2.56
072-2920-006-0000	SAFETY LIGHTS ONLY	0.00	2.56	2.56
072-2920-007-0000	SAFETY LIGHTS ONLY	0.00	2.56	2.56
072-2920-008-0000	SAFETY LIGHTS ONLY	0.00	2.56	2.56
072-2920-009-0000	SAFETY LIGHTS ONLY	0.00	2.56	2.56
072-2920-010-0000	SAFETY LIGHTS ONLY	0.00	2.56	2.56
072-2920-011-0000	SAFETY LIGHTS ONLY	0.00	2.56	2.56
072-2920-012-0000	SAFETY LIGHTS ONLY	0.00	2.56	2.56
072-2920-013-0000	SAFETY LIGHTS ONLY	0.00	2.56	2.56
072-2920-014-0000	SAFETY LIGHTS ONLY	0.00	2.56	2.56
072-2920-015-0000	SAFETY LIGHTS ONLY	0.00	2.56	2.56
072-2920-016-0000	SAFETY LIGHTS ONLY	0.00	2.56	2.56
072-2920-017-0000	SAFETY LIGHTS ONLY	0.00	2.56	2.56
072-2920-018-0000	SAFETY LIGHTS ONLY	0.00	2.56	2.56
072-2920-019-0000	SAFETY LIGHTS ONLY	0.00	2.56	2.56
072-2920-020-0000	SAFETY LIGHTS ONLY	0.00	2.56	2.56
072-2920-021-0000	SAFETY LIGHTS ONLY	0.00	2.56	2.56
072-2920-022-0000	SAFETY LIGHTS ONLY	0.00	2.56	2.56
072-2920-023-0000	SAFETY LIGHTS ONLY	0.00	2.56	2.56
072-2920-024-0000	SAFETY LIGHTS ONLY	0.00	2.56	2.56
072-2920-025-0000	SAFETY LIGHTS ONLY	0.00	2.56	2.56
072-2920-026-0000	SAFETY LIGHTS ONLY	0.00	2.56	2.56
072-2920-027-0000	SAFETY LIGHTS ONLY	0.00	2.56	2.56

**City of Rancho Cordova
Lighting District No. 2012-1
Fiscal Year 2015/16 Preliminary Assessment Roll**

ASSESSOR PARCEL NUMBER	CLASSIFICATION	STREET LIGHTS CHARGE	SAFETY LIGHTS CHARGE	ASSESSMENT
072-2920-028-0000	SAFETY LIGHTS ONLY	0.00	2.56	2.56
072-2920-029-0000	SAFETY LIGHTS ONLY	0.00	2.56	2.56
072-2920-030-0000	SAFETY LIGHTS ONLY	0.00	2.56	2.56
072-2920-031-0000	SAFETY LIGHTS ONLY	0.00	2.56	2.56
072-2920-032-0000	SAFETY LIGHTS ONLY	0.00	2.56	2.56
072-2920-033-0000	SAFETY LIGHTS ONLY	0.00	2.56	2.56
072-2920-034-0000	SAFETY LIGHTS ONLY	0.00	2.56	2.56
072-2920-035-0000	SAFETY LIGHTS ONLY	0.00	2.56	2.56
072-2920-036-0000	SAFETY LIGHTS ONLY	0.00	2.56	2.56
072-2920-037-0000	SAFETY LIGHTS ONLY	0.00	2.56	2.56
072-2920-038-0000	SAFETY LIGHTS ONLY	0.00	2.56	2.56
072-2920-039-0000	SAFETY LIGHTS ONLY	0.00	2.56	2.56
072-2920-040-0000	SAFETY LIGHTS ONLY	0.00	2.56	2.56
072-2920-041-0000	SAFETY LIGHTS ONLY	0.00	2.56	2.56
072-2920-042-0000	SAFETY LIGHTS ONLY	0.00	2.56	2.56
072-2920-043-0000	SAFETY LIGHTS ONLY	0.00	2.56	2.56
072-2920-044-0000	SAFETY LIGHTS ONLY	0.00	2.56	2.56
072-2920-045-0000	SAFETY LIGHTS ONLY	0.00	2.56	2.56
072-2920-046-0000	SAFETY LIGHTS ONLY	0.00	2.56	2.56
072-2920-047-0000	SAFETY LIGHTS ONLY	0.00	2.56	2.56
072-2920-048-0000	SAFETY LIGHTS ONLY	0.00	2.56	2.56
072-2920-049-0000	SAFETY LIGHTS ONLY	0.00	2.56	2.56
072-2920-050-0000	SAFETY LIGHTS ONLY	0.00	2.56	2.56
072-2920-051-0000	SAFETY LIGHTS ONLY	0.00	2.56	2.56
072-2920-052-0000	SAFETY LIGHTS ONLY	0.00	2.56	2.56
072-2920-053-0000	SAFETY LIGHTS ONLY	0.00	2.56	2.56
072-2920-054-0000	SAFETY LIGHTS ONLY	0.00	2.56	2.56
072-2920-055-0000	SAFETY LIGHTS ONLY	0.00	2.56	2.56
072-2920-056-0000	SAFETY LIGHTS ONLY	0.00	2.56	2.56
072-2920-057-0000	SAFETY LIGHTS ONLY	0.00	2.56	2.56
072-2920-058-0000	SAFETY LIGHTS ONLY	0.00	2.56	2.56
072-2920-059-0000	SAFETY LIGHTS ONLY	0.00	2.56	2.56
072-2920-060-0000	SAFETY LIGHTS ONLY	0.00	2.56	2.56
072-2920-061-0000	SAFETY LIGHTS ONLY	0.00	2.56	2.56
072-2920-062-0000	SAFETY LIGHTS ONLY	0.00	2.56	2.56
072-2920-063-0000	SAFETY LIGHTS ONLY	0.00	2.56	2.56
072-2920-064-0000	SAFETY LIGHTS ONLY	0.00	2.56	2.56
072-2920-065-0000	SAFETY LIGHTS ONLY	0.00	2.56	2.56
072-2920-066-0000	SAFETY LIGHTS ONLY	0.00	2.56	2.56
072-2920-067-0000	SAFETY LIGHTS ONLY	0.00	2.56	2.56
072-2920-068-0000	SAFETY LIGHTS ONLY	0.00	2.56	2.56
072-2920-069-0000	SAFETY LIGHTS ONLY	0.00	2.56	2.56
072-2940-001-0000	SAFETY LIGHTS ONLY	0.00	2.56	2.56
072-2940-002-0000	SAFETY LIGHTS ONLY	0.00	2.56	2.56
072-2940-003-0000	SAFETY LIGHTS ONLY	0.00	2.56	2.56
072-2940-004-0000	SAFETY LIGHTS ONLY	0.00	2.56	2.56
072-2940-005-0000	SAFETY LIGHTS ONLY	0.00	2.56	2.56
072-2940-006-0000	SAFETY LIGHTS ONLY	0.00	2.56	2.56
072-2940-007-0000	SAFETY LIGHTS ONLY	0.00	2.56	2.56
072-2940-008-0000	SAFETY LIGHTS ONLY	0.00	2.56	2.56
072-2940-009-0000	SAFETY LIGHTS ONLY	0.00	2.56	2.56
072-2940-010-0000	SAFETY LIGHTS ONLY	0.00	2.56	2.56
072-2940-011-0000	SAFETY LIGHTS ONLY	0.00	2.56	2.56
072-2940-012-0000	SAFETY LIGHTS ONLY	0.00	2.56	2.56
072-2940-013-0000	SAFETY LIGHTS ONLY	0.00	2.56	2.56
072-2940-014-0000	SAFETY LIGHTS ONLY	0.00	2.56	2.56
072-2940-015-0000	SAFETY LIGHTS ONLY	0.00	2.56	2.56
072-2940-016-0000	SAFETY LIGHTS ONLY	0.00	2.56	2.56
072-2940-017-0000	SAFETY LIGHTS ONLY	0.00	2.56	2.56
072-2940-018-0000	SAFETY LIGHTS ONLY	0.00	2.56	2.56
072-2940-019-0000	SAFETY LIGHTS ONLY	0.00	2.56	2.56
072-2940-020-0000	SAFETY LIGHTS ONLY	0.00	2.56	2.56
072-2940-021-0000	SAFETY LIGHTS ONLY	0.00	2.56	2.56
072-2940-022-0000	SAFETY LIGHTS ONLY	0.00	2.56	2.56
072-2940-023-0000	SAFETY LIGHTS ONLY	0.00	2.56	2.56

City of Rancho Cordova
Lighting District No. 2012-1
Fiscal Year 2015/16 Preliminary Assessment Roll

ASSESSOR PARCEL NUMBER	CLASSIFICATION	STREET LIGHTS CHARGE	SAFETY LIGHTS CHARGE	ASSESSMENT
072-2940-024-0000	SAFETY LIGHTS ONLY	0.00	2.56	2.56
072-2940-025-0000	SAFETY LIGHTS ONLY	0.00	2.56	2.56
072-2940-026-0000	SAFETY LIGHTS ONLY	0.00	2.56	2.56
072-2940-027-0000	SAFETY LIGHTS ONLY	0.00	2.56	2.56
072-2940-028-0000	SAFETY LIGHTS ONLY	0.00	2.56	2.56
072-2940-029-0000	SAFETY LIGHTS ONLY	0.00	2.56	2.56
072-2940-030-0000	SAFETY LIGHTS ONLY	0.00	2.56	2.56
072-2940-031-0000	SAFETY LIGHTS ONLY	0.00	2.56	2.56
072-2940-032-0000	SAFETY LIGHTS ONLY	0.00	2.56	2.56
072-2940-033-0000	SAFETY LIGHTS ONLY	0.00	2.56	2.56
072-2940-034-0000	SAFETY LIGHTS ONLY	0.00	2.56	2.56
072-2940-035-0000	SAFETY LIGHTS ONLY	0.00	2.56	2.56
072-2940-036-0000	SAFETY LIGHTS ONLY	0.00	2.56	2.56
072-2940-037-0000	SAFETY LIGHTS ONLY	0.00	2.56	2.56
072-2940-038-0000	SAFETY LIGHTS ONLY	0.00	2.56	2.56
072-2940-039-0000	SAFETY LIGHTS ONLY	0.00	2.56	2.56
072-2940-040-0000	SAFETY LIGHTS ONLY	0.00	2.56	2.56
072-2940-041-0000	SAFETY LIGHTS ONLY	0.00	2.56	2.56
072-2940-042-0000	SAFETY LIGHTS ONLY	0.00	2.56	2.56
072-2940-043-0000	SAFETY LIGHTS ONLY	0.00	2.56	2.56
072-2940-044-0000	SAFETY LIGHTS ONLY	0.00	2.56	2.56
072-2940-045-0000	SAFETY LIGHTS ONLY	0.00	2.56	2.56
072-2940-046-0000	SAFETY LIGHTS ONLY	0.00	2.56	2.56
072-2940-047-0000	SAFETY LIGHTS ONLY	0.00	2.56	2.56
072-2940-048-0000	SAFETY LIGHTS ONLY	0.00	2.56	2.56
072-2940-049-0000	SAFETY LIGHTS ONLY	0.00	2.56	2.56
072-2940-050-0000	SAFETY LIGHTS ONLY	0.00	2.56	2.56
072-2940-051-0000	SAFETY LIGHTS ONLY	0.00	2.56	2.56
072-2940-052-0000	SAFETY LIGHTS ONLY	0.00	2.56	2.56
072-2940-053-0000	SAFETY LIGHTS ONLY	0.00	2.56	2.56
072-2940-054-0000	SAFETY LIGHTS ONLY	0.00	2.56	2.56
072-2940-055-0000	SAFETY LIGHTS ONLY	0.00	2.56	2.56
072-2940-056-0000	SAFETY LIGHTS ONLY	0.00	2.56	2.56
072-2940-057-0000	SAFETY LIGHTS ONLY	0.00	2.56	2.56
072-2940-058-0000	SAFETY LIGHTS ONLY	0.00	2.56	2.56
072-2940-059-0000	SAFETY LIGHTS ONLY	0.00	2.56	2.56
072-2940-060-0000	SAFETY LIGHTS ONLY	0.00	2.56	2.56
072-2940-061-0000	SAFETY LIGHTS ONLY	0.00	2.56	2.56
072-2940-062-0000	SAFETY LIGHTS ONLY	0.00	2.56	2.56
072-2940-063-0000	SAFETY LIGHTS ONLY	0.00	2.56	2.56
072-2940-064-0000	SAFETY LIGHTS ONLY	0.00	2.56	2.56
072-2940-065-0000	SAFETY LIGHTS ONLY	0.00	2.56	2.56
072-2940-066-0000	SAFETY LIGHTS ONLY	0.00	2.56	2.56
072-2950-001-0000	SAFETY LIGHTS ONLY	0.00	2.56	2.56
072-2950-002-0000	SAFETY LIGHTS ONLY	0.00	2.56	2.56
072-2950-003-0000	SAFETY LIGHTS ONLY	0.00	2.56	2.56
072-2950-004-0000	SAFETY LIGHTS ONLY	0.00	2.56	2.56
072-2950-005-0000	SAFETY LIGHTS ONLY	0.00	2.56	2.56
072-2950-006-0000	SAFETY LIGHTS ONLY	0.00	2.56	2.56
072-2950-007-0000	SAFETY LIGHTS ONLY	0.00	2.56	2.56
072-2950-008-0000	SAFETY LIGHTS ONLY	0.00	2.56	2.56
072-2950-009-0000	SAFETY LIGHTS ONLY	0.00	2.56	2.56
072-2950-010-0000	SAFETY LIGHTS ONLY	0.00	2.56	2.56
072-2950-011-0000	SAFETY LIGHTS ONLY	0.00	2.56	2.56
072-2950-012-0000	SAFETY LIGHTS ONLY	0.00	2.56	2.56
072-2950-013-0000	SAFETY LIGHTS ONLY	0.00	2.56	2.56
072-2950-014-0000	SAFETY LIGHTS ONLY	0.00	2.56	2.56
072-2950-015-0000	SAFETY LIGHTS ONLY	0.00	2.56	2.56
072-2950-016-0000	SAFETY LIGHTS ONLY	0.00	2.56	2.56
072-2950-017-0000	SAFETY LIGHTS ONLY	0.00	2.56	2.56
072-2950-018-0000	SAFETY LIGHTS ONLY	0.00	2.56	2.56
072-2950-019-0000	SAFETY LIGHTS ONLY	0.00	2.56	2.56
072-2950-020-0000	SAFETY LIGHTS ONLY	0.00	2.56	2.56
072-2950-021-0000	SAFETY LIGHTS ONLY	0.00	2.56	2.56
072-2950-022-0000	SAFETY LIGHTS ONLY	0.00	2.56	2.56

City of Rancho Cordova
Lighting District No. 2012-1
Fiscal Year 2015/16 Preliminary Assessment Roll

ASSESSOR PARCEL NUMBER	CLASSIFICATION	STREET LIGHTS CHARGE	SAFETY LIGHTS CHARGE	ASSESSMENT
072-2950-023-0000	SAFETY LIGHTS ONLY	0.00	2.56	2.56
072-2950-024-0000	SAFETY LIGHTS ONLY	0.00	2.56	2.56
072-2950-025-0000	SAFETY LIGHTS ONLY	0.00	2.56	2.56
072-2950-026-0000	SAFETY LIGHTS ONLY	0.00	2.56	2.56
072-2950-027-0000	SAFETY LIGHTS ONLY	0.00	2.56	2.56
072-2950-028-0000	SAFETY LIGHTS ONLY	0.00	2.56	2.56
072-2950-029-0000	SAFETY LIGHTS ONLY	0.00	2.56	2.56
072-2950-030-0000	SAFETY LIGHTS ONLY	0.00	2.56	2.56
072-2950-031-0000	SAFETY LIGHTS ONLY	0.00	2.56	2.56
072-2950-032-0000	SAFETY LIGHTS ONLY	0.00	2.56	2.56
072-2950-033-0000	SAFETY LIGHTS ONLY	0.00	2.56	2.56
072-2950-034-0000	SAFETY LIGHTS ONLY	0.00	2.56	2.56
072-2950-035-0000	SAFETY LIGHTS ONLY	0.00	2.56	2.56
072-2950-036-0000	SAFETY LIGHTS ONLY	0.00	2.56	2.56
072-2950-037-0000	SAFETY LIGHTS ONLY	0.00	2.56	2.56
072-2950-038-0000	SAFETY LIGHTS ONLY	0.00	2.56	2.56
072-2950-039-0000	SAFETY LIGHTS ONLY	0.00	2.56	2.56
072-2950-040-0000	SAFETY LIGHTS ONLY	0.00	2.56	2.56
072-2950-041-0000	SAFETY LIGHTS ONLY	0.00	2.56	2.56
072-2950-042-0000	SAFETY LIGHTS ONLY	0.00	2.56	2.56
072-2950-043-0000	SAFETY LIGHTS ONLY	0.00	2.56	2.56
072-2950-044-0000	SAFETY LIGHTS ONLY	0.00	2.56	2.56
072-2950-045-0000	SAFETY LIGHTS ONLY	0.00	2.56	2.56
072-2950-046-0000	SAFETY LIGHTS ONLY	0.00	2.56	2.56
072-2950-047-0000	SAFETY LIGHTS ONLY	0.00	2.56	2.56
072-2950-048-0000	SAFETY LIGHTS ONLY	0.00	2.56	2.56
072-2950-049-0000	SAFETY LIGHTS ONLY	0.00	2.56	2.56
072-2950-050-0000	SAFETY LIGHTS ONLY	0.00	2.56	2.56
072-2950-051-0000	SAFETY LIGHTS ONLY	0.00	2.56	2.56
072-2950-052-0000	SAFETY LIGHTS ONLY	0.00	2.56	2.56
072-2950-053-0000	SAFETY LIGHTS ONLY	0.00	2.56	2.56
072-2950-054-0000	SAFETY LIGHTS ONLY	0.00	2.56	2.56
072-2950-055-0000	SAFETY LIGHTS ONLY	0.00	2.56	2.56
072-2950-056-0000	SAFETY LIGHTS ONLY	0.00	2.56	2.56
072-2950-057-0000	SAFETY LIGHTS ONLY	0.00	2.56	2.56
072-2950-058-0000	SAFETY LIGHTS ONLY	0.00	2.56	2.56
072-2950-059-0000	SAFETY LIGHTS ONLY	0.00	2.56	2.56
072-2950-060-0000	SAFETY LIGHTS ONLY	0.00	2.56	2.56
072-2950-061-0000	SAFETY LIGHTS ONLY	0.00	2.56	2.56
072-2950-062-0000	SAFETY LIGHTS ONLY	0.00	2.56	2.56
072-2950-063-0000	SAFETY LIGHTS ONLY	0.00	2.56	2.56
072-2960-001-0000	SAFETY LIGHTS ONLY	0.00	2.56	2.56
072-2960-002-0000	SAFETY LIGHTS ONLY	0.00	2.56	2.56
072-2960-003-0000	SAFETY LIGHTS ONLY	0.00	2.56	2.56
072-2960-004-0000	SAFETY LIGHTS ONLY	0.00	2.56	2.56
072-2960-005-0000	SAFETY LIGHTS ONLY	0.00	2.56	2.56
072-2960-006-0000	SAFETY LIGHTS ONLY	0.00	2.56	2.56
072-2960-007-0000	SAFETY LIGHTS ONLY	0.00	2.56	2.56
072-2960-008-0000	SAFETY LIGHTS ONLY	0.00	2.56	2.56
072-2960-009-0000	SAFETY LIGHTS ONLY	0.00	2.56	2.56
072-2960-010-0000	SAFETY LIGHTS ONLY	0.00	2.56	2.56
072-2960-011-0000	SAFETY LIGHTS ONLY	0.00	2.56	2.56
072-2960-012-0000	SAFETY LIGHTS ONLY	0.00	2.56	2.56
072-2960-013-0000	SAFETY LIGHTS ONLY	0.00	2.56	2.56
072-2960-014-0000	SAFETY LIGHTS ONLY	0.00	2.56	2.56
072-2960-015-0000	SAFETY LIGHTS ONLY	0.00	2.56	2.56
072-2960-016-0000	SAFETY LIGHTS ONLY	0.00	2.56	2.56
072-2960-017-0000	SAFETY LIGHTS ONLY	0.00	2.56	2.56
072-2960-018-0000	SAFETY LIGHTS ONLY	0.00	2.56	2.56
072-2960-019-0000	SAFETY LIGHTS ONLY	0.00	2.56	2.56
072-2960-020-0000	SAFETY LIGHTS ONLY	0.00	2.56	2.56
072-2960-021-0000	SAFETY LIGHTS ONLY	0.00	2.56	2.56
072-2960-022-0000	SAFETY LIGHTS ONLY	0.00	2.56	2.56
072-2960-023-0000	SAFETY LIGHTS ONLY	0.00	2.56	2.56
072-2960-024-0000	SAFETY LIGHTS ONLY	0.00	2.56	2.56

City of Rancho Cordova
Lighting District No. 2012-1
Fiscal Year 2015/16 Preliminary Assessment Roll

ASSESSOR PARCEL NUMBER	CLASSIFICATION	STREET LIGHTS CHARGE	SAFETY LIGHTS CHARGE	ASSESSMENT
072-2960-025-0000	SAFETY LIGHTS ONLY	0.00	2.56	2.56
072-2960-026-0000	SAFETY LIGHTS ONLY	0.00	2.56	2.56
072-2960-027-0000	SAFETY LIGHTS ONLY	0.00	2.56	2.56
072-2960-028-0000	SAFETY LIGHTS ONLY	0.00	2.56	2.56
072-2960-029-0000	SAFETY LIGHTS ONLY	0.00	2.56	2.56
072-2960-030-0000	SAFETY LIGHTS ONLY	0.00	2.56	2.56
072-2960-031-0000	SAFETY LIGHTS ONLY	0.00	2.56	2.56
072-2960-032-0000	SAFETY LIGHTS ONLY	0.00	2.56	2.56
072-2960-033-0000	SAFETY LIGHTS ONLY	0.00	2.56	2.56
072-2960-034-0000	SAFETY LIGHTS ONLY	0.00	2.56	2.56
072-2960-035-0000	SAFETY LIGHTS ONLY	0.00	2.56	2.56
072-2960-036-0000	SAFETY LIGHTS ONLY	0.00	2.56	2.56
072-2960-037-0000	SAFETY LIGHTS ONLY	0.00	2.56	2.56
072-2960-038-0000	SAFETY LIGHTS ONLY	0.00	2.56	2.56
072-2960-039-0000	SAFETY LIGHTS ONLY	0.00	2.56	2.56
072-2960-040-0000	SAFETY LIGHTS ONLY	0.00	2.56	2.56
072-2960-041-0000	SAFETY LIGHTS ONLY	0.00	2.56	2.56
072-2960-042-0000	SAFETY LIGHTS ONLY	0.00	2.56	2.56
072-2960-043-0000	SAFETY LIGHTS ONLY	0.00	2.56	2.56
072-2960-044-0000	SAFETY LIGHTS ONLY	0.00	2.56	2.56
072-2960-045-0000	SAFETY LIGHTS ONLY	0.00	2.56	2.56
072-2960-046-0000	SAFETY LIGHTS ONLY	0.00	2.56	2.56
072-2960-047-0000	SAFETY LIGHTS ONLY	0.00	2.56	2.56
072-2960-048-0000	SAFETY LIGHTS ONLY	0.00	2.56	2.56
072-2960-049-0000	SAFETY LIGHTS ONLY	0.00	2.56	2.56
072-2960-050-0000	SAFETY LIGHTS ONLY	0.00	2.56	2.56
072-2960-051-0000	SAFETY LIGHTS ONLY	0.00	2.56	2.56
072-2960-052-0000	SAFETY LIGHTS ONLY	0.00	2.56	2.56
072-2960-053-0000	SAFETY LIGHTS ONLY	0.00	2.56	2.56
072-2960-054-0000	SAFETY LIGHTS ONLY	0.00	2.56	2.56
072-2960-055-0000	SAFETY LIGHTS ONLY	0.00	2.56	2.56
072-2960-056-0000	SAFETY LIGHTS ONLY	0.00	2.56	2.56
072-2960-057-0000	SAFETY LIGHTS ONLY	0.00	2.56	2.56
072-2960-058-0000	SAFETY LIGHTS ONLY	0.00	2.56	2.56
072-2960-059-0000	SAFETY LIGHTS ONLY	0.00	2.56	2.56
072-2960-060-0000	SAFETY LIGHTS ONLY	0.00	2.56	2.56
072-2960-061-0000	SAFETY LIGHTS ONLY	0.00	2.56	2.56
072-2960-062-0000	SAFETY LIGHTS ONLY	0.00	2.56	2.56
072-2970-001-0000	SAFETY LIGHTS ONLY	0.00	2.56	2.56
072-2970-002-0000	SAFETY LIGHTS ONLY	0.00	2.56	2.56
072-2970-003-0000	SAFETY LIGHTS ONLY	0.00	2.56	2.56
072-2970-004-0000	SAFETY LIGHTS ONLY	0.00	2.56	2.56
072-2970-005-0000	SAFETY LIGHTS ONLY	0.00	2.56	2.56
072-2970-006-0000	SAFETY LIGHTS ONLY	0.00	2.56	2.56
072-2970-007-0000	SAFETY LIGHTS ONLY	0.00	2.56	2.56
072-2970-008-0000	SAFETY LIGHTS ONLY	0.00	2.56	2.56
072-2970-009-0000	SAFETY LIGHTS ONLY	0.00	2.56	2.56
072-2970-010-0000	SAFETY LIGHTS ONLY	0.00	2.56	2.56
072-2970-011-0000	SAFETY LIGHTS ONLY	0.00	2.56	2.56
072-2970-012-0000	SAFETY LIGHTS ONLY	0.00	2.56	2.56
072-2970-013-0000	SAFETY LIGHTS ONLY	0.00	2.56	2.56
072-2970-014-0000	SAFETY LIGHTS ONLY	0.00	2.56	2.56
072-2970-015-0000	SAFETY LIGHTS ONLY	0.00	2.56	2.56
072-2970-016-0000	SAFETY LIGHTS ONLY	0.00	2.56	2.56
072-2970-017-0000	SAFETY LIGHTS ONLY	0.00	2.56	2.56
072-2970-024-0000	SAFETY LIGHTS ONLY	0.00	2.56	2.56
072-2970-025-0000	SAFETY LIGHTS ONLY	0.00	2.56	2.56
072-2970-026-0000	SAFETY LIGHTS ONLY	0.00	2.56	2.56
072-2970-027-0000	SAFETY LIGHTS ONLY	0.00	2.56	2.56
072-2970-028-0000	SAFETY LIGHTS ONLY	0.00	2.56	2.56
072-2970-029-0000	SAFETY LIGHTS ONLY	0.00	2.56	2.56
072-2970-030-0000	SAFETY LIGHTS ONLY	0.00	2.56	2.56
072-2970-031-0000	SAFETY LIGHTS ONLY	0.00	2.56	2.56
072-2970-032-0000	SAFETY LIGHTS ONLY	0.00	2.56	2.56
072-2970-033-0000	SAFETY LIGHTS ONLY	0.00	2.56	2.56

City of Rancho Cordova
Lighting District No. 2012-1
Fiscal Year 2015/16 Preliminary Assessment Roll

ASSESSOR PARCEL NUMBER	CLASSIFICATION	STREET LIGHTS CHARGE	SAFETY LIGHTS CHARGE	ASSESSMENT
072-2970-034-0000	SAFETY LIGHTS ONLY	0.00	2.56	2.56
072-2970-035-0000	SAFETY LIGHTS ONLY	0.00	2.56	2.56
072-2970-036-0000	SAFETY LIGHTS ONLY	0.00	2.56	2.56
072-2970-037-0000	SAFETY LIGHTS ONLY	0.00	2.56	2.56
072-2970-038-0000	SAFETY LIGHTS ONLY	0.00	2.56	2.56
072-2970-039-0000	SAFETY LIGHTS ONLY	0.00	2.56	2.56
072-2970-040-0000	SAFETY LIGHTS ONLY	0.00	2.56	2.56
072-2970-053-0000	SAFETY LIGHTS ONLY	0.00	2.56	2.56
072-2970-054-0000	SAFETY LIGHTS ONLY	0.00	2.56	2.56
072-2970-055-0000	SAFETY LIGHTS ONLY	0.00	2.56	2.56
072-2970-056-0000	SAFETY LIGHTS ONLY	0.00	2.56	2.56
072-2970-057-0000	SAFETY LIGHTS ONLY	0.00	2.56	2.56
072-2970-058-0000	SAFETY LIGHTS ONLY	0.00	2.56	2.56
072-2970-059-0000	SAFETY LIGHTS ONLY	0.00	2.56	2.56
072-2970-060-0000	SAFETY LIGHTS ONLY	0.00	2.56	2.56
072-2970-061-0000	SAFETY LIGHTS ONLY	0.00	2.56	2.56
072-2970-062-0000	SAFETY LIGHTS ONLY	0.00	2.56	2.56
072-2970-063-0000	SAFETY LIGHTS ONLY	0.00	2.56	2.56
072-2970-064-0000	SAFETY LIGHTS ONLY	0.00	2.56	2.56
072-2970-065-0000	SAFETY LIGHTS ONLY	0.00	2.56	2.56
072-2970-066-0000	SAFETY LIGHTS ONLY	0.00	2.56	2.56
072-2970-067-0000	SAFETY LIGHTS ONLY	0.00	2.56	2.56
072-2970-068-0000	SAFETY LIGHTS ONLY	0.00	2.56	2.56
072-2970-069-0000	SAFETY LIGHTS ONLY	0.00	2.56	2.56
072-2970-070-0000	SAFETY LIGHTS ONLY	0.00	2.56	2.56
072-2970-071-0000	SAFETY LIGHTS ONLY	0.00	2.56	2.56
072-2970-072-0000	SAFETY LIGHTS ONLY	0.00	2.56	2.56
072-2970-073-0000	SAFETY LIGHTS ONLY	0.00	2.56	2.56
072-2970-074-0000	SAFETY LIGHTS ONLY	0.00	2.56	2.56
072-2970-075-0000	SAFETY LIGHTS ONLY	0.00	2.56	2.56
072-2970-076-0000	SAFETY LIGHTS ONLY	0.00	2.56	2.56
072-2970-077-0000	SAFETY LIGHTS ONLY	0.00	2.56	2.56
072-2970-078-0000	SAFETY LIGHTS ONLY	0.00	2.56	2.56
072-2970-079-0000	SAFETY LIGHTS ONLY	0.00	2.56	2.56
072-2970-080-0000	SAFETY LIGHTS ONLY	0.00	2.56	2.56
072-2970-081-0000	SAFETY LIGHTS ONLY	0.00	2.56	2.56
072-2970-082-0000	SAFETY LIGHTS ONLY	0.00	2.56	2.56
072-2970-083-0000	SAFETY LIGHTS ONLY	0.00	2.56	2.56
072-2970-084-0000	SAFETY LIGHTS ONLY	0.00	2.56	2.56
072-2970-085-0000	SAFETY LIGHTS ONLY	0.00	2.56	2.56
072-2970-086-0000	SAFETY LIGHTS ONLY	0.00	2.56	2.56
072-2970-087-0000	SAFETY LIGHTS ONLY	0.00	2.56	2.56
072-2970-088-0000	SAFETY LIGHTS ONLY	0.00	2.56	2.56
072-2970-089-0000	SAFETY LIGHTS ONLY	0.00	2.56	2.56
072-2970-090-0000	SAFETY LIGHTS ONLY	0.00	2.56	2.56
072-2970-091-0000	SAFETY LIGHTS ONLY	0.00	2.56	2.56
072-2970-092-0000	SAFETY LIGHTS ONLY	0.00	2.56	2.56
072-2970-093-0000	SAFETY LIGHTS ONLY	0.00	2.56	2.56
072-2970-094-0000	SAFETY LIGHTS ONLY	0.00	2.56	2.56
072-2970-095-0000	SAFETY LIGHTS ONLY	0.00	2.56	2.56
072-2970-096-0000	SAFETY LIGHTS ONLY	0.00	2.56	2.56
072-2970-097-0000	SAFETY LIGHTS ONLY	0.00	2.56	2.56
072-2970-098-0000	SAFETY LIGHTS ONLY	0.00	2.56	2.56
072-2970-099-0000	SAFETY LIGHTS ONLY	0.00	2.56	2.56
072-2970-100-0000	SAFETY LIGHTS ONLY	0.00	2.56	2.56
072-2970-101-0000	SAFETY LIGHTS ONLY	0.00	2.56	2.56
072-2970-102-0000	SAFETY LIGHTS ONLY	0.00	2.56	2.56
072-2970-103-0000	SAFETY LIGHTS ONLY	0.00	2.56	2.56
072-2970-104-0000	SAFETY LIGHTS ONLY	0.00	2.56	2.56
072-2970-105-0000	SAFETY LIGHTS ONLY	0.00	2.56	2.56
072-2970-106-0000	SAFETY LIGHTS ONLY	0.00	2.56	2.56
072-2970-107-0000	SAFETY LIGHTS ONLY	0.00	2.56	2.56
072-2970-108-0000	SAFETY LIGHTS ONLY	0.00	2.56	2.56
072-2970-109-0000	SAFETY LIGHTS ONLY	0.00	2.56	2.56
072-2970-110-0000	SAFETY LIGHTS ONLY	0.00	2.56	2.56

City of Rancho Cordova
Lighting District No. 2012-1
Fiscal Year 2015/16 Preliminary Assessment Roll

ASSESSOR PARCEL NUMBER	CLASSIFICATION	STREET LIGHTS CHARGE	SAFETY LIGHTS CHARGE	ASSESSMENT
072-2970-111-0000	SAFETY LIGHTS ONLY	0.00	2.56	2.56
072-2970-112-0000	SAFETY LIGHTS ONLY	0.00	2.56	2.56
072-2970-113-0000	SAFETY LIGHTS ONLY	0.00	2.56	2.56
072-2970-114-0000	SAFETY LIGHTS ONLY	0.00	2.56	2.56
072-2970-115-0000	SAFETY LIGHTS ONLY	0.00	2.56	2.56
072-2970-146-0000	SAFETY LIGHTS ONLY	0.00	2.56	2.56
072-2970-147-0000	SAFETY LIGHTS ONLY	0.00	2.56	2.56
072-2970-148-0000	SAFETY LIGHTS ONLY	0.00	2.56	2.56
072-2970-149-0000	SAFETY LIGHTS ONLY	0.00	2.56	2.56
072-2970-150-0000	SAFETY LIGHTS ONLY	0.00	2.56	2.56
072-2970-151-0000	SAFETY LIGHTS ONLY	0.00	2.56	2.56
072-2970-152-0000	SAFETY LIGHTS ONLY	0.00	2.56	2.56
072-2970-153-0000	SAFETY LIGHTS ONLY	0.00	2.56	2.56
072-2970-154-0000	SAFETY LIGHTS ONLY	0.00	2.56	2.56
072-2970-155-0000	SAFETY LIGHTS ONLY	0.00	2.56	2.56
072-2970-156-0000	SAFETY LIGHTS ONLY	0.00	2.56	2.56
072-2970-157-0000	SAFETY LIGHTS ONLY	0.00	2.56	2.56
072-2970-158-0000	SAFETY LIGHTS ONLY	0.00	2.56	2.56
072-2970-159-0000	SAFETY LIGHTS ONLY	0.00	2.56	2.56
072-2970-160-0000	SAFETY LIGHTS ONLY	0.00	2.56	2.56
072-2970-161-0000	SAFETY LIGHTS ONLY	0.00	2.56	2.56
072-2970-162-0000	SAFETY LIGHTS ONLY	0.00	2.56	2.56
072-2970-163-0000	SAFETY LIGHTS ONLY	0.00	2.56	2.56
072-2970-164-0000	SAFETY LIGHTS ONLY	0.00	2.56	2.56
072-2970-165-0000	SAFETY LIGHTS ONLY	0.00	2.56	2.56
072-2970-166-0000	SAFETY LIGHTS ONLY	0.00	2.56	2.56
072-2970-201-0000	SAFETY LIGHTS ONLY	0.00	2.56	2.56
072-2970-202-0000	SAFETY LIGHTS ONLY	0.00	2.56	2.56
072-2970-203-0000	SAFETY LIGHTS ONLY	0.00	2.56	2.56
072-2970-204-0000	SAFETY LIGHTS ONLY	0.00	2.56	2.56
072-2970-205-0000	SAFETY LIGHTS ONLY	0.00	2.56	2.56
072-2970-206-0000	SAFETY LIGHTS ONLY	0.00	2.56	2.56
072-2970-207-0000	SAFETY LIGHTS ONLY	0.00	2.56	2.56
072-2970-208-0000	SAFETY LIGHTS ONLY	0.00	2.56	2.56
072-2970-209-0000	SAFETY LIGHTS ONLY	0.00	2.56	2.56
072-2970-210-0000	SAFETY LIGHTS ONLY	0.00	2.56	2.56
072-2970-211-0000	SAFETY LIGHTS ONLY	0.00	2.56	2.56
072-2970-212-0000	SAFETY LIGHTS ONLY	0.00	2.56	2.56
072-2970-213-0000	SAFETY LIGHTS ONLY	0.00	2.56	2.56
072-2970-214-0000	SAFETY LIGHTS ONLY	0.00	2.56	2.56
072-2970-215-0000	SAFETY LIGHTS ONLY	0.00	2.56	2.56
072-2970-216-0000	SAFETY LIGHTS ONLY	0.00	2.56	2.56
072-2970-217-0000	SAFETY LIGHTS ONLY	0.00	2.56	2.56
072-2970-218-0000	SAFETY LIGHTS ONLY	0.00	2.56	2.56
072-2970-219-0000	SAFETY LIGHTS ONLY	0.00	2.56	2.56
072-2970-220-0000	SAFETY LIGHTS ONLY	0.00	2.56	2.56
072-2970-221-0000	SAFETY LIGHTS ONLY	0.00	2.56	2.56
072-2970-222-0000	SAFETY LIGHTS ONLY	0.00	2.56	2.56
072-2970-223-0000	SAFETY LIGHTS ONLY	0.00	2.56	2.56
072-2970-224-0000	SAFETY LIGHTS ONLY	0.00	2.56	2.56
072-2970-225-0000	SAFETY LIGHTS ONLY	0.00	2.56	2.56
072-2970-226-0000	SAFETY LIGHTS ONLY	0.00	2.56	2.56
072-2970-227-0000	SAFETY LIGHTS ONLY	0.00	2.56	2.56
072-2970-228-0000	SAFETY LIGHTS ONLY	0.00	2.56	2.56
072-2970-229-0000	SAFETY LIGHTS ONLY	0.00	2.56	2.56
072-2970-230-0000	SAFETY LIGHTS ONLY	0.00	2.56	2.56
072-2970-231-0000	SAFETY LIGHTS ONLY	0.00	2.56	2.56
072-2970-232-0000	SAFETY LIGHTS ONLY	0.00	2.56	2.56
072-2970-233-0000	SAFETY LIGHTS ONLY	0.00	2.56	2.56
072-2970-234-0000	SAFETY LIGHTS ONLY	0.00	2.56	2.56
072-2970-235-0000	SAFETY LIGHTS ONLY	0.00	2.56	2.56
072-2970-236-0000	SAFETY LIGHTS ONLY	0.00	2.56	2.56
072-2970-237-0000	SAFETY LIGHTS ONLY	0.00	2.56	2.56
072-2970-238-0000	SAFETY LIGHTS ONLY	0.00	2.56	2.56
072-2970-239-0000	SAFETY LIGHTS ONLY	0.00	2.56	2.56

City of Rancho Cordova
Lighting District No. 2012-1
Fiscal Year 2015/16 Preliminary Assessment Roll

ASSESSOR PARCEL NUMBER	CLASSIFICATION	STREET LIGHTS CHARGE	SAFETY LIGHTS CHARGE	ASSESSMENT
072-2970-240-0000	SAFETY LIGHTS ONLY	0.00	2.56	2.56
072-2970-241-0000	SAFETY LIGHTS ONLY	0.00	2.56	2.56
072-2970-242-0000	SAFETY LIGHTS ONLY	0.00	2.56	2.56
072-2970-243-0000	SAFETY LIGHTS ONLY	0.00	2.56	2.56
072-2970-244-0000	SAFETY LIGHTS ONLY	0.00	2.56	2.56
072-2970-245-0000	SAFETY LIGHTS ONLY	0.00	2.56	2.56
072-2970-246-0000	SAFETY LIGHTS ONLY	0.00	2.56	2.56
072-2970-247-0000	SAFETY LIGHTS ONLY	0.00	2.56	2.56
072-2970-248-0000	SAFETY LIGHTS ONLY	0.00	2.56	2.56
072-2980-001-0000	SAFETY LIGHTS ONLY	0.00	2.56	2.56
072-2980-002-0000	SAFETY LIGHTS ONLY	0.00	2.56	2.56
072-2980-003-0000	SAFETY LIGHTS ONLY	0.00	2.56	2.56
072-2980-004-0000	SAFETY LIGHTS ONLY	0.00	2.56	2.56
072-2980-005-0000	SAFETY LIGHTS ONLY	0.00	2.56	2.56
072-2980-006-0000	SAFETY LIGHTS ONLY	0.00	2.56	2.56
072-2980-007-0000	SAFETY LIGHTS ONLY	0.00	2.56	2.56
072-2980-008-0000	SAFETY LIGHTS ONLY	0.00	2.56	2.56
072-2980-009-0000	SAFETY LIGHTS ONLY	0.00	2.56	2.56
072-2980-010-0000	SAFETY LIGHTS ONLY	0.00	2.56	2.56
072-2980-011-0000	SAFETY LIGHTS ONLY	0.00	2.56	2.56
072-2980-012-0000	SAFETY LIGHTS ONLY	0.00	2.56	2.56
072-2980-013-0000	SAFETY LIGHTS ONLY	0.00	2.56	2.56
072-2980-017-0000	SAFETY LIGHTS ONLY	0.00	2.56	2.56
072-2980-018-0000	SAFETY LIGHTS ONLY	0.00	2.56	2.56
072-2980-019-0000	SAFETY LIGHTS ONLY	0.00	2.56	2.56
072-2980-020-0000	SAFETY LIGHTS ONLY	0.00	2.56	2.56
072-2980-021-0000	SAFETY LIGHTS ONLY	0.00	2.56	2.56
072-2980-022-0000	SAFETY LIGHTS ONLY	0.00	2.56	2.56
072-2980-023-0000	SAFETY LIGHTS ONLY	0.00	2.56	2.56
072-2980-024-0000	SAFETY LIGHTS ONLY	0.00	2.56	2.56
072-2980-025-0000	SAFETY LIGHTS ONLY	0.00	2.56	2.56
072-2980-026-0000	SAFETY LIGHTS ONLY	0.00	2.56	2.56
072-2980-027-0000	SAFETY LIGHTS ONLY	0.00	2.56	2.56
072-2980-028-0000	SAFETY LIGHTS ONLY	0.00	2.56	2.56
072-2980-029-0000	SAFETY LIGHTS ONLY	0.00	2.56	2.56
072-2980-030-0000	SAFETY LIGHTS ONLY	0.00	2.56	2.56
072-2980-031-0000	SAFETY LIGHTS ONLY	0.00	2.56	2.56
072-2980-032-0000	SAFETY LIGHTS ONLY	0.00	2.56	2.56
072-2980-033-0000	SAFETY LIGHTS ONLY	0.00	2.56	2.56
072-2980-034-0000	SAFETY LIGHTS ONLY	0.00	2.56	2.56
072-2980-035-0000	SAFETY LIGHTS ONLY	0.00	2.56	2.56
072-2980-036-0000	SAFETY LIGHTS ONLY	0.00	2.56	2.56
072-2980-037-0000	SAFETY LIGHTS ONLY	0.00	2.56	2.56
072-2980-038-0000	SAFETY LIGHTS ONLY	0.00	2.56	2.56
072-2980-039-0000	SAFETY LIGHTS ONLY	0.00	2.56	2.56
072-2980-040-0000	SAFETY LIGHTS ONLY	0.00	2.56	2.56
072-2980-041-0000	SAFETY LIGHTS ONLY	0.00	2.56	2.56
072-2980-042-0000	SAFETY LIGHTS ONLY	0.00	2.56	2.56
072-2980-043-0000	SAFETY LIGHTS ONLY	0.00	2.56	2.56
072-2980-044-0000	SAFETY LIGHTS ONLY	0.00	2.56	2.56
072-2980-045-0000	SAFETY LIGHTS ONLY	0.00	2.56	2.56
072-2980-046-0000	SAFETY LIGHTS ONLY	0.00	2.56	2.56
072-2980-047-0000	SAFETY LIGHTS ONLY	0.00	2.56	2.56
072-2980-048-0000	SAFETY LIGHTS ONLY	0.00	2.56	2.56
072-2980-049-0000	SAFETY LIGHTS ONLY	0.00	2.56	2.56
072-2980-050-0000	SAFETY LIGHTS ONLY	0.00	2.56	2.56
072-2980-051-0000	SAFETY LIGHTS ONLY	0.00	2.56	2.56
072-2980-052-0000	SAFETY LIGHTS ONLY	0.00	2.56	2.56
072-2980-053-0000	SAFETY LIGHTS ONLY	0.00	2.56	2.56
072-2980-054-0000	SAFETY LIGHTS ONLY	0.00	2.56	2.56
072-2980-055-0000	SAFETY LIGHTS ONLY	0.00	2.56	2.56
072-2980-056-0000	SAFETY LIGHTS ONLY	0.00	2.56	2.56
072-2980-057-0000	SAFETY LIGHTS ONLY	0.00	2.56	2.56
072-2980-058-0000	SAFETY LIGHTS ONLY	0.00	2.56	2.56
072-2980-059-0000	SAFETY LIGHTS ONLY	0.00	2.56	2.56

City of Rancho Cordova
Lighting District No. 2012-1
Fiscal Year 2015/16 Preliminary Assessment Roll

ASSESSOR PARCEL NUMBER	CLASSIFICATION	STREET LIGHTS CHARGE	SAFETY LIGHTS CHARGE	ASSESSMENT
072-2980-060-0000	SAFETY LIGHTS ONLY	0.00	2.56	2.56
072-2980-061-0000	SAFETY LIGHTS ONLY	0.00	2.56	2.56
072-2980-062-0000	SAFETY LIGHTS ONLY	0.00	2.56	2.56
072-2980-063-0000	SAFETY LIGHTS ONLY	0.00	2.56	2.56
072-2980-064-0000	SAFETY LIGHTS ONLY	0.00	2.56	2.56
072-2980-065-0000	SAFETY LIGHTS ONLY	0.00	2.56	2.56
072-2980-066-0000	SAFETY LIGHTS ONLY	0.00	2.56	2.56
072-2980-067-0000	SAFETY LIGHTS ONLY	0.00	2.56	2.56
072-2980-068-0000	SAFETY LIGHTS ONLY	0.00	2.56	2.56
072-2980-069-0000	SAFETY LIGHTS ONLY	0.00	2.56	2.56
072-2980-070-0000	SAFETY LIGHTS ONLY	0.00	2.56	2.56
072-2980-071-0000	SAFETY LIGHTS ONLY	0.00	2.56	2.56
072-2980-072-0000	SAFETY LIGHTS ONLY	0.00	2.56	2.56
072-2980-073-0000	SAFETY LIGHTS ONLY	0.00	2.56	2.56
072-2980-074-0000	SAFETY LIGHTS ONLY	0.00	2.56	2.56
072-2980-075-0000	SAFETY LIGHTS ONLY	0.00	2.56	2.56
072-2980-076-0000	SAFETY LIGHTS ONLY	0.00	2.56	2.56
072-2980-077-0000	SAFETY LIGHTS ONLY	0.00	2.56	2.56
072-2980-078-0000	SAFETY LIGHTS ONLY	0.00	2.56	2.56
072-2980-079-0000	SAFETY LIGHTS ONLY	0.00	2.56	2.56
072-2980-080-0000	SAFETY LIGHTS ONLY	0.00	2.56	2.56
072-2980-081-0000	SAFETY LIGHTS ONLY	0.00	2.56	2.56
072-2980-082-0000	SAFETY LIGHTS ONLY	0.00	2.56	2.56
072-2980-083-0000	SAFETY LIGHTS ONLY	0.00	2.56	2.56
072-2980-084-0000	SAFETY LIGHTS ONLY	0.00	2.56	2.56
072-2980-085-0000	SAFETY LIGHTS ONLY	0.00	2.56	2.56
072-2980-086-0000	SAFETY LIGHTS ONLY	0.00	2.56	2.56
072-2980-087-0000	SAFETY LIGHTS ONLY	0.00	2.56	2.56
072-2980-088-0000	SAFETY LIGHTS ONLY	0.00	2.56	2.56
072-2980-089-0000	SAFETY LIGHTS ONLY	0.00	2.56	2.56
072-2980-092-0000	SAFETY LIGHTS ONLY	0.00	2.56	2.56
072-2980-093-0000	SAFETY LIGHTS ONLY	0.00	2.56	2.56
072-2980-094-0000	SAFETY LIGHTS ONLY	0.00	2.56	2.56
072-2990-001-0000	SAFETY LIGHTS ONLY	0.00	2.56	2.56
072-2990-002-0000	SAFETY LIGHTS ONLY	0.00	2.56	2.56
072-2990-003-0000	SAFETY LIGHTS ONLY	0.00	2.56	2.56
072-2990-004-0000	SAFETY LIGHTS ONLY	0.00	2.56	2.56
072-2990-005-0000	SAFETY LIGHTS ONLY	0.00	2.56	2.56
072-2990-006-0000	SAFETY LIGHTS ONLY	0.00	2.56	2.56
072-2990-007-0000	SAFETY LIGHTS ONLY	0.00	2.56	2.56
072-2990-008-0000	SAFETY LIGHTS ONLY	0.00	2.56	2.56
072-2990-009-0000	SAFETY LIGHTS ONLY	0.00	2.56	2.56
072-2990-010-0000	SAFETY LIGHTS ONLY	0.00	2.56	2.56
072-2990-011-0000	SAFETY LIGHTS ONLY	0.00	2.56	2.56
072-2990-012-0000	SAFETY LIGHTS ONLY	0.00	2.56	2.56
072-2990-013-0000	SAFETY LIGHTS ONLY	0.00	2.56	2.56
072-2990-014-0000	SAFETY LIGHTS ONLY	0.00	2.56	2.56
072-2990-015-0000	SAFETY LIGHTS ONLY	0.00	2.56	2.56
072-2990-016-0000	SAFETY LIGHTS ONLY	0.00	2.56	2.56
072-2990-024-0000	SAFETY LIGHTS ONLY	0.00	2.56	2.56
072-2990-025-0000	SAFETY LIGHTS ONLY	0.00	2.56	2.56
072-2990-026-0000	SAFETY LIGHTS ONLY	0.00	2.56	2.56
072-2990-027-0000	SAFETY LIGHTS ONLY	0.00	2.56	2.56
072-2990-028-0000	SAFETY LIGHTS ONLY	0.00	2.56	2.56
072-2990-029-0000	SAFETY LIGHTS ONLY	0.00	2.56	2.56
072-2990-030-0000	SAFETY LIGHTS ONLY	0.00	2.56	2.56
072-2990-031-0000	SAFETY LIGHTS ONLY	0.00	2.56	2.56
072-2990-032-0000	SAFETY LIGHTS ONLY	0.00	2.56	2.56
072-2990-033-0000	SAFETY LIGHTS ONLY	0.00	2.56	2.56
072-2990-042-0000	SAFETY LIGHTS ONLY	0.00	2.56	2.56
072-2990-043-0000	SAFETY LIGHTS ONLY	0.00	2.56	2.56
072-2990-044-0000	SAFETY LIGHTS ONLY	0.00	2.56	2.56
072-2990-045-0000	SAFETY LIGHTS ONLY	0.00	2.56	2.56
072-2990-046-0000	SAFETY LIGHTS ONLY	0.00	2.56	2.56
072-2990-047-0000	SAFETY LIGHTS ONLY	0.00	2.56	2.56

**City of Rancho Cordova
Lighting District No. 2012-1
Fiscal Year 2015/16 Preliminary Assessment Roll**

ASSESSOR PARCEL NUMBER	CLASSIFICATION	STREET LIGHTS CHARGE	SAFETY LIGHTS CHARGE	ASSESSMENT
072-2990-050-0000	SAFETY LIGHTS ONLY	0.00	2.56	2.56
072-2990-051-0000	SAFETY LIGHTS ONLY	0.00	2.56	2.56
072-2990-096-0000	SAFETY LIGHTS ONLY	0.00	2.56	2.56
072-2990-097-0000	SAFETY LIGHTS ONLY	0.00	2.56	2.56
072-2990-098-0000	SAFETY LIGHTS ONLY	0.00	2.56	2.56
072-2990-099-0000	SAFETY LIGHTS ONLY	0.00	2.56	2.56
072-2990-106-0000	SAFETY LIGHTS ONLY	0.00	2.56	2.56
072-2990-107-0000	SAFETY LIGHTS ONLY	0.00	2.56	2.56
072-2990-108-0000	SAFETY LIGHTS ONLY	0.00	2.56	2.56
072-2990-109-0000	SAFETY LIGHTS ONLY	0.00	2.56	2.56
072-2990-110-0000	SAFETY LIGHTS ONLY	0.00	2.56	2.56
072-2990-111-0000	SAFETY LIGHTS ONLY	0.00	2.56	2.56
072-2990-176-0000	SAFETY LIGHTS ONLY	0.00	2.56	2.56
072-2990-177-0000	SAFETY LIGHTS ONLY	0.00	2.56	2.56
072-2990-178-0000	SAFETY LIGHTS ONLY	0.00	2.56	2.56
072-2990-179-0000	SAFETY LIGHTS ONLY	0.00	2.56	2.56
072-2990-202-0000	SAFETY LIGHTS ONLY	0.00	2.56	2.56
072-2990-203-0000	SAFETY LIGHTS ONLY	0.00	2.56	2.56
072-2990-204-0000	SAFETY LIGHTS ONLY	0.00	2.56	2.56
072-2990-205-0000	SAFETY LIGHTS ONLY	0.00	2.56	2.56
072-2990-206-0000	SAFETY LIGHTS ONLY	0.00	2.56	2.56
072-2990-207-0000	SAFETY LIGHTS ONLY	0.00	2.56	2.56
072-2990-209-0000	SAFETY LIGHTS ONLY	0.00	2.56	2.56
072-2990-210-0000	SAFETY LIGHTS ONLY	0.00	2.56	2.56
072-2990-211-0000	SAFETY LIGHTS ONLY	0.00	2.56	2.56
072-2990-212-0000	SAFETY LIGHTS ONLY	0.00	2.56	2.56
072-2990-213-0000	SAFETY LIGHTS ONLY	0.00	2.56	2.56
072-2990-214-0000	SAFETY LIGHTS ONLY	0.00	2.56	2.56
072-2990-215-0000	SAFETY LIGHTS ONLY	0.00	2.56	2.56
072-2990-216-0000	SAFETY LIGHTS ONLY	0.00	2.56	2.56
072-2990-217-0000	SAFETY LIGHTS ONLY	0.00	2.56	2.56
072-2990-220-0000	SAFETY LIGHTS ONLY	0.00	2.56	2.56
072-2990-221-0000	SAFETY LIGHTS ONLY	0.00	2.56	2.56
072-2990-222-0000	SAFETY LIGHTS ONLY	0.00	2.56	2.56
072-2990-223-0000	SAFETY LIGHTS ONLY	0.00	2.56	2.56
072-2990-224-0000	SAFETY LIGHTS ONLY	0.00	2.56	2.56
072-2990-225-0000	SAFETY LIGHTS ONLY	0.00	2.56	2.56
072-2990-226-0000	SAFETY LIGHTS ONLY	0.00	2.56	2.56
072-2990-227-0000	SAFETY LIGHTS ONLY	0.00	2.56	2.56
072-2990-228-0000	SAFETY LIGHTS ONLY	0.00	2.56	2.56
072-2990-229-0000	SAFETY LIGHTS ONLY	0.00	2.56	2.56
072-2990-230-0000	SAFETY LIGHTS ONLY	0.00	2.56	2.56
072-2990-231-0000	SAFETY LIGHTS ONLY	0.00	2.56	2.56
072-2990-232-0000	SAFETY LIGHTS ONLY	0.00	2.56	2.56
072-2990-233-0000	SAFETY LIGHTS ONLY	0.00	2.56	2.56
072-2990-234-0000	SAFETY LIGHTS ONLY	0.00	2.56	2.56
072-2990-235-0000	SAFETY LIGHTS ONLY	0.00	2.56	2.56
072-2990-236-0000	SAFETY LIGHTS ONLY	0.00	2.56	2.56
072-2990-237-0000	SAFETY LIGHTS ONLY	0.00	2.56	2.56
072-2990-238-0000	SAFETY LIGHTS ONLY	0.00	2.56	2.56
072-2990-239-0000	SAFETY LIGHTS ONLY	0.00	2.56	2.56
072-2990-240-0000	SAFETY LIGHTS ONLY	0.00	2.56	2.56
072-2990-241-0000	SAFETY LIGHTS ONLY	0.00	2.56	2.56
072-2990-242-0000	SAFETY LIGHTS ONLY	0.00	2.56	2.56
072-2990-243-0000	SAFETY LIGHTS ONLY	0.00	2.56	2.56
072-2990-244-0000	SAFETY LIGHTS ONLY	0.00	2.56	2.56
072-2990-245-0000	SAFETY LIGHTS ONLY	0.00	2.56	2.56
072-2990-246-0000	SAFETY LIGHTS ONLY	0.00	2.56	2.56
072-2990-247-0000	SAFETY LIGHTS ONLY	0.00	2.56	2.56
072-2990-248-0000	SAFETY LIGHTS ONLY	0.00	2.56	2.56
072-2990-249-0000	SAFETY LIGHTS ONLY	0.00	2.56	2.56
072-2990-250-0000	SAFETY LIGHTS ONLY	0.00	2.56	2.56
072-2990-251-0000	SAFETY LIGHTS ONLY	0.00	2.56	2.56
072-2990-254-0000	SAFETY LIGHTS ONLY	0.00	2.56	2.56
072-2990-255-0000	SAFETY LIGHTS ONLY	0.00	2.56	2.56

**City of Rancho Cordova
Lighting District No. 2012-1
Fiscal Year 2015/16 Preliminary Assessment Roll**

ASSESSOR PARCEL NUMBER	CLASSIFICATION	STREET LIGHTS CHARGE	SAFETY LIGHTS CHARGE	ASSESSMENT
072-2990-256-0000	SAFETY LIGHTS ONLY	0.00	2.56	2.56
072-2990-257-0000	SAFETY LIGHTS ONLY	0.00	2.56	2.56
072-2990-258-0000	SAFETY LIGHTS ONLY	0.00	2.56	2.56
072-2990-259-0000	SAFETY LIGHTS ONLY	0.00	2.56	2.56
072-2990-260-0000	SAFETY LIGHTS ONLY	0.00	2.56	2.56
072-2990-261-0000	SAFETY LIGHTS ONLY	0.00	2.56	2.56
072-2990-262-0000	SAFETY LIGHTS ONLY	0.00	2.56	2.56
072-2990-263-0000	SAFETY LIGHTS ONLY	0.00	2.56	2.56
072-2990-264-0000	SAFETY LIGHTS ONLY	0.00	2.56	2.56
072-2990-265-0000	SAFETY LIGHTS ONLY	0.00	2.56	2.56
072-2990-266-0000	SAFETY LIGHTS ONLY	0.00	2.56	2.56
072-2990-267-0000	SAFETY LIGHTS ONLY	0.00	2.56	2.56
072-2990-268-0000	SAFETY LIGHTS ONLY	0.00	2.56	2.56
072-2990-269-0000	SAFETY LIGHTS ONLY	0.00	2.56	2.56
072-2990-270-0000	SAFETY LIGHTS ONLY	0.00	2.56	2.56
072-2990-271-0000	SAFETY LIGHTS ONLY	0.00	2.56	2.56
072-2990-272-0000	SAFETY LIGHTS ONLY	0.00	2.56	2.56
072-2990-273-0000	SAFETY LIGHTS ONLY	0.00	2.56	2.56
072-2990-274-0000	SAFETY LIGHTS ONLY	0.00	2.56	2.56
072-2990-275-0000	SAFETY LIGHTS ONLY	0.00	2.56	2.56
072-2990-276-0000	SAFETY LIGHTS ONLY	0.00	2.56	2.56
072-2990-277-0000	SAFETY LIGHTS ONLY	0.00	2.56	2.56
072-2990-278-0000	SAFETY LIGHTS ONLY	0.00	2.56	2.56
072-2990-279-0000	SAFETY LIGHTS ONLY	0.00	2.56	2.56
072-2990-280-0000	SAFETY LIGHTS ONLY	0.00	2.56	2.56
072-2990-281-0000	SAFETY LIGHTS ONLY	0.00	2.56	2.56
072-2990-282-0000	SAFETY LIGHTS ONLY	0.00	2.56	2.56
072-2990-283-0000	SAFETY LIGHTS ONLY	0.00	2.56	2.56
072-2990-284-0000	SAFETY LIGHTS ONLY	0.00	2.56	2.56
072-2990-285-0000	SAFETY LIGHTS ONLY	0.00	2.56	2.56
072-2990-286-0000	SAFETY LIGHTS ONLY	0.00	2.56	2.56
072-2990-287-0000	SAFETY LIGHTS ONLY	0.00	2.56	2.56
072-2990-288-0000	SAFETY LIGHTS ONLY	0.00	2.56	2.56
072-2990-289-0000	SAFETY LIGHTS ONLY	0.00	2.56	2.56
072-2990-290-0000	SAFETY LIGHTS ONLY	0.00	2.56	2.56
072-2990-291-0000	SAFETY LIGHTS ONLY	0.00	2.56	2.56
072-2990-292-0000	SAFETY LIGHTS ONLY	0.00	2.56	2.56
072-2990-293-0000	SAFETY LIGHTS ONLY	0.00	2.56	2.56
072-2990-294-0000	SAFETY LIGHTS ONLY	0.00	2.56	2.56
072-2990-295-0000	SAFETY LIGHTS ONLY	0.00	2.56	2.56
072-2990-296-0000	SAFETY LIGHTS ONLY	0.00	2.56	2.56
072-2990-297-0000	SAFETY LIGHTS ONLY	0.00	2.56	2.56
072-2990-298-0000	SAFETY LIGHTS ONLY	0.00	2.56	2.56
072-2990-299-0000	SAFETY LIGHTS ONLY	0.00	2.56	2.56
072-2990-300-0000	SAFETY LIGHTS ONLY	0.00	2.56	2.56
072-2990-301-0000	SAFETY LIGHTS ONLY	0.00	2.56	2.56
072-2990-302-0000	SAFETY LIGHTS ONLY	0.00	2.56	2.56
072-2990-303-0000	SAFETY LIGHTS ONLY	0.00	2.56	2.56
072-2990-304-0000	SAFETY LIGHTS ONLY	0.00	2.56	2.56
072-2990-305-0000	SAFETY LIGHTS ONLY	0.00	2.56	2.56
072-2990-306-0000	SAFETY LIGHTS ONLY	0.00	2.56	2.56
072-2990-307-0000	SAFETY LIGHTS ONLY	0.00	2.56	2.56
072-2990-308-0000	SAFETY LIGHTS ONLY	0.00	2.56	2.56
072-2990-309-0000	SAFETY LIGHTS ONLY	0.00	2.56	2.56
072-3000-001-0000	SAFETY LIGHTS ONLY	0.00	2.56	2.56
072-3000-002-0000	SAFETY LIGHTS ONLY	0.00	2.56	2.56
072-3000-003-0000	SAFETY LIGHTS ONLY	0.00	2.56	2.56
072-3000-004-0000	SAFETY LIGHTS ONLY	0.00	2.56	2.56
072-3000-005-0000	SAFETY LIGHTS ONLY	0.00	2.56	2.56
072-3000-006-0000	SAFETY LIGHTS ONLY	0.00	2.56	2.56
072-3000-007-0000	SAFETY LIGHTS ONLY	0.00	2.56	2.56
072-3000-008-0000	SAFETY LIGHTS ONLY	0.00	2.56	2.56
072-3000-009-0000	SAFETY LIGHTS ONLY	0.00	2.56	2.56
072-3000-010-0000	SAFETY LIGHTS ONLY	0.00	2.56	2.56
072-3000-011-0000	SAFETY LIGHTS ONLY	0.00	2.56	2.56

City of Rancho Cordova
Lighting District No. 2012-1
Fiscal Year 2015/16 Preliminary Assessment Roll

ASSESSOR PARCEL NUMBER	CLASSIFICATION	STREET LIGHTS CHARGE	SAFETY LIGHTS CHARGE	ASSESSMENT
072-3000-012-0000	SAFETY LIGHTS ONLY	0.00	2.56	2.56
072-3000-013-0000	SAFETY LIGHTS ONLY	0.00	2.56	2.56
072-3000-014-0000	SAFETY LIGHTS ONLY	0.00	2.56	2.56
072-3000-015-0000	SAFETY LIGHTS ONLY	0.00	2.56	2.56
072-3000-016-0000	SAFETY LIGHTS ONLY	0.00	2.56	2.56
072-3000-017-0000	SAFETY LIGHTS ONLY	0.00	2.56	2.56
072-3000-018-0000	SAFETY LIGHTS ONLY	0.00	2.56	2.56
072-3000-019-0000	SAFETY LIGHTS ONLY	0.00	2.56	2.56
072-3000-020-0000	SAFETY LIGHTS ONLY	0.00	2.56	2.56
072-3000-021-0000	SAFETY LIGHTS ONLY	0.00	2.56	2.56
072-3000-022-0000	SAFETY LIGHTS ONLY	0.00	2.56	2.56
072-3000-023-0000	SAFETY LIGHTS ONLY	0.00	2.56	2.56
072-3000-024-0000	SAFETY LIGHTS ONLY	0.00	2.56	2.56
072-3000-025-0000	SAFETY LIGHTS ONLY	0.00	2.56	2.56
072-3000-026-0000	SAFETY LIGHTS ONLY	0.00	2.56	2.56
072-3000-027-0000	SAFETY LIGHTS ONLY	0.00	2.56	2.56
072-3000-028-0000	SAFETY LIGHTS ONLY	0.00	2.56	2.56
072-3000-029-0000	SAFETY LIGHTS ONLY	0.00	2.56	2.56
072-3000-030-0000	SAFETY LIGHTS ONLY	0.00	2.56	2.56
072-3000-031-0000	SAFETY LIGHTS ONLY	0.00	2.56	2.56
072-3000-032-0000	SAFETY LIGHTS ONLY	0.00	2.56	2.56
072-3000-033-0000	SAFETY LIGHTS ONLY	0.00	2.56	2.56
072-3000-034-0000	SAFETY LIGHTS ONLY	0.00	2.56	2.56
072-3000-035-0000	SAFETY LIGHTS ONLY	0.00	2.56	2.56
072-3000-036-0000	SAFETY LIGHTS ONLY	0.00	2.56	2.56
072-3000-037-0000	SAFETY LIGHTS ONLY	0.00	2.56	2.56
072-3000-038-0000	SAFETY LIGHTS ONLY	0.00	2.56	2.56
072-3000-039-0000	SAFETY LIGHTS ONLY	0.00	2.56	2.56
072-3000-040-0000	SAFETY LIGHTS ONLY	0.00	2.56	2.56
072-3000-041-0000	SAFETY LIGHTS ONLY	0.00	2.56	2.56
072-3000-042-0000	SAFETY LIGHTS ONLY	0.00	2.56	2.56
072-3000-043-0000	SAFETY LIGHTS ONLY	0.00	2.56	2.56
072-3000-044-0000	SAFETY LIGHTS ONLY	0.00	2.56	2.56
072-3000-045-0000	SAFETY LIGHTS ONLY	0.00	2.56	2.56
072-3000-046-0000	SAFETY LIGHTS ONLY	0.00	2.56	2.56
072-3000-047-0000	SAFETY LIGHTS ONLY	0.00	2.56	2.56
072-3000-048-0000	SAFETY LIGHTS ONLY	0.00	2.56	2.56
072-3000-049-0000	SAFETY LIGHTS ONLY	0.00	2.56	2.56
072-3000-050-0000	SAFETY LIGHTS ONLY	0.00	2.56	2.56
072-3000-051-0000	SAFETY LIGHTS ONLY	0.00	2.56	2.56
072-3000-052-0000	SAFETY LIGHTS ONLY	0.00	2.56	2.56
072-3010-001-0000	SAFETY LIGHTS ONLY	0.00	2.56	2.56
072-3010-002-0000	SAFETY LIGHTS ONLY	0.00	2.56	2.56
072-3010-003-0000	SAFETY LIGHTS ONLY	0.00	2.56	2.56
072-3010-004-0000	SAFETY LIGHTS ONLY	0.00	2.56	2.56
072-3010-005-0000	SAFETY LIGHTS ONLY	0.00	2.56	2.56
072-3010-006-0000	SAFETY LIGHTS ONLY	0.00	2.56	2.56
072-3010-007-0000	SAFETY LIGHTS ONLY	0.00	2.56	2.56
072-3010-008-0000	SAFETY LIGHTS ONLY	0.00	2.56	2.56
072-3010-009-0000	SAFETY LIGHTS ONLY	0.00	2.56	2.56
072-3010-010-0000	SAFETY LIGHTS ONLY	0.00	2.56	2.56
072-3010-011-0000	SAFETY LIGHTS ONLY	0.00	2.56	2.56
072-3010-012-0000	SAFETY LIGHTS ONLY	0.00	2.56	2.56
072-3010-013-0000	SAFETY LIGHTS ONLY	0.00	2.56	2.56
072-3050-001-0000	SAFETY LIGHTS ONLY	0.00	2.56	2.56
072-3050-002-0000	SAFETY LIGHTS ONLY	0.00	2.56	2.56
072-3050-003-0000	SAFETY LIGHTS ONLY	0.00	2.56	2.56
072-3050-004-0000	SAFETY LIGHTS ONLY	0.00	2.56	2.56
072-3050-005-0000	SAFETY LIGHTS ONLY	0.00	2.56	2.56
072-3050-006-0000	SAFETY LIGHTS ONLY	0.00	2.56	2.56
072-3050-007-0000	SAFETY LIGHTS ONLY	0.00	2.56	2.56
072-3050-008-0000	SAFETY LIGHTS ONLY	0.00	2.56	2.56
072-3050-009-0000	SAFETY LIGHTS ONLY	0.00	2.56	2.56
072-3050-010-0000	SAFETY LIGHTS ONLY	0.00	2.56	2.56
072-3050-011-0000	SAFETY LIGHTS ONLY	0.00	2.56	2.56

City of Rancho Cordova
Lighting District No. 2012-1
Fiscal Year 2015/16 Preliminary Assessment Roll

ASSESSOR PARCEL NUMBER	CLASSIFICATION	STREET LIGHTS CHARGE	SAFETY LIGHTS CHARGE	ASSESSMENT
072-3050-012-0000	SAFETY LIGHTS ONLY	0.00	2.56	2.56
072-3050-013-0000	SAFETY LIGHTS ONLY	0.00	2.56	2.56
072-3050-014-0000	SAFETY LIGHTS ONLY	0.00	2.56	2.56
072-3050-015-0000	SAFETY LIGHTS ONLY	0.00	2.56	2.56
072-3050-016-0000	SAFETY LIGHTS ONLY	0.00	2.56	2.56
072-3050-017-0000	SAFETY LIGHTS ONLY	0.00	2.56	2.56
072-3050-018-0000	SAFETY LIGHTS ONLY	0.00	2.56	2.56
072-3050-019-0000	SAFETY LIGHTS ONLY	0.00	2.56	2.56
072-3050-020-0000	SAFETY LIGHTS ONLY	0.00	2.56	2.56
072-3050-021-0000	SAFETY LIGHTS ONLY	0.00	2.56	2.56
072-3050-022-0000	SAFETY LIGHTS ONLY	0.00	2.56	2.56
072-3050-023-0000	SAFETY LIGHTS ONLY	0.00	2.56	2.56
072-3050-024-0000	SAFETY LIGHTS ONLY	0.00	2.56	2.56
072-3050-025-0000	SAFETY LIGHTS ONLY	0.00	2.56	2.56
072-3050-026-0000	SAFETY LIGHTS ONLY	0.00	2.56	2.56
072-3050-027-0000	SAFETY LIGHTS ONLY	0.00	2.56	2.56
072-3050-028-0000	SAFETY LIGHTS ONLY	0.00	2.56	2.56
072-3050-029-0000	SAFETY LIGHTS ONLY	0.00	2.56	2.56
072-3050-030-0000	SAFETY LIGHTS ONLY	0.00	2.56	2.56
072-3050-031-0000	SAFETY LIGHTS ONLY	0.00	2.56	2.56
072-3050-032-0000	SAFETY LIGHTS ONLY	0.00	2.56	2.56
072-3050-033-0000	SAFETY LIGHTS ONLY	0.00	2.56	2.56
072-3050-034-0000	SAFETY LIGHTS ONLY	0.00	2.56	2.56
072-3050-035-0000	SAFETY LIGHTS ONLY	0.00	2.56	2.56
072-3050-036-0000	SAFETY LIGHTS ONLY	0.00	2.56	2.56
072-3050-037-0000	SAFETY LIGHTS ONLY	0.00	2.56	2.56
072-3050-038-0000	SAFETY LIGHTS ONLY	0.00	2.56	2.56
072-3050-039-0000	SAFETY LIGHTS ONLY	0.00	2.56	2.56
072-3050-040-0000	SAFETY LIGHTS ONLY	0.00	2.56	2.56
072-3050-041-0000	SAFETY LIGHTS ONLY	0.00	2.56	2.56
072-3050-042-0000	SAFETY LIGHTS ONLY	0.00	2.56	2.56
072-3050-043-0000	SAFETY LIGHTS ONLY	0.00	2.56	2.56
072-3050-044-0000	SAFETY LIGHTS ONLY	0.00	2.56	2.56
072-3050-045-0000	SAFETY LIGHTS ONLY	0.00	2.56	2.56
072-3050-046-0000	SAFETY LIGHTS ONLY	0.00	2.56	2.56
072-3050-047-0000	SAFETY LIGHTS ONLY	0.00	2.56	2.56
072-3050-048-0000	SAFETY LIGHTS ONLY	0.00	2.56	2.56
072-3050-049-0000	SAFETY LIGHTS ONLY	0.00	2.56	2.56
072-3050-050-0000	SAFETY LIGHTS ONLY	0.00	2.56	2.56
072-3050-051-0000	SAFETY LIGHTS ONLY	0.00	2.56	2.56
072-3050-052-0000	SAFETY LIGHTS ONLY	0.00	2.56	2.56
072-3050-053-0000	SAFETY LIGHTS ONLY	0.00	2.56	2.56
072-3050-054-0000	SAFETY LIGHTS ONLY	0.00	2.56	2.56
072-3050-055-0000	SAFETY LIGHTS ONLY	0.00	2.56	2.56
072-3050-056-0000	SAFETY LIGHTS ONLY	0.00	2.56	2.56
072-3050-057-0000	SAFETY LIGHTS ONLY	0.00	2.56	2.56
072-3050-058-0000	SAFETY LIGHTS ONLY	0.00	2.56	2.56
072-3050-059-0000	SAFETY LIGHTS ONLY	0.00	2.56	2.56
072-3050-060-0000	SAFETY LIGHTS ONLY	0.00	2.56	2.56
072-3050-061-0000	SAFETY LIGHTS ONLY	0.00	2.56	2.56
072-3050-062-0000	SAFETY LIGHTS ONLY	0.00	2.56	2.56
072-3050-063-0000	SAFETY LIGHTS ONLY	0.00	2.56	2.56
072-3050-064-0000	SAFETY LIGHTS ONLY	0.00	2.56	2.56
072-3050-065-0000	SAFETY LIGHTS ONLY	0.00	2.56	2.56
072-3050-066-0000	SAFETY LIGHTS ONLY	0.00	2.56	2.56
072-3050-067-0000	SAFETY LIGHTS ONLY	0.00	2.56	2.56
072-3050-068-0000	SAFETY LIGHTS ONLY	0.00	2.56	2.56
072-3050-069-0000	SAFETY LIGHTS ONLY	0.00	2.56	2.56
072-3050-070-0000	SAFETY LIGHTS ONLY	0.00	2.56	2.56
072-3050-071-0000	SAFETY LIGHTS ONLY	0.00	2.56	2.56
072-3050-072-0000	SAFETY LIGHTS ONLY	0.00	2.56	2.56
072-3050-073-0000	SAFETY LIGHTS ONLY	0.00	2.56	2.56
072-3050-074-0000	SAFETY LIGHTS ONLY	0.00	2.56	2.56
072-3050-075-0000	SAFETY LIGHTS ONLY	0.00	2.56	2.56
072-3050-076-0000	SAFETY LIGHTS ONLY	0.00	2.56	2.56

City of Rancho Cordova
Lighting District No. 2012-1
Fiscal Year 2015/16 Preliminary Assessment Roll

ASSESSOR PARCEL NUMBER	CLASSIFICATION	STREET LIGHTS CHARGE	SAFETY LIGHTS CHARGE	ASSESSMENT
072-3050-077-0000	SAFETY LIGHTS ONLY	0.00	2.56	2.56
072-3050-078-0000	SAFETY LIGHTS ONLY	0.00	2.56	2.56
072-3050-079-0000	SAFETY LIGHTS ONLY	0.00	2.56	2.56
072-3050-080-0000	SAFETY LIGHTS ONLY	0.00	2.56	2.56
072-3050-081-0000	SAFETY LIGHTS ONLY	0.00	2.56	2.56
072-3050-082-0000	SAFETY LIGHTS ONLY	0.00	2.56	2.56
072-3050-083-0000	SAFETY LIGHTS ONLY	0.00	2.56	2.56
072-3050-084-0000	SAFETY LIGHTS ONLY	0.00	2.56	2.56
072-3050-085-0000	SAFETY LIGHTS ONLY	0.00	2.56	2.56
072-3050-086-0000	SAFETY LIGHTS ONLY	0.00	2.56	2.56
072-3050-087-0000	SAFETY LIGHTS ONLY	0.00	2.56	2.56
072-3050-088-0000	SAFETY LIGHTS ONLY	0.00	2.56	2.56
072-3050-089-0000	SAFETY LIGHTS ONLY	0.00	2.56	2.56
072-3050-090-0000	SAFETY LIGHTS ONLY	0.00	2.56	2.56
072-3050-091-0000	SAFETY LIGHTS ONLY	0.00	2.56	2.56
072-3050-092-0000	SAFETY LIGHTS ONLY	0.00	2.56	2.56
072-3050-093-0000	SAFETY LIGHTS ONLY	0.00	2.56	2.56
072-3050-094-0000	SAFETY LIGHTS ONLY	0.00	2.56	2.56
072-3050-095-0000	SAFETY LIGHTS ONLY	0.00	2.56	2.56
072-3050-096-0000	SAFETY LIGHTS ONLY	0.00	2.56	2.56
072-3050-097-0000	SAFETY LIGHTS ONLY	0.00	2.56	2.56
072-3050-098-0000	SAFETY LIGHTS ONLY	0.00	2.56	2.56
072-3050-099-0000	SAFETY LIGHTS ONLY	0.00	2.56	2.56
072-3050-100-0000	SAFETY LIGHTS ONLY	0.00	2.56	2.56
072-3050-101-0000	SAFETY LIGHTS ONLY	0.00	2.56	2.56
072-3050-102-0000	SAFETY LIGHTS ONLY	0.00	2.56	2.56
072-3050-103-0000	SAFETY LIGHTS ONLY	0.00	2.56	2.56
072-3050-104-0000	SAFETY LIGHTS ONLY	0.00	2.56	2.56
072-3050-105-0000	SAFETY LIGHTS ONLY	0.00	2.56	2.56
072-3050-106-0000	SAFETY LIGHTS ONLY	0.00	2.56	2.56
072-3050-107-0000	SAFETY LIGHTS ONLY	0.00	2.56	2.56
072-3050-108-0000	SAFETY LIGHTS ONLY	0.00	2.56	2.56
072-3050-109-0000	SAFETY LIGHTS ONLY	0.00	2.56	2.56
072-3050-110-0000	SAFETY LIGHTS ONLY	0.00	2.56	2.56
072-3050-111-0000	SAFETY LIGHTS ONLY	0.00	2.56	2.56
072-3050-112-0000	SAFETY LIGHTS ONLY	0.00	2.56	2.56
072-3050-113-0000	SAFETY LIGHTS ONLY	0.00	2.56	2.56
072-3050-114-0000	SAFETY LIGHTS ONLY	0.00	2.56	2.56
072-3050-115-0000	SAFETY LIGHTS ONLY	0.00	2.56	2.56
072-3050-116-0000	SAFETY LIGHTS ONLY	0.00	2.56	2.56
072-3050-117-0000	SAFETY LIGHTS ONLY	0.00	2.56	2.56
072-3050-118-0000	SAFETY LIGHTS ONLY	0.00	2.56	2.56
072-3050-119-0000	SAFETY LIGHTS ONLY	0.00	2.56	2.56
072-3050-120-0000	SAFETY LIGHTS ONLY	0.00	2.56	2.56
072-3050-121-0000	SAFETY LIGHTS ONLY	0.00	2.56	2.56
072-3050-122-0000	SAFETY LIGHTS ONLY	0.00	2.56	2.56
072-3050-123-0000	SAFETY LIGHTS ONLY	0.00	2.56	2.56
072-3050-124-0000	SAFETY LIGHTS ONLY	0.00	2.56	2.56
072-3050-125-0000	SAFETY LIGHTS ONLY	0.00	2.56	2.56
072-3050-126-0000	SAFETY LIGHTS ONLY	0.00	2.56	2.56
072-3050-127-0000	SAFETY LIGHTS ONLY	0.00	2.56	2.56
072-3050-128-0000	SAFETY LIGHTS ONLY	0.00	2.56	2.56
072-3050-129-0000	SAFETY LIGHTS ONLY	0.00	2.56	2.56
072-3050-130-0000	SAFETY LIGHTS ONLY	0.00	2.56	2.56
072-3050-131-0000	SAFETY LIGHTS ONLY	0.00	2.56	2.56
072-3050-132-0000	SAFETY LIGHTS ONLY	0.00	2.56	2.56
072-3050-133-0000	SAFETY LIGHTS ONLY	0.00	2.56	2.56
072-3050-134-0000	SAFETY LIGHTS ONLY	0.00	2.56	2.56
072-3050-135-0000	SAFETY LIGHTS ONLY	0.00	2.56	2.56
072-3050-136-0000	SAFETY LIGHTS ONLY	0.00	2.56	2.56
072-3050-137-0000	SAFETY LIGHTS ONLY	0.00	2.56	2.56
072-3050-138-0000	SAFETY LIGHTS ONLY	0.00	2.56	2.56
072-3050-139-0000	SAFETY LIGHTS ONLY	0.00	2.56	2.56
072-3050-140-0000	SAFETY LIGHTS ONLY	0.00	2.56	2.56
072-3050-141-0000	SAFETY LIGHTS ONLY	0.00	2.56	2.56

City of Rancho Cordova
Lighting District No. 2012-1
Fiscal Year 2015/16 Preliminary Assessment Roll

ASSESSOR PARCEL NUMBER	CLASSIFICATION	STREET LIGHTS CHARGE	SAFETY LIGHTS CHARGE	ASSESSMENT
072-3050-142-0000	SAFETY LIGHTS ONLY	0.00	2.56	2.56
072-3050-143-0000	SAFETY LIGHTS ONLY	0.00	2.56	2.56
072-3050-144-0000	SAFETY LIGHTS ONLY	0.00	2.56	2.56
072-3050-145-0000	SAFETY LIGHTS ONLY	0.00	2.56	2.56
072-3050-146-0000	SAFETY LIGHTS ONLY	0.00	2.56	2.56
072-3050-147-0000	SAFETY LIGHTS ONLY	0.00	2.56	2.56
072-3050-148-0000	SAFETY LIGHTS ONLY	0.00	2.56	2.56
072-3050-149-0000	SAFETY LIGHTS ONLY	0.00	2.56	2.56
072-3050-150-0000	SAFETY LIGHTS ONLY	0.00	2.56	2.56
072-3050-151-0000	SAFETY LIGHTS ONLY	0.00	2.56	2.56
072-3050-152-0000	SAFETY LIGHTS ONLY	0.00	2.56	2.56
072-3050-153-0000	SAFETY LIGHTS ONLY	0.00	2.56	2.56
072-3050-154-0000	SAFETY LIGHTS ONLY	0.00	2.56	2.56
072-3050-155-0000	SAFETY LIGHTS ONLY	0.00	2.56	2.56
072-3050-156-0000	SAFETY LIGHTS ONLY	0.00	2.56	2.56
072-3050-157-0000	SAFETY LIGHTS ONLY	0.00	2.56	2.56
072-3050-158-0000	SAFETY LIGHTS ONLY	0.00	2.56	2.56
072-3050-159-0000	SAFETY LIGHTS ONLY	0.00	2.56	2.56
072-3050-160-0000	SAFETY LIGHTS ONLY	0.00	2.56	2.56
072-3050-161-0000	SAFETY LIGHTS ONLY	0.00	2.56	2.56
072-3050-162-0000	SAFETY LIGHTS ONLY	0.00	2.56	2.56
072-3050-163-0000	SAFETY LIGHTS ONLY	0.00	2.56	2.56
072-3050-164-0000	SAFETY LIGHTS ONLY	0.00	2.56	2.56
072-3050-165-0000	SAFETY LIGHTS ONLY	0.00	2.56	2.56
072-3050-166-0000	SAFETY LIGHTS ONLY	0.00	2.56	2.56
072-3050-167-0000	SAFETY LIGHTS ONLY	0.00	2.56	2.56
072-3050-168-0000	SAFETY LIGHTS ONLY	0.00	2.56	2.56
072-3050-169-0000	SAFETY LIGHTS ONLY	0.00	2.56	2.56
072-3050-170-0000	SAFETY LIGHTS ONLY	0.00	2.56	2.56
072-3050-171-0000	SAFETY LIGHTS ONLY	0.00	2.56	2.56
072-3050-172-0000	SAFETY LIGHTS ONLY	0.00	2.56	2.56
072-3050-173-0000	SAFETY LIGHTS ONLY	0.00	2.56	2.56
072-3050-174-0000	SAFETY LIGHTS ONLY	0.00	2.56	2.56
072-3050-175-0000	SAFETY LIGHTS ONLY	0.00	2.56	2.56
072-3050-176-0000	SAFETY LIGHTS ONLY	0.00	2.56	2.56
072-3050-177-0000	SAFETY LIGHTS ONLY	0.00	2.56	2.56
072-3050-178-0000	SAFETY LIGHTS ONLY	0.00	2.56	2.56
072-3050-179-0000	SAFETY LIGHTS ONLY	0.00	2.56	2.56
072-3050-180-0000	SAFETY LIGHTS ONLY	0.00	2.56	2.56
072-3050-181-0000	SAFETY LIGHTS ONLY	0.00	2.56	2.56
072-3050-182-0000	SAFETY LIGHTS ONLY	0.00	2.56	2.56
072-3050-183-0000	SAFETY LIGHTS ONLY	0.00	2.56	2.56
072-3050-184-0000	SAFETY LIGHTS ONLY	0.00	2.56	2.56
072-3050-185-0000	SAFETY LIGHTS ONLY	0.00	2.56	2.56
072-3050-186-0000	SAFETY LIGHTS ONLY	0.00	2.56	2.56
072-3050-187-0000	SAFETY LIGHTS ONLY	0.00	2.56	2.56
072-3050-188-0000	SAFETY LIGHTS ONLY	0.00	2.56	2.56
072-3050-189-0000	SAFETY LIGHTS ONLY	0.00	2.56	2.56
072-3050-190-0000	SAFETY LIGHTS ONLY	0.00	2.56	2.56
072-3050-191-0000	SAFETY LIGHTS ONLY	0.00	2.56	2.56
072-3050-192-0000	SAFETY LIGHTS ONLY	0.00	2.56	2.56
072-3050-193-0000	SAFETY LIGHTS ONLY	0.00	2.56	2.56
072-3050-194-0000	SAFETY LIGHTS ONLY	0.00	2.56	2.56
072-3050-195-0000	SAFETY LIGHTS ONLY	0.00	2.56	2.56
072-3050-196-0000	SAFETY LIGHTS ONLY	0.00	2.56	2.56
072-3050-197-0000	SAFETY LIGHTS ONLY	0.00	2.56	2.56
072-3050-198-0000	SAFETY LIGHTS ONLY	0.00	2.56	2.56
072-3050-199-0000	SAFETY LIGHTS ONLY	0.00	2.56	2.56
072-3050-200-0000	SAFETY LIGHTS ONLY	0.00	2.56	2.56
072-3050-201-0000	SAFETY LIGHTS ONLY	0.00	2.56	2.56
072-3050-202-0000	SAFETY LIGHTS ONLY	0.00	2.56	2.56
072-3050-203-0000	SAFETY LIGHTS ONLY	0.00	2.56	2.56
072-3050-204-0000	SAFETY LIGHTS ONLY	0.00	2.56	2.56
072-3100-001-0000	NON RESIDENTIAL	127.68	2.56	130.24
072-3100-002-0000	NON RESIDENTIAL	104.26	2.56	106.82

**City of Rancho Cordova
Lighting District No. 2012-1
Fiscal Year 2015/16 Preliminary Assessment Roll**

ASSESSOR PARCEL NUMBER	CLASSIFICATION	STREET LIGHTS CHARGE	SAFETY LIGHTS CHARGE	ASSESSMENT
072-3100-003-0000	NON RESIDENTIAL	11.32	2.56	13.88
073-0010-010-0000	SAFETY LIGHTS ONLY	0.00	2.56	2.56
073-0010-011-0000	SAFETY LIGHTS ONLY	0.00	2.56	2.56
073-0010-012-0000	SAFETY LIGHTS ONLY	0.00	2.56	2.56
075-0033-001-0000	NON RESIDENTIAL	100.76	2.56	103.32
075-0033-002-0000	SAFETY LIGHTS ONLY	0.00	2.56	2.56
075-0033-003-0000	NON RESIDENTIAL	28.94	2.56	31.50
075-0033-005-0000	NON RESIDENTIAL	129.96	2.56	132.52
075-0033-006-0000	NON RESIDENTIAL	25.16	2.56	27.72
075-0033-007-0000	NON RESIDENTIAL	27.18	2.56	29.74
075-0033-008-0000	NON RESIDENTIAL	48.34	2.56	50.90
075-0033-009-0000	NON RESIDENTIAL	27.68	2.56	30.24
075-0033-015-0000	SAFETY LIGHTS ONLY	0.00	2.56	2.56
075-0033-016-0000	NON RESIDENTIAL	83.86	2.56	86.42
075-0033-017-0000	NON RESIDENTIAL	23.90	2.56	26.46
075-0033-018-0000	NON RESIDENTIAL	32.72	2.56	35.28
075-0051-023-0000	NON RESIDENTIAL	16.86	2.56	19.42
075-0051-025-0000	NON RESIDENTIAL	16.86	2.56	19.42
075-0051-026-0000	NON RESIDENTIAL	16.86	2.56	19.42
075-0051-028-0000	NON RESIDENTIAL	18.86	2.56	21.42
075-0051-036-0000	NON RESIDENTIAL	24.16	2.56	26.72
075-0051-037-0000	NON RESIDENTIAL	20.64	2.56	23.20
075-0051-038-0000	NON RESIDENTIAL	16.86	2.56	19.42
075-0051-039-0000	NON RESIDENTIAL	15.34	2.56	17.90
075-0051-040-0000	NON RESIDENTIAL	17.60	2.56	20.16
075-0052-001-0000	NON RESIDENTIAL	46.08	2.56	48.64
075-0052-005-0000	NON RESIDENTIAL	12.82	2.56	15.38
075-0052-006-0000	NON RESIDENTIAL	19.62	2.56	22.18
075-0052-007-0000	NON RESIDENTIAL	18.12	2.56	20.68
075-0052-014-0000	NON RESIDENTIAL	14.34	2.56	16.90
075-0052-015-0000	NON RESIDENTIAL	9.80	2.56	12.36
075-0052-028-0000	NON RESIDENTIAL	17.36	2.56	19.92
075-0052-029-0000	NON RESIDENTIAL	17.36	2.56	19.92
075-0052-030-0000	NON RESIDENTIAL	17.36	2.56	19.92
075-0052-031-0000	NON RESIDENTIAL	16.86	2.56	19.42
075-0052-036-0000	NON RESIDENTIAL	119.88	2.56	122.44
075-0052-038-0000	SAFETY LIGHTS ONLY	0.00	2.56	2.56
075-0052-039-0000	NON RESIDENTIAL	15.08	2.56	17.64
075-0052-040-0000	NON RESIDENTIAL	18.62	2.56	21.18
075-0052-041-0000	NON RESIDENTIAL	18.62	2.56	21.18
075-0052-042-0000	NON RESIDENTIAL	16.60	2.56	19.16
075-0052-043-0000	NON RESIDENTIAL	16.34	2.56	18.90
075-0052-044-0000	NON RESIDENTIAL	16.86	2.56	19.42
075-0052-045-0000	NON RESIDENTIAL	16.86	2.56	19.42
075-0052-046-0000	NON RESIDENTIAL	10.06	2.56	12.62
075-0052-047-0000	NON RESIDENTIAL	21.14	2.56	23.70
075-0052-048-0000	NON RESIDENTIAL	41.54	2.56	44.10
075-0052-049-0000	NON RESIDENTIAL	29.44	2.56	32.00
075-0052-050-0000	NON RESIDENTIAL	19.38	2.56	21.94
075-0053-001-0000	NON RESIDENTIAL	46.08	2.56	48.64
075-0053-002-0000	NON RESIDENTIAL	15.84	2.56	18.40
075-0053-003-0000	NON RESIDENTIAL	16.34	2.56	18.90
075-0053-004-0000	NON RESIDENTIAL	15.60	2.56	18.16
075-0053-005-0000	NON RESIDENTIAL	15.60	2.56	18.16
075-0053-006-0000	NON RESIDENTIAL	15.60	2.56	18.16
075-0053-007-0000	NON RESIDENTIAL	49.34	2.56	51.90
075-0053-008-0000	NON RESIDENTIAL	16.10	2.56	18.66
075-0053-009-0000	NON RESIDENTIAL	39.28	2.56	41.84
075-0053-010-0000	SAFETY LIGHTS ONLY	0.00	2.56	2.56
075-0053-011-0000	SAFETY LIGHTS ONLY	0.00	2.56	2.56
075-0053-012-0000	SAFETY LIGHTS ONLY	0.00	2.56	2.56
075-0053-013-0000	SAFETY LIGHTS ONLY	0.00	2.56	2.56
075-0053-014-0000	SAFETY LIGHTS ONLY	0.00	2.56	2.56
075-0053-015-0000	SAFETY LIGHTS ONLY	0.00	2.56	2.56
075-0053-016-0000	SAFETY LIGHTS ONLY	0.00	2.56	2.56

**City of Rancho Cordova
Lighting District No. 2012-1
Fiscal Year 2015/16 Preliminary Assessment Roll**

ASSESSOR PARCEL NUMBER	CLASSIFICATION	STREET LIGHTS CHARGE	SAFETY LIGHTS CHARGE	ASSESSMENT
075-0053-017-0000	SAFETY LIGHTS ONLY	0.00	2.56	2.56
075-0053-018-0000	NON RESIDENTIAL	43.80	2.56	46.36
075-0053-019-0000	NON RESIDENTIAL	27.44	2.56	30.00
075-0053-020-0000	NON RESIDENTIAL	15.60	2.56	18.16
075-0053-021-0000	NON RESIDENTIAL	15.84	2.56	18.40
075-0053-022-0000	NON RESIDENTIAL	15.08	2.56	17.64
075-0054-001-0000	NON RESIDENTIAL	84.36	2.56	86.92
075-0054-004-0000	NON RESIDENTIAL	16.34	2.56	18.90
075-0054-005-0000	SAFETY LIGHTS ONLY	0.00	2.56	2.56
075-0054-006-0000	SAFETY LIGHTS ONLY	0.00	2.56	2.56
075-0054-008-0000	SAFETY LIGHTS ONLY	0.00	2.56	2.56
075-0054-009-0000	SAFETY LIGHTS ONLY	0.00	2.56	2.56
075-0054-010-0000	SAFETY LIGHTS ONLY	0.00	2.56	2.56
075-0054-011-0000	NON RESIDENTIAL	37.26	2.56	39.82
075-0054-016-0000	NON RESIDENTIAL	15.08	2.56	17.64
075-0054-017-0000	NON RESIDENTIAL	17.36	2.56	19.92
075-0054-018-0000	SAFETY LIGHTS ONLY	0.00	2.56	2.56
075-0111-019-0000	NON RESIDENTIAL	56.66	2.56	59.22
075-0111-020-0000	NON RESIDENTIAL	65.22	2.56	67.78
075-0111-021-0000	NON RESIDENTIAL	138.78	2.56	141.34
075-0112-004-0000	NON RESIDENTIAL	3.00	2.56	5.56
075-0112-009-0000	NON RESIDENTIAL	36.50	2.56	39.06
075-0112-010-0000	NON RESIDENTIAL	153.88	2.56	156.44
075-0112-011-0000	NON RESIDENTIAL	114.58	2.56	117.14
075-0121-003-0000	NON RESIDENTIAL	75.54	2.56	78.10
075-0121-004-0000	SAFETY LIGHTS ONLY	0.00	2.56	2.56
075-0121-005-0000	SAFETY LIGHTS ONLY	0.00	2.56	2.56
075-0122-001-0000	NON RESIDENTIAL	71.26	2.56	73.82
075-0122-004-0000	NON RESIDENTIAL	94.68	2.56	97.24
075-0122-005-0000	SAFETY LIGHTS ONLY	0.00	2.56	2.56
075-0151-002-0000	SAFETY LIGHTS ONLY	0.00	2.56	2.56
075-0151-003-0000	SAFETY LIGHTS ONLY	0.00	2.56	2.56
075-0151-004-0000	SAFETY LIGHTS ONLY	0.00	2.56	2.56
075-0151-005-0000	SAFETY LIGHTS ONLY	0.00	2.56	2.56
075-0151-006-0000	SAFETY LIGHTS ONLY	0.00	2.56	2.56
075-0151-007-0000	SAFETY LIGHTS ONLY	0.00	2.56	2.56
075-0151-008-0000	SAFETY LIGHTS ONLY	0.00	2.56	2.56
075-0151-009-0000	SAFETY LIGHTS ONLY	0.00	2.56	2.56
075-0151-010-0000	SAFETY LIGHTS ONLY	0.00	2.56	2.56
075-0151-011-0000	SAFETY LIGHTS ONLY	0.00	2.56	2.56
075-0151-013-0000	SAFETY LIGHTS ONLY	0.00	2.56	2.56
075-0151-014-0000	SAFETY LIGHTS ONLY	0.00	2.56	2.56
075-0151-015-0000	SAFETY LIGHTS ONLY	0.00	2.56	2.56
075-0151-016-0000	SAFETY LIGHTS ONLY	0.00	2.56	2.56
075-0151-017-0000	SAFETY LIGHTS ONLY	0.00	2.56	2.56
075-0151-018-0000	SAFETY LIGHTS ONLY	0.00	2.56	2.56
075-0151-019-0000	SAFETY LIGHTS ONLY	0.00	2.56	2.56
075-0151-020-0000	SAFETY LIGHTS ONLY	0.00	2.56	2.56
075-0151-021-0000	SAFETY LIGHTS ONLY	0.00	2.56	2.56
075-0151-022-0000	SAFETY LIGHTS ONLY	0.00	2.56	2.56
075-0151-023-0000	SAFETY LIGHTS ONLY	0.00	2.56	2.56
075-0151-024-0000	SAFETY LIGHTS ONLY	0.00	2.56	2.56
075-0151-025-0000	SAFETY LIGHTS ONLY	0.00	2.56	2.56
075-0151-026-0000	SAFETY LIGHTS ONLY	0.00	2.56	2.56
075-0151-027-0000	SAFETY LIGHTS ONLY	0.00	2.56	2.56
075-0151-028-0000	SAFETY LIGHTS ONLY	0.00	2.56	2.56
075-0151-029-0000	SAFETY LIGHTS ONLY	0.00	2.56	2.56
075-0151-030-0000	SAFETY LIGHTS ONLY	0.00	2.56	2.56
075-0151-031-0000	SAFETY LIGHTS ONLY	0.00	2.56	2.56
075-0151-032-0000	SAFETY LIGHTS ONLY	0.00	2.56	2.56
075-0151-034-0000	RESIDENTIAL	15.32	2.56	17.88
075-0152-001-0000	SAFETY LIGHTS ONLY	0.00	2.56	2.56
075-0152-002-0000	SAFETY LIGHTS ONLY	0.00	2.56	2.56
075-0152-003-0000	SAFETY LIGHTS ONLY	0.00	2.56	2.56
075-0152-005-0000	SAFETY LIGHTS ONLY	0.00	2.56	2.56

**City of Rancho Cordova
Lighting District No. 2012-1
Fiscal Year 2015/16 Preliminary Assessment Roll**

ASSESSOR PARCEL NUMBER	CLASSIFICATION	STREET LIGHTS CHARGE	SAFETY LIGHTS CHARGE	ASSESSMENT
075-0152-006-0000	SAFETY LIGHTS ONLY	0.00	2.56	2.56
075-0152-007-0000	SAFETY LIGHTS ONLY	0.00	2.56	2.56
075-0152-008-0000	SAFETY LIGHTS ONLY	0.00	2.56	2.56
075-0152-011-0000	SAFETY LIGHTS ONLY	0.00	2.56	2.56
075-0152-012-0000	SAFETY LIGHTS ONLY	0.00	2.56	2.56
075-0152-014-0000	SAFETY LIGHTS ONLY	0.00	2.56	2.56
075-0153-004-0000	SAFETY LIGHTS ONLY	0.00	2.56	2.56
075-0153-005-0000	NON RESIDENTIAL	63.20	2.56	65.76
075-0154-004-0000	NON RESIDENTIAL	20.64	2.56	23.20
075-0154-005-0000	NON RESIDENTIAL	20.64	2.56	23.20
075-0154-006-0000	NON RESIDENTIAL	20.64	2.56	23.20
075-0154-007-0000	NON RESIDENTIAL	21.14	2.56	23.70
075-0155-001-0000	SAFETY LIGHTS ONLY	0.00	2.56	2.56
075-0155-005-0000	SAFETY LIGHTS ONLY	0.00	2.56	2.56
075-0191-001-0000	SAFETY LIGHTS ONLY	0.00	2.56	2.56
075-0191-002-0000	SAFETY LIGHTS ONLY	0.00	2.56	2.56
075-0191-003-0000	SAFETY LIGHTS ONLY	0.00	2.56	2.56
075-0191-004-0000	SAFETY LIGHTS ONLY	0.00	2.56	2.56
075-0191-005-0000	SAFETY LIGHTS ONLY	0.00	2.56	2.56
075-0191-006-0000	SAFETY LIGHTS ONLY	0.00	2.56	2.56
075-0191-007-0000	SAFETY LIGHTS ONLY	0.00	2.56	2.56
075-0191-008-0000	SAFETY LIGHTS ONLY	0.00	2.56	2.56
075-0191-009-0000	SAFETY LIGHTS ONLY	0.00	2.56	2.56
075-0191-010-0000	SAFETY LIGHTS ONLY	0.00	2.56	2.56
075-0191-011-0000	SAFETY LIGHTS ONLY	0.00	2.56	2.56
075-0191-012-0000	SAFETY LIGHTS ONLY	0.00	2.56	2.56
075-0191-013-0000	SAFETY LIGHTS ONLY	0.00	2.56	2.56
075-0192-001-0000	SAFETY LIGHTS ONLY	0.00	2.56	2.56
075-0192-004-0000	SAFETY LIGHTS ONLY	0.00	2.56	2.56
075-0192-005-0000	SAFETY LIGHTS ONLY	0.00	2.56	2.56
075-0192-006-0000	SAFETY LIGHTS ONLY	0.00	2.56	2.56
075-0192-007-0000	SAFETY LIGHTS ONLY	0.00	2.56	2.56
075-0192-008-0000	SAFETY LIGHTS ONLY	0.00	2.56	2.56
075-0192-009-0000	SAFETY LIGHTS ONLY	0.00	2.56	2.56
075-0192-011-0000	SAFETY LIGHTS ONLY	0.00	2.56	2.56
075-0192-012-0000	SAFETY LIGHTS ONLY	0.00	2.56	2.56
075-0192-014-0000	SAFETY LIGHTS ONLY	0.00	2.56	2.56
075-0193-001-0000	SAFETY LIGHTS ONLY	0.00	2.56	2.56
075-0193-002-0000	SAFETY LIGHTS ONLY	0.00	2.56	2.56
075-0193-003-0000	SAFETY LIGHTS ONLY	0.00	2.56	2.56
075-0193-005-0000	SAFETY LIGHTS ONLY	0.00	2.56	2.56
075-0193-006-0000	SAFETY LIGHTS ONLY	0.00	2.56	2.56
075-0194-001-0000	SAFETY LIGHTS ONLY	0.00	2.56	2.56
075-0194-002-0000	SAFETY LIGHTS ONLY	0.00	2.56	2.56
075-0194-003-0000	SAFETY LIGHTS ONLY	0.00	2.56	2.56
075-0194-004-0000	SAFETY LIGHTS ONLY	0.00	2.56	2.56
075-0201-001-0000	SAFETY LIGHTS ONLY	0.00	2.56	2.56
075-0201-002-0000	SAFETY LIGHTS ONLY	0.00	2.56	2.56
075-0201-005-0000	SAFETY LIGHTS ONLY	0.00	2.56	2.56
075-0201-006-0000	SAFETY LIGHTS ONLY	0.00	2.56	2.56
075-0201-007-0000	SAFETY LIGHTS ONLY	0.00	2.56	2.56
075-0201-008-0000	SAFETY LIGHTS ONLY	0.00	2.56	2.56
075-0201-009-0000	SAFETY LIGHTS ONLY	0.00	2.56	2.56
075-0201-011-0000	SAFETY LIGHTS ONLY	0.00	2.56	2.56
075-0201-012-0000	SAFETY LIGHTS ONLY	0.00	2.56	2.56
075-0201-013-0000	SAFETY LIGHTS ONLY	0.00	2.56	2.56
075-0202-001-0000	SAFETY LIGHTS ONLY	0.00	2.56	2.56
075-0202-002-0000	SAFETY LIGHTS ONLY	0.00	2.56	2.56
075-0203-001-0000	SAFETY LIGHTS ONLY	0.00	2.56	2.56
075-0204-001-0000	SAFETY LIGHTS ONLY	0.00	2.56	2.56
075-0205-001-0000	SAFETY LIGHTS ONLY	0.00	2.56	2.56
075-0205-002-0000	SAFETY LIGHTS ONLY	0.00	2.56	2.56
075-0205-003-0000	SAFETY LIGHTS ONLY	0.00	2.56	2.56
075-0205-004-0000	SAFETY LIGHTS ONLY	0.00	2.56	2.56
075-0205-005-0000	SAFETY LIGHTS ONLY	0.00	2.56	2.56

City of Rancho Cordova
Lighting District No. 2012-1
Fiscal Year 2015/16 Preliminary Assessment Roll

ASSESSOR PARCEL NUMBER	CLASSIFICATION	STREET LIGHTS CHARGE	SAFETY LIGHTS CHARGE	ASSESSMENT
075-0205-006-0000	SAFETY LIGHTS ONLY	0.00	2.56	2.56
075-0205-007-0000	SAFETY LIGHTS ONLY	0.00	2.56	2.56
075-0205-008-0000	SAFETY LIGHTS ONLY	0.00	2.56	2.56
075-0205-009-0000	SAFETY LIGHTS ONLY	0.00	2.56	2.56
075-0205-010-0000	SAFETY LIGHTS ONLY	0.00	2.56	2.56
075-0205-011-0000	SAFETY LIGHTS ONLY	0.00	2.56	2.56
075-0206-001-0000	SAFETY LIGHTS ONLY	0.00	2.56	2.56
075-0241-001-0000	SAFETY LIGHTS ONLY	0.00	2.56	2.56
075-0241-002-0000	SAFETY LIGHTS ONLY	0.00	2.56	2.56
075-0241-003-0000	SAFETY LIGHTS ONLY	0.00	2.56	2.56
075-0241-004-0000	SAFETY LIGHTS ONLY	0.00	2.56	2.56
075-0241-005-0000	SAFETY LIGHTS ONLY	0.00	2.56	2.56
075-0241-006-0000	SAFETY LIGHTS ONLY	0.00	2.56	2.56
075-0241-007-0000	SAFETY LIGHTS ONLY	0.00	2.56	2.56
075-0241-008-0000	SAFETY LIGHTS ONLY	0.00	2.56	2.56
075-0241-009-0000	SAFETY LIGHTS ONLY	0.00	2.56	2.56
075-0242-003-0000	SAFETY LIGHTS ONLY	0.00	2.56	2.56
075-0242-004-0000	SAFETY LIGHTS ONLY	0.00	2.56	2.56
075-0242-005-0000	SAFETY LIGHTS ONLY	0.00	2.56	2.56
075-0242-006-0000	SAFETY LIGHTS ONLY	0.00	2.56	2.56
075-0242-007-0000	SAFETY LIGHTS ONLY	0.00	2.56	2.56
075-0242-008-0000	SAFETY LIGHTS ONLY	0.00	2.56	2.56
075-0242-009-0000	SAFETY LIGHTS ONLY	0.00	2.56	2.56
075-0242-010-0000	SAFETY LIGHTS ONLY	0.00	2.56	2.56
075-0242-011-0000	SAFETY LIGHTS ONLY	0.00	2.56	2.56
075-0243-001-0000	SAFETY LIGHTS ONLY	0.00	2.56	2.56
075-0243-002-0000	SAFETY LIGHTS ONLY	0.00	2.56	2.56
075-0243-003-0000	SAFETY LIGHTS ONLY	0.00	2.56	2.56
075-0243-004-0000	SAFETY LIGHTS ONLY	0.00	2.56	2.56
075-0243-005-0000	SAFETY LIGHTS ONLY	0.00	2.56	2.56
075-0243-008-0000	SAFETY LIGHTS ONLY	0.00	2.56	2.56
075-0243-009-0000	SAFETY LIGHTS ONLY	0.00	2.56	2.56
075-0243-010-0000	SAFETY LIGHTS ONLY	0.00	2.56	2.56
075-0243-011-0000	SAFETY LIGHTS ONLY	0.00	2.56	2.56
075-0243-012-0000	SAFETY LIGHTS ONLY	0.00	2.56	2.56
075-0244-001-0000	SAFETY LIGHTS ONLY	0.00	2.56	2.56
075-0244-002-0000	SAFETY LIGHTS ONLY	0.00	2.56	2.56
075-0244-003-0000	SAFETY LIGHTS ONLY	0.00	2.56	2.56
075-0244-004-0000	SAFETY LIGHTS ONLY	0.00	2.56	2.56
075-0244-005-0000	SAFETY LIGHTS ONLY	0.00	2.56	2.56
075-0244-006-0000	SAFETY LIGHTS ONLY	0.00	2.56	2.56
075-0244-007-0000	SAFETY LIGHTS ONLY	0.00	2.56	2.56
075-0244-008-0000	SAFETY LIGHTS ONLY	0.00	2.56	2.56
075-0244-009-0000	SAFETY LIGHTS ONLY	0.00	2.56	2.56
075-0244-010-0000	SAFETY LIGHTS ONLY	0.00	2.56	2.56
075-0244-011-0000	SAFETY LIGHTS ONLY	0.00	2.56	2.56
075-0291-001-0000	SAFETY LIGHTS ONLY	0.00	2.56	2.56
075-0291-002-0000	SAFETY LIGHTS ONLY	0.00	2.56	2.56
075-0291-003-0000	SAFETY LIGHTS ONLY	0.00	2.56	2.56
075-0291-004-0000	SAFETY LIGHTS ONLY	0.00	2.56	2.56
075-0291-005-0000	SAFETY LIGHTS ONLY	0.00	2.56	2.56
075-0291-006-0000	SAFETY LIGHTS ONLY	0.00	2.56	2.56
075-0291-007-0000	SAFETY LIGHTS ONLY	0.00	2.56	2.56
075-0291-008-0000	SAFETY LIGHTS ONLY	0.00	2.56	2.56
075-0291-009-0000	SAFETY LIGHTS ONLY	0.00	2.56	2.56
075-0291-010-0000	SAFETY LIGHTS ONLY	0.00	2.56	2.56
075-0291-011-0000	SAFETY LIGHTS ONLY	0.00	2.56	2.56
075-0291-012-0000	SAFETY LIGHTS ONLY	0.00	2.56	2.56
075-0291-013-0000	SAFETY LIGHTS ONLY	0.00	2.56	2.56
075-0291-014-0000	SAFETY LIGHTS ONLY	0.00	2.56	2.56
075-0291-015-0000	SAFETY LIGHTS ONLY	0.00	2.56	2.56
075-0291-016-0000	SAFETY LIGHTS ONLY	0.00	2.56	2.56
075-0291-017-0000	SAFETY LIGHTS ONLY	0.00	2.56	2.56
075-0291-018-0000	SAFETY LIGHTS ONLY	0.00	2.56	2.56
075-0291-019-0000	SAFETY LIGHTS ONLY	0.00	2.56	2.56

**City of Rancho Cordova
Lighting District No. 2012-1
Fiscal Year 2015/16 Preliminary Assessment Roll**

ASSESSOR PARCEL NUMBER	CLASSIFICATION	STREET LIGHTS CHARGE	SAFETY LIGHTS CHARGE	ASSESSMENT
075-0291-020-0000	SAFETY LIGHTS ONLY	0.00	2.56	2.56
075-0292-001-0000	SAFETY LIGHTS ONLY	0.00	2.56	2.56
075-0292-002-0000	SAFETY LIGHTS ONLY	0.00	2.56	2.56
075-0292-003-0000	SAFETY LIGHTS ONLY	0.00	2.56	2.56
075-0292-004-0000	SAFETY LIGHTS ONLY	0.00	2.56	2.56
075-0292-005-0000	SAFETY LIGHTS ONLY	0.00	2.56	2.56
075-0292-006-0000	SAFETY LIGHTS ONLY	0.00	2.56	2.56
075-0292-007-0000	SAFETY LIGHTS ONLY	0.00	2.56	2.56
075-0292-008-0000	SAFETY LIGHTS ONLY	0.00	2.56	2.56
075-0292-009-0000	SAFETY LIGHTS ONLY	0.00	2.56	2.56
075-0292-010-0000	SAFETY LIGHTS ONLY	0.00	2.56	2.56
075-0292-011-0000	SAFETY LIGHTS ONLY	0.00	2.56	2.56
075-0292-012-0000	SAFETY LIGHTS ONLY	0.00	2.56	2.56
075-0292-013-0000	SAFETY LIGHTS ONLY	0.00	2.56	2.56
075-0311-001-0000	SAFETY LIGHTS ONLY	0.00	2.56	2.56
075-0311-002-0000	RESIDENTIAL	15.32	2.56	17.88
075-0311-003-0000	NON RESIDENTIAL	44.06	2.56	46.62
075-0311-004-0000	SAFETY LIGHTS ONLY	0.00	2.56	2.56
075-0311-005-0000	SAFETY LIGHTS ONLY	0.00	2.56	2.56
075-0311-006-0000	SAFETY LIGHTS ONLY	0.00	2.56	2.56
075-0311-007-0000	SAFETY LIGHTS ONLY	0.00	2.56	2.56
075-0311-008-0000	SAFETY LIGHTS ONLY	0.00	2.56	2.56
075-0311-009-0000	SAFETY LIGHTS ONLY	0.00	2.56	2.56
075-0311-010-0000	SAFETY LIGHTS ONLY	0.00	2.56	2.56
075-0311-011-0000	SAFETY LIGHTS ONLY	0.00	2.56	2.56
075-0311-012-0000	SAFETY LIGHTS ONLY	0.00	2.56	2.56
075-0311-013-0000	SAFETY LIGHTS ONLY	0.00	2.56	2.56
075-0312-001-0000	SAFETY LIGHTS ONLY	0.00	2.56	2.56
075-0312-002-0000	SAFETY LIGHTS ONLY	0.00	2.56	2.56
075-0312-003-0000	SAFETY LIGHTS ONLY	0.00	2.56	2.56
075-0312-004-0000	SAFETY LIGHTS ONLY	0.00	2.56	2.56
075-0312-005-0000	SAFETY LIGHTS ONLY	0.00	2.56	2.56
075-0312-006-0000	SAFETY LIGHTS ONLY	0.00	2.56	2.56
075-0312-007-0000	SAFETY LIGHTS ONLY	0.00	2.56	2.56
075-0312-008-0000	SAFETY LIGHTS ONLY	0.00	2.56	2.56
075-0312-009-0000	SAFETY LIGHTS ONLY	0.00	2.56	2.56
075-0312-010-0000	SAFETY LIGHTS ONLY	0.00	2.56	2.56
075-0312-011-0000	SAFETY LIGHTS ONLY	0.00	2.56	2.56
075-0312-012-0000	SAFETY LIGHTS ONLY	0.00	2.56	2.56
075-0312-013-0000	RESIDENTIAL	15.32	2.56	17.88
075-0312-014-0000	RESIDENTIAL	15.32	2.56	17.88
075-0312-015-0000	NON RESIDENTIAL	54.38	2.56	56.94
075-0312-016-0000	NON RESIDENTIAL	16.86	2.56	19.42
075-0312-017-0000	NON RESIDENTIAL	16.86	2.56	19.42
075-0312-018-0000	NON RESIDENTIAL	16.86	2.56	19.42
075-0312-019-0000	NON RESIDENTIAL	16.86	2.56	19.42
075-0313-001-0000	NON RESIDENTIAL	114.58	2.56	117.14
075-0341-001-0000	SAFETY LIGHTS ONLY	0.00	2.56	2.56
075-0341-002-0000	SAFETY LIGHTS ONLY	0.00	2.56	2.56
075-0341-003-0000	SAFETY LIGHTS ONLY	0.00	2.56	2.56
075-0341-004-0000	SAFETY LIGHTS ONLY	0.00	2.56	2.56
075-0341-005-0000	SAFETY LIGHTS ONLY	0.00	2.56	2.56
075-0341-006-0000	SAFETY LIGHTS ONLY	0.00	2.56	2.56
075-0341-007-0000	SAFETY LIGHTS ONLY	0.00	2.56	2.56
075-0341-008-0000	SAFETY LIGHTS ONLY	0.00	2.56	2.56
075-0341-009-0000	SAFETY LIGHTS ONLY	0.00	2.56	2.56
075-0341-010-0000	SAFETY LIGHTS ONLY	0.00	2.56	2.56
075-0341-011-0000	SAFETY LIGHTS ONLY	0.00	2.56	2.56
075-0342-001-0000	SAFETY LIGHTS ONLY	0.00	2.56	2.56
075-0342-002-0000	SAFETY LIGHTS ONLY	0.00	2.56	2.56
075-0342-003-0000	SAFETY LIGHTS ONLY	0.00	2.56	2.56
075-0342-004-0000	SAFETY LIGHTS ONLY	0.00	2.56	2.56
075-0342-005-0000	SAFETY LIGHTS ONLY	0.00	2.56	2.56
075-0342-006-0000	SAFETY LIGHTS ONLY	0.00	2.56	2.56
075-0342-007-0000	SAFETY LIGHTS ONLY	0.00	2.56	2.56

City of Rancho Cordova
Lighting District No. 2012-1
Fiscal Year 2015/16 Preliminary Assessment Roll

ASSESSOR PARCEL NUMBER	CLASSIFICATION	STREET LIGHTS CHARGE	SAFETY LIGHTS CHARGE	ASSESSMENT
075-0342-008-0000	SAFETY LIGHTS ONLY	0.00	2.56	2.56
075-0342-009-0000	SAFETY LIGHTS ONLY	0.00	2.56	2.56
075-0342-010-0000	SAFETY LIGHTS ONLY	0.00	2.56	2.56
075-0342-011-0000	SAFETY LIGHTS ONLY	0.00	2.56	2.56
075-0342-012-0000	SAFETY LIGHTS ONLY	0.00	2.56	2.56
075-0342-013-0000	SAFETY LIGHTS ONLY	0.00	2.56	2.56
075-0342-014-0000	SAFETY LIGHTS ONLY	0.00	2.56	2.56
075-0342-015-0000	SAFETY LIGHTS ONLY	0.00	2.56	2.56
075-0343-001-0000	SAFETY LIGHTS ONLY	0.00	2.56	2.56
075-0343-002-0000	SAFETY LIGHTS ONLY	0.00	2.56	2.56
075-0343-003-0000	SAFETY LIGHTS ONLY	0.00	2.56	2.56
075-0343-004-0000	SAFETY LIGHTS ONLY	0.00	2.56	2.56
075-0343-005-0000	SAFETY LIGHTS ONLY	0.00	2.56	2.56
075-0343-006-0000	SAFETY LIGHTS ONLY	0.00	2.56	2.56
075-0343-007-0000	SAFETY LIGHTS ONLY	0.00	2.56	2.56
075-0343-008-0000	SAFETY LIGHTS ONLY	0.00	2.56	2.56
075-0343-009-0000	SAFETY LIGHTS ONLY	0.00	2.56	2.56
075-0343-010-0000	SAFETY LIGHTS ONLY	0.00	2.56	2.56
075-0343-011-0000	SAFETY LIGHTS ONLY	0.00	2.56	2.56
075-0343-012-0000	SAFETY LIGHTS ONLY	0.00	2.56	2.56
075-0390-001-0000	SAFETY LIGHTS ONLY	0.00	2.56	2.56
075-0390-002-0000	SAFETY LIGHTS ONLY	0.00	2.56	2.56
075-0390-003-0000	SAFETY LIGHTS ONLY	0.00	2.56	2.56
075-0390-004-0000	SAFETY LIGHTS ONLY	0.00	2.56	2.56
075-0390-005-0000	SAFETY LIGHTS ONLY	0.00	2.56	2.56
075-0390-006-0000	SAFETY LIGHTS ONLY	0.00	2.56	2.56
075-0390-007-0000	SAFETY LIGHTS ONLY	0.00	2.56	2.56
075-0390-008-0000	SAFETY LIGHTS ONLY	0.00	2.56	2.56
075-0390-009-0000	SAFETY LIGHTS ONLY	0.00	2.56	2.56
075-0390-010-0000	SAFETY LIGHTS ONLY	0.00	2.56	2.56
075-0390-011-0000	SAFETY LIGHTS ONLY	0.00	2.56	2.56
075-0390-012-0000	SAFETY LIGHTS ONLY	0.00	2.56	2.56
075-0390-013-0000	SAFETY LIGHTS ONLY	0.00	2.56	2.56
075-0400-001-0000	SAFETY LIGHTS ONLY	0.00	2.56	2.56
075-0400-002-0000	SAFETY LIGHTS ONLY	0.00	2.56	2.56
075-0400-003-0000	SAFETY LIGHTS ONLY	0.00	2.56	2.56
075-0400-004-0000	SAFETY LIGHTS ONLY	0.00	2.56	2.56
075-0400-005-0000	SAFETY LIGHTS ONLY	0.00	2.56	2.56
075-0400-006-0000	SAFETY LIGHTS ONLY	0.00	2.56	2.56
075-0400-007-0000	SAFETY LIGHTS ONLY	0.00	2.56	2.56
075-0400-008-0000	SAFETY LIGHTS ONLY	0.00	2.56	2.56
075-0400-009-0000	SAFETY LIGHTS ONLY	0.00	2.56	2.56
075-0400-010-0000	SAFETY LIGHTS ONLY	0.00	2.56	2.56
075-0400-011-0000	SAFETY LIGHTS ONLY	0.00	2.56	2.56
075-0400-012-0000	SAFETY LIGHTS ONLY	0.00	2.56	2.56
075-0400-013-0000	SAFETY LIGHTS ONLY	0.00	2.56	2.56
075-0400-014-0000	SAFETY LIGHTS ONLY	0.00	2.56	2.56
075-0400-015-0000	SAFETY LIGHTS ONLY	0.00	2.56	2.56
075-0400-016-0000	SAFETY LIGHTS ONLY	0.00	2.56	2.56
075-0400-017-0000	SAFETY LIGHTS ONLY	0.00	2.56	2.56
075-0400-018-0000	SAFETY LIGHTS ONLY	0.00	2.56	2.56
075-0400-020-0000	SAFETY LIGHTS ONLY	0.00	2.56	2.56
075-0400-027-0000	SAFETY LIGHTS ONLY	0.00	2.56	2.56
075-0400-028-0000	SAFETY LIGHTS ONLY	0.00	2.56	2.56
075-0410-001-0000	SAFETY LIGHTS ONLY	0.00	2.56	2.56
075-0410-002-0000	SAFETY LIGHTS ONLY	0.00	2.56	2.56
075-0410-003-0000	SAFETY LIGHTS ONLY	0.00	2.56	2.56
075-0410-004-0000	SAFETY LIGHTS ONLY	0.00	2.56	2.56
075-0410-005-0000	SAFETY LIGHTS ONLY	0.00	2.56	2.56
075-0410-006-0000	SAFETY LIGHTS ONLY	0.00	2.56	2.56
075-0410-007-0000	SAFETY LIGHTS ONLY	0.00	2.56	2.56
075-0410-008-0000	SAFETY LIGHTS ONLY	0.00	2.56	2.56
075-0410-009-0000	SAFETY LIGHTS ONLY	0.00	2.56	2.56
075-0410-010-0000	SAFETY LIGHTS ONLY	0.00	2.56	2.56
075-0410-011-0000	SAFETY LIGHTS ONLY	0.00	2.56	2.56

**City of Rancho Cordova
Lighting District No. 2012-1
Fiscal Year 2015/16 Preliminary Assessment Roll**

ASSESSOR PARCEL NUMBER	CLASSIFICATION	STREET LIGHTS CHARGE	SAFETY LIGHTS CHARGE	ASSESSMENT
075-0410-012-0000	SAFETY LIGHTS ONLY	0.00	2.56	2.56
075-0410-013-0000	SAFETY LIGHTS ONLY	0.00	2.56	2.56
075-0410-014-0000	SAFETY LIGHTS ONLY	0.00	2.56	2.56
075-0410-015-0000	SAFETY LIGHTS ONLY	0.00	2.56	2.56
075-0410-016-0000	SAFETY LIGHTS ONLY	0.00	2.56	2.56
075-0410-017-0000	SAFETY LIGHTS ONLY	0.00	2.56	2.56
075-0410-018-0000	SAFETY LIGHTS ONLY	0.00	2.56	2.56
075-0410-019-0000	SAFETY LIGHTS ONLY	0.00	2.56	2.56
075-0410-020-0000	SAFETY LIGHTS ONLY	0.00	2.56	2.56
075-0410-021-0000	SAFETY LIGHTS ONLY	0.00	2.56	2.56
075-0410-022-0000	SAFETY LIGHTS ONLY	0.00	2.56	2.56
075-0410-023-0000	SAFETY LIGHTS ONLY	0.00	2.56	2.56
075-0450-003-0000	SAFETY LIGHTS ONLY	0.00	2.56	2.56
075-0450-005-0000	SAFETY LIGHTS ONLY	0.00	2.56	2.56
075-0470-001-0000	SAFETY LIGHTS ONLY	0.00	2.56	2.56
075-0470-002-0000	SAFETY LIGHTS ONLY	0.00	2.56	2.56
075-0470-003-0000	SAFETY LIGHTS ONLY	0.00	2.56	2.56
075-0470-004-0000	SAFETY LIGHTS ONLY	0.00	2.56	2.56
075-0470-005-0000	SAFETY LIGHTS ONLY	0.00	2.56	2.56
075-0470-006-0000	SAFETY LIGHTS ONLY	0.00	2.56	2.56
075-0470-007-0000	SAFETY LIGHTS ONLY	0.00	2.56	2.56
075-0470-010-0000	SAFETY LIGHTS ONLY	0.00	2.56	2.56
075-0470-011-0000	SAFETY LIGHTS ONLY	0.00	2.56	2.56
075-0470-012-0000	SAFETY LIGHTS ONLY	0.00	2.56	2.56
075-0470-013-0000	SAFETY LIGHTS ONLY	0.00	2.56	2.56
075-0470-014-0000	SAFETY LIGHTS ONLY	0.00	2.56	2.56
075-0470-020-0000	SAFETY LIGHTS ONLY	0.00	2.56	2.56
075-0470-021-0000	SAFETY LIGHTS ONLY	0.00	2.56	2.56
075-0670-001-0000	NON RESIDENTIAL	129.46	2.56	132.02
075-0670-002-0000	SAFETY LIGHTS ONLY	0.00	2.56	2.56
075-0670-009-0000	SAFETY LIGHTS ONLY	0.00	2.56	2.56
075-0670-012-0000	SAFETY LIGHTS ONLY	0.00	2.56	2.56
075-0670-015-0000	NON RESIDENTIAL	191.92	2.56	194.48
075-0670-016-0000	SAFETY LIGHTS ONLY	0.00	2.56	2.56
075-0670-017-0000	RESIDENTIAL	15.32	2.56	17.88
075-0670-019-0000	NON RESIDENTIAL	15.08	2.56	17.64
075-0670-022-0000	SAFETY LIGHTS ONLY	0.00	2.56	2.56
075-0670-024-0000	RESIDENTIAL	15.32	2.56	17.88
075-0680-001-0000	RESIDENTIAL	15.32	2.56	17.88
075-0680-002-0000	RESIDENTIAL	15.32	2.56	17.88
075-0680-003-0000	SAFETY LIGHTS ONLY	0.00	2.56	2.56
075-0680-004-0000	SAFETY LIGHTS ONLY	0.00	2.56	2.56
075-0680-005-0000	SAFETY LIGHTS ONLY	0.00	2.56	2.56
075-0680-006-0000	SAFETY LIGHTS ONLY	0.00	2.56	2.56
075-0680-007-0000	RESIDENTIAL	15.32	2.56	17.88
075-0680-008-0000	RESIDENTIAL	15.32	2.56	17.88
075-0680-009-0000	RESIDENTIAL	15.32	2.56	17.88
075-0680-010-0000	RESIDENTIAL	15.32	2.56	17.88
075-0680-011-0000	RESIDENTIAL	15.32	2.56	17.88
075-0680-012-0000	RESIDENTIAL	15.32	2.56	17.88
075-0680-013-0000	RESIDENTIAL	15.32	2.56	17.88
075-0680-014-0000	RESIDENTIAL	15.32	2.56	17.88
075-0680-015-0000	RESIDENTIAL	15.32	2.56	17.88
075-0680-016-0000	RESIDENTIAL	15.32	2.56	17.88
075-0680-017-0000	RESIDENTIAL	15.32	2.56	17.88
075-0680-018-0000	RESIDENTIAL	15.32	2.56	17.88
075-0680-019-0000	RESIDENTIAL	15.32	2.56	17.88
075-0680-020-0000	RESIDENTIAL	15.32	2.56	17.88
075-0680-021-0000	RESIDENTIAL	15.32	2.56	17.88
075-0680-022-0000	RESIDENTIAL	15.32	2.56	17.88
075-0680-023-0000	RESIDENTIAL	15.32	2.56	17.88
075-0680-024-0000	RESIDENTIAL	15.32	2.56	17.88
075-0680-025-0000	RESIDENTIAL	15.32	2.56	17.88
075-0680-026-0000	RESIDENTIAL	15.32	2.56	17.88
075-0680-027-0000	RESIDENTIAL	15.32	2.56	17.88

**City of Rancho Cordova
Lighting District No. 2012-1
Fiscal Year 2015/16 Preliminary Assessment Roll**

ASSESSOR PARCEL NUMBER	CLASSIFICATION	STREET LIGHTS CHARGE	SAFETY LIGHTS CHARGE	ASSESSMENT
075-0680-028-0000	RESIDENTIAL	15.32	2.56	17.88
075-0680-029-0000	RESIDENTIAL	15.32	2.56	17.88
075-0680-030-0000	RESIDENTIAL	15.32	2.56	17.88
075-0680-031-0000	RESIDENTIAL	15.32	2.56	17.88
075-0680-032-0000	RESIDENTIAL	15.32	2.56	17.88
075-0680-033-0000	RESIDENTIAL	15.32	2.56	17.88
075-0680-034-0000	RESIDENTIAL	15.32	2.56	17.88
075-0680-035-0000	RESIDENTIAL	15.32	2.56	17.88
075-0680-036-0000	RESIDENTIAL	15.32	2.56	17.88
075-0680-037-0000	RESIDENTIAL	15.32	2.56	17.88
075-0680-038-0000	RESIDENTIAL	15.32	2.56	17.88
075-0680-039-0000	RESIDENTIAL	15.32	2.56	17.88
075-0680-040-0000	RESIDENTIAL	15.32	2.56	17.88
075-0680-041-0000	RESIDENTIAL	15.32	2.56	17.88
075-0680-042-0000	RESIDENTIAL	15.32	2.56	17.88
075-0680-043-0000	RESIDENTIAL	15.32	2.56	17.88
075-0680-044-0000	RESIDENTIAL	15.32	2.56	17.88
075-0680-045-0000	RESIDENTIAL	15.32	2.56	17.88
075-0680-046-0000	RESIDENTIAL	15.32	2.56	17.88
075-0680-047-0000	RESIDENTIAL	15.32	2.56	17.88
075-0680-048-0000	RESIDENTIAL	15.32	2.56	17.88
075-0680-049-0000	RESIDENTIAL	15.32	2.56	17.88
075-0680-050-0000	RESIDENTIAL	15.32	2.56	17.88
075-0680-051-0000	RESIDENTIAL	15.32	2.56	17.88
075-0680-052-0000	RESIDENTIAL	15.32	2.56	17.88
075-0680-053-0000	RESIDENTIAL	15.32	2.56	17.88
075-0680-054-0000	RESIDENTIAL	15.32	2.56	17.88
075-0680-055-0000	RESIDENTIAL	15.32	2.56	17.88
075-0680-056-0000	RESIDENTIAL	15.32	2.56	17.88
075-0680-057-0000	RESIDENTIAL	15.32	2.56	17.88
075-0680-058-0000	RESIDENTIAL	15.32	2.56	17.88
075-0680-059-0000	RESIDENTIAL	15.32	2.56	17.88
075-0680-060-0000	RESIDENTIAL	15.32	2.56	17.88
075-0680-061-0000	RESIDENTIAL	15.32	2.56	17.88
075-0680-062-0000	RESIDENTIAL	15.32	2.56	17.88
075-0680-063-0000	RESIDENTIAL	15.32	2.56	17.88
075-0680-064-0000	RESIDENTIAL	15.32	2.56	17.88
075-0680-065-0000	RESIDENTIAL	15.32	2.56	17.88
075-0680-066-0000	RESIDENTIAL	15.32	2.56	17.88
075-0680-067-0000	RESIDENTIAL	15.32	2.56	17.88
075-0680-068-0000	RESIDENTIAL	15.32	2.56	17.88
075-0680-069-0000	RESIDENTIAL	15.32	2.56	17.88
075-0680-070-0000	RESIDENTIAL	15.32	2.56	17.88
075-0680-072-0000	RESIDENTIAL	15.32	2.56	17.88
075-0680-073-0000	RESIDENTIAL	15.32	2.56	17.88
075-0680-074-0000	SAFETY LIGHTS ONLY	0.00	2.56	2.56
075-0680-077-0000	RESIDENTIAL	15.32	2.56	17.88
075-0690-001-0000	RESIDENTIAL	15.32	2.56	17.88
075-0690-002-0000	RESIDENTIAL	15.32	2.56	17.88
075-0690-003-0000	RESIDENTIAL	15.32	2.56	17.88
075-0690-004-0000	RESIDENTIAL	15.32	2.56	17.88
075-0690-005-0000	RESIDENTIAL	15.32	2.56	17.88
075-0690-006-0000	RESIDENTIAL	15.32	2.56	17.88
075-0690-007-0000	RESIDENTIAL	15.32	2.56	17.88
075-0690-008-0000	RESIDENTIAL	15.32	2.56	17.88
075-0690-009-0000	RESIDENTIAL	15.32	2.56	17.88
075-0690-010-0000	RESIDENTIAL	15.32	2.56	17.88
075-0690-011-0000	RESIDENTIAL	15.32	2.56	17.88
075-0690-012-0000	RESIDENTIAL	15.32	2.56	17.88
075-0690-013-0000	RESIDENTIAL	15.32	2.56	17.88
075-0690-014-0000	RESIDENTIAL	15.32	2.56	17.88
075-0690-015-0000	RESIDENTIAL	15.32	2.56	17.88
075-0690-016-0000	RESIDENTIAL	15.32	2.56	17.88
075-0690-017-0000	RESIDENTIAL	15.32	2.56	17.88
075-0690-018-0000	RESIDENTIAL	15.32	2.56	17.88

**City of Rancho Cordova
Lighting District No. 2012-1
Fiscal Year 2015/16 Preliminary Assessment Roll**

ASSESSOR PARCEL NUMBER	CLASSIFICATION	STREET LIGHTS CHARGE	SAFETY LIGHTS CHARGE	ASSESSMENT
075-0690-019-0000	RESIDENTIAL	15.32	2.56	17.88
075-0690-020-0000	RESIDENTIAL	15.32	2.56	17.88
075-0690-021-0000	RESIDENTIAL	15.32	2.56	17.88
075-0690-022-0000	RESIDENTIAL	15.32	2.56	17.88
075-0690-023-0000	RESIDENTIAL	15.32	2.56	17.88
075-0690-024-0000	RESIDENTIAL	15.32	2.56	17.88
075-0690-025-0000	RESIDENTIAL	15.32	2.56	17.88
075-0690-026-0000	RESIDENTIAL	15.32	2.56	17.88
075-0690-027-0000	RESIDENTIAL	15.32	2.56	17.88
075-0690-028-0000	RESIDENTIAL	15.32	2.56	17.88
075-0690-029-0000	RESIDENTIAL	15.32	2.56	17.88
075-0690-030-0000	RESIDENTIAL	15.32	2.56	17.88
075-0690-031-0000	RESIDENTIAL	15.32	2.56	17.88
075-0690-032-0000	RESIDENTIAL	15.32	2.56	17.88
075-0690-033-0000	RESIDENTIAL	15.32	2.56	17.88
075-0690-034-0000	RESIDENTIAL	15.32	2.56	17.88
075-0690-035-0000	RESIDENTIAL	15.32	2.56	17.88
075-0690-036-0000	RESIDENTIAL	15.32	2.56	17.88
075-0690-037-0000	RESIDENTIAL	15.32	2.56	17.88
075-0690-038-0000	RESIDENTIAL	15.32	2.56	17.88
075-0690-039-0000	RESIDENTIAL	15.32	2.56	17.88
075-0690-040-0000	RESIDENTIAL	15.32	2.56	17.88
075-0690-041-0000	RESIDENTIAL	15.32	2.56	17.88
075-0690-042-0000	RESIDENTIAL	15.32	2.56	17.88
075-0690-043-0000	RESIDENTIAL	15.32	2.56	17.88
075-0690-044-0000	RESIDENTIAL	15.32	2.56	17.88
075-0690-045-0000	RESIDENTIAL	15.32	2.56	17.88
075-0690-046-0000	RESIDENTIAL	15.32	2.56	17.88
075-0690-047-0000	RESIDENTIAL	15.32	2.56	17.88
075-0690-048-0000	RESIDENTIAL	15.32	2.56	17.88
075-0700-001-0000	RESIDENTIAL	15.32	2.56	17.88
075-0700-002-0000	RESIDENTIAL	15.32	2.56	17.88
075-0700-003-0000	RESIDENTIAL	15.32	2.56	17.88
075-0700-004-0000	RESIDENTIAL	15.32	2.56	17.88
075-0700-005-0000	RESIDENTIAL	15.32	2.56	17.88
075-0700-006-0000	RESIDENTIAL	15.32	2.56	17.88
075-0700-007-0000	RESIDENTIAL	15.32	2.56	17.88
075-0700-008-0000	RESIDENTIAL	15.32	2.56	17.88
075-0700-009-0000	RESIDENTIAL	15.32	2.56	17.88
075-0700-010-0000	RESIDENTIAL	15.32	2.56	17.88
075-0700-011-0000	RESIDENTIAL	15.32	2.56	17.88
075-0700-012-0000	RESIDENTIAL	15.32	2.56	17.88
075-0700-013-0000	RESIDENTIAL	15.32	2.56	17.88
075-0700-014-0000	RESIDENTIAL	15.32	2.56	17.88
075-0700-015-0000	RESIDENTIAL	15.32	2.56	17.88
075-0700-016-0000	RESIDENTIAL	15.32	2.56	17.88
075-0700-017-0000	RESIDENTIAL	15.32	2.56	17.88
075-0700-018-0000	RESIDENTIAL	15.32	2.56	17.88
075-0700-019-0000	RESIDENTIAL	15.32	2.56	17.88
075-0700-020-0000	RESIDENTIAL	15.32	2.56	17.88
075-0700-021-0000	RESIDENTIAL	15.32	2.56	17.88
075-0700-022-0000	RESIDENTIAL	15.32	2.56	17.88
075-0700-023-0000	RESIDENTIAL	15.32	2.56	17.88
075-0700-024-0000	RESIDENTIAL	15.32	2.56	17.88
075-0700-025-0000	RESIDENTIAL	15.32	2.56	17.88
075-0700-026-0000	RESIDENTIAL	15.32	2.56	17.88
075-0700-027-0000	RESIDENTIAL	15.32	2.56	17.88
075-0700-028-0000	RESIDENTIAL	15.32	2.56	17.88
075-0700-029-0000	RESIDENTIAL	15.32	2.56	17.88
075-0700-030-0000	RESIDENTIAL	15.32	2.56	17.88
075-0700-031-0000	RESIDENTIAL	15.32	2.56	17.88
075-0700-032-0000	RESIDENTIAL	15.32	2.56	17.88
075-0700-033-0000	RESIDENTIAL	15.32	2.56	17.88
075-0700-034-0000	RESIDENTIAL	15.32	2.56	17.88
075-0700-035-0000	RESIDENTIAL	15.32	2.56	17.88

**City of Rancho Cordova
Lighting District No. 2012-1
Fiscal Year 2015/16 Preliminary Assessment Roll**

ASSESSOR PARCEL NUMBER	CLASSIFICATION	STREET LIGHTS CHARGE	SAFETY LIGHTS CHARGE	ASSESSMENT
075-0700-036-0000	RESIDENTIAL	15.32	2.56	17.88
075-0700-037-0000	RESIDENTIAL	15.32	2.56	17.88
075-0700-038-0000	RESIDENTIAL	15.32	2.56	17.88
075-0700-039-0000	RESIDENTIAL	15.32	2.56	17.88
075-0700-040-0000	RESIDENTIAL	15.32	2.56	17.88
075-0700-041-0000	RESIDENTIAL	15.32	2.56	17.88
075-0700-042-0000	RESIDENTIAL	15.32	2.56	17.88
075-0700-043-0000	RESIDENTIAL	15.32	2.56	17.88
075-0700-044-0000	RESIDENTIAL	15.32	2.56	17.88
075-0700-045-0000	RESIDENTIAL	15.32	2.56	17.88
075-0700-046-0000	RESIDENTIAL	15.32	2.56	17.88
075-0700-047-0000	RESIDENTIAL	15.32	2.56	17.88
075-0700-048-0000	RESIDENTIAL	15.32	2.56	17.88
075-0700-049-0000	RESIDENTIAL	15.32	2.56	17.88
075-0710-001-0000	RESIDENTIAL	15.32	2.56	17.88
075-0710-002-0000	RESIDENTIAL	15.32	2.56	17.88
075-0710-003-0000	RESIDENTIAL	15.32	2.56	17.88
075-0710-004-0000	RESIDENTIAL	15.32	2.56	17.88
075-0710-005-0000	RESIDENTIAL	15.32	2.56	17.88
075-0710-006-0000	RESIDENTIAL	15.32	2.56	17.88
075-0710-007-0000	RESIDENTIAL	15.32	2.56	17.88
075-0710-008-0000	RESIDENTIAL	15.32	2.56	17.88
075-0710-009-0000	RESIDENTIAL	15.32	2.56	17.88
075-0710-010-0000	RESIDENTIAL	15.32	2.56	17.88
075-0710-011-0000	RESIDENTIAL	15.32	2.56	17.88
075-0710-012-0000	RESIDENTIAL	15.32	2.56	17.88
075-0710-013-0000	RESIDENTIAL	15.32	2.56	17.88
075-0710-014-0000	RESIDENTIAL	15.32	2.56	17.88
075-0710-015-0000	RESIDENTIAL	15.32	2.56	17.88
075-0710-016-0000	RESIDENTIAL	15.32	2.56	17.88
075-0710-017-0000	RESIDENTIAL	15.32	2.56	17.88
075-0710-018-0000	RESIDENTIAL	15.32	2.56	17.88
075-0710-019-0000	RESIDENTIAL	15.32	2.56	17.88
075-0710-020-0000	RESIDENTIAL	15.32	2.56	17.88
075-0710-021-0000	RESIDENTIAL	15.32	2.56	17.88
075-0710-022-0000	RESIDENTIAL	15.32	2.56	17.88
075-0710-023-0000	RESIDENTIAL	15.32	2.56	17.88
075-0710-024-0000	RESIDENTIAL	15.32	2.56	17.88
075-0710-025-0000	RESIDENTIAL	15.32	2.56	17.88
075-0710-026-0000	RESIDENTIAL	15.32	2.56	17.88
075-0710-027-0000	RESIDENTIAL	15.32	2.56	17.88
075-0710-028-0000	RESIDENTIAL	15.32	2.56	17.88
075-0710-029-0000	RESIDENTIAL	15.32	2.56	17.88
075-0710-030-0000	RESIDENTIAL	15.32	2.56	17.88
075-0710-031-0000	RESIDENTIAL	15.32	2.56	17.88
075-0710-032-0000	RESIDENTIAL	15.32	2.56	17.88
075-0710-033-0000	RESIDENTIAL	15.32	2.56	17.88
075-0710-034-0000	RESIDENTIAL	15.32	2.56	17.88
075-0710-035-0000	RESIDENTIAL	15.32	2.56	17.88
075-0710-036-0000	RESIDENTIAL	15.32	2.56	17.88
075-0710-037-0000	RESIDENTIAL	15.32	2.56	17.88
075-0710-038-0000	RESIDENTIAL	15.32	2.56	17.88
075-0710-039-0000	RESIDENTIAL	15.32	2.56	17.88
075-0710-040-0000	RESIDENTIAL	15.32	2.56	17.88
075-0710-041-0000	SAFETY LIGHTS ONLY	0.00	2.56	2.56
075-0710-042-0000	RESIDENTIAL	15.32	2.56	17.88
075-0710-043-0000	RESIDENTIAL	15.32	2.56	17.88
075-0710-044-0000	RESIDENTIAL	15.32	2.56	17.88
075-0720-001-0000	RESIDENTIAL	15.32	2.56	17.88
075-0720-002-0000	RESIDENTIAL	15.32	2.56	17.88
075-0720-003-0000	RESIDENTIAL	15.32	2.56	17.88
075-0720-004-0000	RESIDENTIAL	15.32	2.56	17.88
075-0720-005-0000	RESIDENTIAL	15.32	2.56	17.88
075-0720-006-0000	RESIDENTIAL	15.32	2.56	17.88
075-0720-007-0000	RESIDENTIAL	15.32	2.56	17.88

**City of Rancho Cordova
Lighting District No. 2012-1
Fiscal Year 2015/16 Preliminary Assessment Roll**

ASSESSOR PARCEL NUMBER	CLASSIFICATION	STREET LIGHTS CHARGE	SAFETY LIGHTS CHARGE	ASSESSMENT
075-0720-008-0000	RESIDENTIAL	15.32	2.56	17.88
075-0720-009-0000	RESIDENTIAL	15.32	2.56	17.88
075-0720-010-0000	RESIDENTIAL	15.32	2.56	17.88
075-0720-011-0000	RESIDENTIAL	15.32	2.56	17.88
075-0720-012-0000	RESIDENTIAL	15.32	2.56	17.88
075-0720-013-0000	RESIDENTIAL	15.32	2.56	17.88
075-0720-014-0000	RESIDENTIAL	15.32	2.56	17.88
075-0720-015-0000	RESIDENTIAL	15.32	2.56	17.88
075-0720-016-0000	RESIDENTIAL	15.32	2.56	17.88
075-0720-017-0000	RESIDENTIAL	15.32	2.56	17.88
075-0720-018-0000	RESIDENTIAL	15.32	2.56	17.88
075-0720-019-0000	RESIDENTIAL	15.32	2.56	17.88
075-0720-020-0000	RESIDENTIAL	15.32	2.56	17.88
075-0720-021-0000	RESIDENTIAL	15.32	2.56	17.88
075-0720-022-0000	RESIDENTIAL	15.32	2.56	17.88
075-0720-023-0000	RESIDENTIAL	15.32	2.56	17.88
075-0720-024-0000	RESIDENTIAL	15.32	2.56	17.88
075-0720-025-0000	RESIDENTIAL	15.32	2.56	17.88
075-0720-026-0000	RESIDENTIAL	15.32	2.56	17.88
075-0720-027-0000	RESIDENTIAL	15.32	2.56	17.88
075-0720-028-0000	RESIDENTIAL	15.32	2.56	17.88
075-0720-029-0000	RESIDENTIAL	15.32	2.56	17.88
075-0720-030-0000	RESIDENTIAL	15.32	2.56	17.88
075-0720-031-0000	RESIDENTIAL	15.32	2.56	17.88
075-0720-032-0000	RESIDENTIAL	15.32	2.56	17.88
075-0720-033-0000	RESIDENTIAL	15.32	2.56	17.88
075-0720-034-0000	RESIDENTIAL	15.32	2.56	17.88
075-0720-035-0000	RESIDENTIAL	15.32	2.56	17.88
075-0720-037-0000	RESIDENTIAL	15.32	2.56	17.88
075-0720-038-0000	RESIDENTIAL	15.32	2.56	17.88
075-0720-039-0000	RESIDENTIAL	15.32	2.56	17.88
075-0720-040-0000	RESIDENTIAL	15.32	2.56	17.88
075-0720-041-0000	RESIDENTIAL	15.32	2.56	17.88
075-0720-042-0000	RESIDENTIAL	15.32	2.56	17.88
075-0720-043-0000	RESIDENTIAL	15.32	2.56	17.88
075-0720-044-0000	RESIDENTIAL	15.32	2.56	17.88
075-0720-045-0000	RESIDENTIAL	15.32	2.56	17.88
075-0720-046-0000	RESIDENTIAL	15.32	2.56	17.88
075-0720-047-0000	RESIDENTIAL	15.32	2.56	17.88
075-0720-048-0000	RESIDENTIAL	15.32	2.56	17.88
075-0720-049-0000	RESIDENTIAL	15.32	2.56	17.88
075-0720-050-0000	RESIDENTIAL	15.32	2.56	17.88
075-0720-051-0000	RESIDENTIAL	15.32	2.56	17.88
075-0720-052-0000	RESIDENTIAL	15.32	2.56	17.88
075-0720-053-0000	RESIDENTIAL	15.32	2.56	17.88
075-0720-054-0000	RESIDENTIAL	15.32	2.56	17.88
075-0720-055-0000	RESIDENTIAL	15.32	2.56	17.88
075-0720-056-0000	RESIDENTIAL	15.32	2.56	17.88
075-0720-057-0000	RESIDENTIAL	15.32	2.56	17.88
075-0720-058-0000	RESIDENTIAL	15.32	2.56	17.88
075-0720-059-0000	SAFETY LIGHTS ONLY	0.00	2.56	2.56
076-0010-009-0000	SAFETY LIGHTS ONLY	0.00	2.56	2.56
076-0010-010-0000	SAFETY LIGHTS ONLY	0.00	2.56	2.56
076-0010-011-0000	SAFETY LIGHTS ONLY	0.00	2.56	2.56
076-0010-012-0000	SAFETY LIGHTS ONLY	0.00	2.56	2.56
076-0010-015-0000	SAFETY LIGHTS ONLY	0.00	2.56	2.56
076-0020-009-0000	SAFETY LIGHTS ONLY	0.00	2.56	2.56
076-0020-010-0000	SAFETY LIGHTS ONLY	0.00	2.56	2.56
076-0020-015-0000	SAFETY LIGHTS ONLY	0.00	2.56	2.56
076-0020-018-0000	SAFETY LIGHTS ONLY	0.00	2.56	2.56
076-0020-019-0000	SAFETY LIGHTS ONLY	0.00	2.56	2.56
076-0020-020-0000	SAFETY LIGHTS ONLY	0.00	2.56	2.56
076-0020-021-0000	SAFETY LIGHTS ONLY	0.00	2.56	2.56
076-0020-022-0000	NON RESIDENTIAL	37.00	2.56	39.56
076-0031-001-0000	SAFETY LIGHTS ONLY	0.00	2.56	2.56

City of Rancho Cordova
Lighting District No. 2012-1
Fiscal Year 2015/16 Preliminary Assessment Roll

ASSESSOR PARCEL NUMBER	CLASSIFICATION	STREET LIGHTS CHARGE	SAFETY LIGHTS CHARGE	ASSESSMENT
076-0031-002-0000	SAFETY LIGHTS ONLY	0.00	2.56	2.56
076-0031-003-0000	SAFETY LIGHTS ONLY	0.00	2.56	2.56
076-0031-004-0000	SAFETY LIGHTS ONLY	0.00	2.56	2.56
076-0031-005-0000	SAFETY LIGHTS ONLY	0.00	2.56	2.56
076-0031-006-0000	NON RESIDENTIAL	56.90	2.56	59.46
076-0032-001-0000	NON RESIDENTIAL	47.34	2.56	49.90
076-0032-002-0000	SAFETY LIGHTS ONLY	0.00	2.56	2.56
076-0032-003-0000	SAFETY LIGHTS ONLY	0.00	2.56	2.56
076-0032-004-0000	SAFETY LIGHTS ONLY	0.00	2.56	2.56
076-0032-005-0000	SAFETY LIGHTS ONLY	0.00	2.56	2.56
076-0033-005-0000	SAFETY LIGHTS ONLY	0.00	2.56	2.56
076-0033-006-0000	NON RESIDENTIAL	71.76	2.56	74.32
076-0033-007-0000	SAFETY LIGHTS ONLY	0.00	2.56	2.56
076-0033-008-0000	SAFETY LIGHTS ONLY	0.00	2.56	2.56
076-0033-014-0000	NON RESIDENTIAL	68.24	2.56	70.80
076-0033-015-0000	SAFETY LIGHTS ONLY	0.00	2.56	2.56
076-0033-016-0000	SAFETY LIGHTS ONLY	0.00	2.56	2.56
076-0033-017-0000	SAFETY LIGHTS ONLY	0.00	2.56	2.56
076-0034-001-0000	SAFETY LIGHTS ONLY	0.00	2.56	2.56
076-0041-001-0000	SAFETY LIGHTS ONLY	0.00	2.56	2.56
076-0041-002-0000	SAFETY LIGHTS ONLY	0.00	2.56	2.56
076-0041-003-0000	SAFETY LIGHTS ONLY	0.00	2.56	2.56
076-0041-004-0000	SAFETY LIGHTS ONLY	0.00	2.56	2.56
076-0041-005-0000	SAFETY LIGHTS ONLY	0.00	2.56	2.56
076-0041-006-0000	SAFETY LIGHTS ONLY	0.00	2.56	2.56
076-0041-007-0000	SAFETY LIGHTS ONLY	0.00	2.56	2.56
076-0041-008-0000	SAFETY LIGHTS ONLY	0.00	2.56	2.56
076-0041-009-0000	SAFETY LIGHTS ONLY	0.00	2.56	2.56
076-0041-010-0000	SAFETY LIGHTS ONLY	0.00	2.56	2.56
076-0041-011-0000	SAFETY LIGHTS ONLY	0.00	2.56	2.56
076-0041-012-0000	SAFETY LIGHTS ONLY	0.00	2.56	2.56
076-0041-013-0000	SAFETY LIGHTS ONLY	0.00	2.56	2.56
076-0041-014-0000	SAFETY LIGHTS ONLY	0.00	2.56	2.56
076-0041-015-0000	SAFETY LIGHTS ONLY	0.00	2.56	2.56
076-0041-016-0000	SAFETY LIGHTS ONLY	0.00	2.56	2.56
076-0042-001-0000	SAFETY LIGHTS ONLY	0.00	2.56	2.56
076-0042-002-0000	SAFETY LIGHTS ONLY	0.00	2.56	2.56
076-0042-003-0000	SAFETY LIGHTS ONLY	0.00	2.56	2.56
076-0042-004-0000	SAFETY LIGHTS ONLY	0.00	2.56	2.56
076-0042-005-0000	SAFETY LIGHTS ONLY	0.00	2.56	2.56
076-0042-006-0000	SAFETY LIGHTS ONLY	0.00	2.56	2.56
076-0042-007-0000	SAFETY LIGHTS ONLY	0.00	2.56	2.56
076-0042-008-0000	SAFETY LIGHTS ONLY	0.00	2.56	2.56
076-0042-009-0000	SAFETY LIGHTS ONLY	0.00	2.56	2.56
076-0042-010-0000	SAFETY LIGHTS ONLY	0.00	2.56	2.56
076-0042-011-0000	SAFETY LIGHTS ONLY	0.00	2.56	2.56
076-0042-012-0000	SAFETY LIGHTS ONLY	0.00	2.56	2.56
076-0042-013-0000	SAFETY LIGHTS ONLY	0.00	2.56	2.56
076-0042-014-0000	SAFETY LIGHTS ONLY	0.00	2.56	2.56
076-0042-015-0000	SAFETY LIGHTS ONLY	0.00	2.56	2.56
076-0042-016-0000	SAFETY LIGHTS ONLY	0.00	2.56	2.56
076-0042-017-0000	SAFETY LIGHTS ONLY	0.00	2.56	2.56
076-0043-001-0000	SAFETY LIGHTS ONLY	0.00	2.56	2.56
076-0043-002-0000	SAFETY LIGHTS ONLY	0.00	2.56	2.56
076-0043-003-0000	SAFETY LIGHTS ONLY	0.00	2.56	2.56
076-0043-004-0000	SAFETY LIGHTS ONLY	0.00	2.56	2.56
076-0043-005-0000	SAFETY LIGHTS ONLY	0.00	2.56	2.56
076-0043-006-0000	SAFETY LIGHTS ONLY	0.00	2.56	2.56
076-0043-007-0000	SAFETY LIGHTS ONLY	0.00	2.56	2.56
076-0043-008-0000	SAFETY LIGHTS ONLY	0.00	2.56	2.56
076-0043-009-0000	SAFETY LIGHTS ONLY	0.00	2.56	2.56
076-0043-010-0000	SAFETY LIGHTS ONLY	0.00	2.56	2.56
076-0043-011-0000	SAFETY LIGHTS ONLY	0.00	2.56	2.56
076-0051-001-0000	SAFETY LIGHTS ONLY	0.00	2.56	2.56
076-0051-002-0000	SAFETY LIGHTS ONLY	0.00	2.56	2.56

City of Rancho Cordova
Lighting District No. 2012-1
Fiscal Year 2015/16 Preliminary Assessment Roll

ASSESSOR PARCEL NUMBER	CLASSIFICATION	STREET LIGHTS CHARGE	SAFETY LIGHTS CHARGE	ASSESSMENT
076-0051-003-0000	SAFETY LIGHTS ONLY	0.00	2.56	2.56
076-0051-004-0000	SAFETY LIGHTS ONLY	0.00	2.56	2.56
076-0051-005-0000	SAFETY LIGHTS ONLY	0.00	2.56	2.56
076-0051-006-0000	SAFETY LIGHTS ONLY	0.00	2.56	2.56
076-0051-007-0000	SAFETY LIGHTS ONLY	0.00	2.56	2.56
076-0051-008-0000	SAFETY LIGHTS ONLY	0.00	2.56	2.56
076-0051-009-0000	SAFETY LIGHTS ONLY	0.00	2.56	2.56
076-0051-010-0000	SAFETY LIGHTS ONLY	0.00	2.56	2.56
076-0052-001-0000	SAFETY LIGHTS ONLY	0.00	2.56	2.56
076-0052-002-0000	SAFETY LIGHTS ONLY	0.00	2.56	2.56
076-0052-003-0000	SAFETY LIGHTS ONLY	0.00	2.56	2.56
076-0052-004-0000	SAFETY LIGHTS ONLY	0.00	2.56	2.56
076-0052-005-0000	SAFETY LIGHTS ONLY	0.00	2.56	2.56
076-0052-006-0000	SAFETY LIGHTS ONLY	0.00	2.56	2.56
076-0052-007-0000	SAFETY LIGHTS ONLY	0.00	2.56	2.56
076-0052-008-0000	SAFETY LIGHTS ONLY	0.00	2.56	2.56
076-0053-001-0000	SAFETY LIGHTS ONLY	0.00	2.56	2.56
076-0053-002-0000	SAFETY LIGHTS ONLY	0.00	2.56	2.56
076-0053-003-0000	SAFETY LIGHTS ONLY	0.00	2.56	2.56
076-0053-004-0000	SAFETY LIGHTS ONLY	0.00	2.56	2.56
076-0053-005-0000	SAFETY LIGHTS ONLY	0.00	2.56	2.56
076-0053-006-0000	SAFETY LIGHTS ONLY	0.00	2.56	2.56
076-0053-007-0000	SAFETY LIGHTS ONLY	0.00	2.56	2.56
076-0053-008-0000	SAFETY LIGHTS ONLY	0.00	2.56	2.56
076-0053-009-0000	SAFETY LIGHTS ONLY	0.00	2.56	2.56
076-0053-010-0000	SAFETY LIGHTS ONLY	0.00	2.56	2.56
076-0053-011-0000	SAFETY LIGHTS ONLY	0.00	2.56	2.56
076-0053-012-0000	SAFETY LIGHTS ONLY	0.00	2.56	2.56
076-0053-013-0000	SAFETY LIGHTS ONLY	0.00	2.56	2.56
076-0053-014-0000	SAFETY LIGHTS ONLY	0.00	2.56	2.56
076-0053-015-0000	SAFETY LIGHTS ONLY	0.00	2.56	2.56
076-0053-016-0000	SAFETY LIGHTS ONLY	0.00	2.56	2.56
076-0053-017-0000	SAFETY LIGHTS ONLY	0.00	2.56	2.56
076-0053-018-0000	SAFETY LIGHTS ONLY	0.00	2.56	2.56
076-0054-001-0000	SAFETY LIGHTS ONLY	0.00	2.56	2.56
076-0054-002-0000	SAFETY LIGHTS ONLY	0.00	2.56	2.56
076-0054-003-0000	SAFETY LIGHTS ONLY	0.00	2.56	2.56
076-0054-004-0000	SAFETY LIGHTS ONLY	0.00	2.56	2.56
076-0054-005-0000	SAFETY LIGHTS ONLY	0.00	2.56	2.56
076-0054-006-0000	SAFETY LIGHTS ONLY	0.00	2.56	2.56
076-0054-007-0000	SAFETY LIGHTS ONLY	0.00	2.56	2.56
076-0054-008-0000	SAFETY LIGHTS ONLY	0.00	2.56	2.56
076-0054-009-0000	SAFETY LIGHTS ONLY	0.00	2.56	2.56
076-0054-010-0000	SAFETY LIGHTS ONLY	0.00	2.56	2.56
076-0054-011-0000	SAFETY LIGHTS ONLY	0.00	2.56	2.56
076-0054-012-0000	SAFETY LIGHTS ONLY	0.00	2.56	2.56
076-0054-013-0000	SAFETY LIGHTS ONLY	0.00	2.56	2.56
076-0061-001-0000	SAFETY LIGHTS ONLY	0.00	2.56	2.56
076-0062-001-0000	SAFETY LIGHTS ONLY	0.00	2.56	2.56
076-0062-002-0000	SAFETY LIGHTS ONLY	0.00	2.56	2.56
076-0062-003-0000	SAFETY LIGHTS ONLY	0.00	2.56	2.56
076-0062-004-0000	SAFETY LIGHTS ONLY	0.00	2.56	2.56
076-0062-005-0000	SAFETY LIGHTS ONLY	0.00	2.56	2.56
076-0062-006-0000	SAFETY LIGHTS ONLY	0.00	2.56	2.56
076-0062-007-0000	SAFETY LIGHTS ONLY	0.00	2.56	2.56
076-0062-008-0000	SAFETY LIGHTS ONLY	0.00	2.56	2.56
076-0062-009-0000	SAFETY LIGHTS ONLY	0.00	2.56	2.56
076-0062-010-0000	SAFETY LIGHTS ONLY	0.00	2.56	2.56
076-0062-011-0000	SAFETY LIGHTS ONLY	0.00	2.56	2.56
076-0062-012-0000	SAFETY LIGHTS ONLY	0.00	2.56	2.56
076-0063-001-0000	SAFETY LIGHTS ONLY	0.00	2.56	2.56
076-0063-002-0000	SAFETY LIGHTS ONLY	0.00	2.56	2.56
076-0064-001-0000	SAFETY LIGHTS ONLY	0.00	2.56	2.56
076-0064-002-0000	SAFETY LIGHTS ONLY	0.00	2.56	2.56
076-0064-003-0000	SAFETY LIGHTS ONLY	0.00	2.56	2.56

City of Rancho Cordova
Lighting District No. 2012-1
Fiscal Year 2015/16 Preliminary Assessment Roll

ASSESSOR PARCEL NUMBER	CLASSIFICATION	STREET LIGHTS CHARGE	SAFETY LIGHTS CHARGE	ASSESSMENT
076-0064-004-0000	SAFETY LIGHTS ONLY	0.00	2.56	2.56
076-0064-005-0000	SAFETY LIGHTS ONLY	0.00	2.56	2.56
076-0065-001-0000	SAFETY LIGHTS ONLY	0.00	2.56	2.56
076-0065-002-0000	SAFETY LIGHTS ONLY	0.00	2.56	2.56
076-0065-003-0000	SAFETY LIGHTS ONLY	0.00	2.56	2.56
076-0065-004-0000	SAFETY LIGHTS ONLY	0.00	2.56	2.56
076-0065-005-0000	SAFETY LIGHTS ONLY	0.00	2.56	2.56
076-0065-006-0000	SAFETY LIGHTS ONLY	0.00	2.56	2.56
076-0065-007-0000	SAFETY LIGHTS ONLY	0.00	2.56	2.56
076-0065-008-0000	SAFETY LIGHTS ONLY	0.00	2.56	2.56
076-0065-009-0000	SAFETY LIGHTS ONLY	0.00	2.56	2.56
076-0065-010-0000	SAFETY LIGHTS ONLY	0.00	2.56	2.56
076-0066-001-0000	SAFETY LIGHTS ONLY	0.00	2.56	2.56
076-0066-002-0000	SAFETY LIGHTS ONLY	0.00	2.56	2.56
076-0066-003-0000	SAFETY LIGHTS ONLY	0.00	2.56	2.56
076-0066-004-0000	SAFETY LIGHTS ONLY	0.00	2.56	2.56
076-0066-005-0000	SAFETY LIGHTS ONLY	0.00	2.56	2.56
076-0066-006-0000	SAFETY LIGHTS ONLY	0.00	2.56	2.56
076-0066-007-0000	SAFETY LIGHTS ONLY	0.00	2.56	2.56
076-0066-008-0000	SAFETY LIGHTS ONLY	0.00	2.56	2.56
076-0066-009-0000	SAFETY LIGHTS ONLY	0.00	2.56	2.56
076-0066-010-0000	SAFETY LIGHTS ONLY	0.00	2.56	2.56
076-0067-001-0000	SAFETY LIGHTS ONLY	0.00	2.56	2.56
076-0067-002-0000	SAFETY LIGHTS ONLY	0.00	2.56	2.56
076-0067-003-0000	SAFETY LIGHTS ONLY	0.00	2.56	2.56
076-0067-004-0000	SAFETY LIGHTS ONLY	0.00	2.56	2.56
076-0067-005-0000	SAFETY LIGHTS ONLY	0.00	2.56	2.56
076-0071-001-0000	SAFETY LIGHTS ONLY	0.00	2.56	2.56
076-0071-002-0000	SAFETY LIGHTS ONLY	0.00	2.56	2.56
076-0071-003-0000	SAFETY LIGHTS ONLY	0.00	2.56	2.56
076-0071-004-0000	SAFETY LIGHTS ONLY	0.00	2.56	2.56
076-0071-005-0000	SAFETY LIGHTS ONLY	0.00	2.56	2.56
076-0072-001-0000	SAFETY LIGHTS ONLY	0.00	2.56	2.56
076-0072-002-0000	SAFETY LIGHTS ONLY	0.00	2.56	2.56
076-0072-003-0000	SAFETY LIGHTS ONLY	0.00	2.56	2.56
076-0072-004-0000	SAFETY LIGHTS ONLY	0.00	2.56	2.56
076-0072-005-0000	SAFETY LIGHTS ONLY	0.00	2.56	2.56
076-0072-006-0000	SAFETY LIGHTS ONLY	0.00	2.56	2.56
076-0072-007-0000	SAFETY LIGHTS ONLY	0.00	2.56	2.56
076-0072-008-0000	SAFETY LIGHTS ONLY	0.00	2.56	2.56
076-0072-009-0000	SAFETY LIGHTS ONLY	0.00	2.56	2.56
076-0072-010-0000	SAFETY LIGHTS ONLY	0.00	2.56	2.56
076-0072-011-0000	SAFETY LIGHTS ONLY	0.00	2.56	2.56
076-0072-012-0000	SAFETY LIGHTS ONLY	0.00	2.56	2.56
076-0072-013-0000	SAFETY LIGHTS ONLY	0.00	2.56	2.56
076-0072-014-0000	SAFETY LIGHTS ONLY	0.00	2.56	2.56
076-0072-015-0000	SAFETY LIGHTS ONLY	0.00	2.56	2.56
076-0073-001-0000	SAFETY LIGHTS ONLY	0.00	2.56	2.56
076-0073-002-0000	SAFETY LIGHTS ONLY	0.00	2.56	2.56
076-0073-003-0000	SAFETY LIGHTS ONLY	0.00	2.56	2.56
076-0073-004-0000	SAFETY LIGHTS ONLY	0.00	2.56	2.56
076-0073-005-0000	SAFETY LIGHTS ONLY	0.00	2.56	2.56
076-0073-006-0000	SAFETY LIGHTS ONLY	0.00	2.56	2.56
076-0073-007-0000	RESIDENTIAL	15.32	2.56	17.88
076-0073-008-0000	SAFETY LIGHTS ONLY	0.00	2.56	2.56
076-0073-009-0000	SAFETY LIGHTS ONLY	0.00	2.56	2.56
076-0073-010-0000	SAFETY LIGHTS ONLY	0.00	2.56	2.56
076-0073-011-0000	SAFETY LIGHTS ONLY	0.00	2.56	2.56
076-0073-012-0000	SAFETY LIGHTS ONLY	0.00	2.56	2.56
076-0073-013-0000	SAFETY LIGHTS ONLY	0.00	2.56	2.56
076-0073-014-0000	SAFETY LIGHTS ONLY	0.00	2.56	2.56
076-0074-001-0000	SAFETY LIGHTS ONLY	0.00	2.56	2.56
076-0074-002-0000	SAFETY LIGHTS ONLY	0.00	2.56	2.56
076-0074-003-0000	SAFETY LIGHTS ONLY	0.00	2.56	2.56
076-0074-004-0000	SAFETY LIGHTS ONLY	0.00	2.56	2.56

**City of Rancho Cordova
Lighting District No. 2012-1
Fiscal Year 2015/16 Preliminary Assessment Roll**

ASSESSOR PARCEL NUMBER	CLASSIFICATION	STREET LIGHTS CHARGE	SAFETY LIGHTS CHARGE	ASSESSMENT
076-0074-005-0000	SAFETY LIGHTS ONLY	0.00	2.56	2.56
076-0074-006-0000	SAFETY LIGHTS ONLY	0.00	2.56	2.56
076-0074-007-0000	RESIDENTIAL	15.32	2.56	17.88
076-0074-008-0000	SAFETY LIGHTS ONLY	0.00	2.56	2.56
076-0074-009-0000	SAFETY LIGHTS ONLY	0.00	2.56	2.56
076-0074-010-0000	SAFETY LIGHTS ONLY	0.00	2.56	2.56
076-0074-011-0000	SAFETY LIGHTS ONLY	0.00	2.56	2.56
076-0074-012-0000	SAFETY LIGHTS ONLY	0.00	2.56	2.56
076-0074-013-0000	SAFETY LIGHTS ONLY	0.00	2.56	2.56
076-0074-014-0000	SAFETY LIGHTS ONLY	0.00	2.56	2.56
076-0074-015-0000	SAFETY LIGHTS ONLY	0.00	2.56	2.56
076-0074-016-0000	SAFETY LIGHTS ONLY	0.00	2.56	2.56
076-0074-017-0000	SAFETY LIGHTS ONLY	0.00	2.56	2.56
076-0081-001-0000	SAFETY LIGHTS ONLY	0.00	2.56	2.56
076-0081-002-0000	SAFETY LIGHTS ONLY	0.00	2.56	2.56
076-0081-003-0000	SAFETY LIGHTS ONLY	0.00	2.56	2.56
076-0081-004-0000	SAFETY LIGHTS ONLY	0.00	2.56	2.56
076-0081-005-0000	SAFETY LIGHTS ONLY	0.00	2.56	2.56
076-0081-006-0000	SAFETY LIGHTS ONLY	0.00	2.56	2.56
076-0081-007-0000	SAFETY LIGHTS ONLY	0.00	2.56	2.56
076-0081-008-0000	SAFETY LIGHTS ONLY	0.00	2.56	2.56
076-0082-001-0000	SAFETY LIGHTS ONLY	0.00	2.56	2.56
076-0082-002-0000	SAFETY LIGHTS ONLY	0.00	2.56	2.56
076-0082-003-0000	SAFETY LIGHTS ONLY	0.00	2.56	2.56
076-0082-004-0000	SAFETY LIGHTS ONLY	0.00	2.56	2.56
076-0082-005-0000	SAFETY LIGHTS ONLY	0.00	2.56	2.56
076-0082-006-0000	SAFETY LIGHTS ONLY	0.00	2.56	2.56
076-0082-007-0000	SAFETY LIGHTS ONLY	0.00	2.56	2.56
076-0082-008-0000	SAFETY LIGHTS ONLY	0.00	2.56	2.56
076-0083-001-0000	SAFETY LIGHTS ONLY	0.00	2.56	2.56
076-0083-002-0000	SAFETY LIGHTS ONLY	0.00	2.56	2.56
076-0083-003-0000	SAFETY LIGHTS ONLY	0.00	2.56	2.56
076-0083-004-0000	SAFETY LIGHTS ONLY	0.00	2.56	2.56
076-0083-005-0000	SAFETY LIGHTS ONLY	0.00	2.56	2.56
076-0083-006-0000	SAFETY LIGHTS ONLY	0.00	2.56	2.56
076-0083-007-0000	SAFETY LIGHTS ONLY	0.00	2.56	2.56
076-0083-008-0000	SAFETY LIGHTS ONLY	0.00	2.56	2.56
076-0083-009-0000	SAFETY LIGHTS ONLY	0.00	2.56	2.56
076-0083-010-0000	SAFETY LIGHTS ONLY	0.00	2.56	2.56
076-0083-011-0000	SAFETY LIGHTS ONLY	0.00	2.56	2.56
076-0083-012-0000	SAFETY LIGHTS ONLY	0.00	2.56	2.56
076-0083-016-0000	SAFETY LIGHTS ONLY	0.00	2.56	2.56
076-0083-017-0000	SAFETY LIGHTS ONLY	0.00	2.56	2.56
076-0083-018-0000	SAFETY LIGHTS ONLY	0.00	2.56	2.56
076-0083-019-0000	SAFETY LIGHTS ONLY	0.00	2.56	2.56
076-0083-020-0000	SAFETY LIGHTS ONLY	0.00	2.56	2.56
076-0083-023-0000	SAFETY LIGHTS ONLY	0.00	2.56	2.56
076-0091-001-0000	SAFETY LIGHTS ONLY	0.00	2.56	2.56
076-0091-002-0000	SAFETY LIGHTS ONLY	0.00	2.56	2.56
076-0091-003-0000	SAFETY LIGHTS ONLY	0.00	2.56	2.56
076-0091-004-0000	SAFETY LIGHTS ONLY	0.00	2.56	2.56
076-0091-005-0000	SAFETY LIGHTS ONLY	0.00	2.56	2.56
076-0091-006-0000	SAFETY LIGHTS ONLY	0.00	2.56	2.56
076-0091-007-0000	SAFETY LIGHTS ONLY	0.00	2.56	2.56
076-0091-008-0000	SAFETY LIGHTS ONLY	0.00	2.56	2.56
076-0091-009-0000	SAFETY LIGHTS ONLY	0.00	2.56	2.56
076-0091-010-0000	SAFETY LIGHTS ONLY	0.00	2.56	2.56
076-0091-011-0000	SAFETY LIGHTS ONLY	0.00	2.56	2.56
076-0091-012-0000	SAFETY LIGHTS ONLY	0.00	2.56	2.56
076-0091-013-0000	SAFETY LIGHTS ONLY	0.00	2.56	2.56
076-0091-014-0000	SAFETY LIGHTS ONLY	0.00	2.56	2.56
076-0091-015-0000	SAFETY LIGHTS ONLY	0.00	2.56	2.56
076-0091-016-0000	SAFETY LIGHTS ONLY	0.00	2.56	2.56
076-0091-017-0000	SAFETY LIGHTS ONLY	0.00	2.56	2.56
076-0091-018-0000	SAFETY LIGHTS ONLY	0.00	2.56	2.56

City of Rancho Cordova
Lighting District No. 2012-1
Fiscal Year 2015/16 Preliminary Assessment Roll

ASSESSOR PARCEL NUMBER	CLASSIFICATION	STREET LIGHTS CHARGE	SAFETY LIGHTS CHARGE	ASSESSMENT
076-0091-019-0000	SAFETY LIGHTS ONLY	0.00	2.56	2.56
076-0091-020-0000	SAFETY LIGHTS ONLY	0.00	2.56	2.56
076-0091-021-0000	SAFETY LIGHTS ONLY	0.00	2.56	2.56
076-0091-022-0000	SAFETY LIGHTS ONLY	0.00	2.56	2.56
076-0091-023-0000	SAFETY LIGHTS ONLY	0.00	2.56	2.56
076-0092-001-0000	SAFETY LIGHTS ONLY	0.00	2.56	2.56
076-0092-002-0000	SAFETY LIGHTS ONLY	0.00	2.56	2.56
076-0092-003-0000	SAFETY LIGHTS ONLY	0.00	2.56	2.56
076-0092-004-0000	SAFETY LIGHTS ONLY	0.00	2.56	2.56
076-0092-005-0000	SAFETY LIGHTS ONLY	0.00	2.56	2.56
076-0092-006-0000	SAFETY LIGHTS ONLY	0.00	2.56	2.56
076-0092-007-0000	SAFETY LIGHTS ONLY	0.00	2.56	2.56
076-0092-008-0000	SAFETY LIGHTS ONLY	0.00	2.56	2.56
076-0092-009-0000	SAFETY LIGHTS ONLY	0.00	2.56	2.56
076-0092-010-0000	SAFETY LIGHTS ONLY	0.00	2.56	2.56
076-0092-011-0000	SAFETY LIGHTS ONLY	0.00	2.56	2.56
076-0092-012-0000	SAFETY LIGHTS ONLY	0.00	2.56	2.56
076-0092-013-0000	SAFETY LIGHTS ONLY	0.00	2.56	2.56
076-0092-014-0000	SAFETY LIGHTS ONLY	0.00	2.56	2.56
076-0092-015-0000	SAFETY LIGHTS ONLY	0.00	2.56	2.56
076-0093-001-0000	SAFETY LIGHTS ONLY	0.00	2.56	2.56
076-0093-002-0000	SAFETY LIGHTS ONLY	0.00	2.56	2.56
076-0093-003-0000	SAFETY LIGHTS ONLY	0.00	2.56	2.56
076-0093-004-0000	SAFETY LIGHTS ONLY	0.00	2.56	2.56
076-0093-005-0000	SAFETY LIGHTS ONLY	0.00	2.56	2.56
076-0093-006-0000	SAFETY LIGHTS ONLY	0.00	2.56	2.56
076-0093-007-0000	SAFETY LIGHTS ONLY	0.00	2.56	2.56
076-0093-008-0000	SAFETY LIGHTS ONLY	0.00	2.56	2.56
076-0093-009-0000	SAFETY LIGHTS ONLY	0.00	2.56	2.56
076-0093-010-0000	SAFETY LIGHTS ONLY	0.00	2.56	2.56
076-0093-011-0000	SAFETY LIGHTS ONLY	0.00	2.56	2.56
076-0093-012-0000	SAFETY LIGHTS ONLY	0.00	2.56	2.56
076-0093-013-0000	SAFETY LIGHTS ONLY	0.00	2.56	2.56
076-0093-014-0000	SAFETY LIGHTS ONLY	0.00	2.56	2.56
076-0093-015-0000	SAFETY LIGHTS ONLY	0.00	2.56	2.56
076-0093-016-0000	SAFETY LIGHTS ONLY	0.00	2.56	2.56
076-0093-017-0000	SAFETY LIGHTS ONLY	0.00	2.56	2.56
076-0093-018-0000	SAFETY LIGHTS ONLY	0.00	2.56	2.56
076-0093-019-0000	SAFETY LIGHTS ONLY	0.00	2.56	2.56
076-0093-020-0000	SAFETY LIGHTS ONLY	0.00	2.56	2.56
076-0093-021-0000	SAFETY LIGHTS ONLY	0.00	2.56	2.56
076-0093-022-0000	SAFETY LIGHTS ONLY	0.00	2.56	2.56
076-0093-023-0000	SAFETY LIGHTS ONLY	0.00	2.56	2.56
076-0093-024-0000	SAFETY LIGHTS ONLY	0.00	2.56	2.56
076-0093-025-0000	SAFETY LIGHTS ONLY	0.00	2.56	2.56
076-0093-026-0000	SAFETY LIGHTS ONLY	0.00	2.56	2.56
076-0093-027-0000	SAFETY LIGHTS ONLY	0.00	2.56	2.56
076-0093-028-0000	SAFETY LIGHTS ONLY	0.00	2.56	2.56
076-0093-029-0000	SAFETY LIGHTS ONLY	0.00	2.56	2.56
076-0093-030-0000	SAFETY LIGHTS ONLY	0.00	2.56	2.56
076-0093-031-0000	SAFETY LIGHTS ONLY	0.00	2.56	2.56
076-0101-001-0000	SAFETY LIGHTS ONLY	0.00	2.56	2.56
076-0101-002-0000	SAFETY LIGHTS ONLY	0.00	2.56	2.56
076-0101-003-0000	SAFETY LIGHTS ONLY	0.00	2.56	2.56
076-0101-004-0000	SAFETY LIGHTS ONLY	0.00	2.56	2.56
076-0101-005-0000	SAFETY LIGHTS ONLY	0.00	2.56	2.56
076-0101-006-0000	SAFETY LIGHTS ONLY	0.00	2.56	2.56
076-0101-007-0000	SAFETY LIGHTS ONLY	0.00	2.56	2.56
076-0101-008-0000	SAFETY LIGHTS ONLY	0.00	2.56	2.56
076-0101-009-0000	SAFETY LIGHTS ONLY	0.00	2.56	2.56
076-0101-010-0000	SAFETY LIGHTS ONLY	0.00	2.56	2.56
076-0101-011-0000	SAFETY LIGHTS ONLY	0.00	2.56	2.56
076-0101-012-0000	SAFETY LIGHTS ONLY	0.00	2.56	2.56
076-0101-013-0000	SAFETY LIGHTS ONLY	0.00	2.56	2.56
076-0101-014-0000	SAFETY LIGHTS ONLY	0.00	2.56	2.56

City of Rancho Cordova
Lighting District No. 2012-1
Fiscal Year 2015/16 Preliminary Assessment Roll

ASSESSOR PARCEL NUMBER	CLASSIFICATION	STREET LIGHTS CHARGE	SAFETY LIGHTS CHARGE	ASSESSMENT
076-0101-015-0000	SAFETY LIGHTS ONLY	0.00	2.56	2.56
076-0101-016-0000	SAFETY LIGHTS ONLY	0.00	2.56	2.56
076-0101-017-0000	SAFETY LIGHTS ONLY	0.00	2.56	2.56
076-0101-018-0000	SAFETY LIGHTS ONLY	0.00	2.56	2.56
076-0101-019-0000	SAFETY LIGHTS ONLY	0.00	2.56	2.56
076-0101-020-0000	SAFETY LIGHTS ONLY	0.00	2.56	2.56
076-0101-021-0000	SAFETY LIGHTS ONLY	0.00	2.56	2.56
076-0101-022-0000	SAFETY LIGHTS ONLY	0.00	2.56	2.56
076-0101-023-0000	SAFETY LIGHTS ONLY	0.00	2.56	2.56
076-0101-024-0000	SAFETY LIGHTS ONLY	0.00	2.56	2.56
076-0101-025-0000	SAFETY LIGHTS ONLY	0.00	2.56	2.56
076-0101-026-0000	SAFETY LIGHTS ONLY	0.00	2.56	2.56
076-0101-027-0000	SAFETY LIGHTS ONLY	0.00	2.56	2.56
076-0101-028-0000	SAFETY LIGHTS ONLY	0.00	2.56	2.56
076-0101-029-0000	SAFETY LIGHTS ONLY	0.00	2.56	2.56
076-0101-030-0000	SAFETY LIGHTS ONLY	0.00	2.56	2.56
076-0101-031-0000	SAFETY LIGHTS ONLY	0.00	2.56	2.56
076-0101-032-0000	SAFETY LIGHTS ONLY	0.00	2.56	2.56
076-0101-033-0000	SAFETY LIGHTS ONLY	0.00	2.56	2.56
076-0101-034-0000	SAFETY LIGHTS ONLY	0.00	2.56	2.56
076-0101-036-0000	SAFETY LIGHTS ONLY	0.00	2.56	2.56
076-0102-001-0000	SAFETY LIGHTS ONLY	0.00	2.56	2.56
076-0102-002-0000	SAFETY LIGHTS ONLY	0.00	2.56	2.56
076-0102-003-0000	SAFETY LIGHTS ONLY	0.00	2.56	2.56
076-0102-004-0000	SAFETY LIGHTS ONLY	0.00	2.56	2.56
076-0102-005-0000	SAFETY LIGHTS ONLY	0.00	2.56	2.56
076-0102-006-0000	SAFETY LIGHTS ONLY	0.00	2.56	2.56
076-0102-007-0000	SAFETY LIGHTS ONLY	0.00	2.56	2.56
076-0102-008-0000	SAFETY LIGHTS ONLY	0.00	2.56	2.56
076-0102-009-0000	SAFETY LIGHTS ONLY	0.00	2.56	2.56
076-0102-010-0000	SAFETY LIGHTS ONLY	0.00	2.56	2.56
076-0102-011-0000	SAFETY LIGHTS ONLY	0.00	2.56	2.56
076-0102-012-0000	SAFETY LIGHTS ONLY	0.00	2.56	2.56
076-0102-013-0000	SAFETY LIGHTS ONLY	0.00	2.56	2.56
076-0102-014-0000	SAFETY LIGHTS ONLY	0.00	2.56	2.56
076-0102-015-0000	SAFETY LIGHTS ONLY	0.00	2.56	2.56
076-0102-016-0000	SAFETY LIGHTS ONLY	0.00	2.56	2.56
076-0102-017-0000	SAFETY LIGHTS ONLY	0.00	2.56	2.56
076-0102-018-0000	SAFETY LIGHTS ONLY	0.00	2.56	2.56
076-0102-019-0000	SAFETY LIGHTS ONLY	0.00	2.56	2.56
076-0103-001-0000	SAFETY LIGHTS ONLY	0.00	2.56	2.56
076-0103-002-0000	SAFETY LIGHTS ONLY	0.00	2.56	2.56
076-0103-003-0000	SAFETY LIGHTS ONLY	0.00	2.56	2.56
076-0103-004-0000	SAFETY LIGHTS ONLY	0.00	2.56	2.56
076-0103-005-0000	SAFETY LIGHTS ONLY	0.00	2.56	2.56
076-0103-006-0000	SAFETY LIGHTS ONLY	0.00	2.56	2.56
076-0103-007-0000	SAFETY LIGHTS ONLY	0.00	2.56	2.56
076-0103-008-0000	SAFETY LIGHTS ONLY	0.00	2.56	2.56
076-0103-009-0000	SAFETY LIGHTS ONLY	0.00	2.56	2.56
076-0103-010-0000	SAFETY LIGHTS ONLY	0.00	2.56	2.56
076-0103-011-0000	SAFETY LIGHTS ONLY	0.00	2.56	2.56
076-0103-012-0000	SAFETY LIGHTS ONLY	0.00	2.56	2.56
076-0103-013-0000	SAFETY LIGHTS ONLY	0.00	2.56	2.56
076-0103-014-0000	SAFETY LIGHTS ONLY	0.00	2.56	2.56
076-0103-015-0000	SAFETY LIGHTS ONLY	0.00	2.56	2.56
076-0103-016-0000	SAFETY LIGHTS ONLY	0.00	2.56	2.56
076-0103-017-0000	SAFETY LIGHTS ONLY	0.00	2.56	2.56
076-0103-018-0000	SAFETY LIGHTS ONLY	0.00	2.56	2.56
076-0103-019-0000	SAFETY LIGHTS ONLY	0.00	2.56	2.56
076-0103-020-0000	SAFETY LIGHTS ONLY	0.00	2.56	2.56
076-0111-001-0000	SAFETY LIGHTS ONLY	0.00	2.56	2.56
076-0111-002-0000	SAFETY LIGHTS ONLY	0.00	2.56	2.56
076-0111-003-0000	SAFETY LIGHTS ONLY	0.00	2.56	2.56
076-0111-004-0000	SAFETY LIGHTS ONLY	0.00	2.56	2.56
076-0111-005-0000	SAFETY LIGHTS ONLY	0.00	2.56	2.56

**City of Rancho Cordova
Lighting District No. 2012-1
Fiscal Year 2015/16 Preliminary Assessment Roll**

ASSESSOR PARCEL NUMBER	CLASSIFICATION	STREET LIGHTS CHARGE	SAFETY LIGHTS CHARGE	ASSESSMENT
076-0111-006-0000	SAFETY LIGHTS ONLY	0.00	2.56	2.56
076-0111-007-0000	SAFETY LIGHTS ONLY	0.00	2.56	2.56
076-0111-008-0000	SAFETY LIGHTS ONLY	0.00	2.56	2.56
076-0111-009-0000	SAFETY LIGHTS ONLY	0.00	2.56	2.56
076-0111-010-0000	SAFETY LIGHTS ONLY	0.00	2.56	2.56
076-0111-011-0000	SAFETY LIGHTS ONLY	0.00	2.56	2.56
076-0111-012-0000	SAFETY LIGHTS ONLY	0.00	2.56	2.56
076-0111-013-0000	SAFETY LIGHTS ONLY	0.00	2.56	2.56
076-0111-014-0000	SAFETY LIGHTS ONLY	0.00	2.56	2.56
076-0111-015-0000	SAFETY LIGHTS ONLY	0.00	2.56	2.56
076-0111-016-0000	SAFETY LIGHTS ONLY	0.00	2.56	2.56
076-0111-017-0000	SAFETY LIGHTS ONLY	0.00	2.56	2.56
076-0111-018-0000	SAFETY LIGHTS ONLY	0.00	2.56	2.56
076-0112-001-0000	SAFETY LIGHTS ONLY	0.00	2.56	2.56
076-0112-002-0000	SAFETY LIGHTS ONLY	0.00	2.56	2.56
076-0112-003-0000	SAFETY LIGHTS ONLY	0.00	2.56	2.56
076-0112-004-0000	SAFETY LIGHTS ONLY	0.00	2.56	2.56
076-0112-005-0000	SAFETY LIGHTS ONLY	0.00	2.56	2.56
076-0112-006-0000	SAFETY LIGHTS ONLY	0.00	2.56	2.56
076-0112-007-0000	SAFETY LIGHTS ONLY	0.00	2.56	2.56
076-0112-008-0000	SAFETY LIGHTS ONLY	0.00	2.56	2.56
076-0112-009-0000	SAFETY LIGHTS ONLY	0.00	2.56	2.56
076-0112-010-0000	SAFETY LIGHTS ONLY	0.00	2.56	2.56
076-0112-011-0000	SAFETY LIGHTS ONLY	0.00	2.56	2.56
076-0112-012-0000	SAFETY LIGHTS ONLY	0.00	2.56	2.56
076-0112-013-0000	SAFETY LIGHTS ONLY	0.00	2.56	2.56
076-0112-014-0000	SAFETY LIGHTS ONLY	0.00	2.56	2.56
076-0112-015-0000	SAFETY LIGHTS ONLY	0.00	2.56	2.56
076-0112-017-0000	SAFETY LIGHTS ONLY	0.00	2.56	2.56
076-0112-018-0000	SAFETY LIGHTS ONLY	0.00	2.56	2.56
076-0121-001-0000	SAFETY LIGHTS ONLY	0.00	2.56	2.56
076-0121-002-0000	SAFETY LIGHTS ONLY	0.00	2.56	2.56
076-0121-003-0000	SAFETY LIGHTS ONLY	0.00	2.56	2.56
076-0121-004-0000	SAFETY LIGHTS ONLY	0.00	2.56	2.56
076-0121-005-0000	SAFETY LIGHTS ONLY	0.00	2.56	2.56
076-0121-006-0000	SAFETY LIGHTS ONLY	0.00	2.56	2.56
076-0121-007-0000	SAFETY LIGHTS ONLY	0.00	2.56	2.56
076-0121-008-0000	SAFETY LIGHTS ONLY	0.00	2.56	2.56
076-0121-009-0000	SAFETY LIGHTS ONLY	0.00	2.56	2.56
076-0121-010-0000	RESIDENTIAL	15.32	2.56	17.88
076-0121-011-0000	SAFETY LIGHTS ONLY	0.00	2.56	2.56
076-0121-012-0000	SAFETY LIGHTS ONLY	0.00	2.56	2.56
076-0121-013-0000	SAFETY LIGHTS ONLY	0.00	2.56	2.56
076-0121-014-0000	SAFETY LIGHTS ONLY	0.00	2.56	2.56
076-0121-015-0000	SAFETY LIGHTS ONLY	0.00	2.56	2.56
076-0121-016-0000	SAFETY LIGHTS ONLY	0.00	2.56	2.56
076-0121-017-0000	SAFETY LIGHTS ONLY	0.00	2.56	2.56
076-0122-001-0000	SAFETY LIGHTS ONLY	0.00	2.56	2.56
076-0122-002-0000	SAFETY LIGHTS ONLY	0.00	2.56	2.56
076-0122-003-0000	SAFETY LIGHTS ONLY	0.00	2.56	2.56
076-0122-004-0000	SAFETY LIGHTS ONLY	0.00	2.56	2.56
076-0122-005-0000	SAFETY LIGHTS ONLY	0.00	2.56	2.56
076-0122-006-0000	SAFETY LIGHTS ONLY	0.00	2.56	2.56
076-0122-007-0000	SAFETY LIGHTS ONLY	0.00	2.56	2.56
076-0122-008-0000	SAFETY LIGHTS ONLY	0.00	2.56	2.56
076-0122-009-0000	SAFETY LIGHTS ONLY	0.00	2.56	2.56
076-0122-010-0000	SAFETY LIGHTS ONLY	0.00	2.56	2.56
076-0122-011-0000	SAFETY LIGHTS ONLY	0.00	2.56	2.56
076-0122-012-0000	SAFETY LIGHTS ONLY	0.00	2.56	2.56
076-0122-013-0000	SAFETY LIGHTS ONLY	0.00	2.56	2.56
076-0131-001-0000	SAFETY LIGHTS ONLY	0.00	2.56	2.56
076-0131-002-0000	SAFETY LIGHTS ONLY	0.00	2.56	2.56
076-0131-003-0000	SAFETY LIGHTS ONLY	0.00	2.56	2.56
076-0131-004-0000	SAFETY LIGHTS ONLY	0.00	2.56	2.56
076-0131-005-0000	SAFETY LIGHTS ONLY	0.00	2.56	2.56

**City of Rancho Cordova
Lighting District No. 2012-1
Fiscal Year 2015/16 Preliminary Assessment Roll**

ASSESSOR PARCEL NUMBER	CLASSIFICATION	STREET LIGHTS CHARGE	SAFETY LIGHTS CHARGE	ASSESSMENT
076-0131-006-0000	SAFETY LIGHTS ONLY	0.00	2.56	2.56
076-0131-007-0000	SAFETY LIGHTS ONLY	0.00	2.56	2.56
076-0131-008-0000	SAFETY LIGHTS ONLY	0.00	2.56	2.56
076-0131-009-0000	SAFETY LIGHTS ONLY	0.00	2.56	2.56
076-0131-010-0000	SAFETY LIGHTS ONLY	0.00	2.56	2.56
076-0131-011-0000	SAFETY LIGHTS ONLY	0.00	2.56	2.56
076-0131-012-0000	SAFETY LIGHTS ONLY	0.00	2.56	2.56
076-0131-013-0000	SAFETY LIGHTS ONLY	0.00	2.56	2.56
076-0131-014-0000	SAFETY LIGHTS ONLY	0.00	2.56	2.56
076-0131-015-0000	SAFETY LIGHTS ONLY	0.00	2.56	2.56
076-0131-016-0000	SAFETY LIGHTS ONLY	0.00	2.56	2.56
076-0131-017-0000	SAFETY LIGHTS ONLY	0.00	2.56	2.56
076-0131-018-0000	SAFETY LIGHTS ONLY	0.00	2.56	2.56
076-0131-019-0000	SAFETY LIGHTS ONLY	0.00	2.56	2.56
076-0131-020-0000	SAFETY LIGHTS ONLY	0.00	2.56	2.56
076-0131-021-0000	SAFETY LIGHTS ONLY	0.00	2.56	2.56
076-0131-022-0000	SAFETY LIGHTS ONLY	0.00	2.56	2.56
076-0132-001-0000	SAFETY LIGHTS ONLY	0.00	2.56	2.56
076-0132-002-0000	SAFETY LIGHTS ONLY	0.00	2.56	2.56
076-0132-003-0000	SAFETY LIGHTS ONLY	0.00	2.56	2.56
076-0132-004-0000	SAFETY LIGHTS ONLY	0.00	2.56	2.56
076-0132-005-0000	SAFETY LIGHTS ONLY	0.00	2.56	2.56
076-0132-006-0000	SAFETY LIGHTS ONLY	0.00	2.56	2.56
076-0132-007-0000	SAFETY LIGHTS ONLY	0.00	2.56	2.56
076-0132-008-0000	SAFETY LIGHTS ONLY	0.00	2.56	2.56
076-0132-009-0000	SAFETY LIGHTS ONLY	0.00	2.56	2.56
076-0132-010-0000	SAFETY LIGHTS ONLY	0.00	2.56	2.56
076-0132-011-0000	SAFETY LIGHTS ONLY	0.00	2.56	2.56
076-0132-012-0000	SAFETY LIGHTS ONLY	0.00	2.56	2.56
076-0133-001-0000	SAFETY LIGHTS ONLY	0.00	2.56	2.56
076-0133-002-0000	SAFETY LIGHTS ONLY	0.00	2.56	2.56
076-0133-004-0000	SAFETY LIGHTS ONLY	0.00	2.56	2.56
076-0133-005-0000	SAFETY LIGHTS ONLY	0.00	2.56	2.56
076-0133-006-0000	SAFETY LIGHTS ONLY	0.00	2.56	2.56
076-0133-007-0000	SAFETY LIGHTS ONLY	0.00	2.56	2.56
076-0133-008-0000	SAFETY LIGHTS ONLY	0.00	2.56	2.56
076-0133-009-0000	SAFETY LIGHTS ONLY	0.00	2.56	2.56
076-0133-010-0000	SAFETY LIGHTS ONLY	0.00	2.56	2.56
076-0133-011-0000	SAFETY LIGHTS ONLY	0.00	2.56	2.56
076-0133-012-0000	SAFETY LIGHTS ONLY	0.00	2.56	2.56
076-0133-013-0000	SAFETY LIGHTS ONLY	0.00	2.56	2.56
076-0133-014-0000	SAFETY LIGHTS ONLY	0.00	2.56	2.56
076-0133-015-0000	SAFETY LIGHTS ONLY	0.00	2.56	2.56
076-0134-001-0000	SAFETY LIGHTS ONLY	0.00	2.56	2.56
076-0134-002-0000	SAFETY LIGHTS ONLY	0.00	2.56	2.56
076-0134-003-0000	SAFETY LIGHTS ONLY	0.00	2.56	2.56
076-0134-004-0000	SAFETY LIGHTS ONLY	0.00	2.56	2.56
076-0135-001-0000	SAFETY LIGHTS ONLY	0.00	2.56	2.56
076-0135-002-0000	SAFETY LIGHTS ONLY	0.00	2.56	2.56
076-0135-003-0000	SAFETY LIGHTS ONLY	0.00	2.56	2.56
076-0135-004-0000	SAFETY LIGHTS ONLY	0.00	2.56	2.56
076-0135-005-0000	SAFETY LIGHTS ONLY	0.00	2.56	2.56
076-0135-006-0000	SAFETY LIGHTS ONLY	0.00	2.56	2.56
076-0135-007-0000	SAFETY LIGHTS ONLY	0.00	2.56	2.56
076-0135-008-0000	SAFETY LIGHTS ONLY	0.00	2.56	2.56
076-0135-009-0000	SAFETY LIGHTS ONLY	0.00	2.56	2.56
076-0135-010-0000	SAFETY LIGHTS ONLY	0.00	2.56	2.56
076-0135-011-0000	SAFETY LIGHTS ONLY	0.00	2.56	2.56
076-0135-012-0000	SAFETY LIGHTS ONLY	0.00	2.56	2.56
076-0135-013-0000	SAFETY LIGHTS ONLY	0.00	2.56	2.56
076-0135-014-0000	SAFETY LIGHTS ONLY	0.00	2.56	2.56
076-0135-015-0000	SAFETY LIGHTS ONLY	0.00	2.56	2.56
076-0135-016-0000	SAFETY LIGHTS ONLY	0.00	2.56	2.56
076-0135-017-0000	SAFETY LIGHTS ONLY	0.00	2.56	2.56
076-0141-001-0000	SAFETY LIGHTS ONLY	0.00	2.56	2.56

**City of Rancho Cordova
Lighting District No. 2012-1
Fiscal Year 2015/16 Preliminary Assessment Roll**

ASSESSOR PARCEL NUMBER	CLASSIFICATION	STREET LIGHTS CHARGE	SAFETY LIGHTS CHARGE	ASSESSMENT
076-0141-002-0000	SAFETY LIGHTS ONLY	0.00	2.56	2.56
076-0141-003-0000	SAFETY LIGHTS ONLY	0.00	2.56	2.56
076-0141-004-0000	SAFETY LIGHTS ONLY	0.00	2.56	2.56
076-0141-005-0000	SAFETY LIGHTS ONLY	0.00	2.56	2.56
076-0141-006-0000	SAFETY LIGHTS ONLY	0.00	2.56	2.56
076-0141-007-0000	SAFETY LIGHTS ONLY	0.00	2.56	2.56
076-0141-008-0000	SAFETY LIGHTS ONLY	0.00	2.56	2.56
076-0141-009-0000	SAFETY LIGHTS ONLY	0.00	2.56	2.56
076-0141-010-0000	SAFETY LIGHTS ONLY	0.00	2.56	2.56
076-0141-011-0000	SAFETY LIGHTS ONLY	0.00	2.56	2.56
076-0142-001-0000	SAFETY LIGHTS ONLY	0.00	2.56	2.56
076-0142-002-0000	SAFETY LIGHTS ONLY	0.00	2.56	2.56
076-0142-003-0000	SAFETY LIGHTS ONLY	0.00	2.56	2.56
076-0142-004-0000	SAFETY LIGHTS ONLY	0.00	2.56	2.56
076-0142-005-0000	SAFETY LIGHTS ONLY	0.00	2.56	2.56
076-0142-006-0000	SAFETY LIGHTS ONLY	0.00	2.56	2.56
076-0143-001-0000	SAFETY LIGHTS ONLY	0.00	2.56	2.56
076-0143-002-0000	SAFETY LIGHTS ONLY	0.00	2.56	2.56
076-0143-003-0000	SAFETY LIGHTS ONLY	0.00	2.56	2.56
076-0143-004-0000	SAFETY LIGHTS ONLY	0.00	2.56	2.56
076-0143-005-0000	SAFETY LIGHTS ONLY	0.00	2.56	2.56
076-0143-006-0000	SAFETY LIGHTS ONLY	0.00	2.56	2.56
076-0144-001-0000	SAFETY LIGHTS ONLY	0.00	2.56	2.56
076-0144-002-0000	SAFETY LIGHTS ONLY	0.00	2.56	2.56
076-0144-003-0000	SAFETY LIGHTS ONLY	0.00	2.56	2.56
076-0144-004-0000	SAFETY LIGHTS ONLY	0.00	2.56	2.56
076-0144-005-0000	SAFETY LIGHTS ONLY	0.00	2.56	2.56
076-0144-006-0000	SAFETY LIGHTS ONLY	0.00	2.56	2.56
076-0144-007-0000	SAFETY LIGHTS ONLY	0.00	2.56	2.56
076-0144-008-0000	SAFETY LIGHTS ONLY	0.00	2.56	2.56
076-0144-009-0000	SAFETY LIGHTS ONLY	0.00	2.56	2.56
076-0144-010-0000	SAFETY LIGHTS ONLY	0.00	2.56	2.56
076-0144-011-0000	SAFETY LIGHTS ONLY	0.00	2.56	2.56
076-0144-012-0000	SAFETY LIGHTS ONLY	0.00	2.56	2.56
076-0144-013-0000	SAFETY LIGHTS ONLY	0.00	2.56	2.56
076-0144-014-0000	SAFETY LIGHTS ONLY	0.00	2.56	2.56
076-0144-015-0000	SAFETY LIGHTS ONLY	0.00	2.56	2.56
076-0144-016-0000	SAFETY LIGHTS ONLY	0.00	2.56	2.56
076-0144-017-0000	SAFETY LIGHTS ONLY	0.00	2.56	2.56
076-0144-018-0000	SAFETY LIGHTS ONLY	0.00	2.56	2.56
076-0145-001-0000	SAFETY LIGHTS ONLY	0.00	2.56	2.56
076-0146-001-0000	SAFETY LIGHTS ONLY	0.00	2.56	2.56
076-0146-002-0000	SAFETY LIGHTS ONLY	0.00	2.56	2.56
076-0146-003-0000	SAFETY LIGHTS ONLY	0.00	2.56	2.56
076-0146-004-0000	SAFETY LIGHTS ONLY	0.00	2.56	2.56
076-0146-005-0000	SAFETY LIGHTS ONLY	0.00	2.56	2.56
076-0146-006-0000	SAFETY LIGHTS ONLY	0.00	2.56	2.56
076-0146-007-0000	SAFETY LIGHTS ONLY	0.00	2.56	2.56
076-0146-008-0000	SAFETY LIGHTS ONLY	0.00	2.56	2.56
076-0146-009-0000	SAFETY LIGHTS ONLY	0.00	2.56	2.56
076-0146-010-0000	SAFETY LIGHTS ONLY	0.00	2.56	2.56
076-0146-011-0000	SAFETY LIGHTS ONLY	0.00	2.56	2.56
076-0146-012-0000	SAFETY LIGHTS ONLY	0.00	2.56	2.56
076-0146-013-0000	SAFETY LIGHTS ONLY	0.00	2.56	2.56
076-0146-014-0000	SAFETY LIGHTS ONLY	0.00	2.56	2.56
076-0146-015-0000	SAFETY LIGHTS ONLY	0.00	2.56	2.56
076-0146-016-0000	SAFETY LIGHTS ONLY	0.00	2.56	2.56
076-0146-017-0000	SAFETY LIGHTS ONLY	0.00	2.56	2.56
076-0146-018-0000	SAFETY LIGHTS ONLY	0.00	2.56	2.56
076-0146-019-0000	SAFETY LIGHTS ONLY	0.00	2.56	2.56
076-0146-020-0000	SAFETY LIGHTS ONLY	0.00	2.56	2.56
076-0146-021-0000	SAFETY LIGHTS ONLY	0.00	2.56	2.56
076-0146-022-0000	SAFETY LIGHTS ONLY	0.00	2.56	2.56
076-0146-023-0000	SAFETY LIGHTS ONLY	0.00	2.56	2.56
076-0146-024-0000	SAFETY LIGHTS ONLY	0.00	2.56	2.56

City of Rancho Cordova
Lighting District No. 2012-1
Fiscal Year 2015/16 Preliminary Assessment Roll

ASSESSOR PARCEL NUMBER	CLASSIFICATION	STREET LIGHTS CHARGE	SAFETY LIGHTS CHARGE	ASSESSMENT
076-0147-001-0000	SAFETY LIGHTS ONLY	0.00	2.56	2.56
076-0147-002-0000	SAFETY LIGHTS ONLY	0.00	2.56	2.56
076-0147-003-0000	SAFETY LIGHTS ONLY	0.00	2.56	2.56
076-0147-004-0000	SAFETY LIGHTS ONLY	0.00	2.56	2.56
076-0147-005-0000	SAFETY LIGHTS ONLY	0.00	2.56	2.56
076-0147-006-0000	SAFETY LIGHTS ONLY	0.00	2.56	2.56
076-0147-007-0000	SAFETY LIGHTS ONLY	0.00	2.56	2.56
076-0147-008-0000	SAFETY LIGHTS ONLY	0.00	2.56	2.56
076-0147-009-0000	SAFETY LIGHTS ONLY	0.00	2.56	2.56
076-0147-010-0000	SAFETY LIGHTS ONLY	0.00	2.56	2.56
076-0147-011-0000	SAFETY LIGHTS ONLY	0.00	2.56	2.56
076-0147-012-0000	SAFETY LIGHTS ONLY	0.00	2.56	2.56
076-0147-013-0000	SAFETY LIGHTS ONLY	0.00	2.56	2.56
076-0147-014-0000	SAFETY LIGHTS ONLY	0.00	2.56	2.56
076-0147-015-0000	SAFETY LIGHTS ONLY	0.00	2.56	2.56
076-0147-016-0000	SAFETY LIGHTS ONLY	0.00	2.56	2.56
076-0147-017-0000	SAFETY LIGHTS ONLY	0.00	2.56	2.56
076-0147-018-0000	SAFETY LIGHTS ONLY	0.00	2.56	2.56
076-0147-019-0000	SAFETY LIGHTS ONLY	0.00	2.56	2.56
076-0147-020-0000	SAFETY LIGHTS ONLY	0.00	2.56	2.56
076-0147-021-0000	SAFETY LIGHTS ONLY	0.00	2.56	2.56
076-0147-022-0000	SAFETY LIGHTS ONLY	0.00	2.56	2.56
076-0151-001-0000	SAFETY LIGHTS ONLY	0.00	2.56	2.56
076-0151-002-0000	SAFETY LIGHTS ONLY	0.00	2.56	2.56
076-0151-003-0000	SAFETY LIGHTS ONLY	0.00	2.56	2.56
076-0151-004-0000	SAFETY LIGHTS ONLY	0.00	2.56	2.56
076-0151-005-0000	SAFETY LIGHTS ONLY	0.00	2.56	2.56
076-0151-006-0000	SAFETY LIGHTS ONLY	0.00	2.56	2.56
076-0151-007-0000	SAFETY LIGHTS ONLY	0.00	2.56	2.56
076-0151-008-0000	SAFETY LIGHTS ONLY	0.00	2.56	2.56
076-0151-009-0000	SAFETY LIGHTS ONLY	0.00	2.56	2.56
076-0151-010-0000	SAFETY LIGHTS ONLY	0.00	2.56	2.56
076-0151-011-0000	SAFETY LIGHTS ONLY	0.00	2.56	2.56
076-0151-012-0000	SAFETY LIGHTS ONLY	0.00	2.56	2.56
076-0151-013-0000	SAFETY LIGHTS ONLY	0.00	2.56	2.56
076-0151-014-0000	SAFETY LIGHTS ONLY	0.00	2.56	2.56
076-0151-015-0000	SAFETY LIGHTS ONLY	0.00	2.56	2.56
076-0151-016-0000	SAFETY LIGHTS ONLY	0.00	2.56	2.56
076-0151-017-0000	SAFETY LIGHTS ONLY	0.00	2.56	2.56
076-0151-018-0000	SAFETY LIGHTS ONLY	0.00	2.56	2.56
076-0151-019-0000	SAFETY LIGHTS ONLY	0.00	2.56	2.56
076-0151-020-0000	SAFETY LIGHTS ONLY	0.00	2.56	2.56
076-0151-021-0000	SAFETY LIGHTS ONLY	0.00	2.56	2.56
076-0151-022-0000	SAFETY LIGHTS ONLY	0.00	2.56	2.56
076-0151-023-0000	SAFETY LIGHTS ONLY	0.00	2.56	2.56
076-0152-001-0000	SAFETY LIGHTS ONLY	0.00	2.56	2.56
076-0152-002-0000	SAFETY LIGHTS ONLY	0.00	2.56	2.56
076-0152-003-0000	SAFETY LIGHTS ONLY	0.00	2.56	2.56
076-0152-004-0000	SAFETY LIGHTS ONLY	0.00	2.56	2.56
076-0152-005-0000	SAFETY LIGHTS ONLY	0.00	2.56	2.56
076-0152-006-0000	SAFETY LIGHTS ONLY	0.00	2.56	2.56
076-0152-007-0000	SAFETY LIGHTS ONLY	0.00	2.56	2.56
076-0152-008-0000	SAFETY LIGHTS ONLY	0.00	2.56	2.56
076-0152-009-0000	SAFETY LIGHTS ONLY	0.00	2.56	2.56
076-0152-010-0000	SAFETY LIGHTS ONLY	0.00	2.56	2.56
076-0152-011-0000	SAFETY LIGHTS ONLY	0.00	2.56	2.56
076-0152-012-0000	SAFETY LIGHTS ONLY	0.00	2.56	2.56
076-0152-013-0000	SAFETY LIGHTS ONLY	0.00	2.56	2.56
076-0152-014-0000	SAFETY LIGHTS ONLY	0.00	2.56	2.56
076-0152-015-0000	SAFETY LIGHTS ONLY	0.00	2.56	2.56
076-0152-016-0000	SAFETY LIGHTS ONLY	0.00	2.56	2.56
076-0152-017-0000	SAFETY LIGHTS ONLY	0.00	2.56	2.56
076-0152-018-0000	SAFETY LIGHTS ONLY	0.00	2.56	2.56
076-0152-019-0000	SAFETY LIGHTS ONLY	0.00	2.56	2.56
076-0152-020-0000	SAFETY LIGHTS ONLY	0.00	2.56	2.56

**City of Rancho Cordova
Lighting District No. 2012-1
Fiscal Year 2015/16 Preliminary Assessment Roll**

ASSESSOR PARCEL NUMBER	CLASSIFICATION	STREET LIGHTS CHARGE	SAFETY LIGHTS CHARGE	ASSESSMENT
076-0152-021-0000	SAFETY LIGHTS ONLY	0.00	2.56	2.56
076-0152-022-0000	SAFETY LIGHTS ONLY	0.00	2.56	2.56
076-0152-023-0000	SAFETY LIGHTS ONLY	0.00	2.56	2.56
076-0152-024-0000	SAFETY LIGHTS ONLY	0.00	2.56	2.56
076-0153-001-0000	SAFETY LIGHTS ONLY	0.00	2.56	2.56
076-0153-002-0000	SAFETY LIGHTS ONLY	0.00	2.56	2.56
076-0153-003-0000	SAFETY LIGHTS ONLY	0.00	2.56	2.56
076-0153-004-0000	SAFETY LIGHTS ONLY	0.00	2.56	2.56
076-0153-005-0000	SAFETY LIGHTS ONLY	0.00	2.56	2.56
076-0153-006-0000	SAFETY LIGHTS ONLY	0.00	2.56	2.56
076-0153-007-0000	SAFETY LIGHTS ONLY	0.00	2.56	2.56
076-0153-008-0000	SAFETY LIGHTS ONLY	0.00	2.56	2.56
076-0153-009-0000	SAFETY LIGHTS ONLY	0.00	2.56	2.56
076-0153-010-0000	SAFETY LIGHTS ONLY	0.00	2.56	2.56
076-0153-011-0000	SAFETY LIGHTS ONLY	0.00	2.56	2.56
076-0153-012-0000	SAFETY LIGHTS ONLY	0.00	2.56	2.56
076-0153-013-0000	SAFETY LIGHTS ONLY	0.00	2.56	2.56
076-0153-014-0000	SAFETY LIGHTS ONLY	0.00	2.56	2.56
076-0153-015-0000	SAFETY LIGHTS ONLY	0.00	2.56	2.56
076-0153-016-0000	SAFETY LIGHTS ONLY	0.00	2.56	2.56
076-0153-017-0000	SAFETY LIGHTS ONLY	0.00	2.56	2.56
076-0153-018-0000	SAFETY LIGHTS ONLY	0.00	2.56	2.56
076-0153-019-0000	SAFETY LIGHTS ONLY	0.00	2.56	2.56
076-0153-020-0000	SAFETY LIGHTS ONLY	0.00	2.56	2.56
076-0153-021-0000	SAFETY LIGHTS ONLY	0.00	2.56	2.56
076-0153-022-0000	SAFETY LIGHTS ONLY	0.00	2.56	2.56
076-0154-001-0000	SAFETY LIGHTS ONLY	0.00	2.56	2.56
076-0154-002-0000	SAFETY LIGHTS ONLY	0.00	2.56	2.56
076-0154-003-0000	SAFETY LIGHTS ONLY	0.00	2.56	2.56
076-0154-004-0000	SAFETY LIGHTS ONLY	0.00	2.56	2.56
076-0154-005-0000	SAFETY LIGHTS ONLY	0.00	2.56	2.56
076-0154-006-0000	SAFETY LIGHTS ONLY	0.00	2.56	2.56
076-0154-007-0000	SAFETY LIGHTS ONLY	0.00	2.56	2.56
076-0154-008-0000	SAFETY LIGHTS ONLY	0.00	2.56	2.56
076-0154-009-0000	SAFETY LIGHTS ONLY	0.00	2.56	2.56
076-0154-010-0000	SAFETY LIGHTS ONLY	0.00	2.56	2.56
076-0154-011-0000	SAFETY LIGHTS ONLY	0.00	2.56	2.56
076-0154-012-0000	SAFETY LIGHTS ONLY	0.00	2.56	2.56
076-0154-013-0000	SAFETY LIGHTS ONLY	0.00	2.56	2.56
076-0154-014-0000	SAFETY LIGHTS ONLY	0.00	2.56	2.56
076-0154-015-0000	SAFETY LIGHTS ONLY	0.00	2.56	2.56
076-0154-016-0000	SAFETY LIGHTS ONLY	0.00	2.56	2.56
076-0154-017-0000	SAFETY LIGHTS ONLY	0.00	2.56	2.56
076-0155-001-0000	SAFETY LIGHTS ONLY	0.00	2.56	2.56
076-0155-002-0000	SAFETY LIGHTS ONLY	0.00	2.56	2.56
076-0155-003-0000	SAFETY LIGHTS ONLY	0.00	2.56	2.56
076-0155-004-0000	SAFETY LIGHTS ONLY	0.00	2.56	2.56
076-0155-005-0000	SAFETY LIGHTS ONLY	0.00	2.56	2.56
076-0155-006-0000	SAFETY LIGHTS ONLY	0.00	2.56	2.56
076-0155-007-0000	SAFETY LIGHTS ONLY	0.00	2.56	2.56
076-0155-008-0000	SAFETY LIGHTS ONLY	0.00	2.56	2.56
076-0155-009-0000	SAFETY LIGHTS ONLY	0.00	2.56	2.56
076-0155-010-0000	SAFETY LIGHTS ONLY	0.00	2.56	2.56
076-0155-011-0000	SAFETY LIGHTS ONLY	0.00	2.56	2.56
076-0155-012-0000	SAFETY LIGHTS ONLY	0.00	2.56	2.56
076-0155-013-0000	SAFETY LIGHTS ONLY	0.00	2.56	2.56
076-0155-014-0000	SAFETY LIGHTS ONLY	0.00	2.56	2.56
076-0155-015-0000	SAFETY LIGHTS ONLY	0.00	2.56	2.56
076-0155-016-0000	SAFETY LIGHTS ONLY	0.00	2.56	2.56
076-0161-001-0000	SAFETY LIGHTS ONLY	0.00	2.56	2.56
076-0161-002-0000	SAFETY LIGHTS ONLY	0.00	2.56	2.56
076-0161-003-0000	SAFETY LIGHTS ONLY	0.00	2.56	2.56
076-0161-004-0000	SAFETY LIGHTS ONLY	0.00	2.56	2.56
076-0161-005-0000	SAFETY LIGHTS ONLY	0.00	2.56	2.56
076-0161-006-0000	SAFETY LIGHTS ONLY	0.00	2.56	2.56

City of Rancho Cordova
Lighting District No. 2012-1
Fiscal Year 2015/16 Preliminary Assessment Roll

ASSESSOR PARCEL NUMBER	CLASSIFICATION	STREET LIGHTS CHARGE	SAFETY LIGHTS CHARGE	ASSESSMENT
076-0161-007-0000	SAFETY LIGHTS ONLY	0.00	2.56	2.56
076-0161-008-0000	SAFETY LIGHTS ONLY	0.00	2.56	2.56
076-0161-009-0000	SAFETY LIGHTS ONLY	0.00	2.56	2.56
076-0161-010-0000	SAFETY LIGHTS ONLY	0.00	2.56	2.56
076-0162-001-0000	SAFETY LIGHTS ONLY	0.00	2.56	2.56
076-0162-002-0000	SAFETY LIGHTS ONLY	0.00	2.56	2.56
076-0162-003-0000	SAFETY LIGHTS ONLY	0.00	2.56	2.56
076-0162-004-0000	SAFETY LIGHTS ONLY	0.00	2.56	2.56
076-0162-005-0000	SAFETY LIGHTS ONLY	0.00	2.56	2.56
076-0162-006-0000	SAFETY LIGHTS ONLY	0.00	2.56	2.56
076-0162-007-0000	SAFETY LIGHTS ONLY	0.00	2.56	2.56
076-0162-008-0000	SAFETY LIGHTS ONLY	0.00	2.56	2.56
076-0162-009-0000	SAFETY LIGHTS ONLY	0.00	2.56	2.56
076-0162-010-0000	SAFETY LIGHTS ONLY	0.00	2.56	2.56
076-0162-011-0000	SAFETY LIGHTS ONLY	0.00	2.56	2.56
076-0162-012-0000	SAFETY LIGHTS ONLY	0.00	2.56	2.56
076-0163-001-0000	SAFETY LIGHTS ONLY	0.00	2.56	2.56
076-0163-002-0000	SAFETY LIGHTS ONLY	0.00	2.56	2.56
076-0163-003-0000	SAFETY LIGHTS ONLY	0.00	2.56	2.56
076-0163-004-0000	SAFETY LIGHTS ONLY	0.00	2.56	2.56
076-0163-005-0000	SAFETY LIGHTS ONLY	0.00	2.56	2.56
076-0163-006-0000	SAFETY LIGHTS ONLY	0.00	2.56	2.56
076-0163-007-0000	SAFETY LIGHTS ONLY	0.00	2.56	2.56
076-0163-008-0000	SAFETY LIGHTS ONLY	0.00	2.56	2.56
076-0163-011-0000	SAFETY LIGHTS ONLY	0.00	2.56	2.56
076-0163-012-0000	SAFETY LIGHTS ONLY	0.00	2.56	2.56
076-0163-013-0000	SAFETY LIGHTS ONLY	0.00	2.56	2.56
076-0164-001-0000	SAFETY LIGHTS ONLY	0.00	2.56	2.56
076-0164-002-0000	SAFETY LIGHTS ONLY	0.00	2.56	2.56
076-0164-003-0000	SAFETY LIGHTS ONLY	0.00	2.56	2.56
076-0164-004-0000	SAFETY LIGHTS ONLY	0.00	2.56	2.56
076-0164-005-0000	SAFETY LIGHTS ONLY	0.00	2.56	2.56
076-0164-006-0000	SAFETY LIGHTS ONLY	0.00	2.56	2.56
076-0164-007-0000	SAFETY LIGHTS ONLY	0.00	2.56	2.56
076-0164-008-0000	SAFETY LIGHTS ONLY	0.00	2.56	2.56
076-0164-009-0000	SAFETY LIGHTS ONLY	0.00	2.56	2.56
076-0164-010-0000	SAFETY LIGHTS ONLY	0.00	2.56	2.56
076-0164-011-0000	SAFETY LIGHTS ONLY	0.00	2.56	2.56
076-0164-012-0000	SAFETY LIGHTS ONLY	0.00	2.56	2.56
076-0164-013-0000	SAFETY LIGHTS ONLY	0.00	2.56	2.56
076-0164-014-0000	SAFETY LIGHTS ONLY	0.00	2.56	2.56
076-0164-015-0000	SAFETY LIGHTS ONLY	0.00	2.56	2.56
076-0164-016-0000	SAFETY LIGHTS ONLY	0.00	2.56	2.56
076-0164-017-0000	SAFETY LIGHTS ONLY	0.00	2.56	2.56
076-0164-018-0000	SAFETY LIGHTS ONLY	0.00	2.56	2.56
076-0164-019-0000	SAFETY LIGHTS ONLY	0.00	2.56	2.56
076-0164-020-0000	SAFETY LIGHTS ONLY	0.00	2.56	2.56
076-0164-021-0000	SAFETY LIGHTS ONLY	0.00	2.56	2.56
076-0164-022-0000	SAFETY LIGHTS ONLY	0.00	2.56	2.56
076-0164-023-0000	SAFETY LIGHTS ONLY	0.00	2.56	2.56
076-0164-024-0000	SAFETY LIGHTS ONLY	0.00	2.56	2.56
076-0164-025-0000	SAFETY LIGHTS ONLY	0.00	2.56	2.56
076-0164-026-0000	SAFETY LIGHTS ONLY	0.00	2.56	2.56
076-0164-027-0000	SAFETY LIGHTS ONLY	0.00	2.56	2.56
076-0164-028-0000	SAFETY LIGHTS ONLY	0.00	2.56	2.56
076-0164-029-0000	SAFETY LIGHTS ONLY	0.00	2.56	2.56
076-0164-030-0000	SAFETY LIGHTS ONLY	0.00	2.56	2.56
076-0164-031-0000	SAFETY LIGHTS ONLY	0.00	2.56	2.56
076-0164-032-0000	SAFETY LIGHTS ONLY	0.00	2.56	2.56
076-0164-033-0000	SAFETY LIGHTS ONLY	0.00	2.56	2.56
076-0164-034-0000	SAFETY LIGHTS ONLY	0.00	2.56	2.56
076-0164-035-0000	SAFETY LIGHTS ONLY	0.00	2.56	2.56
076-0164-036-0000	SAFETY LIGHTS ONLY	0.00	2.56	2.56
076-0164-037-0000	SAFETY LIGHTS ONLY	0.00	2.56	2.56
076-0164-038-0000	SAFETY LIGHTS ONLY	0.00	2.56	2.56

City of Rancho Cordova
Lighting District No. 2012-1
Fiscal Year 2015/16 Preliminary Assessment Roll

ASSESSOR PARCEL NUMBER	CLASSIFICATION	STREET LIGHTS CHARGE	SAFETY LIGHTS CHARGE	ASSESSMENT
076-0164-039-0000	SAFETY LIGHTS ONLY	0.00	2.56	2.56
076-0165-001-0000	SAFETY LIGHTS ONLY	0.00	2.56	2.56
076-0165-002-0000	SAFETY LIGHTS ONLY	0.00	2.56	2.56
076-0165-003-0000	SAFETY LIGHTS ONLY	0.00	2.56	2.56
076-0165-004-0000	SAFETY LIGHTS ONLY	0.00	2.56	2.56
076-0165-005-0000	SAFETY LIGHTS ONLY	0.00	2.56	2.56
076-0165-006-0000	SAFETY LIGHTS ONLY	0.00	2.56	2.56
076-0165-007-0000	SAFETY LIGHTS ONLY	0.00	2.56	2.56
076-0166-001-0000	SAFETY LIGHTS ONLY	0.00	2.56	2.56
076-0171-001-0000	SAFETY LIGHTS ONLY	0.00	2.56	2.56
076-0171-002-0000	SAFETY LIGHTS ONLY	0.00	2.56	2.56
076-0171-003-0000	SAFETY LIGHTS ONLY	0.00	2.56	2.56
076-0171-004-0000	SAFETY LIGHTS ONLY	0.00	2.56	2.56
076-0171-005-0000	SAFETY LIGHTS ONLY	0.00	2.56	2.56
076-0171-006-0000	SAFETY LIGHTS ONLY	0.00	2.56	2.56
076-0172-001-0000	SAFETY LIGHTS ONLY	0.00	2.56	2.56
076-0172-002-0000	SAFETY LIGHTS ONLY	0.00	2.56	2.56
076-0172-003-0000	SAFETY LIGHTS ONLY	0.00	2.56	2.56
076-0172-004-0000	SAFETY LIGHTS ONLY	0.00	2.56	2.56
076-0172-005-0000	SAFETY LIGHTS ONLY	0.00	2.56	2.56
076-0172-006-0000	SAFETY LIGHTS ONLY	0.00	2.56	2.56
076-0173-001-0000	SAFETY LIGHTS ONLY	0.00	2.56	2.56
076-0173-002-0000	SAFETY LIGHTS ONLY	0.00	2.56	2.56
076-0173-003-0000	SAFETY LIGHTS ONLY	0.00	2.56	2.56
076-0173-004-0000	SAFETY LIGHTS ONLY	0.00	2.56	2.56
076-0173-006-0000	SAFETY LIGHTS ONLY	0.00	2.56	2.56
076-0173-007-0000	SAFETY LIGHTS ONLY	0.00	2.56	2.56
076-0173-008-0000	SAFETY LIGHTS ONLY	0.00	2.56	2.56
076-0173-009-0000	SAFETY LIGHTS ONLY	0.00	2.56	2.56
076-0173-010-0000	SAFETY LIGHTS ONLY	0.00	2.56	2.56
076-0173-011-0000	SAFETY LIGHTS ONLY	0.00	2.56	2.56
076-0173-012-0000	SAFETY LIGHTS ONLY	0.00	2.56	2.56
076-0173-013-0000	SAFETY LIGHTS ONLY	0.00	2.56	2.56
076-0173-014-0000	SAFETY LIGHTS ONLY	0.00	2.56	2.56
076-0173-015-0000	SAFETY LIGHTS ONLY	0.00	2.56	2.56
076-0173-016-0000	SAFETY LIGHTS ONLY	0.00	2.56	2.56
076-0174-001-0000	SAFETY LIGHTS ONLY	0.00	2.56	2.56
076-0174-002-0000	SAFETY LIGHTS ONLY	0.00	2.56	2.56
076-0174-003-0000	SAFETY LIGHTS ONLY	0.00	2.56	2.56
076-0174-004-0000	SAFETY LIGHTS ONLY	0.00	2.56	2.56
076-0174-005-0000	SAFETY LIGHTS ONLY	0.00	2.56	2.56
076-0174-006-0000	SAFETY LIGHTS ONLY	0.00	2.56	2.56
076-0174-007-0000	SAFETY LIGHTS ONLY	0.00	2.56	2.56
076-0174-008-0000	SAFETY LIGHTS ONLY	0.00	2.56	2.56
076-0174-009-0000	SAFETY LIGHTS ONLY	0.00	2.56	2.56
076-0174-010-0000	SAFETY LIGHTS ONLY	0.00	2.56	2.56
076-0174-011-0000	SAFETY LIGHTS ONLY	0.00	2.56	2.56
076-0174-012-0000	SAFETY LIGHTS ONLY	0.00	2.56	2.56
076-0175-001-0000	SAFETY LIGHTS ONLY	0.00	2.56	2.56
076-0175-002-0000	SAFETY LIGHTS ONLY	0.00	2.56	2.56
076-0175-003-0000	SAFETY LIGHTS ONLY	0.00	2.56	2.56
076-0175-004-0000	SAFETY LIGHTS ONLY	0.00	2.56	2.56
076-0175-005-0000	SAFETY LIGHTS ONLY	0.00	2.56	2.56
076-0175-006-0000	NON RESIDENTIAL	46.58	2.56	49.14
076-0175-007-0000	SAFETY LIGHTS ONLY	0.00	2.56	2.56
076-0175-008-0000	SAFETY LIGHTS ONLY	0.00	2.56	2.56
076-0175-009-0000	SAFETY LIGHTS ONLY	0.00	2.56	2.56
076-0175-010-0000	SAFETY LIGHTS ONLY	0.00	2.56	2.56
076-0175-011-0000	SAFETY LIGHTS ONLY	0.00	2.56	2.56
076-0175-012-0000	SAFETY LIGHTS ONLY	0.00	2.56	2.56
076-0181-001-0000	SAFETY LIGHTS ONLY	0.00	2.56	2.56
076-0181-002-0000	SAFETY LIGHTS ONLY	0.00	2.56	2.56
076-0181-003-0000	SAFETY LIGHTS ONLY	0.00	2.56	2.56
076-0181-004-0000	SAFETY LIGHTS ONLY	0.00	2.56	2.56
076-0181-005-0000	SAFETY LIGHTS ONLY	0.00	2.56	2.56

City of Rancho Cordova
Lighting District No. 2012-1
Fiscal Year 2015/16 Preliminary Assessment Roll

ASSESSOR PARCEL NUMBER	CLASSIFICATION	STREET LIGHTS CHARGE	SAFETY LIGHTS CHARGE	ASSESSMENT
076-0181-006-0000	SAFETY LIGHTS ONLY	0.00	2.56	2.56
076-0181-007-0000	SAFETY LIGHTS ONLY	0.00	2.56	2.56
076-0181-008-0000	SAFETY LIGHTS ONLY	0.00	2.56	2.56
076-0181-009-0000	SAFETY LIGHTS ONLY	0.00	2.56	2.56
076-0181-010-0000	SAFETY LIGHTS ONLY	0.00	2.56	2.56
076-0181-011-0000	SAFETY LIGHTS ONLY	0.00	2.56	2.56
076-0181-012-0000	SAFETY LIGHTS ONLY	0.00	2.56	2.56
076-0181-013-0000	SAFETY LIGHTS ONLY	0.00	2.56	2.56
076-0181-014-0000	SAFETY LIGHTS ONLY	0.00	2.56	2.56
076-0181-015-0000	SAFETY LIGHTS ONLY	0.00	2.56	2.56
076-0181-016-0000	SAFETY LIGHTS ONLY	0.00	2.56	2.56
076-0181-017-0000	SAFETY LIGHTS ONLY	0.00	2.56	2.56
076-0182-001-0000	SAFETY LIGHTS ONLY	0.00	2.56	2.56
076-0182-002-0000	SAFETY LIGHTS ONLY	0.00	2.56	2.56
076-0182-003-0000	SAFETY LIGHTS ONLY	0.00	2.56	2.56
076-0182-004-0000	SAFETY LIGHTS ONLY	0.00	2.56	2.56
076-0182-005-0000	SAFETY LIGHTS ONLY	0.00	2.56	2.56
076-0182-006-0000	SAFETY LIGHTS ONLY	0.00	2.56	2.56
076-0182-007-0000	SAFETY LIGHTS ONLY	0.00	2.56	2.56
076-0182-008-0000	SAFETY LIGHTS ONLY	0.00	2.56	2.56
076-0182-009-0000	SAFETY LIGHTS ONLY	0.00	2.56	2.56
076-0182-010-0000	SAFETY LIGHTS ONLY	0.00	2.56	2.56
076-0182-011-0000	SAFETY LIGHTS ONLY	0.00	2.56	2.56
076-0182-012-0000	SAFETY LIGHTS ONLY	0.00	2.56	2.56
076-0183-001-0000	RESIDENTIAL	15.32	2.56	17.88
076-0183-002-0000	SAFETY LIGHTS ONLY	0.00	2.56	2.56
076-0183-003-0000	SAFETY LIGHTS ONLY	0.00	2.56	2.56
076-0183-004-0000	SAFETY LIGHTS ONLY	0.00	2.56	2.56
076-0183-005-0000	SAFETY LIGHTS ONLY	0.00	2.56	2.56
076-0183-006-0000	SAFETY LIGHTS ONLY	0.00	2.56	2.56
076-0183-007-0000	SAFETY LIGHTS ONLY	0.00	2.56	2.56
076-0183-008-0000	SAFETY LIGHTS ONLY	0.00	2.56	2.56
076-0183-009-0000	SAFETY LIGHTS ONLY	0.00	2.56	2.56
076-0183-010-0000	SAFETY LIGHTS ONLY	0.00	2.56	2.56
076-0191-001-0000	SAFETY LIGHTS ONLY	0.00	2.56	2.56
076-0191-002-0000	SAFETY LIGHTS ONLY	0.00	2.56	2.56
076-0191-003-0000	SAFETY LIGHTS ONLY	0.00	2.56	2.56
076-0191-004-0000	SAFETY LIGHTS ONLY	0.00	2.56	2.56
076-0191-005-0000	SAFETY LIGHTS ONLY	0.00	2.56	2.56
076-0191-006-0000	SAFETY LIGHTS ONLY	0.00	2.56	2.56
076-0191-007-0000	SAFETY LIGHTS ONLY	0.00	2.56	2.56
076-0191-008-0000	SAFETY LIGHTS ONLY	0.00	2.56	2.56
076-0191-009-0000	SAFETY LIGHTS ONLY	0.00	2.56	2.56
076-0191-010-0000	SAFETY LIGHTS ONLY	0.00	2.56	2.56
076-0191-011-0000	SAFETY LIGHTS ONLY	0.00	2.56	2.56
076-0191-012-0000	SAFETY LIGHTS ONLY	0.00	2.56	2.56
076-0191-013-0000	SAFETY LIGHTS ONLY	0.00	2.56	2.56
076-0191-014-0000	SAFETY LIGHTS ONLY	0.00	2.56	2.56
076-0191-015-0000	SAFETY LIGHTS ONLY	0.00	2.56	2.56
076-0191-016-0000	SAFETY LIGHTS ONLY	0.00	2.56	2.56
076-0191-017-0000	SAFETY LIGHTS ONLY	0.00	2.56	2.56
076-0191-018-0000	SAFETY LIGHTS ONLY	0.00	2.56	2.56
076-0192-001-0000	RESIDENTIAL	15.32	2.56	17.88
076-0192-002-0000	RESIDENTIAL	15.32	2.56	17.88
076-0192-003-0000	SAFETY LIGHTS ONLY	0.00	2.56	2.56
076-0192-004-0000	SAFETY LIGHTS ONLY	0.00	2.56	2.56
076-0192-005-0000	SAFETY LIGHTS ONLY	0.00	2.56	2.56
076-0193-001-0000	SAFETY LIGHTS ONLY	0.00	2.56	2.56
076-0193-002-0000	SAFETY LIGHTS ONLY	0.00	2.56	2.56
076-0193-003-0000	SAFETY LIGHTS ONLY	0.00	2.56	2.56
076-0193-004-0000	SAFETY LIGHTS ONLY	0.00	2.56	2.56
076-0193-005-0000	SAFETY LIGHTS ONLY	0.00	2.56	2.56
076-0193-006-0000	SAFETY LIGHTS ONLY	0.00	2.56	2.56
076-0193-007-0000	SAFETY LIGHTS ONLY	0.00	2.56	2.56
076-0193-008-0000	SAFETY LIGHTS ONLY	0.00	2.56	2.56

City of Rancho Cordova
Lighting District No. 2012-1
Fiscal Year 2015/16 Preliminary Assessment Roll

ASSESSOR PARCEL NUMBER	CLASSIFICATION	STREET LIGHTS CHARGE	SAFETY LIGHTS CHARGE	ASSESSMENT
076-0193-009-0000	SAFETY LIGHTS ONLY	0.00	2.56	2.56
076-0193-010-0000	SAFETY LIGHTS ONLY	0.00	2.56	2.56
076-0193-011-0000	SAFETY LIGHTS ONLY	0.00	2.56	2.56
076-0193-012-0000	SAFETY LIGHTS ONLY	0.00	2.56	2.56
076-0193-013-0000	RESIDENTIAL	15.32	2.56	17.88
076-0201-001-0000	SAFETY LIGHTS ONLY	0.00	2.56	2.56
076-0201-002-0000	SAFETY LIGHTS ONLY	0.00	2.56	2.56
076-0201-003-0000	SAFETY LIGHTS ONLY	0.00	2.56	2.56
076-0201-004-0000	SAFETY LIGHTS ONLY	0.00	2.56	2.56
076-0201-005-0000	SAFETY LIGHTS ONLY	0.00	2.56	2.56
076-0201-006-0000	SAFETY LIGHTS ONLY	0.00	2.56	2.56
076-0201-007-0000	SAFETY LIGHTS ONLY	0.00	2.56	2.56
076-0201-008-0000	SAFETY LIGHTS ONLY	0.00	2.56	2.56
076-0201-009-0000	SAFETY LIGHTS ONLY	0.00	2.56	2.56
076-0202-001-0000	SAFETY LIGHTS ONLY	0.00	2.56	2.56
076-0202-002-0000	SAFETY LIGHTS ONLY	0.00	2.56	2.56
076-0202-003-0000	SAFETY LIGHTS ONLY	0.00	2.56	2.56
076-0202-004-0000	SAFETY LIGHTS ONLY	0.00	2.56	2.56
076-0202-005-0000	SAFETY LIGHTS ONLY	0.00	2.56	2.56
076-0202-006-0000	SAFETY LIGHTS ONLY	0.00	2.56	2.56
076-0202-007-0000	SAFETY LIGHTS ONLY	0.00	2.56	2.56
076-0202-008-0000	SAFETY LIGHTS ONLY	0.00	2.56	2.56
076-0202-009-0000	SAFETY LIGHTS ONLY	0.00	2.56	2.56
076-0202-010-0000	SAFETY LIGHTS ONLY	0.00	2.56	2.56
076-0202-011-0000	SAFETY LIGHTS ONLY	0.00	2.56	2.56
076-0203-001-0000	SAFETY LIGHTS ONLY	0.00	2.56	2.56
076-0203-002-0000	SAFETY LIGHTS ONLY	0.00	2.56	2.56
076-0203-003-0000	SAFETY LIGHTS ONLY	0.00	2.56	2.56
076-0203-004-0000	SAFETY LIGHTS ONLY	0.00	2.56	2.56
076-0203-005-0000	SAFETY LIGHTS ONLY	0.00	2.56	2.56
076-0203-006-0000	SAFETY LIGHTS ONLY	0.00	2.56	2.56
076-0203-007-0000	SAFETY LIGHTS ONLY	0.00	2.56	2.56
076-0203-008-0000	SAFETY LIGHTS ONLY	0.00	2.56	2.56
076-0203-009-0000	SAFETY LIGHTS ONLY	0.00	2.56	2.56
076-0203-010-0000	SAFETY LIGHTS ONLY	0.00	2.56	2.56
076-0203-011-0000	SAFETY LIGHTS ONLY	0.00	2.56	2.56
076-0203-012-0000	SAFETY LIGHTS ONLY	0.00	2.56	2.56
076-0203-013-0000	SAFETY LIGHTS ONLY	0.00	2.56	2.56
076-0203-014-0000	SAFETY LIGHTS ONLY	0.00	2.56	2.56
076-0203-015-0000	SAFETY LIGHTS ONLY	0.00	2.56	2.56
076-0203-016-0000	SAFETY LIGHTS ONLY	0.00	2.56	2.56
076-0203-017-0000	SAFETY LIGHTS ONLY	0.00	2.56	2.56
076-0203-018-0000	SAFETY LIGHTS ONLY	0.00	2.56	2.56
076-0203-019-0000	SAFETY LIGHTS ONLY	0.00	2.56	2.56
076-0204-001-0000	NON RESIDENTIAL	47.08	2.56	49.64
076-0204-002-0000	NON RESIDENTIAL	17.60	2.56	20.16
076-0204-003-0000	SAFETY LIGHTS ONLY	0.00	2.56	2.56
076-0204-004-0000	SAFETY LIGHTS ONLY	0.00	2.56	2.56
076-0204-005-0000	NON RESIDENTIAL	6.52	2.56	9.08
076-0204-006-0000	RESIDENTIAL	15.32	2.56	17.88
076-0204-007-0000	SAFETY LIGHTS ONLY	0.00	2.56	2.56
076-0204-008-0000	SAFETY LIGHTS ONLY	0.00	2.56	2.56
076-0204-009-0000	SAFETY LIGHTS ONLY	0.00	2.56	2.56
076-0204-010-0000	SAFETY LIGHTS ONLY	0.00	2.56	2.56
076-0204-011-0000	SAFETY LIGHTS ONLY	0.00	2.56	2.56
076-0211-001-0000	SAFETY LIGHTS ONLY	0.00	2.56	2.56
076-0211-002-0000	SAFETY LIGHTS ONLY	0.00	2.56	2.56
076-0211-003-0000	SAFETY LIGHTS ONLY	0.00	2.56	2.56
076-0211-004-0000	SAFETY LIGHTS ONLY	0.00	2.56	2.56
076-0211-005-0000	SAFETY LIGHTS ONLY	0.00	2.56	2.56
076-0212-001-0000	SAFETY LIGHTS ONLY	0.00	2.56	2.56
076-0212-002-0000	SAFETY LIGHTS ONLY	0.00	2.56	2.56
076-0212-003-0000	SAFETY LIGHTS ONLY	0.00	2.56	2.56
076-0212-004-0000	SAFETY LIGHTS ONLY	0.00	2.56	2.56
076-0212-005-0000	SAFETY LIGHTS ONLY	0.00	2.56	2.56

City of Rancho Cordova
Lighting District No. 2012-1
Fiscal Year 2015/16 Preliminary Assessment Roll

ASSESSOR PARCEL NUMBER	CLASSIFICATION	STREET LIGHTS CHARGE	SAFETY LIGHTS CHARGE	ASSESSMENT
076-0212-006-0000	SAFETY LIGHTS ONLY	0.00	2.56	2.56
076-0212-007-0000	SAFETY LIGHTS ONLY	0.00	2.56	2.56
076-0212-008-0000	NON RESIDENTIAL	6.28	2.56	8.84
076-0212-010-0000	NON RESIDENTIAL	63.96	2.56	66.52
076-0212-011-0000	NON RESIDENTIAL	6.28	2.56	8.84
076-0212-012-0000	SAFETY LIGHTS ONLY	0.00	2.56	2.56
076-0212-013-0000	SAFETY LIGHTS ONLY	0.00	2.56	2.56
076-0212-014-0000	SAFETY LIGHTS ONLY	0.00	2.56	2.56
076-0212-015-0000	SAFETY LIGHTS ONLY	0.00	2.56	2.56
076-0212-017-0000	NON RESIDENTIAL	32.72	2.56	35.28
076-0212-018-0000	NON RESIDENTIAL	36.76	2.56	39.32
076-0212-020-0000	SAFETY LIGHTS ONLY	0.00	2.56	2.56
076-0212-021-0000	NON RESIDENTIAL	52.38	2.56	54.94
076-0213-003-0000	SAFETY LIGHTS ONLY	0.00	2.56	2.56
076-0213-004-0000	NON RESIDENTIAL	65.98	2.56	68.54
076-0213-005-0000	NON RESIDENTIAL	6.28	2.56	8.84
076-0213-011-0000	SAFETY LIGHTS ONLY	0.00	2.56	2.56
076-0213-012-0000	NON RESIDENTIAL	91.92	2.56	94.48
076-0221-001-0000	NON RESIDENTIAL	93.42	2.56	95.98
076-0222-001-0000	NON RESIDENTIAL	82.60	2.56	85.16
076-0222-002-0000	NON RESIDENTIAL	25.16	2.56	27.72
076-0222-011-0000	NON RESIDENTIAL	112.58	2.56	115.14
076-0222-019-0000	NON RESIDENTIAL	137.00	2.56	139.56
076-0222-020-0000	NON RESIDENTIAL	66.48	2.56	69.04
076-0222-021-0000	NON RESIDENTIAL	48.84	2.56	51.40
076-0222-023-0000	NON RESIDENTIAL	50.86	2.56	53.42
076-0222-025-0000	NON RESIDENTIAL	49.10	2.56	51.66
076-0222-026-0000	NON RESIDENTIAL	107.04	2.56	109.60
076-0231-001-0000	SAFETY LIGHTS ONLY	0.00	2.56	2.56
076-0232-002-0000	SAFETY LIGHTS ONLY	0.00	2.56	2.56
076-0232-003-0000	SAFETY LIGHTS ONLY	0.00	2.56	2.56
076-0232-004-0000	SAFETY LIGHTS ONLY	0.00	2.56	2.56
076-0233-001-0000	SAFETY LIGHTS ONLY	0.00	2.56	2.56
076-0233-002-0000	SAFETY LIGHTS ONLY	0.00	2.56	2.56
076-0233-003-0000	SAFETY LIGHTS ONLY	0.00	2.56	2.56
076-0233-004-0000	SAFETY LIGHTS ONLY	0.00	2.56	2.56
076-0233-005-0000	SAFETY LIGHTS ONLY	0.00	2.56	2.56
076-0233-006-0000	SAFETY LIGHTS ONLY	0.00	2.56	2.56
076-0233-007-0000	SAFETY LIGHTS ONLY	0.00	2.56	2.56
076-0233-008-0000	SAFETY LIGHTS ONLY	0.00	2.56	2.56
076-0233-009-0000	SAFETY LIGHTS ONLY	0.00	2.56	2.56
076-0233-010-0000	SAFETY LIGHTS ONLY	0.00	2.56	2.56
076-0233-011-0000	SAFETY LIGHTS ONLY	0.00	2.56	2.56
076-0233-012-0000	SAFETY LIGHTS ONLY	0.00	2.56	2.56
076-0233-013-0000	SAFETY LIGHTS ONLY	0.00	2.56	2.56
076-0233-014-0000	SAFETY LIGHTS ONLY	0.00	2.56	2.56
076-0233-015-0000	SAFETY LIGHTS ONLY	0.00	2.56	2.56
076-0233-017-0000	SAFETY LIGHTS ONLY	0.00	2.56	2.56
076-0234-001-0000	SAFETY LIGHTS ONLY	0.00	2.56	2.56
076-0234-002-0000	SAFETY LIGHTS ONLY	0.00	2.56	2.56
076-0234-003-0000	SAFETY LIGHTS ONLY	0.00	2.56	2.56
076-0234-004-0000	SAFETY LIGHTS ONLY	0.00	2.56	2.56
076-0234-005-0000	SAFETY LIGHTS ONLY	0.00	2.56	2.56
076-0234-006-0000	SAFETY LIGHTS ONLY	0.00	2.56	2.56
076-0234-007-0000	SAFETY LIGHTS ONLY	0.00	2.56	2.56
076-0234-008-0000	SAFETY LIGHTS ONLY	0.00	2.56	2.56
076-0234-009-0000	SAFETY LIGHTS ONLY	0.00	2.56	2.56
076-0234-010-0000	SAFETY LIGHTS ONLY	0.00	2.56	2.56
076-0234-011-0000	SAFETY LIGHTS ONLY	0.00	2.56	2.56
076-0234-012-0000	SAFETY LIGHTS ONLY	0.00	2.56	2.56
076-0234-013-0000	SAFETY LIGHTS ONLY	0.00	2.56	2.56
076-0234-014-0000	SAFETY LIGHTS ONLY	0.00	2.56	2.56
076-0234-015-0000	SAFETY LIGHTS ONLY	0.00	2.56	2.56
076-0234-016-0000	SAFETY LIGHTS ONLY	0.00	2.56	2.56
076-0234-017-0000	SAFETY LIGHTS ONLY	0.00	2.56	2.56

City of Rancho Cordova
Lighting District No. 2012-1
Fiscal Year 2015/16 Preliminary Assessment Roll

ASSESSOR PARCEL NUMBER	CLASSIFICATION	STREET LIGHTS CHARGE	SAFETY LIGHTS CHARGE	ASSESSMENT
076-0234-018-0000	SAFETY LIGHTS ONLY	0.00	2.56	2.56
076-0234-019-0000	SAFETY LIGHTS ONLY	0.00	2.56	2.56
076-0234-020-0000	SAFETY LIGHTS ONLY	0.00	2.56	2.56
076-0234-021-0000	SAFETY LIGHTS ONLY	0.00	2.56	2.56
076-0234-022-0000	SAFETY LIGHTS ONLY	0.00	2.56	2.56
076-0235-001-0000	SAFETY LIGHTS ONLY	0.00	2.56	2.56
076-0235-002-0000	SAFETY LIGHTS ONLY	0.00	2.56	2.56
076-0235-003-0000	SAFETY LIGHTS ONLY	0.00	2.56	2.56
076-0235-004-0000	SAFETY LIGHTS ONLY	0.00	2.56	2.56
076-0235-005-0000	SAFETY LIGHTS ONLY	0.00	2.56	2.56
076-0235-006-0000	SAFETY LIGHTS ONLY	0.00	2.56	2.56
076-0235-007-0000	SAFETY LIGHTS ONLY	0.00	2.56	2.56
076-0235-008-0000	SAFETY LIGHTS ONLY	0.00	2.56	2.56
076-0235-009-0000	SAFETY LIGHTS ONLY	0.00	2.56	2.56
076-0235-010-0000	SAFETY LIGHTS ONLY	0.00	2.56	2.56
076-0235-011-0000	SAFETY LIGHTS ONLY	0.00	2.56	2.56
076-0235-012-0000	SAFETY LIGHTS ONLY	0.00	2.56	2.56
076-0235-013-0000	SAFETY LIGHTS ONLY	0.00	2.56	2.56
076-0235-014-0000	SAFETY LIGHTS ONLY	0.00	2.56	2.56
076-0235-015-0000	SAFETY LIGHTS ONLY	0.00	2.56	2.56
076-0235-016-0000	SAFETY LIGHTS ONLY	0.00	2.56	2.56
076-0235-017-0000	SAFETY LIGHTS ONLY	0.00	2.56	2.56
076-0235-018-0000	SAFETY LIGHTS ONLY	0.00	2.56	2.56
076-0235-019-0000	SAFETY LIGHTS ONLY	0.00	2.56	2.56
076-0235-020-0000	SAFETY LIGHTS ONLY	0.00	2.56	2.56
076-0235-021-0000	SAFETY LIGHTS ONLY	0.00	2.56	2.56
076-0235-022-0000	SAFETY LIGHTS ONLY	0.00	2.56	2.56
076-0241-001-0000	SAFETY LIGHTS ONLY	0.00	2.56	2.56
076-0241-002-0000	SAFETY LIGHTS ONLY	0.00	2.56	2.56
076-0241-003-0000	SAFETY LIGHTS ONLY	0.00	2.56	2.56
076-0241-004-0000	SAFETY LIGHTS ONLY	0.00	2.56	2.56
076-0241-005-0000	SAFETY LIGHTS ONLY	0.00	2.56	2.56
076-0241-006-0000	SAFETY LIGHTS ONLY	0.00	2.56	2.56
076-0241-007-0000	SAFETY LIGHTS ONLY	0.00	2.56	2.56
076-0241-008-0000	SAFETY LIGHTS ONLY	0.00	2.56	2.56
076-0241-009-0000	SAFETY LIGHTS ONLY	0.00	2.56	2.56
076-0241-010-0000	SAFETY LIGHTS ONLY	0.00	2.56	2.56
076-0241-011-0000	SAFETY LIGHTS ONLY	0.00	2.56	2.56
076-0241-012-0000	SAFETY LIGHTS ONLY	0.00	2.56	2.56
076-0241-013-0000	SAFETY LIGHTS ONLY	0.00	2.56	2.56
076-0241-014-0000	SAFETY LIGHTS ONLY	0.00	2.56	2.56
076-0241-015-0000	SAFETY LIGHTS ONLY	0.00	2.56	2.56
076-0241-016-0000	SAFETY LIGHTS ONLY	0.00	2.56	2.56
076-0241-017-0000	SAFETY LIGHTS ONLY	0.00	2.56	2.56
076-0241-018-0000	SAFETY LIGHTS ONLY	0.00	2.56	2.56
076-0241-019-0000	SAFETY LIGHTS ONLY	0.00	2.56	2.56
076-0241-020-0000	SAFETY LIGHTS ONLY	0.00	2.56	2.56
076-0242-001-0000	SAFETY LIGHTS ONLY	0.00	2.56	2.56
076-0242-002-0000	SAFETY LIGHTS ONLY	0.00	2.56	2.56
076-0242-003-0000	SAFETY LIGHTS ONLY	0.00	2.56	2.56
076-0242-004-0000	SAFETY LIGHTS ONLY	0.00	2.56	2.56
076-0243-001-0000	SAFETY LIGHTS ONLY	0.00	2.56	2.56
076-0243-002-0000	SAFETY LIGHTS ONLY	0.00	2.56	2.56
076-0243-003-0000	SAFETY LIGHTS ONLY	0.00	2.56	2.56
076-0243-004-0000	SAFETY LIGHTS ONLY	0.00	2.56	2.56
076-0243-005-0000	SAFETY LIGHTS ONLY	0.00	2.56	2.56
076-0243-006-0000	SAFETY LIGHTS ONLY	0.00	2.56	2.56
076-0243-007-0000	SAFETY LIGHTS ONLY	0.00	2.56	2.56
076-0243-008-0000	SAFETY LIGHTS ONLY	0.00	2.56	2.56
076-0243-009-0000	SAFETY LIGHTS ONLY	0.00	2.56	2.56
076-0243-010-0000	SAFETY LIGHTS ONLY	0.00	2.56	2.56
076-0243-011-0000	SAFETY LIGHTS ONLY	0.00	2.56	2.56
076-0243-012-0000	SAFETY LIGHTS ONLY	0.00	2.56	2.56
076-0243-013-0000	SAFETY LIGHTS ONLY	0.00	2.56	2.56
076-0243-014-0000	SAFETY LIGHTS ONLY	0.00	2.56	2.56

City of Rancho Cordova
Lighting District No. 2012-1
Fiscal Year 2015/16 Preliminary Assessment Roll

ASSESSOR PARCEL NUMBER	CLASSIFICATION	STREET LIGHTS CHARGE	SAFETY LIGHTS CHARGE	ASSESSMENT
076-0243-015-0000	SAFETY LIGHTS ONLY	0.00	2.56	2.56
076-0243-016-0000	SAFETY LIGHTS ONLY	0.00	2.56	2.56
076-0243-017-0000	SAFETY LIGHTS ONLY	0.00	2.56	2.56
076-0243-018-0000	SAFETY LIGHTS ONLY	0.00	2.56	2.56
076-0243-019-0000	SAFETY LIGHTS ONLY	0.00	2.56	2.56
076-0243-020-0000	SAFETY LIGHTS ONLY	0.00	2.56	2.56
076-0243-021-0000	SAFETY LIGHTS ONLY	0.00	2.56	2.56
076-0243-022-0000	SAFETY LIGHTS ONLY	0.00	2.56	2.56
076-0243-023-0000	SAFETY LIGHTS ONLY	0.00	2.56	2.56
076-0243-024-0000	SAFETY LIGHTS ONLY	0.00	2.56	2.56
076-0244-001-0000	SAFETY LIGHTS ONLY	0.00	2.56	2.56
076-0244-002-0000	SAFETY LIGHTS ONLY	0.00	2.56	2.56
076-0244-003-0000	SAFETY LIGHTS ONLY	0.00	2.56	2.56
076-0244-004-0000	SAFETY LIGHTS ONLY	0.00	2.56	2.56
076-0244-005-0000	SAFETY LIGHTS ONLY	0.00	2.56	2.56
076-0244-006-0000	SAFETY LIGHTS ONLY	0.00	2.56	2.56
076-0244-007-0000	SAFETY LIGHTS ONLY	0.00	2.56	2.56
076-0244-008-0000	SAFETY LIGHTS ONLY	0.00	2.56	2.56
076-0244-009-0000	SAFETY LIGHTS ONLY	0.00	2.56	2.56
076-0245-001-0000	SAFETY LIGHTS ONLY	0.00	2.56	2.56
076-0245-002-0000	SAFETY LIGHTS ONLY	0.00	2.56	2.56
076-0245-003-0000	SAFETY LIGHTS ONLY	0.00	2.56	2.56
076-0245-004-0000	SAFETY LIGHTS ONLY	0.00	2.56	2.56
076-0245-005-0000	SAFETY LIGHTS ONLY	0.00	2.56	2.56
076-0245-006-0000	SAFETY LIGHTS ONLY	0.00	2.56	2.56
076-0245-007-0000	SAFETY LIGHTS ONLY	0.00	2.56	2.56
076-0245-008-0000	SAFETY LIGHTS ONLY	0.00	2.56	2.56
076-0245-009-0000	SAFETY LIGHTS ONLY	0.00	2.56	2.56
076-0245-010-0000	SAFETY LIGHTS ONLY	0.00	2.56	2.56
076-0245-011-0000	SAFETY LIGHTS ONLY	0.00	2.56	2.56
076-0245-012-0000	SAFETY LIGHTS ONLY	0.00	2.56	2.56
076-0245-013-0000	SAFETY LIGHTS ONLY	0.00	2.56	2.56
076-0245-014-0000	SAFETY LIGHTS ONLY	0.00	2.56	2.56
076-0245-015-0000	SAFETY LIGHTS ONLY	0.00	2.56	2.56
076-0245-016-0000	SAFETY LIGHTS ONLY	0.00	2.56	2.56
076-0245-017-0000	SAFETY LIGHTS ONLY	0.00	2.56	2.56
076-0251-001-0000	SAFETY LIGHTS ONLY	0.00	2.56	2.56
076-0252-001-0000	SAFETY LIGHTS ONLY	0.00	2.56	2.56
076-0252-002-0000	SAFETY LIGHTS ONLY	0.00	2.56	2.56
076-0252-003-0000	SAFETY LIGHTS ONLY	0.00	2.56	2.56
076-0252-004-0000	SAFETY LIGHTS ONLY	0.00	2.56	2.56
076-0252-005-0000	SAFETY LIGHTS ONLY	0.00	2.56	2.56
076-0252-006-0000	SAFETY LIGHTS ONLY	0.00	2.56	2.56
076-0252-007-0000	SAFETY LIGHTS ONLY	0.00	2.56	2.56
076-0252-008-0000	SAFETY LIGHTS ONLY	0.00	2.56	2.56
076-0252-009-0000	SAFETY LIGHTS ONLY	0.00	2.56	2.56
076-0252-010-0000	SAFETY LIGHTS ONLY	0.00	2.56	2.56
076-0252-011-0000	SAFETY LIGHTS ONLY	0.00	2.56	2.56
076-0252-012-0000	SAFETY LIGHTS ONLY	0.00	2.56	2.56
076-0252-013-0000	SAFETY LIGHTS ONLY	0.00	2.56	2.56
076-0252-014-0000	SAFETY LIGHTS ONLY	0.00	2.56	2.56
076-0252-015-0000	SAFETY LIGHTS ONLY	0.00	2.56	2.56
076-0252-016-0000	SAFETY LIGHTS ONLY	0.00	2.56	2.56
076-0252-017-0000	SAFETY LIGHTS ONLY	0.00	2.56	2.56
076-0252-018-0000	SAFETY LIGHTS ONLY	0.00	2.56	2.56
076-0252-019-0000	SAFETY LIGHTS ONLY	0.00	2.56	2.56
076-0252-020-0000	SAFETY LIGHTS ONLY	0.00	2.56	2.56
076-0252-021-0000	SAFETY LIGHTS ONLY	0.00	2.56	2.56
076-0252-022-0000	SAFETY LIGHTS ONLY	0.00	2.56	2.56
076-0252-023-0000	SAFETY LIGHTS ONLY	0.00	2.56	2.56
076-0252-024-0000	SAFETY LIGHTS ONLY	0.00	2.56	2.56
076-0252-025-0000	SAFETY LIGHTS ONLY	0.00	2.56	2.56
076-0252-026-0000	SAFETY LIGHTS ONLY	0.00	2.56	2.56
076-0253-001-0000	SAFETY LIGHTS ONLY	0.00	2.56	2.56
076-0253-002-0000	SAFETY LIGHTS ONLY	0.00	2.56	2.56

City of Rancho Cordova
Lighting District No. 2012-1
Fiscal Year 2015/16 Preliminary Assessment Roll

ASSESSOR PARCEL NUMBER	CLASSIFICATION	STREET LIGHTS CHARGE	SAFETY LIGHTS CHARGE	ASSESSMENT
076-0253-003-0000	SAFETY LIGHTS ONLY	0.00	2.56	2.56
076-0253-004-0000	SAFETY LIGHTS ONLY	0.00	2.56	2.56
076-0253-005-0000	SAFETY LIGHTS ONLY	0.00	2.56	2.56
076-0253-006-0000	SAFETY LIGHTS ONLY	0.00	2.56	2.56
076-0253-007-0000	SAFETY LIGHTS ONLY	0.00	2.56	2.56
076-0253-008-0000	SAFETY LIGHTS ONLY	0.00	2.56	2.56
076-0253-009-0000	SAFETY LIGHTS ONLY	0.00	2.56	2.56
076-0253-010-0000	SAFETY LIGHTS ONLY	0.00	2.56	2.56
076-0253-011-0000	SAFETY LIGHTS ONLY	0.00	2.56	2.56
076-0253-012-0000	SAFETY LIGHTS ONLY	0.00	2.56	2.56
076-0253-013-0000	SAFETY LIGHTS ONLY	0.00	2.56	2.56
076-0253-014-0000	SAFETY LIGHTS ONLY	0.00	2.56	2.56
076-0254-001-0000	SAFETY LIGHTS ONLY	0.00	2.56	2.56
076-0254-002-0000	SAFETY LIGHTS ONLY	0.00	2.56	2.56
076-0254-003-0000	SAFETY LIGHTS ONLY	0.00	2.56	2.56
076-0254-004-0000	SAFETY LIGHTS ONLY	0.00	2.56	2.56
076-0254-005-0000	SAFETY LIGHTS ONLY	0.00	2.56	2.56
076-0254-006-0000	SAFETY LIGHTS ONLY	0.00	2.56	2.56
076-0254-007-0000	SAFETY LIGHTS ONLY	0.00	2.56	2.56
076-0254-008-0000	SAFETY LIGHTS ONLY	0.00	2.56	2.56
076-0254-009-0000	SAFETY LIGHTS ONLY	0.00	2.56	2.56
076-0261-001-0000	SAFETY LIGHTS ONLY	0.00	2.56	2.56
076-0261-002-0000	SAFETY LIGHTS ONLY	0.00	2.56	2.56
076-0261-003-0000	SAFETY LIGHTS ONLY	0.00	2.56	2.56
076-0261-004-0000	SAFETY LIGHTS ONLY	0.00	2.56	2.56
076-0261-006-0000	SAFETY LIGHTS ONLY	0.00	2.56	2.56
076-0261-007-0000	SAFETY LIGHTS ONLY	0.00	2.56	2.56
076-0261-008-0000	SAFETY LIGHTS ONLY	0.00	2.56	2.56
076-0262-001-0000	SAFETY LIGHTS ONLY	0.00	2.56	2.56
076-0262-002-0000	SAFETY LIGHTS ONLY	0.00	2.56	2.56
076-0262-003-0000	SAFETY LIGHTS ONLY	0.00	2.56	2.56
076-0262-004-0000	SAFETY LIGHTS ONLY	0.00	2.56	2.56
076-0262-005-0000	SAFETY LIGHTS ONLY	0.00	2.56	2.56
076-0262-006-0000	SAFETY LIGHTS ONLY	0.00	2.56	2.56
076-0262-007-0000	SAFETY LIGHTS ONLY	0.00	2.56	2.56
076-0262-008-0000	SAFETY LIGHTS ONLY	0.00	2.56	2.56
076-0262-009-0000	SAFETY LIGHTS ONLY	0.00	2.56	2.56
076-0262-010-0000	SAFETY LIGHTS ONLY	0.00	2.56	2.56
076-0270-001-0000	SAFETY LIGHTS ONLY	0.00	2.56	2.56
076-0270-002-0000	SAFETY LIGHTS ONLY	0.00	2.56	2.56
076-0270-003-0000	SAFETY LIGHTS ONLY	0.00	2.56	2.56
076-0270-004-0000	SAFETY LIGHTS ONLY	0.00	2.56	2.56
076-0270-005-0000	SAFETY LIGHTS ONLY	0.00	2.56	2.56
076-0270-006-0000	SAFETY LIGHTS ONLY	0.00	2.56	2.56
076-0270-007-0000	SAFETY LIGHTS ONLY	0.00	2.56	2.56
076-0270-008-0000	SAFETY LIGHTS ONLY	0.00	2.56	2.56
076-0270-009-0000	SAFETY LIGHTS ONLY	0.00	2.56	2.56
076-0270-010-0000	SAFETY LIGHTS ONLY	0.00	2.56	2.56
076-0270-011-0000	SAFETY LIGHTS ONLY	0.00	2.56	2.56
076-0270-012-0000	SAFETY LIGHTS ONLY	0.00	2.56	2.56
076-0270-014-0000	SAFETY LIGHTS ONLY	0.00	2.56	2.56
076-0270-015-0000	SAFETY LIGHTS ONLY	0.00	2.56	2.56
076-0270-016-0000	SAFETY LIGHTS ONLY	0.00	2.56	2.56
076-0270-017-0000	SAFETY LIGHTS ONLY	0.00	2.56	2.56
076-0270-018-0000	SAFETY LIGHTS ONLY	0.00	2.56	2.56
076-0270-019-0000	SAFETY LIGHTS ONLY	0.00	2.56	2.56
076-0270-020-0000	SAFETY LIGHTS ONLY	0.00	2.56	2.56
076-0270-021-0000	SAFETY LIGHTS ONLY	0.00	2.56	2.56
076-0270-022-0000	SAFETY LIGHTS ONLY	0.00	2.56	2.56
076-0270-023-0000	SAFETY LIGHTS ONLY	0.00	2.56	2.56
076-0270-024-0000	SAFETY LIGHTS ONLY	0.00	2.56	2.56
076-0270-025-0000	SAFETY LIGHTS ONLY	0.00	2.56	2.56
076-0270-026-0000	SAFETY LIGHTS ONLY	0.00	2.56	2.56
076-0270-027-0000	SAFETY LIGHTS ONLY	0.00	2.56	2.56
076-0270-028-0000	SAFETY LIGHTS ONLY	0.00	2.56	2.56

**City of Rancho Cordova
Lighting District No. 2012-1
Fiscal Year 2015/16 Preliminary Assessment Roll**

ASSESSOR PARCEL NUMBER	CLASSIFICATION	STREET LIGHTS CHARGE	SAFETY LIGHTS CHARGE	ASSESSMENT
076-0270-029-0000	SAFETY LIGHTS ONLY	0.00	2.56	2.56
076-0270-035-0000	SAFETY LIGHTS ONLY	0.00	2.56	2.56
077-0010-017-0000	SAFETY LIGHTS ONLY	0.00	2.56	2.56
077-0010-025-0000	NON RESIDENTIAL	18.36	2.56	20.92
077-0010-027-0000	NON RESIDENTIAL	390.42	2.56	392.98
077-0010-030-0000	SAFETY LIGHTS ONLY	0.00	2.56	2.56
077-0010-031-0000	RESIDENTIAL	15.32	2.56	17.88
077-0010-048-0000	SAFETY LIGHTS ONLY	0.00	2.56	2.56
077-0010-049-0000	SAFETY LIGHTS ONLY	0.00	2.56	2.56
077-0010-051-0000	NON RESIDENTIAL	140.78	2.56	143.34
077-0010-052-0000	NON RESIDENTIAL	30.20	2.56	32.76
077-0010-053-0000	NON RESIDENTIAL	36.76	2.56	39.32
077-0020-017-0000	NON RESIDENTIAL	207.80	2.56	210.36
077-0020-023-0000	NON RESIDENTIAL	408.80	2.56	411.36
077-0020-029-0000	NON RESIDENTIAL	392.18	2.56	394.74
077-0020-035-0000	NON RESIDENTIAL	52.88	2.56	55.44
077-0020-038-0000	NON RESIDENTIAL	300.74	2.56	303.30
077-0020-040-0000	NON RESIDENTIAL	93.94	2.56	96.50
077-0020-042-0000	NON RESIDENTIAL	184.86	2.56	187.42
077-0020-047-0000	NON RESIDENTIAL	56.40	2.56	58.96
077-0020-048-0000	NON RESIDENTIAL	148.60	2.56	151.16
077-0020-054-0000	SAFETY LIGHTS ONLY	0.00	2.56	2.56
077-0020-055-0000	SAFETY LIGHTS ONLY	0.00	2.56	2.56
077-0020-056-0000	NON RESIDENTIAL	234.00	2.56	236.56
077-0020-057-0000	NON RESIDENTIAL	97.72	2.56	100.28
077-0020-060-0000	SAFETY LIGHTS ONLY	0.00	2.56	2.56
077-0020-062-0000	SAFETY LIGHTS ONLY	0.00	2.56	2.56
077-0020-063-0000	SAFETY LIGHTS ONLY	0.00	2.56	2.56
077-0020-065-0000	NON RESIDENTIAL	149.10	2.56	151.66
077-0020-066-0000	NON RESIDENTIAL	206.02	2.56	208.58
077-0020-070-0000	NON RESIDENTIAL	155.90	2.56	158.46
077-0020-081-0000	SAFETY LIGHTS ONLY	0.00	2.56	2.56
077-0020-084-0000	SAFETY LIGHTS ONLY	0.00	2.56	2.56
077-0020-085-0000	NON RESIDENTIAL	107.56	2.56	110.12
077-0030-003-0000	NON RESIDENTIAL	74.28	2.56	76.84
077-0030-004-0000	NON RESIDENTIAL	81.08	2.56	83.64
077-0030-005-0000	NON RESIDENTIAL	42.54	2.56	45.10
077-0030-007-0000	SAFETY LIGHTS ONLY	0.00	2.56	2.56
077-0030-008-0000	SAFETY LIGHTS ONLY	0.00	2.56	2.56
077-0030-009-0000	SAFETY LIGHTS ONLY	0.00	2.56	2.56
077-0030-010-0000	SAFETY LIGHTS ONLY	0.00	2.56	2.56
077-0030-011-0000	NON RESIDENTIAL	56.14	2.56	58.70
077-0030-012-0000	SAFETY LIGHTS ONLY	0.00	2.56	2.56
077-0030-013-0000	NON RESIDENTIAL	43.56	2.56	46.12
077-0030-015-0000	NON RESIDENTIAL	118.12	2.56	120.68
077-0030-016-0000	NON RESIDENTIAL	26.68	2.56	29.24
077-0030-017-0000	NON RESIDENTIAL	39.02	2.56	41.58
077-0030-018-0000	NON RESIDENTIAL	42.04	2.56	44.60
077-0030-025-0000	NON RESIDENTIAL	74.28	2.56	76.84
077-0030-041-0000	SAFETY LIGHTS ONLY	0.00	2.56	2.56
077-0030-042-0000	NON RESIDENTIAL	22.90	2.56	25.46
077-0030-046-0000	NON RESIDENTIAL	78.32	2.56	80.88
077-0030-047-0000	NON RESIDENTIAL	45.56	2.56	48.12
077-0040-017-0000	NON RESIDENTIAL	251.90	2.56	254.46
077-0040-033-0000	NON RESIDENTIAL	15.34	2.56	17.90
077-0040-034-0000	NON RESIDENTIAL	15.34	2.56	17.90
077-0040-035-0000	NON RESIDENTIAL	15.34	2.56	17.90
077-0040-036-0000	NON RESIDENTIAL	15.34	2.56	17.90
077-0040-037-0000	NON RESIDENTIAL	15.34	2.56	17.90
077-0040-038-0000	NON RESIDENTIAL	15.34	2.56	17.90
077-0040-039-0000	NON RESIDENTIAL	15.34	2.56	17.90
077-0040-044-0000	NON RESIDENTIAL	114.58	2.56	117.14
077-0040-046-0000	SAFETY LIGHTS ONLY	0.00	2.56	2.56
077-0040-048-0000	NON RESIDENTIAL	73.28	2.56	75.84
077-0040-051-0000	NON RESIDENTIAL	108.30	2.56	110.86

**City of Rancho Cordova
Lighting District No. 2012-1
Fiscal Year 2015/16 Preliminary Assessment Roll**

ASSESSOR PARCEL NUMBER	CLASSIFICATION	STREET LIGHTS CHARGE	SAFETY LIGHTS CHARGE	ASSESSMENT
077-0040-052-0000	NON RESIDENTIAL	230.72	2.56	233.28
077-0040-053-0000	NON RESIDENTIAL	108.54	2.56	111.10
077-0050-011-0000	NON RESIDENTIAL	12.58	2.56	15.14
077-0050-014-0000	SAFETY LIGHTS ONLY	0.00	2.56	2.56
077-0050-024-0000	NON RESIDENTIAL	60.44	2.56	63.00
077-0050-036-0000	NON RESIDENTIAL	42.30	2.56	44.86
077-0050-037-0000	SAFETY LIGHTS ONLY	0.00	2.56	2.56
077-0050-040-0000	NON RESIDENTIAL	73.28	2.56	75.84
077-0050-042-0000	NON RESIDENTIAL	104.52	2.56	107.08
077-0050-043-0000	NON RESIDENTIAL	79.32	2.56	81.88
077-0050-044-0000	NON RESIDENTIAL	110.56	2.56	113.12
077-0050-046-0000	NON RESIDENTIAL	118.12	2.56	120.68
077-0050-047-0000	NON RESIDENTIAL	63.20	2.56	65.76
077-0050-048-0000	NON RESIDENTIAL	115.34	2.56	117.90
077-0050-049-0000	NON RESIDENTIAL	80.08	2.56	82.64
077-0050-050-0000	NON RESIDENTIAL	14.58	2.56	17.14
077-0050-051-0000	SAFETY LIGHTS ONLY	0.00	2.56	2.56
077-0050-052-0000	SAFETY LIGHTS ONLY	0.00	2.56	2.56
077-0050-053-0000	NON RESIDENTIAL	15.34	2.56	17.90
077-0050-054-0000	NON RESIDENTIAL	15.34	2.56	17.90
077-0050-055-0000	NON RESIDENTIAL	15.34	2.56	17.90
077-0050-056-0000	NON RESIDENTIAL	15.34	2.56	17.90
077-0050-063-0000	NON RESIDENTIAL	352.66	2.56	355.22
077-0050-064-0000	NON RESIDENTIAL	60.18	2.56	62.74
077-0050-065-0000	SAFETY LIGHTS ONLY	0.00	2.56	2.56
077-0050-066-0000	SAFETY LIGHTS ONLY	0.00	2.56	2.56
077-0050-067-0000	NON RESIDENTIAL	94.94	2.56	97.50
077-0050-068-0000	NON RESIDENTIAL	127.94	2.56	130.50
077-0050-069-0000	SAFETY LIGHTS ONLY	0.00	2.56	2.56
077-0050-075-0000	NON RESIDENTIAL	319.64	2.56	322.20
077-0050-076-0000	NON RESIDENTIAL	361.96	2.56	364.52
077-0050-077-0000	NON RESIDENTIAL	757.70	2.56	760.26
077-0050-078-0000	NON RESIDENTIAL	159.94	2.56	162.50
077-0050-082-0000	SAFETY LIGHTS ONLY	0.00	2.56	2.56
077-0050-083-0000	NON RESIDENTIAL	76.30	2.56	78.86
077-0050-085-0000	NON RESIDENTIAL	337.52	2.56	340.08
077-0050-086-0000	NON RESIDENTIAL	217.62	2.56	220.18
077-0061-001-0000	RESIDENTIAL	15.32	2.56	17.88
077-0061-002-0000	RESIDENTIAL	15.32	2.56	17.88
077-0061-003-0000	RESIDENTIAL	15.32	2.56	17.88
077-0062-001-0000	RESIDENTIAL	15.32	2.56	17.88
077-0062-002-0000	RESIDENTIAL	15.32	2.56	17.88
077-0062-003-0000	RESIDENTIAL	15.32	2.56	17.88
077-0063-001-0000	RESIDENTIAL	15.32	2.56	17.88
077-0063-002-0000	RESIDENTIAL	15.32	2.56	17.88
077-0063-003-0000	RESIDENTIAL	15.32	2.56	17.88
077-0063-004-0000	RESIDENTIAL	15.32	2.56	17.88
077-0064-001-0000	RESIDENTIAL	15.32	2.56	17.88
077-0064-002-0000	RESIDENTIAL	15.32	2.56	17.88
077-0064-003-0000	RESIDENTIAL	15.32	2.56	17.88
077-0064-004-0000	RESIDENTIAL	15.32	2.56	17.88
077-0064-005-0000	RESIDENTIAL	15.32	2.56	17.88
077-0064-006-0000	RESIDENTIAL	15.32	2.56	17.88
077-0064-007-0000	RESIDENTIAL	15.32	2.56	17.88
077-0064-008-0000	RESIDENTIAL	15.32	2.56	17.88
077-0064-009-0000	RESIDENTIAL	15.32	2.56	17.88
077-0064-010-0000	RESIDENTIAL	15.32	2.56	17.88
077-0064-011-0000	RESIDENTIAL	15.32	2.56	17.88
077-0064-012-0000	RESIDENTIAL	15.32	2.56	17.88
077-0064-013-0000	RESIDENTIAL	15.32	2.56	17.88
077-0064-014-0000	RESIDENTIAL	15.32	2.56	17.88
077-0064-015-0000	RESIDENTIAL	15.32	2.56	17.88
077-0064-016-0000	RESIDENTIAL	15.32	2.56	17.88
077-0064-017-0000	RESIDENTIAL	15.32	2.56	17.88
077-0064-018-0000	RESIDENTIAL	15.32	2.56	17.88

**City of Rancho Cordova
Lighting District No. 2012-1
Fiscal Year 2015/16 Preliminary Assessment Roll**

ASSESSOR PARCEL NUMBER	CLASSIFICATION	STREET LIGHTS CHARGE	SAFETY LIGHTS CHARGE	ASSESSMENT
077-0064-019-0000	RESIDENTIAL	15.32	2.56	17.88
077-0064-020-0000	RESIDENTIAL	15.32	2.56	17.88
077-0064-021-0000	RESIDENTIAL	15.32	2.56	17.88
077-0064-022-0000	RESIDENTIAL	15.32	2.56	17.88
077-0064-023-0000	RESIDENTIAL	15.32	2.56	17.88
077-0064-024-0000	RESIDENTIAL	15.32	2.56	17.88
077-0064-025-0000	RESIDENTIAL	15.32	2.56	17.88
077-0064-026-0000	RESIDENTIAL	15.32	2.56	17.88
077-0064-027-0000	RESIDENTIAL	15.32	2.56	17.88
077-0064-028-0000	RESIDENTIAL	15.32	2.56	17.88
077-0064-029-0000	RESIDENTIAL	15.32	2.56	17.88
077-0064-030-0000	RESIDENTIAL	15.32	2.56	17.88
077-0065-001-0000	RESIDENTIAL	15.32	2.56	17.88
077-0065-002-0000	RESIDENTIAL	15.32	2.56	17.88
077-0065-003-0000	RESIDENTIAL	15.32	2.56	17.88
077-0065-004-0000	RESIDENTIAL	15.32	2.56	17.88
077-0065-005-0000	RESIDENTIAL	15.32	2.56	17.88
077-0065-006-0000	RESIDENTIAL	15.32	2.56	17.88
077-0065-007-0000	RESIDENTIAL	15.32	2.56	17.88
077-0065-008-0000	RESIDENTIAL	15.32	2.56	17.88
077-0065-009-0000	RESIDENTIAL	15.32	2.56	17.88
077-0065-010-0000	RESIDENTIAL	15.32	2.56	17.88
077-0065-011-0000	RESIDENTIAL	15.32	2.56	17.88
077-0065-012-0000	RESIDENTIAL	15.32	2.56	17.88
077-0065-013-0000	RESIDENTIAL	15.32	2.56	17.88
077-0065-014-0000	RESIDENTIAL	15.32	2.56	17.88
077-0065-015-0000	RESIDENTIAL	15.32	2.56	17.88
077-0065-016-0000	RESIDENTIAL	15.32	2.56	17.88
077-0065-017-0000	RESIDENTIAL	15.32	2.56	17.88
077-0065-018-0000	RESIDENTIAL	15.32	2.56	17.88
077-0066-001-0000	RESIDENTIAL	15.32	2.56	17.88
077-0066-002-0000	RESIDENTIAL	15.32	2.56	17.88
077-0066-003-0000	RESIDENTIAL	15.32	2.56	17.88
077-0066-004-0000	RESIDENTIAL	15.32	2.56	17.88
077-0066-005-0000	RESIDENTIAL	15.32	2.56	17.88
077-0066-006-0000	RESIDENTIAL	15.32	2.56	17.88
077-0066-007-0000	RESIDENTIAL	15.32	2.56	17.88
077-0066-008-0000	RESIDENTIAL	15.32	2.56	17.88
077-0066-009-0000	RESIDENTIAL	15.32	2.56	17.88
077-0066-010-0000	RESIDENTIAL	15.32	2.56	17.88
077-0066-011-0000	RESIDENTIAL	15.32	2.56	17.88
077-0071-001-0000	RESIDENTIAL	15.32	2.56	17.88
077-0071-002-0000	RESIDENTIAL	15.32	2.56	17.88
077-0071-003-0000	RESIDENTIAL	15.32	2.56	17.88
077-0071-004-0000	RESIDENTIAL	15.32	2.56	17.88
077-0071-005-0000	RESIDENTIAL	15.32	2.56	17.88
077-0071-006-0000	RESIDENTIAL	15.32	2.56	17.88
077-0071-007-0000	RESIDENTIAL	15.32	2.56	17.88
077-0071-008-0000	RESIDENTIAL	15.32	2.56	17.88
077-0071-009-0000	RESIDENTIAL	15.32	2.56	17.88
077-0071-010-0000	RESIDENTIAL	15.32	2.56	17.88
077-0071-011-0000	RESIDENTIAL	15.32	2.56	17.88
077-0071-012-0000	RESIDENTIAL	15.32	2.56	17.88
077-0071-013-0000	RESIDENTIAL	15.32	2.56	17.88
077-0072-001-0000	RESIDENTIAL	15.32	2.56	17.88
077-0072-002-0000	RESIDENTIAL	15.32	2.56	17.88
077-0072-003-0000	RESIDENTIAL	15.32	2.56	17.88
077-0072-004-0000	RESIDENTIAL	15.32	2.56	17.88
077-0072-005-0000	RESIDENTIAL	15.32	2.56	17.88
077-0072-006-0000	RESIDENTIAL	15.32	2.56	17.88
077-0072-007-0000	RESIDENTIAL	15.32	2.56	17.88
077-0072-008-0000	RESIDENTIAL	15.32	2.56	17.88
077-0072-009-0000	RESIDENTIAL	15.32	2.56	17.88
077-0072-010-0000	RESIDENTIAL	15.32	2.56	17.88
077-0072-011-0000	RESIDENTIAL	15.32	2.56	17.88

**City of Rancho Cordova
Lighting District No. 2012-1
Fiscal Year 2015/16 Preliminary Assessment Roll**

ASSESSOR PARCEL NUMBER	CLASSIFICATION	STREET LIGHTS CHARGE	SAFETY LIGHTS CHARGE	ASSESSMENT
077-0072-012-0000	RESIDENTIAL	15.32	2.56	17.88
077-0072-013-0000	RESIDENTIAL	15.32	2.56	17.88
077-0072-014-0000	RESIDENTIAL	15.32	2.56	17.88
077-0072-015-0000	RESIDENTIAL	15.32	2.56	17.88
077-0072-016-0000	RESIDENTIAL	15.32	2.56	17.88
077-0072-017-0000	RESIDENTIAL	15.32	2.56	17.88
077-0072-018-0000	RESIDENTIAL	15.32	2.56	17.88
077-0072-019-0000	RESIDENTIAL	15.32	2.56	17.88
077-0072-020-0000	RESIDENTIAL	15.32	2.56	17.88
077-0072-021-0000	RESIDENTIAL	15.32	2.56	17.88
077-0072-022-0000	RESIDENTIAL	15.32	2.56	17.88
077-0073-001-0000	RESIDENTIAL	15.32	2.56	17.88
077-0073-002-0000	RESIDENTIAL	15.32	2.56	17.88
077-0073-003-0000	RESIDENTIAL	15.32	2.56	17.88
077-0073-004-0000	RESIDENTIAL	15.32	2.56	17.88
077-0073-005-0000	RESIDENTIAL	15.32	2.56	17.88
077-0073-006-0000	RESIDENTIAL	15.32	2.56	17.88
077-0073-007-0000	RESIDENTIAL	15.32	2.56	17.88
077-0073-008-0000	RESIDENTIAL	15.32	2.56	17.88
077-0073-009-0000	RESIDENTIAL	15.32	2.56	17.88
077-0073-010-0000	RESIDENTIAL	15.32	2.56	17.88
077-0073-013-0000	RESIDENTIAL	15.32	2.56	17.88
077-0073-014-0000	RESIDENTIAL	15.32	2.56	17.88
077-0073-015-0000	RESIDENTIAL	15.32	2.56	17.88
077-0073-016-0000	RESIDENTIAL	15.32	2.56	17.88
077-0073-017-0000	RESIDENTIAL	15.32	2.56	17.88
077-0073-018-0000	RESIDENTIAL	15.32	2.56	17.88
077-0073-019-0000	RESIDENTIAL	15.32	2.56	17.88
077-0073-020-0000	RESIDENTIAL	15.32	2.56	17.88
077-0074-001-0000	RESIDENTIAL	15.32	2.56	17.88
077-0074-002-0000	RESIDENTIAL	15.32	2.56	17.88
077-0074-003-0000	RESIDENTIAL	15.32	2.56	17.88
077-0074-004-0000	RESIDENTIAL	15.32	2.56	17.88
077-0074-005-0000	RESIDENTIAL	15.32	2.56	17.88
077-0074-006-0000	RESIDENTIAL	15.32	2.56	17.88
077-0074-007-0000	RESIDENTIAL	15.32	2.56	17.88
077-0074-008-0000	RESIDENTIAL	15.32	2.56	17.88
077-0074-009-0000	RESIDENTIAL	15.32	2.56	17.88
077-0074-010-0000	RESIDENTIAL	15.32	2.56	17.88
077-0074-011-0000	RESIDENTIAL	15.32	2.56	17.88
077-0074-012-0000	RESIDENTIAL	15.32	2.56	17.88
077-0074-013-0000	RESIDENTIAL	15.32	2.56	17.88
077-0074-014-0000	RESIDENTIAL	15.32	2.56	17.88
077-0074-015-0000	RESIDENTIAL	15.32	2.56	17.88
077-0081-001-0000	RESIDENTIAL	15.32	2.56	17.88
077-0081-002-0000	RESIDENTIAL	15.32	2.56	17.88
077-0081-003-0000	RESIDENTIAL	15.32	2.56	17.88
077-0081-004-0000	RESIDENTIAL	15.32	2.56	17.88
077-0081-005-0000	RESIDENTIAL	15.32	2.56	17.88
077-0081-006-0000	RESIDENTIAL	15.32	2.56	17.88
077-0081-007-0000	RESIDENTIAL	15.32	2.56	17.88
077-0082-001-0000	RESIDENTIAL	15.32	2.56	17.88
077-0082-002-0000	RESIDENTIAL	15.32	2.56	17.88
077-0082-003-0000	RESIDENTIAL	15.32	2.56	17.88
077-0082-004-0000	RESIDENTIAL	15.32	2.56	17.88
077-0082-005-0000	RESIDENTIAL	15.32	2.56	17.88
077-0082-006-0000	RESIDENTIAL	15.32	2.56	17.88
077-0082-007-0000	RESIDENTIAL	15.32	2.56	17.88
077-0082-008-0000	RESIDENTIAL	15.32	2.56	17.88
077-0082-009-0000	RESIDENTIAL	15.32	2.56	17.88
077-0082-010-0000	RESIDENTIAL	15.32	2.56	17.88
077-0082-011-0000	RESIDENTIAL	15.32	2.56	17.88
077-0082-012-0000	RESIDENTIAL	15.32	2.56	17.88
077-0082-013-0000	RESIDENTIAL	15.32	2.56	17.88
077-0083-001-0000	RESIDENTIAL	15.32	2.56	17.88

City of Rancho Cordova
Lighting District No. 2012-1
Fiscal Year 2015/16 Preliminary Assessment Roll

ASSESSOR PARCEL NUMBER	CLASSIFICATION	STREET LIGHTS CHARGE	SAFETY LIGHTS CHARGE	ASSESSMENT
077-0083-002-0000	RESIDENTIAL	15.32	2.56	17.88
077-0083-003-0000	RESIDENTIAL	15.32	2.56	17.88
077-0083-004-0000	RESIDENTIAL	15.32	2.56	17.88
077-0083-005-0000	RESIDENTIAL	15.32	2.56	17.88
077-0083-006-0000	RESIDENTIAL	15.32	2.56	17.88
077-0083-007-0000	RESIDENTIAL	15.32	2.56	17.88
077-0083-008-0000	RESIDENTIAL	15.32	2.56	17.88
077-0083-009-0000	RESIDENTIAL	15.32	2.56	17.88
077-0083-010-0000	RESIDENTIAL	15.32	2.56	17.88
077-0083-011-0000	RESIDENTIAL	15.32	2.56	17.88
077-0083-012-0000	RESIDENTIAL	15.32	2.56	17.88
077-0083-013-0000	RESIDENTIAL	15.32	2.56	17.88
077-0083-014-0000	RESIDENTIAL	15.32	2.56	17.88
077-0083-015-0000	RESIDENTIAL	15.32	2.56	17.88
077-0083-016-0000	RESIDENTIAL	15.32	2.56	17.88
077-0091-001-0000	RESIDENTIAL	15.32	2.56	17.88
077-0091-002-0000	RESIDENTIAL	15.32	2.56	17.88
077-0091-003-0000	RESIDENTIAL	15.32	2.56	17.88
077-0091-004-0000	RESIDENTIAL	15.32	2.56	17.88
077-0091-005-0000	RESIDENTIAL	15.32	2.56	17.88
077-0091-006-0000	RESIDENTIAL	15.32	2.56	17.88
077-0091-007-0000	RESIDENTIAL	15.32	2.56	17.88
077-0091-008-0000	RESIDENTIAL	15.32	2.56	17.88
077-0091-009-0000	RESIDENTIAL	15.32	2.56	17.88
077-0091-010-0000	RESIDENTIAL	15.32	2.56	17.88
077-0091-011-0000	RESIDENTIAL	15.32	2.56	17.88
077-0091-012-0000	RESIDENTIAL	15.32	2.56	17.88
077-0091-013-0000	RESIDENTIAL	15.32	2.56	17.88
077-0091-014-0000	RESIDENTIAL	15.32	2.56	17.88
077-0091-015-0000	RESIDENTIAL	15.32	2.56	17.88
077-0091-016-0000	RESIDENTIAL	15.32	2.56	17.88
077-0091-017-0000	RESIDENTIAL	15.32	2.56	17.88
077-0092-001-0000	RESIDENTIAL	15.32	2.56	17.88
077-0092-002-0000	RESIDENTIAL	15.32	2.56	17.88
077-0092-003-0000	RESIDENTIAL	15.32	2.56	17.88
077-0092-004-0000	RESIDENTIAL	15.32	2.56	17.88
077-0092-005-0000	RESIDENTIAL	15.32	2.56	17.88
077-0092-006-0000	RESIDENTIAL	15.32	2.56	17.88
077-0092-007-0000	RESIDENTIAL	15.32	2.56	17.88
077-0092-008-0000	RESIDENTIAL	15.32	2.56	17.88
077-0092-009-0000	RESIDENTIAL	15.32	2.56	17.88
077-0092-010-0000	RESIDENTIAL	15.32	2.56	17.88
077-0092-011-0000	RESIDENTIAL	15.32	2.56	17.88
077-0092-012-0000	RESIDENTIAL	15.32	2.56	17.88
077-0092-013-0000	RESIDENTIAL	15.32	2.56	17.88
077-0092-014-0000	RESIDENTIAL	15.32	2.56	17.88
077-0092-017-0000	RESIDENTIAL	15.32	2.56	17.88
077-0092-018-0000	RESIDENTIAL	15.32	2.56	17.88
077-0092-019-0000	RESIDENTIAL	15.32	2.56	17.88
077-0092-020-0000	RESIDENTIAL	15.32	2.56	17.88
077-0092-021-0000	RESIDENTIAL	15.32	2.56	17.88
077-0092-022-0000	RESIDENTIAL	15.32	2.56	17.88
077-0092-023-0000	RESIDENTIAL	15.32	2.56	17.88
077-0092-024-0000	RESIDENTIAL	15.32	2.56	17.88
077-0092-025-0000	RESIDENTIAL	15.32	2.56	17.88
077-0092-026-0000	RESIDENTIAL	15.32	2.56	17.88
077-0092-027-0000	RESIDENTIAL	15.32	2.56	17.88
077-0101-001-0000	RESIDENTIAL	15.32	2.56	17.88
077-0101-002-0000	RESIDENTIAL	15.32	2.56	17.88
077-0101-003-0000	RESIDENTIAL	15.32	2.56	17.88
077-0101-004-0000	RESIDENTIAL	15.32	2.56	17.88
077-0101-005-0000	RESIDENTIAL	15.32	2.56	17.88
077-0101-006-0000	RESIDENTIAL	15.32	2.56	17.88
077-0101-007-0000	RESIDENTIAL	15.32	2.56	17.88
077-0101-008-0000	RESIDENTIAL	15.32	2.56	17.88

**City of Rancho Cordova
Lighting District No. 2012-1
Fiscal Year 2015/16 Preliminary Assessment Roll**

ASSESSOR PARCEL NUMBER	CLASSIFICATION	STREET LIGHTS CHARGE	SAFETY LIGHTS CHARGE	ASSESSMENT
077-0101-009-0000	RESIDENTIAL	15.32	2.56	17.88
077-0101-010-0000	RESIDENTIAL	15.32	2.56	17.88
077-0102-001-0000	RESIDENTIAL	15.32	2.56	17.88
077-0102-002-0000	RESIDENTIAL	15.32	2.56	17.88
077-0102-003-0000	RESIDENTIAL	15.32	2.56	17.88
077-0102-004-0000	RESIDENTIAL	15.32	2.56	17.88
077-0102-005-0000	RESIDENTIAL	15.32	2.56	17.88
077-0102-006-0000	RESIDENTIAL	15.32	2.56	17.88
077-0102-007-0000	RESIDENTIAL	15.32	2.56	17.88
077-0103-001-0000	RESIDENTIAL	15.32	2.56	17.88
077-0103-002-0000	RESIDENTIAL	15.32	2.56	17.88
077-0103-003-0000	RESIDENTIAL	15.32	2.56	17.88
077-0103-004-0000	RESIDENTIAL	15.32	2.56	17.88
077-0103-005-0000	RESIDENTIAL	15.32	2.56	17.88
077-0103-006-0000	RESIDENTIAL	15.32	2.56	17.88
077-0103-007-0000	RESIDENTIAL	15.32	2.56	17.88
077-0103-008-0000	RESIDENTIAL	15.32	2.56	17.88
077-0103-009-0000	RESIDENTIAL	15.32	2.56	17.88
077-0103-010-0000	RESIDENTIAL	15.32	2.56	17.88
077-0103-011-0000	RESIDENTIAL	15.32	2.56	17.88
077-0103-012-0000	RESIDENTIAL	15.32	2.56	17.88
077-0103-013-0000	RESIDENTIAL	15.32	2.56	17.88
077-0103-014-0000	RESIDENTIAL	15.32	2.56	17.88
077-0103-015-0000	RESIDENTIAL	15.32	2.56	17.88
077-0103-016-0000	RESIDENTIAL	15.32	2.56	17.88
077-0103-017-0000	RESIDENTIAL	15.32	2.56	17.88
077-0103-018-0000	RESIDENTIAL	15.32	2.56	17.88
077-0103-019-0000	RESIDENTIAL	15.32	2.56	17.88
077-0103-020-0000	RESIDENTIAL	15.32	2.56	17.88
077-0103-021-0000	RESIDENTIAL	15.32	2.56	17.88
077-0103-022-0000	RESIDENTIAL	15.32	2.56	17.88
077-0103-023-0000	RESIDENTIAL	15.32	2.56	17.88
077-0103-024-0000	RESIDENTIAL	15.32	2.56	17.88
077-0103-025-0000	RESIDENTIAL	15.32	2.56	17.88
077-0103-026-0000	RESIDENTIAL	15.32	2.56	17.88
077-0104-001-0000	RESIDENTIAL	15.32	2.56	17.88
077-0104-002-0000	RESIDENTIAL	15.32	2.56	17.88
077-0104-003-0000	RESIDENTIAL	15.32	2.56	17.88
077-0104-004-0000	RESIDENTIAL	15.32	2.56	17.88
077-0104-005-0000	RESIDENTIAL	15.32	2.56	17.88
077-0104-006-0000	RESIDENTIAL	15.32	2.56	17.88
077-0104-007-0000	RESIDENTIAL	15.32	2.56	17.88
077-0104-008-0000	RESIDENTIAL	15.32	2.56	17.88
077-0104-009-0000	RESIDENTIAL	15.32	2.56	17.88
077-0104-010-0000	RESIDENTIAL	15.32	2.56	17.88
077-0104-011-0000	RESIDENTIAL	15.32	2.56	17.88
077-0104-012-0000	RESIDENTIAL	15.32	2.56	17.88
077-0104-013-0000	RESIDENTIAL	15.32	2.56	17.88
077-0104-014-0000	RESIDENTIAL	15.32	2.56	17.88
077-0104-015-0000	RESIDENTIAL	15.32	2.56	17.88
077-0104-016-0000	RESIDENTIAL	15.32	2.56	17.88
077-0104-017-0000	RESIDENTIAL	15.32	2.56	17.88
077-0104-018-0000	RESIDENTIAL	15.32	2.56	17.88
077-0104-019-0000	RESIDENTIAL	15.32	2.56	17.88
077-0104-020-0000	RESIDENTIAL	15.32	2.56	17.88
077-0104-021-0000	RESIDENTIAL	15.32	2.56	17.88
077-0104-022-0000	RESIDENTIAL	15.32	2.56	17.88
077-0104-023-0000	RESIDENTIAL	15.32	2.56	17.88
077-0105-001-0000	RESIDENTIAL	15.32	2.56	17.88
077-0105-002-0000	RESIDENTIAL	15.32	2.56	17.88
077-0105-003-0000	RESIDENTIAL	15.32	2.56	17.88
077-0105-004-0000	RESIDENTIAL	15.32	2.56	17.88
077-0105-005-0000	RESIDENTIAL	15.32	2.56	17.88
077-0105-006-0000	RESIDENTIAL	15.32	2.56	17.88
077-0111-001-0000	RESIDENTIAL	15.32	2.56	17.88

**City of Rancho Cordova
Lighting District No. 2012-1
Fiscal Year 2015/16 Preliminary Assessment Roll**

ASSESSOR PARCEL NUMBER	CLASSIFICATION	STREET LIGHTS CHARGE	SAFETY LIGHTS CHARGE	ASSESSMENT
077-0111-002-0000	RESIDENTIAL	15.32	2.56	17.88
077-0111-003-0000	RESIDENTIAL	15.32	2.56	17.88
077-0112-001-0000	RESIDENTIAL	15.32	2.56	17.88
077-0112-002-0000	RESIDENTIAL	15.32	2.56	17.88
077-0112-003-0000	RESIDENTIAL	15.32	2.56	17.88
077-0112-004-0000	RESIDENTIAL	15.32	2.56	17.88
077-0112-005-0000	RESIDENTIAL	15.32	2.56	17.88
077-0112-006-0000	RESIDENTIAL	15.32	2.56	17.88
077-0112-007-0000	RESIDENTIAL	15.32	2.56	17.88
077-0112-008-0000	RESIDENTIAL	15.32	2.56	17.88
077-0112-009-0000	RESIDENTIAL	15.32	2.56	17.88
077-0112-010-0000	RESIDENTIAL	15.32	2.56	17.88
077-0112-011-0000	RESIDENTIAL	15.32	2.56	17.88
077-0112-012-0000	RESIDENTIAL	15.32	2.56	17.88
077-0112-013-0000	RESIDENTIAL	15.32	2.56	17.88
077-0112-014-0000	RESIDENTIAL	15.32	2.56	17.88
077-0112-015-0000	RESIDENTIAL	15.32	2.56	17.88
077-0113-001-0000	RESIDENTIAL	15.32	2.56	17.88
077-0113-002-0000	RESIDENTIAL	15.32	2.56	17.88
077-0113-003-0000	RESIDENTIAL	15.32	2.56	17.88
077-0113-004-0000	RESIDENTIAL	15.32	2.56	17.88
077-0113-005-0000	RESIDENTIAL	15.32	2.56	17.88
077-0113-006-0000	RESIDENTIAL	15.32	2.56	17.88
077-0113-007-0000	RESIDENTIAL	15.32	2.56	17.88
077-0113-008-0000	RESIDENTIAL	15.32	2.56	17.88
077-0113-009-0000	RESIDENTIAL	15.32	2.56	17.88
077-0113-010-0000	RESIDENTIAL	15.32	2.56	17.88
077-0113-011-0000	RESIDENTIAL	15.32	2.56	17.88
077-0113-012-0000	RESIDENTIAL	15.32	2.56	17.88
077-0113-013-0000	RESIDENTIAL	15.32	2.56	17.88
077-0113-014-0000	RESIDENTIAL	15.32	2.56	17.88
077-0113-015-0000	RESIDENTIAL	15.32	2.56	17.88
077-0113-016-0000	RESIDENTIAL	15.32	2.56	17.88
077-0113-017-0000	RESIDENTIAL	15.32	2.56	17.88
077-0113-018-0000	RESIDENTIAL	15.32	2.56	17.88
077-0113-019-0000	RESIDENTIAL	15.32	2.56	17.88
077-0113-020-0000	RESIDENTIAL	15.32	2.56	17.88
077-0113-021-0000	RESIDENTIAL	15.32	2.56	17.88
077-0113-022-0000	RESIDENTIAL	15.32	2.56	17.88
077-0113-023-0000	RESIDENTIAL	15.32	2.56	17.88
077-0113-024-0000	RESIDENTIAL	15.32	2.56	17.88
077-0113-025-0000	RESIDENTIAL	15.32	2.56	17.88
077-0113-026-0000	RESIDENTIAL	15.32	2.56	17.88
077-0113-027-0000	RESIDENTIAL	15.32	2.56	17.88
077-0113-028-0000	RESIDENTIAL	15.32	2.56	17.88
077-0114-001-0000	RESIDENTIAL	15.32	2.56	17.88
077-0114-002-0000	RESIDENTIAL	15.32	2.56	17.88
077-0114-003-0000	RESIDENTIAL	15.32	2.56	17.88
077-0114-004-0000	RESIDENTIAL	15.32	2.56	17.88
077-0114-005-0000	RESIDENTIAL	15.32	2.56	17.88
077-0114-006-0000	RESIDENTIAL	15.32	2.56	17.88
077-0114-007-0000	RESIDENTIAL	15.32	2.56	17.88
077-0114-008-0000	RESIDENTIAL	15.32	2.56	17.88
077-0114-009-0000	RESIDENTIAL	15.32	2.56	17.88
077-0114-010-0000	RESIDENTIAL	15.32	2.56	17.88
077-0114-011-0000	RESIDENTIAL	15.32	2.56	17.88
077-0114-012-0000	RESIDENTIAL	15.32	2.56	17.88
077-0121-006-0000	NON RESIDENTIAL	186.88	2.56	189.44
077-0121-008-0000	SAFETY LIGHTS ONLY	0.00	2.56	2.56
077-0121-010-0000	SAFETY LIGHTS ONLY	0.00	2.56	2.56
077-0122-001-0000	RESIDENTIAL	15.32	2.56	17.88
077-0122-002-0000	RESIDENTIAL	15.32	2.56	17.88
077-0122-003-0000	RESIDENTIAL	15.32	2.56	17.88
077-0122-004-0000	RESIDENTIAL	15.32	2.56	17.88
077-0122-005-0000	RESIDENTIAL	15.32	2.56	17.88

**City of Rancho Cordova
Lighting District No. 2012-1
Fiscal Year 2015/16 Preliminary Assessment Roll**

ASSESSOR PARCEL NUMBER	CLASSIFICATION	STREET LIGHTS CHARGE	SAFETY LIGHTS CHARGE	ASSESSMENT
077-0122-006-0000	RESIDENTIAL	15.32	2.56	17.88
077-0122-007-0000	RESIDENTIAL	15.32	2.56	17.88
077-0122-008-0000	RESIDENTIAL	15.32	2.56	17.88
077-0122-009-0000	RESIDENTIAL	15.32	2.56	17.88
077-0122-010-0000	RESIDENTIAL	15.32	2.56	17.88
077-0122-011-0000	RESIDENTIAL	15.32	2.56	17.88
077-0122-012-0000	RESIDENTIAL	15.32	2.56	17.88
077-0122-013-0000	RESIDENTIAL	15.32	2.56	17.88
077-0122-014-0000	RESIDENTIAL	15.32	2.56	17.88
077-0122-015-0000	RESIDENTIAL	15.32	2.56	17.88
077-0122-016-0000	RESIDENTIAL	15.32	2.56	17.88
077-0122-017-0000	RESIDENTIAL	15.32	2.56	17.88
077-0122-018-0000	RESIDENTIAL	15.32	2.56	17.88
077-0122-019-0000	RESIDENTIAL	15.32	2.56	17.88
077-0122-020-0000	RESIDENTIAL	15.32	2.56	17.88
077-0122-021-0000	RESIDENTIAL	15.32	2.56	17.88
077-0122-022-0000	RESIDENTIAL	15.32	2.56	17.88
077-0122-023-0000	RESIDENTIAL	15.32	2.56	17.88
077-0122-024-0000	RESIDENTIAL	15.32	2.56	17.88
077-0122-025-0000	RESIDENTIAL	15.32	2.56	17.88
077-0122-026-0000	RESIDENTIAL	15.32	2.56	17.88
077-0122-027-0000	RESIDENTIAL	15.32	2.56	17.88
077-0122-028-0000	RESIDENTIAL	15.32	2.56	17.88
077-0122-029-0000	RESIDENTIAL	15.32	2.56	17.88
077-0122-030-0000	RESIDENTIAL	15.32	2.56	17.88
077-0122-031-0000	RESIDENTIAL	15.32	2.56	17.88
077-0122-032-0000	RESIDENTIAL	15.32	2.56	17.88
077-0122-033-0000	RESIDENTIAL	15.32	2.56	17.88
077-0122-034-0000	RESIDENTIAL	15.32	2.56	17.88
077-0122-035-0000	RESIDENTIAL	15.32	2.56	17.88
077-0122-036-0000	RESIDENTIAL	15.32	2.56	17.88
077-0122-037-0000	RESIDENTIAL	15.32	2.56	17.88
077-0122-038-0000	RESIDENTIAL	15.32	2.56	17.88
077-0122-039-0000	RESIDENTIAL	15.32	2.56	17.88
077-0122-040-0000	RESIDENTIAL	15.32	2.56	17.88
077-0123-002-0000	RESIDENTIAL	15.32	2.56	17.88
077-0123-003-0000	RESIDENTIAL	15.32	2.56	17.88
077-0123-004-0000	RESIDENTIAL	15.32	2.56	17.88
077-0123-005-0000	RESIDENTIAL	15.32	2.56	17.88
077-0123-006-0000	RESIDENTIAL	15.32	2.56	17.88
077-0123-007-0000	RESIDENTIAL	15.32	2.56	17.88
077-0123-008-0000	RESIDENTIAL	15.32	2.56	17.88
077-0123-009-0000	RESIDENTIAL	15.32	2.56	17.88
077-0123-010-0000	NON RESIDENTIAL	14.84	2.56	17.40
077-0123-011-0000	NON RESIDENTIAL	41.54	2.56	44.10
077-0124-001-0000	RESIDENTIAL	15.32	2.56	17.88
077-0124-002-0000	RESIDENTIAL	15.32	2.56	17.88
077-0125-001-0000	RESIDENTIAL	15.32	2.56	17.88
077-0131-001-0000	RESIDENTIAL	15.32	2.56	17.88
077-0131-002-0000	RESIDENTIAL	15.32	2.56	17.88
077-0131-003-0000	RESIDENTIAL	15.32	2.56	17.88
077-0131-004-0000	RESIDENTIAL	15.32	2.56	17.88
077-0131-005-0000	RESIDENTIAL	15.32	2.56	17.88
077-0131-006-0000	RESIDENTIAL	15.32	2.56	17.88
077-0131-007-0000	RESIDENTIAL	15.32	2.56	17.88
077-0131-008-0000	RESIDENTIAL	15.32	2.56	17.88
077-0131-009-0000	RESIDENTIAL	15.32	2.56	17.88
077-0131-010-0000	RESIDENTIAL	15.32	2.56	17.88
077-0131-011-0000	RESIDENTIAL	15.32	2.56	17.88
077-0131-012-0000	RESIDENTIAL	15.32	2.56	17.88
077-0131-013-0000	RESIDENTIAL	15.32	2.56	17.88
077-0132-001-0000	RESIDENTIAL	15.32	2.56	17.88
077-0132-002-0000	RESIDENTIAL	15.32	2.56	17.88
077-0132-003-0000	RESIDENTIAL	15.32	2.56	17.88
077-0132-004-0000	RESIDENTIAL	15.32	2.56	17.88

**City of Rancho Cordova
Lighting District No. 2012-1
Fiscal Year 2015/16 Preliminary Assessment Roll**

ASSESSOR PARCEL NUMBER	CLASSIFICATION	STREET LIGHTS CHARGE	SAFETY LIGHTS CHARGE	ASSESSMENT
077-0132-005-0000	RESIDENTIAL	15.32	2.56	17.88
077-0132-006-0000	RESIDENTIAL	15.32	2.56	17.88
077-0132-007-0000	RESIDENTIAL	15.32	2.56	17.88
077-0132-008-0000	RESIDENTIAL	15.32	2.56	17.88
077-0132-009-0000	RESIDENTIAL	15.32	2.56	17.88
077-0132-010-0000	RESIDENTIAL	15.32	2.56	17.88
077-0132-011-0000	RESIDENTIAL	15.32	2.56	17.88
077-0132-012-0000	RESIDENTIAL	15.32	2.56	17.88
077-0132-013-0000	RESIDENTIAL	15.32	2.56	17.88
077-0132-014-0000	RESIDENTIAL	15.32	2.56	17.88
077-0132-015-0000	RESIDENTIAL	15.32	2.56	17.88
077-0132-016-0000	RESIDENTIAL	15.32	2.56	17.88
077-0132-017-0000	RESIDENTIAL	15.32	2.56	17.88
077-0132-018-0000	RESIDENTIAL	15.32	2.56	17.88
077-0132-019-0000	RESIDENTIAL	15.32	2.56	17.88
077-0132-020-0000	RESIDENTIAL	15.32	2.56	17.88
077-0132-021-0000	RESIDENTIAL	15.32	2.56	17.88
077-0133-001-0000	RESIDENTIAL	15.32	2.56	17.88
077-0133-002-0000	RESIDENTIAL	15.32	2.56	17.88
077-0133-003-0000	RESIDENTIAL	15.32	2.56	17.88
077-0133-004-0000	RESIDENTIAL	15.32	2.56	17.88
077-0133-005-0000	RESIDENTIAL	15.32	2.56	17.88
077-0133-006-0000	RESIDENTIAL	15.32	2.56	17.88
077-0133-007-0000	RESIDENTIAL	15.32	2.56	17.88
077-0133-008-0000	RESIDENTIAL	15.32	2.56	17.88
077-0133-009-0000	RESIDENTIAL	15.32	2.56	17.88
077-0133-010-0000	RESIDENTIAL	15.32	2.56	17.88
077-0133-011-0000	RESIDENTIAL	15.32	2.56	17.88
077-0133-012-0000	RESIDENTIAL	15.32	2.56	17.88
077-0133-013-0000	RESIDENTIAL	15.32	2.56	17.88
077-0133-014-0000	RESIDENTIAL	15.32	2.56	17.88
077-0133-015-0000	RESIDENTIAL	15.32	2.56	17.88
077-0133-016-0000	RESIDENTIAL	15.32	2.56	17.88
077-0134-001-0000	RESIDENTIAL	15.32	2.56	17.88
077-0134-002-0000	RESIDENTIAL	15.32	2.56	17.88
077-0134-003-0000	RESIDENTIAL	15.32	2.56	17.88
077-0134-004-0000	RESIDENTIAL	15.32	2.56	17.88
077-0134-005-0000	RESIDENTIAL	15.32	2.56	17.88
077-0134-006-0000	RESIDENTIAL	15.32	2.56	17.88
077-0134-007-0000	RESIDENTIAL	15.32	2.56	17.88
077-0134-008-0000	RESIDENTIAL	15.32	2.56	17.88
077-0134-009-0000	RESIDENTIAL	15.32	2.56	17.88
077-0134-010-0000	RESIDENTIAL	15.32	2.56	17.88
077-0134-011-0000	RESIDENTIAL	15.32	2.56	17.88
077-0134-012-0000	RESIDENTIAL	15.32	2.56	17.88
077-0134-013-0000	RESIDENTIAL	15.32	2.56	17.88
077-0134-014-0000	RESIDENTIAL	15.32	2.56	17.88
077-0141-001-0000	RESIDENTIAL	15.32	2.56	17.88
077-0141-002-0000	RESIDENTIAL	15.32	2.56	17.88
077-0141-003-0000	RESIDENTIAL	15.32	2.56	17.88
077-0141-004-0000	RESIDENTIAL	15.32	2.56	17.88
077-0141-005-0000	RESIDENTIAL	15.32	2.56	17.88
077-0142-001-0000	RESIDENTIAL	15.32	2.56	17.88
077-0142-002-0000	RESIDENTIAL	15.32	2.56	17.88
077-0142-003-0000	RESIDENTIAL	15.32	2.56	17.88
077-0142-004-0000	RESIDENTIAL	15.32	2.56	17.88
077-0142-005-0000	RESIDENTIAL	15.32	2.56	17.88
077-0142-006-0000	RESIDENTIAL	15.32	2.56	17.88
077-0142-007-0000	RESIDENTIAL	15.32	2.56	17.88
077-0142-008-0000	RESIDENTIAL	15.32	2.56	17.88
077-0142-009-0000	RESIDENTIAL	15.32	2.56	17.88
077-0142-010-0000	RESIDENTIAL	15.32	2.56	17.88
077-0142-011-0000	RESIDENTIAL	15.32	2.56	17.88
077-0142-012-0000	RESIDENTIAL	15.32	2.56	17.88
077-0142-013-0000	RESIDENTIAL	15.32	2.56	17.88

**City of Rancho Cordova
Lighting District No. 2012-1
Fiscal Year 2015/16 Preliminary Assessment Roll**

ASSESSOR PARCEL NUMBER	CLASSIFICATION	STREET LIGHTS CHARGE	SAFETY LIGHTS CHARGE	ASSESSMENT
077-0143-001-0000	RESIDENTIAL	15.32	2.56	17.88
077-0143-002-0000	RESIDENTIAL	15.32	2.56	17.88
077-0144-001-0000	RESIDENTIAL	15.32	2.56	17.88
077-0144-002-0000	RESIDENTIAL	15.32	2.56	17.88
077-0144-003-0000	RESIDENTIAL	15.32	2.56	17.88
077-0144-004-0000	RESIDENTIAL	15.32	2.56	17.88
077-0145-001-0000	RESIDENTIAL	15.32	2.56	17.88
077-0145-002-0000	RESIDENTIAL	15.32	2.56	17.88
077-0145-003-0000	RESIDENTIAL	15.32	2.56	17.88
077-0145-004-0000	RESIDENTIAL	15.32	2.56	17.88
077-0145-005-0000	RESIDENTIAL	15.32	2.56	17.88
077-0145-006-0000	RESIDENTIAL	15.32	2.56	17.88
077-0145-007-0000	RESIDENTIAL	15.32	2.56	17.88
077-0145-008-0000	RESIDENTIAL	15.32	2.56	17.88
077-0145-009-0000	RESIDENTIAL	15.32	2.56	17.88
077-0145-010-0000	RESIDENTIAL	15.32	2.56	17.88
077-0145-011-0000	RESIDENTIAL	15.32	2.56	17.88
077-0145-012-0000	RESIDENTIAL	15.32	2.56	17.88
077-0145-013-0000	RESIDENTIAL	15.32	2.56	17.88
077-0151-001-0000	RESIDENTIAL	15.32	2.56	17.88
077-0151-002-0000	RESIDENTIAL	15.32	2.56	17.88
077-0151-003-0000	RESIDENTIAL	15.32	2.56	17.88
077-0151-004-0000	RESIDENTIAL	15.32	2.56	17.88
077-0151-005-0000	RESIDENTIAL	15.32	2.56	17.88
077-0151-006-0000	RESIDENTIAL	15.32	2.56	17.88
077-0151-007-0000	RESIDENTIAL	15.32	2.56	17.88
077-0151-008-0000	RESIDENTIAL	15.32	2.56	17.88
077-0151-009-0000	RESIDENTIAL	15.32	2.56	17.88
077-0151-010-0000	RESIDENTIAL	15.32	2.56	17.88
077-0151-011-0000	RESIDENTIAL	15.32	2.56	17.88
077-0151-012-0000	RESIDENTIAL	15.32	2.56	17.88
077-0151-013-0000	RESIDENTIAL	15.32	2.56	17.88
077-0151-014-0000	RESIDENTIAL	15.32	2.56	17.88
077-0152-001-0000	RESIDENTIAL	15.32	2.56	17.88
077-0152-002-0000	RESIDENTIAL	15.32	2.56	17.88
077-0152-003-0000	RESIDENTIAL	15.32	2.56	17.88
077-0152-004-0000	RESIDENTIAL	15.32	2.56	17.88
077-0152-005-0000	RESIDENTIAL	15.32	2.56	17.88
077-0152-006-0000	RESIDENTIAL	15.32	2.56	17.88
077-0152-007-0000	RESIDENTIAL	15.32	2.56	17.88
077-0152-008-0000	RESIDENTIAL	15.32	2.56	17.88
077-0152-009-0000	RESIDENTIAL	15.32	2.56	17.88
077-0152-010-0000	RESIDENTIAL	15.32	2.56	17.88
077-0152-011-0000	RESIDENTIAL	15.32	2.56	17.88
077-0152-012-0000	RESIDENTIAL	15.32	2.56	17.88
077-0152-013-0000	RESIDENTIAL	15.32	2.56	17.88
077-0152-014-0000	RESIDENTIAL	15.32	2.56	17.88
077-0152-015-0000	RESIDENTIAL	15.32	2.56	17.88
077-0152-016-0000	RESIDENTIAL	15.32	2.56	17.88
077-0152-017-0000	RESIDENTIAL	15.32	2.56	17.88
077-0152-018-0000	RESIDENTIAL	15.32	2.56	17.88
077-0152-019-0000	RESIDENTIAL	15.32	2.56	17.88
077-0152-020-0000	RESIDENTIAL	15.32	2.56	17.88
077-0152-021-0000	RESIDENTIAL	15.32	2.56	17.88
077-0152-022-0000	RESIDENTIAL	15.32	2.56	17.88
077-0152-023-0000	RESIDENTIAL	15.32	2.56	17.88
077-0152-024-0000	RESIDENTIAL	15.32	2.56	17.88
077-0152-025-0000	RESIDENTIAL	15.32	2.56	17.88
077-0152-026-0000	RESIDENTIAL	15.32	2.56	17.88
077-0152-027-0000	RESIDENTIAL	15.32	2.56	17.88
077-0152-028-0000	RESIDENTIAL	15.32	2.56	17.88
077-0152-029-0000	RESIDENTIAL	15.32	2.56	17.88
077-0152-030-0000	RESIDENTIAL	15.32	2.56	17.88
077-0152-031-0000	RESIDENTIAL	15.32	2.56	17.88
077-0152-032-0000	RESIDENTIAL	15.32	2.56	17.88

**City of Rancho Cordova
Lighting District No. 2012-1
Fiscal Year 2015/16 Preliminary Assessment Roll**

ASSESSOR PARCEL NUMBER	CLASSIFICATION	STREET LIGHTS CHARGE	SAFETY LIGHTS CHARGE	ASSESSMENT
077-0152-033-0000	RESIDENTIAL	15.32	2.56	17.88
077-0152-034-0000	RESIDENTIAL	15.32	2.56	17.88
077-0152-035-0000	RESIDENTIAL	15.32	2.56	17.88
077-0152-036-0000	RESIDENTIAL	15.32	2.56	17.88
077-0152-037-0000	RESIDENTIAL	15.32	2.56	17.88
077-0152-038-0000	RESIDENTIAL	15.32	2.56	17.88
077-0152-039-0000	RESIDENTIAL	15.32	2.56	17.88
077-0153-001-0000	RESIDENTIAL	15.32	2.56	17.88
077-0153-002-0000	RESIDENTIAL	15.32	2.56	17.88
077-0153-003-0000	RESIDENTIAL	15.32	2.56	17.88
077-0153-004-0000	RESIDENTIAL	15.32	2.56	17.88
077-0153-005-0000	RESIDENTIAL	15.32	2.56	17.88
077-0153-006-0000	RESIDENTIAL	15.32	2.56	17.88
077-0153-007-0000	RESIDENTIAL	15.32	2.56	17.88
077-0153-008-0000	RESIDENTIAL	15.32	2.56	17.88
077-0153-009-0000	RESIDENTIAL	15.32	2.56	17.88
077-0153-010-0000	RESIDENTIAL	15.32	2.56	17.88
077-0154-001-0000	NON RESIDENTIAL	14.34	2.56	16.90
077-0154-002-0000	NON RESIDENTIAL	14.34	2.56	16.90
077-0154-003-0000	NON RESIDENTIAL	14.34	2.56	16.90
077-0154-004-0000	NON RESIDENTIAL	14.34	2.56	16.90
077-0154-005-0000	NON RESIDENTIAL	14.34	2.56	16.90
077-0154-006-0000	NON RESIDENTIAL	14.34	2.56	16.90
077-0154-007-0000	NON RESIDENTIAL	14.34	2.56	16.90
077-0154-008-0000	NON RESIDENTIAL	14.34	2.56	16.90
077-0154-009-0000	NON RESIDENTIAL	14.34	2.56	16.90
077-0154-010-0000	NON RESIDENTIAL	14.34	2.56	16.90
077-0154-011-0000	NON RESIDENTIAL	14.34	2.56	16.90
077-0154-012-0000	NON RESIDENTIAL	14.34	2.56	16.90
077-0154-013-0000	NON RESIDENTIAL	14.34	2.56	16.90
077-0154-014-0000	NON RESIDENTIAL	14.34	2.56	16.90
077-0154-015-0000	NON RESIDENTIAL	14.34	2.56	16.90
077-0154-016-0000	NON RESIDENTIAL	14.34	2.56	16.90
077-0154-017-0000	NON RESIDENTIAL	14.34	2.56	16.90
077-0154-018-0000	NON RESIDENTIAL	14.34	2.56	16.90
077-0154-019-0000	NON RESIDENTIAL	14.34	2.56	16.90
077-0154-020-0000	NON RESIDENTIAL	14.34	2.56	16.90
077-0154-021-0000	NON RESIDENTIAL	14.34	2.56	16.90
077-0154-022-0000	NON RESIDENTIAL	14.34	2.56	16.90
077-0154-023-0000	NON RESIDENTIAL	14.34	2.56	16.90
077-0154-024-0000	NON RESIDENTIAL	14.34	2.56	16.90
077-0154-025-0000	NON RESIDENTIAL	14.34	2.56	16.90
077-0154-026-0000	NON RESIDENTIAL	14.34	2.56	16.90
077-0154-027-0000	NON RESIDENTIAL	14.34	2.56	16.90
077-0154-028-0000	NON RESIDENTIAL	14.34	2.56	16.90
077-0154-029-0000	NON RESIDENTIAL	14.34	2.56	16.90
077-0154-030-0000	NON RESIDENTIAL	14.34	2.56	16.90
077-0154-031-0000	NON RESIDENTIAL	14.34	2.56	16.90
077-0154-032-0000	NON RESIDENTIAL	14.34	2.56	16.90
077-0154-033-0000	NON RESIDENTIAL	14.34	2.56	16.90
077-0161-001-0000	RESIDENTIAL	15.32	2.56	17.88
077-0161-002-0000	RESIDENTIAL	15.32	2.56	17.88
077-0161-003-0000	RESIDENTIAL	15.32	2.56	17.88
077-0161-004-0000	RESIDENTIAL	15.32	2.56	17.88
077-0161-005-0000	RESIDENTIAL	15.32	2.56	17.88
077-0161-006-0000	NON RESIDENTIAL	3.00	2.56	5.56
077-0161-007-0000	NON RESIDENTIAL	46.32	2.56	48.88
077-0161-008-0000	NON RESIDENTIAL	14.34	2.56	16.90
077-0161-009-0000	NON RESIDENTIAL	14.08	2.56	16.64
077-0161-010-0000	NON RESIDENTIAL	51.86	2.56	54.42
077-0161-011-0000	NON RESIDENTIAL	8.28	2.56	10.84
077-0161-012-0000	NON RESIDENTIAL	21.64	2.56	24.20
077-0161-013-0000	NON RESIDENTIAL	41.80	2.56	44.36
077-0161-014-0000	NON RESIDENTIAL	31.96	2.56	34.52
077-0161-015-0000	NON RESIDENTIAL	47.08	2.56	49.64

**City of Rancho Cordova
Lighting District No. 2012-1
Fiscal Year 2015/16 Preliminary Assessment Roll**

ASSESSOR PARCEL NUMBER	CLASSIFICATION	STREET LIGHTS CHARGE	SAFETY LIGHTS CHARGE	ASSESSMENT
077-0162-001-0000	RESIDENTIAL	15.32	2.56	17.88
077-0162-002-0000	RESIDENTIAL	15.32	2.56	17.88
077-0162-003-0000	RESIDENTIAL	15.32	2.56	17.88
077-0162-004-0000	RESIDENTIAL	15.32	2.56	17.88
077-0162-005-0000	RESIDENTIAL	15.32	2.56	17.88
077-0162-006-0000	RESIDENTIAL	15.32	2.56	17.88
077-0162-007-0000	RESIDENTIAL	15.32	2.56	17.88
077-0162-008-0000	RESIDENTIAL	15.32	2.56	17.88
077-0162-009-0000	RESIDENTIAL	15.32	2.56	17.88
077-0162-010-0000	RESIDENTIAL	15.32	2.56	17.88
077-0162-011-0000	NON RESIDENTIAL	26.68	2.56	29.24
077-0162-012-0000	NON RESIDENTIAL	15.08	2.56	17.64
077-0162-013-0000	NON RESIDENTIAL	15.08	2.56	17.64
077-0162-014-0000	NON RESIDENTIAL	29.70	2.56	32.26
077-0162-015-0000	NON RESIDENTIAL	49.86	2.56	52.42
077-0163-001-0000	RESIDENTIAL	15.32	2.56	17.88
077-0163-002-0000	RESIDENTIAL	15.32	2.56	17.88
077-0163-003-0000	NON RESIDENTIAL	15.08	2.56	17.64
077-0163-004-0000	NON RESIDENTIAL	15.08	2.56	17.64
077-0163-005-0000	NON RESIDENTIAL	15.08	2.56	17.64
077-0163-006-0000	NON RESIDENTIAL	15.08	2.56	17.64
077-0163-007-0000	NON RESIDENTIAL	15.08	2.56	17.64
077-0163-008-0000	NON RESIDENTIAL	46.58	2.56	49.14
077-0163-009-0000	NON RESIDENTIAL	47.84	2.56	50.40
077-0163-010-0000	NON RESIDENTIAL	15.08	2.56	17.64
077-0163-011-0000	NON RESIDENTIAL	15.08	2.56	17.64
077-0163-012-0000	NON RESIDENTIAL	15.08	2.56	17.64
077-0163-013-0000	NON RESIDENTIAL	15.08	2.56	17.64
077-0163-014-0000	NON RESIDENTIAL	15.08	2.56	17.64
077-0163-015-0000	NON RESIDENTIAL	15.08	2.56	17.64
077-0163-016-0000	NON RESIDENTIAL	46.58	2.56	49.14
077-0163-017-0000	NON RESIDENTIAL	16.10	2.56	18.66
077-0164-001-0000	NON RESIDENTIAL	45.82	2.56	48.38
077-0164-002-0000	NON RESIDENTIAL	22.14	2.56	24.70
077-0164-003-0000	NON RESIDENTIAL	27.68	2.56	30.24
077-0165-001-0000	NON RESIDENTIAL	46.58	2.56	49.14
077-0165-002-0000	NON RESIDENTIAL	46.08	2.56	48.64
077-0166-001-0000	NON RESIDENTIAL	15.34	2.56	17.90
077-0166-002-0000	NON RESIDENTIAL	10.80	2.56	13.36
077-0166-003-0000	NON RESIDENTIAL	10.06	2.56	12.62
077-0166-004-0000	NON RESIDENTIAL	12.82	2.56	15.38
077-0166-005-0000	NON RESIDENTIAL	15.08	2.56	17.64
077-0166-006-0000	NON RESIDENTIAL	15.08	2.56	17.64
077-0166-007-0000	NON RESIDENTIAL	15.08	2.56	17.64
077-0166-008-0000	NON RESIDENTIAL	15.08	2.56	17.64
077-0166-009-0000	NON RESIDENTIAL	15.08	2.56	17.64
077-0166-010-0000	NON RESIDENTIAL	15.08	2.56	17.64
077-0166-011-0000	RESIDENTIAL	15.32	2.56	17.88
077-0166-012-0000	RESIDENTIAL	15.32	2.56	17.88
077-0166-013-0000	RESIDENTIAL	15.32	2.56	17.88
077-0166-014-0000	RESIDENTIAL	15.32	2.56	17.88
077-0166-015-0000	RESIDENTIAL	15.32	2.56	17.88
077-0166-016-0000	SAFETY LIGHTS ONLY	0.00	2.56	2.56
077-0166-017-0000	SAFETY LIGHTS ONLY	0.00	2.56	2.56
077-0166-018-0000	SAFETY LIGHTS ONLY	0.00	2.56	2.56
077-0166-020-0000	NON RESIDENTIAL	15.08	2.56	17.64
077-0166-021-0000	NON RESIDENTIAL	15.08	2.56	17.64
077-0166-022-0000	NON RESIDENTIAL	15.08	2.56	17.64
077-0166-023-0000	NON RESIDENTIAL	15.08	2.56	17.64
077-0166-024-0000	NON RESIDENTIAL	15.08	2.56	17.64
077-0166-025-0000	NON RESIDENTIAL	15.08	2.56	17.64
077-0166-026-0000	NON RESIDENTIAL	15.08	2.56	17.64
077-0166-027-0000	NON RESIDENTIAL	15.08	2.56	17.64
077-0166-028-0000	NON RESIDENTIAL	44.82	2.56	47.38
077-0166-029-0000	NON RESIDENTIAL	15.08	2.56	17.64

**City of Rancho Cordova
Lighting District No. 2012-1
Fiscal Year 2015/16 Preliminary Assessment Roll**

ASSESSOR PARCEL NUMBER	CLASSIFICATION	STREET LIGHTS CHARGE	SAFETY LIGHTS CHARGE	ASSESSMENT
077-0166-030-0000	NON RESIDENTIAL	15.08	2.56	17.64
077-0166-031-0000	NON RESIDENTIAL	15.08	2.56	17.64
077-0166-032-0000	NON RESIDENTIAL	15.08	2.56	17.64
077-0166-033-0000	NON RESIDENTIAL	15.08	2.56	17.64
077-0166-034-0000	NON RESIDENTIAL	45.56	2.56	48.12
077-0166-035-0000	NON RESIDENTIAL	49.34	2.56	51.90
077-0166-036-0000	NON RESIDENTIAL	15.08	2.56	17.64
077-0166-039-0000	SAFETY LIGHTS ONLY	0.00	2.56	2.56
077-0167-001-0000	NON RESIDENTIAL	37.50	2.56	40.06
077-0167-002-0000	NON RESIDENTIAL	14.84	2.56	17.40
077-0167-003-0000	NON RESIDENTIAL	15.08	2.56	17.64
077-0167-004-0000	NON RESIDENTIAL	15.08	2.56	17.64
077-0167-005-0000	NON RESIDENTIAL	15.08	2.56	17.64
077-0167-006-0000	NON RESIDENTIAL	15.08	2.56	17.64
077-0167-007-0000	NON RESIDENTIAL	15.08	2.56	17.64
077-0167-008-0000	NON RESIDENTIAL	15.08	2.56	17.64
077-0167-009-0000	NON RESIDENTIAL	15.08	2.56	17.64
077-0167-010-0000	NON RESIDENTIAL	15.08	2.56	17.64
077-0167-011-0000	NON RESIDENTIAL	15.08	2.56	17.64
077-0167-012-0000	NON RESIDENTIAL	15.08	2.56	17.64
077-0167-013-0000	NON RESIDENTIAL	15.08	2.56	17.64
077-0167-014-0000	NON RESIDENTIAL	47.58	2.56	50.14
077-0171-001-0000	NON RESIDENTIAL	16.34	2.56	18.90
077-0171-002-0000	NON RESIDENTIAL	3.00	2.56	5.56
077-0171-003-0000	NON RESIDENTIAL	15.84	2.56	18.40
077-0171-004-0000	NON RESIDENTIAL	15.08	2.56	17.64
077-0171-005-0000	NON RESIDENTIAL	15.08	2.56	17.64
077-0171-006-0000	NON RESIDENTIAL	15.08	2.56	17.64
077-0171-007-0000	NON RESIDENTIAL	15.08	2.56	17.64
077-0171-008-0000	NON RESIDENTIAL	15.08	2.56	17.64
077-0171-009-0000	NON RESIDENTIAL	15.08	2.56	17.64
077-0171-010-0000	NON RESIDENTIAL	15.08	2.56	17.64
077-0171-011-0000	NON RESIDENTIAL	15.08	2.56	17.64
077-0171-012-0000	NON RESIDENTIAL	15.08	2.56	17.64
077-0171-013-0000	NON RESIDENTIAL	15.08	2.56	17.64
077-0171-014-0000	NON RESIDENTIAL	15.08	2.56	17.64
077-0171-015-0000	NON RESIDENTIAL	16.10	2.56	18.66
077-0171-016-0000	NON RESIDENTIAL	15.08	2.56	17.64
077-0171-017-0000	NON RESIDENTIAL	15.08	2.56	17.64
077-0171-018-0000	NON RESIDENTIAL	15.08	2.56	17.64
077-0171-019-0000	SAFETY LIGHTS ONLY	0.00	2.56	2.56
077-0171-020-0000	SAFETY LIGHTS ONLY	0.00	2.56	2.56
077-0171-021-0000	NON RESIDENTIAL	17.36	2.56	19.92
077-0171-022-0000	NON RESIDENTIAL	44.06	2.56	46.62
077-0171-023-0000	NON RESIDENTIAL	25.16	2.56	27.72
077-0171-024-0000	NON RESIDENTIAL	22.40	2.56	24.96
077-0171-025-0000	NON RESIDENTIAL	21.14	2.56	23.70
077-0171-026-0000	SAFETY LIGHTS ONLY	0.00	2.56	2.56
077-0172-001-0000	NON RESIDENTIAL	69.50	2.56	72.06
077-0172-002-0000	RESIDENTIAL	15.32	2.56	17.88
077-0172-003-0000	RESIDENTIAL	15.32	2.56	17.88
077-0172-004-0000	RESIDENTIAL	15.32	2.56	17.88
077-0172-005-0000	NON RESIDENTIAL	55.90	2.56	58.46
077-0172-006-0000	NON RESIDENTIAL	9.54	2.56	12.10
077-0172-007-0000	NON RESIDENTIAL	9.54	2.56	12.10
077-0172-008-0000	NON RESIDENTIAL	9.54	2.56	12.10
077-0172-009-0000	NON RESIDENTIAL	9.54	2.56	12.10
077-0172-010-0000	NON RESIDENTIAL	55.90	2.56	58.46
077-0172-011-0000	NON RESIDENTIAL	17.60	2.56	20.16
077-0172-012-0000	NON RESIDENTIAL	55.14	2.56	57.70
077-0172-013-0000	NON RESIDENTIAL	22.90	2.56	25.46
077-0172-014-0000	NON RESIDENTIAL	15.08	2.56	17.64
077-0172-015-0000	NON RESIDENTIAL	15.08	2.56	17.64
077-0172-016-0000	NON RESIDENTIAL	15.08	2.56	17.64
077-0172-017-0000	NON RESIDENTIAL	15.08	2.56	17.64

**City of Rancho Cordova
Lighting District No. 2012-1
Fiscal Year 2015/16 Preliminary Assessment Roll**

ASSESSOR PARCEL NUMBER	CLASSIFICATION	STREET LIGHTS CHARGE	SAFETY LIGHTS CHARGE	ASSESSMENT
077-0172-018-0000	NON RESIDENTIAL	48.08	2.56	50.64
077-0172-019-0000	RESIDENTIAL	15.32	2.56	17.88
077-0172-020-0000	RESIDENTIAL	15.32	2.56	17.88
077-0172-021-0000	RESIDENTIAL	15.32	2.56	17.88
077-0172-022-0000	RESIDENTIAL	15.32	2.56	17.88
077-0172-023-0000	RESIDENTIAL	15.32	2.56	17.88
077-0172-024-0000	RESIDENTIAL	15.32	2.56	17.88
077-0172-025-0000	RESIDENTIAL	15.32	2.56	17.88
077-0173-001-0000	RESIDENTIAL	15.32	2.56	17.88
077-0173-002-0000	RESIDENTIAL	15.32	2.56	17.88
077-0173-003-0000	RESIDENTIAL	15.32	2.56	17.88
077-0173-004-0000	NON RESIDENTIAL	15.08	2.56	17.64
077-0173-005-0000	NON RESIDENTIAL	15.08	2.56	17.64
077-0173-006-0000	NON RESIDENTIAL	15.08	2.56	17.64
077-0173-007-0000	NON RESIDENTIAL	15.08	2.56	17.64
077-0173-008-0000	NON RESIDENTIAL	15.08	2.56	17.64
077-0173-009-0000	NON RESIDENTIAL	15.08	2.56	17.64
077-0173-010-0000	NON RESIDENTIAL	15.08	2.56	17.64
077-0173-011-0000	NON RESIDENTIAL	15.08	2.56	17.64
077-0173-012-0000	NON RESIDENTIAL	15.08	2.56	17.64
077-0173-013-0000	NON RESIDENTIAL	50.10	2.56	52.66
077-0173-014-0000	NON RESIDENTIAL	50.10	2.56	52.66
077-0173-015-0000	NON RESIDENTIAL	15.08	2.56	17.64
077-0173-016-0000	NON RESIDENTIAL	15.08	2.56	17.64
077-0173-017-0000	NON RESIDENTIAL	15.08	2.56	17.64
077-0173-018-0000	NON RESIDENTIAL	15.08	2.56	17.64
077-0173-019-0000	NON RESIDENTIAL	15.08	2.56	17.64
077-0173-020-0000	NON RESIDENTIAL	15.08	2.56	17.64
077-0173-021-0000	NON RESIDENTIAL	15.08	2.56	17.64
077-0173-022-0000	NON RESIDENTIAL	15.08	2.56	17.64
077-0173-023-0000	NON RESIDENTIAL	15.08	2.56	17.64
077-0173-024-0000	NON RESIDENTIAL	11.82	2.56	14.38
077-0173-025-0000	NON RESIDENTIAL	11.32	2.56	13.88
077-0173-026-0000	NON RESIDENTIAL	12.58	2.56	15.14
077-0173-027-0000	NON RESIDENTIAL	15.08	2.56	17.64
077-0173-028-0000	NON RESIDENTIAL	15.08	2.56	17.64
077-0173-029-0000	NON RESIDENTIAL	15.08	2.56	17.64
077-0173-030-0000	NON RESIDENTIAL	15.08	2.56	17.64
077-0173-031-0000	NON RESIDENTIAL	15.08	2.56	17.64
077-0173-032-0000	NON RESIDENTIAL	13.82	2.56	16.38
077-0173-033-0000	NON RESIDENTIAL	13.58	2.56	16.14
077-0173-034-0000	NON RESIDENTIAL	3.00	2.56	5.56
077-0173-035-0000	NON RESIDENTIAL	52.12	2.56	54.68
077-0173-036-0000	NON RESIDENTIAL	33.72	2.56	36.28
077-0181-011-0000	NON RESIDENTIAL	94.94	2.56	97.50
077-0181-012-0000	NON RESIDENTIAL	64.20	2.56	66.76
077-0181-013-0000	NON RESIDENTIAL	15.84	2.56	18.40
077-0181-017-0000	SAFETY LIGHTS ONLY	0.00	2.56	2.56
077-0181-018-0000	SAFETY LIGHTS ONLY	0.00	2.56	2.56
077-0181-020-0000	NON RESIDENTIAL	15.60	2.56	18.16
077-0181-021-0000	NON RESIDENTIAL	14.84	2.56	17.40
077-0181-022-0000	NON RESIDENTIAL	18.12	2.56	20.68
077-0181-023-0000	NON RESIDENTIAL	14.84	2.56	17.40
077-0182-001-0000	NON RESIDENTIAL	16.86	2.56	19.42
077-0182-002-0000	NON RESIDENTIAL	15.60	2.56	18.16
077-0182-003-0000	NON RESIDENTIAL	42.54	2.56	45.10
077-0182-004-0000	NON RESIDENTIAL	12.58	2.56	15.14
077-0182-005-0000	NON RESIDENTIAL	34.98	2.56	37.54
077-0182-018-0000	NON RESIDENTIAL	41.28	2.56	43.84
077-0182-019-0000	NON RESIDENTIAL	14.34	2.56	16.90
077-0182-020-0000	NON RESIDENTIAL	12.58	2.56	15.14
077-0182-021-0000	NON RESIDENTIAL	7.28	2.56	9.84
077-0182-022-0000	NON RESIDENTIAL	10.80	2.56	13.36
077-0182-023-0000	NON RESIDENTIAL	18.86	2.56	21.42
077-0182-024-0000	NON RESIDENTIAL	16.86	2.56	19.42

City of Rancho Cordova
Lighting District No. 2012-1
Fiscal Year 2015/16 Preliminary Assessment Roll

ASSESSOR PARCEL NUMBER	CLASSIFICATION	STREET LIGHTS CHARGE	SAFETY LIGHTS CHARGE	ASSESSMENT
077-0182-025-0000	NON RESIDENTIAL	43.04	2.56	45.60
077-0182-026-0000	NON RESIDENTIAL	21.64	2.56	24.20
077-0182-027-0000	NON RESIDENTIAL	19.38	2.56	21.94
077-0182-029-0000	SAFETY LIGHTS ONLY	0.00	2.56	2.56
077-0182-030-0000	SAFETY LIGHTS ONLY	0.00	2.56	2.56
077-0182-031-0000	NON RESIDENTIAL	21.64	2.56	24.20
077-0183-005-0000	NON RESIDENTIAL	65.72	2.56	68.28
077-0183-007-0000	NON RESIDENTIAL	26.18	2.56	28.74
077-0183-008-0000	SAFETY LIGHTS ONLY	0.00	2.56	2.56
077-0184-001-0000	NON RESIDENTIAL	47.08	2.56	49.64
077-0184-002-0000	NON RESIDENTIAL	25.66	2.56	28.22
077-0191-008-0000	NON RESIDENTIAL	16.34	2.56	18.90
077-0191-009-0000	NON RESIDENTIAL	16.34	2.56	18.90
077-0191-010-0000	NON RESIDENTIAL	16.34	2.56	18.90
077-0191-011-0000	NON RESIDENTIAL	48.34	2.56	50.90
077-0191-012-0000	NON RESIDENTIAL	17.60	2.56	20.16
077-0191-015-0000	NON RESIDENTIAL	18.86	2.56	21.42
077-0191-016-0000	NON RESIDENTIAL	16.34	2.56	18.90
077-0191-017-0000	NON RESIDENTIAL	46.58	2.56	49.14
077-0191-018-0000	NON RESIDENTIAL	15.34	2.56	17.90
077-0191-019-0000	NON RESIDENTIAL	18.12	2.56	20.68
077-0191-020-0000	NON RESIDENTIAL	15.08	2.56	17.64
077-0191-022-0000	NON RESIDENTIAL	42.80	2.56	45.36
077-0191-023-0000	NON RESIDENTIAL	13.82	2.56	16.38
077-0191-024-0000	NON RESIDENTIAL	13.82	2.56	16.38
077-0191-025-0000	NON RESIDENTIAL	13.82	2.56	16.38
077-0191-026-0000	NON RESIDENTIAL	13.82	2.56	16.38
077-0191-027-0000	NON RESIDENTIAL	13.82	2.56	16.38
077-0191-028-0000	NON RESIDENTIAL	13.82	2.56	16.38
077-0191-029-0000	NON RESIDENTIAL	12.32	2.56	14.88
077-0191-030-0000	NON RESIDENTIAL	45.32	2.56	47.88
077-0192-001-0000	NON RESIDENTIAL	17.36	2.56	19.92
077-0192-002-0000	NON RESIDENTIAL	17.36	2.56	19.92
077-0192-003-0000	NON RESIDENTIAL	17.36	2.56	19.92
077-0192-004-0000	NON RESIDENTIAL	47.58	2.56	50.14
077-0192-007-0000	NON RESIDENTIAL	15.34	2.56	17.90
077-0192-008-0000	NON RESIDENTIAL	8.80	2.56	11.36
077-0192-009-0000	NON RESIDENTIAL	8.80	2.56	11.36
077-0192-010-0000	NON RESIDENTIAL	10.06	2.56	12.62
077-0192-017-0000	NON RESIDENTIAL	8.80	2.56	11.36
077-0192-018-0000	NON RESIDENTIAL	55.90	2.56	58.46
077-0192-019-0000	NON RESIDENTIAL	50.60	2.56	53.16
077-0192-020-0000	NON RESIDENTIAL	18.86	2.56	21.42
077-0192-021-0000	NON RESIDENTIAL	55.14	2.56	57.70
077-0192-022-0000	NON RESIDENTIAL	18.86	2.56	21.42
077-0192-023-0000	NON RESIDENTIAL	16.10	2.56	18.66
077-0192-024-0000	NON RESIDENTIAL	13.58	2.56	16.14
077-0193-010-0000	NON RESIDENTIAL	23.90	2.56	26.46
077-0193-011-0000	NON RESIDENTIAL	16.60	2.56	19.16
077-0193-012-0000	NON RESIDENTIAL	18.12	2.56	20.68
077-0193-013-0000	NON RESIDENTIAL	15.08	2.56	17.64
077-0193-014-0000	NON RESIDENTIAL	13.58	2.56	16.14
077-0193-015-0000	NON RESIDENTIAL	15.08	2.56	17.64
077-0193-016-0000	NON RESIDENTIAL	15.08	2.56	17.64
077-0193-017-0000	NON RESIDENTIAL	17.60	2.56	20.16
077-0193-018-0000	NON RESIDENTIAL	17.36	2.56	19.92
077-0200-017-0000	RESIDENTIAL	15.32	2.56	17.88
077-0200-022-0000	SAFETY LIGHTS ONLY	0.00	2.56	2.56
077-0200-025-0000	RESIDENTIAL	15.32	2.56	17.88
077-0200-035-0000	NON RESIDENTIAL	160.18	2.56	162.74
077-0200-038-0000	NON RESIDENTIAL	82.10	2.56	84.66
077-0210-002-0000	NON RESIDENTIAL	19.38	2.56	21.94
077-0210-003-0000	NON RESIDENTIAL	19.38	2.56	21.94
077-0210-004-0000	NON RESIDENTIAL	14.84	2.56	17.40
077-0210-005-0000	NON RESIDENTIAL	14.84	2.56	17.40

**City of Rancho Cordova
Lighting District No. 2012-1
Fiscal Year 2015/16 Preliminary Assessment Roll**

ASSESSOR PARCEL NUMBER	CLASSIFICATION	STREET LIGHTS CHARGE	SAFETY LIGHTS CHARGE	ASSESSMENT
077-0210-006-0000	NON RESIDENTIAL	14.84	2.56	17.40
077-0210-007-0000	NON RESIDENTIAL	14.84	2.56	17.40
077-0210-008-0000	NON RESIDENTIAL	14.84	2.56	17.40
077-0210-009-0000	NON RESIDENTIAL	14.84	2.56	17.40
077-0210-010-0000	NON RESIDENTIAL	14.84	2.56	17.40
077-0210-011-0000	NON RESIDENTIAL	14.84	2.56	17.40
077-0210-012-0000	NON RESIDENTIAL	14.84	2.56	17.40
077-0210-013-0000	NON RESIDENTIAL	14.84	2.56	17.40
077-0210-014-0000	NON RESIDENTIAL	14.84	2.56	17.40
077-0210-015-0000	NON RESIDENTIAL	14.84	2.56	17.40
077-0210-016-0000	NON RESIDENTIAL	14.84	2.56	17.40
077-0210-017-0000	NON RESIDENTIAL	14.84	2.56	17.40
077-0210-018-0000	NON RESIDENTIAL	15.08	2.56	17.64
077-0210-019-0000	NON RESIDENTIAL	52.12	2.56	54.68
077-0210-020-0000	NON RESIDENTIAL	251.38	2.56	253.94
077-0221-001-0000	NON RESIDENTIAL	42.30	2.56	44.86
077-0221-002-0000	RESIDENTIAL	15.32	2.56	17.88
077-0221-003-0000	RESIDENTIAL	15.32	2.56	17.88
077-0221-004-0000	RESIDENTIAL	15.32	2.56	17.88
077-0221-005-0000	RESIDENTIAL	15.32	2.56	17.88
077-0221-006-0000	RESIDENTIAL	15.32	2.56	17.88
077-0221-007-0000	RESIDENTIAL	15.32	2.56	17.88
077-0221-008-0000	RESIDENTIAL	15.32	2.56	17.88
077-0221-009-0000	RESIDENTIAL	15.32	2.56	17.88
077-0221-010-0000	RESIDENTIAL	15.32	2.56	17.88
077-0221-011-0000	RESIDENTIAL	15.32	2.56	17.88
077-0221-012-0000	RESIDENTIAL	15.32	2.56	17.88
077-0221-013-0000	RESIDENTIAL	15.32	2.56	17.88
077-0221-014-0000	RESIDENTIAL	15.32	2.56	17.88
077-0221-015-0000	RESIDENTIAL	15.32	2.56	17.88
077-0221-016-0000	RESIDENTIAL	15.32	2.56	17.88
077-0221-017-0000	RESIDENTIAL	15.32	2.56	17.88
077-0221-018-0000	RESIDENTIAL	15.32	2.56	17.88
077-0221-019-0000	NON RESIDENTIAL	41.80	2.56	44.36
077-0221-020-0000	NON RESIDENTIAL	15.08	2.56	17.64
077-0221-021-0000	NON RESIDENTIAL	15.08	2.56	17.64
077-0221-022-0000	NON RESIDENTIAL	48.84	2.56	51.40
077-0221-023-0000	RESIDENTIAL	15.32	2.56	17.88
077-0221-024-0000	NON RESIDENTIAL	46.82	2.56	49.38
077-0221-025-0000	RESIDENTIAL	15.32	2.56	17.88
077-0221-026-0000	RESIDENTIAL	15.32	2.56	17.88
077-0221-027-0000	RESIDENTIAL	15.32	2.56	17.88
077-0221-028-0000	NON RESIDENTIAL	39.02	2.56	41.58
077-0221-029-0000	NON RESIDENTIAL	5.02	2.56	7.58
077-0222-001-0000	RESIDENTIAL	15.32	2.56	17.88
077-0222-002-0000	RESIDENTIAL	15.32	2.56	17.88
077-0222-003-0000	RESIDENTIAL	15.32	2.56	17.88
077-0222-004-0000	RESIDENTIAL	15.32	2.56	17.88
077-0222-005-0000	RESIDENTIAL	15.32	2.56	17.88
077-0222-006-0000	NON RESIDENTIAL	42.54	2.56	45.10
077-0222-007-0000	RESIDENTIAL	15.32	2.56	17.88
077-0222-008-0000	NON RESIDENTIAL	40.28	2.56	42.84
077-0222-009-0000	RESIDENTIAL	15.32	2.56	17.88
077-0222-010-0000	RESIDENTIAL	15.32	2.56	17.88
077-0222-011-0000	RESIDENTIAL	15.32	2.56	17.88
077-0222-012-0000	NON RESIDENTIAL	44.56	2.56	47.12
077-0222-013-0000	RESIDENTIAL	15.32	2.56	17.88
077-0222-014-0000	NON RESIDENTIAL	40.54	2.56	43.10
077-0222-015-0000	NON RESIDENTIAL	72.52	2.56	75.08
077-0222-016-0000	NON RESIDENTIAL	15.08	2.56	17.64
077-0222-017-0000	NON RESIDENTIAL	15.08	2.56	17.64
077-0222-018-0000	NON RESIDENTIAL	17.86	2.56	20.42
077-0222-019-0000	NON RESIDENTIAL	43.04	2.56	45.60
077-0223-001-0000	NON RESIDENTIAL	15.08	2.56	17.64
077-0223-002-0000	NON RESIDENTIAL	15.08	2.56	17.64

**City of Rancho Cordova
Lighting District No. 2012-1
Fiscal Year 2015/16 Preliminary Assessment Roll**

ASSESSOR PARCEL NUMBER	CLASSIFICATION	STREET LIGHTS CHARGE	SAFETY LIGHTS CHARGE	ASSESSMENT
077-0223-003-0000	NON RESIDENTIAL	15.08	2.56	17.64
077-0223-004-0000	NON RESIDENTIAL	15.08	2.56	17.64
077-0223-005-0000	NON RESIDENTIAL	15.08	2.56	17.64
077-0223-006-0000	NON RESIDENTIAL	15.08	2.56	17.64
077-0223-007-0000	NON RESIDENTIAL	15.08	2.56	17.64
077-0223-008-0000	NON RESIDENTIAL	15.08	2.56	17.64
077-0223-009-0000	NON RESIDENTIAL	15.08	2.56	17.64
077-0223-010-0000	NON RESIDENTIAL	54.88	2.56	57.44
077-0231-001-0000	RESIDENTIAL	15.32	2.56	17.88
077-0231-002-0000	RESIDENTIAL	15.32	2.56	17.88
077-0231-003-0000	RESIDENTIAL	15.32	2.56	17.88
077-0231-004-0000	RESIDENTIAL	15.32	2.56	17.88
077-0231-005-0000	RESIDENTIAL	15.32	2.56	17.88
077-0231-006-0000	RESIDENTIAL	15.32	2.56	17.88
077-0231-007-0000	RESIDENTIAL	15.32	2.56	17.88
077-0232-001-0000	NON RESIDENTIAL	44.56	2.56	47.12
077-0232-002-0000	RESIDENTIAL	15.32	2.56	17.88
077-0232-003-0000	RESIDENTIAL	15.32	2.56	17.88
077-0232-004-0000	RESIDENTIAL	15.32	2.56	17.88
077-0232-005-0000	RESIDENTIAL	15.32	2.56	17.88
077-0232-006-0000	RESIDENTIAL	15.32	2.56	17.88
077-0232-007-0000	RESIDENTIAL	15.32	2.56	17.88
077-0232-008-0000	RESIDENTIAL	15.32	2.56	17.88
077-0232-009-0000	RESIDENTIAL	15.32	2.56	17.88
077-0232-010-0000	NON RESIDENTIAL	43.04	2.56	45.60
077-0233-001-0000	NON RESIDENTIAL	43.56	2.56	46.12
077-0233-002-0000	RESIDENTIAL	15.32	2.56	17.88
077-0233-003-0000	RESIDENTIAL	15.32	2.56	17.88
077-0233-004-0000	RESIDENTIAL	15.32	2.56	17.88
077-0233-005-0000	NON RESIDENTIAL	40.28	2.56	42.84
077-0233-006-0000	RESIDENTIAL	15.32	2.56	17.88
077-0233-007-0000	RESIDENTIAL	15.32	2.56	17.88
077-0233-008-0000	RESIDENTIAL	15.32	2.56	17.88
077-0233-009-0000	RESIDENTIAL	15.32	2.56	17.88
077-0233-010-0000	RESIDENTIAL	15.32	2.56	17.88
077-0233-011-0000	RESIDENTIAL	15.32	2.56	17.88
077-0233-012-0000	RESIDENTIAL	15.32	2.56	17.88
077-0233-013-0000	NON RESIDENTIAL	42.30	2.56	44.86
077-0233-014-0000	NON RESIDENTIAL	41.80	2.56	44.36
077-0233-015-0000	RESIDENTIAL	15.32	2.56	17.88
077-0233-016-0000	RESIDENTIAL	15.32	2.56	17.88
077-0233-017-0000	RESIDENTIAL	15.32	2.56	17.88
077-0233-018-0000	RESIDENTIAL	15.32	2.56	17.88
077-0233-019-0000	RESIDENTIAL	15.32	2.56	17.88
077-0233-020-0000	RESIDENTIAL	15.32	2.56	17.88
077-0233-021-0000	RESIDENTIAL	15.32	2.56	17.88
077-0233-022-0000	NON RESIDENTIAL	41.04	2.56	43.60
077-0233-023-0000	NON RESIDENTIAL	16.34	2.56	18.90
077-0233-024-0000	NON RESIDENTIAL	16.34	2.56	18.90
077-0233-025-0000	NON RESIDENTIAL	16.34	2.56	18.90
077-0233-026-0000	NON RESIDENTIAL	16.10	2.56	18.66
077-0233-027-0000	NON RESIDENTIAL	15.08	2.56	17.64
077-0233-028-0000	NON RESIDENTIAL	15.60	2.56	18.16
077-0233-029-0000	RESIDENTIAL	15.32	2.56	17.88
077-0234-001-0000	RESIDENTIAL	15.32	2.56	17.88
077-0234-002-0000	RESIDENTIAL	15.32	2.56	17.88
077-0234-003-0000	RESIDENTIAL	15.32	2.56	17.88
077-0234-004-0000	NON RESIDENTIAL	43.04	2.56	45.60
077-0235-001-0000	NON RESIDENTIAL	43.04	2.56	45.60
077-0235-002-0000	NON RESIDENTIAL	14.58	2.56	17.14
077-0235-003-0000	NON RESIDENTIAL	14.58	2.56	17.14
077-0235-004-0000	NON RESIDENTIAL	14.58	2.56	17.14
077-0235-005-0000	NON RESIDENTIAL	14.58	2.56	17.14
077-0235-006-0000	NON RESIDENTIAL	14.58	2.56	17.14
077-0235-007-0000	NON RESIDENTIAL	14.58	2.56	17.14

**City of Rancho Cordova
Lighting District No. 2012-1
Fiscal Year 2015/16 Preliminary Assessment Roll**

ASSESSOR PARCEL NUMBER	CLASSIFICATION	STREET LIGHTS CHARGE	SAFETY LIGHTS CHARGE	ASSESSMENT
077-0235-008-0000	NON RESIDENTIAL	14.58	2.56	17.14
077-0235-009-0000	NON RESIDENTIAL	14.84	2.56	17.40
077-0240-005-0000	NON RESIDENTIAL	67.98	2.56	70.54
077-0240-006-0000	NON RESIDENTIAL	218.38	2.56	220.94
077-0240-007-0000	SAFETY LIGHTS ONLY	0.00	2.56	2.56
077-0240-008-0000	NON RESIDENTIAL	15.08	2.56	17.64
077-0240-009-0000	SAFETY LIGHTS ONLY	0.00	2.56	2.56
077-0240-010-0000	NON RESIDENTIAL	15.08	2.56	17.64
077-0240-011-0000	NON RESIDENTIAL	43.04	2.56	45.60
077-0240-012-0000	SAFETY LIGHTS ONLY	0.00	2.56	2.56
077-0240-013-0000	SAFETY LIGHTS ONLY	0.00	2.56	2.56
077-0240-014-0000	SAFETY LIGHTS ONLY	0.00	2.56	2.56
077-0240-015-0000	NON RESIDENTIAL	41.80	2.56	44.36
077-0240-017-0000	NON RESIDENTIAL	46.58	2.56	49.14
077-0240-021-0000	NON RESIDENTIAL	8.28	2.56	10.84
077-0240-022-0000	NON RESIDENTIAL	8.28	2.56	10.84
077-0240-023-0000	NON RESIDENTIAL	8.28	2.56	10.84
077-0240-024-0000	NON RESIDENTIAL	8.28	2.56	10.84
077-0240-025-0000	NON RESIDENTIAL	8.28	2.56	10.84
077-0240-026-0000	NON RESIDENTIAL	8.28	2.56	10.84
077-0240-027-0000	NON RESIDENTIAL	8.28	2.56	10.84
077-0240-028-0000	NON RESIDENTIAL	8.28	2.56	10.84
077-0240-029-0000	NON RESIDENTIAL	6.52	2.56	9.08
077-0240-030-0000	NON RESIDENTIAL	5.02	2.56	7.58
077-0240-031-0000	NON RESIDENTIAL	5.02	2.56	7.58
077-0240-032-0000	NON RESIDENTIAL	5.02	2.56	7.58
077-0240-033-0000	NON RESIDENTIAL	5.02	2.56	7.58
077-0240-034-0000	NON RESIDENTIAL	7.78	2.56	10.34
077-0240-035-0000	NON RESIDENTIAL	33.72	2.56	36.28
077-0240-036-0000	NON RESIDENTIAL	33.72	2.56	36.28
077-0240-037-0000	NON RESIDENTIAL	25.42	2.56	27.98
077-0240-038-0000	NON RESIDENTIAL	18.36	2.56	20.92
077-0240-039-0000	NON RESIDENTIAL	17.60	2.56	20.16
077-0240-040-0000	NON RESIDENTIAL	17.60	2.56	20.16
077-0240-041-0000	NON RESIDENTIAL	17.60	2.56	20.16
077-0240-042-0000	NON RESIDENTIAL	17.60	2.56	20.16
077-0240-043-0000	NON RESIDENTIAL	17.60	2.56	20.16
077-0240-044-0000	NON RESIDENTIAL	17.60	2.56	20.16
077-0240-045-0000	NON RESIDENTIAL	18.62	2.56	21.18
077-0240-046-0000	NON RESIDENTIAL	38.26	2.56	40.82
077-0240-047-0000	NON RESIDENTIAL	33.22	2.56	35.78
077-0240-049-0000	NON RESIDENTIAL	391.42	2.56	393.98
077-0240-050-0000	NON RESIDENTIAL	195.44	2.56	198.00
077-0250-001-0000	RESIDENTIAL	15.32	2.56	17.88
077-0250-002-0000	RESIDENTIAL	15.32	2.56	17.88
077-0250-003-0000	RESIDENTIAL	15.32	2.56	17.88
077-0250-004-0000	RESIDENTIAL	15.32	2.56	17.88
077-0250-005-0000	RESIDENTIAL	15.32	2.56	17.88
077-0250-006-0000	RESIDENTIAL	15.32	2.56	17.88
077-0250-007-0000	RESIDENTIAL	15.32	2.56	17.88
077-0250-008-0000	RESIDENTIAL	15.32	2.56	17.88
077-0250-009-0000	RESIDENTIAL	15.32	2.56	17.88
077-0250-010-0000	RESIDENTIAL	15.32	2.56	17.88
077-0250-011-0000	RESIDENTIAL	15.32	2.56	17.88
077-0250-012-0000	RESIDENTIAL	15.32	2.56	17.88
077-0250-013-0000	RESIDENTIAL	15.32	2.56	17.88
077-0250-014-0000	RESIDENTIAL	15.32	2.56	17.88
077-0250-015-0000	RESIDENTIAL	15.32	2.56	17.88
077-0250-016-0000	RESIDENTIAL	15.32	2.56	17.88
077-0250-017-0000	RESIDENTIAL	15.32	2.56	17.88
077-0250-018-0000	RESIDENTIAL	15.32	2.56	17.88
077-0250-019-0000	RESIDENTIAL	15.32	2.56	17.88
077-0250-020-0000	RESIDENTIAL	15.32	2.56	17.88
077-0250-021-0000	RESIDENTIAL	15.32	2.56	17.88
077-0250-022-0000	RESIDENTIAL	15.32	2.56	17.88

**City of Rancho Cordova
Lighting District No. 2012-1
Fiscal Year 2015/16 Preliminary Assessment Roll**

ASSESSOR PARCEL NUMBER	CLASSIFICATION	STREET LIGHTS CHARGE	SAFETY LIGHTS CHARGE	ASSESSMENT
077-0250-023-0000	RESIDENTIAL	15.32	2.56	17.88
077-0250-024-0000	RESIDENTIAL	15.32	2.56	17.88
077-0250-025-0000	RESIDENTIAL	15.32	2.56	17.88
077-0250-026-0000	RESIDENTIAL	15.32	2.56	17.88
077-0250-027-0000	RESIDENTIAL	15.32	2.56	17.88
077-0250-028-0000	RESIDENTIAL	15.32	2.56	17.88
077-0250-029-0000	RESIDENTIAL	15.32	2.56	17.88
077-0250-030-0000	RESIDENTIAL	15.32	2.56	17.88
077-0250-031-0000	RESIDENTIAL	15.32	2.56	17.88
077-0250-032-0000	RESIDENTIAL	15.32	2.56	17.88
077-0250-033-0000	RESIDENTIAL	15.32	2.56	17.88
077-0250-034-0000	RESIDENTIAL	15.32	2.56	17.88
077-0250-035-0000	RESIDENTIAL	15.32	2.56	17.88
077-0250-036-0000	RESIDENTIAL	15.32	2.56	17.88
077-0250-037-0000	RESIDENTIAL	15.32	2.56	17.88
077-0250-038-0000	RESIDENTIAL	15.32	2.56	17.88
077-0250-039-0000	RESIDENTIAL	15.32	2.56	17.88
077-0250-040-0000	RESIDENTIAL	15.32	2.56	17.88
077-0250-041-0000	RESIDENTIAL	15.32	2.56	17.88
077-0250-042-0000	RESIDENTIAL	15.32	2.56	17.88
077-0250-043-0000	RESIDENTIAL	15.32	2.56	17.88
077-0250-044-0000	RESIDENTIAL	15.32	2.56	17.88
077-0250-045-0000	RESIDENTIAL	15.32	2.56	17.88
077-0250-046-0000	RESIDENTIAL	15.32	2.56	17.88
077-0250-047-0000	RESIDENTIAL	15.32	2.56	17.88
077-0250-048-0000	RESIDENTIAL	15.32	2.56	17.88
077-0250-049-0000	RESIDENTIAL	15.32	2.56	17.88
077-0250-050-0000	RESIDENTIAL	15.32	2.56	17.88
077-0250-051-0000	RESIDENTIAL	15.32	2.56	17.88
077-0250-052-0000	RESIDENTIAL	15.32	2.56	17.88
077-0250-053-0000	RESIDENTIAL	15.32	2.56	17.88
077-0250-054-0000	RESIDENTIAL	15.32	2.56	17.88
077-0250-055-0000	RESIDENTIAL	15.32	2.56	17.88
077-0250-056-0000	RESIDENTIAL	15.32	2.56	17.88
077-0250-057-0000	RESIDENTIAL	15.32	2.56	17.88
077-0250-058-0000	RESIDENTIAL	15.32	2.56	17.88
077-0250-059-0000	RESIDENTIAL	15.32	2.56	17.88
077-0250-060-0000	RESIDENTIAL	15.32	2.56	17.88
077-0250-061-0000	RESIDENTIAL	15.32	2.56	17.88
077-0250-062-0000	RESIDENTIAL	15.32	2.56	17.88
077-0250-063-0000	RESIDENTIAL	15.32	2.56	17.88
077-0250-064-0000	RESIDENTIAL	15.32	2.56	17.88
077-0250-065-0000	RESIDENTIAL	15.32	2.56	17.88
077-0250-066-0000	RESIDENTIAL	15.32	2.56	17.88
077-0250-067-0000	RESIDENTIAL	15.32	2.56	17.88
077-0250-068-0000	RESIDENTIAL	15.32	2.56	17.88
077-0250-069-0000	RESIDENTIAL	15.32	2.56	17.88
077-0250-070-0000	RESIDENTIAL	15.32	2.56	17.88
077-0250-071-0000	RESIDENTIAL	15.32	2.56	17.88
077-0250-072-0000	RESIDENTIAL	15.32	2.56	17.88
077-0250-073-0000	RESIDENTIAL	15.32	2.56	17.88
077-0250-074-0000	RESIDENTIAL	15.32	2.56	17.88
077-0250-075-0000	RESIDENTIAL	15.32	2.56	17.88
077-0250-076-0000	RESIDENTIAL	15.32	2.56	17.88
077-0250-077-0000	RESIDENTIAL	15.32	2.56	17.88
077-0250-078-0000	RESIDENTIAL	15.32	2.56	17.88
077-0250-079-0000	RESIDENTIAL	15.32	2.56	17.88
077-0250-080-0000	RESIDENTIAL	15.32	2.56	17.88
077-0250-081-0000	RESIDENTIAL	15.32	2.56	17.88
077-0250-082-0000	RESIDENTIAL	15.32	2.56	17.88
077-0250-083-0000	RESIDENTIAL	15.32	2.56	17.88
077-0250-084-0000	RESIDENTIAL	15.32	2.56	17.88
077-0260-001-0000	RESIDENTIAL	15.32	2.56	17.88
077-0260-002-0000	RESIDENTIAL	15.32	2.56	17.88
077-0260-003-0000	RESIDENTIAL	15.32	2.56	17.88

**City of Rancho Cordova
Lighting District No. 2012-1
Fiscal Year 2015/16 Preliminary Assessment Roll**

ASSESSOR PARCEL NUMBER	CLASSIFICATION	STREET LIGHTS CHARGE	SAFETY LIGHTS CHARGE	ASSESSMENT
077-0260-004-0000	RESIDENTIAL	15.32	2.56	17.88
077-0260-005-0000	RESIDENTIAL	15.32	2.56	17.88
077-0260-006-0000	RESIDENTIAL	15.32	2.56	17.88
077-0260-007-0000	RESIDENTIAL	15.32	2.56	17.88
077-0260-008-0000	RESIDENTIAL	15.32	2.56	17.88
077-0260-009-0000	RESIDENTIAL	15.32	2.56	17.88
077-0260-010-0000	RESIDENTIAL	15.32	2.56	17.88
077-0260-011-0000	SAFETY LIGHTS ONLY	0.00	2.56	2.56
077-0260-012-0000	SAFETY LIGHTS ONLY	0.00	2.56	2.56
077-0260-013-0000	SAFETY LIGHTS ONLY	0.00	2.56	2.56
077-0260-014-0000	SAFETY LIGHTS ONLY	0.00	2.56	2.56
077-0260-015-0000	RESIDENTIAL	15.32	2.56	17.88
077-0260-016-0000	RESIDENTIAL	15.32	2.56	17.88
077-0260-017-0000	RESIDENTIAL	15.32	2.56	17.88
077-0260-018-0000	RESIDENTIAL	15.32	2.56	17.88
077-0260-019-0000	RESIDENTIAL	15.32	2.56	17.88
077-0260-020-0000	RESIDENTIAL	15.32	2.56	17.88
077-0260-021-0000	RESIDENTIAL	15.32	2.56	17.88
077-0260-022-0000	RESIDENTIAL	15.32	2.56	17.88
077-0260-023-0000	RESIDENTIAL	15.32	2.56	17.88
077-0260-024-0000	RESIDENTIAL	15.32	2.56	17.88
077-0260-025-0000	RESIDENTIAL	15.32	2.56	17.88
077-0260-026-0000	RESIDENTIAL	15.32	2.56	17.88
077-0260-027-0000	RESIDENTIAL	15.32	2.56	17.88
077-0260-028-0000	RESIDENTIAL	15.32	2.56	17.88
077-0260-029-0000	RESIDENTIAL	15.32	2.56	17.88
077-0260-030-0000	RESIDENTIAL	15.32	2.56	17.88
077-0260-031-0000	RESIDENTIAL	15.32	2.56	17.88
077-0260-032-0000	RESIDENTIAL	15.32	2.56	17.88
077-0260-033-0000	RESIDENTIAL	15.32	2.56	17.88
077-0260-034-0000	RESIDENTIAL	15.32	2.56	17.88
077-0260-035-0000	RESIDENTIAL	15.32	2.56	17.88
077-0260-036-0000	RESIDENTIAL	15.32	2.56	17.88
077-0260-037-0000	RESIDENTIAL	15.32	2.56	17.88
077-0260-038-0000	RESIDENTIAL	15.32	2.56	17.88
077-0260-039-0000	RESIDENTIAL	15.32	2.56	17.88
077-0260-040-0000	RESIDENTIAL	15.32	2.56	17.88
077-0260-041-0000	RESIDENTIAL	15.32	2.56	17.88
077-0260-042-0000	RESIDENTIAL	15.32	2.56	17.88
077-0260-043-0000	RESIDENTIAL	15.32	2.56	17.88
077-0260-044-0000	RESIDENTIAL	15.32	2.56	17.88
077-0260-045-0000	RESIDENTIAL	15.32	2.56	17.88
077-0260-046-0000	RESIDENTIAL	15.32	2.56	17.88
077-0260-047-0000	RESIDENTIAL	15.32	2.56	17.88
077-0260-048-0000	RESIDENTIAL	15.32	2.56	17.88
077-0260-049-0000	RESIDENTIAL	15.32	2.56	17.88
077-0260-050-0000	RESIDENTIAL	15.32	2.56	17.88
077-0260-051-0000	RESIDENTIAL	15.32	2.56	17.88
077-0260-052-0000	RESIDENTIAL	15.32	2.56	17.88
077-0260-053-0000	RESIDENTIAL	15.32	2.56	17.88
077-0260-054-0000	RESIDENTIAL	15.32	2.56	17.88
077-0260-055-0000	RESIDENTIAL	15.32	2.56	17.88
077-0260-056-0000	RESIDENTIAL	15.32	2.56	17.88
077-0260-057-0000	RESIDENTIAL	15.32	2.56	17.88
077-0260-058-0000	RESIDENTIAL	15.32	2.56	17.88
077-0260-059-0000	RESIDENTIAL	15.32	2.56	17.88
077-0260-060-0000	RESIDENTIAL	15.32	2.56	17.88
077-0260-061-0000	RESIDENTIAL	15.32	2.56	17.88
077-0260-062-0000	RESIDENTIAL	15.32	2.56	17.88
077-0260-063-0000	RESIDENTIAL	15.32	2.56	17.88
077-0260-064-0000	RESIDENTIAL	15.32	2.56	17.88
077-0260-065-0000	RESIDENTIAL	15.32	2.56	17.88
077-0260-066-0000	RESIDENTIAL	15.32	2.56	17.88
077-0260-067-0000	RESIDENTIAL	15.32	2.56	17.88
077-0260-068-0000	RESIDENTIAL	15.32	2.56	17.88

**City of Rancho Cordova
Lighting District No. 2012-1
Fiscal Year 2015/16 Preliminary Assessment Roll**

ASSESSOR PARCEL NUMBER	CLASSIFICATION	STREET LIGHTS CHARGE	SAFETY LIGHTS CHARGE	ASSESSMENT
077-0260-069-0000	RESIDENTIAL	15.32	2.56	17.88
077-0260-070-0000	RESIDENTIAL	15.32	2.56	17.88
077-0260-071-0000	RESIDENTIAL	15.32	2.56	17.88
077-0260-072-0000	RESIDENTIAL	15.32	2.56	17.88
077-0260-073-0000	RESIDENTIAL	15.32	2.56	17.88
077-0260-074-0000	RESIDENTIAL	15.32	2.56	17.88
077-0260-075-0000	RESIDENTIAL	15.32	2.56	17.88
077-0260-076-0000	RESIDENTIAL	15.32	2.56	17.88
077-0260-077-0000	RESIDENTIAL	15.32	2.56	17.88
077-0260-078-0000	RESIDENTIAL	15.32	2.56	17.88
077-0260-079-0000	RESIDENTIAL	15.32	2.56	17.88
077-0260-080-0000	RESIDENTIAL	15.32	2.56	17.88
077-0260-081-0000	RESIDENTIAL	15.32	2.56	17.88
077-0260-082-0000	RESIDENTIAL	15.32	2.56	17.88
077-0260-083-0000	RESIDENTIAL	15.32	2.56	17.88
077-0260-085-0000	RESIDENTIAL	15.32	2.56	17.88
077-0270-001-0000	RESIDENTIAL	15.32	2.56	17.88
077-0270-002-0000	RESIDENTIAL	15.32	2.56	17.88
077-0270-003-0000	RESIDENTIAL	15.32	2.56	17.88
077-0270-004-0000	RESIDENTIAL	15.32	2.56	17.88
077-0270-005-0000	RESIDENTIAL	15.32	2.56	17.88
077-0270-006-0000	RESIDENTIAL	15.32	2.56	17.88
077-0270-007-0000	RESIDENTIAL	15.32	2.56	17.88
077-0270-008-0000	RESIDENTIAL	15.32	2.56	17.88
077-0270-009-0000	RESIDENTIAL	15.32	2.56	17.88
077-0270-010-0000	RESIDENTIAL	15.32	2.56	17.88
077-0270-011-0000	RESIDENTIAL	15.32	2.56	17.88
077-0270-012-0000	RESIDENTIAL	15.32	2.56	17.88
077-0270-013-0000	RESIDENTIAL	15.32	2.56	17.88
077-0270-014-0000	RESIDENTIAL	15.32	2.56	17.88
077-0270-015-0000	RESIDENTIAL	15.32	2.56	17.88
077-0270-016-0000	RESIDENTIAL	15.32	2.56	17.88
077-0270-017-0000	RESIDENTIAL	15.32	2.56	17.88
077-0270-018-0000	RESIDENTIAL	15.32	2.56	17.88
077-0270-019-0000	RESIDENTIAL	15.32	2.56	17.88
077-0270-020-0000	RESIDENTIAL	15.32	2.56	17.88
077-0270-021-0000	RESIDENTIAL	15.32	2.56	17.88
077-0270-022-0000	RESIDENTIAL	15.32	2.56	17.88
077-0270-024-0000	RESIDENTIAL	15.32	2.56	17.88
077-0270-025-0000	RESIDENTIAL	15.32	2.56	17.88
077-0270-026-0000	RESIDENTIAL	15.32	2.56	17.88
077-0270-027-0000	RESIDENTIAL	15.32	2.56	17.88
077-0270-028-0000	RESIDENTIAL	15.32	2.56	17.88
077-0270-029-0000	RESIDENTIAL	15.32	2.56	17.88
077-0270-030-0000	RESIDENTIAL	15.32	2.56	17.88
077-0270-031-0000	RESIDENTIAL	15.32	2.56	17.88
077-0270-032-0000	RESIDENTIAL	15.32	2.56	17.88
077-0270-033-0000	RESIDENTIAL	15.32	2.56	17.88
077-0270-034-0000	RESIDENTIAL	15.32	2.56	17.88
077-0270-035-0000	RESIDENTIAL	15.32	2.56	17.88
077-0270-036-0000	RESIDENTIAL	15.32	2.56	17.88
077-0270-037-0000	RESIDENTIAL	15.32	2.56	17.88
077-0270-038-0000	RESIDENTIAL	15.32	2.56	17.88
077-0270-039-0000	RESIDENTIAL	15.32	2.56	17.88
077-0270-040-0000	RESIDENTIAL	15.32	2.56	17.88
077-0270-041-0000	RESIDENTIAL	15.32	2.56	17.88
077-0270-042-0000	RESIDENTIAL	15.32	2.56	17.88
077-0270-043-0000	RESIDENTIAL	15.32	2.56	17.88
077-0270-044-0000	RESIDENTIAL	15.32	2.56	17.88
077-0270-045-0000	RESIDENTIAL	15.32	2.56	17.88
077-0270-046-0000	RESIDENTIAL	15.32	2.56	17.88
077-0270-047-0000	RESIDENTIAL	15.32	2.56	17.88
077-0270-048-0000	RESIDENTIAL	15.32	2.56	17.88
077-0270-049-0000	RESIDENTIAL	15.32	2.56	17.88
077-0270-050-0000	RESIDENTIAL	15.32	2.56	17.88

**City of Rancho Cordova
Lighting District No. 2012-1
Fiscal Year 2015/16 Preliminary Assessment Roll**

ASSESSOR PARCEL NUMBER	CLASSIFICATION	STREET LIGHTS CHARGE	SAFETY LIGHTS CHARGE	ASSESSMENT
077-0270-051-0000	RESIDENTIAL	15.32	2.56	17.88
077-0270-052-0000	RESIDENTIAL	15.32	2.56	17.88
077-0270-053-0000	RESIDENTIAL	15.32	2.56	17.88
077-0270-054-0000	RESIDENTIAL	15.32	2.56	17.88
077-0270-055-0000	RESIDENTIAL	15.32	2.56	17.88
077-0270-056-0000	RESIDENTIAL	15.32	2.56	17.88
077-0270-057-0000	RESIDENTIAL	15.32	2.56	17.88
077-0270-058-0000	RESIDENTIAL	15.32	2.56	17.88
077-0270-059-0000	RESIDENTIAL	15.32	2.56	17.88
077-0270-060-0000	RESIDENTIAL	15.32	2.56	17.88
077-0270-061-0000	RESIDENTIAL	15.32	2.56	17.88
077-0270-062-0000	RESIDENTIAL	15.32	2.56	17.88
077-0270-063-0000	RESIDENTIAL	15.32	2.56	17.88
077-0270-064-0000	RESIDENTIAL	15.32	2.56	17.88
077-0280-001-0000	RESIDENTIAL	15.32	2.56	17.88
077-0280-002-0000	RESIDENTIAL	15.32	2.56	17.88
077-0280-003-0000	RESIDENTIAL	15.32	2.56	17.88
077-0280-004-0000	RESIDENTIAL	15.32	2.56	17.88
077-0280-005-0000	RESIDENTIAL	15.32	2.56	17.88
077-0280-006-0000	RESIDENTIAL	15.32	2.56	17.88
077-0280-007-0000	RESIDENTIAL	15.32	2.56	17.88
077-0280-008-0000	RESIDENTIAL	15.32	2.56	17.88
077-0280-009-0000	RESIDENTIAL	15.32	2.56	17.88
077-0280-010-0000	RESIDENTIAL	15.32	2.56	17.88
077-0280-011-0000	RESIDENTIAL	15.32	2.56	17.88
077-0280-012-0000	RESIDENTIAL	15.32	2.56	17.88
077-0280-013-0000	RESIDENTIAL	15.32	2.56	17.88
077-0280-014-0000	RESIDENTIAL	15.32	2.56	17.88
077-0280-015-0000	RESIDENTIAL	15.32	2.56	17.88
077-0280-016-0000	RESIDENTIAL	15.32	2.56	17.88
077-0280-017-0000	RESIDENTIAL	15.32	2.56	17.88
077-0280-018-0000	RESIDENTIAL	15.32	2.56	17.88
077-0280-019-0000	RESIDENTIAL	15.32	2.56	17.88
077-0280-020-0000	RESIDENTIAL	15.32	2.56	17.88
077-0280-021-0000	RESIDENTIAL	15.32	2.56	17.88
077-0280-022-0000	RESIDENTIAL	15.32	2.56	17.88
077-0280-023-0000	RESIDENTIAL	15.32	2.56	17.88
077-0280-024-0000	RESIDENTIAL	15.32	2.56	17.88
077-0280-025-0000	RESIDENTIAL	15.32	2.56	17.88
077-0280-026-0000	RESIDENTIAL	15.32	2.56	17.88
077-0280-027-0000	RESIDENTIAL	15.32	2.56	17.88
077-0280-028-0000	RESIDENTIAL	15.32	2.56	17.88
077-0280-029-0000	RESIDENTIAL	15.32	2.56	17.88
077-0280-030-0000	RESIDENTIAL	15.32	2.56	17.88
077-0280-031-0000	RESIDENTIAL	15.32	2.56	17.88
077-0280-032-0000	RESIDENTIAL	15.32	2.56	17.88
077-0280-033-0000	RESIDENTIAL	15.32	2.56	17.88
077-0280-034-0000	RESIDENTIAL	15.32	2.56	17.88
077-0280-035-0000	RESIDENTIAL	15.32	2.56	17.88
077-0280-036-0000	RESIDENTIAL	15.32	2.56	17.88
077-0280-037-0000	RESIDENTIAL	15.32	2.56	17.88
077-0280-038-0000	RESIDENTIAL	15.32	2.56	17.88
077-0280-039-0000	RESIDENTIAL	15.32	2.56	17.88
077-0280-040-0000	RESIDENTIAL	15.32	2.56	17.88
077-0280-041-0000	RESIDENTIAL	15.32	2.56	17.88
077-0280-042-0000	RESIDENTIAL	15.32	2.56	17.88
077-0280-043-0000	RESIDENTIAL	15.32	2.56	17.88
077-0280-044-0000	RESIDENTIAL	15.32	2.56	17.88
077-0280-045-0000	RESIDENTIAL	15.32	2.56	17.88
077-0280-046-0000	RESIDENTIAL	15.32	2.56	17.88
077-0280-047-0000	RESIDENTIAL	15.32	2.56	17.88
077-0280-048-0000	RESIDENTIAL	15.32	2.56	17.88
077-0280-049-0000	RESIDENTIAL	15.32	2.56	17.88
077-0280-050-0000	RESIDENTIAL	15.32	2.56	17.88
077-0280-051-0000	RESIDENTIAL	15.32	2.56	17.88

**City of Rancho Cordova
Lighting District No. 2012-1
Fiscal Year 2015/16 Preliminary Assessment Roll**

ASSESSOR PARCEL NUMBER	CLASSIFICATION	STREET LIGHTS CHARGE	SAFETY LIGHTS CHARGE	ASSESSMENT
077-0280-052-0000	RESIDENTIAL	15.32	2.56	17.88
077-0290-001-0000	RESIDENTIAL	15.32	2.56	17.88
077-0290-002-0000	RESIDENTIAL	15.32	2.56	17.88
077-0290-003-0000	RESIDENTIAL	15.32	2.56	17.88
077-0290-004-0000	RESIDENTIAL	15.32	2.56	17.88
077-0290-005-0000	RESIDENTIAL	15.32	2.56	17.88
077-0290-006-0000	RESIDENTIAL	15.32	2.56	17.88
077-0290-007-0000	RESIDENTIAL	15.32	2.56	17.88
077-0290-008-0000	RESIDENTIAL	15.32	2.56	17.88
077-0290-009-0000	RESIDENTIAL	15.32	2.56	17.88
077-0290-010-0000	RESIDENTIAL	15.32	2.56	17.88
077-0290-011-0000	RESIDENTIAL	15.32	2.56	17.88
077-0290-012-0000	RESIDENTIAL	15.32	2.56	17.88
077-0290-013-0000	RESIDENTIAL	15.32	2.56	17.88
077-0290-014-0000	RESIDENTIAL	15.32	2.56	17.88
077-0290-015-0000	RESIDENTIAL	15.32	2.56	17.88
077-0290-016-0000	RESIDENTIAL	15.32	2.56	17.88
077-0290-017-0000	RESIDENTIAL	15.32	2.56	17.88
077-0290-018-0000	RESIDENTIAL	15.32	2.56	17.88
077-0290-019-0000	RESIDENTIAL	15.32	2.56	17.88
077-0290-020-0000	RESIDENTIAL	15.32	2.56	17.88
077-0290-021-0000	RESIDENTIAL	15.32	2.56	17.88
077-0290-022-0000	RESIDENTIAL	15.32	2.56	17.88
077-0290-023-0000	RESIDENTIAL	15.32	2.56	17.88
077-0290-024-0000	RESIDENTIAL	15.32	2.56	17.88
077-0290-025-0000	RESIDENTIAL	15.32	2.56	17.88
077-0290-026-0000	RESIDENTIAL	15.32	2.56	17.88
077-0290-027-0000	RESIDENTIAL	15.32	2.56	17.88
077-0290-028-0000	RESIDENTIAL	15.32	2.56	17.88
077-0290-029-0000	RESIDENTIAL	15.32	2.56	17.88
077-0290-030-0000	RESIDENTIAL	15.32	2.56	17.88
077-0290-031-0000	RESIDENTIAL	15.32	2.56	17.88
077-0290-032-0000	RESIDENTIAL	15.32	2.56	17.88
077-0290-033-0000	RESIDENTIAL	15.32	2.56	17.88
077-0290-034-0000	RESIDENTIAL	15.32	2.56	17.88
077-0290-035-0000	RESIDENTIAL	15.32	2.56	17.88
077-0290-036-0000	RESIDENTIAL	15.32	2.56	17.88
077-0290-037-0000	RESIDENTIAL	15.32	2.56	17.88
077-0290-038-0000	RESIDENTIAL	15.32	2.56	17.88
077-0290-039-0000	RESIDENTIAL	15.32	2.56	17.88
077-0290-040-0000	RESIDENTIAL	15.32	2.56	17.88
077-0290-041-0000	RESIDENTIAL	15.32	2.56	17.88
077-0290-042-0000	RESIDENTIAL	15.32	2.56	17.88
077-0290-043-0000	RESIDENTIAL	15.32	2.56	17.88
077-0290-044-0000	RESIDENTIAL	15.32	2.56	17.88
077-0290-045-0000	RESIDENTIAL	15.32	2.56	17.88
077-0290-046-0000	RESIDENTIAL	15.32	2.56	17.88
077-0290-047-0000	RESIDENTIAL	15.32	2.56	17.88
077-0290-048-0000	RESIDENTIAL	15.32	2.56	17.88
077-0290-049-0000	RESIDENTIAL	15.32	2.56	17.88
077-0290-050-0000	RESIDENTIAL	15.32	2.56	17.88
077-0290-051-0000	RESIDENTIAL	15.32	2.56	17.88
077-0290-052-0000	RESIDENTIAL	15.32	2.56	17.88
077-0290-053-0000	RESIDENTIAL	15.32	2.56	17.88
077-0290-054-0000	RESIDENTIAL	15.32	2.56	17.88
077-0290-055-0000	RESIDENTIAL	15.32	2.56	17.88
077-0290-056-0000	RESIDENTIAL	15.32	2.56	17.88
077-0290-057-0000	RESIDENTIAL	15.32	2.56	17.88
077-0300-001-0000	RESIDENTIAL	15.32	2.56	17.88
077-0300-002-0000	RESIDENTIAL	15.32	2.56	17.88
077-0300-003-0000	RESIDENTIAL	15.32	2.56	17.88
077-0300-004-0000	RESIDENTIAL	15.32	2.56	17.88
077-0300-005-0000	RESIDENTIAL	15.32	2.56	17.88
077-0300-006-0000	RESIDENTIAL	15.32	2.56	17.88
077-0300-007-0000	RESIDENTIAL	15.32	2.56	17.88

**City of Rancho Cordova
Lighting District No. 2012-1
Fiscal Year 2015/16 Preliminary Assessment Roll**

ASSESSOR PARCEL NUMBER	CLASSIFICATION	STREET LIGHTS CHARGE	SAFETY LIGHTS CHARGE	ASSESSMENT
077-0300-008-0000	RESIDENTIAL	15.32	2.56	17.88
077-0300-009-0000	RESIDENTIAL	15.32	2.56	17.88
077-0300-010-0000	RESIDENTIAL	15.32	2.56	17.88
077-0300-011-0000	RESIDENTIAL	15.32	2.56	17.88
077-0300-012-0000	RESIDENTIAL	15.32	2.56	17.88
077-0300-013-0000	RESIDENTIAL	15.32	2.56	17.88
077-0300-014-0000	RESIDENTIAL	15.32	2.56	17.88
077-0300-015-0000	RESIDENTIAL	15.32	2.56	17.88
077-0300-016-0000	RESIDENTIAL	15.32	2.56	17.88
077-0300-017-0000	RESIDENTIAL	15.32	2.56	17.88
077-0300-018-0000	RESIDENTIAL	15.32	2.56	17.88
077-0300-019-0000	RESIDENTIAL	15.32	2.56	17.88
077-0300-020-0000	RESIDENTIAL	15.32	2.56	17.88
077-0300-021-0000	RESIDENTIAL	15.32	2.56	17.88
077-0300-022-0000	RESIDENTIAL	15.32	2.56	17.88
077-0300-023-0000	RESIDENTIAL	15.32	2.56	17.88
077-0300-024-0000	RESIDENTIAL	15.32	2.56	17.88
077-0300-025-0000	RESIDENTIAL	15.32	2.56	17.88
077-0300-026-0000	RESIDENTIAL	15.32	2.56	17.88
077-0300-027-0000	RESIDENTIAL	15.32	2.56	17.88
077-0300-028-0000	RESIDENTIAL	15.32	2.56	17.88
077-0300-029-0000	RESIDENTIAL	15.32	2.56	17.88
077-0300-030-0000	RESIDENTIAL	15.32	2.56	17.88
077-0300-031-0000	RESIDENTIAL	15.32	2.56	17.88
077-0310-001-0000	RESIDENTIAL	15.32	2.56	17.88
077-0310-002-0000	RESIDENTIAL	15.32	2.56	17.88
077-0310-003-0000	RESIDENTIAL	15.32	2.56	17.88
077-0310-004-0000	RESIDENTIAL	15.32	2.56	17.88
077-0310-005-0000	RESIDENTIAL	15.32	2.56	17.88
077-0310-006-0000	RESIDENTIAL	15.32	2.56	17.88
077-0310-007-0000	RESIDENTIAL	15.32	2.56	17.88
077-0310-008-0000	RESIDENTIAL	15.32	2.56	17.88
077-0310-009-0000	RESIDENTIAL	15.32	2.56	17.88
077-0310-010-0000	RESIDENTIAL	15.32	2.56	17.88
077-0310-011-0000	RESIDENTIAL	15.32	2.56	17.88
077-0310-012-0000	RESIDENTIAL	15.32	2.56	17.88
077-0310-013-0000	RESIDENTIAL	15.32	2.56	17.88
077-0310-014-0000	RESIDENTIAL	15.32	2.56	17.88
077-0310-015-0000	RESIDENTIAL	15.32	2.56	17.88
077-0310-016-0000	RESIDENTIAL	15.32	2.56	17.88
077-0310-017-0000	RESIDENTIAL	15.32	2.56	17.88
077-0310-018-0000	RESIDENTIAL	15.32	2.56	17.88
077-0310-019-0000	RESIDENTIAL	15.32	2.56	17.88
077-0310-020-0000	RESIDENTIAL	15.32	2.56	17.88
077-0310-021-0000	RESIDENTIAL	15.32	2.56	17.88
077-0310-022-0000	RESIDENTIAL	15.32	2.56	17.88
077-0310-023-0000	RESIDENTIAL	15.32	2.56	17.88
077-0310-024-0000	RESIDENTIAL	15.32	2.56	17.88
077-0310-025-0000	RESIDENTIAL	15.32	2.56	17.88
077-0310-026-0000	RESIDENTIAL	15.32	2.56	17.88
077-0310-027-0000	RESIDENTIAL	15.32	2.56	17.88
077-0310-028-0000	RESIDENTIAL	15.32	2.56	17.88
077-0310-029-0000	RESIDENTIAL	15.32	2.56	17.88
077-0310-030-0000	RESIDENTIAL	15.32	2.56	17.88
077-0310-031-0000	RESIDENTIAL	15.32	2.56	17.88
077-0310-032-0000	RESIDENTIAL	15.32	2.56	17.88
077-0310-033-0000	RESIDENTIAL	15.32	2.56	17.88
077-0310-034-0000	RESIDENTIAL	15.32	2.56	17.88
077-0310-035-0000	RESIDENTIAL	15.32	2.56	17.88
077-0310-036-0000	RESIDENTIAL	15.32	2.56	17.88
077-0310-037-0000	RESIDENTIAL	15.32	2.56	17.88
077-0310-038-0000	RESIDENTIAL	15.32	2.56	17.88
077-0310-039-0000	RESIDENTIAL	15.32	2.56	17.88
077-0310-040-0000	RESIDENTIAL	15.32	2.56	17.88
077-0310-041-0000	RESIDENTIAL	15.32	2.56	17.88

**City of Rancho Cordova
Lighting District No. 2012-1
Fiscal Year 2015/16 Preliminary Assessment Roll**

ASSESSOR PARCEL NUMBER	CLASSIFICATION	STREET LIGHTS CHARGE	SAFETY LIGHTS CHARGE	ASSESSMENT
077-0310-042-0000	RESIDENTIAL	15.32	2.56	17.88
077-0310-043-0000	RESIDENTIAL	15.32	2.56	17.88
077-0310-044-0000	RESIDENTIAL	15.32	2.56	17.88
077-0310-045-0000	RESIDENTIAL	15.32	2.56	17.88
077-0310-046-0000	RESIDENTIAL	15.32	2.56	17.88
077-0310-047-0000	RESIDENTIAL	15.32	2.56	17.88
077-0310-048-0000	RESIDENTIAL	15.32	2.56	17.88
077-0310-049-0000	RESIDENTIAL	15.32	2.56	17.88
077-0310-050-0000	RESIDENTIAL	15.32	2.56	17.88
077-0310-051-0000	RESIDENTIAL	15.32	2.56	17.88
077-0310-052-0000	RESIDENTIAL	15.32	2.56	17.88
077-0310-053-0000	RESIDENTIAL	15.32	2.56	17.88
077-0310-054-0000	RESIDENTIAL	15.32	2.56	17.88
077-0310-055-0000	RESIDENTIAL	15.32	2.56	17.88
077-0310-056-0000	RESIDENTIAL	15.32	2.56	17.88
077-0310-057-0000	RESIDENTIAL	15.32	2.56	17.88
077-0310-059-0000	NON RESIDENTIAL	78.82	2.56	81.38
077-0321-001-0000	RESIDENTIAL	15.32	2.56	17.88
077-0321-002-0000	RESIDENTIAL	15.32	2.56	17.88
077-0321-003-0000	RESIDENTIAL	15.32	2.56	17.88
077-0321-004-0000	RESIDENTIAL	15.32	2.56	17.88
077-0321-005-0000	RESIDENTIAL	15.32	2.56	17.88
077-0321-006-0000	RESIDENTIAL	15.32	2.56	17.88
077-0322-001-0000	RESIDENTIAL	15.32	2.56	17.88
077-0322-002-0000	RESIDENTIAL	15.32	2.56	17.88
077-0322-003-0000	RESIDENTIAL	15.32	2.56	17.88
077-0322-004-0000	RESIDENTIAL	15.32	2.56	17.88
077-0322-005-0000	RESIDENTIAL	15.32	2.56	17.88
077-0322-006-0000	RESIDENTIAL	15.32	2.56	17.88
077-0322-007-0000	RESIDENTIAL	15.32	2.56	17.88
077-0322-008-0000	RESIDENTIAL	15.32	2.56	17.88
077-0322-009-0000	RESIDENTIAL	15.32	2.56	17.88
077-0322-010-0000	RESIDENTIAL	15.32	2.56	17.88
077-0322-011-0000	RESIDENTIAL	15.32	2.56	17.88
077-0322-012-0000	RESIDENTIAL	15.32	2.56	17.88
077-0322-013-0000	RESIDENTIAL	15.32	2.56	17.88
077-0322-014-0000	RESIDENTIAL	15.32	2.56	17.88
077-0322-015-0000	RESIDENTIAL	15.32	2.56	17.88
077-0322-016-0000	RESIDENTIAL	15.32	2.56	17.88
077-0322-017-0000	RESIDENTIAL	15.32	2.56	17.88
077-0322-018-0000	RESIDENTIAL	15.32	2.56	17.88
077-0323-007-0000	RESIDENTIAL	15.32	2.56	17.88
077-0323-008-0000	RESIDENTIAL	15.32	2.56	17.88
077-0323-009-0000	RESIDENTIAL	15.32	2.56	17.88
077-0323-010-0000	RESIDENTIAL	15.32	2.56	17.88
077-0323-011-0000	RESIDENTIAL	15.32	2.56	17.88
077-0323-012-0000	RESIDENTIAL	15.32	2.56	17.88
077-0323-013-0000	RESIDENTIAL	15.32	2.56	17.88
077-0323-014-0000	RESIDENTIAL	15.32	2.56	17.88
077-0323-015-0000	RESIDENTIAL	15.32	2.56	17.88
077-0323-020-0000	RESIDENTIAL	15.32	2.56	17.88
077-0323-021-0000	RESIDENTIAL	15.32	2.56	17.88
077-0323-022-0000	RESIDENTIAL	15.32	2.56	17.88
077-0324-001-0000	RESIDENTIAL	15.32	2.56	17.88
077-0324-002-0000	RESIDENTIAL	15.32	2.56	17.88
077-0324-003-0000	RESIDENTIAL	15.32	2.56	17.88
077-0324-004-0000	RESIDENTIAL	15.32	2.56	17.88
077-0324-005-0000	RESIDENTIAL	15.32	2.56	17.88
077-0324-006-0000	RESIDENTIAL	15.32	2.56	17.88
077-0324-007-0000	RESIDENTIAL	15.32	2.56	17.88
077-0324-008-0000	RESIDENTIAL	15.32	2.56	17.88
077-0324-009-0000	RESIDENTIAL	15.32	2.56	17.88
077-0324-010-0000	RESIDENTIAL	15.32	2.56	17.88
077-0324-011-0000	RESIDENTIAL	15.32	2.56	17.88
077-0324-012-0000	RESIDENTIAL	15.32	2.56	17.88

**City of Rancho Cordova
Lighting District No. 2012-1
Fiscal Year 2015/16 Preliminary Assessment Roll**

ASSESSOR PARCEL NUMBER	CLASSIFICATION	STREET LIGHTS CHARGE	SAFETY LIGHTS CHARGE	ASSESSMENT
077-0324-013-0000	RESIDENTIAL	15.32	2.56	17.88
077-0324-014-0000	RESIDENTIAL	15.32	2.56	17.88
077-0324-015-0000	RESIDENTIAL	15.32	2.56	17.88
077-0324-016-0000	RESIDENTIAL	15.32	2.56	17.88
077-0324-017-0000	RESIDENTIAL	15.32	2.56	17.88
077-0324-018-0000	RESIDENTIAL	15.32	2.56	17.88
077-0324-019-0000	RESIDENTIAL	15.32	2.56	17.88
077-0324-020-0000	RESIDENTIAL	15.32	2.56	17.88
077-0324-021-0000	RESIDENTIAL	15.32	2.56	17.88
077-0324-022-0000	RESIDENTIAL	15.32	2.56	17.88
077-0324-023-0000	RESIDENTIAL	15.32	2.56	17.88
077-0324-024-0000	RESIDENTIAL	15.32	2.56	17.88
077-0324-025-0000	RESIDENTIAL	15.32	2.56	17.88
077-0324-026-0000	RESIDENTIAL	15.32	2.56	17.88
077-0324-027-0000	RESIDENTIAL	15.32	2.56	17.88
077-0324-028-0000	RESIDENTIAL	15.32	2.56	17.88
077-0324-029-0000	RESIDENTIAL	15.32	2.56	17.88
077-0324-030-0000	RESIDENTIAL	15.32	2.56	17.88
077-0324-031-0000	RESIDENTIAL	15.32	2.56	17.88
077-0324-032-0000	RESIDENTIAL	15.32	2.56	17.88
077-0324-033-0000	RESIDENTIAL	15.32	2.56	17.88
077-0324-034-0000	RESIDENTIAL	15.32	2.56	17.88
077-0324-035-0000	RESIDENTIAL	15.32	2.56	17.88
077-0324-036-0000	RESIDENTIAL	15.32	2.56	17.88
077-0324-037-0000	RESIDENTIAL	15.32	2.56	17.88
077-0324-038-0000	RESIDENTIAL	15.32	2.56	17.88
077-0324-039-0000	RESIDENTIAL	15.32	2.56	17.88
077-0324-040-0000	RESIDENTIAL	15.32	2.56	17.88
077-0324-041-0000	RESIDENTIAL	15.32	2.56	17.88
077-0324-042-0000	RESIDENTIAL	15.32	2.56	17.88
077-0325-001-0000	RESIDENTIAL	15.32	2.56	17.88
077-0325-002-0000	RESIDENTIAL	15.32	2.56	17.88
077-0325-003-0000	RESIDENTIAL	15.32	2.56	17.88
077-0325-004-0000	RESIDENTIAL	15.32	2.56	17.88
077-0325-005-0000	RESIDENTIAL	15.32	2.56	17.88
077-0325-006-0000	RESIDENTIAL	15.32	2.56	17.88
077-0325-007-0000	RESIDENTIAL	15.32	2.56	17.88
077-0325-008-0000	RESIDENTIAL	15.32	2.56	17.88
077-0325-009-0000	RESIDENTIAL	15.32	2.56	17.88
077-0325-010-0000	RESIDENTIAL	15.32	2.56	17.88
077-0325-011-0000	RESIDENTIAL	15.32	2.56	17.88
077-0325-012-0000	RESIDENTIAL	15.32	2.56	17.88
077-0325-013-0000	RESIDENTIAL	15.32	2.56	17.88
077-0325-014-0000	RESIDENTIAL	15.32	2.56	17.88
077-0325-015-0000	RESIDENTIAL	15.32	2.56	17.88
077-0325-016-0000	RESIDENTIAL	15.32	2.56	17.88
077-0325-017-0000	RESIDENTIAL	15.32	2.56	17.88
077-0325-018-0000	RESIDENTIAL	15.32	2.56	17.88
077-0325-019-0000	RESIDENTIAL	15.32	2.56	17.88
077-0325-020-0000	RESIDENTIAL	15.32	2.56	17.88
077-0325-021-0000	RESIDENTIAL	15.32	2.56	17.88
077-0325-022-0000	RESIDENTIAL	15.32	2.56	17.88
077-0325-023-0000	RESIDENTIAL	15.32	2.56	17.88
077-0325-024-0000	RESIDENTIAL	15.32	2.56	17.88
077-0325-025-0000	RESIDENTIAL	15.32	2.56	17.88
077-0330-001-0000	SAFETY LIGHTS ONLY	0.00	2.56	2.56
077-0330-002-0000	NON RESIDENTIAL	37.76	2.56	40.32
077-0330-003-0000	NON RESIDENTIAL	37.00	2.56	39.56
077-0330-010-0000	NON RESIDENTIAL	35.74	2.56	38.30
077-0330-034-0000	NON RESIDENTIAL	101.50	2.56	104.06
077-0330-035-0000	SAFETY LIGHTS ONLY	0.00	2.56	2.56
077-0330-037-0000	NON RESIDENTIAL	22.64	2.56	25.20
077-0330-039-0000	NON RESIDENTIAL	20.64	2.56	23.20
077-0330-050-0000	NON RESIDENTIAL	62.20	2.56	64.76
077-0330-051-0000	NON RESIDENTIAL	82.10	2.56	84.66

**City of Rancho Cordova
Lighting District No. 2012-1
Fiscal Year 2015/16 Preliminary Assessment Roll**

ASSESSOR PARCEL NUMBER	CLASSIFICATION	STREET LIGHTS CHARGE	SAFETY LIGHTS CHARGE	ASSESSMENT
077-0330-052-0000	SAFETY LIGHTS ONLY	0.00	2.56	2.56
077-0330-053-0000	NON RESIDENTIAL	89.40	2.56	91.96
077-0330-054-0000	NON RESIDENTIAL	44.82	2.56	47.38
077-0330-055-0000	NON RESIDENTIAL	44.06	2.56	46.62
077-0330-056-0000	NON RESIDENTIAL	44.06	2.56	46.62
077-0330-057-0000	NON RESIDENTIAL	48.34	2.56	50.90
077-0330-060-0000	NON RESIDENTIAL	22.64	2.56	25.20
077-0330-061-0001	NON RESIDENTIAL	37.50	2.56	40.06
077-0330-061-0002	NON RESIDENTIAL	37.50	2.56	40.06
077-0330-062-0000	SAFETY LIGHTS ONLY	0.00	2.56	2.56
077-0330-063-0000	SAFETY LIGHTS ONLY	0.00	2.56	2.56
077-0330-064-0000	SAFETY LIGHTS ONLY	0.00	2.56	2.56
077-0330-065-0000	SAFETY LIGHTS ONLY	0.00	2.56	2.56
077-0330-066-0000	SAFETY LIGHTS ONLY	0.00	2.56	2.56
077-0330-067-0000	SAFETY LIGHTS ONLY	0.00	2.56	2.56
077-0330-068-0000	SAFETY LIGHTS ONLY	0.00	2.56	2.56
077-0330-069-0000	NON RESIDENTIAL	76.04	2.56	78.60
077-0330-070-0000	NON RESIDENTIAL	76.04	2.56	78.60
077-0330-071-0000	NON RESIDENTIAL	76.04	2.56	78.60
077-0330-072-0000	NON RESIDENTIAL	76.04	2.56	78.60
077-0330-074-0000	NON RESIDENTIAL	76.04	2.56	78.60
077-0330-075-0000	NON RESIDENTIAL	268.76	2.56	271.32
077-0330-076-0000	NON RESIDENTIAL	107.04	2.56	109.60
077-0330-077-0000	NON RESIDENTIAL	144.56	2.56	147.12
077-0330-078-0000	NON RESIDENTIAL	46.08	2.56	48.64
077-0330-079-0000	NON RESIDENTIAL	45.06	2.56	47.62
077-0330-080-0000	NON RESIDENTIAL	58.66	2.56	61.22
077-0330-081-0000	NON RESIDENTIAL	49.10	2.56	51.66
077-0330-082-0000	NON RESIDENTIAL	139.78	2.56	142.34
077-0330-083-0000	SAFETY LIGHTS ONLY	0.00	2.56	2.56
077-0340-001-0000	NON RESIDENTIAL	11.82	2.56	14.38
077-0340-002-0000	NON RESIDENTIAL	12.06	2.56	14.62
077-0340-003-0000	NON RESIDENTIAL	12.06	2.56	14.62
077-0340-004-0000	NON RESIDENTIAL	32.22	2.56	34.78
077-0340-005-0000	NON RESIDENTIAL	35.24	2.56	37.80
077-0340-006-0000	NON RESIDENTIAL	6.78	2.56	9.34
077-0340-007-0000	NON RESIDENTIAL	4.00	2.56	6.56
077-0340-008-0000	NON RESIDENTIAL	4.00	2.56	6.56
077-0340-009-0000	NON RESIDENTIAL	5.26	2.56	7.82
077-0340-010-0000	NON RESIDENTIAL	5.26	2.56	7.82
077-0340-011-0000	NON RESIDENTIAL	3.76	2.56	6.32
077-0340-012-0000	NON RESIDENTIAL	4.00	2.56	6.56
077-0340-013-0000	NON RESIDENTIAL	7.02	2.56	9.58
077-0340-014-0000	NON RESIDENTIAL	36.76	2.56	39.32
077-0340-015-0000	NON RESIDENTIAL	34.48	2.56	37.04
077-0340-016-0000	NON RESIDENTIAL	7.28	2.56	9.84
077-0340-017-0000	NON RESIDENTIAL	4.00	2.56	6.56
077-0340-018-0000	NON RESIDENTIAL	3.76	2.56	6.32
077-0340-019-0000	NON RESIDENTIAL	5.26	2.56	7.82
077-0340-020-0000	NON RESIDENTIAL	4.00	2.56	6.56
077-0340-021-0000	NON RESIDENTIAL	4.00	2.56	6.56
077-0340-022-0000	NON RESIDENTIAL	3.76	2.56	6.32
077-0340-023-0000	NON RESIDENTIAL	6.78	2.56	9.34
077-0340-024-0000	NON RESIDENTIAL	37.00	2.56	39.56
077-0350-001-0000	NON RESIDENTIAL	3.76	2.56	6.32
077-0350-002-0000	NON RESIDENTIAL	3.76	2.56	6.32
077-0350-005-0000	NON RESIDENTIAL	3.76	2.56	6.32
077-0350-006-0000	NON RESIDENTIAL	3.76	2.56	6.32
077-0350-007-0000	NON RESIDENTIAL	3.76	2.56	6.32
077-0350-008-0000	NON RESIDENTIAL	3.76	2.56	6.32
077-0350-009-0000	NON RESIDENTIAL	3.76	2.56	6.32
077-0350-010-0000	NON RESIDENTIAL	3.76	2.56	6.32
077-0350-011-0000	NON RESIDENTIAL	3.76	2.56	6.32
077-0350-012-0000	NON RESIDENTIAL	3.76	2.56	6.32
077-0350-015-0000	NON RESIDENTIAL	3.76	2.56	6.32

**City of Rancho Cordova
Lighting District No. 2012-1
Fiscal Year 2015/16 Preliminary Assessment Roll**

ASSESSOR PARCEL NUMBER	CLASSIFICATION	STREET LIGHTS CHARGE	SAFETY LIGHTS CHARGE	ASSESSMENT
077-0350-019-0000	NON RESIDENTIAL	3.76	2.56	6.32
077-0350-020-0000	NON RESIDENTIAL	3.76	2.56	6.32
077-0350-021-0000	NON RESIDENTIAL	3.76	2.56	6.32
077-0350-022-0000	NON RESIDENTIAL	3.76	2.56	6.32
077-0350-023-0000	NON RESIDENTIAL	3.76	2.56	6.32
077-0350-027-0000	NON RESIDENTIAL	3.76	2.56	6.32
077-0350-028-0000	NON RESIDENTIAL	3.76	2.56	6.32
077-0350-029-0000	NON RESIDENTIAL	3.76	2.56	6.32
077-0350-030-0000	NON RESIDENTIAL	3.76	2.56	6.32
077-0350-031-0000	NON RESIDENTIAL	3.76	2.56	6.32
077-0350-032-0000	NON RESIDENTIAL	3.76	2.56	6.32
077-0350-033-0000	NON RESIDENTIAL	3.76	2.56	6.32
077-0350-036-0000	NON RESIDENTIAL	3.76	2.56	6.32
077-0350-038-0000	NON RESIDENTIAL	3.76	2.56	6.32
077-0350-039-0000	NON RESIDENTIAL	3.76	2.56	6.32
077-0350-040-0000	NON RESIDENTIAL	3.76	2.56	6.32
077-0350-041-0000	NON RESIDENTIAL	3.76	2.56	6.32
077-0350-042-0000	NON RESIDENTIAL	3.76	2.56	6.32
077-0350-043-0000	NON RESIDENTIAL	3.76	2.56	6.32
077-0350-044-0000	NON RESIDENTIAL	3.76	2.56	6.32
077-0350-045-0000	NON RESIDENTIAL	3.76	2.56	6.32
077-0360-012-0000	NON RESIDENTIAL	65.72	2.56	68.28
077-0360-013-0000	NON RESIDENTIAL	219.64	2.56	222.20
077-0360-015-0000	NON RESIDENTIAL	52.38	2.56	54.94
077-0360-016-0000	NON RESIDENTIAL	63.46	2.56	66.02
077-0360-017-0000	SAFETY LIGHTS ONLY	0.00	2.56	2.56
077-0360-018-0000	NON RESIDENTIAL	39.78	2.56	42.34
077-0360-020-0000	NON RESIDENTIAL	316.10	2.56	318.66
077-0360-023-0000	NON RESIDENTIAL	121.14	2.56	123.70
077-0360-027-0000	NON RESIDENTIAL	5.02	2.56	7.58
077-0360-028-0000	NON RESIDENTIAL	148.60	2.56	151.16
077-0360-029-0000	NON RESIDENTIAL	108.54	2.56	111.10
077-0360-030-0000	NON RESIDENTIAL	112.82	2.56	115.38
077-0360-031-0000	NON RESIDENTIAL	112.08	2.56	114.64
077-0360-032-0000	NON RESIDENTIAL	85.12	2.56	87.68
077-0360-033-0000	NON RESIDENTIAL	65.46	2.56	68.02
077-0360-034-0000	NON RESIDENTIAL	254.40	2.56	256.96
077-0360-035-0000	NON RESIDENTIAL	297.22	2.56	299.78
077-0370-002-0000	NON RESIDENTIAL	12.58	2.56	15.14
077-0370-003-0000	NON RESIDENTIAL	12.58	2.56	15.14
077-0370-004-0000	NON RESIDENTIAL	12.58	2.56	15.14
077-0370-005-0000	NON RESIDENTIAL	12.58	2.56	15.14
077-0370-006-0000	NON RESIDENTIAL	12.58	2.56	15.14
077-0370-007-0000	NON RESIDENTIAL	12.58	2.56	15.14
077-0370-008-0000	NON RESIDENTIAL	12.58	2.56	15.14
077-0370-009-0000	NON RESIDENTIAL	13.08	2.56	15.64
077-0370-010-0000	NON RESIDENTIAL	13.58	2.56	16.14
077-0370-011-0000	NON RESIDENTIAL	6.78	2.56	9.34
077-0370-012-0000	NON RESIDENTIAL	8.54	2.56	11.10
077-0370-013-0000	NON RESIDENTIAL	12.82	2.56	15.38
077-0370-014-0000	NON RESIDENTIAL	11.32	2.56	13.88
077-0370-015-0000	NON RESIDENTIAL	11.32	2.56	13.88
077-0370-016-0000	NON RESIDENTIAL	11.32	2.56	13.88
077-0370-017-0000	NON RESIDENTIAL	12.58	2.56	15.14
077-0370-018-0000	NON RESIDENTIAL	12.58	2.56	15.14
077-0370-019-0000	NON RESIDENTIAL	11.32	2.56	13.88
077-0370-020-0000	NON RESIDENTIAL	12.58	2.56	15.14
077-0370-021-0000	NON RESIDENTIAL	12.06	2.56	14.62
077-0370-022-0000	NON RESIDENTIAL	12.06	2.56	14.62
077-0370-023-0000	NON RESIDENTIAL	12.32	2.56	14.88
077-0370-024-0000	NON RESIDENTIAL	11.32	2.56	13.88
077-0370-025-0000	NON RESIDENTIAL	11.32	2.56	13.88
077-0370-026-0000	NON RESIDENTIAL	11.32	2.56	13.88
077-0370-027-0000	NON RESIDENTIAL	12.82	2.56	15.38
077-0370-028-0000	NON RESIDENTIAL	7.02	2.56	9.58

City of Rancho Cordova
Lighting District No. 2012-1
Fiscal Year 2015/16 Preliminary Assessment Roll

ASSESSOR PARCEL NUMBER	CLASSIFICATION	STREET LIGHTS CHARGE	SAFETY LIGHTS CHARGE	ASSESSMENT
077-0370-029-0000	NON RESIDENTIAL	6.02	2.56	8.58
077-0370-030-0000	NON RESIDENTIAL	12.58	2.56	15.14
077-0370-031-0000	NON RESIDENTIAL	11.56	2.56	14.12
077-0370-032-0000	NON RESIDENTIAL	11.56	2.56	14.12
077-0370-033-0000	NON RESIDENTIAL	11.56	2.56	14.12
077-0370-034-0000	NON RESIDENTIAL	11.56	2.56	14.12
077-0370-035-0000	NON RESIDENTIAL	11.56	2.56	14.12
077-0370-036-0000	NON RESIDENTIAL	11.32	2.56	13.88
077-0370-037-0000	NON RESIDENTIAL	11.32	2.56	13.88
077-0370-038-0000	NON RESIDENTIAL	11.32	2.56	13.88
077-0370-039-0000	NON RESIDENTIAL	11.56	2.56	14.12
077-0370-042-0000	NON RESIDENTIAL	12.58	2.56	15.14
077-0370-043-0000	NON RESIDENTIAL	12.58	2.56	15.14
077-0370-044-0000	NON RESIDENTIAL	11.56	2.56	14.12
077-0370-045-0000	NON RESIDENTIAL	12.58	2.56	15.14
077-0370-046-0000	NON RESIDENTIAL	11.56	2.56	14.12
077-0370-047-0000	NON RESIDENTIAL	12.58	2.56	15.14
077-0370-048-0000	NON RESIDENTIAL	11.56	2.56	14.12
077-0370-049-0000	NON RESIDENTIAL	12.06	2.56	14.62
077-0370-050-0000	NON RESIDENTIAL	35.74	2.56	38.30
077-0370-051-0000	NON RESIDENTIAL	37.76	2.56	40.32
077-0370-052-0000	NON RESIDENTIAL	11.32	2.56	13.88
077-0370-053-0000	NON RESIDENTIAL	12.06	2.56	14.62
077-0370-054-0000	NON RESIDENTIAL	12.58	2.56	15.14
077-0370-055-0000	NON RESIDENTIAL	11.32	2.56	13.88
077-0370-056-0000	NON RESIDENTIAL	10.30	2.56	12.86
077-0370-057-0000	NON RESIDENTIAL	13.32	2.56	15.88
077-0370-058-0000	NON RESIDENTIAL	7.54	2.56	10.10
077-0370-059-0000	NON RESIDENTIAL	23.40	2.56	25.96
077-0370-060-0000	NON RESIDENTIAL	31.46	2.56	34.02
077-0370-061-0000	NON RESIDENTIAL	27.68	2.56	30.24
077-0370-062-0000	NON RESIDENTIAL	7.54	2.56	10.10
077-0370-063-0000	NON RESIDENTIAL	13.32	2.56	15.88
077-0370-064-0000	NON RESIDENTIAL	12.32	2.56	14.88
077-0370-065-0000	NON RESIDENTIAL	11.32	2.56	13.88
077-0370-066-0000	NON RESIDENTIAL	12.58	2.56	15.14
077-0370-067-0000	NON RESIDENTIAL	12.06	2.56	14.62
077-0370-068-0000	NON RESIDENTIAL	11.32	2.56	13.88
077-0370-069-0000	NON RESIDENTIAL	37.76	2.56	40.32
077-0370-070-0000	NON RESIDENTIAL	39.02	2.56	41.58
077-0370-071-0000	NON RESIDENTIAL	12.58	2.56	15.14
077-0370-072-0000	NON RESIDENTIAL	11.82	2.56	14.38
077-0370-073-0000	NON RESIDENTIAL	12.58	2.56	15.14
077-0370-074-0000	NON RESIDENTIAL	11.82	2.56	14.38
077-0370-075-0000	NON RESIDENTIAL	12.58	2.56	15.14
077-0370-076-0000	NON RESIDENTIAL	12.58	2.56	15.14
077-0370-077-0000	NON RESIDENTIAL	7.78	2.56	10.34
077-0370-078-0000	NON RESIDENTIAL	39.78	2.56	42.34
077-0370-079-0000	NON RESIDENTIAL	39.78	2.56	42.34
077-0370-080-0000	NON RESIDENTIAL	7.78	2.56	10.34
077-0370-081-0000	NON RESIDENTIAL	12.58	2.56	15.14
077-0370-082-0000	NON RESIDENTIAL	12.58	2.56	15.14
077-0370-083-0000	NON RESIDENTIAL	11.82	2.56	14.38
077-0370-084-0000	NON RESIDENTIAL	12.58	2.56	15.14
077-0370-085-0000	NON RESIDENTIAL	11.82	2.56	14.38
077-0370-086-0000	NON RESIDENTIAL	12.58	2.56	15.14
077-0370-087-0000	NON RESIDENTIAL	37.76	2.56	40.32
077-0370-088-0000	NON RESIDENTIAL	35.50	2.56	38.06
077-0370-089-0000	NON RESIDENTIAL	11.82	2.56	14.38
077-0370-090-0000	NON RESIDENTIAL	12.58	2.56	15.14
077-0370-091-0000	NON RESIDENTIAL	12.58	2.56	15.14
077-0370-092-0000	NON RESIDENTIAL	11.32	2.56	13.88
077-0370-093-0000	NON RESIDENTIAL	11.32	2.56	13.88
077-0370-094-0000	NON RESIDENTIAL	12.58	2.56	15.14
077-0370-095-0000	NON RESIDENTIAL	11.32	2.56	13.88

**City of Rancho Cordova
Lighting District No. 2012-1
Fiscal Year 2015/16 Preliminary Assessment Roll**

ASSESSOR PARCEL NUMBER	CLASSIFICATION	STREET LIGHTS CHARGE	SAFETY LIGHTS CHARGE	ASSESSMENT
077-0370-096-0000	NON RESIDENTIAL	11.32	2.56	13.88
077-0370-102-0000	NON RESIDENTIAL	37.76	2.56	40.32
077-0370-103-0000	NON RESIDENTIAL	0.22	2.56	2.78
077-0370-104-0000	NON RESIDENTIAL	0.22	2.56	2.78
077-0370-105-0000	NON RESIDENTIAL	10.80	2.56	13.36
077-0370-106-0000	NON RESIDENTIAL	38.76	2.56	41.32
077-0370-107-0000	NON RESIDENTIAL	0.22	2.56	2.78
077-0370-108-0000	NON RESIDENTIAL	0.22	2.56	2.78
077-0370-109-0000	NON RESIDENTIAL	38.52	2.56	41.08
077-0380-001-0000	RESIDENTIAL	15.32	2.56	17.88
077-0380-002-0000	RESIDENTIAL	15.32	2.56	17.88
077-0380-003-0000	RESIDENTIAL	15.32	2.56	17.88
077-0380-004-0000	RESIDENTIAL	15.32	2.56	17.88
077-0380-005-0000	RESIDENTIAL	15.32	2.56	17.88
077-0380-006-0000	RESIDENTIAL	15.32	2.56	17.88
077-0380-007-0000	RESIDENTIAL	15.32	2.56	17.88
077-0380-008-0000	RESIDENTIAL	15.32	2.56	17.88
077-0380-009-0000	RESIDENTIAL	15.32	2.56	17.88
077-0380-010-0000	RESIDENTIAL	15.32	2.56	17.88
077-0380-011-0000	RESIDENTIAL	15.32	2.56	17.88
077-0380-012-0000	RESIDENTIAL	15.32	2.56	17.88
077-0380-013-0000	RESIDENTIAL	15.32	2.56	17.88
077-0380-014-0000	RESIDENTIAL	15.32	2.56	17.88
077-0380-015-0000	RESIDENTIAL	15.32	2.56	17.88
077-0380-016-0000	RESIDENTIAL	15.32	2.56	17.88
077-0380-017-0000	RESIDENTIAL	15.32	2.56	17.88
077-0380-018-0000	RESIDENTIAL	15.32	2.56	17.88
077-0380-019-0000	RESIDENTIAL	15.32	2.56	17.88
077-0380-020-0000	RESIDENTIAL	15.32	2.56	17.88
077-0380-021-0000	RESIDENTIAL	15.32	2.56	17.88
077-0380-022-0000	RESIDENTIAL	15.32	2.56	17.88
077-0380-023-0000	RESIDENTIAL	15.32	2.56	17.88
077-0380-024-0000	RESIDENTIAL	15.32	2.56	17.88
077-0380-025-0000	RESIDENTIAL	15.32	2.56	17.88
077-0380-026-0000	RESIDENTIAL	15.32	2.56	17.88
077-0380-027-0000	RESIDENTIAL	15.32	2.56	17.88
077-0380-028-0000	RESIDENTIAL	15.32	2.56	17.88
077-0380-029-0000	RESIDENTIAL	15.32	2.56	17.88
077-0380-030-0000	RESIDENTIAL	15.32	2.56	17.88
077-0380-031-0000	RESIDENTIAL	15.32	2.56	17.88
077-0380-032-0000	RESIDENTIAL	15.32	2.56	17.88
077-0380-033-0000	RESIDENTIAL	15.32	2.56	17.88
077-0380-034-0000	RESIDENTIAL	15.32	2.56	17.88
077-0380-035-0000	RESIDENTIAL	15.32	2.56	17.88
077-0380-036-0000	RESIDENTIAL	15.32	2.56	17.88
077-0380-037-0000	RESIDENTIAL	15.32	2.56	17.88
077-0380-038-0000	RESIDENTIAL	15.32	2.56	17.88
077-0380-039-0000	RESIDENTIAL	15.32	2.56	17.88
077-0380-040-0000	RESIDENTIAL	15.32	2.56	17.88
077-0380-041-0000	RESIDENTIAL	15.32	2.56	17.88
077-0380-042-0000	RESIDENTIAL	15.32	2.56	17.88
077-0380-043-0000	RESIDENTIAL	15.32	2.56	17.88
077-0380-044-0000	RESIDENTIAL	15.32	2.56	17.88
077-0380-045-0000	RESIDENTIAL	15.32	2.56	17.88
077-0380-046-0000	RESIDENTIAL	15.32	2.56	17.88
077-0380-047-0000	RESIDENTIAL	15.32	2.56	17.88
077-0380-048-0000	RESIDENTIAL	15.32	2.56	17.88
077-0380-049-0000	RESIDENTIAL	15.32	2.56	17.88
077-0380-050-0000	RESIDENTIAL	15.32	2.56	17.88
077-0380-051-0000	RESIDENTIAL	15.32	2.56	17.88
077-0380-052-0000	RESIDENTIAL	15.32	2.56	17.88
077-0380-053-0000	RESIDENTIAL	15.32	2.56	17.88
077-0380-054-0000	RESIDENTIAL	15.32	2.56	17.88
077-0380-055-0000	RESIDENTIAL	15.32	2.56	17.88
077-0380-056-0000	RESIDENTIAL	15.32	2.56	17.88

**City of Rancho Cordova
Lighting District No. 2012-1
Fiscal Year 2015/16 Preliminary Assessment Roll**

ASSESSOR PARCEL NUMBER	CLASSIFICATION	STREET LIGHTS CHARGE	SAFETY LIGHTS CHARGE	ASSESSMENT
077-0380-057-0000	RESIDENTIAL	15.32	2.56	17.88
077-0380-058-0000	RESIDENTIAL	15.32	2.56	17.88
077-0380-059-0000	RESIDENTIAL	15.32	2.56	17.88
077-0380-060-0000	RESIDENTIAL	15.32	2.56	17.88
077-0390-001-0000	NON RESIDENTIAL	103.50	2.56	106.06
077-0400-001-0000	NON RESIDENTIAL	114.08	2.56	116.64
077-0400-002-0000	NON RESIDENTIAL	114.08	2.56	116.64
077-0400-003-0000	NON RESIDENTIAL	114.08	2.56	116.64
077-0400-004-0000	NON RESIDENTIAL	114.08	2.56	116.64
077-0410-001-0000	NON RESIDENTIAL	248.96	2.56	251.52
077-0410-002-0000	NON RESIDENTIAL	106.42	2.56	108.98

Summary Fields	Value
STREET LIGHTS CHARGE	304,355.28
SAFETY LIGHTS CHARGE	52,943.36
TOTAL ASSESSMENTS	357,298.64

MEMORANDUM

DATE: July 6, 2015

TO: Honorable Mayor and Council Members

FROM: Elizabeth Sparkman, Senior Engineer

SUBJECT: **RESOLUTION APPROVING PROCEEDINGS FOR THE ANNUAL LEVY AND COLLECTION OF ASSESSMENTS FOR LANDSCAPING AND LIGHTING DISTRICT NO. 2005-1 FOR FISCAL YEAR 2015-2016**



RECOMMENDATION

Adopt Resolution No. 86-2015.

RESULT OF RECOMMENDED ACTION

Adoption of this resolution will authorize the continuance of the annual levy and collection of assessments in the District. On June 1, 2015, the City Council approved resolutions ordering the preparation of the Engineer's Annual Levy Report, and set the public hearing to be held prior to approving and ordering the levy of assessments for Fiscal Year 2015-2016. The assessments fund the ongoing landscape maintenance services in the District. There are no new impacts to existing or new residents. No assessments shall increase as a result of this action.

BACKGROUND

The Landscaping and Lighting District No. 2005-1 (LLD 2005-1) was formed in June 2005 by the City Council to continue a financial mechanism to provide landscape maintenance services previously funded since 1994 in Zone 4 and Zone 5 of the Sacramento County Landscape Maintenance District (SLMD). The maximum assessment rates authorized under LLC 2005-1 are equal to the maximum rates previously authorized in Zones 4 and 5 of the County's District.

State law requires the City Council direct an Engineer's Report to be prepared each year and to hold a public hearing on the Report and the levy of the annual assessments. On June 1, 2015 the City initiated the proceedings for the annual levy and collection of assessments through adoption of Resolution No. 59-2015 ordering the preparation of the Engineer's Report and Resolution No. 60-2015 preliminarily approving the Engineer's Report, declaring its intention to levy and collect annual assessments for Fiscal Year 2015-2016, and set today as the time and place to conduct a public hearing on the matter.

The Engineer's Report includes a diagram of the assessment area, a description of the maintenance services to be provided, a description of the property to be benefited, and the amount of the assessment to each individual property. The services performed within and funded by LLD 2005-1 include ongoing maintenance, operation and servicing of landscaping and streetscape improvements within the right-of-ways and other public areas within the District at the locations described in the Engineer's Report.

The proposed Fiscal Year 2015-2016 assessment rates do not exceed the rates previously levied by the County since 1994 and are equal to the rates levied by the City in Fiscal Year 2014-2015. The boundaries of each Zone are shown in the district diagram in Part IV of the Engineer's Report and the details for each Zone are listed below:

- Zone 1 of the District is comprised of ninety-seven (97) residential parcels in the Ellenwood subdivision. These parcels are assessed on per a Parcel basis at the maximum rate of \$42.50 per parcel.
- Zone 2 of the District is comprised of one hundred fifty-nine (159) residential parcels known as California Jazz Unit No. 1 and Unit No. 2. These parcels are assessed on an acreage basis at the maximum rate of \$30.48 per acre for the median landscape and parkway landscape improvements associated with these parcels.
- Zone 3 of the District is comprised of eighteen (18) parcels along Zinfandel Drive between Data Drive and south of International Drive. These parcels are assessed on an acreage basis at the rate of \$1,413.24 per acre for the median landscape improvements within the District.
- Zone 4 is comprised of fifty-two (52) parcels, including a portion of Capital Village, generally bounded by White Rock Road to the west, White Rock Road and Disk Drive to the north, fronting Kilgore Drive to the East, and fronting International Drive to the south. These parcels are assessed at the maximum rate of \$30.48 per gross acre.
- Zone 4A is comprised of six hundred sixty-four (664) parcels which are a part of the development known as Capital Village. Zone 4A was created to account for overlapping boundaries with a Landscape Maintenance CFD (LMCFD) formed by the City. The CFD will provide supplemental funding for landscape improvements within and adjacent to the development, including some median landscaping identified herein. Zone 4A shall be assessed at the maximum rate of \$30.48 per gross acre. Any supplemental funds generated by LMCFD that will be used to finance the median landscape improvements that benefit Zone 4A shall be transferred by the CFD to the District as a contribution to Zone 4A.

The Fiscal Year 2015-2016 total assessment is estimated at \$91,593. The District has an established Operating Reserve which provides funding for the operations and maintenance of the District, as well as providing financing for emergency expenditures. A second reserve fund finances special projects such as a central irrigation system, revegetation projects, and other rehabilitation projects or replacements of District improvements.

In July 2006, the County transferred funds previously collected in the County's Zone 4 and 5 to the City, which were deposited to the LLD 2005-1. The City had previously deemed that these transferred funds are to be used exclusively by the District and shall be considered as undesignated reserves within the Zones of the District. Funds from the undesignated reserve can be used to fund costs of any zone(s) that are unable to be funded by the annual assessments.

In order to proceed with the levy of assessments, it is appropriate for the Council to conduct the public hearing and adopt Resolution No. 86-2015 which approves the Engineer's Report and authorizes the levy and collection of assessments for Fiscal Year 2015-2016.

FISCAL IMPACT

There is no fiscal impact to the City's General Fund.

ATTACHMENT

Resolution No. 86-2015 including **Exhibit A** Engineer's Annual Levy Report.

RESOLUTION NO. 86-2015

A RESOLUTION OF THE CITY COUNCIL OF THE CITY OF RANCHO CORDOVA AMENDING AND/OR APPROVING THE ENGINEER'S REPORT AND ORDERING THE LEVY AND COLLECTION OF ASSESSMENTS WITHIN THE LANDSCAPING AND LIGHTING DISTRICT 2005-1 FOR FISCAL YEAR 2015-16

The City Council of the City of Rancho Cordova, California (hereafter referred to as the "City Council") does resolve as follows:

WHEREAS, the City Council has, by previous Resolutions, ordered the preparation of the Engineer's Report for Fiscal Year 2015-16 (hereafter referred to as the "Report" or "Engineer's Report") for said district known and designated as: The Landscaping and Lighting District 2005-1 (hereafter referred to as the "District"), pursuant to the provisions of the *Landscaping and Lighting Act of 1972, Part 2 of Division 15 of the Streets and Highways Code of California, beginning with Section 22500* (hereafter referred to as the "Act"); and

WHEREAS, there has been presented to this City Council the Engineer's Annual Report (**Exhibit A**) as required by *Chapter 3, Section 22623* of said Act, and as previously directed by Resolution; and

WHEREAS, this City Council has carefully examined and reviewed the Report as presented, and is satisfied with each and all of the items and documents as set forth therein, and is satisfied that the levy has been spread in accordance with the benefits received from the improvements, operation, maintenance and services to be performed, as set forth in said Report; and

WHEREAS, this City and its legal counsel have reviewed Proposition 218 and found that these assessments comply with applicable provisions of Article XIII D of the California State Constitution; and

WHEREAS, upon reasonable written notice by Sacramento County of any claim or challenge, the City of Rancho Cordova agrees to defend with counsel of its choice, indemnify and hold harmless Sacramento County, its Board of Supervisors, officers, officials, agents and employees (collectively "the County"), against the payment of any liabilities, losses, costs and expenses, including attorney fees and court costs, not due to the County's own active negligence or willful misconduct, which the County may incur in the exercise and performance of its powers and duties in placing these assessments onto the County roll and tax bills for the City of Rancho Cordova.

NOW, THEREFORE, BE IT RESOLVED, DETERMINED, AND ORDERED BY THE CITY COUNCIL FOR THE DISTRICT, AS FOLLOWS:

Section 1 Following notice duly given, the City Council has held a full and fair public hearing regarding the District, the levy and collection of assessments, the Report prepared in connection therewith, and considered all oral and written statements, protests and communications made or filed by interested persons regarding these matters.

Section 2 Based upon its review (and amendments, as applicable) of the Report, a copy of which has been presented to the City Council, is hereby approved (as amended), and is ordered to be filed in the Office of the City Clerk as a permanent record and to remain open to public inspection, the City Council hereby finds and determines that:

- a. The land within the District will be benefited by the operation, maintenance and servicing of improvements, located within the boundaries of the District, and
- b. District includes all of the lands so benefited, and
- c. The net amount to be assessed upon the lands within the District in accordance with the assessment for the Fiscal Year commencing July 1, 2015, and ending June 30, 2016, is apportioned by a formula and method which fairly distributes the net amount among all eligible parcels in proportion to the estimated special benefits to be received by each parcel from the improvements and services.

Section 3 The maintenance, operation and servicing of the improvements and appurtenant facilities shall be performed pursuant to the Act. The City Council hereby orders the proposed improvements to be made, which improvements are briefly described as follows: the maintenance and operation of and the furnishing of services and materials for turf, ground cover, shrubs and plants, trees, irrigation and drainage systems, street lighting improvements, equipment, utilities, ornamental lighting, masonry walls or other fencing, hardscape improvements, monuments, and associated appurtenant facilities located within the landscape easements or public right-of-ways.

Section 4 The County Auditor of the County of Sacramento shall enter on the County Assessment Roll opposite each eligible parcel of land the amount of levy so apportioned by the formula and method outlined in the Report, and such levies shall be collected at the same time and in the same manner as the County taxes are collected, pursuant to *Chapter 4, Article 2, Section 22646* of the Act. After collection by the County, the net amount of the levy shall be paid to the City Treasurer.

Section 5 The City Treasurer shall deposit all money representing assessments collected by the County for the District to the credit of a fund for the City of Rancho Cordova Landscaping and Lighting District 2005-1 and such money shall be expended only for the maintenance, operation and servicing of the improvements together with all other costs of the District as described in Section 3.

Section 6 The adoption of this Resolution constitutes the District levy for the Fiscal Year commencing July 1, 2015, and ending June 30, 2016.

Section 7 The City Clerk, or their designate, is hereby authorized and directed to file the levy with the County Auditor upon adoption of this Resolution, pursuant to *Chapter 4, Article 1, Section 22641* of the Act.

Section 8 Willdan Financial Services is hereby designated to file the levy with the County Auditor/Controller on behalf of the City. The City Clerk is directed to deliver a certified copy of this adopted Resolution to Willdan Financial Services within two weeks of adoption via either e-mail to mashley@willdan.com or US Mail to: Willdan Financial Services, 27368 Via Industria, Suite200, Temecula, CA 92590 Attn: Mickey Ashley.

Section 9 That the above recitals are all true and correct. The City Clerk shall certify to the passage and adoption of this Resolution, and the minutes of this meeting shall so reflect the presentation of and final approval of the Report.

PASSED AND ADOPTED by the City Council of the City of Rancho Cordova this _____ day of _____, 2015, by the following vote:

AYES:

NOES:

ABSENT:

ABSTAINED:

Robert J. McGarvey, Mayor

ATTEST:

Mindy Cuppy, MMC, City Clerk



City of Rancho Cordova

Landscaping and Lighting District No. 2005-1

2015/16 ENGINEER'S REPORT

**Intent Meeting: June 1, 2015
Public Hearing: July 6, 2015**

27368 Via Industria
Suite 200
Temecula, CA 92590
T 951.587.3500 | 800.755.6864
F 951.587.3510

www.willdan.com



ENGINEER'S REPORT AFFIDAVIT

**City of Rancho Cordova Landscaping and Lighting District No. 2005-1
formed pursuant to the
Landscaping and Lighting Act of 1972**


**City of Rancho Cordova,
County of Sacramento, State of California**

This Report contains the complete Engineer's Annual Levy Report for the City of Rancho Cordova Landscaping and Lighting District No. 2005-1 including the improvements, budgets and assessments to be levied for Fiscal Year 2015/16. The enclosed diagrams show the exterior boundaries, including each lot and parcel of land within the District, as they existed at the time that this District was formed. Reference is hereby made to the Sacramento County Assessor's maps for a detailed description of the lines and dimensions of parcels within the District.

The undersigned respectfully submits the enclosed Report as directed by the City Council of the City of Rancho Cordova.

Dated this 18th day of JUNE, 2015.

Willdan Financial Services
Assessment Engineer
On Behalf of the City of Rancho Cordova

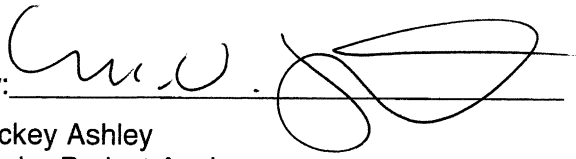By: 
Mickey Ashley
Senior Project Analyst

By: 
Richard Kopecky
Assessment Engineer
R. C. E. # 16742



TABLE OF CONTENTS

INTRODUCTION.....	1
PART I — PLANS AND SPECIFICATIONS	5
A. Description of the District	5
B. Description of Improvements and Services	6
PART II — METHOD OF APPORTIONMENT	11
A. General	11
B. Benefit Analysis	12
C. Assessment Methodology	14
PART III — DISTRICT BUDGET	17
A. Budget	17
B. Description of Budget Items	19
C. Special Projects Reserve – Capital Improvement Plan	25
PART IV — DISTRICT DIAGRAM	26
PART V — ASSESSMENT ROLL	29

INTRODUCTION

Pursuant to the provisions of the Landscaping and Lighting Act of 1972, being Part 2 of Division 15 of the California Streets and Highways Code, commencing with Section 22500 (hereafter referred to as the "1972 Act"), and in compliance with the substantive and procedural requirements of the California State Constitution Article XIII D (hereafter referred to as the "California Constitution"), the City Council of the City of Rancho Cordova, County of Sacramento, State of California (hereafter referred to as "City"), has by resolution initiated proceedings in connection with the ongoing maintenance of the special assessment district designated as:

Landscaping and Lighting District No. 2005-1

(hereafter referred to as "District"), for the purpose of continuing and providing for the ongoing maintenance and operation of landscaping and lighting improvements within the District.

These improvements have previously been provided and administered by the County of Sacramento (the "County") as part of the Sacramento Landscape Maintenance District (hereafter referred to as "SLMD"). Commencing with fiscal year 2005/2006, the City conducted property owner protest ballot proceedings and confirmed the assessments described herein at which time the maintenance and operation of the improvements became the responsibility of the City with the City Council acting as the legislative body of the District. The City Council proposes to continue the levy and collection of annual assessments through the County tax rolls to provide ongoing funding for the costs and expenses required to service and maintain the District improvements.

This Engineer's Report (hereafter referred to as "Report") has been prepared in connection with the annual administration of said District and the levy and collection of annual assessments related thereto for fiscal year 2015/16, as required pursuant to Chapter 1, Article 4 of the 1972 Act. This Report describes the District, the improvements, and the proposed assessments to be levied on properties within the District in connection with the special benefits the properties receive from the maintenance and servicing of the District improvements. The annual assessments will provide a continued funding source for the ongoing operation and maintenance of public landscaping and lighting improvements associated with the properties within the District.

The improvements and assessments described in this Report are based on the improvements and assessments previously established by the County for SLMD Zone 4 and Zone 5 and represent an estimate of the direct expenditures, incidental expenses, and fund balances associated with the maintenance and servicing of those improvements. The structure of the District (organization), the

improvements, the method of apportionment, and assessments described herein have been established to continue the maintenance of the existing improvements and assessments previously established by the County as outlined in the District's Fiscal Year 2005/2006 Engineer's Report.

The word "parcel," for the purposes of this Report, refers to an individual property assigned its own Assessor's Parcel Number (APN) by the County Assessor's Office. The County Auditor/Controller uses Assessor's Parcel Numbers and specific Fund Numbers to identify properties to be assessed on the tax roll for special benefit assessments.

In fiscal year 2005/2006, as part of the District formation to continue the assessments previously levied by the County as part of the SLMD Zone 4 and Zone 5 for properties within the boundary of the City, the City conducted a Property Owner Protest Ballot proceeding for the District assessments pursuant to the provisions of the *California Constitution, Article XIID Section 4*. In conjunction with this ballot proceeding, the City Council also conducted a noticed public hearing to consider public testimonies, comments and written protests regarding the formation of the District and levy of maximum assessments. Upon conclusion of the public hearing, property owner protest ballots received were opened and tabulated to determine whether majority protest existed (ballots were weighted based upon the assessment amounts), and by resolution the City Council confirmed the results of the ballot tabulation. Tabulation of the ballots indicated that a majority protest did not exist for the continuation and transfer of assessments as presented and described in the fiscal year 2005/2006 Engineer's Report. The City Council approved the report, ordered the formation of the District, and approved the levy and collection of FY 2005/2006 assessments. The FY 2005/2006 assessments were then submitted to the Sacramento County Auditor/Controller for inclusion on the property tax roll for each parcel.

For fiscal year 2015/16, this Report has been prepared and presented to the City Council describing the District, any changes to the District or improvements, and the proposed budget and assessments for this fiscal year, and the City Council shall hold a noticed public hearing regarding these matters prior to approving and ordering the proposed levy of assessments. Should the proposed annual assessments for the District or portion thereof, exceed the maximum assessments described herein (as approved by the property owners), the new or increased assessment must be confirmed through another property owner protest ballot proceeding before the new or increased assessment may be imposed. It should be noted that an increased assessment to an individual property resulting from changes in development or land use does not constitute an increased assessment.

This Report consists of five (5) parts:

Part I

Plans and Specifications: A description of the District boundaries and the proposed improvements associated with the District. The District was formed with four (4) benefit zones encompassing all lots and parcels of land within the boundaries of the City. The territory within the District had previously been assessed through Zone 4 and Zone 5 of the SLMD in fiscal year 2004/2005. The District was first assessed in fiscal year 2005/2006.

Part II

The Method of Apportionment: A discussion of benefits the improvements and services provide to properties within the District and the method of calculating each property's proportional special benefit and annual assessment.

Part III

The District Budget: An estimate of the annual costs to operate, maintain and service the District's landscaping and lighting improvements and facilities. The special benefit assessments are based on the overall operation costs minus any costs that are considered general benefit. The proposed budget includes the anticipated costs for operating, maintaining and servicing the District improvements for fiscal year 2015/16, including any funds necessary to perform maintenance activities that cannot be reasonably collected in a single fiscal year to establish the proposed assessments for that year. Should the proposed assessments exceed the assessments described herein, property owner ballot proceedings shall be conducted to approve such an increase before the increase may be imposed.

Part IV

District Diagram: A Diagram showing the exterior boundaries of the District and the Zones therein is provided in this Report and includes the parcels that receive special benefits from the improvements. Parcel identification, the lines and dimensions of each lot, parcel and subdivision of land within the District, are inclusive of all parcels as shown on the County Assessor's Parcel Maps as they existed at the time of the passage of the Resolution of Intention, and shall include all subsequent subdivisions, lot line adjustments or parcel changes therein. Reference is hereby made to the County Assessor's maps for a detailed description of the lines and dimensions of each lot and parcel of land within the District.

Part V

Assessment Roll: A listing of the proposed assessment amount for each parcel within the District. The proposed assessment amount for each parcel is based on the parcel's proportional special benefit as outlined in the method of apportionment.

Part I — PLANS AND SPECIFICATIONS

A. Description of the District

The territory within the District consists of the lots and parcels of land that in fiscal year 2004/2005 were both within the City and within a portion of Zone 4 and all of Zone 5 of the Sacramento Landscape Maintenance District ("SLMD"). Said territory encompasses an area of land totaling approximately five hundred twelve acres (512 acres) that is centrally located within the City, generally south of Highway 50 and north of the City limits. Refer to the Budget Section for the current number of parcels within each Zone.

- **Zone 1:** That portion of the previous SLMD Zone 4, which at the time of the formation of the District included a total of ninety-seven (97) assessable parcels within the residential subdivision known as Ellenwood Court located south of Ellenwood Avenue. Upon formation of the District, this area was designated as Zone 1 to reflect the special benefit these parcels receive from the District improvements associated with the development located on the south side of Ellenwood Avenue.
- **Zones 2, 3 and 4:** The parcels within previous SLMD Zone 5, which at the time of the formation of the District included a total of six hundred eighty-six (686) assessable parcels generally located south of the American River, east of Mather Field Road and in close proximity to Zinfandel Drive and International Drive. Upon formation of the District, this area was designated as Zones 2, 3, and 4 and are described as follows:

Zone 2 included the one hundred fifty-four (154) assessable parcels within the residential subdivision known as California Jazz Units 1 & 2 generally located east of Data Drive, north of Reserve Drive, south of Capital Center Drive and west of International Drive.

Zone 3 included the eight (8) assessable parcels located on either side of Zinfandel Drive from Data Drive to the southern boundary of the District (approximately 700 feet south of International Drive).

Zone 4 included the remaining parcels that were previously included in SLMD Zone 5 that were not designated as either Zone 2 or Zone 3 of the District. This Zone includes parcels along Data Drive, International Drive, Capital Center Drive, White Rock Road, Quality Drive, Disk Drive, Prospect Park

Drive and Kilgore Road.

Zone 4A is the portion of Zone 4 that also lies within the City's Community Facilities District No. 2005-2 ("CFD 2005-2"). Zone 1 of CFD 2005-2 was established to fund, to the extent that funds from CFD 2005-2 are available, maintenance of landscape improvements of the residential subdivision development known as Capital Village. These landscape improvements were installed along the subdivision's rights-of-way and within the median(s) adjacent to the development. The funds from Zone 1 of CFD 2005-2, to the extent available, shall offset all or a portion of the costs within Zone 4A.

B. Description of Improvements and Services

Landscape Improvements

The purpose of this District is to ensure the ongoing maintenance, operation and servicing of local landscaping and street lighting improvements within the District (improvements that had been previously funded through annual assessments from the SLMD). The improvements may consist of all or a portion of the public landscaped areas, street lighting and appurtenant facilities within and adjacent to the District. These improvements may include, but are not limited to the materials, equipment, utilities, labor, appurtenant facilities and expenses necessary for the ongoing maintenance and operation of public street lighting and landscape improvements including but not limited to parkways, medians and other designated easements, right-of-ways or public areas within the District. The improvements to be maintained and funded entirely or partially through the District assessments are generally described as:

- **Zone 1:** Streetscape (parkway) landscaping along the South side of Ellenwood Avenue east of Routier Road that is within the public right-of-ways or easements dedicated to the City for maintenance. The costs and special benefits of these improvements are shared equally by only the assessable properties within Zone 1 of the District.
- **Zone 2:** Streetscape (parkway) landscaping surrounding and adjacent to the California Jazz subdivision on the north side of Reserve Drive from Data Drive to International Drive; the east side of Data Drive from Reserve Drive north to the end of the subdivision; the west side of Capital Center Drive from International Drive north to the end of the subdivision; and the north side of International Drive from Reserve Drive to Capital Center Drive. The costs and special benefits of these improvements are proportionately shared by only the properties within Zone 2 of the District.

- **Zone 3:** Streetscape (parkway) landscaping on both sides of Zinfandel Drive between International Drive and Data Drive. The costs and special benefits of these improvements are proportionately shared by only the properties within Zone 3 of the District.
- **Zones 2, 3, 4 and 4A:** All median landscape improvements within the District located on International Drive from approximately 570 feet westerly of Data Drive to Kilgore Road and on Zinfandel Drive from Data Drive to International Drive. The costs and special benefits of these improvements are proportionately shared by all the properties within Zone 2, 3, 4 and 4A of the District.

Specifically not included as District improvements are those improvements located on private property, improvements and facilities that may be provided or maintained by an agency other than the City; improvements and facilities that may be provided by another assessment or tax levied by the City or County and any improvement provided and maintained by a Homeowner's Association or similar entity.

Detailed descriptions of the location and extent of the specific improvements to be maintained by the District are on file with the City and by reference are made part of this Report. The net annual cost to provide and maintain the improvements determined to be of special benefit shall be allocated to each property in proportion to the special benefits received.

The landscape improvements for the District may include, but are not limited to turf, ground cover, shrubs and plants, trees, irrigation and drainage systems, ornamental lighting, masonry walls or other fencing, hardscape improvements, monuments, and associated appurtenant facilities located within the landscape easements or public right-of-ways. Specifically the landscape improvement areas for this District generally consist of the following:

- Approximately 9,600 square feet of streetscape (parkway) landscaping and 34 trees within the public right-of-ways located on the south side of Ellenwood Avenue.
- Approximately 11,000 square feet of turf, 28,455 square feet of streetscape (parkway) landscaping including 110 trees, located on the north side of Reserve Drive from Data Drive to International Drive; east side of Data Drive, from Reserve Drive north to end of California Jazz tract Unit No. 1; west side of Capital Center Drive, from International Drive north to the end of California Jazz Tract Unit No. 2; and north side of International Drive, from Reserve Drive to Capital Center Drive.

- Approximately 19,400 square feet of turf, 11,500 of streetscape (parkway) landscaping including 57 trees, located on the west side of Zinfandel Drive, south of International Drive.
- Approximately 152,340 square feet of turf, 55,600 square feet of streetscape and median landscaping including 392 trees along the medians and frontage corridors on Zinfandel Drive, from Data Drive to International Drive; and medians on International Drive, west of Data Drive to Kiloge Road.

Public Lighting Improvements

Lighting facilities that may be located within the landscaped areas including safety lights, security lights or ornamental lights installed as part of the landscape improvements are budgeted as part of the landscape maintenance costs.

The lighting improvements may include but shall not be limited to the cost of providing electrical energy and servicing of lighting fixtures, poles, meters, conduits, electrical cable and associated appurtenant facilities associated with the street lighting, safety lighting and/or traffic signals within the District including public lighting facilities on designated arterial and collector streets as well as lighting facilities within residential subdivisions or public areas such as parks. The cost of such improvements shall be allocated based on the proportional special benefits properties receive from these improvements.

Improvements and Services Permitted Pursuant to the 1972 Act

As generally defined by the 1972 Act, the improvements and associated assessments for this District may include now or in the future one or more of the following:

- 1) The installation or planting of landscaping;
- 2) The installation or construction of statuary, fountains, and other ornamental structures and facilities;
- 3) The installation or construction of public lighting facilities including, but not limited to street lights and traffic signals;
- 4) The installation or construction of any facilities which are appurtenant to any of the foregoing or which are necessary or convenient for the maintenance or servicing thereof;
- 5) The installation of park or recreational improvements, including, but not limited to, all of the following:
 - a) Land preparation, such as grading, leveling, cutting and filling, sod, landscaping, irrigation systems, sidewalks, and drainage.

- b) Lights, playground equipment, play courts, and public restrooms.
- 6) The acquisition of land for park, recreational, or open-space purposes or any existing improvement otherwise authorized pursuant to this section.
- 7) The maintenance or servicing, of any of the foregoing including the furnishing of services and materials for the ordinary and usual maintenance, operation, and servicing of any improvement including but not limited to:
 - a) Repair, removal, or replacement of all or any part of any improvements;
 - b) Grading, clearing, removal of debris, the installation or construction of curbs, gutters, walls, sidewalks, or paving, or water, irrigation, drainage, or electrical facilities;
 - c) Providing for the life, growth, health, and beauty of landscaping, including cultivation, irrigation, trimming, spraying, fertilizing, or treating for disease or injury;
 - d) The removal of trimmings, rubbish, debris, and other solid waste;
 - e) The cleaning, sandblasting, and painting of walls and other improvements to remove or cover graffiti;
 - f) Electric current or energy, gas, or other illuminating agent for any public lighting facilities or for the lighting or operation of any other improvements;
 - g) Water for the irrigation of any landscaping, the operation of any fountains, or the maintenance of any other improvements.
- 8) Incidental expenses associated with the improvements including, but not limited to:
 - a) The cost of preparation of the report, including plans, specifications, estimates, diagram, and assessment;
 - b) The costs of printing, advertising, and the publishing, posting and mailing of notices;
 - c) Compensation payable to the County for collection of assessments;

- d) Compensation of any engineer or attorney employed to render services;
- e) Any other expenses incidental to the construction, installation, or maintenance and servicing of the improvements;
- f) Costs associated with any elections held for the approval of a new or increased assessment.

Part II — METHOD OF APPORTIONMENT

A. General

The 1972 Act permits the establishment of assessment districts by agencies for the purpose of providing certain public improvements, which include the construction, maintenance, and servicing of public lights, landscaping and appurtenant facilities.

The 1972 Act further requires that the cost of these improvements be levied according to benefit rather than assessed value:

“The net amount to be assessed upon lands within an assessment district may be apportioned by any formula or method which fairly distributes the net amount among all assessable lots or parcels in proportion to the estimated benefits to be received by each such lot or parcel from the improvements.”

In conjunction with the provisions of the 1972 Act, the California Constitution Article XIID addresses several key criteria for the levy of assessments, notably:

Article XIID Section 2d defines District as:

“District means an area determined by an agency to contain all parcels which will receive a special benefit from a proposed public improvement or property-related service”;

Article XIID Section 2i defines Special Benefit as:

“Special benefit” means a particular and distinct benefit over and above general benefits conferred on real property located in the district or to the public at large. General enhancement of property value does not constitute “special benefit.”

Article XIID Section 4a defines proportional special benefit assessments as:

“An agency which proposes to levy an assessment shall identify all parcels which will have a special benefit conferred upon them and upon which an assessment will be imposed. The proportionate special benefit derived by each identified parcel shall be determined in relationship to the entirety of the capital cost of a public improvement, the maintenance and operation expenses of a public

improvement, or the cost of the property related service being provided. No assessment shall be imposed on any parcel which exceeds the reasonable cost of the proportional special benefit conferred on that parcel."

The method of apportionment described in this Report for allocation of special benefit assessments utilizes commonly accepted engineering practices and have been established pursuant to the 1972 Act and the provisions of the California Constitution. The formulas used for calculating assessments reflects the composition of parcels within the District and the improvements and services provided, to fairly apportion the costs based on the special benefits to each parcel.

B. Benefit Analysis

Each of the proposed improvements, the associated costs and assessments have been carefully reviewed, identified, and allocated based on special benefit pursuant to the provisions of the California Constitution and 1972 Act.

The improvements provided by the District and for which properties will be assessed have been identified as necessary, required and/or desired for the development of properties within the District and as such, the ongoing operation, servicing and maintenance of these improvements would be the financial obligation of the parcels within the District. Therefore, the improvements and the annual costs of ensuring the maintenance and operation of the improvements are a distinct and special benefit to the properties within the District. Any improvement or portion thereof that is considered to be of general benefit shall be funded by other revenue sources and not included as part of the special benefit assessments allocated to properties within the District.

Special Benefit

The method of apportionment (method of assessment) established herein is based on the premise that each assessed parcel within the District receives special benefits from specific improvements and the desirability and security of those properties is enhanced by the presence of well-maintained improvements in close proximity to those properties.

The special benefits associated with landscape improvements are specifically:

- Enhanced desirability of properties through association with the improvements.
- Improved aesthetic appeal of properties providing a positive representation of the area and properties.

- Enhanced adaptation of the urban environment within the natural environment from adequate green space and landscaping.
- Environmental enhancement through improved erosion resistance, dust and debris control, and fire prevention.
- Increased sense of pride in ownership of property within the District resulting from well-maintained improvements associated with the properties.
- Enhanced quality of life through well-maintained green space and landscaped areas.
- Reduced criminal activity and property-related crimes (especially vandalism) against properties in the District through well-maintained surroundings and amenities including abatement of graffiti.
- Enhanced environmental quality of the parcels by moderating temperatures, providing oxygenation and attenuating noise.

The special benefits of street lighting and other public lighting facilities are the convenience, safety, and security of property, improvements, and goods. Specifically:

- Enhanced deterrence of crime and the aid to police protection.
- Increased nighttime safety on roads, streets and public areas.
- Improved ability of pedestrians and motorists to see.
- Improved ingress and egress to property.
- Reduced vandalism and other criminal act and damage to improvements or property.
- Improved traffic circulation and reduced nighttime accidents and personal property loss.

All of the preceding factors contribute to a specific enhancement and desirability of each of the assessed parcels within the District and thereby provide special benefits to the properties. Furthermore, it has been determined that the lack of funding to properly service and maintain the District improvements could have a negative impact on the properties within the District.

General Benefit

In reviewing each of the District improvements, the proximity of those improvements to both properties within the District and those outside the District as well as the reasons for installing and constructing such improvements, it is evident that the improvements are solely for the benefit of properties within the District and the ongoing maintenance and

operation of the improvements will directly affect the properties within the District. Although the improvements include public areas, easements, right-of-ways and other amenities available or visible to the public at large, the construction and installation of these improvements were only in direct benefit to the properties within the District and were not required nor necessarily desired by any properties or developments outside the District boundary and any public access or use of the improvements by others is incidental. Therefore, it has been determined that the improvements and the ongoing maintenance, servicing and operation of those improvements provide no measurable general benefit to properties outside the District or to the public at large, but clearly provide distinct and special benefits to properties within the District.

C. Assessment Methodology

The method of apportionment for the District calculates the receipt of special benefit from the respective improvements based on the actual or proposed land use of the parcels within the District. The special benefit received by each lot or parcel is equated to the overall land use of parcels within the District based on the parcel's actual land use or proposed development.

All costs associated with the improvements shall be fairly distributed among the parcels based upon the special benefit received by each parcel. Additionally, in compliance with the California Constitution, each parcel's assessment may not exceed the reasonable cost of the proportional special benefit conferred to that parcel. The benefit formula used to determine the assessment obligation is therefore based upon both the improvements that benefit the parcels within the District as well as the proposed land use of each property as compared to other parcels that benefit from those specific improvements.

At the time that the District was being formed and to identify and determine the special benefit to be received by each parcel and their proportionate share of the improvement costs, it was necessary to consider the entire scope of improvements to be maintained by the District, as well as individual property development within the District. Upon review of the improvements to be maintained, it was determined that four (4) distinct areas benefit differently from the improvements within the District and therefore the landscape maintenance and assessments were established as four (4) benefit zones for the allocation of the assessments and proportional special benefit, as described below. Although a portion of Zone 4 was designated as Zone 4A in fiscal year 2007/08, as discussed below, Zones 4 and 4A remain as one benefit zone and are assessed at the same maximum rate.

Zones and Assessments:

Zone 1, upon formation of the District, was comprised of one hundred five (105) parcels that were previously part of the SLMD Zone 4. At that time, ninety-seven (97) of these parcels were residential properties and were assessed on a per parcel basis at the pre-existing rate of \$42.50 per parcel. Ninety-seven (97) parcels are currently being assessed within Zone 1.

Zone 2, upon formation of the District, was comprised of one hundred fifty-nine (159) parcels that were previously part of SLMD Zone 5 and are part of the residential developments known as California Jazz Unit No.1 and Unit No. 2. At that time, one hundred fifty four (154) of these parcels were assessed as residential properties on an acreage basis at the pre-existing rate of \$30.48 per acre for the median landscape improvements and parkway landscape improvements associated with these parcels. One hundred fifty four (154) parcels are currently being assessed within Zone 2.

Zone 3, upon formation of the District, was comprised of eight (8) parcels, all of which were assessable, that were previously part of SLMD Zone 5. These parcels were assessed on an acreage basis at the pre-existing rate of \$30.48 per acre for the median landscaping and \$1,382.76 per acre for the landscaping along the parkways of Zinfandel Drive, totaling \$1,413.24 per acre. Eighteen (18) parcels are currently being assessed within Zone 3.

Zone 4, upon formation of the District, was comprised of seventy (70) parcels that were previously part of the SLMD Zone 5 that were not included as part of this District's Zone 2 or 3. At that time, sixty three (63) of these parcels were non-exempt and were assessed on an acreage basis at the pre-existing rate of \$30.48 per acre for the median landscape improvements within the District. Fifty-two (52) parcels are currently being assessed within Zone 4.

Zone 4A, a portion of Zone 4 was redesignated as Zone 4A commencing with the fiscal year 2007/08 levy to account for the Zone 4A parcels lying within with a portion of CFD 2005-2; the Zone 4 parcels are outside of the CFD 2005-2 boundaries. At that time, Zone 4A consisted of five hundred seven (507) parcels, four hundred sixty two (462) of which were assessable. Since the CFD 2005-2 Zone 1, special taxes are to be levied upon Zone 4A parcels, these special taxes are contributed in part to the District for the benefit of Zone 4A. Zone 1 of the CFD provides funding for landscape improvements within and adjacent to the development, including the median landscaping identified herein. Although the CFD may fund median landscaping, the special taxes levied within Capital Village may not provide sufficient funds to maintain both the landscape improvements within the Capital Village development and the median

landscape improvements within the District that specially benefit the parcels within Zone 4A. Therefore, the six hundred sixty four (664) non-exempt parcels currently within Zone 4A will continue to be assessed up to \$30.48 per gross acre until such time that the CFD generates sufficient revenue to fund the median landscape improvements. Any funds generated by the CFD that will be used to finance the median landscape improvements that benefit Zone 4A shall be transferred by the CFD to the District as a contribution to Zone 4A.

Exempt Parcels — Properties within the District that are not assessed for special benefit include but is not limited to:

- Lots or parcels identified as public streets and other roadways (typically not assigned an APN by the County);
- Dedicated public easements including open space areas, utility rights-of-way, greenbelts, parkways, parks or other publicly owned properties that are part of the District improvements or may provide other benefits to private properties within the District;
- Private properties that cannot be developed independently from an adjacent property, such as common areas, sliver parcels or bifurcated lots or properties with very restrictive development use;

These types of parcels are considered to receive little or no benefit from the improvements and are therefore exempted from assessment, but shall be reviewed annually by the assessment engineer to confirm the parcels current development status. Government owned properties or public properties are not necessarily exempt properties and shall be subject to special benefit assessment unless it qualifies for an exempt status.

Special Cases — In many districts where multiple land uses and zones exist, the typical property classification and assessment methodology does not accurately identify the special benefits received from the improvements for each and every parcel. For example, in some cases, only a small percentage of the parcel's total acreage can actually be developed. In this case, an appropriate calculation would be based on the net acreage that can be utilized rather than the gross acreage of the parcel. These special circumstances will be reviewed annually by the assessment engineer.

Part III — DISTRICT BUDGET

A. Budget

The Maximum Assessment per Parcel or Acre shown herein is based on the cost of providing for the District improvements and does not include any other assessments or charges imposed on the properties. The budget within this report identifies the cost to maintain the improvements within each specified Zone of the District.

Each zone within the District maintains two separate reserves, one is utilized for Working Capital purposes (the "Operating Reserve") and the other for longer-term projects (the "Special Projects Reserve"). The Operating Reserve provides cash for the ongoing operations and maintenance of the District, as well as providing funding for unanticipated expenditures. The size of the Operating Reserve for each zone is limited by Streets and Highways Code 22569, which states that an Operating Reserve shall not exceed the estimated costs of maintenance and services from the first day of the fiscal year (July 1) to the date that the Agency expects to receive the first apportionment of collections from the County. The City has determined that all budgeted costs as presented in this Report shall be considered as costs to maintain and service the District, or incidental expenses thereof, as to the application of the of Streets and Highways Code 22569.

The Special Projects Reserve can be used to finance the Central Irrigation System (CIS) project and re-vegetation projects, as well as other rehabilitation projects, repairs or replacements of District improvements. The District also holds an undesignated reserve, which represents the balance of the funds transferred from Sacramento County to the City when the authority for the District passed from County control to that of the City. At that time, the City deemed that these transferred funds are to be used exclusively by the District and shall be considered as undesignated reserves within the Zones of the District. Accordingly, funds from the Undesignated Reserve shall be transferred to fund the costs of any Zone, to the extent that the Zone is unable to fund such costs through the annual assessments and available reserves of the Zone.

City of Rancho Cordova Landscaping and Lighting Maintenance District No. 2005-1 FY 2015/16 Budget Summary

DESCRIPTION	Zone 1 Budget	Zone 2 Budget	Zone 3 Budget	Zone 4 Budget	Zone 4A Budget	Totals
MAINTENANCE AND OPERATION (DIRECT COSTS)						
Contract Maintenance - Landscaping	\$2,400	\$6,000	\$5,000	\$22,080	\$5,520	\$41,000
Utilities (Water/Electricity) - Landscaping	3,000	4,000	8,000	12,000	3,000	30,000
Utilities (Electricity) - Lighting	250	250	750	200	50	1,500
Periodic Repair/Rehabilitation - Landscaping	2,000	3,000	4,000	2,400	600	12,000
Periodic Repair/Rehabilitation - Lighting	0	0	0	0	0	0
TOTAL DIRECT COSTS	\$7,650	\$13,250	\$17,750	\$36,680	\$9,170	\$84,500
Special Project Expenditures			\$37,000			\$37,000
Special Project Expenditures (District Reorganization)	0	0	0	0	0	0
ADMINISTRATION COSTS						
District Administration	\$897	\$1,554	\$6,419	\$4,301	\$1,075	14,246
Contract Administration	630	1,091	4,506	3,019	755	10,000
County Collection Fees	144	228	27	77	983	1,459
Other City Administration Costs	16	28	117	78	20	260
TOTAL ADMINISTRATION COSTS	\$1,687	\$2,901	\$11,069	\$7,475	\$2,833	\$25,965
TOTAL COSTS	\$9,337	\$16,151	\$65,819	\$44,155	\$12,003	\$147,465
ADJUSTMENTS AFFECTING LEVY AMOUNT						
Replenishment/(Use) of Operating Reserve	\$0	\$0	\$45,116	\$0	\$0	\$45,116
Contribution to/(Use of) Special Projects Reserve	-	-	(37,000)	-	-	(37,000)
Undesignated Reserve Fund Transfer	(5,214)	(15,598)	0	(33,728)	(9,441)	(63,982)
Revenues from Other Sources ⁽¹⁾					0	0
Rounding Adjustment ⁽²⁾	0	(1)	(0)	2	(6)	(6)
NET ADJUSTMENTS	(\$5,214)	(\$15,600)	\$8,116	(\$33,726)	(\$9,447)	(\$55,872)
BALANCE TO LEVY	\$4,123	\$551	\$73,935	\$10,429	\$2,556	\$91,593
DISTRICT STATISTICS & ASSESSMENT RATES						
Number of Assessable Parcels	97	154	18	52	664	985
Assessable Acreage	N/A	18.1200	52.3162	342.1000	84.0450	496.5812
Applied Rate per Parcel	\$42.50					
Applied Rate per Acre		\$30.40	\$1,413.24	\$30.48	\$30.41	
Maximum Rate per Parcel	\$42.50					
Maximum Rate per Acre		\$30.48	\$1,413.24	\$30.48	\$30.48	
Potential Maximum Assessment	\$4,123	\$552	\$73,935	\$10,427	\$2,562	\$91,599
UNDESIGNATED RESERVE FUND BALANCE⁽³⁾						
Begin Undesignated Reserve Balance 7-1-2015 (est.)						\$87,676
Funding of Expenses in Excess of Assessments (est.)	(5,214)	(15,598)	-	(33,728)	(9,441)	(63,982)
Ending Undesignated Reserve Balance 6-30-2016 (est.)						\$23,694
OPERATING RESERVE BALANCES						
Beginning Reserve Balance 7-1-2015 (est.)	\$0	\$0	\$240,495	\$0	\$0	\$240,495
add: Collect from FY 15/16 Levy			45,116			45,116
less: Use for FY 15/16 Expenses						0
Transfer from / (to) Special Projects Reserve			(252,702)			(252,702)
Ending Reserve Balance 6-30-2016 (est.)	\$0	\$0	\$32,910	\$0	\$0	\$32,910
SPECIAL PROJECTS RESERVE BALANCES						
Beginning Reserve Balance 7-1-2015 (est.)	\$0	\$0	\$26,272	\$0	\$0	\$26,272
add: Collect from FY 15/16 Levy						0
less: Use for FY 15/16 Projects	0	0	(37,000)	0	0	(37,000)
Transfer from / (to) Operating Reserve	0	0	252,702	0	0	252,702
Ending Reserve Balance 6-30-2016 (est.)	\$0	\$0	\$241,974	\$0	\$0	\$241,974

⁽¹⁾ Contribution from CFD No. 2005-2; Only affects Zone 4A.

⁽²⁾ Variance due to rounding, including rounding limitations imposed by the County of Sacramento.

⁽³⁾ These amounts represent the balances and FY 2015/16 uses of the Undesignated Reserve Funds. These funds were received from County of Sacramento upon the transfer of the County Landscape Maintenance District to the City and are not restricted to any particular Zone.

B. Description of Budget Items

Description of the terms used in the preceding Budget, Assessment Rates and Reserve Balance tables are listed below:

MAINTENANCE AND OPERATION (DIRECT COSTS)

Contract Maintenance - Landscaping – Includes all regularly scheduled contract labor, materials, supplies and equipment required to properly maintain and ensure the satisfactory condition or maintenance of all landscaping improvements, irrigation and related drainage systems, as well as maintenance of appurtenant facilities (the “improvements”).

Utilities (Water/Electricity) – Landscaping - The furnishing of water and electricity required for the operation and maintenance of the landscaping related improvements.

Utilities (Electricity) – Lighting - The furnishing electricity required for the operation of the lighting improvements.

Periodic Repair/Rehabilitation – Landscaping – Expected costs for repair, replacement, installation or planned upgrades of District landscaping improvements.

Periodic Repair/Rehabilitation – Lighting – Expected costs for repair, replacement, installation or planned upgrades of District lighting improvements. If zero, this line item may not be shown in the budget.

Special Project Expenditures – Expected costs for installation, replacement or planned upgrades of District landscaping or lighting improvements for the current year that were previously funded or accumulated in the Special Projects Reserve. The Special Projects Reserve is used to accumulate funds for costs associated with the future rehabilitation, repair or replacement of these District improvements that cannot be conveniently raised from a single year's assessment. If zero, this line item may not be shown in the budget.

ADMINISTRATION COSTS

District Administration – Estimated costs incurred by the City in preparation of the annual budget and the preparation, review, posting and / or publishing of documents and notices required for City Council action to approve the annual assessments. These costs also include contracting with various professionals to provide legal, engineering and district administration services directly related to the District, including the calculation of the annual assessment amounts and the preparation of the Engineer's Report.

Contract Administration – Estimated costs to coordinate and oversee the maintenance contracts and overall repair, maintenance and replacements of the District Improvements.

County Collection Fees – The fee charged to the District by the County for placing assessments on property tax bills.

Other Administration Expenses – Administration expenses not included above, including the cost to publish public notices required for City Council action relating to the District. If zero, this line item may not be shown in the budget.

TOTAL COSTS – The total expected costs of the District.

ADJUSTMENTS AFFECTING LEVY AMOUNT

Replenishment/(Use) of Operating Reserve – A “Replenishment” increases the levy in order to replenish the Operating Reserve. On the other hand, a “Use” of the Operating Reserve decreases the levy by drawing funds from the Operating Reserve for current year expenditures. If zero, this line item may not be shown in the budget. Further information regarding the function of the Operating Reserve is provided in the following pages of this Section.

Contribution to/(Use of) Special Projects Reserve — A “Contribution” increases the levy in order to generate funding for the Special Projects Reserve. This reserve allows for the accumulation of funds for the possible rehabilitation projects or replacements in future years. On the other hand, a “Use of” of the Special Projects Reserve provides current year funding of rehabilitation projects or replacements from available funds within the Special Projects Reserve. In the event that the expenditure of a current year special project is funded entirely by a collection from the current fiscal year levy and / or a transfer from

the Undesignated Reserve, this line item may show as zero, which is the net of the two amounts. If zero, this line item may not be shown in the budget. Further information regarding the function of the Special Projects Reserve is provided in the following pages of this Section.

Undesignated Reserve Fund Transfer - A transfer of undesignated reserve funds provides current year funding for one or more Zones that are unable to be adequately funded by a Zone's annual assessments. Further information regarding the undesignated reserve can be found in the first page of the Budget Section.

Revenues from Other Sources – These amounts represent contributions from CFD No. 2005-2; only affects Zone 4A. This relationship is more fully described in the previous sections of this report.

Rounding Adjustment – The necessary rounding adjustment(s) due to limitations of the County property tax system that requires even penny levy amounts to be placed on the secured tax roll.

BALANCE TO LEVY - This is the total amount to be levied and collected through assessments for the current fiscal year for each zone. The Balance to Levy represents the sum of the total District costs together with any applicable adjustments to the budget as described above.

DISTRICT STATISTICS & ASSESSMENT RATES

Number of Assessable Parcels - The total number of parcels within each Zone that are expected to be assessed. Non-assessable lots or parcels include government-owned land, public utility-owned property, land principally encumbered by public right-of-ways or easements, common areas, and/or parcels within the boundaries of the District that currently do not benefit from the improvements, due possibly to development restrictions.

Assessable Acreage - The total assessable acreage within each Zones at are expected to be assessed on an acreage basis for the current fiscal year.

Applied Rate per Parcel - The assessment rates to be applied each non-exempt parcel within the Zone for the current fiscal year.

Applied Rate per Acre - The assessment rate per acre to be applied

each non-exempt parcel within the respective Zone for the current fiscal year.

Maximum Rate per Parcel - The maximum assessment rate that can be assessed to each non-exempt parcel within the respective Zone for the current fiscal year.

Maximum Rate per Acre - The maximum assessment rate per acre that can be assessed to each non-exempt parcel within the respective Zone for the current fiscal year.

Potential Maximum Assessment – The total amount that can be assessed to all parcels within each Zone for the current fiscal year based upon the expected number of assessable units and acres using the maximum assessment rates.

UNDESIGNATED RESERVE FUND BALANCE

Beginning Undesignated Reserve Balance 7-1-2015 (est.) - The anticipated beginning balance of cash and receivables, net of any unpaid prior year obligations, of the Undesignated Reserve. This reserve is undesignated; therefore, funds from the Undesignated Reserve may be used to fund costs of any Zone, to the extent that the Zone is unable to fund such costs through the annual assessments and available reserves of the Zone. Further information regarding the Undesignated Reserve can be found in the first page of the Budget Section.

Funding of Expenses in Excess of Assessments (est.) – The amounts expected to be transferred from the Undesignated Reserve to fund FY 2015/16 expenses. Funds from the Undesignated Reserve may be transferred to fund the costs of any Zone, to the extent that the Zone is unable to fund such costs through the annual assessments and available reserves of the Zone.

Ending Undesignated Reserve Balance 6-30-2016 (est.) - The anticipated ending balance of cash and receivables, net of any unpaid prior year obligations, of the Undesignated Reserve.

OPERATING RESERVE BALANCES

Beginning Reserve Balance 7-1-2015 (est.) - The anticipated beginning balance of cash and receivables, net of any unpaid prior year obligations for each Zone. These beginning balances shall be used to fund each Zone's expenditures from July 1, 2015 to December 31, 2015, as the Operating Reserve is required to compensate for the approximate six-month delay between the start of the District's fiscal year and the receipt of the collections from the County. The Special Projects Reserve balances, if any, are excluded from the Operating Reserve balances and shall be shown separately in the Report.

Add: Collect from FY 15/16 Levy – This amount is added to the levy in order to replenish the Operating Reserve. Due to the six-month delay from the District's receipt of assessment collections, the Operating Reserve balance shall be sufficiently funded to provide for expenditures from the period of July 1, 2015 (the beginning of the Fiscal Year) through December 31, 2015. If zero, this line item may not be shown in the budget.

Less: Use for FY 15/16 Expenses – The amount of the Operating Reserve to be used to fund FY 15/16 expenses. Portions of the Operating Reserve may be slated for current year expenditures in order to reduce the Ending Operating Reserve Balance to an amount no greater than the expected District costs for the period of July 1, 2015 (the beginning of the Fiscal Year) through December 31, 2015. If zero, this line item may not be shown in the budget.

Transfer from/(to) the Special Projects Reserve — The amount of Operating Reserve monies to be transferred to or from the Special Projects Reserve. Periodically, funds held in a Special Projects Reserve may be needed to respond to changing maintenance needs of the improvements or other factors. Accordingly, any or all funds held in a Special Projects Reserve are subject to transfer into the same zone's Operating Reserve, at the discretion of the Public Works Department, in order to provide for the maintenance and operation of the improvements. If zero, this line item may not be shown in the budget.

Ending Reserve Balance 6-30-2016 (est.) - This amount represents the anticipated Operating Reserve balance/(deficit) for each Zone as of June 30, 2016. The size of each Zone's Operating Reserve is limited by Streets and Highways Code 22569 which states that an Operating Reserve shall not exceed the estimated costs of maintenance and service from the first day of the fiscal year (July 1) to the date that the Agency expects to receive the first apportionment of collections from

the County, which is estimated to be December 31. Therefore, each Zone may retain an Operating Reserve amounting to the District's first six-months of expenses in order to meet ongoing obligations until the first collections are received from the County. All Special Projects Reserve balances, if any, are excluded from the Operating Reserve balances and shall be shown separately in the Report.

SPECIAL PROJECTS RESERVE BALANCES

Beginning Reserve Balance 7-1-2015 (est.) — The projected balance of funds in the Special Projects Reserve as of July 1, 2015. Streets and Highways Code 22660 allows the District generate and accumulate funds over several years to fund District improvements that cannot be conveniently raised from a single year's assessment.

Add: Collect from FY 15/16 Levy — This amount is added to the levy to accumulate funding of future year rehabilitation projects, replacements, repairs, restorations or upgrades of District improvements. This line may show a portion of funds transferred from the Undesignated Reserve to fund a current year special project. If zero, this line item may not be shown in the budget.

Less: Use for FY 15/16 Special Projects — The amount of Special Projects Reserve monies expected to be expended for Special Projects to fund the costs of installation, replacement or planned upgrades of District improvements for the current year. If zero, this line item may not be shown in the budget.

Transfer from/(to) the Operating Reserve — The amount of Special Projects Reserve monies to be transferred to or from the Operating Reserve. Periodically, funds held in a Special Projects Reserve may be needed to respond to changing maintenance needs of the improvements or other factors. Accordingly, any or all funds held in a Special Projects Reserve are subject to transfer into the same zone's Operating Reserve, at the discretion of the Public Works Department, in order to provide for the maintenance and operation of the improvements. If zero, this line item may not be shown in the budget.

Ending Reserve Balance 6-30-2016 (est.) - The projected balance of funds in the Special Projects Reserve as of June 30, 2016. These funds shall be use to provide for future year rehabilitation projects, replacements, restorations or upgrades of District improvements which cannot be conveniently raised from a single year's assessment.

Should the District have no Special Projects Reserve or related activity, the Special Projects Reserve information may not be presented in the Report.

C. Special Projects Reserve – Capital Improvement Plan

Streets and Highways Code 22660 allows the District generate and accumulate funds over several years to fund District improvements that cannot be conveniently raised from a single year's assessment. Therefore, a five year Capital Improvement Plan is shown below for the rehabilitation, restoration, repair and/or replacement of District improvements and other allowable costs for each Zone projecting an ending Special Projects Reserve balance:

Zone 3:

- Upgrades to irrigation system; replacement and/or enhancement of landscape improvements: \$12,000 in FY 2015/16, \$40,000 in FY 2016/17, \$40,000 in FY 2017/18 and \$25,000 in each of FYs 2018/19 and 2019/20.
- Upgrades related to drought resistant landscaping: \$25,000 in FY 2015/16, \$25,000 in FY 2016/17 and \$15,500 in each of FYs 2017/18, 2018/19 and 2019/20.
- Projected costs to reorganize district, including costs of re-engineering and balloting: \$25,330 in each of FYs 2017/18 and 2018/19 for Zone 3's share of costs.

Periodically, funds held in a Special Projects Reserve may be needed to respond to changing maintenance needs of the improvements or other factors. Accordingly, any or all funds held in a Special Projects Reserve are subject to transfer into the same zone's Operating Reserve, at the discretion of the Public Works Department, in order to provide for the maintenance and operation of the improvements.


Part IV — DISTRICT DIAGRAM

The parcels to be assessed consist of all lots, parcels and subdivisions of land located within the boundaries of the map designated as "Boundary Map of Landscaping and Lighting District No. 2005-1."


The following Boundary Map displays the exterior boundaries of the District, as well as the zones of benefit within the District, which was based upon both the County Assessor's Maps and County Assessor's information and identifies all the parcels of land as the same existed at the time that the District was formed. The combination of these diagrams and the Assessment Roll contained in this Report constitute the Assessment Diagram for this District.

.

**ASSESSMENT DIAGRAM FOR
LANDSCAPING AND LIGHTING DISTRICT NO. 2005-1
CITY OF RANCHO CORDOVA, COUNTY OF SACRAMENTO, STATE OF CALIFORNIA**

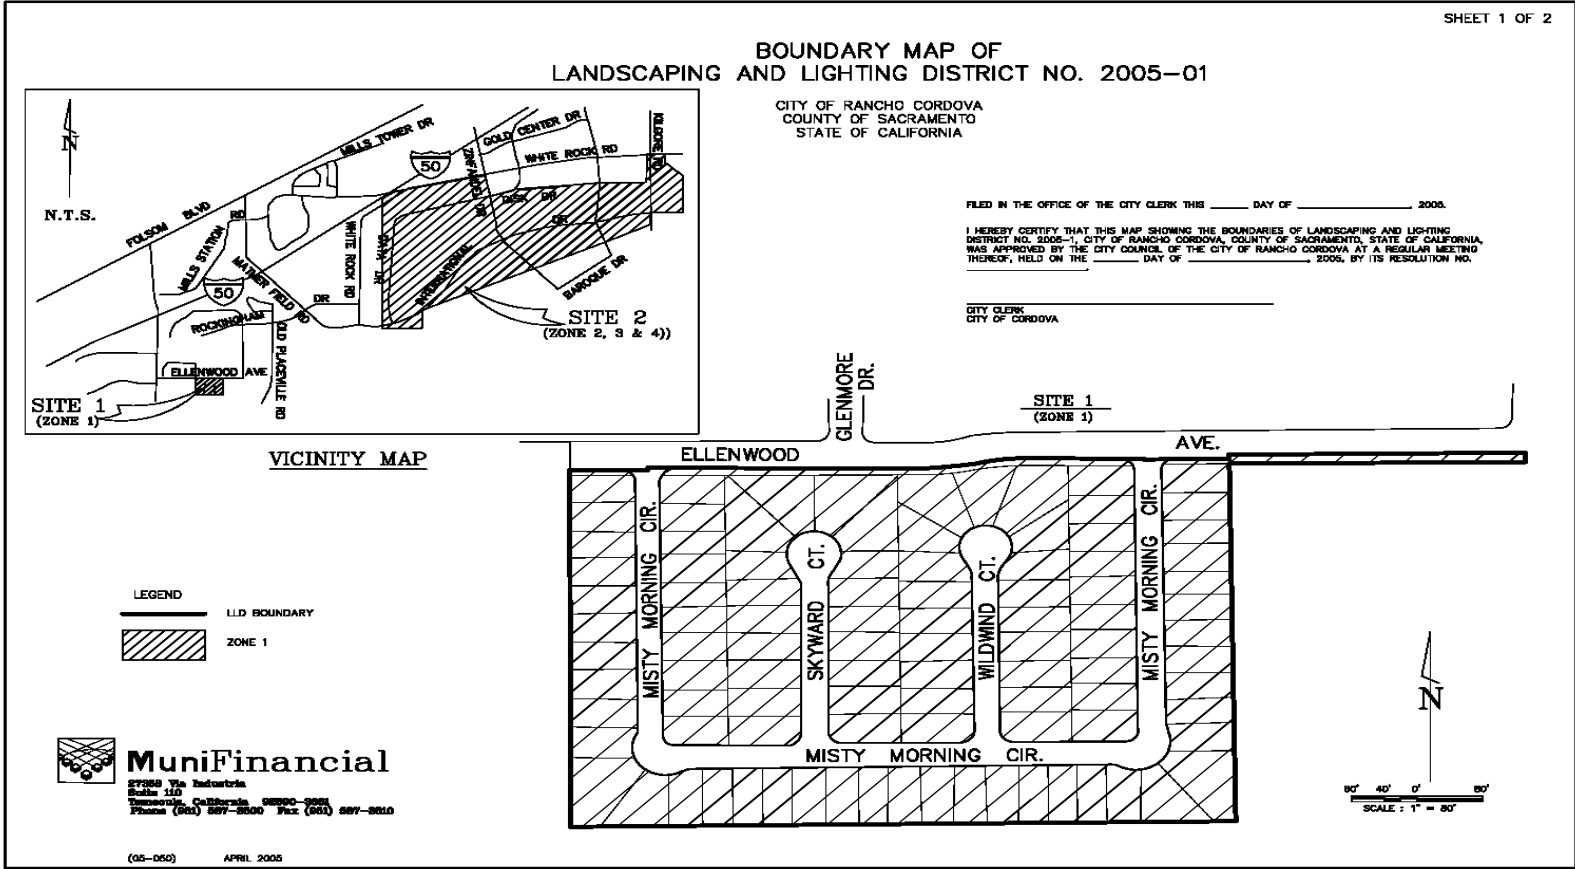

**ASSESSMENT DIAGRAM FOR
LANDSCAPING AND LIGHTING DISTRICT NO. 2005-1
CITY OF RANCHO CORDOVA, COUNTY OF SACRAMENTO, STATE OF CALIFORNIA**

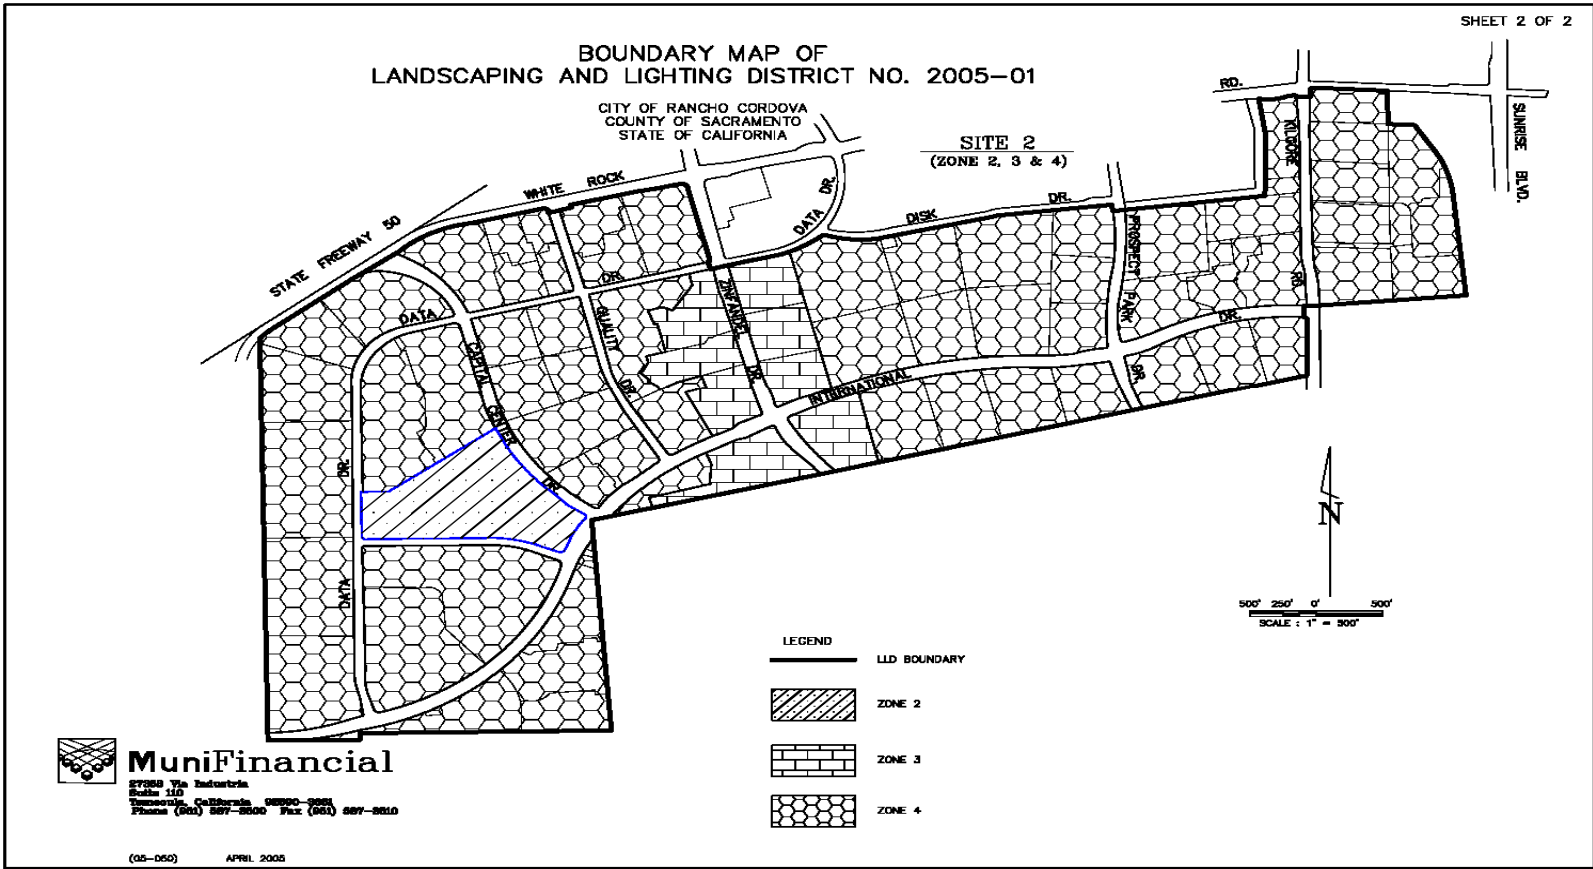

Part V — ASSESSMENT ROLL

Parcel identification for each lot or parcel within the District is based on the Assessment Diagrams presented herein and is based on available parcel maps and property data from the County Assessor's Office at the time the Engineer's Report was prepared. A listing of the proposed lots and parcels to be assessed within this District along with the assessment amounts is provided herein.

Non-assessable lots or parcels may include, but are not limited to public streets and other roadways (typically not assigned an APN by the County); dedicated public easements, open space areas, right-of-ways, common areas; landlocked parcels, small parcels vacated by the County, bifurcated lots, and any other property that cannot be developed or has little or no value. These types of parcels are considered to receive little or no benefit from the improvements and are therefore exempted from assessment.

If any parcel submitted for collection is identified by the County Auditor/Controller to be an invalid parcel number for the fiscal year, a corrected parcel number and/or new parcel numbers will be identified and resubmitted to the County Auditor/Controller. The assessment amount to be levied and collected for the resubmitted parcel or parcels shall be based on the method of apportionment and assessment rate described in this Report as approved by the City Council. Therefore, if a single parcel is subdivided to multiple parcels, the assessment amount applied to each of the new parcels shall be recalculated and applied according to the approved method of apportionment and assessment rate rather than a proportionate share of the original assessment.

The following is a list of the parcels and proposed assessment amounts for each of the parcels within the District as determined by the assessment rates and method of apportionment described herein:

City of Rancho Cordova
Landscaping and Lighting District No. 2005-1
Fiscal Year 2015/16 Preliminary Assessment Roll

ASSESSOR PARCEL NUMBER	ZONE	ASSESSMENT CATEGORY	CHARGE	MAXIMUM ASSESSMENT
072-0260-006-0000	4	Assessable	117.34	117.34
072-0260-031-0000	4	Assessable	144.78	144.78
072-0260-032-0000	4	Assessable	145.08	145.08
072-0260-050-0000	4	Assessable	146.60	146.60
072-0370-060-0000	4	Assessable	381.00	381.00
072-0370-063-0000	4	Assessable	380.08	380.08
072-0680-034-0000	4A	Assessable	297.40	297.40
072-0680-040-0000	4	Assessable	140.20	140.20
072-0680-042-0000	4	Assessable	285.90	285.90
072-0680-043-0000	4	Assessable	171.60	171.60
072-0680-048-0000	4	Assessable	148.42	148.42
072-0680-049-0000	4	Assessable	201.76	201.76
072-0680-050-0000	4	Assessable	201.46	201.46
072-0680-062-0000	4	Assessable	203.60	203.60
072-0680-063-0000	4	Assessable	131.96	131.96
072-0680-064-0000	4	Assessable	183.18	183.18
072-0680-065-0000	4	Assessable	71.92	71.92
072-0680-067-0000	4	Assessable	214.26	214.26
072-0680-068-0000	4	Assessable	153.92	153.92
072-0680-069-0000	4	Assessable	134.40	134.40
072-0680-070-0000	4	Assessable	214.88	214.88
072-0680-072-0000	4	Assessable	158.18	158.18
072-0680-075-0000	3	Assessable	3,405.90	3,405.90
072-0680-079-0000	4A	Assessable	224.00	224.00
072-0690-036-0000	4	Assessable	146.90	146.90
072-0690-037-0000	4	Assessable	141.12	141.12
072-0690-038-0000	4	Assessable	138.36	138.36
072-0690-039-0000	4	Assessable	123.44	123.44
072-0690-060-0000	4	Assessable	181.66	181.66
072-0690-061-0000	4	Assessable	283.76	283.76
072-0690-062-0000	4	Assessable	281.62	281.62
072-0690-063-0000	4	Assessable	485.84	485.84
072-0690-064-0000	4	Assessable	257.54	257.54
072-0690-078-0000	4	Assessable	259.08	259.08
072-0690-079-0000	4	Assessable	47.84	47.84
072-0690-080-0000	4	Assessable	57.30	57.30
072-0690-082-0000	4	Assessable	89.00	89.00
072-0690-084-0000	4	Assessable	410.56	410.56
072-0690-085-0000	4	Assessable	367.28	367.28
072-0690-086-0000	4	Assessable	273.10	273.10
072-0690-089-0000	4	Assessable	311.80	311.80
072-0690-090-0000	3	Assessable	8,792.18	8,792.18
072-0690-091-0000	3	Assessable	7,160.74	7,160.74
072-0690-093-0000	4	Assessable	104.54	104.54
072-0690-094-0000	4	Assessable	117.64	117.64
072-0690-095-0000	4	Assessable	99.66	99.66
072-0690-096-0000	3	Assessable	11,968.44	11,968.44
072-0690-098-0000	3	Assessable	7,449.46	7,449.46
072-0690-099-0000	4	Assessable	164.58	164.58
072-0690-100-0000	4	Assessable	139.28	139.28
072-0690-101-0000	4	Assessable	128.00	128.00
072-0690-104-0000	4	Assessable	149.34	149.34
072-0690-105-0000	4	Assessable	157.26	157.26

**City of Rancho Cordova
Landscaping and Lighting District No. 2005-1
Fiscal Year 2015/16 Preliminary Assessment Roll**

ASSESSOR PARCEL NUMBER	ZONE	ASSESSMENT CATEGORY	CHARGE	MAXIMUM ASSESSMENT
072-0690-107-0000	4	Assessable	610.80	610.80
072-0690-108-0000	4	Assessable	499.86	499.86
072-0690-113-0000	4	Assessable	169.46	169.46
072-0690-114-0000	4	Assessable	221.28	221.28
072-0690-115-0000	4	Assessable	45.72	45.72
072-0690-116-0000	4	Assessable	34.74	34.74
072-1340-001-0000	2	Assessable	3.96	3.96
072-1340-002-0000	2	Assessable	3.96	3.96
072-1340-003-0000	2	Assessable	3.04	3.04
072-1340-004-0000	2	Assessable	3.04	3.04
072-1340-005-0000	2	Assessable	3.04	3.04
072-1340-006-0000	2	Assessable	3.04	3.04
072-1340-007-0000	2	Assessable	3.04	3.04
072-1340-008-0000	2	Assessable	3.04	3.04
072-1340-009-0000	2	Assessable	3.04	3.04
072-1340-010-0000	2	Assessable	3.04	3.04
072-1340-011-0000	2	Assessable	3.04	3.04
072-1340-012-0000	2	Assessable	3.04	3.04
072-1340-013-0000	2	Assessable	3.96	3.96
072-1340-014-0000	2	Assessable	4.26	4.26
072-1340-015-0000	2	Assessable	3.64	3.64
072-1340-016-0000	2	Assessable	3.04	3.04
072-1340-017-0000	2	Assessable	3.64	3.64
072-1340-018-0000	2	Assessable	3.96	3.96
072-1340-019-0000	2	Assessable	3.64	3.64
072-1340-020-0000	2	Assessable	3.34	3.34
072-1340-021-0000	2	Assessable	3.34	3.34
072-1340-022-0000	2	Assessable	3.04	3.04
072-1340-023-0000	2	Assessable	3.64	3.64
072-1340-024-0000	2	Assessable	3.96	3.96
072-1340-025-0000	2	Assessable	3.34	3.34
072-1340-026-0000	2	Assessable	4.56	4.56
072-1340-027-0000	2	Assessable	5.78	5.78
072-1340-028-0000	2	Assessable	5.18	5.18
072-1340-029-0000	2	Assessable	4.86	4.86
072-1340-030-0000	2	Assessable	3.04	3.04
072-1340-031-0000	2	Assessable	3.04	3.04
072-1340-032-0000	2	Assessable	4.26	4.26
072-1340-033-0000	2	Assessable	3.96	3.96
072-1340-034-0000	2	Assessable	3.04	3.04
072-1340-035-0000	2	Assessable	3.04	3.04
072-1340-036-0000	2	Assessable	3.04	3.04
072-1340-037-0000	2	Assessable	3.04	3.04
072-1340-038-0000	2	Assessable	4.26	4.26
072-1340-039-0000	2	Assessable	5.48	5.48
072-1340-040-0000	2	Assessable	3.96	3.96
072-1340-041-0000	2	Assessable	3.34	3.34
072-1340-042-0000	2	Assessable	3.34	3.34
072-1340-043-0000	2	Assessable	3.34	3.34
072-1340-044-0000	2	Assessable	4.86	4.86
072-1340-045-0000	2	Assessable	5.18	5.18
072-1340-046-0000	2	Assessable	3.64	3.64
072-1340-047-0000	2	Assessable	3.04	3.04

**City of Rancho Cordova
Landscaping and Lighting District No. 2005-1
Fiscal Year 2015/16 Preliminary Assessment Roll**

ASSESSOR PARCEL NUMBER	ZONE	ASSESSMENT CATEGORY	CHARGE	MAXIMUM ASSESSMENT
072-1340-048-0000	2	Assessable	3.64	3.64
072-1340-049-0000	2	Assessable	3.04	3.04
072-1340-050-0000	2	Assessable	3.04	3.04
072-1340-051-0000	2	Assessable	3.04	3.04
072-1340-052-0000	2	Assessable	3.04	3.04
072-1340-053-0000	2	Assessable	3.04	3.04
072-1340-054-0000	2	Assessable	3.04	3.04
072-1340-055-0000	2	Assessable	3.04	3.04
072-1340-056-0000	2	Assessable	3.04	3.04
072-1340-057-0000	2	Assessable	3.04	3.04
072-1340-058-0000	2	Assessable	3.04	3.04
072-1340-059-0000	2	Assessable	3.64	3.64
072-1340-060-0000	2	Assessable	3.04	3.04
072-1340-061-0000	2	Assessable	3.04	3.04
072-1340-062-0000	2	Assessable	3.34	3.34
072-1340-063-0000	2	Assessable	3.34	3.34
072-1340-064-0000	2	Assessable	4.86	4.86
072-1340-065-0000	2	Assessable	3.96	3.96
072-1340-066-0000	2	Assessable	3.04	3.04
072-1340-067-0000	2	Assessable	3.04	3.04
072-1340-068-0000	2	Assessable	3.04	3.04
072-1340-069-0000	2	Assessable	3.04	3.04
072-1340-070-0000	2	Assessable	4.26	4.26
072-1340-071-0000	2	Assessable	4.26	4.26
072-1340-072-0000	2	Assessable	4.26	4.26
072-1340-073-0000	2	Assessable	4.56	4.56
072-1340-074-0000	2	Assessable	3.96	3.96
072-1350-001-0000	2	Assessable	5.48	5.48
072-1350-002-0000	2	Assessable	3.96	3.96
072-1350-003-0000	2	Assessable	3.96	3.96
072-1350-004-0000	2	Assessable	4.26	4.26
072-1350-005-0000	2	Assessable	5.18	5.18
072-1350-006-0000	2	Assessable	5.18	5.18
072-1350-007-0000	2	Assessable	5.78	5.78
072-1350-008-0000	2	Assessable	6.08	6.08
072-1350-009-0000	2	Assessable	3.34	3.34
072-1350-010-0000	2	Assessable	3.34	3.34
072-1350-011-0000	2	Assessable	3.34	3.34
072-1350-012-0000	2	Assessable	3.34	3.34
072-1350-013-0000	2	Assessable	4.56	4.56
072-1350-014-0000	2	Assessable	3.64	3.64
072-1350-015-0000	2	Assessable	3.04	3.04
072-1350-016-0000	2	Assessable	3.34	3.34
072-1350-017-0000	2	Assessable	3.96	3.96
072-1350-018-0000	2	Assessable	3.96	3.96
072-1350-019-0000	2	Assessable	4.86	4.86
072-1350-020-0000	2	Assessable	3.04	3.04
072-1350-021-0000	2	Assessable	3.34	3.34
072-1350-022-0000	2	Assessable	3.64	3.64
072-1350-023-0000	2	Assessable	3.34	3.34
072-1350-024-0000	2	Assessable	3.34	3.34
072-1350-025-0000	2	Assessable	3.34	3.34
072-1350-026-0000	2	Assessable	3.34	3.34

**City of Rancho Cordova
Landscaping and Lighting District No. 2005-1
Fiscal Year 2015/16 Preliminary Assessment Roll**

ASSESSOR PARCEL NUMBER	ZONE	ASSESSMENT CATEGORY	CHARGE	MAXIMUM ASSESSMENT
072-1350-027-0000	2	Assessable	3.34	3.34
072-1350-028-0000	2	Assessable	3.34	3.34
072-1350-029-0000	2	Assessable	3.34	3.34
072-1350-030-0000	2	Assessable	3.34	3.34
072-1350-031-0000	2	Assessable	3.34	3.34
072-1350-032-0000	2	Assessable	3.96	3.96
072-1350-033-0000	2	Assessable	3.04	3.04
072-1350-034-0000	2	Assessable	3.04	3.04
072-1350-035-0000	2	Assessable	3.04	3.04
072-1350-036-0000	2	Assessable	3.04	3.04
072-1350-037-0000	2	Assessable	3.04	3.04
072-1350-038-0000	2	Assessable	3.04	3.04
072-1350-039-0000	2	Assessable	3.04	3.04
072-1350-040-0000	2	Assessable	3.04	3.04
072-1350-041-0000	2	Assessable	3.04	3.04
072-1350-042-0000	2	Assessable	3.04	3.04
072-1350-043-0000	2	Assessable	3.04	3.04
072-1350-044-0000	2	Assessable	3.04	3.04
072-1350-045-0000	2	Assessable	3.04	3.04
072-1350-046-0000	2	Assessable	3.04	3.04
072-1350-047-0000	2	Assessable	3.04	3.04
072-1350-051-0000	2	Assessable	3.04	3.04
072-1350-052-0000	2	Assessable	3.04	3.04
072-1350-053-0000	2	Assessable	3.04	3.04
072-1350-054-0000	2	Assessable	3.34	3.34
072-1350-055-0000	2	Assessable	3.34	3.34
072-1350-056-0000	2	Assessable	3.34	3.34
072-1350-057-0000	2	Assessable	3.34	3.34
072-1350-058-0000	2	Assessable	3.04	3.04
072-1350-059-0000	2	Assessable	3.04	3.04
072-1350-060-0000	2	Assessable	3.34	3.34
072-1350-061-0000	2	Assessable	3.34	3.34
072-1350-062-0000	2	Assessable	3.34	3.34
072-1350-063-0000	2	Assessable	3.04	3.04
072-1350-064-0000	2	Assessable	3.04	3.04
072-1350-065-0000	2	Assessable	3.04	3.04
072-1350-066-0000	2	Assessable	3.34	3.34
072-1350-067-0000	2	Assessable	3.34	3.34
072-1350-068-0000	2	Assessable	4.56	4.56
072-1350-069-0000	2	Assessable	5.48	5.48
072-1350-070-0000	2	Assessable	3.64	3.64
072-1350-071-0000	2	Assessable	3.34	3.34
072-1350-072-0000	2	Assessable	3.96	3.96
072-1350-073-0000	2	Assessable	6.08	6.08
072-1350-074-0000	2	Assessable	4.26	4.26
072-1350-075-0000	2	Assessable	3.04	3.04
072-1350-076-0000	2	Assessable	3.34	3.34
072-1350-077-0000	2	Assessable	3.04	3.04
072-1350-078-0000	2	Assessable	3.34	3.34
072-1350-079-0000	2	Assessable	3.34	3.34
072-1350-080-0000	2	Assessable	3.34	3.34
072-1350-082-0000	2	Assessable	3.64	3.64
072-1350-084-0000	2	Assessable	3.04	3.04

**City of Rancho Cordova
Landscaping and Lighting District No. 2005-1
Fiscal Year 2015/16 Preliminary Assessment Roll**

ASSESSOR PARCEL NUMBER	ZONE	ASSESSMENT CATEGORY	CHARGE	MAXIMUM ASSESSMENT
072-1350-085-0000	2	Assessable	3.64	3.64
072-2970-001-0000	4A	Assessable	3.28	3.28
072-2970-002-0000	4A	Assessable	2.96	2.96
072-2970-003-0000	4A	Assessable	2.96	2.96
072-2970-004-0000	4A	Assessable	2.96	2.96
072-2970-005-0000	4A	Assessable	2.96	2.96
072-2970-006-0000	4A	Assessable	2.96	2.96
072-2970-007-0000	4A	Assessable	2.96	2.96
072-2970-008-0000	4A	Assessable	2.96	2.96
072-2970-009-0000	4A	Assessable	2.96	2.96
072-2970-010-0000	4A	Assessable	2.96	2.96
072-2970-011-0000	4A	Assessable	2.96	2.96
072-2970-012-0000	4A	Assessable	2.96	2.96
072-2970-013-0000	4A	Assessable	2.96	2.96
072-2970-014-0000	4A	Assessable	2.96	2.96
072-2970-015-0000	4A	Assessable	2.96	2.96
072-2970-016-0000	4A	Assessable	2.96	2.96
072-2970-017-0000	4A	Assessable	2.96	2.96
072-2970-024-0000	4A	Assessable	3.50	3.50
072-2970-025-0000	4A	Assessable	2.48	2.48
072-2970-026-0000	4A	Assessable	2.48	2.48
072-2970-027-0000	4A	Assessable	2.48	2.48
072-2970-028-0000	4A	Assessable	2.48	2.48
072-2970-029-0000	4A	Assessable	2.48	2.48
072-2970-030-0000	4A	Assessable	2.48	2.48
072-2970-031-0000	4A	Assessable	2.48	2.48
072-2970-032-0000	4A	Assessable	2.48	2.48
072-2970-033-0000	4A	Assessable	2.48	2.48
072-2970-034-0000	4A	Assessable	2.48	2.48
072-2970-035-0000	4A	Assessable	2.48	2.48
072-2970-036-0000	4A	Assessable	2.48	2.48
072-2970-037-0000	4A	Assessable	2.48	2.48
072-2970-038-0000	4A	Assessable	2.48	2.48
072-2970-039-0000	4A	Assessable	2.48	2.48
072-2970-040-0000	4A	Assessable	3.22	3.22
072-2970-053-0000	4A	Assessable	3.56	3.56
072-2970-054-0000	4A	Assessable	2.80	2.80
072-2970-055-0000	4A	Assessable	2.68	2.68
072-2970-056-0000	4A	Assessable	2.64	2.64
072-2970-057-0000	4A	Assessable	2.58	2.58
072-2970-058-0000	4A	Assessable	2.90	2.90
072-2970-059-0000	4A	Assessable	2.80	2.80
072-2970-060-0000	4A	Assessable	2.52	2.52
072-2970-061-0000	4A	Assessable	2.52	2.52
072-2970-062-0000	4A	Assessable	3.44	3.44
072-2970-063-0000	4A	Assessable	3.94	3.94
072-2970-064-0000	4A	Assessable	3.02	3.02
072-2970-065-0000	4A	Assessable	3.02	3.02
072-2970-066-0000	4A	Assessable	3.02	3.02
072-2970-067-0000	4A	Assessable	3.02	3.02
072-2970-068-0000	4A	Assessable	3.02	3.02
072-2970-069-0000	4A	Assessable	3.02	3.02
072-2970-070-0000	4A	Assessable	3.60	3.60

**City of Rancho Cordova
Landscaping and Lighting District No. 2005-1
Fiscal Year 2015/16 Preliminary Assessment Roll**

ASSESSOR PARCEL NUMBER	ZONE	ASSESSMENT CATEGORY	CHARGE	MAXIMUM ASSESSMENT
072-2970-071-0000	4A	Assessable	3.66	3.66
072-2970-072-0000	4A	Assessable	3.02	3.02
072-2970-073-0000	4A	Assessable	3.02	3.02
072-2970-074-0000	4A	Assessable	3.02	3.02
072-2970-075-0000	4A	Assessable	3.02	3.02
072-2970-076-0000	4A	Assessable	3.02	3.02
072-2970-077-0000	4A	Assessable	3.02	3.02
072-2970-078-0000	4A	Assessable	3.82	3.82
072-2970-079-0000	4A	Assessable	4.30	4.30
072-2970-080-0000	4A	Assessable	3.02	3.02
072-2970-081-0000	4A	Assessable	3.02	3.02
072-2970-082-0000	4A	Assessable	3.02	3.02
072-2970-083-0000	4A	Assessable	3.02	3.02
072-2970-084-0000	4A	Assessable	3.02	3.02
072-2970-085-0000	4A	Assessable	3.94	3.94
072-2970-086-0000	4A	Assessable	4.36	4.36
072-2970-087-0000	4A	Assessable	3.40	3.40
072-2970-088-0000	4A	Assessable	3.40	3.40
072-2970-089-0000	4A	Assessable	3.40	3.40
072-2970-090-0000	4A	Assessable	3.40	3.40
072-2970-091-0000	4A	Assessable	4.36	4.36
072-2970-092-0000	4A	Assessable	2.52	2.52
072-2970-093-0000	4A	Assessable	1.60	1.60
072-2970-094-0000	4A	Assessable	1.60	1.60
072-2970-095-0000	4A	Assessable	1.60	1.60
072-2970-096-0000	4A	Assessable	1.60	1.60
072-2970-097-0000	4A	Assessable	2.26	2.26
072-2970-098-0000	4A	Assessable	2.20	2.20
072-2970-099-0000	4A	Assessable	1.50	1.50
072-2970-100-0000	4A	Assessable	1.50	1.50
072-2970-101-0000	4A	Assessable	1.56	1.56
072-2970-102-0000	4A	Assessable	1.66	1.66
072-2970-103-0000	4A	Assessable	2.52	2.52
072-2970-104-0000	4A	Assessable	2.52	2.52
072-2970-105-0000	4A	Assessable	1.66	1.66
072-2970-106-0000	4A	Assessable	1.56	1.56
072-2970-107-0000	4A	Assessable	1.50	1.50
072-2970-108-0000	4A	Assessable	1.50	1.50
072-2970-109-0000	4A	Assessable	2.36	2.36
072-2970-110-0000	4A	Assessable	2.36	2.36
072-2970-111-0000	4A	Assessable	1.50	1.50
072-2970-112-0000	4A	Assessable	1.50	1.50
072-2970-113-0000	4A	Assessable	1.50	1.50
072-2970-114-0000	4A	Assessable	1.50	1.50
072-2970-115-0000	4A	Assessable	2.10	2.10
072-2970-146-0000	4A	Assessable	2.14	2.14
072-2970-147-0000	4A	Assessable	1.66	1.66
072-2970-148-0000	4A	Assessable	1.50	1.50
072-2970-149-0000	4A	Assessable	1.50	1.50
072-2970-150-0000	4A	Assessable	1.66	1.66
072-2970-151-0000	4A	Assessable	2.14	2.14
072-2970-152-0000	4A	Assessable	2.58	2.58
072-2970-153-0000	4A	Assessable	1.66	1.66

**City of Rancho Cordova
Landscaping and Lighting District No. 2005-1
Fiscal Year 2015/16 Preliminary Assessment Roll**

ASSESSOR PARCEL NUMBER	ZONE	ASSESSMENT CATEGORY	CHARGE	MAXIMUM ASSESSMENT
072-2970-154-0000	4A	Assessable	1.50	1.50
072-2970-155-0000	4A	Assessable	1.50	1.50
072-2970-156-0000	4A	Assessable	1.66	1.66
072-2970-157-0000	4A	Assessable	2.14	2.14
072-2970-158-0000	4A	Assessable	4.84	4.84
072-2970-159-0000	4A	Assessable	3.66	3.66
072-2970-160-0000	4A	Assessable	3.60	3.60
072-2970-161-0000	4A	Assessable	3.66	3.66
072-2970-162-0000	4A	Assessable	3.66	3.66
072-2970-163-0000	4A	Assessable	3.66	3.66
072-2970-164-0000	4A	Assessable	3.66	3.66
072-2970-165-0000	4A	Assessable	3.60	3.60
072-2970-166-0000	4A	Assessable	4.80	4.80
072-2970-201-0000	4A	Assessable	2.04	2.04
072-2970-202-0000	4A	Assessable	1.62	1.62
072-2970-203-0000	4A	Assessable	1.58	1.58
072-2970-204-0000	4A	Assessable	1.58	1.58
072-2970-205-0000	4A	Assessable	1.68	1.68
072-2970-206-0000	4A	Assessable	2.68	2.68
072-2970-207-0000	4A	Assessable	2.18	2.18
072-2970-208-0000	4A	Assessable	1.60	1.60
072-2970-209-0000	4A	Assessable	1.60	1.60
072-2970-210-0000	4A	Assessable	1.48	1.48
072-2970-211-0000	4A	Assessable	1.60	1.60
072-2970-212-0000	4A	Assessable	2.18	2.18
072-2970-213-0000	4A	Assessable	2.40	2.40
072-2970-214-0000	4A	Assessable	1.90	1.90
072-2970-215-0000	4A	Assessable	1.90	1.90
072-2970-216-0000	4A	Assessable	1.90	1.90
072-2970-217-0000	4A	Assessable	1.80	1.80
072-2970-218-0000	4A	Assessable	2.50	2.50
072-2970-219-0000	4A	Assessable	2.50	2.50
072-2970-220-0000	4A	Assessable	1.62	1.62
072-2970-221-0000	4A	Assessable	1.78	1.78
072-2970-222-0000	4A	Assessable	1.78	1.78
072-2970-223-0000	4A	Assessable	1.74	1.74
072-2970-224-0000	4A	Assessable	2.28	2.28
072-2970-225-0000	4A	Assessable	2.28	2.28
072-2970-226-0000	4A	Assessable	1.62	1.62
072-2970-227-0000	4A	Assessable	1.74	1.74
072-2970-228-0000	4A	Assessable	1.62	1.62
072-2970-229-0000	4A	Assessable	1.78	1.78
072-2970-230-0000	4A	Assessable	2.60	2.60
072-2970-231-0000	4A	Assessable	2.24	2.24
072-2970-232-0000	4A	Assessable	1.64	1.64
072-2970-233-0000	4A	Assessable	1.64	1.64
072-2970-234-0000	4A	Assessable	1.64	1.64
072-2970-235-0000	4A	Assessable	1.52	1.52
072-2970-236-0000	4A	Assessable	1.92	1.92
072-2970-237-0000	4A	Assessable	1.96	1.96
072-2970-238-0000	4A	Assessable	1.48	1.48
072-2970-239-0000	4A	Assessable	1.58	1.58
072-2970-240-0000	4A	Assessable	1.58	1.58

**City of Rancho Cordova
Landscaping and Lighting District No. 2005-1
Fiscal Year 2015/16 Preliminary Assessment Roll**

ASSESSOR PARCEL NUMBER	ZONE	ASSESSMENT CATEGORY	CHARGE	MAXIMUM ASSESSMENT
072-2970-241-0000	4A	Assessable	1.48	1.48
072-2970-242-0000	4A	Assessable	2.54	2.54
072-2970-243-0000	4A	Assessable	2.58	2.58
072-2970-244-0000	4A	Assessable	1.88	1.88
072-2970-245-0000	4A	Assessable	1.98	1.98
072-2970-246-0000	4A	Assessable	1.98	1.98
072-2970-247-0000	4A	Assessable	1.88	1.88
072-2970-248-0000	4A	Assessable	3.06	3.06
072-2980-001-0000	4A	Assessable	6.68	6.68
072-2980-002-0000	4A	Assessable	5.28	5.28
072-2980-003-0000	4A	Assessable	5.22	5.22
072-2980-004-0000	4A	Assessable	5.22	5.22
072-2980-005-0000	4A	Assessable	5.28	5.28
072-2980-006-0000	4A	Assessable	5.22	5.22
072-2980-007-0000	4A	Assessable	5.60	5.60
072-2980-008-0000	4A	Assessable	5.18	5.18
072-2980-009-0000	4A	Assessable	5.54	5.54
072-2980-010-0000	4A	Assessable	5.76	5.76
072-2980-011-0000	4A	Assessable	5.54	5.54
072-2980-012-0000	4A	Assessable	5.54	5.54
072-2980-013-0000	4A	Assessable	6.80	6.80
072-2980-017-0000	4A	Assessable	2.96	2.96
072-2980-018-0000	4A	Assessable	3.06	3.06
072-2980-019-0000	4A	Assessable	3.12	3.12
072-2980-020-0000	4A	Assessable	3.12	3.12
072-2980-021-0000	4A	Assessable	3.12	3.12
072-2980-022-0000	4A	Assessable	3.12	3.12
072-2980-023-0000	4A	Assessable	3.12	3.12
072-2980-024-0000	4A	Assessable	3.02	3.02
072-2980-025-0000	4A	Assessable	3.22	3.22
072-2980-026-0000	4A	Assessable	3.02	3.02
072-2980-027-0000	4A	Assessable	3.02	3.02
072-2980-028-0000	4A	Assessable	3.02	3.02
072-2980-029-0000	4A	Assessable	3.02	3.02
072-2980-030-0000	4A	Assessable	3.06	3.06
072-2980-031-0000	4A	Assessable	3.02	3.02
072-2980-032-0000	4A	Assessable	3.02	3.02
072-2980-033-0000	4A	Assessable	2.96	2.96
072-2980-034-0000	4A	Assessable	2.96	2.96
072-2980-035-0000	4A	Assessable	2.96	2.96
072-2980-036-0000	4A	Assessable	2.96	2.96
072-2980-037-0000	4A	Assessable	3.88	3.88
072-2980-038-0000	4A	Assessable	2.90	2.90
072-2980-039-0000	4A	Assessable	2.36	2.36
072-2980-040-0000	4A	Assessable	2.36	2.36
072-2980-041-0000	4A	Assessable	2.32	2.32
072-2980-042-0000	4A	Assessable	2.32	2.32
072-2980-043-0000	4A	Assessable	2.36	2.36
072-2980-044-0000	4A	Assessable	2.36	2.36
072-2980-045-0000	4A	Assessable	2.36	2.36
072-2980-046-0000	4A	Assessable	2.36	2.36
072-2980-047-0000	4A	Assessable	2.32	2.32
072-2980-048-0000	4A	Assessable	2.32	2.32

**City of Rancho Cordova
Landscaping and Lighting District No. 2005-1
Fiscal Year 2015/16 Preliminary Assessment Roll**

ASSESSOR PARCEL NUMBER	ZONE	ASSESSMENT CATEGORY	CHARGE	MAXIMUM ASSESSMENT
072-2980-049-0000	4A	Assessable	2.36	2.36
072-2980-050-0000	4A	Assessable	2.36	2.36
072-2980-051-0000	4A	Assessable	2.36	2.36
072-2980-052-0000	4A	Assessable	2.36	2.36
072-2980-053-0000	4A	Assessable	2.36	2.36
072-2980-054-0000	4A	Assessable	2.36	2.36
072-2980-055-0000	4A	Assessable	2.36	2.36
072-2980-056-0000	4A	Assessable	2.96	2.96
072-2980-057-0000	4A	Assessable	6.08	6.08
072-2980-058-0000	4A	Assessable	4.84	4.84
072-2980-059-0000	4A	Assessable	4.52	4.52
072-2980-060-0000	4A	Assessable	4.52	4.52
072-2980-061-0000	4A	Assessable	4.52	4.52
072-2980-062-0000	4A	Assessable	4.52	4.52
072-2980-063-0000	4A	Assessable	4.52	4.52
072-2980-064-0000	4A	Assessable	4.58	4.58
072-2980-065-0000	4A	Assessable	4.64	4.64
072-2980-066-0000	4A	Assessable	4.64	4.64
072-2980-067-0000	4A	Assessable	4.64	4.64
072-2980-068-0000	4A	Assessable	6.14	6.14
072-2980-069-0000	4A	Assessable	6.62	6.62
072-2980-070-0000	4A	Assessable	4.64	4.64
072-2980-071-0000	4A	Assessable	4.64	4.64
072-2980-072-0000	4A	Assessable	4.64	4.64
072-2980-073-0000	4A	Assessable	4.58	4.58
072-2980-074-0000	4A	Assessable	4.52	4.52
072-2980-075-0000	4A	Assessable	4.52	4.52
072-2980-076-0000	4A	Assessable	4.52	4.52
072-2980-077-0000	4A	Assessable	4.52	4.52
072-2980-078-0000	4A	Assessable	7.34	7.34
072-2980-079-0000	4A	Assessable	6.80	6.80
072-2980-080-0000	4A	Assessable	4.42	4.42
072-2980-081-0000	4A	Assessable	4.42	4.42
072-2980-082-0000	4A	Assessable	4.42	4.42
072-2980-083-0000	4A	Assessable	4.42	4.42
072-2980-084-0000	4A	Assessable	4.42	4.42
072-2980-085-0000	4A	Assessable	4.48	4.48
072-2980-086-0000	4A	Assessable	4.52	4.52
072-2980-087-0000	4A	Assessable	4.52	4.52
072-2980-088-0000	4A	Assessable	4.48	4.48
072-2980-089-0000	4A	Assessable	6.46	6.46
072-2980-092-0000	4A	Assessable	3.22	3.22
072-2980-093-0000	4A	Assessable	2.74	2.74
072-2980-094-0000	4A	Assessable	2.80	2.80
072-2990-001-0000	4A	Assessable	2.32	2.32
072-2990-002-0000	4A	Assessable	2.32	2.32
072-2990-003-0000	4A	Assessable	2.32	2.32
072-2990-004-0000	4A	Assessable	2.32	2.32
072-2990-005-0000	4A	Assessable	2.32	2.32
072-2990-006-0000	4A	Assessable	2.32	2.32
072-2990-007-0000	4A	Assessable	2.32	2.32
072-2990-008-0000	4A	Assessable	2.32	2.32
072-2990-009-0000	4A	Assessable	3.12	3.12

**City of Rancho Cordova
Landscaping and Lighting District No. 2005-1
Fiscal Year 2015/16 Preliminary Assessment Roll**

ASSESSOR PARCEL NUMBER	ZONE	ASSESSMENT CATEGORY	CHARGE	MAXIMUM ASSESSMENT
072-2990-010-0000	4A	Assessable	5.76	5.76
072-2990-011-0000	4A	Assessable	5.18	5.18
072-2990-012-0000	4A	Assessable	4.48	4.48
072-2990-013-0000	4A	Assessable	4.48	4.48
072-2990-014-0000	4A	Assessable	4.48	4.48
072-2990-015-0000	4A	Assessable	4.48	4.48
072-2990-016-0000	4A	Assessable	4.48	4.48
072-2990-024-0000	4A	Assessable	5.18	5.18
072-2990-025-0000	4A	Assessable	5.18	5.18
072-2990-026-0000	4A	Assessable	5.18	5.18
072-2990-027-0000	4A	Assessable	5.18	5.18
072-2990-028-0000	4A	Assessable	5.18	5.18
072-2990-029-0000	4A	Assessable	5.18	5.18
072-2990-030-0000	4A	Assessable	5.60	5.60
072-2990-031-0000	4A	Assessable	5.76	5.76
072-2990-032-0000	4A	Assessable	5.54	5.54
072-2990-033-0000	4A	Assessable	7.00	7.00
072-2990-042-0000	4A	Assessable	2.32	2.32
072-2990-043-0000	4A	Assessable	2.32	2.32
072-2990-044-0000	4A	Assessable	2.32	2.32
072-2990-045-0000	4A	Assessable	2.32	2.32
072-2990-046-0000	4A	Assessable	2.32	2.32
072-2990-047-0000	4A	Assessable	2.32	2.32
072-2990-050-0000	4A	Assessable	1.60	1.60
072-2990-051-0000	4A	Assessable	1.60	1.60
072-2990-096-0000	4A	Assessable	2.32	2.32
072-2990-097-0000	4A	Assessable	3.06	3.06
072-2990-098-0000	4A	Assessable	3.06	3.06
072-2990-099-0000	4A	Assessable	2.32	2.32
072-2990-106-0000	4A	Assessable	2.52	2.52
072-2990-107-0000	4A	Assessable	2.52	2.52
072-2990-108-0000	4A	Assessable	2.52	2.52
072-2990-109-0000	4A	Assessable	2.52	2.52
072-2990-110-0000	4A	Assessable	2.52	2.52
072-2990-111-0000	4A	Assessable	3.06	3.06
072-2990-176-0000	4A	Assessable	3.06	3.06
072-2990-177-0000	4A	Assessable	1.82	1.82
072-2990-178-0000	4A	Assessable	1.82	1.82
072-2990-179-0000	4A	Assessable	2.64	2.64
072-2990-202-0000	4A	Assessable	2.22	2.22
072-2990-203-0000	4A	Assessable	1.48	1.48
072-2990-204-0000	4A	Assessable	1.68	1.68
072-2990-205-0000	4A	Assessable	1.58	1.58
072-2990-206-0000	4A	Assessable	1.48	1.48
072-2990-207-0000	4A	Assessable	2.54	2.54
072-2990-209-0000	4A	Assessable	2.30	2.30
072-2990-210-0000	4A	Assessable	1.58	1.58
072-2990-211-0000	4A	Assessable	1.74	1.74
072-2990-212-0000	4A	Assessable	1.74	1.74
072-2990-213-0000	4A	Assessable	1.58	1.58
072-2990-214-0000	4A	Assessable	2.52	2.52
072-2990-215-0000	4A	Assessable	2.14	2.14
072-2990-216-0000	4A	Assessable	1.54	1.54

**City of Rancho Cordova
Landscaping and Lighting District No. 2005-1
Fiscal Year 2015/16 Preliminary Assessment Roll**

ASSESSOR PARCEL NUMBER	ZONE	ASSESSMENT CATEGORY	CHARGE	MAXIMUM ASSESSMENT
072-2990-217-0000	4A	Assessable	1.64	1.64
072-2990-220-0000	4A	Assessable	2.14	2.14
072-2990-221-0000	4A	Assessable	2.12	2.12
072-2990-222-0000	4A	Assessable	1.52	1.52
072-2990-223-0000	4A	Assessable	1.64	1.64
072-2990-224-0000	4A	Assessable	1.64	1.64
072-2990-225-0000	4A	Assessable	1.52	1.52
072-2990-226-0000	4A	Assessable	2.24	2.24
072-2990-227-0000	4A	Assessable	2.30	2.30
072-2990-228-0000	4A	Assessable	1.74	1.74
072-2990-229-0000	4A	Assessable	1.64	1.64
072-2990-230-0000	4A	Assessable	1.74	1.74
072-2990-231-0000	4A	Assessable	1.64	1.64
072-2990-232-0000	4A	Assessable	2.52	2.52
072-2990-233-0000	4A	Assessable	2.58	2.58
072-2990-234-0000	4A	Assessable	1.50	1.50
072-2990-235-0000	4A	Assessable	1.62	1.62
072-2990-236-0000	4A	Assessable	1.62	1.62
072-2990-237-0000	4A	Assessable	1.50	1.50
072-2990-238-0000	4A	Assessable	2.10	2.10
072-2990-239-0000	4A	Assessable	2.10	2.10
072-2990-240-0000	4A	Assessable	1.62	1.62
072-2990-241-0000	4A	Assessable	1.62	1.62
072-2990-242-0000	4A	Assessable	1.62	1.62
072-2990-243-0000	4A	Assessable	1.62	1.62
072-2990-244-0000	4A	Assessable	2.10	2.10
072-2990-245-0000	4A	Assessable	2.10	2.10
072-2990-246-0000	4A	Assessable	1.62	1.62
072-2990-247-0000	4A	Assessable	1.62	1.62
072-2990-248-0000	4A	Assessable	1.62	1.62
072-2990-249-0000	4A	Assessable	1.62	1.62
072-2990-250-0000	4A	Assessable	2.20	2.20
072-2990-251-0000	4A	Assessable	2.06	2.06
072-2990-254-0000	4A	Assessable	1.66	1.66
072-2990-255-0000	4A	Assessable	1.54	1.54
072-2990-256-0000	4A	Assessable	2.16	2.16
072-2990-257-0000	4A	Assessable	2.82	2.82
072-2990-258-0000	4A	Assessable	1.56	1.56
072-2990-259-0000	4A	Assessable	1.66	1.66
072-2990-260-0000	4A	Assessable	1.66	1.66
072-2990-261-0000	4A	Assessable	1.56	1.56
072-2990-262-0000	4A	Assessable	2.16	2.16
072-2990-263-0000	4A	Assessable	2.16	2.16
072-2990-264-0000	4A	Assessable	1.56	1.56
072-2990-265-0000	4A	Assessable	1.66	1.66
072-2990-266-0000	4A	Assessable	1.66	1.66
072-2990-267-0000	4A	Assessable	1.56	1.56
072-2990-268-0000	4A	Assessable	2.16	2.16
072-2990-269-0000	4A	Assessable	2.16	2.16
072-2990-270-0000	4A	Assessable	1.56	1.56
072-2990-271-0000	4A	Assessable	1.66	1.66
072-2990-272-0000	4A	Assessable	1.66	1.66
072-2990-273-0000	4A	Assessable	1.56	1.56

**City of Rancho Cordova
Landscaping and Lighting District No. 2005-1
Fiscal Year 2015/16 Preliminary Assessment Roll**

ASSESSOR PARCEL NUMBER	ZONE	ASSESSMENT CATEGORY	CHARGE	MAXIMUM ASSESSMENT
072-2990-274-0000	4A	Assessable	2.32	2.32
072-2990-275-0000	4A	Assessable	3.18	3.18
072-2990-276-0000	4A	Assessable	2.32	2.32
072-2990-277-0000	4A	Assessable	2.32	2.32
072-2990-278-0000	4A	Assessable	2.32	2.32
072-2990-279-0000	4A	Assessable	2.32	2.32
072-2990-280-0000	4A	Assessable	2.32	2.32
072-2990-281-0000	4A	Assessable	2.32	2.32
072-2990-282-0000	4A	Assessable	2.32	2.32
072-2990-283-0000	4A	Assessable	3.06	3.06
072-2990-284-0000	4A	Assessable	2.32	2.32
072-2990-285-0000	4A	Assessable	2.32	2.32
072-2990-286-0000	4A	Assessable	2.32	2.32
072-2990-287-0000	4A	Assessable	3.72	3.72
072-2990-288-0000	4A	Assessable	1.54	1.54
072-2990-289-0000	4A	Assessable	1.66	1.66
072-2990-290-0000	4A	Assessable	2.32	2.32
072-2990-291-0000	4A	Assessable	1.60	1.60
072-2990-292-0000	4A	Assessable	1.70	1.70
072-2990-293-0000	4A	Assessable	1.70	1.70
072-2990-294-0000	4A	Assessable	1.70	1.70
072-2990-295-0000	4A	Assessable	2.30	2.30
072-2990-296-0000	4A	Assessable	2.28	2.28
072-2990-297-0000	4A	Assessable	1.72	1.72
072-2990-298-0000	4A	Assessable	1.68	1.68
072-2990-299-0000	4A	Assessable	1.58	1.58
072-2990-300-0000	4A	Assessable	1.68	1.68
072-2990-301-0000	4A	Assessable	2.28	2.28
072-2990-302-0000	4A	Assessable	2.20	2.20
072-2990-303-0000	4A	Assessable	1.56	1.56
072-2990-304-0000	4A	Assessable	1.66	1.66
072-2990-305-0000	4A	Assessable	1.66	1.66
072-2990-306-0000	4A	Assessable	1.56	1.56
072-2990-307-0000	4A	Assessable	1.94	1.94
072-2990-308-0000	4A	Assessable	1.62	1.62
072-2990-309-0000	4A	Assessable	1.54	1.54
072-3000-001-0000	4A	Assessable	6.90	6.90
072-3000-002-0000	4A	Assessable	5.38	5.38
072-3000-003-0000	4A	Assessable	5.00	5.00
072-3000-004-0000	4A	Assessable	4.90	4.90
072-3000-005-0000	4A	Assessable	4.90	4.90
072-3000-006-0000	4A	Assessable	6.80	6.80
072-3000-007-0000	4A	Assessable	6.74	6.74
072-3000-008-0000	4A	Assessable	4.90	4.90
072-3000-009-0000	4A	Assessable	4.90	4.90
072-3000-010-0000	4A	Assessable	4.84	4.84
072-3000-011-0000	4A	Assessable	5.12	5.12
072-3000-012-0000	4A	Assessable	5.06	5.06
072-3000-013-0000	4A	Assessable	6.52	6.52
072-3000-014-0000	4A	Assessable	5.44	5.44
072-3000-015-0000	4A	Assessable	4.42	4.42
072-3000-016-0000	4A	Assessable	4.42	4.42
072-3000-017-0000	4A	Assessable	4.42	4.42

City of Rancho Cordova
Landscaping and Lighting District No. 2005-1
Fiscal Year 2015/16 Preliminary Assessment Roll

ASSESSOR PARCEL NUMBER	ZONE	ASSESSMENT CATEGORY	CHARGE	MAXIMUM ASSESSMENT
072-3000-018-0000	4A	Assessable	4.42	4.42
072-3000-019-0000	4A	Assessable	4.42	4.42
072-3000-020-0000	4A	Assessable	4.42	4.42
072-3000-021-0000	4A	Assessable	6.26	6.26
072-3000-022-0000	4A	Assessable	6.26	6.26
072-3000-023-0000	4A	Assessable	4.80	4.80
072-3000-024-0000	4A	Assessable	4.80	4.80
072-3000-025-0000	4A	Assessable	4.80	4.80
072-3000-026-0000	4A	Assessable	4.80	4.80
072-3000-027-0000	4A	Assessable	4.80	4.80
072-3000-028-0000	4A	Assessable	4.80	4.80
072-3000-029-0000	4A	Assessable	6.14	6.14
072-3000-030-0000	4A	Assessable	6.36	6.36
072-3000-031-0000	4A	Assessable	5.28	5.28
072-3000-032-0000	4A	Assessable	5.38	5.38
072-3000-033-0000	4A	Assessable	5.38	5.38
072-3000-034-0000	4A	Assessable	5.38	5.38
072-3000-035-0000	4A	Assessable	5.38	5.38
072-3000-036-0000	4A	Assessable	5.38	5.38
072-3000-037-0000	4A	Assessable	5.38	5.38
072-3000-038-0000	4A	Assessable	5.38	5.38
072-3000-039-0000	4A	Assessable	5.38	5.38
072-3000-040-0000	4A	Assessable	5.38	5.38
072-3000-041-0000	4A	Assessable	5.38	5.38
072-3000-042-0000	4A	Assessable	5.38	5.38
072-3000-043-0000	4A	Assessable	5.38	5.38
072-3000-044-0000	4A	Assessable	5.22	5.22
072-3000-045-0000	4A	Assessable	6.26	6.26
072-3000-046-0000	4A	Assessable	5.22	5.22
072-3000-047-0000	4A	Assessable	5.28	5.28
072-3000-048-0000	4A	Assessable	5.28	5.28
072-3000-049-0000	4A	Assessable	5.28	5.28
072-3000-050-0000	4A	Assessable	5.28	5.28
072-3000-051-0000	4A	Assessable	5.28	5.28
072-3000-052-0000	4A	Assessable	5.82	5.82
072-3010-001-0000	3	Assessable	16,082.66	16,082.66
072-3010-002-0000	3	Assessable	1,256.36	1,256.36
072-3010-003-0000	3	Assessable	1,498.02	1,498.02
072-3010-004-0000	3	Assessable	1,401.92	1,401.92
072-3010-005-0000	3	Assessable	1,298.76	1,298.76
072-3010-006-0000	3	Assessable	1,086.78	1,086.78
072-3010-007-0000	3	Assessable	1,130.58	1,130.58
072-3010-008-0000	3	Assessable	2,317.70	2,317.70
072-3010-009-0000	3	Assessable	2,148.12	2,148.12
072-3010-010-0000	3	Assessable	1,625.22	1,625.22
072-3010-011-0000	3	Assessable	2,543.82	2,543.82
072-3010-012-0000	3	Assessable	2,232.90	2,232.90
072-3010-013-0000	3	Assessable	535.60	535.60
072-3050-001-0000	4A	Assessable	2.10	2.10
072-3050-002-0000	4A	Assessable	1.56	1.56
072-3050-003-0000	4A	Assessable	1.56	1.56
072-3050-004-0000	4A	Assessable	1.56	1.56
072-3050-005-0000	4A	Assessable	1.56	1.56

**City of Rancho Cordova
Landscaping and Lighting District No. 2005-1
Fiscal Year 2015/16 Preliminary Assessment Roll**

ASSESSOR PARCEL NUMBER	ZONE	ASSESSMENT CATEGORY	CHARGE	MAXIMUM ASSESSMENT
072-3050-006-0000	4A	Assessable	2.10	2.10
072-3050-007-0000	4A	Assessable	2.10	2.10
072-3050-008-0000	4A	Assessable	1.56	1.56
072-3050-009-0000	4A	Assessable	1.56	1.56
072-3050-010-0000	4A	Assessable	1.56	1.56
072-3050-011-0000	4A	Assessable	1.56	1.56
072-3050-012-0000	4A	Assessable	2.10	2.10
072-3050-013-0000	4A	Assessable	2.10	2.10
072-3050-014-0000	4A	Assessable	1.56	1.56
072-3050-015-0000	4A	Assessable	1.56	1.56
072-3050-016-0000	4A	Assessable	1.56	1.56
072-3050-017-0000	4A	Assessable	1.56	1.56
072-3050-018-0000	4A	Assessable	2.10	2.10
072-3050-019-0000	4A	Assessable	3.18	3.18
072-3050-020-0000	4A	Assessable	2.10	2.10
072-3050-021-0000	4A	Assessable	2.10	2.10
072-3050-022-0000	4A	Assessable	2.10	2.10
072-3050-023-0000	4A	Assessable	2.10	2.10
072-3050-024-0000	4A	Assessable	3.18	3.18
072-3050-025-0000	4A	Assessable	3.18	3.18
072-3050-026-0000	4A	Assessable	2.10	2.10
072-3050-027-0000	4A	Assessable	2.10	2.10
072-3050-028-0000	4A	Assessable	2.10	2.10
072-3050-029-0000	4A	Assessable	2.10	2.10
072-3050-030-0000	4A	Assessable	3.18	3.18
072-3050-031-0000	4A	Assessable	3.18	3.18
072-3050-032-0000	4A	Assessable	2.10	2.10
072-3050-033-0000	4A	Assessable	2.10	2.10
072-3050-034-0000	4A	Assessable	2.10	2.10
072-3050-035-0000	4A	Assessable	3.18	3.18
072-3050-036-0000	4A	Assessable	3.18	3.18
072-3050-037-0000	4A	Assessable	2.10	2.10
072-3050-038-0000	4A	Assessable	2.10	2.10
072-3050-039-0000	4A	Assessable	2.10	2.10
072-3050-040-0000	4A	Assessable	3.18	3.18
072-3050-041-0000	4A	Assessable	3.18	3.18
072-3050-042-0000	4A	Assessable	2.68	2.68
072-3050-043-0000	4A	Assessable	2.68	2.68
072-3050-044-0000	4A	Assessable	2.68	2.68
072-3050-045-0000	4A	Assessable	2.68	2.68
072-3050-046-0000	4A	Assessable	2.68	2.68
072-3050-047-0000	4A	Assessable	2.68	2.68
072-3050-048-0000	4A	Assessable	2.68	2.68
072-3050-049-0000	4A	Assessable	3.72	3.72
072-3050-050-0000	4A	Assessable	3.18	3.18
072-3050-051-0000	4A	Assessable	3.18	3.18
072-3050-052-0000	4A	Assessable	3.18	3.18
072-3050-053-0000	4A	Assessable	3.18	3.18
072-3050-054-0000	4A	Assessable	2.68	2.68
072-3050-055-0000	4A	Assessable	2.68	2.68
072-3050-056-0000	4A	Assessable	2.68	2.68
072-3050-057-0000	4A	Assessable	2.68	2.68
072-3050-058-0000	4A	Assessable	2.68	2.68

**City of Rancho Cordova
Landscaping and Lighting District No. 2005-1
Fiscal Year 2015/16 Preliminary Assessment Roll**

ASSESSOR PARCEL NUMBER	ZONE	ASSESSMENT CATEGORY	CHARGE	MAXIMUM ASSESSMENT
072-3050-059-0000	4A	Assessable	2.68	2.68
072-3050-060-0000	4A	Assessable	2.68	2.68
072-3050-061-0000	4A	Assessable	2.68	2.68
072-3050-062-0000	4A	Assessable	2.68	2.68
072-3050-063-0000	4A	Assessable	2.68	2.68
072-3050-064-0000	4A	Assessable	2.68	2.68
072-3050-065-0000	4A	Assessable	3.18	3.18
072-3050-066-0000	4A	Assessable	3.18	3.18
072-3050-067-0000	4A	Assessable	2.68	2.68
072-3050-068-0000	4A	Assessable	2.68	2.68
072-3050-069-0000	4A	Assessable	2.68	2.68
072-3050-070-0000	4A	Assessable	2.68	2.68
072-3050-071-0000	4A	Assessable	2.68	2.68
072-3050-072-0000	4A	Assessable	2.68	2.68
072-3050-073-0000	4A	Assessable	2.68	2.68
072-3050-074-0000	4A	Assessable	2.68	2.68
072-3050-075-0000	4A	Assessable	2.68	2.68
072-3050-076-0000	4A	Assessable	2.68	2.68
072-3050-077-0000	4A	Assessable	2.68	2.68
072-3050-078-0000	4A	Assessable	3.18	3.18
072-3050-079-0000	4A	Assessable	3.18	3.18
072-3050-080-0000	4A	Assessable	2.68	2.68
072-3050-081-0000	4A	Assessable	2.68	2.68
072-3050-082-0000	4A	Assessable	2.68	2.68
072-3050-083-0000	4A	Assessable	2.68	2.68
072-3050-084-0000	4A	Assessable	2.68	2.68
072-3050-085-0000	4A	Assessable	2.68	2.68
072-3050-086-0000	4A	Assessable	2.68	2.68
072-3050-087-0000	4A	Assessable	2.68	2.68
072-3050-088-0000	4A	Assessable	2.68	2.68
072-3050-089-0000	4A	Assessable	2.68	2.68
072-3050-090-0000	4A	Assessable	2.68	2.68
072-3050-091-0000	4A	Assessable	3.18	3.18
072-3050-092-0000	4A	Assessable	3.18	3.18
072-3050-093-0000	4A	Assessable	2.68	2.68
072-3050-094-0000	4A	Assessable	2.68	2.68
072-3050-095-0000	4A	Assessable	2.68	2.68
072-3050-096-0000	4A	Assessable	2.68	2.68
072-3050-097-0000	4A	Assessable	2.68	2.68
072-3050-098-0000	4A	Assessable	2.68	2.68
072-3050-099-0000	4A	Assessable	2.68	2.68
072-3050-100-0000	4A	Assessable	2.68	2.68
072-3050-101-0000	4A	Assessable	2.68	2.68
072-3050-102-0000	4A	Assessable	2.68	2.68
072-3050-103-0000	4A	Assessable	2.68	2.68
072-3050-104-0000	4A	Assessable	3.18	3.18
072-3050-105-0000	4A	Assessable	4.26	4.26
072-3050-106-0000	4A	Assessable	3.18	3.18
072-3050-107-0000	4A	Assessable	3.18	3.18
072-3050-108-0000	4A	Assessable	3.72	3.72
072-3050-109-0000	4A	Assessable	4.80	4.80
072-3050-110-0000	4A	Assessable	4.80	4.80
072-3050-111-0000	4A	Assessable	3.72	3.72

**City of Rancho Cordova
Landscaping and Lighting District No. 2005-1
Fiscal Year 2015/16 Preliminary Assessment Roll**

ASSESSOR PARCEL NUMBER	ZONE	ASSESSMENT CATEGORY	CHARGE	MAXIMUM ASSESSMENT
072-3050-112-0000	4A	Assessable	3.18	3.18
072-3050-113-0000	4A	Assessable	3.18	3.18
072-3050-114-0000	4A	Assessable	3.18	3.18
072-3050-115-0000	4A	Assessable	3.18	3.18
072-3050-116-0000	4A	Assessable	3.18	3.18
072-3050-117-0000	4A	Assessable	3.18	3.18
072-3050-118-0000	4A	Assessable	3.18	3.18
072-3050-119-0000	4A	Assessable	3.18	3.18
072-3050-120-0000	4A	Assessable	3.18	3.18
072-3050-121-0000	4A	Assessable	3.18	3.18
072-3050-122-0000	4A	Assessable	3.18	3.18
072-3050-123-0000	4A	Assessable	3.18	3.18
072-3050-124-0000	4A	Assessable	3.18	3.18
072-3050-125-0000	4A	Assessable	3.18	3.18
072-3050-126-0000	4A	Assessable	3.18	3.18
072-3050-127-0000	4A	Assessable	3.18	3.18
072-3050-128-0000	4A	Assessable	3.18	3.18
072-3050-129-0000	4A	Assessable	3.18	3.18
072-3050-130-0000	4A	Assessable	3.18	3.18
072-3050-131-0000	4A	Assessable	3.18	3.18
072-3050-132-0000	4A	Assessable	3.18	3.18
072-3050-133-0000	4A	Assessable	3.18	3.18
072-3050-134-0000	4A	Assessable	3.18	3.18
072-3050-135-0000	4A	Assessable	3.18	3.18
072-3050-136-0000	4A	Assessable	3.18	3.18
072-3050-137-0000	4A	Assessable	3.18	3.18
072-3050-138-0000	4A	Assessable	3.18	3.18
072-3050-139-0000	4A	Assessable	3.18	3.18
072-3050-140-0000	4A	Assessable	3.18	3.18
072-3050-141-0000	4A	Assessable	3.18	3.18
072-3050-142-0000	4A	Assessable	3.72	3.72
072-3050-143-0000	4A	Assessable	3.18	3.18
072-3050-144-0000	4A	Assessable	3.18	3.18
072-3050-145-0000	4A	Assessable	3.18	3.18
072-3050-146-0000	4A	Assessable	3.18	3.18
072-3050-147-0000	4A	Assessable	3.18	3.18
072-3050-148-0000	4A	Assessable	3.18	3.18
072-3050-149-0000	4A	Assessable	4.26	4.26
072-3050-150-0000	4A	Assessable	4.26	4.26
072-3050-151-0000	4A	Assessable	3.18	3.18
072-3050-152-0000	4A	Assessable	3.18	3.18
072-3050-153-0000	4A	Assessable	3.72	3.72
072-3050-154-0000	4A	Assessable	4.26	4.26
072-3050-155-0000	4A	Assessable	3.18	3.18
072-3050-156-0000	4A	Assessable	3.18	3.18
072-3050-157-0000	4A	Assessable	4.26	4.26
072-3050-158-0000	4A	Assessable	5.38	5.38
072-3050-159-0000	4A	Assessable	4.26	4.26
072-3050-160-0000	4A	Assessable	4.26	4.26
072-3050-161-0000	4A	Assessable	4.26	4.26
072-3050-162-0000	4A	Assessable	4.26	4.26
072-3050-163-0000	4A	Assessable	4.26	4.26
072-3050-164-0000	4A	Assessable	4.26	4.26

**City of Rancho Cordova
Landscaping and Lighting District No. 2005-1
Fiscal Year 2015/16 Preliminary Assessment Roll**

ASSESSOR PARCEL NUMBER	ZONE	ASSESSMENT CATEGORY	CHARGE	MAXIMUM ASSESSMENT
072-3050-165-0000	4A	Assessable	4.26	4.26
072-3050-166-0000	4A	Assessable	53.96	53.96
072-3050-167-0000	4A	Assessable	3.18	3.18
072-3050-168-0000	4A	Assessable	2.10	2.10
072-3050-169-0000	4A	Assessable	2.10	2.10
072-3050-170-0000	4A	Assessable	2.10	2.10
072-3050-171-0000	4A	Assessable	2.10	2.10
072-3050-172-0000	4A	Assessable	2.10	2.10
072-3050-173-0000	4A	Assessable	2.10	2.10
072-3050-174-0000	4A	Assessable	2.10	2.10
072-3050-175-0000	4A	Assessable	3.18	3.18
072-3050-176-0000	4A	Assessable	2.68	2.68
072-3050-177-0000	4A	Assessable	1.56	1.56
072-3050-178-0000	4A	Assessable	1.56	1.56
072-3050-179-0000	4A	Assessable	1.56	1.56
072-3050-180-0000	4A	Assessable	1.56	1.56
072-3050-181-0000	4A	Assessable	2.10	2.10
072-3050-182-0000	4A	Assessable	2.10	2.10
072-3050-183-0000	4A	Assessable	1.56	1.56
072-3050-184-0000	4A	Assessable	1.56	1.56
072-3050-185-0000	4A	Assessable	1.56	1.56
072-3050-186-0000	4A	Assessable	1.56	1.56
072-3050-187-0000	4A	Assessable	2.10	2.10
072-3050-188-0000	4A	Assessable	4.26	4.26
072-3050-189-0000	4A	Assessable	2.68	2.68
072-3050-190-0000	4A	Assessable	2.68	2.68
072-3050-191-0000	4A	Assessable	3.18	3.18
072-3050-192-0000	4A	Assessable	3.18	3.18
072-3050-193-0000	4A	Assessable	3.18	3.18
072-3050-194-0000	4A	Assessable	3.18	3.18
072-3050-195-0000	4A	Assessable	3.18	3.18
072-3050-196-0000	4A	Assessable	3.18	3.18
072-3050-197-0000	4A	Assessable	3.18	3.18
072-3050-198-0000	4A	Assessable	3.18	3.18
072-3050-199-0000	4A	Assessable	3.18	3.18
072-3050-200-0000	4A	Assessable	3.18	3.18
072-3050-201-0000	4A	Assessable	3.18	3.18
072-3050-202-0000	4A	Assessable	3.18	3.18
072-3050-203-0000	4A	Assessable	3.18	3.18
072-3050-204-0000	4A	Assessable	3.72	3.72
077-0370-002-0000	1	Assessable	42.50	42.50
077-0370-003-0000	1	Assessable	42.50	42.50
077-0370-004-0000	1	Assessable	42.50	42.50
077-0370-005-0000	1	Assessable	42.50	42.50
077-0370-006-0000	1	Assessable	42.50	42.50
077-0370-007-0000	1	Assessable	42.50	42.50
077-0370-008-0000	1	Assessable	42.50	42.50
077-0370-009-0000	1	Assessable	42.50	42.50
077-0370-010-0000	1	Assessable	42.50	42.50
077-0370-011-0000	1	Assessable	42.50	42.50
077-0370-012-0000	1	Assessable	42.50	42.50
077-0370-013-0000	1	Assessable	42.50	42.50
077-0370-014-0000	1	Assessable	42.50	42.50

City of Rancho Cordova
Landscaping and Lighting District No. 2005-1
Fiscal Year 2015/16 Preliminary Assessment Roll

ASSESSOR PARCEL NUMBER	ZONE	ASSESSMENT CATEGORY	CHARGE	MAXIMUM ASSESSMENT
077-0370-015-0000	1	Assessable	42.50	42.50
077-0370-016-0000	1	Assessable	42.50	42.50
077-0370-017-0000	1	Assessable	42.50	42.50
077-0370-018-0000	1	Assessable	42.50	42.50
077-0370-019-0000	1	Assessable	42.50	42.50
077-0370-020-0000	1	Assessable	42.50	42.50
077-0370-021-0000	1	Assessable	42.50	42.50
077-0370-022-0000	1	Assessable	42.50	42.50
077-0370-023-0000	1	Assessable	42.50	42.50
077-0370-024-0000	1	Assessable	42.50	42.50
077-0370-025-0000	1	Assessable	42.50	42.50
077-0370-026-0000	1	Assessable	42.50	42.50
077-0370-027-0000	1	Assessable	42.50	42.50
077-0370-028-0000	1	Assessable	42.50	42.50
077-0370-029-0000	1	Assessable	42.50	42.50
077-0370-030-0000	1	Assessable	42.50	42.50
077-0370-031-0000	1	Assessable	42.50	42.50
077-0370-032-0000	1	Assessable	42.50	42.50
077-0370-033-0000	1	Assessable	42.50	42.50
077-0370-034-0000	1	Assessable	42.50	42.50
077-0370-035-0000	1	Assessable	42.50	42.50
077-0370-036-0000	1	Assessable	42.50	42.50
077-0370-037-0000	1	Assessable	42.50	42.50
077-0370-038-0000	1	Assessable	42.50	42.50
077-0370-039-0000	1	Assessable	42.50	42.50
077-0370-042-0000	1	Assessable	42.50	42.50
077-0370-043-0000	1	Assessable	42.50	42.50
077-0370-044-0000	1	Assessable	42.50	42.50
077-0370-045-0000	1	Assessable	42.50	42.50
077-0370-046-0000	1	Assessable	42.50	42.50
077-0370-047-0000	1	Assessable	42.50	42.50
077-0370-048-0000	1	Assessable	42.50	42.50
077-0370-049-0000	1	Assessable	42.50	42.50
077-0370-050-0000	1	Assessable	42.50	42.50
077-0370-051-0000	1	Assessable	42.50	42.50
077-0370-052-0000	1	Assessable	42.50	42.50
077-0370-053-0000	1	Assessable	42.50	42.50
077-0370-054-0000	1	Assessable	42.50	42.50
077-0370-055-0000	1	Assessable	42.50	42.50
077-0370-056-0000	1	Assessable	42.50	42.50
077-0370-057-0000	1	Assessable	42.50	42.50
077-0370-058-0000	1	Assessable	42.50	42.50
077-0370-059-0000	1	Assessable	42.50	42.50
077-0370-060-0000	1	Assessable	42.50	42.50
077-0370-061-0000	1	Assessable	42.50	42.50
077-0370-062-0000	1	Assessable	42.50	42.50
077-0370-063-0000	1	Assessable	42.50	42.50
077-0370-064-0000	1	Assessable	42.50	42.50
077-0370-065-0000	1	Assessable	42.50	42.50
077-0370-066-0000	1	Assessable	42.50	42.50
077-0370-067-0000	1	Assessable	42.50	42.50
077-0370-068-0000	1	Assessable	42.50	42.50
077-0370-069-0000	1	Assessable	42.50	42.50

**City of Rancho Cordova
Landscaping and Lighting District No. 2005-1
Fiscal Year 2015/16 Preliminary Assessment Roll**

ASSESSOR PARCEL NUMBER	ZONE	ASSESSMENT CATEGORY	CHARGE	MAXIMUM ASSESSMENT
077-0370-070-0000	1	Assessable	42.50	42.50
077-0370-071-0000	1	Assessable	42.50	42.50
077-0370-072-0000	1	Assessable	42.50	42.50
077-0370-073-0000	1	Assessable	42.50	42.50
077-0370-074-0000	1	Assessable	42.50	42.50
077-0370-075-0000	1	Assessable	42.50	42.50
077-0370-076-0000	1	Assessable	42.50	42.50
077-0370-077-0000	1	Assessable	42.50	42.50
077-0370-078-0000	1	Assessable	42.50	42.50
077-0370-079-0000	1	Assessable	42.50	42.50
077-0370-080-0000	1	Assessable	42.50	42.50
077-0370-081-0000	1	Assessable	42.50	42.50
077-0370-082-0000	1	Assessable	42.50	42.50
077-0370-083-0000	1	Assessable	42.50	42.50
077-0370-084-0000	1	Assessable	42.50	42.50
077-0370-085-0000	1	Assessable	42.50	42.50
077-0370-086-0000	1	Assessable	42.50	42.50
077-0370-087-0000	1	Assessable	42.50	42.50
077-0370-088-0000	1	Assessable	42.50	42.50
077-0370-089-0000	1	Assessable	42.50	42.50
077-0370-090-0000	1	Assessable	42.50	42.50
077-0370-091-0000	1	Assessable	42.50	42.50
077-0370-092-0000	1	Assessable	42.50	42.50
077-0370-093-0000	1	Assessable	42.50	42.50
077-0370-094-0000	1	Assessable	42.50	42.50
077-0370-095-0000	1	Assessable	42.50	42.50
077-0370-096-0000	1	Assessable	42.50	42.50
077-0370-102-0000	1	Assessable	42.50	42.50
077-0370-105-0000	1	Assessable	42.50	42.50
077-0370-106-0000	1	Assessable	42.50	42.50
077-0370-109-0000	1	Assessable	42.50	42.50

Summary Fields	Value
TOTAL CHARGE	91,593.04
TOTAL MAXIMUM ASSESSMENT	91,593.04

MEMORANDUM

DATE: July 6, 2015
TO: Honorable Mayor and Council Members
FROM: Elizabeth Sparkman, Senior Engineer



SUBJECT: RESOLUTIONS APPROVING PROCEEDINGS FOR THE ANNUAL LEVY AND COLLECTION OF ASSESSMENTS FOR RANCHO CORDOVA ROAD MAINTENANCE ASSESSMENT DISTRICT FOR FISCAL YEAR 2015-2016

RECOMMENDATION

That Council:

- a) Adopt Resolution No. 83-2015 initiating proceedings for the annual levy and collection of assessments, declaring its intention to levy the annual assessments and preliminarily approving the Engineer's Report for the Rancho Cordova Road Maintenance Assessment District for Fiscal Year 2015-2016; and
- b) Adopt Resolution No. 84-2015 amending and/or approving the Annual Engineer's Report and ordering the levy and collection of assessments within the Rancho Cordova Road Maintenance Assessment District for Fiscal Year 2015-2016.

RESULT OF RECOMMENDED ACTION

Adoption of these resolutions will authorize the continuance of the annual levy and collection of assessments in the District. The assessments provide funding for street light and road maintenance and only apply to specific newly developed areas that are part of the District as identified in the Engineer's Report.

BACKGROUND

The Rancho Cordova Road Maintenance Assessment District (hereinafter "the District") was formed in June 2006 by the City Council. The purpose was to create a financial mechanism to provide street and street lighting operations and maintenance services for public improvements created as a result of new development.

State law requires the City to hold a public hearing prior to the approval of the proposed assessment rates and the levy of the annual assessment. An Engineer's Report showing the proposed assessment rates has been prepared, placed on file with the City Clerk, a copy of which is attached as **Exhibit A** to Resolution No. 84-2015 (Attachment 2).

Through adoption of **Resolution No. 83-2015 (Attachment 1)**, the City is initiating the proceedings for the annual levy and collection of assessments and caused the preparation of the Engineer's Report and preliminarily approves the Engineer's Report, declaring its intention to levy the annual assessments for Fiscal Year 2015-2016. The City Clerk has given notice and set today as the time and place to conduct a public hearing on the matter.

The Engineer's Report prepared by Harris & Associates includes diagrams of the assessment areas, a description and costs estimates of the operations and maintenance services to be provided, a description of the property to be benefited, and the amount of the assessment to each individual property. The services performed within and funded by the District include ongoing maintenance, operation and street improvements and related street lighting and related facilities at the locations described in the Engineer's Report. The proposed assessments per Zone for Fiscal Year 2015-2016 are shown in Table 1 below:

Table 1

ZONE 1 – CAPITAL VILLAGE					
	<u>Parcels</u>	<u>Acres</u>	<u>Street Assessments</u>	<u>Lighting Assessments</u>	<u>Total FY 15/16 Assessments</u>
No Alley					
COM	14	26.888	\$ 68,609	\$ 4,258	\$ 72,867
PARK	3	6.93	4,521	642	5,163
SFR-H	6		870	124	994
SFR-M*	163		29,540	4,197	33,737
VAC	1	5.19	3,386	188	3,574
Alley/Aisle					
SFR-H	216		42,120	7,062	49,182
SFR-L	151		33,852	6,912	40,764
SFR-M	248		54,835	10,090	64,925
			TOTAL		\$ 271,206
ZONE 4 – SUNDANCE					
	<u>Parcels</u>	<u>Acres</u>	<u>Street Assessments</u>	<u>Lighting Assessments</u>	<u>Total FY 15/16 Assessments</u>
Vacant	1	11.82	\$ 487	\$ 170	\$ 657
ZONE 5 – ANTHOLOGY AT ANATOLIA					
	<u>Parcels</u>	<u>Acres</u>	<u>Street Assessments</u>	<u>Lighting Assessments</u>	<u>Total FY 15/16 Assessments</u>
SFR	118		\$ 27,957	\$ 2,220	\$ 30,177
SFR = Single Family Residential					
SFR-H = Single Family Residential – High Density					
SFR-M = Single Family Residential – Medium Density					
SFR-L = Single Family Residential – Low Density					

The Fiscal Year 2015-2016 total assessments for the existing zones of benefit are as follows:

Zone 1 – Total Estimated Assessments:	\$ 271,206
Zone 4 – Total Estimated Assessments:	\$ 657
Zone 5 – Total Estimated Assessments:	<u>\$ 30,177</u>
TOTAL	\$ 302,040

The funds will be used to pay for routine maintenance and operations costs, recover district administration costs, and build up reserves for the slurry seal, and the eventual overlay and other replacement costs. Recently about \$260,000 was spent to slurry seal the roads in Capital Village, Zone 1.

In order to proceed with the levy of assessments, it is appropriate for the Council to conduct the public hearing and adopt **Resolution No. 84-2015 (Attachment 2)** which approves the Annual Engineer's Report and authorizes the levy and collection of assessments for Fiscal Year 2015-2016.

FISCAL IMPACT

There is no fiscal impact to the City's General Fund.

ATTACHMENTS

1. Resolution No. 83-2015.
2. Resolution No. 84-2015 including Engineer's Annual Levy Report (Exhibit A).

ATTACHMENT 1**RESOLUTION NO. 83-2015**

**A RESOLUTION OF THE CITY COUNCIL OF THE CITY OF RANCHO CORDOVA
INITIATING PROCEEDINGS FOR THE ANNUAL LEVY AND COLLECTION OF
ASSESSMENTS, DECLARING ITS INTENTION TO LEVY THE ANNUAL
ASSESSMENTS AND PRELIMINARILY APPROVING THE ENGINEER'S REPORT
FOR THE RANCHO CORDOVA ROAD MAINTENANCE ASSESSMENT DISTRICT
FOR FISCAL YEAR 2015-2016 PURSUANT TO THE BENEFIT ASSESSMENT
ACT OF 1982**

The City Council of the City of Rancho Cordova, California (hereafter referred to as the "City Council") does resolve as follows:

WHEREAS, the City Council by previous action and resolutions formed the "Rancho Cordova Road Maintenance Assessment District (hereafter referred to as the "District") pursuant to the Benefit Assessment Act of 1982, Chapter 6.4, Division 2, Title 5 of the Government Code of the State of California commencing with Section 54703 (hereafter referred to as the "Act"); for the purposes of levying annual assessments upon benefiting properties within the District for the maintenance, operation and servicing of streets, street lights and facilities related thereto; and

WHEREAS, in May of 2006, an Engineer's Report (hereafter referred to as the "Formation Report") was prepared, filed and subsequently approved by the City Council in connection with the District and the levy of said assessments, pursuant to Section 54716 of said Act; and

WHEREAS, on June 19, 2006, the City Council conducted property owner protest proceedings relating to the improvements and services described in the Formation Report and the levy and collection of annual assessments and an annual assessment rate inflator formula related thereto in accordance with the provisions of the California Constitution Article XIIID; and

WHEREAS, the City Council has retained Harris & Associates as the Engineer of Work for the purpose of assisting with the annual levy of the District, and to prepare and file an Engineer's Report (hereafter referred to as the "Engineer's Report" or the "Report") with the City Clerk; and

WHEREAS, the Engineer of Work has prepared and filed with the City Clerk, and the City Clerk has presented to the City Council, the Engineer's Report, which describes the assessments against the parcels of land within the District for the fiscal year commencing July 1, 2015 and ending June 30, 2016 to pay for the maintenance, operation and servicing of streets, street lights and facilities related thereto; and

WHEREAS, this City Council has carefully examined and reviewed the Report as presented and, the City Council may approve the Report, as filed, or it may modify the Report and approve it as modified; and

WHEREAS, The City Clerk has given notice that a Public Hearing on these matters is to be held by the City Council on Monday, July 6, 2015 at 5:30 pm, or as soon thereafter as feasible, at City Hall, 2729 Prospect Park Drive, Rancho Cordova, California by causing the publishing of such notice once in a local newspaper for two consecutive

ATTACHMENT 1

weeks not less than ten (10) days before the date of the hearing, and by posting a copy of such notice on the official bulletin board customarily used by the City Council for the posting of notices.

NOW, THEREFORE, BE IT RESOLVED, DETERMINED, AND ORDERED BY THE CITY COUNCIL OF THE CITY OF RANCHO CORDOVA, THE LEGISLATIVE BODY FOR SAID DISTRICT, AS FOLLOWS:

Section 1: The above recitals are all true and correct.

Section 2: The Report as presented, consists of the following:

- a. A Description of Improvements.
- b. A Description of the District.
- c. The proposed Annual Budget for the fiscal year (Costs and Expenses).
- d. The Method of Apportionment that details the method of calculating each parcel's proportional special benefits and annual assessment.
- e. The District boundaries.
- f. The Preliminary Assessment Roll containing the Levy for each Assessor Parcel Number within the District proposed for Fiscal Year 2015-2016.

Section 3: The proposed assessments as outlined in the Report have been spread in accordance with the benefits received from the improvements, operation, maintenance and services to be performed within the District, and are in compliance with the Act and the provisions of California Constitution Article XIID.

Section 4: The Report is hereby approved on a preliminary basis, as presented or modified, and ordered to be filed in the Office of the City Clerk as a permanent record and to remain open to public inspection.

Section 5: The City Clerk is hereby directed to enter on the minutes of the City Council any and all modifications to the Report determined and approved by the City Council, and all such changes and/or modifications by reference are incorporated into the Report.

Section 6: The City Council hereby declares its intention to seek the annual levy of the District assessments for Fiscal Year 2015-2016, pursuant to the Act, over and including the land within the District boundaries to pay the costs of the maintenance, operation and servicing of streets, street lights, facilities related thereto and other improvements, as more fully described in the Report.

Section 7: The boundaries of the District are described in the Report and include the parcels within the District at the time of the Resolution of Intention as identified on the Sacramento County Assessor's Secured Roll and the Assessor's Parcel Maps.

Section 8: The proposed assessments for Fiscal Year 2015-2016 do not exceed the maximum assessment approved through the property owner protest proceedings during the formation of the District.

Section 9: The City Clerk has given proper notice of the time and place of the public hearing regarding these matters.

ATTACHMENT 1

PASSED AND ADOPTED by the City Council of the City of Rancho Cordova on the _____ day of _____, 2015, by the following vote:

AYES:

NOES:

ABSENT:

ABSTAIN:

Robert J. McGarvey, Mayor

ATTEST:

Mindy Cuppy, MMC, City Clerk

ATTACHMENT 2

RESOLUTION NO. 84-2015

**A RESOLUTION OF THE CITY COUNCIL OF THE CITY OF RANCHO CORDOVA
AMENDING AND/OR APPROVING THE ANNUAL ENGINEER'S REPORT AND
ORDERING THE LEVY AND COLLECTION OF ASSESSMENTS WITHIN
THE RANCHO CORDOVA ROAD MAINTENANCE ASSESSMENT DISTRICT
FOR FISCAL YEAR 2015-2016 PURSUANT TO THE PROVISIONS OF
THE BENEFIT ASSESSMENT ACT OF 1982**

The City Council of the City of Rancho Cordova, California (hereafter referred to as the "City Council") does resolve as follows:

WHEREAS, the City Council has, by previous Resolution, declared its intention to levy assessments within the Rancho Cordova Road Maintenance Assessment District (hereafter referred to as the "District"); and

WHEREAS, the Engineer selected by the City Council has prepared and filed with the City Clerk, and the City Clerk has presented to the City Council, an Engineer's Report (hereafter referred to as the "Engineer's Report" or the "Report"), attached as **Exhibit A**, that describes the assessments against the parcels of land within the District for the fiscal year commencing July 1, 2015 and ending June 30, 2016 to pay for the maintenance, operation and servicing of streets, street lights and facilities related thereto; and

WHEREAS, the City Council has carefully examined and reviewed the Engineer's Report as presented (or amended), and is satisfied with the items and documents as set forth therein, and finds that the levy of assessments has been spread in accordance with the special benefits received from the improvements, operation, maintenance and services to be performed, as set forth in said the Report; and

WHEREAS, the City Council and its legal counsel have reviewed Proposition 218 and found that these assessments comply with applicable provisions of Article XIIID of the California State Constitution; and

WHEREAS, upon reasonable written notice by Sacramento County of any claim or challenge, the City of Rancho Cordova agrees to defend with counsel of its choice, indemnify and hold harmless Sacramento County, its Board of Supervisors, officers, officials, agents and employees (collectively "the County"), against the payment of any liabilities, losses, costs and expenses, including attorney fees and court costs, not due to the County's own active negligence or willful misconduct, which the County may incur in the exercise and performance of its powers and duties in placing these assessments onto the County roll and tax bills for the City of Rancho Cordova; and

WHEREAS, the City Council desires to levy and collect assessments against parcels of land within the District for the Fiscal Year commencing July 1, 2015 and ending June 30, 2016, to pay the costs and expenses of operating, maintaining and servicing the improvements and appurtenant facilities located within the District; and

WHEREAS, it is the City's intention to conduct a public hearing concerning the levy of assessments for the District; and

ATTACHMENT 2

WHEREAS, the City Clerk has given notice that a Public Hearing on these matters is to be held by the City Council on Monday, July 6, 2015 at 5:30 p.m., or as soon thereafter as feasible, at City Hall, 2729 Prospect Park Drive, Rancho Cordova, California by the publishing of such notice once in a local newspaper for two consecutive weeks not less than ten (10) days before the date of the hearing, and by posting a copy of such notice on the official bulletin board customarily used by the City Clerk for the posting of notices.

NOW, THEREFORE BE IT RESOLVED, DETERMINED, AND ORDERED BY THE CITY COUNCIL FOR THE DISTRICT, AS FOLLOWS:

Section 1: Following notice duly given, the City Council has held a full and fair public hearing regarding the District, the levy and collection of assessments, the Engineer's Report prepared in connection therewith, and considered any oral and written statements, protests and communications made or filed by interested persons regarding these matters.

Section 2: The City Council finds the proposed assessments for Fiscal Year 2015-2016 are consistent with the assessment methodology and rates approved through the balloting proceedings.

Section 3: That the Engineer's Report is hereby approved (as amended) and is ordered to be filed in the office of the City Clerk as a permanent record and to remain open to public inspection, the City Council hereby finds and determines that:

- a) The land and eligible parcels within the boundaries of the District will receive a particular and distinct benefit over and above general benefits conferred on real property located in the District or to the public at large from the operation, maintenance and servicing of the improvements and appurtenant facilities identified in the Engineer's Report (hereinafter referred to as "Special Benefit"); and
- b) The District includes the lands and parcels receiving such Special Benefit; and
- c) The net amount to be assessed upon the lands within the District is in accordance and apportioned by a formula and method which fairly distributes the net amount among eligible parcels in proportion to the special benefit to be received by each parcel from the improvements and services for the fiscal year commencing July 1, 2015 and ending June 30, 2016.

Section 4: The Engineer's Report and assessment as presented to the City Council and on file in the office of the City Clerk comply with the applicable provisions of the California State Constitution Article XIID and are hereby confirmed as filed.

Section 5: The maintenance, operation and servicing of the improvements shall be performed pursuant to the provisions of the *Benefit Assessment Act of 1982, Title 5, Division 2, Part 1, Chapter 6.4 of the Government Code of the State of California Commencing with section 54703* (hereafter referred to as the "Act"). The City Council hereby orders the proposed improvements to be made, which improvements are briefly described as the ongoing maintenance, operation of street improvements and appurtenant facilities, street lighting and appurtenance facilities related thereto located within the District

ATTACHMENT 2

boundaries, the City of Rancho Cordova, and the jurisdiction of the City Council. A more detailed description of the improvements is contained within the Engineer's Report.

Section 6: The County Auditor of Sacramento County shall enter on the County Assessment Roll opposite each eligible parcel of land the amount of levy, and such levies shall be collected at the same time and in the same manner as the County taxes are collected, pursuant to the provisions provided in the Act. After collection by the County, the net amount of the levy shall be paid to the Treasurer of the City of Rancho Cordova.

Section 7: The adoption of this Resolution constitutes the District levy for the fiscal year commencing July 1, 2015 and ending June 30, 2016.

Section 8: The City Treasurer shall deposit all money representing assessments collected by the County for the District to the credit of a fund for the District and such money shall be expended only for the maintenance, operation and servicing of the improvements as described in Section 5.

Section 9: Harris & Associates is hereby designated to file the levy with the County Auditor/Controller on behalf of the City. The City Clerk is directed to deliver a certified copy of this adopted Resolution to Harris & Associates within two weeks of adoption via either e-mail to Dennis.Anderson@WeAreHarris.com or US Mail to: Harris & Associates, 22 Executive Park, Suite 200, Irvine, CA 92614 Attn: Dennis Anderson.

Section 10: That the above recitals are all true and correct. The City Clerk shall certify to the passage and adoption of this Resolution, and the minutes of this meeting shall so reflect the presentation of, any modification to and final confirmation of the Report.

PASSED AND ADOPTED by the City Council of the City of Rancho Cordova this _____ day of _____, 2015 by the following vote:

AYES:

NOES:

ABSENT:

ABSTAINED:

Robert J. McGarvey, Mayor

ATTEST:

Mindy Cuppy, MMC, City Clerk



Engineer's Report

for the

Road Maintenance Assessment District (Fiscal year 2015-16)

*Prepared under the provisions of the
Benefit Assessment Act of 1982*

For the

CITY OF RANCHO CORDOVA
Sacramento County, California

Public Hearing date
July 6, 2015

CITY OF RANCHO CORDOVA
FISCAL YEAR 2015-16
ENGINEER'S REPORT
PREPARED PURSUANT TO THE PROVISIONS OF THE
BENEFIT ASSESSMENT ACT OF 1982
ARTICLE 4, CHAPTER 6.4
OF THE CALIFORNIA GOVERNMENT CODE

Pursuant to Part 1, Division 2 of Title 5 of the Government of the State of California, and in accordance with the Resolution of Initiation adopted by the City Council of the City of Rancho Cordova, State of California, in connection with the proceedings for:

CITY OF RANCHO CORDOVA
ROAD MAINTENANCE ASSESSMENT DISTRICT

Hereinafter referred to as the "Assessment District" or "District", I, K. Dennis Klingelhofer, P.E., the authorized representative of Harris & Associates, the duly appointed ASSESSMENT ENGINEER, submit herewith the "Report" consisting of five (5) parts as follows:

PART A
PLANS AND SPECIFICATIONS

Plans and specifications for the existing and ultimate improvements are as set forth on the lists thereof, attached hereto, and are on file in the Office of the City Engineer and are incorporated herein by reference.

PART B
ESTIMATE OF COST

The estimated cost to be funded by the District for the operation, servicing and maintenance of the improvements for fiscal year 2015-16, including incidental costs and expenses in connection therewith.

PART C
METHOD OF APPORTIONMENT

The method of apportionment of assessments indicates the proposed assessment of the net amount of the costs and expenses of the maintenance and/or servicing of the existing and ultimate improvements to be assessed upon the several lots and parcels of land within the Assessment District in proportion to the estimated special benefits to be received by such lots and parcels.

PART D COST OF LIVING ADJUSTMENT

Each year, the Road Maintenance Assessment District increases cost estimations based on the annual change in the Construction Cost Index (CCI) as presented by Engineering News Record (ENR) Magazine. Part D shows the adjustment to the Maximum Assessment Rate.

PART E BOUNDARY MAP

The Boundary Map, which shows the exterior boundaries of the Assessment District, the boundaries of any zones within the Assessment District and the lines and dimensions of each lot or parcel of land within the Assessment District, is attached hereto and is incorporated herein by reference and is on file in the Office of the City Clerk.

The lines and dimensions of each lot or parcel within the Assessment District are those lines and dimensions shown on the maps of the Assessor of the County of Sacramento for the fiscal year to which this Report applies. The Assessor's maps and records are incorporated by reference herein and made part of this Report.

PART F ASSESSMENT ROLL

An assessment of the estimated cost of maintenance and/or servicing of the existing improvements on each benefited lot or parcel of land within the Assessment District for the fiscal year to which this report applies are on file in the Office of the City Clerk and incorporated herein by reference.

The undersigned respectfully submits the enclosed report as directed by the City Council. The undersigned certifies that he is a Professional Engineer, registered in the State of California.

DATED: July 6, 2015

Harris & Associates


BY: K. Dennis Klingelhofer, P.E.
R.C.E. No. 50255



ENGINEER'S REPORT
CITY OF RANCHO CORDOVA
ROAD MAINTENANCE ASSESSMENT DISTRICT
FISCAL YEAR 2015-16

TABLE OF CONTENTS

Executive Summary	1
Part A – Plans and Specifications	3
Part B – Estimate of Cost	4
Part C – Method of Apportionment	
I. Introduction.....	10
II. Benefit Analysis.....	10
A. Street Maintenance	10
B. Street Lighting	11
C. Special Benefit Methodology	
Zone 1 – Capital Village.....	12
Zone 2 – Reserved	21
Zone 3 – Reserved	21
Zone 4 – Sundance	21
Zone 5 – Anthology at Anatolia	24
Part D – Cost of Living Adjustment.....	27
Part E – Boundary Map	27
Part F – Assessment Roll	27

EXECUTIVE SUMMARY

I. Introduction

The Benefit Assessment Act of 1982 (hereinafter referred to as the "1982 Act") permits the establishment of assessment districts by cities for the purpose of providing certain public improvements which include the maintenance and operation costs of streets and street lighting services.

Annual assessments through the District will fund the operation, servicing and maintenance of the District's streets and street lighting improvements, as described herein, for fiscal year 2015-16, including incidental costs and expenses in connection therewith.

This Engineer's Report provides the formula to be used to determine the costs of providing these services and the methodology used to levy the assessments to the parcels within the District to fund the costs.

II. Formation Overview

The City Council, pursuant to the 1982 Act, and in accordance with Article XIID of the California Constitution ("Article XIID"); and the Proposition 218 Omnibus Implementation Act, commencing with Section 53750 of the California Government Code (the "Implementation Act"), did on May 31, 2006, adopt Resolution 64-2006 initiating proceedings for the formation of the District.

On June 19, 2006, pursuant to the 1982 Act and Article XIID, the City Council conducted a noticed public hearing to consider public testimonies, comments and written protests regarding the formation of the District and the levy of assessments. At the public hearing, property owner protest ballots received were tabulated and a majority protest did not exist for the proposed maximum assessments and the annual inflationary adjustment factor presented and described herein. The City Council adopted Resolution 93-2006, which approved the Engineer's Report, ordered the formation of the District, and approved the levy and collection of assessments.



PART A

PLANS AND SPECIFICATIONS

I. Description of District Boundaries

The District consists of three noncontiguous zones: Zone 1, Zone 4, and Zone 5. Reference is made to the boundary maps shown in Part E of the Engineer's Report.

Zone 1

The location of Zone 1 and the "Capital Village" development is generally described as:

- Disk Drive and Data Drive as the northern boundary;
- Six hundred feet south on International Drive as the southern boundary;
- Zinfandel Drive as the westerly boundary; and
- Prospect Drive as the easterly boundary

Zone 4

The location of Zone 4 and the "Sundance" development, which consist of approximately 11.44 gross acres, is generally located in the southwest corner of Douglas Road and Sunrise Boulevard.

Zone 5

The location of Zone 5 and the "Anthology at Anatolia" development is generally described as:

- Douglas Road as the northern boundary
- Herodian Drive as the southern boundary
- The extension of Anatolia Drive as the approximate westerly boundary

The property owners of the proposed Zones 2 and 3 of the District withdrew their properties prior to the formation of the District.

II. Description of District Facilities

The District facilities, which have been constructed within the City, and those which may be subsequently constructed to be serviced and maintained are generally described below.

Streets and Appurtenant Facilities

Improvements include but are not limited to: sidewalks, curb and gutter, curb ramps, pavement, marking and striping, street furniture, traffic signs, hardscape, street monumentation, traffic signals, traffic signal interconnect and appurtenant facilities as required in public rights-of-way and dedicated easements within the boundaries of said District.

Maintenance means the furnishing of services and materials for the ordinary and usual operation, maintenance and servicing of the street improvements or appurtenant facilities including the replacement thereof, together with cleaning, sandblasting, and painting of the improvements to remove or cover graffiti.

Operating and servicing includes the furnishing of electric energy for the operation of traffic signals and controllers, together with the administration of all aspects of the maintenance within the District.



Lighting and Appurtenant Facilities

Improvements include but are not limited to: poles and fixtures, bulbs, conductors, equipment including guys, anchors, posts and pedestals, metering devices, controllers and appurtenant facilities as required to provide lighting in public rights-of-way and dedicated easements within the boundaries of said District.

The public lighting system shall be maintained to provide adequate illumination. Electricity for streetlights shall be furnished and it shall be adequate for the intended purpose. Rates for power shall be those authorized by the California Public Utilities Commission.

Maintenance means the furnishing of services and materials for the ordinary and usual operation, maintenance and servicing of the public lighting improvements or appurtenant facilities including replacement thereof, together with the cleaning, sandblasting, and painting of light poles and other improvements to remove or cover graffiti.

Operating and servicing means the furnishing of electric energy for the public lighting improvements or appurtenant facilities, the operation of controllers and the administration of all aspects of the maintenance and the District.

The plans and specifications for the improvements, showing the general nature, location and the extent of the improvements, are on file in the office of the City Engineer and are by reference herein made a part of this report.



PART B

ESTIMATE OF COST

The City's budget for the operation, maintenance and servicing of streets and street lighting details the estimated costs for fiscal year 2015-16 as available at the time of preparation of this report, and includes reserves, engineering fees, legal fees, printing, mailing, postage, publishing, and all other related costs identified with the district proceedings.

Funds raised by the assessment shall be used only for the purpose as stated herein. A contribution to the District by the City may be made to reduce assessments or maintenance may be deferred to reduce the overall annual cost, which in turn would reduce the assessment, as the City Council deems appropriate annually.

Any balance or deficit remaining on July 1 must be carried over to the next fiscal year.

The following assumptions were used in developing the estimated costs:

Street Maintenance	Base Year Per Unit Costs	Current Year Per Unit Costs
Streets (Local / Arterial)		
Slurry Seal - per square foot	\$ 0.60	\$ 0.40
Overlay - per square foot	\$ 3.00	\$ 2.00
Alley/Aisle		
Slab Replacement - per square foot	\$ 9.00	\$ 9.00
Other Improvements		
Curb & Gutter Replacement - per linear foot	\$ 10.00	\$ 40.00
Sidewalk Replacement - per square foot	\$ 21.00	\$ 15.00
Annual Traffic Signal Maint - each	\$ 4,500.00	\$ 5,600.00

Street Light Maintenance	Base Year Per Unit Costs	Current Year Per Unit Costs
Single Fixture Annual Maint - each	\$ 150.00	\$ 75.00
Double Fixture Annual Maint - each	\$ 225.00	\$ 112.50
Single Fixture Capital Replacement - each	\$ 2,500.00	\$ 3,375.00
Double Fixture Capital Replacement - each	\$ 3,000.00	\$ 4,050.00

The pavement unit cost above also includes the cost of re-marking and re-stripping the roadway after pavement maintenance is complete.

Current year unit costs are based on recent bids received. Some of the original unit costs were for new construction only and the current year unit costs reflect the full replacement effort.



ZONE 1 – CAPITAL VILLAGE

Street Maintenance FY 2015-16 Maximum Estimated Cost

Description	Amount
<u>Annual Street Maintenance Costs</u>	
Aisles and Alleys	\$45,886
Collector and Residential Streets	104,366
Disk Drive / Data Drive	25,736
Prospect Park Drive	16,487
Zinfandel Drive	23,811
International Drive	52,005
Sub-Total	\$268,291
Traffic Signal Maintenance (5 Signals)	28,000
Measure A & Gas Tax Contribution for General Benefit	(73,019)
Sub-Total	\$223,271
Capital Reserve	\$96,987
Administration Expenses	24,574
Projected (Surplus) / Deficit July 1	(94,371)
Projected Interest Earnings	(13,728)
Capital Expenditures	-
Annual Update of Pavement Management System	1,000
Total Assessment	\$237,733
Potential Maximum Assessment	\$446,763



ZONE 1 – CAPITAL VILLAGE**Street Light Maintenance
FY 2015-16 Maximum Estimated Cost****Lighting Benefit Area 1**

Description	Quantity	Amount
<u>Annual Maintenance</u>		
Single Fixture Street Lights	144	\$10,800
Double Fixture Street Lights	78	8,775
Sub-Total		\$19,575
<u>Annual Capital Replacement (75 years)</u>		
Single Fixture Street Lights	144	\$6,480
Double Fixture Street Lights	78	4,212
Sub-Total		\$10,692
City Contribution for General Benefit		(3,559)
Sub-Total		\$26,708
Capital Reserve		15,480
Administration Expenses		2,615
Projected (Surplus) / Deficit July 1		(15,062)
Capital Expenditures		-
Total Lighting Area 1 Assessment		\$29,741
Potential Maximum Assessment		\$79,915

Lighting Benefit Area 2

Description	Quantity	Amount
<u>Annual Maintenance</u>		
Double Fixture Street Lights	12	\$1,350
Double Fixture Street Lights	16	1,800
Sub-Total		\$3,150
<u>Annual Capital Replacement (75 years)</u>		
Double Fixture Street Lights	12	\$648
Double Fixture Street Lights	16	864
Sub-Total		\$1,512
City Contribution for General Benefit		(1,332)
Sub-Total		\$3,330
Capital Reserve		1,722
Administration Expenses		340
Projected (Surplus) / Deficit July 1		(1,675)
Capital Expenditures		-
Total Lighting Area 2 Assessment		\$3,716
Potential Maximum Assessment		\$8,066

For a description of Benefit Areas see Part C of this report.



ZONE 4 – SUNDANCE

Street Maintenance FY 2015-16 Maximum Estimated Cost

Description	Amount
Annual Street Maintenance - Sunrise Blvd	\$5,425
Traffic Signal Maintenance (0.25 Signals)	417
Measure A & Gas Tax Contribution for General Benefit	(6,756)
Sub-Total	(\$914)
Capital Reserve	\$1,010
Administration Expenses	1,124
Projected (Surplus) / Deficit July 1	(982)
Capital Expenditures	-
Annual Update of Pavement Management System	250
Total Assessment	\$487
Potential Maximum Assessment	\$2,259

* Quantities were estimated using the typical street sections and the lengths of the streets for the development as shown on the tentative subdivision map.

Street Light Maintenance FY 2015-16 Maximum Estimated Cost

Description	Quantity	Amount
Annual Maintenance - Single Fixture Street Lights	3.11	\$234
Annual Capital Replacement - Single Fixture Street Lights	3.11	140
City Contribution for General Benefit		(293)
Sub-Total		\$81
Capital Reserve		\$92
Administration Expenses		87
Projected (Surplus) / Deficit July 1		(90)
Capital Expenditures		-
Total Street Light Assessment		\$170
Potential Maximum Assessment		\$175



ZONE 5 – ANTHOLOGY AT ANATOLIA

Street Maintenance FY 2015-16 Maximum Estimated Cost

Description	Amount
<u>Annual Street Maintenance Costs</u>	
Arterial Streets - Herodian Drive	\$3,720
Local Streets	21,795
Sub-Total	\$25,515
Traffic Signal Maintenance (0.5 Signals)	2,800
Measure A & Gas Tax Contribution for General Benefit	(3,260)
Sub-Total	\$25,055
Capital Reserve	\$9,531
Administration Expenses	2,445
Projected (Surplus) / Deficit July 1	(9,274)
Capital Expenditures	-
Annual Update of Pavement Management System	200
Total Assessment	\$27,957
Potential Maximum Assessment	\$59,568

* Quantities were estimated using the typical street sections and the lengths of the streets for the development as shown on the tentative subdivision map.

Street Light Maintenance FY 2015-16 Maximum Estimated Cost

Description	Quantity	Amount
Annual Maintenance - Single Fixture Street Lights	16.42	\$1,231
Annual Capital Replacement - Single Fixture Street Lights	16.42	\$739
City Contribution for General Benefit		(240)
Sub-Total		\$1,730
Capital Reserve		\$859
Administration Expenses		467
Projected (Surplus) / Deficit July 1		(836)
Capital Expenditures		-
Total Street Light Assessment		\$2,220
Potential Maximum Assessment		\$4,943



PART C

METHOD OF APPORTIONMENT

I. INTRODUCTION

The Benefit Assessment Act of 1982 (hereinafter referred to as the “1982 Act”) permits the establishment of assessment districts by cities for the purpose of providing certain public improvements which include the maintenance and operation costs of streets and street lighting services.

“Streets” as defined herein is based on the definitions provided by the Office of the Controller for the State of California in the *Guidelines Relating to Gas Tax Expenditures* published by the Division of Local Government Fiscal Affairs. The state’s gas tax program is administered in city agencies, but audited by the Office of the State Controller. The proceeds of the gas tax are statutorily limited to expenditures for streets and roads. Because the funds are restricted to street and road costs, the State Controller has developed “Street Purpose Definitions and Guidelines” based on the *Manual of Uniform Highway Accounting and Financial Management Procedures* developed by the American Association of State Highway Officials. “Streets”, as it relates to this District, is defined as the operation or maintenance of facilities within the right-of-way used for street or road purposes.

The 1982 Act requires that maintenance assessments be levied according to benefit. Section 54711 provides that the "amount of the assessment imposed on any parcel of property shall be related to the benefit to the parcel which will be derived from the provision of the service". Additionally, Section 54715(c) of the 1982 Act permits the designation of zones of benefit within any individual assessment district "on a parcel, class of improvement to property, or use of property basis, or a combination thereof". Thus, the 1982 Act requires the levy of a true "assessment" rather than a "special tax."

In addition, Proposition 218, which added Article XIID to the California Constitution, requires that a parcel’s assessment may not exceed the reasonable cost for the proportional special benefit conferred on that parcel. Article XIID provides that only special benefits are assessable and the City must separate the general benefits from the special benefits. It also requires that publicly owned properties which benefit from the improvements be assessed.

This report establishes the formula to be used to distribute the costs of providing the services described in this report to the benefiting parcels within the City.

II. BENEFIT ANALYSIS

Proper maintenance and operation of the street improvements and street lights, together with other public improvements, provide special benefit to adjacent properties by providing access, security, safety, and community character and vitality.

A. Street Maintenance

1. **Special Benefit.** The operation, maintenance and servicing of improvements within the street right-of-way along local streets in close proximity to certain lots or parcels provides a special benefit to such lots or parcels by providing: 1) improved ingress and egress from such lots, 2) improved aesthetics, 3) improved local access for emergency vehicles, and 4) improved drainage. All parcels within the District receive special benefit from the street maintenance and improvements.



2. **General Benefit.** The City recognizes that a portion of the maintenance, operation and servicing of those Street Improvements that are a part of the City's arterial roadways provide a general benefit to the public at large, which equates to the higher level of lighting required.

The arterial section of the street is seen as the two center lanes and the median of a 4-lane roadway, the portion used predominantly for through traffic. This amounts to approximately 50% of the right-of-way to be maintained. Therefore, 50% of the street lighting maintenance for arterial roadways is considered to be of general benefit.

3. **Special Benefit Area.** All parcels within the District receive special benefit from the proposed street maintenance improvements.

B. Street Lighting

1. **Special Benefit.** The operation, maintenance and servicing of lighting along local streets in close proximity to certain lots or parcels provides a special benefit to such lots or parcels by providing illumination resulting in: 1) improved security of such lots or parcels, 2) improved ingress and egress from such lots or parcels by illuminating access after sunset, and 3) improved nighttime visibility for the local access of emergency vehicles. All parcels within the District receive special benefit from the street maintenance and improvements.
2. **General Benefit.** The City recognizes that a portion of the maintenance, operation and servicing of those Street Lighting Improvements that are a part of the City's arterial lighting improvements provide a general benefit to the public at large, which equates to the higher level of lighting required on arterial roads.

The general benefits associated with arterial lighting are attributable to the higher level of lighting required for an arterial roadway. That higher level of lighting provides a measure of safety for the additional width of the street. There are also general benefits associated with higher wattage lights at intersections for safety lighting.

The arterial section of the street is seen as the two center lanes and the median of a 4-lane roadway, the portion used predominantly for through traffic. This amounts to approximately 50% of the right-of-way to be lit by the street lighting system. Therefore, 50% of the street lighting maintenance for arterial roadways is considered to be of general benefit.

3. **Special Benefit Areas.**

a. ZONE 1 – CAPITAL VILLAGE

Lighting Area 1 encompasses all parcels in the residential area of the development as well as the commercial property on the south side of International Drive and will be assessed for street lighting maintenance costs associated with the residential area.

Lighting Area 2 encompasses the commercial property on the north side of International Drive and will be assessed for the street lighting maintenance for those streetlights directly adjacent to the property.

b. ZONES 4 and 5

There are no special benefit areas designated for Zones 4 and 5.



C. Special Benefit Methodology

To establish the benefit to the individual parcels within the District, a Benefit Unit system is proposed. Each parcel of land is assigned Benefit Units in proportion to the estimated benefit the parcel receives relative to the other parcels within the District from the improvements. Benefit Units are established by considering both a dwelling unit equivalency of a property and the benefits provided, as discussed above.

Basic Formula:

$$(\text{Equivalent Dwelling Units}) \times (\text{Benefit Factor}) = \text{Benefit Units}$$

In order to allocate benefit fairly between the parcels, an Equivalent Dwelling Unit (EDU) methodology is proposed which equates different types of land uses, thereby allowing a uniform method of assessment.

The number of EDU's to be assigned to each parcel shall be calculated as follows:

The single-family parcel has been selected as the basic unit for calculation of the assessments and is defined as 1.00 Equivalent Dwelling Unit (EDU). Parcels with other land uses receive varying levels of benefit based on parcel usage and size. Equivalency factors have been developed to indicate the amount of benefit received relative to the single-family parcel. All land uses are converted to EDU's in the manner described below.

Benefit Factors are assigned to properties when the special benefit received differs between similar land use types.

1. ZONE 1 – CAPITAL VILLAGE EDU METHODOLOGY

Single Family Residential (SFR). The high-density SFR (**SFR-H**) parcel been selected as the basic unit for calculation of the benefit assessments. This basic unit is set equal to one Equivalent Dwelling Unit (EDU). High-density SFR parcels have been chosen as this basic unit and are those parcels zoned as single family residential and are shown on the map on page 26 of this Report. These units parcels are assessed 1.0 EDU.

Medium-density SFR (**SFR-M**) parcels are those parcels zoned as single family residential and are shown on page 26 this Report. The average size of these buildings is 25% larger than the Townhome high-density buildings, therefore these medium-density SFR parcels are assessed 1.25 EDU's.

Low-density SFR (**SFR-L**) parcels are those parcels zoned as single family residential and are shown on page 26 of this Report. The average size of these buildings is 40% larger than the Townhome high-density buildings, therefore these low-density SFR parcels are assessed 1.40 EDU's.

Commercial (COM). Parcels that are designated for non-residential uses, including churches, offices, and industrial uses, are assigned EDUs based on the average single family residential lot area (2,472 sq ft) within the development, which equates to 17.6 EDUs per acre.

Vacant/Parks (VAC/PARK). Parcels that are designated for parks or parcels that are developable but do not have a finalized development map are assessed based upon the acreage of the parcel. These properties receive special benefits based on their land, as this is the basis of their value. Based upon the opinions of professional appraisers, the land value portion of a property typically ranges from 20 to 30 percent of the property's total value.



Additionally, the utilization of vacant property is significantly less than improved property and vacant property has a traffic generation rate of 0. In converting vacant properties to EDU's, the factor used is the District's average single family residential lot area (2,472 sq ft) and the number of lots that could be subdivided into an acre of land. All properties that are designated as Vacant or Park are therefore assigned 4.5 EDU's per acre or any portion thereof.

Exempt (EXE). Excepted from the assessment would be the areas of public streets, public avenues, public lanes, public roads, public drives, public courts, public alleys, public easements and rights-of-ways, public greenbelts, parkways and that portion of public property that is not developed and used for business purposes similar to private commercial, industrial and institutional activities. Also excepted from assessment would be utility rights-of-way, common areas (such as in condominium complexes), landlocked parcels and small parcels vacated by the City as these parcels have little or no value and therefore do not benefit from the improvements. Also exempt from assessment are public detention/drainage basins, water and sewer pump stations, and electric utility transfer stations.

2. ZONE 1 – CAPITAL VILLAGE BENEFIT FACTORS

Street Benefit Factor (SBF)

- **Local Streets.** All parcels are considered to have a local street benefit. Parcels along arterial roadways are considered to receive local street benefits the same as on local streets, as the costs of the arterial section maintenance have been reduced by the general benefit contribution. All parcels in this category will be assigned a benefit factor of 1.0.
- **Alleys/Aisles.** All parcels that have access via an alley or aisle receive an additional benefit for the maintenance of these alleys and aisles. The maintenance costs for alleys/aisles make up approximately 25% of the total street maintenance costs within the Street Area. Therefore, parcels in this category will be assigned a benefit factor of 1.345. See the table below for the calculation of this factor.



ZONE 1 - CAPITAL VILLAGE**Street Area - SBF for Alley/Aisle Benefit****(based on original Engineer's Report dated June 19, 2006)**

Alley/Aisle Maintenance Cost	\$53,399		
All Local Street Maintenance	<u>\$323,821</u>		
	\$377,220		
Alley/Aisle EDUs	737.400		
All Local Street EDUs	<u>807.168</u>		
	1544.568		
Alley/Aisle Cost per EDU	\$53,399 / 737.4	=	\$72.42
Local Street Costs to all EDUs	\$323,821 / 1,544.6	=	\$209.65
			<u>\$282.07</u>
Alley/Aisle Cost Factor	\$282.07 / \$209.65	=	1.345
SBF - Alley/Aisle = 1.345			

Street Benefit Assessment Formula:

EDU x SBF = Street Benefit Units (SBU)

Lighting Benefit Factor (LBF)

- **Local Lighting.** A parcel is considered to have a local lighting benefit if there is lighting at standard intervals along the street adjacent to it. Parcels along arterial roadways with standard lighting are considered to receive local lighting benefits the same as on local streets, as the costs of the higher wattages of lights have been reduced by the general benefit contribution. All parcels in this category will be assigned a benefit factor of 1.00.
- **Alley/Aisle Lighting.** Parcels that have standard street lighting on alleys or aisles that also have Local Lighting receive an additional benefit for the lighting in these alleys and aisles. The maintenance costs for alley/aisle lighting make up more than 50% of the total lighting costs within Lighting Area 1. (There are no alleys or aisles in Lighting Area 2, therefore those costs are not included in these calculations.) Therefore, parcels in this category will be assigned a benefit factor of 1.587. See the table below for the calculation of this factor.



ZONE 1 - CAPITAL VILLAGE
Lighting Area 1 - LBF for Alley/Aisle Benefit
(based on original Engineer's Report dated June 19, 2006)

Alley/Aisle Maintenance Cost	\$18,333		
All Other Lights	\$43,235		
	<u>\$61,569</u>		
Alley/Aisle EDUs	733.7		
All other EDUs	281.5		
	<u>1,015.2</u>		
Alley/Aisle Cost per EDU	\$18,333 / 733.65	=	\$24.99
Other Costs to all EDUs	\$43,235 / 1015.2	=	<u>\$42.59</u>
			\$67.58
Alley/Aisle Cost Factor	\$67.58 / \$42.59	=	1.587
LBF - Alley/Aisle =	1.587		

Lighting Benefit Assessment Formula:
EDU x LBF = Lighting Benefit Units (LBU)

The following table provides a summary of the land uses, EDUs and Benefit Units for the various parcels within the Zone.

Street Benefit Summary

<u>No Alley/Aisle Benefit</u>				
Land Use	Parcels	Acres	EDU	SBU
COM	14	26.888	473.227	473.227
EXE	59	4.308	0.000	0.000
PARK	3	6.93	31.185	31.185
SFR-H	6	0.249	6.000	6.000
SFR-M*	163	2.322	203.750	203.750
VAC	1	5.19	23.355	23.355
Sub-Totals	246	45.887	737.517	737.517

<u>Alley/Aisle Benefit</u>				
Land Use	Parcels	Acres	EDU	SBU
SFR-H	216		216.000	290.520
SFR-L	151		211.400	233.492
SFR-M*	248		310.000	378.225
Sub-Totals	615		737.400	902.237
District Totals	861	45.887	1,474.917	1,639.754

Light Benefit Summary

<u>No Alley/Aisle Benefit</u>				
Land Use	Parcels	Acres	EDU	LBU
COM	14	26.888	473.227	473.227
EXE	59	4.308	0.000	0.000
PARK	3	6.93	31.185	31.185
SFR-H	6	0.249	6.000	6.000
SFR-M*	163	2.322	203.750	203.750
VAC	1	5.19	23.355	23.355
Sub-Totals	246	45.887	737.517	737.517

<u>Alley/Aisle Benefit</u>				
Land Use	Parcels	Acres	EDU	LBU
SFR-H	216		216.000	342.792
SFR-L	151		211.400	335.522
SFR-M*	245		310.000	489.830
Sub-Totals	612		737.400	1,168.144
District Totals	858	45.887	1,474.917	1,905.661

* The SFR-M alley/aisle parcel count differs between the street benefit and the lighting benefit. This is due to Lots 508, 509, and 510 receiving the alley/aisle benefit for street maintenance but not the alley/aisle benefit from the lighting maintenance. These lots and their adjacent alleys have no street lighting.



3. ZONE 1 – CAPITAL VILLAGE ASSESSMENT RATE CALCULATION

The Fiscal year 2015-16 actual and maximum assessment rates* are calculated as follows:

	2015/16 Estimated Cost	Benefit Units	2015/16 Applied Assessment Rate	2015/16 Maximum Assessment Rate*
Street Assessment:	\$237,733	/ 1,639.754 SBU =	\$144.98 per SBU	\$272.46
Lighting Area 1 Assessment	\$29,741	/ 1,444.455 LBU =	\$20.60 per LBU	\$55.33
Lighting Area 2 Assessment	\$3,716	/ 461.206 LBU =	\$8.06 per LBU	\$17.49

* The maximum annual maintenance assessment rates will be increased each year by the annual change in the McGraw-Hill Engineering News Record Construction Cost Index (ENR CCI), as determined by the City Council. The actual assessments levied in any fiscal year will be as approved by the City Council and may not exceed the maximum assessment rate without receiving property owner approval for the increase. See Part D of this Report for details regarding the increase to the FY 2015-16 maximum assessment rates.

The table below provides sample calculations for various types of parcels within the Zone. Each individual parcel's assessment is the sum of the assessments based on the benefits received for street and lighting maintenance.

**FY 2015-16 Assessment - Sample Calculations
ZONE 1 – CAPITAL VILLAGE**

Land Use	Zone Area	Acres	Benefit Factor	EDU	SBU	LBU	Street Asmt	Lighting Asmt	Total Asmt
<u>No Alley/Aisle Benefit</u>									
COM	2	1.5	17.60 /Acre	26.400	26.400	26.400	\$3,827.50	\$212.78	\$4,040.28
SFR-H	1		1.00 /Parcel	1.000	1.000	1.000	\$144.98	\$20.60	\$165.58
SFR-M*	1		1.25 /Parcel	1.250	1.250	1.250	\$181.23	\$25.75	\$206.98
SFR-L	1		1.40 /Parcel	1.400	1.400	1.400	\$202.97	\$28.84	\$231.81
VAC/PARK	1	1.5	4.50 /Acre	6.750	6.750	6.750	\$978.62	\$139.05	\$1,117.67
<u>Alley/Aisle Benefit</u>									
					EDU X 1.345	EDU X 1.587			
SFR-H	1		1.00 /Parcel	1.000	1.345	1.587	\$195.00	\$32.69	\$227.69
SFR-M*	1		1.25 /Parcel	1.250	1.681	1.984	\$243.75	\$40.87	\$284.62
SFR-L	1		1.40 /Parcel	1.400	1.883	2.222	\$273.00	\$45.77	\$318.77

* The SFR-M alley/aisle parcel count differs between the street benefit and the lighting benefit. This is due to Lots 508, 509, and 510 receiving the alley/aisle benefit for street maintenance but not the alley/aisle benefit from the lighting maintenance. These lots and their adjacent alleys have no street lighting.



4. ZONE 4 – SUNDANCE EDU METHODOLOGY

Single Family Residential (SFR). The SFR parcel been selected as the basic unit for calculation of the benefit assessments. This basic unit is set equal to one Equivalent Dwelling Unit (EDU). These units parcels are assessed 1.0 EDU.

Commercial (COM). Parcels that are designated for non-residential uses, including churches, offices, and industrial uses, are assigned EDUs based on the average single family residential lot area within the development, which equates to 11.70 EDUs per acre.

Vacant/Parks (VAC/PARK). Parcels that are designated for parks or parcels that are developable but do not have a finalized development map are assessed based upon the acreage of the parcel. These properties receive special benefits based on their land, as this is the basis of their value. Based upon the opinions of professional appraisers, the land value portion of a property typically ranges from 20 to 30 percent of the property's total value. Additionally, the utilization of vacant property is significantly less than improved property and vacant property has a traffic generation rate of 0. In converting vacant properties to EDU's, the factor used is the District's average single family residential lot area (3,725 sq ft) and the number of lots that could be subdivided into an acre of land. All properties that are designated as Vacant or Park are therefore assigned 2.925 EDU's per acre or any portion thereof.

Exempt (EXE). Excepted from the assessment would be the areas of public streets, public avenues, public lanes, public roads, public drives, public courts, public alleys, public easements and rights-of-ways, public greenbelts, parkways and that portion of public property that is not developed and used for business purposes similar to private commercial, industrial and institutional activities. Also excepted from assessment would be utility rights-of-way, common areas (such as in condominium complexes), landlocked parcels and small parcels vacated by the City as these parcels have little or no value and therefore do not benefit from the improvements. Also exempt from assessment are public detention/drainage basins, water and sewer pump stations, and electric utility transfer stations.

5. ZONE 4 – SUNDANCE BENEFIT FACTORS

Street Benefit Factor (SBF)

- **Local Streets.** All parcels are considered to have a local street benefit. Within the Sundance development area the local streets are private and will be maintained by the owners. Parcels along arterial roadways are considered to receive local street benefits the same as on local streets, as the costs of the arterial section maintenance have been reduced by the general benefit contribution. All parcels in this category will be assigned a benefit factor (SBF) of 1.0.

Street Benefit Assessment Formula:
EDU x SBF = Street Benefit Units (SBU)

Lighting Benefit Factor (LBF)

- **Local Lighting.** A parcel is considered to have a local lighting benefit if there is lighting at standard intervals along the street adjacent to it. Parcels along arterial roadways with standard lighting are considered to receive local lighting benefits the same as on local streets, as the costs of the higher wattages of lights have been reduced by the general benefit contribution. All parcels in this category will be assigned a benefit factor (LBF) of 1.00.



Lighting Benefit Assessment Formula:
$$\text{EDU} \times \text{LBF} = \text{Lighting Benefit Units (LBU)}$$

The following table provides a summary of the land uses, EDUs and Benefit Units for the various parcels within the Zone for FY 2015-16.

Street Benefit Summary				Light Benefit Summary			
Land use	Parcels	EDU	SBU	Land use	Parcels	EDU	LBU
VACANT	1	34.574	34.574	VACANT	1	34.574	34.574
Totals	1	34.574	34.574	Totals	1	34.574	34.574

6. ZONE 4 – SUNDANCE ASSESSMENT RATE CALCULATION

The FY 2015-16 actual and maximum assessment rates are calculated as follows:

	FY 2015/16 Estimated Cost	Benefit Units	FY 2015/16 Applied Assessment Rate	FY 2015/16 Maximum Assessment Rate ⁽¹⁾⁽²⁾
Street Assessment	\$ 487.20 /	34.574 SBU =	\$ 14.09 per SBU	\$65.34
Lighting Assessment	\$ 170.17 /	34.574 LBU =	\$ 4.92 per LBU	\$5.07

- (1) The maximum annual maintenance assessment rates will be increased each year by the annual change in the McGraw-Hill Engineering News Record Construction Cost Index (ENR CCI), as determined by the City Council. The actual assessments levied in any fiscal year will be as approved by the City Council and may not exceed the maximum assessment rate without receiving property owner approval for the increase. See Part D of this Report for details regarding the increase to the FY 2015-16 maximum assessment rates.
- (2) The terms of a development agreement, dated May 15, 2006, between the City and the Developer limit Zone 4's (Sundance) combined annual assessment rate to \$300 per single family residential parcel or single family residential parcel equivalent, which amount shall be adjusted annually by the annual change in the McGraw-Hill Engineering News Record Construction Cost Index (ENR CCI).



The table below provides sample calculations for parcels within the Zone. Each individual parcel's assessment is the sum of the assessments based on the benefits received for street and lighting maintenance.

**FY 2015-16 Assessment - Sample Calculations
ZONE 4 – SUNDANCE**

Land Use	Acres	Benefit Factor	Benefit Units	Street Asmt	Lighting Asmt	Total Asmt
SFR		1.00 /Parcel	1.000	\$14.09	\$4.92	\$19.01
COM	1.5	11.70 /Acre	17.550	\$247.30	\$86.38	\$333.68
VAC/PARK	1.5	2.925 /Acre	4.388	\$61.83	\$21.60	\$83.43



7. ZONE 5 – ANTHOLOGY AT ANATOLIA EDU METHODOLOGY

Single Family Residential (SFR). The SFR parcel been selected as the basic unit for calculation of the benefit assessments. This basic unit is set equal to one Equivalent Dwelling Unit (EDU). These units parcels are assessed 1.0 EDU.

Commercial (COM). Parcels that are designated for non-residential uses, including churches, offices, and industrial uses, are assigned EDUs based on the average single family residential lot area within the development, which equates to 9.0 EDUs per acre.

Vacant/Parks (VAC/PARK). Parcels that are designated for parks or parcels that are developable but do not have a finalized development map are assessed based upon the acreage of the parcel. These properties receive special benefits based on their land, as this is the basis of their value. Based upon the opinions of professional appraisers, the land value portion of a property typically ranges from 20 to 30 percent of the property's total value. Additionally, the utilization of vacant property is significantly less than improved property and vacant property has a traffic generation rate of 0. In converting vacant properties to EDU's, the factor used is the District's average single family residential lot area (4,835 sq ft) and the number of lots that could be subdivided into an acre of land. All properties that are designated as Vacant or Park are therefore assigned 2.25 EDU's per acre or any portion thereof.

Exempt (EXE). Excepted from the assessment would be the areas of public streets, public avenues, public lanes, public roads, public drives, public courts, public alleys, public easements and rights-of-ways, public greenbelts, parkways and that portion of public property that is not developed and used for business purposes similar to private commercial, industrial and institutional activities. Also excepted from assessment would be utility rights-of-way, common areas (such as in condominium complexes), landlocked parcels and small parcels vacated by the City as these parcels have little or no value and therefore do not benefit from the improvements. Also exempt from assessment are public detention/drainage basins, water and sewer pump stations, and electric utility transfer stations.

8. ZONE 5 – ANTHOLOGY AT ANATOLIA BENEFIT FACTORS**Street Benefit Factor (SBF)**

- **Local Streets.** All parcels are considered to have a local street benefit. Parcels along arterial roadways are considered to receive local street benefits the same as on local streets, as the costs of the arterial section maintenance have been reduced by the general benefit contribution. All parcels in this category will be assigned a benefit factor (SBF) of 1.00.

Street Benefit Assessment Formula:
EDU x SBF = Street Benefit Units (SBU)

Lighting Benefit Factor (LBF)

- **Local Lighting.** A parcel is considered to have a local lighting benefit if there is lighting at standard intervals along the street adjacent to it. Parcels along arterial roadways with standard lighting are considered to receive local lighting benefits the same as on local streets, as the costs of the higher wattages of lights have been reduced by the general benefit contribution. All parcels in this category will be assigned a benefit factor (LBF) of 1.00.



Lighting Benefit Assessment Formula:
 $EDU \times LBF = \text{Lighting Benefit Units (LBU)}$

The following table provides a summary of the land uses, EDUs and Benefit Units for the various parcels within the Zone.

Street Benefit Summary				Light Benefit Summary			
Landuse	Parcels	EDU	SBU	Landuse	Parcels	EDU	LBU
EXE	3	0	0	EXE	3	0	0
SFR	118	118	118	SFR	118	118	118
Totals	121	118	118	Totals	121	118	118

9. ZONE 5 – ANTHOLOGY AT ANATOLIA ASSESSMENT RATE CALCULATION

The FY 2015-16 actual and maximum assessment rates* are calculated as follows:

	2015/16 Estimated Cost	Benefit Units	2015/16 Applied Assessment Rate	2015/16 Maximum Assessment Rate*
Street Assessment	\$27,957	/ 118.000 SBU =	\$ 236.92 per SBU	\$504.82
Lighting Assessment	2,220	/ 118.000 LBU =	\$ 18.81 per LBU	\$41.89

* The maximum annual maintenance assessment rates will be increased each year by the annual change in the McGraw-Hill Engineering News Record Construction Cost Index, as determined by the City Council. The actual assessments levied in any fiscal year will be as approved by the City Council and may not exceed the maximum assessment rate without receiving property owner approval for the increase. See Part D of this Report for details regarding the increase to the FY 2015-16 maximum assessment rates.

The table below provides sample calculations for parcels within the Zone. Each individual parcel's assessment is the sum of the assessments based on the benefits received for street and lighting maintenance.

FY 2015-16 Assessment - Sample Calculations ZONE 5 – ANTHOLOGY AT ANATOLIA

Land Use	Acres	Benefit Factor	Benefit Units	Street Asmt	Lighting Asmt	Total Asmt
SFR		1.00 /Parcel	1.000	\$236.92	\$18.81	\$255.73
COM	1.5	9.00 /Acre	13.500	\$3,198.41	\$253.98	\$3,452.39
VAC/PARK	1.5	2.250 /Acre	3.375	\$799.60	\$63.50	\$863.10



PART D

COST OF LIVING ADJUSTMENTS

The property owner balloting that established the District's maximum assessment rates included an annual inflator formula. The purpose of establishing the inflator formula was to provide for a reasonable inflationary adjustment to the annual maximum charges without requiring periodic noticing and balloting procedures that would add additional costs to the District. The law implementing Constitution Article XIID clarifies that an increase in a maximum rate, implemented through a voter-approved inflator formula, is not considered an increase that is subject to additional property owner consideration.

Each year, the District's maximum assessment rates may be increased by the annual percentage change in the McGraw-Hill Engineering News Record Construction Cost Index (ENR CCI) as determined by the City Council. The District's estimated maintenance costs shall also be increased annually by the same percentage increase to the maximum assessment rates.

The annual increase is calculated using the percentage difference in the ENR CCI between December and December of the previous year. The base year maximum rates and estimated costs were set at the formation of the District, these maximum rates and estimated costs shall continue to be adjusted annually. The percentage increase in the ENR CCI from December 2013 to December 2014 was 2.77%.

The ENR CCI factors and percentage increases to the District's maximum assessment rates are shown below.

Fiscal Year	CCI	Increase
2006/07	7647	N/A
2007/08	7888	3.15%
2008/09	8089	2.55%
2009/10	8551	5.71%
2010/11	8641	1.053%
2011/12	8952	3.60%
2012/13	9172	2.46%
2013/14	9412	2.62%
2014/15	9668	2.72%
2015/16	9936	2.77%

		FY15-16 Maximum Rate	FY14-15 Maximum Rate	Maximum Rate Variance
Zone 1				
Street Assessment:	per SBU	\$272.46	\$265.11	\$7.35
Lighting Area 1 Assessment	per LBU	\$55.33	\$53.83	\$1.49
Lighting Area 2 Assessment	per LBU	\$17.49	\$17.02	\$0.47
Zone 4				
Street Assessment:	per SBU	\$65.34	\$63.58	\$1.76
Lighting Assessment:	per LBU	\$5.07	\$4.93	\$0.14
Zone 5				
Street Assessment:	per SBU	\$504.82	\$491.20	\$13.62
Lighting Assessment:	per LBU	\$41.89	\$40.76	\$1.13




PART E

BOUNDARY MAP


The boundary maps, as shown on the following pages, provide the exterior boundaries of the each Zone within the District, and are incorporated herein by reference.

The lines and dimensions of each lot or parcel within the District are those lines and dimensions shown on the maps of the Assessor of the County of Sacramento for the fiscal year to which this report applies. The Assessor's maps and records are incorporated by reference herein and made part of this report.

BOUNDARY MAP - ZONE 1 CAPITAL VILLAGE

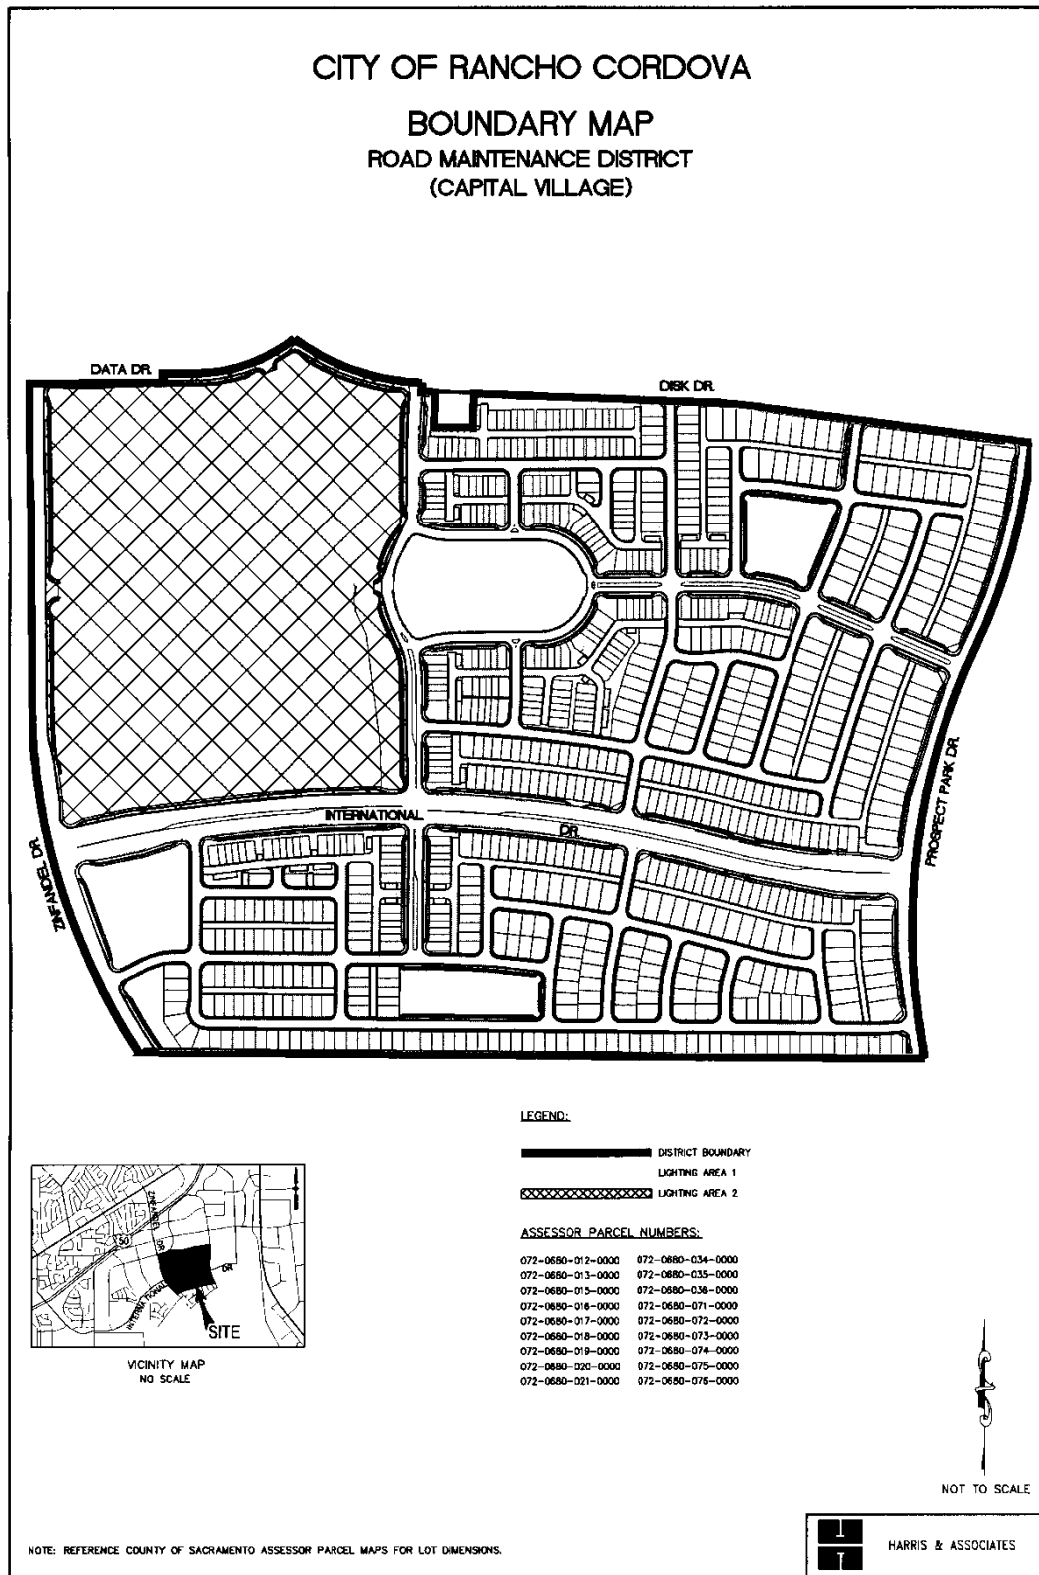




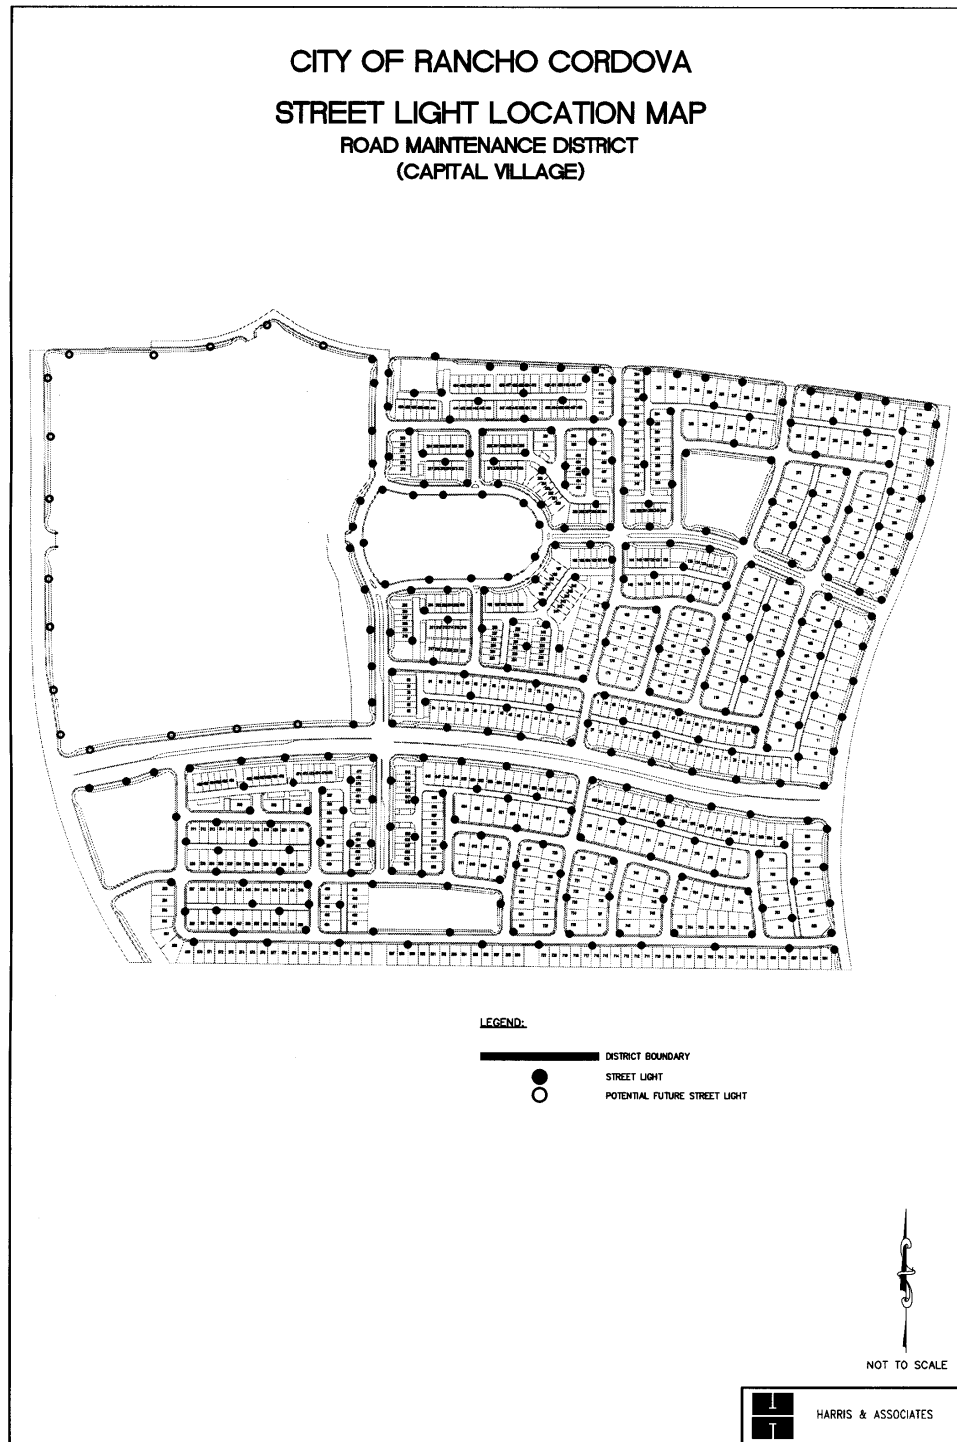




BOUNDARY MAP – ZONE 4 – SUNDANCE

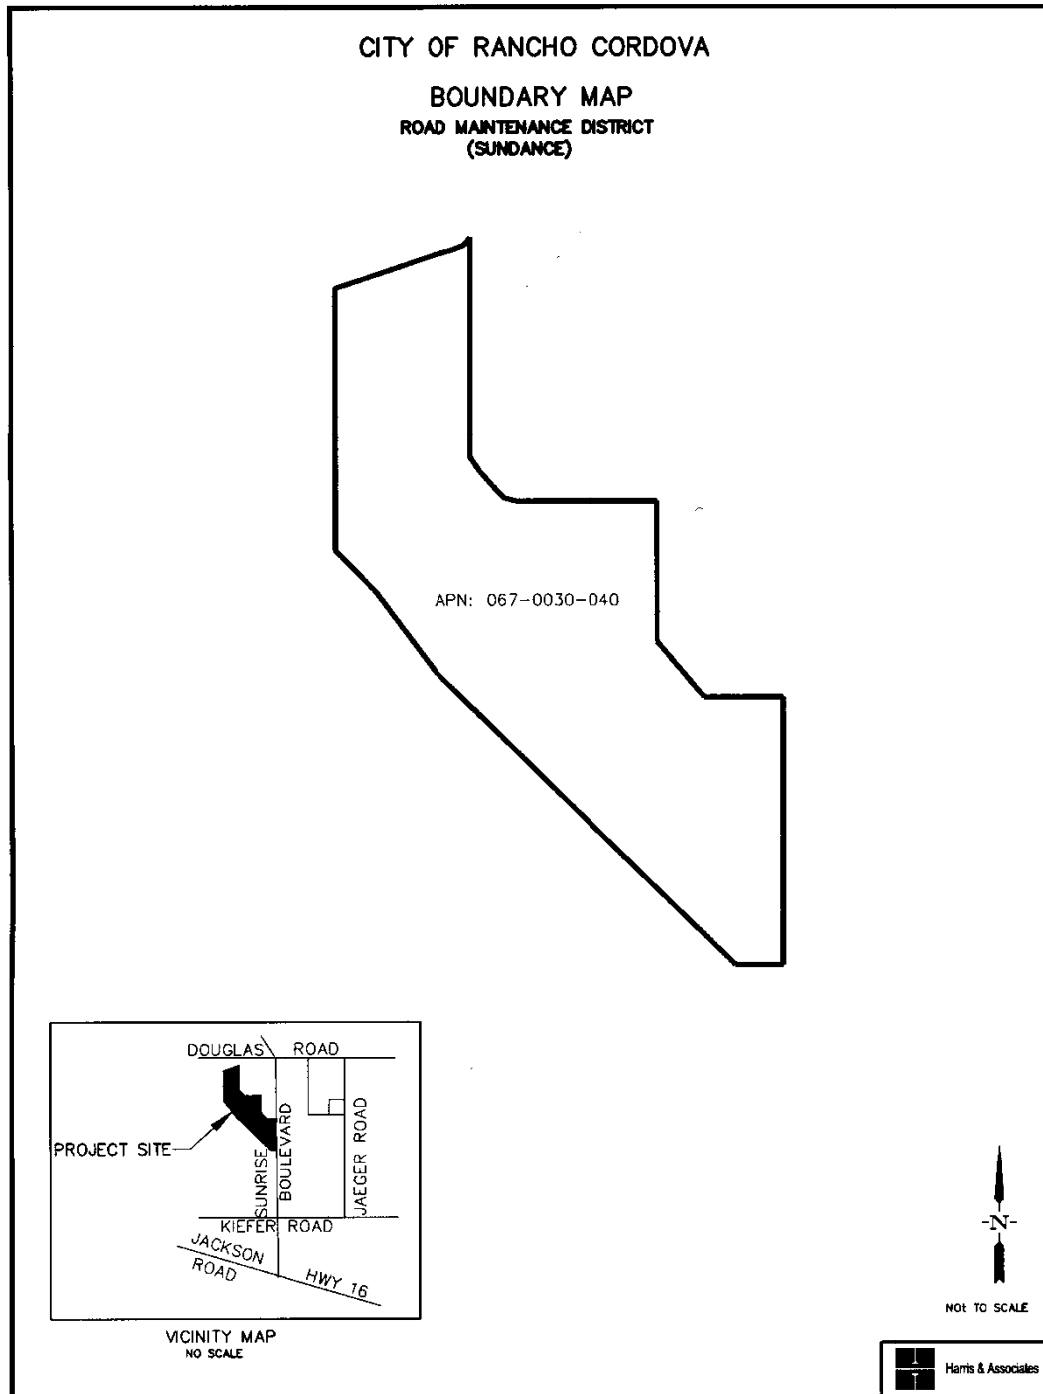

BOUNDARY MAP – ZONE 5 – ANTHOLOGY AT ANATOLIA

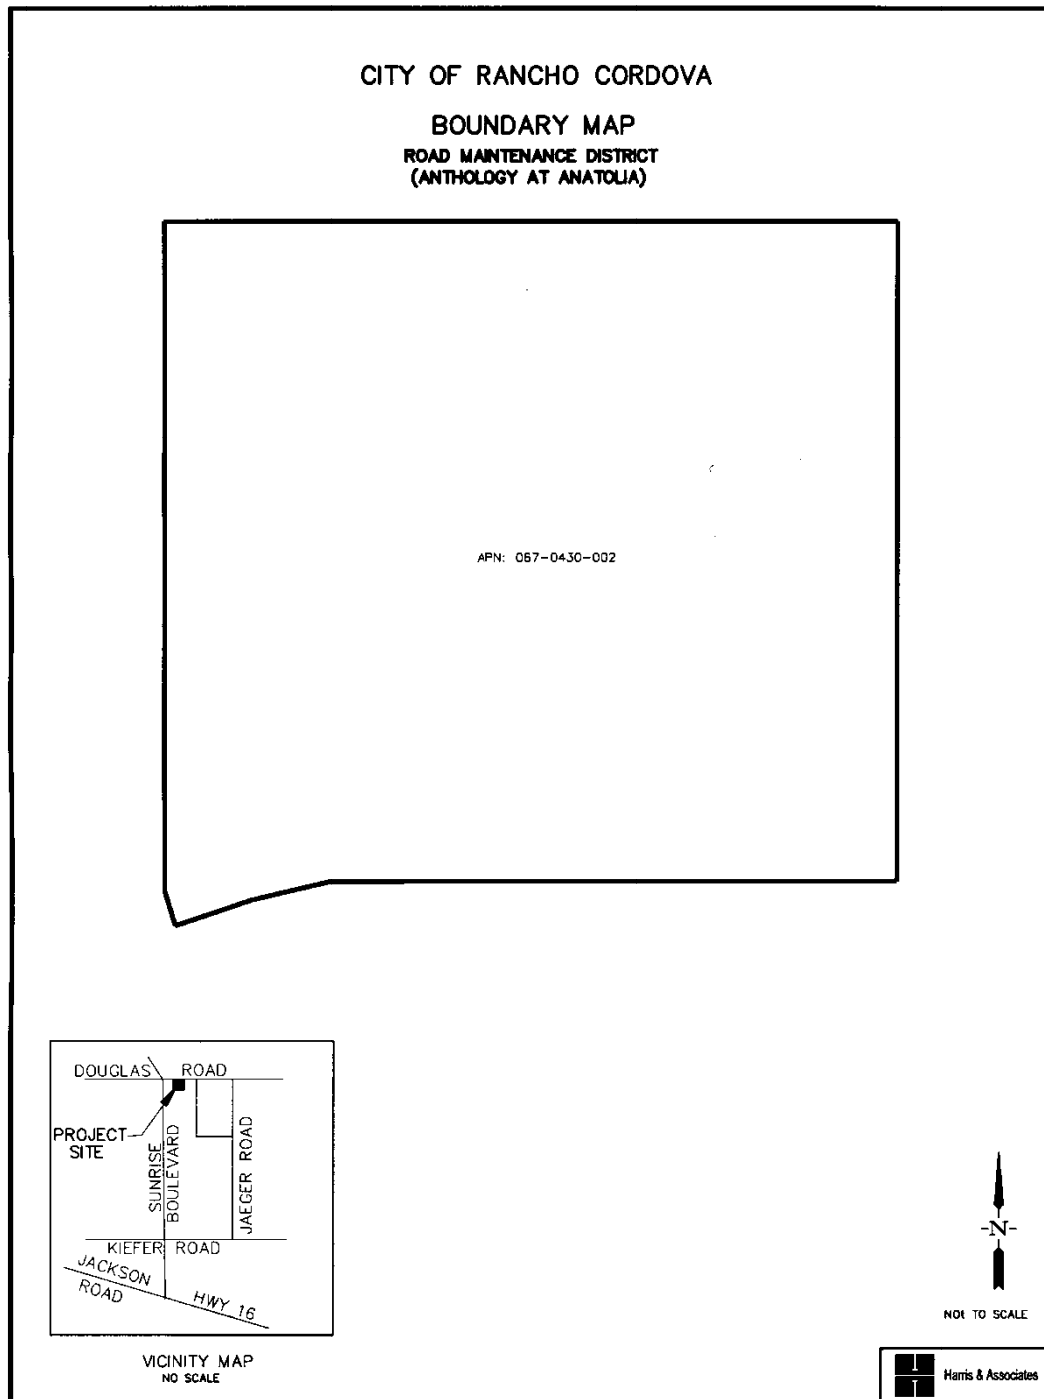

PART F

ASSESSMENT ROLL

Parcel identification for each lot or parcel within the District shall be the parcel as shown on the Sacramento County secured property tax roll for the year in which this Report is prepared and reflective of the Assessor's parcel maps.

The total proposed assessment for Fiscal year 2015-16 and the amount of the total proposed assessment apportioned to each lot or parcel within the District, as shown on the latest assessment roll at the Sacramento County Assessor's Office, are contained in the Assessment Roll on file in the Office of the City Clerk of the City of Rancho Cordova, which is incorporated herein by reference.

At the conclusion of the public hearing for the District and the proposed assessments, approval of the Report (as submitted or as modified) confirms the method of apportionment and the assessments to be levied against each eligible parcel and thereby constitutes the approval levy and collection of assessments for FY 2015-16. The listing of parcels and the amount of assessments to be levied shall be submitted to the County Auditor/Controller and included on the FY 2015-16 County tax roll for each parcel.

If any parcel submitted for collection is identified by the County Auditor/Controller to be an invalid parcel number for the current fiscal year, a corrected parcel number and/or new parcel numbers will be identified and resubmitted to the Auditor/Controller. The assessment amount to be levied and collected for the resubmitted parcel or parcels shall be based on the method of apportionment and assessment rate approved in this Report. Therefore, if a single parcel has changed to multiple parcels, the charge amount applied to each of the new parcels shall be recalculated and applied according to the approved method of apportionment and assessment rate rather than a proportionate share of the original assessment.



MEMORANDUM

DATE: July 6, 2015

TO: Honorable Mayor and Council Members

FROM: Michelle Mingay, Sr. Finance Analyst



SUBJECT: A RESOLUTION OF THE CITY COUNCIL OF THE CITY OF RANCHO CORDOVA AUTHORIZING DELINQUENT RESIDENTIAL SOLID WASTE SERVICE CHARGES TO BE COLLECTED ON THE PROPERTY TAX ROLL

RECOMMENDATION

Adopt Resolution 77-2015.

RESULT OF RECOMMENDED ACTION

This action authorizes delinquent residential solid waste service charges to be collected on the 2015-16 property tax roll.

BACKGROUND

The Collection Services Contract ("Contract"), between the City of Rancho Cordova and Republic Services, formerly Allied Waste Services, ("Republic"), for residential garbage collection and recycling, allows Republic to take any action legally available to collect past due amounts. Pursuant to Government Code sections 38790.1 and 25831, one such action is for the City to assist Republic by placing the delinquent accounts on the property tax roll.

The City's Municipal Code allows for the property tax rolls to be utilized for collecting delinquent charges but in order for the City to assist Republic, the City Council must approve two separate Resolutions prior to recording a tax levy for delinquent residential solid waste accounts. The first resolution, which was adopted by the Council on June 1, 2015, established the intent of the City Council to transfer delinquent residential solid waste accounts to the tax rolls, as well as setting a Public Hearing for July 6th at 5:30 p.m. to take comments and objections from the public regarding the transfer of delinquent residential solid waste accounts to the tax roll. At the conclusion of the Public Hearing, the Council will be asked to adopt the second resolution titled "A Resolution of the City Council of the City of Rancho Cordova Authorizing Delinquent Residential Solid Waste Service Charges to be Collected on the Property Tax Roll."

As of June 29, 2015 the total number of accounts with delinquent charges that have been identified to be transferred to the tax roll is 679, and a total amount of \$289,720.57. The amount to be submitted to the County Auditor's Office for inclusion on the tax roll will be reduced by the number of current delinquent accounts that submit payment in the interim. Republic will provide the City with a final delinquency list immediately after the County levy submission on August 14th, which will capture any last minute payments made to Republic.

The amount collected on the tax rolls may not reflect all of the total-to-date delinquent charges, since the delinquent solid waste levy may only legally include accounts that were delinquent at March 1, 2015.

Public Notification Process

As required by the County Assessor's Office for the property tax lien process, Republic sent two letters to the property owners of delinquent solid waste accounts, one in May and the second in June. The letters requested payment of the account and advised that unpaid delinquent accounts would be included on a list and presented to the City Council at a Public Hearing on July 6th, to be confirmed by Council resolution. The letter also informed the property owners that the confirmed delinquent accounts, together with a ten percent penalty and five percent administrative charge, would be placed on the County of Sacramento tax rolls to be collected with the property tax.

Property Tax (Levy) Collection Process

The Sacramento County Assessor's office places delinquent utility charges on the property tax rolls. Under the Property Tax Collection Process, the delinquent utility charges are placed on the property tax roll annually in August, collected by the County the following December and April, and remitted to the City in January and May. The City then processes a payment to Republic for the amount received from the County minus a city administrative cost.

FISCAL IMPACT

The City will receive a 10% administrative fee, based on the final balance transferred to the property tax roll, to cover the cost of administering the program.

ATTACHMENTS

Resolution No. 77-2015, including **Exhibit A** - 2015/2016 Delinquent Solid Waste Listing.

CITY OF RANCHO CORDOVA

RESOLUTION NO. 77-2015

**A RESOLUTION OF THE CITY COUNCIL OF THE CITY OF RANCHO CORDOVA
AUTHORIZING DELINQUENT RESIDENTIAL SOLID WASTE SERVICE CHARGES BE
COLLECTED ON THE PROPERTY TAX ROLL**

WHEREAS, in 2004 the City of Rancho Cordova executed the Collection Services Contract with Republic Services, formerly Allied Waste Services, ("Republic") for the provision of residential solid waste collection and recycling services; and

WHEREAS, in 2011 the City of Rancho Cordova executed a five year contract extension with Republic for the provision of residential solid waste collection and recycling services; and

WHEREAS, the Collection Services Contract requires Republic to bill residential solid waste accounts for garbage collection and recycling services; and

WHEREAS, pursuant to Government Code sections 38790.1 and 25831, the City may assist Republic in collection of past due accounts; and

WHEREAS, the property tax collection process has been used, by both the City of Rancho Cordova AND County of Sacramento, for many years to collect delinquent utility charges; and

WHEREAS, Republic did, on the 26th day of May, 2015, file with the City of Rancho Cordova a written report containing a description of each parcel of real property and the amount of the delinquent solid waste service charges proposed to be collected on the tax roll; and

WHEREAS, the City Council subsequently did, on the 1st day of June, 2015, adopt a Resolution of Intention No. 58-2015 to order delinquent solid waste service charges and late penalties to be collected on the tax roll at the same time and in the same manner as the general tax levy for County purposes and to set a public hearing for such purpose; and

WHEREAS, the Clerk of said City Council has duly caused notice by publication in the time, form and manner provided by law, of the time when and the place where any and all persons having any objections to the proposed collection should not be carried out; and

WHEREAS, this is the time and place set for hearing on said matter; and

WHEREAS, said City Council has received no objections or protests of any kind or nature against the proposed action or against the amount of such charges.

NOW, THEREFORE, BE IT HEREBY RESOLVED BY THE CITY COUNCIL OF THE CITY OF RANCHO CORDOVA that the delinquent solid waste service charges report provided by Republic, attached hereto as **Exhibit A**, is hereby adopted, confirmed, ratified and approved to be transferred to the County property tax rolls for collection.

BE IT FURTHER RESOLVED that Republic is hereby authorized and directed to delete from the report any and all delinquent accounts which are paid in full on or before the 14th day of August, 2015, the date when the Direct Levy data file must be received by the County.

PASSED AND ADOPTED by the City Council of the City of Rancho Cordova on the _____ day of _____, 2015 by the following vote:

AYES:

NOES:

ABSENT:

ABSTAIN:

Robert J. McGarvey, Mayor

ATTEST:

Mindy Cuppy, MMC, City Clerk

2115336.1

Acct #	Parcel Number	Billing Name	Street #	Street Name- PO BOX	Address 2	City	State	Zip Code	Total
95130	7702600250000	NENA P JENKINS	10238	PISTACHIO WAY		SACRAMENTO	CA	95827-2473	\$24.58
45208	6707200060000	PAULA FERGOSON	11017	INTERNATIONAL DR		RANCHO CORDOVA	CA	95670-6250	\$25.56
66001	7203200010000	KERRY GANTT	2873	COCHISE CT		RANCHO CORDOVA	CA	95670-5608	\$29.99
66019	7203200010000	KERRY GANTT	2873	COCHISE CT		RANCHO CORDOVA	CA	95670-5608	\$29.99
116386	5601130040000	JOHN MCCANTS	2118	STARRLYN WAY		RANCHO CORDOVA	CA	95670-2234	\$30.83
34084	7601120020000	MICHAEL W & DEE A MENZEL	10306	NEWTON WAY		RANCHO CORDOVA	CA	95670-2025	\$38.87
47127	7602430120000	SCOT A RUTHERFORD	2449	EL LUJO WAY		RANCHO CORDOVA	CA	95670-3159	\$38.89
185118	5801410020000	TRUST OF WISEMAN	2304	BYRD DR		RANCHO CORDOVA	CA	95670-3912	\$43.77
10947	6804200070000	JUAN FRESCAS	3300	CORBIN WAY		SACRAMENTO	CA	95827-2312	\$43.99
34874	5701730020000	AMBER JAMES	2611	BARBERA WAY		RANCHO CORDOVA	CA	95670-3705	\$46.32
40819	6705601080000	KARUNA S BATCHU	4434	NIOBE CIR		RANCHO CORDOVA	CA	95742-8044	\$46.32
51949	5803900550011	GORDON KIMBERLY E TRUST	11044	COBBLESTONE DR		RANCHO CORDOVA	CA	95670-4275	\$46.32
97281	7703250230000	MERCEDES ALLEN	3330	NUT PLAINS DR		SACRAMENTO	CA	95827-2476	\$46.32
32872	7701020060000	MICHELLE R STEADHAM	3020	RAMSGATE WAY		RANCHO CORDOVA	CA	95670-5327	\$47.15
195479	7203640180000	MARILYN FRAREY	10715	STERLING WOOD WAY		RANCHO CORDOVA	CA	95670-5626	\$48.40
25263	7223900530000	MUHAMMED N AKAABOUNE	3334	BROLIO CT		RANCHO CORDOVA	CA	95670-6952	\$48.66
585392	5604240140000	LUCY TURNER	2254	PALMWOOD CT		RANCHO CORDOVA	CA	95670-2314	\$49.84
590264	7201740030000	RUBI CODY	2949	GRAYSON WAY		RANCHO CORDOVA	CA	95670-5609	\$50.16
18906	6704500400000	ESTEBAN & LORRIE LUKE	4454	RUBY LANDING WAY		RANCHO CORDOVA	CA	95742-8049	\$51.11
90891	7701620090000	ESTATE OF ELLA M DOYLE		PO BOX 5140		SACRAMENTO	CA	95817-0140	\$51.80
96953	5602900050000	TRENT E HOSKINS	11232	SAUK RIVER CT		RANCHO CORDOVA	CA	95670-2914	\$52.57
204305	5802220130000	CYNTHIA WHITACKER	10638	VIANI WAY		RANCHO CORDOVA	CA	95670-3935	\$53.95
6555	6706800070000	CASEY HAGOPIAN	5321	ALMOND FALLS WAY		RANCHO CORDOVA	CA	95742-8118	\$54.74
11360	6704700500000	GREGORY E CARNES	11863	AUTUMN SUNSET WAY		RANCHO CORDOVA	CA	95742-8009	\$54.74
13082	6804550020000	RAYMOND & SINLY MAC	7993	BELHAVEN WAY		EL DORADO HILLS	CA	95762-9693	\$54.74
15298	6705600010000	DHILLON SARBJIT	4315	NIOBE CIR		RANCHO CORDOVA	CA	95742-8043	\$54.74
16131	5801310350000	LEVI VIGNA	2480	QUEENWOOD DR		RANCHO CORDOVA	CA	95670-5109	\$54.74
24363	7702600500000	HARINDER HANSRAI	10243	SUNOL WAY		SACRAMENTO	CA	95827-2455	\$54.74
36672	5803200070000	VENESSA BELL	2212	SUNDALE DR		RANCHO CORDOVA	CA	95670-4237	\$54.74
40069	5603100540000	STEWART A JUDSON	10058	KERN RIVER CT		RANCHO CORDOVA	CA	95670-2712	\$54.74
42476	7602410010000	RAYMOND ZAK	2450	EL LUJO WAY		RANCHO CORDOVA	CA	95670-3158	\$54.74
44375	6708000720000	DIAS WAYNE	4208	CHOTEAU CIR		RANCHO CORDOVA	CA	95742-7766	\$54.74
45094	7703700270000	GREAG TAKEHARA	3520	MISTY MORNING CIR		SACRAMENTO	CA	95827-3056	\$54.74
46398	7201510370000	SELECT PROPERTY MGMT	1699	E ROSEVILLE PKWY		ROSEVILLE	CA	95661-3838	\$54.74
46432	6708100320000	RICHARD RUCKER	4104	PRESERVE WAY		RANCHO CORDOVA	CA	95742-7733	\$54.74
48053	7701910180000	JENRAAJ	10040	HADLEIGH DR		ORANGEVALE	CA	95662-2234	\$54.74
48056	7701910180000	JENRAAJ	10040	HADLEIGH DR		ORANGEVALE	CA	95662-2234	\$54.74
48577	7203630110000	NICOLE HERNANDEZ		PO BOX 3291		RANCHO CORDOVA	CA	95741-3291	\$54.74
49749	6804340060000	DUSTIN NEIGHBORS	9820	HEARTWOOD WAY		SACRAMENTO	CA	95827-2813	\$54.74
49987	5800310040000	HAMMOUDI ASIL	2618	BETSY WAY		RANCHO CORDOVA	CA	95670-4940	\$54.74
112848	5600720160000	HARRY LATCHFORD	8232	CITADEL WAY		SACRAMENTO	CA	95826-2920	\$54.74
128389	5701340050000	THUAN KHUC	2513	ZINFANDEL DR		RANCHO CORDOVA	CA	95670-3732	\$54.74
150698	5800430190000	WILLIAM LEACH	3600	DATA DR	APT 594	RANCHO CORDOVA	CA	95670-7903	\$54.74
154422	5801010160000	STANLEY C BROWN	2236	ZINFANDEL DR		RANCHO CORDOVA	CA	95670-5137	\$54.74
239765	7700730120000	ANDERSON LISA M/MARTIN LORI	3073	SWANSEA WAY		RANCHO CORDOVA	CA	95670-5349	\$54.74
242952	7701120140000	CRISTINA TOUSSAINT		PO BOX 2143		RANCHO CORDOVA	CA	95741-2143	\$54.74
247942	6801130100000	PAUL J ZILL	3337	JUPITER DR		SACRAMENTO	CA	95827-2979	\$54.74
249144	6801220120000	TRUST OF RIDENOUR	3367	POLARIS DR		SACRAMENTO	CA	95827-2962	\$54.74
439355	5602700460000	RICHARD BUCKNER	2233	RIVER TRAILS CIR		RANCHO CORDOVA	CA	95670-2222	\$54.74
458156	7601810120000	DEBRA COTTON	2665	DAWES ST		RANCHO CORDOVA	CA	95670-3535	\$54.74
559991	5601510260000	KATHERINE KLUSKY	10844	AMBASSADOR DR		RANCHO CORDOVA	CA	95670-2430	\$54.74
651021	5803500160000	PENNY SANCHEZ	2224	BAYWATER LN		RANCHO CORDOVA	CA	95670-4256	\$54.74
119702	5601530080000	ROY L CONWAY	10832	OAKTON WAY		RANCHO CORDOVA	CA	95670-2441	\$55.04
137325	5701450180000	J ALBERTO CHAVEZ	8500	CLOUDCROFT WAY		ORANGEVALE	CA	95662-3925	\$55.45
554671	5600920120000	RONALD FAULL	10515	GEORGETOWN DR		RANCHO CORDOVA	CA	95670-2250	\$57.32
44138	5600420070000	CRAIGE LLC	2224	WOOD CLIFF WAY		RANCHO CORDOVA	CA	95670-2241	\$57.49
48007	5700620030000	HUGO ROJAS & OLGA O NUNEZ	2514	AUGIBI WAY		RANCHO CORDOVA	CA	95670-3616	\$57.50
150422	5800420070000	TRUST OF ROCCO	10824	GLENHAVEN WAY		RANCHO CORDOVA	CA	95670-4947	\$57.50
125039	6705601010000	ANTHONY PESCEITTI	11743	ARETE WAY		RANCHO CORDOVA	CA	95742-8045	\$57.50
156039	5801120040000	JOEL R CARRILLO	10831	DUNBAR WAY		RANCHO CORDOVA	CA	95670-4949	\$57.65
347432	7201610040000	DENNIS HOLLINGSWORTH	10559	OLSON DR		RANCHO CORDOVA	CA	95670-5527	\$57.65
469298	7703700910000	CADENCE SONKE	3439	MISTY MORNING CIR		SACRAMENTO	CA	95827-3050	\$57.73
201627	7201310080000	JOSEPH RAMIREZ SR	10453	MILLS TOWER DR		RANCHO CORDOVA	CA	95670-5443	\$57.97
181844	5801310280000	JACK A MCGUIRE	4200	DRAKE DR		OXNARD	CA	93033-6723	\$58.26
154228	5800930020000	ADOLPH J LUJAN	10906	ANZA WAY		RANCHO CORDOVA	CA	95670-4102	\$58.66
349880	5602700100000	WAYNE FLUKE	2222	RIVER TRAILS CIR		RANCHO CORDOVA	CA	95670-2223	\$59.11
158840	7222200070000	THI KHUC	3300	VERDECA WAY		RANCHO CORDOVA	CA	95670-6938	\$59.32
33493	5803700420000	CANDIS O'CONNOR	10956	ALANDALE WAY		RANCHO CORDOVA	CA	95670-5133	\$60.41
5852	7229701520000	JARED MCKEOWN	10878	NEDERLAND WAY		RANCHO CORDOVA	CA	95670-6267	\$60.56
525282	7702320030000	MOHAMMED ALI	10428	AUTUMN BREEZE WAY		RANCHO CORDOVA	CA	95670-5707	\$61.95
11584	7702600490000	ALEX KISHKOVSKY	10239	SUNOL WAY		SACRAMENTO	CA	95827-2455	\$62.53
154024	5800920010000	TRUST OF ROBBA	2258	CERVANTES DR		RANCHO CORDOVA	CA	95670-4123	\$63.18
621811	5603500130000	NATHAN & VICTORIA	11184	QUEBEC RIVER CT		RANCHO CORDOVA	CA	95670-2936	\$63.61
41924	7506800740000	ROBERT L TRUJILLO	2621	TIERRA GRANDE CIR		SACRAMENTO	CA	95827-1412	\$63.86
28749	5701120100000	ETHAN M & SAMANTHA J FLEENE	2544	VERNACCIA CIR		RANCHO CORDOVA	CA	95670-3724	\$64.62
36629	5803900510000	ROXANNE PERRY	2346	BRIDLEWOOD DR		RANCHO CORDOVA	CA	95670-4245	\$66.47
4334	6705200510000	SON DAO	4425	SOPHISTRY DR		RANCHO CORDOVA	CA	95742-8073	\$67.14
10537	6708600040000	THERESA DOAN	12307	PALEO WAY		RANCHO CORDOVA	CA	95742-7757	\$67.52

City of Rancho Cordova
Residential Refuse Delinquencies
as of June 29, 2015

EXHIBIT A

Acct #	Parcel Number	Billing Name	Street #	Street Name- PO BOX	Address 2	City	State	Zip Code	Total
205524	7201810130000	JONATHAN LYNCH	3058	LA RUE WAY		RANCHO CORDOVA	CA	95670-5411	\$69.07
	8737 6706300430000	GERALDINE WALKER	4395	MALANA WAY		RANCHO CORDOVA	CA	95742-8059	\$69.28
246597	7701320110000	VICTOR W HALL	4024	11TH AVE		SACRAMENTO	CA	95817-3702	\$69.31
142028	5701850180000	DIANNE GOLDMAN	2529	CABERNET WAY		RANCHO CORDOVA	CA	95670-4908	\$69.39
152173	6705500350000	CONSUELO MENDOZA	11740	LOISDALE WAY		RANCHO CORDOVA	CA	95742-8028	\$69.78
	51610 5803300110000	MADHAVI OBULANNAGARI &	2201	KIMWOOD LN		RANCHO CORDOVA	CA	95670-4209	\$71.50
	6923 7203100310000	CRYSTAL GRANITE	2952	CALLE DEL SOL WAY		RANCHO CORDOVA	CA	95670-5607	\$71.70
	14745 7223900090000	ANGELINA PILUYEV	3367	TUALATIN WAY		RANCHO CORDOVA	CA	95670-6957	\$72.25
	95199 7702600360000	VIVIAN SMITH		PO BOX 1991		RANCHO CORDOVA	CA	95741-1991	\$72.25
184879	6706400120000	GREGORY A WINKLER	1232	HERITAGE CLUB AVE		WAKE FOREST	NC	27587-4229	\$72.25
534573	7703100550000	ROBERT LEACH	3319	HARTSELLE WAY		SACRAMENTO	CA	95827-2449	\$72.25
	19875 5801620030000	KUDIYERA NALBANDYAN	2356	MCGREGOR DR		RANCHO CORDOVA	CA	95670-3962	\$72.39
	53055 5700520090000	RON HENRY	10428	DOLECETTO DR		RANCHO CORDOVA	CA	95670-3602	\$74.45
	42543 5701740070000	JESSE HORD	7601	EASTGATE AVE		CITRUS HEIGHTS	CA	95610-7534	\$75.14
	8198 6706700450000	TOMMY STEVENS	5409	ALMOND FALLS WAY		RANCHO CORDOVA	CA	95742-8119	\$76.92
	26389 5701440040000	SUE WHITFIELD	10401	CROETTO WAY		RANCHO CORDOVA	CA	95670-3617	\$77.08
	98295 5602900600000	CRESTON G ALDRIDGE	11171	SQUANAN RIVER CT		RANCHO CORDOVA	CA	95670-2925	\$78.83
	14474 6705900750000	ALAN R GIBLIN	4300	HARTLAND WAY		RANCHO CORDOVA	CA	95742-8082	\$79.91
231333	7601550070000	CASTULO MA ROBLES	10213	COLOMA RD		RANCHO CORDOVA	CA	95670-3605	\$82.10
	233073 7601730120000	ROBERT C RIPLEY	2645	PALO VISTA WAY		RANCHO CORDOVA	CA	95670-3428	\$83.41
	626502 7701220360000	JENNIFER MOGAYZEL	3253	LAURELHURST DR		RANCHO CORDOVA	CA	95670-5831	\$83.82
	38769 6801340080000	MIKHAIL TSYTSURIN	10031	NEBULA WAY		SACRAMENTO	CA	95827-2972	\$86.99
	23446 5700920020000	MATHEW ZIMMERMAN	2525	TRONERO WAY		RANCHO CORDOVA	CA	95670-3609	\$90.09
	6922 5702020020000	JOHN & STEPHANIE BROKAW	2606	CABERNET WAY		RANCHO CORDOVA	CA	95670-4810	\$90.71
226060	6804930230000	KYRA INVESTMENTS		PO BOX 988		CEDAR RIDGE	CA	95924-0988	\$92.86
	32310 5800230010000	KENNETH D MILLER JR	2500	ANGIE WAY		RANCHO CORDOVA	CA	95670-4930	\$93.18
	36095 5802220210000	DHILLON S & H LIVING TRUST	10684	VIANI WAY		RANCHO CORDOVA	CA	95670-3940	\$93.18
195560	6705300260000	BLAIN JACOBSON		PO BOX 2990		RANCHO CORDOVA	CA	95741-2990	\$96.17
150441	5804400090000	KRISTOPHER MOYER	2279	WINDHAVEN LN		RANCHO CORDOVA	CA	95670-4217	\$97.61
205009	7201710090000	SARA JANE CARTER	100	DEERTRACK PL		PIKEVILLE	NC	27863-9524	\$98.41
	2315 5604260060000	AMANDA PARACHOU	2326	WALNUT GROVE WAY		RANCHO CORDOVA	CA	95670-2321	\$101.27
209506	7203200240000	EVA M LUONG	2932	CALLE DEL SOL WAY		RANCHO CORDOVA	CA	95670-5607	\$101.87
	52517 5700910120000	FEDERAL NATL MTG ASSN	14221	DALLAS PKWY	STE 1000	DALLAS	TX	75254-2942	\$106.98
	52564 7701310080000	THOMAS & JESSICA DIGIACOMO	2978	JOERGER ST		RANCHO CORDOVA	CA	95670-5315	\$106.98
	14684 6704900190000	JULIETA UMEREZ	4216	TOPAZ VALLEY WAY		RANCHO CORDOVA	CA	95742-8023	\$110.10
	28888 6805200080000	VADIM ORMANZHI	9645	GREENSBORO CIR		SACRAMENTO	CA	95827-2710	\$110.10
	44968 6707200250000	MICHAEL & SHARON DURAND	5401	MILL WATER CIR		RANCHO CORDOVA	CA	95742-8158	\$110.10
	133397 5700920180000	TIFFANY WHITE	2623	TRONERO WAY		RANCHO CORDOVA	CA	95670-3611	\$110.10
	140939 5701850010000	JASON D MADURI	10720	BECLAN DR		RANCHO CORDOVA	CA	95670-4955	\$110.10
	201368 5604250050000	ELPIDO TUMBAY	2312	PECAN GROVE WAY		RANCHO CORDOVA	CA	95670-2342	\$110.10
	537797 5804800010000	LOUELLA GLOVER	11000	AUTUMNWIND LN		RANCHO CORDOVA	CA	95670-4206	\$110.10
	41810 5701020110000	RICHARD WILLINGHAM	2609	MORETTO CT		RANCHO CORDOVA	CA	95670-3625	\$112.84
	6340 5803120130000	MARLENE STEVENSON	10999	HIRSCHFELD WAY		RANCHO CORDOVA	CA	95670-5220	\$112.84
	102043 5603500140000	JAMES C WADSWORTH	11180	QUEBEC RIVER CT		RANCHO CORDOVA	CA	95670-2936	\$113.16
	116216 5601120030000	TYLER A ELLIOTT	2137	DANBURY WAY		RANCHO CORDOVA	CA	95670-2206	\$114.13
	637417 7503120050000	WILLIAM P GILBERT	10150	LA ALEGRIA DR		RANCHO CORDOVA	CA	95670-3110	\$117.39
	623717 7222200510000	LINDA WOOD	3360	BALADA WAY		RANCHO CORDOVA	CA	95670-6942	\$119.20
	22613 5601510110000	VITALIY & LYUDMILA BOBYLEV	2024	KELLOGG WAY		RANCHO CORDOVA	CA	95670-2435	\$120.38
532192	7507000060000	JAMES ROBERTS	2840	TIFFANY WEST WAY		SACRAMENTO	CA	95827-1418	\$122.85
	15291 5601040020000	WESLEY & JENNIFER CAIRNS	2313	ROSADO WAY		RANCHO CORDOVA	CA	95670-5231	\$123.12
	231410 7601610010000	TERRY M WHITE	600	PLATT CIR		EL DORADO HILLS	CA	95762-7301	\$123.63
	25259 6704900050000	AMY SWIST	11828	SLATE FALLS WAY		RANCHO CORDOVA	CA	95742-8017	\$124.84
	16510 7229700900000	LEONORA TRAVELLA	3151	LEA STERLING WAY		RANCHO CORDOVA	CA	95670-6261	\$126.43
597322	7222100640000	CHRISTOPHER BUDGE	10729	BELLONE WAY		RANCHO CORDOVA	CA	95670-6927	\$127.16
	52655 7201720210000	ERIC & DENISE CHAPMAN	11853	OPAL RIDGE WAY		RANCHO CORDOVA	CA	95742-8020	\$128.10
	11020 7226000920000	MOHAMMAD HOSSAIN	1180	LOCHINVAR AVE	APT 60	SUNNYVALE	CA	94087-5100	\$128.34
185940	5801630050000	STACEY ROSAS	2351	SABINE WAY		RANCHO CORDOVA	CA	95670-3945	\$131.03
	114743 5600920140000	LANI JONES	10511	GEORGETOWN DR		RANCHO CORDOVA	CA	95670-2250	\$133.84
244489	6800710050000	TIFFANY DOUGLASS	3008	SWANSEA WAY		RANCHO CORDOVA	CA	95670-5331	\$134.26
	48813 6707700810000	BRENDA SALAS	11833	STONE RIDGE WAY		RANCHO CORDOVA	CA	95742-8101	\$135.95
	33215 6707400270000	CRAIG BONNEAU	12075	SAGE WAGON WAY		RANCHO CORDOVA	CA	95742-7770	\$141.89
	66605 7702100120000	AGNES & JOSE PUZON	10426	S WHITE ROCK RD		RANCHO CORDOVA	CA	95670-5714	\$144.75
	66613 7702100120000	AGNES & JOSE PUZON	10426	S WHITE ROCK RD		RANCHO CORDOVA	CA	95670-5714	\$144.75
	158304 5805000050000	CATHY GALLETTA	2420	RASHAWN DR		RANCHO CORDOVA	CA	95670-4236	\$144.84
	158310 5805000060000	CATHY GALLETTA	2420	RASHAWN DR		RANCHO CORDOVA	CA	95670-4236	\$144.84
	231962 7601710060000	GENEVIEVE CHAPMAN	2648	PASEO DR		RANCHO CORDOVA	CA	95670-3433	\$144.84
	10994 6706000210000	ALLISON CAMPBELL	11709	CORINO WAY		RANCHO CORDOVA	CA	95742-8033	\$145.29
	106574 5603910130000	NATHANIEL FIELDS	1805	KLAMATH RIVER DR		RANCHO CORDOVA	CA	95670-2810	\$145.94
	34486 5801710060000	KARLEN NALBANDYAN	10717	CAMPANA WAY		RANCHO CORDOVA	CA	95670-3915	\$145.96
	52437 7203620260000	CHRISTOPHER CARTER	10009	CRISTO DR		SACRAMENTO	CA	95829-8132	\$146.60
	591366 7220800110000	THU KHUC	10999	FABER WAY		RANCHO CORDOVA	CA	95670-6917	\$147.41
	114161 5600810100000	W MONSON & JENIFER BECKER	10473	GEORGETOWN DR		RANCHO CORDOVA	CA	95670-2263	\$156.50
497099	7502020010000	DANIEL MEDEIROS	2401	EL PAVO WAY		RANCHO CORDOVA	CA	95670-3131	\$157.75
	7307 6708700630000	BRENDA KALLVET	12360	PAWCATUCK WAY		RANCHO CORDOVA	CA	95742-7736	\$158.30
	40817 7500540050000	MALAIKA BOYD	2618	BRAYDO DR		RANCHO CORDOVA	CA	95670-1904	\$158.96
	19400 7229902710000	ANU AALTONEN	10881	WRAYSBURY WAY		RANCHO CORDOVA	CA	95670-6278	\$165.65
	21163 6706800130000	THELMA CASH	6971	MITCHLEN CT		SLOUGHHOUSE	CA	95683-9600	\$165.73
114053	5600750060000	EMILY ANNE FISK	16271	ALBRECHT AVE NE		CEDAR SPRINGS	MI	49319-8688	\$167.95

City of Rancho Cordova
Residential Refuse Delinquencies
as of June 29, 2015

EXHIBIT A

Acct #	Parcel Number	Billing Name	Street #	Street Name- PO BOX	Address 2	City	State	Zip Code	Total
31465	6705500720000	ALEXANDRA CONLEY	11775	BATTENBURG WAY		RANCHO CORDOVA	CA	95742-8032	\$168.37
1349	6708700130000	ERIC EVERETT	4129	BIG MEADOW WAY		RANCHO CORDOVA	CA	95742-7743	\$171.13
9676	5804700190000	RON SHEEHAN	11070	GINGERWOOD WAY		RANCHO CORDOVA	CA	95670-5255	\$171.13
10724	6704800510000	AMIRAH BESHIR	8948	CHERRY AVE		ORANGEVALE	CA	95662-2202	\$171.13
21200	7702400080000	ALEIYA MARTIN	10429	EL MERCADO DR		RANCHO CORDOVA	CA	95670-5901	\$171.13
21201	7702400080000	MELANIE BONNETT	10427	EL MERCADO DR		RANCHO CORDOVA	CA	95670-5901	\$171.13
21809	7701660020000	KORNELY PERZHU	10176	DE SOTO WAY		SACRAMENTO	CA	95827-2404	\$171.13
21810	7701660020000	KORNELY PERZHU	10176	DE SOTO WAY		SACRAMENTO	CA	95827-2404	\$171.13
28065	7702330110000	RONY SCOTT	3239	NOSLER CT		RANCHO CORDOVA	CA	95670-5742	\$171.13
34943	7701030140000	ALBERT E GILDING JR	3028	PORTSMOUTH DR		RANCHO CORDOVA	CA	95670-5321	\$171.13
42694	5803110290000	SAM MATSOYAN		PO BOX 538		FAIR OAKS	CA	95628-0538	\$171.13
44551	6707200580000	BROOKE DROEGE	5310	COPPER SUNSET WAY		RANCHO CORDOVA	CA	95742-8127	\$171.13
85283	7224600250000	RUBEN VALERIO	3482	PONZI CT		RANCHO CORDOVA	CA	95670-6971	\$171.13
110016	5601720050000	JOHN CASTORINA	2173	FORESTLAKE DR		RANCHO CORDOVA	CA	95670-2462	\$171.13
127977	5602500270000	WILLIAM A LINDSEY	7626	TURTLE COVE WAY		ELK GROVE	CA	95758-6902	\$171.13
167734	6705601050000	ALBERTO ODOR	11759	ARETE WAY		RANCHO CORDOVA	CA	95742-8045	\$171.13
221274	6804410120000	BARBARA HAZEWOOD	3257	EXPLORER DR		SACRAMENTO	CA	95827-2845	\$171.13
593879	7222100250000	MORGAN MITCHELL	10852	BELLONE WAY		RANCHO CORDOVA	CA	95670-6926	\$171.13
95728	7703220150000	ESTATE OF PAUL R VALDEZ	94-534	HALEKUI PL		WAIPAHU	HI	96797-2727	\$174.34
193799	5803400180000	MICHAEL SONGER	2233	KINGSTREE LN		RANCHO CORDOVA	CA	95670-4211	\$174.88
98764	5603000640000	GUY THOMAS MCCONNELL	10981	MIRA RIVER CT		RANCHO CORDOVA	CA	95670-2717	\$176.77
32459	6708200570000	ALLAN LACASSE	12262	CANYONLANDS DR		RANCHO CORDOVA	CA	95742-7707	\$177.89
4717	5805000230000	BILLY BARNES	2015	ZINFANDEL DR		RANCHO CORDOVA	CA	95670-4201	\$177.94
17182	5800230060000	MICHAEL MANOFF	2530	ANGIE WAY		RANCHO CORDOVA	CA	95670-4930	\$179.35
51633	6801040020000	MAREKA COLE	2	DAHLGEREN CT		SACRAMENTO	CA	95838-2051	\$179.71
42941	5800240130000	ROBERT & AMBER YOUNG	2505	ANGIE WAY		RANCHO CORDOVA	CA	95670-4929	\$179.89
8823	6708400990000	ZACK ROHRER	12309	MONTAUK WAY		RANCHO CORDOVA	CA	95742-7724	\$180.33
226005	6804930170000	JESSICA TAYLOR	3620	SUNRISE PINES DR		SACRAMENTO	CA	95827-2953	\$182.86
215285	5603500630000	LEONOR C AMADO	11143	JORDAN RIVER CT		RANCHO CORDOVA	CA	95670-2946	\$183.40
114815	5600960010000	JAMES M GONZALES	1108	CHANSOR AVE		RICHMOND	CA	94801-3546	\$184.13
445442	6804930090000	OLALEYE OLATUNJI	3532	SUNRISE PINES DR		SACRAMENTO	CA	95827-2951	\$185.63
203505	7201610030000	LOUIS E HAMPTON	10555	OLSON DR		RANCHO CORDOVA	CA	95670-5527	\$189.00
226333	6805000260000	JOSEPHINE SIMPSON	3625	SUNRISE PINES DR		SACRAMENTO	CA	95827-2952	\$190.84
5938	7203100350000	CHRISTINE BATEY	2957	CALLE DEL SOL WAY		RANCHO CORDOVA	CA	95670-5637	\$191.20
647668	7221000320000	KIM SUNG	10921	BELLONE WAY		RANCHO CORDOVA	CA	95670-6919	\$191.54
42546	5604210130000	ADRIAN & JOSHUA TRUJILLO	10570	APPLE GROVE WAY		RANCHO CORDOVA	CA	95670-2317	\$192.48
239078	7700610010000	TRUST OF HENDRIX	3243	PORTSMOUTH DR		RANCHO CORDOVA	CA	95670-5352	\$198.26
33377	6708500530000	MARTHA WELLS	4000	BORDERLANDS DR		RANCHO CORDOVA	CA	95742-7748	\$199.33
185777	5801620060000	VERNON H WAGNER	2368	MCGREGOR DR		RANCHO CORDOVA	CA	95670-3962	\$199.50
15160	5701040080000	NINA LUTZ	2557	FURMINT WAY		RANCHO CORDOVA	CA	95670-3619	\$201.41
106028	5604000690000	TRUST OF LADD		PO BOX 276330		SACRAMENTO	CA	95827-6330	\$201.68
211725	7203630290000	GLORIA POGUE		PO BOX 231853		SACRAMENTO	CA	95823-0414	\$201.68
11854	6708000010000	ALICE HIRAHARA	4259	CHOTEAU CIR		RANCHO CORDOVA	CA	95742-7766	\$201.68
617520	7701320040000	DEBRA WILLIAMS	1128	CLAIRE AVE		SACRAMENTO	CA	95838-1614	\$204.65
19114	7600540130000	PETER & JAMIE GOMEZ	2201	MAXINE WAY		RANCHO CORDOVA	CA	95670-2018	\$206.00
26486	6804430120000	SIMONE TESSLER	11550	WEST SIDE POTTER VALLEY RD		POTTER VALLEY	CA	95469-8722	\$207.78
51772	6706100160000	ANGELA SLAUGHTER	4463	MALANA CT		RANCHO CORDOVA	CA	95742-8060	\$217.35
219867	6804350180000	PEDRO A PILAR	3642	GOLDSBORO CT		SACRAMENTO	CA	95827-2948	\$222.08
51083	5804200020000	NGUYEN SUM H TRUST	117	BLACK MOUNTAIN CIR		FREMONT	CA	94536-6578	\$225.73
26483	5603000300000	AJING XIAN	10041	TYLER RIVER CT		RANCHO CORDOVA	CA	95670-2724	\$225.80
35072	6705300310000	MARK BURKE	4371	CREGAN CT		RANCHO CORDOVA	CA	95742-8090	\$225.80
37234	6708100490000	JEANETTE WATSON	12430	CANYONLANDS DR		RANCHO CORDOVA	CA	95742-7712	\$225.80
45883	6709300160000	ANJEELECA WOOD	4060	BRANIGAN LAKE WAY		RANCHO CORDOVA	CA	95742	\$225.80
116561	5601220030000	JOHN CASTORINA	2110	FORESTLAKE DR		RANCHO CORDOVA	CA	95670-2409	\$225.80
239704	7700730010000	ROBERT CRABTREE	3156	PORTSMOUTH DR		RANCHO CORDOVA	CA	95670-5346	\$225.80
398021	5601740040000	JOHN CASTORINA	2173	FORESTLAKE DR		RANCHO CORDOVA	CA	95670-2462	\$225.80
23647	5601720120000	VERONICA GUERRERO	1420	TOWSE DR		WOODLAND	CA	95776-6715	\$226.85
8926	7702350060000	PAUL CRISS	5040	LEXINGTON CIR		LOOMIS	CA	95650-7108	\$228.37
9422	7702350060000	PAUL CRISS	5040	LEXINGTON CIR		LOOMIS	CA	95650-7108	\$228.37
46183	6708000290000	VLADIMIR & TATYANA RAPPOPOV	4147	CHOTEAU CIR		RANCHO CORDOVA	CA	95742-7765	\$230.24
548265	5600720250000	JANET M ROTHERMEL	2032	FARNSWORTH WAY		RANCHO CORDOVA	CA	95670-2213	\$234.70
11319	7600710030000	CRAIG TOWNSEND	2244	RHODA WAY		RANCHO CORDOVA	CA	95670-2029	\$238.27
16474	7701710030000	ERICK WILSON & PEGGY JOHNS	10419	MILLS TOWER DR		RANCHO CORDOVA	CA	95670-5414	\$238.27
25514	5801020140000	ZACHARY & RENEE GAW	2355	PINTURO WAY		RANCHO CORDOVA	CA	95670-5248	\$238.27
26287	6805120250000	MOON D & JOUNG H KIM	3281	TIOGA RD	APT 101	CONCORD	CA	94518-2069	\$238.27
34517	7701820200000	JAY H CURKENDALL	4206	ZEPHYR WAY		SACRAMENTO	CA	95821-2231	\$238.27
119286	5601440170000	LAURA BARDASCINO	111	LOCUST ST	APT TH-53	WOBURN	MA	01801-3865	\$238.27
203029	7201510080000	LILA WATI SINGH	2948	MILLS PARK DR		RANCHO CORDOVA	CA	95670-5502	\$238.27
346189	7203100200000	RAMON CASTILLO	2994	CALLE DEL SOL WAY		RANCHO CORDOVA	CA	95670-5638	\$238.27
48315	5701860020000	JARED VARNEY	117	PERRAUD DR		FOLSOM	CA	95630-2959	\$238.30
22167	7701030260000	NATHAN WENELL	1069	GALSTON DR		FOLSOM	CA	95630-6134	\$238.68
219087	6804200390000	TRUST OF GREEN	3316	CAHILL CT		SACRAMENTO	CA	95827-2306	\$240.22
11560	7702900340000	KEVIN KENNEDY	10049	VIEWWOODS CT		SACRAMENTO	CA	95827-2330	\$241.80
14246	7229702040000	NANCY VICTORIOSO	3143	MINTURN WAY		RANCHO CORDOVA	CA	95670-6271	\$241.80
148333	5703120110000	LINDA NEELY VEST	10270	E TARON DR	APT 273	ELK GROVE	CA	95757-8222	\$244.81
25285	7602340130000	SANDRA KAY ANDERSON	215	MARGARET WAY		RIPON	CA	95366-9317	\$244.92
238014	7602440060000	TRUST OF WOOD	2426	EL ROCCO WAY		RANCHO CORDOVA	CA	95670-3156	\$245.84
29101	6804330290000	ROBIN TOMLIN	3340	VIRGO ST		SACRAMENTO	CA	95827-2839	\$249.03

City of Rancho Cordova
Residential Refuse Delinquencies
as of June 29, 2015

EXHIBIT A

Acct #	Parcel Number	Billing Name	Street #	Street Name- PO BOX	Address 2	City	State	Zip Code	Total
193811	5803400200000	JOHN A KING	2229	KINGSTREE LN		RANCHO CORDOVA	CA	95670-4211	\$249.64
19399	6800910080000	MATT CROUCH	9928	LINCOLN VILLAGE DR		SACRAMENTO	CA	95827-2908	\$250.65
21229	5601520110000	VREVV FARGSYAN	10805	OAKTON WAY		RANCHO CORDOVA	CA	95670-2440	\$252.01
9331	7702500160000	PERNELL RUFFIN III	10105	MONTE VALLO CT		SACRAMENTO	CA	95827-2469	\$254.21
554458	7602340160000	SERGIO GOMEZ	2523	MARTINIO CT		RANCHO CORDOVA	CA	95670-3427	\$254.78
40094	5602030050000	BANK OF AMERICA	1800	TAPO CANYON RD		SIMI VALLEY	CA	93063-6712	\$256.22
11939	5801220070000	RAY TOLENTINO	2271	ZINFANDEL DR		RANCHO CORDOVA	CA	95670-5138	\$259.53
231083	7601530100000	CATHERINE MCCUNE	2668	GARRETT WAY		RANCHO CORDOVA	CA	95670-3538	\$260.33
224600	6804800040000	PAULINE M DAVILA	3433	CORBIN WAY		SACRAMENTO	CA	95827-2339	\$261.23
16486	5801820100000	GERALD R & KANDACE E CISCO	10920	WALNUTWOOD WAY		RANCHO CORDOVA	CA	95670-5115	\$264.21
173096	6704400450000	STEPHANIE MONICK	11871	HERODIAN DR		RANCHO CORDOVA	CA	95742-8000	\$264.21
171686	6704400980000	SELENA BRUSUELAS	3974	IRON GATE WAY		RANCHO CORDOVA	CA	95742-8002	\$266.41
150818	5800440150000	ROBERT & RHONDA DEAN	10828	SCOTSMAN WAY		RANCHO CORDOVA	CA	95670-5015	\$268.03
9003	7701320190000	MARIA TERESA VIRGEN	2963	JOERGER ST		RANCHO CORDOVA	CA	95670-5314	\$273.09
132817	5700810080000	BOB WAGG	10644	CHARDONAY DR		RANCHO CORDOVA	CA	95670-3844	\$276.28
133652	5700950070000	LINDA L CARDOZA	2554	GANZAN WAY		RANCHO CORDOVA	CA	95670-3624	\$278.40
22563	6709200890000	MICHELE KOEHLER	3929	ARISTOTLE CIR		RANCHO CORDOVA	CA	95742-8105	\$278.73
42720	7501510190000	BANK OF AMERICA	1800	TAPO CANYON RD		SIMI VALLEY	CA	93063-6712	\$278.74
367676	5602800480000	DONALD WROTH	2054	KLAMATH RIVER DR		RANCHO CORDOVA	CA	95670-2913	\$284.37
123729	7601820020000	LANIA OLSEN	2680	ELLENBROOK DR		RANCHO CORDOVA	CA	95670-3541	\$284.58
52914	7702500180000	R & MAI NGUYEN LIVING TRUST	10113	MONTE VALLO CT		SACRAMENTO	CA	95827-2469	\$284.66
224222	6804800330000	THELMA MARSH	3237	SATURN DR		SACRAMENTO	CA	95827-2323	\$291.33
30217	7601010140000	DALE & JOLINE LAYTON	10213	LOS PALOS DR		RANCHO CORDOVA	CA	95670-3425	\$306.88
458046	5603100600000	ASHLEY & MATTHEW VONRADEF	10082	KERN RIVER CT		RANCHO CORDOVA	CA	95670-2712	\$308.29
556352	5801810160000	MARSHA ROBINSON	10889	WALNUTWOOD WAY		RANCHO CORDOVA	CA	95670-5144	\$309.34
33681	7701220270000	BRENDA PULIDO	10405	ROCKINGHAM DR		RANCHO CORDOVA	CA	95670-5859	\$311.95
19339	6704400700000	M&M PROPERTIES	8367	LA RIVIERA DR		SACRAMENTO	CA	95826-1654	\$312.13
23415	5700730180000	CHRIS WEST	2524	CHASSELLA WAY		RANCHO CORDOVA	CA	95670-3741	\$312.13
33065	5801530240000	KIM NAUMOVSKI	2329	MAYO CT		RANCHO CORDOVA	CA	95670-3923	\$312.13
44129	5600340040000	CHERYL WILLIAMSON	10398	AMBASSADOR DR		RANCHO CORDOVA	CA	95670-2204	\$312.13
46188	7601210090000	JONATHAN OKEEFFE	10376	HOLMES WAY		RANCHO CORDOVA	CA	95670-2017	\$312.13
48452	7229700980000	ROBERT & CLAUDIA GRENKE	10854	ATHERSTONE DR		RANCHO CORDOVA	CA	95670-6265	\$312.13
93275	7702500760000	MATTHEW & JENNIFER LANE	3225	SMITHLEE DR		SACRAMENTO	CA	95827-2427	\$312.13
163642	6705400520000	EDWARD FIRTH	15708	RACINE CV		AUSTIN	TX	78717-5322	\$312.13
405037	6803470150000	MARIO LOPEZ	10005	VANGUARD DR		SACRAMENTO	CA	95827-2328	\$312.13
34637	6704700570000	BEVERLY FISHER	11899	COBBLE BROOK DR		RANCHO CORDOVA	CA	95742-8008	\$314.38
44569	5700950150000	COLFIN AI-CA 5 LLC	2537	TANNAT WAY		RANCHO CORDOVA	CA	95670-3628	\$316.02
591237	5702850260000	JODIE NAUMOVSKI	2415	NEGRARA WAY		RANCHO CORDOVA	CA	95670-3822	\$316.99
108328	5604240280000	NANCY BRIGGS	2320	MILLS RANCH WAY		RANCHO CORDOVA	CA	95670-2340	\$319.02
69419	5702910120000	KINDERLYN BROWN	2750	MENDONCA DR		RANCHO CORDOVA	CA	95670-4819	\$319.73
40814	7500540050000	PAULETTE LEE	2620	BRAVADO DR		RANCHO CORDOVA	CA	95670-1904	\$324.81
21178	6707700350000	LARIN CISCOE	11817	SOPHOCLES DR		RANCHO CORDOVA	CA	95742-8063	\$325.38
49902	5800920020000	DONALD B LAMB	10934	CRISTOBAL WAY		RANCHO CORDOVA	CA	95670-4121	\$327.03
41169	7301020030000	CHRISTIAN SAMAYOA	10212	LOS PALOS DR		RANCHO CORDOVA	CA	95670-3426	\$328.59
104058	5603810040000	CHRIS LYON	2221	EAGLE RIVER CT		RANCHO CORDOVA	CA	95670-2831	\$333.02
638590	7702800500000	RABINOVICH GRIGORIY	10174	COUNTRY WAY		SACRAMENTO	CA	95827-2462	\$333.02
191692	5801010060000	LESLIE SANDERSON	2364	PINTURO WAY		RANCHO CORDOVA	CA	95670-5247	\$336.48
605263	6804600240000	SUZANNE GEORGE	9849	CULP WAY		SACRAMENTO	CA	95827-3515	\$338.77
604491	7602430010000	MONICA HARRINGTON	2400	EL CHICO CIR		RANCHO CORDOVA	CA	95670-3124	\$339.72
50325	7226000770000	MITESH & SWATI PRUTHI	3579	RULANDER WAY		RANCHO CORDOVA	CA	95670-6995	\$340.56
39334	7702400430000	CHAD MORRIS	10478	SIERRA CREST DR		RANCHO CORDOVA	CA	95670-5862	\$341.06
146913	5703010030000	GARY D YARBER	10575	SEMIILLON WAY		RANCHO CORDOVA	CA	95670-3834	\$344.28
209330	7203100520000	ROBERT E ROSS	2952	KACHINA WAY		RANCHO CORDOVA	CA	95670-5634	\$349.92
97432	7702900170000	JOAN KENNEDY	3201	MAGICWOODS CT		SACRAMENTO	CA	95827-2316	\$352.16
90945	5701030130000	VICTORIA HARVEY-DETOMA	2537	AUGIBI WAY		RANCHO CORDOVA	CA	95670-3615	\$352.80
219490	6804330100000	MARLENE C TUTHILL	9900	PO BOX 9003		CITRUS HEIGHTS	CA	95621-9003	\$354.48
44309	6801050020000	WESTERN AMERICAN INVS INC	10540	VANGUARD DR		SACRAMENTO	CA	95827-2327	\$362.56
132272	5700720060000	JOHN J MCCARTHY	4279	DOLECETTO DR		RANCHO CORDOVA	CA	95670-3710	\$366.36
34330	6708000390000	KRISTINE BALLARD	4279	BORDERLANDS DR		RANCHO CORDOVA	CA	95742	\$369.68
48016	7201510230000	VITALIY MAZNIK	4301	TYRONE WAY		CARMICHAEL	CA	95608-1650	\$371.43
823	7600830050000	ULF J EKEROTH	1360	LOMBARD ST	APT 106	SAN FRANCISCO	CA	94109-1471	\$375.35
412632	6805200160000	LISA SANTOS	8921	SUTTERS GOLD DR		SACRAMENTO	CA	95826-4033	\$375.35
65946	5803900510002	LELAND CLARK	2358	BRIDLEWOOD DR		RANCHO CORDOVA	CA	95670-4277	\$376.57
51582	7602330080000	CHRISTIANA TRUST	1800	TAPO CANYON RD		SIMI VALLEY	CA	93063-6712	\$381.00
21110	6800720340000	SHARON MARTIN	9909	ARIES WAY		SACRAMENTO	CA	95827-2901	\$391.91
153025	5800520100000	GLEN H LYON	69	LINCOLN BLVD		LINCOLN	CA	95648-6303	\$392.46
4601	5601530210000	MICHAEL & TAMMIE MARTINEZ	10884	OAKTON WAY		RANCHO CORDOVA	CA	95670-2449	\$392.64
27547	7226000340000	GEORGE & JULIE ABRAHAM	3553	RAINSONG CIR		RANCHO CORDOVA	CA	95670-6983	\$393.40
29143	6705100900000	RAJPREET S & ANITA DHESI	11895	APPOLON DR		RANCHO CORDOVA	CA	95742-8074	\$393.40
32286	7702600680000	ALINA VORONENKO	10235	PISTACHIO WAY		SACRAMENTO	CA	95827-2472	\$393.40
34262	5801450110000	KRIS SIMMS	2291	WHISTLER WAY		RANCHO CORDOVA	CA	95670-3964	\$393.40
37733	7601730040000	KAREN M ELIOT	2674	EL SEGUNDO DR		RANCHO CORDOVA	CA	95670-3458	\$393.40
39194	6801250010000	EULICES CUEVOS	3401	EXPLORER DR		SACRAMENTO	CA	95827-2905	\$393.40
48468	5601310060000	KAMRAN NAKHAEI	2078	KELLOGG WAY		RANCHO CORDOVA	CA	95670-2451	\$393.40
221850	6804510110000	BERNIE P J DALANAN	3552	GRANBY DR		SACRAMENTO	CA	95827-3523	\$393.40
612733	7703100160000	SHAWN TAYLOR	10205	ROCKINGHAM DR		SACRAMENTO	CA	95827-2452	\$393.40
203816	7201640080000	TRUST OF MARIER	2934	GRAYSON WAY		RANCHO CORDOVA	CA	95670-5610	\$397.68
511242	7700730140000	JEREMY CHAPMAN	3081	SWANSEA WAY		RANCHO CORDOVA	CA	95670-5349	\$397.68

City of Rancho Cordova
Residential Refuse Delinquencies
as of June 29, 2015

EXHIBIT A

Acct #	Parcel Number	Billing Name	Street #	Street Name- PO BOX	Address 2	City	State	Zip Code	Total
19686	6801530090000	DANIEL OCAMPO	3536	GEMINI WAY		SACRAMENTO	CA	95827-2926	\$401.63
17242	6704400480000	MICHAEL MCKEE	11883	HERODIAN DR		RANCHO CORDOVA	CA	95742-8000	\$401.64
217673	7501940020000	SHERYL REN BAKE	2211	W LA LOMA DR		RANCHO CORDOVA	CA	95670-3145	\$402.65
638810	5805000190000	BETTY DAY	3635	ALBERTA AVE		SACRAMENTO	CA	95821-3807	\$405.98
153533	5800750030000	ELIZABETH PEARCE	2316	BENITA DR		RANCHO CORDOVA	CA	95670-5242	\$406.63
113721	6705600320000	JOHN ELKINS	4439	NIOBE CIR		RANCHO CORDOVA	CA	95742-8044	\$407.65
46703	5601820190000	GIOVANI & DORCAS QUERO	1705	LOMBARD LN		LINCOLN	CA	95648-3208	\$408.33
10999	5802140030000	DACIA OSTRANDER	10745	CARLOS WAY		RANCHO CORDOVA	CA	95670-4003	\$408.54
24675	6704500490000	LAURA ESCOBEDO	4494	RUBY LANDING WAY		RANCHO CORDOVA	CA	95742-8049	\$411.83
189282	6705600470000	JESEVIC CHUSON	4212	TOPAZ VALLEY WAY		RANCHO CORDOVA	CA	95742-8023	\$411.83
136015	5701040010000	ROBERT PAWLIK	2556	RIBIER WAY		RANCHO CORDOVA	CA	95670-3714	\$412.49
9426	6704600470000	JUSTINA JONES	11852	AUTUMN SUNSET WAY		RANCHO CORDOVA	CA	95742-8009	\$415.36
150686	5800430170000	ROSA LEE CRAWFORD		PO BOX 189		RIO LINDA	CA	95673-0189	\$415.68
221696	6804440220000	JERRY SMALER	20138	SANTA RITA ST		WOODLAND HILLS	CA	91364-3544	\$415.68
248422	7701520350000	CATHERINE MACKLIN	10520	ABBOTTFORD WAY		RANCHO CORDOVA	CA	95670-5804	\$415.68
342679	7602340140000	RICHARD WALL	2578	LA CUMBRA CIR		RANCHO CORDOVA	CA	95670-3456	\$415.68
38390	7702400270000	EVERBANK	8100	NATIONS WAY		JACKSONVILLE	FL	32256-4405	\$416.85
45025	7229702400000	JOHN SHEN	10844	NEDERLAND WAY		RANCHO CORDOVA	CA	95670-6268	\$419.36
646852	6803420020000	BLAKE NILES	3328	CHISWELL WAY		SACRAMENTO	CA	95827-2310	\$421.59
594545	5700640100000	NANCY JO WILLIAMS	2529	FURMINT WAY		RANCHO CORDOVA	CA	95670-3619	\$426.27
69402	5702910120000	KINDERLYN BROWN	2750	MENDONCA DR		RANCHO CORDOVA	CA	95670-4819	\$428.65
398518	7203640030000	DIANE DELLAMAGGIORE	10873	PAIUTE WAY		RANCHO CORDOVA	CA	95670-5629	\$429.27
612717	5801040040000	WILLIAM W TOLLESTRUP	2657	RIVERSIDE BLVD	APT 2A	SACRAMENTO	CA	95818-2253	\$433.56
14549	7701620020000	JUAN CARLOS ROSELLO	10108	CRAWFORD WAY		SACRAMENTO	CA	95827-2402	\$437.37
233612	7601910150000	SALVADOR P BAUTISTA	10357	MALAGA WAY		RANCHO CORDOVA	CA	95670-3550	\$437.64
110025	5604400390000	KAY MCCAIG	2243	APPLE ORCHARD CT		RANCHO CORDOVA	CA	95670-2347	\$438.27
175828	5701110380000	MARY ZIMMER	2569	RIBIER WAY		RANCHO CORDOVA	CA	95670-3746	\$438.74
107756	7702330140000	ARNILYN TORRES	7845	WOODDALE WAY		CITRUS HEIGHTS	CA	95610-2635	\$439.36
39977	6704500920000	GRACE MUNGATI	11773	LILAC CANYON CT		RANCHO CORDOVA	CA	95742-8051	\$442.39
347365	7601440170000	JACOB ROSEN	2605	PALO VISTA WAY		RANCHO CORDOVA	CA	95670-3428	\$443.38
528190	6804410170000	ROB CLARK	3153	EXPLORER DR		SACRAMENTO	CA	95827-2831	\$443.38
142426	5702010090000	A & SHIRLE ROYCE T	2708	ZINFANDEL DR		RANCHO CORDOVA	CA	95670-4827	\$445.69
5993	5800830130000	MATTHEW HOPPER		PO BOX 993031		REDDING	CA	96099-3031	\$445.97
44937	7229800220000	OBAKHTA AHAD	3830	ANNADALE LN		SACRAMENTO	CA	95821-2058	\$447.49
220894	7600410150000	MONICA PEREZ	10209	AGNES CIR		RANCHO CORDOVA	CA	95670-2001	\$447.83
148890	6705400660000	GARRETT GATEWOOD	4067	COPPER LAKE WAY		RANCHO CORDOVA	CA	95742-8026	\$448.53
47251	5802030030000	ROBERT & ALMA R WEBER	10616	CAMPANA WAY		RANCHO CORDOVA	CA	95670-3914	\$457.56
38137	5800310050000	PAMELA M GOLDEN	2624	BETSY WAY		RANCHO CORDOVA	CA	95670-4940	\$458.63
422296	5804500040000	JON MELENDREZ	11003	AUTUMNWIND LN		RANCHO CORDOVA	CA	95670-4205	\$463.73
49092	5801140140000	NELLI BADIKYAN	2360	ALTA GARDEN LN	STE B	SACRAMENTO	CA	95825-1180	\$463.77
123467	5602040090000	DONALD PERKINS	6101	FAIR OAKS BLVD		CARMICHAEL	CA	95608-4818	\$464.76
112168	5600510050000	MICHAEL GRADY	10315	GEORGETOWN DR		RANCHO CORDOVA	CA	95670-2301	\$469.25
191140	5802220190000	TRUST OF HOLUK	10672	VIANI WAY		RANCHO CORDOVA	CA	95670-3940	\$471.95
362920	7601640170000	DAWNIELL KELSCHLL	10223	MALAGA WAY		RANCHO CORDOVA	CA	95670-3324	\$472.34
34449	5602900260000	SHALAINE REDDIC	11204	CEDAR RIVER CT		RANCHO CORDOVA	CA	95670-2902	\$473.09
11875	7700720140000	MERCELINO MEDINA	2914	WINCHESTER WAY		RANCHO CORDOVA	CA	95670-5337	\$473.72
24115	5600810030000	SVS ENTS INC	2158	DANBURY WAY		RANCHO CORDOVA	CA	95670-2270	\$473.72
32652	6708800820000	MARLENE JARAMILLO	12398	CANYONLANDS DR		RANCHO CORDOVA	CA	95742-7711	\$473.72
42999	6705000240000	AUSTIN SELF	11874	LARISA WAY		RANCHO CORDOVA	CA	95742-8064	\$473.72
44117	7701710170000	QUICKSTREAM INC	1420	E ROSEVILLE PKWY	STE 140195	ROSEVILLE	CA	95661-3078	\$473.72
62133	7701910280000	KENNETH L HOPE	4480	N BUHACH RD		MERCED	CA	95348-1947	\$473.72
62141	7701910280000	KENNETH L HOPE	4480	N BUHACH RD		MERCED	CA	95348	\$473.72
96341	5602800050000	RANDY SHEPHERD	277	SPYGLASS HL		ROSEVILLE	CA	95678-1225	\$473.72
219638	6804340030000	SHEILA LYN MAYES	9808	HEARTWOOD WAY		SACRAMENTO	CA	95827-2813	\$476.93
209336	7203100530000	BEVERLY SHAH	2948	KACHINA WAY		RANCHO CORDOVA	CA	95670-5634	\$477.05
484321	7601620100000	WILLIAM HOPPER	2609	SOBRANTE WAY		RANCHO CORDOVA	CA	95670-3315	\$477.94
239938	7700810070000	ROY T PICKERING	3079	RAMSGATE WAY		RANCHO CORDOVA	CA	95670-5342	\$478.20
4164	7229901790000	MARK KELLOGG	10921	TOWER PARK DR		RANCHO CORDOVA	CA	95670-6264	\$478.70
93311	7702500810000	RONALD C ADDISON	3232	SMITHLEE DR		SACRAMENTO	CA	95827-2471	\$480.25
539006	5803200090000	STEPHEN DEAN	2215	ELMCREST LN		RANCHO CORDOVA	CA	95670-4207	\$481.42
48446	5602700780000	ERIC HASCHKE	1095	HILLTOP DR	STE 194	REDDING	CA	96003-3811	\$495.02
29805	6705500630000	ALFRED BALBACH	11790	BATTENBURG WAY		RANCHO CORDOVA	CA	95742-8032	\$498.53
537267	5804300480000	SOCRRO MAYORGA	11008	GINGERWOOD WAY		RANCHO CORDOVA	CA	95670-5216	\$499.23
13907	7701110030000	AAK INVESTMENTS INC	6020	FAIR OAKS BLVD		CARMICHAEL	CA	95608-4817	\$503.52
119029	5601350020000	JONES THOMAS	2047	KELLOGG WAY		RANCHO CORDOVA	CA	95670-2434	\$503.94
563523	5804000470000	ERNESTO VELAZQUEZ	11232	RUSSIAN RIVER CT		RANCHO CORDOVA	CA	95670-2924	\$504.62
546425	5701630050000	EMILIO RAMIREZ	9461	TWIN LAKES AVE		ORANGEVALE	CA	95662-5422	\$505.43
7159	5805200140000	DANIEL J ALVES	11131	WOODKIRK CT		RANCHO CORDOVA	CA	95670-4273	\$507.10
25946	7701130170000	STACEY A BASE	10467	ABBOTTFORD WAY		RANCHO CORDOVA	CA	95670-5801	\$507.10
42974	6804410450000	SUSAN & KATIE & KELBY CAMPO	3241	RUSTICWOOD WAY		SACRAMENTO	CA	95827-2816	\$507.10
228419	7601460020000	LAURA D ROGERS		PO BOX 1356		GALT	CA	95632-1356	\$508.25
205204	7201720300000	GLENDA SMITH	2933	WESTON WAY		RANCHO CORDOVA	CA	95670-5524	\$509.07
23628	7703100240000	TATYANA TURANSKAYA	3301	GLENMOOR DR		SACRAMENTO	CA	95827-2434	\$512.47
445515	5800420060000	BRIAN KINDSVATER	10820	GLENHAVEN WAY		RANCHO CORDOVA	CA	95670-4947	\$512.96
48369	7702220180000	ERIKA KREBS	2775	LARKSPUR LN		SACRAMENTO	CA	95864-3723	\$513.37
34470	5700740070000	MICHAEL HUFFSTUTLER	10558	MALVASIA DR		RANCHO CORDOVA	CA	95670-3747	\$518.89
8767	6708000860000	BIRTHA BILLOUPS	12216	HETCH HECHY DR		RANCHO CORDOVA	CA	95742-7762	\$519.04
154760	5801040030000	TRUST OF PEEK	2332	BENITA DR		RANCHO CORDOVA	CA	95670-5242	\$519.72

City of Rancho Cordova
Residential Refuse Delinquencies
as of June 29, 2015

EXHIBIT A

Acct #	Parcel Number	Billing Name	Street #	Street Name- PO BOX	Address 2	City	State	Zip Code	Total
119	7702310020000	LISA ZOLFARELLI	3133	CHETTENHAM DR		RANCHO CORDOVA	CA	95670-5708	\$520.43
30170	5703130060000	TIFFANY AUBEL	2609	LUVETA WAY		RANCHO CORDOVA	CA	95670-4914	\$520.78
48080	7201510230000	INTECO SERVICES INC	7117	WALERGA RD	UNIT 2	SACRAMENTO	CA	95842-4619	\$522.53
620679	7220900750000	ARVIND VENAGOPAL	3212	BALADA WAY		RANCHO CORDOVA	CA	95670-6922	\$528.41
49983	7702220180000	ERIKA KREBS	2775	LARKSPUR LN		SACRAMENTO	CA	95864-3723	\$530.22
48805	7701810120000	ANDREY KUKHARETS	10325	MILLS STATION RD		RANCHO CORDOVA	CA	95670-5422	\$532.35
10956	6803700710000	JOHN YOUNG	3605	GOLDEN EAGLE WAY		SACRAMENTO	CA	95827-3518	\$535.46
248277	7701520120000	TERESA R WHITE	10253	S WHITE ROCK RD		RANCHO CORDOVA	CA	95670-5825	\$535.60
17819	6803700260000	MATTHEW JRIYASETATONG	9901	BURLINE ST		SACRAMENTO	CA	95827-3513	\$536.71
15034	6708500350000	VIRGINIA PANLASIGUI	12413	KIBBIE LAKE WAY		RANCHO CORDOVA	CA	95742-7717	\$540.93
16728	6801110030000	ROSS SUTHERLIN	3312	JUPITER DR		SACRAMENTO	CA	95827-2928	\$542.46
29862	6706700140000	JOE READYE	11883	STONEY OAKS CT		RANCHO CORDOVA	CA	95742-8134	\$542.46
33073	7602410100000	NADIA FARACI	10109	MAJO CT		RANCHO CORDOVA	CA	95670-3142	\$543.82
121719	5601830020000	LEEON JOHNSON	8241	SUMMERPLACE DR		CITRUS HEIGHTS	CA	95621-1059	\$543.82
133367	5700920130000	CASEY PLOGHOFT	2620	VERDELLO WAY		RANCHO CORDOVA	CA	95670-3614	\$543.82
179291	6704501000000	JOEL YOUNG		PO BOX 2551		SHOW LOW	AZ	85902-2551	\$543.82
181363	5801160120000	VICTOR WORTMAN	2515	MCGREGOR DR		RANCHO CORDOVA	CA	95670-5128	\$543.82
577936	6804410020000	RAYMOND MARTINEZ	3228	ALTAWOOD CT		SACRAMENTO	CA	95827-2842	\$544.26
32906	5800510030000	BANK OF NY SERIES	1800	TAPO CANYON RD		SIMI VALLEY	CA	93063-6712	\$544.34
24495	7701140030000	JASON S KILLIP	3233	CHETTENHAM DR		RANCHO CORDOVA	CA	95670-5836	\$546.62
84591	5801910140000	GUSTAVO VILLANUEAVA	10645	BISCAY WAY		RANCHO CORDOVA	CA	95670-3959	\$549.50
44118	7701710170000	QUICKSTREAM INC	1420	E ROSEVILLE PKWY	STE 140195	ROSEVILLE	CA	95661-3078	\$552.47
248220	7701520030000	JAMES E WALTERS	10305	S WHITE ROCK RD		RANCHO CORDOVA	CA	95670-5703	\$556.38
28439	6801520150000	MAISHA L WEARY	3549	GEMINI WAY		SACRAMENTO	CA	95827-2964	\$558.39
137677	5701610140000	BARBARA DOUGLAS	2637	FURMINT WAY		RANCHO CORDOVA	CA	95670-3621	\$558.66
219603	6804330280000	SILFREDO HERNANDEZ	3336	VIRGO ST		SACRAMENTO	CA	95827-2839	\$559.25
16940	6801530010000	ALLA NAUMOV	3504	GEMINI WAY		SACRAMENTO	CA	95827-2926	\$559.48
389391	7702210110000	ERNESTO VELAZQUEZ		PO BOX 2756		FAIR OAKS	CA	95628-9406	\$560.46
70375	5803110020000	MURAN HUSEIN	4016	CLARECASTLE CT		SACRAMENTO	CA	95826-5025	\$563.33
70391	5803110020000	MURAN HUSEIN	4016	CLARECASTLE CT		SACRAMENTO	CA	95826-5025	\$563.33
537848	5602800770000	ERNESTO VELAZQUEZ	11232	RUSSIAN RIVER CT		RANCHO CORDOVA	CA	95670-2924	\$565.23
32465	5702030090000	KEVIN RIVERS	2634	RIESLING WAY		RANCHO CORDOVA	CA	95670-4821	\$565.66
43966	6705800040000	JIHUA LIU & HONGBO YANG	12003	ERATO CIR		RANCHO CORDOVA	CA	95742-8087	\$566.49
45424	7701310120000	NORCAIR CORP	8733	NORTHAM DR		ANTELOPE	CA	95843-5452	\$571.15
592166	7702600320000	RANDY PROFIT	10238	SUNOL WAY		SACRAMENTO	CA	95827-2456	\$572.78
590503	5801050110000	DAVID BEAL-WEAVERING	2373	BENITA DR		RANCHO CORDOVA	CA	95670-5243	\$574.93
119183	5601430040000	FIDEL VAZQUEZ	10804	AMBASSADOR DR		RANCHO CORDOVA	CA	95670-2430	\$582.87
518043	5800610060000	ABGAR SARKISIAN	2248	BENITA DR		RANCHO CORDOVA	CA	95670-4009	\$583.30
112000	5600420010000	TRUST OF CALAY	2200	WOOD CLIFF WAY		RANCHO CORDOVA	CA	95670-2241	\$583.40
146017	5702640060000	JAMES HERD	251	ASHBURY ST	APT 4	SAN FRANCISCO	CA	94117-2002	\$583.48
203881	7201650020000	STEVEN WASHABAUGH	10600	OLSON DR		RANCHO CORDOVA	CA	95670-5620	\$583.48
405289	6805150060000	CONNIE GREKOFF	9738	WOODHOLLOW WAY		SACRAMENTO	CA	95827-2723	\$583.48
531939	7213500680000	DAVID GIN	10706	BASIE WAY		RANCHO CORDOVA	CA	95670-7317	\$583.48
7610	5801910110000	RAYMOND HERRERA	3500	DATA DR	APT 217	RANCHO CORDOVA	CA	95670-7942	\$585.47
19575	6803700300000	MARCELL ALADO	9947	PALM GROVE DR		SACRAMENTO	CA	95827-3532	\$586.28
228621	7601470080000	JOHN V PALMER	2636	DAWES ST		RANCHO CORDOVA	CA	95670-3504	\$586.50
100877	5603400600000	GHEZAVAT MICHAEL/WANG CHR	11011	RAINBOW RIVER CT		RANCHO CORDOVA	CA	95670-2722	\$588.42
398464	5601510010000	JOSEPH NORRIS	1900	KELLOGG WAY		RANCHO CORDOVA	CA	95670-2433	\$588.65
28030	5801920160000	ANSEL J ROBINSON	83	KAPIOLANI ST	APT 5	HILO	HI	96720-2924	\$589.75
104508	5603850110000	HERSCHEL MEREDITH	11048	NEW RIVER CIR		RANCHO CORDOVA	CA	95670-2730	\$594.00
28099	6801340010000	JAMES B THOMAS	3423	JUPITER DR		SACRAMENTO	CA	95827-2965	\$595.34
40064	5702010110000	DEEPAK PRAKASH & MOREEN PI	2716	ZINFANDEL DR		RANCHO CORDOVA	CA	95670-4827	\$595.34
10198	7213500460000	DEBRA DIANO	10794	BASIE WAY		RANCHO CORDOVA	CA	95670-7325	\$596.60
23420	6708000220000	JONATHAN SHARP	627	140TH AVE NE		BELLEVUE	WA	98005-4719	\$599.07
114494	5600910020000	CHRISTINA LAXTON	2117	FARNSWORTH WAY		RANCHO CORDOVA	CA	95670-2214	\$602.98
597592	5603910300000	TRUST OF DRIMMER	1255	RACQUET CLUB DR		AUBURN	CA	95603-3022	\$603.73
2890	5801220100000	JOHN MCCANTS	2118	STARRLYN WAY		RANCHO CORDOVA	CA	95670-2234	\$609.10
142122	5701910060000	JOHN MCCANTS	2118	STARRLYN WAY		RANCHO CORDOVA	CA	95670-2234	\$609.10
185375	5801450160000	IDA F STRINGFELLOW	2271	WHISTLER WAY		RANCHO CORDOVA	CA	95670-3964	\$609.10
189894	5601160040000	MARY E MCCANTS	2212	WARRENTON DR		RANCHO CORDOVA	CA	95670-2238	\$609.10
219782	6804350060000	MICHAEL R ANDREW	9820	CRIMSONWOOD WAY		SACRAMENTO	CA	95827-2807	\$609.10
23615	5802210210000	AUBREY JACOBSEN	10646	AUDUBON WAY		RANCHO CORDOVA	CA	95670-3908	\$609.43
3952	7229700700000	JOSH BALLARD	3158	FLAGLER WAY		RANCHO CORDOVA	CA	95670-6258	\$611.50
485014	7600520020000	JOHN GARCIA	2208	RHODA WAY		RANCHO CORDOVA	CA	95670-2029	\$611.82
34013	7700740040000	ISMAEL AGUILAR	3062	SWANSEA WAY		RANCHO CORDOVA	CA	95670-5348	\$611.94
106092	5604000790000	BELGIN VANDERPLOEG	26431	CROWN VALLEY PKWY		MISSION VIEJO	CA	92691-6360	\$611.94
116918	5601320100000	HUBERT J HURLEY	4471	RATTLESNAKE BAR RD		PILOT HILL	CA	95664-9604	\$618.62
25061	6708200540000	YOUNG CHOY	12325	IMPERIAL HWY		NORWALK	CA	90650-8304	\$618.86
238615	7602700070000	PATRICIA M SMITH		PO BOX 1406		RANCHO CORDOVA	CA	95741-1406	\$619.11
82421	7223900050000	REBECCA KRAMER	3351	TUALATIN WAY		RANCHO CORDOVA	CA	95670-6957	\$621.05
19577	6803620030000	ERIC E ATKINSON	3528	ASTRAL DR		SACRAMENTO	CA	95827-3540	\$624.21
30081	5702030010000	CYNTHIA BLUST	2600	RIESLING WAY		RANCHO CORDOVA	CA	95670-4821	\$624.21
37921	5603100070000	PAUL SALTSMAN/MONICA CAMIL	2216	BROAD RIVER CT		RANCHO CORDOVA	CA	95670-2702	\$624.21
113986	6705501160000	HERMILINA SANNADAN	163	SANTA CRUZ AVE		DALY CITY	CA	94014-1051	\$624.21
121269	6704500620000	STASI DIAVATIS	11774	AZALEA GARDEN WAY		RANCHO CORDOVA	CA	95742-8047	\$624.21
11074	5800820190000	DEVIN & RAINY BRUCE	2261	CRERVANTES DR		RANCHO CORDOVA	CA	95670-4125	\$625.03
12190	5700920060000	CHRIS REDMON	2524	TORMOLO WAY		RANCHO CORDOVA	CA	95670-3634	\$625.06
219335	6804200800000	LARRY W RUSHING	3332	FELTHAM WAY		SACRAMENTO	CA	95827-2314	\$631.19

City of Rancho Cordova
Residential Refuse Delinquencies
as of June 29, 2015

EXHIBIT A

Acct #	Parcel Number	Billing Name	Street #	Street Name- PO BOX	Address 2	City	State	Zip Code	Total
613638	5604100100000	TRUST OF MULDROW	11137	TEXAS RIVER CT		RANCHO CORDOVA	CA	95670-2819	\$632.02
210336	7600910170000	NOREEN JAMES	10323	DOYLE WAY		RANCHO CORDOVA	CA	95670-2011	\$637.03
33445	6708600010000	SEAN BANKS	4185	BORDERLANDS DR		RANCHO CORDOVA	CA	95742-7752	\$639.03
132626	5700730390000	RICKEY M BONNER	10569	MALVASIA DR		RANCHO CORDOVA	CA	95670-3748	\$640.81
223391	7600540080000	SHERLI J CAHOON	2225	MAXINE WAY		RANCHO CORDOVA	CA	95670-2018	\$640.81
568673	6803640430000	KAREN J LEARDINDI	9910	PALM GROVE DR		SACRAMENTO	CA	95827-3533	\$641.40
219371	6804200860000	OANH NGUYEN	3308	FELTHAM WAY		SACRAMENTO	CA	95827-2314	\$641.61
153397	5800730050000	KALATRI M CAISE	2325	PINTURO WAY		RANCHO CORDOVA	CA	95670-5229	\$643.49
10635	6706400450000	GREGORY HAMPTON	11844	DELAVAN CIR		RANCHO CORDOVA	CA	95742-8061	\$643.49
97596	7702900420000	WILLYPHIP MAULIT	3108	HOGARTH DR		SACRAMENTO	CA	95827-2344	\$645.77
29640	5601120060000	ALICE K MATTAR	2125	DANBURY WAY		RANCHO CORDOVA	CA	95670-2206	\$646.61
34459	7502910030000	ALLEN SCARBROUGH	2418	EL BURLON CIR		RANCHO CORDOVA	CA	95670-3116	\$647.42
144357	5702330050000	KENNETH L HAINES	2712	BARBERA WAY		RANCHO CORDOVA	CA	95670-4805	\$653.63
130178	5700410110000	ANTHONY L WARNKE	10601	LAMBRUSCA DR		RANCHO CORDOVA	CA	95670-3815	\$660.17
622123	7222200310000	GREGORY WOLPERT	3341	BALADA WAY		RANCHO CORDOVA	CA	95670-6942	\$661.46
67801	7500530050000	JODY K RASMUSSEN	115	KASEBERG DR		ROSEVILLE	CA	95678-1104	\$661.51
67828	7500530050000	JODY K RASMUSSEN	115	KASEBERG DR		ROSEVILLE	CA	95678-1104	\$661.51
16068	7229901110000	MICHELLE ROSS	3114	LEA STERLING WAY		RANCHO CORDOVA	CA	95670-6260	\$663.87
39064	6801420390000	NATIONSTAR MTG LLC	350	HIGHLAND DR		LEWISVILLE	TX	75067-4177	\$665.51
20654	7702800510000	ARTEM MKRTCHYAN	1315	W GLENOAKS BLVD		GLENDALE	CA	91201-2203	\$666.11
593135	5602800190000	ERNESTO VELAZQUEZ	11232	RUSSIAN RIVER CT		RANCHO CORDOVA	CA	95670-2924	\$667.38
205324	7201740070000	GRACE D DINGLER	2965	GRAYSON WAY		RANCHO CORDOVA	CA	95670-5609	\$667.59
132987	5700830020000	KIMBERLEE MARSHALL	2541	MOSCANO WAY		RANCHO CORDOVA	CA	95670-3820	\$669.05
615159	7703240100000	JOSE GUTIERREZ	3312	NUT PLAINS DR		SACRAMENTO	CA	95827-2441	\$671.03
221246	6804410070000	JULIET MEIGHAN	3208	ALTAWOOD CT		SACRAMENTO	CA	95827-2842	\$674.84
26514	7700640110000	RAYMUNDO HARO	3016	BLACKPOOL WAY		RANCHO CORDOVA	CA	95670-5308	\$679.14
32326	7702100190000	COREY BELL	10452	S WHITE ROCK RD		RANCHO CORDOVA	CA	95670-5714	\$679.14
28015	6801250040000	FRANKIE LY SINGH	10013	NEBULA WAY		SACRAMENTO	CA	95827-2933	\$679.32
646971	7223700670000	RAZA TOUHIDUR	3601	AMICI CT		RANCHO CORDOVA	CA	95670-6955	\$680.24
28212	5802210140000	JOHN ELLIS	10607	VIANI WAY		RANCHO CORDOVA	CA	95670-3934	\$681.40
11321	7202010040000	TOMI STINSON-AREVALO	415	GRANT ST	APT 508	OCEANSIDE	CA	92054-3343	\$681.52
211344	7203620020000	JOSIAH L EARLES	10815	PAIUTE WAY		RANCHO CORDOVA	CA	95670-5623	\$681.85
219240	6804200650000	WILLIE VAUGHN	3320	HOGARTH DR		SACRAMENTO	CA	95827-2341	\$681.85
592315	5602040040000	KEITH BURKHARDT	4740	CAMELLIA RD		FAIR OAKS	CA	95628-5523	\$682.04
5541	6708000910000	JOAN MCLAIN	12236	HETCH HECHY DR		RANCHO CORDOVA	CA	95742-7762	\$682.04
199395	7201310010000	GARY L KEREKES	10425	MILLS TOWER DR		RANCHO CORDOVA	CA	95670-5414	\$682.92
933	6707700080000	LIONEL GALLOWAY	4310	MOUNT KISCO WAY		RANCHO CORDOVA	CA	95742-8098	\$683.22
26622	6804200830000	PATRICK KELLY	3320	FELTHAM WAY		SACRAMENTO	CA	95827-2314	\$683.22
571925	5600630080000	SUSAN DEGITZ	5025	WILLOW ROCK WAY		SACRAMENTO	CA	95841-4912	\$683.38
199324	5803800080000	RICHARD BROWN	2260	WINDWARD LN		RANCHO CORDOVA	CA	95670-4220	\$683.49
222261	6804530120000	CHRISTINE PETTIS	9801	CULP WAY		SACRAMENTO	CA	95827-3515	\$683.92
569601	5700520010000	JIM LEDESMA	10284	COLOMA RD		RANCHO CORDOVA	CA	95670-3657	\$686.52
201654	7201310120000	TRAVICE J FITCH	9066	CLENDENEN WAY		SACRAMENTO	CA	95826-5512	\$686.87
215111	6704900160000	MICHAEL OFFIAH	4228	TOPAZ VALLEY WAY		RANCHO CORDOVA	CA	95742-8023	\$686.87
112419	5600610250000	MICHAEL R VILLA	10455	AMBASSADOR DR		RANCHO CORDOVA	CA	95670-2279	\$687.90
114216	5600820030000	BERNARD JACOBS	10482	ROSE HILL CT		RANCHO CORDOVA	CA	95670-2230	\$687.90
1077635	5601320140000	DAVID LEAL	2071	KELLOGG WAY		RANCHO CORDOVA	CA	95670-2453	\$687.94
4239	5601010200000	HOWARD ALEXANDER	10701	PRINCETON PIKE		PINE BLUFF	AR	71602-8549	\$688.05
27307	7700710060000	CANDISE M JOSEY	2939	BETLEN CT		RANCHO CORDOVA	CA	95670-5302	\$688.05
102754	5603700300000	LINDA EDWARDS		PO BOX 1772		FAIR OAKS	CA	95628-1772	\$688.37
19585	7701510050000	ALEJANDRO F GUERRERO	748	SAINT JAMES CT		GALT	CA	95632-8154	\$688.59
136972	5701420030000	LARRY R HODGE	2644	VERDELO WAY		RANCHO CORDOVA	CA	95670-3642	\$688.59
347781	7702900030000	RIVERA MARTIN	3145	HOGARTH DR		SACRAMENTO	CA	95827-2343	\$688.59
593702	5602900160000	MIKE DOUGL PORTER	105	MANNOCK CT		FOLSOM	CA	95630-8612	\$688.59
244554	6800710150000	RON C NEWSUM	9957	NEBULA WAY		SACRAMENTO	CA	95827-2913	\$688.62
638648	6803460230000	DEMETRIUS BELLAMY	5050	LAGUNA BLVD	STE 112-555	ELK GROVE	CA	95758-4151	\$688.63
433097	6803500050000	ORAWAN SYNHORST	10033	BEXLEY DR		SACRAMENTO	CA	95827-2301	\$688.93
75127	7701660070000	JUDY DILLENBURG	10154	DE SOTO WAY		SACRAMENTO	CA	95827-2404	\$689.05
428	7700710040000	ROBIN SMITH	2943	BETLEN CT		RANCHO CORDOVA	CA	95670-5302	\$689.13
116955	7224700480000	DAMAILI SMOTHER	3573	ENVERO WAY		RANCHO CORDOVA	CA	95670-6961	\$689.13
233765	7602010010000	JAMES R HOPKINS	2700	PASEO DR		RANCHO CORDOVA	CA	95670-3435	\$689.13
93012	7702500390000	ANN HUDDLESTON	4000	THORNHILL DR		SACRAMENTO	CA	95826-5037	\$689.15
189048	5801920230000	CARRIE BARBIER		PO BOX 165		ROSEVILLE	CA	95661-0165	\$689.15
9857	7702900450000	GARRET CHERI RANDALL	10080	BISCANEWOODS WAY		SACRAMENTO	CA	95827-2331	\$689.21
112004	5600420020000	TRUST OF CALAY	2200	WOODCLIFF WAY		RANCHO CORDOVA	CA	95670-2241	\$689.21
252691	7702700240000	ARBIN C KUMAR	3390	OTTER CT		HAYWARD	CA	94542-2616	\$689.21
601836	5700520120000	JENNIFER BOTTIMORE	2512	TORMOLO WAY		RANCHO CORDOVA	CA	95670-3631	\$689.21
121833	5601920050000	SHEILA BURNSIDE	10645	AMBASSADOR DR		RANCHO CORDOVA	CA	95670-2466	\$689.23
1088	6705100960000	EMILY SISNEROZ	11859	APOLON DR		RANCHO CORDOVA	CA	95742-8074	\$689.23
3130	6804200710000	HSBC BANK USA		PO BOX 957		BRANDON	FL	33509-0957	\$689.23
4178	6708001020000	BENJAMIN AVILA	12212	CONSERVANCY WAY		RANCHO CORDOVA	CA	95742-7763	\$689.23
8335	6801340020000	REBECCA & ROGER HORNER	3417	COMET CT		SACRAMENTO	CA	95827-2924	\$689.23
8601	7602520190000	BRAD NIBBELINK	109	MOSSGLEN CIR		SACRAMENTO	CA	95826-1724	\$689.23
11661	7601640330000	ERIN PLETCHER	2621	LA LOMA DR		RANCHO CORDOVA	CA	95670-3304	\$689.23
14206	7202020410000	SHERRIE DAVIS	10542	SILVERWOOD WAY		RANCHO CORDOVA	CA	95670-5532	\$689.23
18411	7229700560000	JASON KANG	10927	OAKHAM DR		RANCHO CORDOVA	CA	95670-6262	\$689.23
20422	7702900020000	MICHAEL & MARJORIE KELLEY	3141	HOGARTH DR		SACRAMENTO	CA	95827-2343	\$689.23
58925	6801370100000	SCOTT & SHANN SERRAO	10087	NEBULA WAY		SACRAMENTO	CA	95827-2973	\$689.23

City of Rancho Cordova
Residential Refuse Delinquencies
as of June 29, 2015

EXHIBIT A

Acct #	Parcel Number	Billing Name	Street #	Street Name- PO BOX	Address 2	City	State	Zip Code	Total
60996	7701630110000	ELEAS MYERS	10160	CRAWFORD WAY		SACRAMENTO	CA	95827-2461	\$689.23
61010	7701630110000	ELEAS MYERS	10160	CRAWFORD WAY		SACRAMENTO	CA	95827-2461	\$689.23
75119	7701660070000	GRADY DILLENBURG	10154	DE SOTO WAY		SACRAMENTO	CA	95827-2404	\$689.23
90896	7701620100000	JOSE GARCIA-SANCHEZ	3352	GOULD WAY		SACRAMENTO	CA	95827-2459	\$689.23
96306	7225200270000	EDWARD REGAN	3300	OSELOT WAY		RANCHO CORDOVA	CA	95670-6979	\$689.23
100690	5603400320000	KIM GIVENS		PO BOX 162		RANCHO CORDOVA	CA	95741-0162	\$689.23
102433	5603600060000	MICHAEL K JOHNSON	11105	MOOSE RIVER CT		RANCHO CORDOVA	CA	95670-2960	\$689.23
105016	7223800090000	REGINALD PASCUAL	3328	TUALATIN WAY		RANCHO CORDOVA	CA	95670-6957	\$689.23
106514	5603910040000	JOHN TENEYUCA	11008	WABASH RIVER CT		RANCHO CORDOVA	CA	95670-2728	\$689.23
116420	5601140030000	PETRILLO HILDEGARD	2134	DANBURY WAY		RANCHO CORDOVA	CA	95670-2207	\$689.23
119689	5601530060000	JAMES L JOHNSON	10824	OAKTON WAY		RANCHO CORDOVA	CA	95670-2441	\$689.23
121085	5601630070000	TIMOTHY WE MCCANDLESS	2020	MARYVALE WAY		RANCHO CORDOVA	CA	95670-2415	\$689.23
123703	6704500140000	CORNELIA DOSTY	11761	AZALEA GARDEN WAY		RANCHO CORDOVA	CA	95742-8047	\$689.23
127983	5602500280000	RICHARD A GIVENS	10641	COLOMA RD		RANCHO CORDOVA	CA	95670-3938	\$689.23
132672	5700740060000	BRIAN BOOTH	10554	MALVASIA DR		RANCHO CORDOVA	CA	95670-3747	\$689.23
136394	5701120010000	KEVIN MAY	2518	VERNACCIA CIR		RANCHO CORDOVA	CA	95670-3724	\$689.23
140060	5701640060000	LORRALEN SILVAS	2694	BARBERA WAY		RANCHO CORDOVA	CA	95670-3742	\$689.23
153483	5800730190000	EVA N RODRIGUEZ	2328	SONATA DR		RANCHO CORDOVA	CA	95670-5234	\$689.23
163394	5800940010000	ROB DEFE0	2265	CERVANTES DR		RANCHO CORDOVA	CA	95670-4125	\$689.23
166041	5702720090000	JAMIE MACH	10536	COLOMA RD		RANCHO CORDOVA	CA	95670-2325	\$689.23
179267	5700920200000	CASEY PLOGHOFT	2620	VERDELLO WAY		RANCHO CORDOVA	CA	95670-3614	\$689.23
187476	5801920060000	MICHAEL GRAY	10648	BISCAY WAY		RANCHO CORDOVA	CA	95670-3958	\$689.23
188540	7702800210000	PETER A HARTMAN	11230	GOLD EXPRESS DR	STE 310-395	GOLD RIVER	CA	95670-4484	\$689.23
189910	7701720190000	WAYNE MONTOYA	10413	BUENA PLAZA CIR		RANCHO CORDOVA	CA	95670-5403	\$689.23
191268	5802230170000	ROBERT CHA EDWARDS	2371	CORDOVA LN		RANCHO CORDOVA	CA	95670-3917	\$689.23
203241	7201520020000	RAED S AWABDEH	10504	GLENVIEW WAY		RANCHO CORDOVA	CA	95670-5511	\$689.23
203313	7201520140000	CRAIG ANDERSON	10521	SPAULDING WAY		RANCHO CORDOVA	CA	95670-5522	\$689.23
205162	7201720230000	DELBERT TILL	2961	WESTON WAY		RANCHO CORDOVA	CA	95670-5563	\$689.23
205358	7201740120000	CHERYL A WHITE	2995	HUNT DR		RANCHO CORDOVA	CA	95670-5615	\$689.23
206565	7601550100000	RUSSELL K WYGAND	2653	GILBERT WAY		RANCHO CORDOVA	CA	95670-3540	\$689.23
219130	6804200460000	TERRANCE R JONES	3309	CAHILL CT		SACRAMENTO	CA	95827-2305	\$689.23
219889	6804360020000	RICK FISHER	3305	VIRGO ST		SACRAMENTO	CA	95827-2822	\$689.23
220206	7502910180000	WALTER REED	2534	EL BURLON CIR		RANCHO CORDOVA	CA	95670-3118	\$689.23
221269	6804410110000	THOMAS LEE BINNS	3209	ALTAWOOD CT		SACRAMENTO	CA	95827-2830	\$689.23
221638	6804440140000	BARRETT G LEVINE	9833	CRIMSONWOOD WAY		SACRAMENTO	CA	95827-2806	\$689.23
224169	6804720220000	JANICE M BURROUGHS	3212	PEGASUS WAY		SACRAMENTO	CA	95827-2318	\$689.23
224754	6804920090000	DAVID W PETERSON	10052	BRIANTOWN CT		SACRAMENTO	CA	95827-2945	\$689.23
229278	6805200490000	ROSEMARIE MITSUKO	3238	SEAL CT		SACRAMENTO	CA	95827-2714	\$689.23
242827	7701050020000	ROSA L TOLBERT	1538	E 77TH PL		LOS ANGELES	CA	90001-2606	\$689.23
244338	6804540150000	JAMES R FERGUSON	3633	GRANBY DR		SACRAMENTO	CA	95827-3524	\$689.23
246879	7701410040000	KARAPET ELBAKYAN	3220	LAURELHURST DR		RANCHO CORDOVA	CA	95670-5815	\$689.23
246902	7701420030000	RICHARD DIX	10413	REYMOUTH AVE		RANCHO CORDOVA	CA	95670-5816	\$689.23
246950	7701420090000	JERRYLN BURGESS	10434	REYMOUTH AVE		RANCHO CORDOVA	CA	95670-5817	\$689.23
248065	7701450040000	LYNN DIX	10413	REYMOUTH AVE		RANCHO CORDOVA	CA	95670-5816	\$689.23
249115	6801220070000	TERESA ROGERS	9923	METEOR DR		SACRAMENTO	CA	95827-2911	\$689.23
343320	7203640080000	NANCY L GRAHAM		PO BOX 578		RANCHO CORDOVA	CA	95741-0578	\$689.23
360102	7203200370000	GARY D DAVIS	2909	CALLE DEL SOL WAY		RANCHO CORDOVA	CA	95670-5606	\$689.23
362842	5702860010000	GREGORY CAMPION	2404	NEGRARA WAY		RANCHO CORDOVA	CA	95670-3823	\$689.23
398065	7201820060000	JOSE CHAVEZ	2980	WINCHESTER DR		RESCUE	CA	95672-9374	\$689.23
424333	6804350110000	PAUL ROBBINS	9837	HEARTWOOD WAY		SACRAMENTO	CA	95827-2812	\$689.23
458247	7601030170000	LINDA KAEHLER	2527	EL SEGUNDO DR		RANCHO CORDOVA	CA	95670-3403	\$689.23
469510	7703700110000	RUTHUS WHITE	3456	MISTY MORNING CIR		SACRAMENTO	CA	95827-3052	\$689.23
469571	7203610060000	JEFFREY VERBISCIO	10844	PAIUTE WAY		RANCHO CORDOVA	CA	95670-5624	\$689.23
500321	7701020020000	BADIE BAHAM		PO BOX 661471		SACRAMENTO	CA	95866-1471	\$689.23
523348	6803640290000	ANGEL COVARRUBIAS	3609	SARAMENT CT		SACRAMENTO	CA	95827-3534	\$689.23
528691	5802160160000	CHRIS THOMAS	2321	MCGREGOR DR		RANCHO CORDOVA	CA	95670-3926	\$689.23
535025	7213400680000	MELISSA WARDELL	10637	BASIE WAY		RANCHO CORDOVA	CA	95670-7315	\$689.23
548482	7501910030000	BADIE BAHAM		PO BOX 661471		SACRAMENTO	CA	95866-1471	\$689.23
555212	5601530120000	KRISTINA JOHNSON	10848	OAKTON WAY		RANCHO CORDOVA	CA	95670-2441	\$689.23
555365	6804720350000	CHONG M CHON	3244	PEGASUS WAY		SACRAMENTO	CA	95827-2348	\$689.23
556488	7701510120000	VYACHESLAV SHYNGEL	10487	ABBOTT FORD WAY		RANCHO CORDOVA	CA	95670-5840	\$689.23
556867	5800310030000	P VERNONN	2612	BETSY WAY		RANCHO CORDOVA	CA	95670-4940	\$689.23
587627	7600640020000	NICK RUSSELL	2304	MORAIN CIR		RANCHO CORDOVA	CA	95670-2021	\$689.23
597644	5800310020000	JAIME MIRANDA	2606	BETSY WAY		RANCHO CORDOVA	CA	95670-4940	\$689.23
599832	5601330070000	CRYSTAL L WEBBER	10782	OAKTON WAY		RANCHO CORDOVA	CA	95670-2439	\$689.23
601424	7602340150000	ROBERT YOUNG	2525	MARTINIO CT		RANCHO CORDOVA	CA	95670-3427	\$689.23
605922	7601210110000	SHANE AKERS	10381	NEWTON WAY		RANCHO CORDOVA	CA	95670-2054	\$689.23
608801	7601610050000	KIMBERLY WINSTON	2616	SOBRANTE WAY		RANCHO CORDOVA	CA	95670-3316	\$689.23
636886	5700910080000	SYLVIA RODRIGUEZ	10260	COLOMA RD		RANCHO CORDOVA	CA	95670-3657	\$689.23
35069	5702850080000	JESSE C PALMER	2424	ARAMON DR		RANCHO CORDOVA	CA	95670-3803	\$690.77
503010	6800820030000	KARAPET BEKARYAN	3418	VIRGO ST		SACRAMENTO	CA	95827-2841	\$691.28
223127	7600510010000	JAMES A BAGSHAW	10263	OCTAVIA WAY		RANCHO CORDOVA	CA	95670-2026	\$691.40
30590	5604240210000	DEUTSCHE BANK NATL TRUST	10473	WOOD BRIDGE WAY		RANCHO CORDOVA	CA	95670-2252	\$691.52
17023	6706200350000	DARLENE M GRAY	2021	E 22ND ST		OAKLAND	CA	94606-4118	\$696.14
9217	5601970060000	STACIE PETERSON	2040	MCGREGOR DR		RANCHO CORDOVA	CA	95670-2417	\$696.38
587825	7203200390000	PAMALA AIKEN	2901	CALLE DEL SOL WAY		RANCHO CORDOVA	CA	95670-5606	\$696.67
34171	5700730220000	MARK DELGADO & DARA LAMBEI	10557	MALVASIA DR		RANCHO CORDOVA	CA	95670-3748	\$696.87
48812	6705900920000	SABBIR AHMED & KANEZ TUMP	4313	ACCORDIAN WAY		RANCHO CORDOVA	CA	95742-8080	\$701.62

City of Rancho Cordova
Residential Refuse Delinquencies
as of June 29, 2015


EXHIBIT A

761

Acct #	Parcel Number	Billing Name	Street #	Street Name- PO BOX	Address 2	City	State	Zip Code	Total
34650	6804200290000	DARREN CANADY		PO BOX 1347		NORTH HIGHLANDS	CA	95660-1347	\$702.08
247385	6800920010000	CHRISTINA SCALES	9916	REDSTONE DR		SACRAMENTO	CA	95827-3502	\$715.00
36159	6801350170000	JERRIE J SAID SR		PO BOX 277872		SACRAMENTO	CA	95827-7872	\$717.46
36160	6801350170000	JERRIE J SAID SR		PO BOX 277872		SACRAMENTO	CA	95827-7872	\$717.46
40315	5602800740000	MARY GARCIA	11184	KINGS RIVER CT		RANCHO CORDOVA	CA	95670-2909	\$722.95
96857	5602800810000	MARK T HOPKINS	3637	EASTERN AVE		SACRAMENTO	CA	95821-3203	\$726.94
181875	6705000180000	ANDRE & VONETTA HUDDLESTO	11879	FIRE AGATE WAY		RANCHO CORDOVA	CA	95742-8068	\$770.79
38621	5800460060000	CAROL WILLIAMS	10635	OLSON DR		RANCHO CORDOVA	CA	95670-5619	\$771.29
41818	6706900690000	MICHELLE SURACE	5121	HEATHER RANCH WAY		RANCHO CORDOVA	CA	95742-8116	\$788.95
136109	5701040120000	ANNE H MATTHEWS	2541	FURMINT WAY		RANCHO CORDOVA	CA	95670-3619	\$798.16
27605	7703800010000	ALISON BAKER	3633	MADDIEWOOD CIR		SACRAMENTO	CA	95827-3066	\$801.60
556663	7502430020000	BETTY KRAUS	2274	LA GRAMA DR		RANCHO CORDOVA	CA	95670-3155	\$805.66
158998	6704800090000	CANDACE NUNEZ	4171	TULIP PARK WAY		RANCHO CORDOVA	CA	95742-8010	\$807.24
222037	6804520130000	DANIEL RAMIREZ	3530	DAVELAR CT		SACRAMENTO	CA	95827-3517	\$809.03
130522	5700510080000	MARGARET KAFKA	10431	DOLECETTO DR		RANCHO CORDOVA	CA	95670-3601	\$813.83
121152	5601640040000	TRUST OF LUBI	10624	VALLEY VIEW DR		RANCHO CORDOVA	CA	95670-2469	\$819.52
28025	6801260050000	CAROLYN THOMAS	10005	LINCOLN VILLAGE DR		SACRAMENTO	CA	95827-2931	\$820.10
25126	5701610060000	JOHN HILSKY	2620	RIBIER WAY		RANCHO CORDOVA	CA	95670-3716	\$820.53
558433	6805200200000	EBONY ALLEN	3059	EXPLORER DR		SACRAMENTO	CA	95827-2718	\$849.72
541422	7601330140000	EVELYN GAYFIELD	10370	DOLECETTO DR		RANCHO CORDOVA	CA	95670-3545	\$851.29
153982	5800910020000	KENNETH M KLINE	2304	EL MANTO DR		RANCHO CORDOVA	CA	95670-4106	\$852.33
134739	7213400090000	BRETT L ROBINSON		PO BOX 311		RANCHO CORDOVA	CA	95741-0311	\$854.20
5858	6801520090000	RICHARD TALLEY	9936	ZION WAY		SACRAMENTO	CA	95827-2943	\$857.05
32857	7703240040000	CHRIS FRY	10218	ROCKINGHAM DR		SACRAMENTO	CA	95827-2454	\$858.91
17155	5700610020000	DENISE CRAVEN	10467	DOLECETTO DR		RANCHO CORDOVA	CA	95670-3640	\$890.00
11501	5700100440000	KRISTIN MIDDAUGH	71	HAMPTON PL		LOGAN	UT	84341-1748	\$899.44
163147	5803300180000	SHERRIE FRAZIER	11000	BIANCO WAY		RANCHO CORDOVA	CA	95670-6907	\$899.52
8114	5602040050000	KATHERINE LUI	2225	FORESTLAKE DR		RANCHO CORDOVA	CA	95670-2461	\$901.93
71747	5803900530015	BRIE M BENNETT	11012	COBBLESTONE DR		RANCHO CORDOVA	CA	95670-4231	\$902.29
585867	7220200280000	JAMES CANNON	10981	PELARA WAY		RANCHO CORDOVA	CA	95670-6911	\$907.22
144146	5702310020000	GREGORY STEPHENSON	2704	RIBIER WAY		RANCHO CORDOVA	CA	95670-4839	\$907.53
96844	5602800790000	DIRK C BUCKLEY	11164	KINGS RIVER CT		RANCHO CORDOVA	CA	95670-2909	\$907.97
526915	6700300630000	ANGELO TSAKOPOULOS	9156	DURNESSE WAY		SACRAMENTO	CA	95829-1534	\$908.41
485008	6804920270000	JOANN WOOLFOLK	10082	LINCOLN VILLAGE DR		SACRAMENTO	CA	95827-2971	\$909.05
167213	6704700520000	KAREN POLLARD	11871	AUTUMN SUNSET WAY		RANCHO CORDOVA	CA	95742-8009	\$909.09
35804	7701320210000	ASHLEY TEASLEY	2955	JOERGER ST		RANCHO CORDOVA	CA	95670-5314	\$909.22
96318	5602800010000	MICHAEL C LEWIS	2049	KLAMATH RIVER DR		RANCHO CORDOVA	CA	95670-2912	\$909.22
1368	6803410060000	TREAVAR L BROOKS	2804	WHITNEY DR		FAIRFIELD	CA	94533-6537	\$909.32
3924	7229700630000	EMILY BEUTLER	3144	FLAGLER WAY		RANCHO CORDOVA	CA	95670-6258	\$909.32
9479	6704900170000	RICHARD PATTERSON	4224	TOPAZ VALLEY WAY		RANCHO CORDOVA	CA	95742-8023	\$909.32
10221	5800180050000	LORI WOOD	10636	COLOMA RD		RANCHO CORDOVA	CA	95670-3937	\$909.32
114218	5600820040000	JEROME P BATTLE	11120	CROOKEN RIVER CT		RANCHO CORDOVA	CA	95670-2833	\$909.32
127886	5602500120000	RICHARD AL GIVENS	10641	COLOMA RD		RANCHO CORDOVA	CA	95670-3938	\$909.32
156626	5804700010000	GREGORY SC ELZEA	11117	GINGERWOOD WAY		RANCHO CORDOVA	CA	95670-5254	\$909.32
436349	7201830110000	MICHAEL BROWN	10476	SPAULDING WAY		RANCHO CORDOVA	CA	95670-5521	\$909.32
629262	7201710080000	BRANDON MORTZ	11809	LOISDALE WAY		RANCHO CORDOVA	CA	957428029	\$909.32
142379	5702010010000	JOHNNY S WILSON		PO BOX 35		RANCHO CORDOVA	CA	95741-0035	\$909.33
625641	5603500400000	BEVERLY FISHER	11130	UTOPIA RIVER CT		RANCHO CORDOVA	CA	95670-2931	\$919.49
42387	6705700020000	HELEN SMITH	11826	DIONYSUS WAY		RANCHO CORDOVA	CA	95742-8042	\$923.37
422088	5701720240000	TRUST OF EDMISTEN	2632	BARBERA WAY		RANCHO CORDOVA	CA	95670-3706	\$937.71
38668	7502920030000	CHARLES L BRECK	2419	EL BURLON CIR		RANCHO CORDOVA	CA	95670-3115	\$1,009.54
156192	5801130190000	GERALD P WILLIAMS	10823	BERWICK WAY		RANCHO CORDOVA	CA	95670-4935	\$1,030.87
245025	7701130090000	MAUDE F BAILEY	10448	HARTFORD CT		RANCHO CORDOVA	CA	95670-5813	\$1,112.30
227817	7601310210000	LARRY DAVIS	10301	COLOMA RD		RANCHO CORDOVA	CA	95670-2103	\$1,122.41
222658	6804710290000	KRYSTAL WILLIAMS	3245	PEGASUS WAY		SACRAMENTO	CA	95827-2317	\$1,192.46
									\$289,720.57

MEMORANDUM

DATE: July 6, 2015
TO: Honorable Mayor and Council Members
FROM: Nicholas Sosa, Assistant Planner

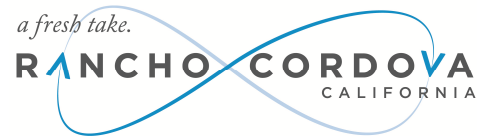

SUBJECT: MATHER OFFICE CAMPUS TENTATIVE PARCEL MAP; PROJECT NO. DD8577 – LOCATED AT 10391 PETER A. MCCUEN BOULEVARD

PROPERTY OWNER: JPI XXIX, L.P. Mr. John Jackson 5665 Power Inn Road, Suite 140 Sacramento, CA 95824	APPLICANT: Mr. John Harris 5665 Power Inn Road, Suite 140 Sacramento, CA 95824
--	--

PROJECT:	The applicant is requesting a Tentative Parcel Map (TPM) to subdivide an existing parcel within the Mather Field Special Planning Area.
FILE:	DD8577
LOCATION:	10391 Peter A. McCuen Boulevard
APN:	077-0050-085-0000
PLANNER:	Nicholas Sosa, Assistant Planner

RECOMMENDATION

Adopt Resolution 91-2015.


RESULT OF RECOMMENDED ACTION

Adoption of Resolution 91-2015 would approve the applicant's request for a subdivision of an existing 15.1 acre parcel into two separate parcels. Parcel 1 contains an existing building and will be approximately 7.1 acres in size while Parcel 2 will be approximately 8.0 acres and currently does not contain any structures.

BACKGROUND

The subject property is located at the western edge of the Mather Field Special Planning Area at 10391 Peter A. McCuen Boulevard. The property sits within the Commercial Office Park Subarea of the Mather Field Campus District and currently holds a single 98,242 square foot office building.

Figure 1: Mather Office Campus Parcel Split

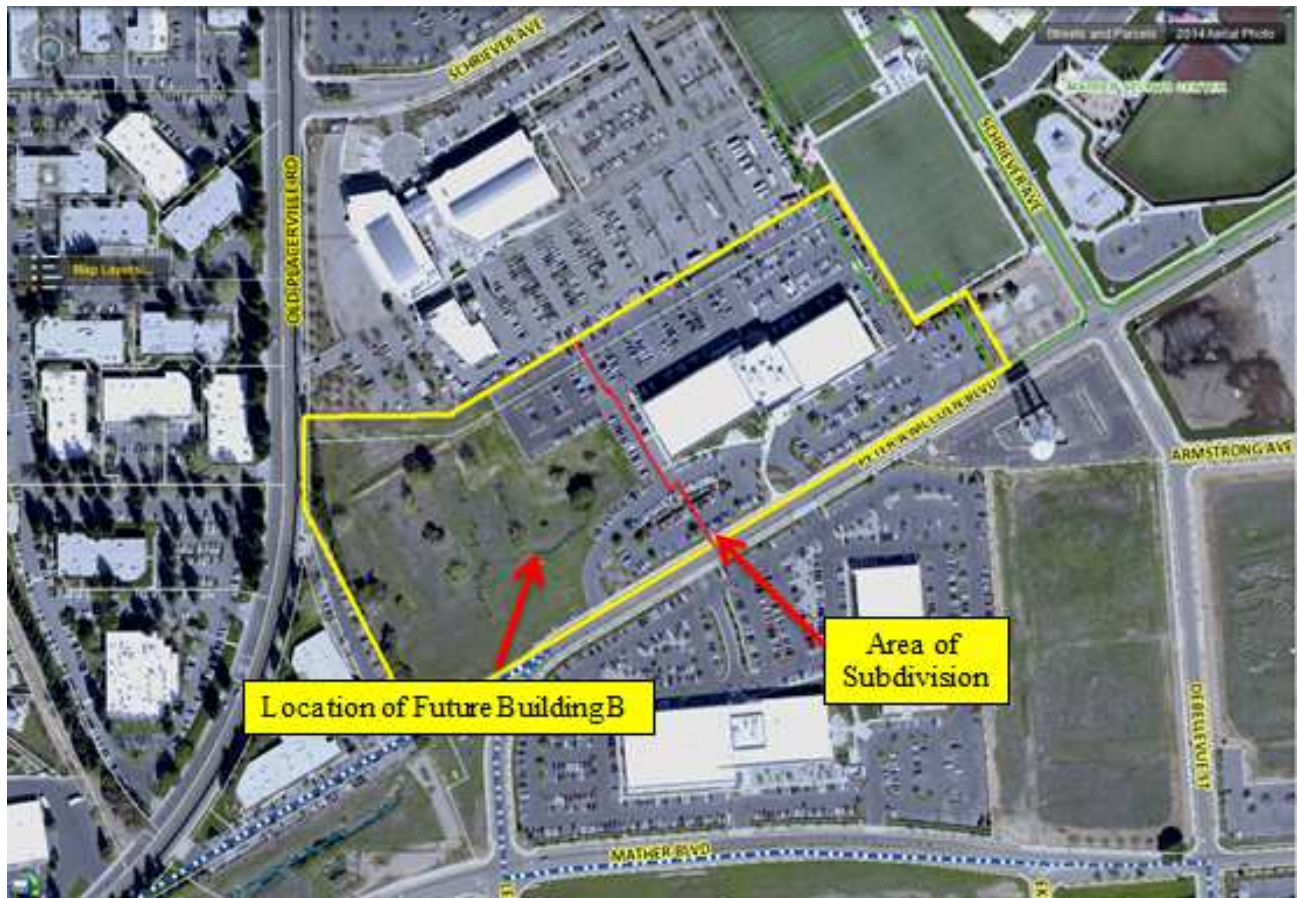

REQUIRED PERMITS AND REGULATORY BASIS

According to the State Subdivision Map Act and Municipal Code, a parcel may be split into up to four separate lots with a Parcel Map, guided by the following provisions:

1. Subdivision Map Act for and the provisions to approve the subdivision of land up to four lots.
2. RCMC Title 22, Land Development, provides the local authority under the Subdivision Map Act to subdivide land.
3. RCMC Title 23 Zoning Code, provides the local authority for all development standards to regulate the use and size of the new parcels created with this subdivision.

ANALYSIS

The applicant is requesting approval of a Tentative Parcel Map to divide one 15.1 acre parcel into two individual parcels. Parcel 1 would have a 7.1 acre land area, occupied by an existing 98,242 square foot building. Parcel 2 would encompass the remaining 8.0 acres. A Major Design review was completed in 2008 for the future development of an approximately 100,890 square foot building on Parcel 2.

General Plan: The project site is located in the Mather Field Special Planning Area and the Office Mixed Use designation of the City's General Plan. Surrounding designations include:

Table 1: Surrounding Designations and Existing Uses

Location	Existing Use	General Plan Designation	Zoning Designation
10391 Peter A McCuen Blvd. (Project Location)	Office Park (One existing building)	Office Mixed Use (OMU)	SPA (MFSPA)
North	Commercial Office Park (existing office buildings)	Office Mixed Use (OMU)	SPA (MFSPA)
East	Recreation Subarea (existing soccer and baseball fields)	Office Mixed Use (OMU)	SPA (MFSPA)
South	Commercial Office Park Subarea (Mather Development Partner Office)	Office Mixed Use (OMU)	SPA (MFSPA)
West	Office Park (Multiple Office Buildings)	Countryside-Lincoln Village Planning Area (CS/LCPA)	Office Industrial Mixed Use (OIMU)

Zoning Code: The project is zoned as Commercial Office Park Subarea within the Mather Field Special Planning Area. Both lots created by the Tentative Parcel Map are appropriately sized and provide the appropriate level of access typically needed for office type uses. The existing building will be located on Parcel 1 while Parcel 2 will temporarily be vacant until development of an already approved building and parking area can take place. In the future, the proposed building would be allowed to be constructed within Parcel 2 upon issuance of a building permit. The map has been conditioned to require the appropriate access improvements prior to issuance of any future building permit.


Title 22 - Land Development: Title 22 of the City of Rancho Cordova Municipal Code regulates land division and is intended to supplement and implement the Subdivision Map Act. The proposed project, as conditioned, is consistent with requirements and procedures of a tentative subdivision map application.

ENVIRONMENTAL

The project is Categorically Exempt Under Section 15315 (Minor Land Divisions) of the California Environmental Quality Act Guidelines.

Class 15 consists of the division of property in urbanized areas zoned for residential, commercial, or industrial use into four or fewer parcels when the division is in conformance with the General Plan and zoning, no variances or exceptions are required, all services and access to the proposed parcels to local standards are available, the parcel was not involved in a division of a larger parcel within the previous 2 years, and the parcel does not have an average slope greater than 20 percent.

Figure 2: Mather Office Campus Subdivision

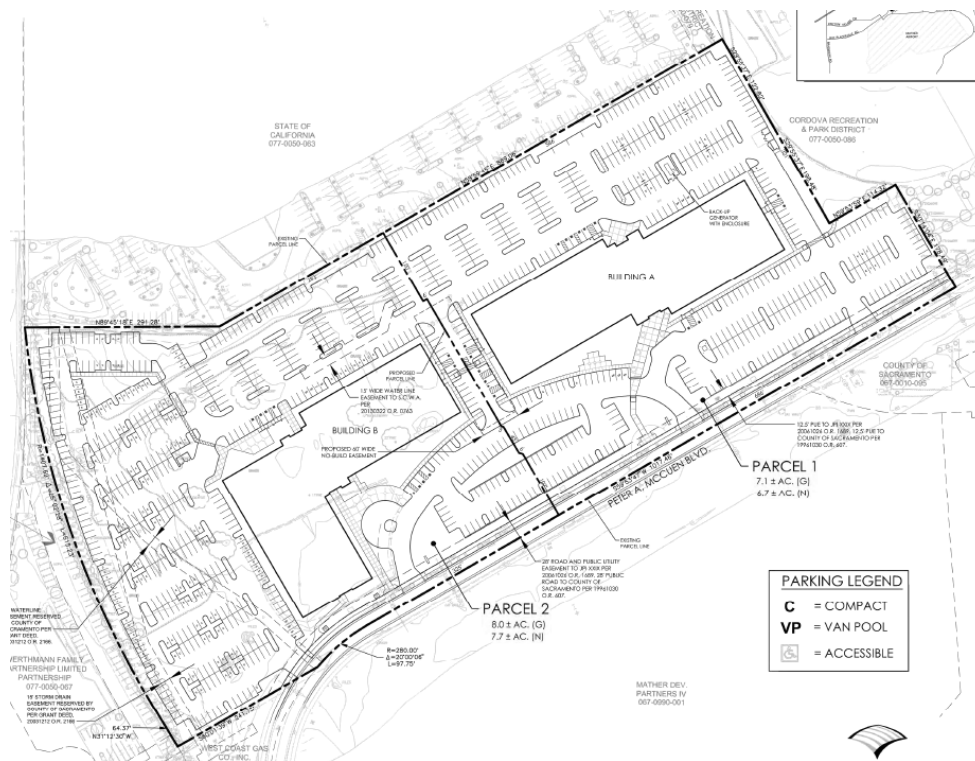

The proposed project will subdivide the property consistent with the site's General Plan land use designation of Office Mixed Use and the Commercial Office Park Subarea within the Mather Field Specific Planning Area. Furthermore, the project is consistent with the goals and policies contained in the General Plan and will not increase the development densities analyzed in the General Plan EIR.

No potential new impacts related to the project have been identified that would necessitate further environmental review beyond the impacts and issues already disclosed and analyzed in the General Plan EIR. No other special circumstances exist that would create a reasonable possibility that the proposed project will have a significant adverse effect on the environment.

RECOMMENDED MOTIONS

Staff recommends that the City Council find the project to be in compliance with the California Environmental Quality Act (CEQA) as exempt pursuant to CEQA Guidelines Section 15315 and adopt Resolution Number 91-2015 approving the Mather Office Campus Tentative Parcel Map, subject to the findings, Tentative Parcel Map (**Exhibit A**) and Conditions of Approval (**Exhibit B**).

ATTACHMENTS

1. Resolution 91-2015, including Tentative Parcel Map (**Exhibit A**) and subject to the Conditions of Approval (**Exhibit B**).
2. 500' Radius Map and Labels.

ATTACHMENT 1**CITY OF RANCHO CORDOVA****RESOLUTION NO. 91-2015**

**A RESOLUTION OF THE CITY COUNCIL OF THE CITY OF RANCHO CORDOVA
APPROVING THE MATHER OFFICE CAMPUS TENTATIVE PARCEL MAP,
PROJECT #DD8577**

WHEREAS, Jackson Properties, Inc. (hereinafter referred to as Applicant) filed an application with the City of Rancho Cordova for a Tentative Parcel Map for the Mather Office Campus Property, located at 10391 Peter A McCuen Boulevard (APN: 077-0050-085) located within the Mather Field Special Planning Area within a Commercial Office Park Subarea; and

WHEREAS, the applicant is proposing to split an existing 15.1 acre parcel into two separate parcels; and

WHEREAS, Parcel 1 contains an existing building and will be approximately 7.1 acres and Parcel 2 will be approximately 8.0 acres and currently does contain any structures; and

WHEREAS, both lots created by the Tentative Parcel Map are appropriately sized and provide the appropriate level of access typically needed for office type uses; and

WHEREAS, the City Council is the appropriate authority to hear and take action on this project; and

WHEREAS, the City Council of the City of Rancho Cordova has conducted a properly noticed public hearing pursuant to Government Code Section 65090 and has duly considered all written and verbal testimony presented during the hearing.

NOW, THEREFORE, BE IT HEREBY RESOLVED THE CITY COUNCIL OF THE CITY OF RANCHO CORDOVA approves the Mather Office Campus Tentative Parcel Map (**Exhibit A**), subject to the following findings and attached Conditions of Approval (**Exhibit B**):

- A. Finds the project site was adequately analyzed according to the California Environmental Quality Act (CEQA) Guidelines and is Exempt under Section 15315, (Minor Land Divisions) of the California Environmental Quality Act Guidelines.

Class 15 consists of the division of property in urbanized areas zoned for residential, commercial, or industrial use into four or fewer parcels when the division is in conformance with the General Plan and zoning, no variances or exceptions are required, all services and access to the proposed parcels to local standards are available, the parcel was not involved in a division of a larger parcel within the previous 2 years, and the parcel does not have an average slope greater than 20 percent.

The proposed project will subdivide the property consistent with the site's General Plan land use designation of Office Mixed Use and the Commercial Office Park Subarea within the Mather Field Specific Planning Area. Furthermore, the project is consistent with the goals and policies contained in the General Plan and will not increase the development densities analyzed in the General Plan EIR.

ATTACHMENT 1

No potential new impacts related to the properties or project have been identified that would necessitate further environmental review beyond the impacts and issues already disclosed and analyzed in the General Plan EIR. No other special circumstances exist that would create a reasonable possibility that the proposed project will have a significant adverse effect on the environment.

B. Section 66474 of the California Subdivision Map Act requires a City to deny approval of a tentative map, if any of the findings are found to be true. In the case of the proposed map, none of the required findings were found to be true. The following evidence supports the map request:

1. **Finding:** That the proposed map is not consistent with applicable general and specific plans as specified in Section 65451.

Evidence: The proposed project is consistent with the General Plan and the land use designation specified for this parcel. The current uses and buildings are consistent with the existing development standards of the General Plan planning area and the Zoning Code designation of the Mather Field Special Planning Area and the Commercial Office Park Subarea. No physical development is proposed.

2. **Finding:** That the design or improvement of the proposed subdivision is not consistent with applicable general and specific plans.

Evidence: The proposed subdivision is consistent with the existing development standards of the General Plan designation of Office Mixed Use and the Zoning designation of Commercial Office Park Subarea. Both parcels are subject to the developments standards in the Mather Field Special Planning Area. The existing building complies with such standards. The future building will be subject to these same standards when permits are sought. No physical improvements are proposed with the tentative parcel map.

3. **Finding:** That the site is not physically suitable for the type of development.

Evidence: The site is physically suitable to subdivide. The existing 15.1 acre parcel will be split into two parcels, Parcel 1 at 7.1 acres and Parcel 2 at 8.0 acres. The existing 98,242 square foot building will be located on Parcel 1 and Parcel 2 will remain vacant until future development begins. All parcel lines will be placed in compliance with development standard requirements.

4. **Finding:** That the site is not physically suitable for the proposed density of development.

Evidence: The site is physically suitable for the proposed density of development. The existing parcel will be split into two parcels in which both lots created by the Tentative Parcel Map are appropriately sized and provide the appropriate level of access typically needed for office type uses. The map is conditioned appropriately to require access improvements upon issuance of future building permits.

ATTACHMENT 1

5. **Finding:** That the design of the subdivision or the proposed improvements are likely to cause substantial environmental damage or substantially and avoidably injure fish or wildlife or their habitat.

Evidence: The proposed project does not involve any physical improvements or changes in use at this time and the project is exempt from environmental review pursuant to Section 15315 of the California Environmental Quality Act Guidelines. The site is currently occupied by a single commercial office building on the proposed Parcel 1. A Major Design Review was completed in 2008 for the future development of an approximately 100,890 square foot office building on Parcel 2. The Environmental Impact Report prepared for the Mather Field Specific Plan adequately addresses the environmental impacts of the overall project.

6. **Finding:** That the design of the subdivision or the type of improvements is likely to cause serious public health problems.

Evidence: Both parcels within the Tentative Parcel Map are appropriately sized and provide the appropriate level of access typically needed for office type uses. Future development will occur within Parcel 2 at the appropriate density and setbacks. The proposed Tentative Parcel Map does not include any physical change and will not disturb any previously undisturbed area. No public health problems will result from approval of the subdivision map.

7. **Finding:** That the design of the subdivision or the type of improvements will conflict with easements, acquired by the public at large, for access through or use of property within the proposed subdivision. In this connection, the legislative body may approve a map if it finds that alternate easements, for access or for use, will be provided, and that these will be substantially equivalent to ones previously acquired by the public.

Evidence: There are existing easements within the proposed subdivision for access through the property. Both lots provide the appropriate level of access typically needed for office type uses. A note shall be placed on the final map stating that "Reciprocal access between parcels shown hereon shall be granted/reserved prior to the sale and/or reconveyance of said parcels".

PASSED AND ADOPTED by the City Council of the City of Rancho Cordova on the ____ day of _____, 2015 by the following vote:

AYES:

NOES:

ABSENT:

ABSTAIN:

Robert J. McGarvey, Mayor

ATTEST:

Mindy Cuppy, MMC, City Clerk

PROJECT NOTES

OWNER
JPI XXIX, L.P.
5665 POWER INN RD, # 140
SACRAMENTO, CA 95824
CONTACT: JOHN JACKSON
PHONE: (916) 381-8113

APPLICANT
JACKSON PROPERTIES, INC.
5665 POWER INN RD, # 140
SACRAMENTO, CA 95824
CONTACT: JOHN HARRIS
PHONE: (916) 580-7900

ASSESSOR'S PARCEL NUMBER:
077-0050-085

AREA
15.1 ± ACRES

NOTES:
1) THIS IS AN APPLICATION FOR A DEVELOPMENT PERMIT.
2) AERIAL TOPOGRAPHY SHOWN HEREON WAS FLOWN BY OTHERS.
3) THIS EXHIBIT IS FOR TENTATIVE MAP PURPOSES ONLY. ALL SITE CHARACTERISTICS TO BE VERIFIED PRIOR TO FINAL MAP.
4) THE FOLLOWING EASEMENT(S) ARE HEREBY NOTICED TO BE ABANDONED:
A) GAS LINE EASEMENT TO MATHER FIELD UTILITIES, INC. PER 9705-28 O.R. 217

EXISTING/PROPOSED GENERAL PLAN
OMU-OFFICE MIXED USE

EXISTING/PROPOSED ZONING
MATHER FIELD SPECIAL PLANNING AREA

PUBLIC SERVICE PROVIDERS
WATER: SACRAMENTO COUNTY
SEWER: SACRAMENTO COUNTY
DRAINAGE: SACRAMENTO COUNTY
ELECTRICITY: S.M.U.D.
GAS: WEST COAST GAS CO., INC.
TELEPHONE: AT&T
SCHOOL DISTRICT: FOLSOM CORDOVA U.S.D.
FIRE DISTRICT: SACRAMENTO METRO FIRE
PARK DISTRICT: CORDOVA PARK DISTRICT

LAND USE SUMMARY				
PARCEL	GENERAL PLAN	ZONING	ACRES (GROSS)	ACRES (NET)
1	OMU-OFFICE MIXED USE	MATHER FIELD SPA	7.1	6.7
2	OMU-OFFICE MIXED USE	MATHER FIELD SPA	8.0	7.7
TOTAL			15.1	14.4

PARKING SUMMARY

PARKING PROVIDED

PARCEL	STANDARD	COMPACT	ACCESSIBLE	VAN POOL	TOTAL
*1	413	26	16	6	461
2	393	142	10	8	553
TOTAL	806	168	26	14	1014



* EXISTING

REQUIRED PARKING

PARCEL	*BUILDING SIZE SQ FT (USF)	REQUIREMENT 4.5 STALLS/1,000 SF (USF)
1	98,242	442
2	100,890	454
TOTAL PARKING STALLS REQUIRED:		896

*USABLE SQUARE FOOTAGE

AGENDA ITEM 13.8

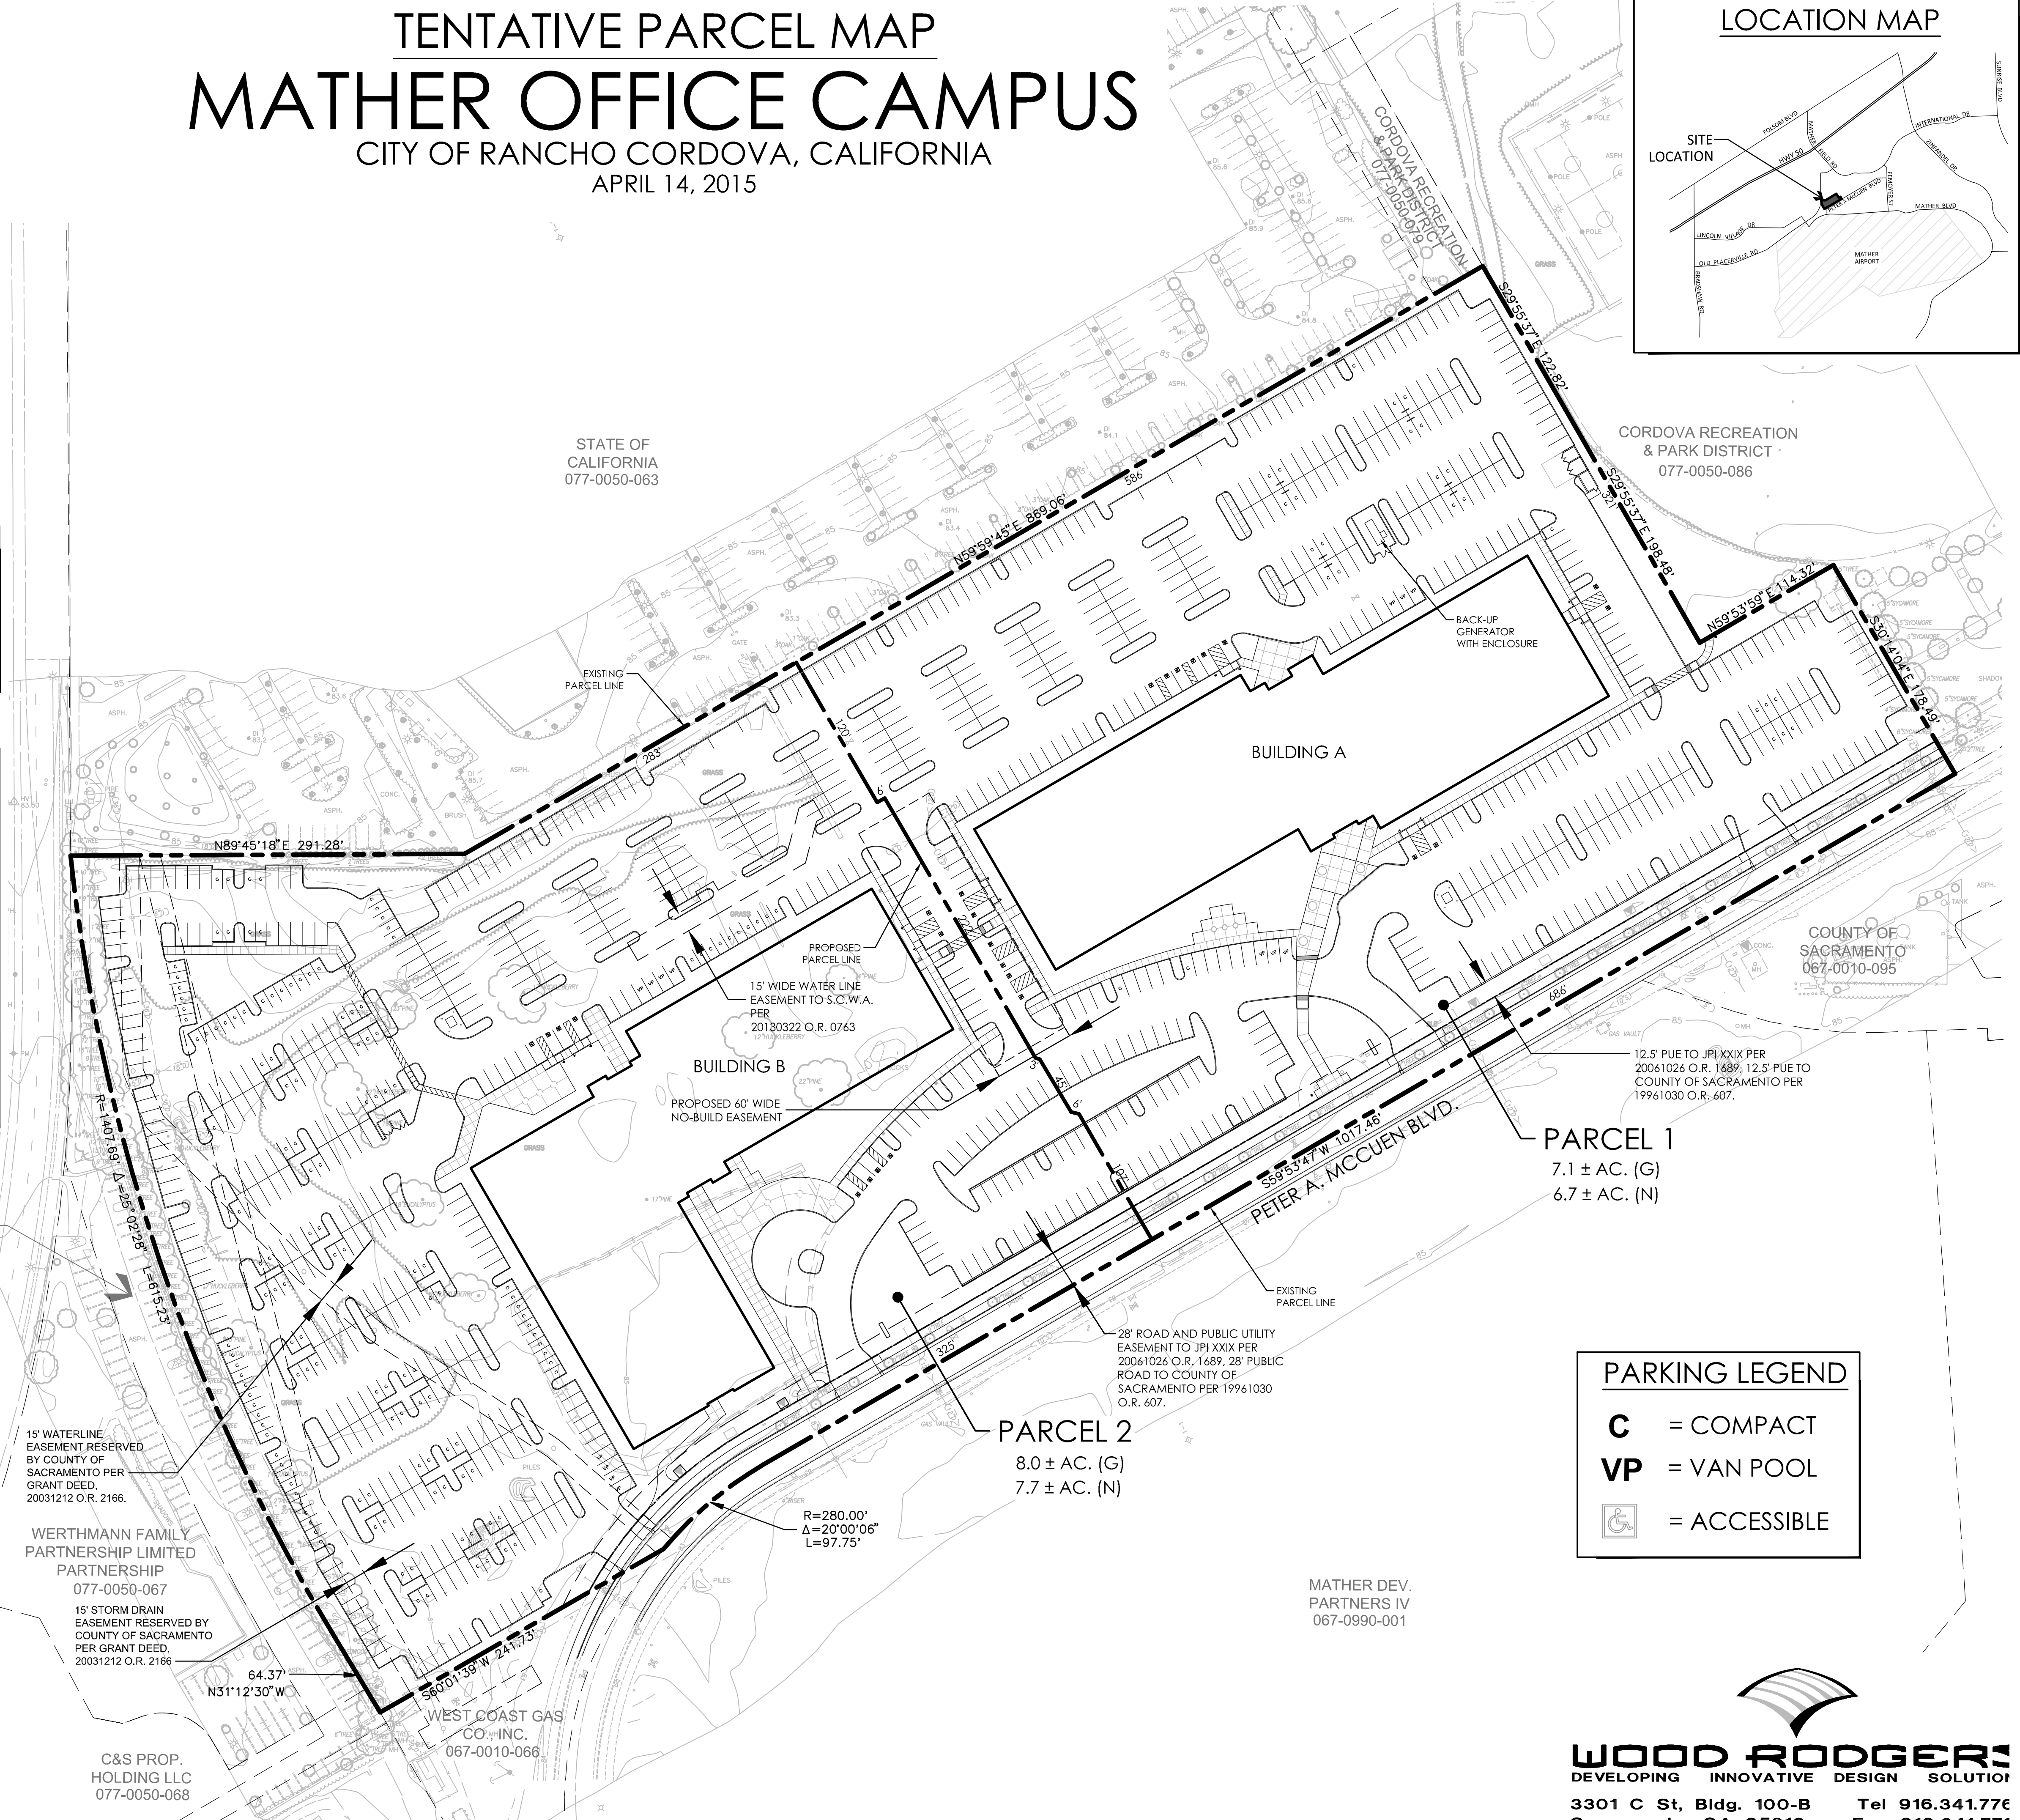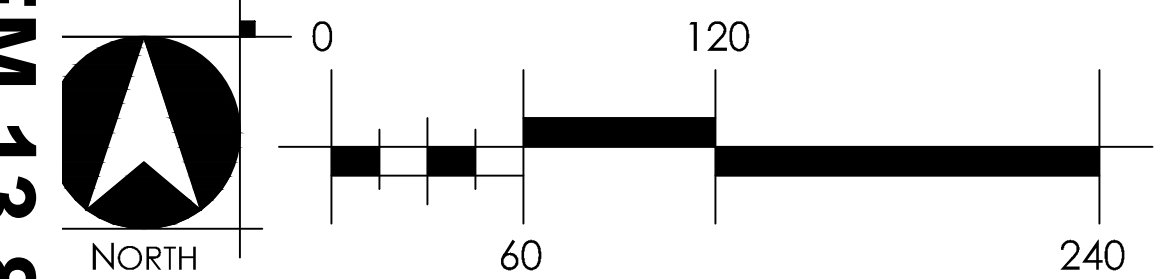

PARKING LEGEND	
C	= COMPACT
VP	= VAN POOL
	= ACCESSIBLE

WOOD RODGERS
DEVELOPING INNOVATIVE DESIGN SOLUTIONS

3301 C St, Bldg. 100-B Tel 916.341.776
Sacramento, CA 95816 Fax 916.341.776

770

Conditions of Approval

EXHIBIT B



		<u>Category</u>	<u>Timing/ Implementation</u>	<u>Enforcement/ Monitoring</u>	<u>Verification</u> (date & Signature)
General Conditions					
1.	The approved entitlement is for a Tentative Parcel Map, to subdivide one (1) parcel (APN 077-0050-085-0000) into two (2) parcels as described in the City Council staff report dated July 6, 2015 and Tentative Subdivision Map (Exhibit A) dated and stamped May 14, 2015 with the conditions herein, for project number DD8577.	Project Description	On-Going	Planning	
2.	The Applicant shall hold harmless the City, its Council Members, officers, agents, employees, and representatives from liability for any award, damages, costs and fees incurred by the City and/or awarded to any plaintiff in an action challenging the validity of this permit or any environmental or other documentation related to approval of this permit. Applicant further agrees to provide a defense for the City in any such action.	General	On-Going	Planning	
3.	Any future alteration to the buildings, change in use, intensification of the site, or modification to the parking and landscaped area must be reviewed by the City to ensure compliance with all local, state, and federal regulations. Minor modifications that are found to be in substantial conformance with the approved plans such as colors, plant materials, or minor lot line adjustments, may be approved administratively. Major modifications shall be approved by the applicable decision making body.	General	On-Going	Planning/ Building /Public Works	
4.	Applicant/Developer shall not carry a negative account balance with the City for the processing of the project. If a negative account balance occurs, it will be the developer's responsibility to pay the balance due, in order to avoid delays in the processing of future permits or recordation of maps. Please email the Finance Department at billings@cityofranchocordova.org for the status of your account with the City.	General	On-Going	Finance	
5.	Any future development taking place on parcels shall follow Conditions of Approval of the previously reviewed Major Design Review Project: RC-08-(0368).	General	On-Going	Planning	

Conditions of Approval

EXHIBIT B

		<u>Category</u>	<u>Timing/ Implementation</u>	<u>Enforcement/ Monitoring</u>	<u>Verification</u> (date & Signature)
6.	The Tentative Subdivision Map approval is valid for three years from the date of City Council approval, unless an extension of time is subsequently approved per Government Code Section 66452.6(e), unless extended by the terms of a Development Agreement.	General	Three years, commencing with the date of approval	Planning/ Public Works	
Prior to Recordation of the Subdivision Map					
7.	A note shall be placed on the final map stating that "Reciprocal access between parcels shown hereon shall be granted/reserved prior to the sale and/or reconveyance of said parcels".	Subdivision	Prior to recording of the final map	Public Works/Plan ning	
8.	Grant a 4 foot wide pedestrian easement at the back of the existing sidewalk along the entire Peter A McCuen property frontage.	Subdivision	Prior to recording of the Final Map	Public Works	

500' RADIUS MAP
MATHER OFFICE CAMPUS
CITY OF RANCHO CORDOVA, CALIFORNIA
APRIL 3, 2015

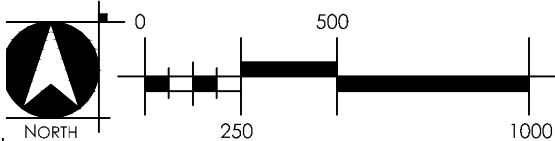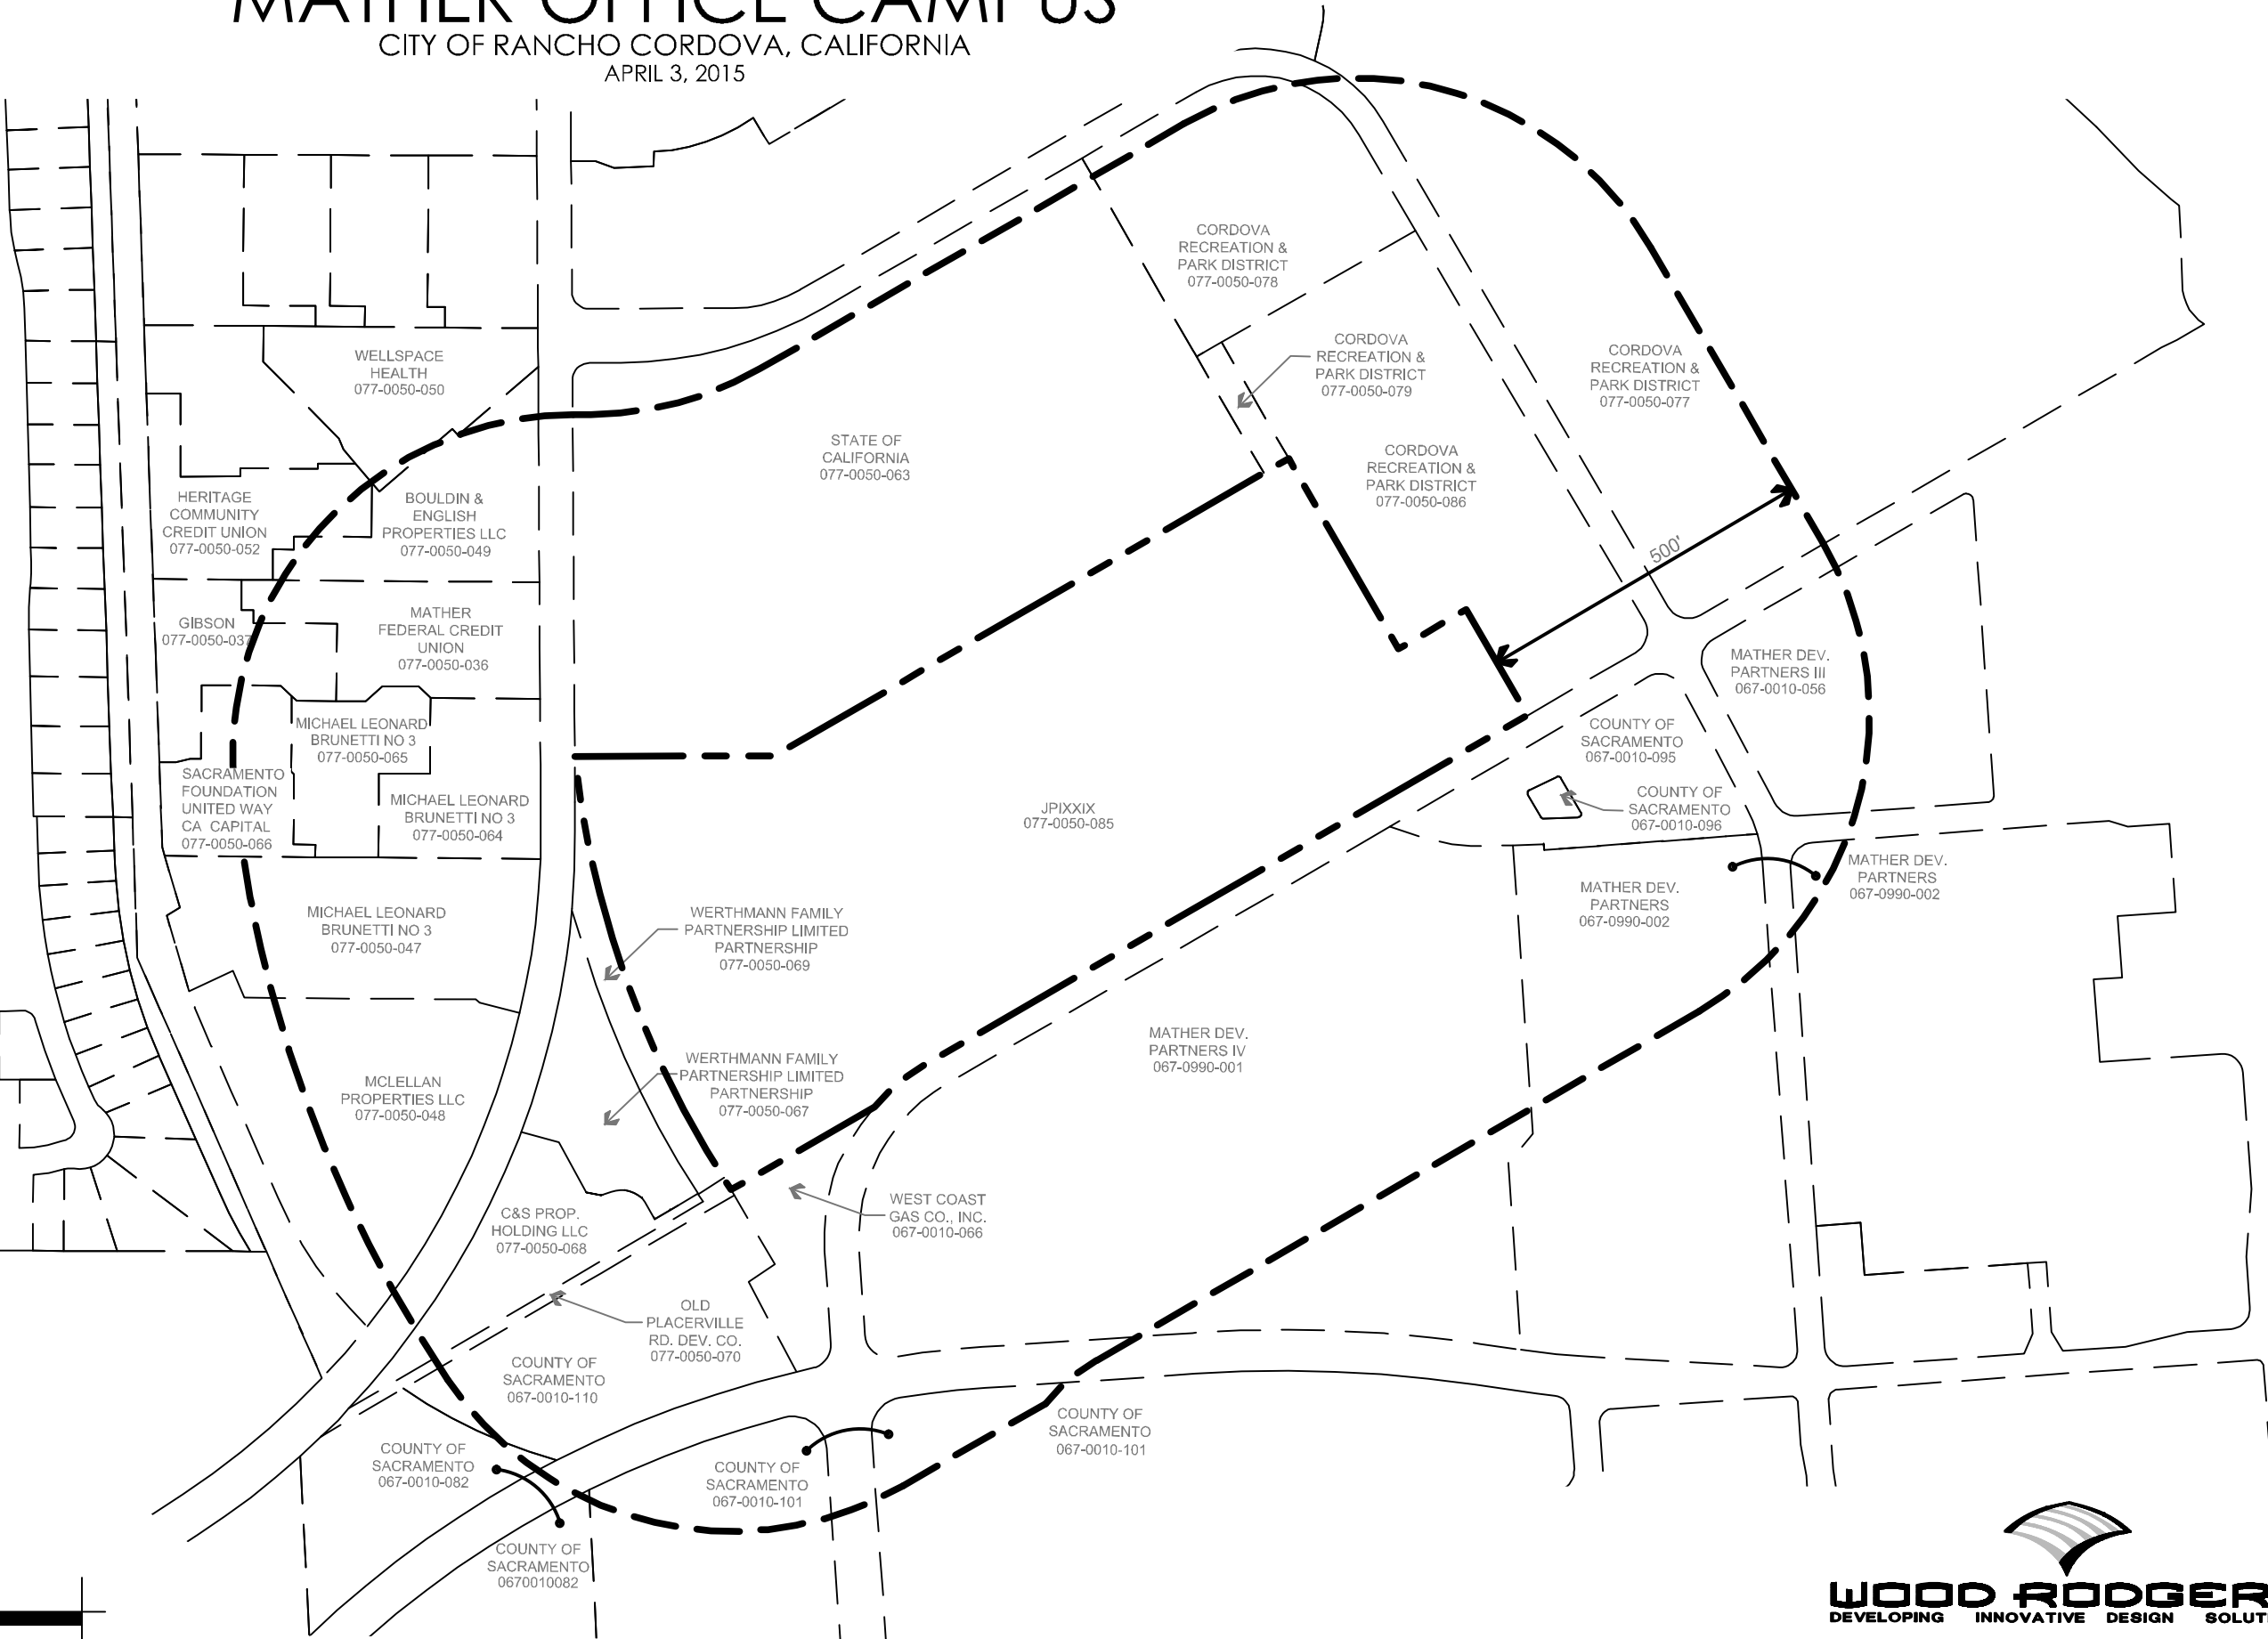

067-0010-056
Mather Development Partners Ii
3640 American River Dr #150
Sacramento Ca 95864-5954

067-0010-066
West Coast Gas Co Inc
9203 Beatty Dr
Sacramento Ca 95826-9702

067-0010-095
County Of Sacramento
700 H St #7650
Sacramento Ca 95814-1280

067-0010-096
County Of Sacramento
700 H St #7650
Sacramento Ca 95814-1280

067-0660-001
Mather Development Partners Iv
3640 American River Dr #150
Sacramento Ca 95864-5954

067-0660-002
Mather Development Partners
3640 American River Dr #150
Sacramento Ca 95864-5954

077-0050-036
Mather Federal Credit Union
Po Box 790
Rancho Cordova Ca 95741-0790

077-0050-037
Jon & Marylois Gibson
10411 Old Placerville Rd
Sacramento Ca 95827-2537

077-0050-047
Michael Leonard Brunetti No 3
1481 University Ave
San Jose Ca 95126-1640

077-0050-048
Mclellan Properties Llc
10411 Old Placerville Rd #215
Sacramento Ca 95827-2538

077-0050-049
Bouldin & English Properties L
10411 Old Placerville Rd
Sacramento Ca 95827-2537

077-0050-050
Wellspace Health
1820 J St
Sacramento Ca 95811-3010

077-0050-052
Heritage Community Credit Unio
Po Box 790
Rancho Cordova Ca 95741-0790

077-0050-063
State Of California
3650 Schriever Ave
Mather Ca 95655-4203

077-0050-064
Michael Leonard Brunetti No 3
1481 University Ave
San Jose Ca 95126-1640

077-0050-065
Michael Leonard Brunetti No 3
1481 University Ave
San Jose Ca 95126-1640

077-0050-066
Sacramento Foundation United W
10389 Old Placerville Rd #215
Sacramento Ca 95827-2506

077-0050-067
Werthmann Family Partnership L
10411 Old Placerville Rd #215
Sacramento Ca 95827-2538

077-0050-068
C & S Prop Holding Llc
10411 Old Placerville Rd #215
Sacramento Ca 95827-2538

077-0050-069
Werthmann Family Partnership L
10411 Old Placerville Rd #215
Sacramento Ca 95827-2538

077-0050-070
Old Placerville Road Developme
10365 Old Placerville Rd #200
Sacramento Ca 95827-2518

077-0050-077
Cordova Recreation & Park Dist
2729 Prospect Park Dr #230
Rancho Cordova Ca 95670-6291

077-0050-078
Cordova Recreation & Park Dist
2729 Prospect Park Dr #230
Rancho Cordova Ca 95670-6291

077-0050-079
Cordova Recreation & Park Dist
2729 Prospect Park Dr #230
Rancho Cordova Ca 95670-6291

077-0050-085
Jpi Xxix
5665 Power Inn Rd #140
Sacramento Ca 95824-2383

077-0050-086
Cordova Recreation & Park Dist
2729 Prospect Park Dr #230
Rancho Cordova Ca 95670-6291

067-0010-082
County Of Sacramento
6850 Airport Blvd
Sacramento Ca 95837-1123

067-0010-101
County Of Sacramento
6850 Airport Blvd
Sacramento Ca 95837-1123

Mather Office Campus Tentative Parcel Map DD-#8577

**Rancho Cordova City Council
Nicholas Sosa, Assistant Planner
July 6, 2015**

Project Request

- Tentative Parcel Map to split an existing 15.1 acre parcel into two separate parcels.
- Parcel 1 would be a 7.0 acre parcel and Parcel 2 would be a 8.1 acre parcel



Environmental Review

The project is categorically exempt under Section 15315 (minor land divisions) of the California Environmental Quality Act (CEQA) Guidelines.

Recommended Motions

- “I move that City Council determine the project Categorically Exempt under Section 15315, Minor Land Divisions, of the California Environmental Quality Act (CEQA) Guidelines and approve the Tentative Parcel Map for Mather Office Campus , Project No. DD8577 Subject to the Tentative Parcel Map (Exhibit A), Conditions of Approval (Exhibit B), and Findings contained in the Resolution.”

MEMORANDUM

DATE: July 6, 2015

TO: Honorable Mayor and Council Members

FROM: Nicholas Sosa, Assistant Planner



SUBJECT: VERIZON WIRELESS RANCHO CORDOVA SC3 CONDITIONAL USE PERMIT: PROJECT DD8501 – LOCATED AT 10971 OLSON DRIVE

PROPERTY OWNER: Koreana DEV Associates LLC Mr. Paul Chon 2370 Telegraph Avenue Oakland, CA 94612	APPLICANT/DEVELOPER: Epic Wireless for Verizon Wireless Mr. Andrew Lesa 8700 Auburn Folsom Road, Suite 400 Granite Bay, CA 95746
---	---

PROJECT: FILE: LOCATION: APN: PLANNER:	The applicant is requesting a Conditional Use Permit for installation of new telecommunication equipment within a Commercial Mixed Use (CMU) in the Folsom Boulevard Specific Plan (FBSP) DD8501 10971 Olson Drive 072-0280-099-0000 Nicholas Sosa, Assistant Planner
---	---

RECOMMENDATION

Staff recommends that City Council take one of the following actions:

1. Adopt Resolution 64-2015;
2. Direct the applicant to modify the project in a specific manner to address Council concerns; or
3. Direct staff to prepare a modified Resolution denying the proposed project.

RESULT OF RECOMMENDED ACTION

Adoption of Resolution 64-2015 would allow the applicant to install new telecommunication equipment on a roof penthouse at 10971 Olson Drive. The installation of this equipment would alleviate overcapacity of nearby towers and increase cellular service within the proposed area. This continued public hearing will provide the City Council with further opportunity to discuss the visual and technological aspects of the project with the applicant.

BACKGROUND

This item was initially presented to City Council on June 1, 2015 and at their request was continued to June 15, 2015. At the request of the applicant the project was further moved to July 6, 2015.

The applicant wishes to proceed with the project as proposed in the original staff report (**Attachment 3**). Verizon Wireless believes that the latest design is the least visually intrusive and still meets the coverage objective necessary for the area. The applicant has provided a letter addressing Council's initial concerns on the location of the antennas and also an explanation as to how they wish to move forward (Attachment 1)

According to this letter, the antennas are not able to pierce through or have any interference by a solid object as it would drastically reduce the coverage of the equipment. The applicant advises that locating antennas behind the building or in a place that would interfere with the direct line of sight to a specific underserved area, in this case along Folsom Boulevard and east of Koreana Plaza, will prevent the facility from increasing coverage.

In addition, the applicant also advises that locating antennas too close together prevents the antennas from operating properly as the close proximity causes signal interference within the equipment. In order for the equipment to provide maximum coverage, the antennas must be placed at the highest location nearest to the desired coverage area. Given these parameters, the applicant continues to desire the Koreana Plaza northeast roofline penthouse as the best location to fulfill coverage objectives (**Attachment 2, Exhibit B**).

According to this letter, the antennas are not able to pierce through or have any interference by a solid object as it would drastically reduce the coverage of the equipment. The applicant advises that locating antennas behind the building or in a place that would interfere with the direct line of sight to a specific underserved area will prevent the facility from increasing coverage. The applicant also advises that locating antennas too close together prevents the antennas from operating properly as the close proximity causes signal interference within the equipment.

RECOMMENDED MOTIONS

Staff acknowledges that no substantial revisions were made to the project proposal, as the applicant indicates in (**Attachment 1**), and that project goals are unable to be achieved if the location of the equipment is modified. Available options for Council action include approval of the project, approval with modification conditions, or denial of the project. The applicant will be present at the request of City Council and will be able to provide technological and more in depth answers regarding the proposed project.

ATTACHMENTS

1. Resolution 64-2015, including Project Plans (**Exhibit A**), Coverage Maps (**Exhibit B**) and Conditions of Approval (**Exhibit C**).
2. Applicant Response Letter.
3. June 1, 2015 Staff Report package with Attachments.

ATTACHMENT 1

CITY OF RANCHO CORDOVA

RESOLUTION NO. 64-2015

**A RESOLUTION OF THE CITY COUNCIL OF THE CITY OF RANCHO CORDOVA
APPROVING THE EPIC WIRELESS FOR VERIZON WIRELESS CONDITONAL USE PERMIT
– PROJECT NO. DD8501**

WHEREAS, Epic Wireless (hereinafter referred to as Applicant) filed an application with the City of Rancho Cordova for a Conditional Use Permit to install telecommunication equipment to the façade of Koreana Plaza located at 10971 Olson Drive (Assessor's Parcel Number: 072-0280-099); and

WHEREAS, on May 25, 2015 all comments had been received and the project was deemed complete for processing; and

WHEREAS, on June 1, 2015 the City Council of the City of Rancho Cordova has conducted a properly noticed public hearing pursuant to Government Code section 65090 testimony presented during the hearing

WHEREAS, the City Council is the appropriate authority to hear and take action on this project; and

NOW, THEREFORE, BE IT HEREBY RESOLVED THE CITY COUNCIL OF THE CITY OF RANCHO CORDOVA does authorize and adopt Resolution No. 64-2015 to approve a Conditional Use Permit, subject to the attached Project Plans (**Exhibit A**), Coverage Maps (**Exhibit B**) and Conditions of Approval (**Exhibit C**).

1. Determine that the project site was adequately analyzed according to the California Environmental Quality Act (CEQA) Guidelines and Categorically Exempt under Section 15301 (Existing Facilities), in that the additional equipment on the façade will not have the potential for causing a significant effect on the environment.
2. Conditional Use Permit: Zoning Code Section 23.134.030 states that if the City Council must make all of these findings to approve the Conditional Use Permit (CUP). The following are each of the required findings and evidence to support them.
 - a. Finding: The site size, dimensions, location, topography, and access are adequate for the needs of the proposed use, considering the proposed building mass, parking, traffic, noise, vibration, exhaust/emissions, light, glare, erosions, odor, dust, visibility, safety and aesthetic considerations.

Evidence: The location of the new telecommunications facility is adequate for the needs of the proposed use as the location will fill an underserved cellular area for Verizon wireless customers. As apparent in the Project Description in (**Exhibit A**) provided by the applicant, the new telecommunication equipment will relieve nearby towers from overcapacity and provide faster more reliable service. Considering aesthetics, the visible equipment is minimal and those placed in public view will be painted to be consistent with the building's front façade.

ATTACHMENT 1

- b. Finding: The negative impacts of the proposed use on adjacent properties and on the public can be mitigated through application of other code standards or other reasonable conditions of approval.

Evidence: There are no apparent negative impacts of the proposed facility at this location. A small portion of the equipment will not be screened from view of the public right-of-way but will be required to be camouflaged to reduce visibility through the Conditions of Approval (**Exhibit C**)

- c. Finding: All required public facilities have adequate capacity to serve the proposal.

Evidence: The proposed project site contains all necessary utilities and access availability to serve the proposed use. There are no physical restraints from the proposed telecommunication facility.

- d. Finding: The project meets the requirements of the zoning code including development standards, design guidelines, and special use provisions

Evidence: The project site is within a Commercial Mixed Use (CMU) zone located within the Folsom Boulevard Specific Plan (FBSP). New towers are permitted within this zone given the applicant obtain a Conditional Use Permit when located within 500' feet of a residential zone. The equipment will also be camouflaged as required by section 23.907.020(H) to minimize the visual impact to the greatest extent.

- e. Finding: If structures and site plans are considered nonconforming, the elements of a project that are nonconforming have been brought into compliance with the zoning code, where feasible.

Evidence: All aspects of the project are up to current code and follow existing regulations and standards of the City of Rancho Cordova.

PASSED AND ADOPTED by the City Council of the City of Rancho Cordova on the _____ day of _____, 2015 by the following vote:



AYES:
NOES:
ABSENT:
ABSTAIN:

 Robert J. McGarvey, Mayor

ATTEST:

 Mindy Cuppy, MMC, City Clerk



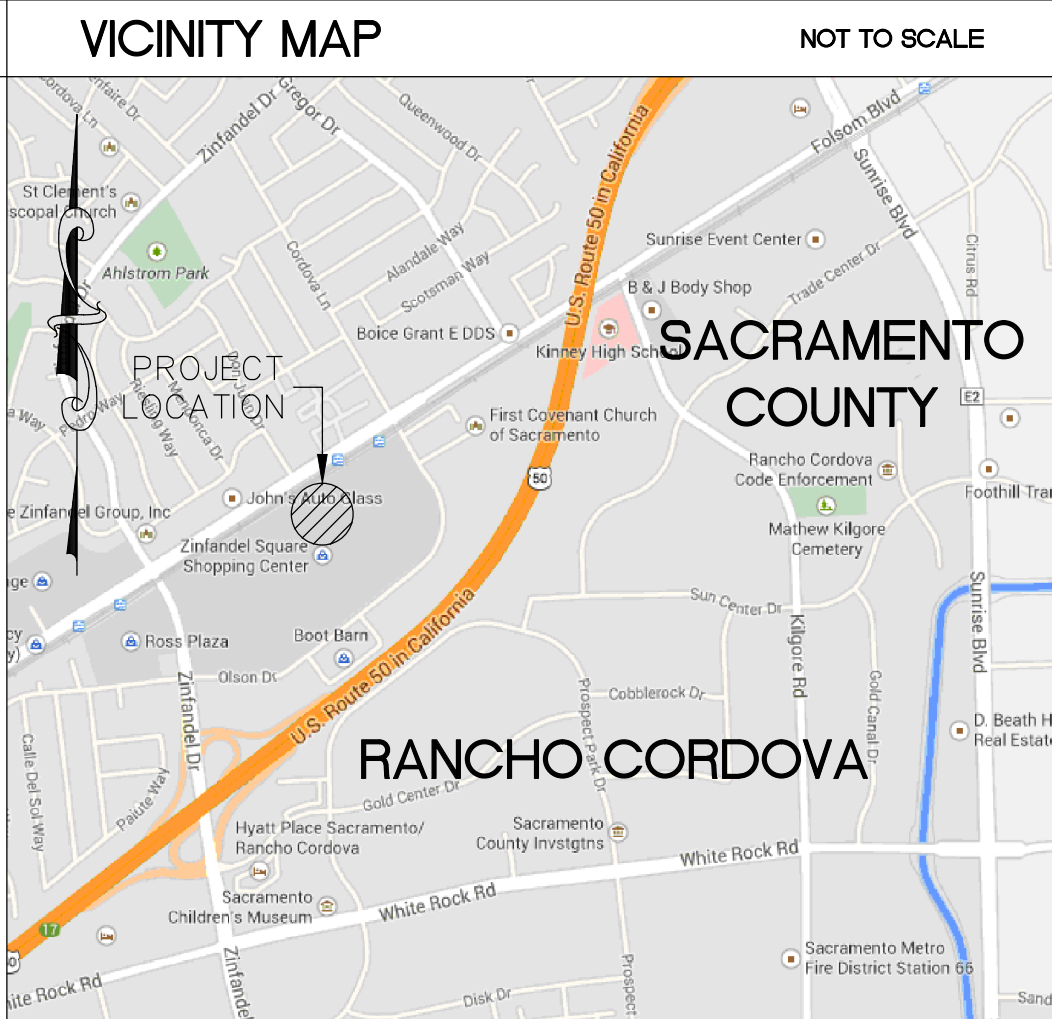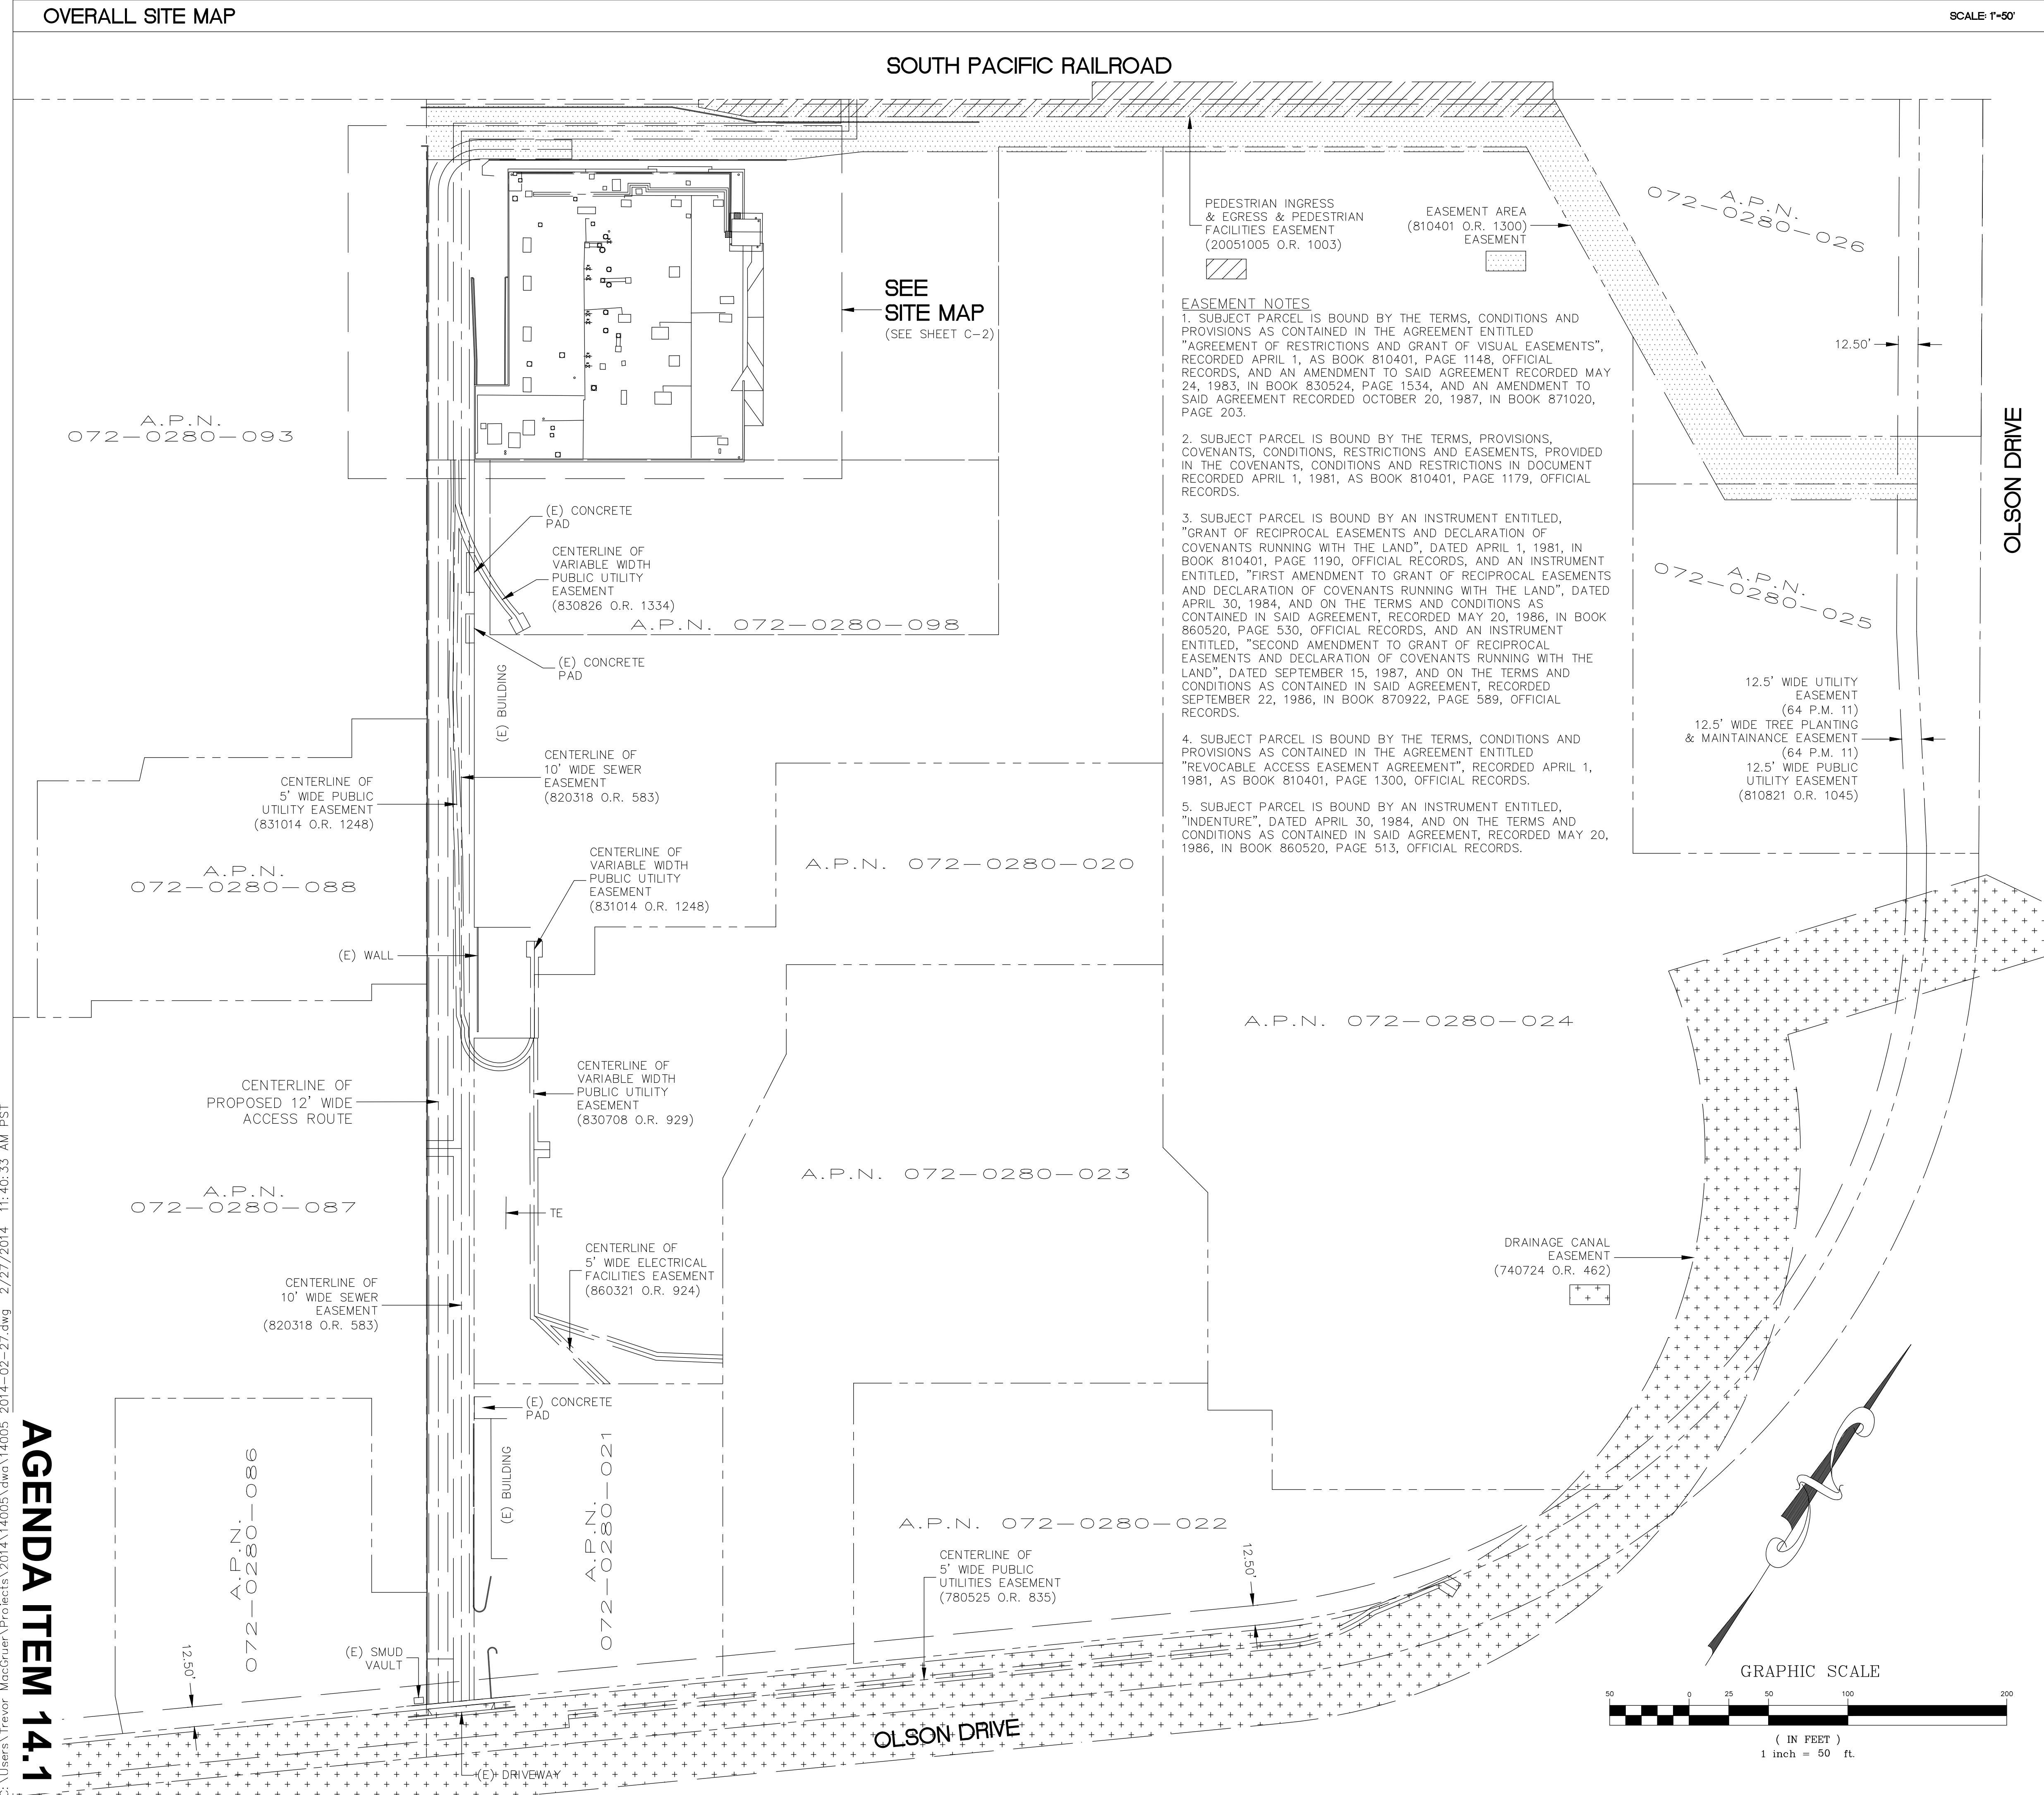

GENERAL NOTES

PROPERTY INFORMATION

OWNER:	KOREANA DEVELOPMENT ASSOCIATES LLC
ADDRESS:	2370 TELEGRAPH AVENUE OAKLAND, CA 94612
SITE:	SITE NAME 10971 OLSON DRIVE RANCHO CORDOVA, CA 95670
ASSESSOR'S PARCEL NUMBER:	072-0280-098
EXISTING GROUND ELEVATION:	ELEV=104.8± AMSL

LESSOR'S LEGAL DESCRIPTION

LEGAL DESCRIPTION IS FOUND IN PLACER TITLE COMPANY, PRELIMINARY TITLE REPORT ORDER NUMBER 1415-14362 DATED JANUARY 16, 2014.

TITLE REPORT

TITLE REPORT WAS UNAVAILABLE AT THE TIME OF FIELD SURVEY. TITLE REPORT PROVIDED FEBRUARY 24, 2014, BY PLACER TITLE COMPANY, PRELIMINARY TITLE REPORT ORDER NUMBER 1415-14362 DATED JANUARY 16, 2014.

BASIS OF BEARING

BEARINGS SHOWN HEREON ARE BASED UPON U.S. STATE PLANE NAD83 COORDINATE SYSTEM **STATE PLANE COORDINATE ZONE 2**, DETERMINED BY GPS OBSERVATIONS.

BENCHMARK

ELEVATIONS ARE BASED ON THE NORTH AMERICAN VERTICAL DATUM OF 1988 (NAD 88) DERIVED FROM GEOID12A AND PRODUCED BY THE NATIONAL GEODETIC SURVEY (NGS) ONLINE POSITIONING USER SERVICE (OPUS).

FLOOD ELEVATION

FLOOD PLAIN ELEVATION OF PROJECT AREA IN ZONE X OR D, AN AREA DETERMINED TO BE OUTSIDE THE 0.2% ANNUAL CHANCE FLOOD OR AN AREA IN WHICH FLOOD HAZARDS ARE UNDETERMINED, BUT POSSIBLE, RESPECTIVELY, AS SHOWN ON FEMA FIRM MAP COMMUNITY PANEL NUMBER 06067C0206H, DATED AUGUST 16, 2012.

SURVEY DATE

02/09/14

SURVEYOR'S NOTES

ALL EASEMENTS CONTAINED WITHIN SAID TITLE REPORT AFFECTING THE IMMEDIATE AREA SURROUNDING THE LEASE HAVE BEEN PLOTTED. SURVEYOR HAS NOT PERFORMED A SEARCH OF PUBLIC RECORDS TO DETERMINE ANY DEFECT IN TITLE ISSUED. THE BOUNDARY SHOWN HEREON IS PLOTTED FROM RECORD INFORMATION AND DOES NOT CONSTITUTE A BOUNDARY SURVEY OF THE PROPERTY.

UTILITY NOTES

SURVEYOR DOES NOT GUARANTEE THAT ALL UTILITIES ARE SHOWN OR THEIR LOCATIONS ARE ACCURATE. IT IS THE RESPONSIBILITY OF THE CONTRACTOR AND DEVELOPER TO CONTACT U.S.A. AND ANY OTHER INVOLVED AGENCIES TO LOCATE ALL UTILITIES PRIOR TO CONSTRUCTION. REMOVAL, RELOCATION AND/ OR REPLACEMENT IS THE RESPONSIBILITY OF THE CONTRACTOR.

LEGEND

---	PROPERTY LINE
---	OLD LOT LINES
GV	EXISTING GAS VALVE
AGL	ABOVE GROUND LEVEL
AMSL	ABOVE MEAN SEA LEVEL

Curtis C. Surveying

263705 RANCHO CORDOVA SC3

10971 OLSON DRIVE RANCHO CORDOVA, CA 95670

DRAWN: DATE: 01/27/15

JOB NO. 14005

SHEET NO.



verizon wireless

VERIZON WIRELESS
2785 MITCHELL DRIVE, BLDG 9
WALNUT CREEK, CA. 94598

C-1 986


SITE MAP

SCALE: 1"=10'

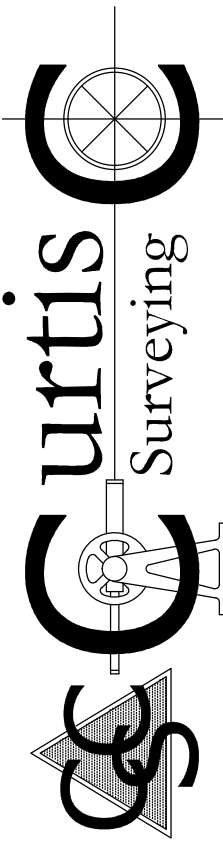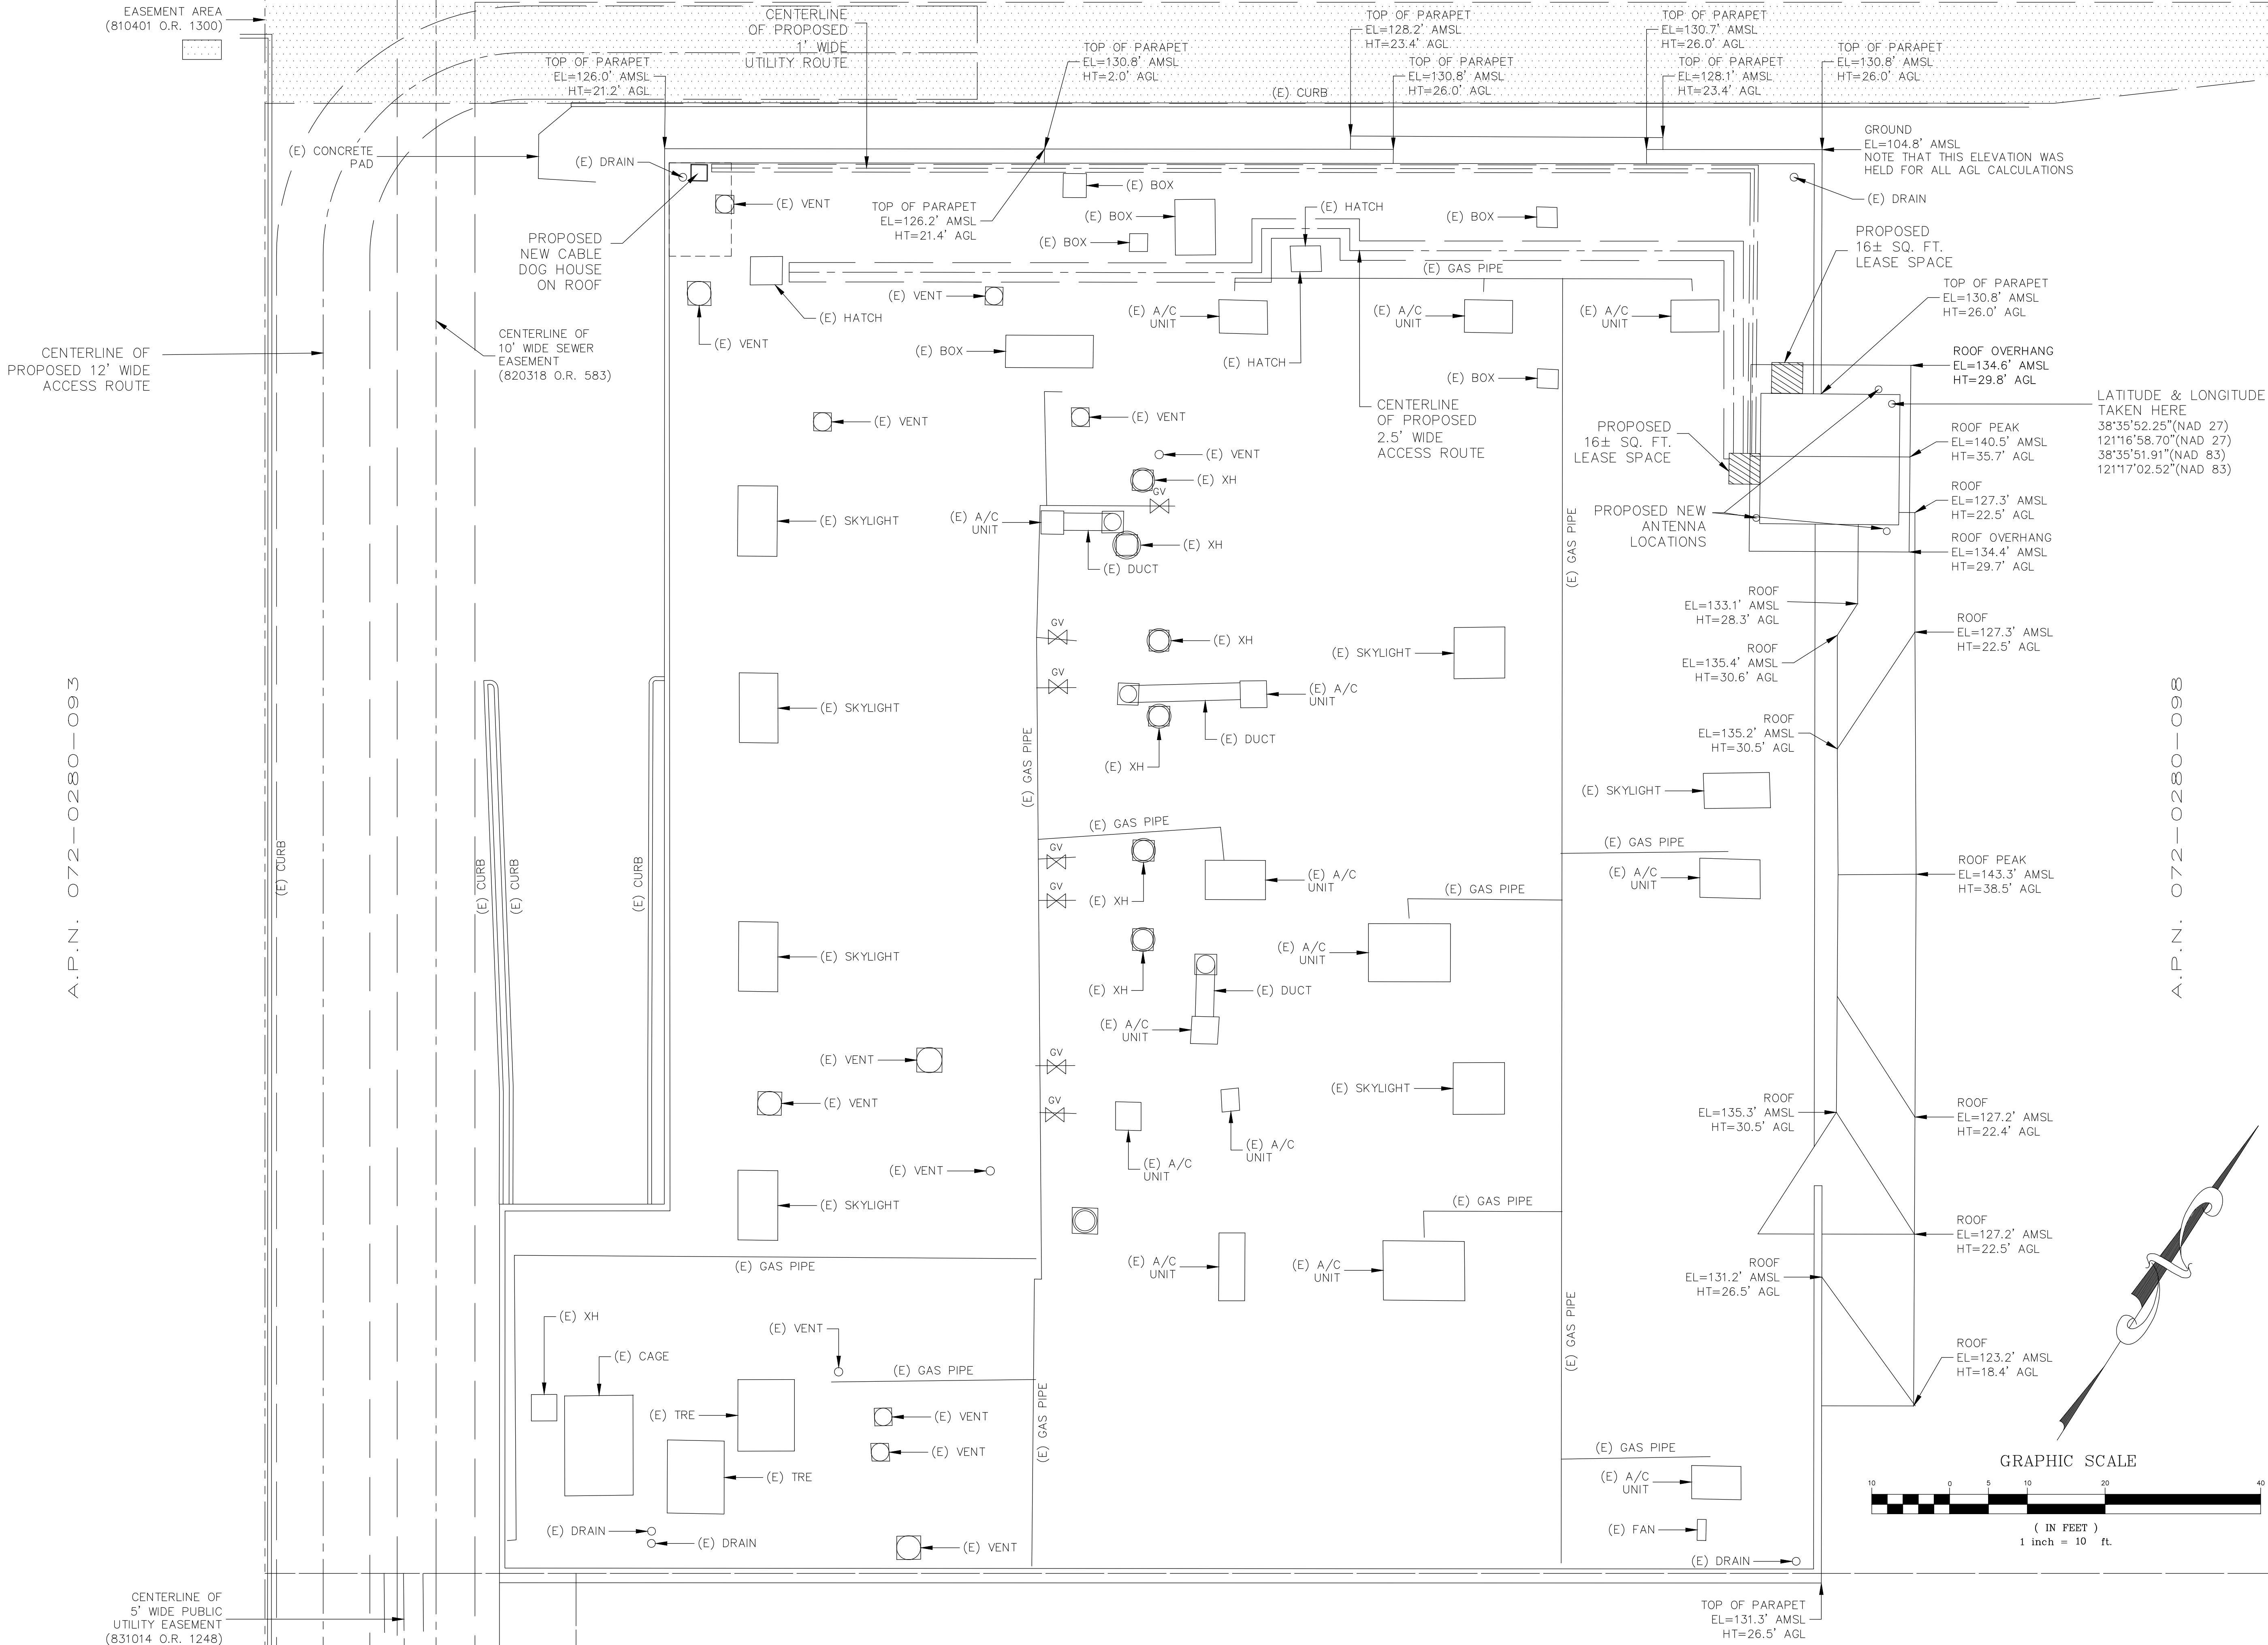

Curtis C. Surveying | AZ 52445 | CA 8714 | NV 20714 | UT 7790625
916.243.5500 | curt@curtisurveying.com | www.curtisurveying.com

REVISIONS					
NO.	DATE	DESCRIPTION	ISSUED FOR REVIEW	REV. PER EMAIL	REV. PER TITLE
1	02/18/14				
2	02/27/14				
3	02/28/14				
4	03/06/14				
5	03/07/14				
6	04/29/14				

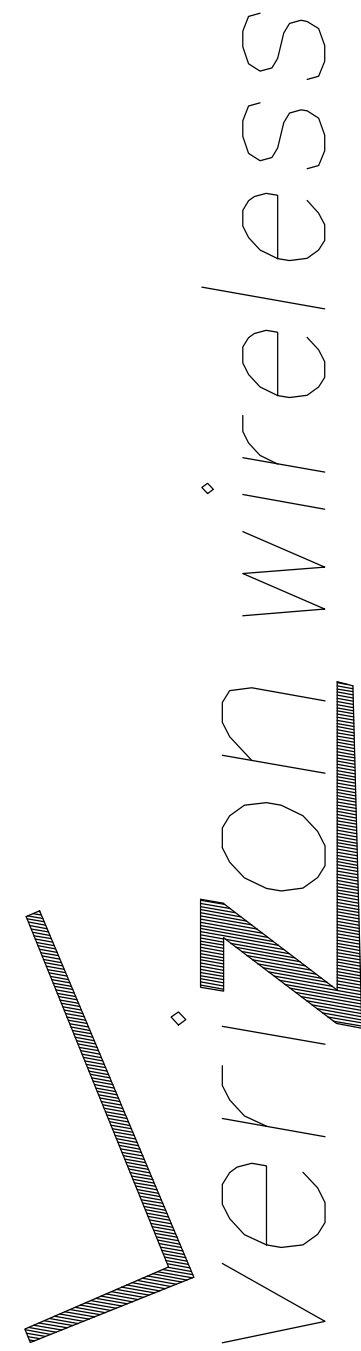

VERIZON WIRELESS
2785 MITCHELL DRIVE, BLDG 9
WALNUT CREEK, CA. 94598

263705
RANCHO CORDOVA SC3
10971 OLSON DRIVE
RANCHO CORDOVA, CA 95670

DRAWN: _____ DATE: 01/27/15
JOB NO. 14005
SHEET NO. _____

C-2 787

AGENDA ITEM 14.1

Verizon Wireless
2785 Mitchell Drive
Suite 9
Walnut Creek, CA 94598

Client: _____



V-one Design Group, Inc.
5100 Clayton Rd. B-1
Ste. 354
Concord, CA 94521

Project Architect: _____

100% Zoning Drawings

Drawing Phase:

RANCHO CORDOVA SC3 E
10971 OLSON DRIVE
RANCHO CORDOVA, CA 95670

PSL#: 263705

Site:

Professional Seal: _____

It is a violation of law for any person, unless they are acting under the direction of a licensed Professional Architect/Engineer, to alter this document.



Epic Wireless | 8700 Auburn Folsom Rd # 400
| Granite Bay, CA 95746 | (916) 781-5921

Rev.	Date	Description
04	01/12/15	Zoning Dwgs 100%
03	09/16/14	Zoning Dwgs 100%
02	04/30/14	Zoning Dwgs 90%
01	03/17/14	Zoning Dwgs 90%

Project No.: V-12-CA2039

Date: 01/12/15 Job No.:

Scale: AS SHOWN CAD File:

Designed By: JS Checked By: RS


OVERALL SITE PLAN

Sheet Title:

A-1

Sheet No.:

© V-One Design Group, Inc. 2014

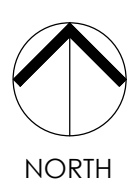

SCALE
1/16" = 1'-0"

1



Verizon Wireless
2785 Mitchell Drive
Suite 9
Walnut Creek, CA 94598

Client:



V-one Design Group, Inc.
5100 Clayton Rd. B-1
Ste. 354
Concord, CA 94521

Project Architect:

100% Zoning Drawings

Drawing Phase:

RANCHO CORDOVA SC3 E
10971 OLSON DRIVE
RANCHO CORDOVA, CA 95670

PSL #: 263705

Site:

Professional Seal:

It is a violation of law for any person,
unless they are acting under the
direction of a licensed Professional
Architect/Engineer, to alter this
document.



Epic Wireless | 8700 Auburn Folsom Rd # 400
| Granite Bay, CA 95746 | (916) 781-5921

Rev.	Date	Description
04	01/12/15	Zoning Dwgs 100%
03	09/16/14	Zoning Dwgs 100%
02	04/30/14	Zoning Dwgs 90%
01	03/17/14	Zoning Dwgs 90%

Project No.: V-12-CA2039
Date: 01/12/15 Job No.:
Scale: AS SHOWN CAD File:
Designed By: JS Checked By: RS


ELEVATIONS

Sheet Title:

A-3

Sheet No.:

©V-One Design Group, Inc. 2014

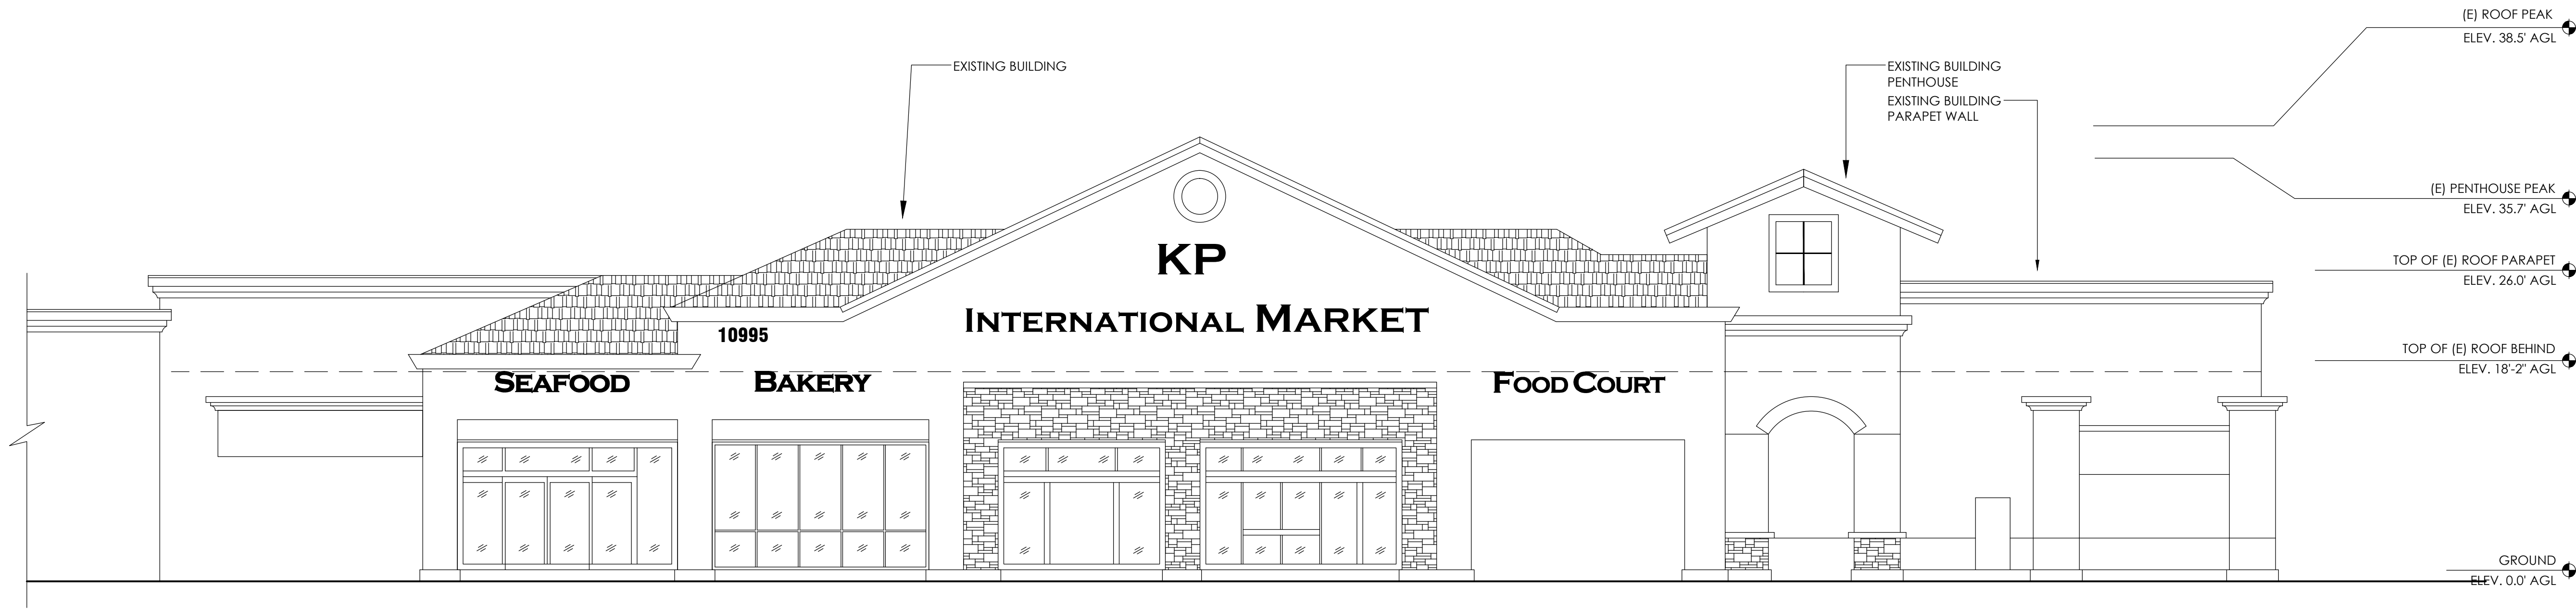


EAST ELEVATION - EXISTING



SCALE
1/8" = 1'-0"

1

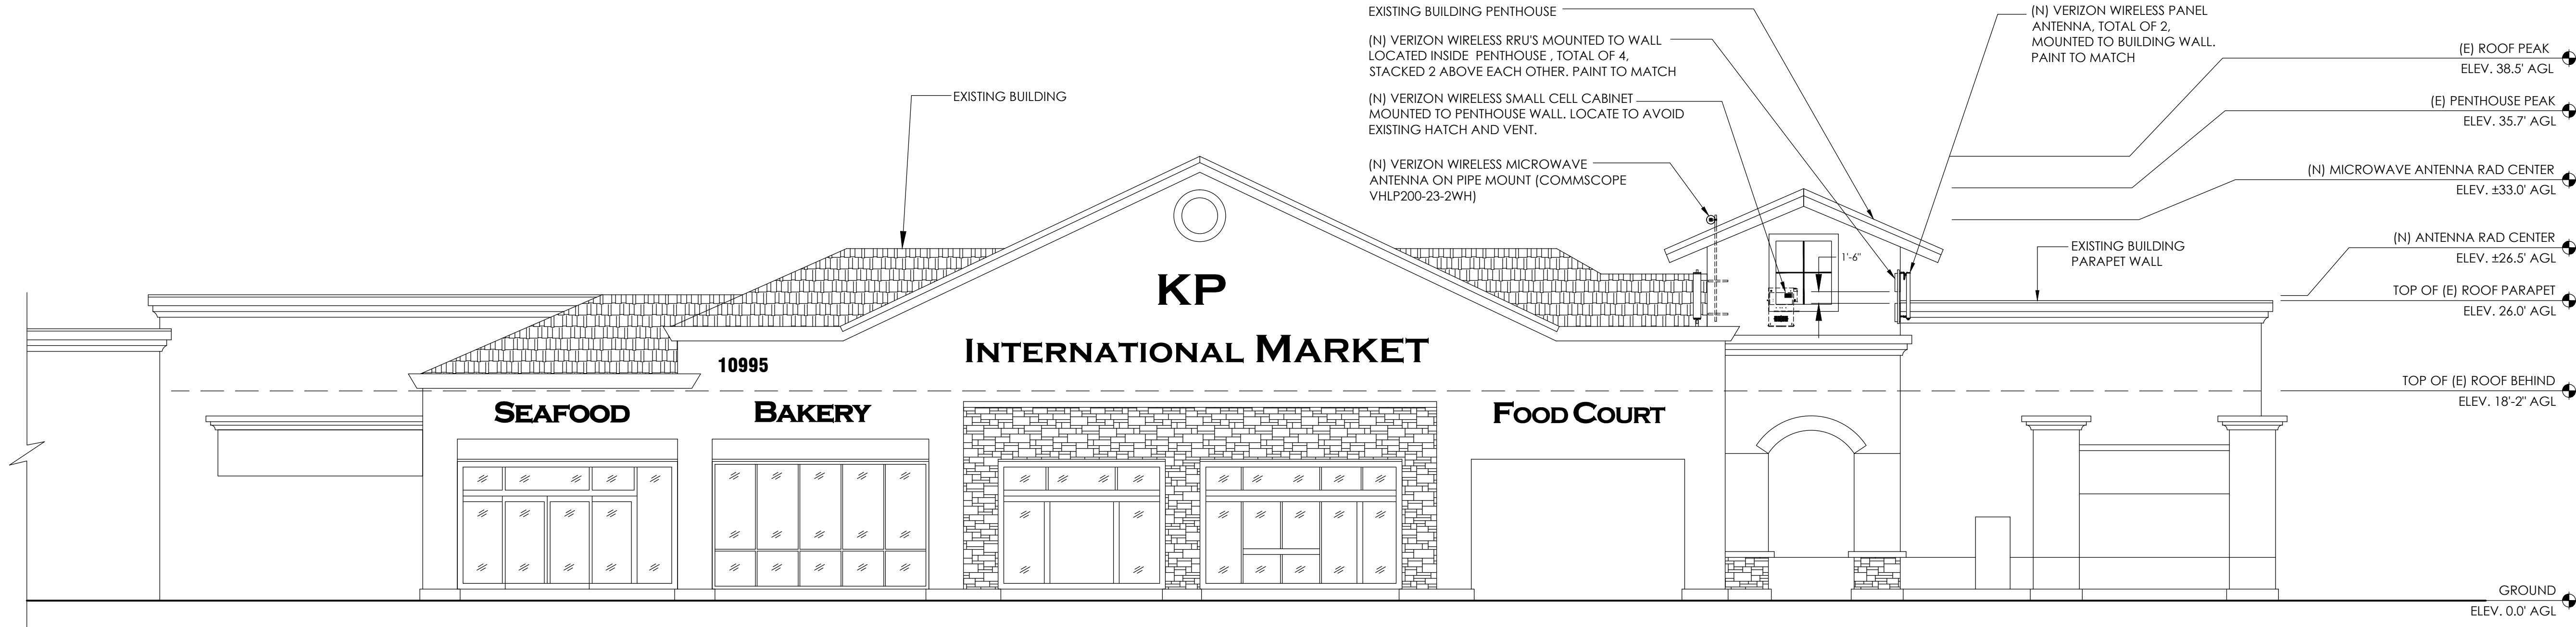

EAST ELEVATION - PROPOSED



SCALE
1/8" = 1'-0"

2



Verizon Wireless
2785 Mitchell Drive
Suite 9
Walnut Creek, CA 94598

Client:



V-one Design Group, Inc.
5100 Clayton Rd. B-1
Ste. 354
Concord, CA 94521

Project Architect:

100% Zoning Drawings

Drawing Phase:

RANCHO CORDOVA SC3 E
10971 OLSON DRIVE
RANCHO CORDOVA, CA 95670

PSL #: 263705

Site:

Professional Seal:

It is a violation of law for any person,
unless they are acting under the
direction of a licensed Professional
Architect/Engineer, to alter this
document.



Epic Wireless | 8700 Auburn Folsom Rd # 400
| Granite Bay, CA 95746 | (916) 781-5921

Rev.	Date	Description
04	01/12/15	Zoning Dwgs 100%
03	09/16/14	Zoning Dwgs 100%
02	04/30/14	Zoning Dwgs 90%
01	03/17/14	Zoning Dwgs 90%

Project No.: V-12-CA2039
Date: 01/12/15 Job No.:
Scale: AS SHOWN CAD File:
Designed By: JS Checked By: RS


ELEVATIONS

Sheet Title:

A-4

Sheet No.:

© V-One Design Group, Inc. 2014

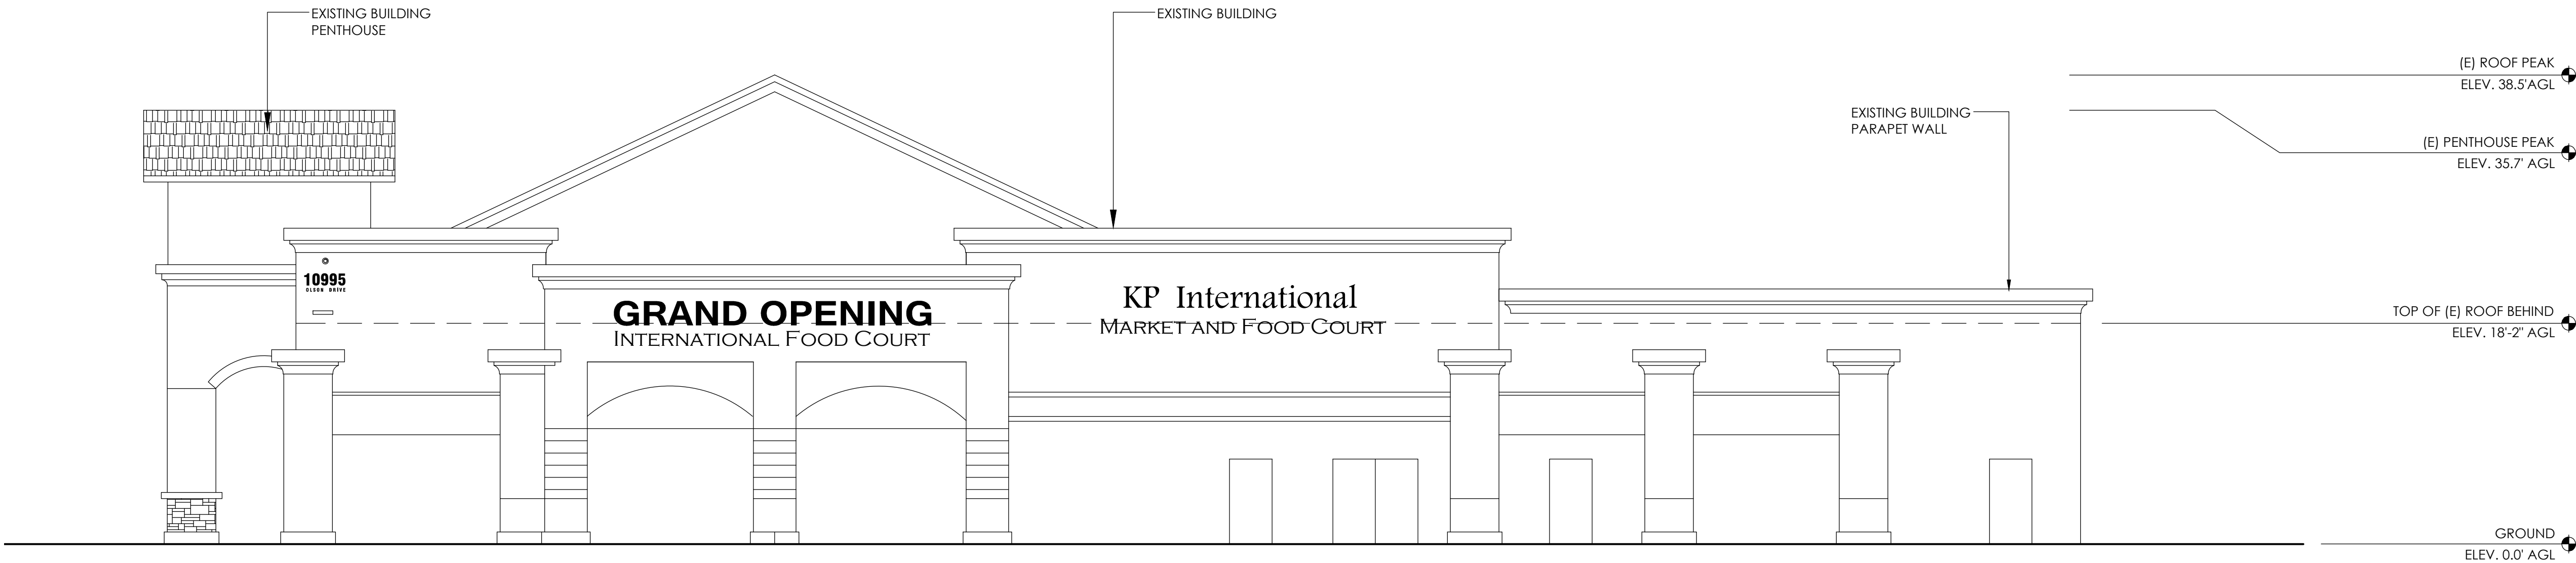


NORTH ELEVATION - EXISTING




SCALE
1/8" = 1'-0"

1

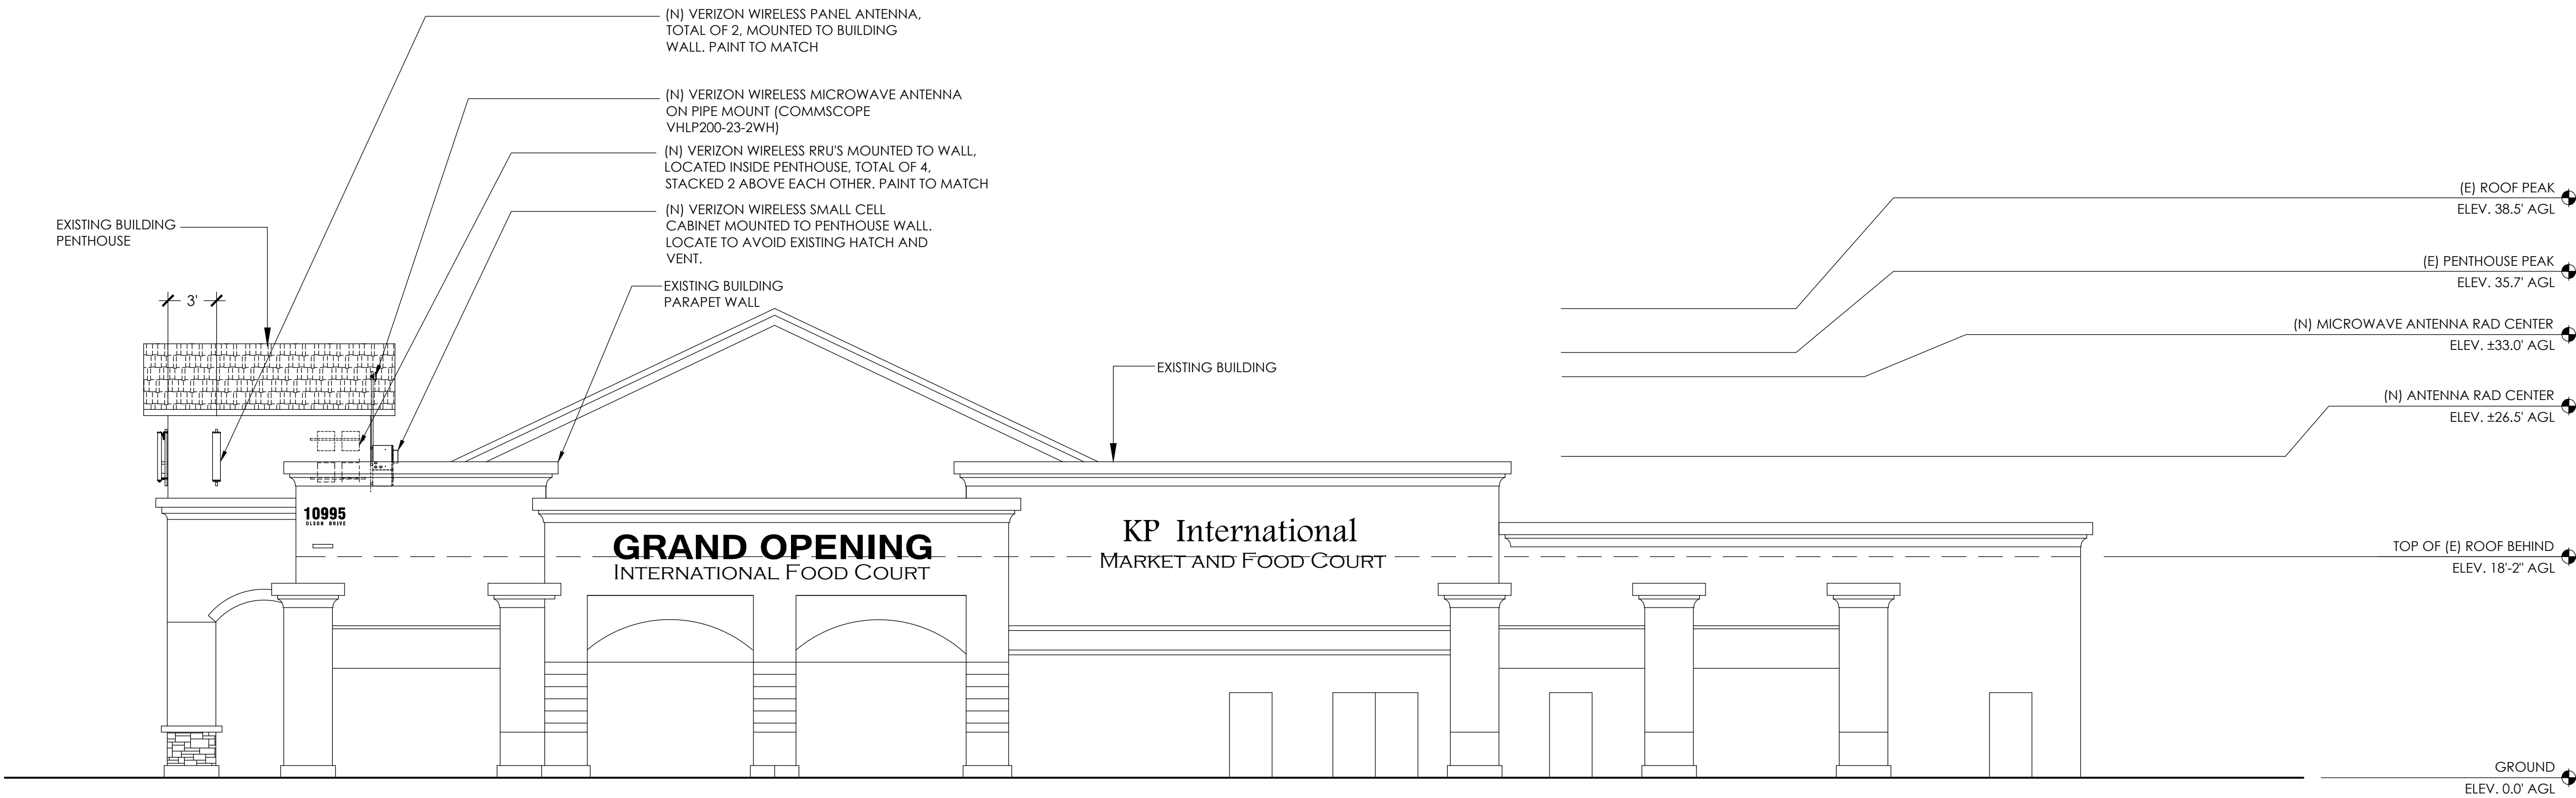


NORTH ELEVATION - PROPOSED

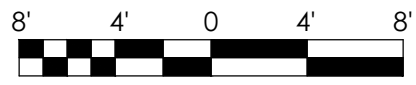

SCALE
1/8" = 1'-0"

2

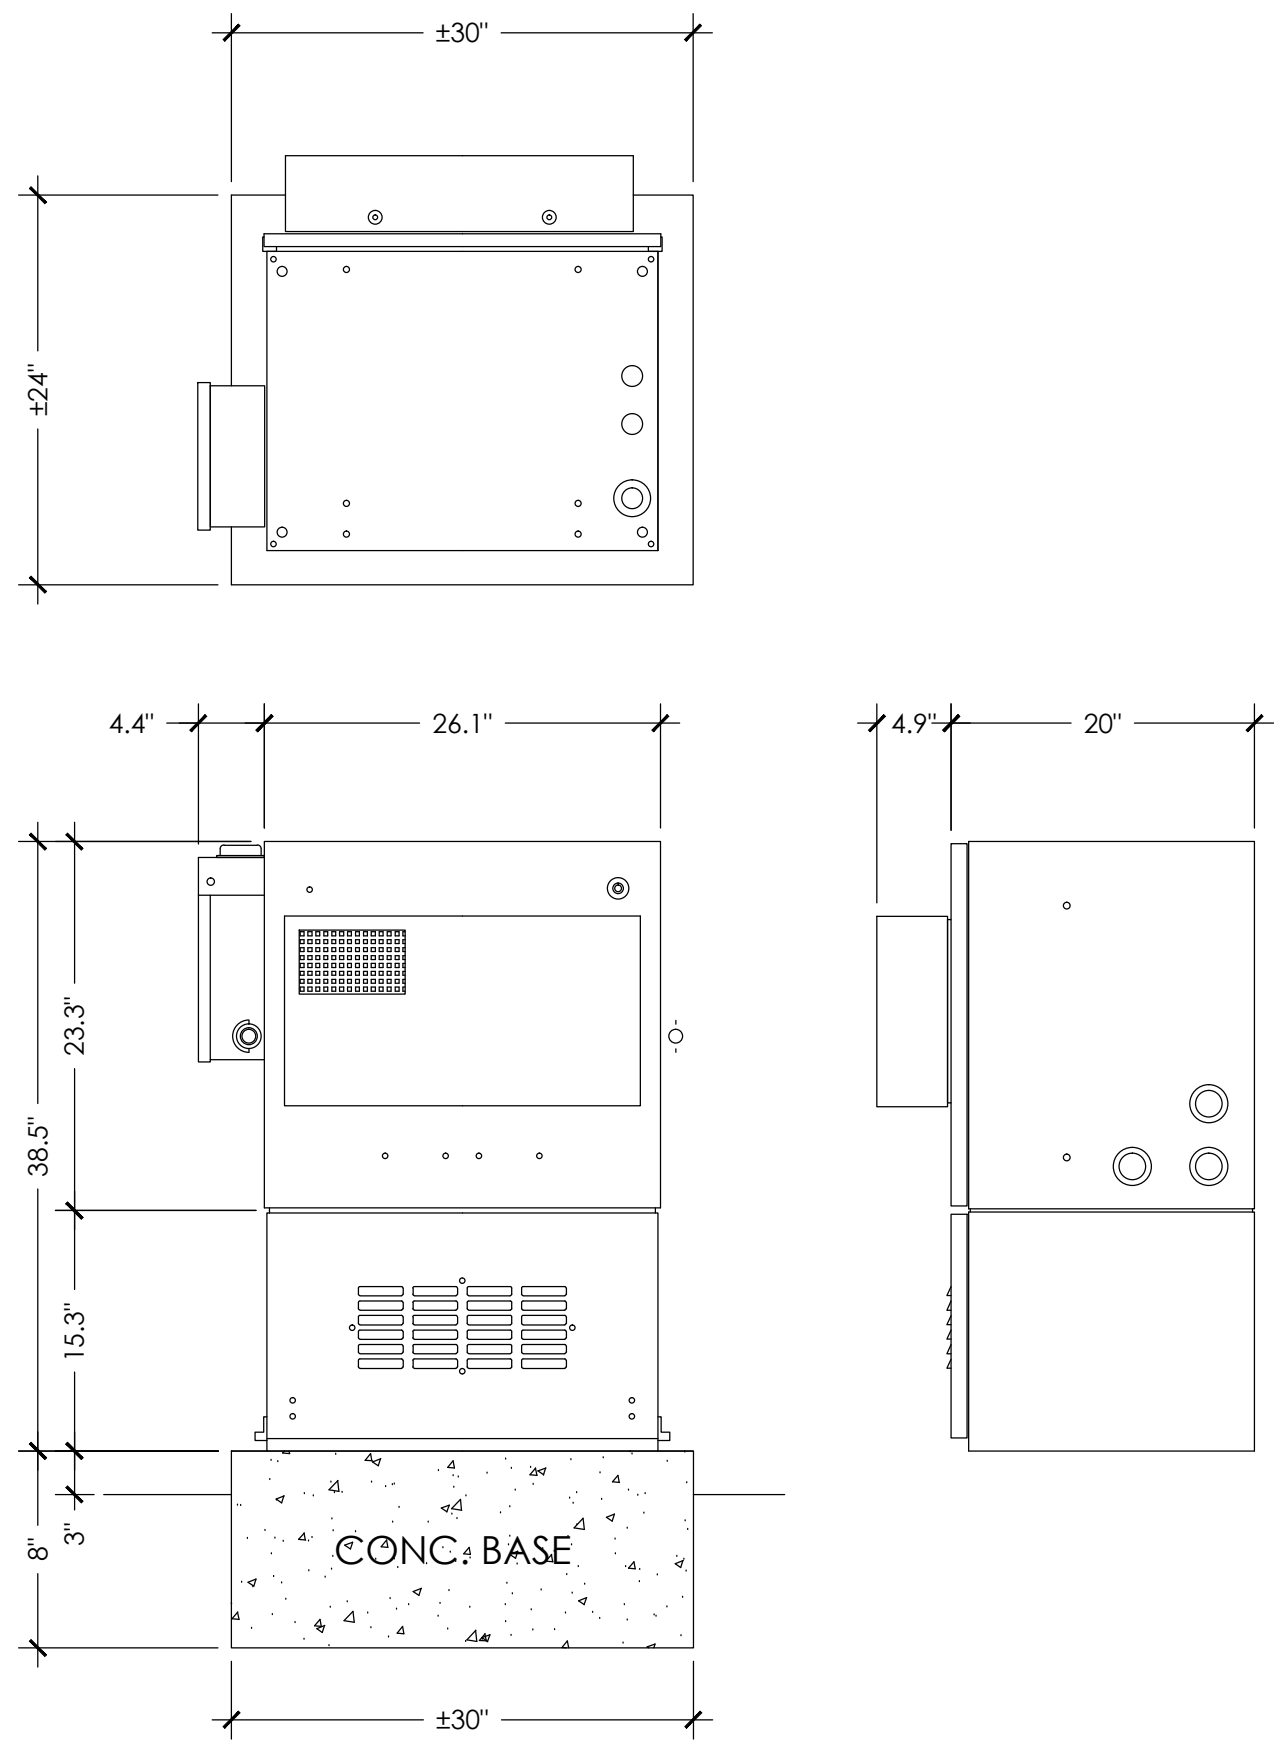

Charles CUBE-RL

- Wall/Pole/Pad Mount
- Equipment Compartment
 - 7 or 12 RU Configurations
 - Integrated power is optional
 - AC Load Center, GFCI
 - Pad Lockable Door Latch
 - 580W HX
- Battery Compartment
 - 100AH VRLA or Ni-Cd
- Overall Dimensions
 - 39"H x 26"W x 20"D for 12 RU Configuration
- Cable Ingress/Egress
 - 1.75"/2.5" Knockouts on side and bottom
- GR-487 Compliant



RL21221xxx (12RU)



GROUND-MOUNTED SMALL CELL CABINET

NEW GENERATION RADIO
RRUS12

RRUS12 B4/AWS Q1-13
Up to 40 MHz IBW
Up to 2*60 W output power


Preliminary Dimensions / Weight

Product	Height [mm]	Width [mm]	Depth [mm]	Volume [liters]	Weight [kg]
RRUS 12 Bx type B including sun shield	463	470	186	38	26



RRUS11 Dimensions for comparison;

RRUS11 weight → 23 kg

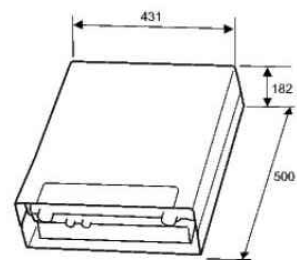

RRU

Product Specifications

COMMScope

on the go



SBNH-1D6565A
DualPole® Dual Band Teletilt® Antenna, 698-896 and 1710-2180 MHz, 65° horizontal beamwidth, RET compatible

- Interleaved dipole technology providing for attractive, low wind load mechanical package
- Internal next generation actuator eliminates field installation and defines new standards for reliability

Electrical Specifications

Frequency Band, MHz	698-806	806-896	1710-1880	1850-1990	1920-2180
Gain, dBi	13.3	13.9	16.8	16.9	16.9
Beamwidth, Horizontal, degrees	71	66	58	58	65
Beamwidth, Vertical, degrees	17.0	15.5	7.0	6.5	6.3
Beam Tilt, degrees	0-18	0-18	0-10	0-10	0-10
USLS, typical, dB	16	16	16	16	16
Front-to-Back Ratio at 180°, dB	25	27	32	34	30
Front-to-Back Total Power at 180° ± 20°, dB	25	25	32	32	32
CPR at Borelight, dB	21	20	20	20	20
CPR at Sector, dB	10	8	10	8	7
Isolation, dB	27	27	29	29	29
Isolation, Intersystem, dB	35	33	40	40	40
VSWR Return Loss, dB	1.5:1 14.0	1.5:1 14.0	1.5:1 14.0	1.5:1 14.0	1.5:1 14.0
PIM, 3rd Order, 2 x 20 W, dBc	-150	-150	-150	-150	-150
Input Power per Port, maximum, watts	400	400	300	300	300
Polarization	±45°	±45°	±45°	±45°	±45°
Impedance	50 ohm	50 ohm	50 ohm	50 ohm	50 ohm
Lightning Protection	dc Ground	dc Ground	dc Ground	dc Ground	dc Ground

Mechanical Specifications

Color Radome Material	Light gray Fiberglass, UV resistant
Connector Interface Location Quantity	7-16 DIN Female Bottom 4
Wind Loading, maximum	402.0 N @ 150 km/h 90.4 lbf @ 150 km/h
Wind Speed, maximum	241.0 km/h 149.8 mph

Dimensions

Depth	181.0 mm 7.1 in
Length	1293.00 mm 50.91 in
Width	301.00 mm 11.85 in
Net Weight	17.40 kg 38.36 lb

Remote Electrical Tilt (RET) Information


Adjustment Time, full range, maximum	30 s
Annual Failure Rate, maximum	0.01%
Power Consumption, during motor movements, maximum	11.0 W
Power Consumption, idle state, maximum	2.0 W

©2012 ComScope, Inc. All rights reserved. All trademarks identified by ® or ™ are registered trademarks, respectively, of ComScope. All specifications are subject to change without notice. See www.comscope.com for the most current information. Revised: April 23, 2012

page 1 of 2
April 27, 2012

COMMScope MICROWAVE ANTENNA
VHLP200-23

Antenna Dimensions And Mounting Information

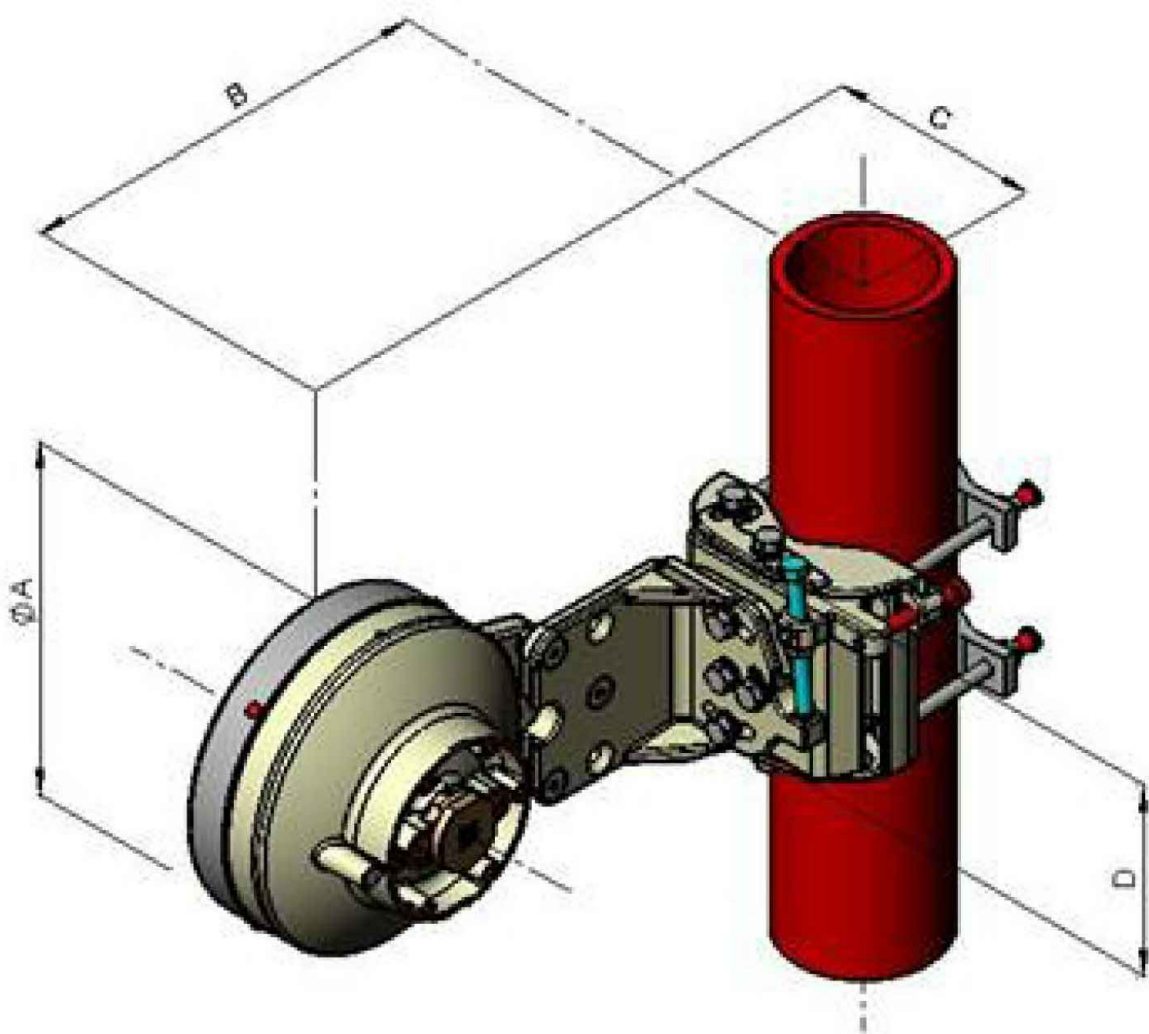

Dimensions in Inches (mm)				
Antenna Size, m	A	B	C	D
0.2	9.0 (230)	14.2 (360)	4.6 (118)	6.0 (150)

MICROWAVE ANTENNA



Verizon Wireless
2785 Mitchell Drive
Suite 9
Walnut Creek, CA 94598

Client:



V-one Design Group, Inc.
5100 Clayton Rd. B-1
Ste. 354
Concord, CA 94521

Project Architect:

100% Zoning Drawings

Drawing Phase:

RANCHO CORDOVA SC3 E
10971 OLSON DRIVE
RANCHO CORDOVA, CA 95670

PSL#: 263705

Site:

Professional Seal:

It is a violation of law for any person, unless they are acting under the direction of a licensed Professional Architect/Engineer, to alter this document.



Epic Wireless | 8700 Auburn Folsom Rd # 400
| Granite Bay, CA 95746 | (916) 781-5921

Rev.	Date	Description
04	01/12/15	Zoning Dwgs 100%
03	09/16/14	Zoning Dwgs 100%
02	04/30/14	Zoning Dwgs 90%
01	03/17/14	Zoning Dwgs 90%

Project No.:	V-12-CA2039
Date:	01/12/15
Scale:	AS SHOWN
Designed By:	JS
Checked By:	RS


EQUIPMENT
SPECIFICATIONS


Sheet Title:


A-5

Sheet No.:

© V-One Design Group, Inc. 2014

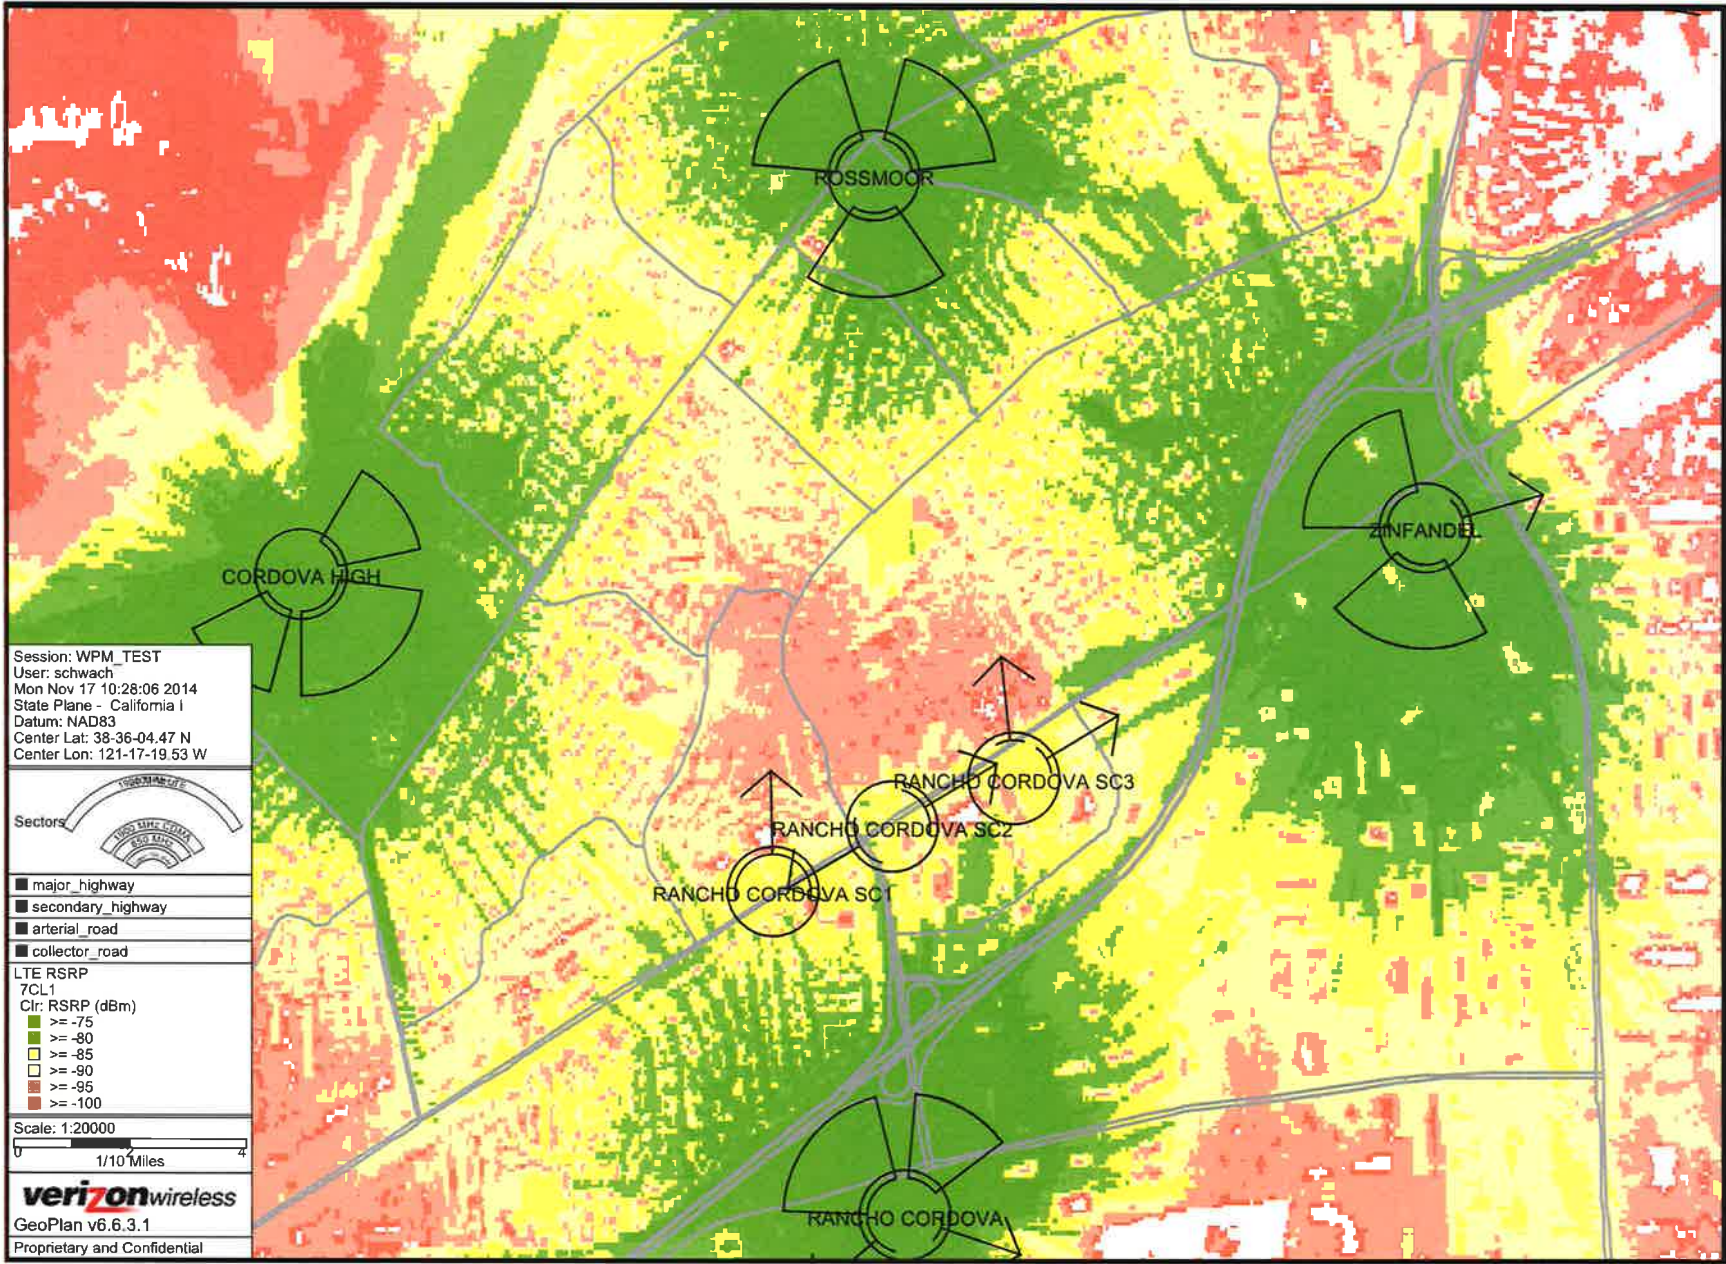

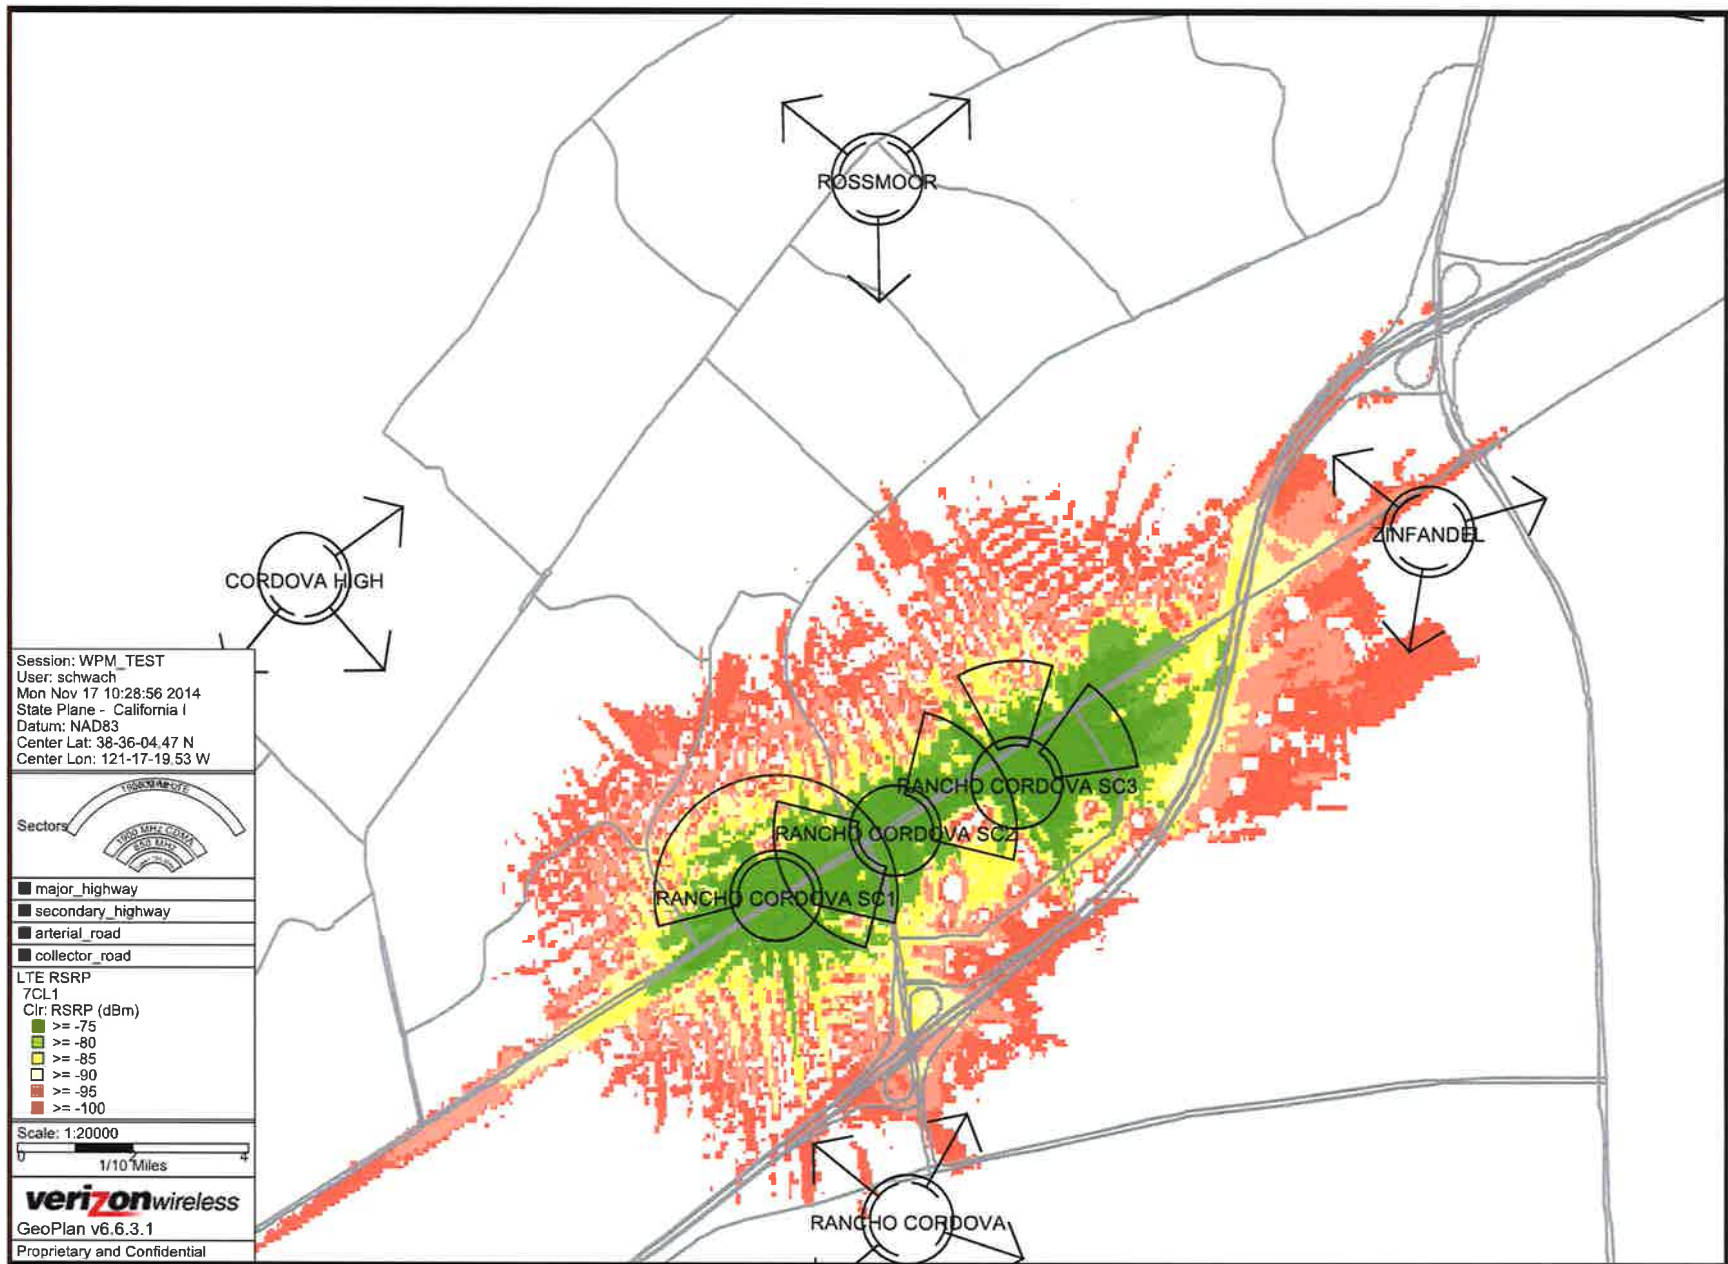

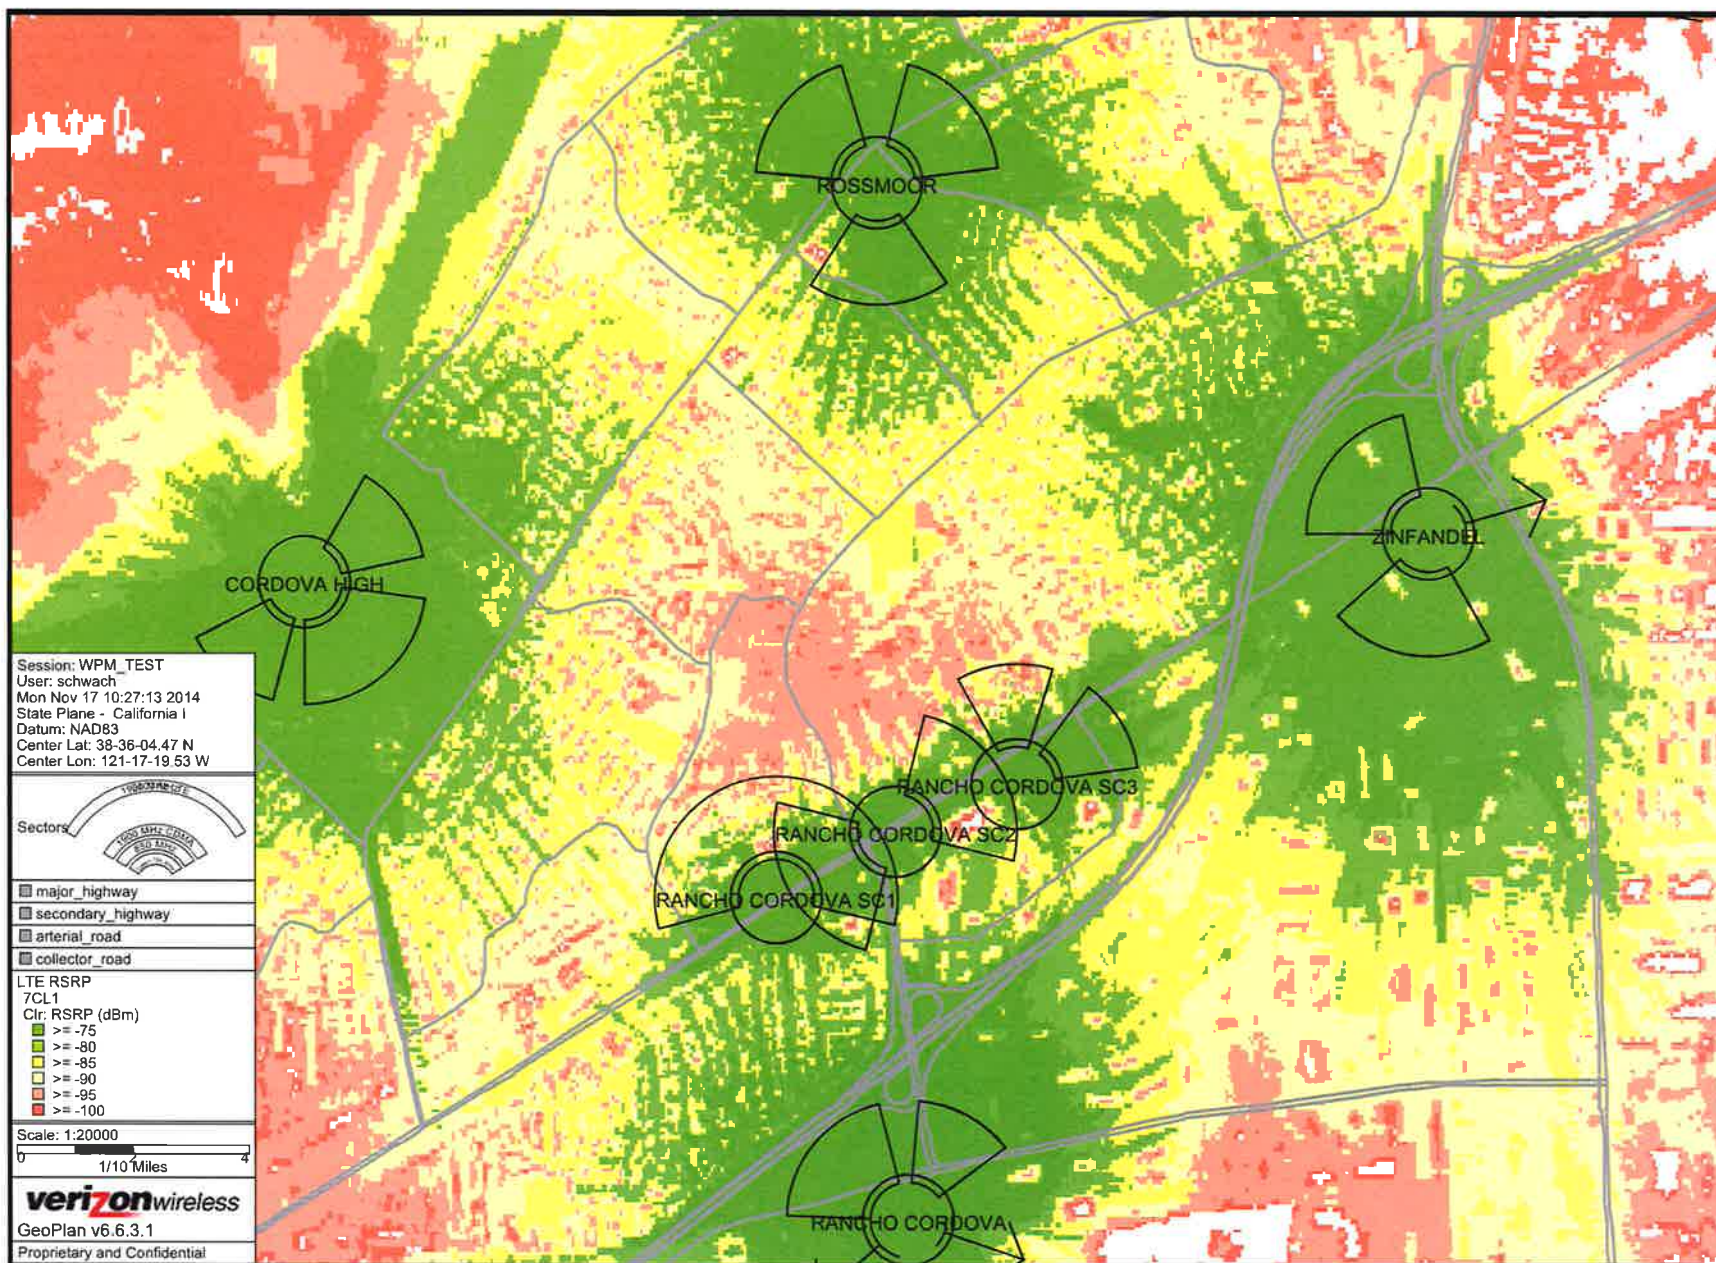

Conditions of Approval

EXHIBIT C

		<u>Category</u>	<u>Timing/ Implementation</u>	<u>Enforcement/ Monitoring</u>	<u>Verification</u> (date & Signature)
General Conditions					
1.	The approved entitlement is for a Conditional Use Permit to install telecommunication equipment on an existing roof top as described in the City Council staff report dated June 1, 2015, the approved plan set (Exhibit A) and within the conditions herein, for project number DD8501.	General	On-Going	Planning	
2.	The Applicant shall hold harmless the City, its Council Members, officers, agents, employees, and representatives from liability for any award, damages, costs and fees incurred by the City and/or awarded to any plaintiff in an action challenging the validity of this permit or any environmental or other documentation related to approval of this permit. Applicant further agrees to provide a defense for the City in any such action.	General	On-Going	Planning	
3.	Any future alteration to the buildings, change in use, intensification of the site, or modification to the parking and landscaped area must be reviewed by the City to ensure compliance with all local, state, and federal regulations. Minor modifications that are found to be in substantial conformance with the approved plans such as colors, plant materials, or minor lot line adjustments, may be approved administratively. Major modifications shall be approved by the applicable decision making body.	General	On-Going	Planning/ Building /Public Works	
4.	Applicant/Developer shall not carry a negative account balance with the City for the processing of the project. If a negative account balance occurs, it will be the developer's responsibility to pay the balance due, in order to avoid delays in the processing of future permits or recordation of maps. Please email the Finance Department at billings@cityoffranchocordova.org for the status of your account with the City.	General	On-Going	Finance	

Conditions of Approval

EXHIBIT C

		<u>Category</u>	<u>Timing/ Implementation</u>	<u>Enforcement/ Monitoring</u>	<u>Verification</u> (date & Signature)
5.	Telecommunication equipment must be painted consistent with the front façade of the existing building to minimize visibility from the public right of way per section 23.907.020 of the Zoning Code.	General	On-Going	Planning	
6.	In addition to the requirements listed herein, wireless communication facilities are subject to all other applicable regulations and permits, including those of the Public Utilities Commission (P.U.C.) of the State of California and the Federal Communication Commission (F.C.C.).	General	On-Going	Planning	



June 25, 2015

City of Rancho Cordova
2729 Prospect Park Dr.
Rancho Cordova, CA 95670
Nicholas Sosa
Assistant Planner

RE: Verizon Wireless Cell Facility "Rancho Cordova SC3" _ Council Questions

Mr. Sosa

I understand that the Planning Department brought the proposed Verizon Wireless project before the City Council and additional questions were asked regarding design and placement of antennas. Please see the City's original comment regarding the placement of the antennas from the Incomplete Letter dated August 15, 2014 and my response in bold below.

8. Design Issues (Non-Completeness)

The location of the equipment will be visible despite the project's best efforts to camouflage proposed antennas and RRU's. Staff would like to have the new antennas relocated to behind or to the side of the penthouse to improve screening of these items.

The placement of the antennas is done to provide the required coverage to new and existing Verizon Wireless customers. The antennas cannot shoot through the penthouse. If the antennas are moved behind or to the side of the penthouse, Verizon would not be able to achieve the required coverage objective. The RRUs, which do not emit a signal, have been moved inside the penthouse to limit the visual impact.

At the direction of staff, Verizon Wireless modified their design and placement of antennas to be located on the sides of the penthouse and not on the front facade. The antennas cannot be placed behind the penthouse as the penthouse will block the antenna coverage. The antennas cannot both be located on the north facade of the penthouse as the antennas will interfere with one another's signal. As such, Verizon Wireless proposed one antenna on the north façade and another on the south façade of the penthouse. I understand some Council members were concerned that the antennas would flank the penthouse and have an "ear like" appearance. To mitigate this "ear like" appearance, Verizon Wireless can change their design back to the original placement of antennas as demonstrated in "Option #1" below.



Option #1



Option #2

Please let me know if you have any additional questions.

Thank you,

Andrew Lesa
Leasing and Zoning Manager
530-368-2357
andrew.lesa@epicwireless.net

MEMORANDUM

DATE: June 1, 2015

TO: Honorable Mayor and Council Members

FROM: Nicholas Sosa, Assistant Planner



SUBJECT: VERIZON WIRELESS RANCHO CORDOVA SC3 CONDITIONAL USE PERMIT; PROJECT DD8501 – LOCATED AT 10971 OLSON DRIVE.

PROPERTY OWNER: Koreana DEV Associates LLC Mr. Paul Chon 2370 Telegraph Avenue Oakland, CA 94612	APPLICANT/DEVELOPER: Epic Wireless for Verizon Wireless Mr. Andrew Lesa 8700 Auburn Folsom Road, Suite 400 Granite Bay, CA 95746
PROJECT: The applicant is requesting a Conditional Use Permit for installation of new telecommunication equipment within a Commercial Mixed Use (CMU) in the Folsom Boulevard Specific Plan (FBSP) FILE: DD8501 LOCATION: 10971 Olson Drive APN: 072-0280-099-0000 PLANNER: Nicholas Sosa, Assistant Planner	

RECOMMENDATION

Adopt Resolution 64-2015.


RESULT OF RECOMMENDED ACTION

Adoption of Resolution 64-2015 would allow the applicant to install new telecommunication equipment on a roof penthouse at 10971 Olson Drive. The installation of this equipment would alleviate overcapacity of nearby towers and increase cellular service within the proposed area.

BACKGROUND

The City of Rancho Cordova received an application from Epic Wireless originally requesting a Limited Use Permit to allow the collocation of telecommunication equipment on an existing building. After further review, staff determined the project does not adhere to the requirements and qualifications for the zoning code's definition of collocation and is better suited for the categorization of a tower as the equipment is a building mounted antenna that is not screened from view.

Figure 1: Subject Property Aerial Photograph

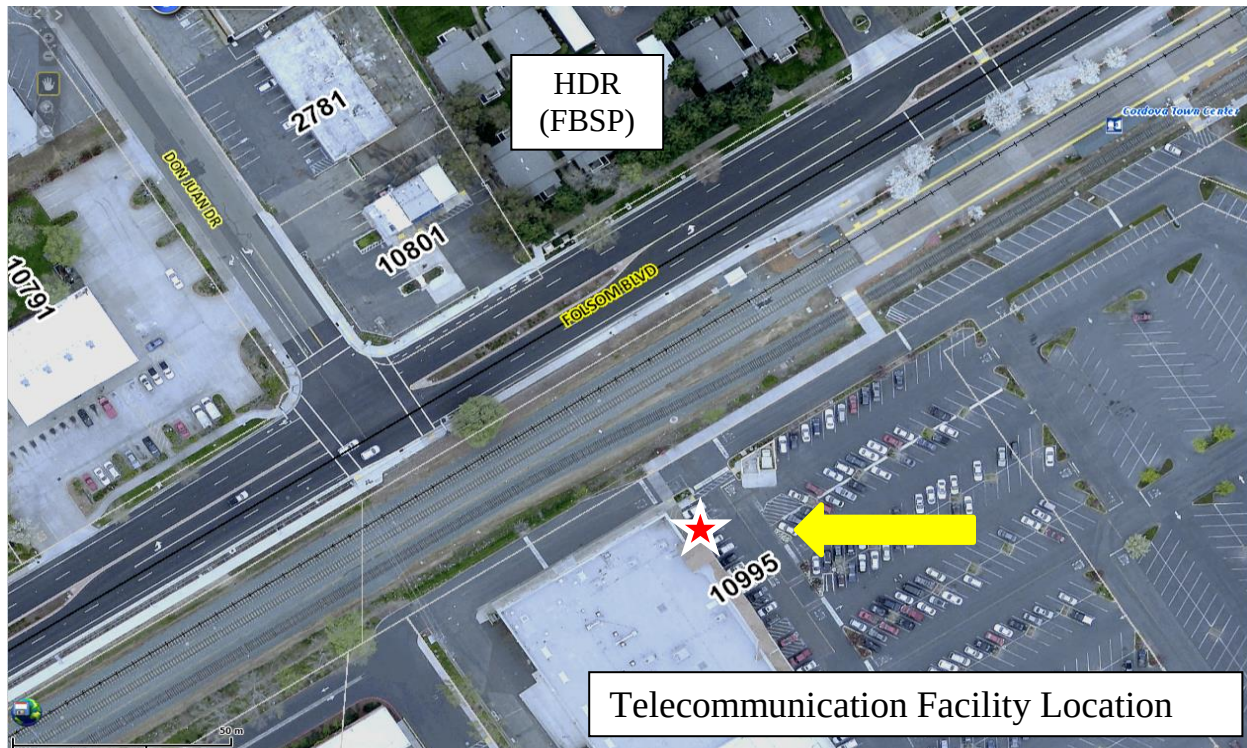

According to Chapter 23.907.020, an existing structure must be owned and operated by a service provider in order for a new communication facility to be placed on the same structure and be considered collocation. The proposed building mounted equipment is the only communication equipment on the structure and is not screened from view. The project has been conditioned to camouflage the new installation with similar colors and materials to be consistent with the existing structure. In addition, the new equipment is also within 500' of a residential zoning area and therefore requires a Conditional Use Permit.

REQUIRED PERMITS AND REGULATORY BASIS

Table 23.313-1 of the City of Rancho Cordova Zoning Code requires a Conditional Use Permit for any new telecommunication facility located within 500' feet of a residential zoning district or existing residential area. The proposed project site is approximately 250 feet from an existing High Density Residential zone which prompted the issuance of the Conditional Use Permit. Additionally, the proposed project will follow all development standards and regulations in Chapter 23.907 of the Zoning Code as well as obtain the proper permits from the Building and Safety Division.

ANALYSIS

The proposed Verizon Communications facility will be located within a 10' x 10' lease area on the building's rooftop and will consist of (2) new panel antennas to the exterior of the existing penthouse. The equipment will also contain (4) new RRU's within the interior of the penthouse, (1) new small cell power cabinet and (1) new microwave antenna with a pipe mount located behind the penthouse away from visibility. All equipment will be painted to match the existing structure to minimize public right-of-way visibility as required per code section 23.907.020. The

proposed small cell equipment will provide increased cellular service within an underserved area of Rancho Cordova by offloading a nearby tower that is at capacity and overloaded with digital traffic. The installation of this equipment complies with all required standards

Figure 2: Building Elevations Existing & Proposed



ENVIRONMENTAL

This project is Categorically Exempt under Section 15301 (Existing Facility) of the California Environmental Quality Act.

The proposed telecommunication facility will be located on an existing building located at 10971 Olson Drive. The new equipment will be on the roof of Koreana Plaza and will be painted to minimize visibility from the public right-of-way. The site is served by adequate public utilities and there are no environmental resources within the immediate area.

RECOMMENDED MOTIONS

Staff recommends that the City Council find the project to be in compliance with the California Environmental Quality Act (CEQA) as exempt pursuant to CEQA Guidelines Section 15301 and adopt Resolution No. 64-2015 for the Conditional Use Permit for Epic Wireless project DD8501, subject to the findings, Project Plans (**Exhibit A**), Coverage Maps (**Exhibit B**) and Conditions of Approval (**Exhibit C**).

ATTACHMENT(S)

1. Resolution 64-2015, including Project Plans (**Exhibit A**), Coverage Maps (**Exhibit B**) and Conditions of Approval (**Exhibit C**)
2. 500' Radius Map and Labels

CITY OF RANCHO CORDOVA

RESOLUTION NO. 64-2015

**A RESOLUTION OF THE CITY COUNCIL OF THE CITY OF RANCHO CORDOVA
APPROVING THE EPIC WIRELESS FOR VERIZON WIRELESS CONDITONAL USE PERMIT
– PROJECT NO. DD8501**

WHEREAS, Epic Wireless (hereinafter referred to as Applicant) filed an application with the City of Rancho Cordova for a Conditional Use Permit to install telecommunication equipment to the façade of Koreana Plaza located at 10971 Olson Drive (Assessor's Parcel Number: 072-0280-099); and

WHEREAS, on May 25, 2015 all comments had been received and the project was deemed complete for processing; and

WHEREAS, on June 1, 2015 the City Council of the City of Rancho Cordova has conducted a properly noticed public hearing pursuant to Government Code section 65090 testimony presented during the hearing

WHEREAS, the City Council is the appropriate authority to hear and take action on this project; and

NOW, THEREFORE, BE IT HEREBY RESOLVED THE CITY COUNCIL OF THE CITY OF RANCHO CORDOVA does authorize and adopt Resolution No. 64-2015 to approve a Conditional Use Permit, subject to the attached Project Plans (**Exhibit A**), Coverage Maps (**Exhibit B**) and Conditions of Approval (**Exhibit C**).

1. Determine that the project site was adequately analyzed according to the California Environmental Quality Act (CEQA) Guidelines and Categorically Exempt under Section 15301 (Existing Facilities), in that the additional equipment on the façade will not have the potential for causing a significant effect on the environment.
2. Conditional Use Permit: Zoning Code Section 23.134.030 states that if the City Council must make all of these findings to approve the Conditional Use Permit (CUP). The following are each of the required findings and evidence to support them.
 - a. Finding: The site size, dimensions, location, topography, and access are adequate for the needs of the proposed use, considering the proposed building mass, parking, traffic, noise, vibration, exhaust/emissions, light, glare, erosions, odor, dust, visibility, safety and aesthetic considerations.

Evidence: The location of the new telecommunications facility is adequate for the needs of the proposed use as the location will fill an underserved cellular area for Verizon wireless customers. As apparent in the Project Description in (**Exhibit A**) provided by the applicant, the new telecommunication equipment will relieve nearby towers from overcapacity and provide faster more reliable service. Considering aesthetics, the visible equipment is minimal and those placed in public view will be painted to be consistent with the building's front façade.

- b. Finding: The negative impacts of the proposed use on adjacent properties and on the public can be mitigated through application of other code standards or other reasonable conditions of approval.

Evidence: There are no apparent negative impacts of the proposed facility at this location. A small portion of the equipment will not be screened from view of the public right-of-way but will be required to be camouflaged to reduce visibility through the Conditions of Approval (**Exhibit C**)

- c. Finding: All required public facilities have adequate capacity to serve the proposal.

Evidence: The proposed project site contains all necessary utilities and access availability to serve the proposed use. There are no physical restraints from the proposed telecommunication facility.

- d. Finding: The project meets the requirements of the zoning code including development standards, design guidelines, and special use provisions

Evidence: The project site is within a Commercial Mixed Use (CMU) zone located within the Folsom Boulevard Specific Plan (FBSP). New towers are permitted within this zone given the applicant obtain a Conditional Use Permit when located within 500' feet of a residential zone. The equipment will also be camouflaged as required by section 23.907.020(H) to minimize the visual impact to the greatest extent.

- e. Finding: If structures and site plans are considered nonconforming, the elements of a project that are nonconforming have been brought into compliance with the zoning code, where feasible.

Evidence: All aspects of the project are up to current code and follow existing regulations and standards of the City of Rancho Cordova.

PASSED AND ADOPTED by the City Council of the City of Rancho Cordova on the _____ day of _____, 2015 by the following vote:

AYES:
NOES:
ABSENT:
ABSTAIN:


Robert J. McGarvey, Mayor

ATTEST:

Mindy Cuppy, MMC, City Clerk

SITE MAP

SCALE: 1"=10'

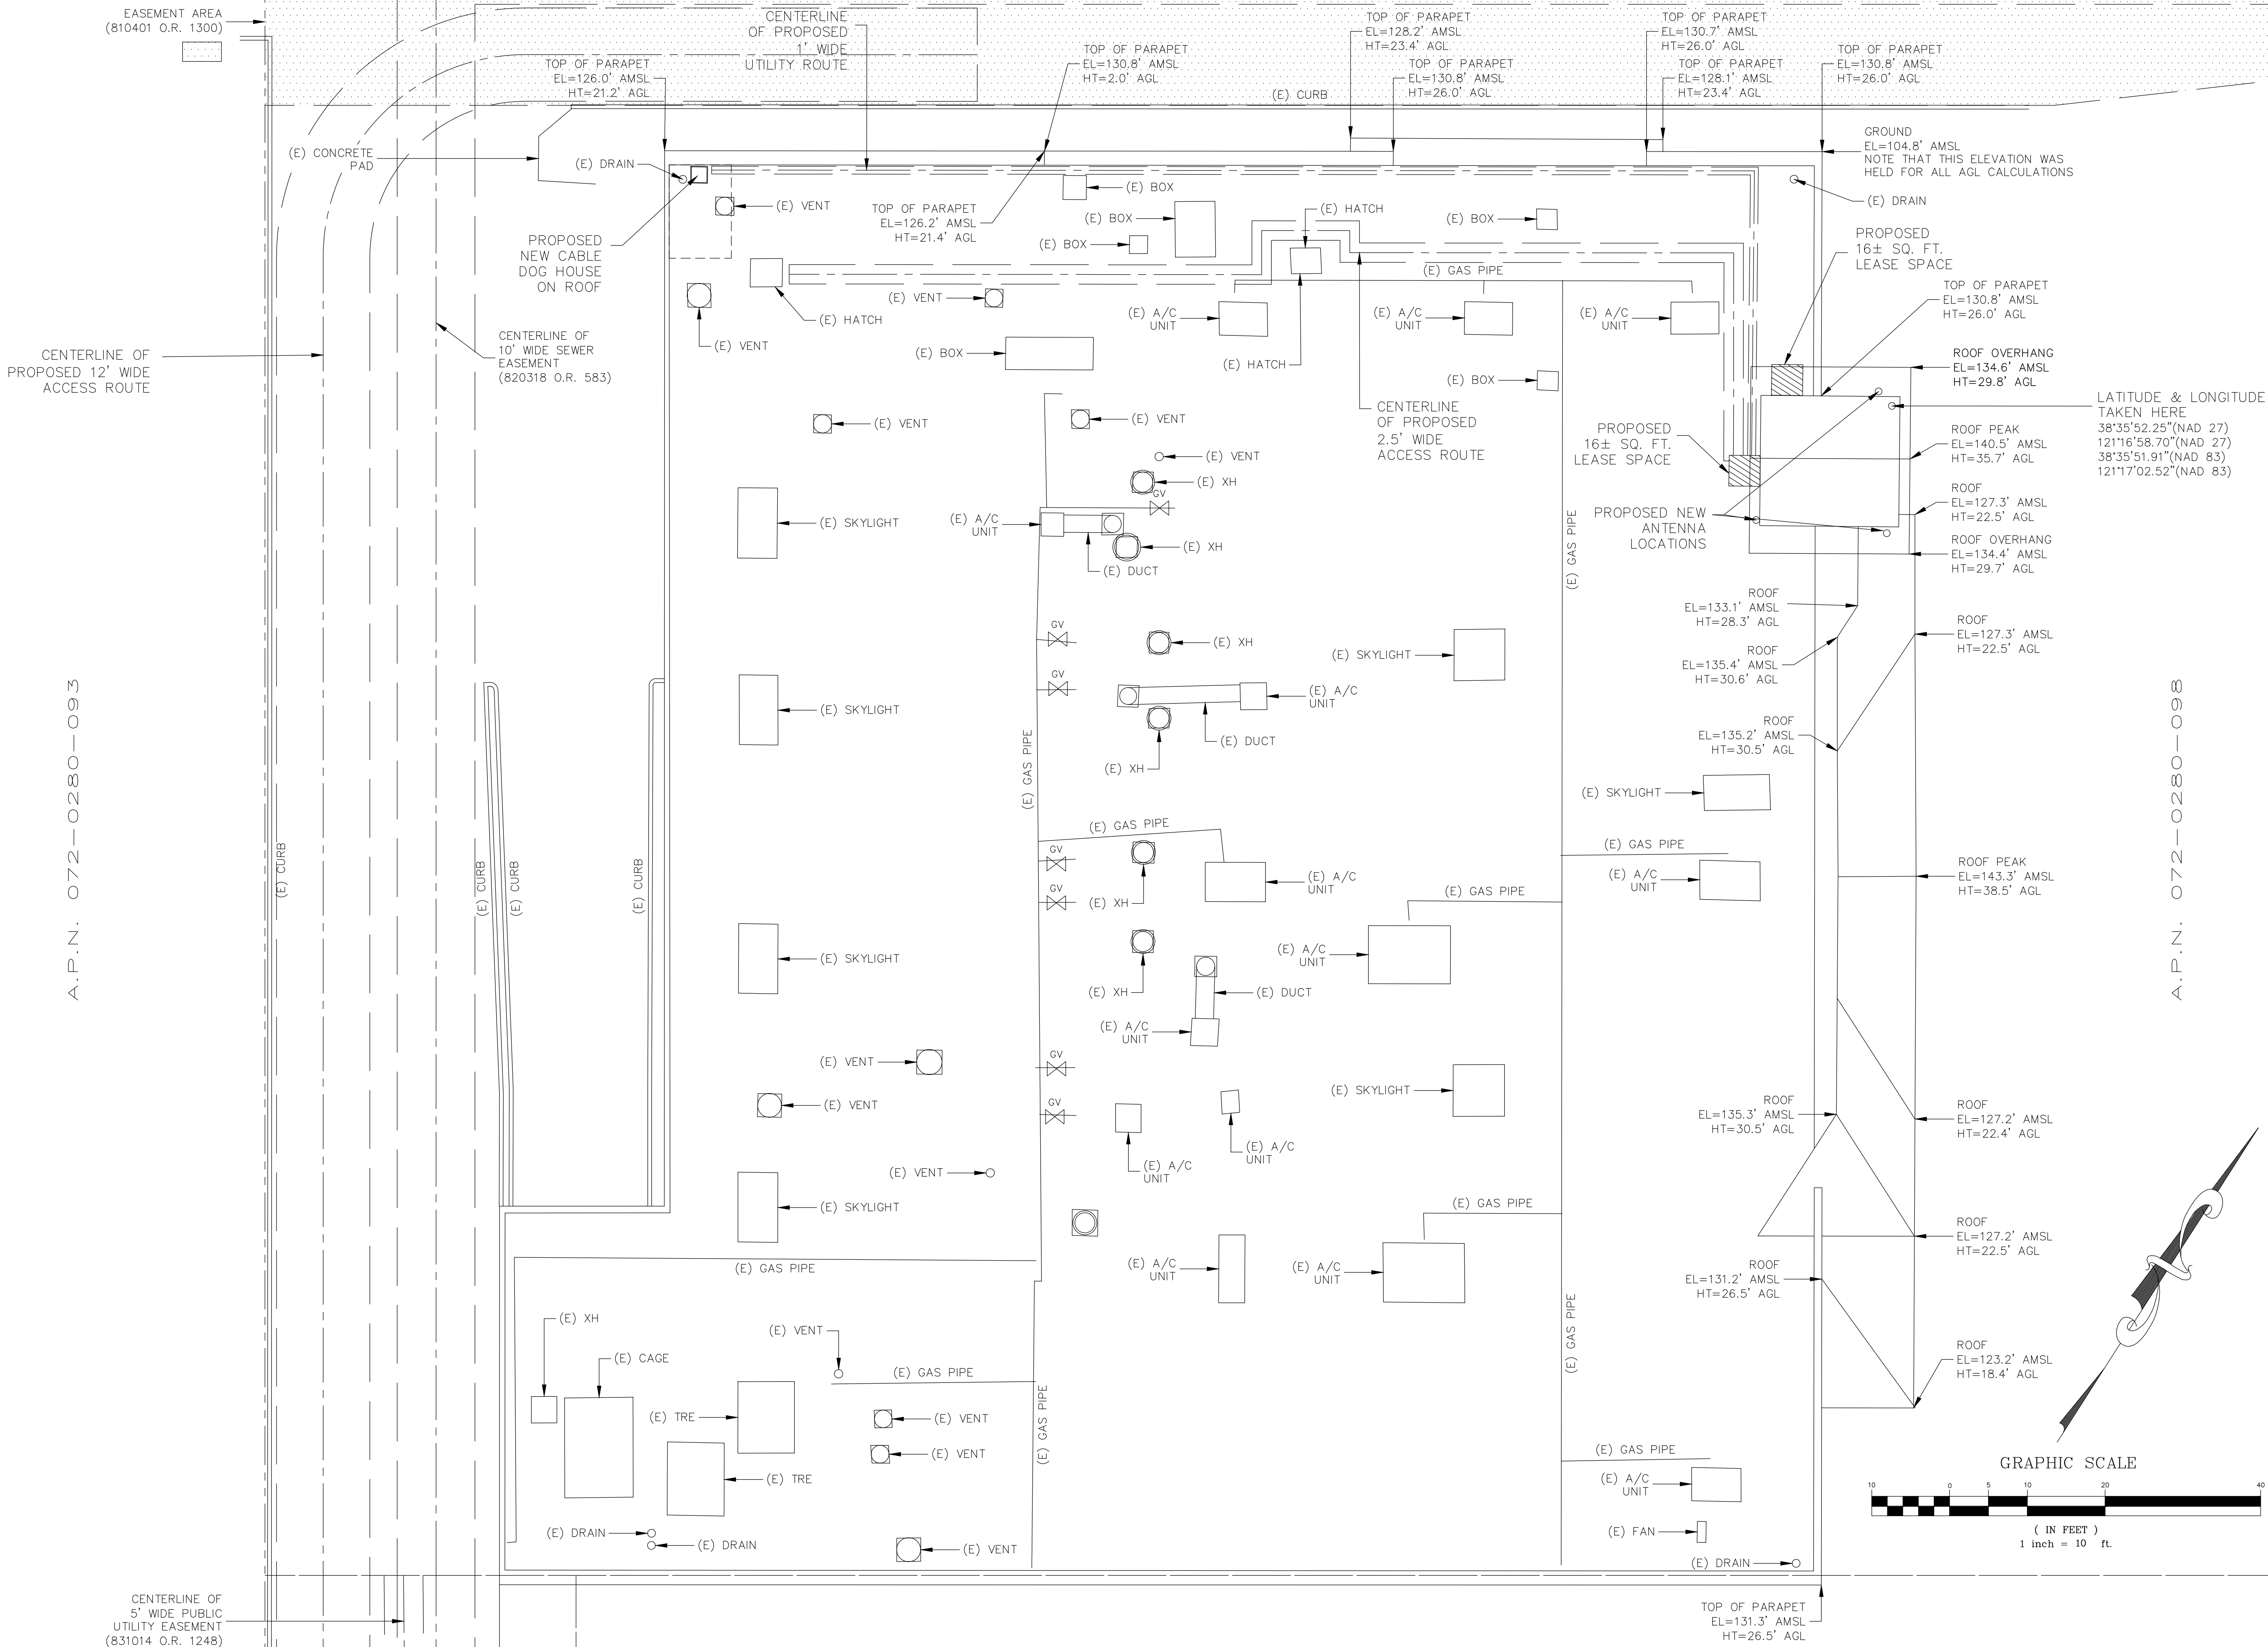


A.P.N. 072-0280-093

A.P.N. 072-0280-098

REVISIONS



NO.	DATE	DESCRIPTION
1	02/18/14	ISSUED FOR REVIEW
2	02/27/14	REV. PER EMAIL
3	02/28/14	REV. PER TITLE
4	03/06/14	REV. PER EMAIL
5	03/07/14	REV. PER EMAIL
6	04/29/14	REV. PER EMAIL

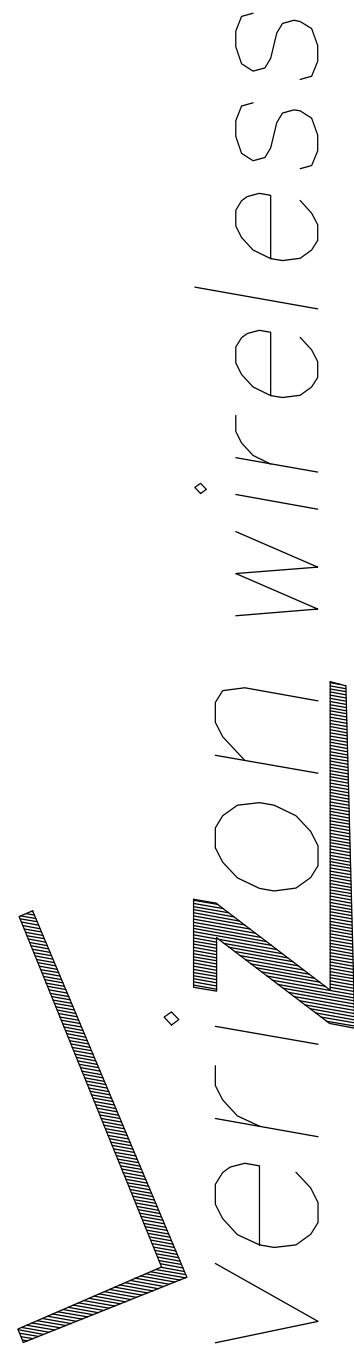

VERIZON WIRELESS
2785 MITCHELL DRIVE, BLDG 9
WALNUT CREEK, CA. 94598

263705
RANCHO CORDOVA SC3
10971 OLSON DRIVE
RANCHO CORDOVA, CA 95670

DRAWN: DATE: 01/27/15
JOB NO. 14005
SHEET NO.

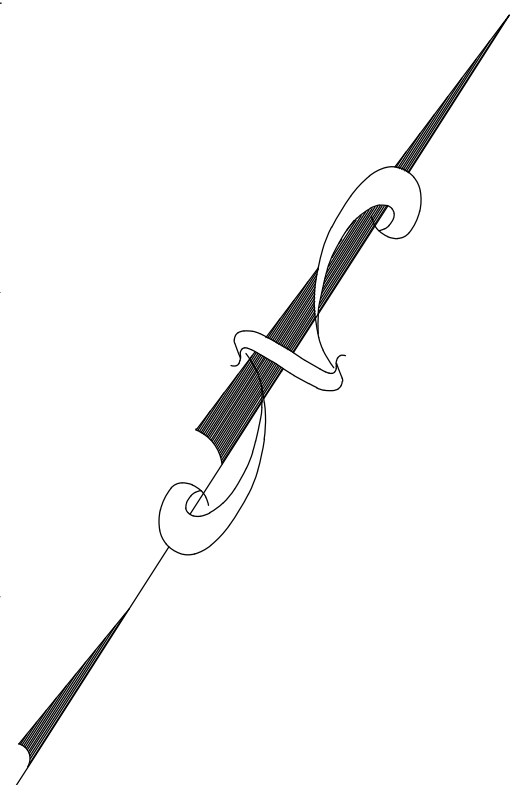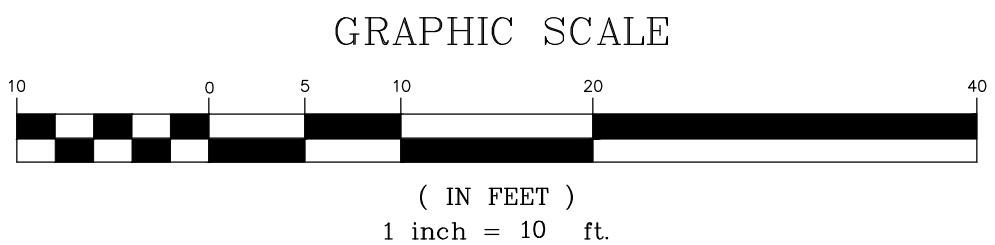

C-2 808

Client:



Project Architect:

100% Zoning Drawings

Drawing Phase:

PSL#: 263705

Site:

Professional Seal:

It is a violation of law for any person, unless they are acting under the direction of a licensed Professional Architect/Engineer, to alter this document.



Epic Wireless | 8700 Auburn Folsom Rd # 400
| Granite Bay, CA 95746 | (916) 781-5921

Rev.	Date	Description
04	01/12/15	Zoning Dwgs 100%
03	09/16/14	Zoning Dwgs 100%
02	04/30/14	Zoning Dwgs 90%
01	03/17/14	Zoning Dwgs 90%

Project No.: V-12-CA2039

Date: 01/12/15 Job No.:

Scale: AS SHOWN CAD File:

Designed By: JS Checked By: RS


ENLARGED LEASE AREA PLAN

Sheet Title:

A-2

Sheet No.:

© V-One Design Group, Inc. 2014

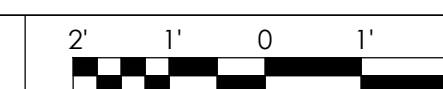

SCALE
1/2" = 1'-0"

1

(E) PARAPET WALL

(N) CABLE TRAY FROM —
DOGHOUSE. SEE SHT. A-1

(N) VERIZON WIRELESS RRU'S MOUNTED TO WALL LOCATED INSIDE PENTHOUSE, TOTAL OF 4, STACKED 2 ABOVE EACH OTHER WITH A SEPARATION OF 1'-6" IF POSSIBLE TO IMPROVE COOLING. PAINT TO MATCH

(N) WATERPROOF SLEEVES—
THROUGH BUILDING WALLS

— (N) HYBRID COAX COAX RUN
ALONG INSIDE BUILDING
WALL. PAINT TO MATCH

(N) WALKING PADS FROM —
ROOF HATCH TO LEASE
AREA. LOCATE AS REQUIRED

— (E) 3' X 4' WALL ACCESS
HATCH IN PENTHOUSE
WALL. VIF

OPEN TO BELOW

SECTOR B
AZIMUTH 60°

— (N) VERIZON WIRELESS PANEL ANTENNA, TOTAL OF 2, MOUNTED TO BUILDING WALL. PAINT TO MATCH

FLAT ROOF

(N) 4' X 4' VERIZON WIRELESS
LEASE AREA

(N) VERIZON WIRELESS SMALL CELL CABINET MOUNTED TO WALL. LOCATE TO AVOID EXISTING HATCH AND VENT

(N) VERIZON WIRELESS MICROWAVE
ANTENNA ON PIPE MOUNT
(COMMSCOPE VHLP200-23-2WH)

INTERIOR
WALKING PLATFORM

MICROWAVE
AZIMUTH 194.48

(E) ROOF OVERHANG _____



Verizon Wireless
2785 Mitchell Drive
Suite 9
Walnut Creek, CA 94598

Client:



V-one Design Group, Inc.
5100 Clayton Rd. B-1
Ste. 354
Concord, CA 94521

Project Architect:

100% Zoning Drawings

Drawing Phase:

RANCHO CORDOVA SC3 E
10971 OLSON DRIVE
RANCHO CORDOVA, CA 95670
PSL #: 263705

Site:

Professional Seal:

It is a violation of law for any person,
unless they are acting under the
direction of a licensed Professional
Architect/Engineer, to alter this
document.



Epic Wireless | 8700 Auburn Folsom Rd # 400
| Granite Bay, CA 95746 | (916) 781-5921

Rev.	Date	Description
04	01/12/15	Zoning Dwgs 100%
03	09/16/14	Zoning Dwgs 100%
02	04/30/14	Zoning Dwgs 90%
01	03/17/14	Zoning Dwgs 90%

Project No.: V-12-CA2039
Date: 01/12/15 Job No.:
Scale: AS SHOWN CAD File:
Designed By: JS Checked By: RS


ELEVATIONS

Sheet Title:

A-3

Sheet No.:

©V-One Design Group, Inc. 2014

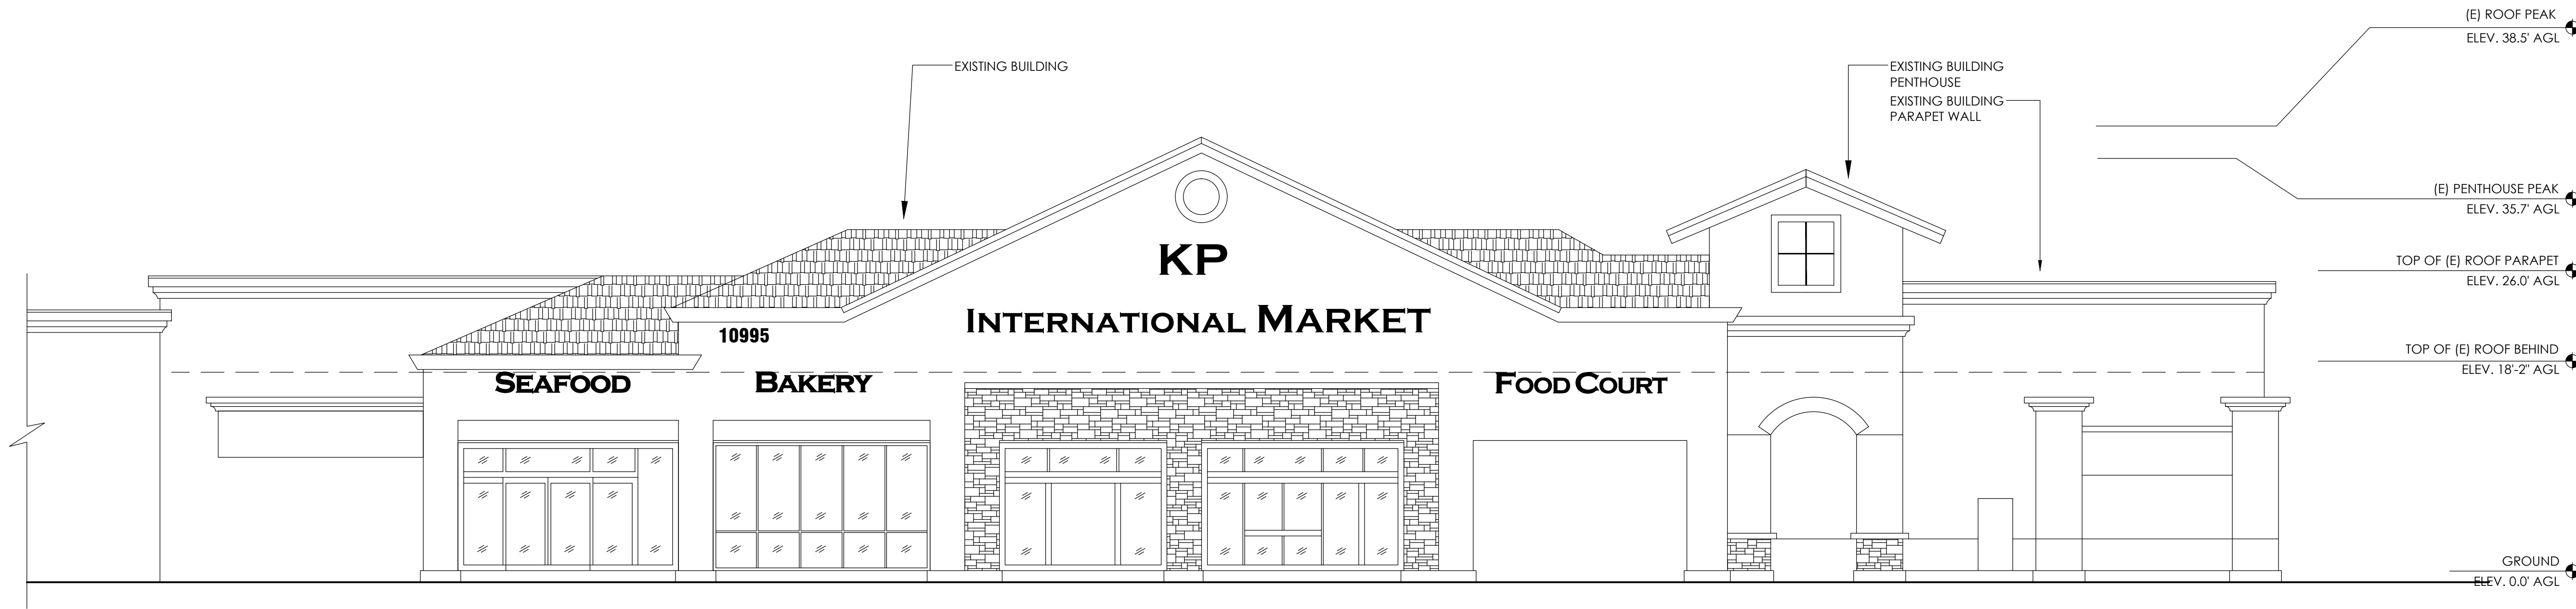


EAST ELEVATION - EXISTING



SCALE
1/8" = 1'-0"

1

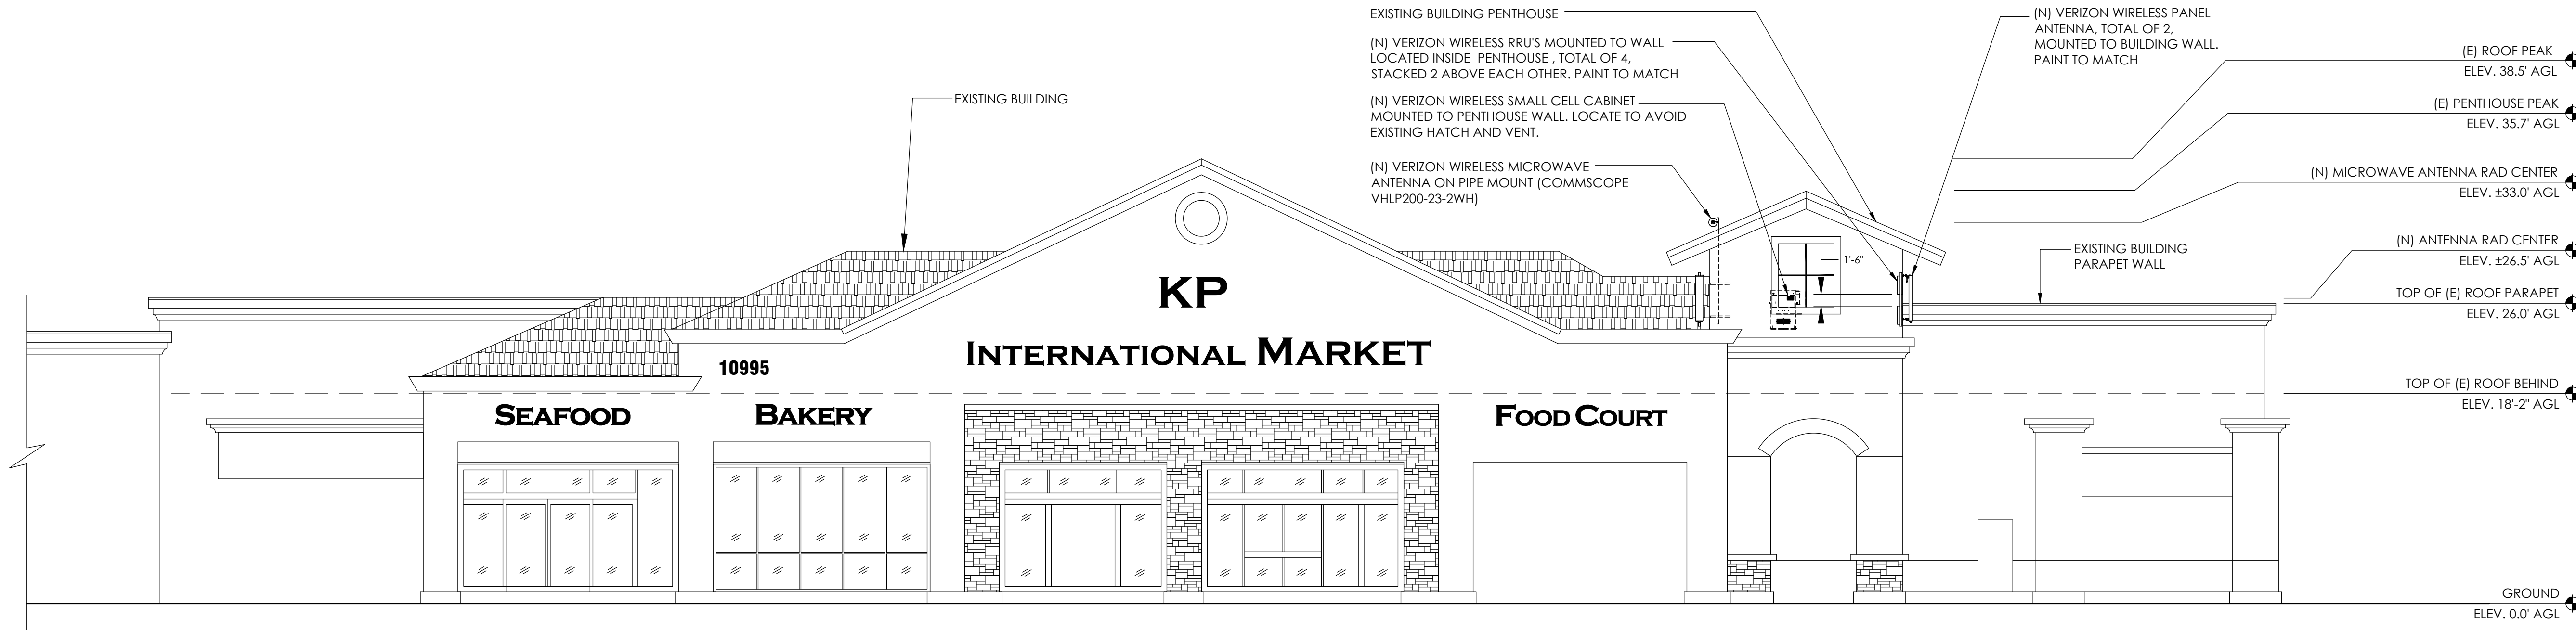

EAST ELEVATION - PROPOSED



SCALE
1/8" = 1'-0"

2



Verizon Wireless
2785 Mitchell Drive
Suite 9
Walnut Creek, CA 94598

Client:



V-one Design Group, Inc.
5100 Clayton Rd. B-1
Ste. 354
Concord, CA 94521

Project Architect:

100% Zoning Drawings

Drawing Phase:

RANCHO CORDOVA SC3 E
10971 OLSON DRIVE
RANCHO CORDOVA, CA 95670

PSL #: 263705

Site:

Professional Seal:

It is a violation of law for any person,
unless they are acting under the
direction of a licensed Professional
Architect/Engineer, to alter this
document.



Epic Wireless | 8700 Auburn Folsom Rd # 400
| Granite Bay, CA 95746 | (916) 781-5921

Rev.	Date	Description
04	01/12/15	Zoning Dwgs 100%
03	09/16/14	Zoning Dwgs 100%
02	04/30/14	Zoning Dwgs 90%
01	03/17/14	Zoning Dwgs 90%

Project No.: V-12-CA2039
Date: 01/12/15 Job No.:
Scale: AS SHOWN CAD File:
Designed By: JS Checked By: RS


ELEVATIONS

Sheet Title:

A-4

Sheet No.:

© V-One Design Group, Inc. 2014

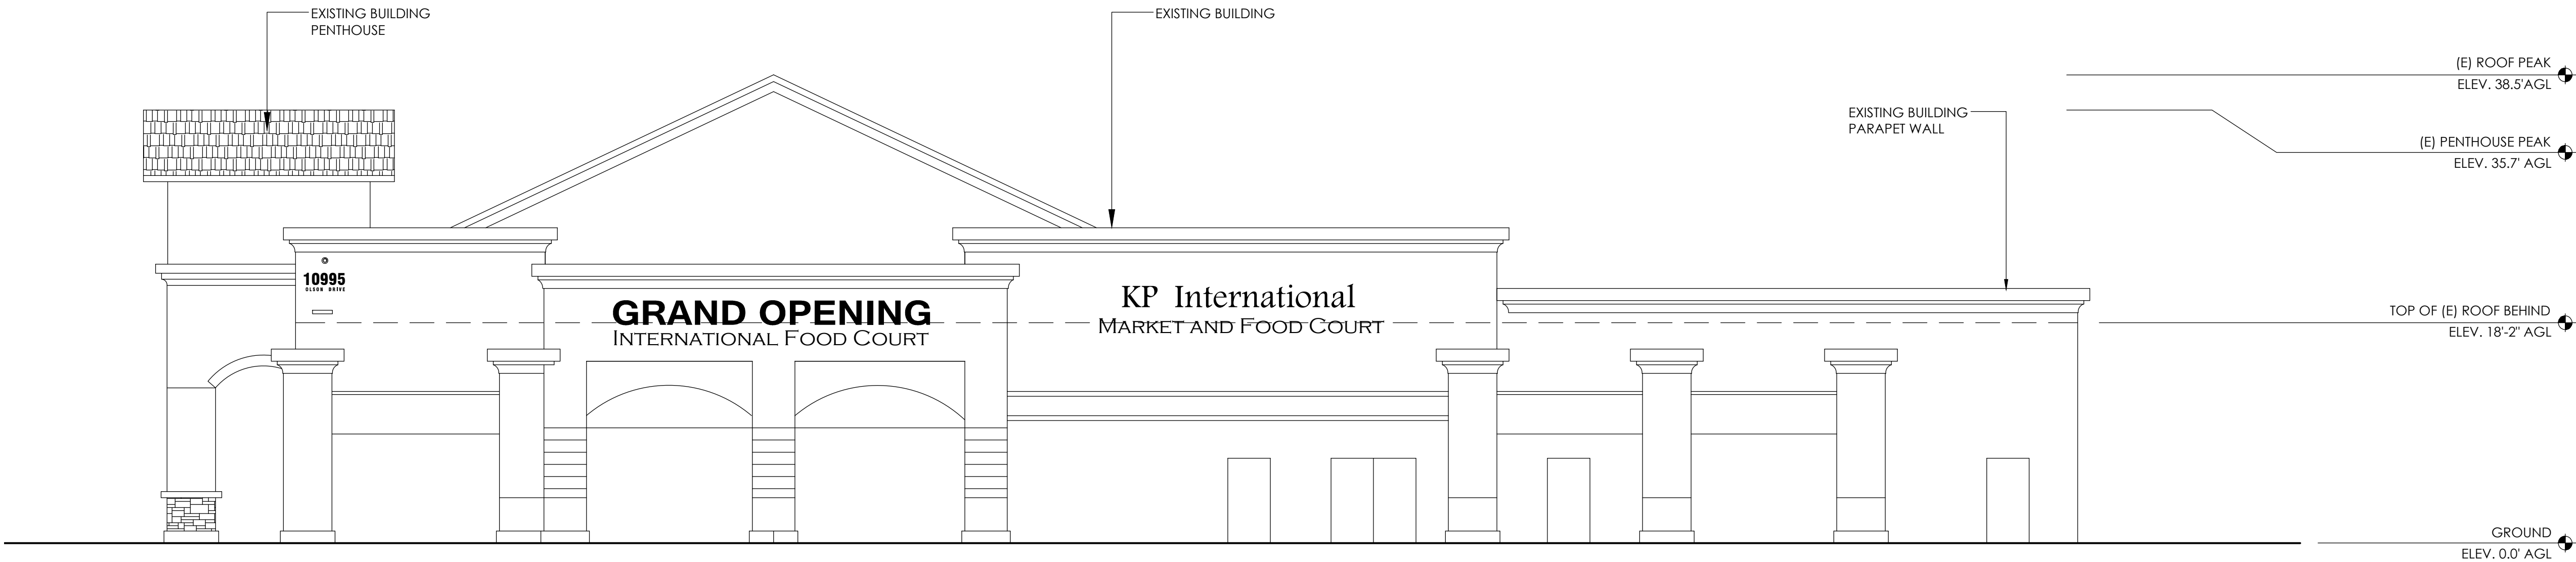


NORTH ELEVATION - EXISTING



SCALE
1/8" = 1'-0"

1

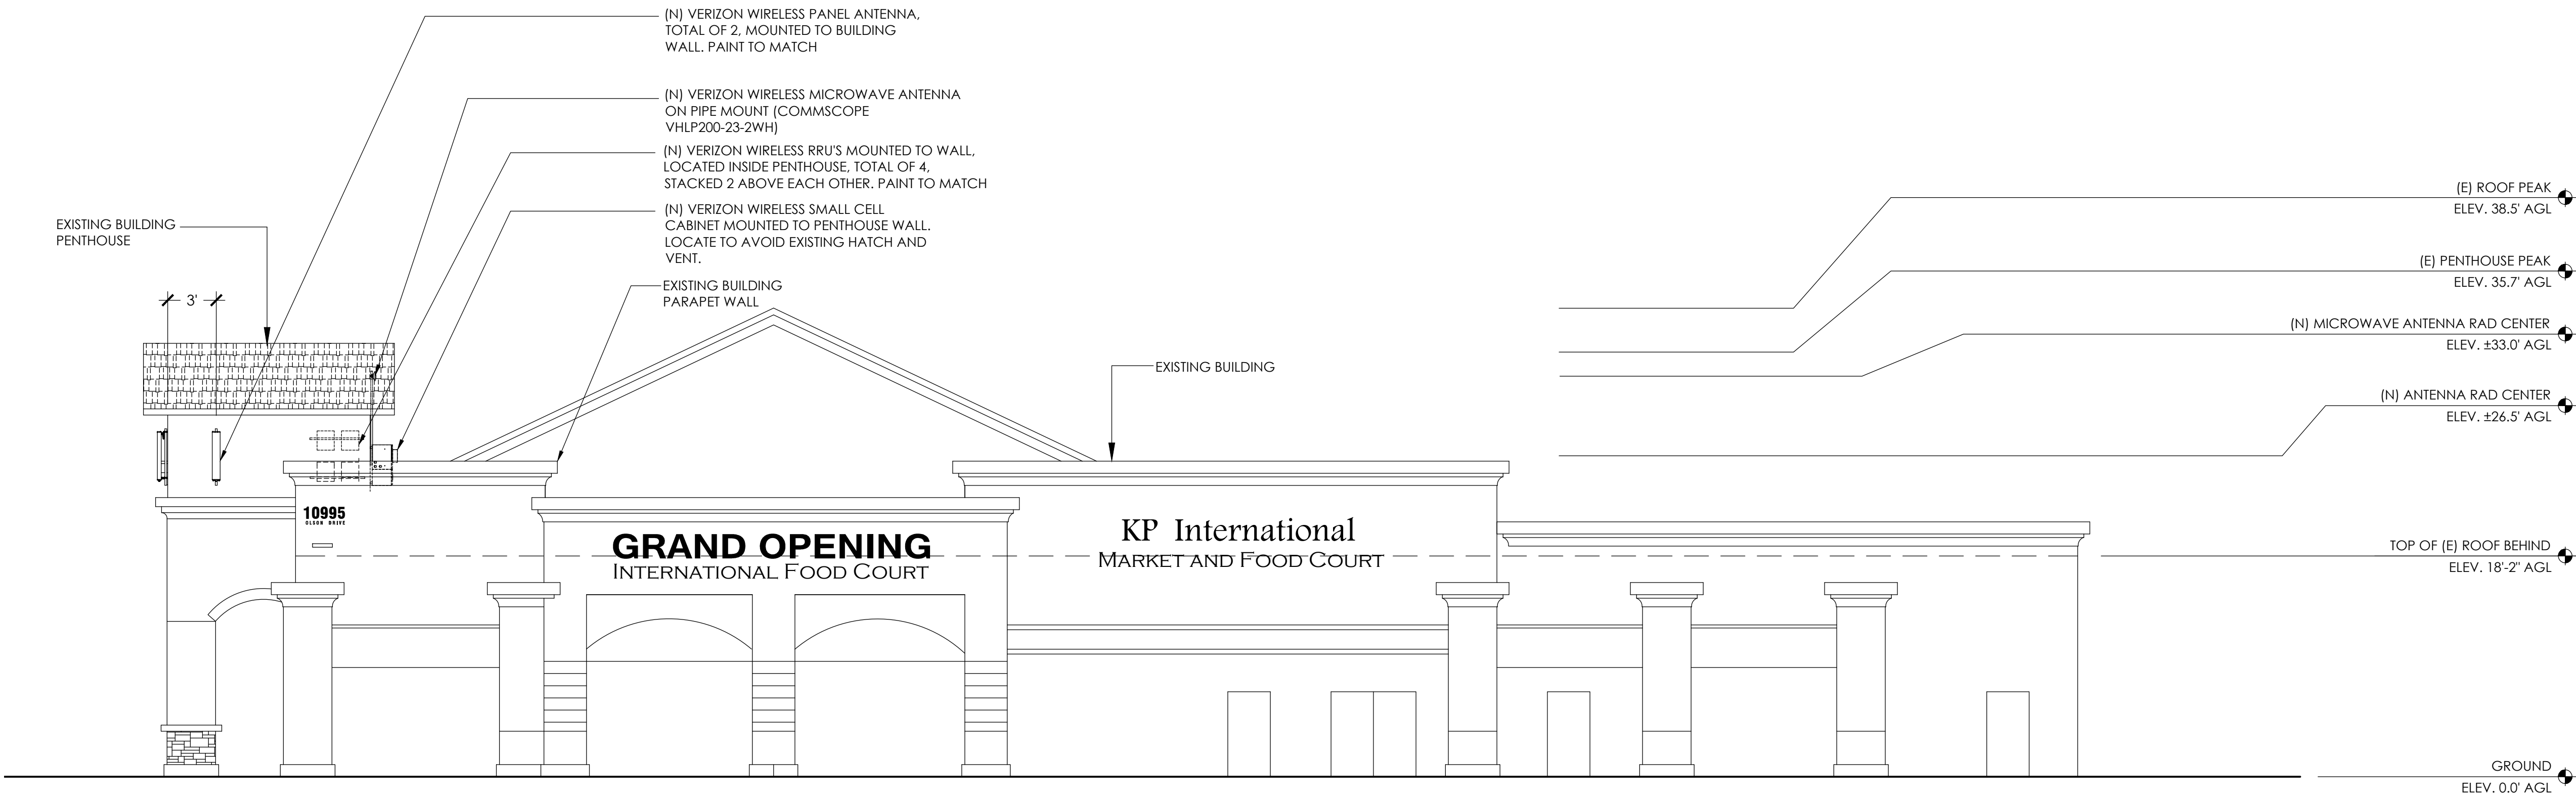


NORTH ELEVATION - PROPOSED



SCALE
1/8" = 1'-0"

2

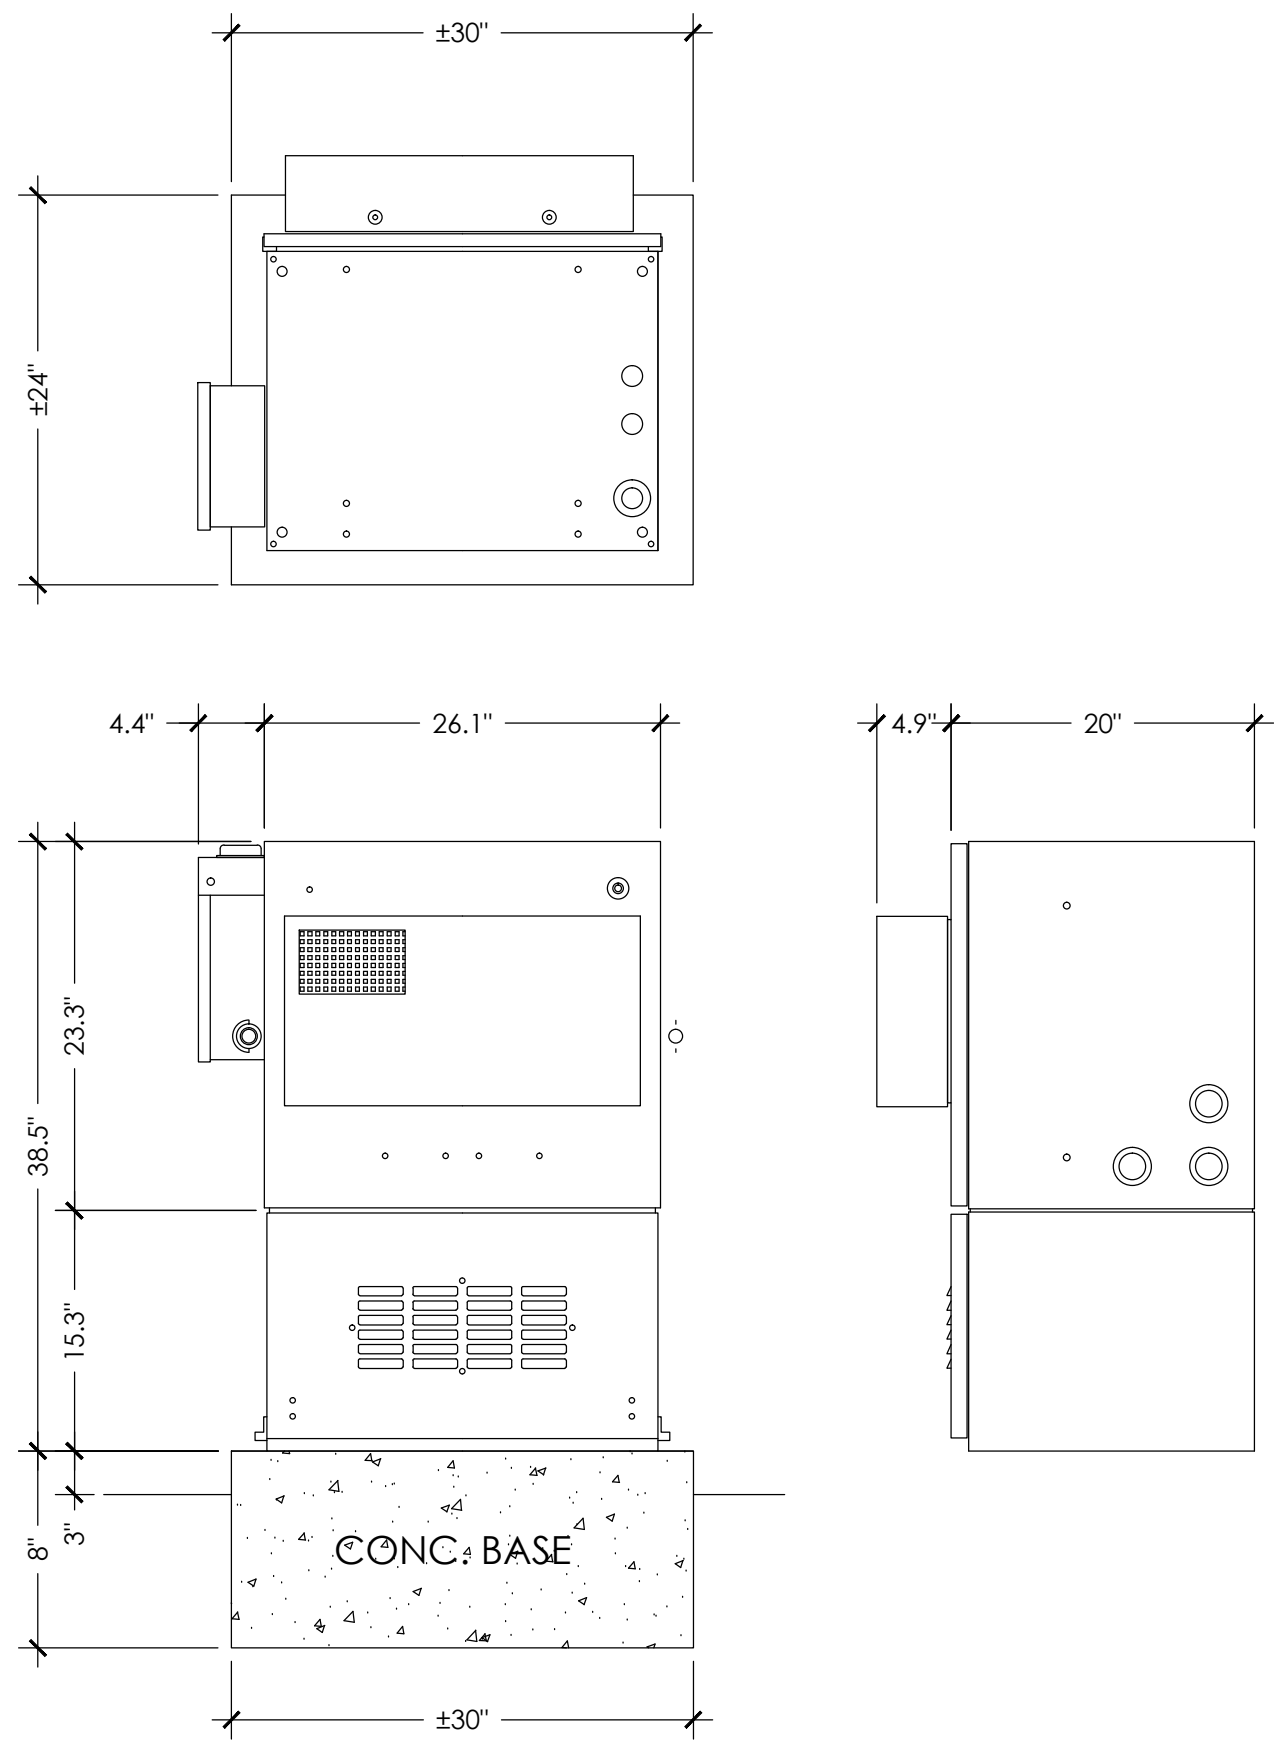

Charles CUBE-RL

- Wall/Pole/Pad Mount
- Equipment Compartment
 - 7 or 12 RU Configurations
 - Integrated power is optional
 - AC Load Center, GFCI
 - Pad Lockable Door Latch
 - 580W HX
- Battery Compartment
 - 100AH VRLA or Ni-Cd
- Overall Dimensions
 - 39"H x 26"W x 20"D for 12 RU Configuration
- Cable Ingress/Egress
 - 1.75"/2.5" Knockouts on side and bottom
- GR-487 Compliant



GROUND-MOUNTED SMALL CELL CABINET

NEW GENERATION RADIO

RRUS12 B4/AWS Q1-13
Up to 40 MHz IBW
Up to 2*60 W output power

Preliminary Dimensions / Weight

Product	Height [mm]	Width [mm]	Depth [mm]	Volume [liters]	Weight [kg]
RRUS 12 Bx type B including sun shield	463	470	186	38	26

RRUS11 Dimensions for comparison;

RRUS11 weight → 23 kg

Unit of measurement mm

Figure 2 RRUS 11 height, width, and depth with solar shield

RRU

Product Specifications

SBNH-1D6565A
DualPole® Dual Band Teletilt® Antenna, 698-896 and 1710-2180 MHz, 65° horizontal beamwidth, RET compatible

- Interleaved dipole technology providing for attractive, low wind load mechanical package
- Internal next generation actuator eliminates field installation and defines new standards for reliability

Electrical Specifications

Frequency Band, MHz	698-806	806-896	1710-1880	1850-1990	1920-2180
Gain, dBi	13.3	13.9	16.8	16.9	16.9
Beamwidth, Horizontal, degrees	71	66	58	58	65
Beamwidth, Vertical, degrees	17.0	15.5	7.0	6.5	6.3
Beam Tilt, degrees	0-18	0-18	0-10	0-10	0-10
USLS, typical, dB	16	16	16	16	16
Front-to-Back Ratio at 180°, dB	25	27	32	34	30
Front-to-Back Total Power at 180° ± 20°, dB	25	25	32	32	32
CPR at Boresight, dB	21	20	20	20	20
CPR at Sector, dB	10	8	10	8	7
Isolation, dB	27	29	29	29	29
Isolation, Intersystem, dB	35	33	40	40	40
VSWR Return Loss, dB	1.5:1 14.0	1.5:1 14.0	1.5:1 14.0	1.5:1 14.0	1.5:1 14.0
PIM, 3rd Order, 2 x 20 W, dBc	-150	-150	-150	-150	-150
Input Power per Port, maximum, watts	400	400	300	300	300
Polarization	±45°	±45°	±45°	±45°	±45°
Impedance	50 ohm	50 ohm	50 ohm	50 ohm	50 ohm
Lightning Protection	dc Ground	dc Ground	dc Ground	dc Ground	dc Ground

Mechanical Specifications

Color Radome Material	Light gray Fiberglass, UV resistant
Connector Interface Location Quantity	7-16 DIN Female Bottom 4
Wind Loading, maximum	402.0 N @ 150 km/h 90.4 lbf @ 150 km/h
Wind Speed, maximum	241.0 km/h 149.8 mph

Dimensions

Depth	181.0 mm 7.1 in
Length	1293.00 mm 50.91 in
Width	301.00 mm 11.85 in
Net Weight	17.40 kg 38.36 lb

Remote Electrical Tilt (RET) Information


Adjustment Time, full range, maximum	30 s
Annual Failure Rate, maximum <td>0.01%</td>	0.01%
Power Consumption, during motor movements, maximum <td>11.0 W</td>	11.0 W
Power Consumption, idle state, maximum <td>2.0 W</td>	2.0 W

©2012 ComScope, Inc. All rights reserved. All trademarks identified by ® or ™ are registered trademarks, respectively, of ComScope. All specifications are subject to change without notice. See www.comscope.com for the most current information. Revised: April 23, 2012

ANTENNA

COMMSCOPE MICROWAVE ANTENNA

Antenna Dimensions And Mounting Information

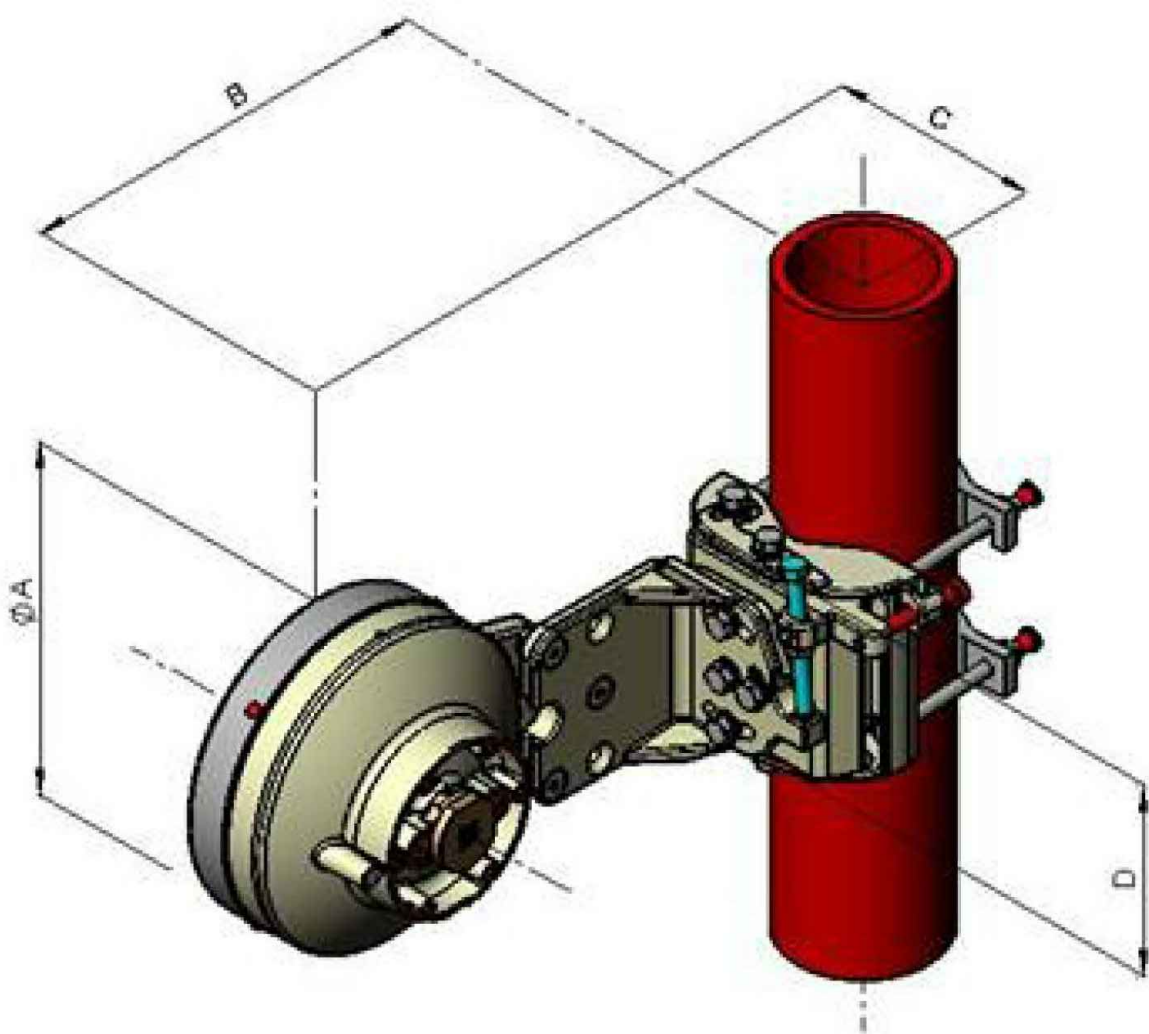

Dimensions in Inches (mm)				
Antenna Size, m	A	B	C	D
0.2	9.0 (230)	14.2 (360)	4.6 (118)	6.0 (150)

MICROWAVE ANTENNA



Verizon Wireless
2785 Mitchell Drive
Suite 9
Walnut Creek, CA 94598

Client:



V-one Design Group, Inc.
5100 Clayton Rd. B-1
Ste. 354
Concord, CA 94521

Project Architect:

100% Zoning Drawings

Drawing Phase:

RANCHO CORDOVA SC3 E
10971 OLSON DRIVE
RANCHO CORDOVA, CA 95670

PSL#: 263705

Site:

Professional Seal:

It is a violation of law for any person, unless they are acting under the direction of a licensed Professional Architect/Engineer, to alter this document.



Epic Wireless | 8700 Auburn Folsom Rd # 400
| Granite Bay, CA 95746 | (916) 781-5921

Rev.	Date	Description
04	01/12/15	Zoning Dwgs 100%
03	09/16/14	Zoning Dwgs 100%
02	04/30/14	Zoning Dwgs 90%
01	03/17/14	Zoning Dwgs 90%

Project No.: V-12-CA2039

Date: 01/12/15 Job No.:

Scale: AS SHOWN CAD File:

Designed By: JS Checked By: RS


EQUIPMENT SPECIFICATIONS


Sheet Title:


A-5

Sheet No.:

© V-One Design Group, Inc. 2014

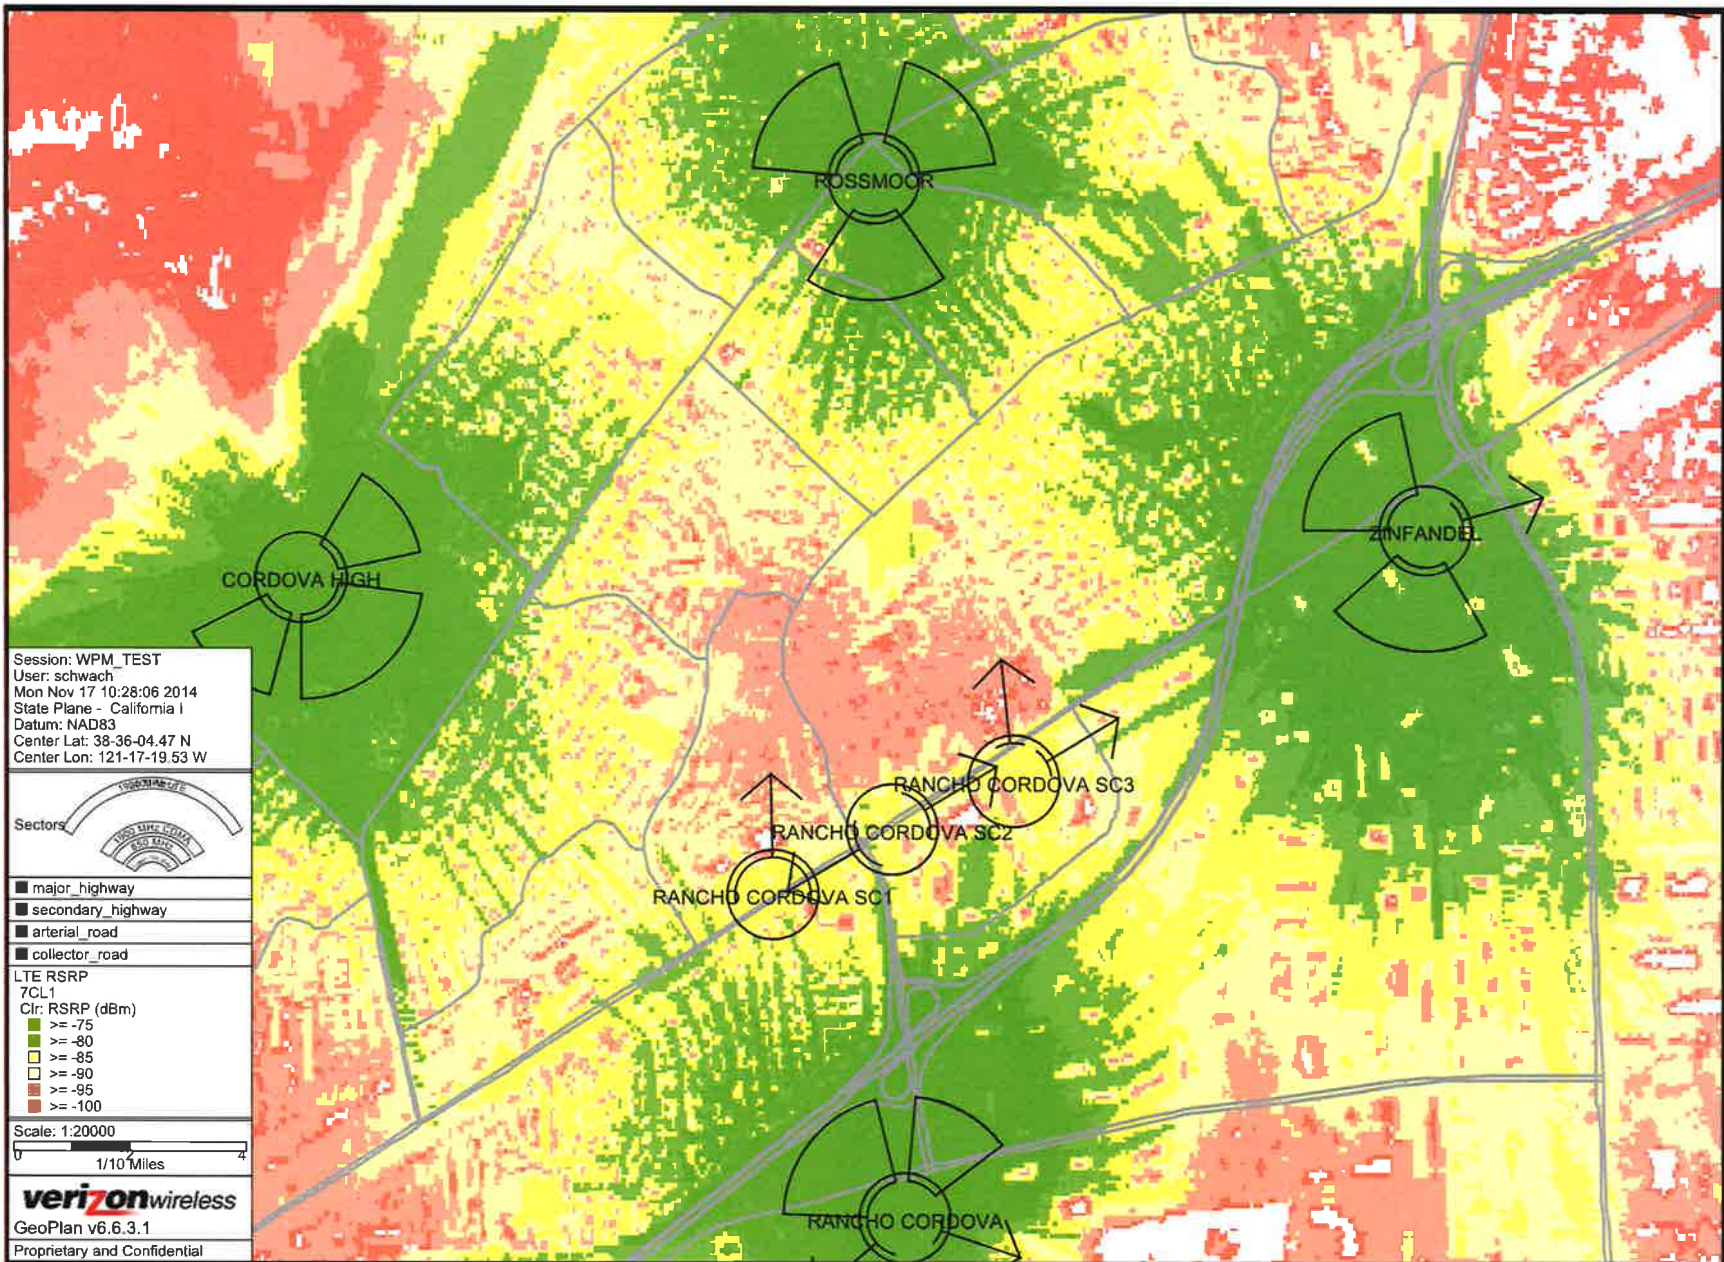

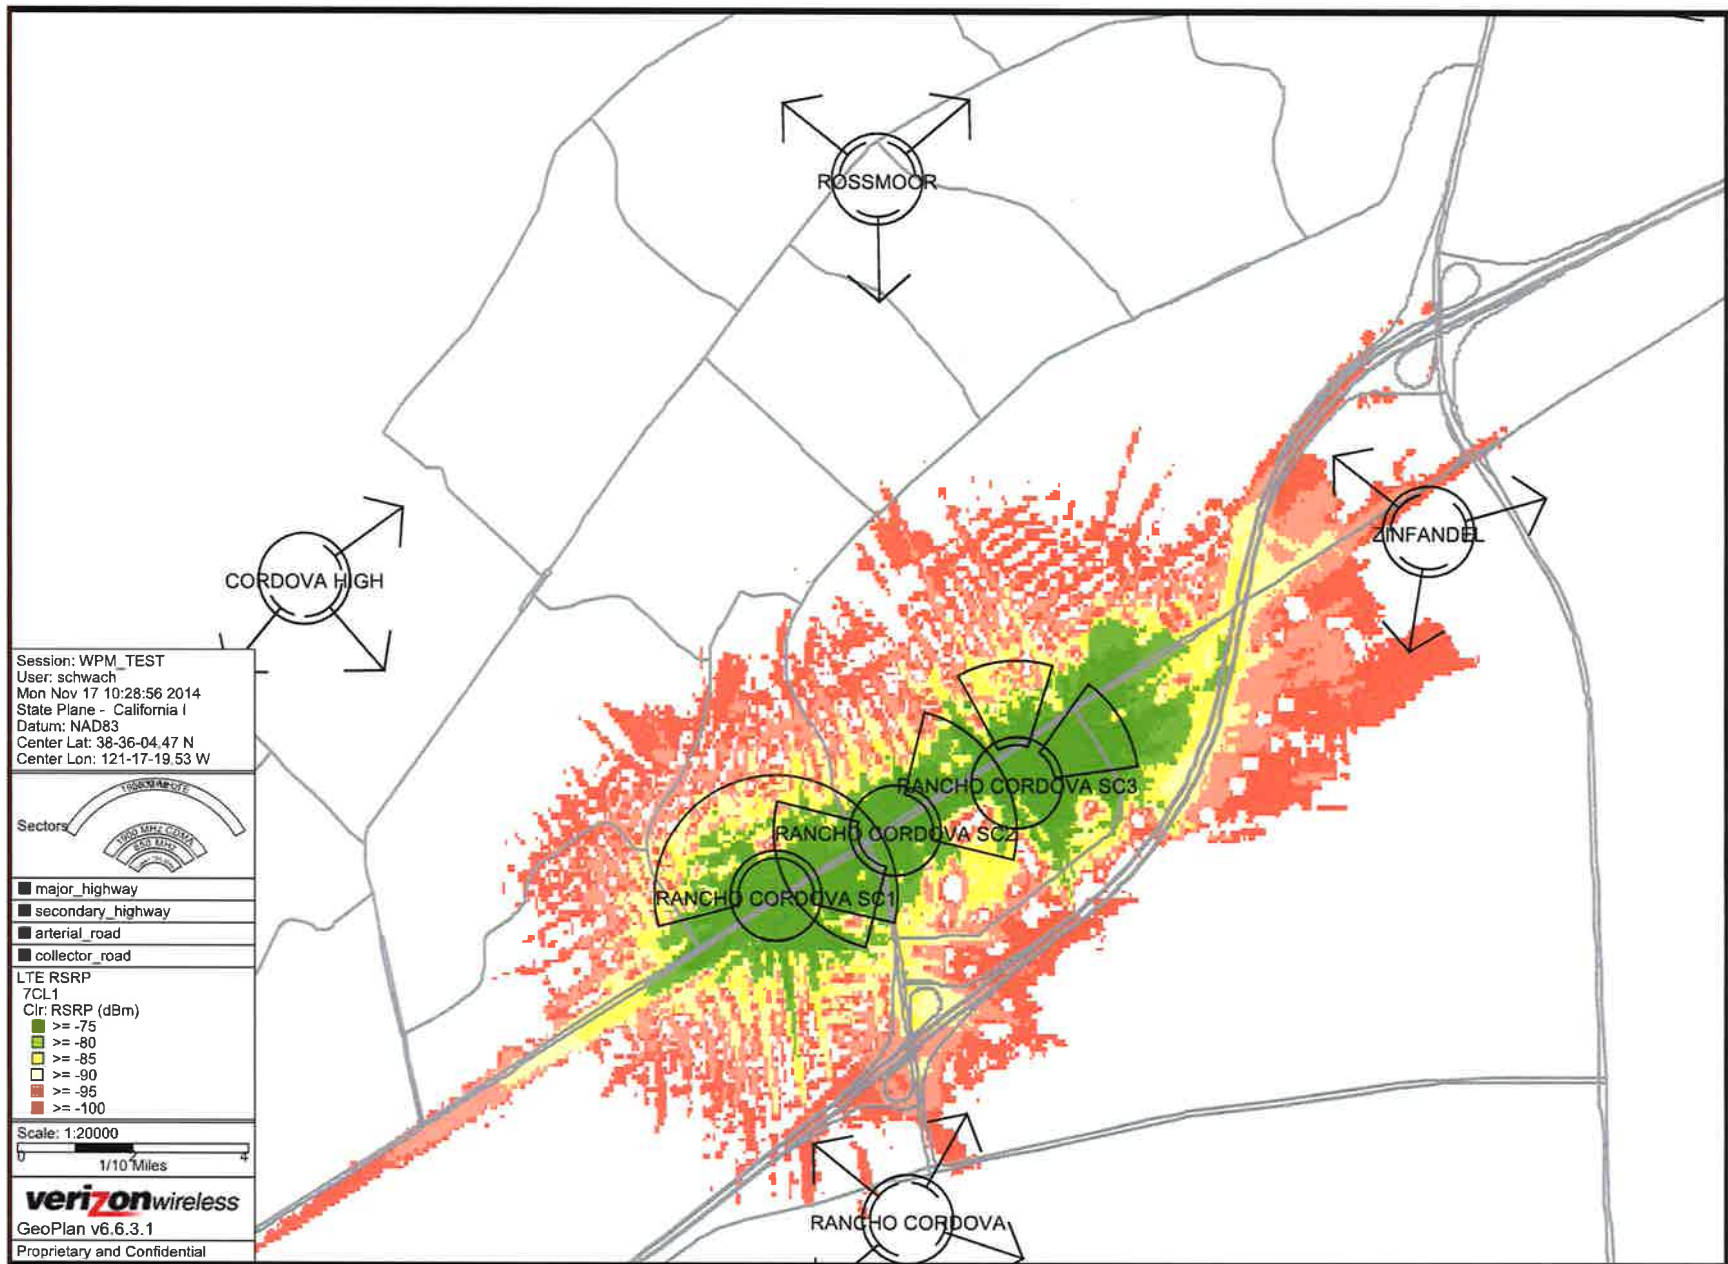

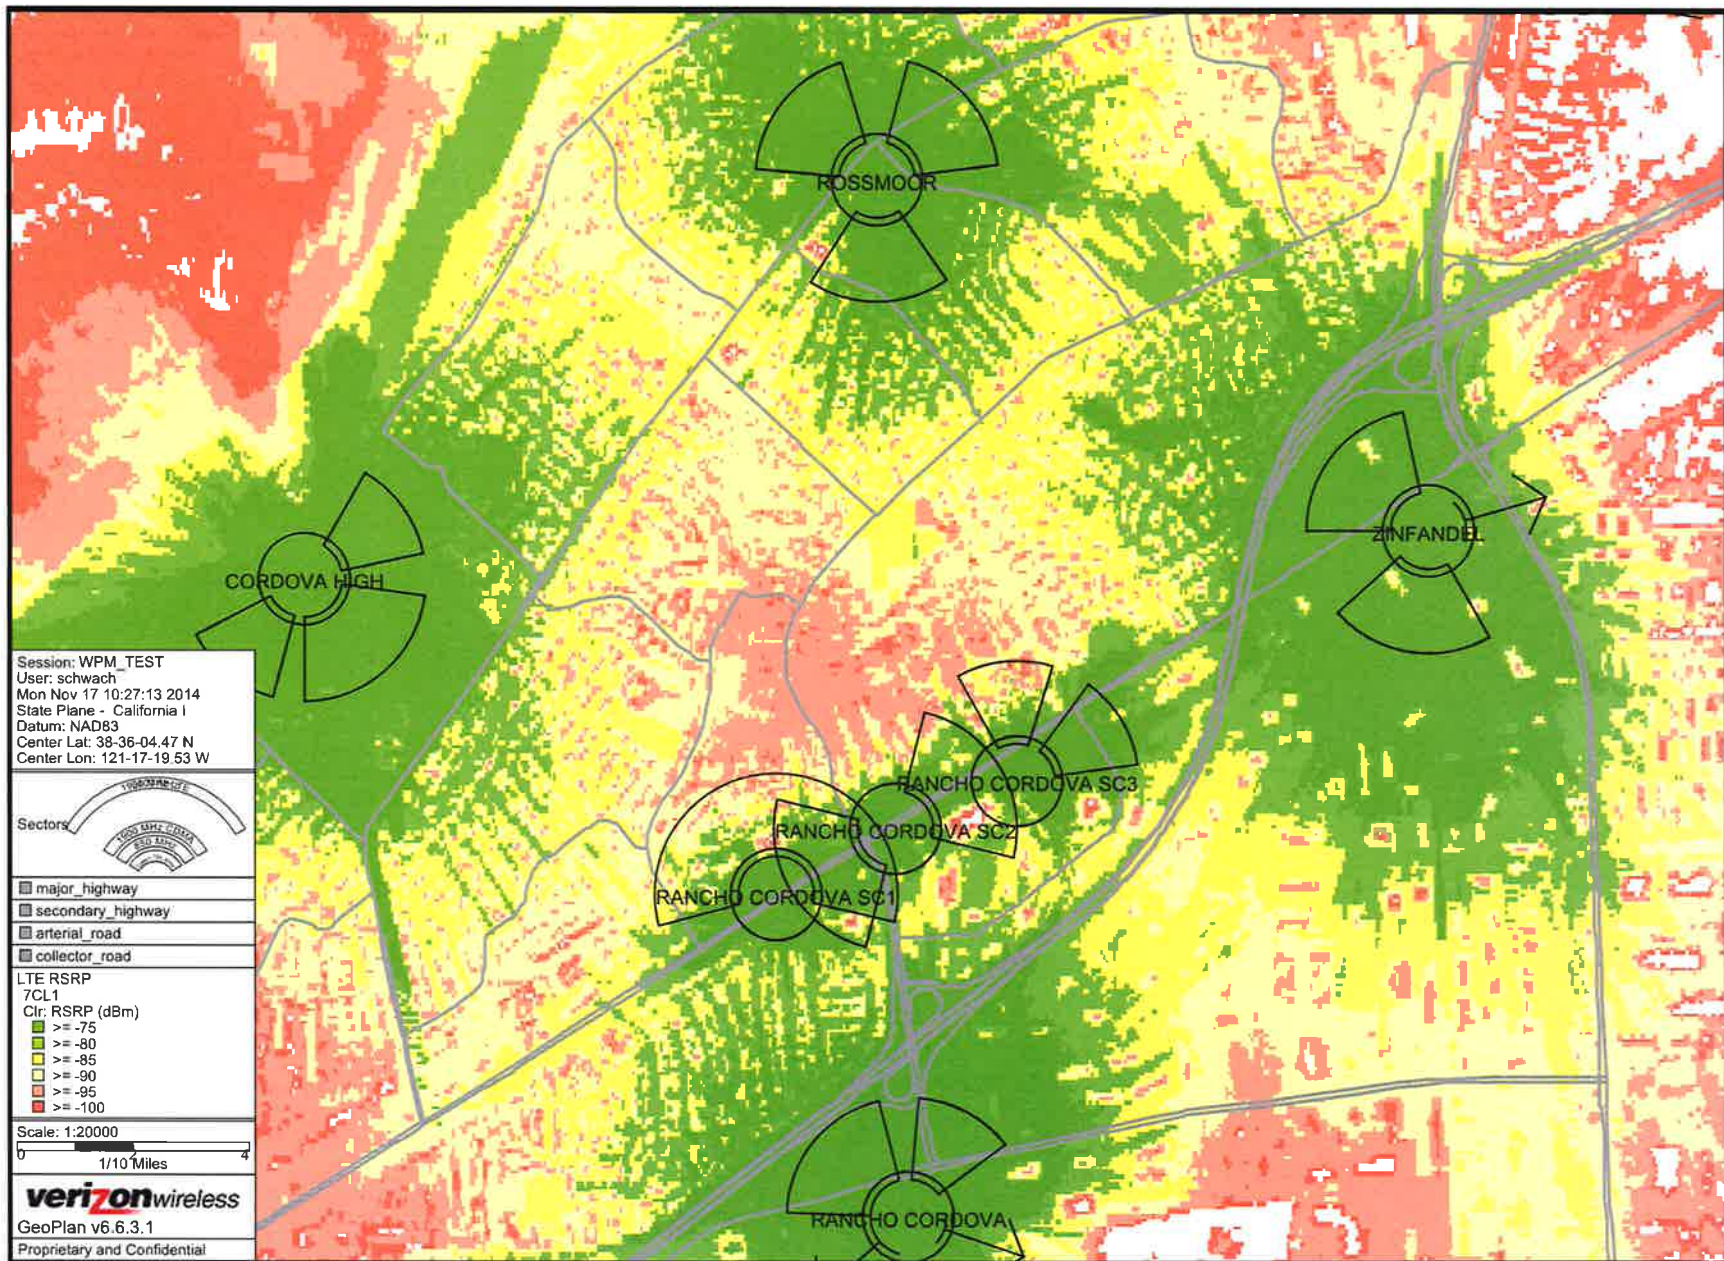

Conditions of Approval


ATTACHMENT 3 EXHIBIT C

		<u>Category</u>	<u>Timing/ Implementation</u>	<u>Enforcement/ Monitoring</u>	<u>Verification</u> (date & Signature)
General Conditions					
1.	The approved entitlement is for a Conditional Use Permit to install telecommunication equipment on an existing roof top as described in the City Council staff report dated June 1, 2015, the approved plan set (Exhibit A) and within the conditions herein, for project number DD8501.	General	On-Going	Planning	
2.	The Applicant shall hold harmless the City, its Council Members, officers, agents, employees, and representatives from liability for any award, damages, costs and fees incurred by the City and/or awarded to any plaintiff in an action challenging the validity of this permit or any environmental or other documentation related to approval of this permit. Applicant further agrees to provide a defense for the City in any such action.	General	On-Going	Planning	
3.	Any future alteration to the buildings, change in use, intensification of the site, or modification to the parking and landscaped area must be reviewed by the City to ensure compliance with all local, state, and federal regulations. Minor modifications that are found to be in substantial conformance with the approved plans such as colors, plant materials, or minor lot line adjustments, may be approved administratively. Major modifications shall be approved by the applicable decision making body.	General	On-Going	Planning/ Building /Public Works	
4.	Applicant/Developer shall not carry a negative account balance with the City for the processing of the project. If a negative account balance occurs, it will be the developer's responsibility to pay the balance due, in order to avoid delays in the processing of future permits or recordation of maps. Please email the Finance Department at billings@cityoffranchocordova.org for the status of your account with the City.	General	On-Going	Finance	

Conditions of Approval

ATTACHMENT 3 EXHIBIT C

		<u>Category</u>	<u>Timing/ Implementation</u>	<u>Enforcement/ Monitoring</u>	<u>Verification</u> (date & Signature)
5.	Telecommunication equipment must be painted consistent with the front façade of the existing building to minimize visibility from the public right of way per section 23.907.020 of the Zoning Code.	General	On-Going	Planning	
6.	In addition to the requirements listed herein, wireless communication facilities are subject to all other applicable regulations and permits, including those of the Public Utilities Commission (P.U.C.) of the State of California and the Federal Communication Commission (F.C.C.).	General	On-Going	Planning	

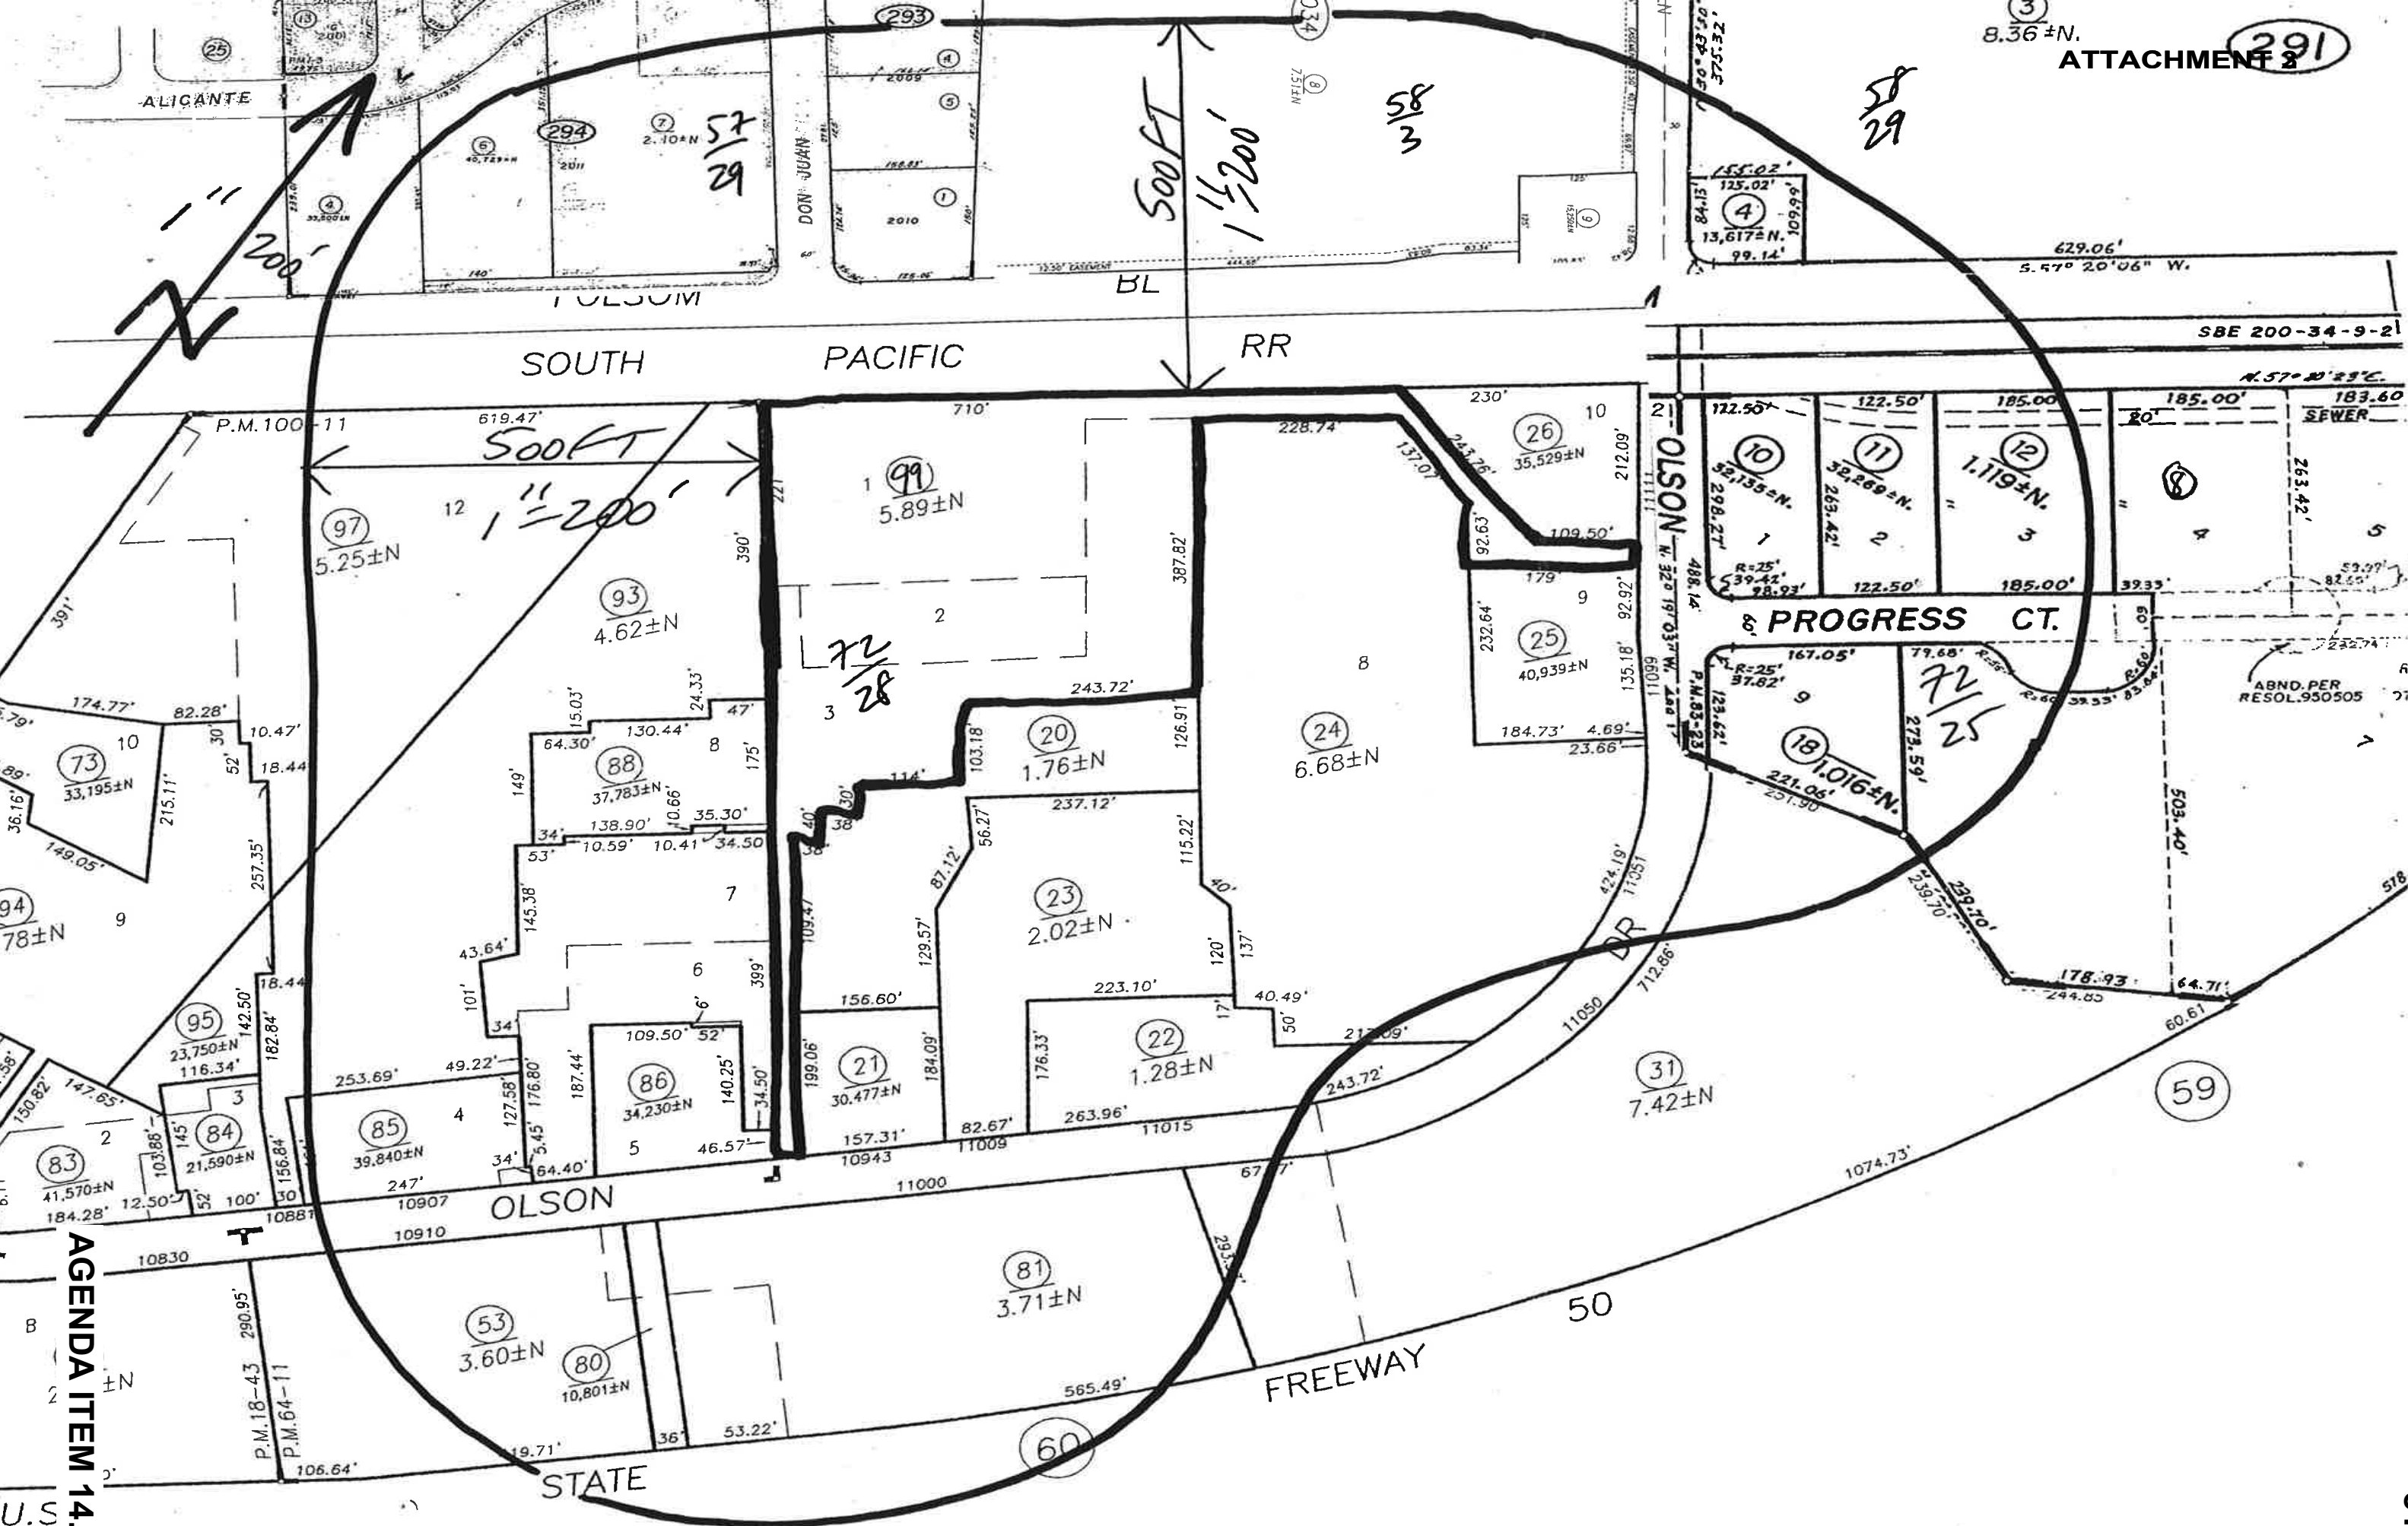

ATTACHMENT 2

072-0280-099
KOREANA DEVELOPMENT ASSOCIATES LLC
2370 TELEGRAPH AVE
OAKLAND CA 94612

072-0280-099
OCCUPANT
10971 OLSON DR
RANCHO CORDOVA CA 95670

072-0280-099
OCCUPANT
10981 OLSON DR
RANCHO CORDOVA CA 95670

072-0280-099
OCCUPANT
10947 OLSON DR # 401
RANCHO CORDOVA CA 95670

072-0280-099
OCCUPANT
10947 OLSON DR # 402
RANCHO CORDOVA CA 95670

072-0280-099
OCCUPANT
10947 OLSON DR # 403
RANCHO CORDOVA CA 95670

072-0280-099
OCCUPANT
10947 OLSON DR # 404
RANCHO CORDOVA CA 95670

072-0280-099
OCCUPANT
10947 OLSON DR # 405
RANCHO CORDOVA CA 95670

072-0280-099
OCCUPANT
10947 OLSON DR # 406
RANCHO CORDOVA CA 95670

072-0280-099
OCCUPANT
10947 OLSON DR # 407
RANCHO CORDOVA CA 95670

072-0280-099
OCCUPANT
10947 OLSON DR # 408
RANCHO CORDOVA CA 95670

072-0280-099
OCCUPANT
10947 OLSON DR # 409
RANCHO CORDOVA CA 95670

072-0280-099
OCCUPANT
10947 OLSON DR # 410
RANCHO CORDOVA CA 95670

072-0280-099
OCCUPANT
10947 OLSON DR # 411
RANCHO CORDOVA CA 95670

057-0293-001
ONE SAC
916 SILVER SPUR RD 0
ROLLING HILLS CA 90274

057-0293-001
OCCUPANT
10801 FOLSOM BLVD
RANCHO CORDOVA CA 95670

057-0293-004
2771 DON JUAN DR LLC
PO BOX 880
WEST SACRAMENT CA 95691

057-0293-004
OCCUPANT
2771 DON JUAN DR
RANCHO CORDOVA CA 95670

057-0293-005
MAKHAN SINGH
5 DEFER CIR
SACRAMENTO CA 95823

057-0293-005
OCCUPANT
2781 DON JUAN DR
RANCHO CORDOVA CA 95670

057-0293-005
OCCUPANT
2783 DON JUAN DR
RANCHO CORDOVA CA 95670

057-0293-005
OCCUPANT
2785 DON JUAN DR
RANCHO CORDOVA CA 95670

057-0294-004
ECP & TPB1 LLC
1300 NATIONAL DR 0
SACRAMENTO CA 95834

057-0294-004
OCCUPANT
10751 FOLSOM BLVD
RANCHO CORDOVA CA 95670

057-0294-006
JERNIGAN FAMILY LIVING TRUST
2525 E EL SEGUNDO BLVD 0
EL SEGUNDO CA 90245

057-0294-006
OCCUPANT
10755 FOLSOM BLVD
RANCHO CORDOVA CA 95670

057-0294-007
AUTOZONE INC
PO BOX 2198
MEMPHIS TN 38101

057-0294-007
OCCUPANT
10791 FOLSOM BLVD
RANCHO CORDOVA CA 95670

058-0034-008
CRESS WILLIAMSON
425 UNIVERSITY AVE 0
SACRAMENTO CA 95825

058-0034-008
OCCUPANT
10833 FOLSOM BLVD # 101
RANCHO CORDOVA CA 95670

ATTACHMENT 2

058-0034-008
OCCUPANT
10833 FOLSOM BLVD # 102
RANCHO CORDOVA CA 95670

058-0034-008
OCCUPANT
10833 FOLSOM BLVD # 103
RANCHO CORDOVA CA 95670

058-0034-008
OCCUPANT
10833 FOLSOM BLVD # 104
RANCHO CORDOVA CA 95670

058-0034-008
OCCUPANT
10833 FOLSOM BLVD # 105
RANCHO CORDOVA CA 95670

058-0034-008
OCCUPANT
10833 FOLSOM BLVD # 106
RANCHO CORDOVA CA 95670

058-0034-008
OCCUPANT
10833 FOLSOM BLVD # 107
RANCHO CORDOVA CA 95670

058-0034-008
OCCUPANT
10833 FOLSOM BLVD # 108
RANCHO CORDOVA CA 95670

058-0034-008
OCCUPANT
10833 FOLSOM BLVD # 109
RANCHO CORDOVA CA 95670

058-0034-008
OCCUPANT
10833 FOLSOM BLVD # 110
RANCHO CORDOVA CA 95670

058-0034-008
OCCUPANT
10833 FOLSOM BLVD # 111
RANCHO CORDOVA CA 95670

058-0034-008
OCCUPANT
10833 FOLSOM BLVD # 112
RANCHO CORDOVA CA 95670

058-0034-008
OCCUPANT
10833 FOLSOM BLVD # 113
RANCHO CORDOVA CA 95670

058-0034-008
OCCUPANT
10833 FOLSOM BLVD # 114
RANCHO CORDOVA CA 95670

058-0034-008
OCCUPANT
10833 FOLSOM BLVD # 115
RANCHO CORDOVA CA 95670

058-0034-008
OCCUPANT
10833 FOLSOM BLVD # 116
RANCHO CORDOVA CA 95670

058-0034-008
OCCUPANT
10833 FOLSOM BLVD # 117
RANCHO CORDOVA CA 95670

058-0034-008
OCCUPANT
10833 FOLSOM BLVD # 118
RANCHO CORDOVA CA 95670

058-0034-008
OCCUPANT
10833 FOLSOM BLVD # 119
RANCHO CORDOVA CA 95670

058-0034-008
OCCUPANT
10833 FOLSOM BLVD # 120
RANCHO CORDOVA CA 95670

058-0034-008
OCCUPANT
10833 FOLSOM BLVD # 121
RANCHO CORDOVA CA 95670

058-0034-008
OCCUPANT
10833 FOLSOM BLVD # 122
RANCHO CORDOVA CA 95670

058-0034-008
OCCUPANT
10833 FOLSOM BLVD # 123
RANCHO CORDOVA CA 95670

058-0034-008
OCCUPANT
10833 FOLSOM BLVD # 124
RANCHO CORDOVA CA 95670

058-0034-008
OCCUPANT
10833 FOLSOM BLVD # 125
RANCHO CORDOVA CA 95670

058-0034-008
OCCUPANT
10833 FOLSOM BLVD # 126
RANCHO CORDOVA CA 95670

058-0034-008
OCCUPANT
10833 FOLSOM BLVD # 127
RANCHO CORDOVA CA 95670

058-0034-008
OCCUPANT
10833 FOLSOM BLVD # 128
RANCHO CORDOVA CA 95670

058-0034-008
OCCUPANT
10833 FOLSOM BLVD # 129
RANCHO CORDOVA CA 95670

058-0034-008
OCCUPANT
10833 FOLSOM BLVD # 130
RANCHO CORDOVA CA 95670

058-0034-008
OCCUPANT
10833 FOLSOM BLVD # 131
RANCHO CORDOVA CA 95670

ATTACHMENT 2

058-0034-008
OCCUPANT
10833 FOLSOM BLVD # 132
RANCHO CORDOVA CA 95670

058-0034-008
OCCUPANT
10833 FOLSOM BLVD # 133
RANCHO CORDOVA CA 95670

058-0034-008
OCCUPANT
10833 FOLSOM BLVD # 134
RANCHO CORDOVA CA 95670

058-0034-008
OCCUPANT
10833 FOLSOM BLVD # 135
RANCHO CORDOVA CA 95670

058-0034-008
OCCUPANT
10833 FOLSOM BLVD # 136
RANCHO CORDOVA CA 95670

058-0034-008
OCCUPANT
10833 FOLSOM BLVD # 137
RANCHO CORDOVA CA 95670

058-0034-008
OCCUPANT
10833 FOLSOM BLVD # 138
RANCHO CORDOVA CA 95670

058-0034-008
OCCUPANT
10833 FOLSOM BLVD # 139
RANCHO CORDOVA CA 95670

058-0034-008
OCCUPANT
10833 FOLSOM BLVD # 140
RANCHO CORDOVA CA 95670

058-0034-008
OCCUPANT
10833 FOLSOM BLVD # 201
RANCHO CORDOVA CA 95670

058-0034-008
OCCUPANT
10833 FOLSOM BLVD # 202
RANCHO CORDOVA CA 95670

058-0034-008
OCCUPANT
10833 FOLSOM BLVD # 203
RANCHO CORDOVA CA 95670

058-0034-008
OCCUPANT
10833 FOLSOM BLVD # 204
RANCHO CORDOVA CA 95670

058-0034-008
OCCUPANT
10833 FOLSOM BLVD # 205
RANCHO CORDOVA CA 95670

058-0034-008
OCCUPANT
10833 FOLSOM BLVD # 206
RANCHO CORDOVA CA 95670

058-0034-008
OCCUPANT
10833 FOLSOM BLVD # 207
RANCHO CORDOVA CA 95670

058-0034-008
OCCUPANT
10833 FOLSOM BLVD # 208
RANCHO CORDOVA CA 95670

058-0034-008
OCCUPANT
10833 FOLSOM BLVD # 209
RANCHO CORDOVA CA 95670

058-0034-008
OCCUPANT
10833 FOLSOM BLVD # 210
RANCHO CORDOVA CA 95670

058-0034-008
OCCUPANT
10833 FOLSOM BLVD # 211
RANCHO CORDOVA CA 95670

058-0034-008
OCCUPANT
10833 FOLSOM BLVD # 212
RANCHO CORDOVA CA 95670

058-0034-008
OCCUPANT
10833 FOLSOM BLVD # 213
RANCHO CORDOVA CA 95670

058-0034-008
OCCUPANT
10833 FOLSOM BLVD # 214
RANCHO CORDOVA CA 95670

058-0034-008
OCCUPANT
10833 FOLSOM BLVD # 215
RANCHO CORDOVA CA 95670

058-0034-008
OCCUPANT
10833 FOLSOM BLVD # 216
RANCHO CORDOVA CA 95670

058-0034-008
OCCUPANT
10833 FOLSOM BLVD # 217
RANCHO CORDOVA CA 95670

058-0034-008
OCCUPANT
10833 FOLSOM BLVD # 218
RANCHO CORDOVA CA 95670

058-0034-008
OCCUPANT
10833 FOLSOM BLVD # 219
RANCHO CORDOVA CA 95670

058-0034-008
OCCUPANT
10833 FOLSOM BLVD # 220
RANCHO CORDOVA CA 95670

058-0034-008
OCCUPANT
10833 FOLSOM BLVD # 221
RANCHO CORDOVA CA 95670

ATTACHMENT 2

058-0034-008
OCCUPANT
10833 FOLSOM BLVD # 222
RANCHO CORDOVA CA 95670

058-0034-008
OCCUPANT
10833 FOLSOM BLVD # 223
RANCHO CORDOVA CA 95670

058-0034-008
OCCUPANT
10833 FOLSOM BLVD # 224
RANCHO CORDOVA CA 95670

058-0034-008
OCCUPANT
10833 FOLSOM BLVD # 225
RANCHO CORDOVA CA 95670

058-0034-008
OCCUPANT
10833 FOLSOM BLVD # 226
RANCHO CORDOVA CA 95670

058-0034-008
OCCUPANT
10833 FOLSOM BLVD # 227
RANCHO CORDOVA CA 95670

058-0034-008
OCCUPANT
10833 FOLSOM BLVD # 228
RANCHO CORDOVA CA 95670

058-0034-008
OCCUPANT
10833 FOLSOM BLVD # 229
RANCHO CORDOVA CA 95670

058-0034-008
OCCUPANT
10833 FOLSOM BLVD # 230
RANCHO CORDOVA CA 95670

058-0034-008
OCCUPANT
10833 FOLSOM BLVD # 231
RANCHO CORDOVA CA 95670

058-0034-008
OCCUPANT
10833 FOLSOM BLVD # 232
RANCHO CORDOVA CA 95670

058-0034-008
OCCUPANT
10833 FOLSOM BLVD # 233
RANCHO CORDOVA CA 95670

058-0034-008
OCCUPANT
10833 FOLSOM BLVD # 234
RANCHO CORDOVA CA 95670

058-0034-008
OCCUPANT
10833 FOLSOM BLVD # 235
RANCHO CORDOVA CA 95670

058-0034-008
OCCUPANT
10833 FOLSOM BLVD # 236
RANCHO CORDOVA CA 95670

058-0034-008
OCCUPANT
10833 FOLSOM BLVD # 237
RANCHO CORDOVA CA 95670

058-0034-008
OCCUPANT
10833 FOLSOM BLVD # 238
RANCHO CORDOVA CA 95670

058-0034-008
OCCUPANT
10833 FOLSOM BLVD # 239
RANCHO CORDOVA CA 95670

058-0034-008
OCCUPANT
10833 FOLSOM BLVD # 240
RANCHO CORDOVA CA 95670

058-0034-008
OCCUPANT
10833 FOLSOM BLVD # 241
RANCHO CORDOVA CA 95670

058-0034-008
OCCUPANT
10833 FOLSOM BLVD # 242
RANCHO CORDOVA CA 95670

058-0034-008
OCCUPANT
10833 FOLSOM BLVD # 243
RANCHO CORDOVA CA 95670

058-0034-008
OCCUPANT
10833 FOLSOM BLVD # 244
RANCHO CORDOVA CA 95670

058-0034-008
OCCUPANT
10833 FOLSOM BLVD # 245
RANCHO CORDOVA CA 95670

058-0034-008
OCCUPANT
10833 FOLSOM BLVD # 246
RANCHO CORDOVA CA 95670

058-0034-008
OCCUPANT
10833 FOLSOM BLVD # 247
RANCHO CORDOVA CA 95670

058-0034-008
OCCUPANT
10833 FOLSOM BLVD # 248
RANCHO CORDOVA CA 95670

058-0034-008
OCCUPANT
10833 FOLSOM BLVD # 249
RANCHO CORDOVA CA 95670

058-0034-008
OCCUPANT
10833 FOLSOM BLVD # 250
RANCHO CORDOVA CA 95670

058-0034-008
OCCUPANT
10833 FOLSOM BLVD # 301
RANCHO CORDOVA CA 95670

ATTACHMENT 2

058-0034-008
OCCUPANT
10833 FOLSOM BLVD # 302
RANCHO CORDOVA CA 95670

058-0034-008
OCCUPANT
10833 FOLSOM BLVD # 303
RANCHO CORDOVA CA 95670

058-0034-008
OCCUPANT
10833 FOLSOM BLVD # 304
RANCHO CORDOVA CA 95670

058-0034-008
OCCUPANT
10833 FOLSOM BLVD # 305
RANCHO CORDOVA CA 95670

058-0034-008
OCCUPANT
10833 FOLSOM BLVD # 306
RANCHO CORDOVA CA 95670

058-0034-008
OCCUPANT
10833 FOLSOM BLVD # 307
RANCHO CORDOVA CA 95670

058-0034-008
OCCUPANT
10833 FOLSOM BLVD # 308
RANCHO CORDOVA CA 95670

058-0034-008
OCCUPANT
10833 FOLSOM BLVD # 309
RANCHO CORDOVA CA 95670

058-0034-008
OCCUPANT
10833 FOLSOM BLVD # 310
RANCHO CORDOVA CA 95670

058-0034-008
OCCUPANT
10833 FOLSOM BLVD # 311
RANCHO CORDOVA CA 95670

058-0034-008
OCCUPANT
10833 FOLSOM BLVD # 312
RANCHO CORDOVA CA 95670

058-0034-008
OCCUPANT
10833 FOLSOM BLVD # 313
RANCHO CORDOVA CA 95670

058-0034-008
OCCUPANT
10833 FOLSOM BLVD # 314
RANCHO CORDOVA CA 95670

058-0034-008
OCCUPANT
10833 FOLSOM BLVD # 315
RANCHO CORDOVA CA 95670

058-0034-008
OCCUPANT
10833 FOLSOM BLVD # 316
RANCHO CORDOVA CA 95670

058-0034-008
OCCUPANT
10833 FOLSOM BLVD # 317
RANCHO CORDOVA CA 95670

058-0034-008
OCCUPANT
10833 FOLSOM BLVD # 318
RANCHO CORDOVA CA 95670

058-0034-008
OCCUPANT
10833 FOLSOM BLVD # 319
RANCHO CORDOVA CA 95670

058-0034-008
OCCUPANT
10833 FOLSOM BLVD # 320
RANCHO CORDOVA CA 95670

058-0034-008
OCCUPANT
10833 FOLSOM BLVD # 321
RANCHO CORDOVA CA 95670

058-0034-008
OCCUPANT
10833 FOLSOM BLVD # 322
RANCHO CORDOVA CA 95670

058-0034-008
OCCUPANT
10833 FOLSOM BLVD # 323
RANCHO CORDOVA CA 95670

058-0034-008
OCCUPANT
10833 FOLSOM BLVD # 324
RANCHO CORDOVA CA 95670

058-0034-008
OCCUPANT
10833 FOLSOM BLVD # 325
RANCHO CORDOVA CA 95670

058-0034-008
OCCUPANT
10833 FOLSOM BLVD # 326
RANCHO CORDOVA CA 95670

058-0034-008
OCCUPANT
10833 FOLSOM BLVD # 327
RANCHO CORDOVA CA 95670

058-0034-008
OCCUPANT
10833 FOLSOM BLVD # 328
RANCHO CORDOVA CA 95670

058-0034-008
OCCUPANT
10833 FOLSOM BLVD # 329
RANCHO CORDOVA CA 95670

058-0034-008
OCCUPANT
10833 FOLSOM BLVD # 330
RANCHO CORDOVA CA 95670

058-0034-008
OCCUPANT
10833 FOLSOM BLVD # 331
RANCHO CORDOVA CA 95670

ATTACHMENT 2

058-0034-008
OCCUPANT
10833 FOLSOM BLVD # 332
RANCHO CORDOVA CA 95670

058-0034-008
OCCUPANT
10833 FOLSOM BLVD # 333
RANCHO CORDOVA CA 95670

058-0034-008
OCCUPANT
10833 FOLSOM BLVD # 334
RANCHO CORDOVA CA 95670

058-0034-008
OCCUPANT
10833 FOLSOM BLVD # 335
RANCHO CORDOVA CA 95670

058-0034-008
OCCUPANT
10833 FOLSOM BLVD # 336
RANCHO CORDOVA CA 95670

058-0034-008
OCCUPANT
10833 FOLSOM BLVD # 337
RANCHO CORDOVA CA 95670

058-0034-008
OCCUPANT
10833 FOLSOM BLVD # 338
RANCHO CORDOVA CA 95670

058-0034-008
OCCUPANT
10833 FOLSOM BLVD # 339
RANCHO CORDOVA CA 95670

058-0034-008
OCCUPANT
10833 FOLSOM BLVD # 340
RANCHO CORDOVA CA 95670

058-0034-008
OCCUPANT
10833 FOLSOM BLVD # 341
RANCHO CORDOVA CA 95670

058-0034-008
OCCUPANT
10833 FOLSOM BLVD # 342
RANCHO CORDOVA CA 95670

058-0034-008
OCCUPANT
10833 FOLSOM BLVD # 343
RANCHO CORDOVA CA 95670

058-0034-008
OCCUPANT
10833 FOLSOM BLVD # 344
RANCHO CORDOVA CA 95670

058-0034-008
OCCUPANT
10833 FOLSOM BLVD # 401
RANCHO CORDOVA CA 95670

058-0034-008
OCCUPANT
10833 FOLSOM BLVD # 402
RANCHO CORDOVA CA 95670

058-0034-008
OCCUPANT
10833 FOLSOM BLVD # 403
RANCHO CORDOVA CA 95670

058-0034-008
OCCUPANT
10833 FOLSOM BLVD # 404
RANCHO CORDOVA CA 95670

058-0034-008
OCCUPANT
10833 FOLSOM BLVD # 405
RANCHO CORDOVA CA 95670

058-0034-008
OCCUPANT
10833 FOLSOM BLVD # 406
RANCHO CORDOVA CA 95670

058-0034-008
OCCUPANT
10833 FOLSOM BLVD # 407
RANCHO CORDOVA CA 95670

058-0034-008
OCCUPANT
10833 FOLSOM BLVD # 408
RANCHO CORDOVA CA 95670

058-0034-008
OCCUPANT
10833 FOLSOM BLVD # 409
RANCHO CORDOVA CA 95670

058-0034-008
OCCUPANT
10833 FOLSOM BLVD # 410
RANCHO CORDOVA CA 95670

058-0034-008
OCCUPANT
10833 FOLSOM BLVD # 411
RANCHO CORDOVA CA 95670

058-0034-008
OCCUPANT
10833 FOLSOM BLVD # 412
RANCHO CORDOVA CA 95670

058-0034-008
OCCUPANT
10833 FOLSOM BLVD # 413
RANCHO CORDOVA CA 95670

058-0034-008
OCCUPANT
10833 FOLSOM BLVD # 414
RANCHO CORDOVA CA 95670

058-0034-008
OCCUPANT
10833 FOLSOM BLVD # 415
RANCHO CORDOVA CA 95670

058-0034-008
OCCUPANT
10833 FOLSOM BLVD # 416
RANCHO CORDOVA CA 95670

058-0034-008
OCCUPANT
10833 FOLSOM BLVD # 417
RANCHO CORDOVA CA 95670

ATTACHMENT 2

058-0034-008
OCCUPANT
10833 FOLSOM BLVD # 418
RANCHO CORDOVA CA 95670

058-0034-008
OCCUPANT
10833 FOLSOM BLVD # 419
RANCHO CORDOVA CA 95670

058-0034-008
OCCUPANT
10833 FOLSOM BLVD # 420
RANCHO CORDOVA CA 95670

058-0034-008
OCCUPANT
10833 FOLSOM BLVD # 421
RANCHO CORDOVA CA 95670

058-0034-008
OCCUPANT
10833 FOLSOM BLVD # 422
RANCHO CORDOVA CA 95670

058-0034-008
OCCUPANT
10833 FOLSOM BLVD # 423
RANCHO CORDOVA CA 95670

058-0034-008
OCCUPANT
10833 FOLSOM BLVD # 424
RANCHO CORDOVA CA 95670

058-0034-008
OCCUPANT
10833 FOLSOM BLVD # 425
RANCHO CORDOVA CA 95670

058-0034-008
OCCUPANT
10833 FOLSOM BLVD # 426
RANCHO CORDOVA CA 95670

058-0034-008
OCCUPANT
10833 FOLSOM BLVD # 427
RANCHO CORDOVA CA 95670

058-0034-008
OCCUPANT
10833 FOLSOM BLVD # 428
RANCHO CORDOVA CA 95670

058-0034-008
OCCUPANT
10833 FOLSOM BLVD # 429
RANCHO CORDOVA CA 95670

058-0034-008
OCCUPANT
10833 FOLSOM BLVD # 430
RANCHO CORDOVA CA 95670

058-0034-008
OCCUPANT
10833 FOLSOM BLVD # 431
RANCHO CORDOVA CA 95670

058-0034-008
OCCUPANT
10833 FOLSOM BLVD # 432
RANCHO CORDOVA CA 95670

058-0034-008
OCCUPANT
10833 FOLSOM BLVD # 433
RANCHO CORDOVA CA 95670

058-0034-008
OCCUPANT
10833 FOLSOM BLVD # 434
RANCHO CORDOVA CA 95670

058-0034-008
OCCUPANT
10833 FOLSOM BLVD # 435
RANCHO CORDOVA CA 95670

058-0034-008
OCCUPANT
10833 FOLSOM BLVD # 436
RANCHO CORDOVA CA 95670

058-0034-008
OCCUPANT
10833 FOLSOM BLVD # 437
RANCHO CORDOVA CA 95670

058-0034-008
OCCUPANT
10833 FOLSOM BLVD # 438
RANCHO CORDOVA CA 95670

058-0034-009
OK HEE
7955 CARMENCITA AVE
SACRAMENTO CA 95829

058-0034-009
OCCUPANT
10847 FOLSOM BLVD
RANCHO CORDOVA CA 95670

058-0291-003
RICHARD A & IRENE J QUON TRUST
326 TRALEE LN
ALAMEDA CA 94502

058-0291-003
OCCUPANT
10853 FOLSOM BLVD
RANCHO CORDOVA CA 95670

058-0291-003
OCCUPANT
10851 FOLSOM BLVD
RANCHO CORDOVA CA 95670

058-0291-003
OCCUPANT
10855 FOLSOM BLVD
RANCHO CORDOVA CA 95670

058-0291-003
OCCUPANT
10861 FOLSOM BLVD
RANCHO CORDOVA CA 95670

058-0291-003
OCCUPANT
10873 FOLSOM BLVD
RANCHO CORDOVA CA 95670

058-0291-003
OCCUPANT
10853 FOLSOM BLVD # 0
RANCHO CORDOVA CA 95670

ATTACHMENT 2

058-0291-004
KOGOS FAMILY TRUST
6003 HELVA LN
CARMICHAEL CA 95608

058-0291-004
OCCUPANT
10849 FOLSOM BLVD
RANCHO CORDOVA CA 95670

072-0250-008/0280-006
TRANSPORTATION CORR JOINT POWERS AUTHO
SAC-PLCRVLE
PO BOX 2110
SACRAMENTO CA 95812

072-0250-010,011,012
UNITED STATES POSTAL SERVICE
850 CHERRY AVE
SAN BRUNO CA 94066

072-0250-018
BETH BURGER SURVIVORS TRUST
5486 CALLE REAL B O
SANTA BARBARA CA 93111

072-0250-018
OCCUPANT
11088 OLSON DR # 0
RANCHO CORDOVA CA 95670

072-0250-018
OCCUPANT
11088 OLSON DR # 0
RANCHO CORDOVA CA 95670

072-0250-018
OCCUPANT
11088 OLSON DR # 0
RANCHO CORDOVA CA 95670

072-0250-018
OCCUPANT
11088 OLSON DR # 0
RANCHO CORDOVA CA 95670

072-0250-018
OCCUPANT
11088 OLSON DR # 0
RANCHO CORDOVA CA 95670

072-0250-026
FIRST COVENANT CHURCH OF SACRAMENTO
10933 PROGRESS CT
RANCHO CORDOVA CA 95670

072-0280-005
SOUTHERN PACIFIC TRANSPORTATION
1400 DOUGLAS ST 0
OMAHA NE 68179

072-0280-021
DAVID HANSON & JILL BEAMS REVOCABLE
TRUST
119 HOPFIELD DR
FOLSOM CA 95630

072-0280-021
OCCUPANT
10943 OLSON DR
RANCHO CORDOVA CA 95670

072-0280-022
Z SQUARE ASSOCIATES LLC
5056 SUNRISE BLVD
FAIR OAKS CA 95628

072-0280-022
OCCUPANT
11015 OLSON DR # 1
RANCHO CORDOVA CA 95670

072-0280-022
OCCUPANT
11015 OLSON DR # 2
RANCHO CORDOVA CA 95670

072-0280-022
OCCUPANT
11015 OLSON DR # 3
RANCHO CORDOVA CA 95670

072-0280-022
OCCUPANT
11015 OLSON DR # 4
RANCHO CORDOVA CA 95670

072-0280-022
OCCUPANT
11015 OLSON DR # 5
RANCHO CORDOVA CA 95670

072-0280-022
OCCUPANT
11015 OLSON DR # 6
RANCHO CORDOVA CA 95670

072-0280-022
OCCUPANT
11015 OLSON DR # 7
RANCHO CORDOVA CA 95670

072-0280-022
OCCUPANT
11015 OLSON DR # 8
RANCHO CORDOVA CA 95670

072-0280-022
OCCUPANT
11015 OLSON DR # 9
RANCHO CORDOVA CA 95670

072-0280-022
OCCUPANT
11015 OLSON DR # 10
RANCHO CORDOVA CA 95670

072-0280-023
KOREANA DEVELOPMENT ASSOCIATES LLC
2370 TELEGRAPH AVE
OAKLAND CA 94612

072-0280-023
OCCUPANT
11009 OLSON DR # 701
RANCHO CORDOVA CA 95670

072-0280-023
OCCUPANT
11009 OLSON DR # 702
RANCHO CORDOVA CA 95670

072-0280-023
OCCUPANT
11009 OLSON DR # 704
RANCHO CORDOVA CA 95670

072-0280-023
OCCUPANT
11009 OLSON DR # 705
RANCHO CORDOVA CA 95670

ATTACHMENT 2

072-0280-023
OCCUPANT
11009 OLSON DR # 706
RANCHO CORDOVA CA 95670

072-0280-023
OCCUPANT
11009 OLSON DR # 707
RANCHO CORDOVA CA 95670

072-0280-023
OCCUPANT
11009 OLSON DR # 708
RANCHO CORDOVA CA 95670

072-0280-023
OCCUPANT
11009 OLSON DR # 709
RANCHO CORDOVA CA 95670

072-0280-023
OCCUPANT
11009 OLSON DR # 710
RANCHO CORDOVA CA 95670

072-0280-023
OCCUPANT
11009 OLSON DR # 711
RANCHO CORDOVA CA 95670

072-0280-023
OCCUPANT
11009 OLSON DR # 712
RANCHO CORDOVA CA 95670

072-0280-023
OCCUPANT
11009 OLSON DR #
RANCHO CORDOVA CA 95670

072-0280-024
COLE KO RANCHO CORDOVA CA LIMITED
PARTNERSHIP
PO BOX 2148
MILWAUKEE WI 53201

072-0280-024
OCCUPANT
11051 OLSON DR
RANCHO CORDOVA CA 95670

072-0280-025
GEORGE & BETTY NGIM FAMILY TRUST
3140 GOLD CAMP DR 0
RANCHO CORDOVA CA 95670

072-0280-025
OCCUPANT
11099 OLSON DR # 1
RANCHO CORDOVA CA 95670

072-0280-025
OCCUPANT
11099 OLSON DR # 2
RANCHO CORDOVA CA 95670

072-0280-025
OCCUPANT
11099 OLSON DR # 3
RANCHO CORDOVA CA 95670

072-0280-026
FIRSTAR BANK
2800 E LAKE ST
MINNEAPOLIS MN 55406

072-0280-026
OCCUPANT
11111 OLSON DR
RANCHO CORDOVA CA 95670

072-0280-031,080,081
PLAZA ZINFANDEL
PO BOX 255588
SACRAMENTO CA 95865

072-0280-031
OCCUPANT
11050 OLSON DR
RANCHO CORDOVA CA 95670

072-0280-031
OCCUPANT
11050 OLSON DR # 100
RANCHO CORDOVA CA 95670

072-0280-031
OCCUPANT
11050 OLSON DR # 110
RANCHO CORDOVA CA 95670

072-0280-081
OCCUPANT
11000 OLSON DR # 100
RANCHO CORDOVA CA 95670

072-0280-081
OCCUPANT
11000 OLSON DR # 0
RANCHO CORDOVA CA 95670

072-0280-081
OCCUPANT
11000 OLSON DR # 101
RANCHO CORDOVA CA 95670

072-0280-081
OCCUPANT
11000 OLSON DR # 105
RANCHO CORDOVA CA 95670

072-0280-053
GARDENVIEW ESTATES VENTURE L P
9500 SW BARBUR BLVD 0
PORTLAND OR 97219

072-0280-053
OCCUPANT
10910 OLSON DR # 100
RANCHO CORDOVA CA 95670

072-0280-053
OCCUPANT
10910 OLSON DR # 120
RANCHO CORDOVA CA 95670

072-0280-053
OCCUPANT
10910 OLSON DR # 125
RANCHO CORDOVA CA 95670

072-0280-053
OCCUPANT
10910 OLSON DR # 130
RANCHO CORDOVA CA 95670

072-0280-053
OCCUPANT
10910 OLSON DR # 140
RANCHO CORDOVA CA 95670

ATTACHMENT 2

072-0280-085,086,087,088
PACIFIC CASTLE RANCHO CORDOVA LLC
2601 MAIN ST 0
IRVINE CA 92614

072-0280-085
OCCUPANT
10907 OLSON DR
RANCHO CORDOVA CA 95670

072-0280-085
OCCUPANT
10907 OLSON DR # 0
RANCHO CORDOVA CA 95670

072-0280-085
OCCUPANT
10907 OLSON DR # 0
RANCHO CORDOVA CA 95670

072-0280-085
OCCUPANT
10909 OLSON DR
RANCHO CORDOVA CA 95670

072-0280-086
OCCUPANT
10921 OLSON DR
RANCHO CORDOVA CA 95670

072-0280-086
OCCUPANT
10923 OLSON DR
RANCHO CORDOVA CA 95670

072-0280-086
OCCUPANT
10925 OLSON DR
RANCHO CORDOVA CA 95670

072-0280-086
OCCUPANT
10929 OLSON DR
RANCHO CORDOVA CA 95670

072-0280-086
OCCUPANT
10931 OLSON DR
RANCHO CORDOVA CA 95670

072-0280-086
OCCUPANT
10933 OLSON DR
RANCHO CORDOVA CA 95670

072-0280-086
OCCUPANT
10935 OLSON DR
RANCHO CORDOVA CA 95670

072-0280-086
OCCUPANT
10937 OLSON DR
RANCHO CORDOVA CA 95670

072-0280-087
OCCUPANT
10913 OLSON DR
RANCHO CORDOVA CA 95670

072-0280-087
OCCUPANT
10917 OLSON DR
RANCHO CORDOVA CA 95670

072-0280-087
OCCUPANT
10919 OLSON DR
RANCHO CORDOVA CA 95670

072-0280-088
OCCUPANT
10893 OLSON DR
RANCHO CORDOVA CA 95670

072-0280-088
OCCUPANT
10895 OLSON DR
RANCHO CORDOVA CA 95670

072-0280-088
OCCUPANT
10897 OLSON DR
RANCHO CORDOVA CA 95670

072-0280-088
OCCUPANT
10899 OLSON DR
RANCHO CORDOVA CA 95670

072-0280-088
OCCUPANT
10903 OLSON DR
RANCHO CORDOVA CA 95670

072-0280-088
OCCUPANT
10905 OLSON DR
RANCHO CORDOVA CA 95670

072-0280-093
TARGET CORP
1000 NICOLLET MALL
MINNEAPOLIS MN 55403

072-0280-093
OCCUPANT
10881 OLSON DR
RANCHO CORDOVA CA 95670

072-0280-097
TARGET CORPORATION
PO BOX 9456
MINNEAPOLIS MN 55440


072-0280-097
OCCUPANT
10881 OLSON DR
RANCHO CORDOVA CA 95670

Verizon Wireless Rancho Cordova SC3 , DD-#8501

**Rancho Cordova City Council
Nicholas Sosa, Assistant Planner
July 6, 2015**

Project Request

- The applicant is requesting a Conditional Use Permit for the installation of new telecommunication equipment within a Commercial Mixed Use (CMU) zone in the Folsom Boulevard Specific Plan (FBSP).
- The proposed project would included 2 panel antennas, 4 RRU units, 1 small cell power cabinet and 1 microwave antenna. Only the 2 panel antennas will be visible.

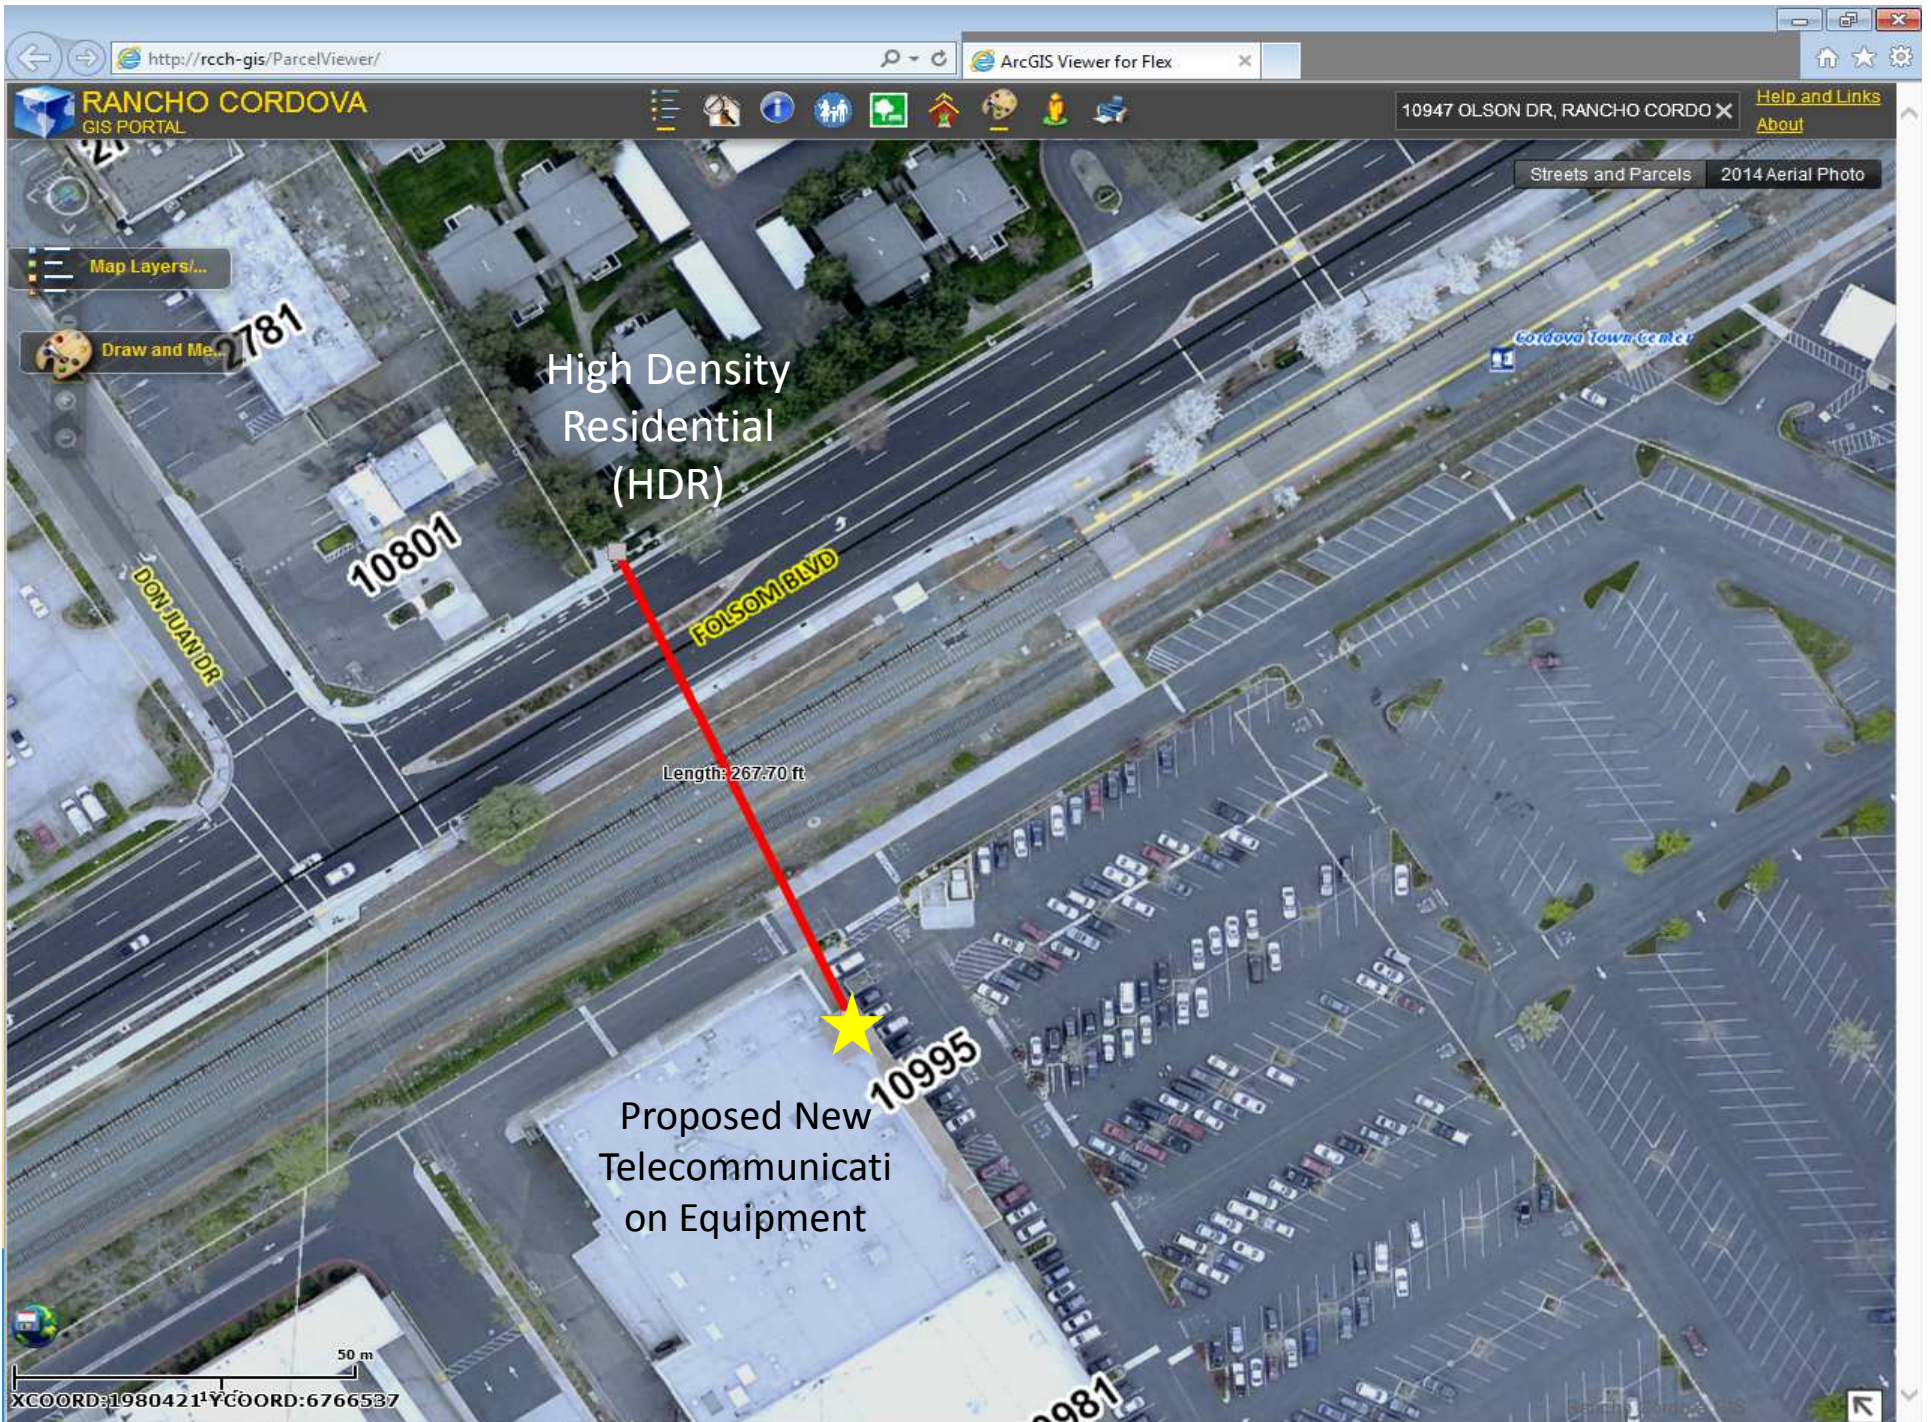

EXISTING



PROPOSED

Proposed Verizon
Antenna

Proposed Verizon
Antenna



EXISTING





PROPOSED

Proposed
Telecommunication
Equipment

Proposed
Telecommunication
Equipment



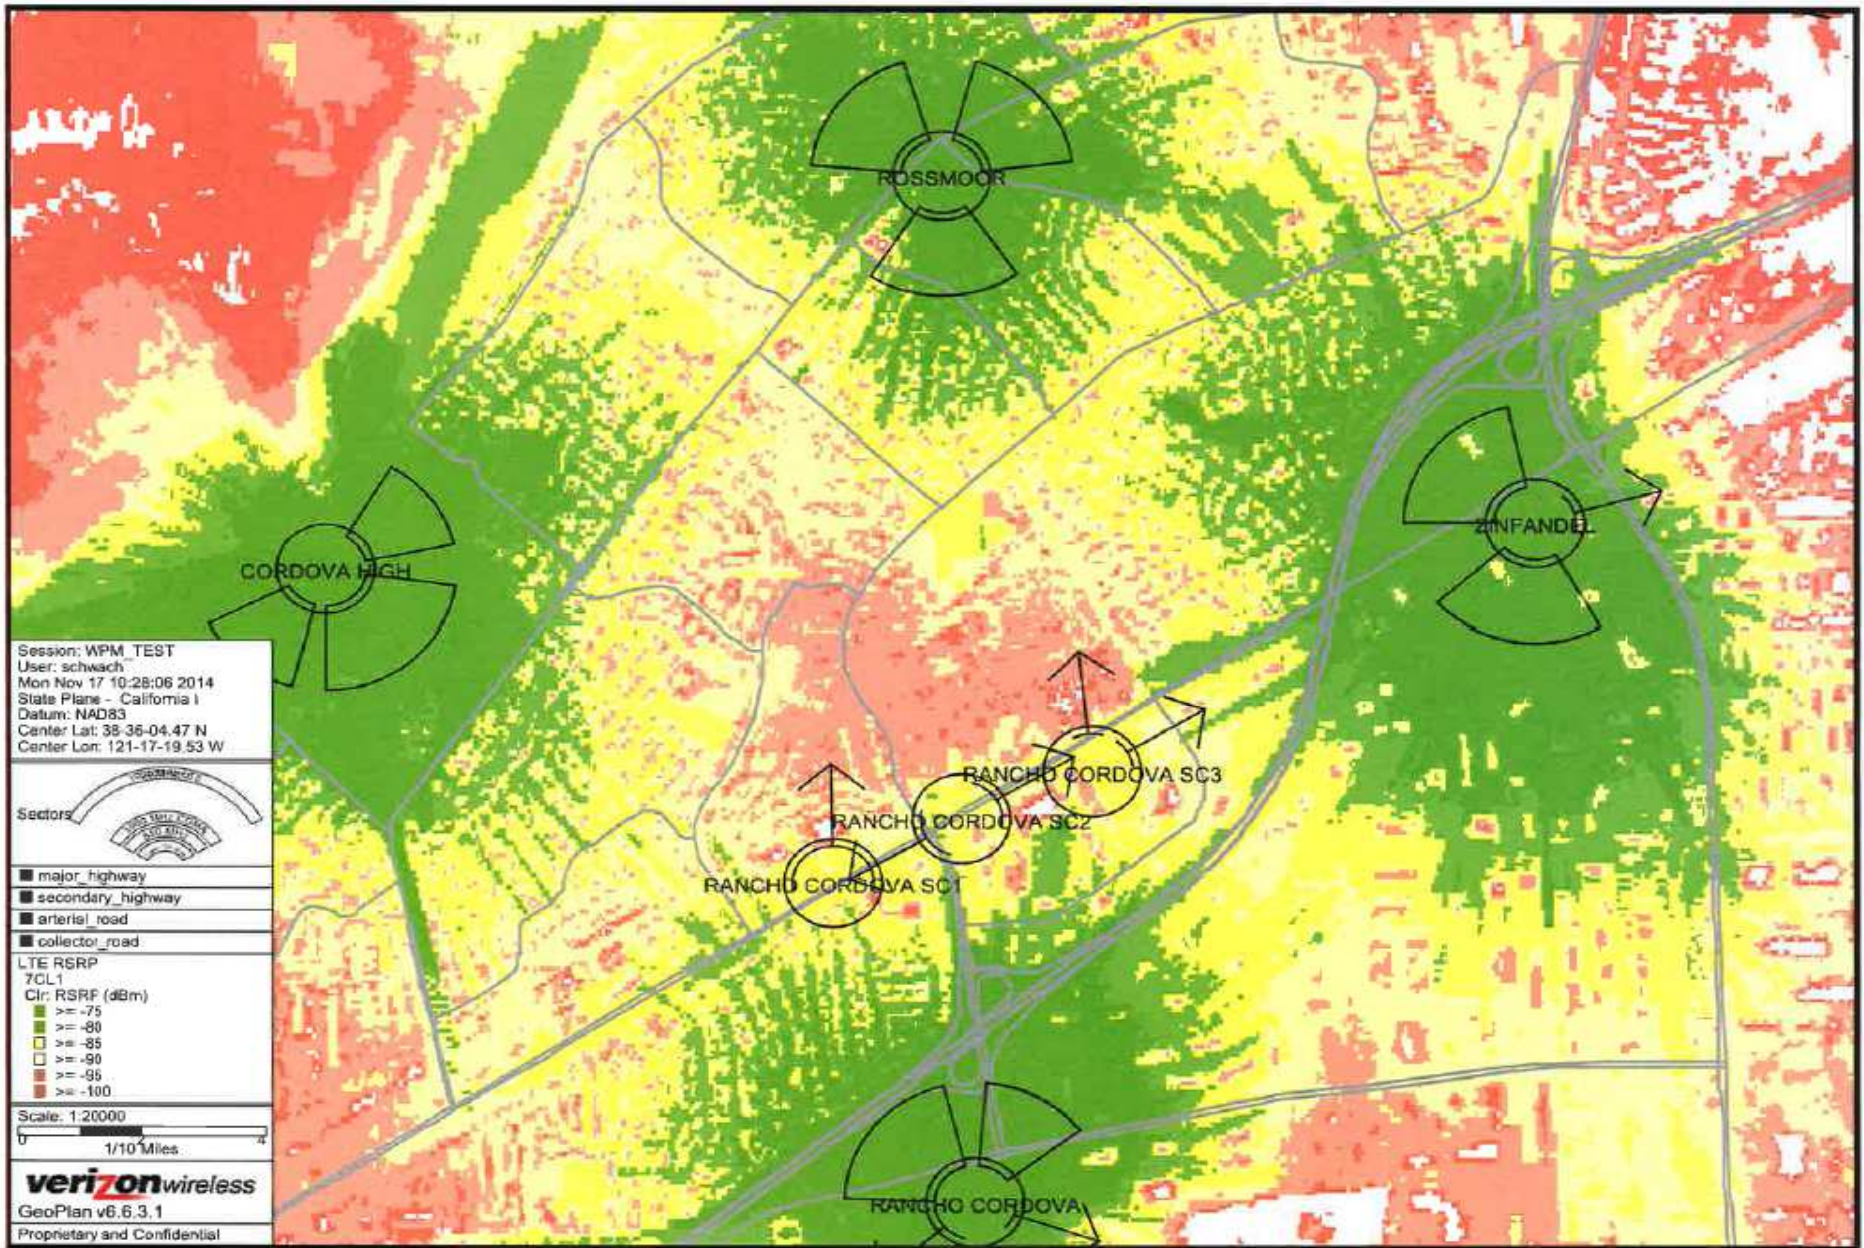

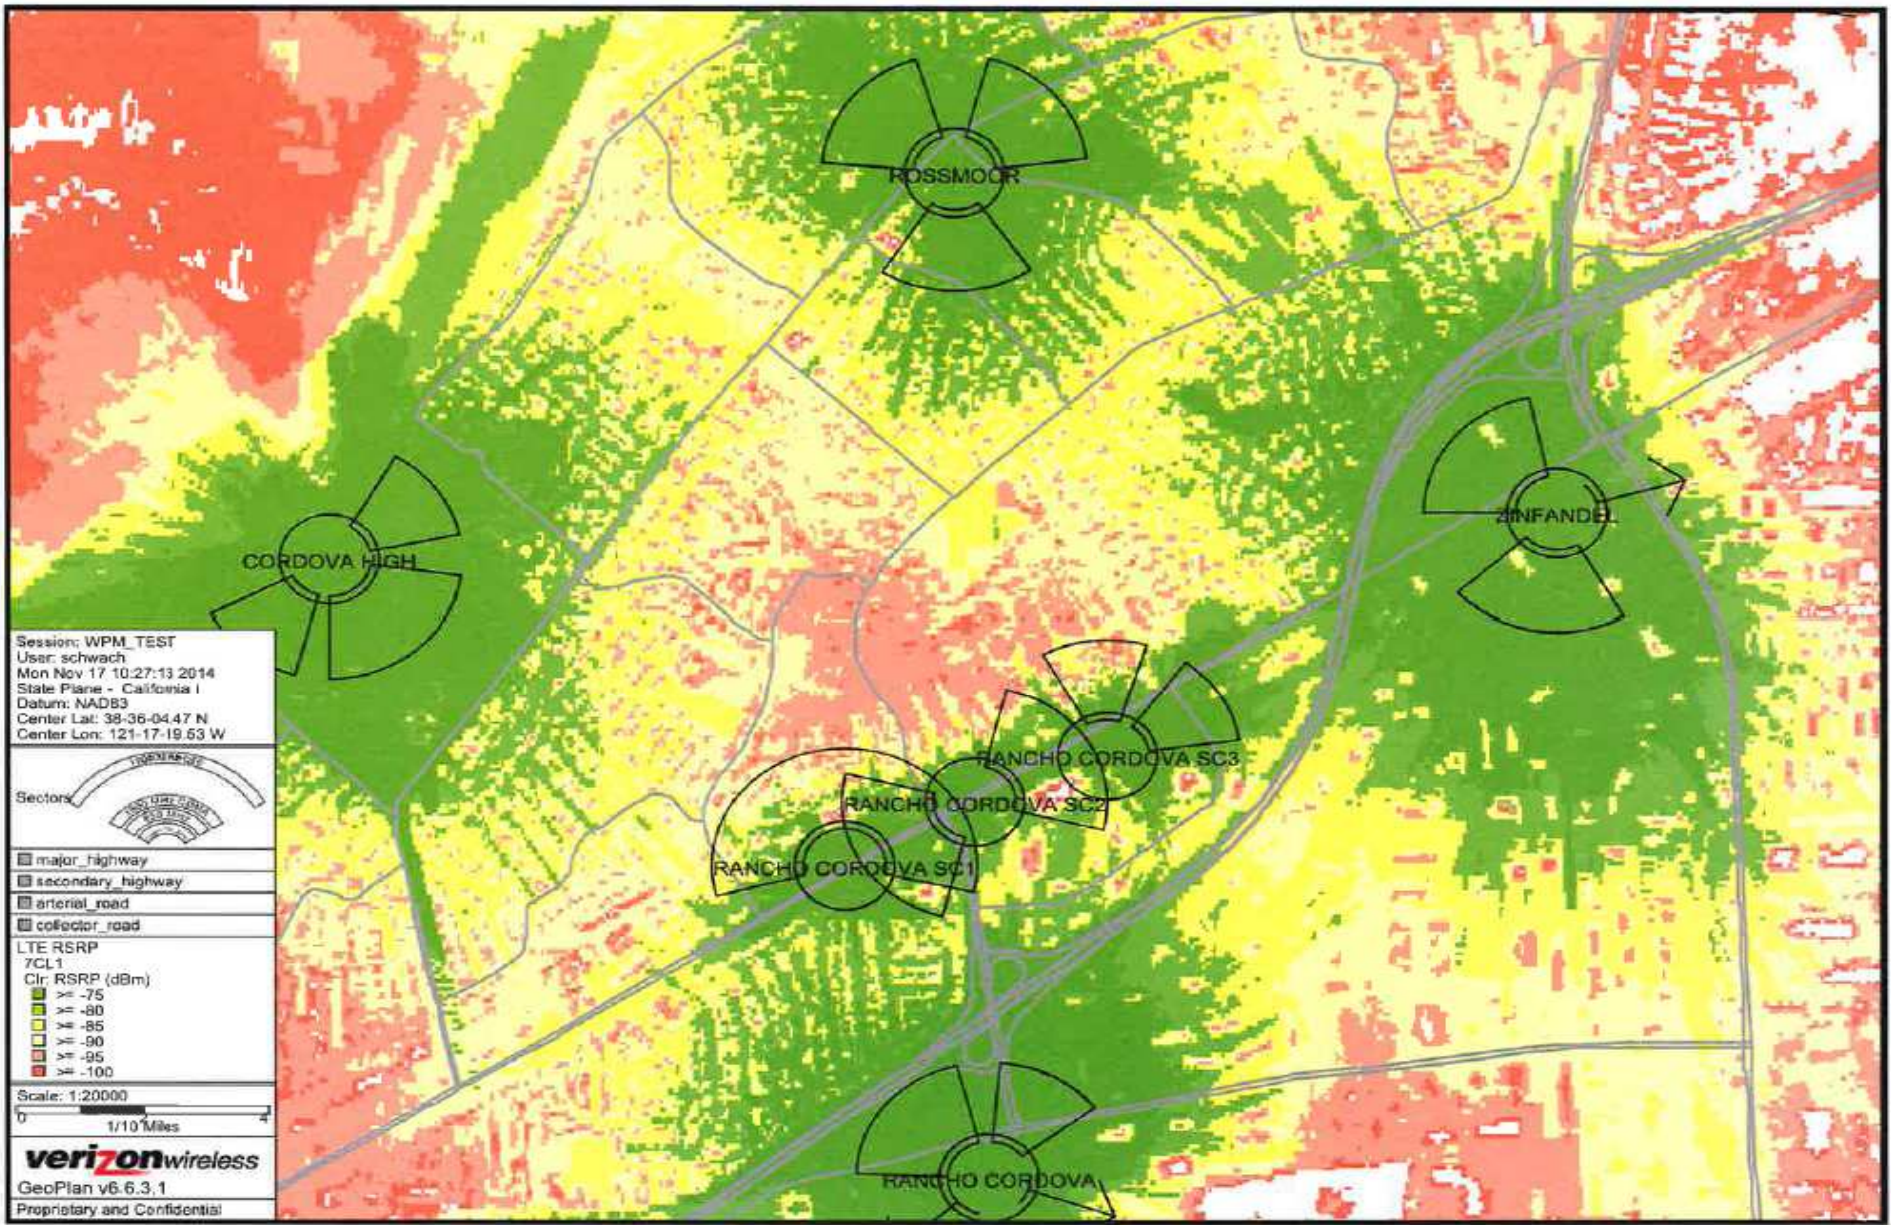

Environmental Review

- This project is Categorical Exempt under Section 15301, Existing Facilities, of the California Environmental Quality Act (CEQA) Guidelines.
- The proposed telecommunication equipment will be located on an already existing building at 10971 Olson Drive.

Recommended Motions

Staff acknowledges that no substantial revisions were made to the original project proposal. Available options for Council action include approval of the project, approval with modification conditions, or denial of the project.

Questions?

MEMORANDUM

DATE: July 6, 2015
TO: Honorable Mayor and Council Members
FROM: Nicholas Sosa, Assistant Planner



**SUBJECT: VERIZON WIRELESS “ROSSMOOR” TELECOMMUNICATION FACILITY
 CONDITIONAL USE PERMIT; PROJECT NO. DD8561 – LOCATED AT 10720
 COLOMA ROAD. REVISED STAFF REPORT.**

PROPERTY OWNER: First Baptist Church Mr. Tom Jones 10720 Coloma Road Rancho Cordova, CA 95670	APPLICANT/DEVELOPER: Caltrop Mr. Brad Kortick 2495 Natomas Park Drive, Suite 150 Sacramento, CA 95833
--	--

PROJECT: FILE: LOCATION: APN: PLANNER:	The applicant is requesting a Conditional Use Permit for the installation of an 85 foot telecommunication tower as well as the construction of a 12' x 28' equipment shelter to contain necessary operating equipment for the facility. DD8561 10720 Coloma Road 058-0051-008 Nicholas Sosa, Assistant Planner
---	--

RECOMMENDATION

Adopt Resolution 92-2015.

RESULT OF RECOMMENDED ACTION

Adoption of Resolution 92-2015 would allow the applicant to install a new telecommunication facility located at First Baptist Church, 10720 Coloma Road. The approval will allow for the construction of 85 foot high tower within a fenced 24 foot x 56 foot leased area on the property. This telecommunication facility will be unmanned and will provide increased Verizon service to an underserved area of Rancho Cordova.

BACKGROUND

The City of Rancho Cordova Planning Department received an application requesting a Conditional Use Permit to allow for an 85 foot high telecommunication tower at First Baptist Church located at 10720 Coloma Road. The tower will also include a 12 foot by 28 foot enclosed equipment structure that will contain a generator as well as required communications equipment for the maintenance of the tower. As seen in Figure 1 below, the tower and enclosure will be located within the approximate center of the subject property. It will not conflict with any existing parking spaces or drive aisles.

The project site is within a Village Center Mixed Use (VCMU) zone which allows for a telecommunications facility with issuance of the correct permit. Per section 23.907.020, all new towers within 500 feet of any residential zone or parcel require a Conditional Use Permit approved by City Council.

Figure 1: Vicinity Map



The City's Zoning Code also requires that new wireless communication facilities be camouflaged to be compatible with existing architectural and landscape elements as well as other characteristics on the site. Originally the submittal contained images and photo simulations for an 85 foot mono-pine to be located at the project location. After reviewing the original submittal and the existing landscaping, architecture and trees in the area, a lone pine tree did not appear to be the most appropriate selection to minimize the visual impact of the tower to the public. After discussion with the applicant of other options for minimizing the visual impacts of the tower, it seemed a Eucalyptus tree cell tower would be the most compatible with the existing local scenery. The applicant provided photo simulations (**Attachment 3**) as well as new architectural drawings (**Exhibit A**) displaying the change in tree type and structure to accommodate the existing landscape.

The applicant proposes that the addition of this telecommunication facility would drastically increase coverage for Verizon customers within the vicinity of Coloma Road and Benita Drive. According to coverage maps (**Exhibit B**) provided with the application submittal, there is a large area that contains weak coverage due to overcapacity and large distances between existing towers. Placing a new tower at this location would both relieve nearby towers of capacity while also filling an area of existing low coverage.

REQUIRED PERMITS AND REGULATORY BASIS

Table 23.313-1 of the City of Rancho Cordova Zoning Code requires a Conditional Use Permit for any new telecommunication facility located within 500' feet of a residential zoning district or existing residential area. The proposed project site is approximately 200 feet from an existing RD-5 zone which prompted the need for the Conditional Use Permit. Additionally, the proposed project will follow all development standards and regulations in Chapter 23.907 of the Zoning Code as well as obtain the proper permits from the Building and Safety Division.

ANALYSIS

The project site is located in a Village Commercial Mixed Use Zone which allows for a building height maximum of 45 feet. As proposed, the new telecommunication tower stands at 85 feet tall, 40 feet above the maximum height. As stated by the applicant, the new tower must exceed the height maximum of 45 feet in order to achieve the necessary coverage objective in this specific portion of the city. The coverage maps in **Exhibit C** provide a comparison between the coverage of the tower at 45 feet in height versus the tower at 85 feet in height to help illustrate the need for the additional height. The height displayed on the coverage maps of 35' and 75' are the height of the centerline of the antenna. The actual height of the entire structure is an additional 10 feet from that point. The proposed tower would house six antennas with twelve RRH W/ A2 Units as well as two surge suppressors.

In order to support the overall tower height of 85 feet and in order to comply with Section 23.907.020 of the Code, the applicant initially proposed a mono-Pine type facility. Upon review of the project context, staff felt that a mono-pine was not the appropriate type of camouflage given the surrounding area because the tower appeared to be taller and more noticeable. In response to these concerns, the applicant proposed a eucalyptus style tower. This type of tower appears to be better suited to the existing landscape of the location. The additional branches and width of the canopy reduce the appearance of the height of the tower making it appear more integrated with the neighboring trees. All equipment on the tower will be screened from view by the branches and leaves of the eucalyptus tree design. A visual simulation of the tower is in Figure 2.

In addition to installation of the tower, the new telecommunication site includes a 24 foot by 56 foot leasing area with a 12 foot by 28 foot pre-fabricated equipment shelter. The shelter will include a generator within the building to provide power if a power outage occurs. The shelter will be painted to be compatible with the existing building on site. This site is unmanned and would be visited approximately once a month by technicians to test and maintain equipment including the generator and all electronics and radio equipment necessary to operate the site.

Figure 2: Visual Simulation



ENVIRONMENTAL

The proposed project is categorically exempt under Section 15303 (New Construction or Conversion of Small Structures). Class 3 consists of construction and location of limited numbers of new, small facilities or structures; installation of small new equipment and facilities in small structures; and the conversion of existing small structures from one use to another where only minor modification are made in the exterior of the structure. The new facility will be within a 24 foot by 56 foot leased area and will be used to increase cellular coverage in the area.

The proposed project is also categorically exempt under Section 15332 (In-Fill Development Projects) of the CEQA Guidelines. Class 32 consists of projects characterized as in-fill development as the project is consistent with the applicable general plan designation and all applicable general plan policies as well as with applicable zoning designation and regulations. The project will result in no significant environmental impacts and is adequately serviced by all required utilities and public services.

RECOMMENDED MOTIONS

Staff recommends that the City Council find the project to be in compliance with the California Environmental Quality Act (CEQA) as exempt pursuant to CEQA Guidelines Section 15303 and 15332 and adopt Resolution Number 92-2015 approving the Verizon Wireless “Rossmoor” Telecommunications Facility, subject to the findings, Project Plans (**Exhibit A**) and Conditions of Approval (**Exhibit B**).

ATTACHMENT(S)

1. Resolution 92-2015, including Project Plans (**Exhibit A**) and subject to the Conditions of Approval (**Exhibit B**)
2. Coverage Maps
3. Photo Simulations
4. 500’ Radius Map and Labels

ATTACHMENT 1

CITY OF RANCHO CORDOVA

RESOLUTION NO. 92-2015

**A RESOLUTION OF THE CITY COUNCIL OF THE CITY OF RANCHO CORDOVA
APPROVING A CONDITIONAL USE PERMIT FOR VERIZON WIRELESS "ROSSMOOR"
TELECOMMUNICATION FACILITY, LOCATED AT 10720 COLOMA ROAD, PROJECT
#DD8561**

WHEREAS, Caltrop (hereinafter referred to as Applicant) filed an application with the City of Rancho Cordova for the approval of a Conditional Use Permit for Verizon Wireless "Rossmoor" Telecommunication Facility that would allow the installation of an 85 foot tall Mono-Eucalyptus telecommunication tower; and

WHEREAS, this tower would have six antennas with twelve RRH W/ A2 units as well as two surge suppressors. The location would also have a 12 foot by 28 foot pre-fabricated equipment shelter that would include a generator as well as all electronics and radio equipment necessary to operate the site; and

WHEREAS, the proposed project is located within a 24 foot by 56 foot leasing area at 10720 Coloma Road at the First Baptist Church in the City of Rancho Cordova (APN: 058-0051-008); and

WHEREAS, the project site is located within 500 feet of an existing residential RD-5 zone and therefore requires a Conditional Use Permit; and

WHEREAS, the City Council of the City of Rancho Cordova has conducted a duly noticed public hearing pursuant to Government Code Section 65090 and has considered all written and verbal testimony presented during the hearing; and

WHEREAS, the City Council is the appropriate authority to hear and take action on this project; and

NOW, THEREFORE, BE IT HEREBY RESOLVED THE CITY COUNCIL THE CITY OF RANCHO CORDOVA approves the Conditional Use Permit for the Verizon Wireless "Rossmoor" Telecommunication Facility, subject to the following findings and supporting evidence, and attached project plans (**Exhibit A**) and Conditions of Approval (**Exhibit B**).

- A. **Finding:** The project is categorically exempt under Section 15303 (New Construction or Conversion of Small Structures) and section 15332 (In-Fill Development Projects)

Evidence: Categorical exemption 15303 includes small facilities or structures as well as installation of small new equipment and facilities in small structures. The proposed telecommunication facility will be within a 24 foot by 56 foot leased area and includes a 85 foot tower as well as a 12 foot by 28 foot pre-fabricated equipment shelter to be used to increase cellular coverage in the area. Categorical exemption 15332 consists of projects applicable with the general plan designation and all policies, designations and regulations. The proposed project has been reviewed for all applicable regulations, is adequately serviced by all required utilities and is consistent with the current general plan designation. No dangerous or hazardous materials will be stored on site.

ATTACHMENT 1

B. The project is consistent with all findings outlined in Chapter 23.134.030 of the Zoning Code, as follows:

1. **Finding:** The site size, dimensions, location, topography, and access are adequate for the needs of the proposed use, considering the proposed building mass, parking, traffic, noise, vibration, exhaust/emissions, light, glare, erosion, odor, dust, visibility, safety, and aesthetic considerations.

Evidence: The proposed project will occupy a 24 foot by 56 foot leased space that provides adequate access for maintenance and the overall management of the site. The subject property is of adequate size, dimension, and configuration to support the project. Access to the tower for maintenance purposes will be maintained and the existing surrounding parking area will continue to function properly. The project will not adversely impacts the site's traffic flow and will not cause light, glare, erosion, odor, or dust on-site. The project has been designed in accordance with all local regulations for safety purposes and aesthetic considerations have been addressed by the project proposal.

2. **Finding:** The negative impacts of the proposed use on adjacent properties and on the public can be mitigated through application of other code standards or other reasonable conditions of approval.

Evidence: The project has been designed in accordance with all applicable City standards including camouflaging the tree to blend with the surrounding tree canopy. There are no additional standards or conditions of approval that could be applied to the project.

3. **Finding:** All required public facilities have adequate capacity to serve the proposal

Evidence: The proposed infill project would have access to all necessary utilities as well as adequate access for maintenance. The public utilities for this location provide sufficient capacity to serve the telecommunication facility and the proposed project will also contain its own generator should a power outage occur.

4. **Finding:** The project meets the requirements of the zoning code including development standards, design guidelines, and special use provisions.

Evidence: The project has been designed to meet all of the applicable standards of the General Plan, Zoning Code, and Design Guidelines. The proposed telecommunication tower utilizes a Eucalyptus type design to minimize visual appearance and the pre-fabricated equipment shelter has been required to be compatible with other structures on site.

5. **Finding:** If structures and site plans are considered nonconforming, the elements of a project that are nonconforming have been brought to compliance with the zoning code, where feasible.

Evidence: All structures and site plans at the project location conform to current code. First Baptist Church of Rancho Cordova and the newly proposed telecommunication facility do not contain any elements that are non-compliant with the existing zoning code.

ATTACHMENT 1

PASSED AND ADOPTED by the City Council of the City of Rancho Cordova on the _____ day of _____, 2015 by the following vote:

AYES:

NOES:


ABSENT:

ABSTAIN:

Robert J. McGarvey, Mayor

ATTEST:


Mindy Cuppy, MMC, City Clerk

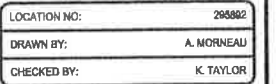
[illegible]

LOCATION# 295892
ROSSMOOR
10720 COLOMA RD,
RANCHO CORDOVA, CA 95870

SHEET NUMBER
A-1



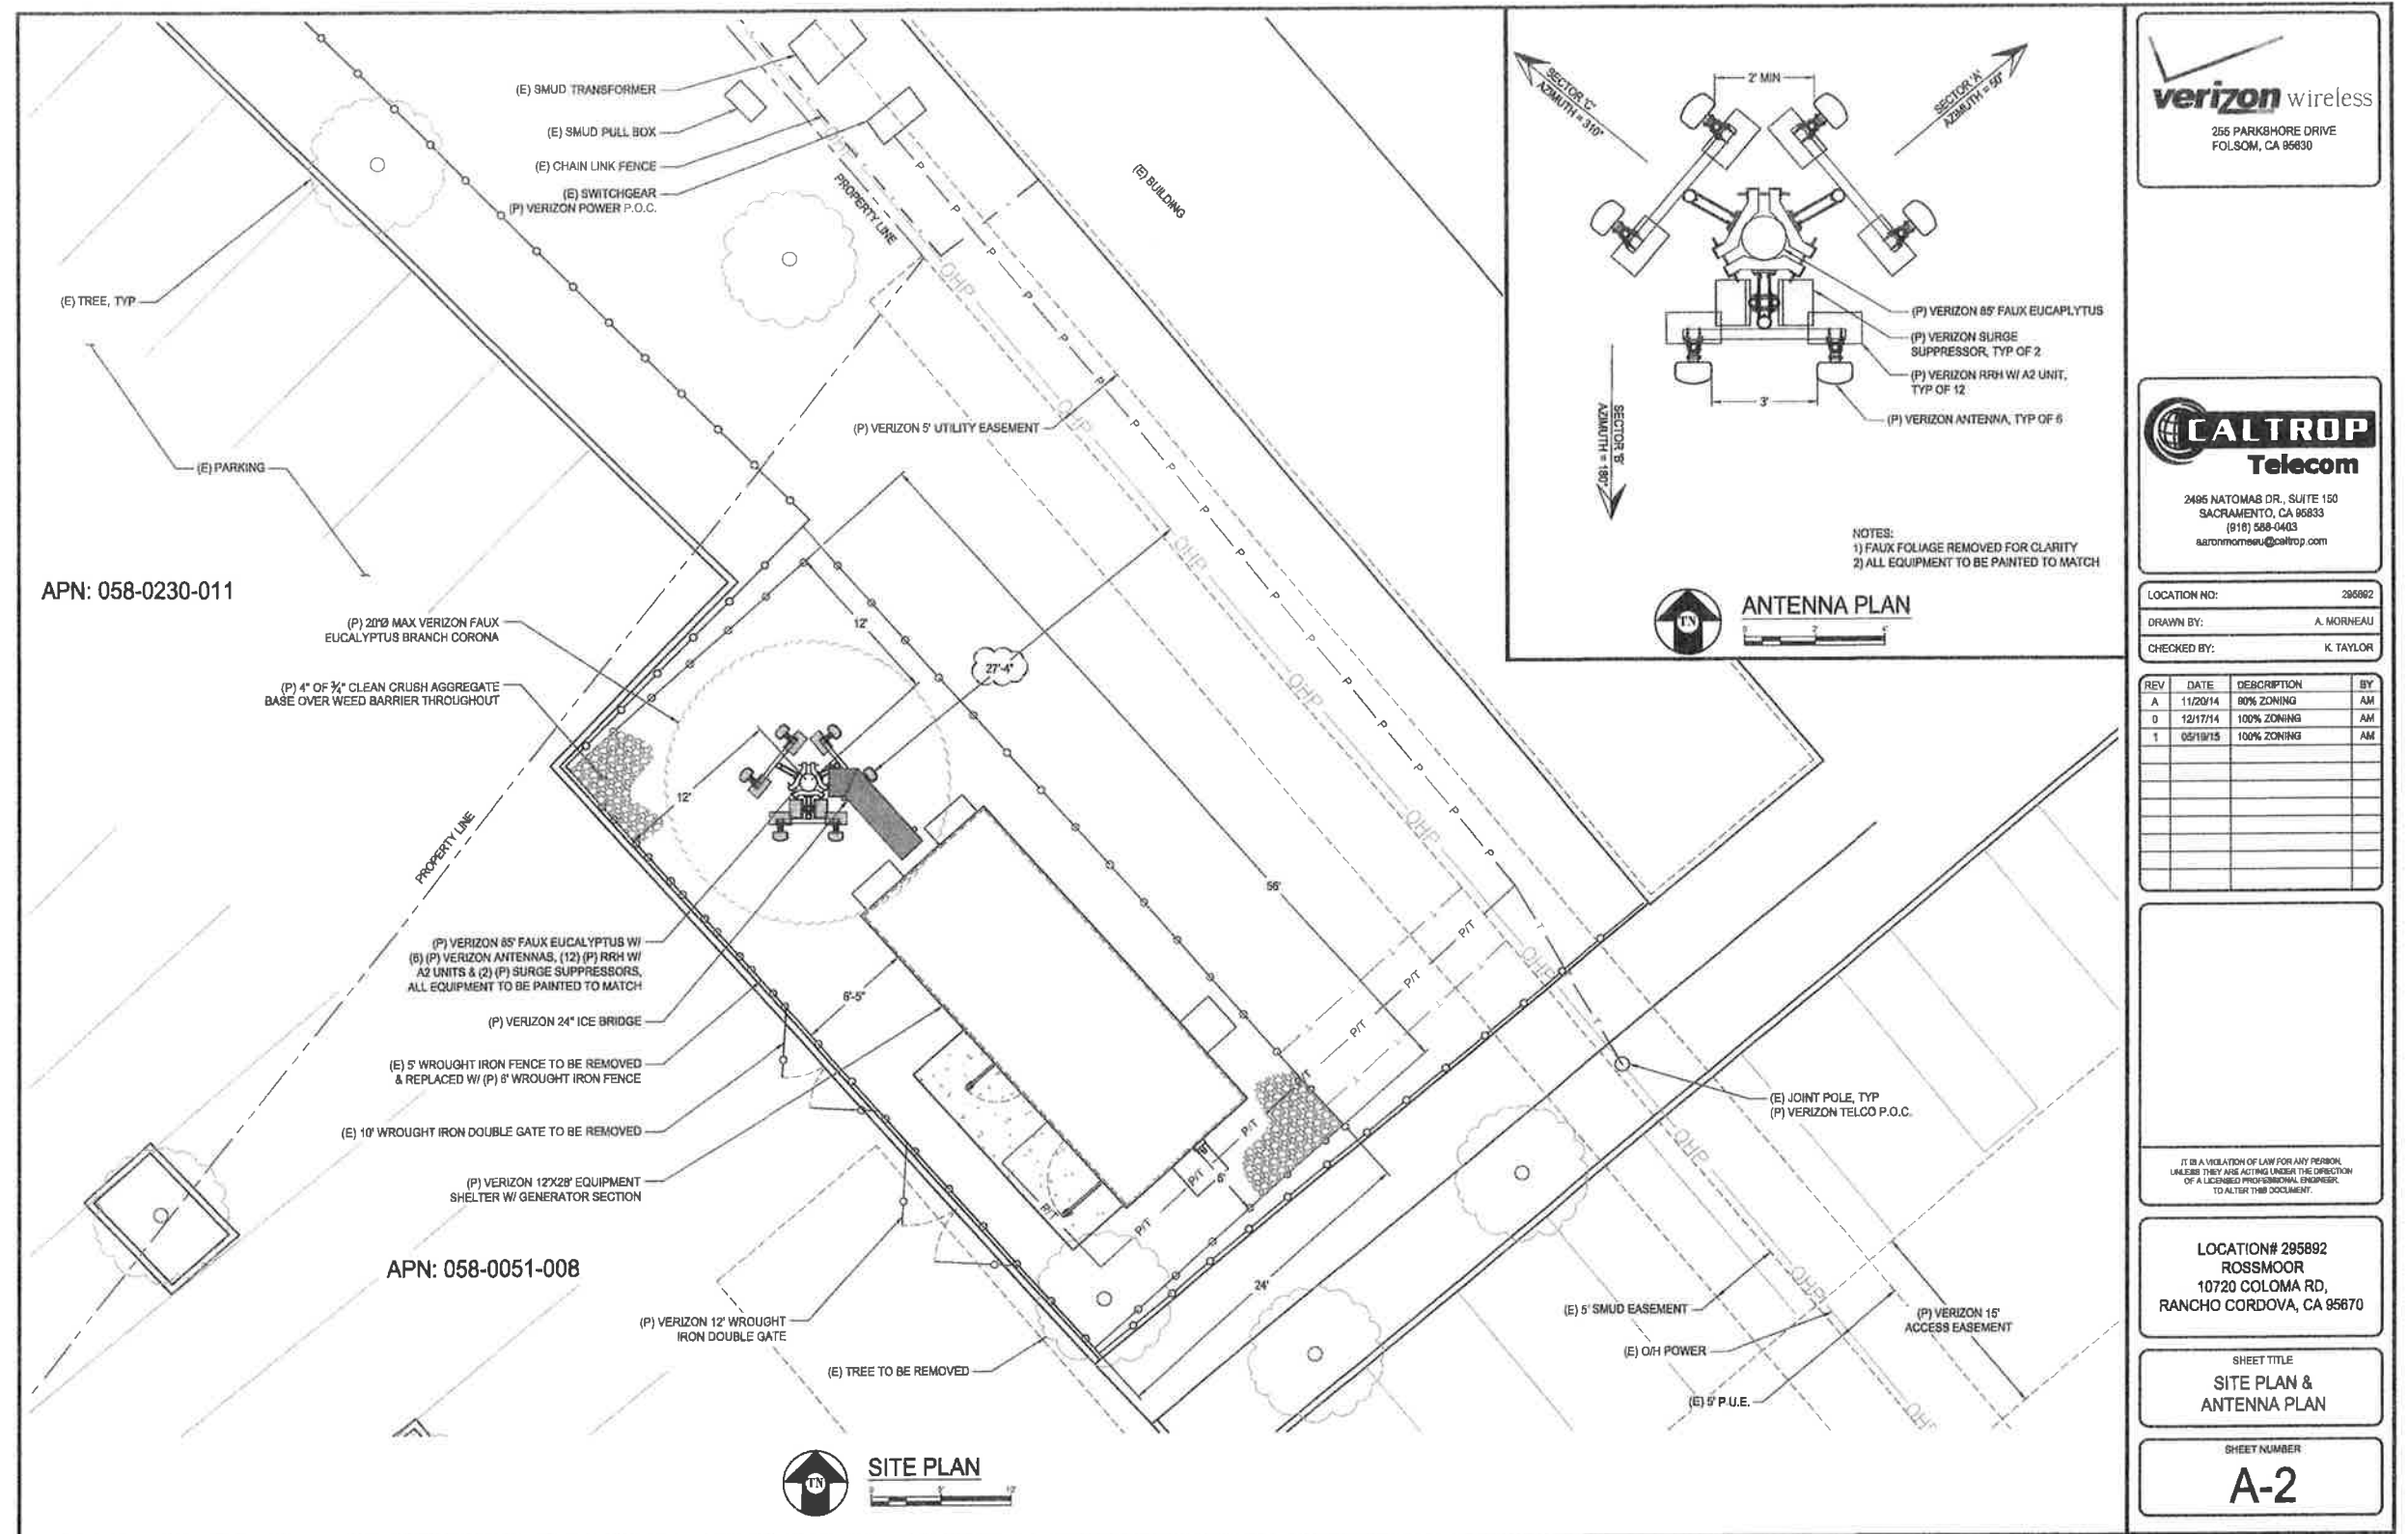

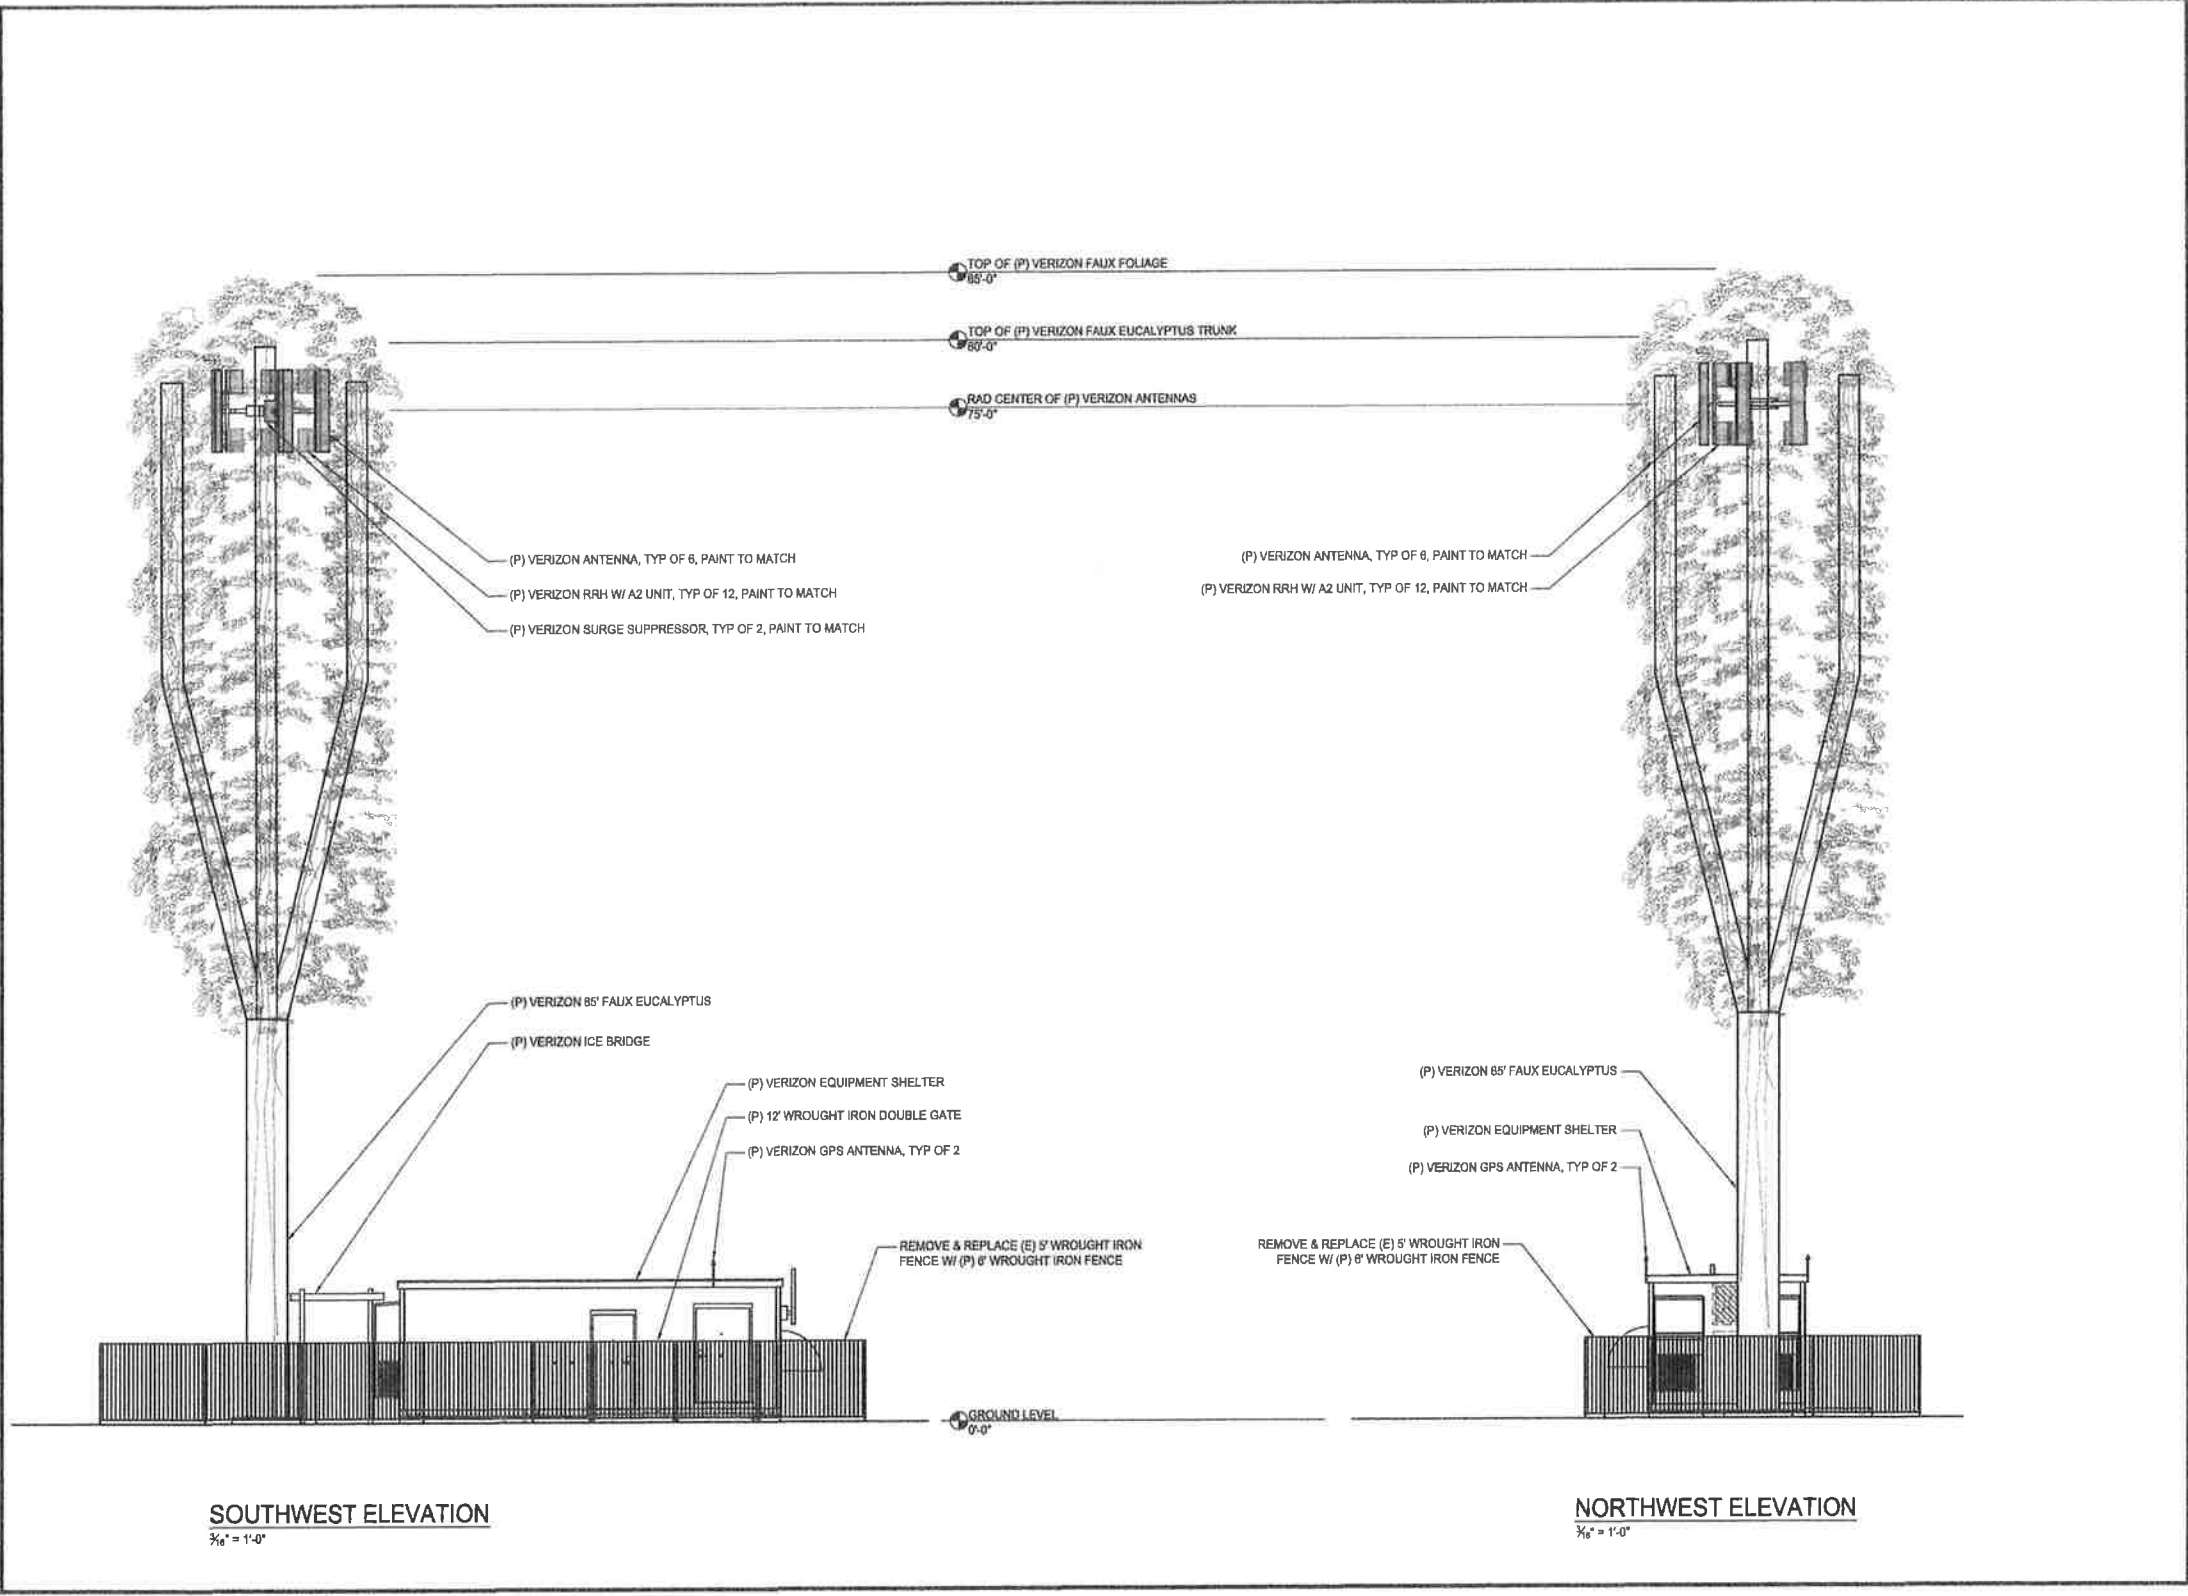

verizon wireless
255 PARKSHORE DRIVE
FOLSOM, CA 95630

CALTROP
Telecom
2495 NATOMAS DR., SUITE 150
SACRAMENTO, CA 95833
(916) 588-0403
saronmorseu@caltrop.com

LOCATION NO:	295892
DRAWN BY:	A. MORHEAU
CHECKED BY:	K. TAYLOR

REV	DATE	DESCRIPTION	BY
A	11/20/14	80% ZONING	AM
0	12/17/14	100% ZONING	AM
1	05/19/15	100% ZONING	AM

IT IS A VIOLATION OF LAW FOR ANY PERSON,
UNLESS THEY ARE ACTING UNDER THE DIRECTION
OF A LICENSED PROFESSIONAL ENGINEER,
TO ALTER THIS DOCUMENT.

LOCATION# 295892
ROSSMOOR
10720 COLOMA RD,
RANCHO CORDOVA, CA 95670

SHEET TITLE
ELEVATIONS

SHEET NUMBER
A-3

Conditions of Approval

EXHIBIT B

		<u>Category</u>	<u>Timing/ Implementation</u>	<u>Enforcement / Monitoring</u>	<u>Verification (date & Signature)</u>
General Conditions					
1.	The approved entitlement is for a Conditional Use Permit, to allow for a 85 foot telecommunication tower and a 12 foot by 28 foot equipment facility to be located at 10720 Coloma Road (APN: 058-0051-008) as described in the City Council staff report dated July 6, 2015 and project plans (Exhibit A) dated stamped February 13, 2015 with the conditions herein, for project number DD8561.	Project Description	On-Going	Planning	
2.	The Applicant shall hold harmless the City, its Council Members, officers, agents, employees, and representatives from liability for any award, damages, costs and fees incurred by the City and/or awarded to any plaintiff in an action challenging the validity of this permit or any environmental or other documentation related to approval of this permit. Applicant further agrees to provide a defense for the City in any such action.	General	On-Going	Planning	
3.	Any future alteration to the buildings, change in use, intensification of the site, or modification to the parking and landscaped area must be reviewed by the City to ensure compliance with all local, state, and federal regulations. Minor modifications that are found to be in substantial conformance with the approved plans such as colors, plant materials, or minor lot line adjustments, may be approved administratively. Major modifications shall be approved by the applicable decision making body.	General	On-Going	Planning/ Building /Public Works	
4.	Applicant/Developer shall not carry a negative account balance with the City for the processing of the project. If a negative account balance occurs, it will be the developer's responsibility to pay the balance due, in order to avoid delays in the processing of future permits or recordation of maps. Please email the Finance Department at billings@cityofranchocordova.org for the status of your	General	On-Going	Finance	

Conditions of Approval

EXHIBIT B


		<u>Category</u>	<u>Timing/ Implementation</u>	<u>Enforcement / Monitoring</u>	<u>Verification (date & Signature)</u>
	account with the City.				
5.	Applicant shall be responsible for all damage to City streets associated with construction of the project and shall repair any damage as soon as possible.	General	On-Going	Public Works	
6.	In addition to the requirements listed herein, wireless communication facilities are subject to all other applicable regulations and permits, including those of the Public Utilities Commission (P.U.C) of the State of California and the Federal Communication Commission (F.C.C.)	General	On-Going	Planning	
7.	All unused or obsolete towers/antennas and equipment shall be removed from their respective sites within six months after their operation was ceased.	General	On-Going	Planning	
8.	Collocation of other service providers maybe permitted on the same pole so long as additions of equipment do not hinder the camouflage of the pole. No additional height will be allowed without proper review.	General	On-Going	Planning	
9.	In the event of the encounter of subsurface materials suspected to be of an archaeological or paleontological nature or if any human remains are found, all grading and/or excavation shall cease, the find shall be left untouched, and the City Planning Department shall be immediately notified. This requirement shall be noted on the Grading and Building Plans, prior to issuance of permits. A qualified professional archaeologist certified by the Register of Professional Archaeologists or paleontologist with a degree(s) in paleontology or geology, to evaluate and make recommendations as to disposition, mitigation and/or salvage. The recommendation shall be implemented before work may proceed.	Construction	On-Going	Planning/Building	

Conditions of Approval


EXHIBIT B

		<u>Category</u>	<u>Timing/ Implementation</u>	<u>Enforcement / Monitoring</u>	<u>Verification</u> (date & Signature)
Prior to Issuance of Building Permits					
10.	A building permit will be required prior to construction. All construction activity shall be reviewed by the building department along with Metro Fire.	Construction	Prior to Issuance of Building Permits	Planning/Building	


Verizon – Rossmoor (current)

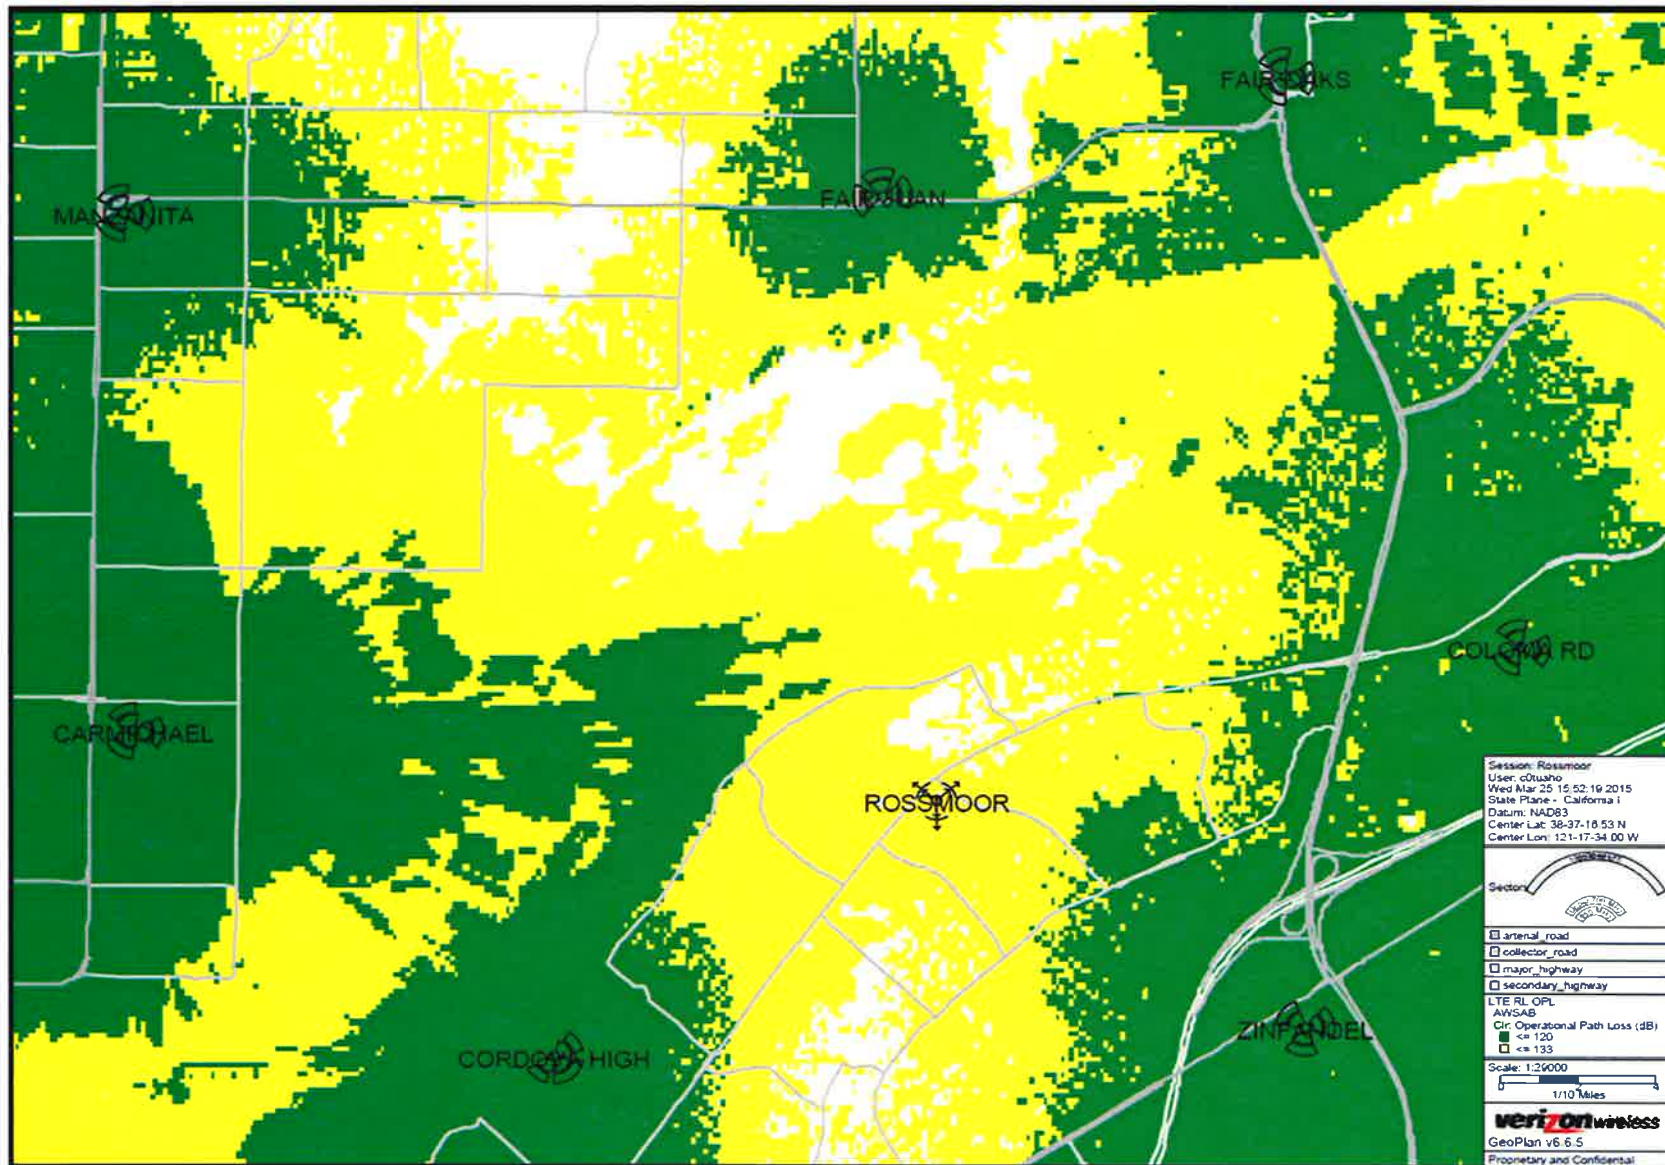

Rossmoor @ 35'

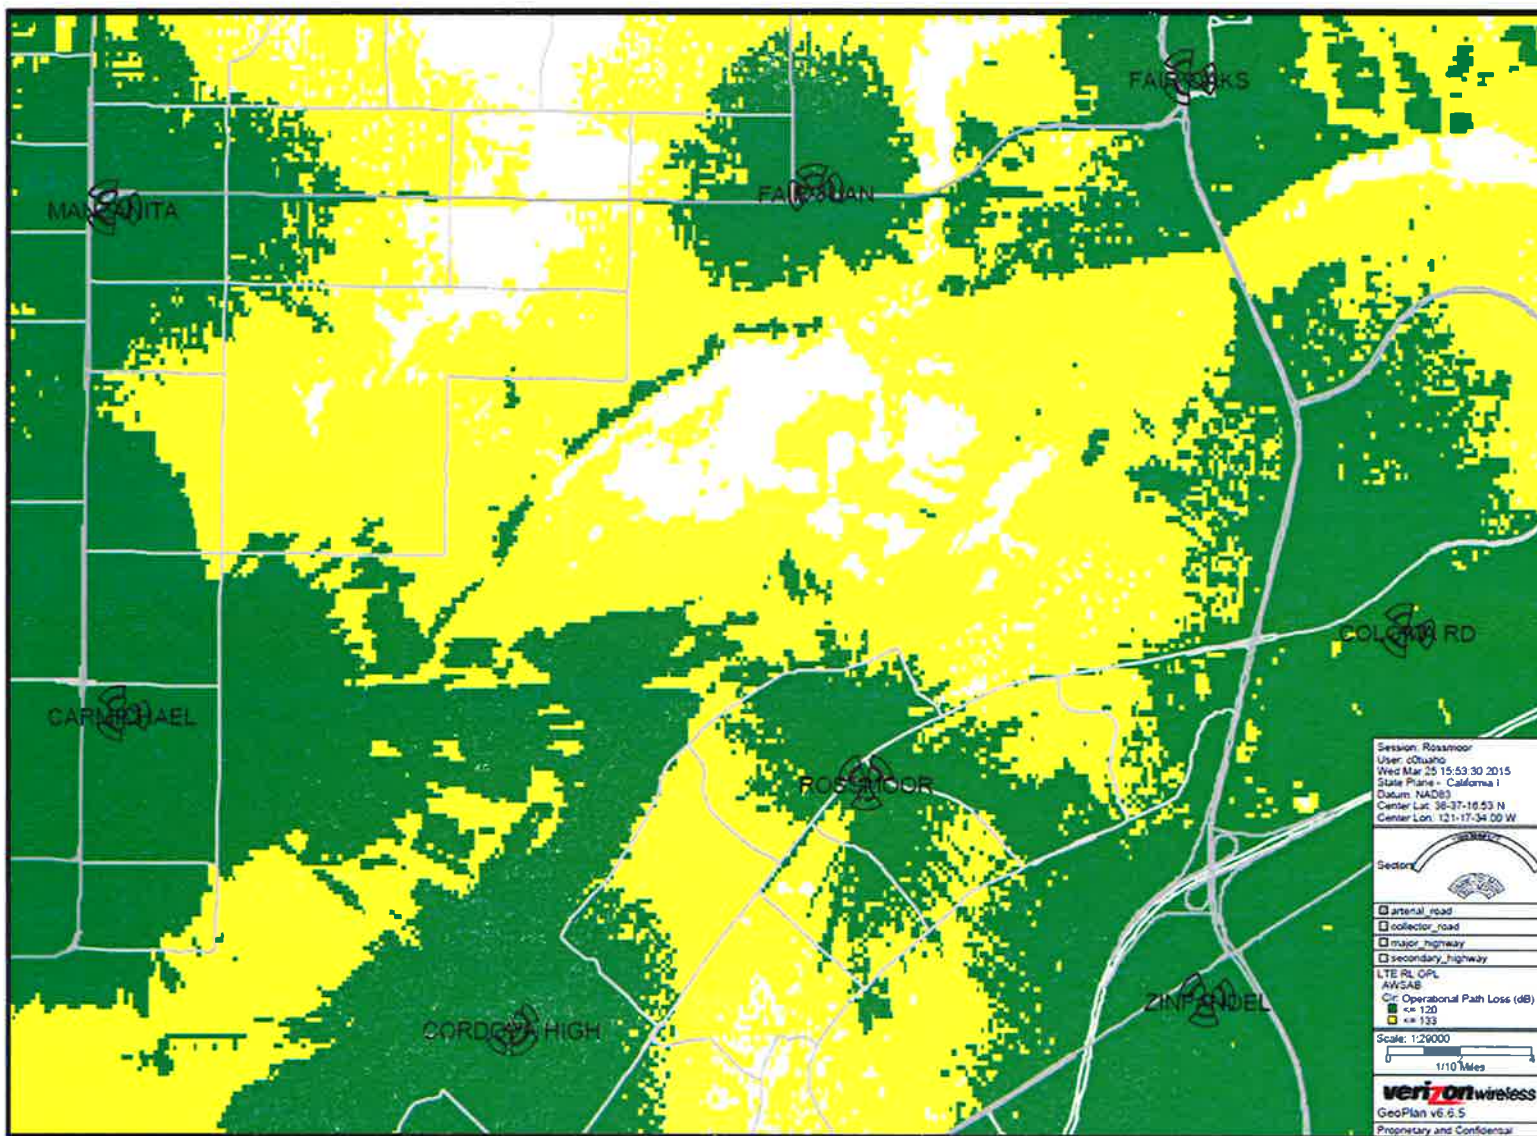

Rossmoor @ 75'

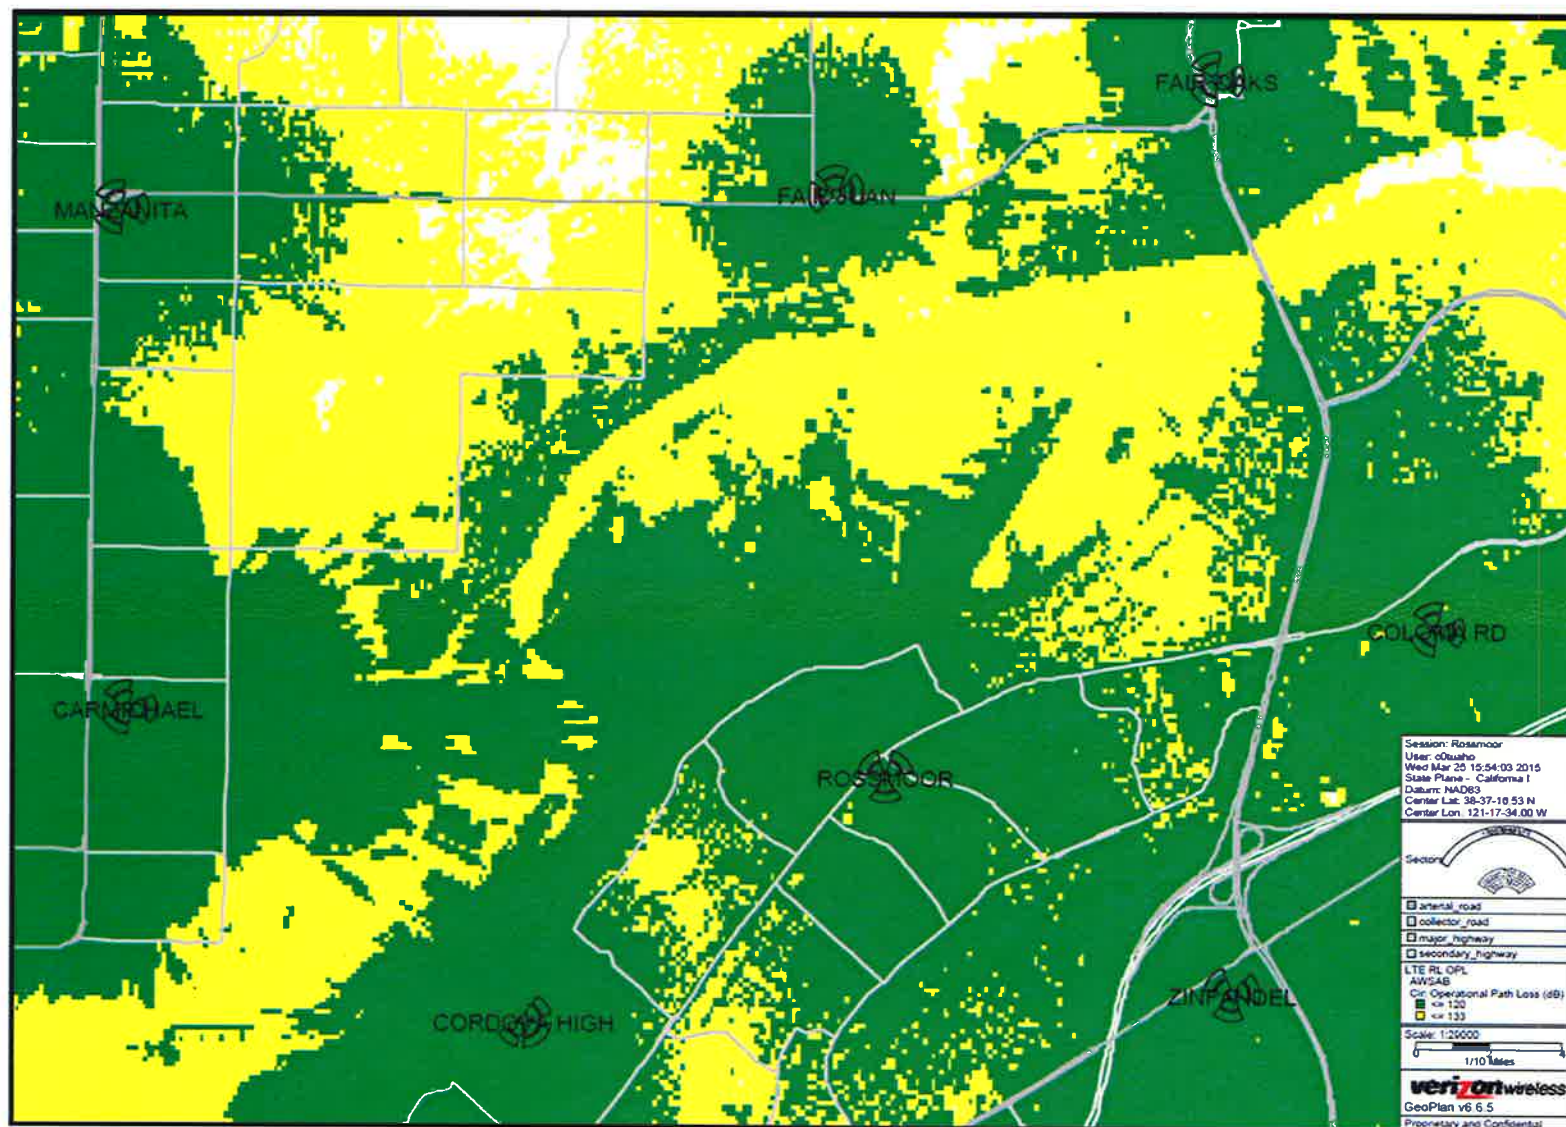



Existing
Photosimulation of the view looking southeast from across Coloma Drive.

Rossmoor
10720 Coloma Dr.
Rancho Cordova CA 95670
CALTROP



Proposed
AGENDA ITEM 14.2



Rossmoor

10720 Coloma Dr.
Rancho Cordova CA 95670



Photosimulation of the view looking west from across Benita Drive.
(In the spring and summer the leaves on the trees will block the view of the mono-eucalyptus from this direction.)





Existing

Photosimulation of the view looking northwest from the nearest residential street - Carlos Way.

Rossmoor

10720 Coloma Dr.
Rancho Cordova CA 95670

CALTROP



Proposed 85 ft faux tree pole

Proposed



ATTACHMENT 4

056-0222-004,021,023
KI JIN SONG
4061 E CASTRO VLY BLVD #195
CASTRO VALLEY CA 94552

056-0222-004
OCCUPANT
10675 COLOMA RD
RANCHO CORDOVA CA 95670

056-0222-021
OCCUPANT
10653 COLOMA RD
RANCHO CORDOVA CA 95670

056-0222-021
OCCUPANT
10651 COLOMA RD
RANCHO CORDOVA CA 95670

056-0222-021
OCCUPANT
10649 COLOMA RD
RANCHO CORDOVA CA 95670

056-0222-021
OCCUPANT
10647 COLOMA RD
RANCHO CORDOVA CA 95670

056-0222-021
OCCUPANT
1062 COLOMA RD
RANCHO CORDOVA CA 95670

056-0222-021
OCCUPANT
10653 COLOMA RD # B
RANCHO CORDOVA CA 95670

056-0222-021
OCCUPANT
10661 COLOMA RD
RANCHO CORDOVA CA 95670

056-0222-021
OCCUPANT
10663 COLOMA RD
RANCHO CORDOVA CA 95670

056-0222-021
OCCUPANT
10665 COLOMA RD
RANCHO CORDOVA CA 95670

056-0222-021
OCCUPANT
10667 COLOMA RD
RANCHO CORDOVA CA 95670

056-0222-021
OCCUPANT
10669 COLOMA RD
RANCHO CORDOVA CA 95670

056-0222-023
OCCUPANT
10673 COLOMA RD
RANCHO CORDOVA CA 95670

056-0222-020
RC RANCHO CORDOVA ASSOCIATES L P
300 TURNEY ST
SAUSALITO CA 94965

056-0222-020
OCCUPANT
10685 COLOMA RD # 1
RANCHO CORDOVA CA 95670

056-0222-020
OCCUPANT
10685 COLOMA RD # 2
RANCHO CORDOVA CA 95670

056-0222-020
OCCUPANT
10685 COLOMA RD # 3
RANCHO CORDOVA CA 95670

056-0222-020
OCCUPANT
10685 COLOMA RD # 4
RANCHO CORDOVA CA 95670

056-0222-020
OCCUPANT
10685 COLOMA RD # 5
RANCHO CORDOVA CA 95670

056-0222-020
OCCUPANT
10685 COLOMA RD # 6
RANCHO CORDOVA CA 95670

056-0222-020
OCCUPANT
10685 COLOMA RD # 7
RANCHO CORDOVA CA 95670

056-0222-020
OCCUPANT
10685 COLOMA RD # 8
RANCHO CORDOVA CA 95670

056-0222-020
OCCUPANT
10685 COLOMA RD # 9
RANCHO CORDOVA CA 95670

056-0222-020
OCCUPANT
10685 COLOMA RD # 10
RANCHO CORDOVA CA 95670

056-0222-020
OCCUPANT
10685 COLOMA RD # 11
RANCHO CORDOVA CA 95670

056-0222-020
OCCUPANT
10685 COLOMA RD # 12
RANCHO CORDOVA CA 95670

056-0222-020
OCCUPANT
10685 COLOMA RD # 13
RANCHO CORDOVA CA 95670

056-0222-020
OCCUPANT
10685 COLOMA RD # 14
RANCHO CORDOVA CA 95670

056-0222-020
OCCUPANT
10685 COLOMA RD # 15
RANCHO CORDOVA CA 95670

ATTACHMENT 4

056-0222-020
OCCUPANT
10685 COLOMA RD # 16
RANCHO CORDOVA CA 95670

056-0222-020
OCCUPANT
10685 COLOMA RD # 17
RANCHO CORDOVA CA 95670

056-0222-020
OCCUPANT
10685 COLOMA RD # 18
RANCHO CORDOVA CA 95670

056-0222-020
OCCUPANT
10685 COLOMA RD # 19
RANCHO CORDOVA CA 95670

056-0222-020
OCCUPANT
10685 COLOMA RD # 20
RANCHO CORDOVA CA 95670

056-0222-020
OCCUPANT
10685 COLOMA RD # 21
RANCHO CORDOVA CA 95670

056-0222-020
OCCUPANT
10685 COLOMA RD # 22
RANCHO CORDOVA CA 95670

056-0222-020
OCCUPANT
10685 COLOMA RD # 23
RANCHO CORDOVA CA 95670

056-0222-020
OCCUPANT
10685 COLOMA RD # 24
RANCHO CORDOVA CA 95670

056-0222-020
OCCUPANT
10685 COLOMA RD # 25
RANCHO CORDOVA CA 95670

056-0222-020
OCCUPANT
10685 COLOMA RD # 26
RANCHO CORDOVA CA 95670

056-0222-020
OCCUPANT
10685 COLOMA RD # 27
RANCHO CORDOVA CA 95670

056-0222-020
OCCUPANT
10685 COLOMA RD # 28
RANCHO CORDOVA CA 95670

056-0222-020
OCCUPANT
10685 COLOMA RD # 29
RANCHO CORDOVA CA 95670

056-0222-020
OCCUPANT
10685 COLOMA RD # 30
RANCHO CORDOVA CA 95670

056-0222-020
OCCUPANT
10685 COLOMA RD # 31
RANCHO CORDOVA CA 95670

056-0222-020
OCCUPANT
10685 COLOMA RD # 32
RANCHO CORDOVA CA 95670

056-0222-020
OCCUPANT
10685 COLOMA RD # 33
RANCHO CORDOVA CA 95670

056-0222-020
OCCUPANT
10685 COLOMA RD # 34
RANCHO CORDOVA CA 95670

056-0222-020
OCCUPANT
10685 COLOMA RD # 35
RANCHO CORDOVA CA 95670

056-0222-020
OCCUPANT
10685 COLOMA RD # 36
RANCHO CORDOVA CA 95670

056-0222-020
OCCUPANT
10685 COLOMA RD # 37
RANCHO CORDOVA CA 95670

056-0222-020
OCCUPANT
10685 COLOMA RD # 38
RANCHO CORDOVA CA 95670

056-0222-020
OCCUPANT
10685 COLOMA RD # 39
RANCHO CORDOVA CA 95670

056-0222-020
OCCUPANT
10685 COLOMA RD # 40
RANCHO CORDOVA CA 95670

056-0222-020
OCCUPANT
10685 COLOMA RD # 41
RANCHO CORDOVA CA 95670

056-0222-020
OCCUPANT
10685 COLOMA RD # 42
RANCHO CORDOVA CA 95670

056-0222-020
OCCUPANT
10685 COLOMA RD # 43
RANCHO CORDOVA CA 95670

056-0222-020
OCCUPANT
10685 COLOMA RD # 44
RANCHO CORDOVA CA 95670

056-0222-020
OCCUPANT
10685 COLOMA RD # 45
RANCHO CORDOVA CA 95670

ATTACHMENT 4

056-0222-020
OCCUPANT
10685 COLOMA RD # 46
RANCHO CORDOVA CA 95670

056-0222-020
OCCUPANT
10685 COLOMA RD # 47
RANCHO CORDOVA CA 95670

056-0222-020
OCCUPANT
10685 COLOMA RD # 48
RANCHO CORDOVA CA 95670

056-0222-020
OCCUPANT
10685 COLOMA RD # 49
RANCHO CORDOVA CA 95670

056-0222-020
OCCUPANT
10685 COLOMA RD # 50
RANCHO CORDOVA CA 95670

056-0222-020
OCCUPANT
10685 COLOMA RD # 51
RANCHO CORDOVA CA 95670

056-0222-020
OCCUPANT
10685 COLOMA RD # 52
RANCHO CORDOVA CA 95670

056-0222-020
OCCUPANT
10685 COLOMA RD # 53
RANCHO CORDOVA CA 95670

056-0222-020
OCCUPANT
10685 COLOMA RD # 54
RANCHO CORDOVA CA 95670

056-0222-020
OCCUPANT
10685 COLOMA RD # 55
RANCHO CORDOVA CA 95670

056-0222-020
OCCUPANT
10685 COLOMA RD # 56
RANCHO CORDOVA CA 95670

056-0222-020
OCCUPANT
10685 COLOMA RD # 57
RANCHO CORDOVA CA 95670

056-0222-020
OCCUPANT
10685 COLOMA RD # 58
RANCHO CORDOVA CA 95670

056-0222-020
OCCUPANT
10685 COLOMA RD # 59
RANCHO CORDOVA CA 95670

056-0222-020
OCCUPANT
10685 COLOMA RD # 60
RANCHO CORDOVA CA 95670

056-0222-020
OCCUPANT
10685 COLOMA RD # 61
RANCHO CORDOVA CA 95670

056-0222-020
OCCUPANT
10685 COLOMA RD # 62
RANCHO CORDOVA CA 95670

056-0222-020
OCCUPANT
10685 COLOMA RD # 63
RANCHO CORDOVA CA 95670

056-0222-020
OCCUPANT
10685 COLOMA RD # 64
RANCHO CORDOVA CA 95670

056-0222-020
OCCUPANT
10685 COLOMA RD # 65
RANCHO CORDOVA CA 95670

056-0222-020
OCCUPANT
10685 COLOMA RD # 66
RANCHO CORDOVA CA 95670

056-0222-020
OCCUPANT
10685 COLOMA RD # 67
RANCHO CORDOVA CA 95670

056-0222-020
OCCUPANT
10685 COLOMA RD # 68
RANCHO CORDOVA CA 95670

056-0222-020
OCCUPANT
10685 COLOMA RD # 69
RANCHO CORDOVA CA 95670

056-0222-020
OCCUPANT
10685 COLOMA RD # 70
RANCHO CORDOVA CA 95670

056-0222-020
OCCUPANT
10685 COLOMA RD # 71
RANCHO CORDOVA CA 95670

056-0222-020
OCCUPANT
10685 COLOMA RD # 72
RANCHO CORDOVA CA 95670

056-0222-020
OCCUPANT
10685 COLOMA RD # 73
RANCHO CORDOVA CA 95670

056-0222-020
OCCUPANT
10685 COLOMA RD # 74
RANCHO CORDOVA CA 95670

056-0222-020
OCCUPANT
10685 COLOMA RD # 75
RANCHO CORDOVA CA 95670

ATTACHMENT 4

056-0222-020
OCCUPANT
10685 COLOMA RD # 76
RANCHO CORDOVA CA 95670

056-0222-020
OCCUPANT
10685 COLOMA RD # 77
RANCHO CORDOVA CA 95670

056-0222-020
OCCUPANT
10685 COLOMA RD # 78
RANCHO CORDOVA CA 95670

056-0222-020
OCCUPANT
10685 COLOMA RD # 79
RANCHO CORDOVA CA 95670

056-0222-020
OCCUPANT
10685 COLOMA RD # 80
RANCHO CORDOVA CA 95670

056-0222-020
OCCUPANT
10685 COLOMA RD # 81
RANCHO CORDOVA CA 95670

056-0222-020
OCCUPANT
10685 COLOMA RD # 82
RANCHO CORDOVA CA 95670

056-0222-020
OCCUPANT
10685 COLOMA RD # 83
RANCHO CORDOVA CA 95670

056-0222-020
OCCUPANT
10685 COLOMA RD # 84
RANCHO CORDOVA CA 95670

056-0222-020
OCCUPANT
10685 COLOMA RD # 85
RANCHO CORDOVA CA 95670

056-0222-020
OCCUPANT
10685 COLOMA RD # 86
RANCHO CORDOVA CA 95670

056-0222-020
OCCUPANT
10685 COLOMA RD # 87
RANCHO CORDOVA CA 95670

056-0222-020
OCCUPANT
10685 COLOMA RD # 88
RANCHO CORDOVA CA 95670

056-0222-020
OCCUPANT
10685 COLOMA RD # 89
RANCHO CORDOVA CA 95670

056-0222-020
OCCUPANT
10685 COLOMA RD # 90
RANCHO CORDOVA CA 95670

056-0222-020
OCCUPANT
10685 COLOMA RD # 91
RANCHO CORDOVA CA 95670

056-0222-020
OCCUPANT
10685 COLOMA RD # 92
RANCHO CORDOVA CA 95670

056-0222-020
OCCUPANT
10685 COLOMA RD # 93
RANCHO CORDOVA CA 95670

056-0222-020
OCCUPANT
10685 COLOMA RD # 94
RANCHO CORDOVA CA 95670

056-0222-020
OCCUPANT
10685 COLOMA RD # 95
RANCHO CORDOVA CA 95670

056-0260-001
PLISE 2003 REVOCABLE TRUST
229 JAMES CT
SOUTH SAN FRAN CA 94080

056-0260-001
OCCUPANT
10721 COLOMA RD
RANCHO CORDOVA CA 95670

056-0260-011
AVTAR SINGH ATWAL
10785 COLOMA RD
RANCHO CORDOVA CA 95670

056-0260-011
OCCUPANT
10785 COLOMA RD # A
RANCHO CORDOVA CA 95670

056-0260-011
OCCUPANT
10785 COLOMA RD # B
RANCHO CORDOVA CA 95670

056-0260-012
CHRISTOPHER & NINA NGUYEN
REVOCABLE TRUST
1117 LUCHESSI DR
SAN JOSE CA 95118

056-0260-012
OCCUPANT
10775 COLOMA RD
RANCHO CORDOVA CA 95670

056-0260-012
OCCUPANT
10777 COLOMA RD
RANCHO CORDOVA CA 95670

056-0260-012
OCCUPANT
10773 COLOMA RD
RANCHO CORDOVA CA 95670

056-0260-012
OCCUPANT
10771 COLOMA RD
RANCHO CORDOVA CA 95670

ATTACHMENT 4

056-0260-012
OCCUPANT
10769 COLOMA RD
RANCHO CORDOVA CA 95670

056-0260-013
CITY COFFEE INC
4721 WATERSTONE DR
ROSEVILLE CA 95747

056-0260-013
OCCUPANT
10765 COLOMA RD
RANCHO CORDOVA CA 95670

056-0260-014
2006 ELEANOR M TAM REVOCABLE TRUST
4 MANHATTAN CT
REDWOOD CITY CA 94065

056-0260-014
OCCUPANT
10731 COLOMA RD
RANCHO CORDOVA CA 95670

056-0260-015
RENEE E & RONALD FULWIDER
2183 BENITA DR
RANCHO CORDOVA CA 95670

056-0260-016
WENDY E GIBBS
1711 ARROYO VISTA WAY
EL DORADO HILL CA 95762

056-0260-016
OCCUPANT
2150 BENITA DR # 1
RANCHO CORDOVA CA 95670

056-0260-016
OCCUPANT
2150 BENITA DR # 2
RANCHO CORDOVA CA 95670

056-0260-016
OCCUPANT
2150 BENITA DR # 3
RANCHO CORDOVA CA 95670

056-0260-016
OCCUPANT
2150 BENITA DR # 4
RANCHO CORDOVA CA 95670

056-0260-016
OCCUPANT
2150 BENITA DR # 5
RANCHO CORDOVA CA 95670

056-0260-016
OCCUPANT
2150 BENITA DR # 6
RANCHO CORDOVA CA 95670

056-0260-016
OCCUPANT
2156 BENITA DR # 1
RANCHO CORDOVA CA 95670

056-0260-016
OCCUPANT
2156 BENITA DR # 2
RANCHO CORDOVA CA 95670

056-0260-016
OCCUPANT
2156 BENITA DR # 3
RANCHO CORDOVA CA 95670

056-0260-016
OCCUPANT
2156 BENITA DR # 4
RANCHO CORDOVA CA 95670

056-0260-016
OCCUPANT
2160 BENITA DR # 1
RANCHO CORDOVA CA 95670

056-0260-016
OCCUPANT
2160 BENITA DR # 2
RANCHO CORDOVA CA 95670

056-0260-016
OCCUPANT
2160 BENITA DR # 3
RANCHO CORDOVA CA 95670

056-0260-016
OCCUPANT
2160 BENITA DR # 4
RANCHO CORDOVA CA 95670

056-0260-016
OCCUPANT
2160 BENITA DR # 5
RANCHO CORDOVA CA 95670

056-0260-016
OCCUPANT
2160 BENITA DR # 6
RANCHO CORDOVA CA 95670

056-0260-016
OCCUPANT
2162 BENITA DR # 1
RANCHO CORDOVA CA 95670

056-0260-016
OCCUPANT
2162 BENITA DR # 2
RANCHO CORDOVA CA 95670

056-0260-016
OCCUPANT
2162 BENITA DR # 3
RANCHO CORDOVA CA 95670

056-0260-016
OCCUPANT
2162 BENITA DR # 4
RANCHO CORDOVA CA 95670

056-0260-016
OCCUPANT
2162 BENITA DR # 5
RANCHO CORDOVA CA 95670

056-0260-016
OCCUPANT
2162 BENITA DR # 6
RANCHO CORDOVA CA 95670

056-0260-016
OCCUPANT
2166 BENITA DR # 1
RANCHO CORDOVA CA 95670

ATTACHMENT 4

056-0260-016
OCCUPANT
2166 BENITA DR # 2
RANCHO CORDOVA CA 95670

056-0260-016
OCCUPANT
2166 BENITA DR # 3
RANCHO CORDOVA CA 95670

056-0260-016
OCCUPANT
2166 BENITA DR # 4
RANCHO CORDOVA CA 95670

056-0260-016
OCCUPANT
2166 BENITA DR # 5
RANCHO CORDOVA CA 95670

056-0260-016
OCCUPANT
2166 BENITA DR # 6
RANCHO CORDOVA CA 95670

056-0260-016
OCCUPANT
2178 BENITA DR # 1
RANCHO CORDOVA CA 95670

056-0260-016
OCCUPANT
2178 BENITA DR # 2
RANCHO CORDOVA CA 95670

056-0260-016
OCCUPANT
2178 BENITA DR # 3
RANCHO CORDOVA CA 95670

056-0260-016
OCCUPANT
2178 BENITA DR # 4
RANCHO CORDOVA CA 95670

056-0260-016
OCCUPANT
2178 BENITA DR # 5
RANCHO CORDOVA CA 95670

056-0260-016
OCCUPANT
2178 BENITA DR # 6
RANCHO CORDOVA CA 95670

056-0260-016
OCCUPANT
2178 BENITA DR # 7
RANCHO CORDOVA CA 95670

056-0260-016
OCCUPANT
2178 BENITA DR # 8
RANCHO CORDOVA CA 95670

056-0260-016
OCCUPANT
2172 BENITA DR # 1
RANCHO CORDOVA CA 95670

056-0260-016
OCCUPANT
2172 BENITA DR # 2
RANCHO CORDOVA CA 95670

056-0260-016
OCCUPANT
2172 BENITA DR # 3
RANCHO CORDOVA CA 95670

056-0260-016
OCCUPANT
2172 BENITA DR # 4
RANCHO CORDOVA CA 95670

056-0260-016
OCCUPANT
2170 BENITA DR # 1
RANCHO CORDOVA CA 95670

056-0260-016
OCCUPANT
2170 BENITA DR # 2
RANCHO CORDOVA CA 95670

056-0260-016
OCCUPANT
2170 BENITA DR # 3
RANCHO CORDOVA CA 95670

056-0260-016
OCCUPANT
2170 BENITA DR # 4
RANCHO CORDOVA CA 95670

056-0260-016
OCCUPANT
2170 BENITA DR # 5
RANCHO CORDOVA CA 95670

056-0260-016
OCCUPANT
2170 BENITA DR # 6
RANCHO CORDOVA CA 95670

056-0260-016
OCCUPANT
2182 BENITA DR # 1
RANCHO CORDOVA CA 95670

056-0260-016
OCCUPANT
2182 BENITA DR # 2
RANCHO CORDOVA CA 95670

056-0260-016
OCCUPANT
2182 BENITA DR # 3
RANCHO CORDOVA CA 95670

056-0260-016
OCCUPANT
2182 BENITA DR # 4
RANCHO CORDOVA CA 95670

056-0260-016
OCCUPANT
2182 BENITA DR # 5
RANCHO CORDOVA CA 95670

056-0260-016
OCCUPANT
2182 BENITA DR # 6
RANCHO CORDOVA CA 95670

056-0260-016
OCCUPANT
2176 BENITA DR # 1
RANCHO CORDOVA CA 95670

ATTACHMENT 4

056-0260-016
OCCUPANT
2176 BENITA DR # 2
RANCHO CORDOVA CA 95670

056-0260-016
OCCUPANT
2176 BENITA DR # 3
RANCHO CORDOVA CA 95670

056-0260-016
OCCUPANT
2176 BENITA DR # 4
RANCHO CORDOVA CA 95670

056-0260-016
OCCUPANT
2176 BENITA DR # 5
RANCHO CORDOVA CA 95670

056-0260-016
OCCUPANT
2176 BENITA DR # 6
RANCHO CORDOVA CA 95670

056-0260-016
OCCUPANT
2176 BENITA DR # 7
RANCHO CORDOVA CA 95670

056-0260-016
OCCUPANT
2176 BENITA DR # 8
RANCHO CORDOVA CA 95670

056-0260-019
LOC HUU TRAN
5045 IMPATIENS DR
SAN JOSE CA 95111

056-0260-019
OCCUPANT
2180 WOODLAWN DR
RANCHO CORDOVA CA 95670

056-0260-019
OCCUPANT
2184 WOODLAWN DR
RANCHO CORDOVA CA 95670

056-0260-019
OCCUPANT
1286 WOODLAWN DR
RANCHO CORDOVA CA 95670

058-0051-002
MARIAM ARMENYAN
2236 BENITA DR
RANCHO CORDOVA CA 95670

058-0051-002
OCCUPANT
10767 CARLOS WAY
RANCHO CORDOVA CA 95670

058-0051-003
PETERSON ERIK
2392 CULPEPPER LN
LINCOLN CA 95648

058-0051-003
OCCUPANT
10761 CARLOS WAY
RANCHO CORDOVA CA 95670

058-0051-004
HOLLY M REID REVOCABLE TRUST
PO BOX 32
NOVATO CA 94948

058-0051-004
OCCUPANT
10757 CARLOS WAY
RANCHO CORDOVA CA 95670

058-0051-008
FIRST BAPTIST CH OF RNCHO CORDOVA
10720 COLOMA RD
RANCHO CORDOVA CA 95670

058-0052-001
AMER LUTH CH RNCH CORDOVA GRACE
2201 BENITA DR
RANCHO CORDOVA CA 95670

058-0052-002
GRACE A SEILER
2229 BENITA DR
RANCHO CORDOVA CA 95670

058-0052-003
CHRIS & ANGELA ROINA
2237 LUCIA CT
RANCHO CORDOVA CA 95670

058-0052-004
SARAH K BARRETT REVOCABLE TRUST
2239 LUCIA CT
RANCHO CORDOVA CA 95670

058-0052-005
ELIZABETH A KEYS TRUST
2241 LUCIA CT
RANCHO CORDOVA CA 95670

058-0052-006
YADIRA G SEVERIANO
2243 LUCIA CT
RANCHO CORDOVA CA 95670

058-0052-007
JOSEPH & LINDA GATES CASTILLO
2245 LUCIA CT
RANCHO CORDOVA CA 95670

058-0052-008
ARTHUR & KATHYRN TOURTILLOTT FMLY
TRUST
2249 LUCIA CT
RANCHO CORDOVA CA 95670

058-0052-009
NINA & OLGA MEDVEDEVA
10801 SEGOVIA WAY
RANCHO CORDOVA CA 95670

058-0052-010
JUNE GILDING
10805 SEGOVIA WAY
RANCHO CORDOVA CA 95670

058-0052-011
LISA K GALVAN
10809 SEGOVIA WAY
RANCHO CORDOVA CA 95670

058-0052-012
MANUELA K SMITH
10813 SEGOVIA WAY
RANCHO CORDOVA CA 95670

ATTACHMENT 4

058-0052-013
VERNON G WITTKOPP
10817 SEGOVIA WAY
RANCHO CORDOVA CA 95670

058-0052-017
HOUSING AUTHORITY OF THE COUNTY OF
SACRAMENTO
801 12TH ST
SACRAMENTO CA 95814

058-0052-017
OCCUPANT
10730 COLOMA RD # 1
RANCHO CORDOVA CA 95670

058-0052-017
OCCUPANT
10730 COLOMA RD # 2
RANCHO CORDOVA CA 95670

058-0052-017
OCCUPANT
10730 COLOMA RD # 3
RANCHO CORDOVA CA 95670

058-0052-017
OCCUPANT
10730 COLOMA RD # 4
RANCHO CORDOVA CA 95670

058-0052-017
OCCUPANT
10730 COLOMA RD # 5
RANCHO CORDOVA CA 95670

058-0052-017
OCCUPANT
10730 COLOMA RD # 6
RANCHO CORDOVA CA 95670

058-0052-017
OCCUPANT
10730 COLOMA RD # 7
RANCHO CORDOVA CA 95670

058-0052-017
OCCUPANT
10730 COLOMA RD # 8
RANCHO CORDOVA CA 95670

058-0052-017
OCCUPANT
10730 COLOMA RD # 9
RANCHO CORDOVA CA 95670

058-0052-017
OCCUPANT
10730 COLOMA RD # 10
RANCHO CORDOVA CA 95670

058-0052-017
OCCUPANT
10730 COLOMA RD # 11
RANCHO CORDOVA CA 95670

058-0052-017
OCCUPANT
10730 COLOMA RD # 12
RANCHO CORDOVA CA 95670

058-0052-017
OCCUPANT
10730 COLOMA RD # 13
RANCHO CORDOVA CA 95670

058-0052-017
OCCUPANT
10730 COLOMA RD # 14
RANCHO CORDOVA CA 95670

058-0052-017
OCCUPANT
10730 COLOMA RD # 15
RANCHO CORDOVA CA 95670

058-0052-017
OCCUPANT
10730 COLOMA RD # 16
RANCHO CORDOVA CA 95670

058-0052-017
OCCUPANT
10730 COLOMA RD # 17
RANCHO CORDOVA CA 95670

058-0052-017
OCCUPANT
10730 COLOMA RD # 18
RANCHO CORDOVA CA 95670

058-0052-017
OCCUPANT
10730 COLOMA RD # 19
RANCHO CORDOVA CA 95670

058-0052-017
OCCUPANT
10730 COLOMA RD # 20
RANCHO CORDOVA CA 95670

058-0052-017
OCCUPANT
10730 COLOMA RD # 21
RANCHO CORDOVA CA 95670

058-0052-017
OCCUPANT
10730 COLOMA RD # 22
RANCHO CORDOVA CA 95670

058-0052-017
OCCUPANT
10730 COLOMA RD # 23
RANCHO CORDOVA CA 95670

058-0052-017
OCCUPANT
10730 COLOMA RD # 24
RANCHO CORDOVA CA 95670

058-0052-018
K & C INVESTMENTS REAL PROPERTY
FUND II L P
11 HAVERHILL CT
NOVATO CA 94947

058-0052-018
OCCUPANT
10780 COLOMA RD # 1
RANCHO CORDOVA CA 95670

058-0052-018
OCCUPANT
10780 COLOMA RD # 2
RANCHO CORDOVA CA 95670

058-0052-018
OCCUPANT
10780 COLOMA RD # 3
RANCHO CORDOVA CA 95670

ATTACHMENT 4

058-0052-018
OCCUPANT
10780 COLOMA RD # 4
RANCHO CORDOVA CA 95670

058-0052-018
OCCUPANT
10780 COLOMA RD # 5
RANCHO CORDOVA CA 95670

058-0052-018
OCCUPANT
10780 COLOMA RD # 6
RANCHO CORDOVA CA 95670

058-0052-018
OCCUPANT
10780 COLOMA RD # 7
RANCHO CORDOVA CA 95670

058-0052-018
OCCUPANT
10780 COLOMA RD # 8
RANCHO CORDOVA CA 95670

058-0052-018
OCCUPANT
10780 COLOMA RD # 9
RANCHO CORDOVA CA 95670

058-0052-018
OCCUPANT
10780 COLOMA RD # 10
RANCHO CORDOVA CA 95670

058-0052-018
OCCUPANT
10780 COLOMA RD # 11
RANCHO CORDOVA CA 95670

058-0052-018
OCCUPANT
10780 COLOMA RD # 12
RANCHO CORDOVA CA 95670

058-0052-018
OCCUPANT
10780 COLOMA RD # 13
RANCHO CORDOVA CA 95670

058-0052-018
OCCUPANT
10780 COLOMA RD # 14
RANCHO CORDOVA CA 95670

058-0052-018
OCCUPANT
10780 COLOMA RD # 15
RANCHO CORDOVA CA 95670

058-0052-018
OCCUPANT
10780 COLOMA RD # 16
RANCHO CORDOVA CA 95670

058-0052-018
OCCUPANT
10780 COLOMA RD # 17
RANCHO CORDOVA CA 95670

058-0052-018
OCCUPANT
10780 COLOMA RD # 18
RANCHO CORDOVA CA 95670

058-0052-018
OCCUPANT
10780 COLOMA RD # 19
RANCHO CORDOVA CA 95670

058-0052-018
OCCUPANT
10780 COLOMA RD # 20
RANCHO CORDOVA CA 95670

058-0052-018
OCCUPANT
10780 COLOMA RD # 21
RANCHO CORDOVA CA 95670

058-0052-018
OCCUPANT
10780 COLOMA RD # 22
RANCHO CORDOVA CA 95670

058-0052-018
OCCUPANT
10780 COLOMA RD # 23
RANCHO CORDOVA CA 95670

058-0052-018
OCCUPANT
10780 COLOMA RD # 24
RANCHO CORDOVA CA 95670

058-0052-018
OCCUPANT
10780 COLOMA RD # 25
RANCHO CORDOVA CA 95670

058-0052-018
OCCUPANT
10780 COLOMA RD # 26
RANCHO CORDOVA CA 95670

058-0052-018
OCCUPANT
10780 COLOMA RD # 27
RANCHO CORDOVA CA 95670

058-0052-018
OCCUPANT
10780 COLOMA RD # 28
RANCHO CORDOVA CA 95670

058-0052-018
OCCUPANT
10780 COLOMA RD # 29
RANCHO CORDOVA CA 95670

058-0052-018
OCCUPANT
10780 COLOMA RD # 30
RANCHO CORDOVA CA 95670

058-0052-018
OCCUPANT
10780 COLOMA RD # 31
RANCHO CORDOVA CA 95670

058-0052-018
OCCUPANT
10780 COLOMA RD # 32
RANCHO CORDOVA CA 95670

058-0052-018
OCCUPANT
10780 COLOMA RD # 33
RANCHO CORDOVA CA 95670

ATTACHMENT 4

058-0052-018
OCCUPANT
10780 COLOMA RD # 34
RANCHO CORDOVA CA 95670

058-0052-018
OCCUPANT
10780 COLOMA RD # 35
RANCHO CORDOVA CA 95670

058-0052-018
OCCUPANT
10780 COLOMA RD # 36
RANCHO CORDOVA CA 95670

058-0052-018
OCCUPANT
10780 COLOMA RD # 37
RANCHO CORDOVA CA 95670

058-0052-018
OCCUPANT
10780 COLOMA RD # 38
RANCHO CORDOVA CA 95670

058-0052-018
OCCUPANT
10780 COLOMA RD # 39
RANCHO CORDOVA CA 95670

058-0052-018
OCCUPANT
10780 COLOMA RD # 40
RANCHO CORDOVA CA 95670

058-0052-018
OCCUPANT
10780 COLOMA RD # 41
RANCHO CORDOVA CA 95670

058-0052-018
OCCUPANT
10780 COLOMA RD # 42
RANCHO CORDOVA CA 95670

058-0052-018
OCCUPANT
10780 COLOMA RD # 43
RANCHO CORDOVA CA 95670

058-0052-018
OCCUPANT
10780 COLOMA RD # 44
RANCHO CORDOVA CA 95670

058-0052-018
OCCUPANT
10780 COLOMA RD # 45
RANCHO CORDOVA CA 95670

058-0052-018
OCCUPANT
10780 COLOMA RD # 46
RANCHO CORDOVA CA 95670

058-0052-018
OCCUPANT
10780 COLOMA RD # 47
RANCHO CORDOVA CA 95670

058-0052-018
OCCUPANT
10780 COLOMA RD # 48
RANCHO CORDOVA CA 95670

058-0052-018
OCCUPANT
10780 COLOMA RD # 49
RANCHO CORDOVA CA 95670

058-0052-018
OCCUPANT
10780 COLOMA RD # 50
RANCHO CORDOVA CA 95670

058-0052-018
OCCUPANT
10780 COLOMA RD # 51
RANCHO CORDOVA CA 95670

058-0052-018
OCCUPANT
10780 COLOMA RD # 52
RANCHO CORDOVA CA 95670

058-0052-018
OCCUPANT
10780 COLOMA RD # 53
RANCHO CORDOVA CA 95670

058-0052-018
OCCUPANT
10780 COLOMA RD # 54
RANCHO CORDOVA CA 95670

058-0052-018
OCCUPANT
10780 COLOMA RD # 55
RANCHO CORDOVA CA 95670

058-0052-018
OCCUPANT
10780 COLOMA RD # 56
RANCHO CORDOVA CA 95670

058-0052-018
OCCUPANT
10780 COLOMA RD # 57
RANCHO CORDOVA CA 95670

058-0052-018
OCCUPANT
10780 COLOMA RD # 58
RANCHO CORDOVA CA 95670

058-0052-018
OCCUPANT
10780 COLOMA RD # 59
RANCHO CORDOVA CA 95670

058-0052-018
OCCUPANT
10780 COLOMA RD # 60
RANCHO CORDOVA CA 95670

058-0052-018
OCCUPANT
10780 COLOMA RD # 61
RANCHO CORDOVA CA 95670

058-0052-018
OCCUPANT
10780 COLOMA RD # 62
RANCHO CORDOVA CA 95670

058-0052-018
OCCUPANT
10780 COLOMA RD # 63
RANCHO CORDOVA CA 95670

ATTACHMENT 4

058-0052-018
OCCUPANT
10780 COLOMA RD # 64
RANCHO CORDOVA CA 95670

058-0052-018
OCCUPANT
10780 COLOMA RD # 65
RANCHO CORDOVA CA 95670

058-0052-018
OCCUPANT
10780 COLOMA RD # 66
RANCHO CORDOVA CA 95670

058-0052-018
OCCUPANT
10780 COLOMA RD # 67
RANCHO CORDOVA CA 95670

058-0052-018
OCCUPANT
10780 COLOMA RD # 68
RANCHO CORDOVA CA 95670

058-0052-018
OCCUPANT
10780 COLOMA RD # 69
RANCHO CORDOVA CA 95670

058-0052-018
OCCUPANT
10780 COLOMA RD # 70
RANCHO CORDOVA CA 95670

058-0052-018
OCCUPANT
10780 COLOMA RD # 71
RANCHO CORDOVA CA 95670

058-0052-018
OCCUPANT
10780 COLOMA RD # 72
RANCHO CORDOVA CA 95670

058-0052-018
OCCUPANT
10780 COLOMA RD # 73
RANCHO CORDOVA CA 95670

058-0052-018
OCCUPANT
10780 COLOMA RD # 74
RANCHO CORDOVA CA 95670

058-0052-018
OCCUPANT
10780 COLOMA RD # 75
RANCHO CORDOVA CA 95670

058-0052-018
OCCUPANT
10780 COLOMA RD # 76
RANCHO CORDOVA CA 95670

058-0052-018
OCCUPANT
10780 COLOMA RD # 77
RANCHO CORDOVA CA 95670

058-0052-018
OCCUPANT
10780 COLOMA RD # 78
RANCHO CORDOVA CA 95670

058-0052-018
OCCUPANT
10780 COLOMA RD # 79
RANCHO CORDOVA CA 95670

058-0052-018
OCCUPANT
10780 COLOMA RD # 80
RANCHO CORDOVA CA 95670

058-0052-018
OCCUPANT
10780 COLOMA RD # 81
RANCHO CORDOVA CA 95670

058-0052-018
OCCUPANT
10780 COLOMA RD # 82
RANCHO CORDOVA CA 95670

058-0052-018
OCCUPANT
10780 COLOMA RD # 83
RANCHO CORDOVA CA 95670

058-0052-018
OCCUPANT
10780 COLOMA RD # 84
RANCHO CORDOVA CA 95670

058-0061-001
JEGING K PRICER
PO BOX 934
FAIR OAKS CA 95628

058-0061-001
OCCUPANT
10756 CARLOS WAY
RANCHO CORDOVA CA 95670

058-0061-002
JOHN T & MARCI L STURTEVANT
10760 CARLOS WAY
RANCHO CORDOVA CA 95670

058-0061-003
ANI ARMENYAN
2236 BENITA DR
RANCHO CORDOVA CA 95670

058-0061-004
PAUL J RATKOVICH
2240 BENITA DR
RANCHO CORDOVA CA 95670

058-0061-005
SUZANNE MARIE HODGES
2244 BENITA DR
RANCHO CORDOVA CA 95670

058-0061-006
ABGAR & IRINA SARKISIAN
2248 BENITA DR
RANCHO CORDOVA CA 95670

058-0061-007
RYAN BANKERD
2252 BENITA DR
RANCHO CORDOVA CA 95670

058-0061-008
DAVE C APODACA
2256 BENITA DR
RANCHO CORDOVA CA 95670

ATTACHMENT 4

058-0061-009
HIYASMIN A & MANUEL A GREENIDGE
10773 SEGOVIA WAY
RANCHO CORDOVA CA 95670

058-0061-010
TOKUJI & TAMAE WATANABE REVOCABLE
TRUST
11133 TEXAS RIVER CT
RANCHO CORDOVA CA 95670

058-0061-010
OCCUPANT
2201 ALEGRE CT
RANCHO CORDOVA CA 95670

058-0061-011
MARIA L & DENNIS Q TRYON
2205 ALEGRE CT
RANCHO CORDOVA CA 95670

058-0061-012
SCOTT & NANCY TRAVIS LIVING TRUST
650 MIDWAY BLVD
NOVATO CA 94947

058-0061-012
OCCUPANT
2209 ALEGRE CT
RANCHO CORDOVA CA 95670

058-0061-013
BEVERLEY J FURNISH REVOCABLE TRUST
2213 ALEGRE CT
RANCHO CORDOVA CA 95670

058-0061-014
ROLAND R & THERESA R FERNANDEZ
2212 ALEGRE CT
RANCHO CORDOVA CA 95670

058-0061-015
LORI L & WILLIAM A GREGERSEN
2540 STONEY BAR CT
COOL CA 95614

058-0061-015
OCCUPANT
2208 ALEGRE CT
RANCHO CORDOVA CA 95670

058-0061-016
DANIEL M CLARK
2563 SHADOWFAX LN
EL DORADO HILL CA 95762

058-0061-016
OCCUPANT
2204 ALEGRE CT
RANCHO CORDOVA CA 95670

058-0061-017
NINGNING WANG
8 DOUGLAS PKWY #3
BOSTON MA 2115

058-0061-017
OCCUPANT
10759 SEGOVIA WAY
RANCHO CORDOVA CA 95670

058-0061-018
ATSUKO Y GUILLOT
10751 SEGOVIA WAY
RANCHO CORDOVA CA 95670

058-0214-001
KENNY E SMYTH
10753 CARLOS WAY
RANCHO CORDOVA CA 95670

058-0214-002
LYNN & LYNN CANNON
10749 CARLOS WAY
RANCHO CORDOVA CA 95670

058-0214-003
DACIA OSTRANDER
10745 CARLOS WAY
RANCHO CORDOVA CA 95670

058-0214-004
VAHAN HAKOBYAN
4339 MCROBERTS DR
MATHER CA 95655

058-0214-004
OCCUPANT
10741 CARLOS WAY
RANCHO CORDOVA CA 95670

058-0214-005
JOSEPH N & ANN M SACULLA FAMILY
TRUST
10737 CARLOS WAY
RANCHO CORDOVA CA 95670

058-0214-006
MARIO & MARIA GUENDULAIN
10733 CARLOS WAY
RANCHO CORDOVA CA 95670

058-0214-007
NAOMI R & WILLIAM P DORA
10729 CARLOS WAY
RANCHO CORDOVA CA 95670

058-0214-008
GITI SHARMA
10725 CARLOS WAY
RANCHO CORDOVA CA 95670

058-0214-009
KAY WANNAVUT
14892 HAMPSHIRE CIR
MORENO VALLEY CA 92555

058-0214-009
OCCUPANT
10721 CARLOS WAY
RANCHO CORDOVA CA 95670

058-0214-010
ELLIOTT FAMILY TRUST
10717 CARLOS WAY
RANCHO CORDOVA CA 95670

058-0214-011
WILLIAM J & ELIZABETH P BARNETT
FAMILY TRUST
10713 CARLOS WAY
RANCHO CORDOVA CA 95670

058-0215-001
CARRILLO 2007 LIVING TRUST
1617 AINSWORTH LN
LINCOLN CA 95648

058-0215-001
OCCUPANT
10745 SEGOVIA WAY
RANCHO CORDOVA CA 95670

ATTACHMENT 4

058-0215-002
MELISSA REID
PO BOX 277571
SACRAMENTO CA 95827

058-0215-002
OCCUPANT
10739 SEGOVIA WAY
RANCHO CORDOVA CA 95670

058-0215-003
LEONARD M HOHMAN
135 HILLS WOOD DR
FOLSOM CA 95630

058-0215-003
OCCUPANT
10731 SEGOVIA WAY
RANCHO CORDOVA CA 95670

058-0215-004
MERARI GARCIA
10720 ZUEGER CT
RANCHO CORDOVA CA 95670

058-0215-005
ROBERT L & COOKIE E POOL
10710 ZUEGER CT
RANCHO CORDOVA CA 95670

058-0215-006
REINHOLD A & RIAL C PAHL TRUST
10700 ZUEGER CT
RANCHO CORDOVA CA 95670

058-0215-007
SCHEUER LIVING TRUST
10711 ZUEGER CT
RANCHO CORDOVA CA 95670

058-0215-008
929 HOLDINGS LLC
10721 ZUEGER CT
RANCHO CORDOVA CA 95670

058-0215-009
FREDRICH J & MILDRED E AUSMUS
REVOCABLE LIVING TRUST
10721 SEGOVIA WAY
RANCHO CORDOVA CA 95670

058-0215-010
LAURA L CARDOZA
10715 SEGOVIA WAY
RANCHO CORDOVA CA 95670

058-0215-011
PAMELA WILLIAMS
10709 SEGOVIA WAY
RANCHO CORDOVA CA 95670

058-0215-012
KAREN L HINSON
10705 SEGOVIA WAY
RANCHO CORDOVA CA 95670

058-0215-013
JIMMIE E & JANICE I DRAPER
10701 SEGOVIA WAY
RANCHO CORDOVA CA 95670

058-0215-014
JOHNSON TRUST
10730 CARLOS WAY
RANCHO CORDOVA CA 95670

058-0215-015
PATRICIA LYNN
10736 CARLOS WAY
RANCHO CORDOVA CA 95670

058-0215-016
CHRISTOPHER DUNBAR
10740 CARLOS WAY
RANCHO CORDOVA CA 95670

058-0215-017
PAUL SOMMERFIELD
10744 CARLOS WAY
RANCHO CORDOVA CA 95670

058-0215-018
WAYNE E ANDERSON REVOCABLE LIVING
TRUST
10748 CARLOS WAY
RANCHO CORDOVA CA 95670

058-0215-019
GEORGE & JOAN L ELICH
10752 CARLOS WAY
RANCHO CORDOVA CA 95670

058-0216-007
IVAN & VERA GONTSA
10722 SEGOVIA WAY
RANCHO CORDOVA CA 95670

058-0216-008
REUBEN R & EVELYN M BROWN
10718 SEGOVIA WAY
RANCHO CORDOVA CA 95670

058-0216-009
JAMAL D CHERRY
10714 SEGOVIA WAY
GOLD RIVER CA 95670

058-0216-010
WANDA M ARCHBOLD
10708 SEGOVIA WAY
RANCHO CORDOVA CA 95670

058-0216-011
2014 1 IH BORROWER L P
901 MAIN ST #4700
DALLAS TX 75202

058-0216-011
OCCUPANT
10704 SEGOVIA WAY
RANCHO CORDOVA CA 95670

058-0216-012
DWIGHT L & DEBRA S LOCKHART
504 BRATTLEBORO CT
FOLSOM CA 95630

058-0216-012
OCCUPANT
10716 CARLOS WAY
RANCHO CORDOVA CA 95670

058-0216-013
HAYKAZ CONSERTR MINASYAN
10710 CARLOS WAY
RANCHO CORDOVA CA 95670

058-0230-011
FIRST BAPTIST CHURCH OF RANCHO
CORDOVA CALIFORNIA
10720 COLOMA RD
RANCHO CORDOVA CA 95670

ATTACHMENT 4

058-0230-014,015
GOLD RIVER REAL ESTATE INVESTMENTS
LLC
1062 JACQUELINE WAY
SAN JOSE CA 95129

058-0230-014
OCCUPANT
10680 COLOMA RD # 101
RANCHO CORDOVA CA 95670

058-0230-014
OCCUPANT
10680 COLOMA RD # 102
RANCHO CORDOVA CA 95670

058-0230-014
OCCUPANT
10680 COLOMA RD # 103
RANCHO CORDOVA CA 95670

058-0230-014
OCCUPANT
10680 COLOMA RD # 104
RANCHO CORDOVA CA 95670

058-0230-014
OCCUPANT
10680 COLOMA RD # 105
RANCHO CORDOVA CA 95670

058-0230-014
OCCUPANT
10680 COLOMA RD # 106
RANCHO CORDOVA CA 95670

058-0230-014
OCCUPANT
10680 COLOMA RD # 107
RANCHO CORDOVA CA 95670

058-0230-014
OCCUPANT
10680 COLOMA RD # 108
RANCHO CORDOVA CA 95670

058-0230-014
OCCUPANT
10680 COLOMA RD # 109
RANCHO CORDOVA CA 95670

058-0230-014
OCCUPANT
10680 COLOMA RD # 110
RANCHO CORDOVA CA 95670

058-0230-014
OCCUPANT
10680 COLOMA RD # 111
RANCHO CORDOVA CA 95670

058-0230-014
OCCUPANT
10680 COLOMA RD # 112
RANCHO CORDOVA CA 95670

058-0230-014
OCCUPANT
10680 COLOMA RD # 113
RANCHO CORDOVA CA 95670

058-0230-014
OCCUPANT
10680 COLOMA RD # 114
RANCHO CORDOVA CA 95670

058-0230-014
OCCUPANT
10680 COLOMA RD # 115
RANCHO CORDOVA CA 95670

058-0230-014
OCCUPANT
10680 COLOMA RD # 116
RANCHO CORDOVA CA 95670

058-0230-014
OCCUPANT
10680 COLOMA RD # 117
RANCHO CORDOVA CA 95670

058-0230-014
OCCUPANT
10680 COLOMA RD # 118
RANCHO CORDOVA CA 95670

058-0230-014
OCCUPANT
10680 COLOMA RD # 119
RANCHO CORDOVA CA 95670

058-0230-014
OCCUPANT
10680 COLOMA RD # 120
RANCHO CORDOVA CA 95670

058-0230-014
OCCUPANT
10680 COLOMA RD # 121
RANCHO CORDOVA CA 95670

058-0230-014
OCCUPANT
10680 COLOMA RD # 122
RANCHO CORDOVA CA 95670

058-0230-014
OCCUPANT
10680 COLOMA RD # 123
RANCHO CORDOVA CA 95670

058-0230-014
OCCUPANT
10680 COLOMA RD # 124
RANCHO CORDOVA CA 95670

058-0230-014
OCCUPANT
10680 COLOMA RD # 125
RANCHO CORDOVA CA 95670

058-0230-014
OCCUPANT
10680 COLOMA RD # 126
RANCHO CORDOVA CA 95670

058-0230-014
OCCUPANT
10680 COLOMA RD # 127
RANCHO CORDOVA CA 95670

058-0230-014
OCCUPANT
10680 COLOMA RD # 128
RANCHO CORDOVA CA 95670

058-0230-014
OCCUPANT
10680 COLOMA RD # 129
RANCHO CORDOVA CA 95670

ATTACHMENT 4

058-0230-014
OCCUPANT
10680 COLOMA RD # 130
RANCHO CORDOVA CA 95670

058-0230-014
OCCUPANT
10680 COLOMA RD # 131
RANCHO CORDOVA CA 95670

058-0230-014
OCCUPANT
10680 COLOMA RD # 132
RANCHO CORDOVA CA 95670

058-0230-014
OCCUPANT
10680 COLOMA RD # 133
RANCHO CORDOVA CA 95670

058-0230-014
OCCUPANT
10680 COLOMA RD # 134
RANCHO CORDOVA CA 95670

058-0230-014
OCCUPANT
10680 COLOMA RD # 135
RANCHO CORDOVA CA 95670

058-0230-014
OCCUPANT
10680 COLOMA RD # 136
RANCHO CORDOVA CA 95670

058-0230-014
OCCUPANT
10680 COLOMA RD # 137
RANCHO CORDOVA CA 95670

058-0230-014
OCCUPANT
10680 COLOMA RD # 138
RANCHO CORDOVA CA 95670

058-0230-014
OCCUPANT
10680 COLOMA RD # 139
RANCHO CORDOVA CA 95670

058-0230-014
OCCUPANT
10680 COLOMA RD # 140
RANCHO CORDOVA CA 95670

058-0230-014
OCCUPANT
10680 COLOMA RD # 141
RANCHO CORDOVA CA 95670

058-0230-014
OCCUPANT
10680 COLOMA RD # 142
RANCHO CORDOVA CA 95670

058-0230-014
OCCUPANT
10680 COLOMA RD # 143
RANCHO CORDOVA CA 95670

058-0230-014
OCCUPANT
10680 COLOMA RD # 144
RANCHO CORDOVA CA 95670

058-0230-014
OCCUPANT
10680 COLOMA RD # 145
RANCHO CORDOVA CA 95670

058-0230-014
OCCUPANT
10680 COLOMA RD # 146
RANCHO CORDOVA CA 95670

058-0230-014
OCCUPANT
10680 COLOMA RD # 147
RANCHO CORDOVA CA 95670

058-0230-014
OCCUPANT
10680 COLOMA RD # 148
RANCHO CORDOVA CA 95670

058-0230-014
OCCUPANT
10680 COLOMA RD # 149
RANCHO CORDOVA CA 95670

058-0230-014
OCCUPANT
10680 COLOMA RD # 150
RANCHO CORDOVA CA 95670

058-0230-014
OCCUPANT
10680 COLOMA RD # 151
RANCHO CORDOVA CA 95670

058-0230-014
OCCUPANT
10680 COLOMA RD # 152
RANCHO CORDOVA CA 95670

058-0230-014
OCCUPANT
10680 COLOMA RD # 153
RANCHO CORDOVA CA 95670

058-0230-014
OCCUPANT
10680 COLOMA RD # 154
RANCHO CORDOVA CA 95670

058-0230-014
OCCUPANT
10680 COLOMA RD # 155
RANCHO CORDOVA CA 95670

058-0230-014
OCCUPANT
10680 COLOMA RD # 156
RANCHO CORDOVA CA 95670

058-0230-014
OCCUPANT
10680 COLOMA RD # 157
RANCHO CORDOVA CA 95670

058-0230-014
OCCUPANT
10680 COLOMA RD # 158
RANCHO CORDOVA CA 95670

058-0230-014
OCCUPANT
10680 COLOMA RD # 159
RANCHO CORDOVA CA 95670

ATTACHMENT 4

058-0230-014
OCCUPANT
10680 COLOMA RD # 160
RANCHO CORDOVA CA 95670

058-0230-014
OCCUPANT
10680 COLOMA RD # 161
RANCHO CORDOVA CA 95670

058-0230-014
OCCUPANT
10680 COLOMA RD # 162
RANCHO CORDOVA CA 95670

058-0230-014
OCCUPANT
10680 COLOMA RD # 163
RANCHO CORDOVA CA 95670

058-0230-014
OCCUPANT
10680 COLOMA RD # 164
RANCHO CORDOVA CA 95670

058-0230-014
OCCUPANT
10680 COLOMA RD # 165
RANCHO CORDOVA CA 95670

058-0230-014
OCCUPANT
10680 COLOMA RD # 166
RANCHO CORDOVA CA 95670

058-0230-014
OCCUPANT
10680 COLOMA RD # 167
RANCHO CORDOVA CA 95670

058-0230-014
OCCUPANT
10680 COLOMA RD # 168
RANCHO CORDOVA CA 95670

058-0230-014
OCCUPANT
10680 COLOMA RD # 169
RANCHO CORDOVA CA 95670

058-0230-014
OCCUPANT
10680 COLOMA RD # 170
RANCHO CORDOVA CA 95670

058-0230-014
OCCUPANT
10680 COLOMA RD # 171
RANCHO CORDOVA CA 95670

058-0230-014
OCCUPANT
10680 COLOMA RD # 172
RANCHO CORDOVA CA 95670

058-0230-014
OCCUPANT
10680 COLOMA RD # 173
RANCHO CORDOVA CA 95670

058-0230-014
OCCUPANT
10680 COLOMA RD # 174
RANCHO CORDOVA CA 95670

058-0230-014
OCCUPANT
10680 COLOMA RD # 175
RANCHO CORDOVA CA 95670

058-0230-014
OCCUPANT
10680 COLOMA RD # 176
RANCHO CORDOVA CA 95670

058-0230-014
OCCUPANT
10680 COLOMA RD # 177
RANCHO CORDOVA CA 95670

058-0230-014
OCCUPANT
10680 COLOMA RD # 178
RANCHO CORDOVA CA 95670

058-0230-014
OCCUPANT
10680 COLOMA RD # 179
RANCHO CORDOVA CA 95670

058-0230-014
OCCUPANT
10680 COLOMA RD # 180
RANCHO CORDOVA CA 95670

058-0230-015
OCCUPANT
10700 COLOMA RD # 1
RANCHO CORDOVA CA 95670

058-0230-015
OCCUPANT
10700 COLOMA RD # 2
RANCHO CORDOVA CA 95670

058-0230-015
OCCUPANT
10700 COLOMA RD # 3
RANCHO CORDOVA CA 95670

058-0230-015
OCCUPANT
10700 COLOMA RD # 4
RANCHO CORDOVA CA 95670

058-0230-015
OCCUPANT
10700 COLOMA RD # 5
RANCHO CORDOVA CA 95670

058-0230-015
OCCUPANT
10700 COLOMA RD # 6
RANCHO CORDOVA CA 95670

058-0230-015
OCCUPANT
10700 COLOMA RD # 7
RANCHO CORDOVA CA 95670

058-0230-015
OCCUPANT
10700 COLOMA RD # 8
RANCHO CORDOVA CA 95670

058-0230-015
OCCUPANT
10700 COLOMA RD # 9
RANCHO CORDOVA CA 95670

ATTACHMENT 4

058-0230-015
OCCUPANT
10700 COLOMA RD # 10
RANCHO CORDOVA CA 95670

058-0230-015
OCCUPANT
10700 COLOMA RD # 11
RANCHO CORDOVA CA 95670

058-0230-015
OCCUPANT
10700 COLOMA RD # 12
RANCHO CORDOVA CA 95670

058-0230-015
OCCUPANT
10700 COLOMA RD # 13
RANCHO CORDOVA CA 95670

058-0230-015
OCCUPANT
10700 COLOMA RD # 14
RANCHO CORDOVA CA 95670

058-0230-015
OCCUPANT
10700 COLOMA RD # 15
RANCHO CORDOVA CA 95670

058-0230-015
OCCUPANT
10700 COLOMA RD # 16
RANCHO CORDOVA CA 95670

058-0230-015
OCCUPANT
10700 COLOMA RD # 17
RANCHO CORDOVA CA 95670

058-0230-015
OCCUPANT
10700 COLOMA RD # 18
RANCHO CORDOVA CA 95670

058-0230-015
OCCUPANT
10700 COLOMA RD # 19
RANCHO CORDOVA CA 95670

058-0230-015
OCCUPANT
10700 COLOMA RD # 20
RANCHO CORDOVA CA 95670

058-0230-015
OCCUPANT
10700 COLOMA RD # 21
RANCHO CORDOVA CA 95670

058-0230-015
OCCUPANT
10700 COLOMA RD # 22
RANCHO CORDOVA CA 95670

058-0230-015
OCCUPANT
10700 COLOMA RD # 23
RANCHO CORDOVA CA 95670

058-0230-015
OCCUPANT
10700 COLOMA RD # 24
RANCHO CORDOVA CA 95670

058-0230-015
OCCUPANT
10700 COLOMA RD # 25
RANCHO CORDOVA CA 95670

058-0230-015
OCCUPANT
10700 COLOMA RD # 26
RANCHO CORDOVA CA 95670

058-0230-015
OCCUPANT
10700 COLOMA RD # 27
RANCHO CORDOVA CA 95670

058-0230-015
OCCUPANT
10700 COLOMA RD # 28
RANCHO CORDOVA CA 95670

058-0230-015
OCCUPANT
10700 COLOMA RD # 29
RANCHO CORDOVA CA 95670

058-0230-015
OCCUPANT
10700 COLOMA RD # 30
RANCHO CORDOVA CA 95670

058-0230-015
OCCUPANT
10700 COLOMA RD # 31
RANCHO CORDOVA CA 95670

058-0230-015
OCCUPANT
10700 COLOMA RD # 32
RANCHO CORDOVA CA 95670

058-0230-015
OCCUPANT
10700 COLOMA RD # 33
RANCHO CORDOVA CA 95670

058-0230-015
OCCUPANT
10700 COLOMA RD # 34
RANCHO CORDOVA CA 95670

058-0230-015
OCCUPANT
10700 COLOMA RD # 35
RANCHO CORDOVA CA 95670

058-0230-015
OCCUPANT
10700 COLOMA RD # 36
RANCHO CORDOVA CA 95670

058-0230-015
OCCUPANT
10700 COLOMA RD # 37
RANCHO CORDOVA CA 95670

058-0230-015
OCCUPANT
10700 COLOMA RD # 38
RANCHO CORDOVA CA 95670

058-0230-015
OCCUPANT
10700 COLOMA RD # 39
RANCHO CORDOVA CA 95670

ATTACHMENT 4

058-0230-015
OCCUPANT
10700 COLOMA RD # 40
RANCHO CORDOVA CA 95670

058-0230-015
OCCUPANT
10700 COLOMA RD # 41
RANCHO CORDOVA CA 95670

058-0230-015
OCCUPANT
10700 COLOMA RD # 42
RANCHO CORDOVA CA 95670

058-0230-015
OCCUPANT
10700 COLOMA RD # 43
RANCHO CORDOVA CA 95670

058-0230-015
OCCUPANT
10700 COLOMA RD # 44
RANCHO CORDOVA CA 95670

058-0230-015
OCCUPANT
10700 COLOMA RD # 45
RANCHO CORDOVA CA 95670

058-0230-015
OCCUPANT
10700 COLOMA RD # 46
RANCHO CORDOVA CA 95670

058-0230-015
OCCUPANT
10700 COLOMA RD # 47
RANCHO CORDOVA CA 95670

058-0230-015
OCCUPANT
10700 COLOMA RD # 48
RANCHO CORDOVA CA 95670

058-0230-015
OCCUPANT
10700 COLOMA RD # 49
RANCHO CORDOVA CA 95670

058-0230-015
OCCUPANT
10700 COLOMA RD # 50
RANCHO CORDOVA CA 95670

058-0230-015
OCCUPANT
10700 COLOMA RD # 51
RANCHO CORDOVA CA 95670

058-0230-015
OCCUPANT
10700 COLOMA RD # 52
RANCHO CORDOVA CA 95670

058-0230-015
OCCUPANT
10700 COLOMA RD # 53
RANCHO CORDOVA CA 95670

058-0230-015
OCCUPANT
10700 COLOMA RD # 54
RANCHO CORDOVA CA 95670

058-0230-015
OCCUPANT
10700 COLOMA RD # 55
RANCHO CORDOVA CA 95670

058-0230-015
OCCUPANT
10700 COLOMA RD # 56
RANCHO CORDOVA CA 95670

058-0230-015
OCCUPANT
10700 COLOMA RD # 57
RANCHO CORDOVA CA 95670

058-0230-015
OCCUPANT
10700 COLOMA RD # 58
RANCHO CORDOVA CA 95670

058-0230-015
OCCUPANT
10700 COLOMA RD # 59
RANCHO CORDOVA CA 95670

058-0230-015
OCCUPANT
10700 COLOMA RD # 60
RANCHO CORDOVA CA 95670

058-0230-015
OCCUPANT
10700 COLOMA RD # 61
RANCHO CORDOVA CA 95670

058-0230-015
OCCUPANT
10700 COLOMA RD # 62
RANCHO CORDOVA CA 95670

058-0230-015
OCCUPANT
10700 COLOMA RD # 63
RANCHO CORDOVA CA 95670

058-0230-015
OCCUPANT
10700 COLOMA RD # 64
RANCHO CORDOVA CA 95670

058-0230-015
OCCUPANT
10700 COLOMA RD # 65
RANCHO CORDOVA CA 95670

058-0230-015
OCCUPANT
10700 COLOMA RD # 66
RANCHO CORDOVA CA 95670

058-0230-015
OCCUPANT
10700 COLOMA RD # 67
RANCHO CORDOVA CA 95670

058-0230-015
OCCUPANT
10700 COLOMA RD # 68
RANCHO CORDOVA CA 95670

058-0230-015
OCCUPANT
10700 COLOMA RD # 69
RANCHO CORDOVA CA 95670

ATTACHMENT 4

058-0230-015
OCCUPANT
10700 COLOMA RD # 70
RANCHO CORDOVA CA 95670

058-0230-015
OCCUPANT
10700 COLOMA RD # 71
RANCHO CORDOVA CA 95670

058-0230-015
OCCUPANT
10700 COLOMA RD # 72
RANCHO CORDOVA CA 95670

058-0230-015
OCCUPANT
10700 COLOMA RD # 73
RANCHO CORDOVA CA 95670

058-0230-015
OCCUPANT
10700 COLOMA RD # 74
RANCHO CORDOVA CA 95670

058-0230-015
OCCUPANT
10700 COLOMA RD # 75
RANCHO CORDOVA CA 95670

058-0230-015
OCCUPANT
10700 COLOMA RD # 76
RANCHO CORDOVA CA 95670

058-0230-015
OCCUPANT
10700 COLOMA RD # 77
RANCHO CORDOVA CA 95670

058-0230-015
OCCUPANT
10700 COLOMA RD # 78
RANCHO CORDOVA CA 95670

058-0230-015
OCCUPANT
10700 COLOMA RD # 79
RANCHO CORDOVA CA 95670

058-0230-015
OCCUPANT
10700 COLOMA RD # 80
RANCHO CORDOVA CA 95670

058-0242-007
AUGUSTA LEGACY PROPS LLC
333 BUSH ST #1100
SAN FRANCISCO CA 94104

058-0242-007
OCCUPANT
10790 COLOMA RD
RANCHO CORDOVA CA 95670

Verizon Wireless “Rossmoor” DD-#8561

**Rancho Cordova City Council
Nicholas Sosa, Assistant Planner
July 6, 2015**


Project Request

- The applicant is requesting a Conditional Use Permit that would allow the installation of an 85 foot tall telecommunication tower that includes 6 antennas and 12 RRH units
- A 12 foot by 28 foot prefabricated shelter containing a generator as well as all electronics and radio equipment needed for operation of the site, enclosed by a 6 foot rod iron fence.
- The proposed project is located at First Baptist Church at 10720 Coloma Road.

Site Location



Exterior Elevations

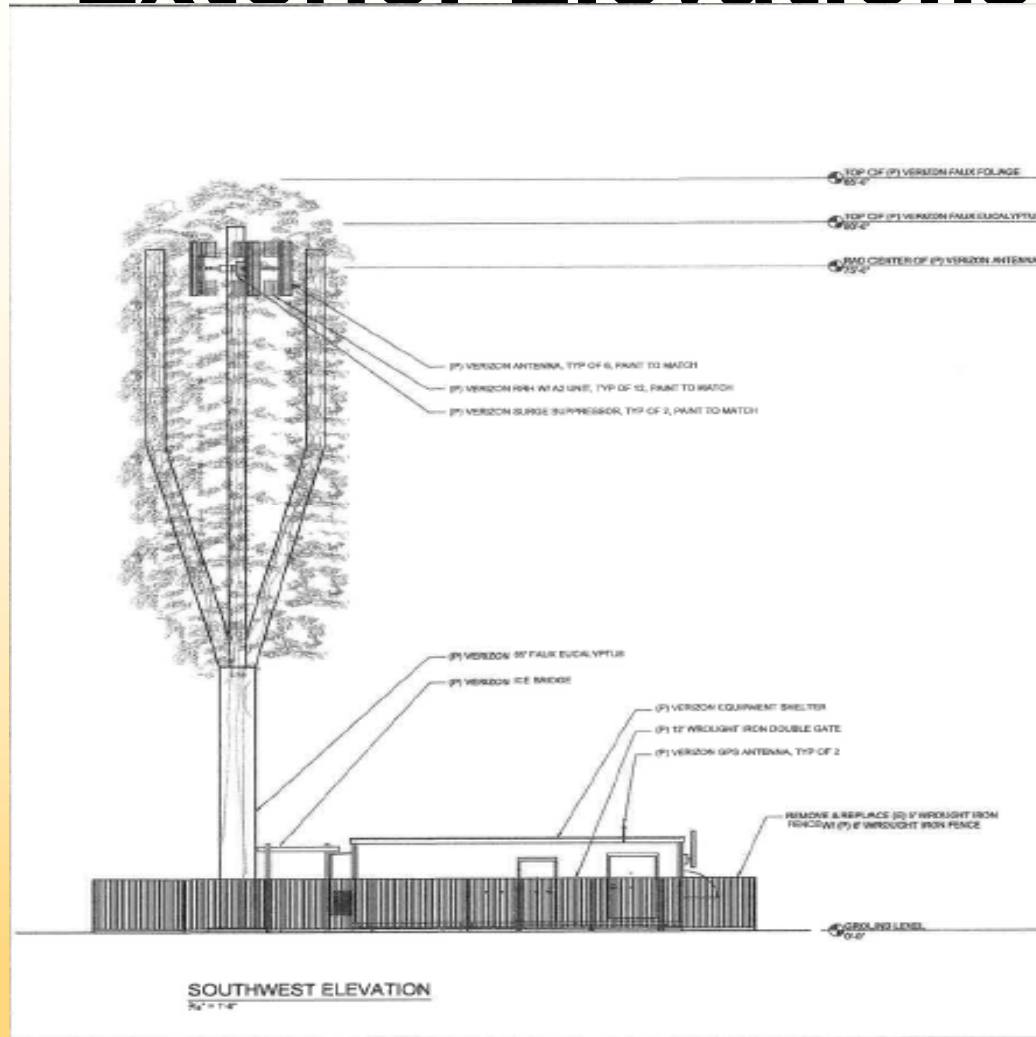



Existing

Photosimulation of the view looking southeast from across Coloma Drive.

Rossmoor

10720 Coloma Dr.
Rancho Cordova CA 95670

CALTROP®



Proposed

© Copyright 2014 Previsualists Inc. • www.photosim.com • Any modification is strictly prohibited. Printing letter size or larger is permissible. This photosimulation is based upon information provided by the project applicant.



Environmental Review


- The proposed project is categorically exempt under section 15303 (New Construction or Conversion of Small Structures)
- Also categorically exempt under section 15332 (In-Fill Development Project) of the California Environmental Quality Act (CEQA) Guidelines.

Recommended Motions


- “I move that City Council determine the project Categorically Exempt under Sections 15303 and 15332, of the California Environmental Quality Act (CEQA) Guidelines and approve the Conditional Use Permit for the Verizon Wireless Rossmoor Project No. DD8561, Subject to the Project Plans (Exhibit A), Conditions of Approval (Exhibit B), and Findings contained in the Resolution.”

Questions?


Site Plan

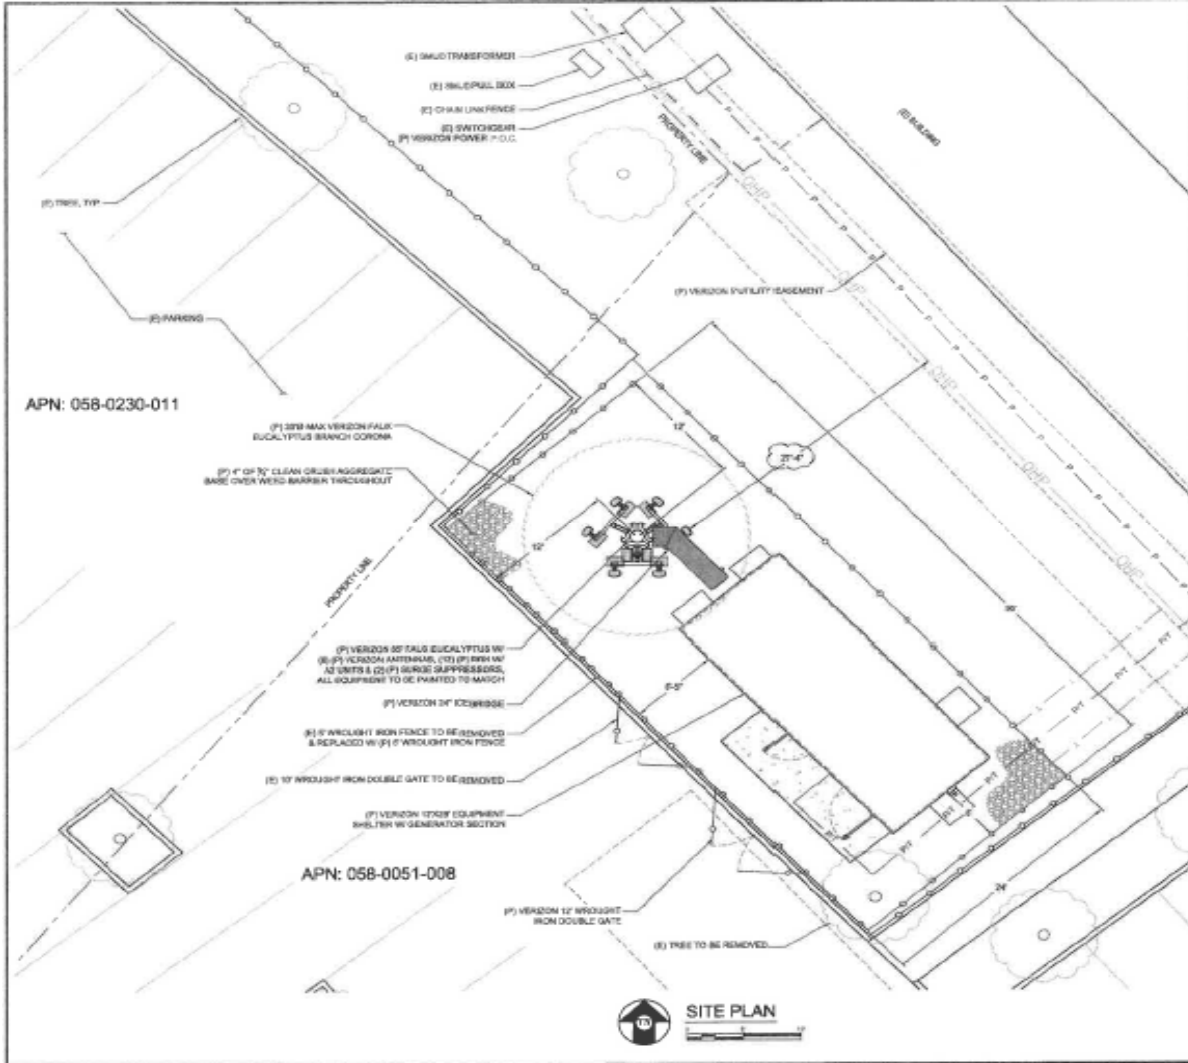

Verizon – Rossmoor (current)

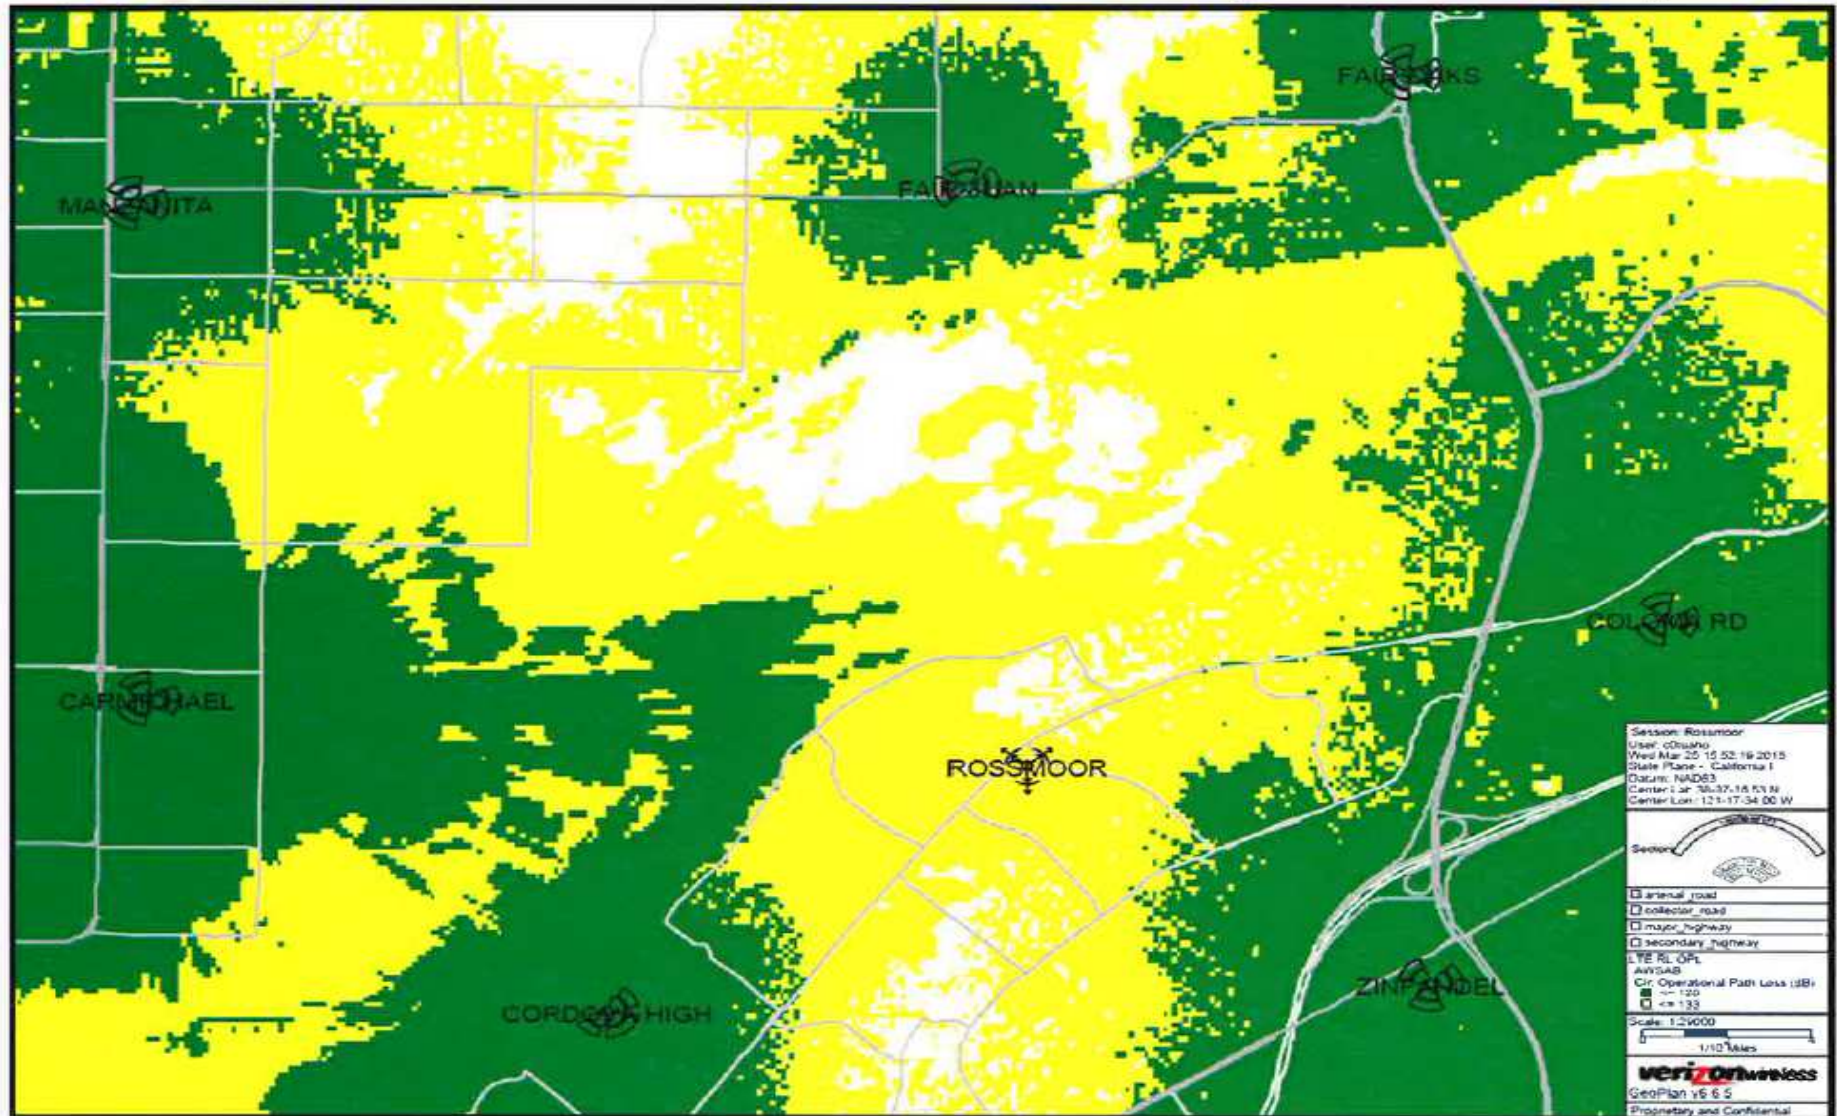

Rossmoor @ 75'

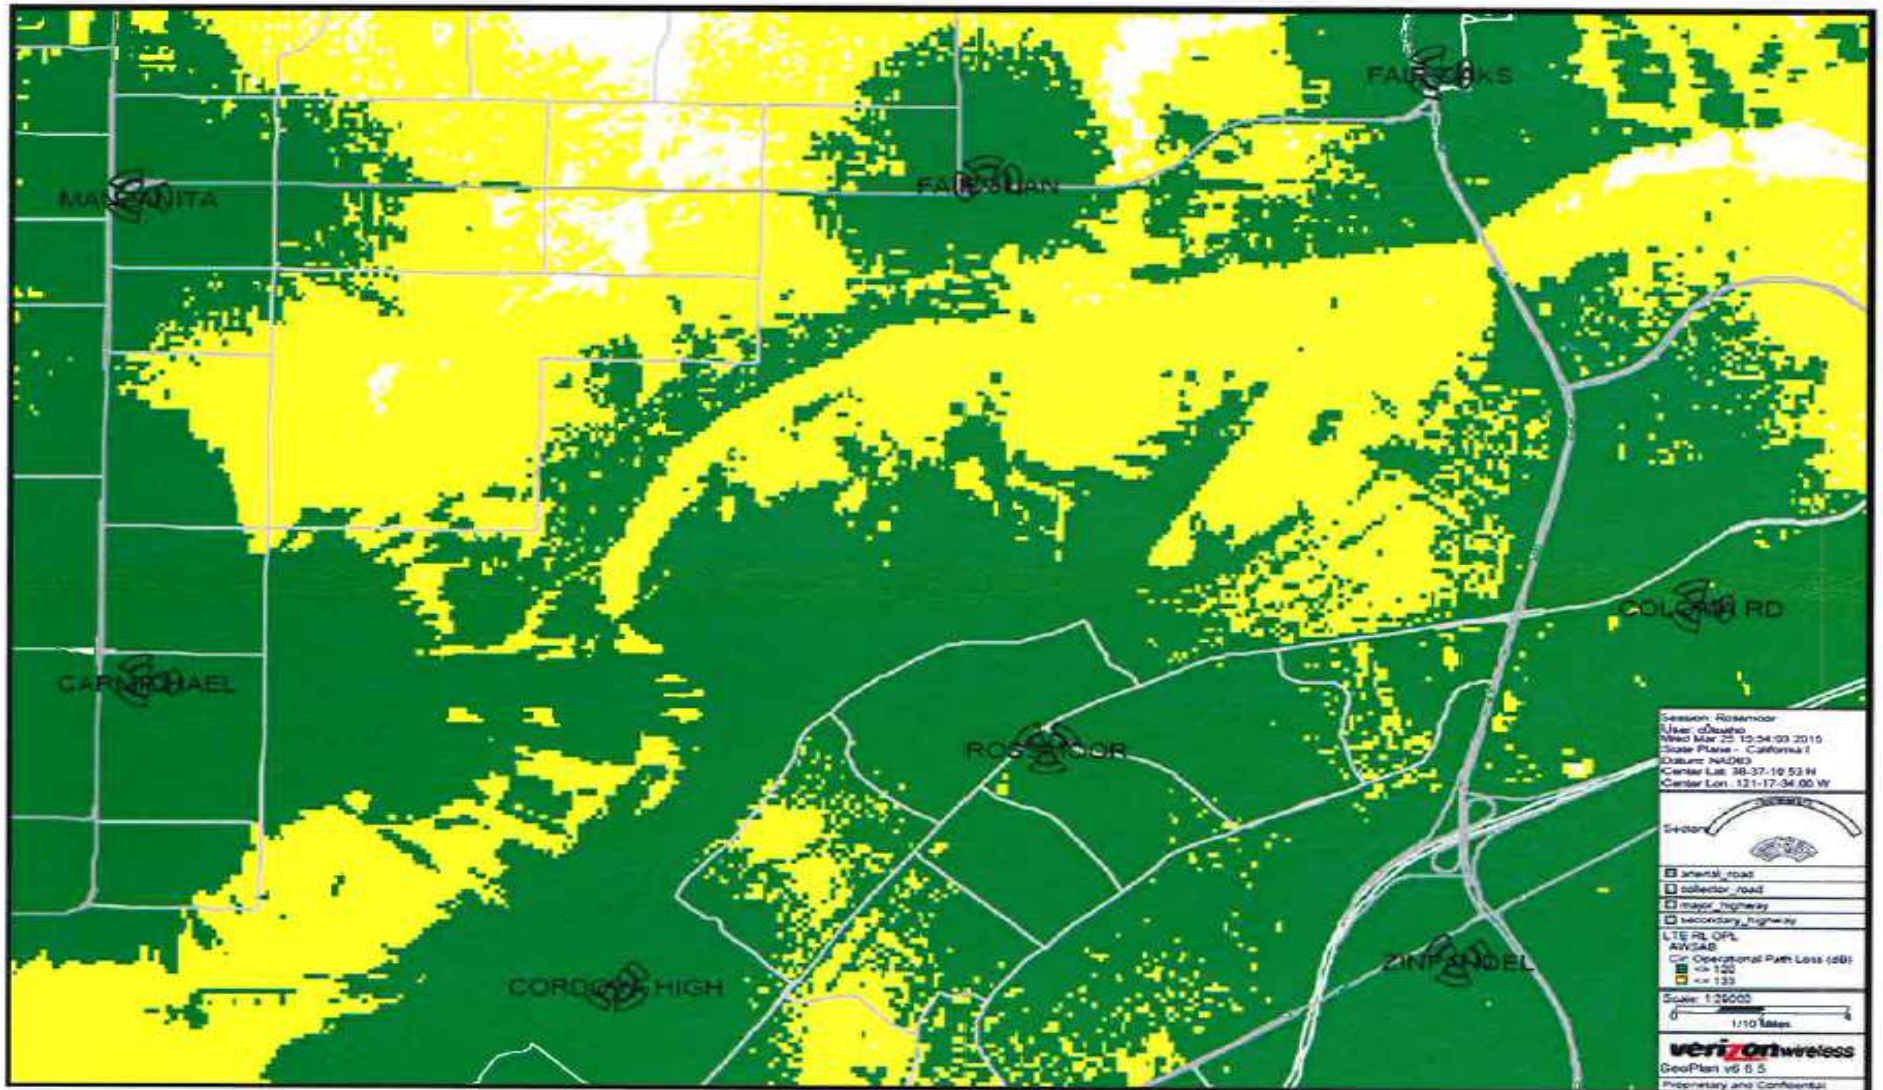

MEMORANDUM

DATE: July 6, 2015

TO: Honorable Mayor and Council Members

FROM: Cyrus Abhar, Interim City Manager

SUBJECT: Measure “H” Implementation and Budget Discussion



RECOMMENDATION

Staff recommends that the City Council continue the preliminary budget discussions for the Measure “H” fund, including: Community Grants funding; City Department presentations; discussion for the planned FY 15-16 budget; and, implementation structure for the allocation and administration of Measure “H”.

BACKGROUND

At the June 30, 2015 City Council Work Session, the Council continued with the implementation of the Measure “H” program by hearing all of the presentations from the requested Community Grant applicants. No formal decisions on the multiple applications were made by the Council.

The next step of the implementation process is to conduct the presentations from the applicable City Departments who are seeking Measure “H” funding. To assist the Council with keeping track of the actions taken to date on the applications, staff has prepared an updated exhibit of the project summary list (see Attachment 1).

DISCUSSION

Following the presentations from City Departments, the Council’s proposals for Measure “H” funds will need to be discussed in order to begin finalizing a preliminary budget for the inaugural Measure “H” program.

As previously discussed in prior meetings on this subject, the budget for Measure “H” will also require the Council to make important decisions regarding the following elements of the Measure “H” implementation program:

- Division/allocation of funds
 - Allocation of agreed upon dollar values for specific categories (to be determined)
- Programming of funds
 - Annually versus bi-annually (to match budget process)
 - Establish a reserve amount for larger projects (similar to a five-year CIP)
 - Use of funds to leverage additional monies
- Incorporation of town hall suggestions into future funding discussions
- Fund administration
 - Establish a capital account for unused funds.

ATTACHMENT

Project Summary List.

Pending Funding - DRAFT Measure H Funding Grant Applications - FY 2015/16

Present #	Application #	Application Name	Pending FY 2015/2016 Funds Requested	Multi-year Request - Total Funds for Period	FY 2015/16 Council Recommended Funding Amount	FUTURE YEAR Council Recommended Funding Amount	Note
	2	Sacramento Children's Museum Cultural Connections Trunk Program (direction on 6/15)	\$10,000		\$10,000		
	44	Folsom Lake College - Scholarship Program for All Rancho Cordova High School Graduates (direction on 6/15)	\$68,400	\$7,137,236	\$68,400		
	49	Rancho Cordova Whisker Warriors - Spay/Neuter Services (direction on 6/15)	\$22,339		\$22,339		
	61	Cordova Community Council - Positive Coaching Kick Start (direction on 6/15)	\$19,200		\$19,200		
	62	Cordova Community Council - Facility Improvement Fund for Rancho Cordova Sports Fields (direction on 6/15)	\$50,000		\$50,000		
	63	Sacramento Valley Live Steamers - Railroad Museum Landscape Irrigation Project (direction on 6/15)	\$67,200		\$67,200		
	70	Folsom Cordova Community Partnership - Youth Incentive Trip Activities for CDBG Funded Group Mentoring Program (direction on 6/15)	\$3,200		\$3,200		
	72	Big Brothers Big Sisters - Workplace Mentoring Program (direction on 6/15)	\$35,000		\$35,000		
	75	Mercy Housing - Mather Veterans Village Phase III Predevelopment (direction on 6/15)	\$75,000		\$75,000		
	3	Paws in the Park - Dog Park	\$30,000				
	9	Sierra Service Project - Volunteer Home Repair and Improvement Program	\$41,310				
	10	Rancho Cordova Chamber of Commerce - Welcome to Rancho Cordova Program	\$52,000	\$115,000			
	12	Soil Born Farms - Chase Drive Corridor: A Healthy Living Corridor	\$253,000				
	45	Frisbee Golf Course	\$20,000				
	47	Sunriver Neighborhood Association - Physical Fitness Par Course in Sunriver Park	\$11,000				
	48	Rebuilding Together Sacramento - Rebuild Day Home Repair Event	\$70,000				
	69	Folsom Cordova Community Partnership - Get To Work Project	\$26,325				
	71	Folsom Cordova Community Partnership - Youth Employment Readiness Project	\$135,661				
	77	Rancho Cordova Taste Festival	\$60,000				

Pending Funding - DRAFT Measure H Funding Grant Applications - FY 2015/16

Present #	Application #	Application Name	Pending FY 2015/2016 Funds Requested	Multi-year Request - Total Funds for Period	FY 2015/16 Council Recommended Funding Amount	FUTURE YEAR Council Recommended Funding Amount	Note
		COMMUNITY GARDEN FUND	Request = \$45,070		\$45,070		
		Expand to citywide/all school districts	?				
	17	Folsom Cordova Unified School District (FCUSD) - Navigator Elementary School Garden	\$2,070				
	23	Folsom Cordova Unified School District (FCUSD) - School Community Gardens for Every Pre-K site in Rancho Cordova (8)	\$16,000				
	35	Folsom Cordova Unified School District (FCUSD) - Irrigation to School Garden and Landscape Area Behind Office	\$10,000				
	38	Folsom Cordova Unified School District (FCUSD) - Peter J. Shields Elementary School Garden Materials	\$5,000				
	53	Vertical Aeroponic Gardens for Culinary Arts Program in High School	\$12,000				
		AFTER SCHOOL PROGRAMS FUND	Request = \$265,202		\$265,202		
	6	Playmakers - Reading and Sports Program	\$74,000				
	13	People Reaching Out - Youth Advocacy Program and Youth @ City Council Program	\$84,042				
	14	Folsom Cordova Unified School District (FCUSD) - After School Education and Safety Program	\$65,160				
	22	Folsom Cordova Unified School District (FCUSD) - Pilot Program Parent/Teacher Home Visit Program	\$33,000				
	32	Folsom Cordova Unified School District (FCUSD) - English as a Second Language Classes for Parents	\$4,000				
	36	Folsom Cordova Unified School District (FCUSD) - Peter J. Shields Elementary Adult Education Classes in English for Spanish	\$5,000				

Pending Funding - DRAFT Measure H Funding Grant Applications - FY 2015/16

Present #	Application #	Application Name	Pending FY 2015/2016 Funds Requested	Multi-year Request - Total Funds for Period	FY 2015/16 Council Recommended Funding Amount	FUTURE YEAR Council Recommended Funding Amount	Note
		ARTS FUND (no presentations, discussion only)	Request = \$283,395		\$283,395		
	55	Cordova Community Council - Digital Grapevine Archive	\$30,000				
	57	Cordova Community Council - Public Art Model Ordinance and Toolkit Study	\$60,000				
	58	Cordova Community Council - Art for Our Kids	\$56,750				
	59	Cordova Community Council - Rancho Cordova Civic Light Orchestra Enhancements	\$18,600				
	60	Cordova Community Council - Rehearsal Space for Rancho Cordova River City Concert Band and Rancho Cordova Civic Light	\$15,200	\$45,600			
	64	Cordova High School Performing Arts Center - Pianos	\$102,845				
	54	Cordova Community Council - Folsom Boulevard Historic Lincoln Highway Project (Staff Collaboration S-11)	?				
	56	Cordova Community Council - Mills Station Arts and Culture Center (Staff Collaboration S-9)	?				
		LITTLE LEAGUE FUND (no presentation, discussion)					
14	67	Rancho Cordova Little League - Revitalize Baseball Complex	\$5,000,000				

Pending Funding - DRAFT Measure H Funding Grant Applications - FY 2015/16

Present #	Application #	Application Name	Pending FY 2015/2016 Funds Requested	Multi-year Request - Total Funds for Period	FY 2015/16 Council Recommended Funding Amount	FUTURE YEAR Council Recommended Funding Amount	Note
STAFF REQUESTS							
15	33	STAFF LEAD (FCUSD) - Design and Preengineering Report for Potential Remodel of Mills Middle School	\$75,000				
16	76	STAFF LEAD 4 Rivers Neighborhood - Ambassador Drive/Back Entrance to School Fencing	unknown				
17	S-1	Rancho Cordova Police Department (RCPD) CSU Team	\$790,000	\$786,000			
18	S-3	Additional needed funds to resurface all the roadways and provide ADA upgrades in the Cordova Town and White Rock	\$2,000,000				
	S-4	Sidewalk Infill; ADA improvements street lights, path improvements (measure H funds may be used as matching funds for State and	\$200,000		\$200,000		
	S-5	Landscape Improvement/redo old landscape corridors, Zinfandel near Mitchell, Coloma near Sunrise	\$200,000		\$200,000		
	S-6	Bike improvements including painted lanes, more access to American River Parkway, Class 1	\$200,000		\$200,000		
	S-7	Revive the City's Neighborhood Traffic Management program to provide traffic calming measures throughout the	\$150,000	\$150,000	\$150,000		
	S-8	Enhanced trash pickup along busy corridors including Highway 50 interchanges	\$100,000		\$100,000		
19	S-9	Mather Mills building as a center for history, arts and culture (CCC Grant Application 56)	\$500,000	\$100,000			
20	56	Cordova Community Council - Mills Station Arts and Culture Center (Staff Collaboration S-9)	\$95,000				
	S-10	Replace old wooden and other walls with new walls in existing neighborhoods. Cordova Lane, Routier, Folsom Blvd. near the	\$100,000	\$100,000	\$100,000		
21	S-11	Lincoln highway, historic railway, historic Mather Field, markers and interpretive signage	\$70,000		\$70,000		
22	54	Cordova Community Council - Folsom Boulevard Historic Lincoln Highway Project (Staff Collaboration S-11)	\$59,250				
	S-12	Directional signage in Rancho Cordova highlighting community assets (Aemrican River, Parks, etc.)					
23	S-13	Digital sign at the intersection of Chase and Coloma to advertise community events	\$100,000				
	S-14	Entryway monument to neighborhoods	\$20,000				
24	S-15	Expand Cordovan to existing neighborhoods	\$300,000	\$300,000			
	S-16	Partnership with Sacramento Tree Foundation for Tree Friendly City (David Sander asked if this is enough, he wants to	\$75,000	\$75,000	\$75,000		

Pending Funding - DRAFT Measure H Funding Grant Applications - FY 2015/16

Present #	Application #	Application Name	Pending FY 2015/2016 Funds Requested	Multi-year Request - Total Funds for Period	FY 2015/16 Council Recommended Funding Amount	FUTURE YEAR Council Recommended Funding Amount	Note
25	S-17	Rancho Cordova Revolving Loan Fund program to provide financial resources to grow existing businesses and establish new	\$500,000				
26	S-18	Business Assistance Program to provide funds to incentivize Council priority projects such as greenfield step center development.	\$750,000				
27	S-19	Neighborhood Revitalization Program - Development of Reinvestment programs based on Municipal police powers rather	\$950,000				
28	S-20	Boys and Girls Club Community Development/Community Engagement	\$200,000				
	S-21	Micro Grants/small community grants to catalyze powerful community projects. The City would provide up to \$500. one time,	\$10,000		\$10,000		
	S-22	Beautification Projects: provide resources to non-profits and businesses to help with community/residential service projects.	\$15,000		\$15,000		
29	S-24	Open Data - making data freely available to the public; encourage digital innovation to enhance citizen communications, support	\$30,000	\$30,000			
	S-25	Digital Citizen Engagement - Digital citizen engagement allows people to attend public meetings anytime and anywhere, and	\$18,000	\$18,000	\$18,000		

Pending Funding - DRAFT Measure H Funding Grant Applications - FY 2015/16

Present #	Application #	Application Name	Pending FY 2015/2016 Funds Requested	Multi-year Request - Total Funds for Period	FY 2015/16 Council Recommended Funding Amount	FUTURE YEAR Council Recommended Funding Amount	Note
COUNCIL REQUESTS							
	C-1	Budge-Zinfandel Square (Ross Plaza) development plan					
	C-2	Budge-Neighborhood plans					
	C-3	Budge-City to acquire Pfingst Building					
30	C-4	Terry-City Year (10 Mentors)	\$250,000				
	C-5	Terry-Abraham Lincoln Elementary	\$75,000				
	C-6	Terry-George Washington Carver	\$109,000				
	C-7	Terry-AM Winn Elementary	\$65,000				
	C-8	Terry-Expand Contract with Pacific Community Solutions					
	C-9	Sander-Bolster property values: blight busters, home rehabilitation					
	C-10	Sander-Chain link fence buy back program					
	C-11	Sander-Police Activities League (PAL)					
	C-12	Sander-Graffiti removal: citywide, parks, Highway 50 wall					
	C-13	Sander-Youth Sports Facilities Study					
	C-14	Sander-Support for Innovation					
	C-15	Sander-Cooperative Business Efforts					
	C-16	McGarvey-Garbage cans by all bus stops and new bus shelters					
	C-17	McGarvey-Expand Cordovan to Ambassador Drive (north to south)					
	C-18	McGarvey-Office location for veterans					
TOTAL FUNDING REQUESTED			\$6,643,302		\$2,082,006	\$0	



CHASE DR.

CORDOVA HIGH SCHOOL

MILLS MIDDLE SCHOOL

COLOMA RD.

Measure H Proposal

White Rock/Cordova Towne (RC01)

- *Street repair and pavement upgrades*
 - *ADA sidewalk curb ramps*
 - *Stormwater upgrades*

Rancho Cordova City Council

Steve Harriman, Department of Public Works

June 30, 2015

[illegible]









Project Funding


- Current Funding for RC01

CIP Funds:	\$2.2M
<u>Stormwater Funds:</u>	<u>\$1.0M</u>
Total	\$3.2M

- Current funding covers 60% to 70% of RC01

In Conclusion

- Enhanced maintenance program
 - ADA sidewalk compliance
 - Enhanced flood protection
- Proper sequence maximizes investment
- Measure H funding will enhance the project

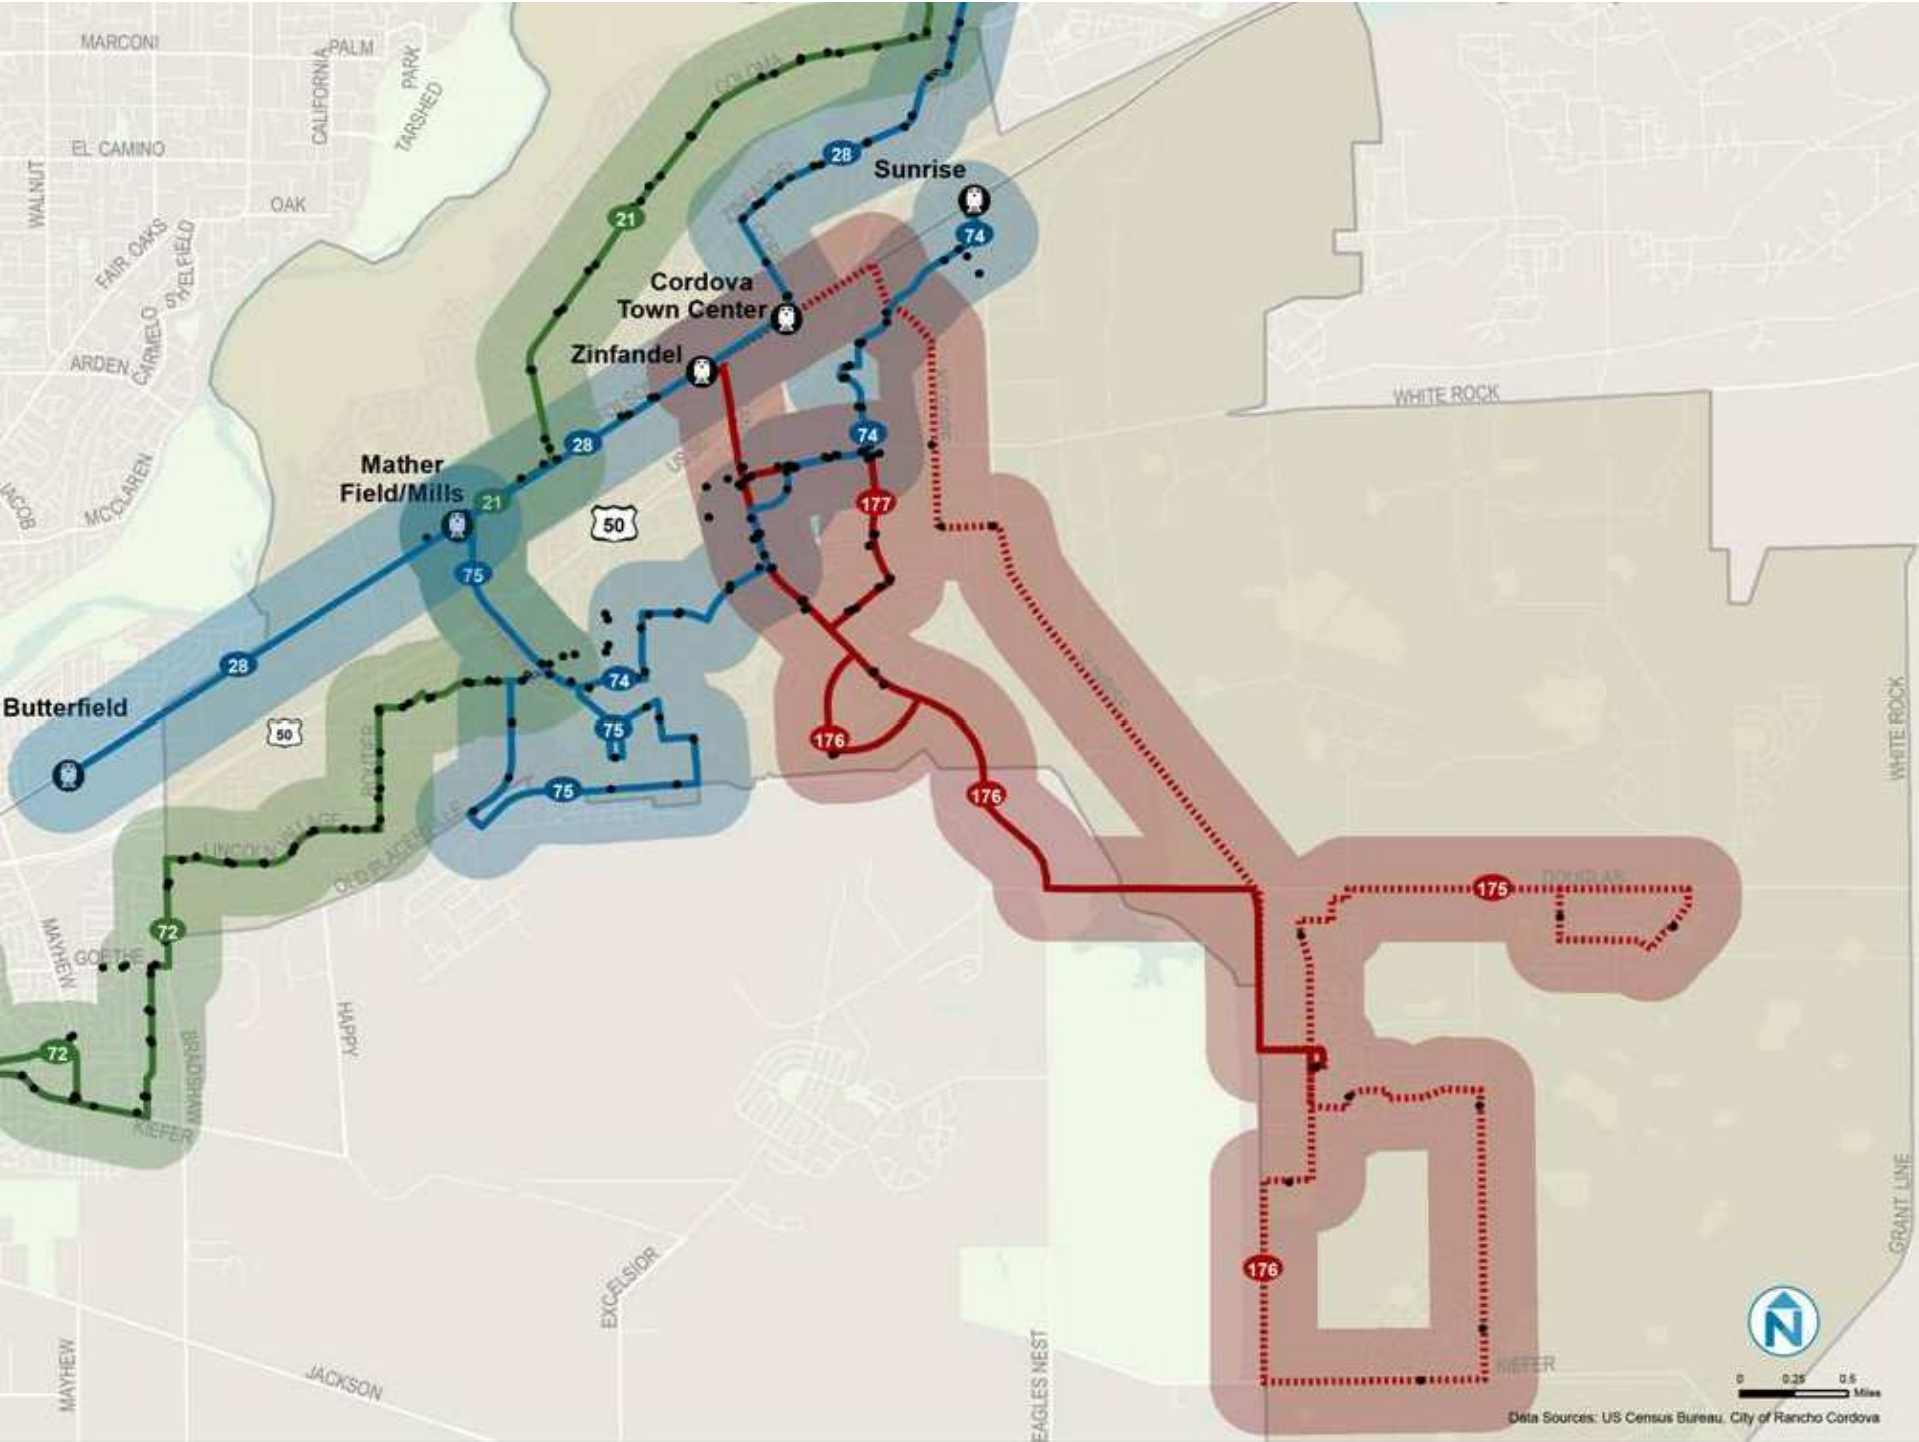

Economic Development

Revolving Loan Fund

Economic Development Criteria

- Case-by-Case
- Increase job base
- Revenue generation / Return on Investment (ROI)
- Attract new shoppers
- City's target industries
- Improve image of Rancho Cordova
- Community enhancement
- Housing
- Educational opportunities
- Land banking in specific areas
- Implement downtown /convention center
- Promote specific areas

Revolving Loan Fund

- Provide resources for businesses to locate funds
- If funds are unavailable or do not match the needs of the business then staff would consider the use of the Revolving Loan Fund

Revolving Loan Fund

- All loans would be on a case-by-case, first come basis
- Must document job creation, sales tax revenues, property tax revenues, transient occupancy tax, and/or another economic benefit

Basic Structure of the Fund

- Low interest loan up to \$99,999, any loans over this amount would be on a case-by-case basis
- Funds utilized for tenant improvements, equipment purchasing, and other business related expenses
- General loan term up to 10 years

Loan Approval

- Loan recommendations will be made by a third (3rd) party underwriter.
- A loan committee consisting of the City Manager, Finance Director, and the Economic Development Director or a City Council Member
- All loans over \$100,000 would come to the City Council for approval per AB 562

Thank you!



Economic Development

Business Assistance Program

Economic Development Criteria

- Case-by-Case
- Increase job base
- Revenue generation / Return on Investment (ROI)
- Attract new shoppers
- City's target industries
- Improve image of Rancho Cordova
- Community enhancement
- Housing
- Educational opportunities
- Land banking in specific areas
- Implement downtown /convention center
- Promote specific areas

Business Assistance Program

- Business Fee Assistance
- Sales Tax Reimbursement Grants
- Commercial Sign & Façade Grants

Business Fee Assistance

- One time incentive
- Reduction or waiver of certain building and or development fees for industrial and commercial projects
- Assistance given to a project that might otherwise move forward on its own and has substantial economic development to the City

Business Fee Incentive

- Must document how the proposed project is a benefit to the City/Community
- Each project will be reviewed on a case-by-case basis and the incentive will be dependent on the type of project and its capital investment, job creation, businesses-to-business or sales tax generation.
- Cannot be larger than \$99,999

Sales Tax Reimbursement Grants

- Must be a clear public benefit to the project that outweighs the reimbursement and may be defined as increased sales or property tax, significant employment generation, extension or upsizing of needed public infrastructure.

Sales Tax Reimbursement Grants

- Program 1. New businesses to Rancho Cordova.
 - Over \$3 million in sales annually and improvements costs over \$250,000.
 - Costs associated with the installation of public infrastructure, entitlement fees and development impact fees paid to the City are eligible for reimbursement over a 5 to 10 year period. The City will reimburse up to 50% of the sales tax dollars collected by the City over a period of years to reimburse the identified costs.

Sales Tax Reimbursement Grants

- Program 2. Existing businesses in Rancho Cordova.
 - Over \$1 million in sales annually and a minimum of \$100,000 in costs to construct improvements.
 - Permit and capital costs are reimbursed over a period of 5 to 10 years. The City will reimburse up to 50% of the sales tax dollars collected by the City over a period of years to reimburse the identified costs and improvements.

Commercial Sign & Façade Grants

- Commercial Sign Program –
 - Match- up to \$2,000 for the cost of new signs that are considered exemplary and comply with the City's sign program.
 - A sign improvement agreement will be executed which requires the maintenance of the sign for five years.

Commercial Sign & Façade Grants

- Façade Program–
 - Match up to \$7,500 for exemplary new façade improvements (not including normal maintenance)
 - May include accessible doors, windows, paint, new construction, landscaping, lighting or other improvements. A façade improvement agreement will be executed which requires the maintenance of the improvement for five years.

Thank you!

